



Office of the City Clerk City of Chicago

City Hall
121 North LaSalle Street
Room 107
Chicago, IL 60602
www.chicityclerk.com

Legislation Referred to Committees at the Chicago City Council Meeting 6/5/2013

Section 3c - Aldermanic Introductions Regarding Unclassified Matters

File #	Title	Sponsor(s)	Committee Referral
4-60-022 & 4-60-023 Disallow Alcoholic Liquor & Package Goods			
1	O2013-4185	Amendment of Sections 4-60-022 and 4-60-023 of Municipal Code to disallow additional alcoholic liquor and package good licenses on portion(s) of N Pulaski Rd	Reboyas, Ariel (30) License
4-60-023 Allow Package Goods			
2	O2013-4192	Amendment of Section 4-60-023 of Municipal Code to disallow additional package goods licenses on portion(s) of various public ways within 9th Ward	Beale, Anthony (9) License
3	O2013-4211	Amendment of Section 4-60-023 of Municipal Code to allow additional package goods licenses on portion(s) of W Cermak Rd	Ervin, Jason C. (28) License
4	O2013-4189	Amendment of Section 4-60-023 of Municipal Code to allow additional package goods licenses on portion(s) of N Sheridan Rd	Moore, Joseph (49) License
Alley Access Barrier(s)			
5	O2013-4203	Exemption from physical barrier requirement for commercial driveway alley access for 1801 W Chicago LLC	Moreno, Proco Joe (1) Transportation
6	O2013-4207	Exemption from physical barrier requirement for commercial driveway alley access for Athens Construction Company	Dowell, Pat (3) Transportation
7	O2013-4195	Exemption from physical barrier requirement for commercial driveway alley access for Child Care Center	Pope, John (10) Transportation
8	O2013-4181	Exemption from physical barrier requirement for commercial driveway alley access for A&M Auto Repair & Body Shop	Chandler, Michael D. (24) Transportation
9	O2013-4201	Exemption from physical barrier requirement for commercial driveway alley access for Cermak Auto Sales, Inc.	Chandler, Michael D. (24) Transportation
10	O2013-4215	Exemption from physical barrier requirement for commercial driveway alley access for International Scent Solutions LLC	Burnett, Walter (27) Transportation
11	O2013-4220	Exemption from physical barrier requirement for commercial driveway alley access for 1601 -- 1617 W Warren Land LLC	Burnett, Walter (27) Transportation
12	O2013-4199	Exemption from physical barrier requirement for commercial driveway alley access for Breakthrough Urban Ministries	Ervin, Jason C. (28) Transportation

Legislation Referred to Committees at the Chicago City Council Meeting

6/5/2013

Section 3c - Aldermanic Introductions Regarding Unclassified Matters

	File #	Title	Sponsor(s)	Committee Referral
13	O2013-4205	Exemption from physical barrier requirement for commercial driveway alley access for Quest Physical Therapy	Cullerton, Timothy M. (38)	Transportation
14	O2013-4180	Exemption from physical barrier requirement for commercial driveway alley access for Griffin Theatre	O'Connor, Patrick (40)	Transportation
15	O2013-4178	Exemption from physical barrier requirement for commercial driveway alley access for 4022 N Sheridan Rd	Cappleman, James (46)	Transportation
16	O2013-4190	Exemption from physical barrier requirement for commercial driveway alley access for Ogden Partners, Inc.	Pawar, Ameya (47)	Transportation
17	O2013-4191	Exemption from physical barrier requirement for commercial driveway alley access for Phalanx Capital Management LLC	Pawar, Ameya (47)	Transportation
18	O2013-4193	Exemption from physical barrier requirement for commercial driveway alley access for Candea Development	Pawar, Ameya (47)	Transportation
19	O2013-4194	Exemption from physical barrier requirement for commercial driveway alley access for Piggery Chicago, The	Pawar, Ameya (47)	Transportation
Awning(s)				
20	O2013-4375	Awning(s) for California Food Mart	Moreno, Proco Joe (1)	Transportation
21	O2013-4379	Awning(s) for Diamond Properties Group LLC	Moreno, Proco Joe (1)	Transportation
22	O2013-4386	Awning(s) for Cavanaugh's	Fioretti, Bob (2)	Transportation
23	O2013-4398	Awning(s) for Kroll's South Loop - No. 1102926	Fioretti, Bob (2)	Transportation
24	O2013-4401	Awning(s) for Kroll's South Loop - No. 1103466	Fioretti, Bob (2)	Transportation
25	O2013-4409	Awning(s) for 33 West Jackson Condo Assn., The	Fioretti, Bob (2)	Transportation
26	O2013-4411	Awning(s) for Cain's Barber College, Inc.	Dowell, Pat (3)	Transportation
27	O2013-4415	Awning(s) for Jordan Valley	Hairston, Leslie A. (5)	Transportation
28	O2013-4423	Awning(s) for John's Corner Store	Pope, John (10)	Transportation
29	O2013-4426	Awning(s) for Keisha Love Boutique	Pope, John (10)	Transportation
30	O2013-4431	Awning(s) for Looking Good Hand Car Wash, Inc.	Balcer, James (11)	Transportation
31	O2013-4442	Awning(s) for Restaunte Food	Cardenas, George A. (12)	Transportation
32	O2013-4435	Awning(s) for Restaurant Dona Ana	Quinn, Marty (13)	Transportation
33	O2013-4444	Awning(s) for Korona Lounge, Inc.	Burke, Edward M. (14)	Transportation
34	O2013-4448	Awning(s) for Ada S McKinley Intervention Services	Foulkes, Toni (15)	Transportation
35	O2013-4450	Awning(s) for Bennys Mens Wear	Foulkes, Toni (15)	Transportation

Legislation Referred to Committees at the Chicago City Council Meeting

6/5/2013

Section 3c - Aldermanic Introductions Regarding Unclassified Matters

	File #	Title	Sponsor(s)	Committee Referral
36	O2013-4454	Awning(s) for Headhunter B&B	Foulkes, Toni (15)	Transportation
37	O2013-4456	Awning(s) for J&J Food & Liquor	Foulkes, Toni (15)	Transportation
38	O2013-4463	Awning(s) for Little Kids Village Learning	Lane, Lona (18)	Transportation
39	O2013-4481	Awning(s) for Bonciel Washington DDS PC	O'Shea, Matthew J. (19)	Transportation
40	O2013-4484	Awning(s) for Let's Get Poppin, Inc.	O'Shea, Matthew J. (19)	Transportation
41	O2013-4485	Awning(s) for V-Land Chicago 95th LLC	O'Shea, Matthew J. (19)	Transportation
42	O2013-4505	Awning(s) for V-Land Chicago 95th LLC - 2347-2353 W 95th St	O'Shea, Matthew J. (19)	Transportation
43	O2013-4507	Awning(s) for V-Land Chicago 95th LLC - 2333-2341 W 95th St	O'Shea, Matthew J. (19)	Transportation
44	O2013-4511	Awning(s) for Johnnie Lovett	Brookins, Howard (21)	Transportation
45	O2013-4514	Awning(s) for Upright Physical Therapy and Rehabilitation	Brookins, Howard (21)	Transportation
46	O2013-4517	Awning(s) for Betty's Beauty Salon	Munoz, Ricardo (22)	Transportation
47	O2013-4519	Awning(s) for La Catedral Cafe & Restaurant	Munoz, Ricardo (22)	Transportation
48	O2013-4522	Awning(s) for Mary's Food, Inc.	Munoz, Ricardo (22)	Transportation
49	O2013-4525	Awning(s) for Trevino's Liquors, Inc.	Munoz, Ricardo (22)	Transportation
50	O2013-4543	Awning(s) for Elizabeth Kaminski	Zalewski, Michael R. (23)	Transportation
51	O2013-4538	Awning(s) for Daily Food & Liquor, Inc.	Chandler, Michael D. (24)	Transportation
52	O2013-4553	Awning(s) for Damenzo's, Inc.	Solis, Daniel (25)	Transportation
53	O2013-4557	Awning(s) for Kent Young Health Products Center & Co.	Solis, Daniel (25)	Transportation
54	O2013-4559	Awning(s) for Kohan Japanese Restaurant	Solis, Daniel (25)	Transportation
55	O2013-4564	Awning(s) for We Wash Car Wash, Inc.	Solis, Daniel (25)	Transportation
56	O2013-4575	Awning(s) for Sanford Food, Inc.	Ervin, Jason C. (28)	Transportation
57	O2013-4583	Awning(s) for Charday's Barber Cuts & Beauty Salon	Graham, Deborah L. (29)	Transportation
58	O2013-4587	Awning(s) for DLV Printing Service, Inc.	Graham, Deborah L. (29)	Transportation
59	O2013-4589	Awning(s) for Little Folks Cottage, Inc.	Graham, Deborah L. (29)	Transportation
60	O2013-4592	Awning(s) for Shear Elegance Beauty Salon	Graham, Deborah L. (29)	Transportation
61	O2013-4840	Awning(s) for Ted's Cocktail Lounge	Graham, Deborah L. (29)	Transportation
62	O2013-4600	Awning(s) for Alcoiris, Inc.	Reboyas, Ariel (30)	Transportation
63	O2013-4603	Awning(s) for CVS/Pharmacy No. 8694	Reboyas, Ariel (30)	Transportation
64	O2013-4609	Awning(s) for Kozy's Cyclery	Reboyas, Ariel (30)	Transportation

Legislation Referred to Committees at the Chicago City Council Meeting

6/5/2013

Section 3c - Aldermanic Introductions Regarding Unclassified Matters

	File #	Title	Sponsor(s)	Committee Referral
65	O2013-4614	Awning(s) for Madrid Jewelry, Inc.	Reboyas, Ariel (30)	Transportation
66	O2013-4631	Awning(s) for Benita's Beauty Salon	Suarez, Regner Ray (31)	Transportation
67	O2013-4636	Awning(s) for Somethin' Sweet	Suarez, Regner Ray (31)	Transportation
68	O2013-4644	Awning(s) for Bucaro Brothers Auto Care	Waguespack, Scott (32)	Transportation
69	O2013-4647	Awning(s) for Chicago Chiropractic & Sports Injury Center	Waguespack, Scott (32)	Transportation
70	O2013-4656	Awning(s) for Dr. J Neck & Back Specialist	Waguespack, Scott (32)	Transportation
71	O2013-4665	Awning(s) for New England Seafood Co. Fish Market	Waguespack, Scott (32)	Transportation
72	O2013-4676	Awning(s) for Paciugo Roscoe Village	Waguespack, Scott (32)	Transportation
73	O2013-4680	Awning(s) for Soundz Good Chicago	Waguespack, Scott (32)	Transportation
74	O2013-4687	Awning(s) for Central Buy Low Liquor	Mell, Richard F. (33)	Transportation
75	O2013-4690	Awning(s) for J&C Food Market, Inc.	Mell, Richard F. (33)	Transportation
76	O2013-4696	Awning(s) for Nicks Fruit Market	Mell, Richard F. (33)	Transportation
77	O2013-4707	Awning(s) for Bunnyland Developmental Daycare	Austin, Carrie M. (34)	Transportation
78	O2013-4714	Awning(s) for Delgado Travel Agency, Inc.	Colón, Rey (35)	Transportation
79	O2013-4720	Awning(s) for J&R International	Colón, Rey (35)	Transportation
80	O2013-4733	Awning(s) for Northwest Institute for Contemporary Learning	Mitts, Emma (37)	Transportation
81	O2013-4736	Awning(s) for Tom Mastro	Cullerton, Timothy M. (38)	Transportation
82	O2013-4743	Awning(s) for Him Shikar	Laurino, Margaret (39)	Transportation
83	O2013-4746	Awning(s) for Joe's Food & Liquor	Laurino, Margaret (39)	Transportation
84	O2013-4755	Awning(s) for Pressure Incorporated	O'Connor, Patrick (40)	Transportation
85	O2013-4758	Awning(s) for Sergio's Taqueria Pizza, Inc.	O'Connor, Patrick (40)	Transportation
86	O2013-4775	Awning(s) for Ann Taylor Loft No. 1815	Reilly, Brendan (42)	Transportation
87	O2013-4778	Awning(s) for Burdi, Inc.	Reilly, Brendan (42)	Transportation
88	O2013-4782	Awning(s) for Dunkin Donuts	Reilly, Brendan (42)	Transportation
89	O2013-4785	Awning(s) for El Hefe	Reilly, Brendan (42)	Transportation
90	O2013-4791	Awning(s) for Marshalls No. 690	Reilly, Brendan (42)	Transportation
91	O2013-4793	Awning(s) for Orvis, Inc., The	Reilly, Brendan (42)	Transportation
92	O2013-4797	Awning(s) for Salon Excursion	Reilly, Brendan (42)	Transportation
93	O2013-4801	Awning(s) for Subway 24453	Reilly, Brendan (42)	Transportation

Legislation Referred to Committees at the Chicago City Council Meeting

6/5/2013

Section 3c - Aldermanic Introductions Regarding Unclassified Matters

	File #	Title	Sponsor(s)	Committee Referral
94	O2013-4804	Awning(s) for Subway 7709	Reilly, Brendan (42)	Transportation
95	O2013-4808	Awning(s) for Wolford Boutiques LLC	Reilly, Brendan (42)	Transportation
96	O2013-4809	Awning(s) for 40 E Oak Building	Reilly, Brendan (42)	Transportation
97	O2013-4815	Awning(s) for 220 East Walton Condo Assn.	Reilly, Brendan (42)	Transportation
98	O2013-4817	Awning(s) for Pizano	Reilly, Brendan (42)	Transportation
99	O2013-4827	Awning(s) for Coldwell Banker	Smith, Michele (43)	Transportation
100	O2013-4828	Awning(s) for Jimmy John's	Smith, Michele (43)	Transportation
101	O2013-4829	Awning(s) for New Kabuki Japanese Restaurant	Smith, Michele (43)	Transportation
102	O2013-4830	Awning(s) for Noodles in the Pot, Inc.	Smith, Michele (43)	Transportation
103	O2013-4831	Awning(s) for Steppenwolf	Smith, Michele (43)	Transportation
104	O2013-4832	Awning(s) for Steve Quick Jewelers	Smith, Michele (43)	Transportation
105	O2013-4833	Awning(s) for Bolat African Cuisine	Tunney, Thomas (44)	Transportation
106	O2013-4835	Awning(s) for Candyality Ltd.	Tunney, Thomas (44)	Transportation
107	O2013-4836	Awning(s) for Community, a Walgreens Pharmacy	Tunney, Thomas (44)	Transportation
108	O2013-4838	Awning(s) for Falafill	Tunney, Thomas (44)	Transportation
109	O2013-4839	Awning(s) for Mediterranean Restaurant	Tunney, Thomas (44)	Transportation
110	O2013-4698	Awning(s) for CG Realty Group Ltd. - 1926 W Irving Park Rd	Pawar, Ameya (47)	Transportation
111	O2013-4703	Awning(s) for CG Realty Group Ltd. - 1928 W Irving Park Rd	Pawar, Ameya (47)	Transportation
112	O2013-4710	Awning(s) for Edith B. Khurana, MD, S.C.	Pawar, Ameya (47)	Transportation
113	O2013-4715	Awning(s) for Guaranteed Rate	Pawar, Ameya (47)	Transportation
114	O2013-4719	Awning(s) for Himmel's Chicago	Pawar, Ameya (47)	Transportation
115	O2013-4723	Awning(s) for Lincoln Square Nails	Pawar, Ameya (47)	Transportation
116	O2013-4724	Awning(s) for Mrs. Gloria Yonan	Pawar, Ameya (47)	Transportation
117	O2013-4727	Awning(s) for Needle Shop, The	Pawar, Ameya (47)	Transportation
118	O2013-4768	Awning(s) for Prost Florist	Pawar, Ameya (47)	Transportation
119	O2013-4770	Awning(s) for Sierra Auto Group, Inc.	Pawar, Ameya (47)	Transportation
120	O2013-4777	Awning(s) for A Taste of Heaven	Osterman, Harry (48)	Transportation
121	O2013-4780	Awning(s) for Accu-Tronix	Osterman, Harry (48)	Transportation
122	O2013-4807	Awning(s) for Superior Management -1133-1147 W Bryn Mawr Ave	Osterman, Harry (48)	Transportation
123	O2013-4812	Awning(s) for Superior Management - 5551-5555 N Broadway	Osterman, Harry (48)	Transportation
124	O2013-4819	Awning(s) for Superior Management, Inc.	Osterman, Harry (48)	Transportation
125	O2013-4822	Awning(s) for Twin Beauty Salon	Osterman, Harry (48)	Transportation

Legislation Referred to Committees at the Chicago City Council Meeting

6/5/2013

Section 3c - Aldermanic Introductions Regarding Unclassified Matters

	File #	Title	Sponsor(s)	Committee Referral
126	O2013-4824	Awning(s) for North Shore Food & Liquor	Moore, Joseph (49)	Transportation
127	O2013-4826	Awning(s) for Patel Bros.	Silverstein, Debra L. (50)	Transportation
Canopy(s)				
128	O2013-4285	Canopy(s) for Caganchos	Moreno, Proco Joe (1)	Transportation
129	O2013-4286	Canopy(s) for Elevenzees	Moreno, Proco Joe (1)	Transportation
130	O2013-4288	Canopy(s) for Congress Plaza Hotel	Fioretti, Bob (2)	Transportation
131	O2013-4295	Canopy(s) for West Loop Assoc. LLC	Fioretti, Bob (2)	Transportation
132	O2013-4300	Canopy(s) for Studios, The	Dowell, Pat (3)	Transportation
133	O2013-4364	Canopy(s) for Edward Fashion Unlimited	Beale, Anthony (9)	Transportation
134	O2013-4368	Canopy(s) for Tropical Meat Co.	Solis, Daniel (25)	Transportation
135	O2013-4391	Canopy(s) for Arkadia Apartments LLC	Burnett, Walter (27)	Transportation
136	O2013-4392	Canopy(s) for 1052 Fulton LLC C/o Morlen Sinoway	Burnett, Walter (27)	Transportation
137	O2013-4394	Canopy(s) for BFS Retail & Commercial Operations LLC	Reboyas, Ariel (30)	Transportation
138	O2013-4395	Canopy(s) for Tony's Finer Foods Enterprises, Inc.	Reboyas, Ariel (30)	Transportation
139	O2013-4400	Canopy(s) for Wine Discount Center	Waguespack, Scott (32)	Transportation
140	O2013-4405	Canopy(s) for Andante Hair Studio	Sposato, Nicholas (36)	Transportation
141	O2013-4406	Canopy(s) for Taqueria La Fiesta	Sposato, Nicholas (36)	Transportation
142	O2013-4533	Canopy(s) for Chicago Marriott Downtown - Permit No. 1106593	Reilly, Brendan (42)	Transportation
143	O2013-4542	Canopy(s) for Chicago Marriott Downtown - Permit No. 1106862	Reilly, Brendan (42)	Transportation
144	O2013-4544	Canopy(s) for House of Kahn	Reilly, Brendan (42)	Transportation
145	O2013-4546	Canopy(s) for Interpark	Reilly, Brendan (42)	Transportation
146	O2013-4549	Canopy(s) for Keefer's Restaurant	Reilly, Brendan (42)	Transportation
147	O2013-4561	Canopy(s) for Lawry's the Prime Rib	Reilly, Brendan (42)	Transportation
148	O2013-4563	Canopy(s) for Lawson House YMCA	Reilly, Brendan (42)	Transportation
149	O2013-4566	Canopy(s) for Meli Cafe on Grand	Reilly, Brendan (42)	Transportation
150	O2013-4570	Canopy(s) for Noodles & Co.	Reilly, Brendan (42)	Transportation
151	O2013-4581	Canopy(s) for Pratesi	Reilly, Brendan (42)	Transportation
152	O2013-4597	Canopy(s) for Westin Michigan Avenue, The	Reilly, Brendan (42)	Transportation
153	O2013-4601	Canopy(s) for Ponzu Sushi	Smith, Michele (43)	Transportation
154	O2013-4608	Canopy(s) for 2400 North Lakeview Condo Assn.	Smith, Michele (43)	Transportation

Legislation Referred to Committees at the Chicago City Council Meeting

6/5/2013

Section 3c - Aldermanic Introductions Regarding Unclassified Matters

	File #	Title	Sponsor(s)	Committee Referral
155	O2013-4615	Canopy(s) for Michael's Restaurant, Inc.	Cappleman, James (46)	Transportation
156	O2013-4619	Canopy(s) for Lincoln Quality Meat Market, Inc.	Pawar, Ameya (47)	Transportation
157	O2013-4622	Canopy(s) for North Community Bank	Osterman, Harry (48)	Transportation
Committee/Public Hearing(s)				
158	R2013-547	Call for Chicago Tribune Company to sell Chicago Tribune to locally-based ownership	Moore, Joseph (49)	Human Relations
Grant(s) of Privilege				
159	O2013-4266	Grant(s) of privilege in public way for Jay's Beef of Chicago, Inc.	Moreno, Proco Joe (1)	Transportation
160	O2013-4267	Grant(s) of privilege in public way for Ask Nagel Realty -- sign	Moreno, Proco Joe (1)	Transportation
161	O2013-4268	Grant(s) of privilege in public way for Ask Nagel Realty - park benches	Moreno, Proco Joe (1)	Transportation
162	O2013-4269	Grant(s) of privilege in public way for Chris' Bar	Moreno, Proco Joe (1) Waguespack, Scott (32)	Transportation
163	O2013-4270	Grant(s) of privilege in public way for Stems	Moreno, Proco Joe (1)	Transportation
164	O2013-4271	Grant(s) of privilege in public way for Paladar	Moreno, Proco Joe (1)	Transportation
165	O2013-4272	Grant(s) of privilege in public way for Thai Lagoon Restaurant - sign	Moreno, Proco Joe (1) Waguespack, Scott (32)	Transportation
166	O2013-4273	Grant(s) of privilege in public way for Thai Lagoon Restaurant - light fixture	Moreno, Proco Joe (1) Waguespack, Scott (32)	Transportation
167	O2013-4277	Grant(s) of privilege in public way for DHK Development Corporation - fire escape	Moreno, Proco Joe (1)	Transportation
168	O2013-4278	Grant(s) of privilege in public way for DHK Development Corporation - bay windows	Moreno, Proco Joe (1)	Transportation
169	O2013-4216	Grant(s) of privilege in public way for Flaco's Tacos LLC	Fioretti, Bob (2)	Transportation
170	O2013-4218	Grant(s) of privilege in public way for 233 S Wacker LLC	Fioretti, Bob (2)	Transportation
171	O2013-4219	Grant(s) of privilege in public way for Kasey's Tavern	Fioretti, Bob (2)	Transportation
172	O2013-4221	Grant(s) of privilege in public way for Loft Development Corporation	Fioretti, Bob (2)	Transportation
173	O2013-4588	Grant(s) of privilege in public way for Parc Chestnut Condo Association - balcony	Fioretti, Bob (2)	Transportation
174	O2013-4591	Grant(s) of privilege in public way for Parc Chestnut Condo Association - trash container	Fioretti, Bob (2)	Transportation

Legislation Referred to Committees at the Chicago City Council Meeting

6/5/2013

Section 3c - Aldermanic Introductions Regarding Unclassified Matters

	File #	Title	Sponsor(s)	Committee Referral
175	O2013-4459	Grant(s) of privilege in public way for Mid Way Liquors	Dowell, Pat (3)	Transportation
176	O2013-4461	Grant(s) of privilege in public way for Next Bronzeville, LLC	Burns, William D. (4)	Transportation
177	O2013-4222	Grant(s) of privilege in public way for University of Chicago, The - 5711 S Drexel Ave	Hairston, Leslie A. (5)	Transportation
178	O2013-4223	Grant(s) of privilege in public way for University of Chicago, The - 915-919 E 57th St	Hairston, Leslie A. (5)	Transportation
179	O2013-4224	Grant(s) of privilege in public way for University of Chicago, The - 5646-5648 S Drexel Ave	Hairston, Leslie A. (5)	Transportation
180	O2013-4225	Grant(s) of privilege in public way for Paris Cleaners	Sawyer, Roderick T. (6)	Transportation
181	O2013-4226	Grant(s) of privilege in public way for Billy's Gyros	Sawyer, Roderick T. (6)	Transportation
182	O2013-4227	Grant(s) of privilege in public way for South Shore Chamber of Commerce - 7906 S Crandon Ave	Holmes, Natashaia (7)	Transportation
183	O2013-4229	Grant(s) of privilege in public way for South Shore Chamber Inc. -2632 E 75th St	Holmes, Natashaia (7)	Transportation
184	O2013-4231	Grant(s) of privilege in public way for Fabricare Super Laundromat	Harris, Michelle A. (8)	Transportation
185	O2013-4232	Grant(s) of privilege in public way for J Bee's Casual & Sportswear	Harris, Michelle A. (8)	Transportation
186	O2013-4530	Grant(s) of privilege in public way for 8900 Commercial Food & Liquor, Inc.	Pope, John (10)	Transportation
187	O2013-4531	Grant(s) of privilege in public way for Prado Travel Agency	Pope, John (10)	Transportation
188	O2013-4235	Grant(s) of privilege in public way for Allstate Insurance	Balcer, James (11)	Transportation
189	O2013-4237	Grant(s) of privilege in public way for Pancho Pistolas Mexican Restaurant	Balcer, James (11)	Transportation
190	O2013-4238	Grant(s) of privilege in public way for Uncle Bob's Self Storage No. 426	Balcer, James (11)	Transportation
191	O2013-4239	Grant(s) of privilege in public way for Treasures Depot Inc.	Balcer, James (11)	Transportation
192	O2013-4536	Grant(s) of privilege in public way for Mufflers R Us Inc.	Cardenas, George A. (12)	Transportation
193	O2013-4539	Grant(s) of privilege in public way for Citgo-Tip Top Car Wash	Cardenas, George A. (12)	Transportation
194	O2013-4541	Grant(s) of privilege in public way for WF Halls Self Storage- sign	Cardenas, George A. (12)	Transportation
195	O2013-4547	Grant(s) of privilege in public way for WF Halls Self Storage Inc. - light fixtures	Cardenas, George A. (12)	Transportation
196	O2013-4552	Grant(s) of privilege in public way for WF Halls Self Storage, Inc - security camera	Cardenas, George A. (12)	Transportation
197	O2013-4240	Grant(s) of privilege in public way for Athletic & Therapeutic Institute of Midway, LLC	Quinn, Marty (13)	Transportation

Legislation Referred to Committees at the Chicago City Council Meeting

6/5/2013

Section 3c - Aldermanic Introductions Regarding Unclassified Matters

	File #	Title	Sponsor(s)	Committee Referral
198	O2013-4242	Grant(s) of privilege in public way for Airport Auto Rebuilders Inc.	Quinn, Marty (13)	Transportation
199	O2013-4244	Grant(s) of privilege in public way for Las Cazuelas Grill Inc.	Burke, Edward M. (14)	Transportation
200	O2013-4245	Grant(s) of privilege in public way for Special Celebrations	Burke, Edward M. (14)	Transportation
201	O2013-4249	Grant(s) of privilege in public way for Currency Exchange	Burke, Edward M. (14)	Transportation
202	O2013-4255	Grant(s) of privilege in public way for La Fuente	Burke, Edward M. (14)	Transportation
203	O2013-4257	Grant(s) of privilege in public way for Su Nueva III	Burke, Edward M. (14)	Transportation
204	O2013-4258	Grant(s) of privilege in public way for Dental Clinic LLC, The	Foulkes, Toni (15)	Transportation
205	O2013-4281	Grant(s) of privilege in public way for Lavanderia El Sol	Thompson, Joann (16)	Transportation
206	O2013-4283	Grant(s) of privilege in public way for Family Dollar No. 1544	Thompson, Joann (16)	Transportation
207	O2013-4284	Grant(s) of privilege in public way for Salvation Army, The	Thompson, Joann (16)	Transportation
208	O2013-4289	Grant(s) of privilege in public way for Hallberg - Valek Agency, Ltd.	O'Shea, Matthew J. (19)	Transportation
209	O2013-4291	Grant(s) of privilege in public way for Beverly Hills Food Mart	O'Shea, Matthew J. (19)	Transportation
210	O2013-4292	Grant(s) of privilege in public way for Saint Xavier University	O'Shea, Matthew J. (19)	Transportation
211	O2013-4302	Grant(s) of privilege in public way for Midwest Caninie Choppers, Inc.	O'Shea, Matthew J. (19)	Transportation
212	O2013-4306	Grant(s) of privilege in public way for Beverly Area Planning Association -1825 - 1833 W 103rd St	O'Shea, Matthew J. (19)	Transportation
213	O2013-4314	Grant(s) of privilege in public way for Beverly Area Planning Association - 1908 - 1912 W 103rd St	O'Shea, Matthew J. (19)	Transportation
214	O2013-4317	Grant(s) of privilege in public way for Beverly Area Planning Association - planters	O'Shea, Matthew J. (19)	Transportation
215	O2013-4324	Grant(s) of privilege in public way for Leslie Shankman School Corporation	Cochran, Willie (20)	Transportation
216	O2013-4329	Grant(s) of privilege in public way for University of Chicago, The	Cochran, Willie (20)	Transportation
217	O2013-4334	Grant(s) of privilege in public way for White Oaks Properties Group	Cochran, Willie (20)	Transportation
218	O2013-4521	Grant(s) of privilege in public way for Clinica Guadalupe	Munoz, Ricardo (22)	Transportation
219	O2013-4524	Grant(s) of privilege in public way for Micala Vasquez	Munoz, Ricardo (22)	Transportation
220	O2013-4344	Grant(s) of privilege in public way for 16th & Pulaski Currency Exchange	Chandler, Michael D. (24)	Transportation
221	O2013-4350	Grant(s) of privilege in public way for A&D Food Market Inc.	Chandler, Michael D. (24)	Transportation

Legislation Referred to Committees at the Chicago City Council Meeting

6/5/2013

Section 3c - Aldermanic Introductions Regarding Unclassified Matters

	File #	Title	Sponsor(s)	Committee Referral
222	O2013-4352	Grant(s) of privilege in public way for Daily Food & Liquor, Inc. - sign	Chandler, Michael D. (24)	Transportation
223	O2013-4356	Grant(s) of privilege in public way for Daily Food & Liquor Inc. - Security	Chandler, Michael D. (24)	Transportation
224	O2013-4359	Grant(s) of privilege in public way for Tropical Meat Co.	Solis, Daniel (25)	Transportation
225	O2013-4362	Grant(s) of privilege in public way for Kohan Japanese Restaurant	Solis, Daniel (25)	Transportation
226	O2013-4369	Grant(s) of privilege in public way for Fard One Incorporated	Solis, Daniel (25)	Transportation
227	O2013-4372	Grant(s) of privilege in public way for R G Lee Corp.	Solis, Daniel (25)	Transportation
228	O2013-4373	Grant(s) of privilege in public way for Chinese American Service League Inc.	Solis, Daniel (25)	Transportation
229	O2013-4376	Grant(s) of privilege in public way for 1316 W 18th St LLC	Solis, Daniel (25)	Transportation
230	O2013-4378	Grant(s) of privilege in public way for University Commons I Condo Assn.	Solis, Daniel (25)	Transportation
231	O2013-4844	Grant(s) of privilege in public way for 1200 Madison Racine LLC	Solis, Daniel (25)	Transportation
232	O2013-4554	Grant(s) of privilege in public way for Cardenal Driving School	Maldonado, Roberto (26)	Transportation
233	O2013-4565	Grant(s) of privilege in public way for Old Town Ale House Inc.	Burnett, Walter (27)	Transportation
234	O2013-4569	Grant(s) of privilege in public way for 123 Sangamon Venture Partners LLC	Burnett, Walter (27)	Transportation
235	O2013-4573	Grant(s) of privilege in public way for Noble Network of Charter Schools	Burnett, Walter (27)	Transportation
236	O2013-4574	Grant(s) of privilege in public way for Arkadia Apartments LLC	Burnett, Walter (27)	Transportation
237	O2013-4577	Grant(s) of privilege in public way for MB Financial Bank	Burnett, Walter (27)	Transportation
238	O2013-4578	Grant(s) of privilege in public way for Uncle Bob's Self Storage No. 425	Burnett, Walter (27)	Transportation
239	O2013-4580	Grant(s) of privilege in public way for Butterfly	Burnett, Walter (27)	Transportation
240	O2013-4582	Grant(s) of privilege in public way for Butterfly - light fixture	Burnett, Walter (27)	Transportation
241	O2013-4585	Grant(s) of privilege in public way for Industrial Council NWHGO	Burnett, Walter (27)	Transportation
242	O2013-4593	Grant(s) of privilege in public way for Sinai Health System	Ervin, Jason C. (28)	Transportation
243	O2013-4595	Grant(s) of privilege in public way for Freddie's Lounge	Ervin, Jason C. (28)	Transportation
244	O2013-4596	Grant(s) of privilege in public way for Lorraine's Lounge Inc.	Ervin, Jason C. (28)	Transportation
245	O2013-4602	Grant(s) of privilege in public way for Uncle Bob's Self Storage No. 424 - banner	Graham, Deborah L. (29)	Transportation
246	O2013-4604	Grant(s) of privilege in public way for Uncle Bob's Self Storage No. 424 - sign	Graham, Deborah L. (29)	Transportation

Legislation Referred to Committees at the Chicago City Council Meeting

6/5/2013

Section 3c - Aldermanic Introductions Regarding Unclassified Matters

	File #	Title	Sponsor(s)	Committee Referral
247	O2013-4605	Grant(s) of privilege in public way for Apple Food Mart	Graham, Deborah L. (29)	Transportation
248	O2013-4610	Grant(s) of privilege in public way for Little Folks Cottage Inc.	Graham, Deborah L. (29)	Transportation
249	O2013-4613	Grant(s) of privilege in public way for His and Hers Barber School	Graham, Deborah L. (29)	Transportation
250	O2013-4616	Grant(s) of privilege in public way for Prestige Food & Liquors	Graham, Deborah L. (29)	Transportation
251	O2013-4620	Grant(s) of privilege in public way for Madrid Jewelry Inc.	Reboyas, Ariel (30)	Transportation
252	O2013-4624	Grant(s) of privilege in public way for Aquarius Club & Restaurant	Reboyas, Ariel (30)	Transportation
253	O2013-4626	Grant(s) of privilege in public way for Staropolska Restaurant	Reboyas, Ariel (30)	Transportation
254	O2013-4629	Grant(s) of privilege in public way for Hispanic Housing Development Corporation - caissons	Reboyas, Ariel (30)	Transportation
255	O2013-4632	Grant(s) of privilege in public way for Hispanic Housing Development Corporation - foundation walls	Reboyas, Ariel (30)	Transportation
256	O2013-4637	Grant(s) of privilege in public way for Allstate Insurance	Suarez, Regner Ray (31)	Transportation
257	O2013-4639	Grant(s) of privilege in public way for McDonalds No. 5471	Suarez, Regner Ray (31)	Transportation
258	O2013-4640	Grant(s) of privilege in public way for Dolex Dollar Express Inc.	Suarez, Regner Ray (31)	Transportation
259	O2013-4642	Grant(s) of privilege in public way for Modern Image Beauty Salon	Suarez, Regner Ray (31)	Transportation
260	O2013-4643	Grant(s) of privilege in public way for Benita's Beatuy Salon	Suarez, Regner Ray (31)	Transportation
261	O2013-4649	Grant(s) of privilege in public way for Sheffield Weed LLC - sheeting	Waguespack, Scott (32)	Transportation
262	O2013-4652	Grant(s) of privilege in public way for Sheffield Weed LLC - caissons	Waguespack, Scott (32)	Transportation
263	O2013-4655	Grant(s) of privilege in public way for Roscoe Village Bikes	Waguespack, Scott (32)	Transportation
264	O2013-4658	Grant(s) of privilege in public way for George's Hot Dog	Waguespack, Scott (32)	Transportation
265	O2013-4661	Grant(s) of privilege in public way for Athletic & Therapeutic Instiute of Midway LLC	Waguespack, Scott (32)	Transportation
266	O2013-4662	Grant(s) of privilege in public way for Four Shadows	Waguespack, Scott (32)	Transportation
267	O2013-4666	Grant(s) of privilege in public way for Ciales Poultry	Waguespack, Scott (32)	Transportation
268	O2013-4668	Grant(s) of privilege in public way for Blue Fin Japanese Restaurant	Waguespack, Scott (32)	Transportation
269	O2013-4669	Grant(s) of privilege in public way for 2102 N Honye LLC	Waguespack, Scott (32)	Transportation
270	O2013-4672	Grant(s) of privilege in public way for Janssen Place Lofts Condominium	Waguespack, Scott (32)	Transportation

Legislation Referred to Committees at the Chicago City Council Meeting

6/5/2013

Section 3c - Aldermanic Introductions Regarding Unclassified Matters

	File #	Title	Sponsor(s)	Committee Referral
271	O2013-4675	Grant(s) of privilege in public way for Pepe's No. 2 Food & Liquor	Waguespack, Scott (32)	Transportation
272	O2013-4679	Grant(s) of privilege in public way for Power Yoga Chicago, LLC	Waguespack, Scott (32)	Transportation
273	O2013-4691	Grant(s) of privilege in public way for Los Faroles Authentic Mexican Restaurant	Mell, Richard F. (33)	Transportation
274	O2013-4694	Grant(s) of privilege in public way for Prestage Liquors	Mell, Richard F. (33)	Transportation
275	O2013-4699	Grant(s) of privilege in public way for JG's Heating & Cooling	Austin, Carrie M. (34)	Transportation
276	O2013-4700	Grant(s) of privilege in public way for Grand Motel	Austin, Carrie M. (34)	Transportation
277	O2013-4702	Grant(s) of privilege in public way for Masada - planters	Colón, Rey (35)	Transportation
278	O2013-4704	Grant(s) of privilege in public way for Billy Sunday	Colón, Rey (35)	Transportation
279	O2013-4705	Grant(s) of privilege in public way for Tropical Optical	Colón, Rey (35)	Transportation
280	O2013-4706	Grant(s) of privilege in public way for Armitage Produce Inc.	Colón, Rey (35)	Transportation
281	O2013-4709	Grant(s) of privilege in public way for Armitage Produce Inc. - security camera	Colón, Rey (35)	Transportation
282	O2013-4713	Grant(s) of privilege in public way for Masada - light fixture	Colón, Rey (35)	Transportation
283	O2013-4716	Grant(s) of privilege in public way for Taqueria La Fiesta	Sposato, Nicholas (36)	Transportation
284	O2013-4718	Grant(s) of privilege in public way for Digital Green Sign	Mitts, Emma (37)	Transportation
285	O2013-4722	Grant(s) of privilege in public way for Martini Club	Cullerton, Timothy M. (38)	Transportation
286	O2013-4726	Grant(s) of privilege in public way for Leadbelly	Cullerton, Timothy M. (38)	Transportation
287	O2013-4728	Grant(s) of privilege in public way for Mission 21 Nail Source Inc.	Laurino, Margaret (39)	Transportation
288	O2013-4730	Grant(s) of privilege in public way for John Casey Insurance Agency	Laurino, Margaret (39)	Transportation
289	O2013-4732	Grant(s) of privilege in public way for Babylon Travel/Tours Service	Laurino, Margaret (39)	Transportation
290	O2013-4754	Grant(s) of privilege in public way for Servicemaster Professional Cleaning	Laurino, Margaret (39)	Transportation
291	O2013-4738	Grant(s) of privilege in public way for Ranallis	O'Connor, Patrick (40)	Transportation
292	O2013-4740	Grant(s) of privilege in public way for Summit Motel	O'Connor, Patrick (40)	Transportation
293	O2013-4744	Grant(s) of privilege in public way for Digital Greens Inc.	O'Connor, Patrick (40)	Transportation
294	O2013-4750	Grant(s) of privilege in public way for Pressure Incorporated	O'Connor, Patrick (40)	Transportation
295	O2013-4763	Grant(s) of privilege in public way for One Happy Bean Cafe LLC - 5868 N Lincoln Ave	O'Connor, Patrick (40)	Transportation

Legislation Referred to Committees at the Chicago City Council Meeting

6/5/2013

Section 3c - Aldermanic Introductions Regarding Unclassified Matters

	File #	Title	Sponsor(s)	Committee Referral
296	O2013-4751	Grant(s) of privilege in public way for Mather's More Than A Cafe	O'Connor, Mary (41)	Transportation
297	O2013-4598	Grant(s) of privilege in public way for Ann & Robert H. Lurie Children's Hospital of Chicago	Reilly, Brendan (42)	Transportation
298	O2013-4627	Grant(s) of privilege in public way for Lawry's The Prime Rib	Reilly, Brendan (42)	Transportation
299	O2013-4634	Grant(s) of privilege in public way for JP Morgan Chase Bank	Reilly, Brendan (42)	Transportation
300	O2013-4638	Grant(s) of privilege in public way for 535 North Michigan Venture LLC - pile caps	Reilly, Brendan (42)	Transportation
301	O2013-4646	Grant(s) of privilege in public way for 535 North Michigan Venture LLC - caissons	Reilly, Brendan (42)	Transportation
302	O2013-4651	Grant(s) of privilege in public way for Golub & Company	Reilly, Brendan (42)	Transportation
303	O2013-4654	Grant(s) of privilege in public way for Mercer 113	Reilly, Brendan (42)	Transportation
304	O2013-4659	Grant(s) of privilege in public way for Six North Michigan Condo Assoc.	Reilly, Brendan (42)	Transportation
305	O2013-4663	Grant(s) of privilege in public way for Universal Sole	Reilly, Brendan (42)	Transportation
306	O2013-4667	Grant(s) of privilege in public way for Ann & Robert H. Lurie Children's Hospital of Chicago	Reilly, Brendan (42)	Transportation
307	O2013-4671	Grant(s) of privilege in public way for Westin Hotel Chicago	Reilly, Brendan (42)	Transportation
308	O2013-4674	Grant(s) of privilege in public way for Intercontinental Hotel Chicago	Reilly, Brendan (42)	Transportation
309	O2013-4678	Grant(s) of privilege in public way for Cafecito	Reilly, Brendan (42)	Transportation
310	O2013-4682	Grant(s) of privilege in public way for Xpress Network Solutions	Reilly, Brendan (42)	Transportation
311	O2013-4684	Grant(s) of privilege in public way for Northwestern Memorial Hospital	Reilly, Brendan (42)	Transportation
312	O2013-4686	Grant(s) of privilege in public way for Vapiano	Reilly, Brendan (42)	Transportation
313	O2013-4689	Grant(s) of privilege in public way for Michigan Avenue Investors LP	Reilly, Brendan (42)	Transportation
314	O2013-4693	Grant(s) of privilege in public way for 720 Franklin Associates LLC	Reilly, Brendan (42)	Transportation
315	O2013-4697	Grant(s) of privilege in public way for Fleming's Prime Steakhouse & Winebar	Reilly, Brendan (42)	Transportation
316	O2013-4711	Grant(s) of privilege in public way for 221 North LaSalle Partners LLC	Reilly, Brendan (42)	Transportation
317	O2013-4717	Grant(s) of privilege in public way for Westin Hotel Chicago - pipes	Reilly, Brendan (42)	Transportation
318	O2013-4735	Grant(s) of privilege in public way for Ann & Robert H. Lurie Children's Hospital of Chicago - grease separator	Reilly, Brendan (42)	Transportation

Legislation Referred to Committees at the Chicago City Council Meeting

6/5/2013

Section 3c - Aldermanic Introductions Regarding Unclassified Matters

	File #	Title	Sponsor(s)	Committee Referral
319	O2013-4739	Grant(s) of privilege in public way for Northwestern Memorial Hospital - center columns	Reilly, Brendan (42)	Transportation
320	O2013-4742	Grant(s) of privilege in public way for 437 Rush	Reilly, Brendan (42)	Transportation
321	O2013-4745	Grant(s) of privilege in public way for Bandera	Reilly, Brendan (42)	Transportation
322	O2013-4747	Grant(s) of privilege in public way for Loyola University of Chicago	Reilly, Brendan (42)	Transportation
323	O2013-4753	Grant(s) of privilege in public way for Chicago Public Schools	Reilly, Brendan (42)	Transportation
324	O2013-4756	Grant(s) of privilege in public way for Dunkin Donuts	Reilly, Brendan (42)	Transportation
325	O2013-4759	Grant(s) of privilege in public way for American Apparel	Reilly, Brendan (42)	Transportation
326	O2013-4762	Grant(s) of privilege in public way for Sushi Samba	Reilly, Brendan (42)	Transportation
327	O2013-4764	Grant(s) of privilege in public way for Bernardin, The	Reilly, Brendan (42)	Transportation
328	O2013-4765	Grant(s) of privilege in public way for Billy Goat Tavern & Grill	Reilly, Brendan (42)	Transportation
329	O2013-4767	Grant(s) of privilege in public way for Fleming's Prime Steakhouse & Winebar - beam	Reilly, Brendan (42)	Transportation
330	O2013-4771	Grant(s) of privilege in public way for Fleming's Prime Steakhouse & Winebar - grease separators	Reilly, Brendan (42)	Transportation
331	O2013-4772	Grant(s) of privilege in public way for Tavern on Rush	Reilly, Brendan (42)	Transportation
332	O2013-4776	Grant(s) of privilege in public way for Macerich Management - airway vault	Reilly, Brendan (42)	Transportation
333	O2013-4781	Grant(s) of privilege in public way for Macerich Management - planters	Reilly, Brendan (42)	Transportation
334	O2013-4786	Grant(s) of privilege in public way for 25 East Washington Associates LP	Reilly, Brendan (42)	Transportation
335	O2013-4788	Grant(s) of privilege in public way for Chicago Marriott Downtown	Reilly, Brendan (42)	Transportation
336	O2013-4794	Grant(s) of privilege in public way for J.H. Thompson House LLC - planters	Reilly, Brendan (42)	Transportation
337	O2013-4795	Grant(s) of privilege in public way for J.H. Thompson House LLC - 915 N Dearborn St	Reilly, Brendan (42)	Transportation
338	O2013-4798	Grant(s) of privilege in public way for Green Door, The	Reilly, Brendan (42)	Transportation
339	O2013-4800	Grant(s) of privilege in public way for Talbott Hotel, The	Reilly, Brendan (42)	Transportation
340	O2013-4805	Grant(s) of privilege in public way for Clargran LLC - 60 W Illinois St	Reilly, Brendan (42)	Transportation
341	O2013-4813	Grant(s) of privilege in public way for Clargran LLC - 515 N Clark St	Reilly, Brendan (42)	Transportation

Legislation Referred to Committees at the Chicago City Council Meeting

6/5/2013

Section 3c - Aldermanic Introductions Regarding Unclassified Matters

	File #	Title	Sponsor(s)	Committee Referral
342	O2013-4814	Grant(s) of privilege in public way for Ay Chiwowa	Reilly, Brendan (42)	Transportation
343	O2013-4816	Grant(s) of privilege in public way for Chase Bank	Reilly, Brendan (42)	Transportation
344	O2013-4820	Grant(s) of privilege in public way for 212 W Washington Condo Assoc	Reilly, Brendan (42)	Transportation
345	O2013-4823	Grant(s) of privilege in public way for Sheffield Properties of Illinois Inc.	Reilly, Brendan (42)	Transportation
346	O2013-4825	Grant(s) of privilege in public way for Sheffield Properties of Illinois Inc - slurry walls	Reilly, Brendan (42)	Transportation
347	O2013-4607	Grant(s) of privilege in public way for Glascott Realty	Smith, Michele (43)	Transportation
348	O2013-4612	Grant(s) of privilege in public way for Hi-Tops	Smith, Michele (43)	Transportation
349	O2013-4617	Grant(s) of privilege in public way for My Fit Foods	Smith, Michele (43)	Transportation
350	O2013-4621	Grant(s) of privilege in public way for Nan's	Smith, Michele (43)	Transportation
351	O2013-4625	Grant(s) of privilege in public way for Ponzu Sushi	Smith, Michele (43)	Transportation
352	O2013-4628	Grant(s) of privilege in public way for Public Chicago	Smith, Michele (43)	Transportation
353	O2013-4630	Grant(s) of privilege in public way for Wells Flats Street LLC	Smith, Michele (43)	Transportation
354	O2013-4635	Grant(s) of privilege in public way for Wing Stop	Smith, Michele (43)	Transportation
355	O2013-4653	Grant(s) of privilege in public way for Casey Moran	Tunney, Thomas (44)	Transportation
356	O2013-4657	Grant(s) of privilege in public way for Chipotle Mexican Grill	Tunney, Thomas (44)	Transportation
357	O2013-4664	Grant(s) of privilege in public way for CVS/Pharmacy No. 8753	Tunney, Thomas (44)	Transportation
358	O2013-4670	Grant(s) of privilege in public way for Days Inn Chicago - planters	Tunney, Thomas (44)	Transportation
359	O2013-4673	Grant(s) of privilege in public way for Days Inn Chicago - signs	Tunney, Thomas (44)	Transportation
360	O2013-4681	Grant(s) of privilege in public way for Edible Arrangements No. 761	Tunney, Thomas (44)	Transportation
361	O2013-4685	Grant(s) of privilege in public way for Esencia Urban Kitchen	Tunney, Thomas (44)	Transportation
362	O2013-4688	Grant(s) of privilege in public way for H&R Block	Tunney, Thomas (44)	Transportation
363	O2013-4692	Grant(s) of privilege in public way for Houndstooth Saloon	Tunney, Thomas (44)	Transportation
364	O2013-4695	Grant(s) of privilege in public way for Kumas Too	Tunney, Thomas (44)	Transportation
365	O2013-4701	Grant(s) of privilege in public way for Mediterranean Restaurant	Tunney, Thomas (44)	Transportation
366	O2013-4708	Grant(s) of privilege in public way for Potbelly Sandwich Works LLC	Tunney, Thomas (44)	Transportation

Legislation Referred to Committees at the Chicago City Council Meeting

6/5/2013

Section 3c - Aldermanic Introductions Regarding Unclassified Matters

	File #	Title	Sponsor(s)	Committee Referral	
367	O2013-4712	Grant(s) of privilege in public way for Potbelly Sandwich Works	Tunney, Thomas (44)	Transportation	
368	O2013-4721	Grant(s) of privilege in public way for Sheffield School P+A LLC	Tunney, Thomas (44)	Transportation	
369	O2013-4725	Grant(s) of privilege in public way for Southport Grocery and Cafe, Inc.	Tunney, Thomas (44)	Transportation	
370	O2013-4729	Grant(s) of privilege in public way for Twisted Vine, The	Tunney, Thomas (44)	Transportation	
371	O2013-4731	Grant(s) of privilege in public way for Whole Foods Market	Tunney, Thomas (44)	Transportation	
372	O2013-4734	Grant(s) of privilege in public way for Chicago Sweet Connection Bakery	Arena, John (45)	Transportation	
373	O2013-4737	Grant(s) of privilege in public way for Dispatch Taxi Management LLC	Arena, John (45)	Transportation	
374	O2013-4741	Grant(s) of privilege in public way for Singer Factory Distributors	Arena, John (45)	Transportation	Redacted Record
375	O2013-4403	Grant(s) of privilege in public way for Uptown United - 4025 N Sheridan Rd	Cappleman, James (46)	Transportation	
376	O2013-4408	Grant(s) of privilege in public way for Uptown United - 4033 N Broadway	Cappleman, James (46)	Transportation	
377	O2013-4422	Grant(s) of privilege in public way for Uptown United - 4000 N Sheridan Rd	Cappleman, James (46)	Transportation	
378	O2013-4428	Grant(s) of privilege in public way for Uptown United - 4001 N Sheridan Rd	Cappleman, James (46)	Transportation	
379	O2013-4430	Grant(s) of privilege in public way for Uptown United - 4006 N Sheridan Rd	Cappleman, James (46)	Transportation	
380	O2013-4433	Grant(s) of privilege in public way for Uptown United - 4022 N Sheridan Rd	Cappleman, James (46)	Transportation	
381	O2013-4437	Grant(s) of privilege in public way for Uptown United - 4027 N Broadway	Cappleman, James (46)	Transportation	
382	O2013-4440	Grant(s) of privilege in public way for Uptown United - 4028 N Broadway	Cappleman, James (46)	Transportation	
383	O2013-4443	Grant(s) of privilege in public way for Uptown United - 4003 N Broadway	Cappleman, James (46)	Transportation	
384	O2013-4445	Grant(s) of privilege in public way for Uptown United - 4040 N Broadway	Cappleman, James (46)	Transportation	
385	O2013-4447	Grant(s) of privilege in public way for Uptown United - 4070 N Broadway	Cappleman, James (46)	Transportation	
386	O2013-4449	Grant(s) of privilege in public way for Uptown United - 4071 N Broadway	Cappleman, James (46)	Transportation	
387	O2013-4451	Grant(s) of privilege in public way for Uptown United - 4082 N Broadway	Cappleman, James (46)	Transportation	
388	O2013-4452	Grant(s) of privilege in public way for Uptown United - 4085 N Broadway	Cappleman, James (46)	Transportation	
389	O2013-4455	Grant(s) of privilege in public way for Uptown United - 4091 N Broadway	Cappleman, James (46)	Transportation	
390	O2013-4457	Grant(s) of privilege in public way for Uptown United - 4092 N Broadway	Cappleman, James (46)	Transportation	
391	O2013-4460	Grant(s) of privilege in public way for Uptown United - 4101 N Broadway	Cappleman, James (46)	Transportation	

Legislation Referred to Committees at the Chicago City Council Meeting

6/5/2013

Section 3c - Aldermanic Introductions Regarding Unclassified Matters

	File #	Title	Sponsor(s)	Committee Referral
392	O2013-4462	Grant(s) of privilege in public way for Uptown United - 4110 N Broadway	Cappleman, James (46)	Transportation
393	O2013-4464	Grant(s) of privilege in public way for Uptown United - 4116 N Broadway	Cappleman, James (46)	Transportation
394	O2013-4465	Grant(s) of privilege in public way for Uptown United - 4117 N Broadway	Cappleman, James (46)	Transportation
395	O2013-4468	Grant(s) of privilege in public way for Uptown United - 4134 N Broadway	Cappleman, James (46)	Transportation
396	O2013-4470	Grant(s) of privilege in public way for Uptown United - 4135 N Broadway	Cappleman, James (46)	Transportation
397	O2013-4472	Grant(s) of privilege in public way for Uptown United - 4146 N Broadway	Cappleman, James (46)	Transportation
398	O2013-4474	Grant(s) of privilege in public way for Uptown United - 4147 N Broadway	Cappleman, James (46)	Transportation
399	O2013-4477	Grant(s) of privilege in public way for Uptown United - 4201 N Broadway	Cappleman, James (46)	Transportation
400	O2013-4480	Grant(s) of privilege in public way for Uptown United - 4215 N Broadway	Cappleman, James (46)	Transportation
401	O2013-4483	Grant(s) of privilege in public way for Uptown United - 4224 N Broadway	Cappleman, James (46)	Transportation
402	O2013-4487	Grant(s) of privilege in public way for Uptown United - 4233 N Broadway	Cappleman, James (46)	Transportation
403	O2013-4489	Grant(s) of privilege in public way for Uptown United - 4236 N Broadway	Cappleman, James (46)	Transportation
404	O2013-4492	Grant(s) of privilege in public way for Uptown United - 4267 N Broadway	Cappleman, James (46)	Transportation
405	O2013-4494	Grant(s) of privilege in public way for Uptown United - 4301 N Broadway	Cappleman, James (46)	Transportation
406	O2013-4495	Grant(s) of privilege in public way for Uptown United - 4326 N Broadway	Cappleman, James (46)	Transportation
407	O2013-4497	Grant(s) of privilege in public way for Uptown United - 4331 N Broadway	Cappleman, James (46)	Transportation
408	O2013-4499	Grant(s) of privilege in public way for Uptown United - 4355 N Sheridan Rd	Cappleman, James (46)	Transportation
409	O2013-4501	Grant(s) of privilege in public way for Uptown United - 4337 N Broadway	Cappleman, James (46)	Transportation
410	O2013-4502	Grant(s) of privilege in public way for Angelina Ristorante	Cappleman, James (46)	Transportation
411	O2013-4504	Grant(s) of privilege in public way for Uncle Bob's Self Storage No. 432	Cappleman, James (46)	Transportation
412	O2013-4508	Grant(s) of privilege in public way for Michael's Restaurant Inc	Cappleman, James (46)	Transportation
413	O2013-4752	Grant(s) of privilege in public way for A.J. Hudson's Public House	Pawar, Ameya (47)	Transportation
414	O2013-4757	Grant(s) of privilege in public way for Essence of India	Pawar, Ameya (47)	Transportation
415	O2013-4760	Grant(s) of privilege in public way for Fettes, Love & Sieben	Pawar, Ameya (47)	Transportation
416	O2013-4769	Grant(s) of privilege in public way for Garcia's, Inc.	Pawar, Ameya (47)	Transportation

Legislation Referred to Committees at the Chicago City Council Meeting

6/5/2013

Section 3c - Aldermanic Introductions Regarding Unclassified Matters

	File #	Title	Sponsor(s)	Committee Referral
417	O2013-4773	Grant(s) of privilege in public way for Sierra Auto Group, Inc.	Pawar, Ameya (47)	Transportation
418	O2013-4748	Grant(s) of privilege in public way for A Taste of Heaven	Osterman, Harry (48)	Transportation
419	O2013-4784	Grant(s) of privilege in public way for Wesley Place	Osterman, Harry (48)	Transportation
420	O2013-4796	Grant(s) of privilege in public way for Eastview, Inc.	Moore, Joseph (49)	Transportation
421	O2013-4799	Grant(s) of privilege in public way for Kellee's Storage	Moore, Joseph (49)	Transportation
422	O2013-4803	Grant(s) of privilege in public way for Sabrina Sub	Moore, Joseph (49)	Transportation
423	O2013-4810	Grant(s) of privilege in public way for Uncle Bob's Self Storage	Moore, Joseph (49)	Transportation
424	O2013-4818	Grant(s) of privilege in public way for Petco	Silverstein, Debra L. (50)	Transportation
425	O2013-4821	Grant(s) of privilege in public way for Taxi Town	Silverstein, Debra L. (50)	Transportation
Grant(s) of Privilege - Amend				
426	O2013-4303	Amendment of grant(s) of privilege in public way to Studio Merchandise, Inc - Permit No. 1102830	Burnett, Walter (27)	Transportation
427	O2013-4308	Amendment of grant(s) of privilege in public way to Studio Merchandise, Inc - Permit No. 1104111	Burnett, Walter (27)	Transportation
428	O2013-4312	Amendment of grant(s) of privilege in public way to Monroe/Wabash Development LLC - Permit No. 1101299	Reilly, Brendan (42)	Transportation
429	O2013-4318	Amendment of grant(s) of privilege in public way to Monroe/Wabash Development LLC - Permit No. 1101319	Reilly, Brendan (42)	Transportation
430	O2013-4319	Amendment of grant(s) of privilege in public way to Monroe/Wabash Development LLC - Permit No. 1101311	Reilly, Brendan (42)	Transportation
431	O2013-4323	Amendment of grant(s) of privilege in public way to Monroe/Wabash Development LLC - Permit No. 1101315	Reilly, Brendan (42)	Transportation
432	O2013-4330	Amendment of grant(s) of privilege in public way to Monroe/Wabash Development LLC - Permit No. 1101316	Reilly, Brendan (42)	Transportation
433	O2013-4333	Amendment of grant(s) of privilege in public way to Monroe/Wabash Development LLC - Permit No 1101313	Reilly, Brendan (42)	Transportation
434	O2013-4336	Amendment of grant(s) of privilege in public way to Monroe/Wabash Development LLC - Permit No. 1101314	Reilly, Brendan (42)	Transportation
435	O2013-4349	Amendment of grant(s) of privilege in public way to Bar Umbriago - Permit No. 1101608	Reilly, Brendan (42)	Transportation
436	O2013-4354	Amendment of grant(s) of privilege in public way to Rosebud Eatt - Permit No.1091305	Reilly, Brendan (42)	Transportation

Legislation Referred to Committees at the Chicago City Council Meeting

6/5/2013

Section 3c - Aldermanic Introductions Regarding Unclassified Matters

	File #	Title	Sponsor(s)	Committee Referral
437	O2013-4360	Amendment of grant(s) of privilege in public way to Bar Umbriago - Permit No. 1104250	Reilly, Brendan (42)	Transportation
438	O2013-4365	Amendment of grant(s) of privilege in public way to Moe's Cantina - Permit No. 1094678	Reilly, Brendan (42)	Transportation
439	O2013-4370	Amendment of grant(s) of privilege in public way to Moe's Cantina - Permit No. 1098635	Reilly, Brendan (42)	Transportation
440	O2013-4374	Amendment of grant(s) of privilege in public way to Moe's Cantina - Permit No. 1093130	Reilly, Brendan (42)	Transportation
441	O2013-4377	Amendment of grant(s) of privilege in public way to Moe's Cantina - Permit No. 1099125	Reilly, Brendan (42)	Transportation
442	O2013-4380	Amendment of grant(s) of privilege in public way to Rosebud Eatt - Permit No. 1091311	Reilly, Brendan (42)	Transportation
443	O2013-4382	Amendment of grant(s) of privilege in public way Rosebud Eatt - Permit No. 1094710	Reilly, Brendan (42)	Transportation
444	O2013-4383	Amendment of grant(s) of privilege in public way to Rosebud Eatt - Permit No. 1091306	Reilly, Brendan (42)	Transportation
445	O2013-4311	Amendment of grant(s) of privilege in public way to Zizi's Kabobs - Permit No. 1101563	Tunney, Thomas (44)	Transportation
446	O2013-4535	Amendment of grant(s) of privilege in public way to Zizi's Kabobs - Permit No. 1101562	Tunney, Thomas (44)	Transportation
Honorary Street Designation(s)				
447	SO2013-4182	Honorary street designation as "Deacon Leon Hosley, Sr. Way"	Harris, Michelle A. (8)	Transportation
448	Or2013-318	Honorary street designation as "Dr. Samuel Joaquin Flores Avenue"	Munoz, Ricardo (22)	Transportation
449	O2013-4217	Honorary street designation as "Joe Tipre Way"	Burnett, Walter (27)	Transportation
450	O2013-4179	Honorary street designation as "Lucinda Ware Way"	Ervin, Jason C. (28)	Transportation
451	O2013-4183	Honorary street designation as "Irene Sandler Way"	Arena, John (45)	Transportation
452	O2013-4184	Honorary street designation as "Warsaw-Chicago Sister Cities Way"	Arena, John (45)	Transportation
453	O2013-4186	Honorary street designation as "Chicago's 'Little Warsaw' Way"	Arena, John (45)	Transportation
454	O2013-4187	Honorary street designation as "Jan Karski Way"	Arena, John (45)	Transportation
Journal Correction(s)				
455	O2013-4197	Correction of City Council Journal of Proceedings for October 5, 2011	Burke, Edward M. (14)	Rules
Municipal Code Amendment(s)				
456	O2013-4208	Amendment of Section 10-8-480 of Municipal Code concerning violations for ejecting refuse or liquids upon public way from moving or stationary vehicle	Brookins, Howard (21) And Others	Finance
457	O2013-4200	Amendment of Section 4-244-140 of Municipal Code prohibiting peddling on portion of S Pulaski Rd	Ervin, Jason C. (28)	License

Legislation Referred to Committees at the Chicago City Council Meeting

6/5/2013

Section 3c - Aldermanic Introductions Regarding Unclassified Matters

	File #	Title	Sponsor(s)	Committee Referral
458	O2013-4198	Amendment of Section 17-6-0403-F of Municipal Code by modifying permitted use of Planned Manufacturing Districts for sports and recreation participant	Austin, Carrie M. (34)	Zoning
459	O2013-4209	Amendment of Chapter 8-4 of Municipal Code by adding new Section 052 concerning "unlocking" of stolen cellular phones	O'Connor, Patrick (40) And Others	License
460	O2013-4202	Amendment of Section 17-3-503-E of Municipal Code by classifying segments of N Broadway and N Racine Ave as pedestrian streets	Cappleman, James (46)	Zoning
461	O2013-4196	Amendment of Section 9-52-021 of Municipal Code by increasing fine for riding bicycles on sidewalk adjacent to N Sheridan Rd	Osterman, Harry (48)	Pedestrian and Traffic Safety
Peddling Prohibited				
462	O2013-4212	Amendment of Section 4-244-140 of Municipal Code to prohibit peddling on portion(s) of W Madison St	Ervin, Jason C. (28)	License
Sidewalk Cafe(s)				
463	O2013-4298	Sidewalk cafe(s) for Hash	Moreno, Proco Joe (1)	Transportation
464	O2013-4301	Sidewalk cafe(s) for Las Islas Marias	Moreno, Proco Joe (1)	Transportation
465	O2013-4304	Sidewalk cafe(s) for Modern Asian Kitchen	Moreno, Proco Joe (1)	Transportation
466	O2013-4307	Sidewalk cafe(s) for Paradise Cantina	Moreno, Proco Joe (1)	Transportation
467	O2013-4310	Sidewalk cafe(s) for Shambles Bar	Moreno, Proco Joe (1)	Transportation
468	O2013-4315	Sidewalk cafe(s) for 4 Suyos	Moreno, Proco Joe (1)	Transportation
469	O2013-4390	Sidewalk cafe(s) for Kai Sushi	Moreno, Proco Joe (1)	Transportation
470	O2013-4407	Sidewalk cafe(s) for Oggi Trattoria & Caffè	Moreno, Proco Joe (1)	Transportation
471	O2013-4320	Sidewalk cafe(s) for Al's Beef	Fioretti, Bob (2)	Transportation
472	O2013-4322	Sidewalk cafe(s) for Option Room, The	Fioretti, Bob (2)	Transportation
473	O2013-4327	Sidewalk cafe(s) for Pockets	Fioretti, Bob (2)	Transportation
474	O2013-4332	Sidewalk cafe(s) for Sofi LLC	Fioretti, Bob (2)	Transportation
475	O2013-4338	Sidewalk cafe(s) for Bonne Sante Health Foods, Inc.	Burns, William D. (4)	Transportation
476	O2013-4341	Sidewalk cafe(s) for Five Guys Burgers and Fries	Burns, William D. (4)	Transportation
477	O2013-4347	Sidewalk cafe(s) for Nat's	Balcer, James (11)	Transportation
478	O2013-4361	Sidewalk cafe(s) for La Catedral Cafe & Restaurant	Munoz, Ricardo (22)	Transportation
479	O2013-4363	Sidewalk cafe(s) for Morgan's Bar and Grill	Solis, Daniel (25)	Transportation

Legislation Referred to Committees at the Chicago City Council Meeting

6/5/2013

Section 3c - Aldermanic Introductions Regarding Unclassified Matters

	File #	Title	Sponsor(s)	Committee Referral
480	O2013-4367	Sidewalk cafe(s) for Panaderia Nuevo Leon	Solis, Daniel (25)	Transportation
481	O2013-4381	Sidewalk cafe(s) for East Coast Pantry Chicago	Solis, Daniel (25)	Transportation
482	O2013-4384	Sidewalk cafe(s) for Arista Foods	Burnett, Walter (27)	Transportation
483	O2013-4387	Sidewalk cafe(s) for Bistro Voltaire	Burnett, Walter (27)	Transportation
484	O2013-4389	Sidewalk cafe(s) for Juicy Wine Co., The	Burnett, Walter (27)	Transportation
485	O2013-4396	Sidewalk cafe(s) for Kanela II	Burnett, Walter (27)	Transportation
486	O2013-4402	Sidewalk cafe(s) for Mexique	Burnett, Walter (27)	Transportation
487	O2013-4410	Sidewalk cafe(s) for Pinkberry - Wells St	Burnett, Walter (27)	Transportation
488	O2013-4412	Sidewalk cafe(s) for Swim Cafe	Burnett, Walter (27)	Transportation
489	O2013-4414	Sidewalk cafe(s) for Tasting Room, The	Burnett, Walter (27)	Transportation
490	O2013-4418	Sidewalk cafe(s) for Blue Star Bistro & Wine Bar	Waguespack, Scott (32)	Transportation
491	O2013-4421	Sidewalk cafe(s) for Golden Nugget	Mell, Richard F. (33)	Transportation
492	O2013-4425	Sidewalk cafe(s) for Mr. G's Beef	Colón, Rey (35)	Transportation
493	O2013-4429	Sidewalk cafe(s) for Amato's Pizzeria	Sposato, Nicholas (36)	Transportation
494	O2013-4434	Sidewalk cafe(s) for Pink Krokodile Cafe	Sposato, Nicholas (36)	Transportation
495	O2013-4438	Sidewalk cafe(s) for Al's Pizza	Cullerton, Timothy M. (38)	Transportation
496	O2013-4441	Sidewalk cafe(s) for Chicken Works and Salad Co.	Laurino, Margaret (39)	Transportation
497	O2013-4509	Sidewalk cafe(s) for Cafe Zipo	O'Connor, Patrick (40)	Transportation
498	O2013-4510	Sidewalk cafe(s) for Five Guys Burgers and Fries	O'Connor, Patrick (40)	Transportation
499	O2013-4512	Sidewalk cafe(s) for Pie Cafe	O'Connor, Patrick (40)	Transportation
500	O2013-4516	Sidewalk cafe(s) for Sabor A Cafe, Inc.	O'Connor, Patrick (40)	Transportation
501	O2013-4518	Sidewalk cafe(s) for Bistro by the Pier, The	Reilly, Brendan (42)	Transportation
502	O2013-4520	Sidewalk cafe(s) for Chick-Fil-A State & Lake	Reilly, Brendan (42)	Transportation
503	O2013-4526	Sidewalk cafe(s) for Crumbs Bake Shop	Reilly, Brendan (42)	Transportation
504	O2013-4529	Sidewalk cafe(s) for Doc B's Restaurant 001 LLC	Reilly, Brendan (42)	Transportation
505	O2013-4540	Sidewalk cafe(s) for Epic Burger, Inc. - Privilege No. 1106985	Reilly, Brendan (42)	Transportation
506	O2013-4545	Sidewalk cafe(s) for Epic Burger, Inc. - Privilege No. 1106987	Reilly, Brendan (42)	Transportation
507	O2013-4551	Sidewalk cafe(s) for Epic Burger, Inc. - Privilege No. 1106991	Reilly, Brendan (42)	Transportation
508	O2013-4555	Sidewalk cafe(s) for Fabcakes	Reilly, Brendan (42)	Transportation

Legislation Referred to Committees at the Chicago City Council Meeting

6/5/2013

Section 3c - Aldermanic Introductions Regarding Unclassified Matters

	File #	Title	Sponsor(s)	Committee Referral
509	O2013-4558	Sidewalk cafe(s) for Jersey Mike's Subs	Reilly, Brendan (42)	Transportation
510	O2013-4562	Sidewalk cafe(s) for Naf Naf Grill	Reilly, Brendan (42)	Transportation
511	O2013-4568	Sidewalk cafe(s) for New Line/Wafel	Reilly, Brendan (42)	Transportation
512	O2013-4572	Sidewalk cafe(s) for Starbucks Coffee	Reilly, Brendan (42)	Transportation
513	O2013-4576	Sidewalk cafe(s) for Taco Fresco	Reilly, Brendan (42)	Transportation
514	O2013-4579	Sidewalk cafe(s) for Vapiano	Reilly, Brendan (42)	Transportation
515	O2013-4584	Sidewalk cafe(s) for Vermilion	Reilly, Brendan (42)	Transportation
516	O2013-4467	Sidewalk cafe(s) for Black Sheep Beer Garden	Tunney, Thomas (44)	Transportation
517	O2013-4469	Sidewalk cafe(s) for Bow Truss	Tunney, Thomas (44)	Transportation
518	O2013-4473	Sidewalk cafe(s) for Clarke's on Belmont	Tunney, Thomas (44)	Transportation
519	O2013-4475	Sidewalk cafe(s) for Dolce Gelato	Tunney, Thomas (44)	Transportation
520	O2013-4478	Sidewalk cafe(s) for Indie Burger	Tunney, Thomas (44)	Transportation
521	O2013-4482	Sidewalk cafe(s) for Noodles & Company	Tunney, Thomas (44)	Transportation
522	O2013-4486	Sidewalk cafe(s) for Oh Fusion Thai & Sushi Bar	Tunney, Thomas (44)	Transportation
523	O2013-4493	Sidewalk cafe(s) for Yango's Grill	Tunney, Thomas (44)	Transportation
524	O2013-4496	Sidewalk cafe(s) for Alfred Kr, Inc.	Arena, John (45)	Transportation
525	O2013-4498	Sidewalk cafe(s) for City News	Arena, John (45)	Transportation
526	O2013-4500	Sidewalk cafe(s) for Windsor, The	Arena, John (45)	Transportation
527	O2013-4490	Sidewalk cafe(s) for Tac Quick	Cappleman, James (46)	Transportation
528	O2013-4503	Sidewalk cafe(s) for Bartoli's Pizzeria	Pawar, Ameya (47)	Transportation
529	O2013-4506	Sidewalk cafe(s) for Bulerias, Inc.	Pawar, Ameya (47)	Transportation

Sign(s)/Signboard(s)

530	Or2013-314	Issuance of permits for sign(s)/signboard(s) at 605 W Roosevelt Rd - west elevation	Fioretti, Bob (2)	Zoning
531	Or2013-315	Issuance of permits for sign(s)/signboard(s) at 605 W Roosevelt Rd - east elevation	Fioretti, Bob (2)	Zoning
532	Or2013-327	Issuance of permits for sign(s)/signboard(s) at 2138 S Indiana Ave	Dowell, Pat (3)	Zoning
533	Or2013-329	Issuance of permits for sign(s)/signboard(s) at 1615 S Clark St	Dowell, Pat (3)	Zoning
534	Or2013-324	Issuance of permits for sign(s)/signboard(s) at 3753 S Cottage Grove Ave	Burns, William D. (4)	Zoning
535	Or2013-271	Issuance of permits for sign(s)/signboard(s) at 2946 W 59th St	Thompson, Joann (16)	Zoning
536	Or2013-272	Issuance of permits for sign(s)/signboard(s) at 1901 W Madison St - south elevation	Burnett, Walter (27)	Zoning
537	Or2013-273	Issuance of permits for sign(s)/signboard(s) at 1901 W Madison St	Burnett, Walter (27)	Zoning

Legislation Referred to Committees at the Chicago City Council Meeting

6/5/2013

Section 3c - Aldermanic Introductions Regarding Unclassified Matters

	File #	Title	Sponsor(s)	Committee Referral
538	Or2013-274	Issuance of permits for sign(s)/signboard(s) at 1901 W Madison St - north elevation	Burnett, Walter (27)	Zoning
539	Or2013-275	Issuance of permits for sign(s)/signboard(s) at 1901 W Madison St - freestanding elevation	Burnett, Walter (27)	Zoning
540	Or2013-276	Issuance of permits for sign(s)/signboard(s) at 1901 W Madison St - freestanding elevation	Burnett, Walter (27)	Zoning
541	Or2013-277	Issuance of permits for sign(s)/signboard(s) at 1901 W Madison St	Burnett, Walter (27)	Zoning
542	Or2013-278	Issuance of permits for sign(s)/signboard(s) at 1901 W Madison St - south elevaton	Burnett, Walter (27)	Zoning
543	Or2013-279	Issuance of permits for sign(s)/signboard(s) at 1901 W Madison St - south elevation	Burnett, Walter (27)	Zoning
544	Or2013-280	Issuance of permits for sign(s)/signboard(s) at 1901 W Madison St - south elevation	Burnett, Walter (27)	Zoning
545	Or2013-281	Issuance of permits for sign(s)/signboard(s) at 1901 W Madison St - north elevation	Burnett, Walter (27)	Zoning
546	Or2013-282	Issuance of permits for sign(s)/signboard(s) at 1901 W Madison St - north elevation	Burnett, Walter (27)	Zoning
547	Or2013-283	Issuance of permits for sign(s)/signboard(s) at 1901 W. Madison St - north elevation	Burnett, Walter (27)	Zoning
548	Or2013-284	Issuance of permits for sign(s)/signboard(s) at 1901 W Madison St - north-east corner	Burnett, Walter (27)	Zoning
549	Or2013-285	Issuance of permits for sign(s)/signboard(s) at 1901 W Madison St - north elevation	Burnett, Walter (27)	Zoning
550	Or2013-286	Issuance of permits for sign(s)/signboard(s) at 1901 W Madison St - south-east corner	Burnett, Walter (27)	Zoning
551	Or2013-287	Issuance of permits for sign(s)/signboard(s) at 1901 W Madison St - south-east corner	Burnett, Walter (27)	Zoning
552	Or2013-288	Issuance of permits for sign(s)/signboard(s) at 1901 W Madison St - north elevation	Burnett, Walter (27)	Zoning
553	Or2013-289	Issuance of permits for sign(s)/signboard(s) at 1901 W Madison St - south-east corner	Burnett, Walter (27)	Zoning
554	Or2013-290	Issuance of permits for sign(s)/signboard(s) at 1901 W Madison St - south-east corner	Burnett, Walter (27)	Zoning
555	Or2013-291	Issuance of permits for sign(s)/signboard(s) at 1901 W Madison St - north elevation	Burnett, Walter (27)	Zoning
556	Or2013-292	Issuance of permits for sign(s)/signboard(s) at 1901 W Madison St - north elevation	Burnett, Walter (27)	Zoning
557	Or2013-293	Issuance of permits for sign(s)/signboard(s) at 1901 W Madison St - south-east corner	Burnett, Walter (27)	Zoning
558	Or2013-294	Issuance of permits for sign(s)/signboard(s) at 1901 W Madison St - south-east corner	Burnett, Walter (27)	Zoning
559	Or2013-295	Issuance of permits for sign(s)/signboard(s) at 1901 W Madison St - north elevation	Burnett, Walter (27)	Zoning
560	Or2013-296	Issuance of permits for sign(s)/signboard(s) at 1901 W Madison St - north-east corner	Burnett, Walter (27)	Zoning
561	Or2013-297	Issuance of permits for sign(s)/signboard(s) at 1901 W Madison St - north elevation	Burnett, Walter (27)	Zoning

Legislation Referred to Committees at the Chicago City Council Meeting

6/5/2013

Section 3c - Aldermanic Introductions Regarding Unclassified Matters

	File #	Title	Sponsor(s)	Committee Referral
562	Or2013-298	Issuance of permits for sign(s)/signboard(s) at 1901 W Madison St - north-east corner	Burnett, Walter (27)	Zoning
563	Or2013-299	Issuance of permits for sign(s)/signboard(s) at 1901 W Madison St - north elevation	Burnett, Walter (27)	Zoning
564	Or2013-300	Issuance of permits for sign(s)/signboard(s) at 1901 W Madison St - north-east corner	Burnett, Walter (27)	Zoning
565	Or2013-301	Issuance of permits for sign(s)/signboard(s) at 1901 W Madison St - north-east corner	Burnett, Walter (27)	Zoning
566	Or2013-302	Issuance of permits for sign(s)/signboard(s) at 1901 W Madison St - north-east corner	Burnett, Walter (27)	Zoning
567	Or2013-303	Issuance of permits for sign(s)/signboard(s) at 1901 W Madison St - north elevation	Burnett, Walter (27)	Zoning
568	Or2013-304	Issuance of permits for sign(s)/signboard(s) at 1901 W Madison St - north elevation	Burnett, Walter (27)	Zoning
569	Or2013-305	Issuance of permits for sign(s)/signboard(s) at 1901 W Madison St - north elevation	Burnett, Walter (27)	Zoning
570	Or2013-306	Issuance of permits for sign(s)/signboard(s) at 1901 W Madison St - north elevation	Burnett, Walter (27)	Zoning
571	Or2013-307	Issuance of permits for sign(s)/signboard(s) at 1901 W Madison St - south elevation	Burnett, Walter (27)	Zoning
572	Or2013-308	Issuance of permits for sign(s)/signboard(s) at 1901 W Madison St - south elevation	Burnett, Walter (27)	Zoning
573	Or2013-309	Issuance of permits for sign(s)/signboard(s) at 1901 W Madison St - south elevation	Burnett, Walter (27)	Zoning
574	Or2013-310	Issuance of permits for sign(s)/signboard(s) at 1901 W Madison St - south elevation	Burnett, Walter (27)	Zoning
575	Or2013-311	Issuance of permits for sign(s)/signboard(s) at 1901 W Madison St - south elevation	Burnett, Walter (27)	Zoning
576	Or2013-312	Issuance of permits for sign(s)/signboard(s) at 1901 W Madison St - south elevation	Burnett, Walter (27)	Zoning
577	Or2013-313	Issuance of permits for sign(s)/signboard(s) at 1901 W Madison St - south elevation	Burnett, Walter (27)	Zoning
578	Or2013-340	Issuance of permits for sign(s)/signboard(s) at 600 W Division St	Burnett, Walter (27)	Zoning
579	Or2013-339	Issuance of permits for sign(s)/signboard(s) at 5420 W Roosevelt Rd	Graham, Deborah L. (29)	Zoning
580	Or2013-316	Issuance of permits for sign(s)/signboard(s) at 3250 N Kedzie Ave	Colón, Rey (35)	Zoning
581	Or2013-322	Issuance of permits for sign(s)/signboard(s) at 3250 N Kedzie Ave	Colón, Rey (35)	Zoning
582	Or2013-317	Issuance of permits for sign(s)/signboard(s) at 108 N State St - Dearborn elevation	Reilly, Brendan (42)	Zoning
583	Or2013-319	Issuance of permits for sign(s)/signboard(s) at 108 N State St - Dearborn banner	Reilly, Brendan (42)	Zoning
584	Or2013-320	Issuance of permits for sign(s)/signboard(s) at 108 N State St - Randolph banner	Reilly, Brendan (42)	Zoning
585	Or2013-321	Issuance of permits for sign(s)/signboard(s) at 401 N Wabash Ave	Reilly, Brendan (42)	Zoning
586	Or2013-328	Issuance of permits for sign(s)/signboard(s) at 108 N State St (1 of 4)	Reilly, Brendan (42)	Zoning

Legislation Referred to Committees at the Chicago City Council Meeting

6/5/2013

Section 3c - Aldermanic Introductions Regarding Unclassified Matters

	File #	Title	Sponsor(s)	Committee Referral
587	Or2013-331	Issuance of permits for sign(s)/signboard(s) at 108 N State St (2 of 4)	Reilly, Brendan (42)	Zoning
588	Or2013-332	Issuance of permits for sign(s)/signboard(s) at 108 N State St (3 of 4)	Reilly, Brendan (42)	Zoning
589	Or2013-333	Issuance of permits for sign(s)/signboard(s) at 108 N State St - Randolph elevation	Reilly, Brendan (42)	Zoning
590	Or2013-334	Issuance of permits for sign(s)/signboard(s) at 108 N State St - State elevation	Reilly, Brendan (42)	Zoning
591	Or2013-335	Issuance of permits for sign(s)/signboard(s) at 108 N State St (4 of 4)	Reilly, Brendan (42)	Zoning
592	Or2013-336	Issuance of permits for sign(s)/signboard(s) at 108 N State St - Washington elevation	Reilly, Brendan (42)	Zoning
593	Or2013-337	Issuance of permits for sign(s)/signboard(s) at 108 N State St - Washington St elevation	Reilly, Brendan (42)	Zoning
594	Or2013-323	Issuance of permits for sign(s)/signboard(s) at 1001 W Armitage Ave	Smith, Michele (43)	Zoning
595	Or2013-325	Issuance of permits for sign(s)/signboard(s) at 2273 N Lincoln Ave	Smith, Michele (43)	Zoning
596	Or2013-326	Issuance of permits for sign(s)/signboard(s) at 2461 N Clark St	Smith, Michele (43)	Zoning
597	Or2013-330	Issuance of permits for sign(s)/signboard(s) at 2619 N Clark St	Smith, Michele (43)	Zoning
598	Or2013-270	Issuance of permits for sign(s)/signboard(s) at 731 W Sheridan Rd	Cappleman, James (46)	Zoning
Special Event(s) - Waiver of License/Permit Fee(s)				
599	Or2013-342	Waiver of special event license and/or permit fee(s) for St. Stanislaus B&M Church Festival/Carnival	Mitts, Emma (37)	Special Events
600	Or2013-343	Waiver of special event license and/or permit fee(s) for New 37th Ward Gospel Festival	Mitts, Emma (37)	Special Events
Taxicab Stand(s) - Amend				
601	O2013-4188	Amendment of taxicab stand(s) at E Walton St west of N Rush St	Reilly, Brendan (42)	Transportation
Taxicab Stand(s) - Establish				
602	O2013-4404	Establishment of taxicab stand(s) at E 52nd Pl and S Harper Ave	Burns, William D. (4)	Transportation
Taxicab Stand(s) - Repeal				
603	O2013-4846	Repeal of taxicab stand(s) at N Milwaukee Ave from N Halsted St to N Green St	Burnett, Walter (27)	Pedestrian and Traffic Safety



City of Chicago



O2013-4185

Office of the City Clerk

Document Tracking Sheet

Meeting Date:	6/5/2013
Sponsor(s):	Reboyas, Ariel (30)
Type:	Ordinance
Title:	Amendment of Sections 4-60-022 and 4-60-023 of Municipal Code to disallow additional alcoholic liquor & package good licenses on portion(s) of N Pulaski Rd
Committee(s) Assignment:	Committee on License and Consumer Protection

ORDINANCE

BE IT ORDAINED BY THE CITY COUNCIL OF THE CITY OF CHICAGO:

SECTION 1. The City Council finds that the area described in Sections 2 and 3 of this ordinance is adversely affected by the over-concentration of businesses licensed to sell alcoholic liquor within and near the area.

SECTION 2. Section 4-60-022 of the Municipal Code of Chicago is hereby amended by inserting the underscored language as a new subsection 4-60-022 (30.52) as follows:

4-60-022 Restrictions on additional licenses.
Subject to the provisions of subsection 4-60-021(c), no additional license shall be issued for the sale of alcoholic liquor, for consumption on the premises with the following areas:

(omitted text is unaffected by this ordinance)

(30.52) On the east side of North Pulaski Road, from West Wellington Avenue to North Milwaukee Avenue.

(omitted text is unaffected by this ordinance)

SECTION 3. Section 4-60-023 of the Municipal Code of Chicago is hereby amended by inserting the underscored language as a new subsection 4-60-023 (30.61) as follows:

4-60-023 Restrictions on additional package goods licenses.
Subject to the provisions of subsection 4-60-021(c), no additional package goods license shall be issued for any premises located within the following areas:

(30.61) On the east side of North Pulaski Road, from West Wellington Avenue to North Milwaukee Avenue.

(omitted text is unaffected by this ordinance)

SECTION 4. This ordinance shall be in full force and effect from and after its passage.



Ariel E. Reboyras
Alderman, 30th Ward



City of Chicago



O2013-4192

Office of the City Clerk

Document Tracking Sheet

Meeting Date:	6/5/2013
Sponsor(s):	Beale, Anthony (9)
Type:	Ordinance
Title:	Amendment of Section 4-60-023 of Municipal Code to disallow additional package goods licenses on portion(s) of public ways within 9th Ward
Committee(s) Assignment:	Committee on License and Consumer Protection

ORDINANCE

BE IT ORDAINED BY THE CITY COUNCIL OF THE CITY OF CHICAGO:

SECTION 1. The City Council finds that the areas described in Sections 2 and 3 of this ordinance are adversely affected by the over-concentration of businesses licensed to sell alcoholic liquor within and near the areas. Moreover, the prior ordinance that added the areas described in Section 3 of this ordinance mistakenly referred to "Place," rather than "Street," as the result of a scrivener's error, and it is necessary and appropriate to correct this error.

SECTION 2. Section 4-60-023 of the Municipal Code of Chicago is hereby amended by inserting the underscored language as new subsections 4-60-023 (9.191) through (9.318), as follows:

4-60-023 Restrictions on additional package goods licenses.

Subject to the provisions of subsection 4-60-021(c), no additional package goods license shall be issued for any premises located within the following areas:

(Omitted text is unaffected by this ordinance)

- (9.191) On 100th Street, from Yale Avenue to LaSalle Street.
- (9.192) On 100th Street, from LaSalle Street to Lafayette Avenue.
- (9.193) On 100th Street, from Lafayette Avenue to Michigan Avenue; and on 100th Place, from State Street to Michigan Avenue.
- (9.194) On 100th Street, from Michigan Avenue to Prairie Avenue.
- (9.195) On 100th Street, from Prairie Avenue to Calumet Avenue.
- (9.196) On 100th Street, from Calumet Avenue to Vernon Avenue.
- (9.197) On 100th Street, from Vernon Avenue to Rhodes Avenue.
- (9.198) On 100th Street, from Rhodes Avenue to Cottage Grove Avenue; and on 100th Place, from Saint Lawrence Avenue to Dauphin Avenue.
- (9.199) On 99th Street, from Parnell Avenue to Eggleston Avenue; and on 99th Place, from Princeton Avenue to the terminus of 99th Place, west of Princeton Avenue.
- (9.200) On 99th Street, from Princeton Avenue to Wentworth Avenue.
- (9.201) On 99th Street, from Wentworth Avenue to Perry Avenue.

- (9.202) On 99th Street, from Perry Avenue to State Street; and on LaSalle Street, Perry Avenue and Lafayette Avenue, from 99th Street to their terminus' north of 99th Street; and on 99th Place, from State Street to its terminus east of State Street.
- (9.203) On State Street, from 94th Street to 98th Street.
- (9.204) On Wabash Avenue, from 98th Street to Michigan Avenue.
- (9.205) On Wabash Avenue, from Michigan Avenue to Prairie Avenue.
- (9.206) On Wabash Avenue, from Prairie Avenue to Calumet Avenue.
- (9.207) On Wabash Avenue, from Calumet Avenue to the terminus of 99th Place east of Doctor Martin Luther King Jr. Drive.
- (9.208) On 99th Street, from Wabash Avenue to Prairie Avenue.
- (9.209) On 99th Street, from Prairie Avenue to Doctor Martin Luther King Jr. Drive.
- (9.210) On 98th Street, from Wabash Avenue to Indiana Avenue; and on 98th Place, from Wabash Avenue to Michigan Avenue.
- (9.211) On 98th Street, from Indiana Avenue to Forest Avenue.
- (9.212) On 98th Street, from Forest Avenue to Doctor Martin Luther King Jr. Drive.
- (9.213) On 97th Street, from Michigan Avenue to Prairie Avenue.
- (9.214) On 97th Street, from Prairie Avenue to Doctor Martin Luther King Jr. Drive.
- (9.215) On 96th Street, from Michigan Avenue to Prairie Avenue.
- (9.216) On 96th Street, from Prairie Avenue to Doctor Martin Luther King Jr. Drive.
- (9.217) On Michigan Avenue, from 95th Street to 97th Street.
- (9.218) On Michigan Avenue, from 97th Street to Wabash Avenue.
- (9.219) On Indiana Avenue, from 95th Street to 97th Street.
- (9.220) On Indiana Avenue, from 97th Street to Wabash Avenue.
- (9.221) On Prairie Avenue, from 95th Street to 97th Street.
- (9.222) On Prairie Avenue, from 97th Street to Wabash Avenue.
- (9.223) On Forest Avenue, from 95th Street to 97th Street.
- (9.224) On Forest Avenue, from 97th Street to Wabash Avenue.

- (9.225) On Calumet Avenue, from 95th Street to 97th Street.
- (9.226) On Calumet Avenue, from 97th Street to Wabash Avenue.
- (9.227) On Doctor Martin Luther King Jr. Drive, from 95th Street to 97th Street.
- (9.228) On Doctor Martin Luther King Jr. Drive, from 97th Street to Wabash Avenue.
- (9.229) On Michigan Avenue, from 111th Street to 112th Street.
- (9.230) On Michigan Avenue, from 112th Street to 113th Street.
- (9.231) On Michigan Avenue, from 113th Street to 114th Street.
- (9.232) On Michigan Avenue, from 114th Street to 115th Street.
- (9.233) On the east side only of State Street, from 115th Street to 117th Street.
- (9.234) On the east side only of State Street, from 117th Street to 118th Street.
- (9.235) On the east side only of State Street, from 118th Street to 119th Street.
- (9.236) On the east side only of State Street, from 119th Street to 120th Street.
- (9.237) On the east side only of State Street, from 120th Street to 121st Street.
- (9.238) On the east side only of State Street, from 121st Street to 122nd Street.
- (9.239) On the east side only of State Street, from 122nd Street to 123rd Street.
- (9.240) On the east side only of State Street, from 123rd Street to 125th Street.
- (9.241) On the east side only of State Street, from 125th Street to 127th Street.
- (9.242) On Michigan Avenue, from 115th Street to 116th Street.
- (9.243) On Michigan Avenue, from 116th Street to 117th Place.
- (9.244) On Michigan Avenue, from 117th Place to 118th Place.
- (9.245) On Michigan Avenue, from 118th Place to 119th Place.
- (9.246) On Michigan Avenue, from 119th Place to 120th Place.
- (9.247) On Michigan Avenue, from 120th Place to 121st Place.
- (9.248) On Michigan Avenue, from 121st Place to 122nd Place.
- (9.249) On Michigan Avenue, from 122nd Place to 124th Street.

- (9.250) On Michigan Avenue, from 124th Street to 125th Place.
- (9.251) On Michigan Avenue, from 125th Place to 127th Street.
- (9.252) On Prairie Avenue, from Kensington Avenue to 117th Street.
- (9.253) On Prairie Avenue, from 117th Street to 119th Street.
- (9.254) On Prairie Avenue, from 119th Street to 120th Place.
- (9.255) On Indiana Avenue, from 115th Street to 116th Street.
- (9.256) On Indiana Avenue, from 116th Street to 117th Place.
- (9.257) On Indiana Avenue, from 117th Place to 118th Place.
- (9.258) On Indiana Avenue, from 118th Place to 119th Place.
- (9.259) On Indiana Avenue, from 119th Place to 120th Place.
- (9.260) On Indiana Avenue, from 120th Place to 121st Place.
- (9.261) On Indiana Avenue, from 121st Place to 122nd Place.
- (9.262) On Indiana Avenue, from 122nd Place to 124th Street.
- (9.263) On Front Avenue, from 115th Street to its terminus south of 117th Street.
- (9.264) On Kensington Avenue, from Michigan Avenue to Front Avenue.
- (9.265) On 116th Street, from State Street to Indiana Avenue; and on Wabash Avenue, from 116th Street to its terminus north of 116th Street.
- (9.266) On 116th Street, from Indiana Avenue to Front Avenue.
- (9.267) On 117th Street, from State Street to Indiana Avenue.
- (9.268) On 117th Street, from Prairie Avenue to Front Avenue; and on 117th Place, from Indiana Avenue to its terminus west of Michigan Avenue.
- (9.269) On 118th Street, from State Street to its terminus east of Prairie Avenue.
- (9.270) On 118th Place, from State Street to Indiana Avenue.
- (9.271) On the south side only of 119th Street, from Yale Avenue to LaSalle Street.
- (9.272) On the south side only of 119th Street, from LaSalle Street to State Street.
- (9.273) On 119th Street, from State Street to Indiana Avenue.

- (9.274) On 119th Street, from Indiana Avenue to its terminus east of Prairie Avenue.
- (9.275) On 119th Place, from State Street to Indiana Avenue.
- (9.276) On 120th Street, from Yale Avenue to LaSalle Street.
- (9.277) On 120th Street, from LaSalle Street to Lafayette Avenue.
- (9.278) On 120th Street, from Lafayette Avenue to Michigan Avenue.
- (9.279) On 120th Street, from Michigan Avenue to its terminus east of Prairie Avenue.
- (9.280) On 120th Place, from State Street to its terminus east of Prairie Avenue.
- (9.281) On Forest Avenue, from 119th Street to 120th Place; and on 119th Place, east of Forest Avenue to its terminus.
- (9.282) On 121st Street, from Wentworth Avenue to Perry Avenue.
- (9.283) On 121st Street, from Perry Avenue to Michigan Avenue; and on 121st Street, from Indiana Avenue to its terminus east of Indiana Avenue.
- (9.284) On 121st Place, from State Street to its terminus east of Indiana Avenue.
- (9.285) On 122nd Street, from Yale Avenue to LaSalle Street.
- (9.286) On 122nd Street, from LaSalle Street to Lafayette Avenue.
- (9.287) On 122nd Street, from Lafayette Avenue to Indiana Avenue.
- (9.288) On 122nd Place, from State Street to Indiana Avenue.
- (9.289) On 123rd Street, from Yale Avenue to LaSalle Street.
- (9.290) On 123rd Street, from LaSalle Street to Lafayette Avenue.
- (9.291) On 123rd Street, from Lafayette Avenue to Indiana Avenue.
- (9.292) On 124th Street, from Yale Avenue to LaSalle Street.
- (9.293) On 124th Street, from LaSalle Street to Lafayette Avenue.
- (9.294) On 124th Street, from Lafayette Avenue to Indiana Avenue.
- (9.295) On 124th Place, from State Street to 124th Street.
- (9.296) On the south side only of 125th Street, from Union Avenue to Wallace Street.
- (9.297) On the south side only of 125th Street, from Wallace Street to Stewart Avenue.

- (9.298) On the south side only of 125th Street, from Stewart Avenue to Princeton Avenue.
- (9.299) On the south side only of 125th Street, from Princeton Avenue to Wentworth Avenue.
- (9.300) On the south side only of 125th Street, from Wentworth Avenue to State Street.
- (9.301) On 126th Street, from Union Avenue to Wallace Street.
- (9.302) On 126th Street, from Wallace Street to Eggleston Avenue; and on 125th Place, from Wallace Street to Eggleston Avenue.
- (9.303) On 126th Street, from Eggleston Avenue to Harvard Avenue.
- (9.304) On 126th Street, from Harvard Avenue to Wentworth Avenue.
- (9.305) On 127th Street, from Union Avenue to Wallace Street; and on Vermont Street, from Union Avenue to Wallace Street.
- (9.306) On 127th Street, from Wallace Street to Parnell Avenue.
- (9.307) On 127th Street, from Parnell Avenue to Stewart Avenue.
- (9.308) On 127th Street, from Stewart Avenue to Princeton Avenue.
- (9.309) On 127th Street, from Princeton Avenue to Wentworth Avenue.
- (9.310) On 127th Street, from Wentworth Avenue to Michigan Avenue.
- (9.311) On 127th Street, from Michigan Avenue to Indiana Avenue.
- (9.312) On Brayton Street, from Wentworth Avenue to Michigan Avenue.
- (9.313) On 126th Place, from Brayton Street to its terminus; and on 126th Street, from State Street to Michigan Avenue; and on 126th Place, from Edbrooke Avenue to its terminus east of Edbrooke Avenue; and on Edbrooke Avenue, from 125th Place to 127th Place.
- (9.314) On 125th Place, from its terminus west of State Street to its terminus east of Edbrooke Avenue; and on Wabash Avenue, from 124th Place to 125th Place.
- (9.315) On the east side only of Union Avenue, from 125th Street to 127th Street.
- (9.316) On the east side only of Union Avenue, from 127th Street to 129th Place.
- (9.317) On Lowe Avenue, from 125th Street to 127th Street.
- (9.318) On Lowe Avenue, from Vermont Street to 129th Place.

(Omitted text is unaffected by this ordinance)

SECTION 3. Section 4-60-023 of the Municipal Code of Chicago is hereby amended by inserting the underscored language and deleting the language struck through, as follows:

4-60-023 Restrictions on additional package goods licenses.

Subject to the provisions of subsection 4-60-021(c), no additional package goods license shall be issued for any premises located within the following areas:

(Omitted text is unaffected by this ordinance)

- (9.57) On 115th ~~Place~~ Street, from State Street to Indiana Avenue.
- (9.58) On 115th ~~Place~~ Street, from Indiana Avenue to Forest Avenue.
- (9.59) On 115th ~~Place~~ Street, from Forest Avenue to Cottage Grove Avenue.

(Omitted text is unaffected by this ordinance)

SECTION 4. This ordinance shall be in full force and effect from and after its passage and publication.



Anthony Beale
Alderman, 9th Ward



City of Chicago



O2013-4211

Office of the City Clerk

Document Tracking Sheet

Meeting Date:	6/5/2013
Sponsor(s):	Ervin, Jason C. (28)
Type:	Ordinance
Title:	Amendment of Section 4-60-023 of Municipal Code to allow additional package goods licenses on portion(s) of W Cermak Rd
Committee(s) Assignment:	Committee on License and Consumer Protection

License

ORDINANCE

BE IT ORDAINED BY THE CITY COUNCIL OF THE CITY OF CHICAGO:

SECTION 1. Section 4-60-023 of the Municipal Code of Chicago is hereby amended by deleting the language struck through, as follows:

4-60-023 Restrictions on additional licenses.


Subject to the provisions of subsection 4-60-021(c), no additional package goods license shall be issued for any premises located within the following areas:

(Omitted text is unaffected by this ordinance)

(28.47) ~~On Cermak Road, from Rockwell Avenue to California Avenue.~~

(Omitted text is unaffected by this ordinance)

SECTION 2. This ordinance shall be in full force and effect from and after its passage and publication.

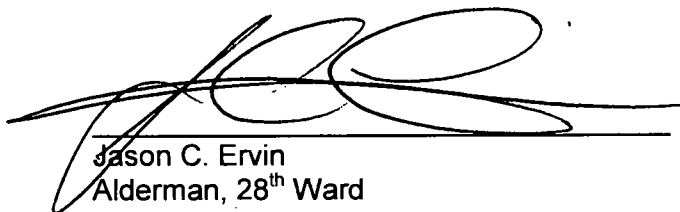

Jason C. Ervin
Alderman, 28th Ward



City of Chicago



O2013-4189

Office of the City Clerk

Document Tracking Sheet

Meeting Date:	6/5/2013
Sponsor(s):	Moore, Joseph (49)
Type:	Ordinance
Title:	Amendment of Section 4-60-023 of Municipal Code to allow additional package goods licenses on portion(s) of N Sheridan Rd
Committee(s) Assignment:	Committee on License and Consumer Protection

**AMENDMENT OF TITLE 4, CHAPTER 60, SECTION 023 OF
MUNICIPAL CODE OF CHICAGO BY DELETION OF
SUBSECTION 49.22 TO REMOVE
RESTRICTION ON ISSUANCE OF
ADDITIONAL PACKAGE GOODS
LICENCES ON PORTIONS OF
NORTH SHERIDAN ROAD**

BE IT ORDAINED BY THE CITY COUNCIL OF THE CITY OF CHICAGO:

SECTION 1. Section 4-60-023 of the Municipal Code of Chicago is hereby amended by deleting the language struck through as follows:

4-60-023 Restrictions on additional licenses.


Subject to the provisions of subsection 4-60-021 (c), no additional package goods license shall be issued for any premises located within the following areas:

(Omitted text is unaffected by this ordinance)

~~(49.22) On Sheridan Road, from Lunt Avenue to Pratt Boulevard.~~

(Omitted text is unaffected by this ordinance)

SECTION 2. This ordinance shall be in force and effect upon passage and approval.

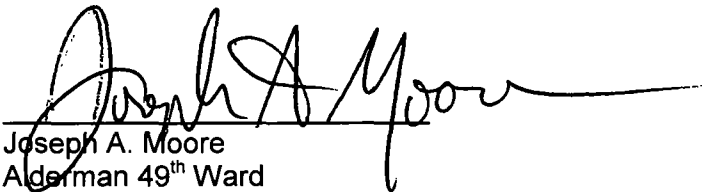
Joseph A. Moore
Alderman 49th Ward



City of Chicago



O2013-4203

Office of the City Clerk

Document Tracking Sheet


Meeting Date:	6/5/2013
Sponsor(s):	Moreno, Proco Joe (1)
Type:	Ordinance
Title:	Exemption from physical barrier requirement for commercial driveway alley access for 1801 W Chicago LLC
Committee(s) Assignment:	Committee on Transportation and Public Way

COUNCIL MEETING
Wednesday, June 5, 2013

BE IT ORDAINED BY THE CITY COUNCIL OF THE CITY OF CHICAGO:

SECTION 1. Per Section 10-20-430 of the Municipal Code of Chicago, the Director of Revenue is hereby authorized and directed to exempt **1801 W Chicago LLC** from the provisions requiring barriers as a prerequisite to prohibit alley ingress and egress into **1801 W Chicago Avenue**.

SECTION 2. This ordinance shall be in force and take effect from and after its passage and publication.

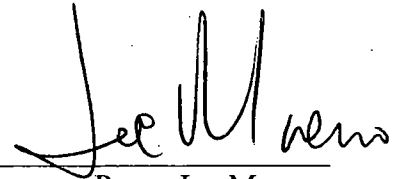A handwritten signature in black ink, appearing to read "Joe Moreno", is written over a horizontal line.

Proco Joe Moreno
Alderman, 1st Ward



City of Chicago



O2013-4207

Office of the City Clerk

Document Tracking Sheet

Meeting Date:	6/5/2013
Sponsor(s):	Dowell, Pat (3)
Type:	Ordinance
Title:	Exemption from physical barrier requirement for commercial driveway alley access for Athens Construction Company
Committee(s) Assignment:	Committee on Transportation and Public Way

BE IT ORDAINED BY THE CITY COUNCIL OF THE CITY OF CHICAGO:

SECTION 1: Section 10-20-430 of the Municipal Code of Chicago, the Commissioner of Transportation is hereby authorized and directed to exempt Athens Construction Company of 613 West 16th Street, Chicago, IL from requiring barriers as a prerequisite to prohibit alley ingress and egress to parking facilities for premise address: 2130 South Michigan Avenue.

SECTION 2: This ordinance shall take effect and be in force from and after its passage and publication.



Pat Dowell

Alderman, 3rd Ward



City of Chicago



O2013-4195

Office of the City Clerk

Document Tracking Sheet

Meeting Date:	6/5/2013
Sponsor(s):	Pope, John (10)
Type:	Ordinance
Title:	Exemption from physical barrier requirement for commercial driveway alley access for Child Care Center
Committee(s) Assignment:	Committee on Transportation and Public Way

Referred to:
Committee on Transportation and Public Way


Introduction Date: Page 1
June 5, 2013

TO ALL PROPERTY OWNERS, INGRESS AND EGRESS TO PUBLIC ALLEYS FROM PRIVATE PROPERTY IS PROHIBITED, UNLESS EXEMPTED BY ORDINANCE FROM THE ALDERMAN OF YOUR WARD.

BE IT ORDAINED BY THE CITY COUNCIL OF THE CITY OF CHICAGO:

Section 1. Sections 10-20-430 of the Municipal Code of Chicago, Commissioner of Transportation is hereby authorized and directed to exempt Child Care Center from 8912 S. Commercial Avenue from the provisions requiring barriers as a prerequisite to prohibit alley ingress and egress to parking facilities from premise address.

Section 2. This ordinance shall take effect and be in force from and after its passage and publication.

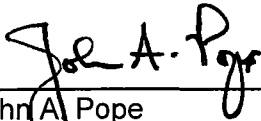

John A. Pope
Alderman, 10th Ward



City of Chicago



O2013-4181

Office of the City Clerk


Document Tracking Sheet

Meeting Date:	6/5/2013
Sponsor(s):	Chandler, Michael D. (24)
Type:	Ordinance
Title:	Exemption from physical barrier requirement for commercial driveway alley access for A&M Auto Repair & Body Shop
Committee(s) Assignment:	Committee on Transportation and Public Way

BE IT ORDAINED BY THE CITY COUNCIL OF CHICAGO:

SECTION 1. Pursuant to Section 10-20-430 of the Municipal Code of Chicago, the Director of Revenue is hereby authorized and directed to exempt **A&M Auto Repair & Body Shop, 3665 West Ogden Avenue**, from the provisions requiring barriers as a prerequisite to prohibit alley ingress and egress to parking facilities for premise address.

SECTION 2. This ordinance shall take effect and be in force from and after its passage and publication.

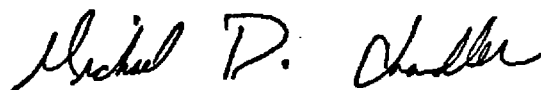

MICHAEL D. CHANDLER
Alderman, 24th Ward



City of Chicago



O2013-4201

Office of the City Clerk

Document Tracking Sheet

Meeting Date:	6/5/2013
Sponsor(s):	Chandler, Michael D. (24)
Type:	Ordinance
Title:	Exemption from physical barrier requirement for commercial driveway alley access for Cermak Auto Sales, Inc.
Committee(s) Assignment:	Committee on Transportation and Public Way

BE IT ORDAINED BY THE CITY COUNCIL OF CHICAGO:

SECTION 1. Pursuant to Section 10-20-430 of the Municipal Code of Chicago, the Director of Revenue is hereby authorized and directed to exempt **Cermak Auto Sales Inc., 2908 West Cermak Road**, from the provisions requiring barriers as a prerequisite to prohibit alley ingress and egress to parking facilities for premise address.

SECTION 2. This ordinance shall take effect and be in force from and after its passage and publication.

A handwritten signature in black ink, appearing to read "Michael D. Chandler", written over a horizontal line.

MICHAEL D. CHANDLER
Alderman, 24th Ward



12. 12. 1911.



City of Chicago



O2013-4215

Office of the City Clerk

Document Tracking Sheet

Meeting Date:	6/5/2013
Sponsor(s):	Burnett, Walter (27)
Type:	Ordinance
Title:	Exemption from physical barrier requirement for commercial driveway alley access for International Scent Solutions LLC
Committee(s) Assignment:	Committee on Transportation and Public Way

**City Council Meeting
June 5, 2013**


BE IT ORDAINED BY THE CITY COUNCIL OF THE CITY OF CHICAGO

SECTION 1. Section 10-20-430 of the Municipal Code of Chicago, Commissioner of Transportation is hereby authorized and directed to exempt

**International Scent Solutions, LLC
2926-2928 W. Lake St
Chicago, IL 60612**

From the provisions requiring barriers as a prerequisite to prohibit alley ingress and egress to parking facilities for premise address.

SECTION 2. This ordinance shall take effect and be in force from and after its passage and publication

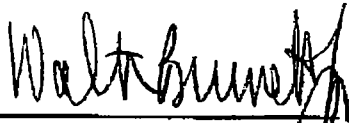
**Walter Burnett, Jr.
Alderman, 27th Ward**



City of Chicago



O2013-4220

Office of the City Clerk

Document Tracking Sheet

Meeting Date:	6/5/2013
Sponsor(s):	Burnett, Walter (27)
Type:	Ordinance
Title:	Exemption from physical barrier requirement for commercial driveway alley access for 1601 -- 1617 W Warren Land LLC
Committee(s) Assignment:	Committee on Transportation and Public Way

**City Council Meeting
June 5, 2013**


BE IT ORDAINED BY THE CITY COUNCIL OF THE CITY OF CHICAGO

SECTION 1. Section 10-20-430 of the Municipal Code of Chicago, Commissioner of Transportation is hereby authorized and directed to exempt

**1601-1617 W.Warren Land LLC
1617 W.Warren Blvd
Chicago, IL 60622**

From the provisions requiring barriers as a prerequisite to prohibit alley ingress and egress to parking facilities for premise address.

SECTION 2. This ordinance shall take effect and be in force from and after its passage and publication

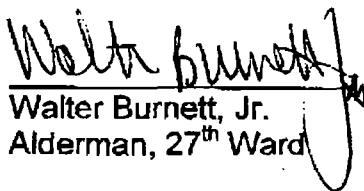
Walter Burnett, Jr.
Alderman, 27th Ward



City of Chicago



O2013-4199

Office of the City Clerk


Document Tracking Sheet

Meeting Date:	6/5/2013
Sponsor(s):	Ervin, Jason C. (28)
Type:	Ordinance
Title:	Exemption from physical barrier requirement for commercial driveway alley access for Breakthrough Urban Ministries
Committee(s) Assignment:	Committee on Transportation and Public Way


BE IT ORDAINED BY THE CITY COUNCIL OF THE CITY OF CHICAGO:

SECTION 1. Pursuant to Section 10-20-430 of the Municipal Code of Chicago, the Commissioner of Transportation and the Director of Revenue are hereby authorized and directed to exempt Breakthrough Urban Ministries, who operate a community center located at 3201-3239 W. Carroll Avenue and 326-28 N. Kedzie Avenue, from provisions requiring barriers as prerequisite to prohibit alley ingress and egress to parking facilities for premise address.

SECTION 2. This ordinance shall take effect and be in force hereinafter its passage and publication.

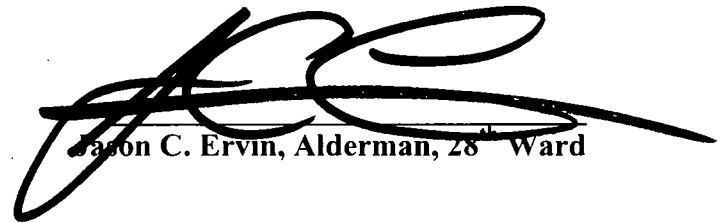

Jason C. Ervin, Alderman, 28th Ward

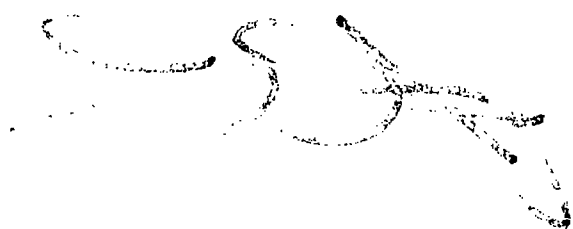



City of Chicago



O2013-4205

Office of the City Clerk

Document Tracking Sheet

Meeting Date:	6/5/2013
Sponsor(s):	Cullerton, Timothy M. (38)
Type:	Ordinance
Title:	Exemption from physical barrier requirement for commercial driveway alley access for Quest Physical Therapy
Committee(s) Assignment:	Committee on Transportation and Public Way


**COUNCIL MEETING
JUNE 5, 2013**

PHYSICAL BARRIER AND ALLEY ACCESS

Be It Ordained by the City Council of the City of Chicago:

SECTION 1. Pursuant to Section 10-20-430 of the Municipal Code of Chicago, the Director of Revenue is hereby authorized and directed to exempt QUEST PHYSICAL THERAPY, **5935 West Montrose Ave**, from the provisions requiring barriers as a prerequisite to prohibit alley ingress and/or egress to parking facilities for premise address.

SECTION 2. This ordinance shall be in full force and take effect from and after its passage and publication.

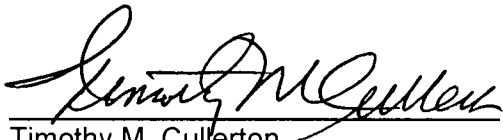A handwritten signature in black ink, appearing to read "Timothy M. Cullerton", written over a horizontal line.

Timothy M. Cullerton
Alderman, 38th Ward



City of Chicago



O2013-4180

Office of the City Clerk

Document Tracking Sheet

Meeting Date:	6/5/2013
Sponsor(s):	O'Connor, Patrick (40)
Type:	Ordinance
Title:	Exemption from physical barrier requirement for commercial driveway alley access for Griffin Theatre
Committee(s) Assignment:	Committee on Transportation and Public Way


City Council Meeting: June 5, 2013

ORDINANCE

BE IT ORDAINED BY THE CITY COUNCIL OF THE CITY OF CHICAGO:

SECTION 1. Section 10-20-430 of the Municipal Code of Chicago, the Commissioner of Transportation is hereby authorized and directed to exempt, **Griffin Theatre, 1940 W. Foster, Chicago, IL 60640** from the provisions requiring barriers as a prerequisite to prohibit alley ingress and egress to parking facilities for premise address.

SECTION 2. This ordinance shall take effect and be in force upon its passage and publication.

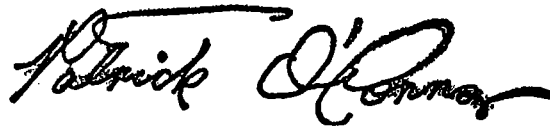A handwritten signature in black ink, reading "Patrick O'Connor", written over a horizontal line.

Patrick J. O'Connor
Alderman - 40th Ward



City of Chicago



O2013-4178

Office of the City Clerk

Document Tracking Sheet

Meeting Date:	6/5/2013
Sponsor(s):	Cappleman, James (46)
Type:	Ordinance
Title:	Exemption from physical barrier requirement for commercial driveway alley access for 4022 N Sheridan Rd
Committee(s) Assignment:	Committee on Transportation and Public Way

City Council Meeting

REFER TO COMMITTEE ON TRANSPORTATION OF THE CITY OF CHICAGO:

SECTION 1. Pursuant to Section 10-20-430 of the Municipal Code of the City of Chicago, the Commissioner of Transportation is hereby authorized and directed to exempt 4022 N Sheridan Road, Chicago, IL 60640 from the provisions requiring barriers as a prerequisite to prohibit alley ingress and egress to parking facility at 4022 North Sheridan Road.

Section 2. This ordinance shall take effect and be in force from and after its passage and publication.

A handwritten signature in black ink, reading "James Capplemann", written in a cursive style.

James Capplemann
Alderman, 46th Ward



City of Chicago



O2013-4190

Office of the City Clerk


Document Tracking Sheet

Meeting Date:	6/5/2013
Sponsor(s):	Pawar, Ameya (47)
Type:	Ordinance
Title:	Exemption from physical barrier requirement for commercial driveway alley access for Ogden Partners, Inc.
Committee(s) Assignment:	Committee on Transportation and Public Way

BE IT ORDAINED BY THE CITY COUNCIL OF THE CITY OF CHICAGO:

SECTION 1. Pursuant to Section 10-20-430 of the Municipal Code of Chicago, the Director of the Department of Revenue is hereby authorized and directed to exempt **Ogden Partners, Inc. owners of 4421 N. Clark Street** from requiring barriers as a prerequisite to prohibit alley ingress and egress to parking facilities for premise address.

SECTION 2. This ordinance shall take effect and be in force upon its passage and publication.

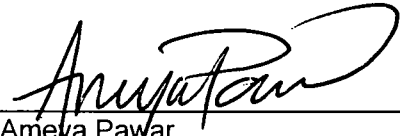
Ameva Pawar
Alderman, Ward 47





City of Chicago



O2013-4191

Office of the City Clerk


Document Tracking Sheet

Meeting Date:	6/5/2013
Sponsor(s):	Pawar, Ameya (47)
Type:	Ordinance
Title:	Exemption from physical barrier requirement for commercial driveway alley access for Phalanx Capital Management LLC
Committee(s) Assignment:	Committee on Transportation and Public Way

BE IT ORDAINED BY THE CITY COUNCIL OF THE CITY OF CHICAGO:

SECTION 1. Pursuant to Section 10-20-430 of the Municipal Code of Chicago, the Director of the Department of Revenue is hereby authorized and directed to exempt **Phalanx Capital Management, LLC of 4036-4040 Hermitage** from requiring barriers as a prerequisite to prohibit alley ingress and egress to parking facilities for premise address.

SECTION 2. This ordinance shall take effect and be in force upon its passage and publication.

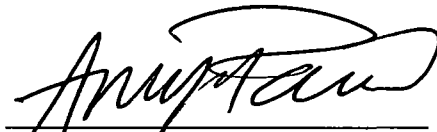A handwritten signature in black ink, appearing to read 'Ameya Pawar', is written over a horizontal line.

Ameya Pawar
Alderman, Ward 47



City of Chicago



O2013-4193

Office of the City Clerk

Document Tracking Sheet

Meeting Date:	6/5/2013
Sponsor(s):	Pawar, Ameya (47)
Type:	Ordinance
Title:	Exemption from physical barrier requirement for commercial driveway alley access for Candea Development
Committee(s) Assignment:	Committee on Transportation and Public Way

Committee on Transportation and Public Way
June 5, 2013
City Council

BE IT ORDAINED BY THE CITY COUNCIL OF THE CITY OF CHICAGO:

SECTION 1. Pursuant to Section 10-20-430 of the Municipal Code of Chicago, the Director of the Department of Revenue is hereby authorized and directed to **Candea Development / 4839 N. Damen LLC** from requiring barriers as a prerequisite to prohibit alley ingress and egress to parking facilities for premise address.

SECTION 2. This ordinance shall take effect and be in force upon its passage and publication.

A handwritten signature in black ink, appearing to read 'Ameya Pawar', written over a horizontal line.

Ameya Pawar
Alderman, Ward 47



City of Chicago



O2013-4194

Office of the City Clerk

Document Tracking Sheet

Meeting Date:	6/5/2013
Sponsor(s):	Pawar, Ameya (47)
Type:	Ordinance
Title:	Exemption from physical barrier requirement for commercial driveway alley access for Piggery Chicago, The
Committee(s) Assignment:	Committee on Transportation and Public Way

BE IT ORDAINED BY THE CITY COUNCIL OF THE CITY OF CHICAGO:

SECTION 1. Pursuant to Section 10-20-430 of the Municipal Code of Chicago, the Director of the Department of Revenue is hereby authorized and directed to exempt **The Piggery Chicago of 1625 West Irving Park Road** from requiring barriers as a prerequisite to prohibit alley ingress and egress to parking facilities for premise address.

SECTION 2. This ordinance shall take effect and be in force upon its passage and publication.

A handwritten signature in black ink, appearing to read 'Ameya Pawar', is written over a horizontal line.

Ameya Pawar
Alderman, Ward 47



City of Chicago



O2013-4375

Office of the City Clerk

Document Tracking Sheet

Meeting Date:	6/5/2013
Sponsor(s):	Moreno, Proco Joe (1)
Type:	Ordinance
Title:	Awning(s) for California Food Mart
Committee(s) Assignment:	Committee on Transportation and Public Way

ORDINANCE
CALIFORNIA FOOD MART
Acct. No. 323943 - 1
Permit No. 1106307

Be It Ordained by the City Council of the City of Chicago:

SECTION 1. Permission and authority are hereby given and granted to CALIFORNIA FOOD MART, upon the terms and subject to the conditions of this ordinance to maintain and use, as now constructed, one (1) Awning(s) projecting over the public right-of-way adjacent to its premises known as 2209 N. California Ave..

Said Awning(s) at N CALIFORNIA AVE measure(s):

One (1) at fifty-two point five (52.5) feet in length, and two (2) feet in width for a total of one hundred five (105) square feet.

The location of said privilege shall be as shown on prints kept on file with the Department of Business Affairs and Consumer Protection and the Office of the City Clerk.

Said privilege shall be constructed in accordance with plans and specifications approved by the Zoning Department - Signs.

This grant of privilege in the public way shall be subject to the provisions of Section 10-28-015 and all other required provisions of the Municipal Code of Chicago.


The grantee shall pay to the City of Chicago as compensation for the privilege #1106307 herein granted the sum of seventy-seven dollars and fifty cents (\$77.50) per annum in advance.

A 25% penalty will be added for payments received after due date.

The permit holder agrees to hold the City of Chicago harmless for any damage, relocation or replacement costs associated with damage, relocation or removal of private property caused by the City performing work in the public way.

Authority herein given and granted for a period of five (5) years from and after 04/09/2013.


Alderman _____

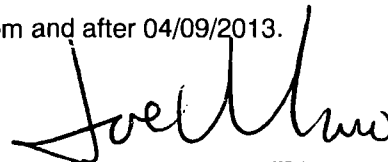

Proco Joe Moreno 1st Ward

Dimension sketch and photo of Canopy
at 2209 N. California Ave

Length 52.5" Width 2.0" Height 9.5"
Same as submitted with original application

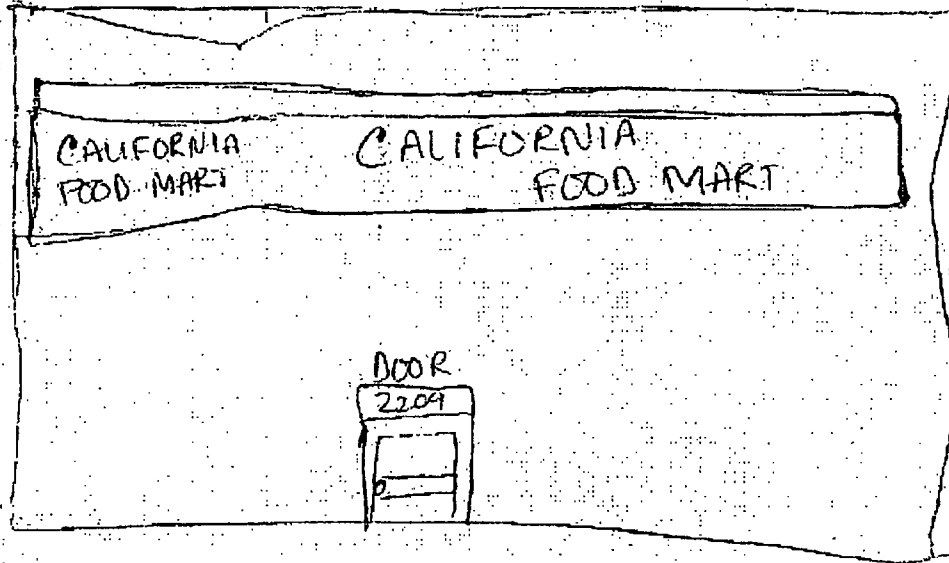



Department of Business Affairs and Consumer Protection
Business Assistance Center - Public Way Use Unit
City Hall - 121 N. LaSalle Street, Room 800 • Chicago, IL 60602
(312)-74-GOBIZ (312-744-6249) • (312) 744-1944 (TTY)
<http://www.cityofchicago.org/bacp>

06/05/2013

Alderman Proco Joe Moreno
Ward # **01**
City of Chicago
City Hall, Room **300**
121 North LaSalle Street
Chicago, Illinois 60602

Re: An ordinance to use and maintain a portion of the public right-of-way for **one (1) awning(s)** for
CALIFORNIA FOOD MART, adjacent to the premises known as **2209 N. California Ave.**.

Dear Alderman **Proco Joe Moreno**:

The applicant referenced above has requested the use of the public right-of-way for a **awning(s)**. An ordinance has been prepared by the Department of Business Affairs and Consumer Protection – Business Assistance Center - Public Way Use Unit for presentation to the City Council. Because this request was made for properties located in your ward, as approved by you as per the attached, I respectfully request that you introduce the attached ordinance at the next City Council meeting.

If you have any questions regarding this ordinance, please contact Anthony Bertuca at (312) 744-5506.

Department of Business Affairs and Consumer Protection



City of Chicago



O2013-4379

Office of the City Clerk

Document Tracking Sheet

Meeting Date:	6/5/2013
Sponsor(s):	Moreno, Proco Joe (1)
Type:	Ordinance
Title:	Awning(s) for Diamond Properties Group LLC
Committee(s) Assignment:	Committee on Transportation and Public Way

ORDINANCE
DIAMOND PROPERTIES GROUP LLC
Acct. No. 301755 - 1
Permit No. 1106580

Be It Ordained by the City Council of the City of Chicago:

SECTION 1. Permission and authority are hereby given and granted to DIAMOND PROPERTIES GROUP LLC, upon the terms and subject to the conditions of this ordinance to maintain and use, as now constructed, one (1) Awning(s) projecting over the public right-of-way adjacent to its premises known as 1544 N. Ashland Ave..

Said Awning(s) at N. Ashland Avenue measure(s):

One (1) at thirty-two (32) feet in length, and two (2) feet in width for a total of sixty-four (64) square feet.

The location of said privilege shall be as shown on prints kept on file with the Department of Business Affairs and Consumer Protection and the Office of the City Clerk.

Said privilege shall be constructed in accordance with plans and specifications approved by the Zoning Department - Signs.

This grant of privilege in the public way shall be subject to the provisions of Section 10-28-015 and all other required provisions of the Municipal Code of Chicago.


The grantee shall pay to the City of Chicago as compensation for the privilege #1106580 herein granted the sum of fifty-seven (\$57.00) per annum in advance.

A 25% penalty will be added for payments received after due date.

The permit holder agrees to hold the City of Chicago harmless for any damage, relocation or replacement costs associated with damage, relocation or removal of private property caused by the City performing work in the public way.


Authority herein given and granted for a period of five (5) years from and after 02/06/2013.

Alderman

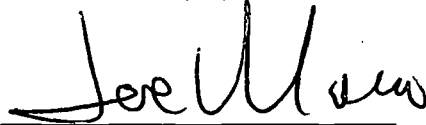A handwritten signature in black ink, appearing to read "Joe Moreno", written over a horizontal line.

Proco Joe Moreno 1st Ward

1544 N. ASHLAND AVE.
CHICAGO, IL 60622

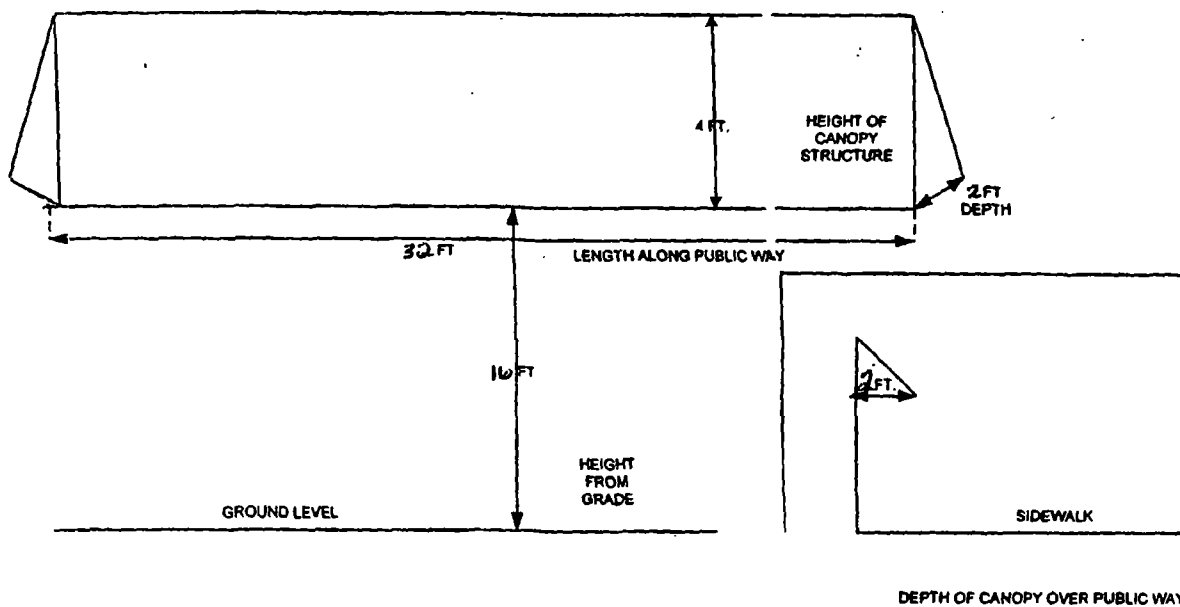



06/05/2013

Alderman Proco Joe Moreno
Ward # 01
City of Chicago
City Hall, Room 300
121 North LaSalle Street
Chicago, Illinois 60602

Re: An ordinance to use and maintain a portion of the public right-of-way for **one (1) awning(s)** for
DIAMOND PROPERTIES GROUP LLC, adjacent to the premises known as **1544 N. Ashland**
Ave..

Dear Alderman **Proco Joe Moreno**:

The applicant referenced above has requested the use of the public right-of-way for a **awning(s)**. An ordinance has been prepared by the Department of Business Affairs and Consumer Protection – Business Assistance Center - Public Way Use Unit for presentation to the City Council. Because this request was made for properties located in your ward, as approved by you as per the attached, I respectfully request that you introduce the attached ordinance at the next City Council meeting.

If you have any questions regarding this ordinance, please contact Anthony Bertuca at (312) 744-5506.

Department of Business Affairs and Consumer Protection



City of Chicago



O2013-4386

Office of the City Clerk

Document Tracking Sheet

Meeting Date:	6/5/2013
Sponsor(s):	Fioretti, Bob (2)
Type:	Ordinance
Title:	Awning(s) for Cavanaugh's
Committee(s) Assignment:	Committee on Transportation and Public Way

ORDINANCE
CAVANAUGH'S.
Acct. No. 69194 - 1
Permit No. 1106854

Be It Ordained by the City Council of the City of Chicago:

SECTION 1. Permission and authority are hereby given and granted to CAVANAUGH'S., upon the terms and subject to the conditions of this ordinance to maintain and use, as now constructed, three (3) Awning(s) projecting over the public right-of-way adjacent to its premises known as 312 S. Federal St..

Said Awning(s) at S. FEDERAL measure(s):

Two (2) at eighteen (18) feet in length, and three (3) feet in width for a total of one hundred eight (108) square feet. One (1) at eighteen point five (18.5) feet in length, and three (3) feet in width for a total of fifty-five point five (55.5) square feet.

The location of said privilege shall be as shown on prints kept on file with the Department of Business Affairs and Consumer Protection and the Office of the City Clerk.

Said privilege shall be constructed in accordance with plans and specifications approved by the Zoning Department - Signs.

This grant of privilege in the public way shall be subject to the provisions of Section 10-28-015 and all other required provisions of the Municipal Code of Chicago.

The grantee shall pay to the City of Chicago as compensation for the privilege #1106854 herein granted the sum of one hundred fifty (\$150.00) per annum in advance.




A 25% penalty will be added for payments received after due date.

The permit holder agrees to hold the City of Chicago harmless for any damage, relocation or replacement costs associated with damage, relocation or removal of private property caused by the City performing work in the public way.

Authority herein given and granted for a period of five (5) years from and after 02/06/2013.

Alderman

Bob Fioretti 2nd Ward

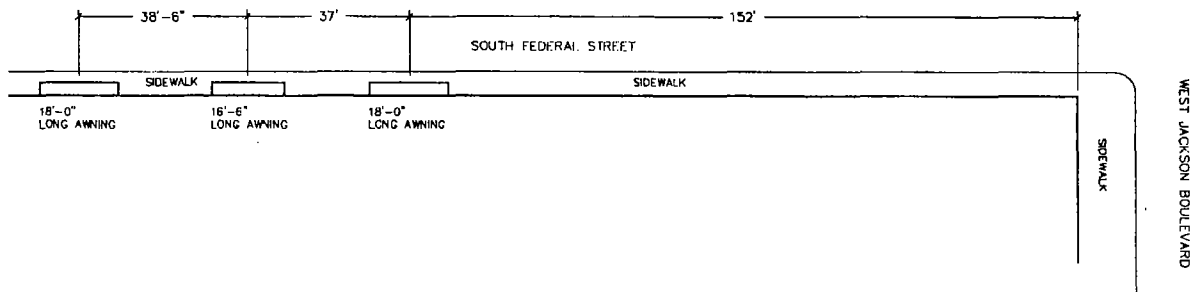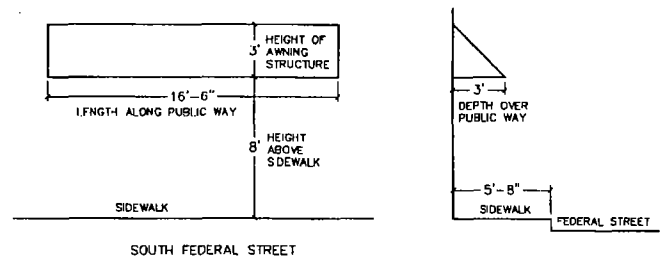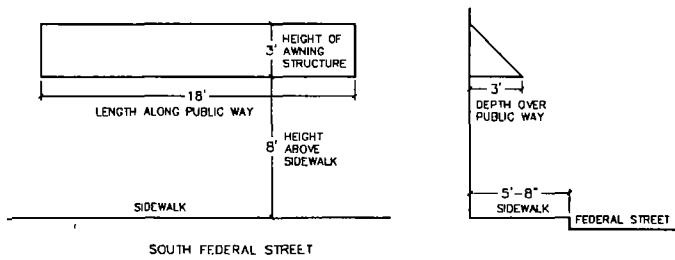



06/05/2013

Alderman **Bob Fioretti**
Ward # **02**
City of Chicago
City Hall, Room **300**
121 North LaSalle Street
Chicago, Illinois 60602

Re: An ordinance to use and maintain a portion of the public right-of-way for **three (3) awning(s)** for
CAVANAUGH'S, adjacent to the premises known as **312 S. Federal St.**.

Dear Alderman **Bob Fioretti**:

The applicant referenced above has requested the use of the public right-of-way for a **awning(s)**. An ordinance has been prepared by the Department of Business Affairs and Consumer Protection – Business Assistance Center - Public Way Use Unit for presentation to the City Council. Because this request was made for properties located in your ward, as approved by you as per the attached, I respectfully request that you introduce the attached ordinance at the next City Council meeting.

If you have any questions regarding this ordinance, please contact Anthony Bertuca at (312) 744-5506.

Department of Business Affairs and Consumer Protection



City of Chicago



O2013-4398

Office of the City Clerk

Document Tracking Sheet

Meeting Date:	6/5/2013
Sponsor(s):	Fioretti, Bob (2)
Type:	Ordinance
Title:	Awning(s) for Kroll's South Loop - No. 1102926
Committee(s) Assignment:	Committee on Transportation and Public Way

ORDINANCE
KROLL'S SOUTH LOOP
Acct. No. 268517 - 1
Permit No. 1102926

Be It Ordained by the City Council of the City of Chicago:

SECTION 1. Permission and authority are hereby given and granted to KROLL'S SOUTH LOOP, upon the terms and subject to the conditions of this ordinance to maintain and use, as now constructed, two (2) Awning(s) projecting over the public right-of-way adjacent to its premises known as 1736 S. Michigan Ave..

Said Awning(s) at S. Michigan Avenue measure(s):

One (1) at sixteen (16) feet in length, and two point five (2.5) feet in width for a total of forty (40) square feet.

Said Awning(s) at W. 18th Street measure(s):

One (1) at sixteen (16) feet in length, and two point five (2.5) feet in width for a total of forty (40) square feet.

The location of said privilege shall be as shown on prints kept on file with the Department of Business Affairs and Consumer Protection and the Office of the City Clerk.

Said privilege shall be constructed in accordance with plans and specifications approved by the Zoning Department - Signs.

This grant of privilege in the public way shall be subject to the provisions of Section 10-28-015 and all other required provisions of the Municipal Code of Chicago.

The grantee shall pay to the City of Chicago as compensation for the privilege #1102926 herein granted the sum of fifty (\$50.00) per annum in advance.

A 25% penalty will be added for payments received after due date.



The permit holder agrees to hold the City of Chicago harmless for any damage, relocation or replacement costs associated with damage, relocation or removal of private property caused by the City performing work in the public way.

Authority herein given and granted for a period of five (5) years from and after Date of Passage.

Alderman

Bob Fioretti 2nd Ward

Awning Kroils Sixth Loop

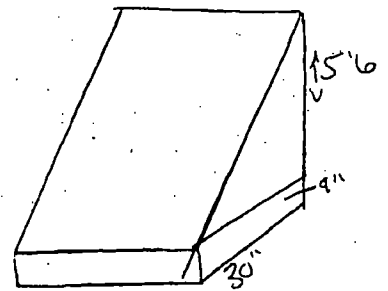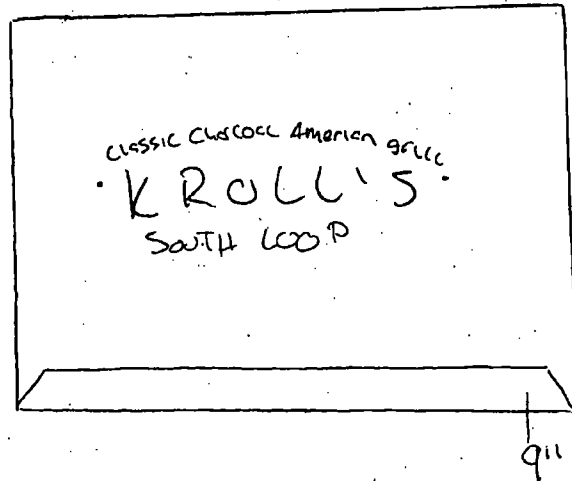



City of Chicago



O2013-4401

Office of the City Clerk

Document Tracking Sheet

Meeting Date:	6/5/2013
Sponsor(s):	Fioretti, Bob (2)
Type:	Ordinance
Title:	Awning(s) for Kroll's South Loop - No. 1103466
Committee(s) Assignment:	Committee on Transportation and Public Way

ORDINANCE
KROLL'S SOUTH LOOP
Acct. No. 268517 - 1
Permit No. 1103466

Be It Ordained by the City Council of the City of Chicago:

SECTION 1. Permission and authority are hereby given and granted to KROLL'S SOUTH LOOP, upon the terms and subject to the conditions of this ordinance to maintain and use, as now constructed, seven (7) Awning(s) projecting over the public right-of-way adjacent to its premises known as 1736 S. Michigan Ave..

Said Awning(s) at E. 18th Street measure(s):

Four (4) at twelve (12) feet in length, and two point five (2.5) feet in width for a total of one hundred twenty (120) square feet.

One (1) at three point eight three (3.83) feet in length, and two point five (2.5) feet in width for a total of nine point five eight (9.58) square feet.

Said Awning(s) at S. Michigan Avenue measure(s):

One (1) at twelve (12) feet in length, and two point five (2.5) feet in width for a total of thirty (30) square feet.

One (1) at three point eight three (3.83) feet in length, and two point five (2.5) feet in width for a total of nine point five eight (9.58) square feet.

The location of said privilege shall be as shown on prints kept on file with the Department of Business Affairs and Consumer Protection and the Office of the City Clerk.

Said privilege shall be constructed in accordance with plans and specifications approved by the Zoning Department - Signs.

This grant of privilege in the public way shall be subject to the provisions of Section 10-28-015 and all other required provisions of the Municipal Code of Chicago.

The grantee shall pay to the City of Chicago as compensation for the privilege #1103466 herein granted the sum of fifty (\$50.00) per annum in advance.

A 25% penalty will be added for payments received after due date.


The permit holder agrees to hold the City of Chicago harmless for any damage, relocation or replacement costs associated with damage, relocation or removal of private property caused by the City performing work in the public way.

Authority herein given and granted for a period of five (5) years from and after Date of Passage.

Alderman

Bob Fioretti 2nd Ward

Krolls south loop 1736 S Michigan Ave

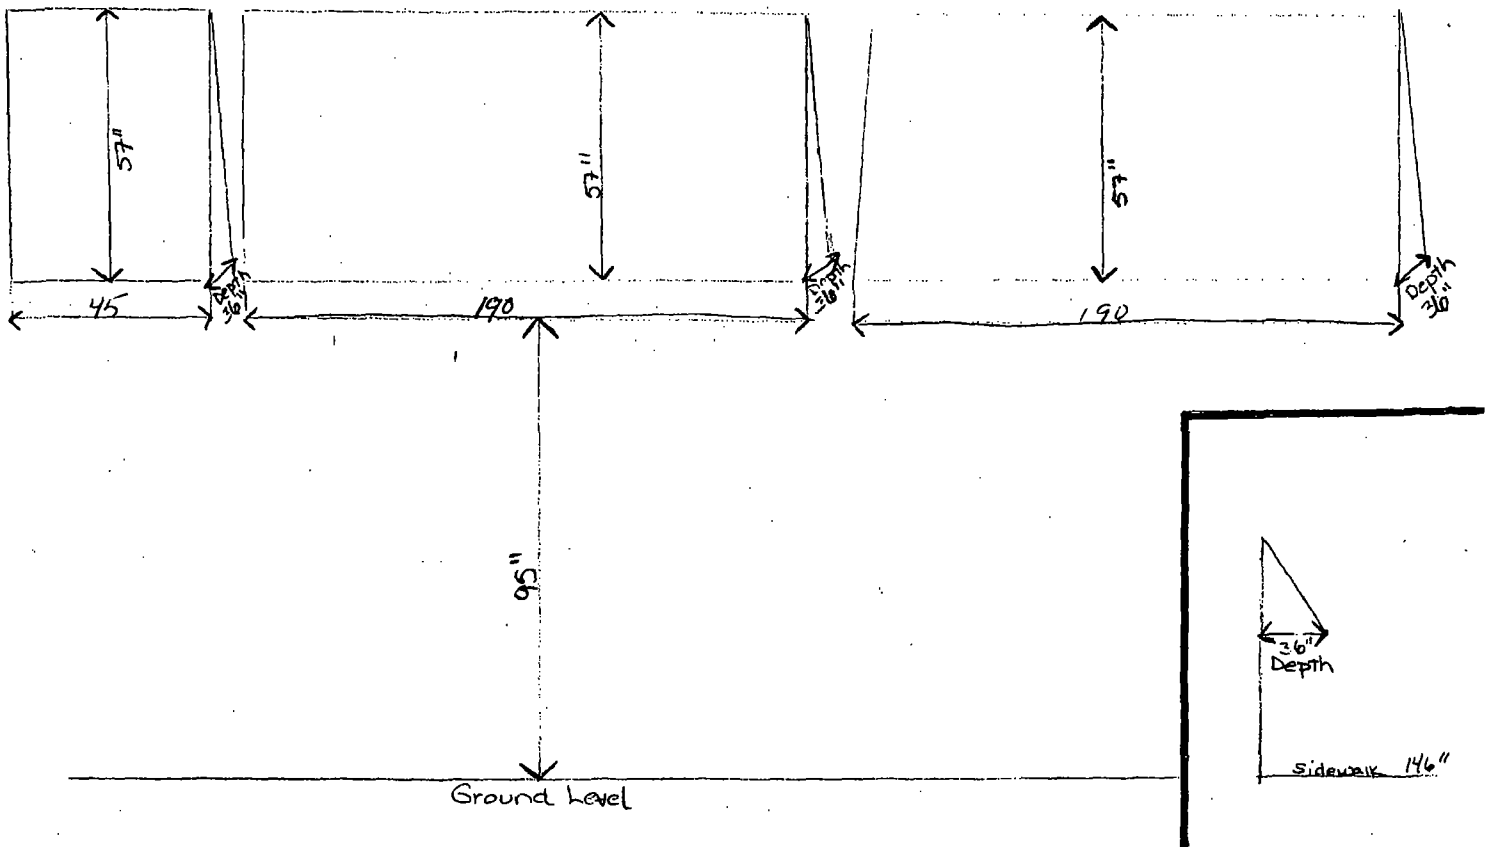

Michigan Avenue



City of Chicago



O2013-4409

Office of the City Clerk

Document Tracking Sheet

Meeting Date:	6/5/2013
Sponsor(s):	Fioretti, Bob (2)
Type:	Ordinance
Title:	Awning(s) for 33 West Jackson Condo Assn., The
Committee(s) Assignment:	Committee on Transportation and Public Way

ORDINANCE
THE 33 W JACKSON CONDOMINIUM ASSOC
Acct. No. 312429 - 1
Permit No. 1106343

Be It Ordained by the City Council of the City of Chicago:

SECTION 1. Permission and authority are hereby given and granted to THE 33 W JACKSON CONDOMINIUM ASSOC, upon the terms and subject to the conditions of this ordinance to maintain and use, as now constructed, one (1) Awning(s) projecting over the public right-of-way adjacent to its premises known as 33 W. Jackson Blvd..

Said Awning(s) at W. JACKSON measure(s):

One (1) at six point six six (6.66) feet in length, and two (2) feet in width for a total of thirteen point three two (13.32) square feet.

The location of said privilege shall be as shown on prints kept on file with the Department of Business Affairs and Consumer Protection and the Office of the City Clerk.

Said privilege shall be constructed in accordance with plans and specifications approved by the Zoning Department - Signs.

This grant of privilege in the public way shall be subject to the provisions of Section 10-28-015 and all other required provisions of the Municipal Code of Chicago.

The grantee shall pay to the City of Chicago as compensation for the privilege #1106343 herein granted the sum of fifty (\$50.00) per annum in advance.



A 25% penalty will be added for payments received after due date.

The permit holder agrees to hold the City of Chicago harmless for any damage, relocation or replacement costs associated with damage, relocation or removal of private property caused by the City performing work in the public way.

Authority herein given and granted for a period of five (5) years from and after 05/14/2013.

Alderman

Bob Fioretti 2nd Ward

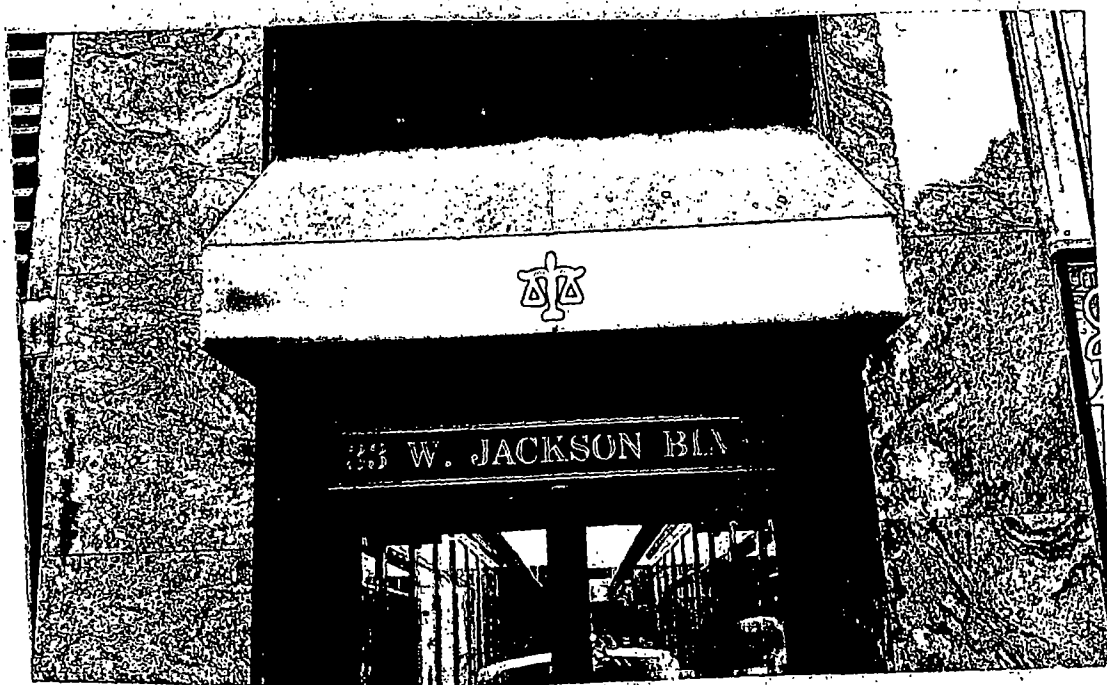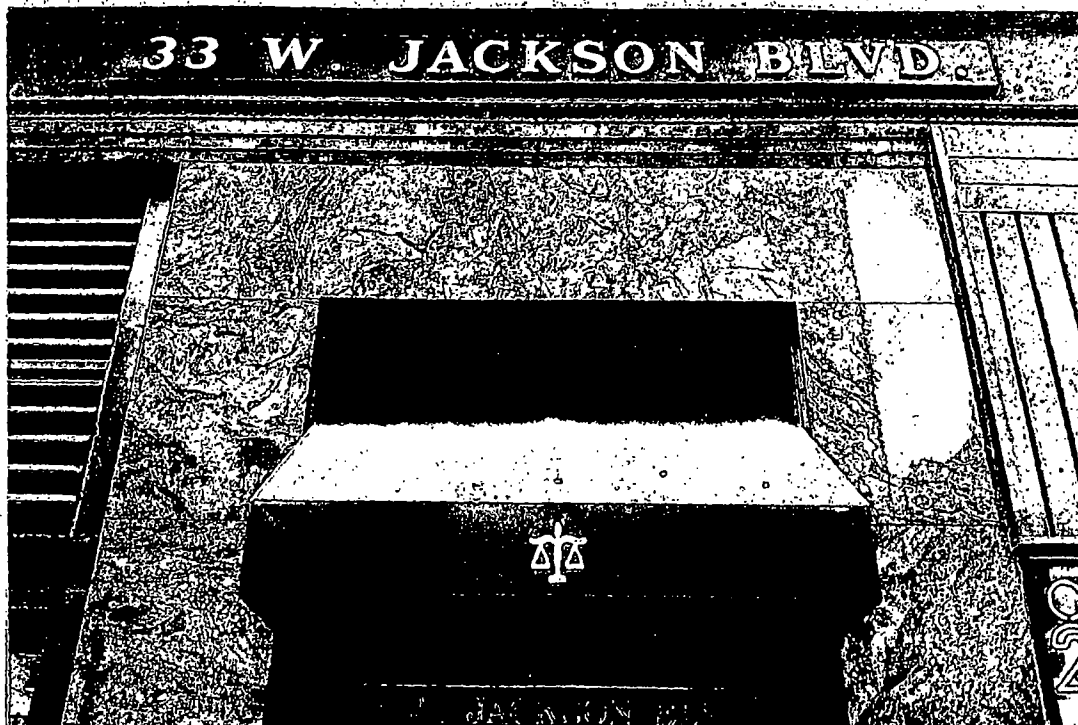

1. 1. 1. 1. 1.



06/05/2013

Alderman **Bob Fioretti**
Ward # **02**
City of Chicago
City Hall, Room **300**
121 North LaSalle Street
Chicago, Illinois 60602

Re: An ordinance to use and maintain a portion of the public right-of-way for **one (1) awning(s)** for **THE 33 W JACKSON CONDOMINUM ASSOC**, adjacent to the premises known as **33 W. Jackson Blvd..**

Dear Alderman **Bob Fioretti**:

The applicant referenced above has requested the use of the public right-of-way for a **awning(s)**. An ordinance has been prepared by the Department of Business Affairs and Consumer Protection – Business Assistance Center - Public Way Use Unit for presentation to the City Council. Because this request was made for properties located in your ward, as approved by you as per the attached, I respectfully request that you introduce the attached ordinance at the next City Council meeting.

If you have any questions regarding this ordinance, please contact Anthony Bertuca at (312) 744-5506.

Department of Business Affairs and Consumer Protection



City of Chicago



O2013-4411

Office of the City Clerk

Document Tracking Sheet

Meeting Date:	6/5/2013
Sponsor(s):	Dowell, Pat (3)
Type:	Ordinance
Title:	Awning(s) for Cain's Barber College, Inc.
Committee(s) Assignment:	Committee on Transportation and Public Way

ORDINANCE
CAIN'S BARBER COLLEGE, INC.
Acct. No. 26151 - 1
Permit No. 1106568

Be It Ordained by the City Council of the City of Chicago:

SECTION 1. Permission and authority are hereby given and granted to CAIN'S BARBER COLLEGE, INC., upon the terms and subject to the conditions of this ordinance to maintain and use, as now constructed, one (1) Awning(s) projecting over the public right-of-way adjacent to its premises known as 365 E. 51st St..

Said Awning(s) at E. 51st St measure(s):

One (1) at seven (7) feet in length, and two point four one (2.41) feet in width for a total of sixteen point eight seven (16.87) square feet.

The location of said privilege shall be as shown on prints kept on file with the Department of Business Affairs and Consumer Protection and the Office of the City Clerk.

Said privilege shall be constructed in accordance with plans and specifications approved by the Zoning Department - Signs.


This grant of privilege in the public way shall be subject to the provisions of Section 10-28-015 and all other required provisions of the Municipal Code of Chicago.

The grantee shall pay to the City of Chicago as compensation for the privilege #1106568 herein granted the sum of fifty (\$50.00) per annum in advance.

A 25% penalty will be added for payments received after due date.

The permit holder agrees to hold the City of Chicago harmless for any damage, relocation or replacement costs associated with damage, relocation or removal of private property caused by the City performing work in the public way.

Authority herein given and granted for a period of five (5) years from and after 03/12/2013.

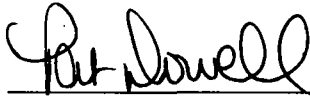Alderman 
Pat Dowell 3rd Ward

Gmail - (no subject)

Page 1 of 1



Michael Wilson <creativecuts66@gmail.com>

(no subject)

1 message

Michael Wilson <creativecuts66@gmail.com>
To: creativecuts66@gmail.com

Fri, Apr 26, 2013 at 2:57 PM



20130426_114641.jpg
1067K



06/05/2013

Alderman Pat Dowell
Ward # 03
City of Chicago
City Hall, Room 300
121 North LaSalle Street
Chicago, Illinois 60602

Re: An ordinance to use and maintain a portion of the public right-of-way for **one (1) awning(s)** for
CAIN'S BARBER COLLEGE, INC., adjacent to the premises known as **365 E. 51st St.**

Dear Alderman **Pat Dowell**:

The applicant referenced above has requested the use of the public right-of-way for a **awning(s)**. An ordinance has been prepared by the Department of Business Affairs and Consumer Protection – Business Assistance Center - Public Way Use Unit for presentation to the City Council. Because this request was made for properties located in your ward, as approved by you as per the attached, I respectfully request that you introduce the attached ordinance at the next City Council meeting.

If you have any questions regarding this ordinance, please contact Anthony Bertuca at (312) 744-5506.

Department of Business Affairs and Consumer Protection



City of Chicago



O2013-4415

Office of the City Clerk

Document Tracking Sheet

Meeting Date:	6/5/2013
Sponsor(s):	Hairston, Leslie A. (5)
Type:	Ordinance
Title:	Awning(s) for Jordan Valley
Committee(s) Assignment:	Committee on Transportation and Public Way

ORDINANCE
JORDAN VALLEY
Acct. No. 17956 - 1
Permit No. 1106667

Be It Ordained by the City Council of the City of Chicago:

SECTION 1. Permission and authority are hereby given and granted to JORDAN VALLEY, upon the terms and subject to the conditions of this ordinance to maintain and use, as now constructed, one (1) Awning(s) projecting over the public right-of-way adjacent to its premises known as 1976 E. 73rd St..

Said Awning(s) at E. 73rd St measure(s):

One (1) at sixteen point five (16.5) feet in length, and two (2) feet in width for a total of thirty-three (33) square feet.

The location of said privilege shall be as shown on prints kept on file with the Department of Business Affairs and Consumer Protection and the Office of the City Clerk.

Said privilege shall be constructed in accordance with plans and specifications approved by the Zoning Department - Signs.

This grant of privilege in the public way shall be subject to the provisions of Section 10-28-015 and all other required provisions of the Municipal Code of Chicago.


The grantee shall pay to the City of Chicago as compensation for the privilege #1106667 herein granted the sum of fifty (\$50.00) per annum in advance.

A 25% penalty will be added for payments received after due date.


The permit holder agrees to hold the City of Chicago harmless for any damage, relocation or replacement costs associated with damage, relocation or removal of private property caused by the City performing work in the public way.

Authority herein given and granted for a period of five (5) years from and after 01/09/2013.

Alderman

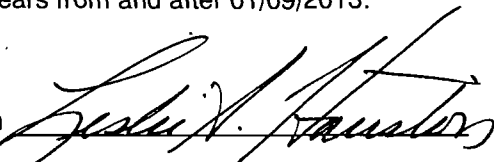

Leslie Hairston 5th Ward

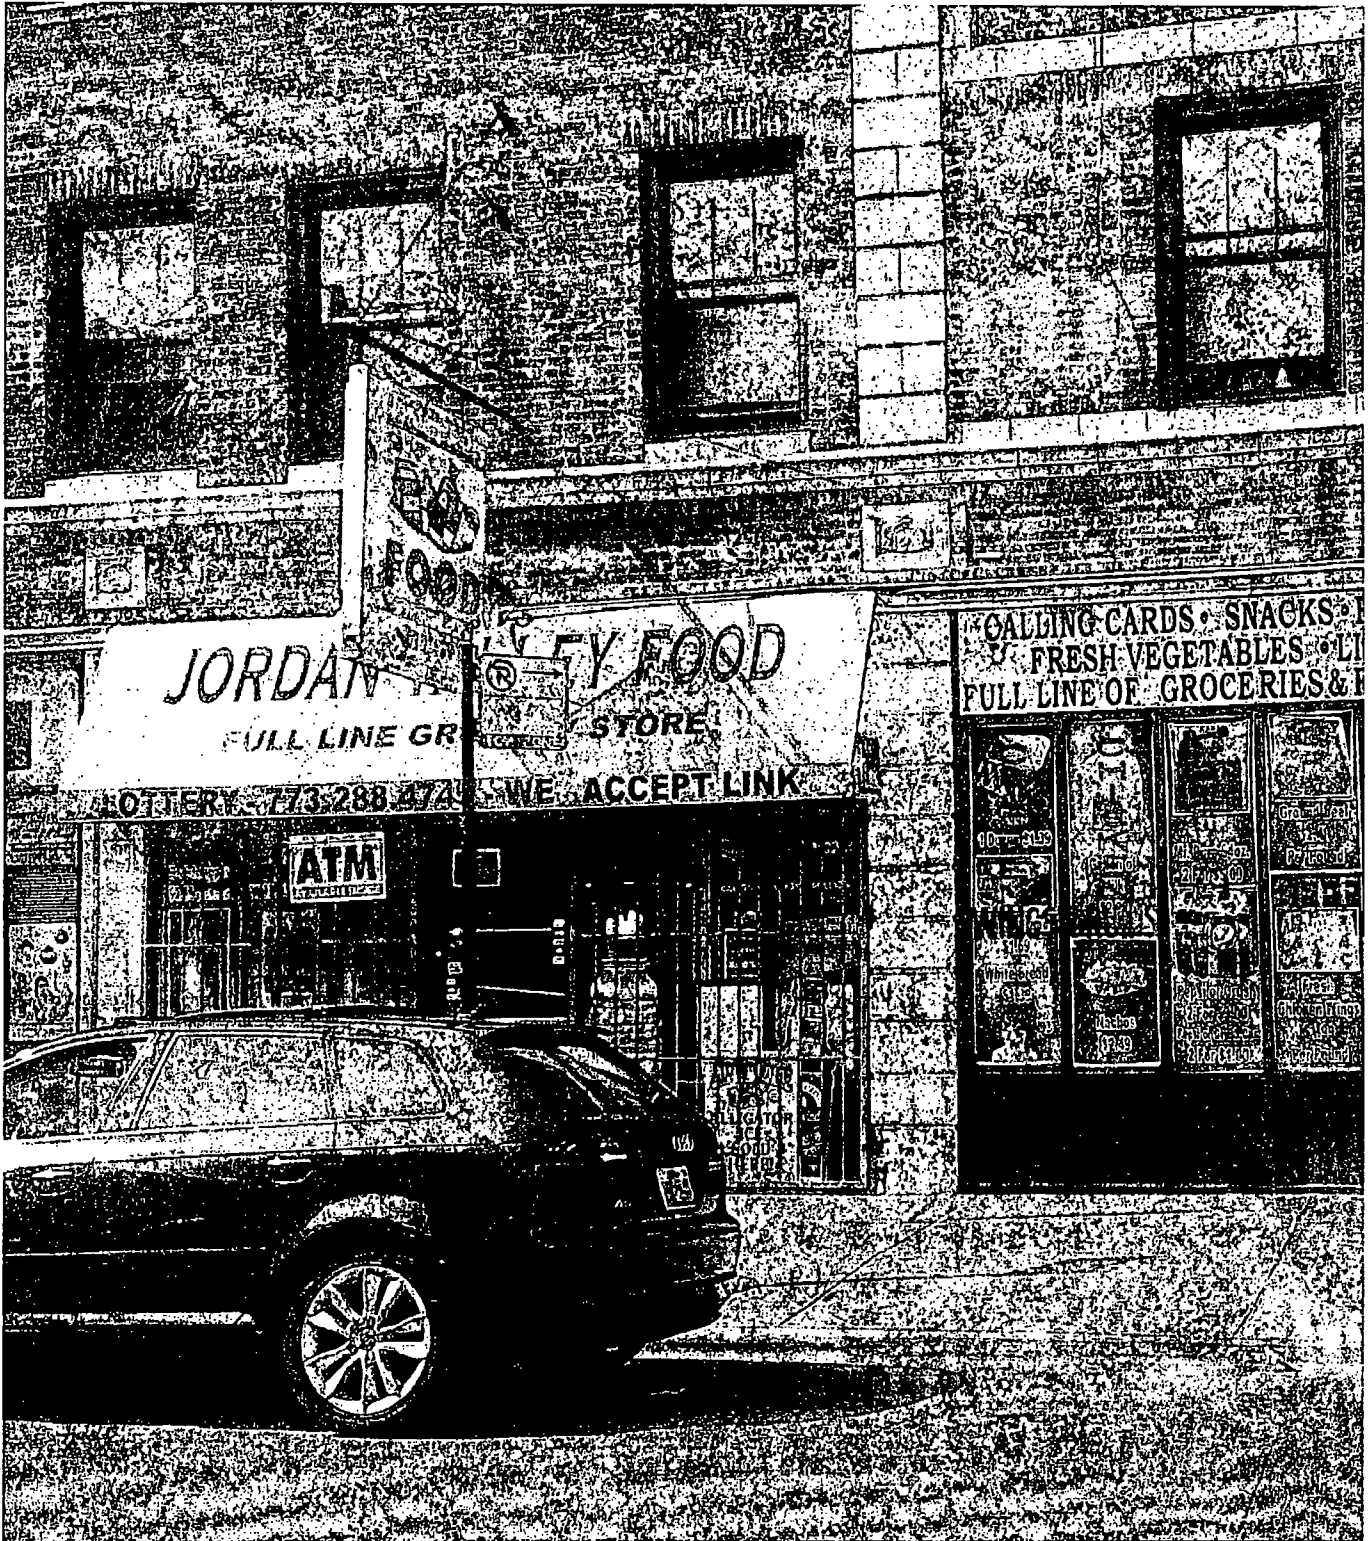



06/05/2013

Alderman Leslie Hairston
Ward # **05**
City of Chicago
City Hall, Room **300**
121 North LaSalle Street
Chicago, Illinois 60602

Re: An ordinance to use and maintain a portion of the public right-of-way for **one (1) awning(s)** for
JORDAN VALLEY, adjacent to the premises known as **1976 E. 73rd St.**

Dear Alderman **Leslie Hairston**:

The applicant referenced above has requested the use of the public right-of-way for a **awning(s)**. An ordinance has been prepared by the Department of Business Affairs and Consumer Protection – Business Assistance Center - Public Way Use Unit for presentation to the City Council. Because this request was made for properties located in your ward, as approved by you as per the attached, I respectfully request that you introduce the attached ordinance at the next City Council meeting.

If you have any questions regarding this ordinance, please contact Anthony Bertuca at (312) 744-5506.

Department of Business Affairs and Consumer Protection



City of Chicago



O2013-4423

Office of the City Clerk

Document Tracking Sheet

Meeting Date:	6/5/2013
Sponsor(s):	Pope, John (10)
Type:	Ordinance
Title:	Awning(s) for John's Corner Store
Committee(s) Assignment:	Committee on Transportation and Public Way

ORDINANCE
JOHN'S CORNER STORE
Acct. No. 300579 - 1
Permit No. 1106896

Be It Ordained by the City Council of the City of Chicago:

SECTION 1. Permission and authority are hereby given and granted to JOHN'S CORNER STORE, upon the terms and subject to the conditions of this ordinance to maintain and use, as now constructed, one (1) Awning(s) projecting over the public right-of-way adjacent to its premises known as 3425 E. 106th St..

Said Awning(s) at E. 106TH ST. measure(s):

One (1) at thirty-seven point five eight (37.58) feet in length, and three (3) feet in width for a total of one hundred twelve point seven four (112.74) square feet.

The location of said privilege shall be as shown on prints kept on file with the Department of Business Affairs and Consumer Protection and the Office of the City Clerk.

Said privilege shall be constructed in accordance with plans and specifications approved by the Zoning Department - Signs.


This grant of privilege in the public way shall be subject to the provisions of Section 10-28-015 and all other required provisions of the Municipal Code of Chicago.

The grantee shall pay to the City of Chicago as compensation for the privilege #1106896 herein granted the sum of sixty-two dollars and fifty-eight cents (\$62.58) per annum in advance.

A 25% penalty will be added for payments received after due date.

The permit holder agrees to hold the City of Chicago harmless for any damage, relocation or replacement costs associated with damage, relocation or removal of private property caused by the City performing work in the public way.


Authority herein given and granted for a period of five (5) years from and after 06/11/2013.

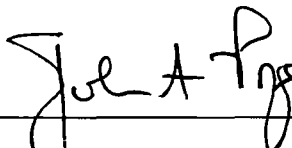Alderman 
John Pope 10th Ward

• 2L 00617

Example of Canopy Dimensions

3425 E 106 St.

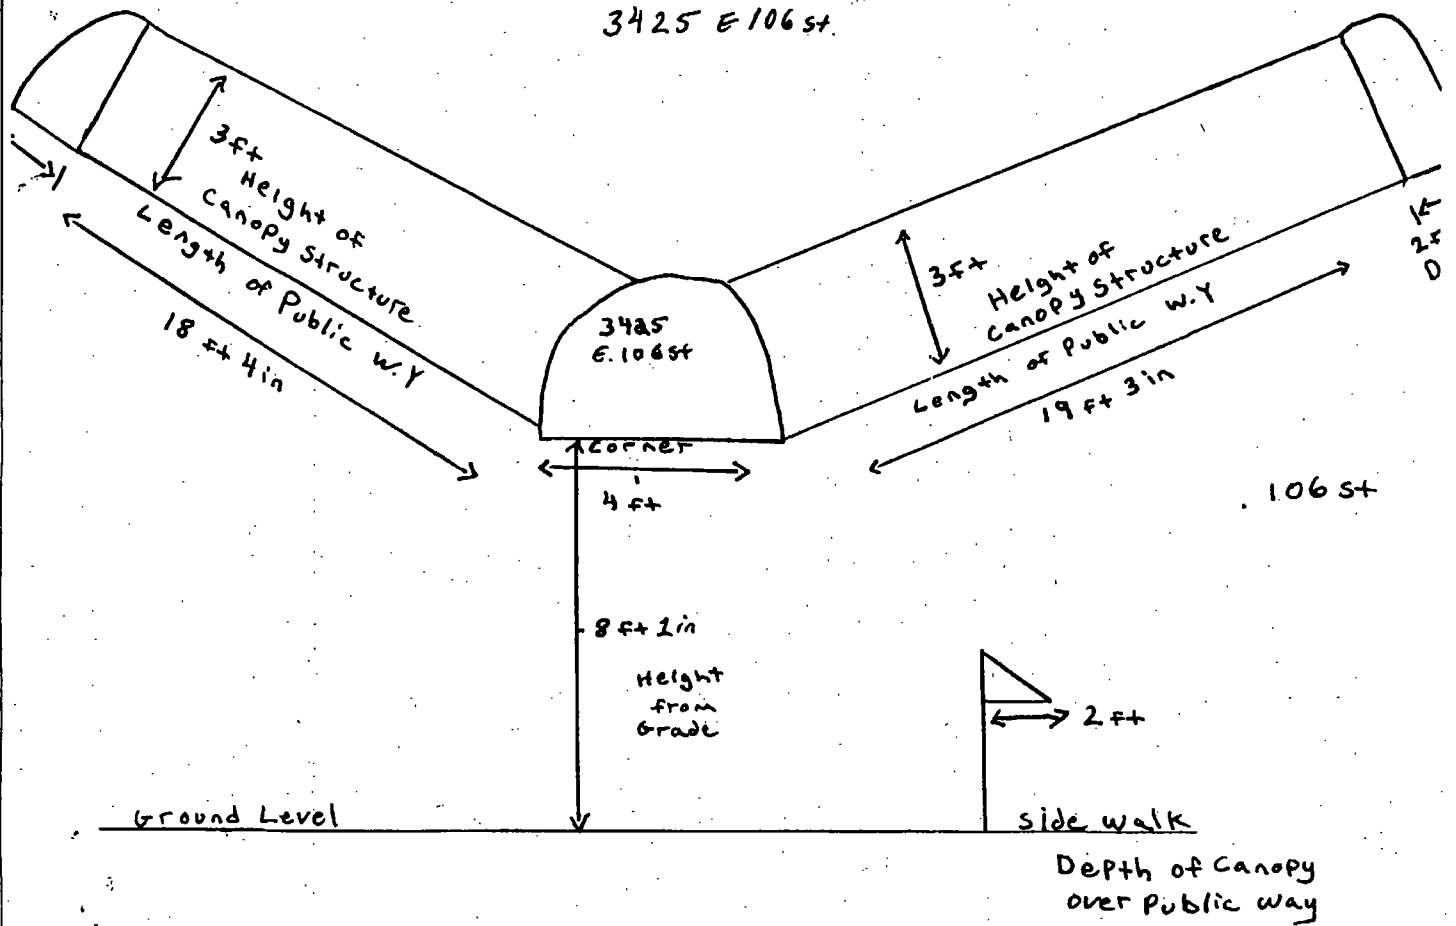



06/05/2013

Alderman John Pope
Ward # 10
City of Chicago
City Hall, Room 300
121 North LaSalle Street
Chicago, Illinois 60602

Re: An ordinance to use and maintain a portion of the public right-of-way for **one (1) awning(s)** for
JOHN'S CORNER STORE, adjacent to the premises known as **3425 E. 106th St.**

Dear Alderman **John Pope**:

The applicant referenced above has requested the use of the public right-of-way for a **awning(s)**. An ordinance has been prepared by the Department of Business Affairs and Consumer Protection – Business Assistance Center - Public Way Use Unit for presentation to the City Council. Because this request was made for properties located in your ward, as approved by you as per the attached, I respectfully request that you introduce the attached ordinance at the next City Council meeting.

If you have any questions regarding this ordinance, please contact Anthony Bertuca at (312) 744-5506.

Department of Business Affairs and Consumer Protection



City of Chicago



O2013-4426

Office of the City Clerk

Document Tracking Sheet

Meeting Date:	6/5/2013
Sponsor(s):	Pope, John (10)
Type:	Ordinance
Title:	Awning(s) for Keisha Love Boutique
Committee(s) Assignment:	Committee on Transportation and Public Way

ORDINANCE
KEISHA LOVE BOUTIQUE
Acct. No. 378941 - 1
Permit No. 1105761

Be It Ordained by the City Council of the City of Chicago:

SECTION 1. Permission and authority are hereby given and granted to KEISHA LOVE BOUTIQUE, upon the terms and subject to the conditions of this ordinance to construct, install, maintain and use one (1) Awning(s) projecting over the public right-of-way adjacent to its premises known as 8921 S. Commercial Ave..

Said Awning(s) at S. Commercial measure(s):

One (1) at sixteen point five (16.5) feet in length, and three (3) feet in width for a total of forty-nine point five (49.5) square feet.

The location of said privilege shall be as shown on prints kept on file with the Department of Business Affairs and Consumer Protection and the Office of the City Clerk.

Said privilege shall be constructed in accordance with plans and specifications approved by the Zoning Department - Signs.


This grant of privilege in the public way shall be subject to the provisions of Section 10-28-015 and all other required provisions of the Municipal Code of Chicago.

The grantee shall pay to the City of Chicago as compensation for the privilege #1105761 herein granted the sum of fifty (\$50.00) per annum in advance.

A 25% penalty will be added for payments received after due date.

The permit holder agrees to hold the City of Chicago harmless for any damage, relocation or replacement costs associated with damage, relocation or removal of private property caused by the City performing work in the public way.

Authority herein given and granted for a period of five (5) years from and after Date of Passage.

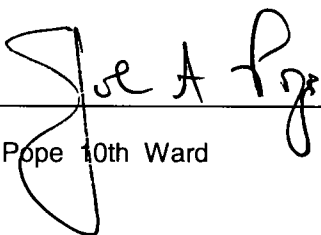Alderman 
John Pope 10th Ward


CITY OF CHICAGO · BACP-PWU · BUNDLE PERMIT APPLICATION · V.12.21.12

APPLICATION TO USE THE PUBLIC RIGHT OF WAY

EXAMPLE OF CANOPY/AWNING DRAWING

CANOPY DRAWINGS

PROPERTY LOCATION: 8921 S. Commercial Ave.
ORGANIZATION'S NAME: Keisha Love Boutique

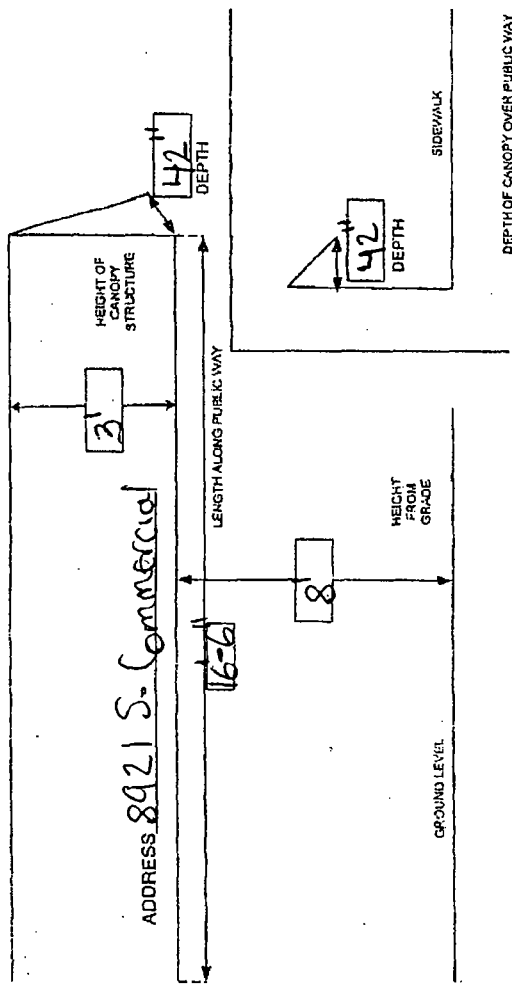



06/05/2013

Alderman **John Pope**
Ward # **10**
City of Chicago
City Hall, Room **300**
121 North LaSalle Street
Chicago, Illinois 60602

Re: An ordinance to use and maintain a portion of the public right-of-way for **one (1) awning(s)** for
KEISHA LOVE BOUTIQUE, adjacent to the premises known as **8921 S. Commercial Ave..**

Dear Alderman **John Pope**:

The applicant referenced above has requested the use of the public right-of-way for a **awning(s)**. An ordinance has been prepared by the Department of Business Affairs and Consumer Protection – Business Assistance Center - Public Way Use Unit for presentation to the City Council. Because this request was made for properties located in your ward, as approved by you as per the attached, I respectfully request that you introduce the attached ordinance at the next City Council meeting.

If you have any questions regarding this ordinance, please contact Anthony Bertuca at (312) 744-5506.

Department of Business Affairs and Consumer Protection



City of Chicago



O2013-4431

Office of the City Clerk

Document Tracking Sheet

Meeting Date:	6/5/2013
Sponsor(s):	Balcer, James (11)
Type:	Ordinance
Title:	Awning(s) for Looking Good Hand Car Wash, Inc.
Committee(s) Assignment:	Committee on Transportation and Public Way

ORDINANCE
LOOKING GOOD HAND CAR WASH INC.
Acct. No. 258560 - 1
Permit No. 1106512

Be It Ordained by the City Council of the City of Chicago:

SECTION 1. Permission and authority are hereby given and granted to LOOKING GOOD HAND CAR WASH INC., upon the terms and subject to the conditions of this ordinance to maintain and use, as now constructed, one (1) Awning(s) projecting over the public right-of-way adjacent to its premises known as 3540 S. Halsted St..

Said Awning(s) at S. Halsted Street measure(s):

One (1) at eighteen (18) feet in length, and six (6) feet in width for a total of one hundred eight (108) square feet.

The location of said privilege shall be as shown on prints kept on file with the Department of Business Affairs and Consumer Protection and the Office of the City Clerk.

Said privilege shall be constructed in accordance with plans and specifications approved by the Zoning Department - Signs.


This grant of privilege in the public way shall be subject to the provisions of Section 10-28-015 and all other required provisions of the Municipal Code of Chicago.

The grantee shall pay to the City of Chicago as compensation for the privilege #1106512 herein granted the sum of fifty (\$50.00) per annum in advance.


A 25% penalty will be added for payments received after due date.

The permit holder agrees to hold the City of Chicago harmless for any damage, relocation or replacement costs associated with damage, relocation or removal of private property caused by the City performing work in the public way.


Authority herein given and granted for a period of five (5) years from and after 04/09/2013.

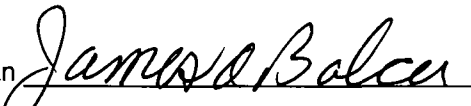Alderman 
James A. Balcer 11th Ward

35th place

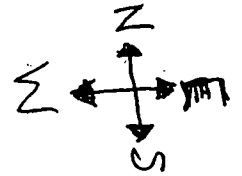

Holsted Street

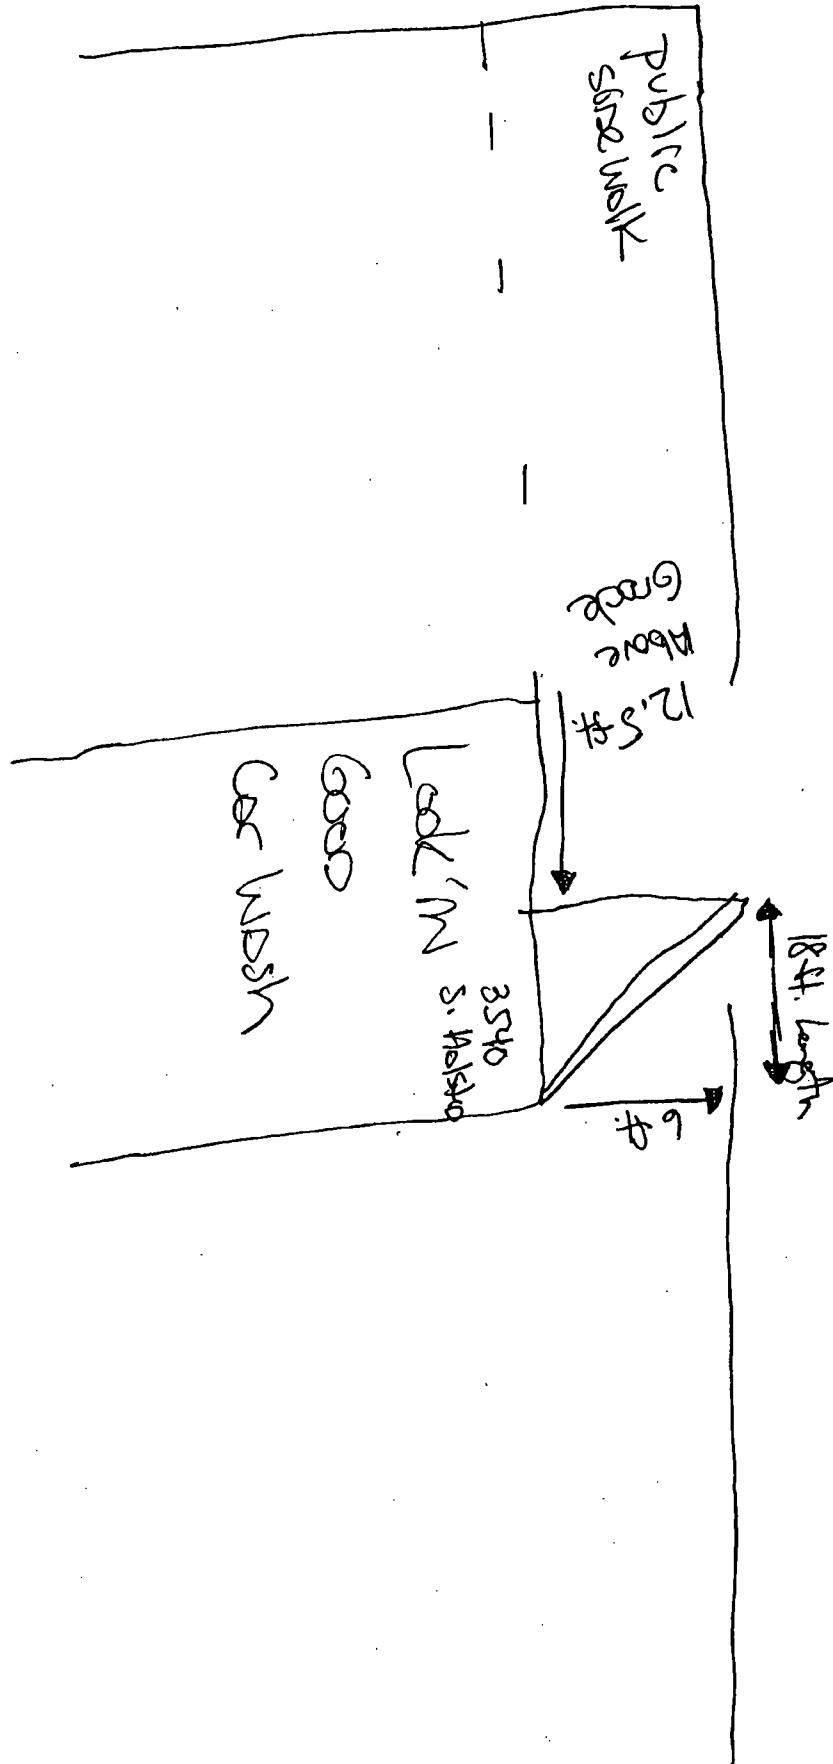



06/05/2013

Alderman James A. Balcer
Ward # 11
City of Chicago
City Hall, Room 203
121 North LaSalle Street
Chicago, Illinois 60602

Re: An ordinance to use and maintain a portion of the public right-of-way for **one (1) awning(s)** for **LOOKING GOOD HAND CAR WASH INC.**, adjacent to the premises known as **3540 S. Halsted St.**.

Dear Alderman **James A. Balcer**:

The applicant referenced above has requested the use of the public right-of-way for a **awning(s)**. An ordinance has been prepared by the Department of Business Affairs and Consumer Protection – Business Assistance Center - Public Way Use Unit for presentation to the City Council. Because this request was made for properties located in your ward, as approved by you as per the attached, I respectfully request that you introduce the attached ordinance at the next City Council meeting.

If you have any questions regarding this ordinance, please contact Anthony Bertuca at (312) 744-5506.

Department of Business Affairs and Consumer Protection



City of Chicago



O2013-4442

Office of the City Clerk

Document Tracking Sheet

Meeting Date:	6/5/2013
Sponsor(s):	Cardenas, George A. (12)
Type:	Ordinance
Title:	Awning(s) for Restaunte Food
Committee(s) Assignment:	Committee on Transportation and Public Way

ORDINANCE
RESTAUNTE FOOD
Acct. No. 380328 - 1
Permit No. 1106518

Be It Ordained by the City Council of the City of Chicago:

SECTION 1. Permission and authority are hereby given and granted to RESTAUNTE FOOD, upon the terms and subject to the conditions of this ordinance to maintain and use, as now constructed, one (1) Awning(s) projecting over the public right-of-way adjacent to its premises known as 2881 W. Cermak Rd..

Said Awning(s) at W. Cermak Road measure(s):

One (1) at seven (7) feet in length, and four point five eight (4.58) feet in width for a total of thirty-two point zero six (32.06) square feet.

The location of said privilege shall be as shown on prints kept on file with the Department of Business Affairs and Consumer Protection and the Office of the City Clerk.

Said privilege shall be constructed in accordance with plans and specifications approved by the Zoning Department - Signs.

This grant of privilege in the public way shall be subject to the provisions of Section 10-28-015 and all other required provisions of the Municipal Code of Chicago.


The grantee shall pay to the City of Chicago as compensation for the privilege #1106518 herein granted the sum of fifty (\$50.00) per annum in advance.

A 25% penalty will be added for payments received after due date.

The permit holder agrees to hold the City of Chicago harmless for any damage, relocation or replacement costs associated with damage, relocation or removal of private property caused by the City performing work in the public way.

Authority herein given and granted for a period of five (5) years from and after Date of Passage.

Alderman _____

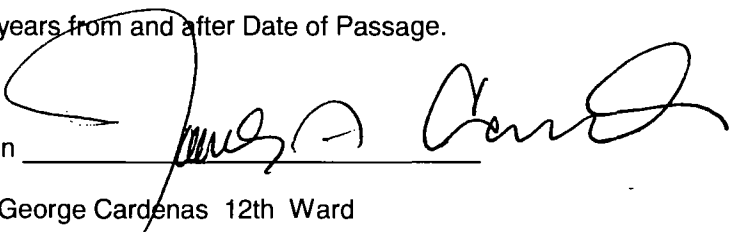
George Cardenas 12th Ward




APPLICATION TO USE THE PUBLIC RIGHT OF WAY

EXAMPLE OF CANOPY/AWNING DRAWING

CANOPY DRAWINGS

PROPERTY LOCATION: 2881 W. Cermak Rd.
ORGANIZATION'S NAME: Los Córrales Taqueria, Inc.

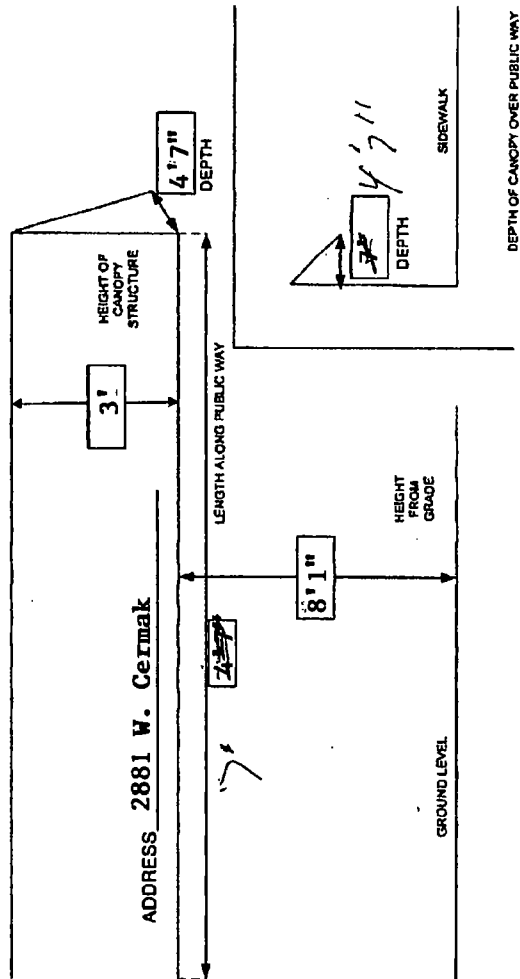

✓



06/05/2013

Alderman George Cardenas
Ward # 12
City of Chicago
City Hall, Room 203
121 North LaSalle Street
Chicago, Illinois 60602

Re: An ordinance to use and maintain a portion of the public right-of-way for **one (1) awning(s)** for
RESTAUNTE FOOD, adjacent to the premises known as **2881 W. Cermak Rd..**

Dear Alderman **George Cardenas**:

The applicant referenced above has requested the use of the public right-of-way for a **awning(s)**. An ordinance has been prepared by the Department of Business Affairs and Consumer Protection – Business Assistance Center - Public Way Use Unit for presentation to the City Council. Because this request was made for properties located in your ward, as approved by you as per the attached, I respectfully request that you introduce the attached ordinance at the next City Council meeting.

If you have any questions regarding this ordinance, please contact Anthony Bertuca at (312) 744-5506.

Department of Business Affairs and Consumer Protection



City of Chicago



O2013-4435

Office of the City Clerk

Document Tracking Sheet

Meeting Date:	6/5/2013
Sponsor(s):	Quinn, Marty (13)
Type:	Ordinance
Title:	Awning(s) for Restaurant Dona Ana
Committee(s) Assignment:	Committee on Transportation and Public Way

ORDINANCE
RESTAURANT DONA ANA
Acct. No. 376793 - 1
Permit No. 1105040

Be It Ordained by the City Council of the City of Chicago:

SECTION 1. Permission and authority are hereby given and granted to RESTAURANT DONA ANA, upon the terms and subject to the conditions of this ordinance to construct, install, maintain and use three (3) Awning(s) projecting over the public right-of-way adjacent to its premises known as 6038-6040 S. Pulaski Rd..

Said Awning(s) at Pulaski measure(s):

Two (2) at thirteen (13) feet in length, and three (3) feet in width for a total of seventy-eight (78) square feet.

One (1) at eleven point five (11.5) feet in length, and four point five (4.5) feet in width for a total of fifty-one point seven five (51.75) square feet.

The location of said privilege shall be as shown on prints kept on file with the Department of Business Affairs and Consumer Protection and the Office of the City Clerk.

Said privilege shall be constructed in accordance with plans and specifications approved by the Zoning Department - Signs.

This grant of privilege in the public way shall be subject to the provisions of Section 10-28-015 and all other required provisions of the Municipal Code of Chicago.


The grantee shall pay to the City of Chicago as compensation for the privilege #1105040 herein granted the sum of one hundred fifty (\$150.00) per annum in advance.

A 25% penalty will be added for payments received after due date.

The permit holder agrees to hold the City of Chicago harmless for any damage, relocation or replacement costs associated with damage, relocation or removal of private property caused by the City performing work in the public way.

Authority herein given and granted for a period of five (5) years from and after Date of Passage.


Alderman

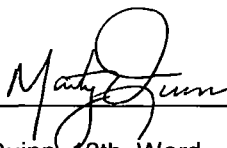

Marty Quinn 13th Ward

Restaurante Dona Ana
6040 S. Pulaski Rd.
Chicago, IL 60629

AWNINGS
Express
773.579.1437 & Quality Signs

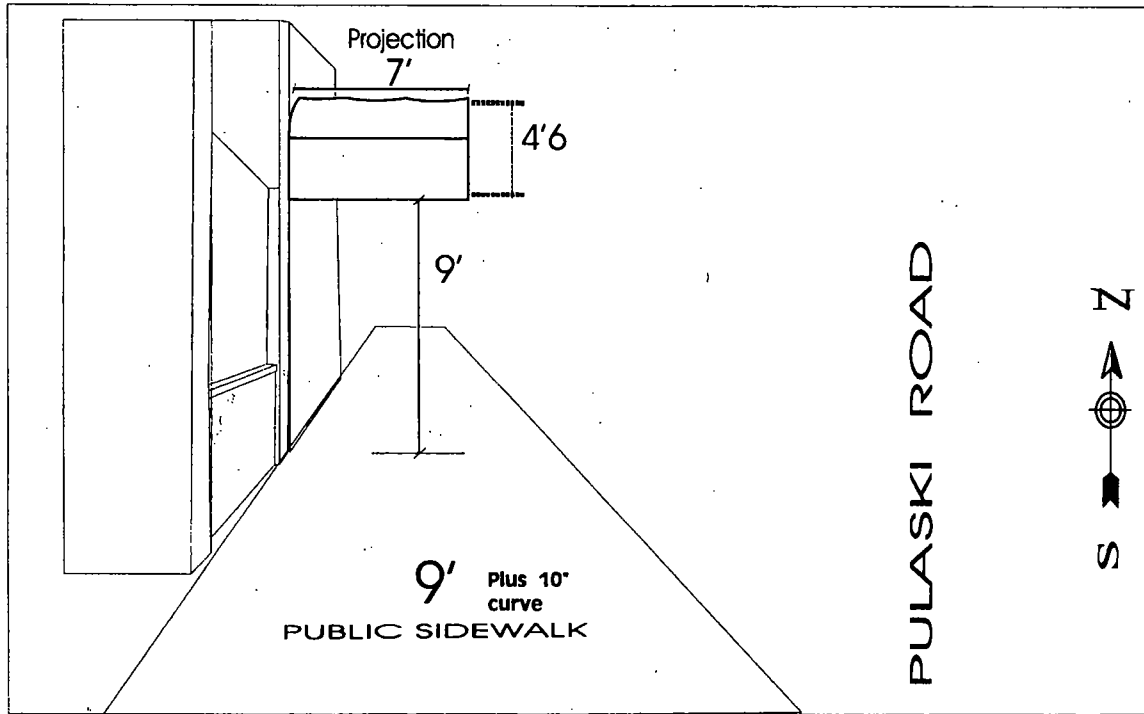

61st



06/05/2013

Alderman Marty Quinn
Ward # 13
City of Chicago
City Hall, Room 203
121 North LaSalle Street
Chicago, Illinois 60602

Re: An ordinance to use and maintain a portion of the public right-of-way for **three (3) awning(s)** for
RESTAURANT DONA ANA, adjacent to the premises known as **6038-6040 S. Pulaski Rd..**

Dear Alderman **Marty Quinn**:

The applicant referenced above has requested the use of the public right-of-way for a **awning(s)**. An ordinance has been prepared by the Department of Business Affairs and Consumer Protection – Business Assistance Center - Public Way Use Unit for presentation to the City Council. Because this request was made for properties located in your ward, as approved by you as per the attached, I respectfully request that you introduce the attached ordinance at the next City Council meeting.

If you have any questions regarding this ordinance, please contact Anthony Bertuca at (312) 744-5506.

Department of Business Affairs and Consumer Protection



City of Chicago



O2013-4444

Office of the City Clerk

Document Tracking Sheet

Meeting Date:	6/5/2013
Sponsor(s):	Burke, Edward M. (14)
Type:	Ordinance
Title:	Awning(s) for Korona Lounge, Inc.
Committee(s) Assignment:	Committee on Transportation and Public Way

ORDINANCE
KORONA LOUNGE INC
Acct. No. 6048 - 1
Permit No. 1106554

Be It Ordained by the City Council of the City of Chicago:

SECTION 1. Permission and authority are hereby given and granted to KORONA LOUNGE INC, upon the terms and subject to the conditions of this ordinance to maintain and use, as now constructed, one (1) Awning(s) projecting over the public right-of-way adjacent to its premises known as 4710 S. Pulaski Rd..

Said Awning(s) at S. Pulaski Road measure(s):

One (1) at ten point seven five (10.75) feet in length, and one point one seven (1.17) foot in width for a total of twelve point five eight (12.58) square feet.

The location of said privilege shall be as shown on prints kept on file with the Department of Business Affairs and Consumer Protection and the Office of the City Clerk.

Said privilege shall be constructed in accordance with plans and specifications approved by the Zoning Department - Signs.


This grant of privilege in the public way shall be subject to the provisions of Section 10-28-015 and all other required provisions of the Municipal Code of Chicago.

The grantee shall pay to the City of Chicago as compensation for the privilege #1106554 herein granted the sum of fifty (\$50.00) per annum in advance.

A 25% penalty will be added for payments received after due date.

The permit holder agrees to hold the City of Chicago harmless for any damage, relocation or replacement costs associated with damage, relocation or removal of private property caused by the City performing work in the public way.

Authority herein given and granted for a period of five (5) years from and after 05/14/2013.

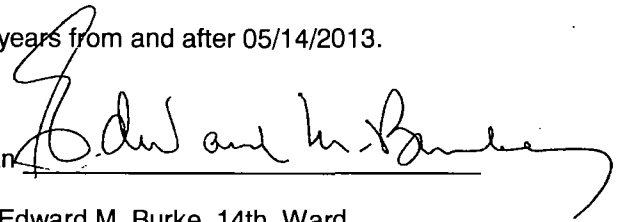Alderman 
Edward M. Burke 14th Ward

KORONA LOUNGE
4710 S. PULASKI
Chgo IL 60632


CANOPY DIMENSIONS

Korona Lounge

100 FT

South from 47 St.

4710 S. PULASKI

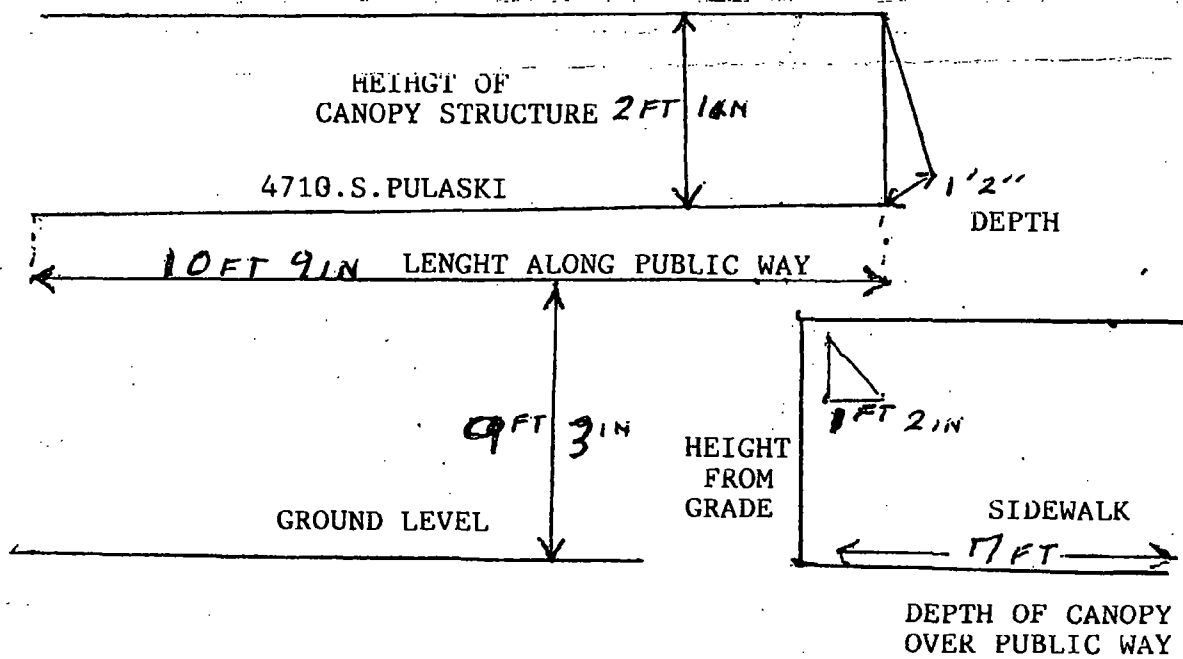



06/05/2013

Alderman **Edward M. Burke**
Ward # **14**
City of Chicago
City Hall, Room **302**
121 North LaSalle Street
Chicago, Illinois 60602

Re: An ordinance to use and maintain a portion of the public right-of-way for **one (1) awning(s)** for
KORONA LOUNGE INC, adjacent to the premises known as **4710 S. Pulaski Rd..**

Dear Alderman **Edward M. Burke**:

The applicant referenced above has requested the use of the public right-of-way for a **awning(s)**. An ordinance has been prepared by the Department of Business Affairs and Consumer Protection – Business Assistance Center - Public Way Use Unit for presentation to the City Council. Because this request was made for properties located in your ward, as approved by you as per the attached, I respectfully request that you introduce the attached ordinance at the next City Council meeting.

If you have any questions regarding this ordinance, please contact Anthony Bertuca at (312) 744-5506.

Department of Business Affairs and Consumer Protection



City of Chicago



O2013-4448

Office of the City Clerk

Document Tracking Sheet

Meeting Date:	6/5/2013
Sponsor(s):	Foulkes, Toni (15)
Type:	Ordinance
Title:	Awning(s) for Ada S McKinley Intervention Services
Committee(s) Assignment:	Committee on Transportation and Public Way

ORDINANCE
ADA S MCKINLEY INTERVENTION SERVICES
Acct. No. 89382 - 19
Permit No. 1106858

Be It Ordained by the City Council of the City of Chicago:

SECTION 1. Permission and authority are hereby given and granted to ADA S MCKINLEY INTERVENTION SERVICES, upon the terms and subject to the conditions of this ordinance to maintain and use, as now constructed, one (1) Awning(s) projecting over the public right-of-way adjacent to its premises known as 2715 W. 63rd St..

Said Awning(s) at West 63rd Street measure(s):

One (1) at six (6) feet in length, and three (3) feet in width for a total of eighteen (18) square feet.

The location of said privilege shall be as shown on prints kept on file with the Department of Business Affairs and Consumer Protection and the Office of the City Clerk.

Said privilege shall be constructed in accordance with plans and specifications approved by the Zoning Department - Signs.

This grant of privilege in the public way shall be subject to the provisions of Section 10-28-015 and all other required provisions of the Municipal Code of Chicago.

The grantee shall pay to the City of Chicago as compensation for the privilege #1106858 herein granted the sum of fifty (\$50.00) per annum in advance.

A 25% penalty will be added for payments received after due date.

The permit holder agrees to hold the City of Chicago harmless for any damage, relocation or replacement costs associated with damage, relocation or removal of private property caused by the City performing work in the public way.

Authority herein given and granted for a period of five (5) years from and after 05/14/2013.

Alderman 

Toni Foulkes 15th Ward

Ada S. McKinley Community Services, Inc.
Intervention Services Division
2715 W. 63rd Street
Chicago, IL 60629
773-434-5577

Awning Specifications:

Height = 4ft

Width = 6ft

Depth = 3ft





City of Chicago



O2013-4450

Office of the City Clerk

Document Tracking Sheet

Meeting Date:	6/5/2013
Sponsor(s):	Foulkes, Toni (15)
Type:	Ordinance
Title:	Awning(s) for Bennys Mens Wear
Committee(s) Assignment:	Committee on Transportation and Public Way

ORDINANCE
BENNY'S MENS WEAR
Acct. No. 252841 - 1
Permit No. 1106257

Be It Ordained by the City Council of the City of Chicago:

SECTION 1. Permission and authority are hereby given and granted to BENNY'S MENS WEAR, upon the terms and subject to the conditions of this ordinance to maintain and use, as now constructed, one (1) Awning(s) projecting over the public right-of-way adjacent to its premises known as 3052 W. 63rd St..

Said Awning(s) at W. 63rd Street measure(s):

One (1) at twenty-five (25) feet in length, and three (3) feet in width for a total of seventy-five (75) square feet.

The location of said privilege shall be as shown on prints kept on file with the Department of Business Affairs and Consumer Protection and the Office of the City Clerk.

Said privilege shall be constructed in accordance with plans and specifications approved by the Zoning Department - Signs.


This grant of privilege in the public way shall be subject to the provisions of Section 10-28-015 and all other required provisions of the Municipal Code of Chicago.

The grantee shall pay to the City of Chicago as compensation for the privilege #1106257 herein granted the sum of fifty (\$50.00) per annum in advance.


A 25% penalty will be added for payments received after due date.

The permit holder agrees to hold the City of Chicago harmless for any damage, relocation or replacement costs associated with damage, relocation or removal of private property caused by the City performing work in the public way.

Authority herein given and granted for a period of five (5) years from and after 04/09/2013.

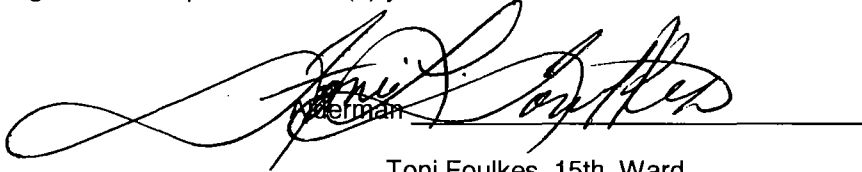

Toni Foulkes 15th Ward

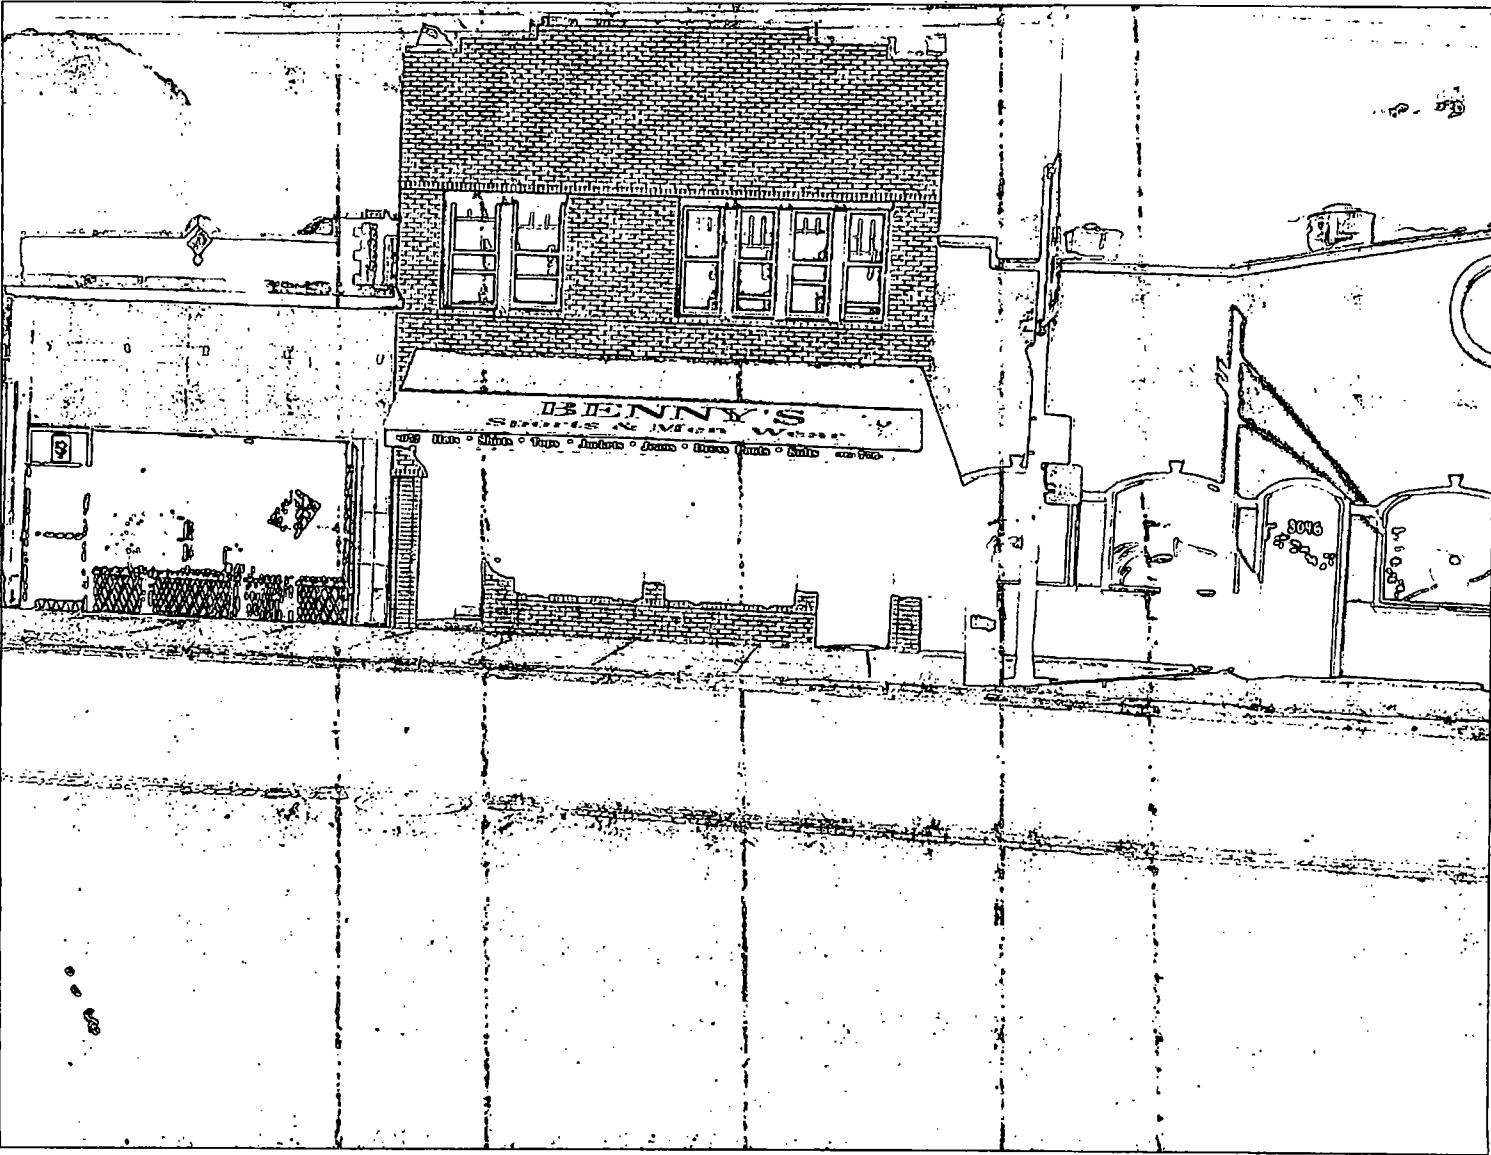



City of Chicago



O2013-4454

Office of the City Clerk Document Tracking Sheet

Meeting Date:	6/5/2013
Sponsor(s):	Foulkes, Toni (15)
Type:	Ordinance
Title:	Awning(s) for Headhunter B&B
Committee(s) Assignment:	Committee on Transportation and Public Way

ORDINANCE
HEADHUNTER B & B
Acct. No. 50732 - 2
Permit No. 1106627

Be It Ordained by the City Council of the City of Chicago:

SECTION 1. Permission and authority are hereby given and granted to HEADHUNTER B & B, upon the terms and subject to the conditions of this ordinance to maintain and use, as now constructed, one (1) Awning(s) projecting over the public right-of-way adjacent to its premises known as 2519 W. Lithuanian Plaza Ct..

Said Awning(s) at W. 69th Street measure(s):

One (1) at twenty (20) feet in length, and four (4) feet in width for a total of eighty (80) square feet.

The location of said privilege shall be as shown on prints kept on file with the Department of Business Affairs and Consumer Protection and the Office of the City Clerk.

Said privilege shall be constructed in accordance with plans and specifications approved by the Zoning Department - Signs.


This grant of privilege in the public way shall be subject to the provisions of Section 10-28-015 and all other required provisions of the Municipal Code of Chicago.

The grantee shall pay to the City of Chicago as compensation for the privilege #1106627 herein granted the sum of fifty (\$50.00) per annum in advance.

A 25% penalty will be added for payments received after due date.

The permit holder agrees to hold the City of Chicago harmless for any damage, relocation or replacement costs associated with damage, relocation or removal of private property caused by the City performing work in the public way.


Authority herein given and granted for a period of five (5) years from and after 02/06/2013.

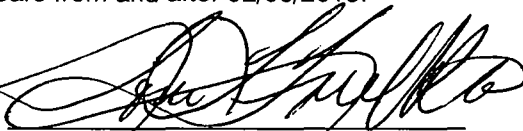Alderman 

Toni Foulkes 15th Ward

EXAMPLE OF CANOPY DIMENSIONS.

123 N. MAIN ST

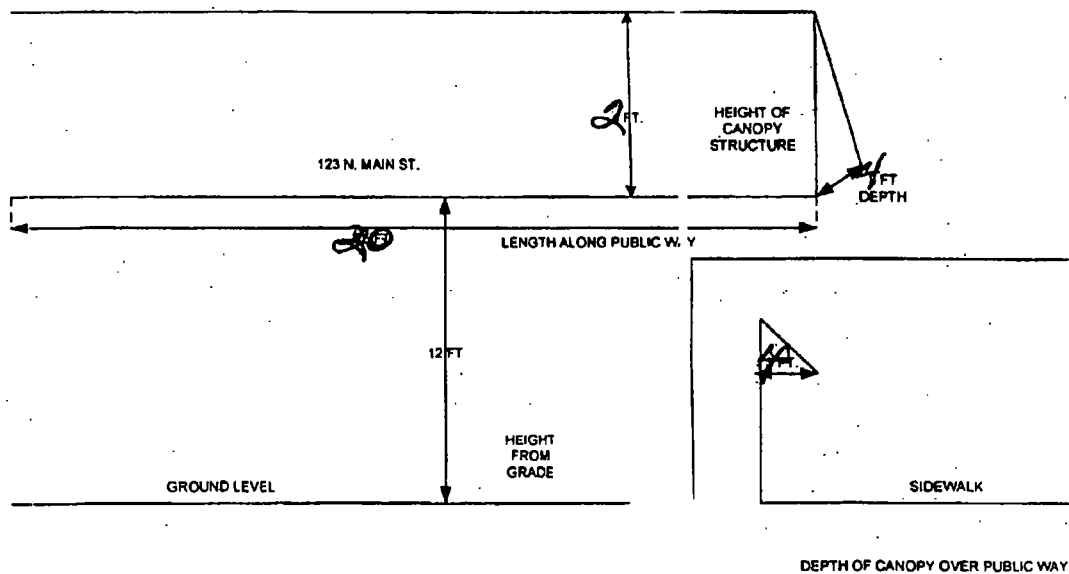



City of Chicago



O2013-4456

Office of the City Clerk

Document Tracking Sheet

Meeting Date:	6/5/2013
Sponsor(s):	Foulkes, Toni (15)
Type:	Ordinance
Title:	Awning(s) for J&J Food & Liquor
Committee(s) Assignment:	Committee on Transportation and Public Way

ORDINANCE
J & J FOOD & LIQUOR
Acct. No. 15788 - 1
Permit No. 1106537

Be It Ordained by the City Council of the City of Chicago:

SECTION 1. Permission and authority are hereby given and granted to J & J FOOD & LIQUOR, upon the terms and subject to the conditions of this ordinance to maintain and use, as now constructed, one (1) Awning(s) projecting over the public right-of-way adjacent to its premises known as 2422 W. Marquette Rd..

Said Awning(s) at W. Marquette measure(s):

One (1) at ten (10) feet in length, and two point five (2.5) feet in width for a total of twenty-five (25) square feet.

The location of said privilege shall be as shown on prints kept on file with the Department of Business Affairs and Consumer Protection and the Office of the City Clerk.

Said privilege shall be constructed in accordance with plans and specifications approved by the Zoning Department - Signs.

This grant of privilege in the public way shall be subject to the provisions of Section 10-28-015 and all other required provisions of the Municipal Code of Chicago.

The grantee shall pay to the City of Chicago as compensation for the privilege #1106537 herein granted the sum of fifty (\$50.00) per annum in advance.

A 25% penalty will be added for payments received after due date.

The permit holder agrees to hold the City of Chicago harmless for any damage, relocation or replacement costs associated with damage, relocation or removal of private property caused by the City performing work in the public way.

Authority herein given and granted for a period of five (5) years from and after 02/06/2013.

Allderman

A handwritten signature in black ink, appearing to read 'Toni Foulkes', written over a horizontal line.

Toni Foulkes 15th Ward

07

J & J Food & Liquor Inc
2422 W. MARquette
Chicago IL, 60629
% MAJDI S. HARB
Ph # 773-434-5050



2422 W. MARquette



2422 W. MARquette



City of Chicago



O2013-4463

Office of the City Clerk

Document Tracking Sheet

Meeting Date:	6/5/2013
Sponsor(s):	Lane, Lona (18)
Type:	Ordinance
Title:	Awning(s) for Little Kids Village Learning
Committee(s) Assignment:	Committee on Transportation and Public Way

ORDINANCE
LITTLE KIDS VILLAGE LEARNING
Acct. No. 267773 - 2
Permit No. 1106794

Be It Ordained by the City Council of the City of Chicago:

SECTION 1. Permission and authority are hereby given and granted to LITTLE KIDS VILLAGE LEARNING, upon the terms and subject to the conditions of this ordinance to maintain and use, as now constructed, one (1) Awning(s) projecting over the public right-of-way adjacent to its premises known as 2656 W. 71st St..

Said Awning(s) at West 71st Street measure(s):

One (1) at sixty-six point five (66.5) feet in length, and four (4) feet in width for a total of two hundred sixty-six (266) square feet.

The location of said privilege shall be as shown on prints kept on file with the Department of Business Affairs and Consumer Protection and the Office of the City Clerk.

Said privilege shall be constructed in accordance with plans and specifications approved by the Zoning Department - Signs.

This grant of privilege in the public way shall be subject to the provisions of Section 10-28-015 and all other required provisions of the Municipal Code of Chicago.

The grantee shall pay to the City of Chicago as compensation for the privilege #1106794 herein granted the sum of ninety-one dollars and fifty cents (\$91.50) per annum in advance.


A 25% penalty will be added for payments received after due date.

The permit holder agrees to hold the City of Chicago harmless for any damage, relocation or replacement costs associated with damage, relocation or removal of private property caused by the City performing work in the public way.

Authority herein given and granted for a period of five (5) years from and after 02/06/2013.

Alderman 
Lona Lane 18th Ward

Little Kids Village

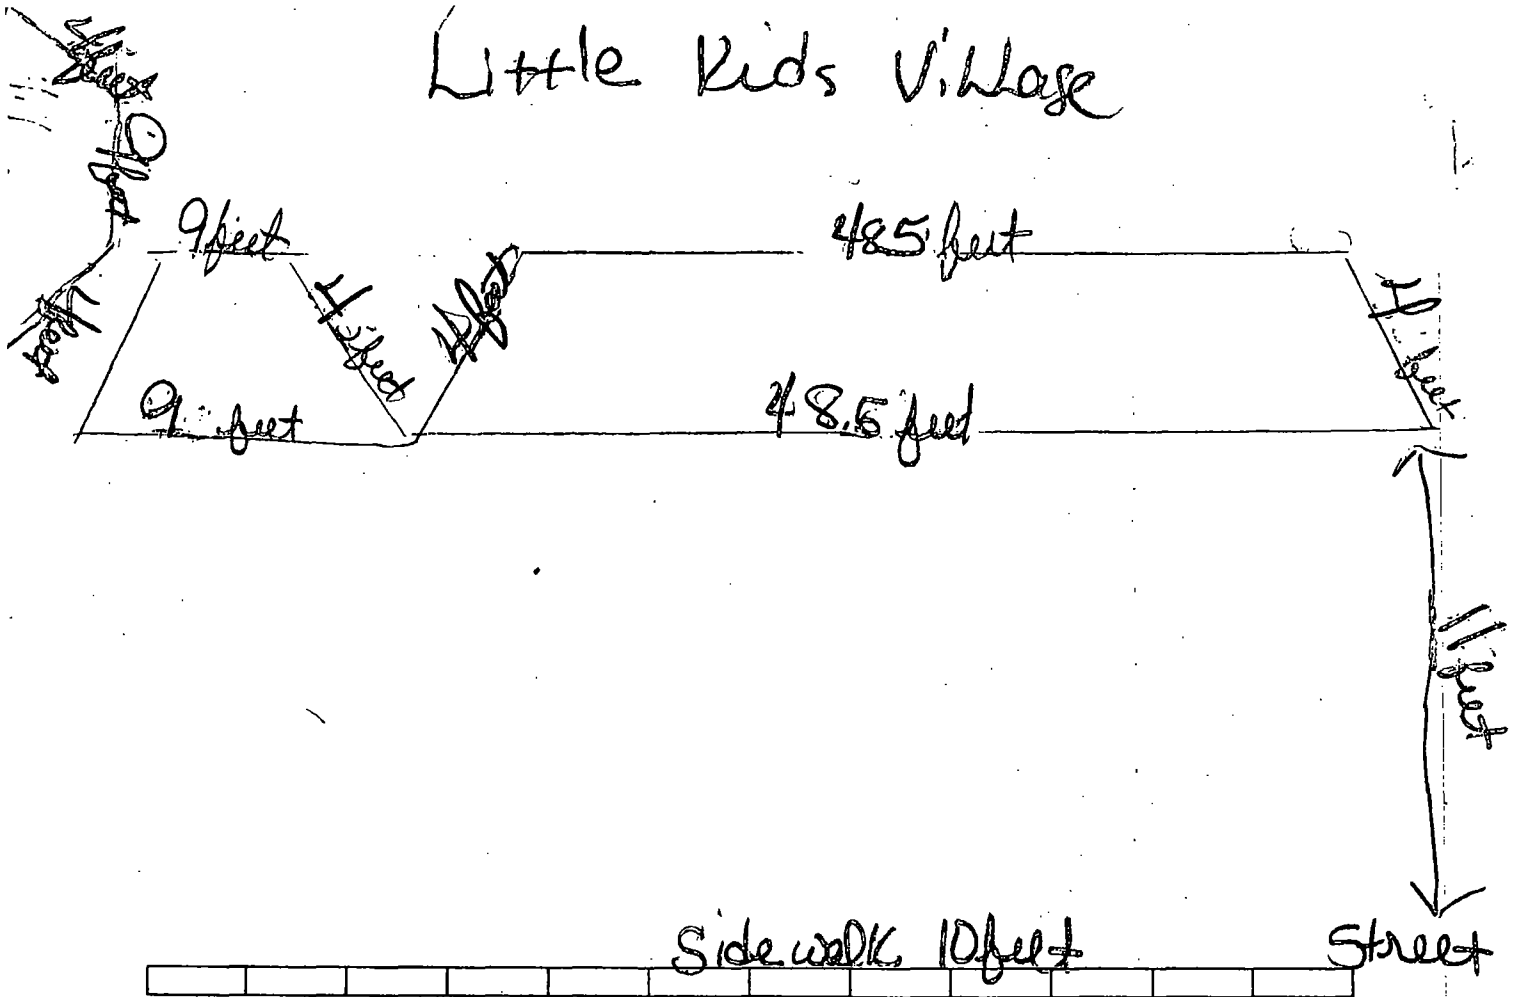



06/05/2013

Alderman Lona Lane
Ward # 18
City of Chicago
City Hall, Room **300**
121 North LaSalle Street
Chicago, Illinois 60602

Re: An ordinance to use and maintain a portion of the public right-of-way for **one (1) awning(s)** for
LITTLE KIDS VILLAGE LEARNING, adjacent to the premises known as **2656 W. 71st St..**

Dear Alderman **Lona Lane**:

The applicant referenced above has requested the use of the public right-of-way for a **awning(s)**. An ordinance has been prepared by the Department of Business Affairs and Consumer Protection – Business Assistance Center - Public Way Use Unit for presentation to the City Council. Because this request was made for properties located in your ward, as approved by you as per the attached, I respectfully request that you introduce the attached ordinance at the next City Council meeting.

If you have any questions regarding this ordinance, please contact Anthony Bertuca at (312) 744-5506.

Department of Business Affairs and Consumer Protection



City of Chicago



O2013-4481

Office of the City Clerk

Document Tracking Sheet

Meeting Date:	6/5/2013
Sponsor(s):	O'Shea, Matthew J. (19)
Type:	Ordinance
Title:	Awning(s) for Bonciel Washington DDS PC
Committee(s) Assignment:	Committee on Transportation and Public Way

ORDINANCE
BONCIEL WASHINGTON DDS PC
Acct. No. 355743 - 1
Permit No. 1092833

Be It Ordained by the City Council of the City of Chicago:

SECTION 1. Permission and authority are hereby given and granted to BONCIEL WASHINGTON DDS PC, upon the terms and subject to the conditions of this ordinance to construct, install, maintain and use two (2) Awning(s) projecting over the public right-of-way adjacent to its premises known as 10019 S. Western Ave..

Said Awning(s) at S Western Ave measure(s):

Two (2) at six point one seven (6.17) feet in length, and one point six seven (1.67) foot in width for a total of twenty point six one (20.61) square feet.

The location of said privilege shall be as shown on prints kept on file with the Department of Business Affairs and Consumer Protection and the Office of the City Clerk.

Said privilege shall be constructed in accordance with plans and specifications approved by the Zoning Department - Signs.

This grant of privilege in the public way shall be subject to the provisions of Section 10-28-015 and all other required provisions of the Municipal Code of Chicago.

The grantee shall pay to the City of Chicago as compensation for the privilege #1092833 herein granted the sum of one hundred (\$100.00) per annum in advance.

A 25% penalty will be added for payments received after due date.

The permit holder agrees to hold the City of Chicago harmless for any damage, relocation or replacement costs associated with damage, relocation or removal of private property caused by the City performing work in the public way.

Authority herein given and granted for a period of five (5) years from and after Date of Passage.

Alderman Matthew J. O'Shea
Matthew J. O'Shea 19th Ward

This is only a proof drawings not yet installed



Griffin
ORTHODONTICS

*2 Awnings one 6'2" wide
1'8" projection x
4'6" drop*


Chesterfield Awning Co.
16999 Van Dam Road
South Holland, IL 60473
P: 708-596-4434
F: 708-596-9469
graphics@chesterfieldawning.com

This is an original drawing, created by Chesterfield Awning Company, Inc. It is being submitted for your personal use in connection with a project being planned for you by Chesterfield Awning Company, Inc. It is not to be used, reproduced, copied or exhibited in any fashion. In the event any of the above occurs, Chesterfield Awning Company, Inc. expects to be reimbursed \$250.00 in compensation for the time and effort entailed in creating this drawing.

Colors and sizes are representative only for your colors, please see photo attachment.
THIS DRAWING IS NOT TO SCALE

File: **Griffin Orthodontics**
Name:
Date: **07-21-2010**
Artist: **M.C.**
Address:
Salesman:
Job Number:
Font Styles:

Misc Notes:
CUSTOMER WILL NEED TO
SUPPLY FONTS OR LOGO ART
Fabric Color:

**PHOTO RENDERINGS
NOT TO BE USED AS
GRAPHICS APPROVAL**
Customer Approval

Sales Approval



06/05/2013

Alderman **Matthew J. O'Shea**
Ward # **19**
City of Chicago
City Hall, Room **300**
121 North LaSalle Street
Chicago, Illinois 60602

Re: An ordinance to use and maintain a portion of the public right-of-way for **two (2) awning(s)** for
BONCIEL WASHINGTON DDS PC, adjacent to the premises known as **10019 S. Western Ave..**

Dear Alderman **Matthew J. O'Shea**:

The applicant referenced above has requested the use of the public right-of-way for a **awning(s)**. An ordinance has been prepared by the Department of Business Affairs and Consumer Protection – Business Assistance Center - Public Way Use Unit for presentation to the City Council. Because this request was made for properties located in your ward, as approved by you as per the attached, I respectfully request that you introduce the attached ordinance at the next City Council meeting.

If you have any questions regarding this ordinance, please contact Anthony Bertuca at (312) 744-5506.

Department of Business Affairs and Consumer Protection



City of Chicago



O2013-4484

Office of the City Clerk

Document Tracking Sheet

Meeting Date:	6/5/2013
Sponsor(s):	O'Shea, Matthew J. (19)
Type:	Ordinance
Title:	Awning(s) for Let's Get Poppin, Inc.
Committee(s) Assignment:	Committee on Transportation and Public Way

ORDINANCE
LET'S GET POPPIN, INC.
Acct. No. 16356 - 2
Permit No. 1106140

Be It Ordained by the City Council of the City of Chicago:

SECTION 1. Permission and authority are hereby given and granted to LET'S GET POPPIN, INC., upon the terms and subject to the conditions of this ordinance to maintain and use, as now constructed, one (1) Awning(s) projecting over the public right-of-way adjacent to its premises known as 11758 S. Western Ave..

Said Awning(s) at S Western measure(s):

One (1) at eighteen (18) feet in length, and two (2) feet in width for a total of thirty-six (36) square feet.

The location of said privilege shall be as shown on prints kept on file with the Department of Business Affairs and Consumer Protection and the Office of the City Clerk.

Said privilege shall be constructed in accordance with plans and specifications approved by the Zoning Department - Signs.

This grant of privilege in the public way shall be subject to the provisions of Section 10-28-015 and all other required provisions of the Municipal Code of Chicago.


The grantee shall pay to the City of Chicago as compensation for the privilege #1106140 herein granted the sum of fifty (\$50.00) per annum in advance.

A 25% penalty will be added for payments received after due date.

The permit holder agrees to hold the City of Chicago harmless for any damage, relocation or replacement costs associated with damage, relocation or removal of private property caused by the City performing work in the public way.


Authority herein given and granted for a period of five (5) years from and after 05/14/2013.

Alderman

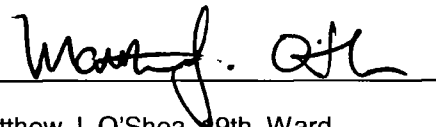A handwritten signature in black ink, appearing to read "Matt J. O'Shea", written over a horizontal line.

Matthew J. O'Shea 19th Ward

CANOPY DIMENSIONS

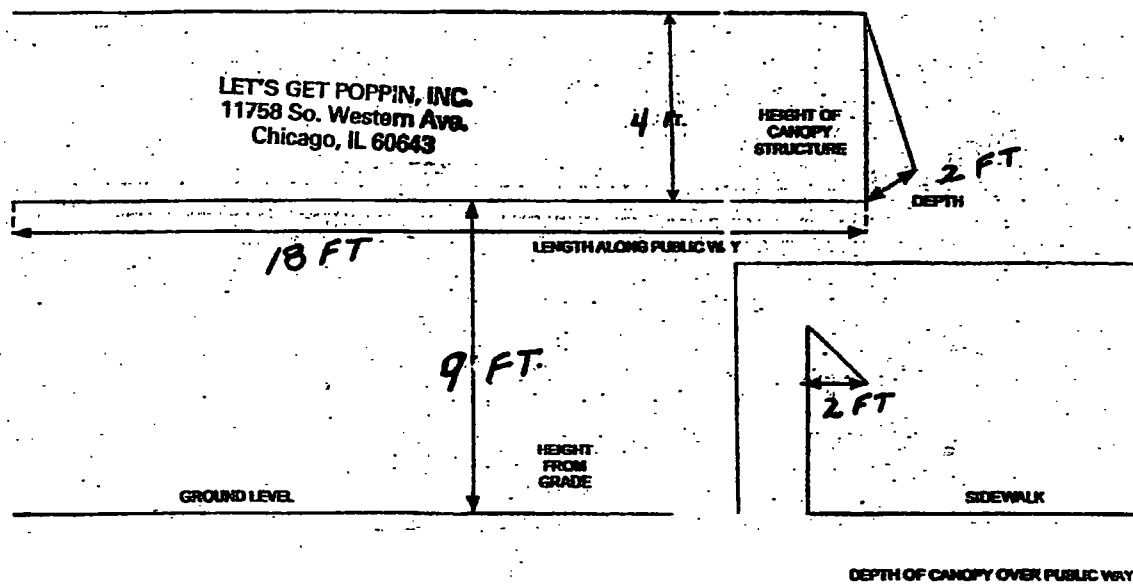



06/05/2013

Alderman **Matthew J. O'Shea**
Ward # **19**
City of Chicago
City Hall, Room **300**
121 North LaSalle Street
Chicago, Illinois 60602

Re: An ordinance to use and maintain a portion of the public right-of-way for **one (1) awning(s)** for
LET'S GET POPPIN, INC., adjacent to the premises known as **11758 S. Western Ave..**

Dear Alderman **Matthew J. O'Shea**:

The applicant referenced above has requested the use of the public right-of-way for a **awning(s)**. An ordinance has been prepared by the Department of Business Affairs and Consumer Protection – Business Assistance Center - Public Way Use Unit for presentation to the City Council. Because this request was made for properties located in your ward, as approved by you as per the attached, I respectfully request that you introduce the attached ordinance at the next City Council meeting.

If you have any questions regarding this ordinance, please contact Anthony Bertuca at (312) 744-5506.

Department of Business Affairs and Consumer Protection



City of Chicago



O2013-4485

Office of the City Clerk

Document Tracking Sheet

Meeting Date:	6/5/2013
Sponsor(s):	O'Shea, Matthew J. (19)
Type:	Ordinance
Title:	Awning(s) for V-Land Chicago 95th LLC
Committee(s) Assignment:	Committee on Transportation and Public Way

ORDINANCE
V-LAND CHICAGO 95TH LLC
Acct. No. 316010 - 1
Permit No. 1106781

Be It Ordained by the City Council of the City of Chicago:

SECTION 1. Permission and authority are hereby given and granted to V-LAND CHICAGO 95TH LLC, upon the terms and subject to the conditions of this ordinance to maintain and use, as now constructed, two (2) Awning(s) projecting over the public right-of-way adjacent to its premises known as 9501 S. Western Ave..

Said Awning(s) at S. Western Avenue measure(s):

One (1) at twenty-seven point eight three (27.83) feet in length, and two point six seven (2.67) feet in width for a total of seventy-four point three one (74.31) square feet.

Said Awning(s) at S. Western Avenue measure(s):

One (1) at twenty-six point eight three (26.83) feet in length, and two point six seven (2.67) feet in width for a total of seventy-one point six four (71.64) square feet.

The location of said privilege shall be as shown on prints kept on file with the Department of Business Affairs and Consumer Protection and the Office of the City Clerk.

Said privilege shall be constructed in accordance with plans and specifications approved by the Zoning Department - Signs.

This grant of privilege in the public way shall be subject to the provisions of Section 10-28-015 and all other required provisions of the Municipal Code of Chicago.


The grantee shall pay to the City of Chicago as compensation for the privilege #1106781 herein granted the sum of one hundred four dollars and sixty-six cents (\$104.66) per annum in advance.

A 25% penalty will be added for payments received after due date.

The permit holder agrees to hold the City of Chicago harmless for any damage, relocation or replacement costs associated with damage, relocation or removal of private property caused by the City performing work in the public way.

Authority herein given and granted for a period of five (5) years from and after 03/12/2013.

Alderman Matthew J. O'Shea
Matthew J. O'Shea 19th Ward

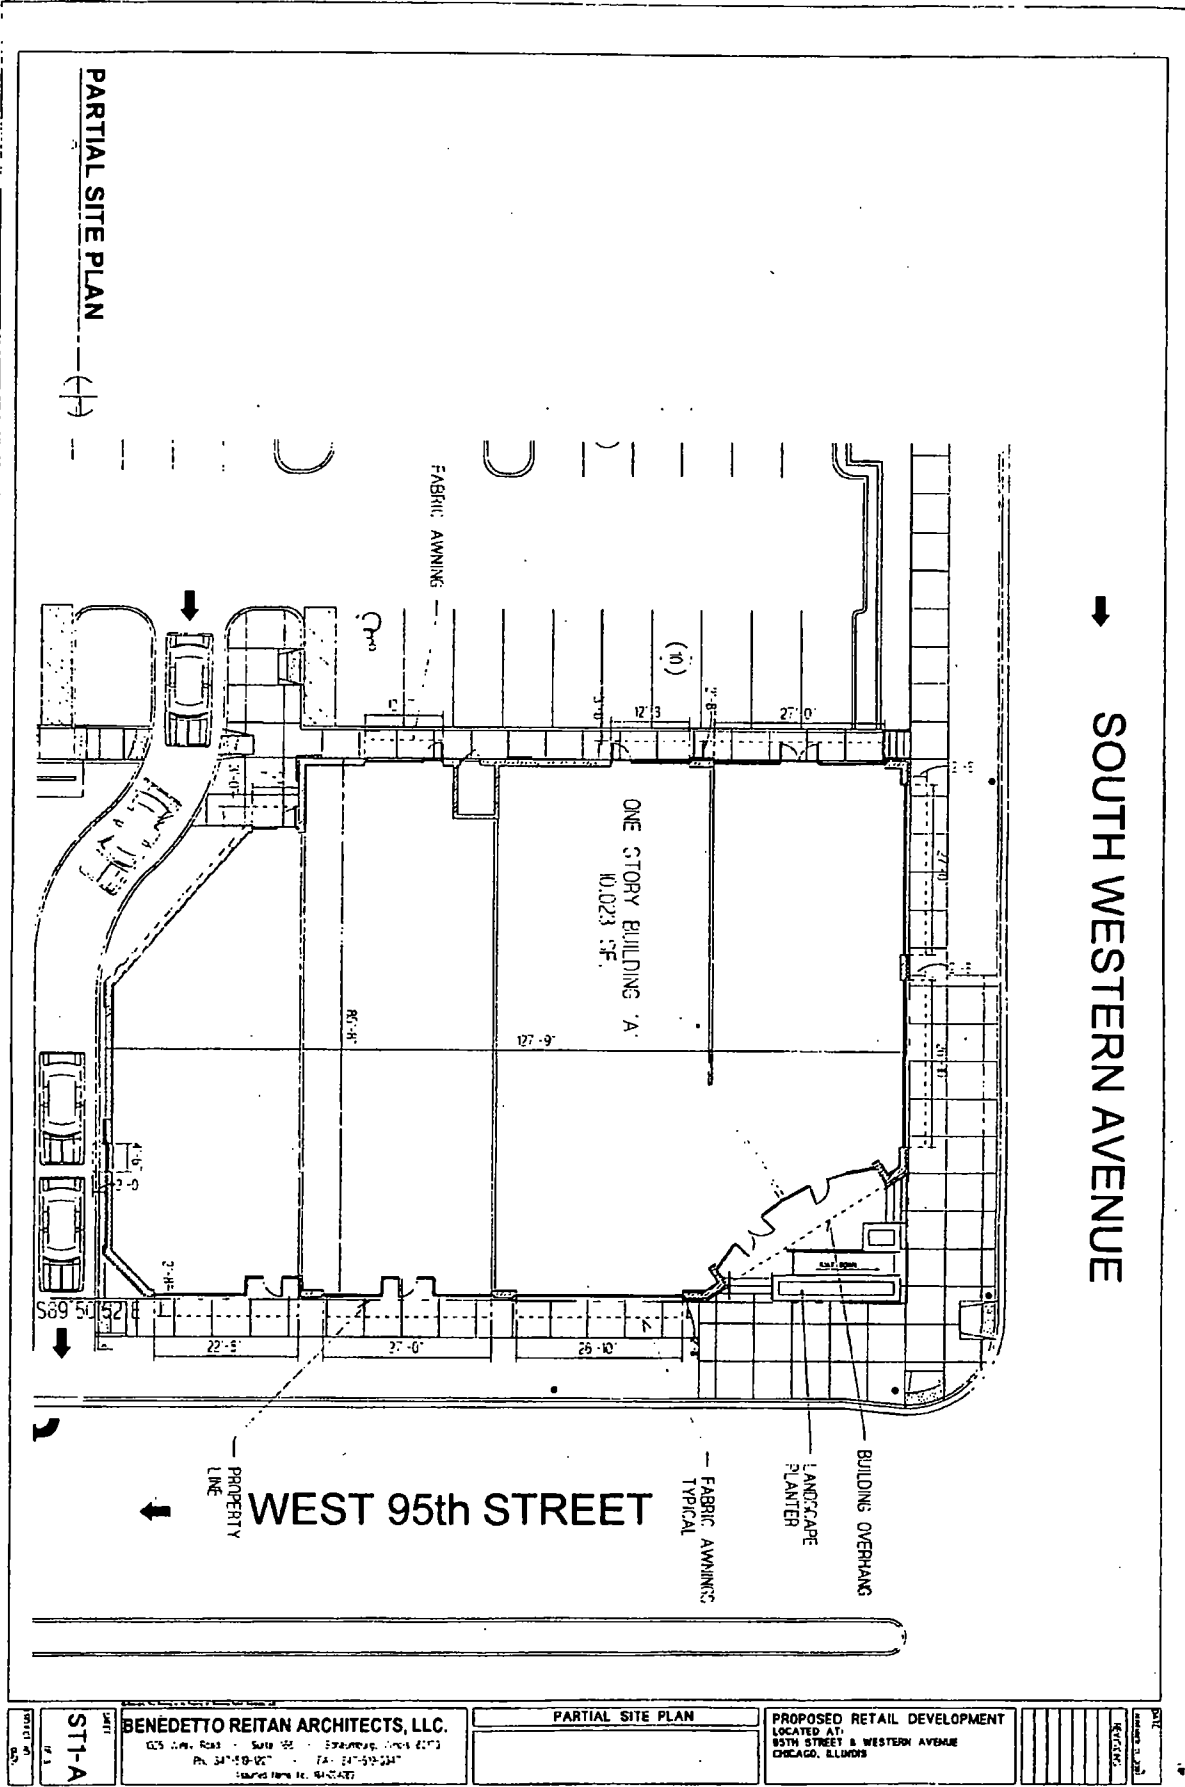



06/05/2013

Alderman **Matthew J. O'Shea**
Ward # **19**
City of Chicago
City Hall, Room **300**
121 North LaSalle Street
Chicago, Illinois 60602

Re: An ordinance to use and maintain a portion of the public right-of-way for **two (2) awning(s)** for **V-LAND CHICAGO 95TH LLC**, adjacent to the premises known as **9501 S. Western Ave.**.

Dear Alderman **Matthew J. O'Shea**:

The applicant referenced above has requested the use of the public right-of-way for a **awning(s)**. An ordinance has been prepared by the Department of Business Affairs and Consumer Protection – Business Assistance Center - Public Way Use Unit for presentation to the City Council. Because this request was made for properties located in your ward, as approved by you as per the attached, I respectfully request that you introduce the attached ordinance at the next City Council meeting.

If you have any questions regarding this ordinance, please contact Anthony Bertuca at (312) 744-5506.

Department of Business Affairs and Consumer Protection



City of Chicago



O2013-4505

Office of the City Clerk

Document Tracking Sheet

Meeting Date:	6/5/2013
Sponsor(s):	O'Shea, Matthew J. (19)
Type:	Ordinance
Title:	Awning(s) for Vland Chicago 95th LLC - 2347-2353 W 95th St
Committee(s) Assignment:	Committee on Transportation and Public Way

ORDINANCE
VLAND CHICAGO 95TH , LLC
Acct. No. 316010 - 2
Permit No. 1106782

Be It Ordained by the City Council of the City of Chicago:

SECTION 1. Permission and authority are hereby given and granted to VLAND CHICAGO 95TH , LLC, upon the terms and subject to the conditions of this ordinance to maintain and use, as now constructed, three (3) Awning(s) projecting over the public right-of-way adjacent to its premises known as 2347-53 W. 95th St..

Said Awning(s) at W. 95th Street measure(s):

One (1) at twenty-six point eight three (26.83) feet in length, and two point six seven (2.67) feet in width for a total of seventy-one point six four (71.64) square feet.

Said Awning(s) at W. 95th Street measure(s):

One (1) at twenty-seven (27) feet in length, and two point six seven (2.67) feet in width for a total of seventy-two point zero nine (72.09) square feet.

Said Awning(s) at W. 95th Street measure(s):

One (1) at twenty-two point six seven (22.67) feet in length, and two point six seven (2.67) feet in width for a total of sixty point five three (60.53) square feet.

The location of said privilege shall be as shown on prints kept on file with the Department of Business Affairs and Consumer Protection and the Office of the City Clerk.

Said privilege shall be constructed in accordance with plans and specifications approved by the Zoning Department - Signs.

This grant of privilege in the public way shall be subject to the provisions of Section 10-28-015 and all other required provisions of the Municipal Code of Chicago.


The grantee shall pay to the City of Chicago as compensation for the privilege #1106782 herein granted the sum of one hundred fifty-three dollars and eighty-three cents (\$153.83) per annum in advance.

A 25% penalty will be added for payments received after due date.

The permit holder agrees to hold the City of Chicago harmless for any damage, relocation or replacement costs associated with damage, relocation or removal of private property caused by the City performing work in the public way.


Authority herein given and granted for a period of five (5) years from and after 03/12/2013.

Alderman

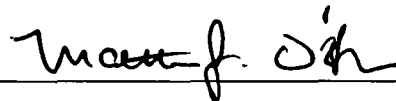


Matthew J. O'Shea 19th Ward

1947

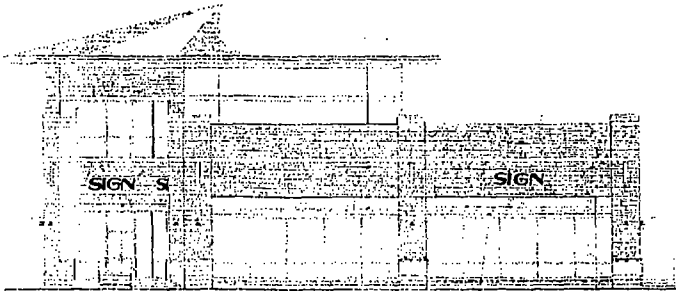

WEST ELEVATION CORNER BUILDING 'A'
VIEW FROM SOUTH WESTERN AVENUE

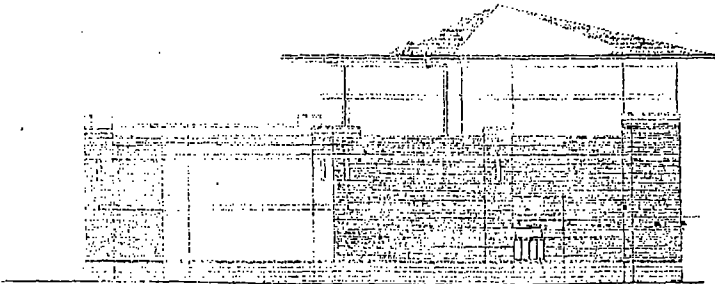

EAST ELEVATION

PROPOSED METAL DEVELOPMENT LOCATED AT SOUTH WESTERN AVENUE DALLAS, TEXAS	
ELEVATIONS - BUILDING 'A'	
BENEDETTO REITAN ARCHITECTS, L.L.C.	
AA2	



06/05/2013

Alderman Matthew J. O'Shea
Ward # 19
City of Chicago
City Hall, Room 300
121 North LaSalle Street
Chicago, Illinois 60602

Re: An ordinance to use and maintain a portion of the public right-of-way for **three (3) awning(s)** for
VLAND CHICAGO 95TH , LLC, adjacent to the premises known as **2347-53 W. 95th St.**.

Dear Alderman **Matthew J. O'Shea**:

The applicant referenced above has requested the use of the public right-of-way for a **awning(s)**. An ordinance has been prepared by the Department of Business Affairs and Consumer Protection – Business Assistance Center - Public Way Use Unit for presentation to the City Council. Because this request was made for properties located in your ward, as approved by you as per the attached, I respectfully request that you introduce the attached ordinance at the next City Council meeting.

If you have any questions regarding this ordinance, please contact Anthony Bertuca at (312) 744-5506.

Department of Business Affairs and Consumer Protection



City of Chicago



O2013-4507

Office of the City Clerk

Document Tracking Sheet

Meeting Date:	6/5/2013
Sponsor(s):	O'Shea, Matthew J. (19)
Type:	Ordinance
Title:	Awning(s) for Vland Chicago 95th LLC - 2333-2341 W 95th St
Committee(s) Assignment:	Committee on Transportation and Public Way

ORDINANCE
VLAND CHICAGO 95TH LLC
Acct. No. 316010 - 4
Permit No. 1106783

Be It Ordained by the City Council of the City of Chicago:

SECTION 1. Permission and authority are hereby given and granted to VLAND CHICAGO 95TH LLC, upon the terms and subject to the conditions of this ordinance to maintain and use, as now constructed, five (5) Awning(s) projecting over the public right-of-way adjacent to its premises known as 2333-41 W. 95th St..

Said Awning(s) at W. 95th Street measure(s):

Two (2) at twenty-four (24) feet in length, and two point six seven (2.67) feet in width for a total of one hundred twenty-eight point one six (128.16) square feet.

Said Awning(s) at W. 95th Street measure(s):

Two (2) at sixteen point seven five (16.75) feet in length, and two point six seven (2.67) feet in width for a total of eighty-nine point four five (89.45) square feet.

Said Awning(s) at S. Claremont Avenue measure(s):

One (1) at twenty-four (24) feet in length, and two point six seven (2.67) feet in width for a total of sixty-four point zero eight (64.08) square feet.

The location of said privilege shall be as shown on prints kept on file with the Department of Business Affairs and Consumer Protection and the Office of the City Clerk.

Said privilege shall be constructed in accordance with plans and specifications approved by the Zoning Department - Signs.

This grant of privilege in the public way shall be subject to the provisions of Section 10-28-015 and all other required provisions of the Municipal Code of Chicago.


The grantee shall pay to the City of Chicago as compensation for the privilege #1106783 herein granted the sum of one hundred seventy-five (\$175.00) per annum in advance.

A 25% penalty will be added for payments received after due date.

The permit holder agrees to hold the City of Chicago harmless for any damage, relocation or replacement costs associated with damage, relocation or removal of private property caused by the City performing work in the public way.

Authority herein given and granted for a period of five (5) years from and after 03/12/2013.

Alderman

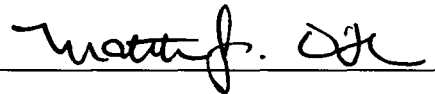

Matthew J. O'Shea 19th Ward





06/05/2013

Alderman Matthew J. O'Shea
Ward # 19
City of Chicago
City Hall, Room 300
121 North LaSalle Street
Chicago, Illinois 60602

Re: An ordinance to use and maintain a portion of the public right-of-way for **five (5) awning(s)** for
VLAND CHICAGO 95TH LLC, adjacent to the premises known as **2333-41 W. 95th St.**

Dear Alderman **Matthew J. O'Shea**:

The applicant referenced above has requested the use of the public right-of-way for a **awning(s)**. An ordinance has been prepared by the Department of Business Affairs and Consumer Protection – Business Assistance Center - Public Way Use Unit for presentation to the City Council. Because this request was made for properties located in your ward, as approved by you as per the attached, I respectfully request that you introduce the attached ordinance at the next City Council meeting.

If you have any questions regarding this ordinance, please contact Anthony Bertuca at (312) 744-5506.

Department of Business Affairs and Consumer Protection



City of Chicago



O2013-4511

Office of the City Clerk

Document Tracking Sheet

Meeting Date:	6/5/2013
Sponsor(s):	Brookins, Howard (21)
Type:	Ordinance
Title:	Awning(s) for Johnnie Lovett
Committee(s) Assignment:	Committee on Transportation and Public Way

ORDINANCE
JOHNNIE LOVETT
Acct. No. 325893 - 1
Permit No. 1106303

Be It Ordained by the City Council of the City of Chicago:

SECTION 1. Permission and authority are hereby given and granted to JOHNNIE LOVETT, upon the terms and subject to the conditions of this ordinance to maintain and use, as now constructed, one (1) Awning(s) projecting over the public right-of-way adjacent to its premises known as 9044-46 1/2 S. Ashland Ave..

Said Awning(s) at S. Ashland Avenue measure(s):

One (1) at fifty (50) feet in length, and two (2) feet in width for a total of one hundred (100) square feet.

The location of said privilege shall be as shown on prints kept on file with the Department of Business Affairs and Consumer Protection and the Office of the City Clerk.

Said privilege shall be constructed in accordance with plans and specifications approved by the Zoning Department - Signs.

This grant of privilege in the public way shall be subject to the provisions of Section 10-28-015 and all other required provisions of the Municipal Code of Chicago.


The grantee shall pay to the City of Chicago as compensation for the privilege #1106303 herein granted the sum of seventy-five (\$75.00) per annum in advance.

A 25% penalty will be added for payments received after due date.


The permit holder agrees to hold the City of Chicago harmless for any damage, relocation or replacement costs associated with damage, relocation or removal of private property caused by the City performing work in the public way.

Authority herein given and granted for a period of five (5) years from and after 05/14/2013.

Alderman

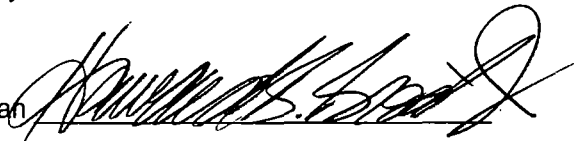

Howard Brookins, Jr. 21st Ward

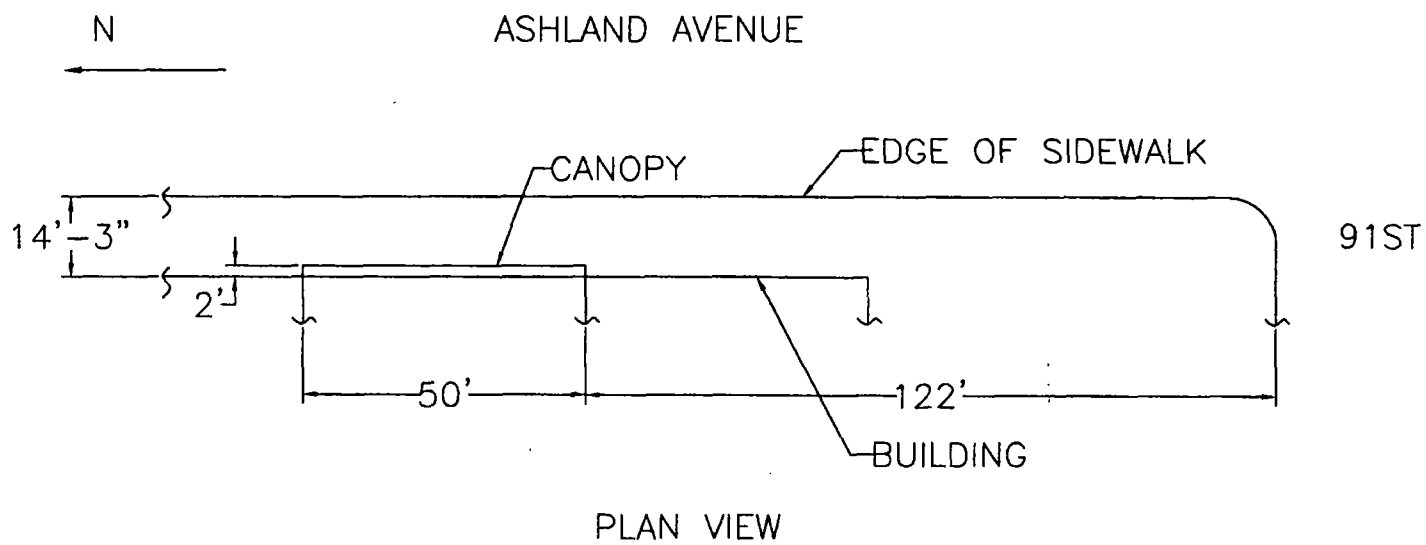



Department of Business Affairs and Consumer Protection
Business Assistance Center - Public Way Use Unit
City Hall - 121 N. LaSalle Street, Room 800 • Chicago, IL 60602
(312)-74-GOBIZ (312-744-6249) • (312) 744-1944 (TTY)
<http://www.cityofchicago.org/bacp>

06/05/2013

Alderman Howard Brookins, Jr.
Ward # 21
City of Chicago
City Hall, Room **300**
121 North LaSalle Street
Chicago, Illinois 60602

Re: An ordinance to use and maintain a portion of the public right-of-way for **one (1) awning(s)** for **JOHNNIE LOVETT**, adjacent to the premises known as **9044-46 1/2 S. Ashland Ave.**.

Dear Alderman **Howard Brookins, Jr.:**

The applicant referenced above has requested the use of the public right-of-way for a **awning(s)**. An ordinance has been prepared by the Department of Business Affairs and Consumer Protection – Business Assistance Center - Public Way Use Unit for presentation to the City Council. Because this request was made for properties located in your ward, as approved by you as per the attached, I respectfully request that you introduce the attached ordinance at the next City Council meeting.

If you have any questions regarding this ordinance, please contact Anthony Bertuca at (312) 744-5506.

Department of Business Affairs and Consumer Protection



City of Chicago



O2013-4514

Office of the City Clerk

Document Tracking Sheet

Meeting Date:	6/5/2013
Sponsor(s):	Brookins, Howard (21)
Type:	Ordinance
Title:	Awning(s) for Upright Physical Therapy and Rehabilitation
Committee(s) Assignment:	Committee on Transportation and Public Way

ORDINANCE
UPRIGHT PHYSICAL THERAPY AND REHABILITATION
Acct. No. 278157 - 2
Permit No. 1104353

Be It Ordained by the City Council of the City of Chicago:

SECTION 1. Permission and authority are hereby given and granted to UPRIGHT PHYSICAL THERAPY AND REHABILITATION, upon the terms and subject to the conditions of this ordinance to construct, install, maintain and use one (1) Awning(s) projecting over the public right-of-way adjacent to its premises known as 1402 W. 103rd St..

Said Awning(s) at 103rd measure(s):

One (1) at twenty-three (23) feet in length, and four (4) feet in width for a total of ninety-two (92) square feet.

The location of said privilege shall be as shown on prints kept on file with the Department of Business Affairs and Consumer Protection and the Office of the City Clerk.

Said privilege shall be constructed in accordance with plans and specifications approved by the Zoning Department - Signs.


This grant of privilege in the public way shall be subject to the provisions of Section 10-28-015 and all other required provisions of the Municipal Code of Chicago.


The grantee shall pay to the City of Chicago as compensation for the privilege #1104353 herein granted the sum of fifty (\$50.00) per annum in advance.

A 25% penalty will be added for payments received after due date.

The permit holder agrees to hold the City of Chicago harmless for any damage, relocation or replacement costs associated with damage, relocation or removal of private property caused by the City performing work in the public way.

Authority herein given and granted for a period of five (5) years from and after Date of Passage.

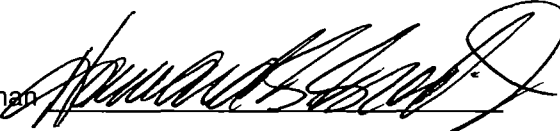Alderman 
Howard Brookins, Jr. 21st Ward

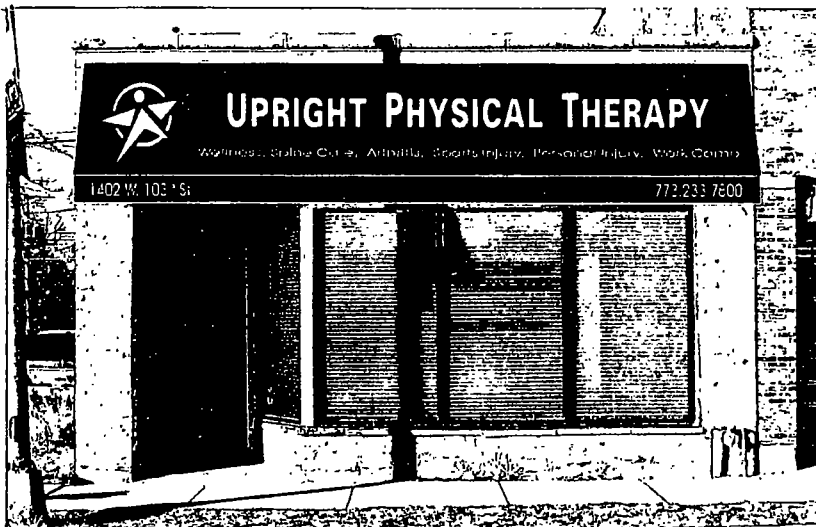

1-22-13
Sales Person
Address: 1402 W. 103 rd St.


Awnings Express

8028 S. WESTERN AV.
CHICAGO IL. 60620
Office: (773) 578-1437



LENGTH ALONG PUBLIC WAY

23'

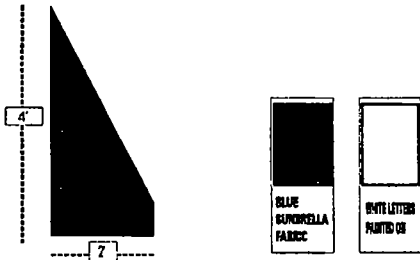


SIDE VIEW

Blue Sumbredo
FABRIC COVER
LACED ON - TYP.
(100% PMS 527 COLOR)
3/4" SQ. GALV. STL.
TUBING 16 GA. - TYP.
(TOP, BACK & SIDES)



5/8" RND. GALV. STL.
TUBING - TYP.
(RAFTERS)

V2" RND. GALV. STL.
TUBING - TYP.
(LACING ROD)

1" SQ. GALV. STEEL
TUBING 16GA - TYP.
(BOTTOM PERIMETER)

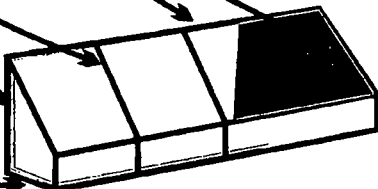

FRAME TO WALL ANCHOR DETAIL

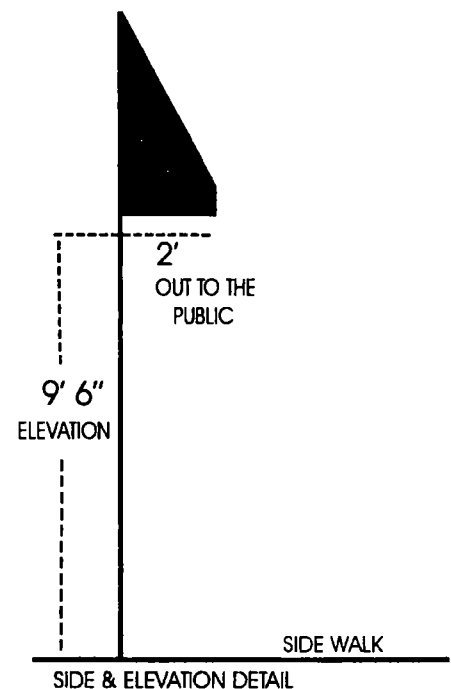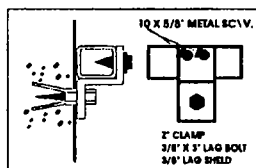



06/05/2013

Alderman **Howard Brookins, Jr.**

Ward # **21**

City of Chicago

City Hall, Room **300**

121 North LaSalle Street

Chicago, Illinois 60602

Re: An ordinance to use and maintain a portion of the public right-of-way for **one (1) awning(s)** for
UPRIGHT PHYSICAL THERAPY AND REHABILITATION, adjacent to the premises known
as **1402 W. 103rd St.**

Dear Alderman **Howard Brookins, Jr.:**

The applicant referenced above has requested the use of the public right-of-way for a **awning(s)**. An ordinance has been prepared by the Department of Business Affairs and Consumer Protection – Business Assistance Center - Public Way Use Unit for presentation to the City Council. Because this request was made for properties located in your ward, as approved by you as per the attached, I respectfully request that you introduce the attached ordinance at the next City Council meeting.

If you have any questions regarding this ordinance, please contact Anthony Bertuca at (312) 744-5506.

Department of Business Affairs and Consumer Protection



City of Chicago



O2013-4517

Office of the City Clerk

Document Tracking Sheet

Meeting Date:	6/5/2013
Sponsor(s):	Munoz, Ricardo (22)
Type:	Ordinance
Title:	Awning(s) for Betty's Beauty Salon
Committee(s) Assignment:	Committee on Transportation and Public Way

ORDINANCE
BETTY'S BEAUTY SALON
Acct. No. 267623 - 1
Permit No. 1106511

Be It Ordained by the City Council of the City of Chicago:

SECTION 1. Permission and authority are hereby given and granted to BETTY'S BEAUTY SALON, upon the terms and subject to the conditions of this ordinance to maintain and use, as now constructed, one (1) Awning(s) projecting over the public right-of-way adjacent to its premises known as 2459 S. St Louis Ave..

Said Awning(s) at S St Louis measure(s):

One (1) at thirty (30) feet in length, and two point one six (2.16) feet in width for a total of sixty-four point eight (64.8) square feet.

The location of said privilege shall be as shown on prints kept on file with the Department of Business Affairs and Consumer Protection and the Office of the City Clerk.

Said privilege shall be constructed in accordance with plans and specifications approved by the Zoning Department - Signs.

This grant of privilege in the public way shall be subject to the provisions of Section 10-28-015 and all other required provisions of the Municipal Code of Chicago.


The grantee shall pay to the City of Chicago as compensation for the privilege #1106511 herein granted the sum of fifty-five (\$55.00) per annum in advance.

A 25% penalty will be added for payments received after due date.


The permit holder agrees to hold the City of Chicago harmless for any damage, relocation or replacement costs associated with damage, relocation or removal of private property caused by the City performing work in the public way.

Authority herein given and granted for a period of five (5) years from and after 05/14/2013.

Alderman

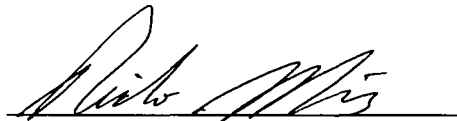

Ricardo Munoz 22nd Ward

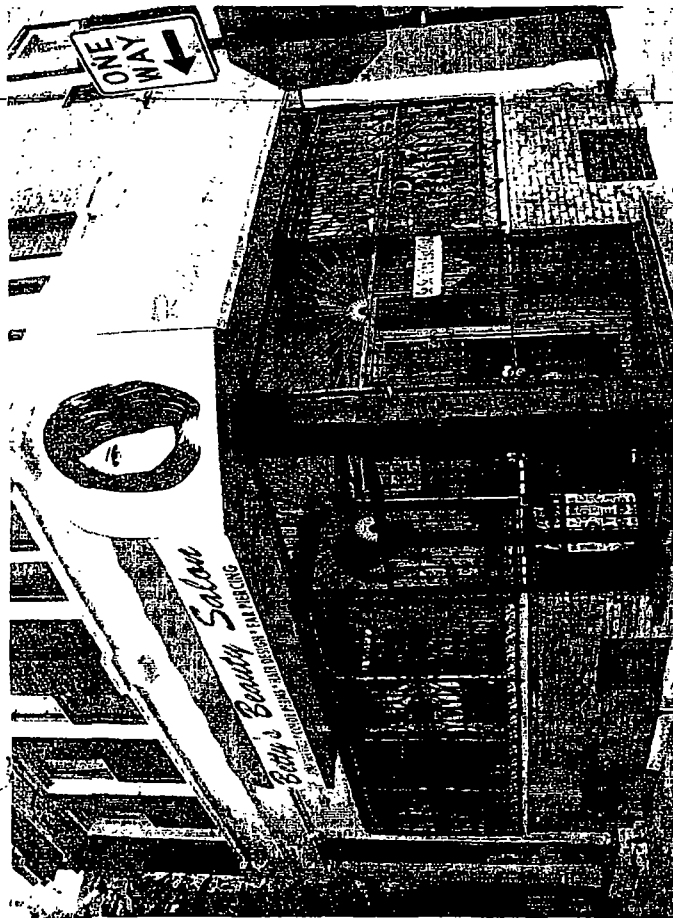



City of Chicago



O2013-4519

Office of the City Clerk

Document Tracking Sheet

Meeting Date:	6/5/2013
Sponsor(s):	Munoz, Ricardo (22)
Type:	Ordinance
Title:	Awning(s) for La Catedral Cafe & Restaurant
Committee(s) Assignment:	Committee on Transportation and Public Way

ORDINANCE
LA CATEDRAL CAFE & RESTAURANT
Acct. No. 368665 - 1
Permit No. 1106531

Be It Ordained by the City Council of the City of Chicago:

SECTION 1. Permission and authority are hereby given and granted to LA CATEDRAL CAFE & RESTAURANT, upon the terms and subject to the conditions of this ordinance to maintain and use, as now constructed, two (2) Awning(s) projecting over the public right-of-way adjacent to its premises known as 2500 S. Christiana Ave..

Said Awning(s) at S. Christiana Avenue measure(s):

One (1) at eight point one six (8.16) feet in length, and two point seven five (2.75) feet in width for a total of twenty-two point four four (22.44) square feet.

One (1) at eighteen point three three (18.33) feet in length, and two point seven five (2.75) feet in width for a total of fifty point four one (50.41) square feet.

The location of said privilege shall be as shown on prints kept on file with the Department of Business Affairs and Consumer Protection and the Office of the City Clerk.

Said privilege shall be constructed in accordance with plans and specifications approved by the Zoning Department - Signs.

This grant of privilege in the public way shall be subject to the provisions of Section 10-28-015 and all other required provisions of the Municipal Code of Chicago.


The grantee shall pay to the City of Chicago as compensation for the privilege #1106531 herein granted the sum of one hundred (\$100.00) per annum in advance.

A 25% penalty will be added for payments received after due date.

The permit holder agrees to hold the City of Chicago harmless for any damage, relocation or replacement costs associated with damage, relocation or removal of private property caused by the City performing work in the public way.

Authority herein given and granted for a period of five (5) years from and after 01/09/2013.

Alderman

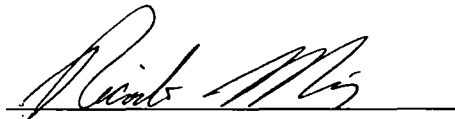


Ricardo Munoz 22nd Ward

JUN-06-2007 09:28 AM CATERAL

773 277 3.18

P.10

2500 S. Christiana Ave.

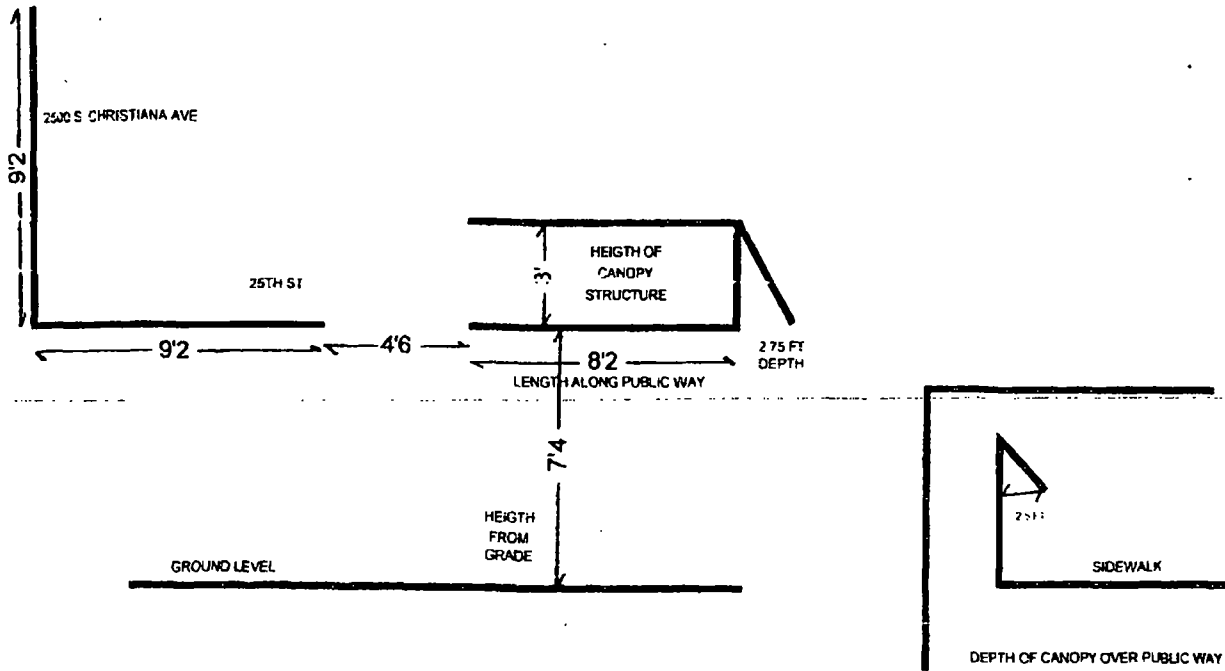



City of Chicago



O2013-4522

Office of the City Clerk

Document Tracking Sheet

Meeting Date:	6/5/2013
Sponsor(s):	Munoz, Ricardo (22)
Type:	Ordinance
Title:	Awning(s) for Mary's Food, Inc.
Committee(s) Assignment:	Committee on Transportation and Public Way

ORDINANCE
MARY'S FOOD INC.
Acct. No. 273277 - 1
Permit No. 1106952

Be It Ordained by the City Council of the City of Chicago:

SECTION 1. Permission and authority are hereby given and granted to MARY'S FOOD INC., upon the terms and subject to the conditions of this ordinance to maintain and use, as now constructed, one (1) Awning(s) projecting over the public right-of-way adjacent to its premises known as 2400 S. Hamlin Ave..

Said Awning(s) at S. Hamlin measure(s):

One (1) at seven point seven five (7.75) feet in length, and point five (.5) feet in width for a total of three point eight eight (3.88) square feet.

The location of said privilege shall be as shown on prints kept on file with the Department of Business Affairs and Consumer Protection and the Office of the City Clerk.

Said privilege shall be constructed in accordance with plans and specifications approved by the Zoning Department - Signs.

This grant of privilege in the public way shall be subject to the provisions of Section 10-28-015 and all other required provisions of the Municipal Code of Chicago.


The grantee shall pay to the City of Chicago as compensation for the privilege #1106952 herein granted the sum of fifty (\$50.00) per annum in advance.

A 25% penalty will be added for payments received after due date.

The permit holder agrees to hold the City of Chicago harmless for any damage, relocation or replacement costs associated with damage, relocation or removal of private property caused by the City performing work in the public way.

Authority herein given and granted for a period of five (5) years from and after 06/11/2013.

Alderman 
Ricardo Munoz 22nd Ward

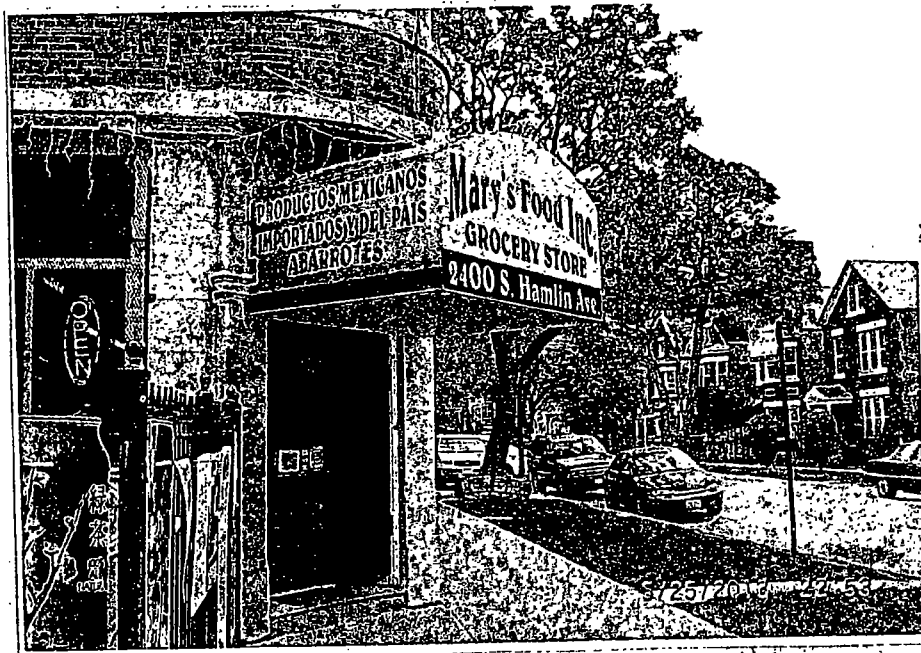



City of Chicago



O2013-4525

Office of the City Clerk

Document Tracking Sheet

Meeting Date:	6/5/2013
Sponsor(s):	Munoz, Ricardo (22)
Type:	Ordinance
Title:	Awning(s) for Trevino's Liquors, Inc.
Committee(s) Assignment:	Committee on Transportation and Public Way

ORDINANCE
TREVINO'S LIQUORS INC
Acct. No. 26059 - 1
Permit No. 1106845

Be It Ordained by the City Council of the City of Chicago:

SECTION 1. Permission and authority are hereby given and granted to TREVINO'S LIQUORS INC, upon the terms and subject to the conditions of this ordinance to maintain and use, as now constructed, three (3) Awning(s) projecting over the public right-of-way adjacent to its premises known as 4135 W. 31st St..

Said Awning(s) at West 31st Street & south Kedvale Avenue measure(s):

One (1) at seven point five seven (7.57) feet in length, and four point three three (4.33) feet in width for a total of thirty-two point seven eight (32.78) square feet.

Said Awning(s) at West 31st Street measure(s):

One (1) at seventeen point six seven (17.67) feet in length, and two (2) feet in width for a total of thirty-five point three four (35.34) square feet.

Said Awning(s) at South Kedvale Avenue measure(s):

One (1) at thirty-one (31) feet in length, and two (2) feet in width for a total of sixty-two (62) square feet.

The location of said privilege shall be as shown on prints kept on file with the Department of Business Affairs and Consumer Protection and the Office of the City Clerk.

Said privilege shall be constructed in accordance with plans and specifications approved by the Zoning Department - Signs.

This grant of privilege in the public way shall be subject to the provisions of Section 10-28-015 and all other required provisions of the Municipal Code of Chicago.

The grantee shall pay to the City of Chicago as compensation for the privilege #1106845 herein granted the sum of one hundred fifty-six (\$156.00) per annum in advance.

A 25% penalty will be added for payments received after due date.


The permit holder agrees to hold the City of Chicago harmless for any damage, relocation or replacement costs associated with damage, relocation or removal of private property caused by the City performing work in the public way.

Authority herein given and granted for a period of five (5) years from and after 05/14/2013.

Alderman  _____

Ricardo Munoz 22nd Ward

TREVINO'S 4125 W. 31ST ST

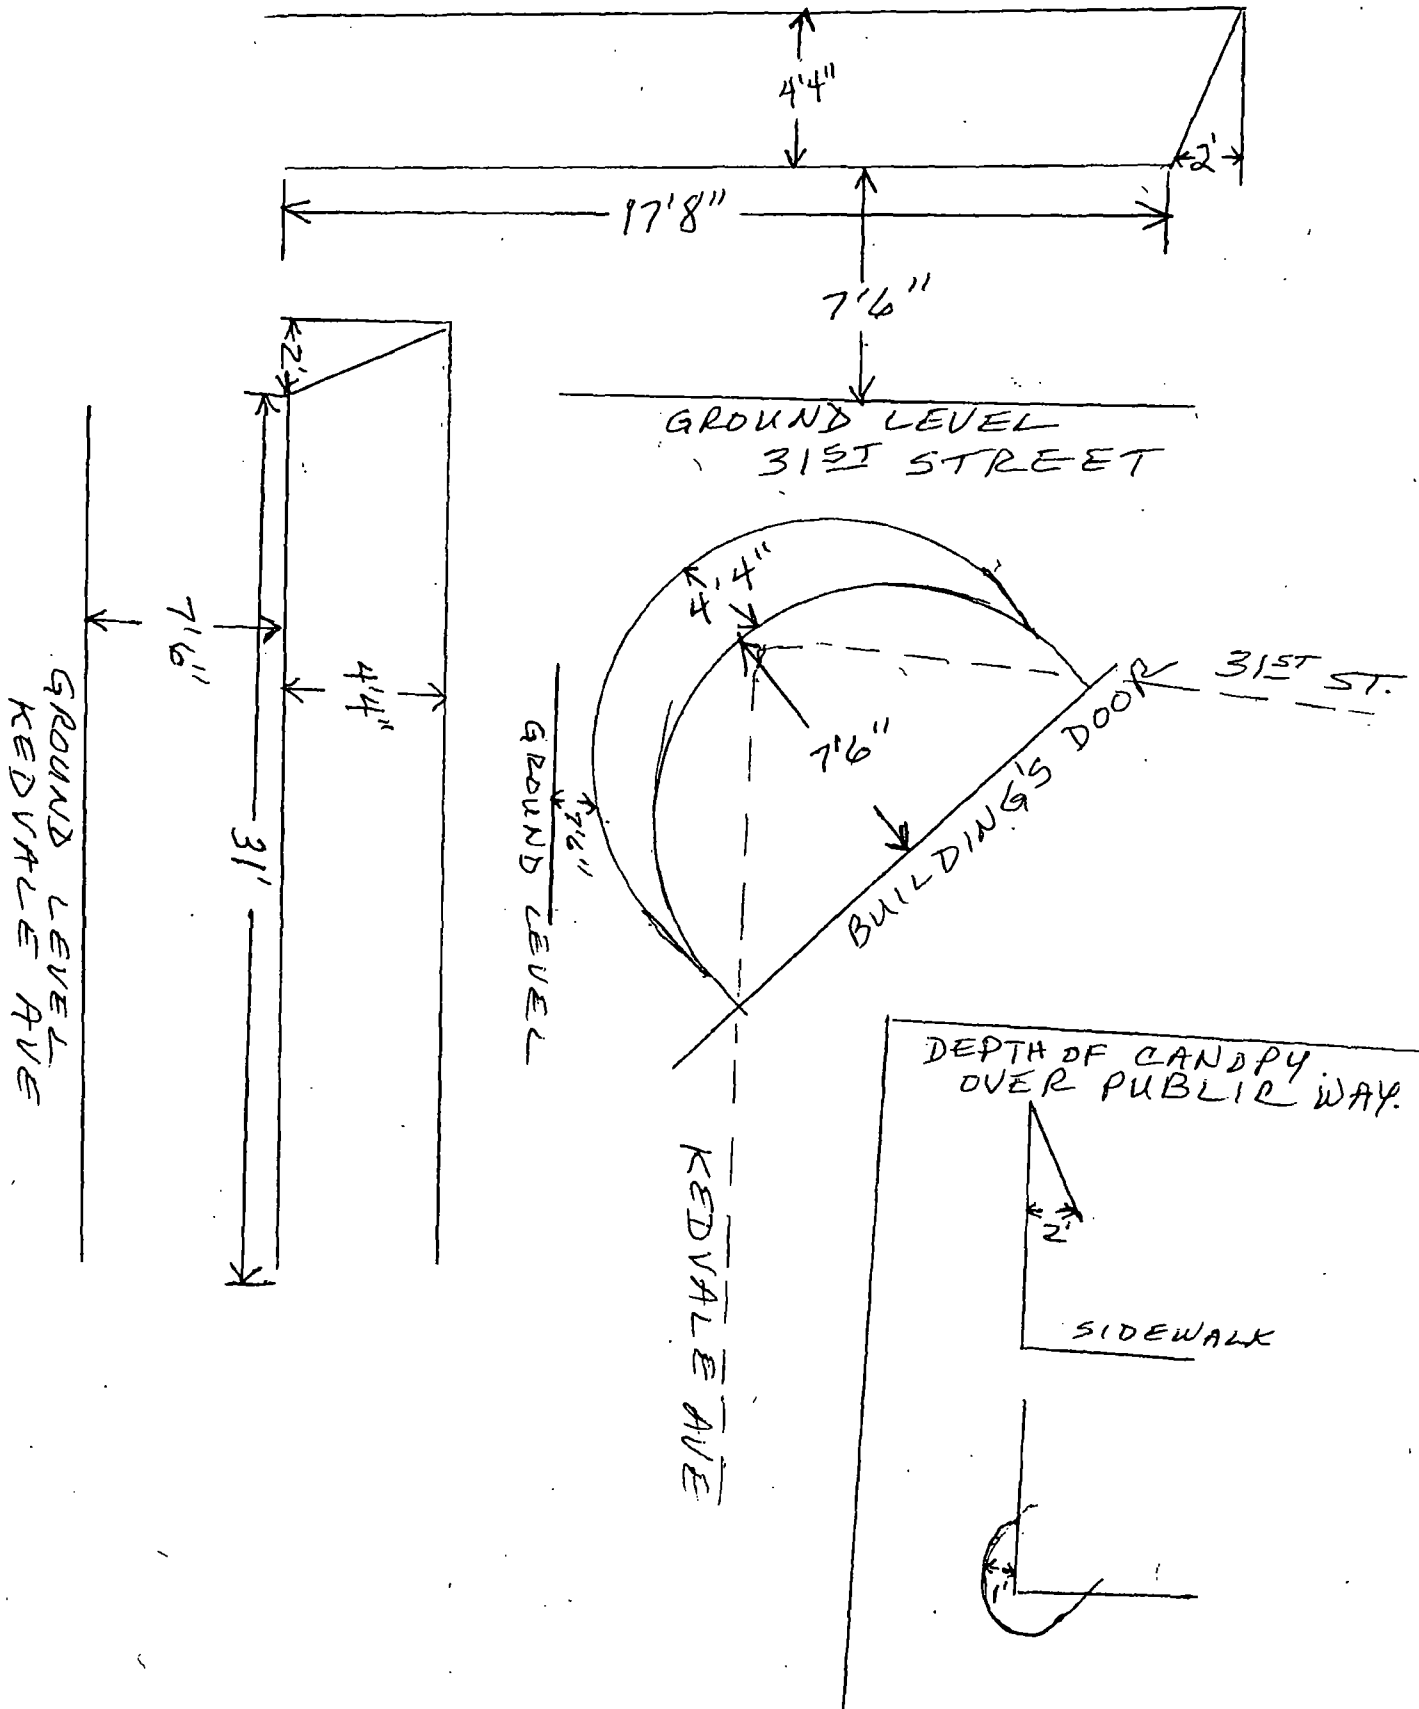



City of Chicago



O2013-4543

Office of the City Clerk

Document Tracking Sheet

Meeting Date:	6/5/2013
Sponsor(s):	Zalewski, Michael R. (23)
Type:	Ordinance
Title:	Awning(s) for Elizabeth Kaminski
Committee(s) Assignment:	Committee on Transportation and Public Way

ORDINANCE
ELIZABETH KAMINSKI
Acct. No. 53626 - 3
Permit No. 1106526

Be It Ordained by the City Council of the City of Chicago:

SECTION 1. Permission and authority are hereby given and granted to ELIZABETH KAMINSKI, upon the terms and subject to the conditions of this ordinance to maintain and use, as now constructed, one (1) Awning(s) projecting over the public right-of-way adjacent to its premises known as 6189 S. Archer Ave..

Said Awning(s) at S. Archer Avenue measure(s):

One (1) at fifty (50) feet in length, and two (2) feet in width for a total of one hundred (100) square feet.

The location of said privilege shall be as shown on prints kept on file with the Department of Business Affairs and Consumer Protection and the Office of the City Clerk.

Said privilege shall be constructed in accordance with plans and specifications approved by the Zoning Department - Signs.

This grant of privilege in the public way shall be subject to the provisions of Section 10-28-015 and all other required provisions of the Municipal Code of Chicago.


The grantee shall pay to the City of Chicago as compensation for the privilege #1106526 herein granted the sum of seventy-five (\$75.00) per annum in advance.


A 25% penalty will be added for payments received after due date.

The permit holder agrees to hold the City of Chicago harmless for any damage, relocation or replacement costs associated with damage, relocation or removal of private property caused by the City performing work in the public way.

Authority herein given and granted for a period of five (5) years from and after 05/19/2013.

Alderman

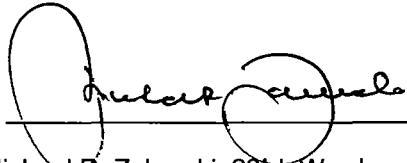
Michael R. Zalewski 23rd Ward

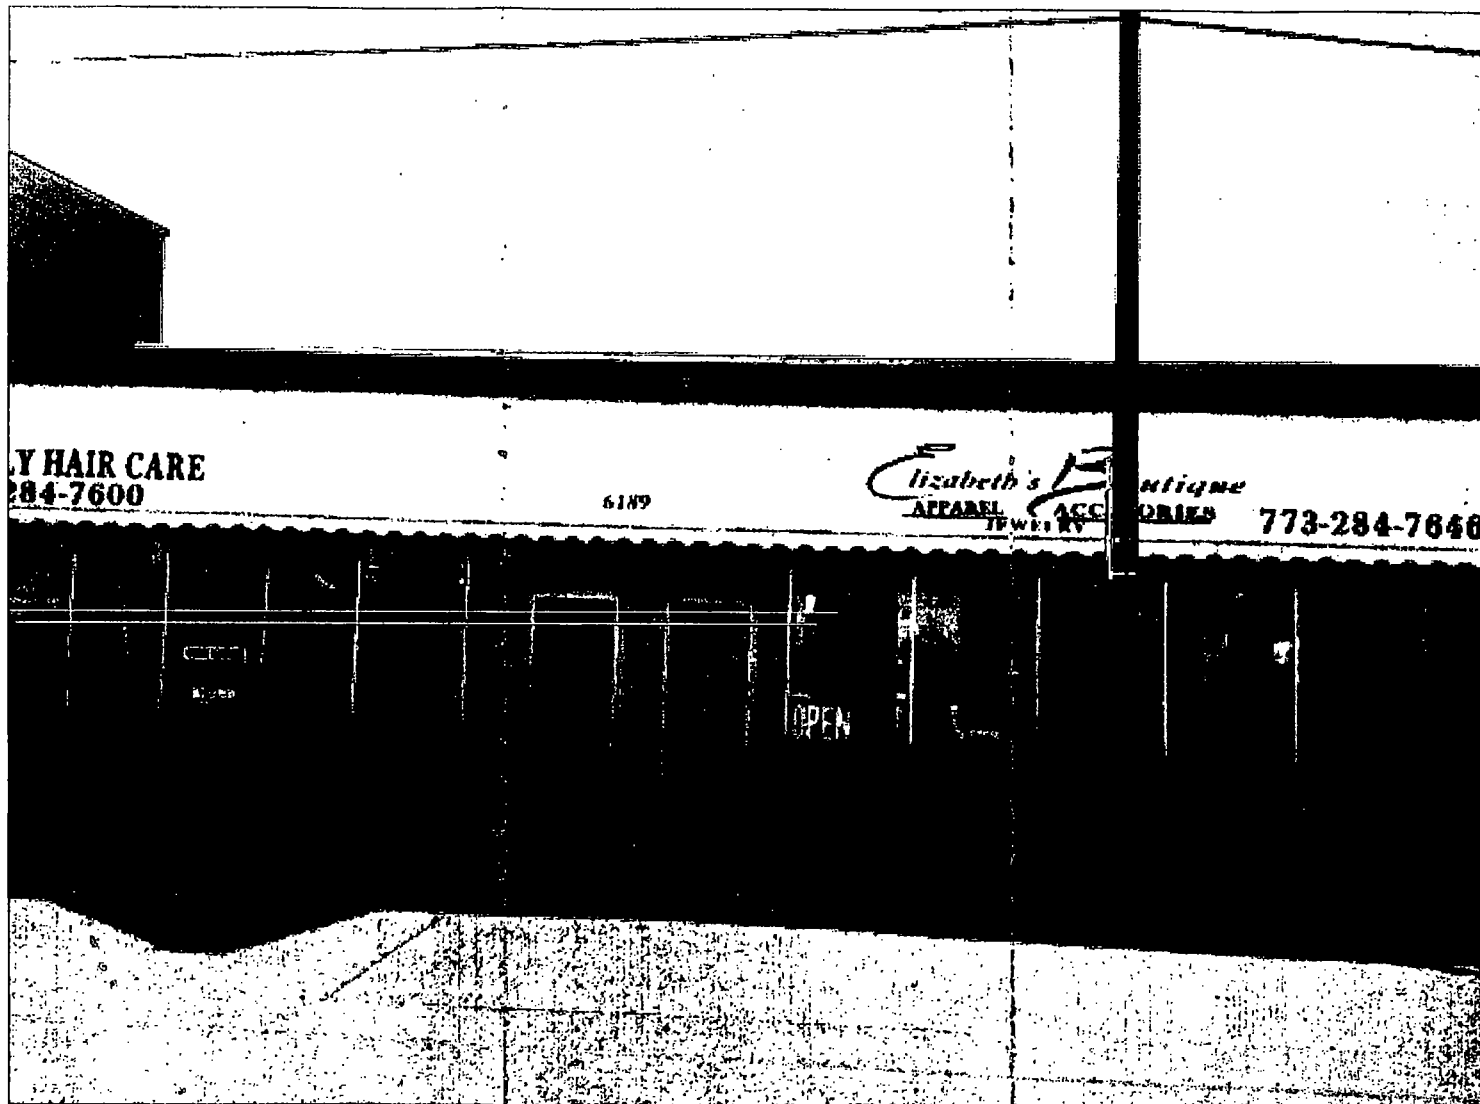



06/05/2013

Alderman **Michael R. Zalewski**
Ward # **23**
City of Chicago
City Hall, Room **203**
121 North LaSalle Street
Chicago, Illinois 60602

Re: An ordinance to use and maintain a portion of the public right-of-way for **one (1) awning(s)** for
ELIZABETH KAMINSKI, adjacent to the premises known as **6189 S. Archer Ave..**

Dear Alderman **Michael R. Zalewski**:

The applicant referenced above has requested the use of the public right-of-way for a **awning(s)**. An ordinance has been prepared by the Department of Business Affairs and Consumer Protection – Business Assistance Center - Public Way Use Unit for presentation to the City Council. Because this request was made for properties located in your ward, as approved by you as per the attached, I respectfully request that you introduce the attached ordinance at the next City Council meeting.

If you have any questions regarding this ordinance, please contact Anthony Bertuca at (312) 744-5506.

Department of Business Affairs and Consumer Protection



City of Chicago



O2013-4538

Office of the City Clerk Document Tracking Sheet

Meeting Date:	6/5/2013
Sponsor(s):	Chandler, Michael D. (24)
Type:	Ordinance
Title:	Awning(s) for Daily Food & Liquor, Inc.
Committee(s) Assignment:	Committee on Transportation and Public Way

ORDINANCE
DAILY FOOD & LIQUOR INC
Acct. No. 20086 - 1
Permit No. 1106623

Be It Ordained by the City Council of the City of Chicago:

SECTION 1. Permission and authority are hereby given and granted to DAILY FOOD & LIQUOR INC, upon the terms and subject to the conditions of this ordinance to maintain and use, as now constructed, one (1) Awning(s) projecting over the public right-of-way adjacent to its premises known as 3958 W. Arthington St..

Said Awning(s) at W. Arthington measure(s):

One (1) at thirty-four (34) feet in length, and two point five (2.5) feet in width for a total of eighty-five (85) square feet.

The location of said privilege shall be as shown on prints kept on file with the Department of Business Affairs and Consumer Protection and the Office of the City Clerk.

Said privilege shall be constructed in accordance with plans and specifications approved by the Zoning Department - Signs.

This grant of privilege in the public way shall be subject to the provisions of Section 10-28-015 and all other required provisions of the Municipal Code of Chicago.


The grantee shall pay to the City of Chicago as compensation for the privilege #1106623 herein granted the sum of fifty-nine (\$59.00) per annum in advance.

A 25% penalty will be added for payments received after due date.

The permit holder agrees to hold the City of Chicago harmless for any damage, relocation or replacement costs associated with damage, relocation or removal of private property caused by the City performing work in the public way.


Authority herein given and granted for a period of five (5) years from and after 01/09/2013.

Alderman

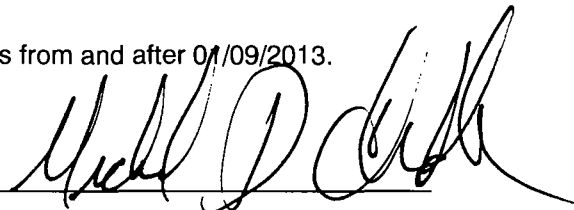
A handwritten signature in black ink, appearing to read "Michael D. Chandler", written over a horizontal line.

Michael D. Chandler 24th Ward

Am. Mus.

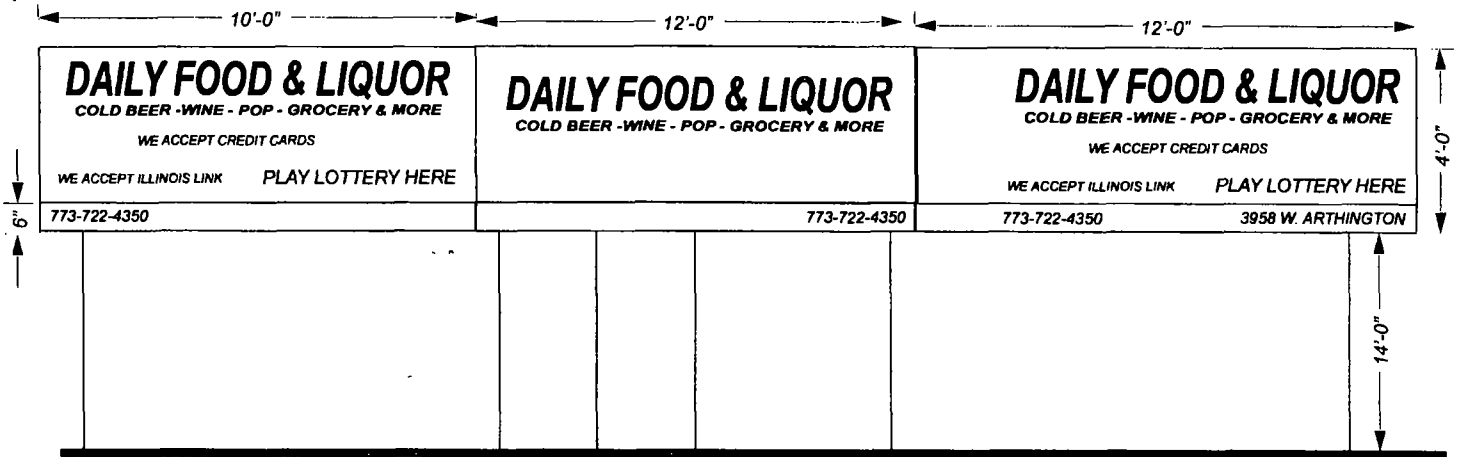

FRONT VIEW

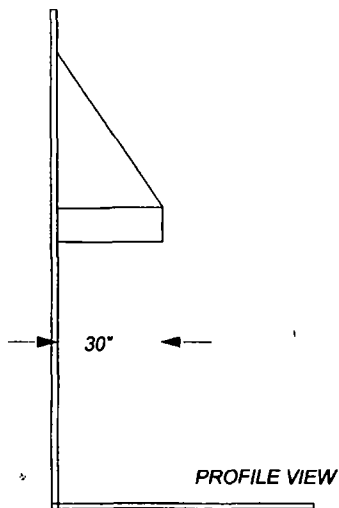

PROFILE VIEW

CAESAR'S
Your Sign As Good As Gold



06/05/2013

Alderman **Michael D. Chandler**
Ward # **24**
City of Chicago
City Hall, Room **203**
121 North LaSalle Street
Chicago, Illinois 60602

Re: An ordinance to use and maintain a portion of the public right-of-way for **one (1) awning(s)** for
DAILY FOOD & LIQUOR INC, adjacent to the premises known as **3958 W. Arthington St..**

Dear Alderman **Michael D. Chandler**:

The applicant referenced above has requested the use of the public right-of-way for a **awning(s)**. An ordinance has been prepared by the Department of Business Affairs and Consumer Protection – Business Assistance Center - Public Way Use Unit for presentation to the City Council. Because this request was made for properties located in your ward, as approved by you as per the attached, I respectfully request that you introduce the attached ordinance at the next City Council meeting.

If you have any questions regarding this ordinance, please contact Anthony Bertuca at (312) 744-5506.

Department of Business Affairs and Consumer Protection



City of Chicago



O2013-4553

Office of the City Clerk Document Tracking Sheet

Meeting Date:	6/5/2013
Sponsor(s):	Solis, Daniel (25)
Type:	Ordinance
Title:	Awning(s) for Damenzo's, Inc.
Committee(s) Assignment:	Committee on Transportation and Public Way

ORDINANCE
DAMENZO'S INC
Acct. No. 6080 - 4
Permit No. 1106742

Be It Ordained by the City Council of the City of Chicago:

SECTION 1. Permission and authority are hereby given and granted to DAMENZO'S INC, upon the terms and subject to the conditions of this ordinance to maintain and use, as now constructed, one (1) Awning(s) projecting over the public right-of-way adjacent to its premises known as 2320-24 W. Taylor St..

Said Awning(s) at W. Taylor measure(s):

One (1) at eighty-eight (88) feet in length, and three (3) feet in width for a total of two hundred sixty-four (264) square feet.

The location of said privilege shall be as shown on prints kept on file with the Department of Business Affairs and Consumer Protection and the Office of the City Clerk.

Said privilege shall be constructed in accordance with plans and specifications approved by the Zoning Department - Signs.

This grant of privilege in the public way shall be subject to the provisions of Section 10-28-015 and all other required provisions of the Municipal Code of Chicago.


The grantee shall pay to the City of Chicago as compensation for the privilege #1106742 herein granted the sum of one hundred thirteen (\$113.00) per annum in advance.

A 25% penalty will be added for payments received after due date.

The permit holder agrees to hold the City of Chicago harmless for any damage, relocation or replacement costs associated with damage, relocation or removal of private property caused by the City performing work in the public way.

Authority herein given and granted for a period of five (5) years from and after 05/14/2013.

Alderman

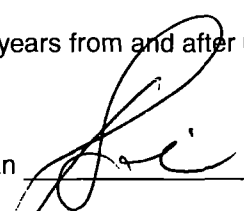
Daniel S. Solis 25th Ward





06/05/2013

Alderman **Daniel S. Solis**
Ward # **25**
City of Chicago
City Hall, Room **203**
121 North LaSalle Street
Chicago, Illinois 60602

Re: An ordinance to use and maintain a portion of the public right-of-way for **one (1) awning(s)** for
DAMENZO'S INC, adjacent to the premises known as **2320-24 W. Taylor St..**

Dear Alderman **Daniel S. Solis**:

The applicant referenced above has requested the use of the public right-of-way for a **awning(s)**. An ordinance has been prepared by the Department of Business Affairs and Consumer Protection – Business Assistance Center - Public Way Use Unit for presentation to the City Council. Because this request was made for properties located in your ward, as approved by you as per the attached, I respectfully request that you introduce the attached ordinance at the next City Council meeting.

If you have any questions regarding this ordinance, please contact Anthony Bertuca at (312) 744-5506.

Department of Business Affairs and Consumer Protection



City of Chicago



O2013-4557

Office of the City Clerk

Document Tracking Sheet

Meeting Date:	6/5/2013
Sponsor(s):	Solis, Daniel (25)
Type:	Ordinance
Title:	Awning(s) for Kent Young Health Products Center & Co.
Committee(s) Assignment:	Committee on Transportation and Public Way

ORDINANCE
KENT YOUNG HEALTH PRODUCTS CENTER & CO.
Acct. No. 222813 - 1
Permit No. 1106241

Be It Ordained by the City Council of the City of Chicago:

SECTION 1. Permission and authority are hereby given and granted to KENT YOUNG HEALTH PRODUCTS CENTER & CO., upon the terms and subject to the conditions of this ordinance to maintain and use, as now constructed, one (1) Awning(s) projecting over the public right-of-way adjacent to its premises known as 2400 S. Wentworth Ave..

Said Awning(s) at S. Wentworth Avenue measure(s):

One (1) at thirty-two (32) feet in length, and three (3) feet in width for a total of ninety-six (96) square feet.

The location of said privilege shall be as shown on prints kept on file with the Department of Business Affairs and Consumer Protection and the Office of the City Clerk.

Said privilege shall be constructed in accordance with plans and specifications approved by the Zoning Department - Signs.

This grant of privilege in the public way shall be subject to the provisions of Section 10-28-015 and all other required provisions of the Municipal Code of Chicago.


The grantee shall pay to the City of Chicago as compensation for the privilege #1106241 herein granted the sum of fifty-seven (\$57.00) per annum in advance.

A 25% penalty will be added for payments received after due date.

The permit holder agrees to hold the City of Chicago harmless for any damage, relocation or replacement costs associated with damage, relocation or removal of private property caused by the City performing work in the public way.





Authority herein given and granted for a period of five (5) years from and after 02/06/2013.

Alderman

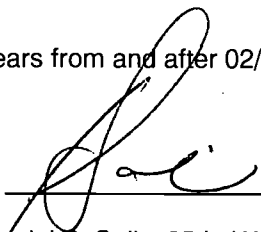
Daniel S. Solis 25th Ward


Athena Design Group

1882 S. Normal Avenue, Chicago, IL 60616 | Tel: 312-733-2828 | Fax: 312-733-2822 | E-mail: mail@3228.com

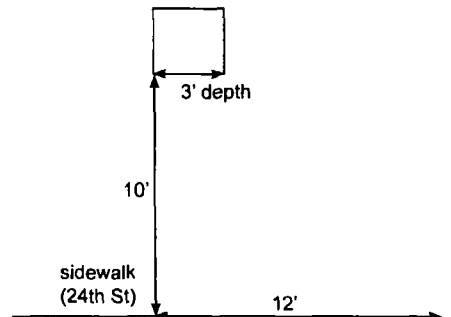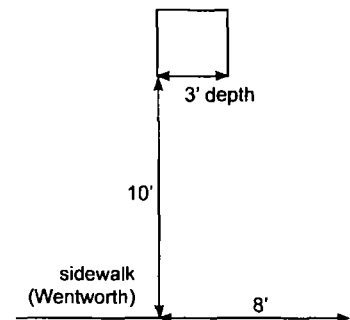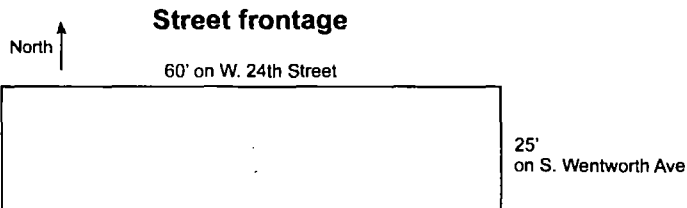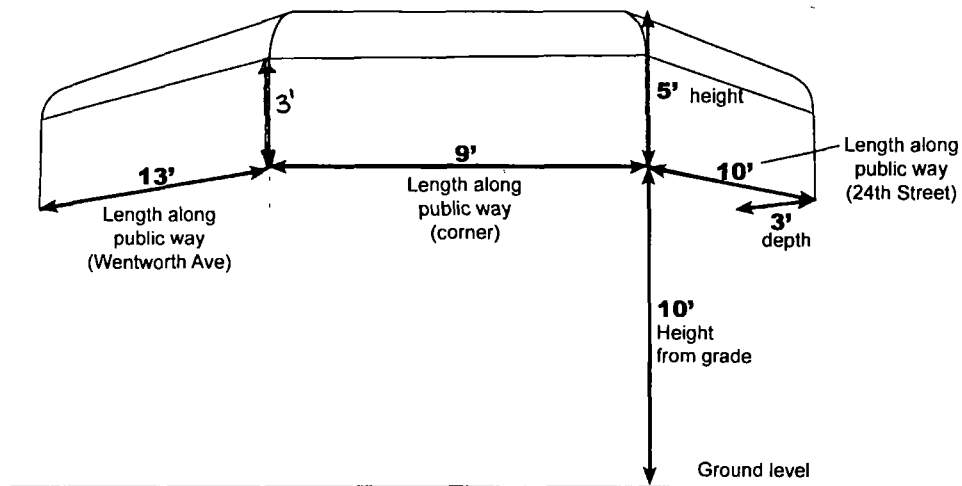

Sign permit, bond, and special insurance required by the city are extra.

Client: Kent Young Health Products Center

Date: 4/8/2013

Site Address: 2400 S Wentworth Ave., Chicago, IL 60616

Scale:
Sign Type: canopy

Color: red lettering on yellow

All sign designs and concepts shown here are confidential and are the property of ADG. They are not to be distributed, exhibited, copied, or otherwise used without our written permission. Computer generated colors are not a true match to any PMS, VINYL, or PAINT.



06/05/2013

Alderman **Daniel S. Solis**
Ward # **25**
City of Chicago
City Hall, Room **203**
121 North LaSalle Street
Chicago, Illinois 60602

Re: An ordinance to use and maintain a portion of the public right-of-way for **one (1) awning(s)** for
KENT YOUNG HEALTH PRODUCTS CENTER & CO., adjacent to the premises known as
2400 S. Wentworth Ave..

Dear Alderman **Daniel S. Solis**:

The applicant referenced above has requested the use of the public right-of-way for a **awning(s)**. An ordinance has been prepared by the Department of Business Affairs and Consumer Protection – Business Assistance Center - Public Way Use Unit for presentation to the City Council. Because this request was made for properties located in your ward, as approved by you as per the attached, I respectfully request that you introduce the attached ordinance at the next City Council meeting.

If you have any questions regarding this ordinance, please contact Anthony Bertuca at (312) 744-5506.

Department of Business Affairs and Consumer Protection



City of Chicago



O2013-4559

Office of the City Clerk

Document Tracking Sheet

Meeting Date:	6/5/2013
Sponsor(s):	Solis, Daniel (25)
Type:	Ordinance
Title:	Awning(s) for Kohan Japanese Restaurant
Committee(s) Assignment:	Committee on Transportation and Public Way

ORDINANCE
KOHAN JAPANESE RESTAURANT
Acct. No. 296741 - 2
Permit No. 1106221

Be It Ordained by the City Council of the City of Chicago:

SECTION 1. Permission and authority are hereby given and granted to KOHAN JAPANESE RESTAURANT, upon the terms and subject to the conditions of this ordinance to maintain and use, as now constructed, one (1) Awning(s) projecting over the public right-of-way adjacent to its premises known as 730 W. Maxwell St..

Said Awning(s) at W. Maxwell Street measure(s):

One (1) at twenty-four point one seven (24.17) feet in length, and two (2) feet in width for a total of forty-eight point three four (48.34) square feet.

The location of said privilege shall be as shown on prints kept on file with the Department of Business Affairs and Consumer Protection and the Office of the City Clerk.

Said privilege shall be constructed in accordance with plans and specifications approved by the Zoning Department - Signs.

This grant of privilege in the public way shall be subject to the provisions of Section 10-28-015 and all other required provisions of the Municipal Code of Chicago.


The grantee shall pay to the City of Chicago as compensation for the privilege #1106221 herein granted the sum of fifty (\$50.00) per annum in advance.

A 25% penalty will be added for payments received after due date.

The permit holder agrees to hold the City of Chicago harmless for any damage, relocation or replacement costs associated with damage, relocation or removal of private property caused by the City performing work in the public way.

Authority herein given and granted for a period of five (5) years from and after 02/06/2013.

Alderman

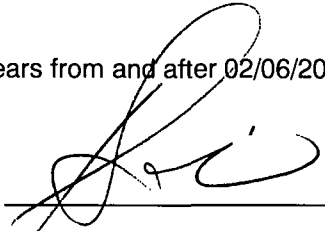

Daniel S. Solis 25th Ward

Jul 23 07 12:12p
Gmail - awning.jpg

Paul Han

13124210626

p.5
Page 1 of 1

6'58" 24' 1 1/2" 3'8" 25' 1/2"

Scale: 1/4" = 1'-0"

COSMOS PLASTICS & SIGN
4028 Tugwell Dr. Franklin Park, IL 60131 847-671-7990

AWNING SIZE
24' 1 1/2"(L) X 3'8"(H) X 2"(P)
Sign Area
88.46sqf

CUSTOMER KOHAN Japanese Restaurant
ADDRESS 750 W. Madison St. Chicago IL 60607
AWNING SIGN Sunbrella: Pacific Blue
PHONE NUMBER 402-165-02

① Pacific Blue Color
② 1/2" DC Aluminum Pipe Material
③ FRAMES W/ 4x4 1/2"
④ Anchor Bolt

WALL
AWNING
3'8"
2'



06/05/2013

Alderman **Daniel S. Solis**
Ward # **25**
City of Chicago
City Hall, Room **203**
121 North LaSalle Street
Chicago, Illinois 60602

Re: An ordinance to use and maintain a portion of the public right-of-way for **one (1) awning(s)** for
KOHAN JAPANESE RESTAURANT, adjacent to the premises known as **730 W. Maxwell St.**

Dear Alderman **Daniel S. Solis**:

The applicant referenced above has requested the use of the public right-of-way for a **awning(s)**. An ordinance has been prepared by the Department of Business Affairs and Consumer Protection – Business Assistance Center - Public Way Use Unit for presentation to the City Council. Because this request was made for properties located in your ward, as approved by you as per the attached, I respectfully request that you introduce the attached ordinance at the next City Council meeting.

If you have any questions regarding this ordinance, please contact Anthony Bertuca at (312) 744-5506.

Department of Business Affairs and Consumer Protection



City of Chicago



O2013-4564

Office of the City Clerk

Document Tracking Sheet

Meeting Date:	6/5/2013
Sponsor(s):	Solis, Daniel (25)
Type:	Ordinance
Title:	Awning(s) for We Wash Car Wash, Inc.
Committee(s) Assignment:	Committee on Transportation and Public Way

ORDINANCE
WE WASH CAR WASH INC
Acct. No. 210408 - 2
Permit No. 1106656

Be It Ordained by the City Council of the City of Chicago:

SECTION 1. Permission and authority are hereby given and granted to WE WASH CAR WASH INC, upon the terms and subject to the conditions of this ordinance to maintain and use, as now constructed, six (6) Awning(s) projecting over the public right-of-way adjacent to its premises known as 2040-42 S. Halsted St..

Said Awning(s) at W. 21st Street measure(s):

Three (3) at ten point eight three (10.83) feet in length, and five (5) feet in width for a total of one hundred sixty-two point four five (162.45) square feet.

Said Awning(s) at S. Halsted Street measure(s):

One (1) at twelve (12) feet in length, and five (5) feet in width for a total of sixty (60) square feet.

One (1) at thirteen (13) feet in length, and four (4) feet in width for a total of fifty-two (52) square feet.

One (1) at nine (9) feet in length, and five (5) feet in width for a total of forty-five (45) square feet.

The location of said privilege shall be as shown on prints kept on file with the Department of Business Affairs and Consumer Protection and the Office of the City Clerk.

Said privilege shall be constructed in accordance with plans and specifications approved by the Zoning Department - Signs.

This grant of privilege in the public way shall be subject to the provisions of Section 10-28-015 and all other required provisions of the Municipal Code of Chicago.


The grantee shall pay to the City of Chicago as compensation for the privilege #1106656 herein granted the sum of one hundred seventy-five (\$175.00) per annum in advance.

A 25% penalty will be added for payments received after due date.

The permit holder agrees to hold the City of Chicago harmless for any damage, relocation or replacement costs associated with damage, relocation or removal of private property caused by the City performing work in the public way.


Authority herein given and granted for a period of five (5) years from and after 01/09/2013.

Alderman

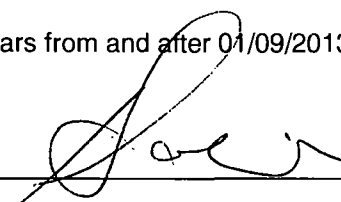
Daniel S. Solis 25th Ward

2040 ~~South~~ Halsted Avenue
Chicago Illinois

West 21st Street

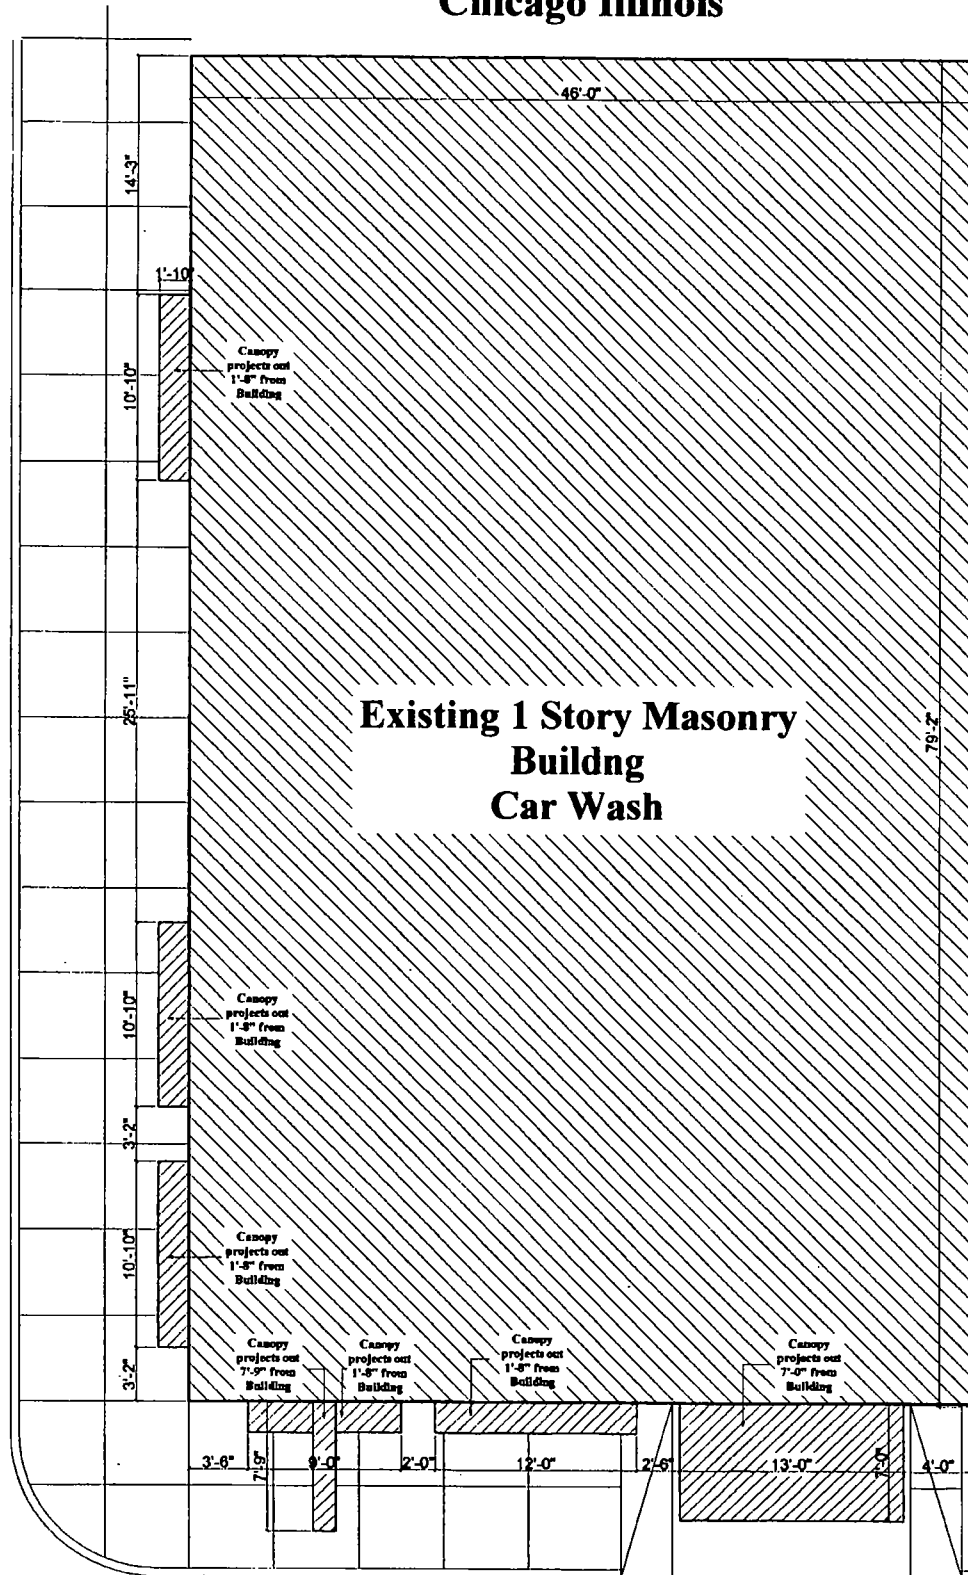

South Halsted Avenue

Site Plan

Scale: 1/4"=1'-0"





06/05/2013

Alderman **Daniel S. Solis**
Ward # **25**
City of Chicago
City Hall, Room **203**
121 North LaSalle Street
Chicago, Illinois 60602

Re: An ordinance to use and maintain a portion of the public right-of-way for **six (6) awning(s)** for **WE WASH CAR WASH INC**, adjacent to the premises known as **2040-42 S. Halsted St.**.

Dear Alderman **Daniel S. Solis**:

The applicant referenced above has requested the use of the public right-of-way for a **awning(s)**. An ordinance has been prepared by the Department of Business Affairs and Consumer Protection – Business Assistance Center - Public Way Use Unit for presentation to the City Council. Because this request was made for properties located in your ward, as approved by you as per the attached, I respectfully request that you introduce the attached ordinance at the next City Council meeting.

If you have any questions regarding this ordinance, please contact Anthony Bertuca at (312) 744-5506.

Department of Business Affairs and Consumer Protection



City of Chicago



O2013-4575

Office of the City Clerk Document Tracking Sheet

Meeting Date:	6/5/2013
Sponsor(s):	Ervin, Jason C. (28)
Type:	Ordinance
Title:	Awning(s) for Sanford Food, Inc.
Committee(s) Assignment:	Committee on Transportation and Public Way

ORDINANCE
SANFORD FOOD, INC
Acct. No. 7672 - 1
Permit No. 1106562

Be It Ordained by the City Council of the City of Chicago:

SECTION 1. Permission and authority are hereby given and granted to SANFORD FOOD, INC, upon the terms and subject to the conditions of this ordinance to maintain and use, as now constructed, one (1) Awning(s) projecting over the public right-of-way adjacent to its premises known as 501 N. Laramie Ave..

Said Awning(s) at Laramie & Ferdinano measure(s):

One (1) at fifty-six (56) feet in length, and three (3) feet in width for a total of one hundred sixty-eight (168) square feet.

The location of said privilege shall be as shown on prints kept on file with the Department of Business Affairs and Consumer Protection and the Office of the City Clerk.

Said privilege shall be constructed in accordance with plans and specifications approved by the Zoning Department - Signs.


This grant of privilege in the public way shall be subject to the provisions of Section 10-28-015 and all other required provisions of the Municipal Code of Chicago.


The grantee shall pay to the City of Chicago as compensation for the privilege #1106562 herein granted the sum of eighty-one (\$81.00) per annum in advance.

A 25% penalty will be added for payments received after due date.

The permit holder agrees to hold the City of Chicago harmless for any damage, relocation or replacement costs associated with damage, relocation or removal of private property caused by the City performing work in the public way.

Authority herein given and granted for a period of five (5) years from and after 03/12/2013.

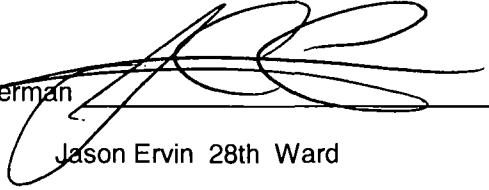Alderman 
Jason Ervin 28th Ward

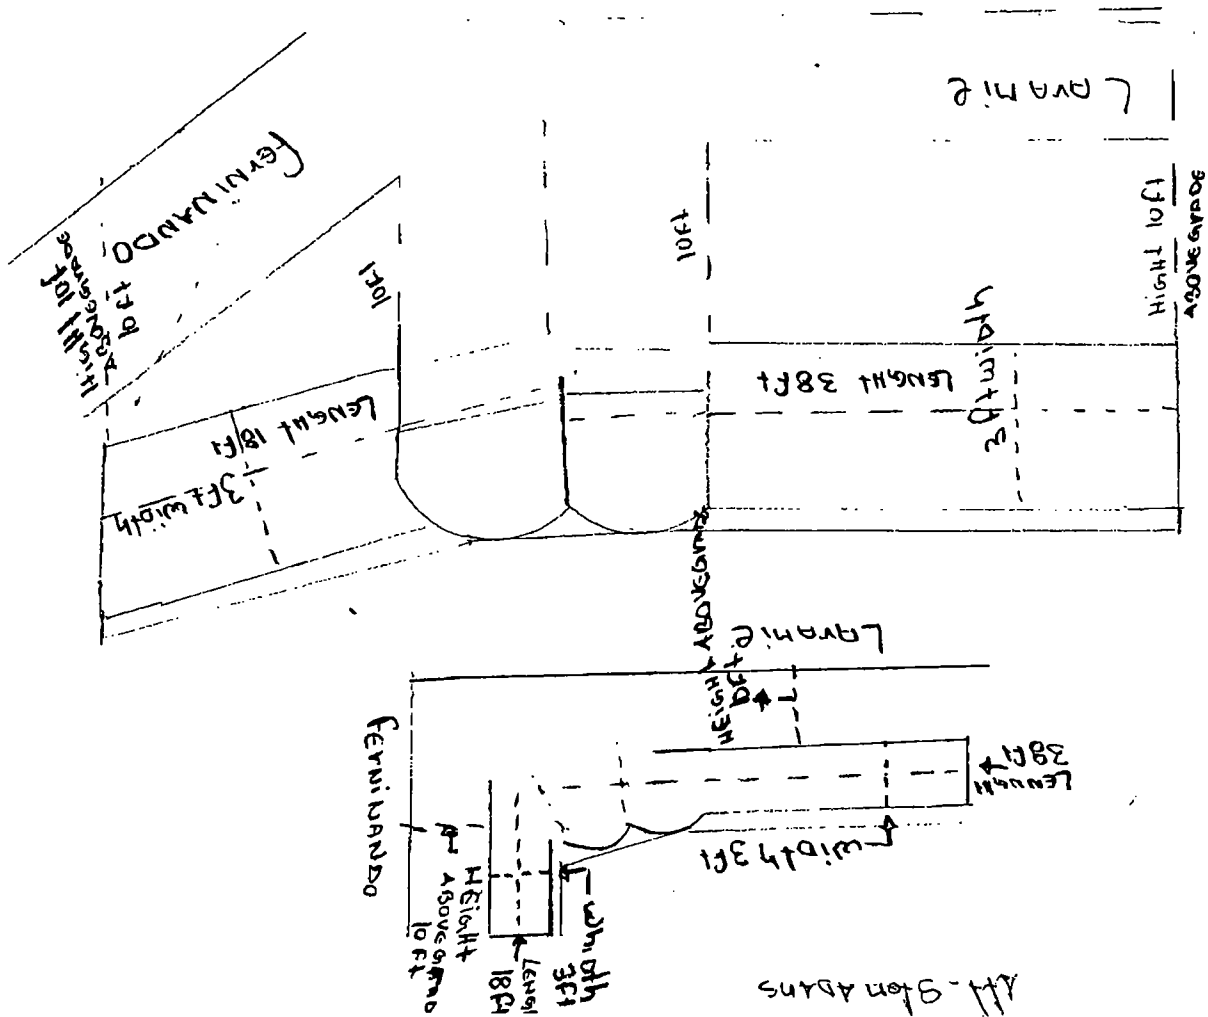



City of Chicago



O2013-4583

Office of the City Clerk

Document Tracking Sheet

Meeting Date:	6/5/2013
Sponsor(s):	Graham, Deborah L. (29)
Type:	Ordinance
Title:	Awning(s) for Charday's Barber Cuts & Beauty Salon
Committee(s) Assignment:	Committee on Transportation and Public Way

ORDINANCE
CHARDAY'S BARBER CUTS & BEAUTY SALON
Acct. No. 267065 - 1
Permit No. 1106008

Be It Ordained by the City Council of the City of Chicago:

SECTION 1. Permission and authority are hereby given and granted to CHARDAY'S BARBER CUTS & BEAUTY SALON, upon the terms and subject to the conditions of this ordinance to maintain and use, as now constructed, one (1) Awning(s) projecting over the public right-of-way adjacent to its premises known as 5661 W. Chicago Ave..

Said Awning(s) at Chicago & Waller measure(s):

One (1) at sixteen point five (16.5) feet in length, and two (2) feet in width for a total of thirty-three (33) square feet.

The location of said privilege shall be as shown on prints kept on file with the Department of Business Affairs and Consumer Protection and the Office of the City Clerk.

Said privilege shall be constructed in accordance with plans and specifications approved by the Zoning Department - Signs.

This grant of privilege in the public way shall be subject to the provisions of Section 10-28-015 and all other required provisions of the Municipal Code of Chicago.


The grantee shall pay to the City of Chicago as compensation for the privilege #1106008 herein granted the sum of fifty (\$50.00) per annum in advance.

A 25% penalty will be added for payments received after due date.


The permit holder agrees to hold the City of Chicago harmless for any damage, relocation or replacement costs associated with damage, relocation or removal of private property caused by the City performing work in the public way.

Authority herein given and granted for a period of five (5) years from and after 02/06/2013.

Alderman

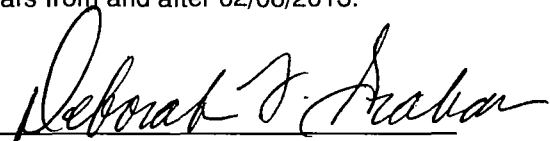

Deborah Graham 29th Ward

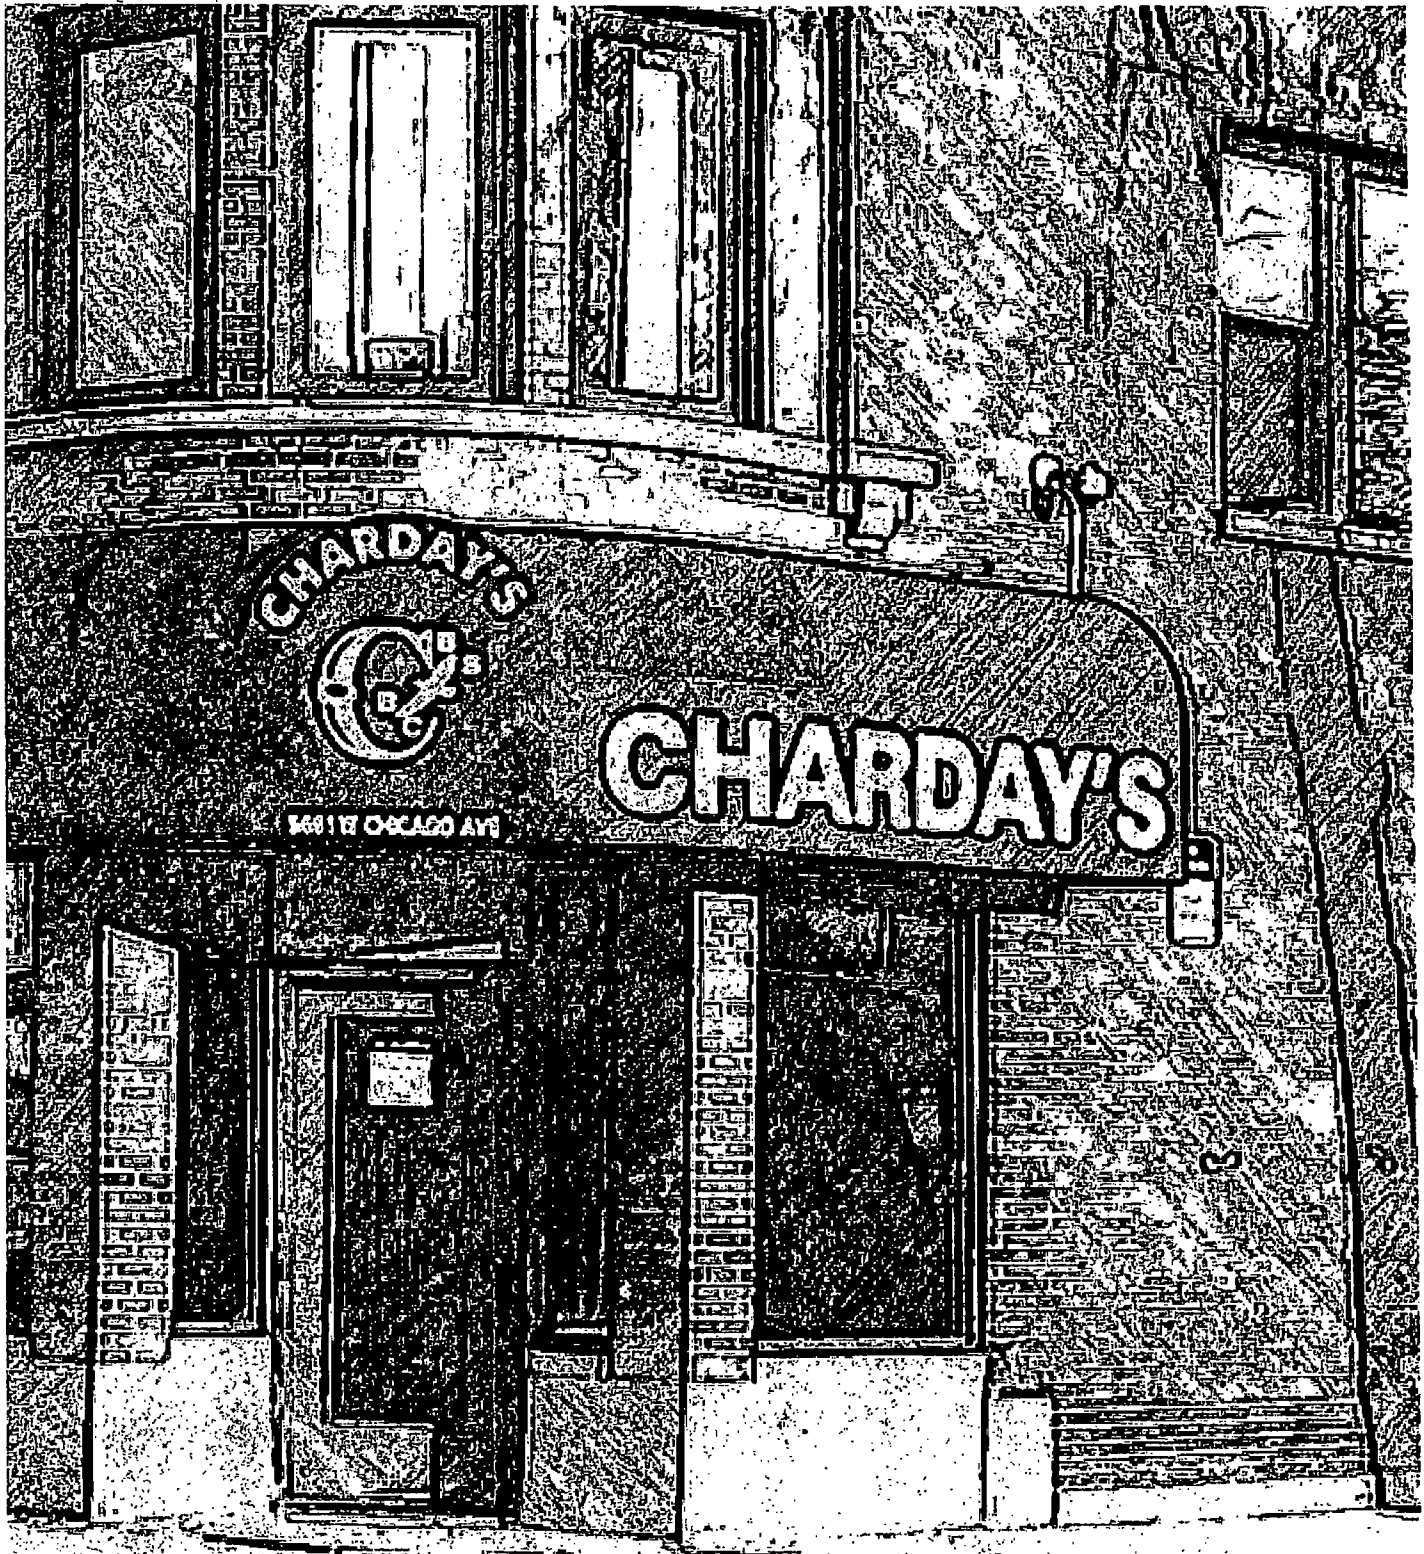



City of Chicago



O2013-4587

Office of the City Clerk

Document Tracking Sheet

Meeting Date:	6/5/2013
Sponsor(s):	Graham, Deborah L. (29)
Type:	Ordinance
Title:	Awning(s) for DLV Printing Service, Inc.
Committee(s) Assignment:	Committee on Transportation and Public Way

ORDINANCE
DLV PRINTING SERVICE, INC.
Acct. No. 33794 - 1
Permit No. 1106706

Be It Ordained by the City Council of the City of Chicago:

SECTION 1. Permission and authority are hereby given and granted to DLV PRINTING SERVICE, INC., upon the terms and subject to the conditions of this ordinance to maintain and use, as now constructed, one (1) Awning(s) projecting over the public right-of-way adjacent to its premises known as 5-7- S. Austin Blvd..

Said Awning(s) at S. Austin Blvd measure(s):

One (1) at twenty (20) feet in length, and two (2) feet in width for a total of forty (40) square feet.

The location of said privilege shall be as shown on prints kept on file with the Department of Business Affairs and Consumer Protection and the Office of the City Clerk.

Said privilege shall be constructed in accordance with plans and specifications approved by the Zoning Department - Signs.

This grant of privilege in the public way shall be subject to the provisions of Section 10-28-015 and all other required provisions of the Municipal Code of Chicago.


The grantee shall pay to the City of Chicago as compensation for the privilege #1106706 herein granted the sum of fifty (\$50.00) per annum in advance.

A 25% penalty will be added for payments received after due date.

The permit holder agrees to hold the City of Chicago harmless for any damage, relocation or replacement costs associated with damage, relocation or removal of private property caused by the City performing work in the public way.

Authority herein given and granted for a period of five (5) years from and after 03/12/2013.


Alderman

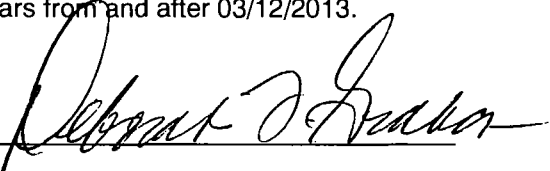

Deborah Graham 29th Ward

DLV PRINTING SERVICE

7 S AUSTIN
CHICAGO, IL 60644

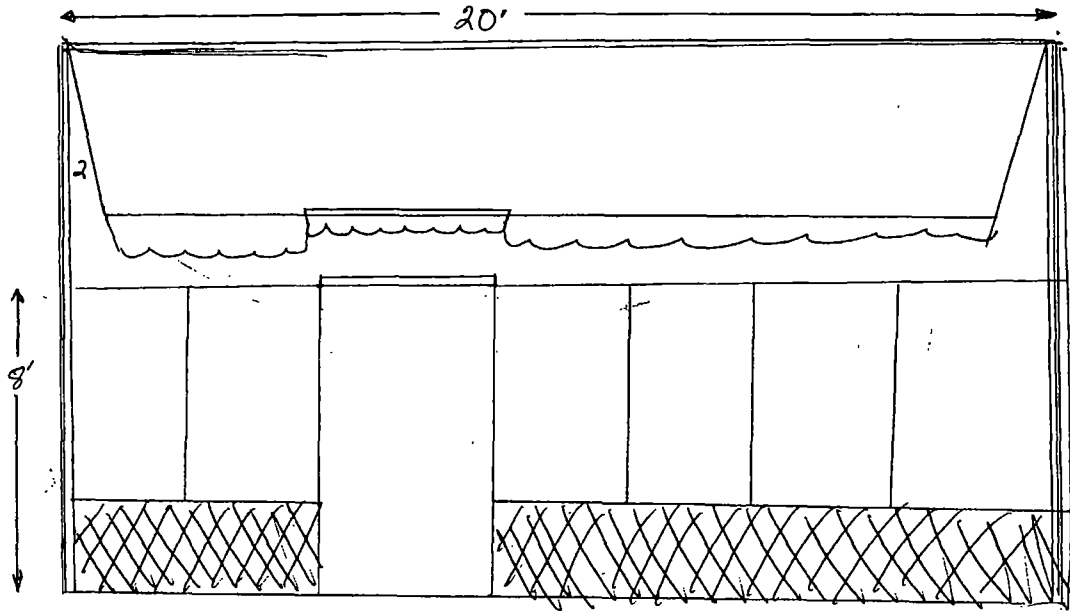



City of Chicago



O2013-4589

Office of the City Clerk

Document Tracking Sheet

Meeting Date:	6/5/2013
Sponsor(s):	Graham, Deborah L. (29)
Type:	Ordinance
Title:	Awning(s) for Little Folks Cottage, Inc.
Committee(s) Assignment:	Committee on Transportation and Public Way

ORDINANCE
LITTLE FOLKS COTTAGE INC
Acct. No. 29327 - 1
Permit No. 1106239

Be It Ordained by the City Council of the City of Chicago:

SECTION 1. Permission and authority are hereby given and granted to LITTLE FOLKS COTTAGE INC, upon the terms and subject to the conditions of this ordinance to maintain and use, as now constructed, one (1) Awning(s) projecting over the public right-of-way adjacent to its premises known as 5926-5930 W. Madison St..

Said Awning(s) at W. Madison Street measure(s):

One (1) at fifty-nine point four two (59.42) feet in length, and three point six seven (3.67) feet in width for a total of two hundred eighteen point zero seven (218.07) square feet.

The location of said privilege shall be as shown on prints kept on file with the Department of Business Affairs and Consumer Protection and the Office of the City Clerk.

Said privilege shall be constructed in accordance with plans and specifications approved by the Zoning Department - Signs.


This grant of privilege in the public way shall be subject to the provisions of Section 10-28-015 and all other required provisions of the Municipal Code of Chicago.

The grantee shall pay to the City of Chicago as compensation for the privilege #1106239 herein granted the sum of eighty-four dollars and forty-two cents (\$84.42) per annum in advance.


A 25% penalty will be added for payments received after due date.

The permit holder agrees to hold the City of Chicago harmless for any damage, relocation or replacement costs associated with damage, relocation or removal of private property caused by the City performing work in the public way.

Authority herein given and granted for a period of five (5) years from and after 04/09/2013.

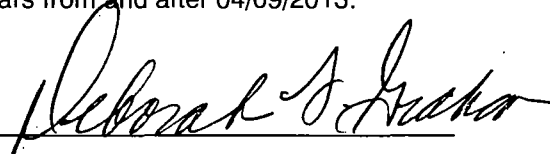Alderman 
Deborah Graham 29th Ward

5926 W Madison
Canopy
Little Joels Cottage

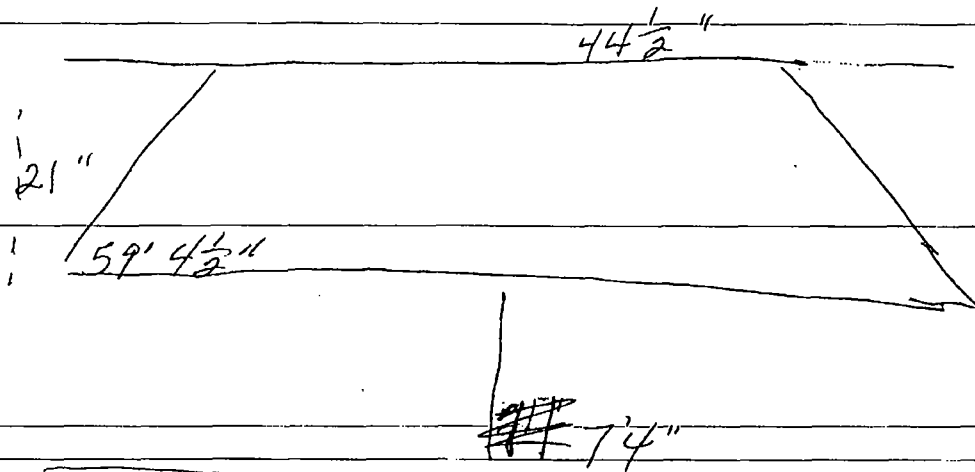



City of Chicago



O2013-4592

Office of the City Clerk

Document Tracking Sheet

Meeting Date:	6/5/2013
Sponsor(s):	Graham, Deborah L. (29)
Type:	Ordinance
Title:	Awning(s) for Shear Elegance Beauty Salon
Committee(s) Assignment:	Committee on Transportation and Public Way

ORDINANCE
SHEAR ELEGANCE BEAUTY SALON
Acct. No. 31435 - 1
Permit No. 1106183

Be It Ordained by the City Council of the City of Chicago:

SECTION 1. Permission and authority are hereby given and granted to SHEAR ELEGANCE BEAUTY SALON, upon the terms and subject to the conditions of this ordinance to maintain and use, as now constructed, three (3) Awning(s) projecting over the public right-of-way adjacent to its premises known as 5725 W. Division St..

Said Awning(s) at W. Division measure(s):

One (1) at nineteen (19) feet in length, and two point five (2.5) feet in width for a total of forty-seven point five (47.5) square feet.

Said Awning(s) at W. Division measure(s):

One (1) at eighteen point nine one (18.91) feet in length, and two point five (2.5) feet in width for a total of forty-seven point two eight (47.28) square feet.

Said Awning(s) at W. Division measure(s):

One (1) at twenty (20) feet in length, and two point five (2.5) feet in width for a total of fifty (50) square feet.

The location of said privilege shall be as shown on prints kept on file with the Department of Business Affairs and Consumer Protection and the Office of the City Clerk.

Said privilege shall be constructed in accordance with plans and specifications approved by the Zoning Department - Signs.


This grant of privilege in the public way shall be subject to the provisions of Section 10-28-015 and all other required provisions of the Municipal Code of Chicago.

The grantee shall pay to the City of Chicago as compensation for the privilege #1106183 herein granted the sum of one hundred fifty (\$150.00) per annum in advance.

A 25% penalty will be added for payments received after due date.

The permit holder agrees to hold the City of Chicago harmless for any damage, relocation or replacement costs associated with damage, relocation or removal of private property caused by the City performing work in the public way.

Authority herein given and granted for a period of five (5) years from and after 02/06/2013.

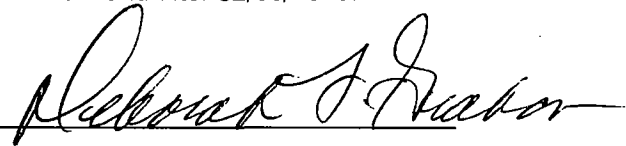Alderman 
Deborah Graham 29th Ward





City of Chicago



O2013-4840

Office of the City Clerk

Document Tracking Sheet

Meeting Date:	6/5/2013
Sponsor(s):	Graham, Deborah L. (29)
Type:	Ordinance
Title:	Awning(s) for Ted's Cocktail Lounge
Committee(s) Assignment:	Committee on Transportation and Public Way

ORDINANCE
TED'S COCKTAIL LOUNGE
Acct. No. 25827 - 1
Permit No. 1106645

Be It Ordained by the City Council of the City of Chicago:

SECTION 1. Permission and authority are hereby given and granted to TED'S COCKTAIL LOUNGE, upon the terms and subject to the conditions of this ordinance to maintain and use, as now constructed, one (1) Awning(s) projecting over the public right-of-way adjacent to its premises known as 5813 W. Madison St..

Said Awning(s) at W. Madison Street measure(s):

One (1) at twenty-four (24) feet in length, and two point five (2.5) feet in width for a total of sixty (60) square feet.

The location of said privilege shall be as shown on prints kept on file with the Department of Business Affairs and Consumer Protection and the Office of the City Clerk.

Said privilege shall be constructed in accordance with plans and specifications approved by the Zoning Department - Signs.

This grant of privilege in the public way shall be subject to the provisions of Section 10-28-015 and all other required provisions of the Municipal Code of Chicago.

The grantee shall pay to the City of Chicago as compensation for the privilege #1106645 herein granted the sum of fifty (\$50.00) per annum in advance.

A 25% penalty will be added for payments received after due date.


The permit holder agrees to hold the City of Chicago harmless for any damage, relocation or replacement costs associated with damage, relocation or removal of private property caused by the City performing work in the public way.

Authority herein given and granted for a period of five (5) years from and after 01/09/2013.

Alderman



Deborah Graham 29th Ward

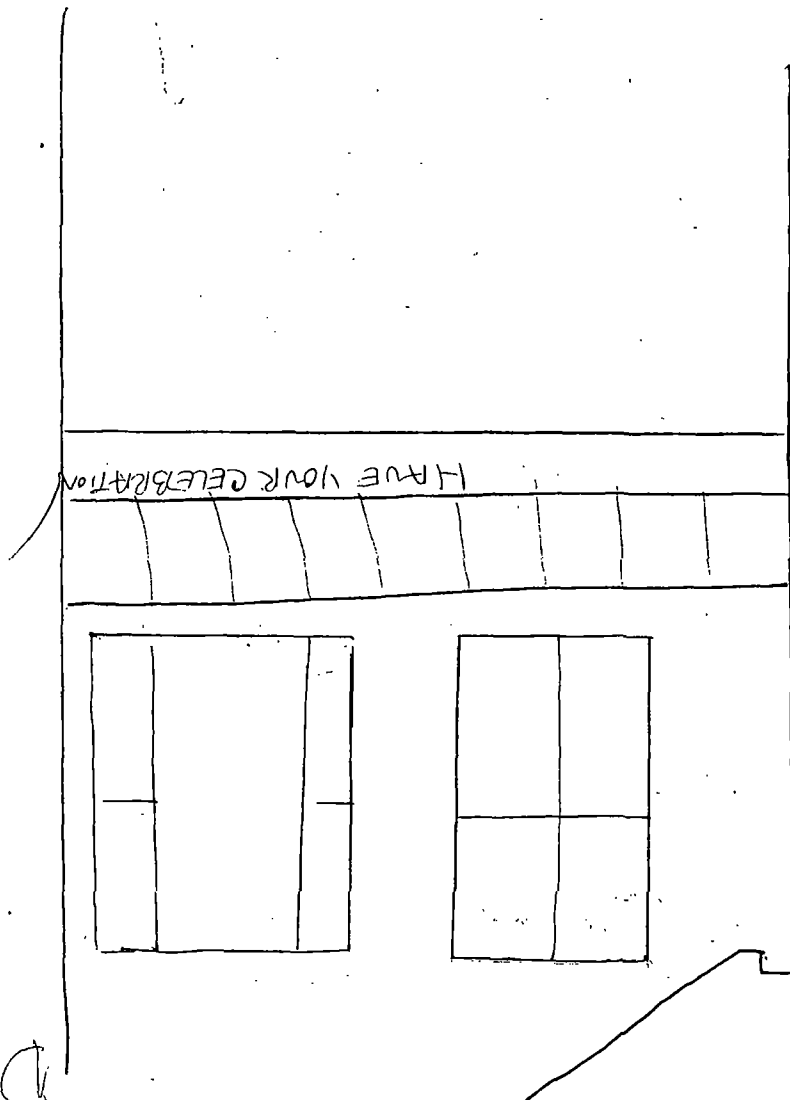

← DOWNING

DIAGRAM



City of Chicago



O2013-4600

Office of the City Clerk Document Tracking Sheet

Meeting Date:	6/5/2013
Sponsor(s):	Reboyras, Ariel (30)
Type:	Ordinance
Title:	Awning(s) for Alcoiris, Inc.
Committee(s) Assignment:	Committee on Transportation and Public Way

ORDINANCE
ALCOIRIS INC
Acct. No. 14244 - 1
Permit No. 1106260

Be It Ordained by the City Council of the City of Chicago:

SECTION 1. Permission and authority are hereby given and granted to ALCOIRIS INC, upon the terms and subject to the conditions of this ordinance to maintain and use, as now constructed, one (1) Awning(s) projecting over the public right-of-way adjacent to its premises known as 4007 W. Armitage Ave..

Said Awning(s) at W. Armitage Ave. measure(s):

One (1) at seventeen (17) feet in length, and three (3) feet in width for a total of fifty-one (51) square feet.

The location of said privilege shall be as shown on prints kept on file with the Department of Business Affairs and Consumer Protection and the Office of the City Clerk.

Said privilege shall be constructed in accordance with plans and specifications approved by the Zoning Department - Signs.

This grant of privilege in the public way shall be subject to the provisions of Section 10-28-015 and all other required provisions of the Municipal Code of Chicago.


The grantee shall pay to the City of Chicago as compensation for the privilege #1106260 herein granted the sum of fifty (\$50.00) per annum in advance.


A 25% penalty will be added for payments received after due date.

The permit holder agrees to hold the City of Chicago harmless for any damage, relocation or replacement costs associated with damage, relocation or removal of private property caused by the City performing work in the public way.

Authority herein given and granted for a period of five (5) years from and after 02/06/2013.

Alderman _____

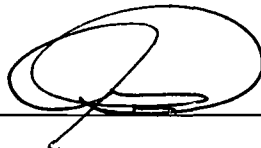
Ariel Reboyras 30th Ward

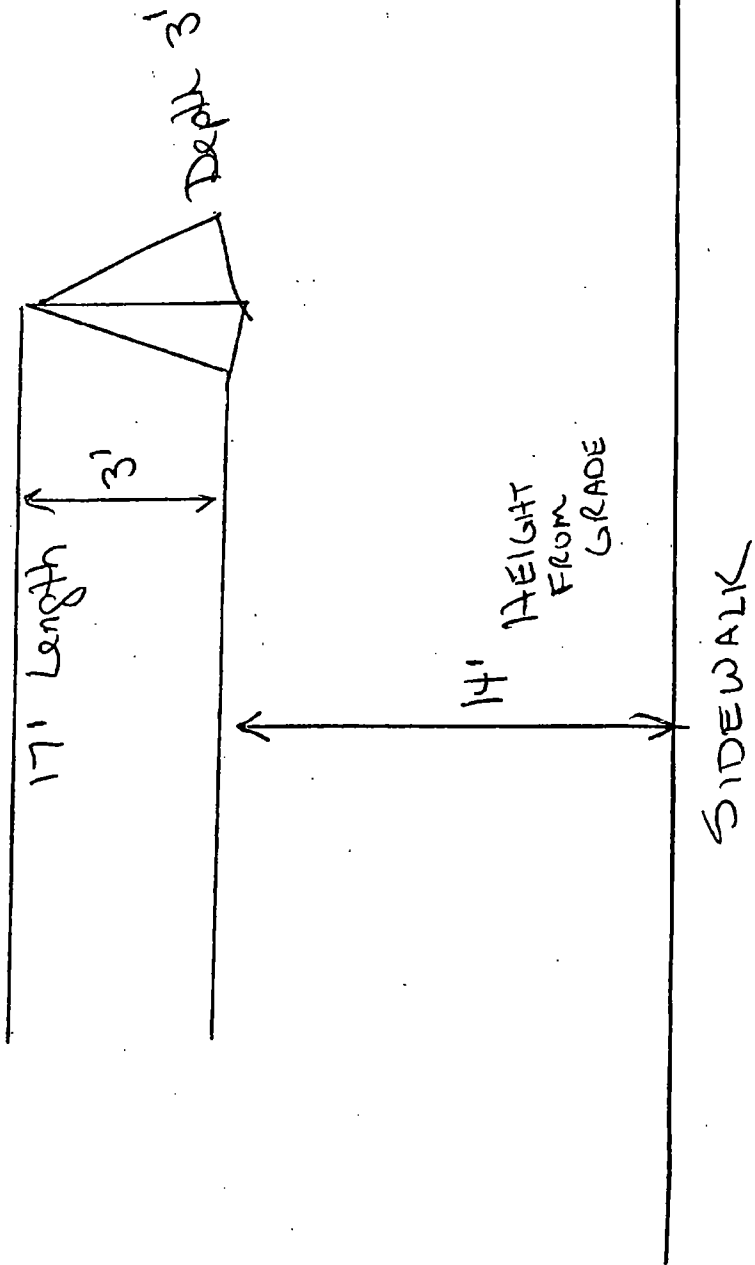



06/05/2013

Alderman Ariel Reboyras
Ward # 30
City of Chicago
City Hall, Room 203
121 North LaSalle Street
Chicago, Illinois 60602

Re: An ordinance to use and maintain a portion of the public right-of-way for **one (1) awning(s)** for
ALCOIRIS INC, adjacent to the premises known as **4007 W. Armitage Ave..**

Dear Alderman **Ariel Reboyras**:

The applicant referenced above has requested the use of the public right-of-way for a **awning(s)**. An ordinance has been prepared by the Department of Business Affairs and Consumer Protection – Business Assistance Center - Public Way Use Unit for presentation to the City Council. Because this request was made for properties located in your ward, as approved by you as per the attached, I respectfully request that you introduce the attached ordinance at the next City Council meeting.

If you have any questions regarding this ordinance, please contact Anthony Bertuca at (312) 744-5506.

Department of Business Affairs and Consumer Protection



City of Chicago



O2013-4603

Office of the City Clerk

Document Tracking Sheet

Meeting Date:	6/5/2013
Sponsor(s):	Reboyas, Ariel (30)
Type:	Ordinance
Title:	Awning(s) for CVS/Pharmacy No. 8694
Committee(s) Assignment:	Committee on Transportation and Public Way

ORDINANCE
CVS/PHARMACY #8694
Acct. No. 299710 - 6
Permit No. 1106572

Be It Ordained by the City Council of the City of Chicago:

SECTION 1. Permission and authority are hereby given and granted to CVS/PHARMACY #8694, upon the terms and subject to the conditions of this ordinance to maintain and use, as now constructed, four (4) Awning(s) projecting over the public right-of-way adjacent to its premises known as 2722 N. Central Ave..

Said Awning(s) at N. Central Avenue measure(s):

One (1) at twenty-nine point five (29.5) feet in length, and three point five eight (3.58) feet in width for a total of one hundred five point six one (105.61) square feet.

Three (3) at eighteen (18) feet in length, and point five (.5) feet in width for a total of twenty-seven (27) square feet.

The location of said privilege shall be as shown on prints kept on file with the Department of Business Affairs and Consumer Protection and the Office of the City Clerk.

Said privilege shall be constructed in accordance with plans and specifications approved by the Zoning Department - Signs.

This grant of privilege in the public way shall be subject to the provisions of Section 10-28-015 and all other required provisions of the Municipal Code of Chicago.


The grantee shall pay to the City of Chicago as compensation for the privilege #1106572 herein granted the sum of one hundred seventy-five (\$175.00) per annum in advance.

A 25% penalty will be added for payments received after due date.

The permit holder agrees to hold the City of Chicago harmless for any damage, relocation or replacement costs associated with damage, relocation or removal of private property caused by the City performing work in the public way.

Authority herein given and granted for a period of five (5) years from and after 04/09/2013.


Alderman _____

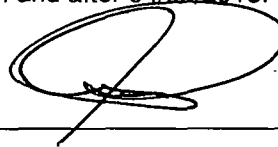

Ariel Reboyas 30th Ward

#8694

CENTRAL AVE ->

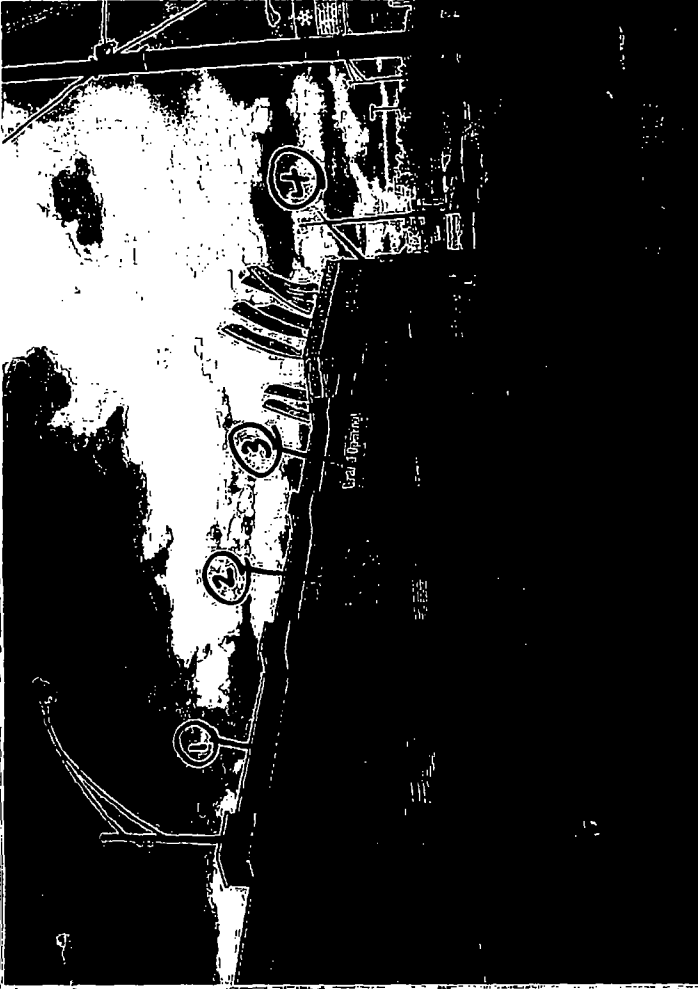

DENVER AVE ->





06/05/2013

Alderman Ariel Reboyras
Ward # 30
City of Chicago
City Hall, Room 203
121 North LaSalle Street
Chicago, Illinois 60602

Re: An ordinance to use and maintain a portion of the public right-of-way for **four (4) awning(s)** for **CVS/PHARMACY #8694**, adjacent to the premises known as **2722 N. Central Ave..**

Dear Alderman **Ariel Reboyras**:

The applicant referenced above has requested the use of the public right-of-way for a **awning(s)**. An ordinance has been prepared by the Department of Business Affairs and Consumer Protection – Business Assistance Center - Public Way Use Unit for presentation to the City Council. Because this request was made for properties located in your ward, as approved by you as per the attached, I respectfully request that you introduce the attached ordinance at the next City Council meeting.

If you have any questions regarding this ordinance, please contact Anthony Bertuca at (312) 744-5506.

Department of Business Affairs and Consumer Protection



City of Chicago



O2013-4609

Office of the City Clerk

Document Tracking Sheet

Meeting Date:	6/5/2013
Sponsor(s):	Reboyas, Ariel (30)
Type:	Ordinance
Title:	Awning(s) for Kozy's Cyclery
Committee(s) Assignment:	Committee on Transportation and Public Way

ORDINANCE
KOZY'S CYCLERY
Acct. No. 85509 - 9
Permit No. 1106646

Be It Ordained by the City Council of the City of Chicago:

SECTION 1. Permission and authority are hereby given and granted to KOZY'S CYCLERY, upon the terms and subject to the conditions of this ordinance to maintain and use, as now constructed, one (1) Awning(s) projecting over the public right-of-way adjacent to its premises known as 3255 N. Milwaukee Ave..

Said Awning(s) at N. Milwaukee Avenue measure(s):

One (1) at ten point five eight (10.58) feet in length, and eight point two five (8.25) feet in width for a total of eighty-seven point two nine (87.29) square feet.

The location of said privilege shall be as shown on prints kept on file with the Department of Business Affairs and Consumer Protection and the Office of the City Clerk.

Said privilege shall be constructed in accordance with plans and specifications approved by the Zoning Department - Signs.

This grant of privilege in the public way shall be subject to the provisions of Section 10-28-015 and all other required provisions of the Municipal Code of Chicago.

The grantee shall pay to the City of Chicago as compensation for the privilege #1106646 herein granted the sum of fifty (\$50.00) per annum in advance.

A 25% penalty will be added for payments received after due date.

The permit holder agrees to hold the City of Chicago harmless for any damage, relocation or replacement costs associated with damage, relocation or removal of private property caused by the City performing work in the public way.

Authority herein given and granted for a period of five (5) years from and after 05/14/2013.

Alderman _____

Ariel Reboyas 30th Ward

APR-23-2013(TUE) 00:46

THATCHER OAKS INC.

(FAX) 6308335795

P. 005/005


**ZONING SIGN PERMIT APPLICATION
DEPARTMENT OF ZONING
CITY OF CHICAGO
OFFICE OF THE ZONING ADMINISTRATOR**

Application For _____

(Name of Sign Company)

Location - Street Address: 3255 N. MILWAUKEE

Zoning District: C1-2

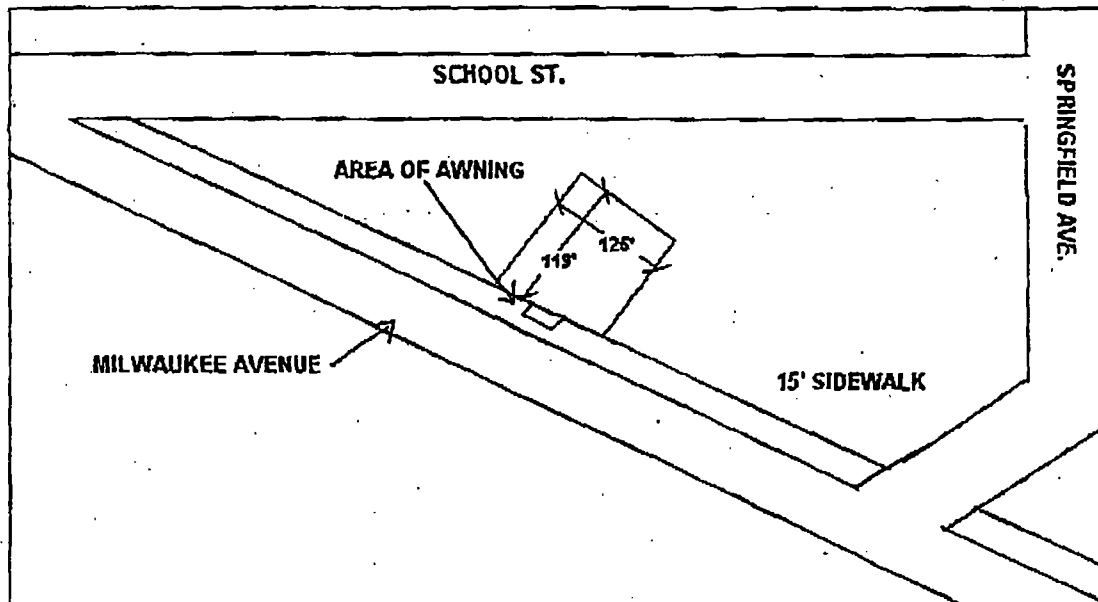

AWNING DIMENSIONS: 10'7 L X 8'3" D X 6'6" H



Department of Business Affairs and Consumer Protection

Business Assistance Center - Public Way Use Unit
City Hall - 121 N. LaSalle Street, Room 800 • Chicago, IL 60602
(312)-74-GOBIZ (312-744-6249) • (312) 744-1944 (TTY)
<http://www.cityofchicago.org/bacp>

06/05/2013

Alderman **Ariel Reboyas**
Ward # **30**
City of Chicago
City Hall, Room **203**
121 North LaSalle Street
Chicago, Illinois 60602

Re: An ordinance to use and maintain a portion of the public right-of-way for **one (1) awning(s)** for
KOZY'S CYCLERY, adjacent to the premises known as **3255 N. Milwaukee Ave.**.

Dear Alderman **Ariel Reboyas**:

The applicant referenced above has requested the use of the public right-of-way for a **awning(s)**. An ordinance has been prepared by the Department of Business Affairs and Consumer Protection – Business Assistance Center - Public Way Use Unit for presentation to the City Council. Because this request was made for properties located in your ward, as approved by you as per the attached, I respectfully request that you introduce the attached ordinance at the next City Council meeting.

If you have any questions regarding this ordinance, please contact Anthony Bertuca at (312) 744-5506.

Department of Business Affairs and Consumer Protection



City of Chicago



O2013-4614

Office of the City Clerk

Document Tracking Sheet

Meeting Date:	6/5/2013
Sponsor(s):	Reboyas, Ariel (30)
Type:	Ordinance
Title:	Awning(s) for Madrid Jewelry, Inc.
Committee(s) Assignment:	Committee on Transportation and Public Way

ORDINANCE
MADRID JEWELRY, INC.
Acct. No. 369838 - 2
Permit No. 1106820

Be It Ordained by the City Council of the City of Chicago:

SECTION 1. Permission and authority are hereby given and granted to MADRID JEWELRY, INC., upon the terms and subject to the conditions of this ordinance to maintain and use, as now constructed, one (1) Awning(s) projecting over the public right-of-way adjacent to its premises known as 4040 W. North Ave..

Said Awning(s) at W. North Ave. measure(s):

One (1) at nineteen (19) feet in length, and three (3) feet in width for a total of fifty-seven (57) square feet.

The location of said privilege shall be as shown on prints kept on file with the Department of Business Affairs and Consumer Protection and the Office of the City Clerk.

Said privilege shall be constructed in accordance with plans and specifications approved by the Zoning Department - Signs.

This grant of privilege in the public way shall be subject to the provisions of Section 10-28-015 and all other required provisions of the Municipal Code of Chicago.

The grantee shall pay to the City of Chicago as compensation for the privilege #1106820 herein granted the sum of fifty (\$50.00) per annum in advance.

A 25% penalty will be added for payments received after due date.


The permit holder agrees to hold the City of Chicago harmless for any damage, relocation or replacement costs associated with damage, relocation or removal of private property caused by the City performing work in the public way.

Authority herein given and granted for a period of five (5) years from and after 05/14/2013.

Alderman _____

Ariel Reboyas 30th Ward

CANOPY (4040 W. North Av)

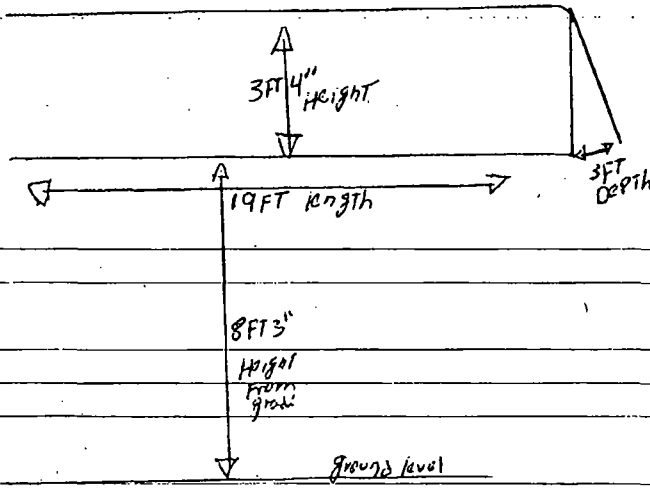



06/05/2013

Alderman Ariel Reboyras
Ward # **30**
City of Chicago
City Hall, Room **203**
121 North LaSalle Street
Chicago, Illinois 60602

Re: An ordinance to use and maintain a portion of the public right-of-way for **one (1) awning(s)** for
MADRID JEWELRY, INC., adjacent to the premises known as **4040 W. North Ave.**.

Dear Alderman **Ariel Reboyras**:

The applicant referenced above has requested the use of the public right-of-way for a **awning(s)**. An ordinance has been prepared by the Department of Business Affairs and Consumer Protection – Business Assistance Center - Public Way Use Unit for presentation to the City Council. Because this request was made for properties located in your ward, as approved by you as per the attached, I respectfully request that you introduce the attached ordinance at the next City Council meeting.

If you have any questions regarding this ordinance, please contact Anthony Bertuca at (312) 744-5506.

Department of Business Affairs and Consumer Protection



City of Chicago



O2013-4631

Office of the City Clerk

Document Tracking Sheet

Meeting Date:	6/5/2013
Sponsor(s):	Suarez, Regner Ray (31)
Type:	Ordinance
Title:	Awning(s) for Benita's Beauty Salon
Committee(s) Assignment:	Committee on Transportation and Public Way

ORDINANCE
BENITA'S BEAUTY SALON
Acct. No. 264122 - 2
Permit No. 1106304

Be It Ordained by the City Council of the City of Chicago:

SECTION 1. Permission and authority are hereby given and granted to BENITA'S BEAUTY SALON, upon the terms and subject to the conditions of this ordinance to maintain and use, as now constructed, one (1) Awning(s) projecting over the public right-of-way adjacent to its premises known as 5008 W. Fullerton Ave..

Said Awning(s) at W. Fullerton measure(s):

One (1) at twenty-one point seven (21.7) feet in length, and five (5) feet in width for a total of one hundred eight point five (108.5) square feet.

The location of said privilege shall be as shown on prints kept on file with the Department of Business Affairs and Consumer Protection and the Office of the City Clerk.

Said privilege shall be constructed in accordance with plans and specifications approved by the Zoning Department - Signs.


This grant of privilege in the public way shall be subject to the provisions of Section 10-28-015 and all other required provisions of the Municipal Code of Chicago.


The grantee shall pay to the City of Chicago as compensation for the privilege #1106304 herein granted the sum of fifty (\$50.00) per annum in advance.

A 25% penalty will be added for payments received after due date.

The permit holder agrees to hold the City of Chicago harmless for any damage, relocation or replacement costs associated with damage, relocation or removal of private property caused by the City performing work in the public way.

Authority herein given and granted for a period of five (5) years from and after 05/14/2013.

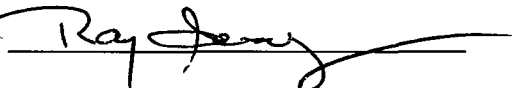Alderman 
Ray Suarez 31st Ward

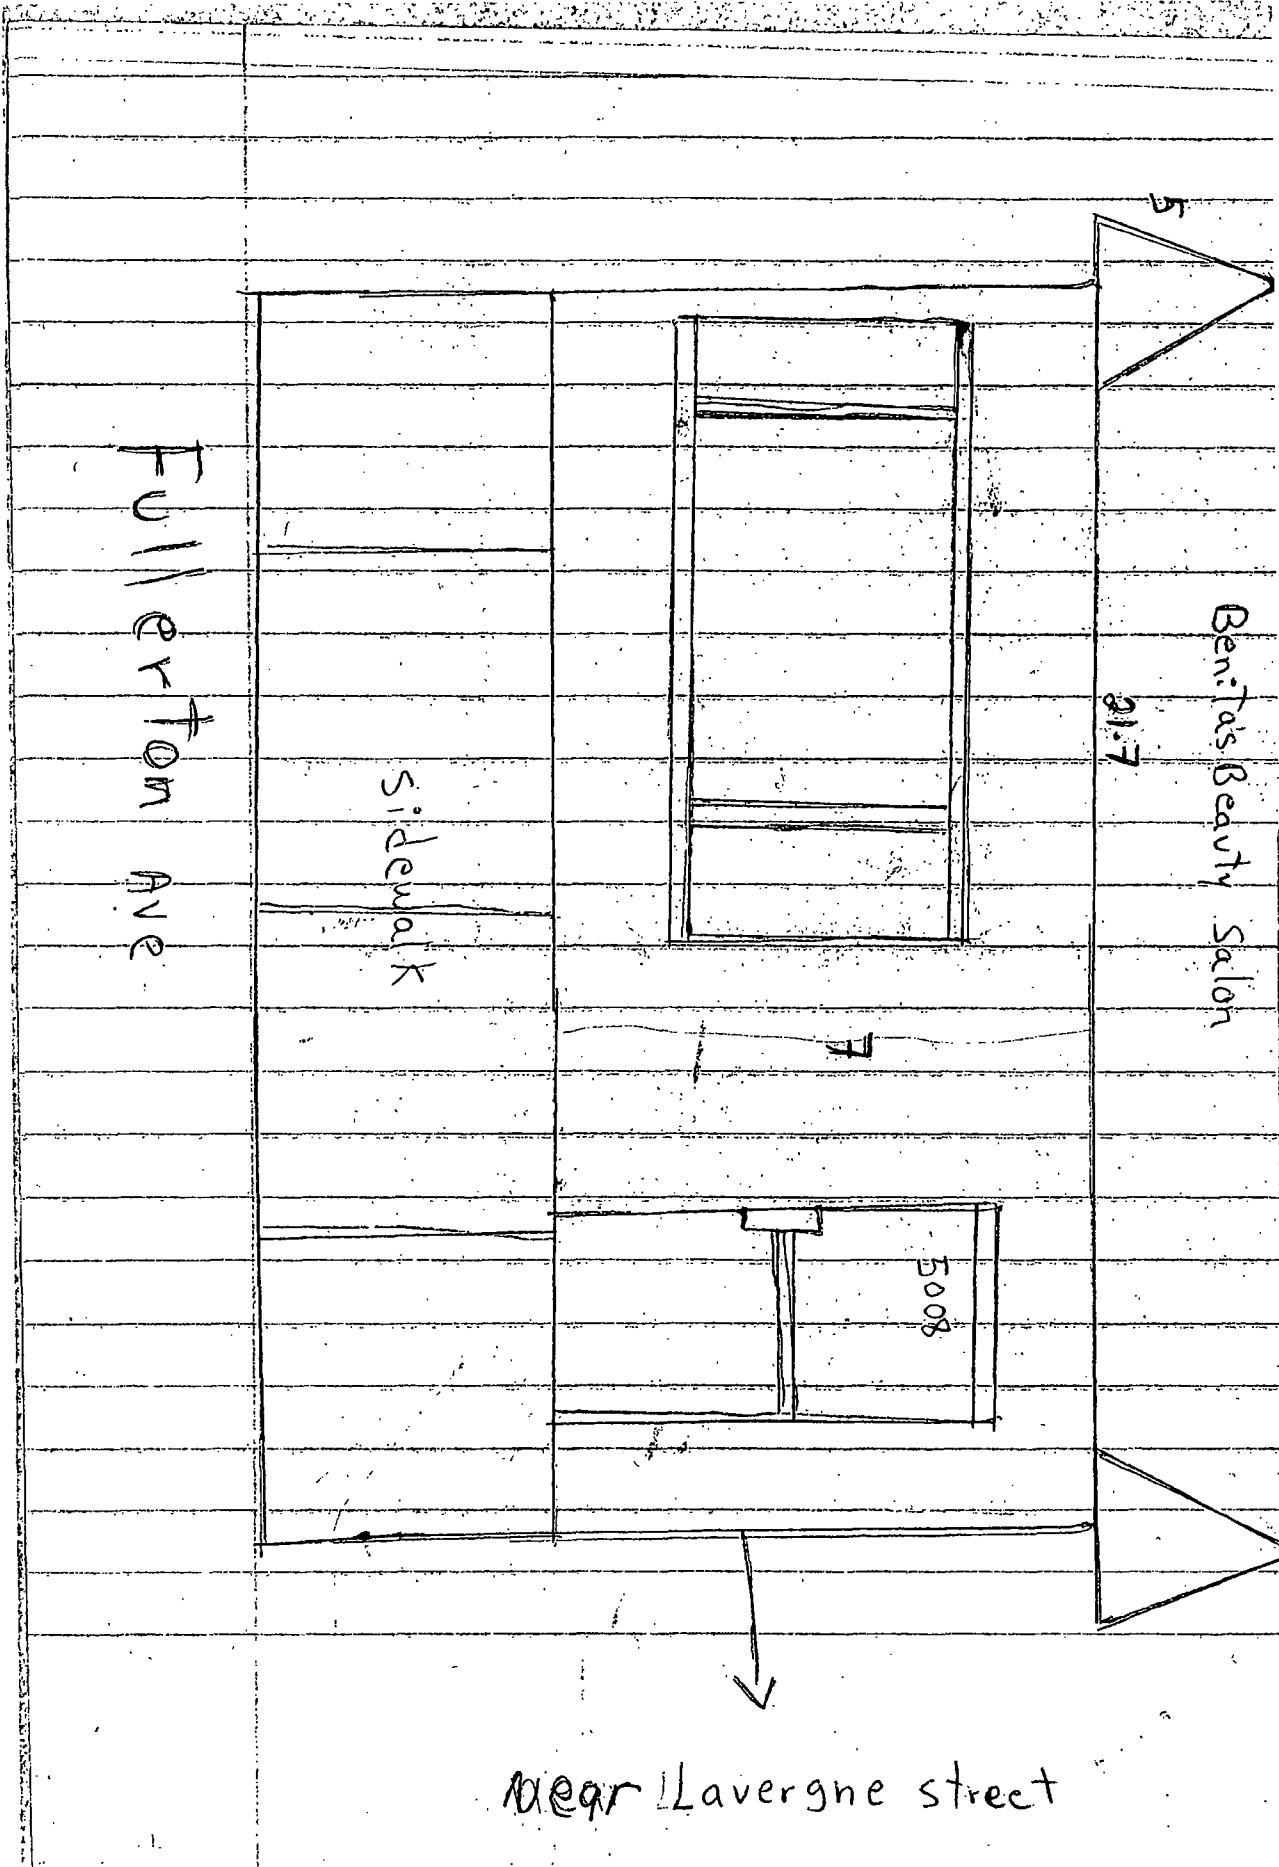



06/05/2013

Alderman Ray Suarez
Ward # 31
City of Chicago
City Hall, Room 203
121 North LaSalle Street
Chicago, Illinois 60602

Re: An ordinance to use and maintain a portion of the public right-of-way for **one (1) awning(s)** for
BENITA'S BEAUTY SALON, adjacent to the premises known as **5008 W. Fullerton Ave..**

Dear Alderman **Ray Suarez**:

The applicant referenced above has requested the use of the public right-of-way for a **awning(s)**. An ordinance has been prepared by the Department of Business Affairs and Consumer Protection – Business Assistance Center - Public Way Use Unit for presentation to the City Council. Because this request was made for properties located in your ward, as approved by you as per the attached, I respectfully request that you introduce the attached ordinance at the next City Council meeting.

If you have any questions regarding this ordinance, please contact Anthony Bertuca at (312) 744-5506.

Department of Business Affairs and Consumer Protection



City of Chicago



O2013-4636

Office of the City Clerk

Document Tracking Sheet

Meeting Date:	6/5/2013
Sponsor(s):	Suarez, Regner Ray (31)
Type:	Ordinance
Title:	Awning(s) for Somethin' Sweet
Committee(s) Assignment:	Committee on Transportation and Public Way

ORDINANCE
SOMETHIN' SWEET
Acct. No. 292043 - 3
Permit No. 1104037

Be It Ordained by the City Council of the City of Chicago:

SECTION 1. Permission and authority are hereby given and granted to SOMETHIN' SWEET, upon the terms and subject to the conditions of this ordinance to construct, install, maintain and use one (1) Awning(s) projecting over the public right-of-way adjacent to its premises known as 5112 W. Fullerton Ave..

Said Awning(s) at W Fullerton Ave measure(s):

One (1) at seventeen (17) feet in length, and two (2) feet in width for a total of thirty-four (34) square feet.

The location of said privilege shall be as shown on prints kept on file with the Department of Business Affairs and Consumer Protection and the Office of the City Clerk.

Said privilege shall be constructed in accordance with plans and specifications approved by the Zoning Department - Signs.

This grant of privilege in the public way shall be subject to the provisions of Section 10-28-015 and all other required provisions of the Municipal Code of Chicago.


The grantee shall pay to the City of Chicago as compensation for the privilege #1104037 herein granted the sum of fifty (\$50.00) per annum in advance.

A 25% penalty will be added for payments received after due date.

The permit holder agrees to hold the City of Chicago harmless for any damage, relocation or replacement costs associated with damage, relocation or removal of private property caused by the City performing work in the public way.


Authority herein given and granted for a period of five (5) years from and after Date of Passage.

Alderman

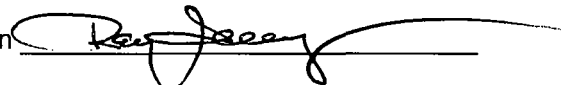

Ray Suarez 31st Ward

Awning

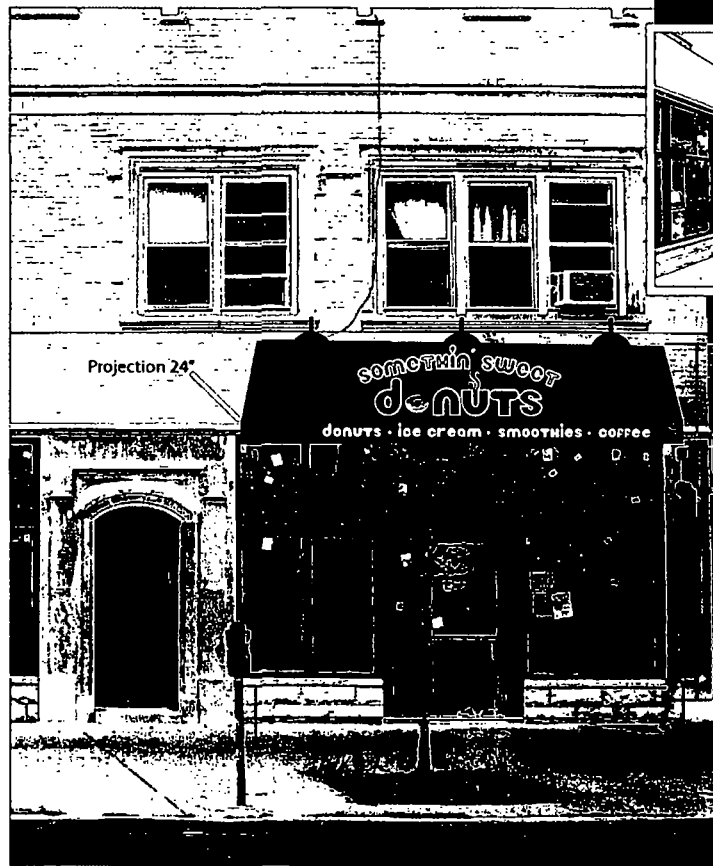


Sideview



36"

10'

METHOD OF ATTACHMENT

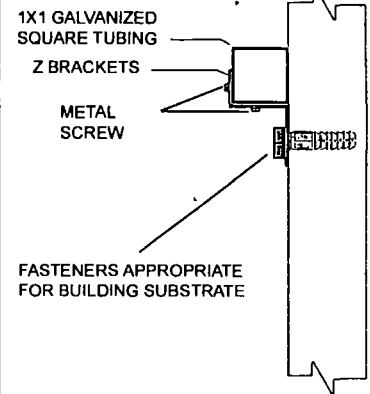

SIGNATURE

LANDLORD

Phone

TENANT

DATE

Site Address	5112 W. Fullerton Ave. IL 60639	
Sign Type	Awning	
Physical Information	Lettering Color	Fabric Color
	orange, pink, white, light brown	brown

Client: Somethin' Sweet

Drawing #:

Approved:

Sales:

Date:

11-6-12

Scale:

Drawn by:

Rev Date:

All sign designs and concepts shown here are confidential and are the property of MONSIBIC. They are not to be distributed, exhibited, copied, or otherwise used without our written permission.

COMPUTER GENERATED COLORS ARE NOT A TRUE MATCH TO ANY PMS, VINYL, OR PAINT



3401 S. Halsted St., Chicago, IL 60608



06/05/2013

Alderman **Ray Suarez**
Ward # **31**
City of Chicago
City Hall, Room **203**
121 North LaSalle Street
Chicago, Illinois 60602

Re: An ordinance to use and maintain a portion of the public right-of-way for **one (1) awning(s)** for **SOMETHIN' SWEET**, adjacent to the premises known as **5112 W. Fullerton Ave.**

Dear Alderman **Ray Suarez**:

The applicant referenced above has requested the use of the public right-of-way for a **awning(s)**. An ordinance has been prepared by the Department of Business Affairs and Consumer Protection – Business Assistance Center - Public Way Use Unit for presentation to the City Council. Because this request was made for properties located in your ward, as approved by you as per the attached, I respectfully request that you introduce the attached ordinance at the next City Council meeting.

If you have any questions regarding this ordinance, please contact Anthony Bertuca at (312) 744-5506.

Department of Business Affairs and Consumer Protection



City of Chicago



O2013-4644

Office of the City Clerk

Document Tracking Sheet

Meeting Date:	6/5/2013
Sponsor(s):	Waguespack, Scott (32)
Type:	Ordinance
Title:	Awning(s) for Bucaro Brothers Auto Care
Committee(s) Assignment:	Committee on Transportation and Public Way

ORDINANCE
BUCARO BROTHERS AUTO CARE
Acct. No. 8659 - 4
Permit No. 1106805

Be It Ordained by the City Council of the City of Chicago:

SECTION 1. Permission and authority are hereby given and granted to BUCARO BROTHERS AUTO CARE, upon the terms and subject to the conditions of this ordinance to maintain and use, as now constructed, one (1) Awning(s) projecting over the public right-of-way adjacent to its premises known as 2707 N. Ashland Ave..

Said Awning(s) at N. Ashland measure(s):

One (1) at six (6) feet in length, and two (2) feet in width for a total of twelve (12) square feet.

The location of said privilege shall be as shown on prints kept on file with the Department of Business Affairs and Consumer Protection and the Office of the City Clerk.

Said privilege shall be constructed in accordance with plans and specifications approved by the Zoning Department - Signs.

This grant of privilege in the public way shall be subject to the provisions of Section 10-28-015 and all other required provisions of the Municipal Code of Chicago.

The grantee shall pay to the City of Chicago as compensation for the privilege #1106805 herein granted the sum of fifty (\$50.00) per annum in advance.

A 25% penalty will be added for payments received after due date.


The permit holder agrees to hold the City of Chicago harmless for any damage, relocation or replacement costs associated with damage, relocation or removal of private property caused by the City performing work in the public way.

Authority herein given and granted for a period of five (5) years from and after 05/14/2013.

Alderman 
Scott Waguespack 32nd Ward

Property Location 2707 N. ASHLAND Chicago IL 60614

NAME BUCARD BROTHERS AUTO CARE

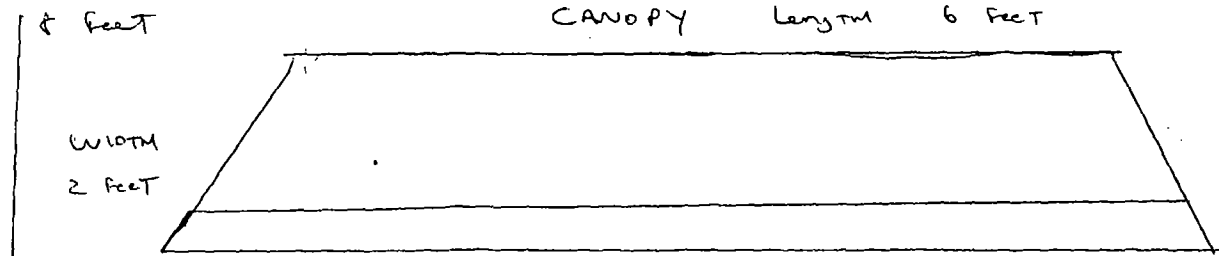

Height 8 Feet

Sidewalk 2707

ASHLAND AVE



Department of Business Affairs and Consumer Protection
Business Assistance Center - Public Way Use Unit
City Hall - 121 N. LaSalle Street, Room 800 • Chicago, IL 60602
(312)-74-GOBIZ (312-744-6249) • (312) 744-1944 (TTY)
<http://www.cityofchicago.org/bacp>

06/05/2013

Alderman **Scott Waguespack**
Ward # **32**
City of Chicago
City Hall, Room **300**
121 North LaSalle Street
Chicago, Illinois 60602

Re: An ordinance to use and maintain a portion of the public right-of-way for **one (1) awning(s)** for
BUCARO BROTHERS AUTO CARE, adjacent to the premises known as **2707 N. Ashland Ave.**

Dear Alderman **Scott Waguespack**:

The applicant referenced above has requested the use of the public right-of-way for a **awning(s)**. An ordinance has been prepared by the Department of Business Affairs and Consumer Protection – Business Assistance Center - Public Way Use Unit for presentation to the City Council. Because this request was made for properties located in your ward, as approved by you as per the attached, I respectfully request that you introduce the attached ordinance at the next City Council meeting.

If you have any questions regarding this ordinance, please contact Anthony Bertuca at (312) 744-5506.

Department of Business Affairs and Consumer Protection



City of Chicago



O2013-4647

Office of the City Clerk

Document Tracking Sheet

Meeting Date:	6/5/2013
Sponsor(s):	Waguespack, Scott (32)
Type:	Ordinance
Title:	Awning(s) for Chicago Chiropractic & Sports Injury Center
Committee(s) Assignment:	Committee on Transportation and Public Way

ORDINANCE
CHICAGO CHIROPRACTIC & SPORTS INJURY CENTER
Acct. No. 328167 - 1
Permit No. 1106891

Be It Ordained by the City Council of the City of Chicago:

SECTION 1. Permission and authority are hereby given and granted to CHICAGO CHIROPRACTIC & SPORTS INJURY CENTER, upon the terms and subject to the conditions of this ordinance to maintain and use, as now constructed, one (1) Awning(s) projecting over the public right-of-way adjacent to its premises known as 2654 N. Lincoln Ave..

Said Awning(s) at N. LINCOLN measure(s):

One (1) at twenty (20) feet in length, and six point five (6.5) feet in width for a total of one hundred thirty (130) square feet.

The location of said privilege shall be as shown on prints kept on file with the Department of Business Affairs and Consumer Protection and the Office of the City Clerk.

Said privilege shall be constructed in accordance with plans and specifications approved by the Zoning Department - Signs.

This grant of privilege in the public way shall be subject to the provisions of Section 10-28-015 and all other required provisions of the Municipal Code of Chicago.

The grantee shall pay to the City of Chicago as compensation for the privilege #1106891 herein granted the sum of fifty (\$50.00) per annum in advance.

A 25% penalty will be added for payments received after due date.


The permit holder agrees to hold the City of Chicago harmless for any damage, relocation or replacement costs associated with damage, relocation or removal of private property caused by the City performing work in the public way.

Authority herein given and granted for a period of five (5) years from and after 06/11/2013.

Alderman 
Scott Waguespack 32nd Ward

GABRIEL 773-419-3577
GAWNING@SBCGLOBAL.NET

Please Space the words "Spinal Decompression" - Acupuncture - Massage Rx"

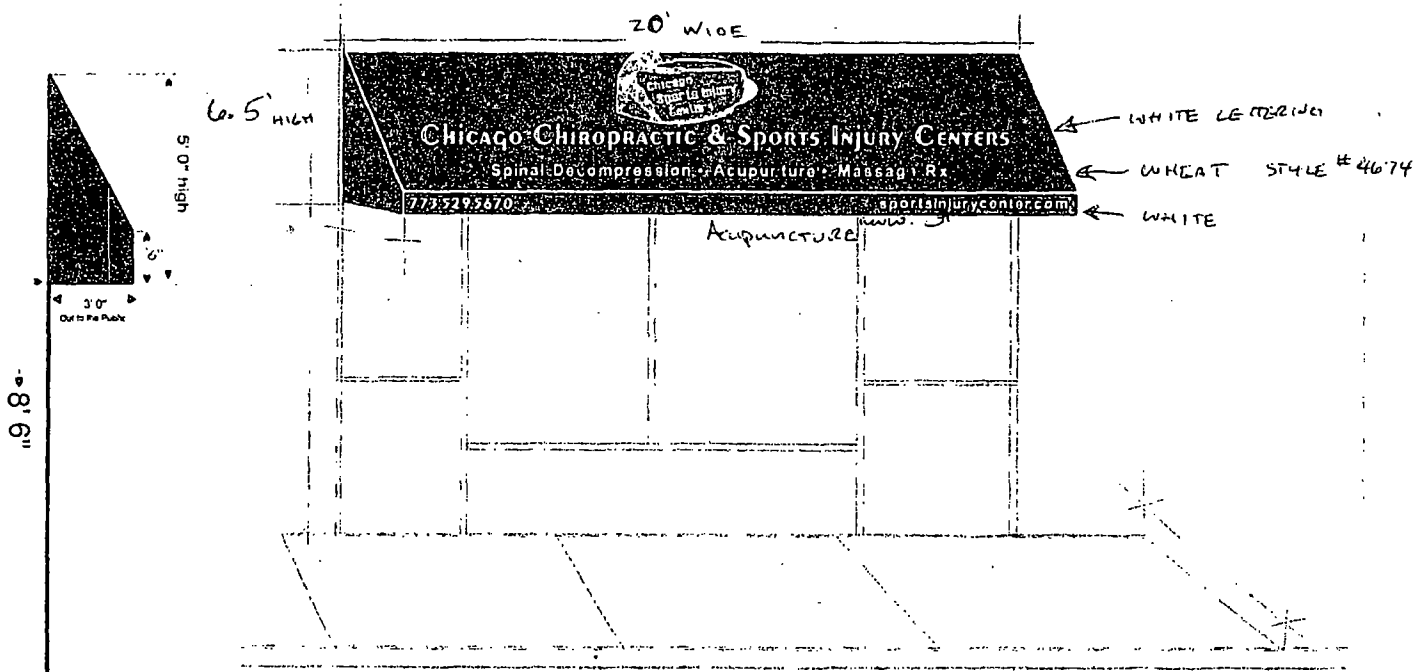

Side & Elevation Details

S ← N. LINCOLN AVE. → N

2000 ft Awning plus move channel letter sign
NO RUST FRAME



Department of Business Affairs and Consumer Protection
Business Assistance Center - Public Way Use Unit
City Hall - 121 N. LaSalle Street, Room 800 • Chicago, IL 60602
(312)-74-GOBIZ (312-744-6249) • (312) 744-1944 (TTY)
<http://www.cityofchicago.org/bacp>

06/05/2013

Alderman Scott Waguespack
Ward # 32
City of Chicago
City Hall, Room 300
121 North LaSalle Street
Chicago, Illinois 60602

Re: An ordinance to use and maintain a portion of the public right-of-way for **one (1) awning(s)** for
CHICAGO CHIROPRACTIC & SPORTS INJURY CENTER, adjacent to the premises known
as **2654 N. Lincoln Ave.**.

Dear Alderman **Scott Waguespack**:

The applicant referenced above has requested the use of the public right-of-way for a **awning(s)**. An ordinance has been prepared by the Department of Business Affairs and Consumer Protection – Business Assistance Center - Public Way Use Unit for presentation to the City Council. Because this request was made for properties located in your ward, as approved by you as per the attached, I respectfully request that you introduce the attached ordinance at the next City Council meeting.

If you have any questions regarding this ordinance, please contact Anthony Bertuca at (312) 744-5506.

Department of Business Affairs and Consumer Protection



City of Chicago



O2013-4656

Office of the City Clerk Document Tracking Sheet

Meeting Date:	6/5/2013
Sponsor(s):	Waguespack, Scott (32)
Type:	Ordinance
Title:	Awning(s) for Dr. J Neck & Back Specialist
Committee(s) Assignment:	Committee on Transportation and Public Way

ORDINANCE
DR J NECK & BACK SPECIALIST
Acct. No. 291224 - 1
Permit No. 1106801

Be It Ordained by the City Council of the City of Chicago:

SECTION 1. Permission and authority are hereby given and granted to DR J NECK & BACK SPECIALIST, upon the terms and subject to the conditions of this ordinance to maintain and use, as now constructed, one (1) Awning(s) projecting over the public right-of-way adjacent to its premises known as 2229 W. Chicago Ave..

Said Awning(s) at W. Chicago Avenue measure(s):

One (1) at ten (10) feet in length, and two (2) feet in width for a total of twenty (20) square feet.

The location of said privilege shall be as shown on prints kept on file with the Department of Business Affairs and Consumer Protection and the Office of the City Clerk.

Said privilege shall be constructed in accordance with plans and specifications approved by the Zoning Department - Signs.

This grant of privilege in the public way shall be subject to the provisions of Section 10-28-015 and all other required provisions of the Municipal Code of Chicago.

The grantee shall pay to the City of Chicago as compensation for the privilege #1106801 herein granted the sum of fifty (\$50.00) per annum in advance.

A 25% penalty will be added for payments received after due date.

The permit holder agrees to hold the City of Chicago harmless for any damage, relocation or replacement costs associated with damage, relocation or removal of private property caused by the City performing work in the public way.

Authority herein given and granted for a period of five (5) years from and after 05/14/2013.

Alderman 
Scott Waguespack 32nd Ward

(247 unread) - irencslus - Yahoo! Mail

<https://us-mg5.mail.yahoo.com/neo/launch?.rand=1t0ardldgttc1>

info@vowpdx.com

Search Web

Compose

Delete

Move

Spam

Actions

Inbox (247)

Conversations

Drafts (23)

Sent

Spam (59)

Trash

FOLDERS

1838 garage flood (1)

1938 porch

2223-2229 W Chicago

Accounting

address book

Adrianna

Affiliated Financials

Aflac

African art

Alex and George Invest

amazing

Amway Global (6)

Amway Lithuania

Amway Ukraine

Anne Chalson purchase

Apple River home project

baby Francesca

Baby Kira (1)

banking

Beauty

Blue Cactus

broken glasses

Calhoun Sale

Car Insurance

car purchase (1)

CBeyond (5)

cellphones

church comp coverage

city of chicago

Complaints

cool art

cortez 3rd floor (1)

Cortez leases (1)

cortez plumbing

cortez Sean

credit card payments (5)

credit report

Dave Evenhouse

dogs

educational

electric bill options (4)

Ellen (1)

employee financials (8)

employee resumes (3)

Endex

equipment repair receipts

eslter

family photos

feng shui

francesca

funeral

funny (6)

Galena

Geoffrey

honda

Howard

HSA

ICT Logistics

ID

Identify theft

IL State Sales tax

[No Subject]

from 8473087007@vowpdx.com to you

5:32 PM

1 Attachment | 408.2KB | Slideshow | Save to

408KB

Save





06/05/2013

Alderman Scott Waguespack
Ward # 32
City of Chicago
City Hall, Room 300
121 North LaSalle Street
Chicago, Illinois 60602

Re: An ordinance to use and maintain a portion of the public right-of-way for **one (1) awning(s)** for **DR J NECK & BACK SPECIALIST**, adjacent to the premises known as **2229 W. Chicago Ave..**

Dear Alderman Scott Waguespack:

The applicant referenced above has requested the use of the public right-of-way for a **awning(s)**. An ordinance has been prepared by the Department of Business Affairs and Consumer Protection – Business Assistance Center - Public Way Use Unit for presentation to the City Council. Because this request was made for properties located in your ward, as approved by you as per the attached, I respectfully request that you introduce the attached ordinance at the next City Council meeting.

If you have any questions regarding this ordinance, please contact Anthony Bertuca at (312) 744-5506.

Department of Business Affairs and Consumer Protection



City of Chicago



O2013-4665

Office of the City Clerk Document Tracking Sheet

Meeting Date:	6/5/2013
Sponsor(s):	Waguespack, Scott (32)
Type:	Ordinance
Title:	Awning(s) for New England Seafood Co. Fish Market
Committee(s) Assignment:	Committee on Transportation and Public Way

ORDINANCE
New England Seafood Company Fish Market
Acct. No. 349417 - 2
Permit No. 1098621

Be It Ordained by the City Council of the City of Chicago:

SECTION 1. Permission and authority are hereby given and granted to New England Seafood Company Fish Market, upon the terms and subject to the conditions of this ordinance to maintain and use, as now constructed, one (1) Awning(s) projecting over the public right-of-way adjacent to its premises known as 3341 N. Lincoln Ave..

Said Awning(s) at N. Lincoln measure(s):

One (1) at twenty-four (24) feet in length, and two (2) feet in width for a total of forty-eight (48) square feet.

The location of said privilege shall be as shown on prints kept on file with the Department of Business Affairs and Consumer Protection and the Office of the City Clerk.

Said privilege shall be constructed in accordance with plans and specifications approved by the Zoning Department - Signs.

This grant of privilege in the public way shall be subject to the provisions of Section 10-28-015 and all other required provisions of the Municipal Code of Chicago.

The grantee shall pay to the City of Chicago as compensation for the privilege #1098621 herein granted the sum of fifty (\$50.00) per annum in advance.


A 25% penalty will be added for payments received after due date.

The permit holder agrees to hold the City of Chicago harmless for any damage, relocation or replacement costs associated with damage, relocation or removal of private property caused by the City performing work in the public way.

Authority herein given and granted for a period of five (5) years from and after Date of Passage.

Alderman 
Scott Waguespack 32nd Ward


■ AWNING ON FRONT OF WALL

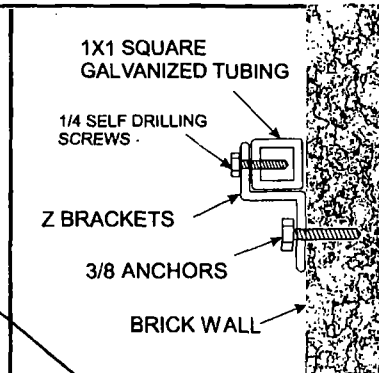

Ph. NUMBER 6"x6'

ADDRES 6"x6'

**Clips every 4' ached to wall
Top and bottom**

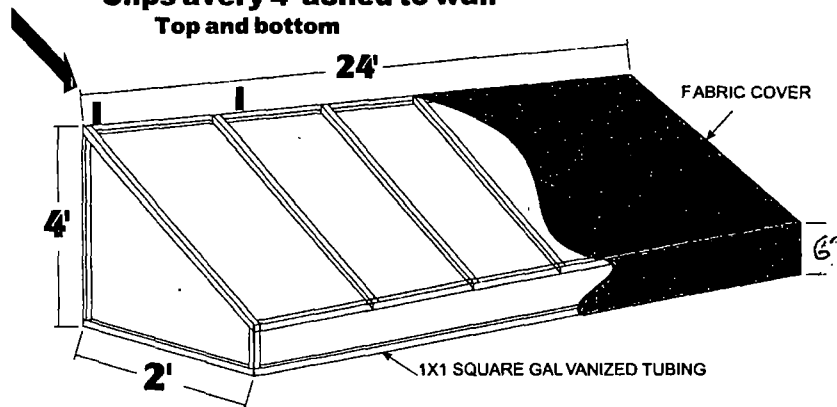

Created exclusively for:

Address

City

State

Sign Location

Account Rep:

Clients Approved Date

Landlords Approval Date

DesignNo.

Sheet No.

Date

Rev Date

Designer:

Scale

WORK DESCRIPTION

PAGE 1

DRAWING BY ART
DRAWING NO.



AMERICAN PUBLIC ART
773-545-2722
3884 N. CICERO
CHICAGO IL 60641

EMAIL APARTSIGNS@SBCGLOBAL.NET

FAX 773-545-2701



06/05/2013

Alderman Scott Waguespack
Ward # 32
City of Chicago
City Hall, Room 300
121 North LaSalle Street
Chicago, Illinois 60602

Re: An ordinance to use and maintain a portion of the public right-of-way for one (1) awning(s) for New England Seafood Company Fish Market, adjacent to the premises known as 3341 N. Lincoln Ave..

Dear Alderman Scott Waguespack:

The applicant referenced above has requested the use of the public right-of-way for a **awning(s)**. An ordinance has been prepared by the Department of Business Affairs and Consumer Protection – Business Assistance Center - Public Way Use Unit for presentation to the City Council. Because this request was made for properties located in your ward, as approved by you as per the attached, I respectfully request that you introduce the attached ordinance at the next City Council meeting.

If you have any questions regarding this ordinance, please contact Anthony Bertuca at (312) 744-5506.

Department of Business Affairs and Consumer Protection



City of Chicago



O2013-4676

Office of the City Clerk

Document Tracking Sheet

Meeting Date:	6/5/2013
Sponsor(s):	Waguespack, Scott (32)
Type:	Ordinance
Title:	Awning(s) for Paciugo Roscoe Village
Committee(s) Assignment:	Committee on Transportation and Public Way

ORDINANCE
PACIUGO ROSCOE VILLAGE
Acct. No. 372746 - 1
Permit No. 1105591

Be It Ordained by the City Council of the City of Chicago:

SECTION 1. Permission and authority are hereby given and granted to PACIUGO ROSCOE VILLAGE, upon the terms and subject to the conditions of this ordinance to construct, install, maintain and use one (1) Awning(s) projecting over the public right-of-way adjacent to its premises known as 2009 W. Roscoe St..

Said Awning(s) at W ROSCOE ST measure(s):

One (1) at eighteen point two five (18.25) feet in length, and two (2) feet in width for a total of thirty-six point five (36.5) square feet.

The location of said privilege shall be as shown on prints kept on file with the Department of Business Affairs and Consumer Protection and the Office of the City Clerk.

Said privilege shall be constructed in accordance with plans and specifications approved by the Zoning Department - Signs.

This grant of privilege in the public way shall be subject to the provisions of Section 10-28-015 and all other required provisions of the Municipal Code of Chicago.

The grantee shall pay to the City of Chicago as compensation for the privilege #1105591 herein granted the sum of fifty (\$50.00) per annum in advance.

A 25% penalty will be added for payments received after due date.



The permit holder agrees to hold the City of Chicago harmless for any damage, relocation or replacement costs associated with damage, relocation or removal of private property caused by the City performing work in the public way.

Authority herein given and granted for a period of five (5) years from and after Date of Passage.

Alderman

A handwritten signature in black ink, reading "Scott Waguespack", written over a horizontal line.

Scott Waguespack 32nd Ward

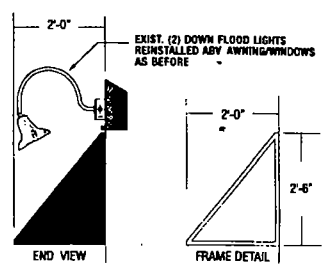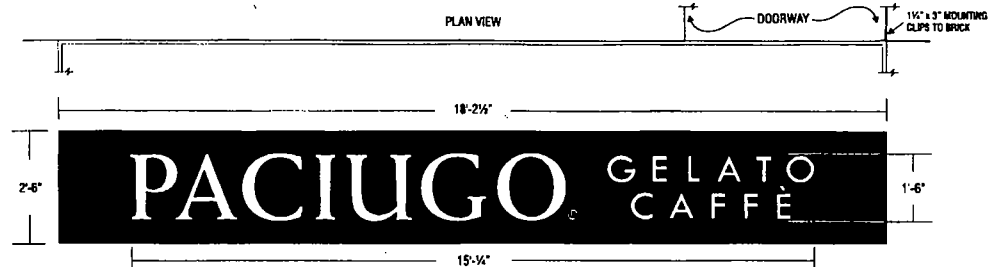


(1) NON-ILLUMINATED AWNING
SCALE: 3/16" = 1'


- FABRICATE AND INSTALL ONE (1) ALUMINUM TUBE FRAME AWNING WITH CLOSED ENDS
- COVERED IN SUNBRELLA #4546 - CAPTAIN NAVY WITH WHITE PAINTED COPY
- LEFT END & TOP MOUNTED TO WINDOW/DOOR FRAMES
- RIGHT END MOUNTED TO DOORWAY BRICK w/ 1 1/2" x 3" CLIPS PAINTED SW6081 TANBARK TO MATCH BRICK



PROPOSED ELEVATION - SCALE: 3/16" = 1' (Goose-neck Lamps Reinstated)

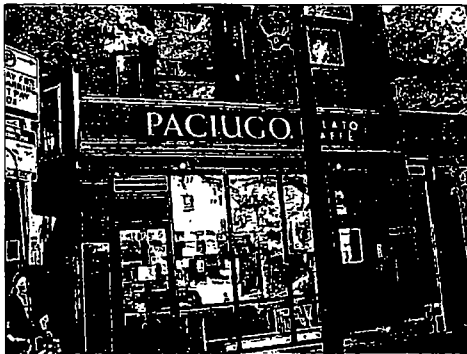

AS IS ELEVATION - M.D.O. PANEL TO BE REMOVED

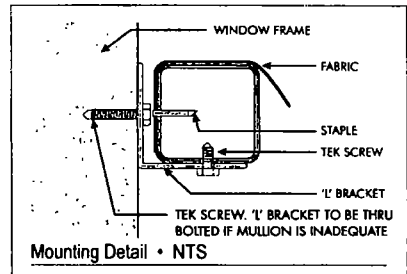

DATE	REVISION
9.27.12	REVISED 'GELATO' TO 'ICE CREAM'
10.08.12	REVISED ALL COPY TO CAPS
10.16.12	REVISED PER SURVEY
06.16.13	REVISED FOR PERMITTING
2.19.13	REVISED PER TO NOTATIONS REINSTALL FLOOR
02.06.13	REVISED PER JST NOTES

CUSTOMER APPROVAL

DATE

This design is the original and unpublished work of DOYLE SIGNS, INC. and may not be reproduced, copied or exhibited in any fashion without the expressed written consent from an authorized officer of The Company. The rights to this design may be purchased.

CLIENT	PACIUCO
ADDRESS	2009 W. ROSCOE
CITY	CHICAGO
STATE	IL
DESIGNER AT	SALESPERSON JST
DRAWING NO.	12783
SCALE	NOTED
DATE	5.16.12
SHEET NO.	1 of 1



06/05/2013

Alderman Scott Waguespack
Ward # 32
City of Chicago
City Hall, Room **300**
121 North LaSalle Street
Chicago, Illinois 60602

Re: An ordinance to use and maintain a portion of the public right-of-way for one (1) awning(s) for
PACIUGO ROSCOE VILLAGE, adjacent to the premises known as **2009 W. Roscoe St..**

Dear Alderman Scott Waguespack:

The applicant referenced above has requested the use of the public right-of-way for a **awning(s)**. An ordinance has been prepared by the Department of Business Affairs and Consumer Protection – Business Assistance Center - Public Way Use Unit for presentation to the City Council. Because this request was made for properties located in your ward, as approved by you as per the attached, I respectfully request that you introduce the attached ordinance at the next City Council meeting.

If you have any questions regarding this ordinance, please contact Anthony Bertuca at (312) 744-5506.

Department of Business Affairs and Consumer Protection



City of Chicago



O2013-4680

Office of the City Clerk

Document Tracking Sheet

Meeting Date:

6/5/2013

Sponsor(s):

Waguespack, Scott (32)

Type:

Ordinance

Title:

Awning(s) for Soundz Good Chicago

Committee(s) Assignment:

Committee on Transportation and Public Way

ORDINANCE
SOUNDZ GOOD CHICAGO
Acct. No. 28597 - 2
Permit No. 1097535

Be It Ordained by the City Council of the City of Chicago:

SECTION 1. Permission and authority are hereby given and granted to SOUNDZ GOOD CHICAGO, upon the terms and subject to the conditions of this ordinance to construct, install, maintain and use two (2) Awning(s) projecting over the public right-of-way adjacent to its premises known as 3445 N. Western Ave..

Said Awning(s) at N. western measure(s):

One (1) at twelve (12) feet in length, and four (4) feet in width for a total of forty-eight (48) square feet.

One (1) at eighteen (18) feet in length, and four (4) feet in width for a total of seventy-two (72) square feet.

The location of said privilege shall be as shown on prints kept on file with the Department of Business Affairs and Consumer Protection and the Office of the City Clerk.

Said privilege shall be constructed in accordance with plans and specifications approved by the Zoning Department - Signs.

This grant of privilege in the public way shall be subject to the provisions of Section 10-28-015 and all other required provisions of the Municipal Code of Chicago.

The grantee shall pay to the City of Chicago as compensation for the privilege #1097535 herein granted the sum of one hundred (\$100.00) per annum in advance.

A 25% penalty will be added for payments received after due date.

The permit holder agrees to hold the City of Chicago harmless for any damage, relocation or replacement costs associated with damage, relocation or removal of private property caused by the City performing work in the public way.

Authority herein given and granted for a period of five (5) years from and after Date of Passage.

Alderman 
Scott Waguespack 32nd Ward


APPLICATION TO USE THE PUBLIC RIGHT OF WAY

EXAMPLE OF CANOPY/AWNING DRAWING



CANOPY DRAWING

PROPERTY LOCATION: 3445 N. WESTCHAM
ORGANIZATION(S) NAME: Sound Good Chicago

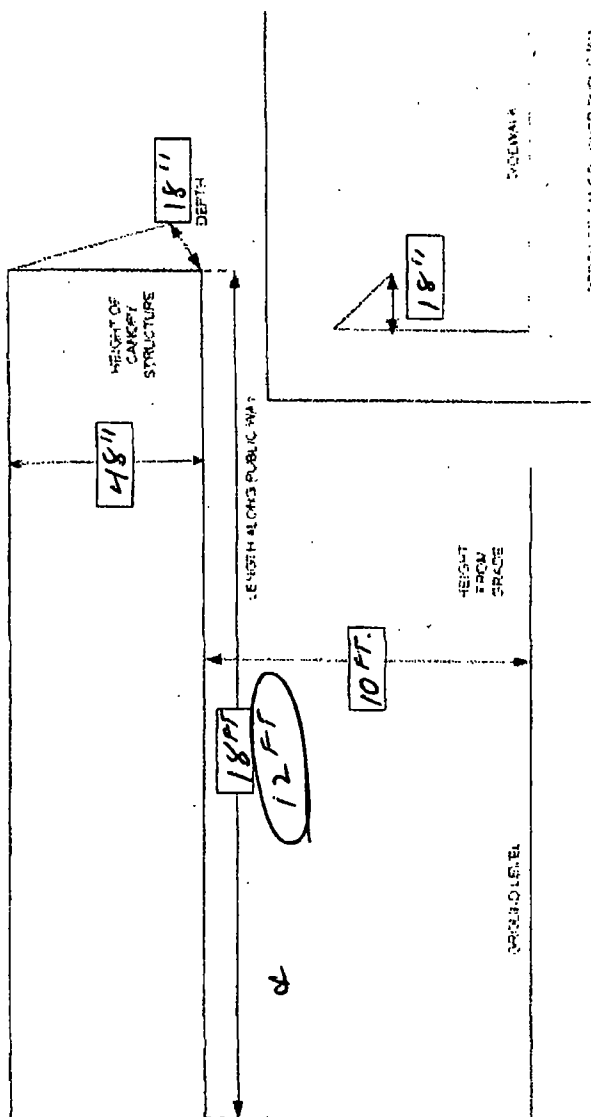



06/05/2013

Alderman Scott Waguespack
Ward # 32
City of Chicago
City Hall, Room 300
121 North LaSalle Street
Chicago, Illinois 60602

Re: An ordinance to use and maintain a portion of the public right-of-way for **two (2) awning(s)** for
SOUNDZ GOOD CHICAGO, adjacent to the premises known as **3445 N. Western Ave..**

Dear Alderman Scott Waguespack:

The applicant referenced above has requested the use of the public right-of-way for a **awning(s)**. An ordinance has been prepared by the Department of Business Affairs and Consumer Protection – Business Assistance Center - Public Way Use Unit for presentation to the City Council. Because this request was made for properties located in your ward, as approved by you as per the attached, I respectfully request that you introduce the attached ordinance at the next City Council meeting.

If you have any questions regarding this ordinance, please contact Anthony Bertuca at (312) 744-5506.

Department of Business Affairs and Consumer Protection



City of Chicago



O2013-4687

Office of the City Clerk

Document Tracking Sheet

Meeting Date:	6/5/2013
Sponsor(s):	Mell, Richard F. (33)
Type:	Ordinance
Title:	Awning(s) for Central Buy Low Liquor
Committee(s) Assignment:	Committee on Transportation and Public Way

ORDINANCE
CENTRAL BUY LOW LIQUOR
Acct. No. 216137 - 1
Permit No. 1106271

Be It Ordained by the City Council of the City of Chicago:

SECTION 1. Permission and authority are hereby given and granted to CENTRAL BUY LOW LIQUOR, upon the terms and subject to the conditions of this ordinance to maintain and use, as now constructed, one (1) Awning(s) projecting over the public right-of-way adjacent to its premises known as 3360 W. Montrose Ave..

Said Awning(s) at w. montrose measure(s):

One (1) at eighty-five (85) feet in length, and three (3) feet in width for a total of two hundred fifty-five (255) square feet.

The location of said privilege shall be as shown on prints kept on file with the Department of Business Affairs and Consumer Protection and the Office of the City Clerk.

Said privilege shall be constructed in accordance with plans and specifications approved by the Zoning Department - Signs.

This grant of privilege in the public way shall be subject to the provisions of Section 10-28-015 and all other required provisions of the Municipal Code of Chicago.


The grantee shall pay to the City of Chicago as compensation for the privilege #1106271 herein granted the sum of one hundred ten (\$110.00) per annum in advance.

A 25% penalty will be added for payments received after due date.



The permit holder agrees to hold the City of Chicago harmless for any damage, relocation or replacement costs associated with damage, relocation or removal of private property caused by the City performing work in the public way.

Authority herein given and granted for a period of five (5) years from and after 05/14/2013.

Alderman

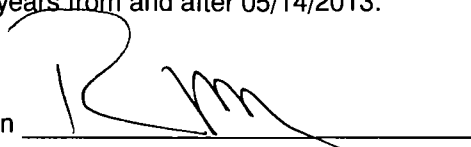
Richard F. Mell 33rd Ward

**3360 W. MONTROSE
CHICAGO IL 60618**

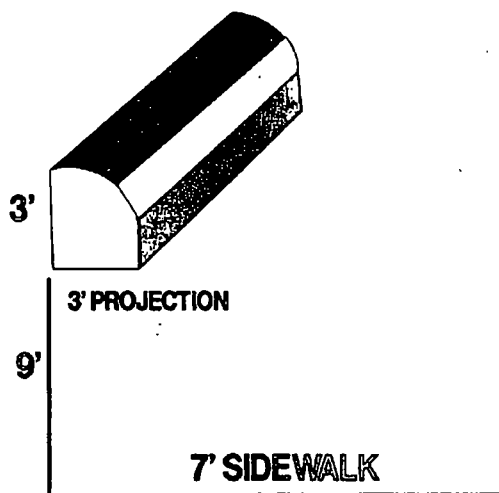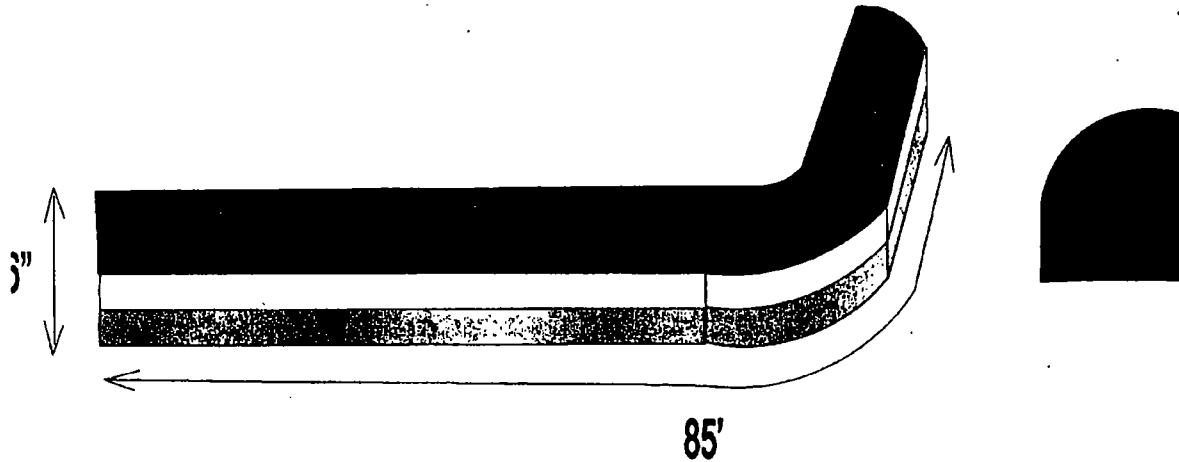

- **85' AWNING**
- **7' SIDE WALK**
- **9' FROM GRADE**
- **3' PROJECTION**



06/05/2013

Alderman **Richard F. Mell**
Ward # **33**
City of Chicago
City Hall, Room **208**
121 North LaSalle Street
Chicago, Illinois 60602

Re: An ordinance to use and maintain a portion of the public right-of-way for **one (1) awning(s)** for
CENTRAL BUY LOW LIQUOR, adjacent to the premises known as **3360 W. Montrose Ave..**

Dear Alderman **Richard F. Mell**:

The applicant referenced above has requested the use of the public right-of-way for a **awning(s)**. An ordinance has been prepared by the Department of Business Affairs and Consumer Protection – Business Assistance Center - Public Way Use Unit for presentation to the City Council. Because this request was made for properties located in your ward, as approved by you as per the attached, I respectfully request that you introduce the attached ordinance at the next City Council meeting.

If you have any questions regarding this ordinance, please contact Anthony Bertuca at (312) 744-5506.

Department of Business Affairs and Consumer Protection



City of Chicago



O2013-4690

Office of the City Clerk

Document Tracking Sheet

Meeting Date:	6/5/2013
Sponsor(s):	Mell, Richard F. (33)
Type:	Ordinance
Title:	Awning(s) for J&C Food Market, Inc.
Committee(s) Assignment:	Committee on Transportation and Public Way

ORDINANCE
J & C FOOD MARKET INC
Acct. No. 244826 - 1
Permit No. 1106802

Be It Ordained by the City Council of the City of Chicago:

SECTION 1. Permission and authority are hereby given and granted to J & C FOOD MARKET INC, upon the terms and subject to the conditions of this ordinance to maintain and use, as now constructed, one (1) Awning(s) projecting over the public right-of-way adjacent to its premises known as 3404 W. Irving Park Rd..

Said Awning(s) at W. Irving Park Rd measure(s):

One (1) at twenty-four (24) feet in length, and two (2) feet in width for a total of forty-eight (48) square feet.

The location of said privilege shall be as shown on prints kept on file with the Department of Business Affairs and Consumer Protection and the Office of the City Clerk.

Said privilege shall be constructed in accordance with plans and specifications approved by the Zoning Department - Signs.

This grant of privilege in the public way shall be subject to the provisions of Section 10-28-015 and all other required provisions of the Municipal Code of Chicago.


The grantee shall pay to the City of Chicago as compensation for the privilege #1106802 herein granted the sum of fifty (\$50.00) per annum in advance.

A 25% penalty will be added for payments received after due date.

The permit holder agrees to hold the City of Chicago harmless for any damage, relocation or replacement costs associated with damage, relocation or removal of private property caused by the City performing work in the public way.

Authority herein given and granted for a period of five (5) years from and after 02/06/2013.


Alderman

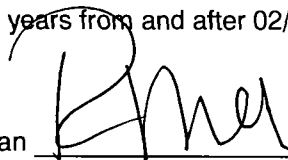

Richard F. Mell 33rd Ward

CANOPY DIMENSIONS.

J. C Food Market Inc

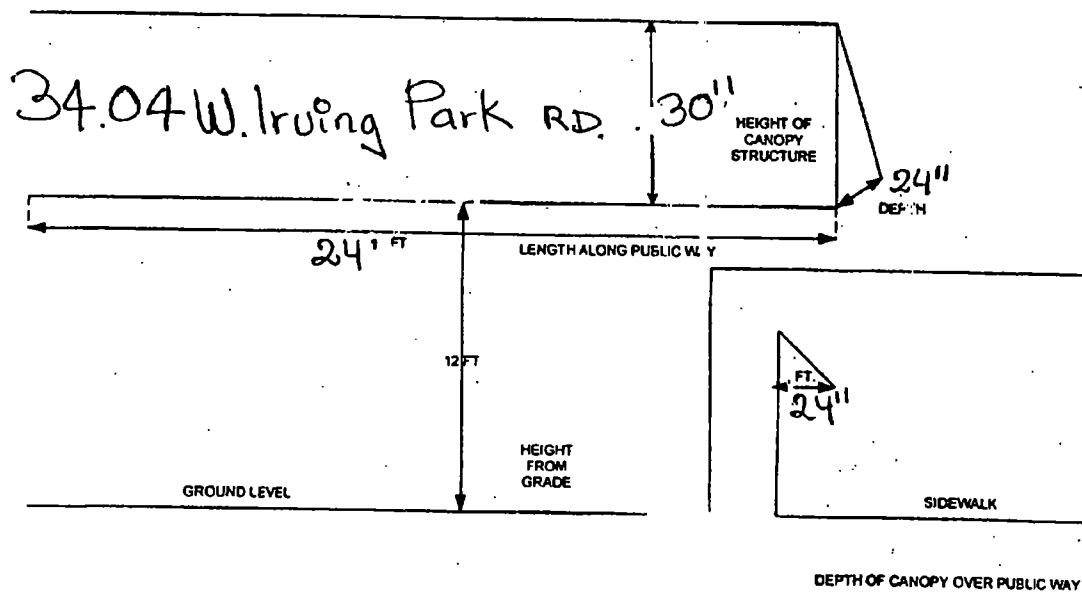



06/05/2013

Alderman **Richard F. Mell**
Ward # **33**
City of Chicago
City Hall, Room **208**
121 North LaSalle Street
Chicago, Illinois 60602

Re: An ordinance to use and maintain a portion of the public right-of-way for **one (1) awning(s)** for **J & C FOOD MARKET INC**, adjacent to the premises known as **3404 W. Irving Park Rd..**

Dear Alderman **Richard F. Mell**:

The applicant referenced above has requested the use of the public right-of-way for a **awning(s)**. An ordinance has been prepared by the Department of Business Affairs and Consumer Protection – Business Assistance Center - Public Way Use Unit for presentation to the City Council. Because this request was made for properties located in your ward, as approved by you as per the attached, I respectfully request that you introduce the attached ordinance at the next City Council meeting.

If you have any questions regarding this ordinance, please contact Anthony Bertuca at (312) 744-5506.

Department of Business Affairs and Consumer Protection



City of Chicago



O2013-4696

Office of the City Clerk

Document Tracking Sheet

Meeting Date:	6/5/2013
Sponsor(s):	Mell, Richard F. (33)
Type:	Ordinance
Title:	Awning(s) for Nicks Fruit Market
Committee(s) Assignment:	Committee on Transportation and Public Way

ORDINANCE
NICKS FRUIT MARKET
Acct. No. 86753 - 2
Permit No. 1106888

Be It Ordained by the City Council of the City of Chicago:

SECTION 1. Permission and authority are hereby given and granted to NICKS FRUIT MARKET, upon the terms and subject to the conditions of this ordinance to maintain and use, as now constructed, one (1) Awning(s) projecting over the public right-of-way adjacent to its premises known as 3657 W. Lawrence Ave..

Said Awning(s) at W. Lawrence Avenue measure(s):

One (1) at forty-four point five (44.5) feet in length, and two point two five (2.25) feet in width for a total of one hundred point one three (100.13) square feet.

The location of said privilege shall be as shown on prints kept on file with the Department of Business Affairs and Consumer Protection and the Office of the City Clerk.

Said privilege shall be constructed in accordance with plans and specifications approved by the Zoning Department - Signs.


This grant of privilege in the public way shall be subject to the provisions of Section 10-28-015 and all other required provisions of the Municipal Code of Chicago.

The grantee shall pay to the City of Chicago as compensation for the privilege #1106888 herein granted the sum of sixty-nine dollars and fifty cents (\$69.50) per annum in advance.


A 25% penalty will be added for payments received after due date.

The permit holder agrees to hold the City of Chicago harmless for any damage, relocation or replacement costs associated with damage, relocation or removal of private property caused by the City performing work in the public way.

Authority herein given and granted for a period of five (5) years from and after 05/14/2013.

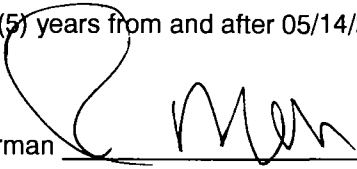Alderman 

Richard F. Mell 33rd Ward

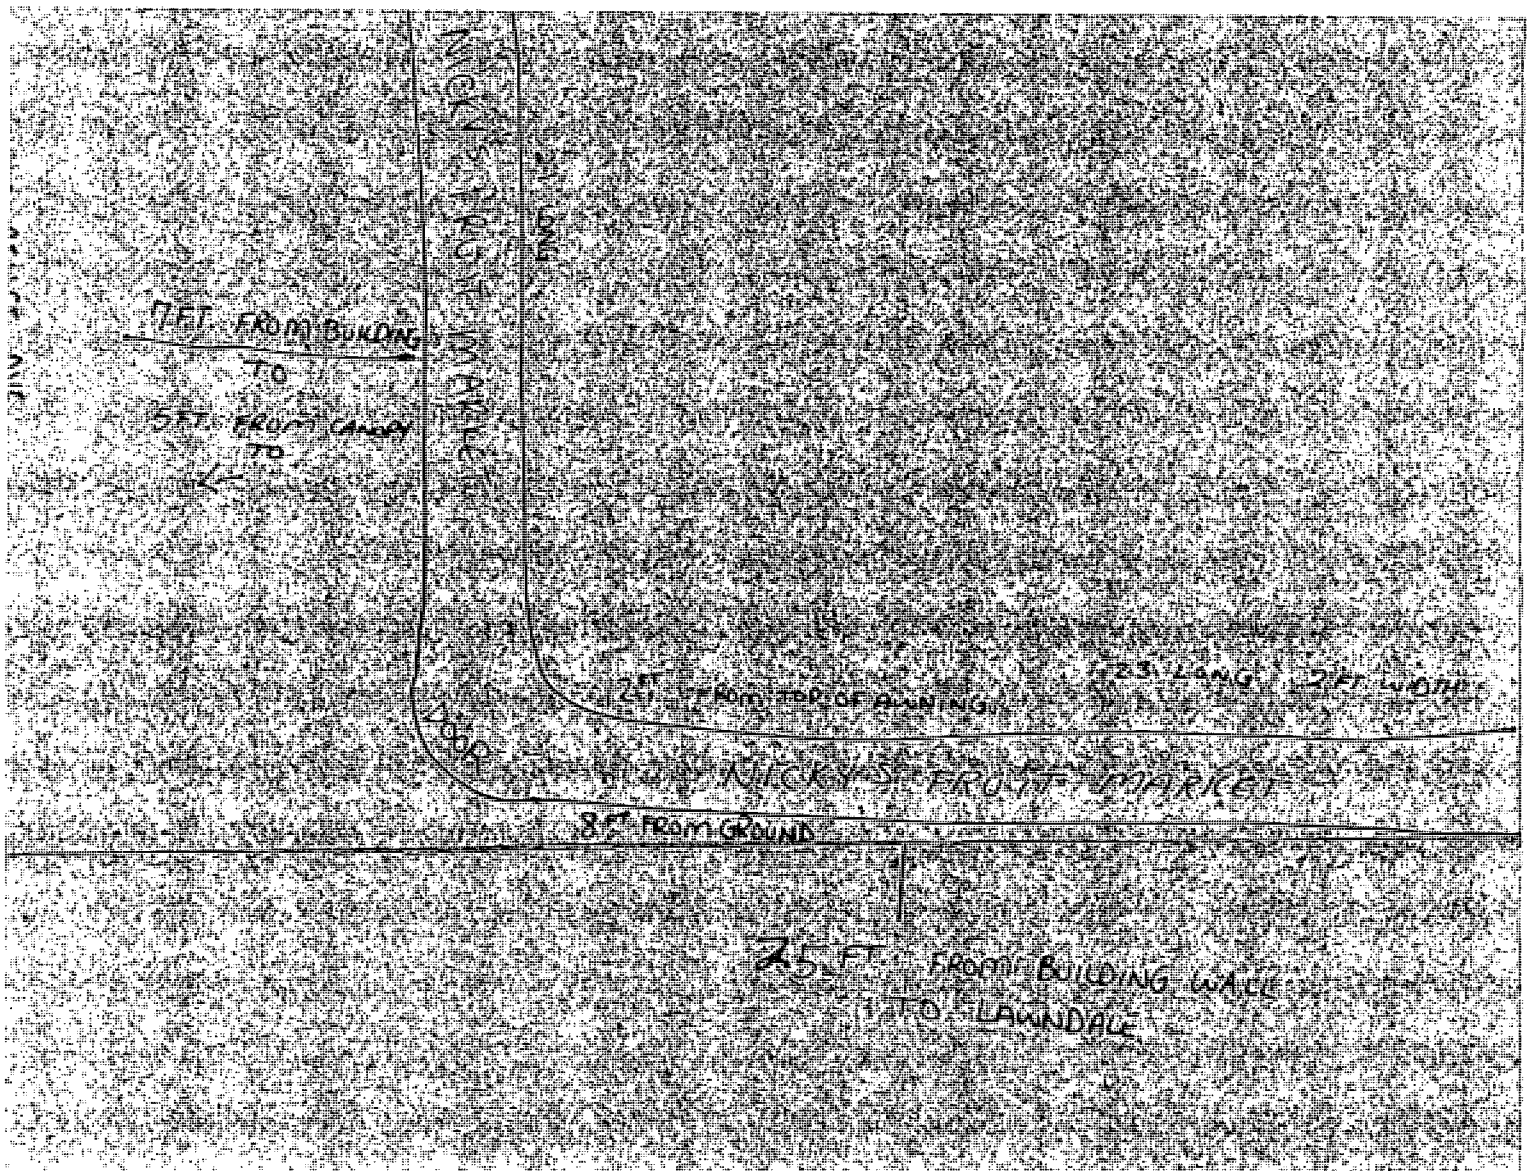



06/05/2013

Alderman **Richard F. Mell**
Ward # **33**
City of Chicago
City Hall, Room **208**
121 North LaSalle Street
Chicago, Illinois 60602

Re: An ordinance to use and maintain a portion of the public right-of-way for **one (1) awning(s)** for
NICKS FRUIT MARKET, adjacent to the premises known as **3657 W. Lawrence Ave..**

Dear Alderman **Richard F. Mell**:

The applicant referenced above has requested the use of the public right-of-way for a **awning(s)**. An ordinance has been prepared by the Department of Business Affairs and Consumer Protection – Business Assistance Center - Public Way Use Unit for presentation to the City Council. Because this request was made for properties located in your ward, as approved by you as per the attached, I respectfully request that you introduce the attached ordinance at the next City Council meeting.

If you have any questions regarding this ordinance, please contact Anthony Bertuca at (312) 744-5506.

Department of Business Affairs and Consumer Protection



City of Chicago



O2013-4707

Office of the City Clerk

Document Tracking Sheet

Meeting Date:	6/5/2013
Sponsor(s):	Austin, Carrie M. (34)
Type:	Ordinance
Title:	Awning(s) for Bunnyland Developmental Daycare
Committee(s) Assignment:	Committee on Transportation and Public Way

ORDINANCE
BUNNYLAND DEVELOPMENTAL DAYCARE
Acct. No. 26836 - 1
Permit No. 1106555

Be It Ordained by the City Council of the City of Chicago:

SECTION 1. Permission and authority are hereby given and granted to BUNNYLAND DEVELOPMENTAL DAYCARE, upon the terms and subject to the conditions of this ordinance to maintain and use, as now constructed, one (1) Awning(s) projecting over the public right-of-way adjacent to its premises known as 545 W. 119th St..

Said Awning(s) at W. 119th St measure(s):

One (1) at ten (10) feet in length, and four (4) feet in width for a total of forty (40) square feet.

The location of said privilege shall be as shown on prints kept on file with the Department of Business Affairs and Consumer Protection and the Office of the City Clerk.

Said privilege shall be constructed in accordance with plans and specifications approved by the Zoning Department - Signs.

This grant of privilege in the public way shall be subject to the provisions of Section 10-28-015 and all other required provisions of the Municipal Code of Chicago.

The grantee shall pay to the City of Chicago as compensation for the privilege #1106555 herein granted the sum of fifty (\$50.00) per annum in advance.

A 25% penalty will be added for payments received after due date.


The permit holder agrees to hold the City of Chicago harmless for any damage, relocation or replacement costs associated with damage, relocation or removal of private property caused by the City performing work in the public way.

Authority herein given and granted for a period of five (5) years from and after 03/12/2013.

Alderman Carrie M. Austin

Carrie M. Austin 34th Ward

545 W. 119th St
CANOPY DIMENSIONS

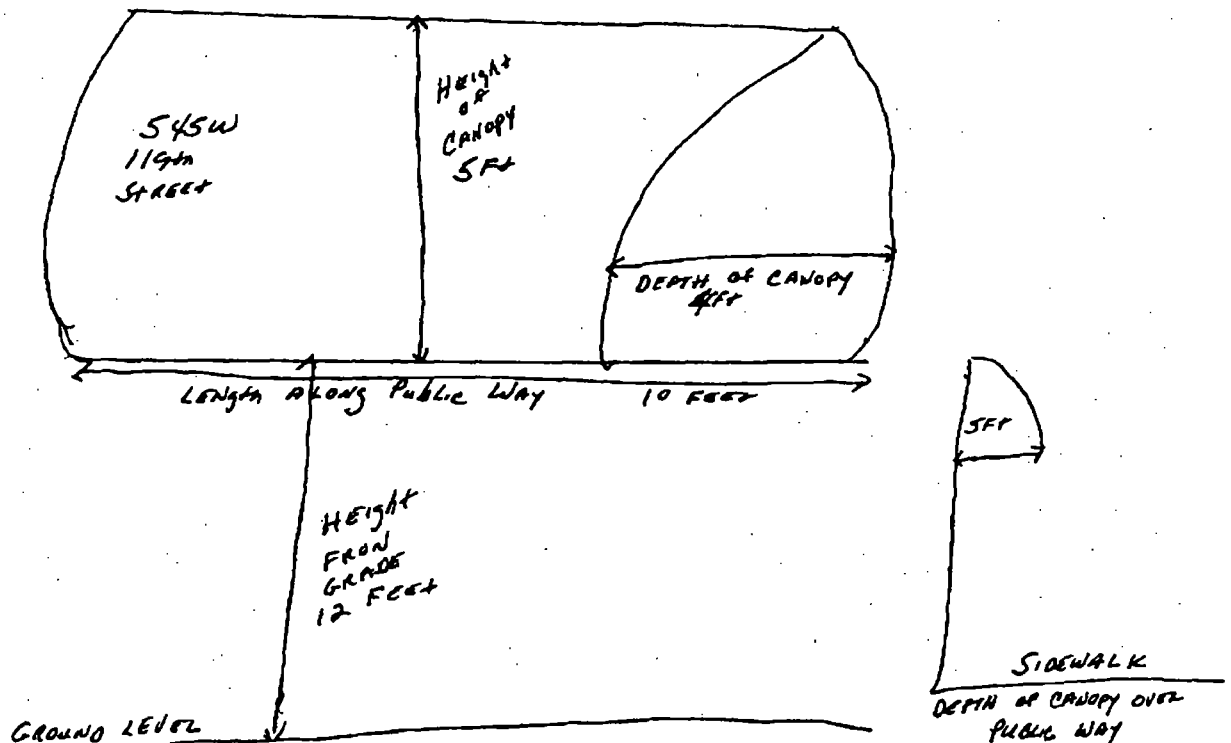



06/05/2013

Alderman **Carrie M. Austin**
Ward # 34
City of Chicago
City Hall, Room 203
121 North LaSalle Street
Chicago, Illinois 60602

Re: An ordinance to use and maintain a portion of the public right-of-way for **one (1) awning(s)** for
BUNNYLAND DEVELOPMENTAL DAYCARE, adjacent to the premises known as **545 W.**
119th St..

Dear Alderman **Carrie M. Austin**:

The applicant referenced above has requested the use of the public right-of-way for a **awning(s)**. An ordinance has been prepared by the Department of Business Affairs and Consumer Protection – Business Assistance Center - Public Way Use Unit for presentation to the City Council. Because this request was made for properties located in your ward, as approved by you as per the attached, I respectfully request that you introduce the attached ordinance at the next City Council meeting.

If you have any questions regarding this ordinance, please contact Anthony Bertuca at (312) 744-5506.

Department of Business Affairs and Consumer Protection



City of Chicago



O2013-4714

Office of the City Clerk

Document Tracking Sheet

Meeting Date:	6/5/2013
Sponsor(s):	Colón, Rey (35)
Type:	Ordinance
Title:	Awning(s) for Delgado Travel Agency, Inc.
Committee(s) Assignment:	Committee on Transportation and Public Way

ORDINANCE
DELGADO TRAVEL AGENCY INC
Acct. No. 243293 - 1
Permit No. 1106559

Be It Ordained by the City Council of the City of Chicago:

SECTION 1. Permission and authority are hereby given and granted to DELGADO TRAVEL AGENCY INC, upon the terms and subject to the conditions of this ordinance to maintain and use, as now constructed, one (1) Awning(s) projecting over the public right-of-way adjacent to its premises known as 2845 N. Milwaukee Ave..

Said Awning(s) at N. Milwaukee Avenue measure(s):

One (1) at twenty-five (25) feet in length, and two (2) feet in width for a total of fifty (50) square feet.

The location of said privilege shall be as shown on prints kept on file with the Department of Business Affairs and Consumer Protection and the Office of the City Clerk.

Said privilege shall be constructed in accordance with plans and specifications approved by the Zoning Department - Signs.


This grant of privilege in the public way shall be subject to the provisions of Section 10-28-015 and all other required provisions of the Municipal Code of Chicago.

The grantee shall pay to the City of Chicago as compensation for the privilege #1106559 herein granted the sum of fifty (\$50.00) per annum in advance.

A 25% penalty will be added for payments received after due date.


The permit holder agrees to hold the City of Chicago harmless for any damage, relocation or replacement costs associated with damage, relocation or removal of private property caused by the City performing work in the public way.

Authority herein given and granted for a period of five (5) years from and after 01/09/2013.

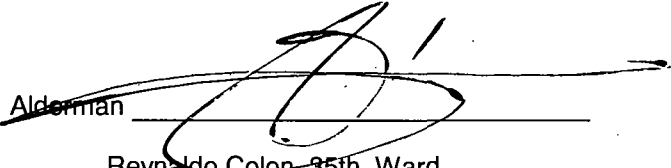
Alderman _____

Reynaldo Colon - 35th Ward

Delgado Travel
2845 N. MILWAUKEE AVE.
Chicago, Illinois,

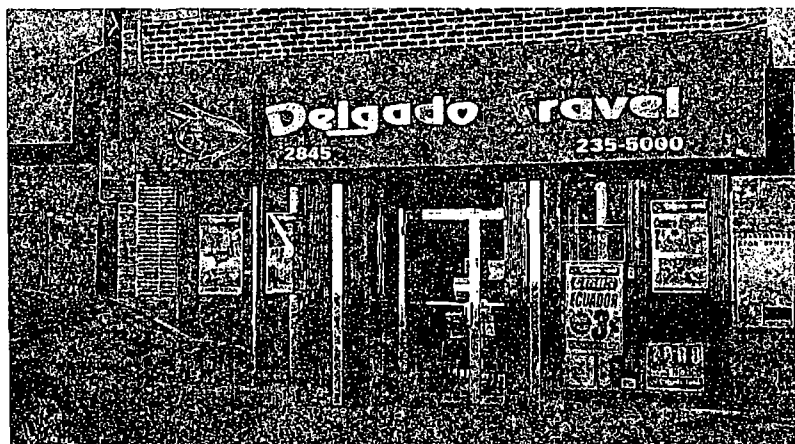

Building line

4'



Total depth over
public way 24'

10'
Height above
grade

Side walk

25'



4'



06/05/2013

Alderman Reynaldo Colon
Ward # 35
City of Chicago
City Hall, Room **203**
121 North LaSalle Street
Chicago, Illinois 60602

Re: An ordinance to use and maintain a portion of the public right-of-way for **one (1) awning(s)** for **DELGADO TRAVEL AGENCY INC**, adjacent to the premises known as **2845 N. Milwaukee Ave.**.

Dear Alderman Reynaldo Colon:

The applicant referenced above has requested the use of the public right-of-way for a **awning(s)**. An ordinance has been prepared by the Department of Business Affairs and Consumer Protection – Business Assistance Center - Public Way Use Unit for presentation to the City Council. Because this request was made for properties located in your ward, as approved by you as per the attached, I respectfully request that you introduce the attached ordinance at the next City Council meeting.

If you have any questions regarding this ordinance, please contact Anthony Bertuca at (312) 744-5506.

Department of Business Affairs and Consumer Protection



City of Chicago



O2013-4720

Office of the City Clerk

Document Tracking Sheet

Meeting Date:	6/5/2013
Sponsor(s):	Colón, Rey (35)
Type:	Ordinance
Title:	Awning(s) for J&R International
Committee(s) Assignment:	Committee on Transportation and Public Way

ORDINANCE
J & R INTERNATIONAL
Acct. No. 312511 - 1
Permit No. 1106250

Be It Ordained by the City Council of the City of Chicago:

SECTION 1. Permission and authority are hereby given and granted to J & R INTERNATIONAL, upon the terms and subject to the conditions of this ordinance to maintain and use, as now constructed, one (1) Awning(s) projecting over the public right-of-way adjacent to its premises known as 2436 N. Milwaukee Ave..

Said Awning(s) at N. Milwaukee Avenue measure(s):

One (1) at fifty (50) feet in length, and four (4) feet in width for a total of two hundred (200) square feet.

The location of said privilege shall be as shown on prints kept on file with the Department of Business Affairs and Consumer Protection and the Office of the City Clerk.

Said privilege shall be constructed in accordance with plans and specifications approved by the Zoning Department - Signs.


This grant of privilege in the public way shall be subject to the provisions of Section 10-28-015 and all other required provisions of the Municipal Code of Chicago.


The grantee shall pay to the City of Chicago as compensation for the privilege #1106250 herein granted the sum of seventy-five (\$75.00) per annum in advance.

A 25% penalty will be added for payments received after due date.

The permit holder agrees to hold the City of Chicago harmless for any damage, relocation or replacement costs associated with damage, relocation or removal of private property caused by the City performing work in the public way.

Authority herein given and granted for a period of five (5) years from and after 04/09/2013.

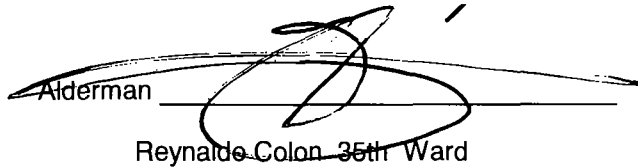
Alderman _____
Reynaldo Colon 35th Ward

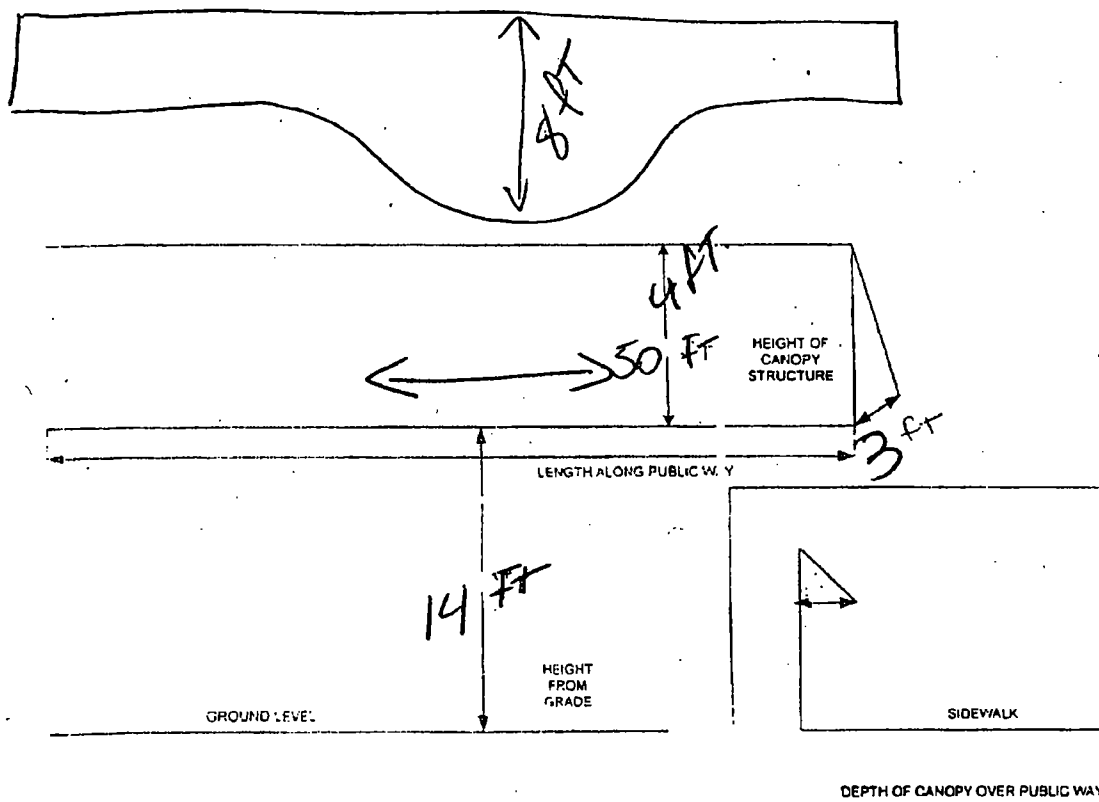



06/05/2013

Alderman Reynaldo Colon
Ward # **35**
City of Chicago
City Hall, Room **203**
121 North LaSalle Street
Chicago, Illinois 60602

Re: An ordinance to use and maintain a portion of the public right-of-way for **one (1) awning(s)** for **J & R INTERNATIONAL**, adjacent to the premises known as **2436 N. Milwaukee Ave..**

Dear Alderman **Reynaldo Colon**:

The applicant referenced above has requested the use of the public right-of-way for a **awning(s)**. An ordinance has been prepared by the Department of Business Affairs and Consumer Protection – Business Assistance Center - Public Way Use Unit for presentation to the City Council. Because this request was made for properties located in your ward, as approved by you as per the attached, I respectfully request that you introduce the attached ordinance at the next City Council meeting.

If you have any questions regarding this ordinance, please contact Anthony Bertuca at (312) 744-5506.

Department of Business Affairs and Consumer Protection



City of Chicago



O2013-4733

Office of the City Clerk

Document Tracking Sheet

Meeting Date:	6/5/2013
Sponsor(s):	Mitts, Emma (37)
Type:	Ordinance
Title:	Awning(s) for N W Inst. Contemporary Learning
Committee(s) Assignment:	Committee on Transportation and Public Way

ORDINANCE
N W INST CONTEMPORARY LEARNING
Acct. No. 25307 - 1
Permit No. 1106810

Be It Ordained by the City Council of the City of Chicago:

SECTION 1. Permission and authority are hereby given and granted to N W INST CONTEMPORARY LEARNING, upon the terms and subject to the conditions of this ordinance to maintain and use, as now constructed, one (1) Awning(s) projecting over the public right-of-way adjacent to its premises known as 4040 W. Division St..

Said Awning(s) at W. Division Street measure(s):

One (1) at forty-eight (48) feet in length, and two (2) feet in width for a total of ninety-six (96) square feet.

The location of said privilege shall be as shown on prints kept on file with the Department of Business Affairs and Consumer Protection and the Office of the City Clerk.

Said privilege shall be constructed in accordance with plans and specifications approved by the Zoning Department - Signs.

This grant of privilege in the public way shall be subject to the provisions of Section 10-28-015 and all other required provisions of the Municipal Code of Chicago.


The grantee shall pay to the City of Chicago as compensation for the privilege #1106810 herein granted the sum of seventy-three (\$73.00) per annum in advance.



A 25% penalty will be added for payments received after due date.

The permit holder agrees to hold the City of Chicago harmless for any damage, relocation or replacement costs associated with damage, relocation or removal of private property caused by the City performing work in the public way.

Authority herein given and granted for a period of five (5) years from and after 01/09/2013.

Alderman

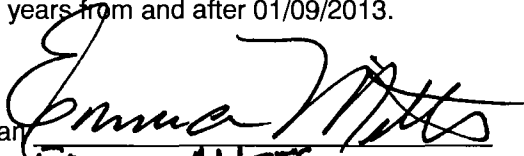
EMMA MITTS
Walter Burnett Jr. 27th Ward
37

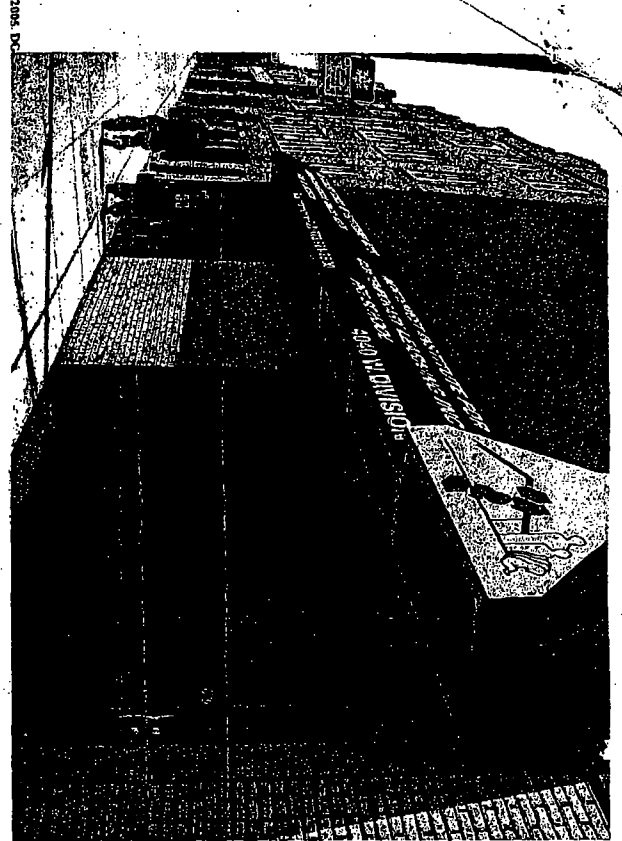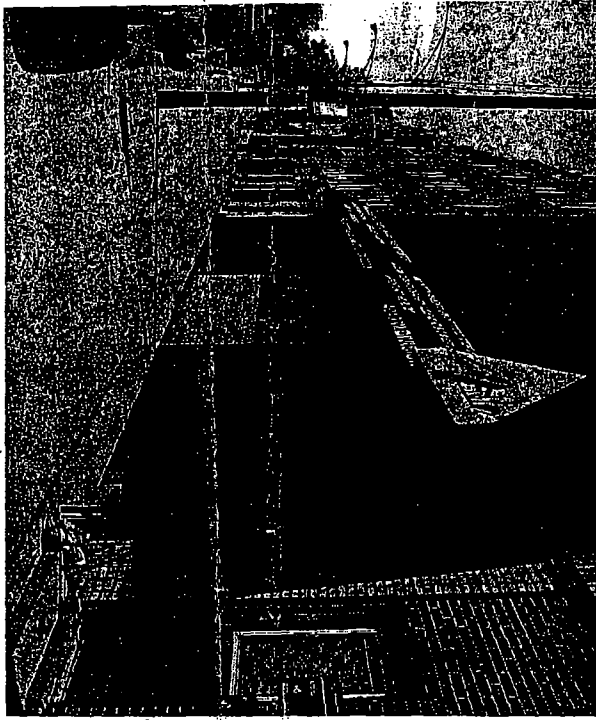

2005 Dec



Emma

Department of Business Affairs and Consumer Protection

Business Assistance Center - Public Way Use Unit
City Hall - 121 N. LaSalle Street, Room 800 • Chicago, IL 60602
(312)-74-GOBIZ (312-744-6249) • (312) 744-1944 (TTY)
<http://www.cityofchicago.org/bacp>

06/05/2013

Alderman **EMMA MITTS**
~~Walter Burnett Jr.~~

Ward # ~~27~~ **37**
City of Chicago
City Hall, Room 203
121 North LaSalle Street
Chicago, Illinois 60602

Re: An ordinance to use and maintain a portion of the public right-of-way for **one (1) awning(s)** for N W
INST CONTEMPORARY LEARNING, adjacent to the premises known as ~~4040~~ W. Division St.,

EMMA MITTS
Dear Alderman ~~Walter Burnett Jr.~~:

5108 W. DIVISION

The applicant referenced above has requested the use of the public right-of-way for a **awning(s)**. An ordinance has been prepared by the Department of Business Affairs and Consumer Protection – Business Assistance Center - Public Way Use Unit for presentation to the City Council. Because this request was made for properties located in your ward, as approved by you as per the attached, I respectfully request that you introduce the attached ordinance at the next City Council meeting.

If you have any questions regarding this ordinance, please contact Anthony Bertuca at (312) 744-5506.

Department of Business Affairs and Consumer Protection

1774

1775

1776



City of Chicago



O2013-4736

Office of the City Clerk

Document Tracking Sheet

Meeting Date:	6/5/2013
Sponsor(s):	Cullerton, Timothy M. (38)
Type:	Ordinance
Title:	Awning(s) for Tom Mastros
Committee(s) Assignment:	Committee on Transportation and Public Way

ORDINANCE
TOM MASTROS
Acct. No. 352035 - 1
Permit No. 1106249

Be It Ordained by the City Council of the City of Chicago:

SECTION 1. Permission and authority are hereby given and granted to TOM MASTROS, upon the terms and subject to the conditions of this ordinance to maintain and use, as now constructed, one (1) Awning(s) projecting over the public right-of-way adjacent to its premises known as 5614 W. Irving Park Rd..

Said Awning(s) at W Irving Park Rd measure(s):

One (1) at twenty-one point three three (21.33) feet in length, and three (3) feet in width for a total of sixty-three point nine nine (63.99) square feet.

The location of said privilege shall be as shown on prints kept on file with the Department of Business Affairs and Consumer Protection and the Office of the City Clerk.

Said privilege shall be constructed in accordance with plans and specifications approved by the Zoning Department - Signs.

This grant of privilege in the public way shall be subject to the provisions of Section 10-28-015 and all other required provisions of the Municipal Code of Chicago.

The grantee shall pay to the City of Chicago as compensation for the privilege #1106249 herein granted the sum of fifty (\$50.00) per annum in advance.

A 25% penalty will be added for payments received after due date.



The permit holder agrees to hold the City of Chicago harmless for any damage, relocation or replacement costs associated with damage, relocation or removal of private property caused by the City performing work in the public way.

Authority herein given and granted for a period of five (5) years from and after Date of Passage.

Alderman 

Timothy Cullerton 38th Ward

canopy

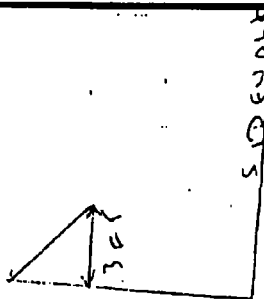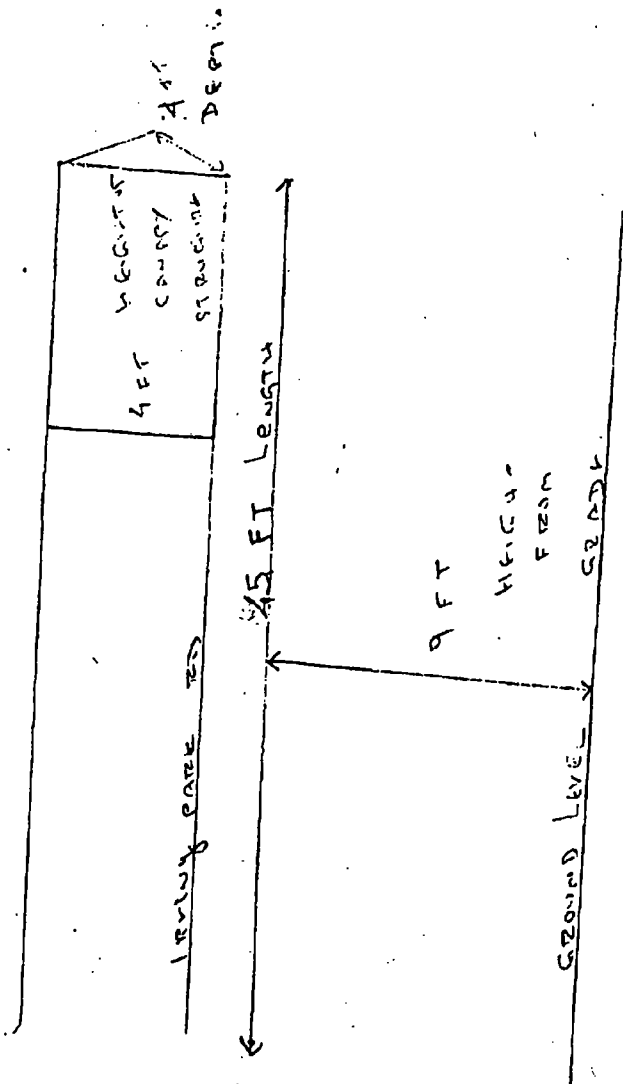

DEPTH OF CANOPY
OVER PAVING WAY

5616 1 IRVING PARK RD



City of Chicago



O2013-4743

Office of the City Clerk

Document Tracking Sheet

Meeting Date:	6/5/2013
Sponsor(s):	Laurino, Margaret (39)
Type:	Ordinance
Title:	Awning(s) for Him Shikar
Committee(s) Assignment:	Committee on Transportation and Public Way

ORDINANCE
HIM SHIKAR
Acct. No. 371192 - 1
Permit No. 1104484

Be It Ordained by the City Council of the City of Chicago:

SECTION 1. Permission and authority are hereby given and granted to HIM SHIKAR, upon the terms and subject to the conditions of this ordinance to construct, install, maintain and use one (1) Awning(s) projecting over the public right-of-way adjacent to its premises known as 6031 N. Cicero Ave..

Said Awning(s) at N. Cicero measure(s):

One (1) at fifteen point six seven (15.67) feet in length, and four (4) feet in width for a total of sixty-two point six eight (62.68) square feet.

The location of said privilege shall be as shown on prints kept on file with the Department of Business Affairs and Consumer Protection and the Office of the City Clerk.

Said privilege shall be constructed in accordance with plans and specifications approved by the Zoning Department - Signs.


This grant of privilege in the public way shall be subject to the provisions of Section 10-28-015 and all other required provisions of the Municipal Code of Chicago.

The grantee shall pay to the City of Chicago as compensation for the privilege #1104484 herein granted the sum of fifty (\$50.00) per annum in advance.

A 25% penalty will be added for payments received after due date.

The permit holder agrees to hold the City of Chicago harmless for any damage, relocation or replacement costs associated with damage, relocation or removal of private property caused by the City performing work in the public way.

Authority herein given and granted for a period of five (5) years from and after Date of Passage.

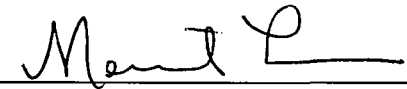Alderman 
Margaret Laurino 39th Ward

CITY OF CHICAGO • BACP-PWU • BUNDLE PERMIT APPLICATION • V.12.21.12


APPLICATION TO USE THE PUBLIC RIGHT OF WAY



EXAMPLE OF CANOPY/AWNING DRAWING

CANOPY DRAWINGS

PROPERTY LOCATION: 6031 N CICERO AVE.
ORGANIZATION'S NAME: HIMSHIKAR INC.

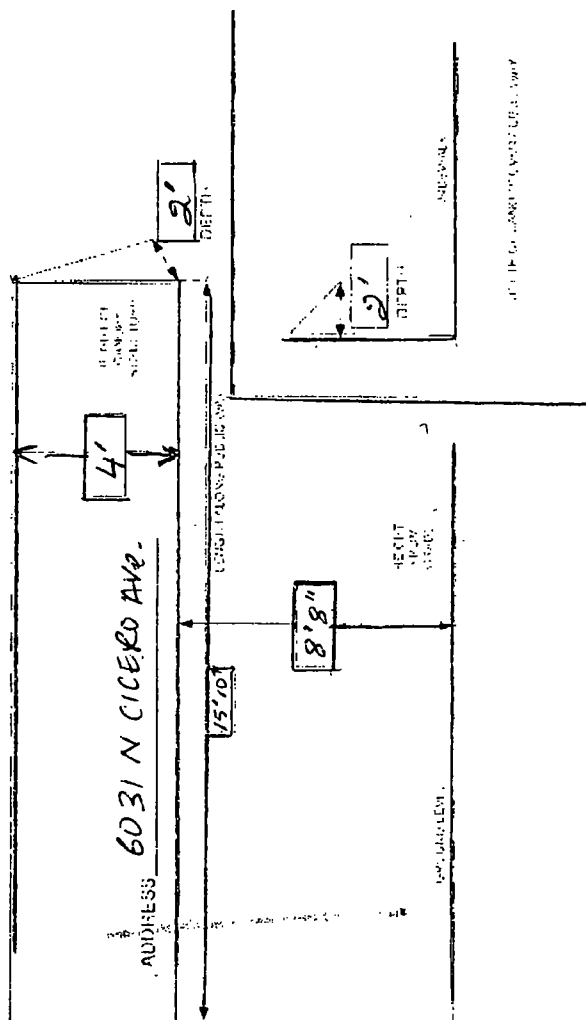



City of Chicago



O2013-4746

Office of the City Clerk

Document Tracking Sheet

Meeting Date:	6/5/2013
Sponsor(s):	Laurino, Margaret (39)
Type:	Ordinance
Title:	Awning(s) for Joe's Food & Liquor
Committee(s) Assignment:	Committee on Transportation and Public Way

ORDINANCE
JOE'S FOOD & LIQUOR
Acct. No. 154 - 1
Permit No. 1106567

Be It Ordained by the City Council of the City of Chicago:

SECTION 1. Permission and authority are hereby given and granted to JOE'S FOOD & LIQUOR, upon the terms and subject to the conditions of this ordinance to maintain and use, as now constructed, two (2) Awning(s) projecting over the public right-of-way adjacent to its premises known as 3626 W. Lawrence Ave..

Said Awning(s) at W. LAWRENCE measure(s):

One (1) at thirty-two (32) feet in length, and two (2) feet in width for a total of sixty-four (64) square feet.

Said Awning(s) at W. LAWRENCE measure(s):

One (1) at six (6) feet in length, and three (3) feet in width for a total of eighteen (18) square feet.

The location of said privilege shall be as shown on prints kept on file with the Department of Business Affairs and Consumer Protection and the Office of the City Clerk.

Said privilege shall be constructed in accordance with plans and specifications approved by the Zoning Department - Signs.

This grant of privilege in the public way shall be subject to the provisions of Section 10-28-015 and all other required provisions of the Municipal Code of Chicago.

The grantee shall pay to the City of Chicago as compensation for the privilege #1106567 herein granted the sum of one hundred seven (\$107.00) per annum in advance.

A 25% penalty will be added for payments received after due date.



The permit holder agrees to hold the City of Chicago harmless for any damage, relocation or replacement costs associated with damage, relocation or removal of private property caused by the City performing work in the public way.

Authority herein given and granted for a period of five (5) years from and after 05/14/2013.

Alderman 

Margaret Laurino 39th Ward

3626 W. LAWRENCE AVE

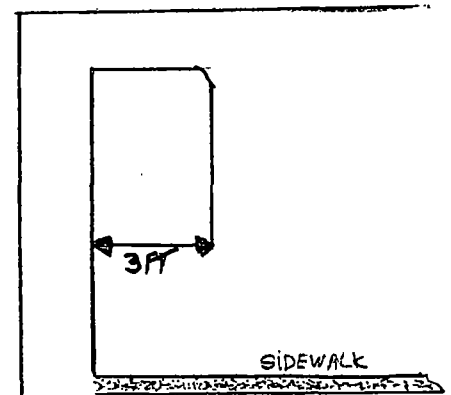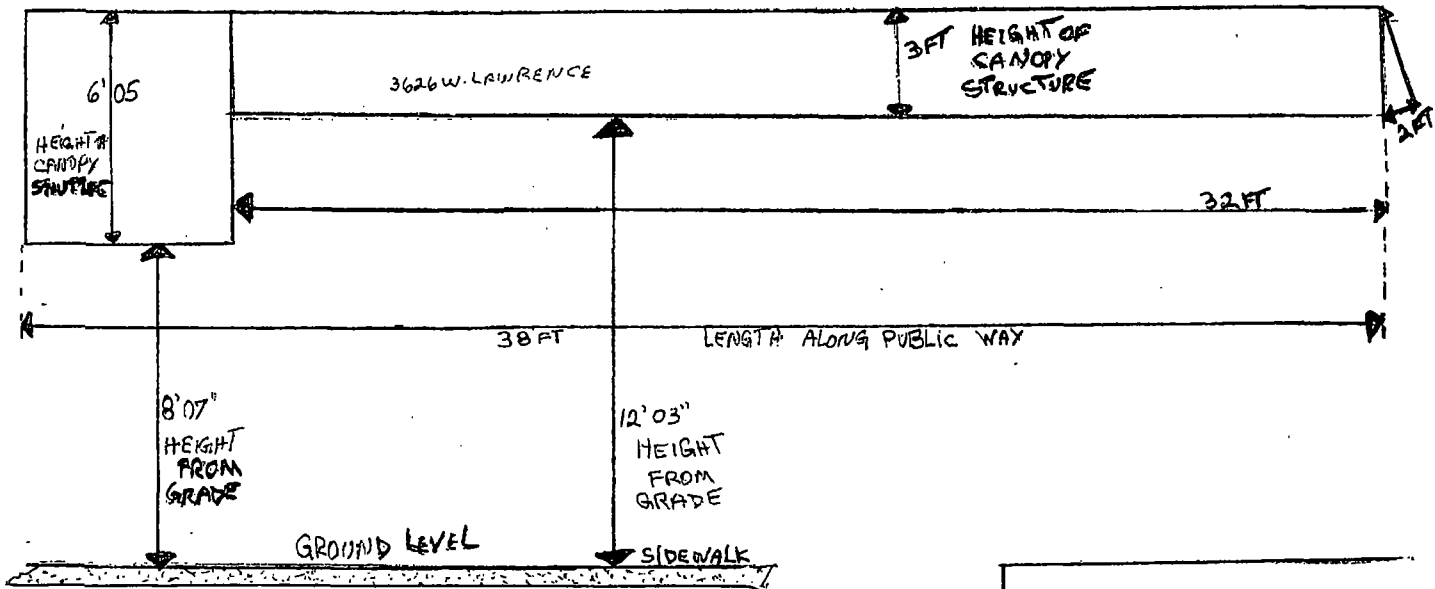

SCALE 1/4



City of Chicago



O2013-4755

Office of the City Clerk

Document Tracking Sheet

Meeting Date:	6/5/2013
Sponsor(s):	O'Connor, Patrick (40)
Type:	Ordinance
Title:	Awning(s) for Pressure Incorporated
Committee(s) Assignment:	Committee on Transportation and Public Way

ORDINANCE
Pressure Incorporated
Acct. No. 288128 - 1
Permit No. 1093819

Be It Ordained by the City Council of the City of Chicago:

SECTION 1. Permission and authority are hereby given and granted to Pressure Incorporated, upon the terms and subject to the conditions of this ordinance to maintain and use, as now constructed, one (1) Awning(s) projecting over the public right-of-way adjacent to its premises known as 6318 N. Clark St..

Said Awning(s) at N. Clark measure(s):

One (1) at fourteen (14) feet in length, and two point zero eight (2.08) feet in width for a total of twenty-nine point one two (29.12) square feet.

The location of said privilege shall be as shown on prints kept on file with the Department of Business Affairs and Consumer Protection and the Office of the City Clerk.

Said privilege shall be constructed in accordance with plans and specifications approved by the Zoning Department - Signs.


This grant of privilege in the public way shall be subject to the provisions of Section 10-28-015 and all other required provisions of the Municipal Code of Chicago.

The grantee shall pay to the City of Chicago as compensation for the privilege #1093819 herein granted the sum of fifty (\$50.00) per annum **to commence (1) one year after passage.**

A 25% penalty will be added for payments received after due date.



The permit holder agrees to hold the City of Chicago harmless for any damage, relocation or replacement costs associated with damage, relocation or removal of private property caused by the City performing work in the public way.

Authority herein given and granted for a period of five (5) years from and after Date of Passage.

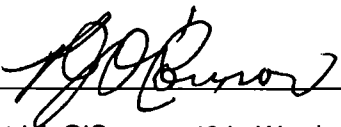Alderman 
Patrick O'Connor 40th Ward

AWNING

6318 N. CLARK ST.

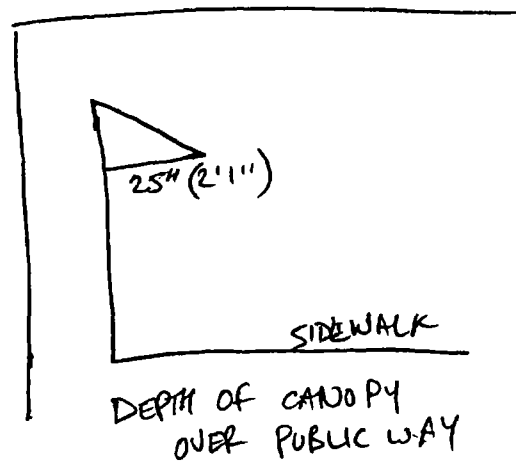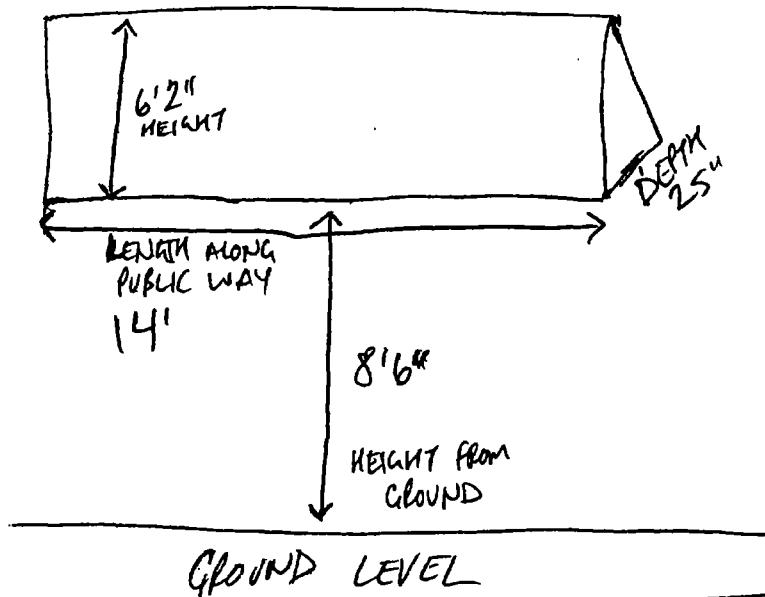



06/05/2013

Alderman **Patrick O'Connor**
Ward # **40**
City of Chicago
City Hall, Room **305**
121 North LaSalle Street
Chicago, Illinois 60602

Re: An ordinance to use and maintain a portion of the public right-of-way for **one (1) awning(s)** for
Pressure Incorporated, adjacent to the premises known as **6318 N. Clark St.**.

Dear Alderman **Patrick O'Connor**:

The applicant referenced above has requested the use of the public right-of-way for a **awning(s)**. An ordinance has been prepared by the Department of Business Affairs and Consumer Protection – Business Assistance Center - Public Way Use Unit for presentation to the City Council. Because this request was made for properties located in your ward, as approved by you as per the attached, I respectfully request that you introduce the attached ordinance at the next City Council meeting.

If you have any questions regarding this ordinance, please contact Anthony Bertuca at (312) 744-5506.

Department of Business Affairs and Consumer Protection



City of Chicago



O2013-4758

Office of the City Clerk

Document Tracking Sheet

Meeting Date:	6/5/2013
Sponsor(s):	O'Connor, Patrick (40)
Type:	Ordinance
Title:	Awning(s) for Sergio's Taqueria Pizza, Inc.
Committee(s) Assignment:	Committee on Transportation and Public Way

ORDINANCE
SERGIO'S TAQUERIA PIZZA INC.
Acct. No. 270993 - 1
Permit No. 1106708

Be It Ordained by the City Council of the City of Chicago:

SECTION 1. Permission and authority are hereby given and granted to SERGIO'S TAQUERIA PIZZA INC., upon the terms and subject to the conditions of this ordinance to maintain and use, as now constructed, one (1) Awning(s) projecting over the public right-of-way adjacent to its premises known as 3253 W. Bryn Mawr Ave..

Said Awning(s) at W. Bryn Mawr Avenue measure(s):

One (1) at thirteen (13) feet in length, and two (2) feet in width for a total of twenty-six (26) square feet.

The location of said privilege shall be as shown on prints kept on file with the Department of Business Affairs and Consumer Protection and the Office of the City Clerk.

Said privilege shall be constructed in accordance with plans and specifications approved by the Zoning Department - Signs.

This grant of privilege in the public way shall be subject to the provisions of Section 10-28-015 and all other required provisions of the Municipal Code of Chicago.


The grantee shall pay to the City of Chicago as compensation for the privilege #1106708 herein granted the sum of fifty (\$50.00) per annum in advance.

A 25% penalty will be added for payments received after due date.

The permit holder agrees to hold the City of Chicago harmless for any damage, relocation or replacement costs associated with damage, relocation or removal of private property caused by the City performing work in the public way.

Authority herein given and granted for a period of five (5) years from and after 02/06/2013.


Alderman

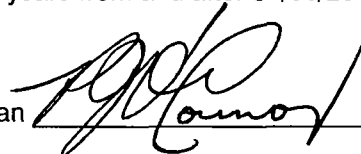A handwritten signature in black ink, appearing to read "P. O'Connor", written over a horizontal line.

Patrick O'Connor 40th Ward

CANOPY DIMENSIONS.

SERGIO'S TAQUERIA PIZZA INC.

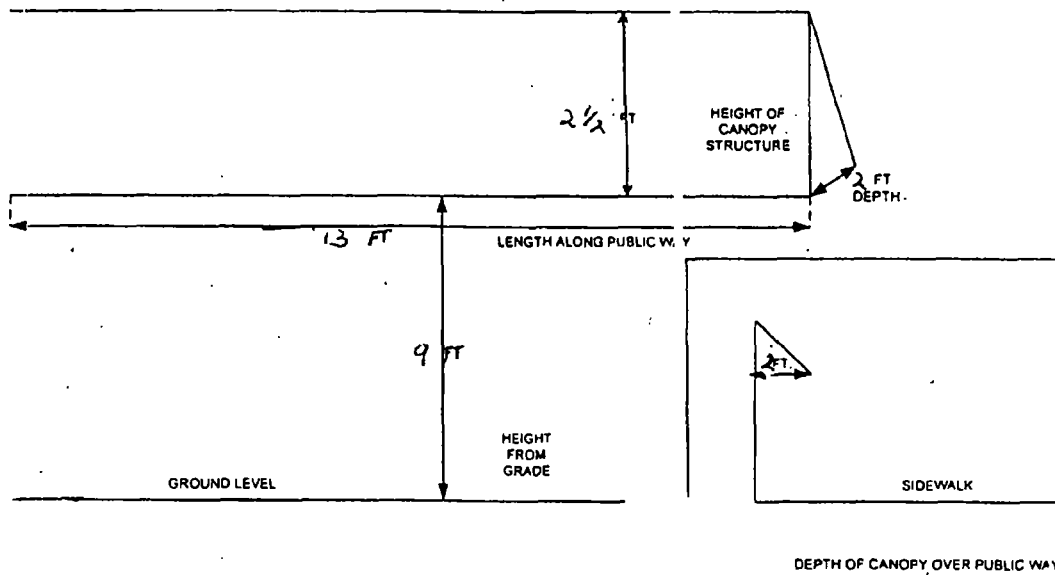



06/05/2013

Alderman **Patrick O'Connor**
Ward # **40**
City of Chicago
City Hall, Room **305**
121 North LaSalle Street
Chicago, Illinois 60602

Re: An ordinance to use and maintain a portion of the public right-of-way for **one (1) awning(s)** for **SERGIO'S TAQUERIA PIZZA INC.**, adjacent to the premises known as **3253 W. Bryn Mawr Ave.**.

Dear Alderman **Patrick O'Connor**:

The applicant referenced above has requested the use of the public right-of-way for a **awning(s)**. An ordinance has been prepared by the Department of Business Affairs and Consumer Protection – Business Assistance Center - Public Way Use Unit for presentation to the City Council. Because this request was made for properties located in your ward, as approved by you as per the attached, I respectfully request that you introduce the attached ordinance at the next City Council meeting.

If you have any questions regarding this ordinance, please contact Anthony Bertuca at (312) 744-5506.

Department of Business Affairs and Consumer Protection



City of Chicago



O2013-4775

Office of the City Clerk

Document Tracking Sheet

Meeting Date:	6/5/2013
Sponsor(s):	Reilly, Brendan (42)
Type:	Ordinance
Title:	Awning(s) for Ann Taylor Loft No. 1815
Committee(s) Assignment:	Committee on Transportation and Public Way

ORDINANCE
ANN TAYLOR LOFT # 1815
Acct. No. 9315 - 17
Permit No. 1106082

Be It Ordained by the City Council of the City of Chicago:

SECTION 1. Permission and authority are hereby given and granted to ANN TAYLOR LOFT # 1815, upon the terms and subject to the conditions of this ordinance to construct, install, maintain and use three (3) Awning(s) projecting over the public right-of-way adjacent to its premises known as 644 N. Michigan Ave..

Said Awning(s) at N. Michigan Avenue measure(s):

One (1) at fourteen point eight three (14.83) feet in length, and one point seven five (1.75) foot in width for a total of twenty-five point nine five (25.95) square feet.

One (1) at ten point zero eight (10.08) feet in length, and one point seven five (1.75) foot in width for a total of seventeen point six four (17.64) square feet.

One (1) at six point zero eight (6.08) feet in length, and one point seven five (1.75) foot in width for a total of ten point six four (10.64) square feet.

The location of said privilege shall be as shown on prints kept on file with the Department of Business Affairs and Consumer Protection and the Office of the City Clerk.

Said privilege shall be constructed in accordance with plans and specifications approved by the Zoning Department - Signs.

This grant of privilege in the public way shall be subject to the provisions of Section 10-28-015 and all other required provisions of the Municipal Code of Chicago.

The grantee shall pay to the City of Chicago as compensation for the privilege #1106082 herein granted the sum of one hundred fifty (\$150.00) per annum in advance.


A 25% penalty will be added for payments received after due date.

The permit holder agrees to hold the City of Chicago harmless for any damage, relocation or replacement costs associated with damage, relocation or removal of private property caused by the City performing work in the public way.

Authority herein given and granted for a period of five (5) years from and after Date of Passage.

Alderman _____

Brendan Reilly 42nd Ward

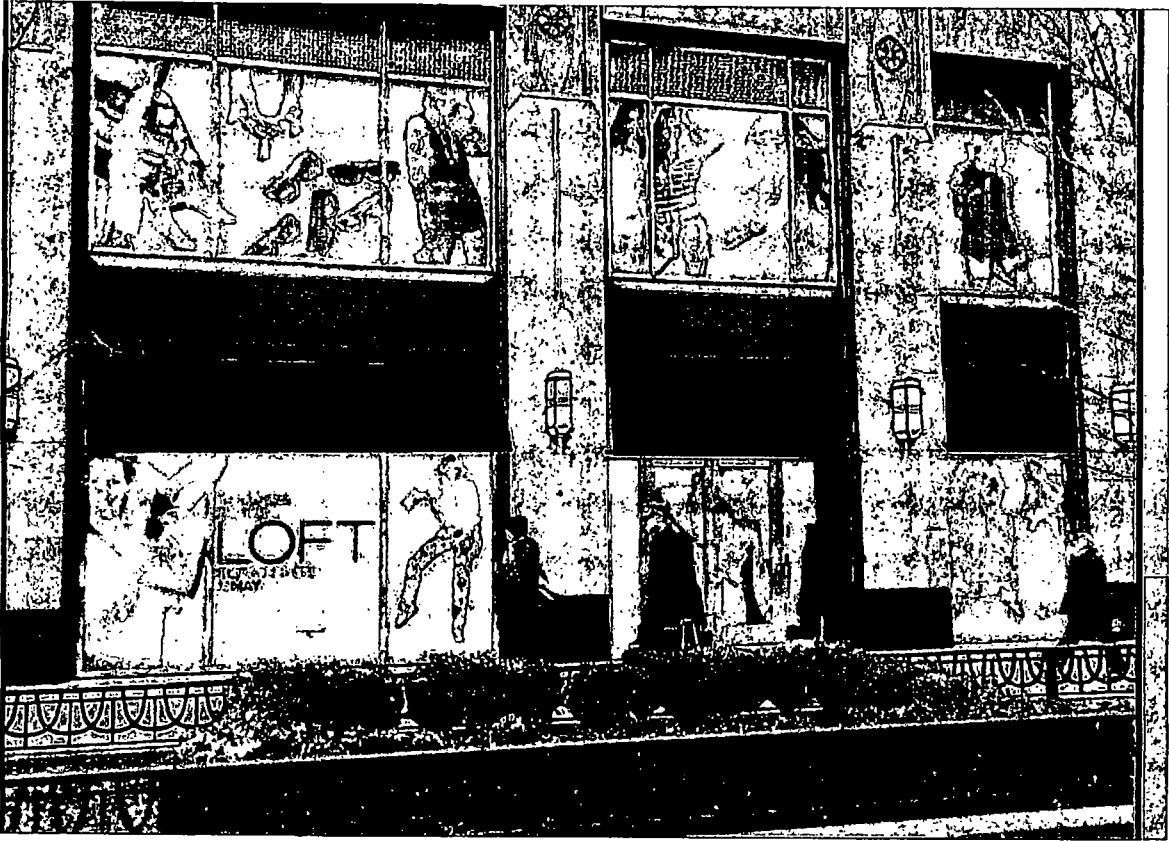



City of Chicago



O2013-4778

Office of the City Clerk

Document Tracking Sheet

Meeting Date:	6/5/2013
Sponsor(s):	Reilly, Brendan (42)
Type:	Ordinance
Title:	Awning(s) for Burdi, Inc.
Committee(s) Assignment:	Committee on Transportation and Public Way

ORDINANCE
BURDI INC.
Acct. No. 27037 - 2
Permit No. 1106633

Be It Ordained by the City Council of the City of Chicago:

SECTION 1. Permission and authority are hereby given and granted to BURDI INC., upon the terms and subject to the conditions of this ordinance to maintain and use, as now constructed, two (2) Awning(s) projecting over the public right-of-way adjacent to its premises known as 58 E. Walton St..

Said Awning(s) at E. Walton Street measure(s):

Two (2) at seven point three three (7.33) feet in length, and five (5) feet in width for a total of seventy-three point three (73.3) square feet.

The location of said privilege shall be as shown on prints kept on file with the Department of Business Affairs and Consumer Protection and the Office of the City Clerk.

Said privilege shall be constructed in accordance with plans and specifications approved by the Zoning Department - Signs.


This grant of privilege in the public way shall be subject to the provisions of Section 10-28-015 and all other required provisions of the Municipal Code of Chicago.

The grantee shall pay to the City of Chicago as compensation for the privilege #1106633 herein granted the sum of one hundred (\$100.00) per annum in advance.

A 25% penalty will be added for payments received after due date.

The permit holder agrees to hold the City of Chicago harmless for any damage, relocation or replacement costs associated with damage, relocation or removal of private property caused by the City performing work in the public way.

Authority herein given and granted for a period of five (5) years from and after 05/12/2013.

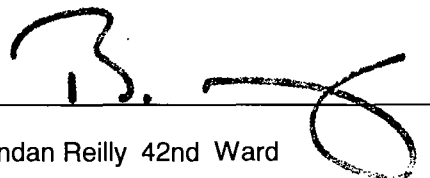Alderman 
Brendan Reilly 42nd Ward





City of Chicago



O2013-4782

Office of the City Clerk

Document Tracking Sheet

Meeting Date:	6/5/2013
Sponsor(s):	Reilly, Brendan (42)
Type:	Ordinance
Title:	Awning(s) for Dunkin Donuts
Committee(s) Assignment:	Committee on Transportation and Public Way

ORDINANCE
DUNKIN DONUTS
Acct. No. 295236 - 2
Permit No. 1106630

Be It Ordained by the City Council of the City of Chicago:

SECTION 1. Permission and authority are hereby given and granted to DUNKIN DONUTS, upon the terms and subject to the conditions of this ordinance to maintain and use, as now constructed, two (2) Awning(s) projecting over the public right-of-way adjacent to its premises known as 27 E. Lake St..

Said Awning(s) at E. Lake Street measure(s):

Two (2) at nine point four two (9.42) feet in length, and three (3) feet in width for a total of fifty-six point five two (56.52) square feet.

The location of said privilege shall be as shown on prints kept on file with the Department of Business Affairs and Consumer Protection and the Office of the City Clerk.

Said privilege shall be constructed in accordance with plans and specifications approved by the Zoning Department - Signs.


This grant of privilege in the public way shall be subject to the provisions of Section 10-28-015 and all other required provisions of the Municipal Code of Chicago.

The grantee shall pay to the City of Chicago as compensation for the privilege #1106630 herein granted the sum of one hundred (\$100.00) per annum in advance.

A 25% penalty will be added for payments received after due date.

The permit holder agrees to hold the City of Chicago harmless for any damage, relocation or replacement costs associated with damage, relocation or removal of private property caused by the City performing work in the public way.

Authority herein given and granted for a period of five (5) years from and after 03/12/2013.

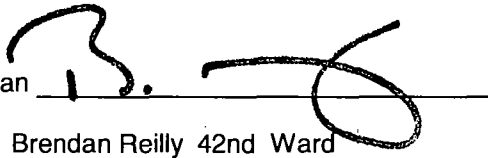Alderman 
Brendan Reilly 42nd Ward





City of Chicago



O2013-4785

Office of the City Clerk

Document Tracking Sheet

Meeting Date:	6/5/2013
Sponsor(s):	Reilly, Brendan (42)
Type:	Ordinance
Title:	Awning(s) for El Hefe
Committee(s) Assignment:	Committee on Transportation and Public Way

ORDINANCE
EL HEFE
Acct. No. 373653 - 1
Permit No. 1106764

Be It Ordained by the City Council of the City of Chicago:

SECTION 1. Permission and authority are hereby given and granted to EL HEFE, upon the terms and subject to the conditions of this ordinance to construct, install, maintain and use one (1) Awning(s) projecting over the public right-of-way adjacent to its premises known as 15 W. Hubbard St..

Said Awning(s) at West Hubbard Street measure(s):

One (1) at nine point four two (9.42) feet in length, and five (5) feet in width for a total of forty-seven point one (47.1) square feet.

The location of said privilege shall be as shown on prints kept on file with the Department of Business Affairs and Consumer Protection and the Office of the City Clerk.

Said privilege shall be constructed in accordance with plans and specifications approved by the Zoning Department - Signs.

This grant of privilege in the public way shall be subject to the provisions of Section 10-28-015 and all other required provisions of the Municipal Code of Chicago.


The grantee shall pay to the City of Chicago as compensation for the privilege #1106764 herein granted the sum of fifty (\$50.00) per annum in advance.

A 25% penalty will be added for payments received after due date.

The permit holder agrees to hold the City of Chicago harmless for any damage, relocation or replacement costs associated with damage, relocation or removal of private property caused by the City performing work in the public way.

Authority herein given and granted for a period of five (5) years from and after Date of Passage.

Alderman

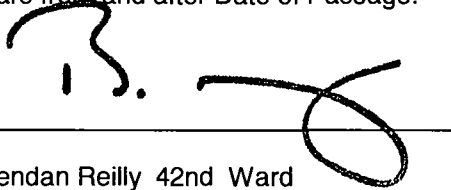
Brendan Reilly 42nd Ward

By signing the Customer Acceptance on this print, I understand that I am accepting all aspects of this drawing. This includes Artwork, Specifications, Dimensions, Spelling, and all other representations herein. I also understand that color reproductions on this print are approximations, and may not match manufacturers samples exactly.

CUSTOMER ACCEPTANCE SIGNATURE _____ DATE _____

APPROVED LANDMARK ACCEPTANCE SIGNATURE _____ DATE _____

LS G. SALES INITIALS _____ DATE _____

Landmark Sign group

7424 Industrial Avenue
Creston, IN 46904
phone 219.762.9577
fax 219.762.4259
www.landmarksign.com

PROJ# **SO-21061-1**

SHAUN O'BRIEN
LSG SALES REPRESENTATIVE

02.19.13
DATE


EL
MEFE
CLIENT NAME

15 W HUBBARD
CHICAGO, IL
JOB LOCATION

AF 1/2" = 1'-0"
DRAWN BY _____ SCALE

- REVISIONS
- 1. CHGD SPECS 3-13-13 SO
 - 2. chgd size 3-18-13 so
 - 1. adjusted logo 3-19-13 SO
 - 4 CHGD SPECS ADD OUTLINE 5-1-13 so
 - 5. CHGD SPECS ADDED BACKER 5-13-13 SO

Designed for 110 Volts
Electrical Connection will be visible within 1 FT. at time of installation. Second Try will be charged at Time & Materials.
THIS DRAWING IS THE PROPERTY OF LANDMARK SIGN GROUP, INC. NO REPRODUCTIONS OR COPIES ARE TO BE MADE WITHOUT THE WRITTEN CONSENT OF LANDMARK SIGN GROUP, INC. AN AGREEMENT OF UP TO \$5,000.00 WILL BE CHARGED FOR ANY VIOLATION OF THIS POLICY.

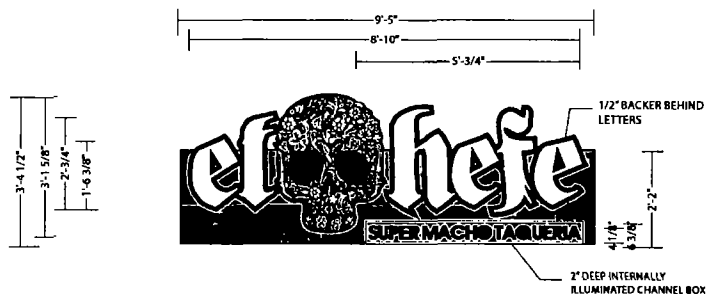



SCALE: 1/2" = 1'

► ONE SET OF INTERNALLY ILLUMINATED / REVERSE ILLUMINATED 1" PLEX LETTERS/ EXT. PAINTED/ INTERNALLY ILLUMINATED LOGO AND TAGLINE / FACE ILLUMINATED DIGITAL PRINT ON SKULL LOGO/ 2" DEEP ALUMINUM CHANNEL BOX w PLEX FACE/ APPLIED TRANSLUCENT VINYL/ INTERNALLY ILLUMINATED/ MOUNTED TO FRONT OF WOOD AWNING

○ EL MEFE FACES AND RETURNS - MAP WHITE (OPAQUE)
BACKER METAL - MATCH METAL ON FASCIA

○ LOGO FACE & RETURNS - APPLIED DIGITAL PRINT BLACK RETURNS

○ SUPER MACHO TAQUERIA BKGD - GOLD 220/225-131 VINYL
SUPER MACHO LETTERS - BLACK VINYL
TRIMCAP - BLACK
2" RETURNS - MAP BLACK

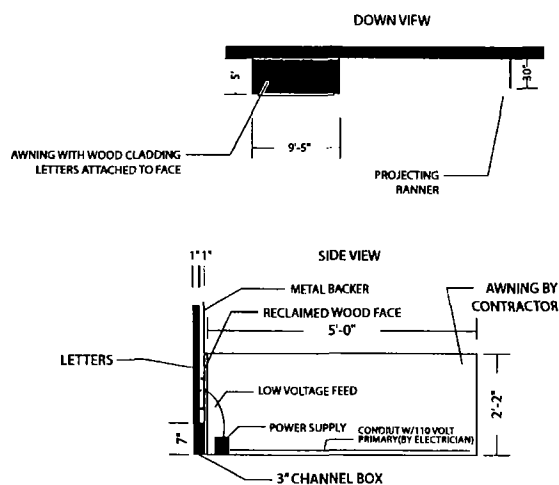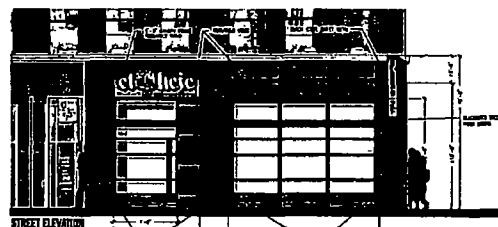



City of Chicago



O2013-4791

Office of the City Clerk

Document Tracking Sheet

Meeting Date:	6/5/2013
Sponsor(s):	Reilly, Brendan (42)
Type:	Ordinance
Title:	Awning(s) for Marshalls No. 690
Committee(s) Assignment:	Committee on Transportation and Public Way

ORDINANCE
MARSHALLS #690
Acct. No. 12328 - 3
Permit No. 1096341

Be It Ordained by the City Council of the City of Chicago:

SECTION 1. Permission and authority are hereby given and granted to MARSHALLS #690, upon the terms and subject to the conditions of this ordinance to construct, install, maintain and use two (2) Awning(s) projecting over the public right-of-way adjacent to its premises known as 600 N. Michigan Ave..

Said Awning(s) at N. Rush measure(s):

One (1) at thirty-one point five eight (31.58) feet in length, and four point four two (4.42) feet in width for a total of one hundred thirty-nine point five eight (139.58) square feet.

Said Awning(s) at Ontario measure(s):

One (1) at seventy-five point six seven (75.67) feet in length, and four point four two (4.42) feet in width for a total of three hundred thirty-four point four six (334.46) square feet.

The location of said privilege shall be as shown on prints kept on file with the Department of Business Affairs and Consumer Protection and the Office of the City Clerk.

Said privilege shall be constructed in accordance with plans and specifications approved by the Zoning Department - Signs.

This grant of privilege in the public way shall be subject to the provisions of Section 10-28-015 and all other required provisions of the Municipal Code of Chicago.

The grantee shall pay to the City of Chicago as compensation for the privilege #1096341 herein granted the sum of one hundred fifty-seven dollars and twenty-five cents (\$157.25) per annum in advance.

A 25% penalty will be added for payments received after due date.

The permit holder agrees to hold the City of Chicago harmless for any damage, relocation or replacement costs associated with damage, relocation or removal of private property caused by the City performing work in the public way.

Authority herein given and granted for a period of five (5) years from and after Date of Passage.

Alderman _____

Brendan Reilly 42nd Ward

LOCATION PACKAGE - V.04.08.10





INSTRUCTIONS TO USE THE PUBLIC RIGHT OF WAY




Marshalls and HomeGoods (Awnings)
600 N. Michigan Ave
Chicago, IL

NORTHEAST CORNER ONTARIO & RUSH STREETS

Awning

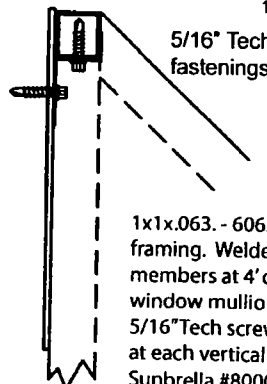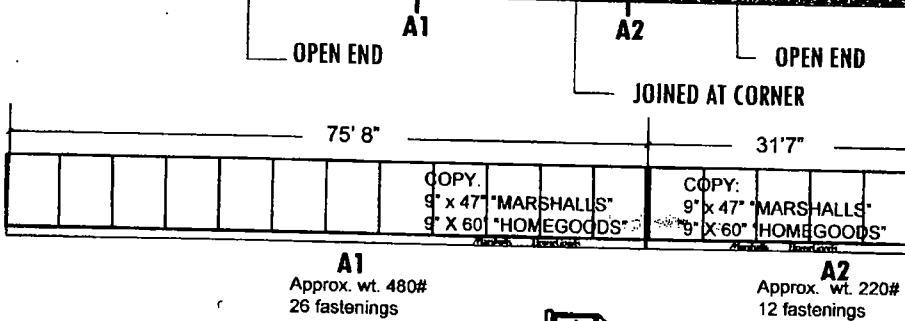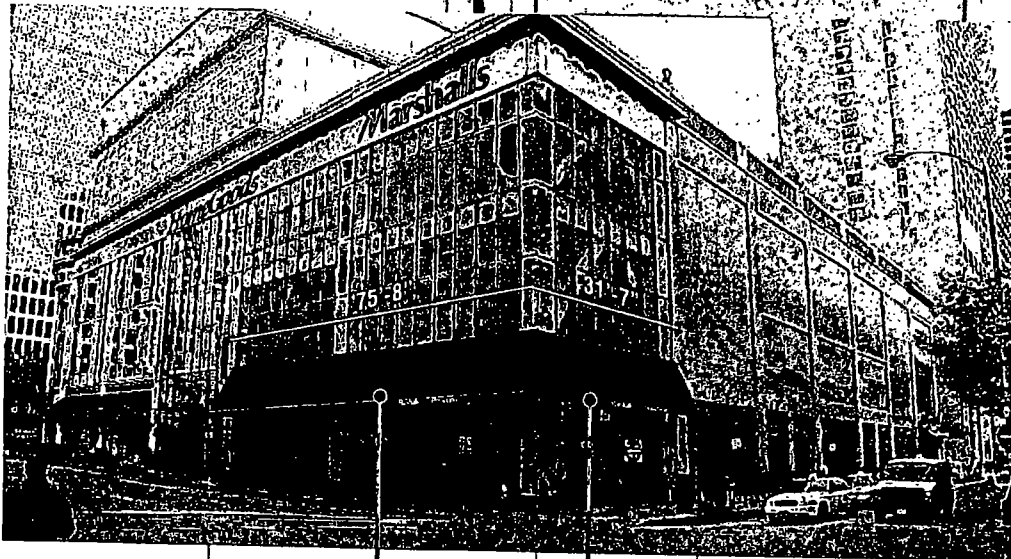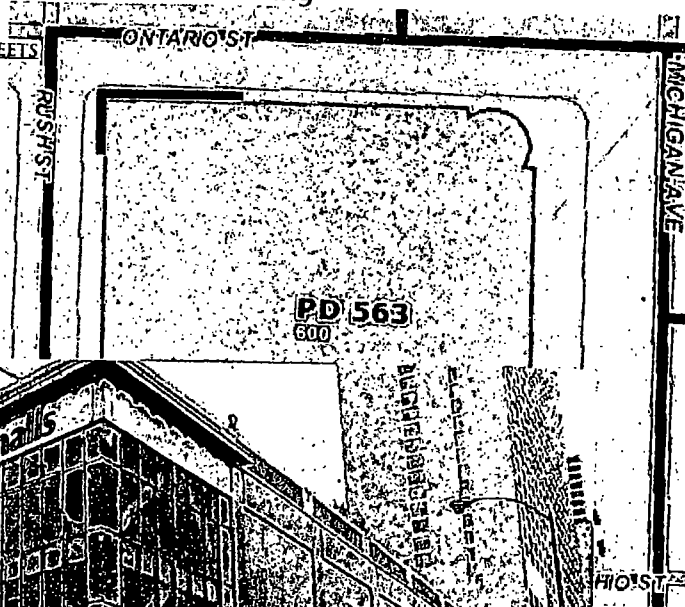

1x1x.063 - 6063T5 Alum tube framing. Welded rib frame members at 4' o.c. to match window mullions.
5/16" Tech screw fastening at each vertical member.
Sunbrella #80008 Black fabric.

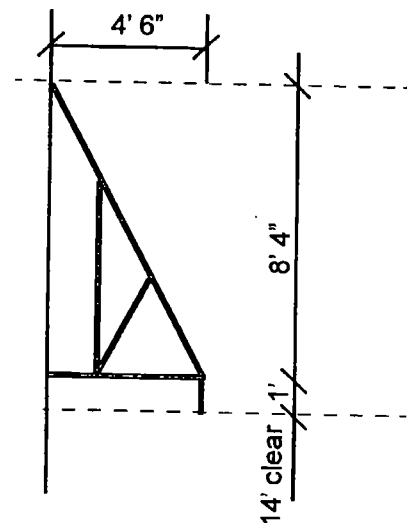



City of Chicago



O2013-4793

Office of the City Clerk

Document Tracking Sheet

Meeting Date:	6/5/2013
Sponsor(s):	Reilly, Brendan (42)
Type:	Ordinance
Title:	Awning(s) for Orvis, Inc., The
Committee(s) Assignment:	Committee on Transportation and Public Way

ORDINANCE
THE ORVIS INC
Acct. No. 30927 - 1
Permit No. 1106780

Be It Ordained by the City Council of the City of Chicago:

SECTION 1. Permission and authority are hereby given and granted to THE ORVIS INC, upon the terms and subject to the conditions of this ordinance to maintain and use, as now constructed, one (1) Awning(s) projecting over the public right-of-way adjacent to its premises known as 142 E. Ontario St..

Said Awning(s) at E. ONTARIO ST. measure(s):

One (1) at twenty (20) feet in length, and eight (8) feet in width for a total of one hundred sixty (160) square feet.

The location of said privilege shall be as shown on prints kept on file with the Department of Business Affairs and Consumer Protection and the Office of the City Clerk.

Said privilege shall be constructed in accordance with plans and specifications approved by the Zoning Department - Signs.

This grant of privilege in the public way shall be subject to the provisions of Section 10-28-015 and all other required provisions of the Municipal Code of Chicago.

The grantee shall pay to the City of Chicago as compensation for the privilege #1106780 herein granted the sum of fifty (\$50.00) per annum in advance.


A 25% penalty will be added for payments received after due date.

The permit holder agrees to hold the City of Chicago harmless for any damage, relocation or replacement costs associated with damage, relocation or removal of private property caused by the City performing work in the public way.

Authority herein given and granted for a period of five (5) years from and after 05/14/2013.


Alderman _____

Brendan Reilly 42nd Ward

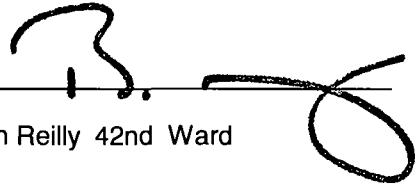
A handwritten signature in black ink, appearing to be 'B. Reilly', written over a horizontal line.

20' long
8' wide
3' Depth
10' ground clearance

STREET VIEW

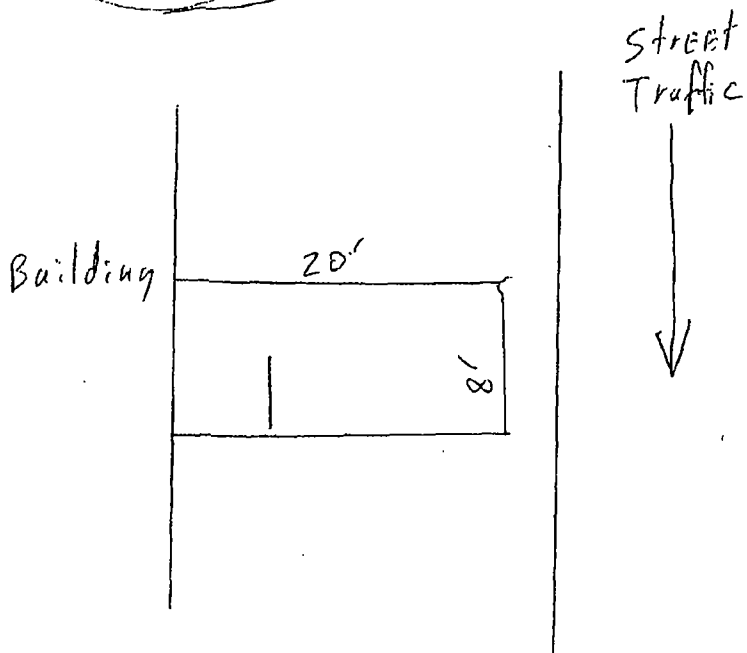

sidewalk view

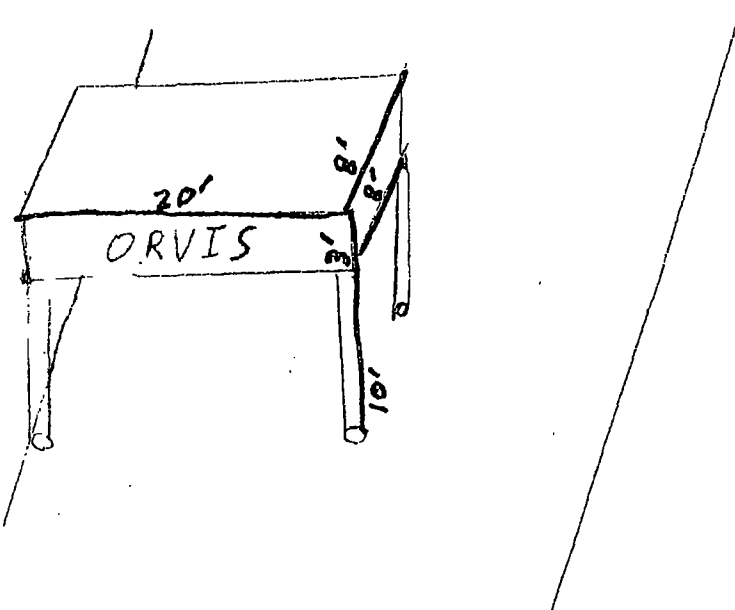



City of Chicago



O2013-4797

Office of the City Clerk

Document Tracking Sheet

Meeting Date:	6/5/2013
Sponsor(s):	Reilly, Brendan (42)
Type:	Ordinance
Title:	Awning(s) for Salon Excursion
Committee(s) Assignment:	Committee on Transportation and Public Way

ORDINANCE
SALON EXCURSION
Acct. No. 307217 - 1
Permit No. 1106876

Be It Ordained by the City Council of the City of Chicago:

SECTION 1. Permission and authority are hereby given and granted to SALON EXCURSION, upon the terms and subject to the conditions of this ordinance to maintain and use, as now constructed, three (3) Awning(s) projecting over the public right-of-way adjacent to its premises known as 458 W. Ontario St..

Said Awning(s) at West Ontario Street measure(s):

Three (3) at seven point eight three (7.83) feet in length, and three (3) feet in width for a total of seventy point four seven (70.47) square feet.

The location of said privilege shall be as shown on prints kept on file with the Department of Business Affairs and Consumer Protection and the Office of the City Clerk.

Said privilege shall be constructed in accordance with plans and specifications approved by the Zoning Department - Signs.


This grant of privilege in the public way shall be subject to the provisions of Section 10-28-015 and all other required provisions of the Municipal Code of Chicago.

The grantee shall pay to the City of Chicago as compensation for the privilege #1106876 herein granted the sum of one hundred fifty (\$150.00) per annum in advance.

A 25% penalty will be added for payments received after due date.

The permit holder agrees to hold the City of Chicago harmless for any damage, relocation or replacement costs associated with damage, relocation or removal of private property caused by the City performing work in the public way.

Authority herein given and granted for a period of five (5) years from and after 02/06/2013.

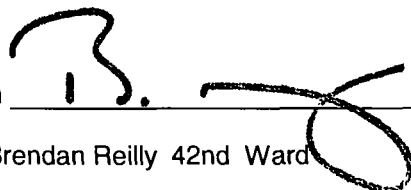Alderman 
Brendan Reilly 42nd Ward





City of Chicago



O2013-4801

Office of the City Clerk

Document Tracking Sheet

Meeting Date:	6/5/2013
Sponsor(s):	Reilly, Brendan (42)
Type:	Ordinance
Title:	Awning(s) for Subway 24453
Committee(s) Assignment:	Committee on Transportation and Public Way

ORDINANCE
Subway 24453
Acct. No. 267891 - 15
Permit No. 1106293

Be It Ordained by the City Council of the City of Chicago:

SECTION 1. Permission and authority are hereby given and granted to Subway 24453, upon the terms and subject to the conditions of this ordinance to maintain and use, as now constructed, three (3) Awning(s) projecting over the public right-of-way adjacent to its premises known as 66 E. Washington St..

Said Awning(s) at E.WASHINGTON measure(s):

Two (2) at twelve (12) feet in length, and two (2) feet in width for a total of forty-eight (48) square feet.

Said Awning(s) at Garland measure(s):

One (1) at fifteen (15) feet in length, and two (2) feet in width for a total of thirty (30) square feet.

The location of said privilege shall be as shown on prints kept on file with the Department of Business Affairs and Consumer Protection and the Office of the City Clerk.

Said privilege shall be constructed in accordance with plans and specifications approved by the Zoning Department - Signs.

This grant of privilege in the public way shall be subject to the provisions of Section 10-28-015 and all other required provisions of the Municipal Code of Chicago.

The grantee shall pay to the City of Chicago as compensation for the privilege #1106293 herein granted the sum of one hundred fifty (\$150.00) per annum in advance.


A 25% penalty will be added for payments received after due date.

The permit holder agrees to hold the City of Chicago harmless for any damage, relocation or replacement costs associated with damage, relocation or removal of private property caused by the City performing work in the public way.

Authority herein given and granted for a period of five (5) years from and after 05/01/2013.

Alderman _____

Brendan Reilly 42nd Ward

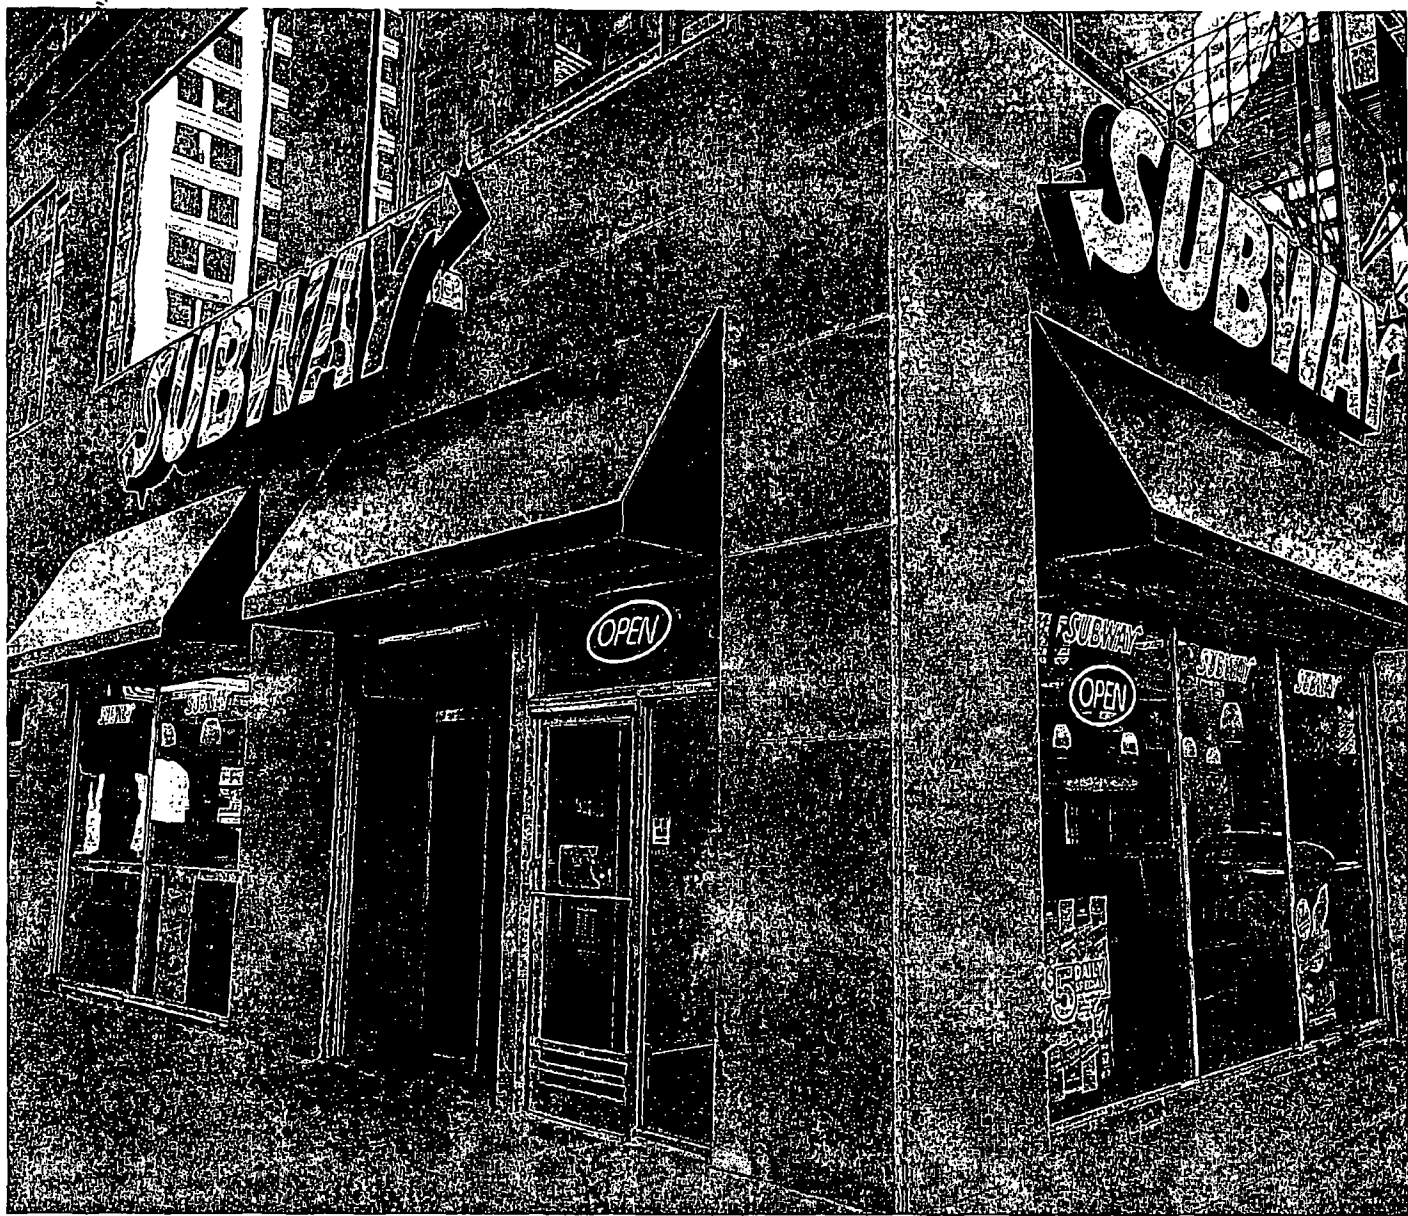



City of Chicago



O2013-4804

Office of the City Clerk

Document Tracking Sheet

Meeting Date:	6/5/2013
Sponsor(s):	Reilly, Brendan (42)
Type:	Ordinance
Title:	Awning(s) for Subway 7709
Committee(s) Assignment:	Committee on Transportation and Public Way

ORDINANCE
Subway 7709
Acct. No. 267891 - 19
Permit No. 1106294

Be It Ordained by the City Council of the City of Chicago:

SECTION 1. Permission and authority are hereby given and granted to Subway 7709, upon the terms and subject to the conditions of this ordinance to maintain and use, as now constructed, one (1) Awning(s) projecting over the public right-of-way adjacent to its premises known as 177 N. Wells St..

Said Awning(s) at N WELLS ST measure(s):

One (1) at fifteen point six seven (15.67) feet in length, and three (3) feet in width for a total of forty-seven point zero one (47.01) square feet.

The location of said privilege shall be as shown on prints kept on file with the Department of Business Affairs and Consumer Protection and the Office of the City Clerk.

Said privilege shall be constructed in accordance with plans and specifications approved by the Zoning Department - Signs.

This grant of privilege in the public way shall be subject to the provisions of Section 10-28-015 and all other required provisions of the Municipal Code of Chicago.

The grantee shall pay to the City of Chicago as compensation for the privilege #1106294 herein granted the sum of fifty (\$50.00) per annum in advance.


A 25% penalty will be added for payments received after due date.

The permit holder agrees to hold the City of Chicago harmless for any damage, relocation or replacement costs associated with damage, relocation or removal of private property caused by the City performing work in the public way.

Authority herein given and granted for a period of five (5) years from and after 05/14/2013.

Alderman _____

Brendan Reilly 42nd Ward

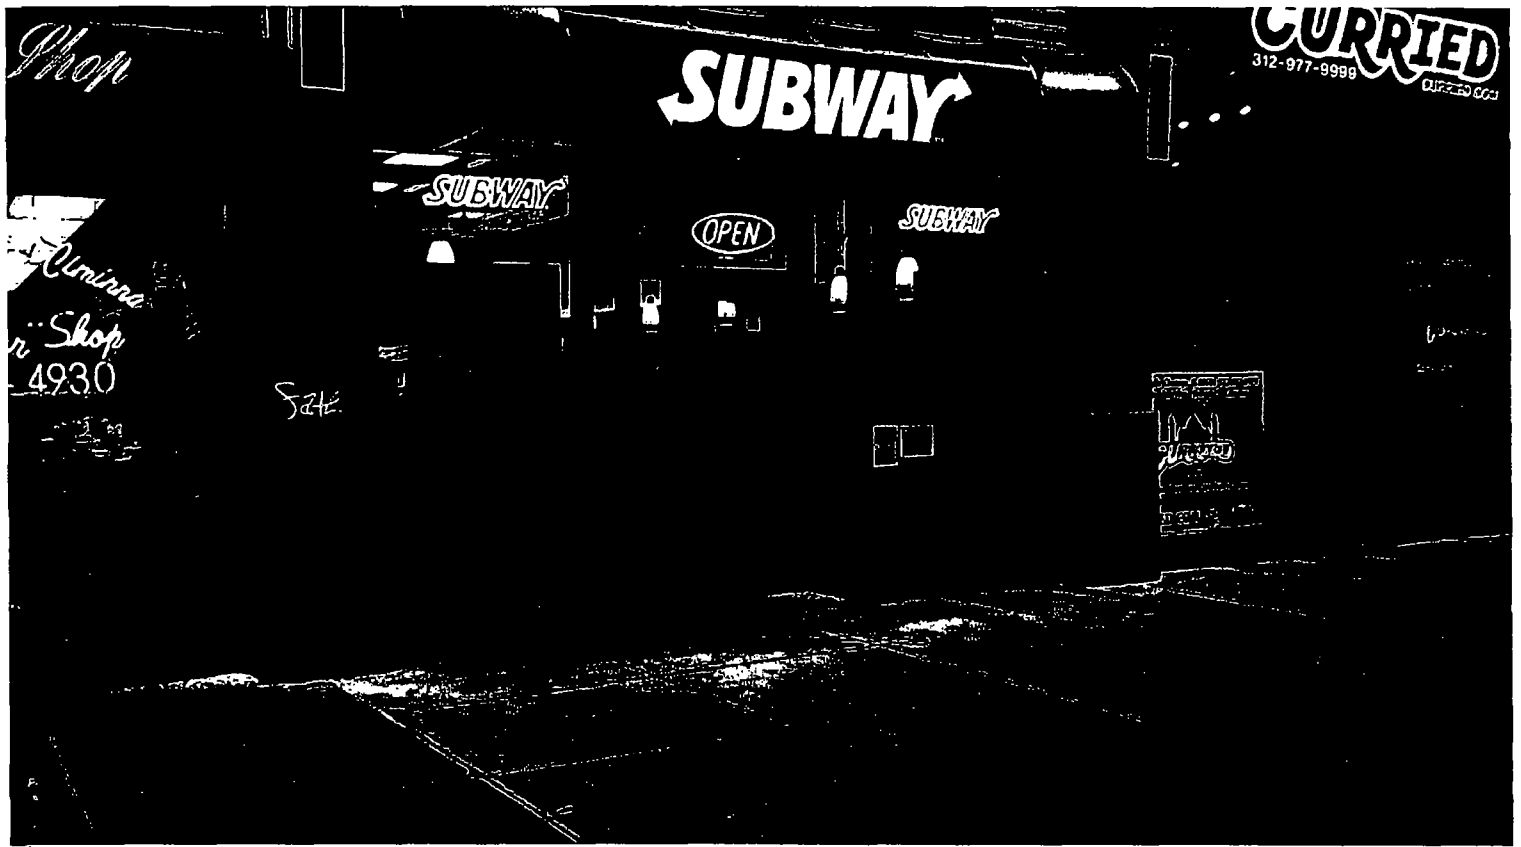



City of Chicago



O2013-4808

Office of the City Clerk

Document Tracking Sheet

Meeting Date:	6/5/2013
Sponsor(s):	Reilly, Brendan (42)
Type:	Ordinance
Title:	Awning(s) for Wolford Boutiques LLC
Committee(s) Assignment:	Committee on Transportation and Public Way

ORDINANCE
WOLFORD BOUTIQUES LLC
Acct. No. 286038 - 1
Permit No. 1105312

Be It Ordained by the City Council of the City of Chicago:

SECTION 1. Permission and authority are hereby given and granted to WOLFORD BOUTIQUES LLC, upon the terms and subject to the conditions of this ordinance to construct, install, maintain and use one (1) Awning(s) projecting over the public right-of-way adjacent to its premises known as 54 E. Oak St..

Said Awning(s) at E. Oak Street measure(s):

One (1) at eight (8) feet in length, and one point five (1.5) foot in width for a total of twelve (12) square feet.

The location of said privilege shall be as shown on prints kept on file with the Department of Business Affairs and Consumer Protection and the Office of the City Clerk.

Said privilege shall be constructed in accordance with plans and specifications approved by the Zoning Department - Signs.

This grant of privilege in the public way shall be subject to the provisions of Section 10-28-015 and all other required provisions of the Municipal Code of Chicago.


The grantee shall pay to the City of Chicago as compensation for the privilege #1105312 herein granted the sum of fifty (\$50.00) per annum in advance.


A 25% penalty will be added for payments received after due date.

The permit holder agrees to hold the City of Chicago harmless for any damage, relocation or replacement costs associated with damage, relocation or removal of private property caused by the City performing work in the public way.

Authority herein given and granted for a period of five (5) years from and after Date of Passage.

Alderman

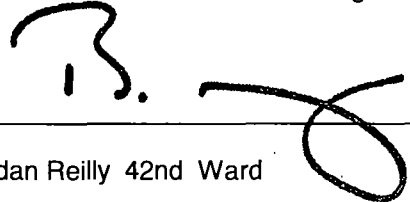
Brendan Reilly 42nd Ward

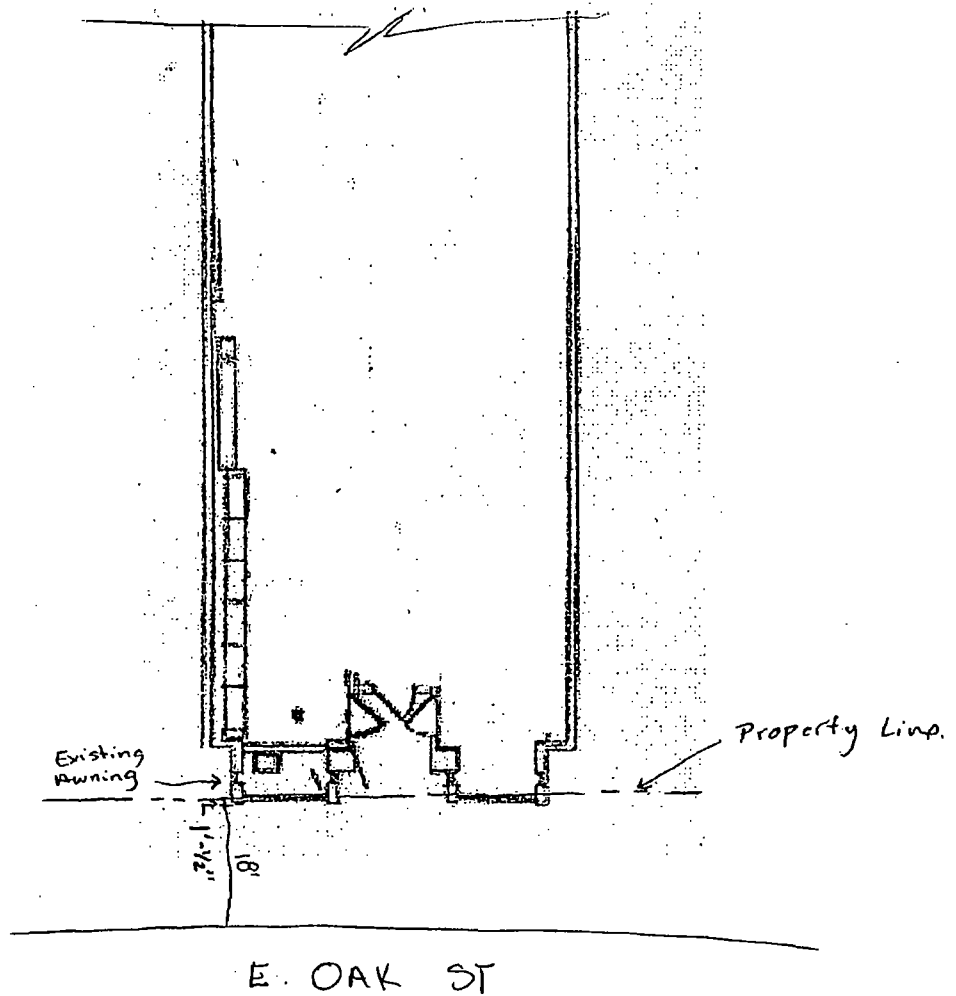

① Site Plan
N.T.S



City of Chicago



O2013-4809

Office of the City Clerk

Document Tracking Sheet

Meeting Date:	6/5/2013
Sponsor(s):	Reilly, Brendan (42)
Type:	Ordinance
Title:	Awning(s) for 40 E Oak Building
Committee(s) Assignment:	Committee on Transportation and Public Way

ORDINANCE
40 E OAK BUILDING
Acct. No. 4374 - 1
Permit No. 1106613

Be It Ordained by the City Council of the City of Chicago:

SECTION 1. Permission and authority are hereby given and granted to 40 E OAK BUILDING, upon the terms and subject to the conditions of this ordinance to maintain and use, as now constructed, one (1) Awning(s) projecting over the public right-of-way adjacent to its premises known as 40 E. Oak St..

Said Awning(s) at East Oak St. measure(s):

One (1) at twelve (12) feet in length, and seventeen (17) feet in width for a total of two hundred four (204) square feet.

The location of said privilege shall be as shown on prints kept on file with the Department of Business Affairs and Consumer Protection and the Office of the City Clerk.

Said privilege shall be constructed in accordance with plans and specifications approved by the Zoning Department - Signs.


This grant of privilege in the public way shall be subject to the provisions of Section 10-28-015 and all other required provisions of the Municipal Code of Chicago.

The grantee shall pay to the City of Chicago as compensation for the privilege #1106613 herein granted the sum of fifty (\$50.00) per annum in advance.


A 25% penalty will be added for payments received after due date.

The permit holder agrees to hold the City of Chicago harmless for any damage, relocation or replacement costs associated with damage, relocation or removal of private property caused by the City performing work in the public way.

Authority herein given and granted for a period of five (5) years from and after 04/09/2013.

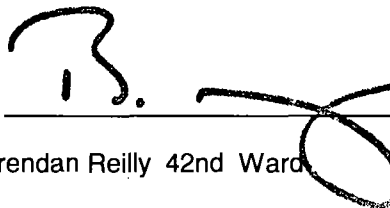Alderman 
Brendan Reilly 42nd Ward

40 E. Oak

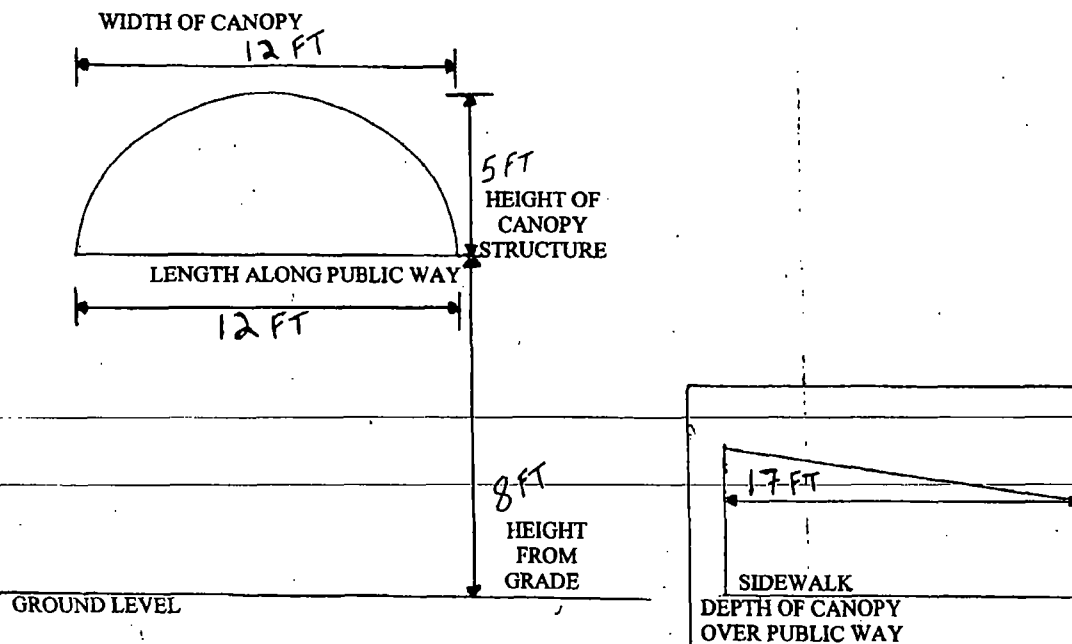



City of Chicago



O2013-4815

Office of the City Clerk

Document Tracking Sheet

Meeting Date:	6/5/2013
Sponsor(s):	Reilly, Brendan (42)
Type:	Ordinance
Title:	Awning(s) for 220 East Walton Condo Assn.
Committee(s) Assignment:	Committee on Transportation and Public Way

ORDINANCE
220 E. WALTON CONDO ASSN.
Acct. No. 88095 - 1
Permit No. 1106925

Be It Ordained by the City Council of the City of Chicago:

SECTION 1. Permission and authority are hereby given and granted to 220 E. WALTON CONDO ASSN., upon the terms and subject to the conditions of this ordinance to maintain and use, as now constructed, one (1) Awning(s) projecting over the public right-of-way adjacent to its premises known as 220 E. Walton St..

Said Awning(s) at East Walton Street measure(s):

One (1) at ninety (90) feet in length, and fourteen (14) feet in width for a total of one thousand two hundred sixty (1260) square feet.

The location of said privilege shall be as shown on prints kept on file with the Department of Business Affairs and Consumer Protection and the Office of the City Clerk.

Said privilege shall be constructed in accordance with plans and specifications approved by the Zoning Department - Signs.


This grant of privilege in the public way shall be subject to the provisions of Section 10-28-015 and all other required provisions of the Municipal Code of Chicago.


The grantee shall pay to the City of Chicago as compensation for the privilege #1106925 herein granted the sum of one hundred fifteen (\$115.00) per annum in advance.

A 25% penalty will be added for payments received after due date.

The permit holder agrees to hold the City of Chicago harmless for any damage, relocation or replacement costs associated with damage, relocation or removal of private property caused by the City performing work in the public way.

Authority herein given and granted for a period of five (5) years from and after 02/24/2006.

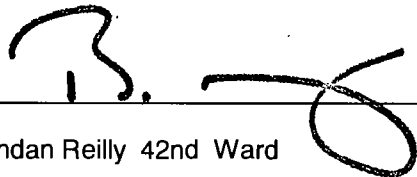Alderman 
Brendan Reilly 42nd Ward

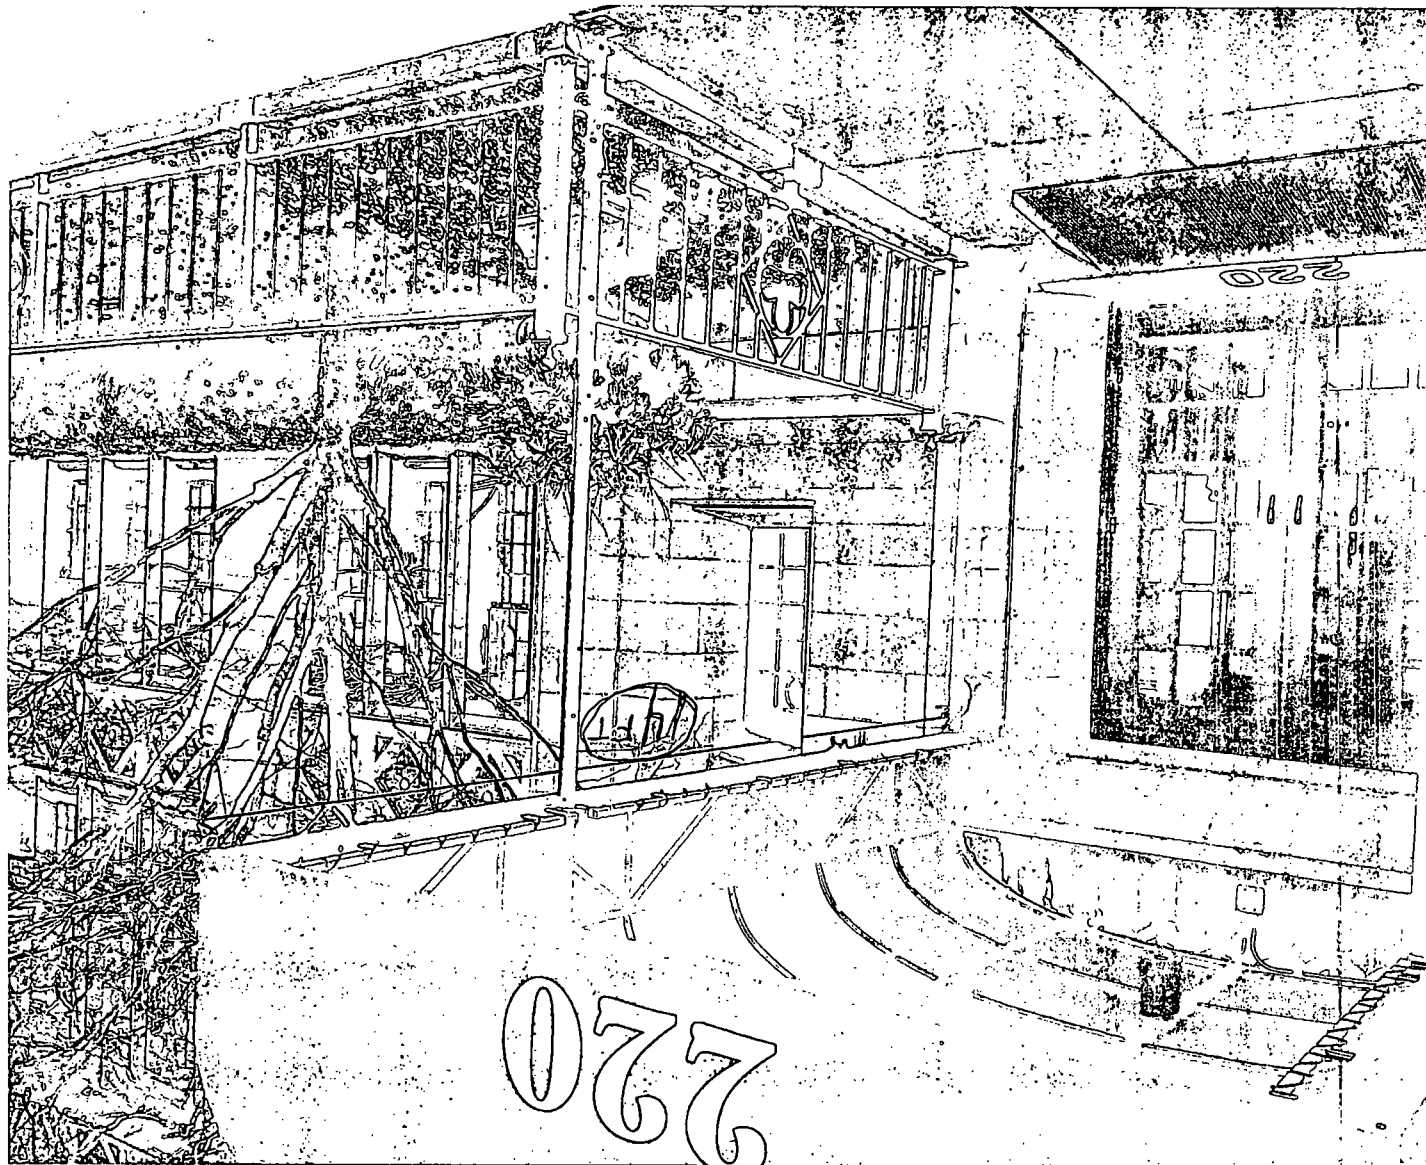



City of Chicago



O2013-4817

Office of the City Clerk

Document Tracking Sheet

Meeting Date:

6/5/2013

Sponsor(s):

Reilly, Brendan (42)

Type:

Ordinance

Title:

Awning(s) for Pizano

Committee(s) Assignment:

Committee on Transportation and Public Way

ORDINANCE
PIZANO
Acct. No. 270419 - 1
Permit No. 1106188

Be It Ordained by the City Council of the City of Chicago:

SECTION 1. Permission and authority are hereby given and granted to PIZANO, upon the terms and subject to the conditions of this ordinance to maintain and use, as now constructed, four (4) Awning(s) projecting over the public right-of-way adjacent to its premises known as 61 E. Madison St..

Said Awning(s) at E. Madison measure(s):

Four (4) at twelve point eight three (12.83) feet in length, and three (3) feet in width for a total of one hundred fifty-three point nine six (153.96) square feet.

The location of said privilege shall be as shown on prints kept on file with the Department of Business Affairs and Consumer Protection and the Office of the City Clerk.

Said privilege shall be constructed in accordance with plans and specifications approved by the Zoning Department - Signs.

This grant of privilege in the public way shall be subject to the provisions of Section 10-28-015 and all other required provisions of the Municipal Code of Chicago.

The grantee shall pay to the City of Chicago as compensation for the privilege #1106188 herein granted the sum of one hundred seventy-five (\$175.00) per annum in advance.

A 25% penalty will be added for payments received after due date.


The permit holder agrees to hold the City of Chicago harmless for any damage, relocation or replacement costs associated with damage, relocation or removal of private property caused by the City performing work in the public way.

Authority herein given and granted for a period of five (5) years from and after 05/14/2013.

Alderman _____

Brendan Reilly 42nd Ward

PIZANO'S PIZZA & PASTA 69 E. MADISON CHICAGO, ILLINOIS

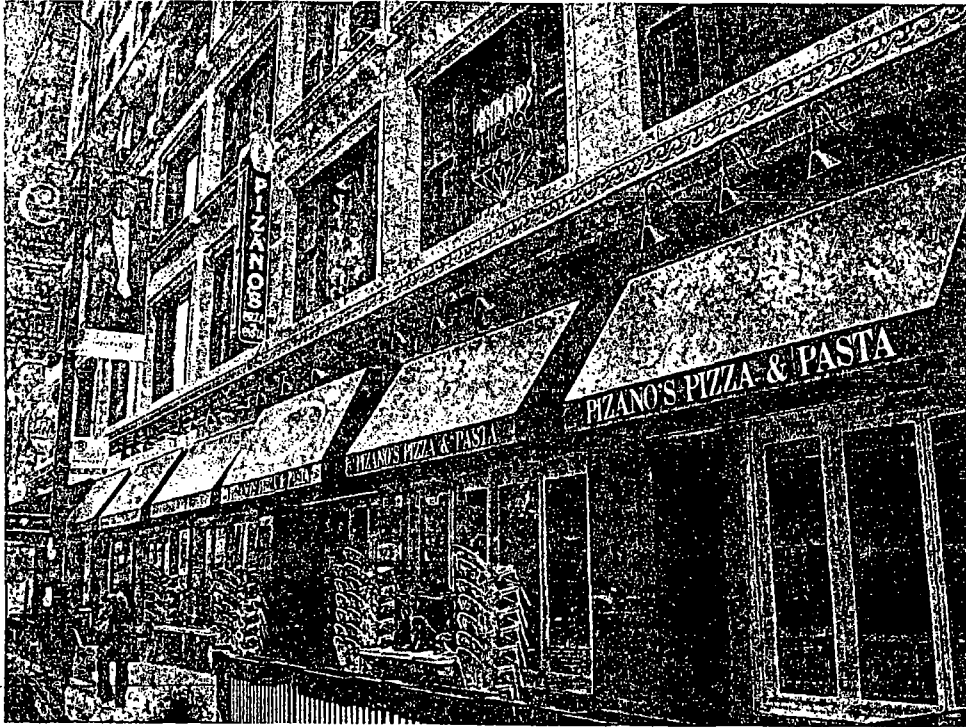



City of Chicago



O2013-4827

Office of the City Clerk

Document Tracking Sheet

Meeting Date:	6/5/2013
Sponsor(s):	Smith, Michele (43)
Type:	Ordinance
Title:	Awning(s) for Coldwell Banker
Committee(s) Assignment:	Committee on Transportation and Public Way

ORDINANCE
COLDWELL BANKER
Acct. No. 68764 - 1
Permit No. 1106889

Be It Ordained by the City Council of the City of Chicago:

SECTION 1. Permission and authority are hereby given and granted to COLDWELL BANKER, upon the terms and subject to the conditions of this ordinance to maintain and use, as now constructed, one (1) Awning(s) projecting over the public right-of-way adjacent to its premises known as 1959 N. Halsted St..

Said Awning(s) at N. Halsted Street measure(s):

One (1) at twenty-nine (29) feet in length, and two (2) feet in width for a total of fifty-eight (58) square feet.

The location of said privilege shall be as shown on prints kept on file with the Department of Business Affairs and Consumer Protection and the Office of the City Clerk.

Said privilege shall be constructed in accordance with plans and specifications approved by the Zoning Department - Signs.

This grant of privilege in the public way shall be subject to the provisions of Section 10-28-015 and all other required provisions of the Municipal Code of Chicago.

The grantee shall pay to the City of Chicago as compensation for the privilege #1106889 herein granted the sum of fifty-four (\$54.00) per annum in advance.

A 25% penalty will be added for payments received after due date.

The permit holder agrees to hold the City of Chicago harmless for any damage, relocation or replacement costs associated with damage, relocation or removal of private property caused by the City performing work in the public way.




Authority herein given and granted for a period of five (5) years from and after 05/29/2013.

Alderman

A handwritten signature in black ink, appearing to read 'Michele Smith', written over a horizontal line.

Michele Smith 43rd Ward


Rendering
Page 1 of 2

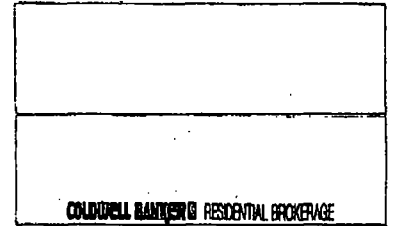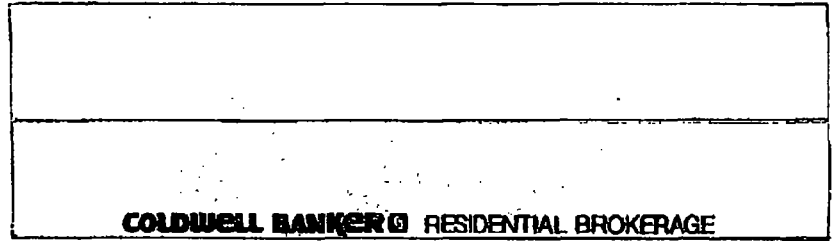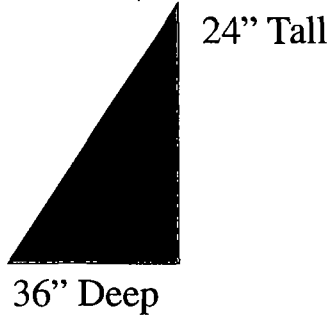

216" Approximate Total Length of the two canopies 1959 N. Halsted

Two of the three canopies on 1959 N. Halsted St. Located on the east side of Halsted, one quarter block south of Armitage in Lincoln Park. Mailing address is two post office labeled buildings (1959 N Halsted & 1961 N Halsted)

Rendering
Page 2 of 2

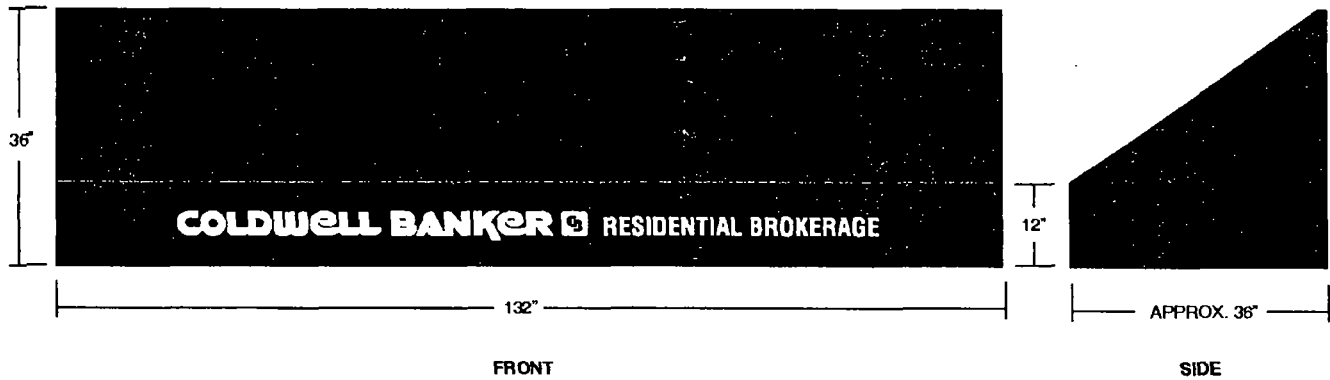

132" Approximate Total Length of the canopy on 1961 N. Halsted

Two of the three canopies on 1959 N. Halsted St. Located on the east side of Halsted, one quarter block south of Armitage in Lincoln Park. Mailing address is two post office labeled buildings (1959 N Halsted & 1961 N Halsted)



City of Chicago



O2013-4828

Office of the City Clerk

Document Tracking Sheet

Meeting Date:	6/5/2013
Sponsor(s):	Smith, Michele (43)
Type:	Ordinance
Title:	Awning(s) for Jimmy Johns
Committee(s) Assignment:	Committee on Transportation and Public Way

ORDINANCE

Jimmy Johns

Acct. No. 361790 - 1

Permit No. 1104026

Be It Ordained by the City Council of the City of Chicago:

SECTION 1. Permission and authority are hereby given and granted to Jimmy Johns, upon the terms and subject to the conditions of this ordinance to maintain and use, as now constructed, one (1) Awning(s) projecting over the public right-of-way adjacent to its premises known as 2231 N. Lincoln Ave..

Said Awning(s) at N. Lincoln measure(s):

One (1) at fifteen (15) feet in length, and one (1) foot in width for a total of fifteen (15) square feet.

The location of said privilege shall be as shown on prints kept on file with the Department of Business Affairs and Consumer Protection and the Office of the City Clerk.

Said privilege shall be constructed in accordance with plans and specifications approved by the Zoning Department - Signs.

This grant of privilege in the public way shall be subject to the provisions of Section 10-28-015 and all other required provisions of the Municipal Code of Chicago.

The grantee shall pay to the City of Chicago as compensation for the privilege #1104026 herein granted the sum of fifty (\$50.00) per annum in advance.

A 25% penalty will be added for payments received after due date.

The permit holder agrees to hold the City of Chicago harmless for any damage, relocation or replacement costs associated with damage, relocation or removal of private property caused by the City performing work in the public way.

Authority herein given and granted for a period of five (5) years from and after Date of Passage.

Alderman

A handwritten signature in black ink, appearing to read "Michele Smith", written over a horizontal line.

Michele Smith 43rd Ward




APPLICATION TO USE THE PUBLIC RIGHT OF WAY

EXAMPLE OF CANOPY/AWNING DRAWING

CANOPY DRAWINGS

PROPERTY LOCATION: 2831 N. Lincoln Ave.

ORGANIZATION'S NAME: Jimmy John's

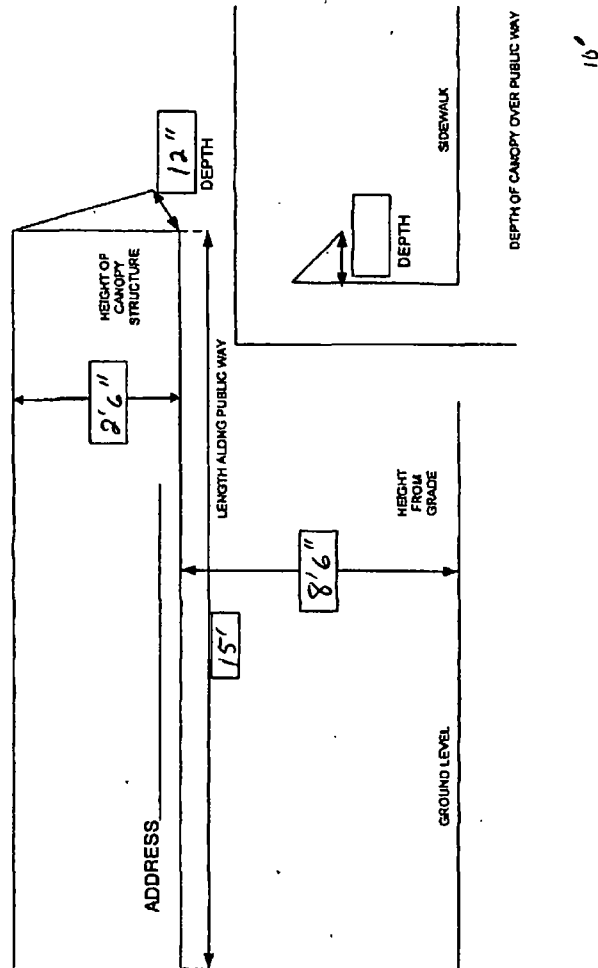



City of Chicago



O2013-4829

Office of the City Clerk

Document Tracking Sheet

Meeting Date:	6/5/2013
Sponsor(s):	Smith, Michele (43)
Type:	Ordinance
Title:	Awning(s) for New Kabuki Japanese Restaurant
Committee(s) Assignment:	Committee on Transportation and Public Way

ORDINANCE
NEW KABUKI JAPANESE RESTAURANT
Acct. No. 319699 - 1
Permit No. 1106947

Be It Ordained by the City Council of the City of Chicago:

SECTION 1. Permission and authority are hereby given and granted to NEW KABUKI JAPANESE RESTAURANT, upon the terms and subject to the conditions of this ordinance to maintain and use, as now constructed, two (2) Awning(s) projecting over the public right-of-way adjacent to its premises known as 2473 N. Clark St..

Said Awning(s) at N. CLARK measure(s):

One (1) at twenty-two (22) feet in length, and three (3) feet in width for a total of sixty-six (66) square feet.

Said Awning(s) at N. CLARK measure(s):

One (1) at seven (7) feet in length, and three (3) feet in width for a total of twenty-one (21) square feet.

The location of said privilege shall be as shown on prints kept on file with the Department of Business Affairs and Consumer Protection and the Office of the City Clerk.

Said privilege shall be constructed in accordance with plans and specifications approved by the Zoning Department - Signs.

This grant of privilege in the public way shall be subject to the provisions of Section 10-28-015 and all other required provisions of the Municipal Code of Chicago.


The grantee shall pay to the City of Chicago as compensation for the privilege #1106947 herein granted the sum of one hundred (\$100.00) per annum in advance.

A 25% penalty will be added for payments received after due date.


The permit holder agrees to hold the City of Chicago harmless for any damage, relocation or replacement costs associated with damage, relocation or removal of private property caused by the City performing work in the public way.

Authority herein given and granted for a period of five (5) years from and after 06/11/2013.

Alderman

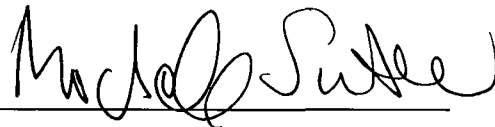

Michele Smith 43rd Ward

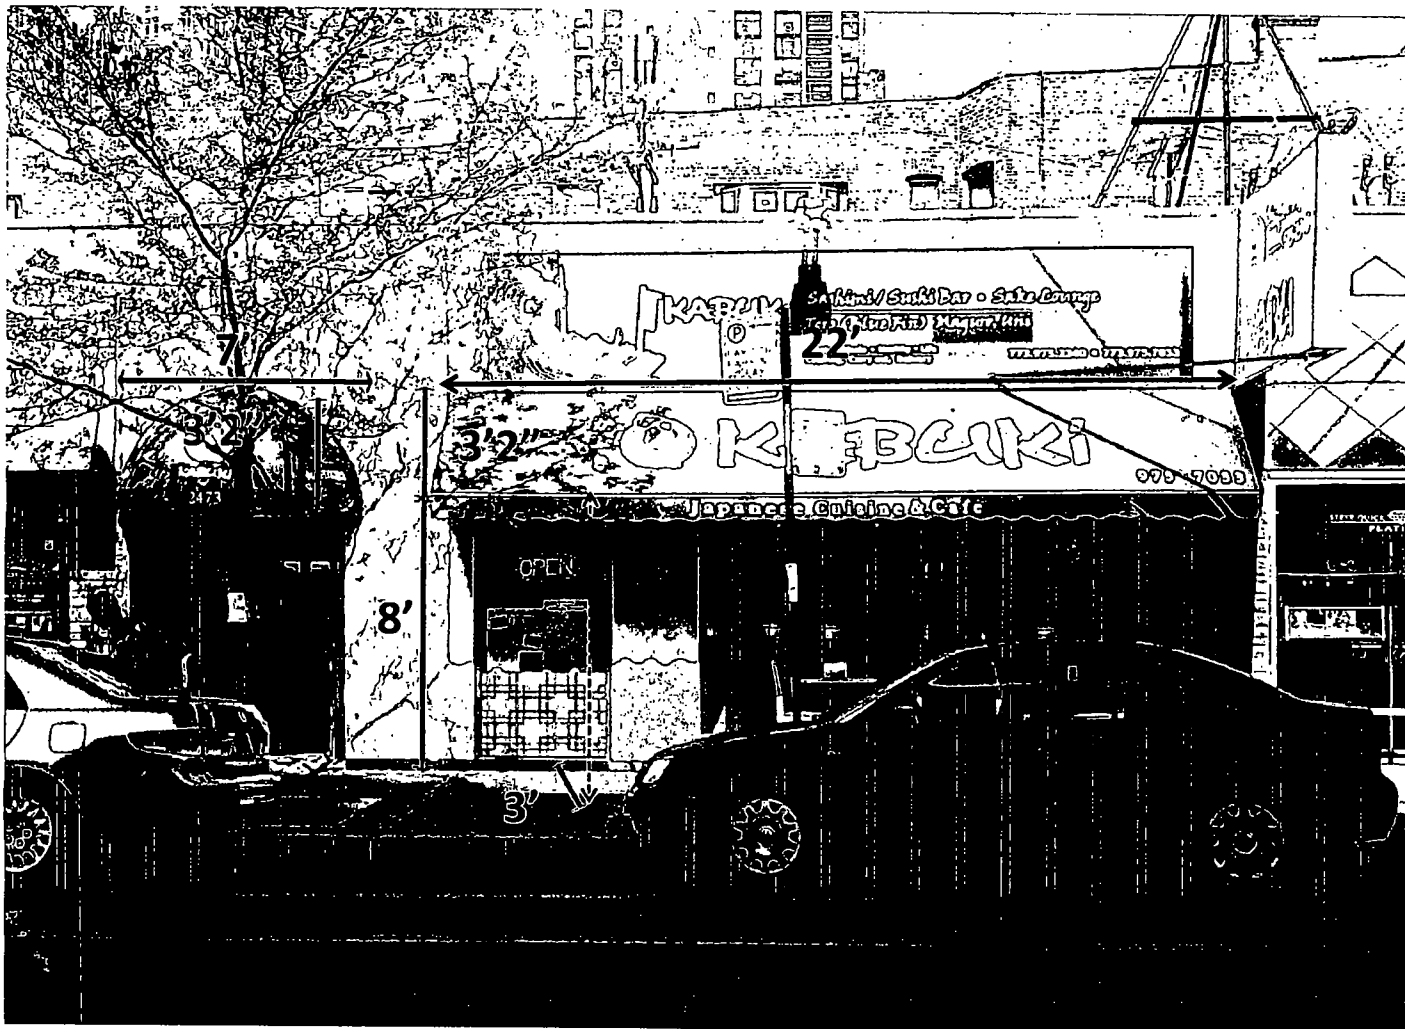



City of Chicago



O2013-4830

Office of the City Clerk

Document Tracking Sheet

Meeting Date:	6/5/2013
Sponsor(s):	Smith, Michele (43)
Type:	Ordinance
Title:	Awning(s) for Noodles in the Pot, Inc.
Committee(s) Assignment:	Committee on Transportation and Public Way

ORDINANCE
NOODLES IN THE POT, INC
Acct. No. 11633 - 1
Permit No. 1106822

Be It Ordained by the City Council of the City of Chicago:

SECTION 1. Permission and authority are hereby given and granted to NOODLES IN THE POT, INC, upon the terms and subject to the conditions of this ordinance to maintain and use, as now constructed, one (1) Awning(s) projecting over the public right-of-way adjacent to its premises known as 2453 N. Halsted St..

Said Awning(s) at North Halsted Street measure(s):

One (1) at seventeen point seven five (17.75) feet in length, and two point five (2.5) feet in width for a total of forty-four point three eight (44.38) square feet.

The location of said privilege shall be as shown on prints kept on file with the Department of Business Affairs and Consumer Protection and the Office of the City Clerk.

Said privilege shall be constructed in accordance with plans and specifications approved by the Zoning Department - Signs.

This grant of privilege in the public way shall be subject to the provisions of Section 10-28-015 and all other required provisions of the Municipal Code of Chicago.


The grantee shall pay to the City of Chicago as compensation for the privilege #1106822 herein granted the sum of fifty (\$50.00) per annum in advance.

A 25% penalty will be added for payments received after due date.

The permit holder agrees to hold the City of Chicago harmless for any damage, relocation or replacement costs associated with damage, relocation or removal of private property caused by the City performing work in the public way.

Authority herein given and granted for a period of five (5) years from and after 05/14/2013.


Alderman

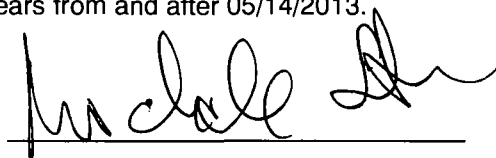A handwritten signature in black ink, appearing to read "Michele Smith", written over a horizontal line.

Michele Smith 43rd Ward

CANOPY DIMENSIONS

2453 N. HALSTED STREET

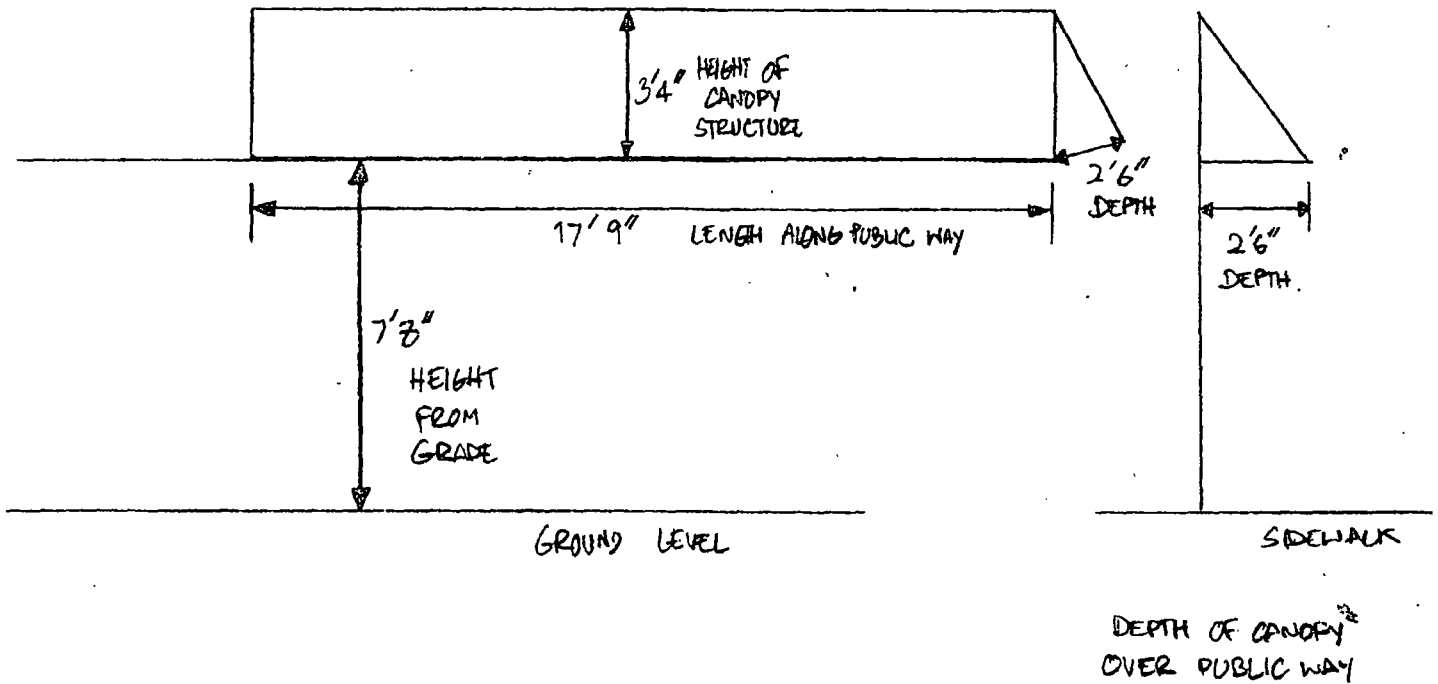



City of Chicago



O2013-4831

Office of the City Clerk

Document Tracking Sheet

Meeting Date:	6/5/2013
Sponsor(s):	Smith, Michele (43)
Type:	Ordinance
Title:	Awning(s) for Steppenwolf
Committee(s) Assignment:	Committee on Transportation and Public Way

ORDINANCE
STEPPENWOLF
Acct. No. 4280 - 1
Permit No. 1106564

Be It Ordained by the City Council of the City of Chicago:

SECTION 1. Permission and authority are hereby given and granted to STEPPENWOLF, upon the terms and subject to the conditions of this ordinance to maintain and use, as now constructed, one (1) Awning(s) projecting over the public right-of-way adjacent to its premises known as 1650 N. Halsted St..

Said Awning(s) at N. Halsted St. measure(s):

One (1) at forty-five (45) feet in length, and six (6) feet in width for a total of two hundred seventy (270) square feet.

The location of said privilege shall be as shown on prints kept on file with the Department of Business Affairs and Consumer Protection and the Office of the City Clerk.

Said privilege shall be constructed in accordance with plans and specifications approved by the Zoning Department - Signs.

This grant of privilege in the public way shall be subject to the provisions of Section 10-28-015 and all other required provisions of the Municipal Code of Chicago.


The grantee shall pay to the City of Chicago as compensation for the privilege #1106564 herein granted the sum of seventy (\$70.00) per annum in advance.

A 25% penalty will be added for payments received after due date.


The permit holder agrees to hold the City of Chicago harmless for any damage, relocation or replacement costs associated with damage, relocation or removal of private property caused by the City performing work in the public way.

Authority herein given and granted for a period of five (5) years from and after 05/14/2013.

Alderman

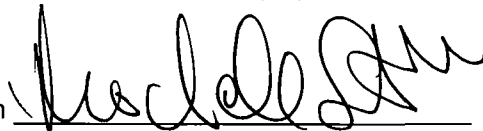A handwritten signature in black ink, appearing to read 'Michele Smith', written over a horizontal line.

Michele Smith 43rd Ward

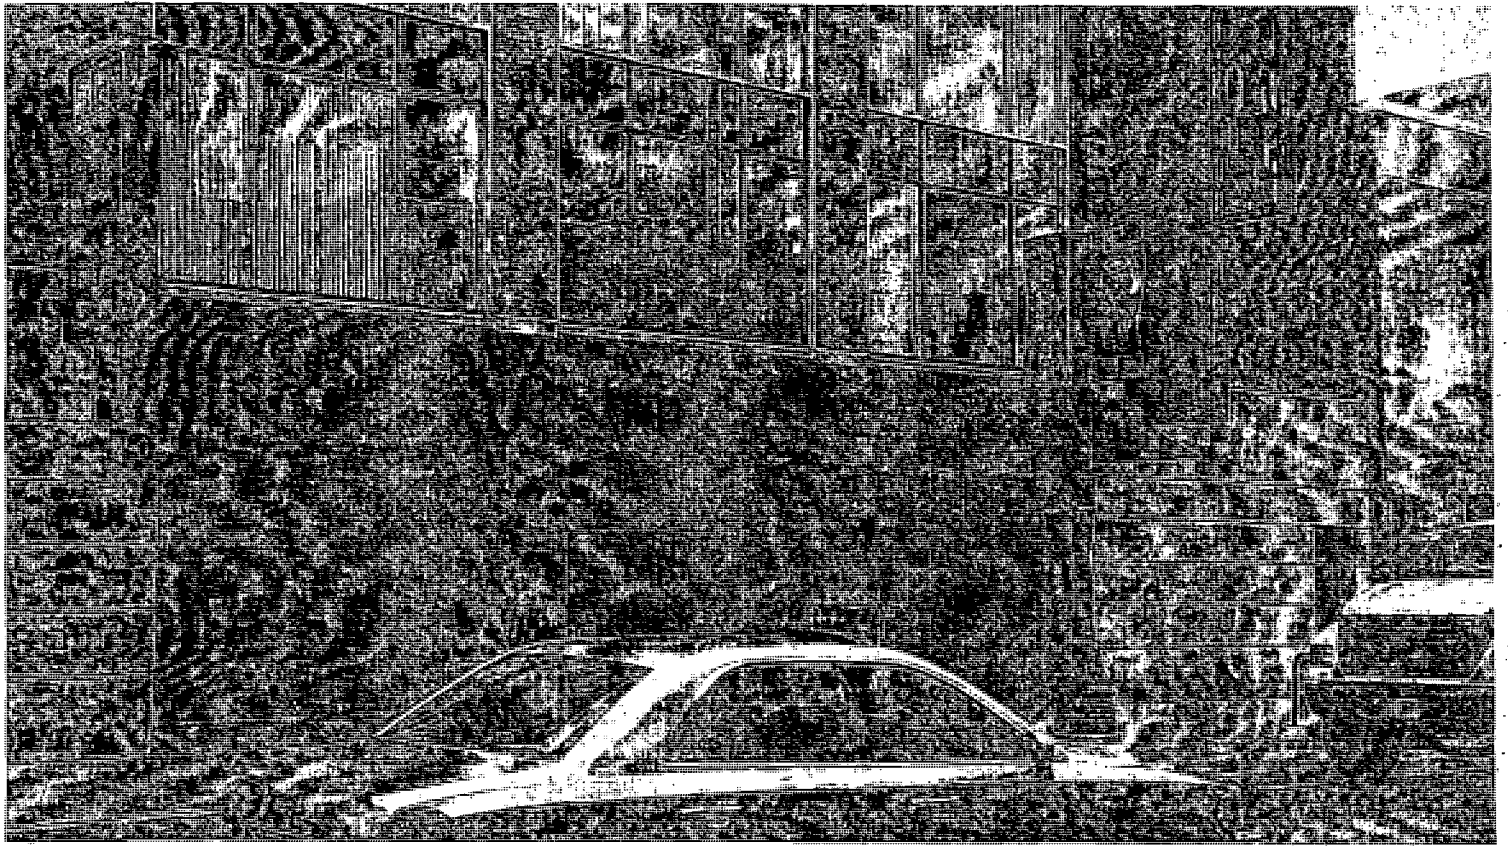



City of Chicago



O2013-4832

Office of the City Clerk

Document Tracking Sheet

Meeting Date:	6/5/2013
Sponsor(s):	Smith, Michele (43)
Type:	Ordinance
Title:	Awning(s) for Steve Quick Jewelers
Committee(s) Assignment:	Committee on Transportation and Public Way

ORDINANCE
STEVE QUICK JEWELERS
Acct. No. 230095 - 1
Permit No. 1106804

Be It Ordained by the City Council of the City of Chicago:

SECTION 1. Permission and authority are hereby given and granted to STEVE QUICK JEWELERS, upon the terms and subject to the conditions of this ordinance to maintain and use, as now constructed, one (1) Awning(s) projecting over the public right-of-way adjacent to its premises known as 2471 N. Clark St..

Said Awning(s) at N. CLARK & W. ROSLYN measure(s):

One (1) at forty-five (45) feet in length, and two (2) feet in width for a total of ninety (90) square feet.

The location of said privilege shall be as shown on prints kept on file with the Department of Business Affairs and Consumer Protection and the Office of the City Clerk.

Said privilege shall be constructed in accordance with plans and specifications approved by the Zoning Department - Signs.

This grant of privilege in the public way shall be subject to the provisions of Section 10-28-015 and all other required provisions of the Municipal Code of Chicago.


The grantee shall pay to the City of Chicago as compensation for the privilege #1106804 herein granted the sum of seventy (\$70.00) per annum in advance.

A 25% penalty will be added for payments received after due date.

The permit holder agrees to hold the City of Chicago harmless for any damage, relocation or replacement costs associated with damage, relocation or removal of private property caused by the City performing work in the public way.

Authority herein given and granted for a period of five (5) years from and after 04/09/2013.


Alderman

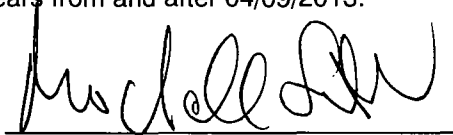A handwritten signature in dark ink, appearing to read "Michele Smith", written over a horizontal line.

Michele Smith 43rd Ward

9 STEVE QUICK
JEWELER

2471 N. Clark Street

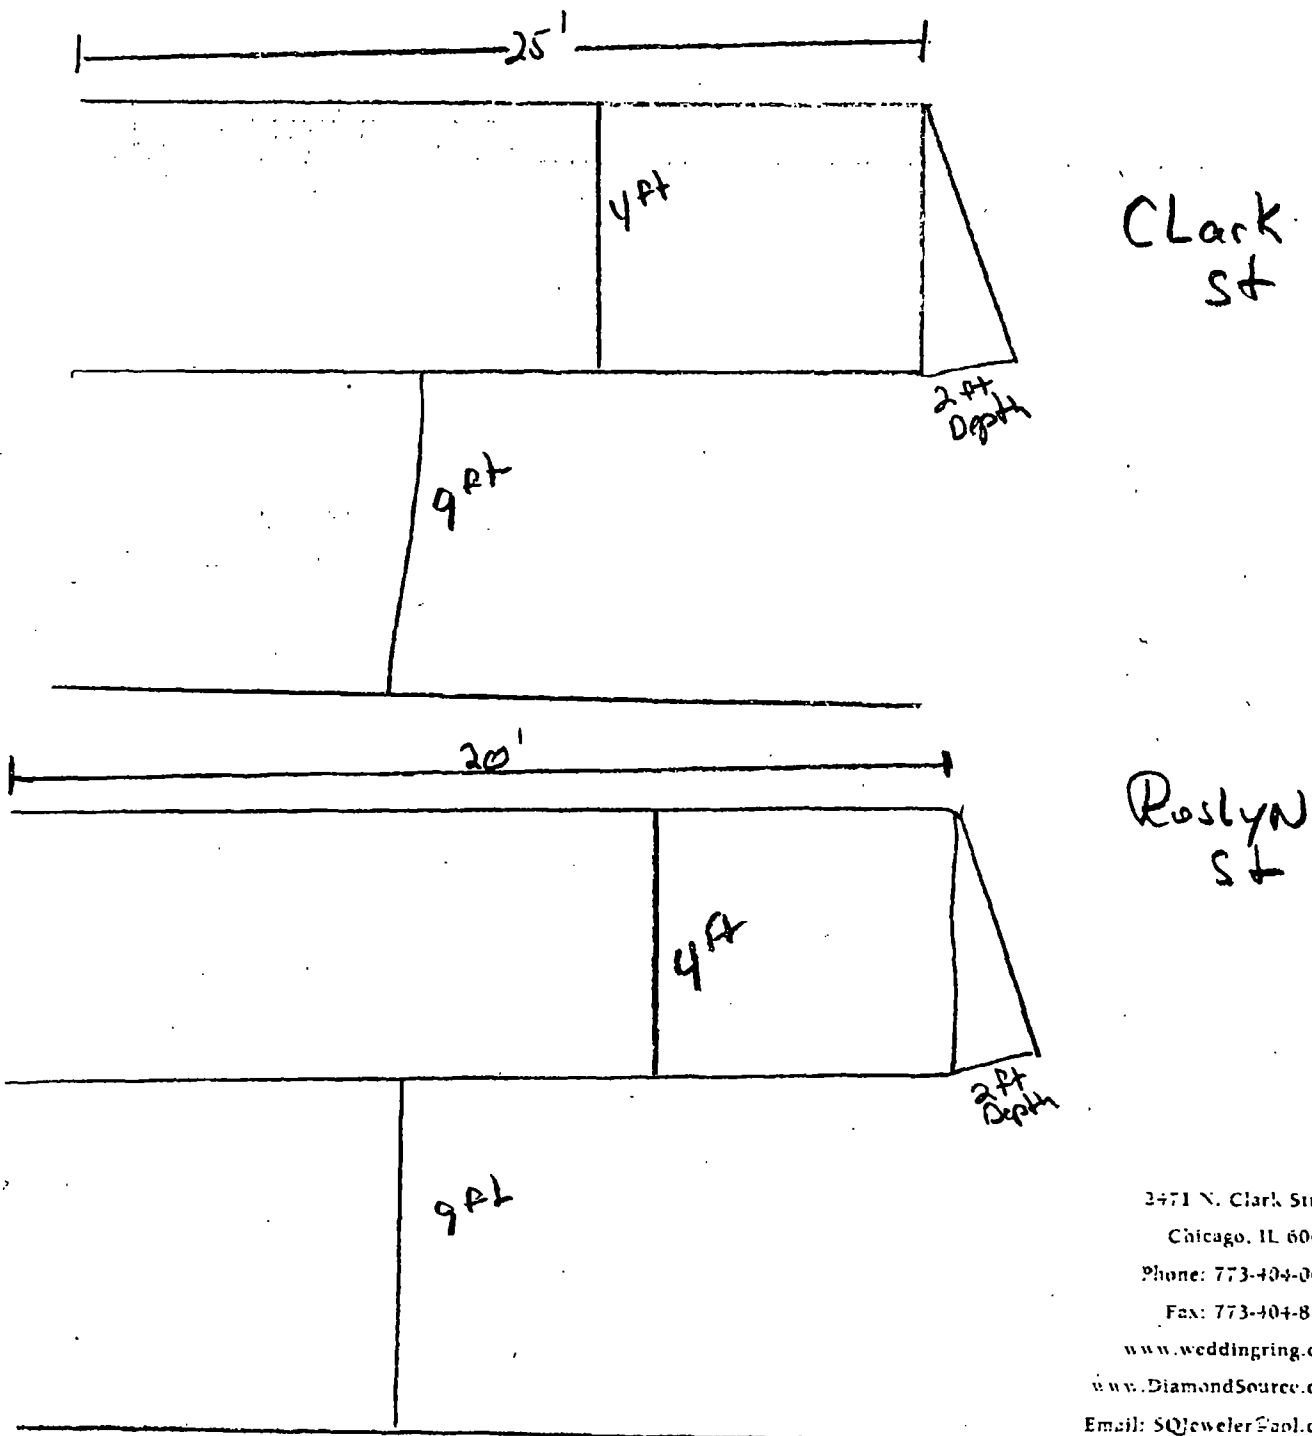

2471 N. Clark Street
Chicago, IL 60614
Phone: 773-404-0034
Fax: 773-404-8760
www.weddingring.com
www.DiamondSource.com
Email: SQJeweler@aol.com



City of Chicago



O2013-4833

Office of the City Clerk

Document Tracking Sheet

Meeting Date:	6/5/2013
Sponsor(s):	Tunney, Thomas (44)
Type:	Ordinance
Title:	Awning(s) for Bolat African Cuisine
Committee(s) Assignment:	Committee on Transportation and Public Way

ORDINANCE
BOLAT AFRICAN CUISINE
Acct. No. 217598 - 1
Permit No. 1106665

Be It Ordained by the City Council of the City of Chicago:

SECTION 1. Permission and authority are hereby given and granted to BOLAT AFRICAN CUISINE, upon the terms and subject to the conditions of this ordinance to maintain and use, as now constructed, one (1) Awning(s) projecting over the public right-of-way adjacent to its premises known as 3346 N. Clark St..

Said Awning(s) at N. Clark Street measure(s):

One (1) at twenty-two (22) feet in length, and two (2) feet in width for a total of forty-four (44) square feet.

The location of said privilege shall be as shown on prints kept on file with the Department of Business Affairs and Consumer Protection and the Office of the City Clerk.

Said privilege shall be constructed in accordance with plans and specifications approved by the Zoning Department - Signs.

This grant of privilege in the public way shall be subject to the provisions of Section 10-28-015 and all other required provisions of the Municipal Code of Chicago.


The grantee shall pay to the City of Chicago as compensation for the privilege #1106665 herein granted the sum of fifty (\$50.00) per annum in advance.

A 25% penalty will be added for payments received after due date.


The permit holder agrees to hold the City of Chicago harmless for any damage, relocation or replacement costs associated with damage, relocation or removal of private property caused by the City performing work in the public way.

Authority herein given and granted for a period of five (5) years from and after 10/31/2012.

Alderman

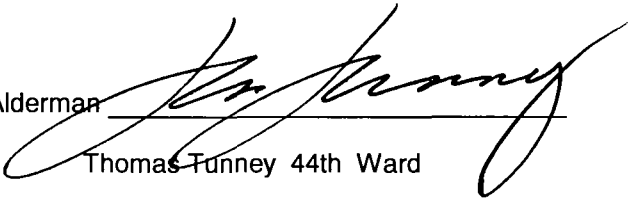
Thomas Tunney 44th Ward

Bolat African Cuisine
3346 N. Clark
Chicago, Illinois, 60657

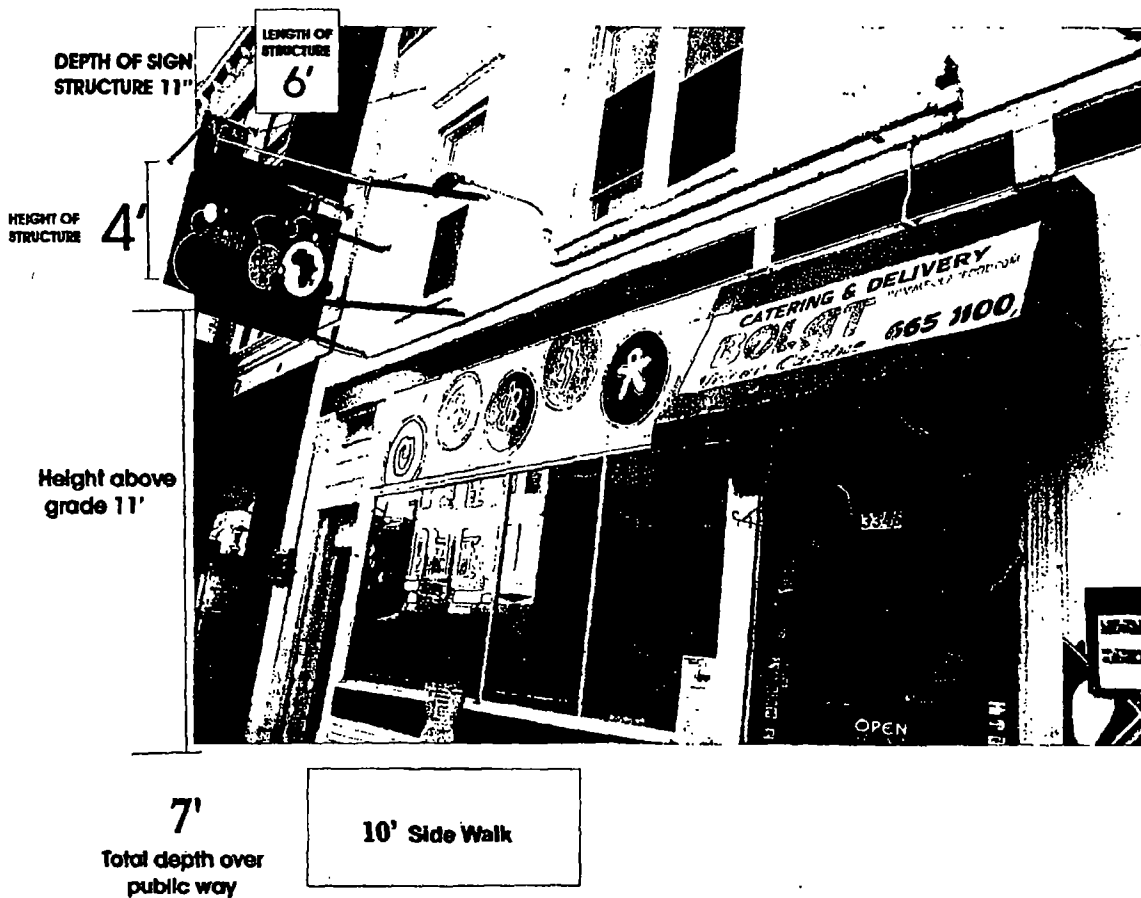



06/05/2013

Alderman **Thomas Tunney**
Ward # **44**
City of Chicago
City Hall, Room **203**
121 North LaSalle Street
Chicago, Illinois 60602

Re: An ordinance to use and maintain a portion of the public right-of-way for **one (1) awning(s)** for
BOLAT AFRICAN CUISINE, adjacent to the premises known as **3346 N. Clark St.**

Dear Alderman **Thomas Tunney**:

The applicant referenced above has requested the use of the public right-of-way for a **awning(s)**. An ordinance has been prepared by the Department of Business Affairs and Consumer Protection – Business Assistance Center - Public Way Use Unit for presentation to the City Council. Because this request was made for properties located in your ward, as approved by you as per the attached, I respectfully request that you introduce the attached ordinance at the next City Council meeting.

If you have any questions regarding this ordinance, please contact Anthony Bertuca at (312) 744-5506.

Department of Business Affairs and Consumer Protection



City of Chicago



O2013-4835

Office of the City Clerk

Document Tracking Sheet

Meeting Date:	6/5/2013
Sponsor(s):	Tunney, Thomas (44)
Type:	Ordinance
Title:	Awning(s) for Candyality Ltd.
Committee(s) Assignment:	Committee on Transportation and Public Way

ORDINANCE
CANDYALITY LTD.
Acct. No. 324452 - 1
Permit No. 1106274

Be It Ordained by the City Council of the City of Chicago:

SECTION 1. Permission and authority are hereby given and granted to CANDYALITY LTD., upon the terms and subject to the conditions of this ordinance to maintain and use, as now constructed, ten (10) Awning(s) projecting over the public right-of-way adjacent to its premises known as 3425 N. Southport Ave..

Said Awning(s) at N. Southport Avenue measure(s):

One (1) at ten point one seven (10.17) feet in length, and two point three three (2.33) feet in width for a total of twenty-three point seven (23.7) square feet.

One (1) at six point five (6.5) feet in length, and two point three three (2.33) feet in width for a total of fifteen point one five (15.15) square feet.

One (1) at four point six seven (4.67) feet in length, and two point three three (2.33) feet in width for a total of ten point eight eight (10.88) square feet.

Said Awning(s) at W. Newport measure(s):

One (1) at four point seven five (4.75) feet in length, and two point three three (2.33) feet in width for a total of eleven point zero seven (11.07) square feet.

Four (4) at four point three three (4.33) feet in length, and two point three three (2.33) feet in width for a total of forty point three six (40.36) square feet.

Two (2) at six point five (6.5) feet in length, and two point three three (2.33) feet in width for a total of thirty point two nine (30.29) square feet.

The location of said privilege shall be as shown on prints kept on file with the Department of Business Affairs and Consumer Protection and the Office of the City Clerk.

Said privilege shall be constructed in accordance with plans and specifications approved by the Zoning Department - Signs.

This grant of privilege in the public way shall be subject to the provisions of Section 10-28-015 and all other required provisions of the Municipal Code of Chicago.


The grantee shall pay to the City of Chicago as compensation for the privilege #1106274 herein granted the sum of one hundred seventy-five (\$175.00) per annum in advance.

A 25% penalty will be added for payments received after due date.


The permit holder agrees to hold the City of Chicago harmless for any damage, relocation or replacement costs associated with damage, relocation or removal of private property caused by the City performing work in the public way.

Authority herein given and granted for a period of five (5) years from and after 05/14/2013.

Alderman

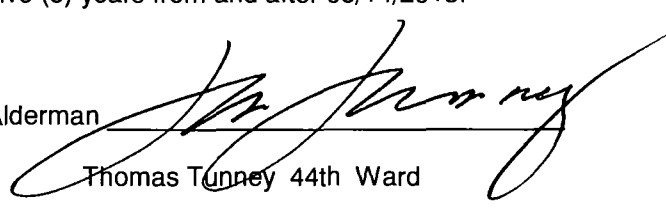

Thomas Tunney 44th Ward

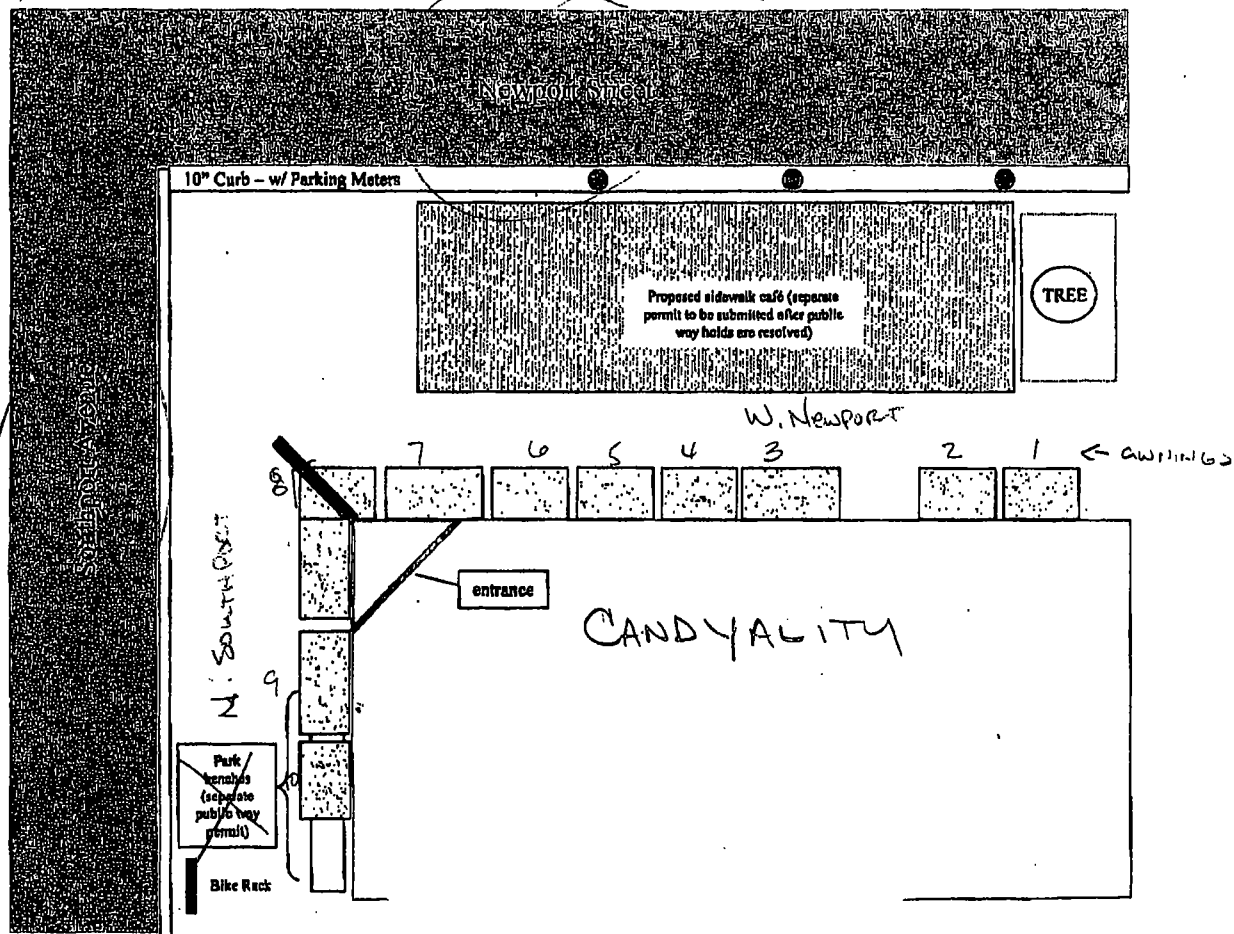



06/05/2013

Alderman Thomas Tunney
Ward # 44
City of Chicago
City Hall, Room 203
121 North LaSalle Street
Chicago, Illinois 60602

Re: An ordinance to use and maintain a portion of the public right-of-way for **ten (10) awning(s)** for **CANDYALITY LTD.**, adjacent to the premises known as **3425 N. Southport Ave.**.

Dear Alderman **Thomas Tunney**:

The applicant referenced above has requested the use of the public right-of-way for a **awning(s)**. An ordinance has been prepared by the Department of Business Affairs and Consumer Protection – Business Assistance Center - Public Way Use Unit for presentation to the City Council. Because this request was made for properties located in your ward, as approved by you as per the attached, I respectfully request that you introduce the attached ordinance at the next City Council meeting.

If you have any questions regarding this ordinance, please contact Anthony Bertuca at (312) 744-5506.

Department of Business Affairs and Consumer Protection



City of Chicago



O2013-4836

Office of the City Clerk

Document Tracking Sheet

Meeting Date:	6/5/2013
Sponsor(s):	Tunney, Thomas (44)
Type:	Ordinance
Title:	Awning(s) for Community, A Walgreens Pharmacy
Committee(s) Assignment:	Committee on Transportation and Public Way

ORDINANCE
COMMUNITY, A WALGREENS PHARMACY
Acct. No. 147 - 125
Permit No. 1105187

Be It Ordained by the City Council of the City of Chicago:

SECTION 1. Permission and authority are hereby given and granted to COMMUNITY, A WALGREENS PHARMACY, upon the terms and subject to the conditions of this ordinance to construct, install, maintain and use one (1) Awning(s) projecting over the public right-of-way adjacent to its premises known as 912-914 W. Belmont Ave..

Said Awning(s) at Belmont measure(s):

One (1) at thirty-eight point five (38.5) feet in length, and five point one seven (5.17) feet in width for a total of one hundred ninety-nine point zero five (199.05) square feet.

The location of said privilege shall be as shown on prints kept on file with the Department of Business Affairs and Consumer Protection and the Office of the City Clerk.

Said privilege shall be constructed in accordance with plans and specifications approved by the Zoning Department - Signs.

This grant of privilege in the public way shall be subject to the provisions of Section 10-28-015 and all other required provisions of the Municipal Code of Chicago.


The grantee shall pay to the City of Chicago as compensation for the privilege #1105187 herein granted the sum of sixty-three dollars and fifty cents (\$63.50) per annum in advance.

A 25% penalty will be added for payments received after due date.


The permit holder agrees to hold the City of Chicago harmless for any damage, relocation or replacement costs associated with damage, relocation or removal of private property caused by the City performing work in the public way.

Authority herein given and granted for a period of five (5) years from and after Date of Passage.

Alderman

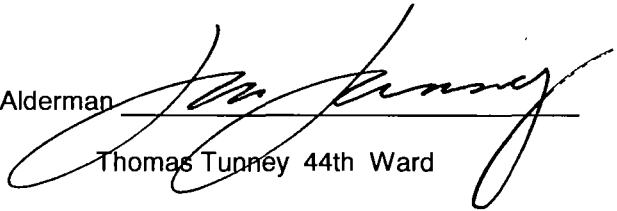

Thomas Tunney 44th Ward

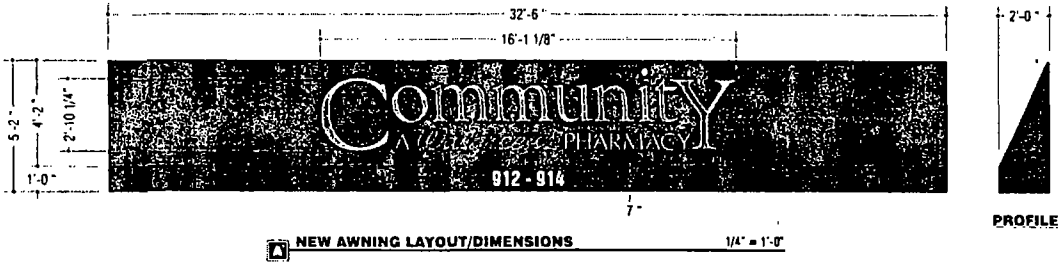

COLOR SCHEDULE	
	Match 3M #V74-3630-53 Cardinal RED
	Match 3M #3630-8057 BLUE (matches PMS #542C)
	W H I T E
	'Sunbrella' #4608 BLACK



06/05/2013

Alderman **Thomas Tunney**
Ward # **44**
City of Chicago
City Hall, Room **203**
121 North LaSalle Street
Chicago, Illinois 60602

Re: An ordinance to use and maintain a portion of the public right-of-way for **one (1) awning(s)** for **COMMUNITY, A WALGREENS PHARMACY**, adjacent to the premises known as **912-914 W. Belmont Ave.**

Dear Alderman **Thomas Tunney**:

The applicant referenced above has requested the use of the public right-of-way for a **awning(s)**. An ordinance has been prepared by the Department of Business Affairs and Consumer Protection – Business Assistance Center - Public Way Use Unit for presentation to the City Council. Because this request was made for properties located in your ward, as approved by you as per the attached, I respectfully request that you introduce the attached ordinance at the next City Council meeting.

If you have any questions regarding this ordinance, please contact Anthony Bertuca at (312) 744-5506.

Department of Business Affairs and Consumer Protection



City of Chicago



O2013-4838

Office of the City Clerk

Document Tracking Sheet

Meeting Date:	6/5/2013
Sponsor(s):	Tunney, Thomas (44)
Type:	Ordinance
Title:	Awning(s) for Falafill
Committee(s) Assignment:	Committee on Transportation and Public Way

ORDINANCE

Falafill

Acct. No. 346056 - 1

Permit No. 1101784

Be It Ordained by the City Council of the City of Chicago:

SECTION 1. Permission and authority are hereby given and granted to Falafill, upon the terms and subject to the conditions of this ordinance to construct, install, maintain and use one (1) Awning(s) projecting over the public right-of-way adjacent to its premises known as 3202 N. Broadway .

Said Awning(s) at N. Broadway measure(s):

One (1) at twenty (20) feet in length, and two (2) feet in width for a total of forty (40) square feet.

The location of said privilege shall be as shown on prints kept on file with the Department of Business Affairs and Consumer Protection and the Office of the City Clerk.

Said privilege shall be constructed in accordance with plans and specifications approved by the Zoning Department - Signs.

This grant of privilege in the public way shall be subject to the provisions of Section 10-28-015 and all other required provisions of the Municipal Code of Chicago.


The grantee shall pay to the City of Chicago as compensation for the privilege #1101784 herein granted the sum of fifty (\$50.00) per annum in advance.

A 25% penalty will be added for payments received after due date.

The permit holder agrees to hold the City of Chicago harmless for any damage, relocation or replacement costs associated with damage, relocation or removal of private property caused by the City performing work in the public way.

Authority herein given and granted for a period of five (5) years from and after Date of Passage.

Alderman

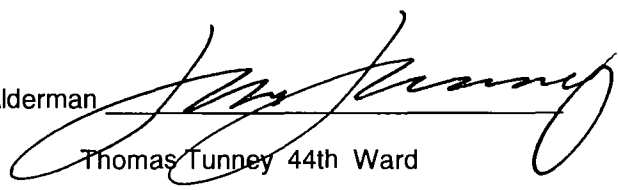
Thomas Tunney 44th Ward

APPROVED: _____ DATE: _____




MK SIGNS
CHICAGO

4900 N. ELSTON AVE
CHICAGO, IL 60630


773/633-9223
FAX 773/633-0022
E-MAIL entdep@mksgn.net

FALAFILL		3202 N. BROADWAY CHICAGO, IL	
DATE	REVISION	SCALE	DATE
5-3-12		3/8" = 1'-0"	3-16-12
5-4-12		DESIGNER	SALES
		LM	RC
		FILE	DRAWING NUMBER
		Falafill Chicago - canopy	2067

Colors represented in this drawing are for presentation purposes only. Actual color displays can be obtained from your sales representative. The design is the original and unpublished work of MK SIGNS and may not be reproduced without the written consent of MK SIGNS. The rights to this design may be purchased.

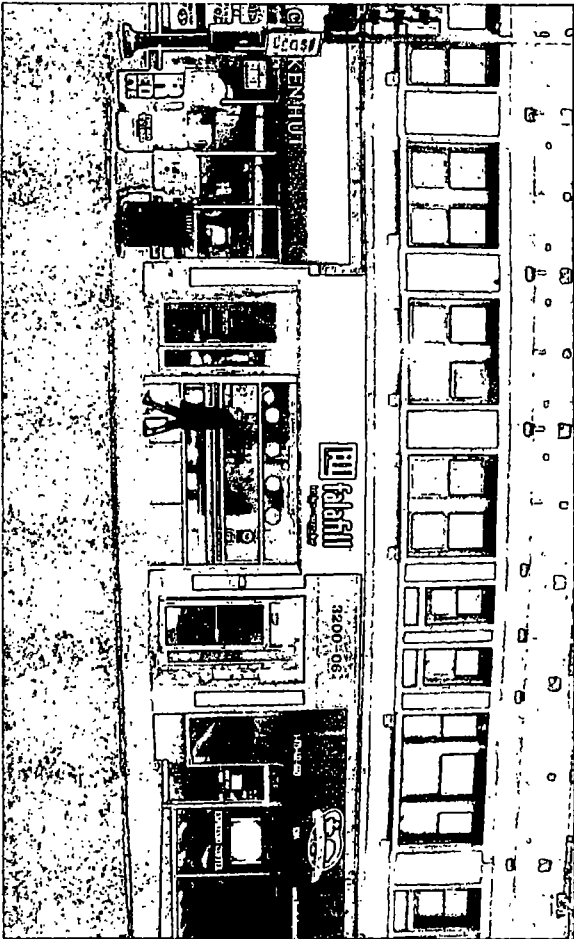

(1) CANVAS BOX CANOPY W/ ROOF

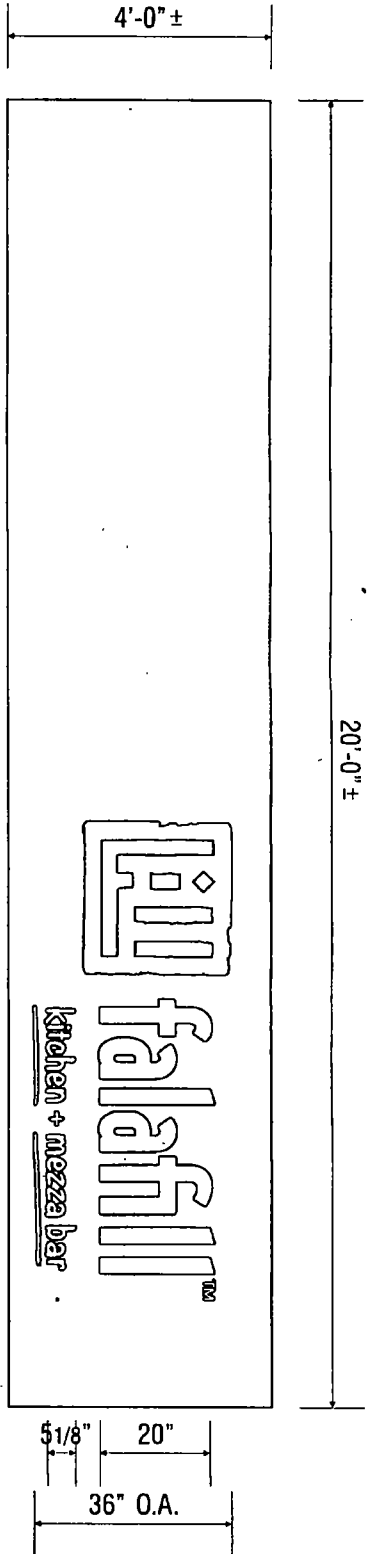



06/05/2013

Alderman **Thomas Tunney**
Ward # **44**
City of Chicago
City Hall, Room **203**
121 North LaSalle Street
Chicago, Illinois 60602

Re: An ordinance to use and maintain a portion of the public right-of-way for **one (1) awning(s)** for **Falafill**, adjacent to the premises known as **3202 N. Broadway**.

Dear Alderman **Thomas Tunney**:

The applicant referenced above has requested the use of the public right-of-way for a **awning(s)**. An ordinance has been prepared by the Department of Business Affairs and Consumer Protection – Business Assistance Center - Public Way Use Unit for presentation to the City Council. Because this request was made for properties located in your ward, as approved by you as per the attached, I respectfully request that you introduce the attached ordinance at the next City Council meeting.

If you have any questions regarding this ordinance, please contact Anthony Bertuca at (312) 744-5506.

Department of Business Affairs and Consumer Protection



City of Chicago



O2013-4839

Office of the City Clerk

Document Tracking Sheet

Meeting Date:	6/5/2013
Sponsor(s):	Tunney, Thomas (44)
Type:	Ordinance
Title:	Awning(s) for Mediterranean Restaurant
Committee(s) Assignment:	Committee on Transportation and Public Way

ORDINANCE
MEDITERRANEAN RESTAURANT
Acct. No. 368009 - 1
Permit No. 1106468

Be It Ordained by the City Council of the City of Chicago:

SECTION 1. Permission and authority are hereby given and granted to MEDITERRANEAN RESTAURANT, upon the terms and subject to the conditions of this ordinance to maintain and use, as now constructed, one (1) Awning(s) projecting over the public right-of-way adjacent to its premises known as 2833 N. Broadway .

Said Awning(s) at N Broadway measure(s):

One (1) at sixteen (16) feet in length, and six (6) feet in width for a total of ninety-six (96) square feet.

The location of said privilege shall be as shown on prints kept on file with the Department of Business Affairs and Consumer Protection and the Office of the City Clerk.

Said privilege shall be constructed in accordance with plans and specifications approved by the Zoning Department - Signs.

This grant of privilege in the public way shall be subject to the provisions of Section 10-28-015 and all other required provisions of the Municipal Code of Chicago.


The grantee shall pay to the City of Chicago as compensation for the privilege #1106468 herein granted the sum of fifty (\$50.00) per annum in advance.

A 25% penalty will be added for payments received after due date.

The permit holder agrees to hold the City of Chicago harmless for any damage, relocation or replacement costs associated with damage, relocation or removal of private property caused by the City performing work in the public way.

Authority herein given and granted for a period of five (5) years from and after Date of Passage.

Alderman

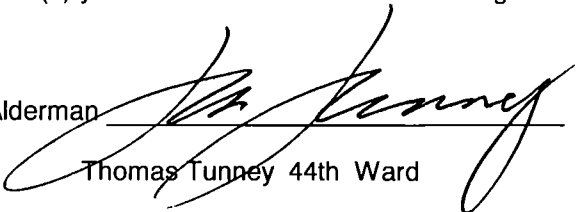

Thomas Tunney 44th Ward




www.signstudiochicago.com
3645 W. Irving Park Rd., Chicago, IL 60618
PH. 773.508.0580 • FX. 773.509.1750

SIGN TYPE: Awning
BUSINESS NAME: Cousin's Turkish Dining & Catering
LOCATION: 2833 N Broadway St, Chicago IL 60657

AWNING

2 LIGHT FIXTURES

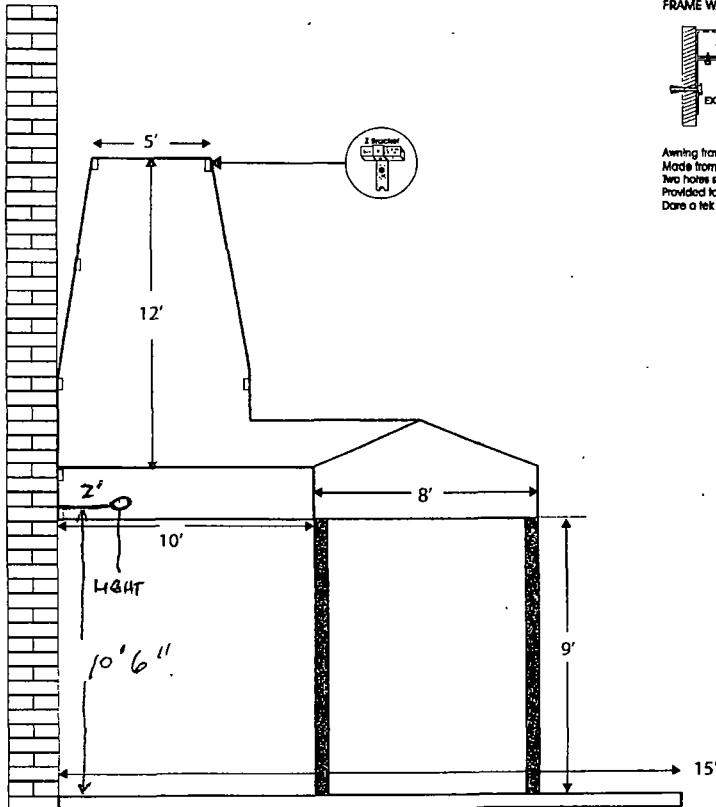

FRAME WALL MOUNTING BRACKET



Awning frames can easily be mounted with these bracket.
Made from 3/16 in hot rolled steel.
Two holes spaced equally for lagging into masonry are provided to secure bracket to wall. There is also a 3/16 in. Lag screw.
Dare a tek screw for fastening the frame. Will accommodate a 3/8 in. Lag screw



1X1 SQUARE TUBE GALVANIZED



06/05/2013

Alderman **Thomas Tunney**
Ward # **44**
City of Chicago
City Hall, Room **203**
121 North LaSalle Street
Chicago, Illinois 60602

Re: An ordinance to use and maintain a portion of the public right-of-way for **one (1) awning(s)** for
MEDITERRANEAN RESTAURANT, adjacent to the premises known as **2833 N. Broadway**.

Dear Alderman **Thomas Tunney**:

The applicant referenced above has requested the use of the public right-of-way for a **awning(s)**. An ordinance has been prepared by the Department of Business Affairs and Consumer Protection – Business Assistance Center - Public Way Use Unit for presentation to the City Council. Because this request was made for properties located in your ward, as approved by you as per the attached, I respectfully request that you introduce the attached ordinance at the next City Council meeting.

If you have any questions regarding this ordinance, please contact Anthony Bertuca at (312) 744-5506.

Department of Business Affairs and Consumer Protection



City of Chicago



O2013-4698

Office of the City Clerk

Document Tracking Sheet

Meeting Date:	6/5/2013
Sponsor(s):	Pawar, Ameya (47)
Type:	Ordinance
Title:	Awning(s) for CG Realty Group Ltd. - 1926 W Irving Park Rd
Committee(s) Assignment:	Committee on Transportation and Public Way

ORDINANCE
CG REALTY GROUP LTD
Acct. No. 223008 - 1
Permit No. 1106310

Be It Ordained by the City Council of the City of Chicago:

SECTION 1. Permission and authority are hereby given and granted to CG REALTY GROUP LTD, upon the terms and subject to the conditions of this ordinance to maintain and use, as now constructed, one (1) Awning(s) projecting over the public right-of-way adjacent to its premises known as 1926 W. Irving Park Rd..

Said Awning(s) at W. Irving Park Road measure(s):

One (1) at twenty-one (21) feet in length, and two (2) feet in width for a total of forty-two (42) square feet.

The location of said privilege shall be as shown on prints kept on file with the Department of Business Affairs and Consumer Protection and the Office of the City Clerk.

Said privilege shall be constructed in accordance with plans and specifications approved by the Zoning Department - Signs.

This grant of privilege in the public way shall be subject to the provisions of Section 10-28-015 and all other required provisions of the Municipal Code of Chicago.

The grantee shall pay to the City of Chicago as compensation for the privilege #1106310 herein granted the sum of fifty (\$50.00) per annum in advance.

A 25% penalty will be added for payments received after due date.


The permit holder agrees to hold the City of Chicago harmless for any damage, relocation or replacement costs associated with damage, relocation or removal of private property caused by the City performing work in the public way.

Authority herein given and granted for a period of five (5) years from and after 02/06/2013.

Alderman


Ameya Pawar 47th Ward

1926 W. IRVING

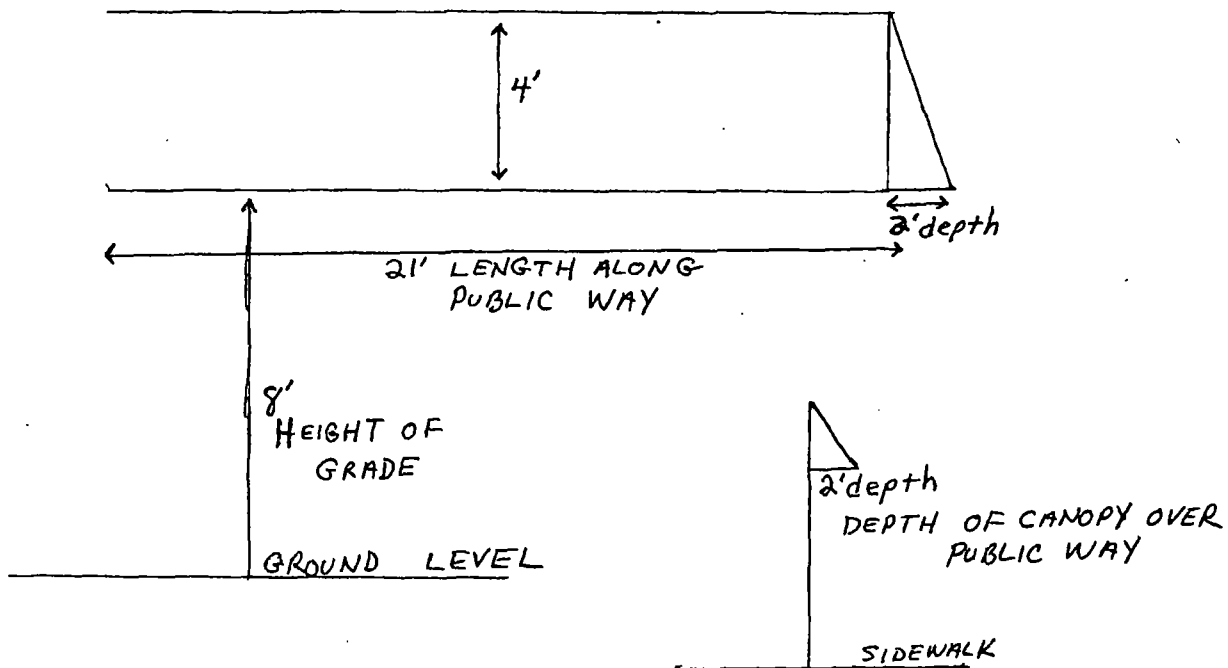



06/05/2013

Alderman Ameya Pawar
Ward # 47
City of Chicago
City Hall, Room 300
121 North LaSalle Street
Chicago, Illinois 60602

Re: An ordinance to use and maintain a portion of the public right-of-way for **one (1) awning(s)** for **CG REALTY GROUP LTD**, adjacent to the premises known as **1926 W. Irving Park Rd.**

Dear Alderman **Ameya Pawar**:

The applicant referenced above has requested the use of the public right-of-way for a **awning(s)**. An ordinance has been prepared by the Department of Business Affairs and Consumer Protection – Business Assistance Center - Public Way Use Unit for presentation to the City Council. Because this request was made for properties located in your ward, as approved by you as per the attached, I respectfully request that you introduce the attached ordinance at the next City Council meeting.

If you have any questions regarding this ordinance, please contact Anthony Bertuca at (312) 744-5506.

Department of Business Affairs and Consumer Protection



City of Chicago



O2013-4703

Office of the City Clerk

Document Tracking Sheet

Meeting Date:	6/5/2013
Sponsor(s):	Pawar, Ameya (47)
Type:	Ordinance
Title:	Awning(s) for CG Realty Group Ltd. - 1928 W Irving Park Rd
Committee(s) Assignment:	Committee on Transportation and Public Way

ORDINANCE
CG REALTY GROUP LTD
Acct. No. 223008 - 2
Permit No. 1106523

Be It Ordained by the City Council of the City of Chicago:

SECTION 1. Permission and authority are hereby given and granted to CG REALTY GROUP LTD, upon the terms and subject to the conditions of this ordinance to maintain and use, as now constructed, one (1) Awning(s) projecting over the public right-of-way adjacent to its premises known as 1928 W. Irving Park Rd..

Said Awning(s) at W. Irving Park Road measure(s):

One (1) at twenty-one (21) feet in length, and two (2) feet in width for a total of forty-two (42) square feet.

The location of said privilege shall be as shown on prints kept on file with the Department of Business Affairs and Consumer Protection and the Office of the City Clerk.

Said privilege shall be constructed in accordance with plans and specifications approved by the Zoning Department - Signs.

This grant of privilege in the public way shall be subject to the provisions of Section 10-28-015 and all other required provisions of the Municipal Code of Chicago.

The grantee shall pay to the City of Chicago as compensation for the privilege #1106523 herein granted the sum of fifty (\$50.00) per annum in advance.

A 25% penalty will be added for payments received after due date.


The permit holder agrees to hold the City of Chicago harmless for any damage, relocation or replacement costs associated with damage, relocation or removal of private property caused by the City performing work in the public way.

Authority herein given and granted for a period of five (5) years from and after 02/06/2013.

Alderman



Ameya Rawar 47th Ward

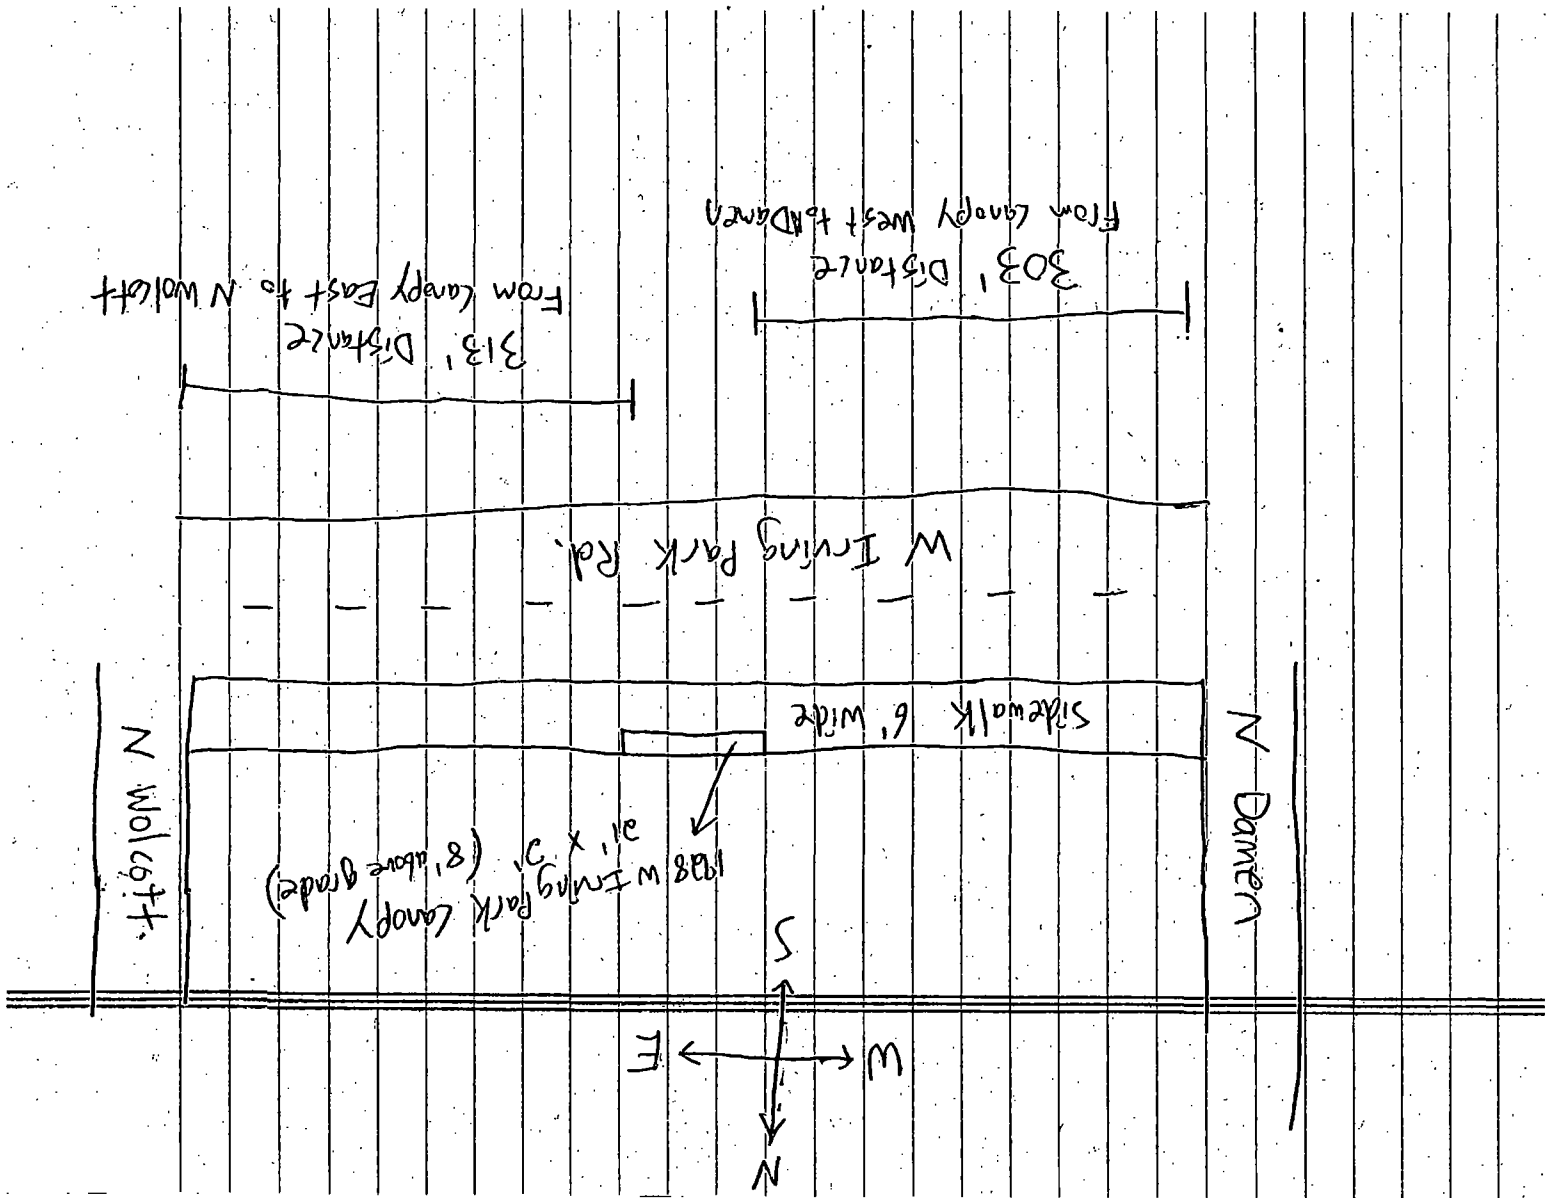



Department of Business Affairs and Consumer Protection
Business Assistance Center - Public Way Use Unit
City Hall - 121 N. LaSalle Street, Room 800 • Chicago, IL 60602
(312)-74-GOBIZ (312-744-6249) • (312) 744-1944 (TTY)
<http://www.cityofchicago.org/bacp>

06/05/2013

Alderman Ameya Pawar
Ward # 47
City of Chicago
City Hall, Room 300
121 North LaSalle Street
Chicago, Illinois 60602

Re: An ordinance to use and maintain a portion of the public right-of-way for **one (1) awning(s)** for **CG REALTY GROUP LTD**, adjacent to the premises known as **1928 W. Irving Park Rd.**

Dear Alderman **Ameya Pawar**:

The applicant referenced above has requested the use of the public right-of-way for a **awning(s)**. An ordinance has been prepared by the Department of Business Affairs and Consumer Protection – Business Assistance Center - Public Way Use Unit for presentation to the City Council. Because this request was made for properties located in your ward, as approved by you as per the attached, I respectfully request that you introduce the attached ordinance at the next City Council meeting.

If you have any questions regarding this ordinance, please contact Anthony Bertuca at (312) 744-5506.

Department of Business Affairs and Consumer Protection



City of Chicago



O2013-4710

Office of the City Clerk

Document Tracking Sheet

Meeting Date:	6/5/2013
Sponsor(s):	Pawar, Ameya (47)
Type:	Ordinance
Title:	Awning(s) for Edith B. Khurana, MD, S.C.
Committee(s) Assignment:	Committee on Transportation and Public Way

ORDINANCE
EDITH B. KHURANA, MD, S.C.
Acct. No. 359432 - 1
Permit No. 1094866

Be It Ordained by the City Council of the City of Chicago:

SECTION 1. Permission and authority are hereby given and granted to EDITH B. KHURANA, MD, S.C., upon the terms and subject to the conditions of this ordinance to maintain and use, as now constructed, three (3) Awning(s) projecting over the public right-of-way adjacent to its premises known as 2510 W. Irving Park Rd..

Said Awning(s) at W. Irving Park Rd measure(s):

Three (3) at twenty point eight three (20.83) feet in length, and two (2) feet in width for a total of one hundred twenty-four point nine eight (124.98) square feet.

The location of said privilege shall be as shown on prints kept on file with the Department of Business Affairs and Consumer Protection and the Office of the City Clerk.

Said privilege shall be constructed in accordance with plans and specifications approved by the Zoning Department - Signs.

This grant of privilege in the public way shall be subject to the provisions of Section 10-28-015 and all other required provisions of the Municipal Code of Chicago.


The grantee shall pay to the City of Chicago as compensation for the privilege #1094866 herein granted the sum of one hundred fifty (\$150.00) per annum in advance.

A 25% penalty will be added for payments received after due date.

The permit holder agrees to hold the City of Chicago harmless for any damage, relocation or replacement costs associated with damage, relocation or removal of private property caused by the City performing work in the public way.

Authority herein given and granted for a period of five (5) years from and after Date of Passage.



Alderman

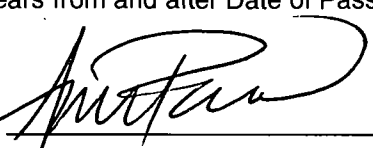
Ameya Pawar 47th Ward

Jan.06.2011 03:18 PM

PAGE. 2/ 2

2 Traditional style stationary awnings with end wraps and a stationary valance manufactured complete and installed to the south face building. Frames made of 1" sq. and $\frac{1}{2}$ " rd. welded galvanized steel silver tubing with welds ground, primed and painted silver. Awnings mounted to wall with $\frac{3}{8}$ " x 3" lag bolts and $\frac{3}{8}$ " x 2" lag shields. Fabric attached by the lace-on method, using Sunbrella material #A637, forest green.

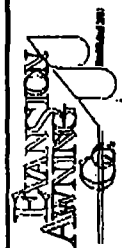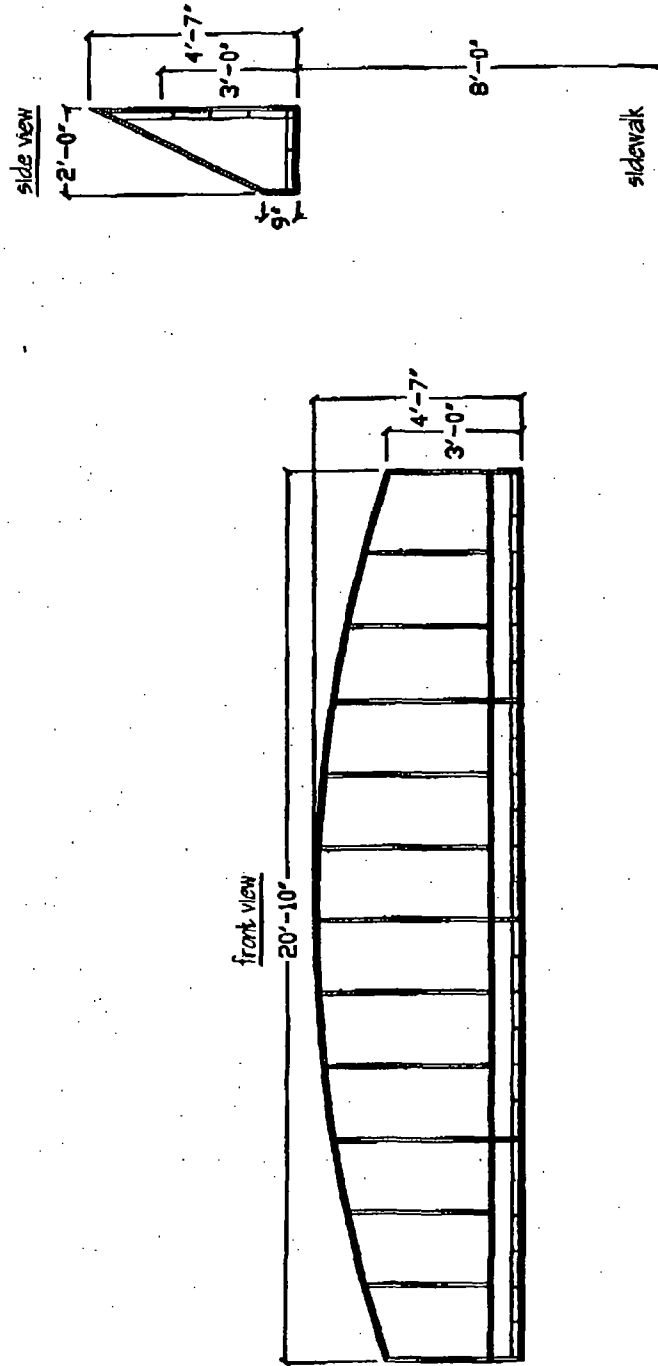

2401 Central St. Evanston, IL 60201
847-864-4520

By signing this drawing you are agreeing with the proportionate shape and sizes indicated, fabric color and pattern, and proportionate graphics for the awning you have contracted to purchase from E.A.C.. This image belongs to E.A.C. and cannot be reproduced or used for alternate purposes.

Sign as approved for manufacturing

Date

Job: Skin & Hair Clinic
2510 W. Irving Park, #D
Chicago, IL 60618
Contact: Mr. John Raucher
Scale: $\frac{1}{4}$ " = 1'-0"
Date: 1-6-2011



06/05/2013

Alderman Ameya Pawar
Ward # 47
City of Chicago
City Hall, Room 300
121 North LaSalle Street
Chicago, Illinois 60602

Re: An ordinance to use and maintain a portion of the public right-of-way for **three (3) awning(s)** for
EDITH B. KHURANA, MD, S.C., adjacent to the premises known as **2510 W. Irving Park Rd.**

Dear Alderman **Ameya Pawar**:


The applicant referenced above has requested the use of the public right-of-way for a **awning(s)**. An ordinance has been prepared by the Department of Business Affairs and Consumer Protection – Business Assistance Center - Public Way Use Unit for presentation to the City Council. Because this request was made for properties located in your ward, as approved by you as per the attached, I respectfully request that you introduce the attached ordinance at the next City Council meeting.

If you have any questions regarding this ordinance, please contact Anthony Bertuca at (312) 744-5506.

Department of Business Affairs and Consumer Protection



City of Chicago

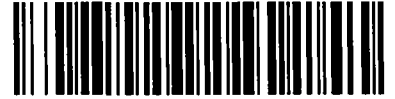

O2013-4715

Office of the City Clerk

Document Tracking Sheet

Meeting Date:	6/5/2013
Sponsor(s):	Pawar, Ameya (47)
Type:	Ordinance
Title:	Awning(s) for Guaranteed Rate
Committee(s) Assignment:	Committee on Transportation and Public Way

ORDINANCE
GUARANTEED RATE
Acct. No. 312022 - 2
Permit No. 1105944

Be It Ordained by the City Council of the City of Chicago:

SECTION 1. Permission and authority are hereby given and granted to GUARANTEED RATE, upon the terms and subject to the conditions of this ordinance to construct, install, maintain and use one (1) Awning(s) projecting over the public right-of-way adjacent to its premises known as 4621 N. Ravenswood Ave..

Said Awning(s) at N. Ravenswood measure(s):

One (1) at seven (7) feet in length, and four (4) feet in width for a total of twenty-eight (28) square feet.

The location of said privilege shall be as shown on prints kept on file with the Department of Business Affairs and Consumer Protection and the Office of the City Clerk.

Said privilege shall be constructed in accordance with plans and specifications approved by the Zoning Department - Signs.

This grant of privilege in the public way shall be subject to the provisions of Section 10-28-015 and all other required provisions of the Municipal Code of Chicago.


The grantee shall pay to the City of Chicago as compensation for the privilege #1105944 herein granted the sum of fifty (\$50.00) per annum in advance.


A 25% penalty will be added for payments received after due date.

The permit holder agrees to hold the City of Chicago harmless for any damage, relocation or replacement costs associated with damage, relocation or removal of private property caused by the City performing work in the public way.

Authority herein given and granted for a period of five (5) years from and after Date of Passage.

Alderman

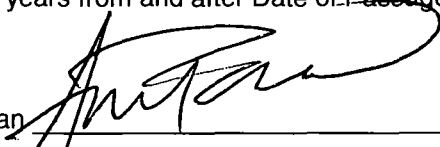
Ameya Pawar 47th Ward

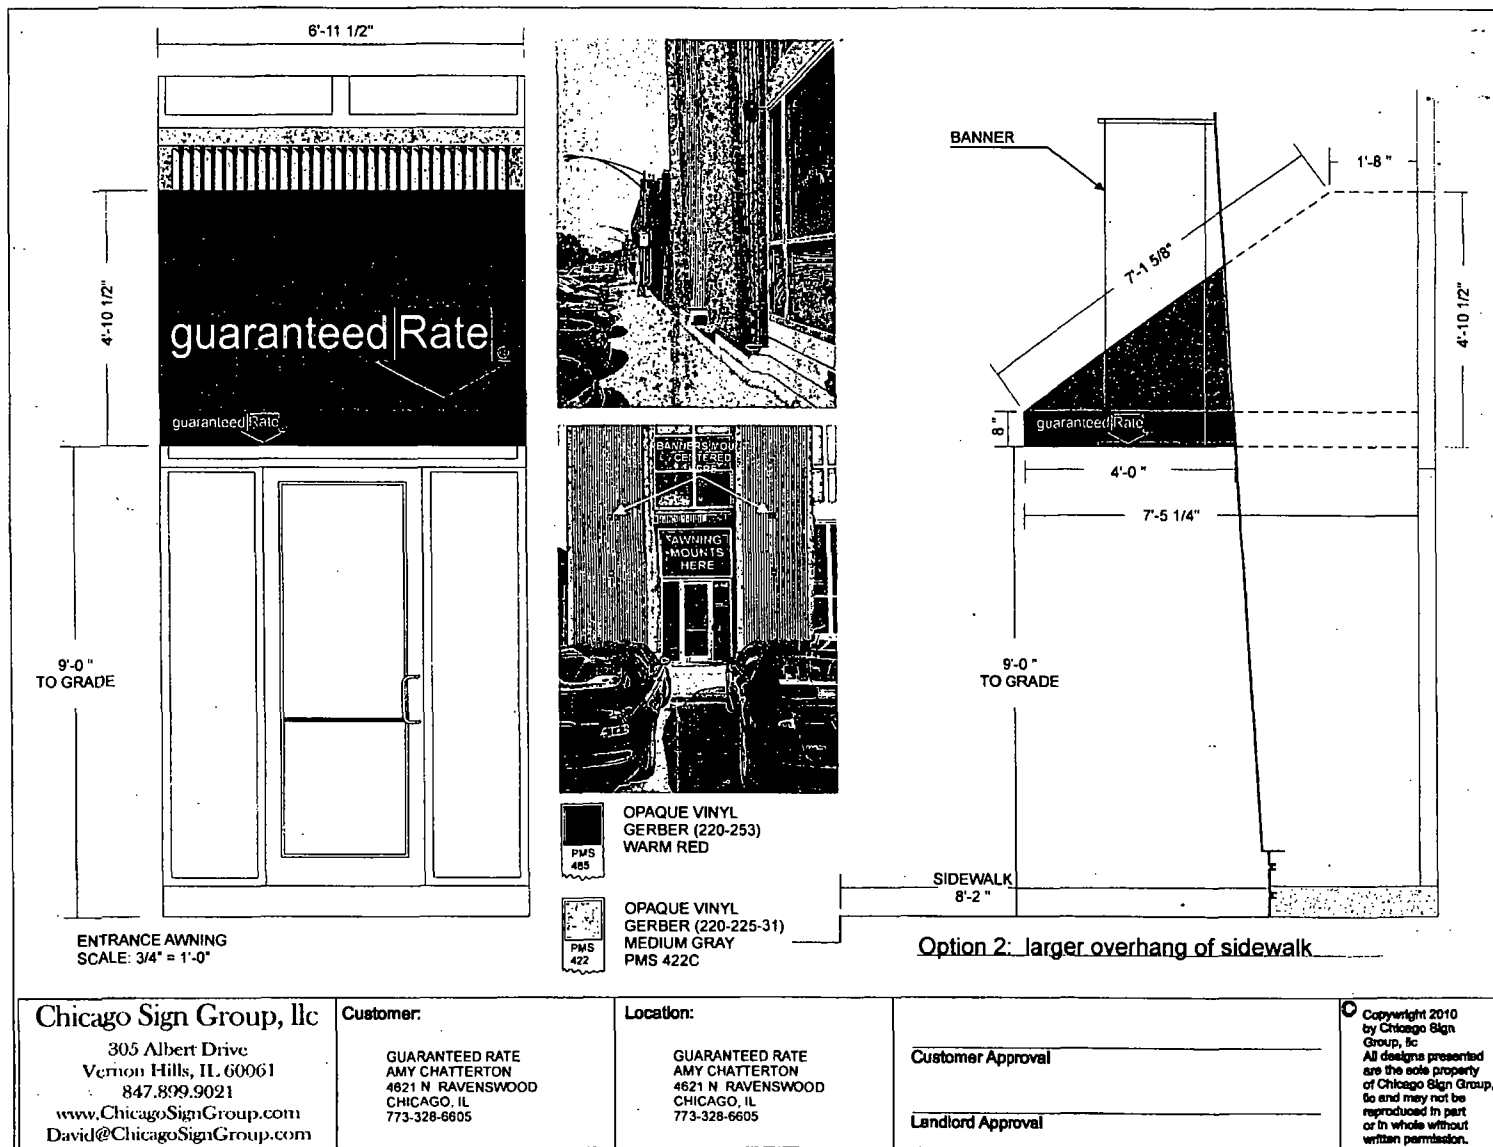

Chicago Sign Group, llc

305 Albert Drive
Vernon Hills, IL 60061
847.899.9021
www.ChicagoSignGroup.com
David@ChicagoSignGroup.com

Customer:

GUARANTEED RATE
AMY CHATTERTON
4621 N RAVENSWOOD
CHICAGO, IL
773-328-6605

Location:

GUARANTEED RATE
AMY CHATTERTON
4621 N RAVENSWOOD
CHICAGO, IL
773-328-6605

Customer Approval

Landlord Approval

Copyright 2010
by Chicago Sign
Group, llc
All designs presented
are the sole property
of Chicago Sign Group,
llc and may not be
reproduced in part
or in whole without
written permission.



06/05/2013

Alderman Ameya Pawar
Ward # 47
City of Chicago
City Hall, Room 300
121 North LaSalle Street
Chicago, Illinois 60602

Re: An ordinance to use and maintain a portion of the public right-of-way for **one (1) awning(s)** for **GUARANTEED RATE**, adjacent to the premises known as **4621 N. Ravenswood Ave.**

Dear Alderman **Ameya Pawar**:

The applicant referenced above has requested the use of the public right-of-way for a **awning(s)**. An ordinance has been prepared by the Department of Business Affairs and Consumer Protection – Business Assistance Center - Public Way Use Unit for presentation to the City Council. Because this request was made for properties located in your ward, as approved by you as per the attached, I respectfully request that you introduce the attached ordinance at the next City Council meeting.

If you have any questions regarding this ordinance, please contact Anthony Bertuca at (312) 744-5506.

Department of Business Affairs and Consumer Protection



City of Chicago



O2013-4719

Office of the City Clerk

Document Tracking Sheet

Meeting Date:	6/5/2013
Sponsor(s):	Pawar, Ameya (47)
Type:	Ordinance
Title:	Awning(s) for Himmel's Chicago
Committee(s) Assignment:	Committee on Transportation and Public Way

ORDINANCE
HIMMEL'S CHICAGO
Acct. No. 21663 - 1
Permit No. 1106606

Be It Ordained by the City Council of the City of Chicago:

SECTION 1. Permission and authority are hereby given and granted to HIMMEL'S CHICAGO, upon the terms and subject to the conditions of this ordinance to maintain and use, as now constructed, two (2) Awning(s) projecting over the public right-of-way adjacent to its premises known as 2251 W. Lawrence Ave..

Said Awning(s) at W. Lawrence Avenue measure(s):

One (1) at ten point five (10.5) feet in length, and one point eight three (1.83) foot in width for a total of nineteen point two two (19.22) square feet.

One (1) at ten point three three (10.33) feet in length, and one point eight three (1.83) foot in width for a total of eighteen point nine (18.9) square feet.

The location of said privilege shall be as shown on prints kept on file with the Department of Business Affairs and Consumer Protection and the Office of the City Clerk.

Said privilege shall be constructed in accordance with plans and specifications approved by the Zoning Department - Signs.

This grant of privilege in the public way shall be subject to the provisions of Section 10-28-015 and all other required provisions of the Municipal Code of Chicago.


The grantee shall pay to the City of Chicago as compensation for the privilege #1106606 herein granted the sum of one hundred (\$100.00) per annum in advance.


A 25% penalty will be added for payments received after due date.

The permit holder agrees to hold the City of Chicago harmless for any damage, relocation or replacement costs associated with damage, relocation or removal of private property caused by the City performing work in the public way.

Authority herein given and granted for a period of five (5) years from and after 02/06/2013.

Alderman

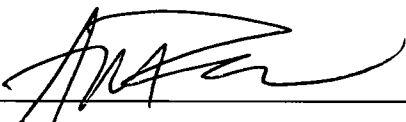
Ameya Pawar 47th Ward

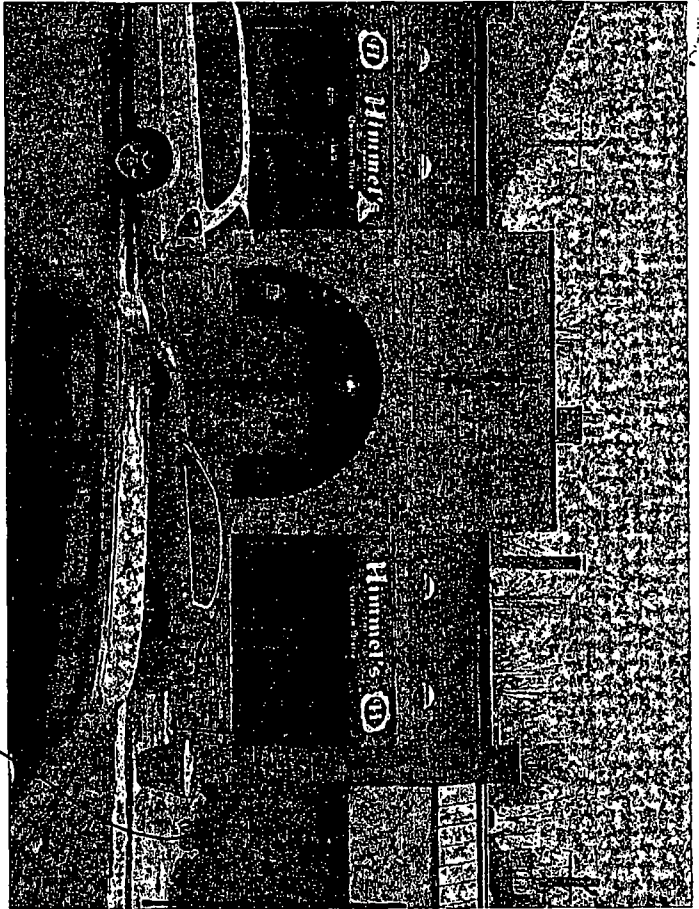

SIDEWALK: BORDERS TO
CURB 12 FT 2 IN.

FROM BOTTOM OF AVENUE TO
SIDEWALK 9 FT 1 INCH



06/05/2013

Alderman Ameya Pawar
Ward # 47
City of Chicago
City Hall, Room 300
121 North LaSalle Street
Chicago, Illinois 60602

Re: An ordinance to use and maintain a portion of the public right-of-way for **two (2) awning(s)** for
HIMMEL'S CHICAGO, adjacent to the premises known as **2251 W. Lawrence Ave..**

Dear Alderman **Ameya Pawar**:

The applicant referenced above has requested the use of the public right-of-way for a **awning(s)**. An ordinance has been prepared by the Department of Business Affairs and Consumer Protection – Business Assistance Center - Public Way Use Unit for presentation to the City Council. Because this request was made for properties located in your ward, as approved by you as per the attached, I respectfully request that you introduce the attached ordinance at the next City Council meeting.

If you have any questions regarding this ordinance, please contact Anthony Bertuca at (312) 744-5506.

Department of Business Affairs and Consumer Protection



City of Chicago



O2013-4723

Office of the City Clerk

Document Tracking Sheet

Meeting Date:	6/5/2013
Sponsor(s):	Pawar, Ameya (47)
Type:	Ordinance
Title:	Awning(s) for Lincoln Square Nails
Committee(s) Assignment:	Committee on Transportation and Public Way

ORDINANCE
LINCOLN SQUARE NAILS
Acct. No. 372475 - 1
Permit No. 1106210

Be It Ordained by the City Council of the City of Chicago:

SECTION 1. Permission and authority are hereby given and granted to LINCOLN SQUARE NAILS, upon the terms and subject to the conditions of this ordinance to construct, install, maintain and use one (1) Awning(s) projecting over the public right-of-way adjacent to its premises known as 4613 N. Western Ave..

Said Awning(s) at N. Western measure(s):

One (1) at fifteen point four one (15.41) feet in length, and two point five (2.5) feet in width for a total of thirty-eight point five three (38.53) square feet.

The location of said privilege shall be as shown on prints kept on file with the Department of Business Affairs and Consumer Protection and the Office of the City Clerk.

Said privilege shall be constructed in accordance with plans and specifications approved by the Zoning Department - Signs.

This grant of privilege in the public way shall be subject to the provisions of Section 10-28-015 and all other required provisions of the Municipal Code of Chicago.


The grantee shall pay to the City of Chicago as compensation for the privilege #1106210 herein granted the sum of fifty (\$50.00) per annum in advance.




A 25% penalty will be added for payments received after due date.

The permit holder agrees to hold the City of Chicago harmless for any damage, relocation or replacement costs associated with damage, relocation or removal of private property caused by the City performing work in the public way.

Authority herein given and granted for a period of five (5) years from and after Date of Passage.

Alderman

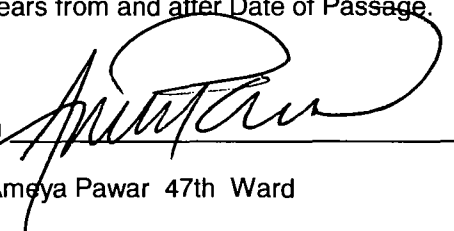
Ameya Pawar 47th Ward

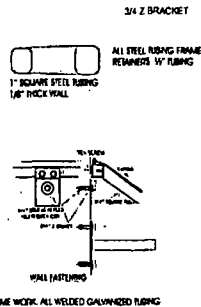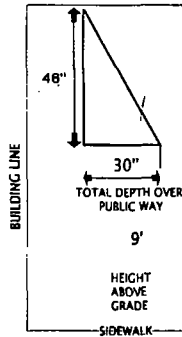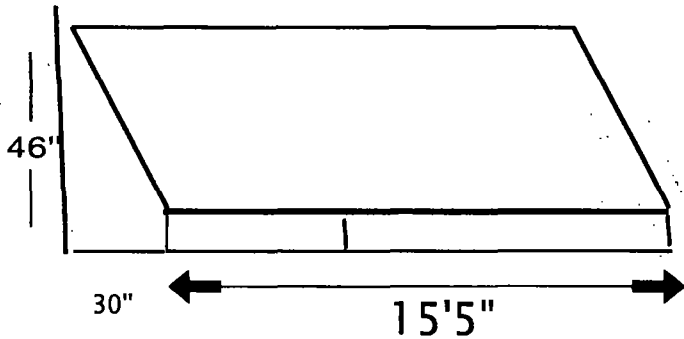

Lincoln Square NAILS
4216 N. Western Ave
Chicago, IL 60625

NEW AWNING FRAME
MOUNTED IN A 1" X 1" ALUMINUM WELDED
FRAME - 15'5" X 46" X 30"

MOUNTED TO THE BUILDING USING
3/8" X 3" LAG BOLTS - WILL TRY TO
MOUNT THE AWNING INTO THE BUILDING
MORTAR - NOT BRICKS

THE BUILDING IS MADE OF BRICK

INDEPENDENT NEON & SIGNS
1810 W IRVING PARK
CHICAGO, IL 60640
773-248-1969



06/05/2013

Alderman Ameya Pawar
Ward # 47
City of Chicago
City Hall, Room 300
121 North LaSalle Street
Chicago, Illinois 60602

Re: An ordinance to use and maintain a portion of the public right-of-way for **one (1) awning(s)** for
LINCOLN SQUARE NAILS, adjacent to the premises known as **4613 N. Western Ave.**

Dear Alderman **Ameya Pawar**:

The applicant referenced above has requested the use of the public right-of-way for a **awning(s)**. An ordinance has been prepared by the Department of Business Affairs and Consumer Protection – Business Assistance Center - Public Way Use Unit for presentation to the City Council. Because this request was made for properties located in your ward, as approved by you as per the attached, I respectfully request that you introduce the attached ordinance at the next City Council meeting.

If you have any questions regarding this ordinance, please contact Anthony Bertuca at (312) 744-5506.

Department of Business Affairs and Consumer Protection



City of Chicago



O2013-4724

Office of the City Clerk

Document Tracking Sheet

Meeting Date:	6/5/2013
Sponsor(s):	Pawar, Ameya (47)
Type:	Ordinance
Title:	Awning(s) for Mrs. Gloria Yonan
Committee(s) Assignment:	Committee on Transportation and Public Way

ORDINANCE
MRS. GLORIA YONAN
Acct. No. 16561 - 4
Permit No. 1106247

Be It Ordained by the City Council of the City of Chicago:

SECTION 1. Permission and authority are hereby given and granted to MRS. GLORIA YONAN, upon the terms and subject to the conditions of this ordinance to maintain and use, as now constructed, three (3) Awning(s) projecting over the public right-of-way adjacent to its premises known as 1800 W. Addison St..

Said Awning(s) at W. Addison Street measure(s):

One (1) at six (6) feet in length, and four (4) feet in width for a total of twenty-four (24) square feet.

One (1) at twenty-seven (27) feet in length, and four (4) feet in width for a total of one hundred eight (108) square feet.

One (1) at thirty-three (33) feet in length, and four (4) feet in width for a total of one hundred thirty-two (132) square feet.

The location of said privilege shall be as shown on prints kept on file with the Department of Business Affairs and Consumer Protection and the Office of the City Clerk.

Said privilege shall be constructed in accordance with plans and specifications approved by the Zoning Department - Signs.

This grant of privilege in the public way shall be subject to the provisions of Section 10-28-015 and all other required provisions of the Municipal Code of Chicago.


The grantee shall pay to the City of Chicago as compensation for the privilege #1106247 herein granted the sum of one hundred sixty (\$160.00) per annum in advance.

A 25% penalty will be added for payments received after due date.

The permit holder agrees to hold the City of Chicago harmless for any damage, relocation or replacement costs associated with damage, relocation or removal of private property caused by the City performing work in the public way.

Authority herein given and granted for a period of five (5) years from and after 02/06/2013.

Alderman

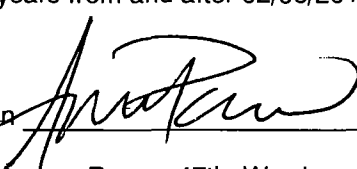
Ameya Pawar 47th Ward





06/05/2013

Alderman Ameya Pawar
Ward # 47
City of Chicago
City Hall, Room 300
121 North LaSalle Street
Chicago, Illinois 60602

Re: An ordinance to use and maintain a portion of the public right-of-way for **three (3) awning(s)** for
MRS. GLORIA YONAN, adjacent to the premises known as **1800 W. Addison St.**

Dear Alderman **Ameya Pawar**:

The applicant referenced above has requested the use of the public right-of-way for a **awning(s)**. An ordinance has been prepared by the Department of Business Affairs and Consumer Protection – Business Assistance Center - Public Way Use Unit for presentation to the City Council. Because this request was made for properties located in your ward, as approved by you as per the attached, I respectfully request that you introduce the attached ordinance at the next City Council meeting.

If you have any questions regarding this ordinance, please contact Anthony Bertuca at (312) 744-5506.

Department of Business Affairs and Consumer Protection



City of Chicago



O2013-4727

Office of the City Clerk

Document Tracking Sheet

Meeting Date:	6/5/2013
Sponsor(s):	Pawar, Ameya (47)
Type:	Ordinance
Title:	Awning(s) for Needle Shop, The
Committee(s) Assignment:	Committee on Transportation and Public Way

ORDINANCE
THE NEEDLE SHOP
Acct. No. 379048 - 1
Permit No. 1104929

Be It Ordained by the City Council of the City of Chicago:

SECTION 1. Permission and authority are hereby given and granted to THE NEEDLE SHOP, upon the terms and subject to the conditions of this ordinance to construct, install, maintain and use one (1) Awning(s) projecting over the public right-of-way adjacent to its premises known as 3738 N. Lincoln Ave..

Said Awning(s) at N Lincoln Ave measure(s):

One (1) at twenty-one point two five (21.25) feet in length, and four (4) feet in width for a total of eighty-five (85) square feet.

The location of said privilege shall be as shown on prints kept on file with the Department of Business Affairs and Consumer Protection and the Office of the City Clerk.

Said privilege shall be constructed in accordance with plans and specifications approved by the Zoning Department - Signs.


This grant of privilege in the public way shall be subject to the provisions of Section 10-28-015 and all other required provisions of the Municipal Code of Chicago.

The grantee shall pay to the City of Chicago as compensation for the privilege #1104929 herein granted the sum of fifty (\$50.00) per annum in advance.


A 25% penalty will be added for payments received after due date.

The permit holder agrees to hold the City of Chicago harmless for any damage, relocation or replacement costs associated with damage, relocation or removal of private property caused by the City performing work in the public way.

Authority herein given and granted for a period of five (5) years from and after Date of Passage.

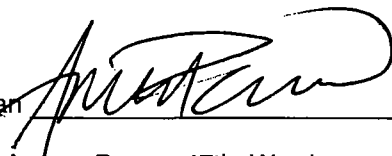Alderman 
Armea Pawar 47th Ward

le Shop
Lincoln Ave
IL 60613
eneedleshop.net

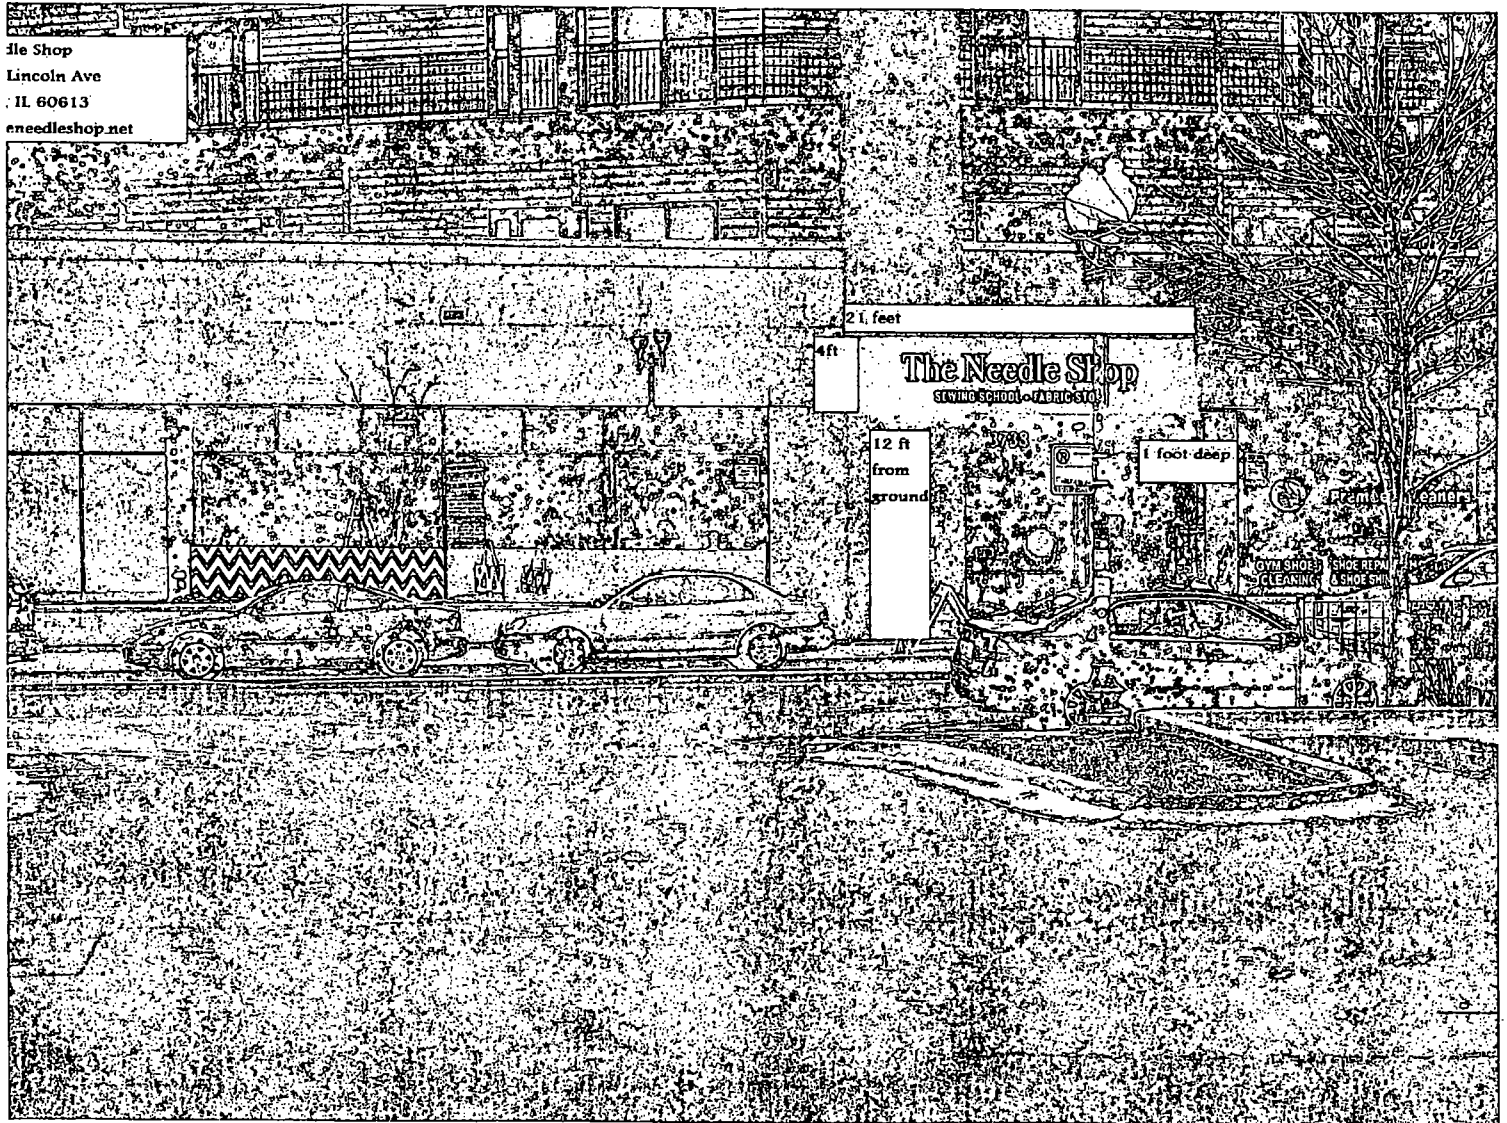



06/05/2013

Alderman Ameya Pawar
Ward # 47
City of Chicago
City Hall, Room **300**
121 North LaSalle Street
Chicago, Illinois 60602

Re: An ordinance to use and maintain a portion of the public right-of-way for **one (1) awning(s)** for **THE NEEDLE SHOP**, adjacent to the premises known as **3738 N. Lincoln Ave.**.

Dear Alderman Ameya Pawar:

The applicant referenced above has requested the use of the public right-of-way for a **awning(s)**. An ordinance has been prepared by the Department of Business Affairs and Consumer Protection – Business Assistance Center - Public Way Use Unit for presentation to the City Council. Because this request was made for properties located in your ward, as approved by you as per the attached, I respectfully request that you introduce the attached ordinance at the next City Council meeting.

If you have any questions regarding this ordinance, please contact Anthony Bertuca at (312) 744-5506.

Department of Business Affairs and Consumer Protection



City of Chicago



O2013-4768

Office of the City Clerk

Document Tracking Sheet

Meeting Date:	6/5/2013
Sponsor(s):	Pawar, Ameya (47)
Type:	Ordinance
Title:	Awning(s) for Prost Florist
Committee(s) Assignment:	Committee on Transportation and Public Way

ORDINANCE
PROST FLORIST
Acct. No. 24622 - 2
Permit No. 1106813

Be It Ordained by the City Council of the City of Chicago:

SECTION 1. Permission and authority are hereby given and granted to PROST FLORIST, upon the terms and subject to the conditions of this ordinance to maintain and use, as now constructed, one (1) Awning(s) projecting over the public right-of-way adjacent to its premises known as 2016 W. Irving Park Rd..

Said Awning(s) at W. Irving Park Rd measure(s):

One (1) at eighteen (18) feet in length, and two point five (2.5) feet in width for a total of forty-five (45) square feet.

The location of said privilege shall be as shown on prints kept on file with the Department of Business Affairs and Consumer Protection and the Office of the City Clerk.

Said privilege shall be constructed in accordance with plans and specifications approved by the Zoning Department - Signs.

This grant of privilege in the public way shall be subject to the provisions of Section 10-28-015 and all other required provisions of the Municipal Code of Chicago.

The grantee shall pay to the City of Chicago as compensation for the privilege #1106813 herein granted the sum of fifty (\$50.00) per annum in advance.

A 25% penalty will be added for payments received after due date.


The permit holder agrees to hold the City of Chicago harmless for any damage, relocation or replacement costs associated with damage, relocation or removal of private property caused by the City performing work in the public way.

Authority herein given and granted for a period of five (5) years from and after 05/14/2013.

Alderman


Ameya Pawar 47th Ward

Admitt
↓

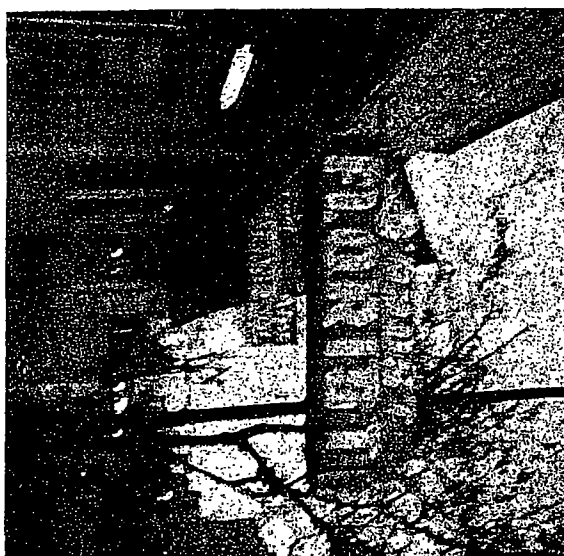

Sign
↓



06/05/2013

Alderman Ameya Pawar
Ward # 47
City of Chicago
City Hall, Room 300
121 North LaSalle Street
Chicago, Illinois 60602

Re: An ordinance to use and maintain a portion of the public right-of-way for **one (1) awning(s)** for
PROST FLORIST, adjacent to the premises known as **2016 W. Irving Park Rd..**

Dear Alderman **Ameya Pawar**:

The applicant referenced above has requested the use of the public right-of-way for a **awning(s)**. An ordinance has been prepared by the Department of Business Affairs and Consumer Protection – Business Assistance Center - Public Way Use Unit for presentation to the City Council. Because this request was made for properties located in your ward, as approved by you as per the attached, I respectfully request that you introduce the attached ordinance at the next City Council meeting.

If you have any questions regarding this ordinance, please contact Anthony Bertuca at (312) 744-5506.

Department of Business Affairs and Consumer Protection



City of Chicago



O2013-4770

Office of the City Clerk

Document Tracking Sheet

Meeting Date:	6/5/2013
Sponsor(s):	Pawar, Ameya (47)
Type:	Ordinance
Title:	Awning(s) for Sierra Auto Group, Inc.
Committee(s) Assignment:	Committee on Transportation and Public Way

ORDINANCE
Sierra Auto Group, Inc.
Acct. No. 255555 - 1
Permit No. 1106900

Be It Ordained by the City Council of the City of Chicago:

SECTION 1. Permission and authority are hereby given and granted to Sierra Auto Group, Inc., upon the terms and subject to the conditions of this ordinance to maintain and use, as now constructed, three (3) Awning(s) projecting over the public right-of-way adjacent to its premises known as 4207 N. Western Ave..

Said Awning(s) at North Western Avenue measure(s):

Three (3) at thirty-four (34) feet in length, and five point three three (5.33) feet in width for a total of five hundred forty-three point six six (543.66) square feet.

The location of said privilege shall be as shown on prints kept on file with the Department of Business Affairs and Consumer Protection and the Office of the City Clerk.

Said privilege shall be constructed in accordance with plans and specifications approved by the Zoning Department - Signs.

This grant of privilege in the public way shall be subject to the provisions of Section 10-28-015 and all other required provisions of the Municipal Code of Chicago.


The grantee shall pay to the City of Chicago as compensation for the privilege #1106900 herein granted the sum of one hundred seventy-five (\$175.00) per annum in advance.

A 25% penalty will be added for payments received after due date.

The permit holder agrees to hold the City of Chicago harmless for any damage, relocation or replacement costs associated with damage, relocation or removal of private property caused by the City performing work in the public way.

Authority herein given and granted for a period of five (5) years from and after 06/11/2013.

Alderman

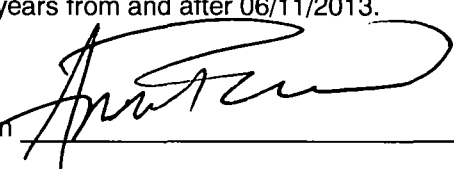
Ameya Pawar 47th Ward

The image contains two hand-drawn diagrams. The top diagram shows a building footprint with a horizontal length of 34 feet along a public way. A vertical dimension of 7 feet 6 inches is shown from the ground level to the top of the building. A triangular section at the corner is labeled with a vertical side of 4 feet and a horizontal depth of 5 feet 4 inches. The bottom diagram shows a corner sidewalk labeled 'SIDE WALK'. A triangular canopy over the sidewalk is shown with a horizontal depth of 5 feet 4 inches over the public way.



06/05/2013

Alderman Ameya Pawar
Ward # **47**
City of Chicago
City Hall, Room **300**
121 North LaSalle Street
Chicago, Illinois 60602

Re: An ordinance to use and maintain a portion of the public right-of-way for **three (3) awning(s)** for **Sierra Auto Group, Inc.**, adjacent to the premises known as **4207 N. Western Ave.**.

Dear Alderman **Ameya Pawar**:

The applicant referenced above has requested the use of the public right-of-way for a **awning(s)**. An ordinance has been prepared by the Department of Business Affairs and Consumer Protection – Business Assistance Center - Public Way Use Unit for presentation to the City Council. Because this request was made for properties located in your ward, as approved by you as per the attached, I respectfully request that you introduce the attached ordinance at the next City Council meeting.

If you have any questions regarding this ordinance, please contact Anthony Bertuca at (312) 744-5506.

Department of Business Affairs and Consumer Protection



City of Chicago



O2013-4777

Office of the City Clerk

Document Tracking Sheet

Meeting Date:	6/5/2013
Sponsor(s):	Osterman, Harry (48)
Type:	Ordinance
Title:	Awning(s) for A Taste of Heaven
Committee(s) Assignment:	Committee on Transportation and Public Way

ORDINANCE
A TASTE OF HEAVEN
Acct. No. 15769 - 4
Permit No. 1106626

Be It Ordained by the City Council of the City of Chicago:

SECTION 1. Permission and authority are hereby given and granted to A TASTE OF HEAVEN, upon the terms and subject to the conditions of this ordinance to maintain and use, as now constructed, two (2) Awning(s) projecting over the public right-of-way adjacent to its premises known as 5401 N. Clark St..

Said Awning(s) at N. Clark Street measure(s):

One (1) at seventeen (17) feet in length, and three point five (3.5) feet in width for a total of fifty-nine point five (59.5) square feet.

Said Awning(s) at W. Balmoral Avenue measure(s):

One (1) at ten (10) feet in length, and three point five (3.5) feet in width for a total of thirty-five (35) square feet.

The location of said privilege shall be as shown on prints kept on file with the Department of Business Affairs and Consumer Protection and the Office of the City Clerk.

Said privilege shall be constructed in accordance with plans and specifications approved by the Zoning Department - Signs.

This grant of privilege in the public way shall be subject to the provisions of Section 10-28-015 and all other required provisions of the Municipal Code of Chicago.

The grantee shall pay to the City of Chicago as compensation for the privilege #1106626 herein granted the sum of one hundred (\$100.00) per annum in advance.

A 25% penalty will be added for payments received after due date.


The permit holder agrees to hold the City of Chicago harmless for any damage, relocation or replacement costs associated with damage, relocation or removal of private property caused by the City performing work in the public way.

Authority herein given and granted for a period of five (5) years from and after 03/12/2013.

Alderman



Harry Osterman 48th Ward

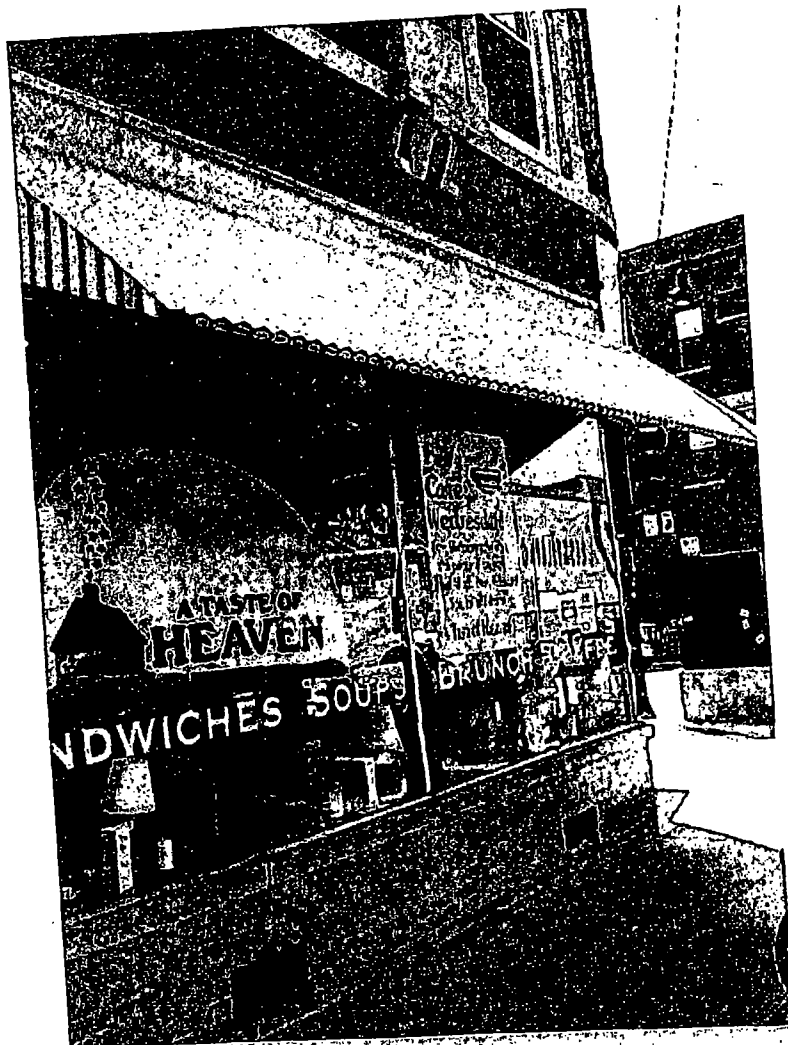



Department of Business Affairs and Consumer Protection

Business Assistance Center - Public Way Use Unit

City Hall - 121 N. LaSalle Street, Room 800 • Chicago, IL 60602

(312)-74-GOBIZ (312-744-6249) • (312) 744-1944 (TTY)

<http://www.cityofchicago.org/bacp>

06/05/2013

Alderman Harry Osterman

Ward # 48

City of Chicago

City Hall, Room 300

121 North LaSalle Street

Chicago, Illinois 60602

Re: An ordinance to use and maintain a portion of the public right-of-way for **two (2) awning(s)** for **A TASTE OF HEAVEN**, adjacent to the premises known as **5401 N. Clark St.**.

Dear Alderman **Harry Osterman**:

The applicant referenced above has requested the use of the public right-of-way for a **awning(s)**. An ordinance has been prepared by the Department of Business Affairs and Consumer Protection – Business Assistance Center - Public Way Use Unit for presentation to the City Council. Because this request was made for properties located in your ward, as approved by you as per the attached, I respectfully request that you introduce the attached ordinance at the next City Council meeting.

If you have any questions regarding this ordinance, please contact Anthony Bertuca at (312) 744-5506.

Department of Business Affairs and Consumer Protection



City of Chicago



O2013-4780

Office of the City Clerk

Document Tracking Sheet

Meeting Date:	6/5/2013
Sponsor(s):	Osterman, Harry (48)
Type:	Ordinance
Title:	Awning(s) for Accu-Tronix
Committee(s) Assignment:	Committee on Transportation and Public Way

ORDINANCE
ACCU-TRONIX
Acct. No. 29105 - 1
Permit No. 1106903

Be It Ordained by the City Council of the City of Chicago:

SECTION 1. Permission and authority are hereby given and granted to ACCU-TRONIX, upon the terms and subject to the conditions of this ordinance to maintain and use, as now constructed, one (1) Awning(s) projecting over the public right-of-way adjacent to its premises known as 1142 W. Bryn Mawr Ave..

Said Awning(s) at West Bryn Mawr Avenue measure(s):

One (1) at twenty point six seven (20.67) feet in length, and one point five (1.5) foot in width for a total of thirty-one point zero one (31.01) square feet.

The location of said privilege shall be as shown on prints kept on file with the Department of Business Affairs and Consumer Protection and the Office of the City Clerk.

Said privilege shall be constructed in accordance with plans and specifications approved by the Zoning Department - Signs.

This grant of privilege in the public way shall be subject to the provisions of Section 10-28-015 and all other required provisions of the Municipal Code of Chicago.


The grantee shall pay to the City of Chicago as compensation for the privilege #1106903 herein granted the sum of fifty (\$50.00) per annum in advance.


A 25% penalty will be added for payments received after due date.

The permit holder agrees to hold the City of Chicago harmless for any damage, relocation or replacement costs associated with damage, relocation or removal of private property caused by the City performing work in the public way.

Authority herein given and granted for a period of five (5) years from and after 06/11/2013.

Alderman _____

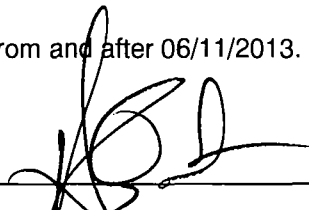
Harry Osterman 48th Ward

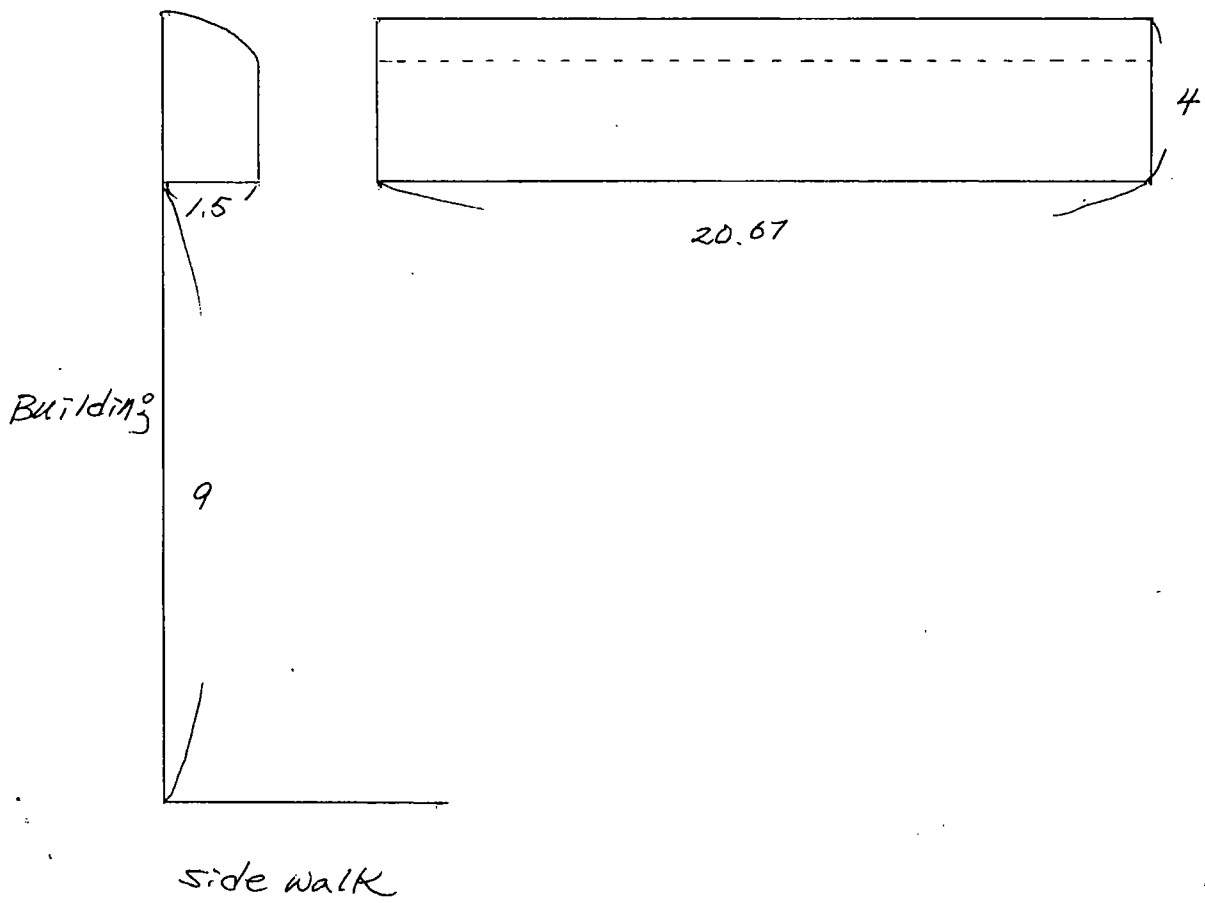



Department of Business Affairs and Consumer Protection
Business Assistance Center - Public Way Use Unit
City Hall - 121 N. LaSalle Street, Room 800 • Chicago, IL 60602
(312)-74-GOBIZ (312-744-6249) • (312) 744-1944 (TTY)
<http://www.cityofchicago.org/bacp>

06/05/2013

Alderman **Harry Osterman**
Ward # 48
City of Chicago
City Hall, Room 300
121 North LaSalle Street
Chicago, Illinois 60602

Re: An ordinance to use and maintain a portion of the public right-of-way for **one (1) awning(s)** for **ACCU-TRONIX**, adjacent to the premises known as **1142 W. Bryn Mawr Ave..**

Dear Alderman **Harry Osterman**:

The applicant referenced above has requested the use of the public right-of-way for a **awning(s)**. An ordinance has been prepared by the Department of Business Affairs and Consumer Protection – Business Assistance Center - Public Way Use Unit for presentation to the City Council. Because this request was made for properties located in your ward, as approved by you as per the attached, I respectfully request that you introduce the attached ordinance at the next City Council meeting.

If you have any questions regarding this ordinance, please contact Anthony Bertuca at (312) 744-5506.

Department of Business Affairs and Consumer Protection



City of Chicago



O2013-4807

Office of the City Clerk

Document Tracking Sheet

Meeting Date:	6/5/2013
Sponsor(s):	Osterman, Harry (48)
Type:	Ordinance
Title:	Awning(s) for Superior Management - 1133-1147 W Bryn Mawr Ave
Committee(s) Assignment:	Committee on Transportation and Public Way

ORDINANCE
Superior Management
Acct. No. 24213 - 3
Permit No. 1106525

Be It Ordained by the City Council of the City of Chicago:

SECTION 1. Permission and authority are hereby given and granted to Superior Management, upon the terms and subject to the conditions of this ordinance to maintain and use, as now constructed, six (6) Awning(s) projecting over the public right-of-way adjacent to its premises known as 1133-1147 W. Bryn Mawr Ave..

Said Awning(s) at W. Bryn Mawr Avenue measure(s):

One (1) at nineteen (19) feet in length, and three (3) feet in width for a total of fifty-seven (57) square feet.

Two (2) at twenty point five (20.5) feet in length, and three (3) feet in width for a total of one hundred twenty-three (123) square feet.

One (1) at twenty (20) feet in length, and three (3) feet in width for a total of sixty (60) square feet.

One (1) at eighteen (18) feet in length, and three point five (3.5) feet in width for a total of sixty-three (63) square feet.

Said Awning(s) at W. Bryn MAwr & N. Broadway measure(s):

One (1) at sixty-six (66) feet in length, and three (3) feet in width for a total of one hundred ninety-eight (198) square feet.

The location of said privilege shall be as shown on prints kept on file with the Department of Business Affairs and Consumer Protection and the Office of the City Clerk.

Said privilege shall be constructed in accordance with plans and specifications approved by the Zoning Department - Signs.

This grant of privilege in the public way shall be subject to the provisions of Section 10-28-015 and all other required provisions of the Municipal Code of Chicago.


The grantee shall pay to the City of Chicago as compensation for the privilege #1106525 herein granted the sum of one hundred seventy-five (\$175.00) per annum in advance.

A 25% penalty will be added for payments received after due date.

The permit holder agrees to hold the City of Chicago harmless for any damage, relocation or replacement costs associated with damage, relocation or removal of private property caused by the City performing work in the public way.

Authority herein given and granted for a period of five (5) years from and after 08/12/2013.

Alderman

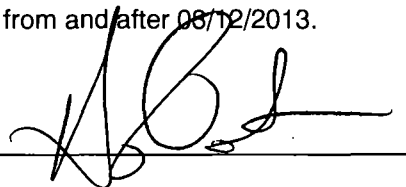


Harry Osterman 48th Ward

06-18-2013

**ACCT# 24213
SUPERIOR MANAGEMENT
O. P.O BOX 8019
CHICAGO IL 60680
773-989-9229**

**REF/ 1133-45
W. BRYN MAWR**


19'

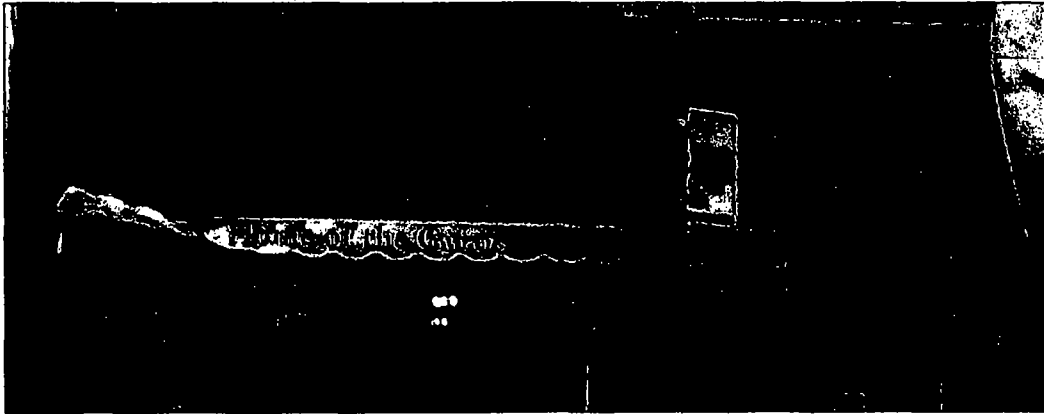

4'

1133 W. BRYN MAWR

BURLINGTON

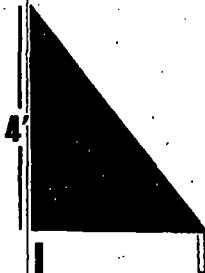

33" PROJECTION

8'

- **4' x 19' AWNING**
- **10' 6" SIDEWALK**
- **8' FROM GRADE**
- **36" PROJECTION**

12' 6" SIDEWALK



06/05/2013

Alderman **Harry Osterman**
Ward # **48**
City of Chicago
City Hall, Room **300**
121 North LaSalle Street
Chicago, Illinois 60602

Re: An ordinance to use and maintain a portion of the public right-of-way for **six (6) awning(s)** for **Superior Management**, adjacent to the premises known as **1133-1147 W. Bryn Mawr Ave..**

Dear Alderman **Harry Osterman**:

The applicant referenced above has requested the use of the public right-of-way for a **awning(s)**. An ordinance has been prepared by the Department of Business Affairs and Consumer Protection – Business Assistance Center - Public Way Use Unit for presentation to the City Council. Because this request was made for properties located in your ward, as approved by you as per the attached, I respectfully request that you introduce the attached ordinance at the next City Council meeting.

If you have any questions regarding this ordinance, please contact Anthony Bertuca at (312) 744-5506.

Department of Business Affairs and Consumer Protection



City of Chicago



O2013-4812

Office of the City Clerk

Document Tracking Sheet

Meeting Date:	6/5/2013
Sponsor(s):	Osterman, Harry (48)
Type:	Ordinance
Title:	Awning(s) for Superior Management - 5551-5555 N Broadway
Committee(s) Assignment:	Committee on Transportation and Public Way

ORDINANCE
SUPERIOR MANAGEMENT
Acct. No. 24213 - 4
Permit No. 1106342

Be It Ordained by the City Council of the City of Chicago:

SECTION 1. Permission and authority are hereby given and granted to SUPERIOR MANAGEMENT, upon the terms and subject to the conditions of this ordinance to maintain and use, as now constructed, two (2) Awning(s) projecting over the public right-of-way adjacent to its premises known as 5551-55 N. Broadway .

Said Awning(s) at N. Bryn Mawr measure(s):

One (1) at twenty-four (24) feet in length, and three (3) feet in width for a total of seventy-two (72) square feet.

One (1) at twenty-three (23) feet in length, and three (3) feet in width for a total of sixty-nine (69) square feet.

The location of said privilege shall be as shown on prints kept on file with the Department of Business Affairs and Consumer Protection and the Office of the City Clerk.

Said privilege shall be constructed in accordance with plans and specifications approved by the Zoning Department - Signs.

This grant of privilege in the public way shall be subject to the provisions of Section 10-28-015 and all other required provisions of the Municipal Code of Chicago.


The grantee shall pay to the City of Chicago as compensation for the privilege #1106342 herein granted the sum of one hundred (\$100.00) per annum in advance.

A 25% penalty will be added for payments received after due date.

The permit holder agrees to hold the City of Chicago harmless for any damage, relocation or replacement costs associated with damage, relocation or removal of private property caused by the City performing work in the public way.

Authority herein given and granted for a period of five (5) years from and after 03/12/2013.

Alderman _____

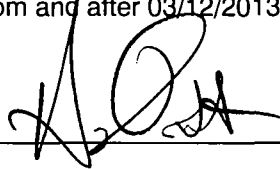

Harry Osterman 48th Ward


06-18-2013

**ACCT# 24213
SUPERIOR MANAGEMENT
O. P.O BOX 8019
CHICAGO IL 60680
773-989-9229**


**REF/ 5551-55
N. BROADWAY**

24'

4'

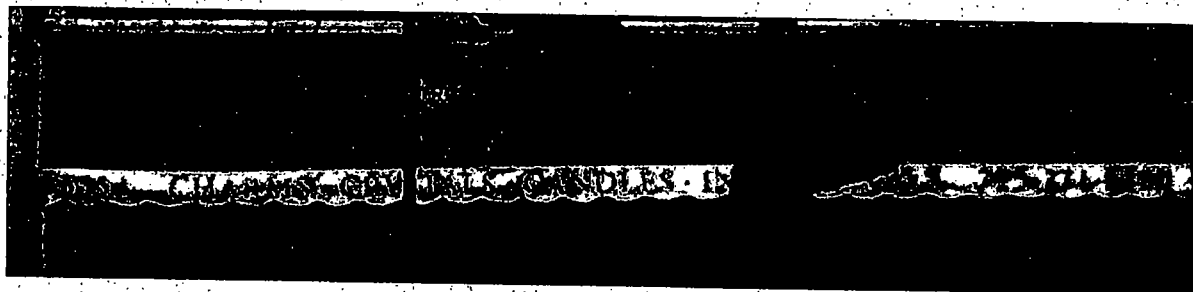

5551 N. BROADWAY

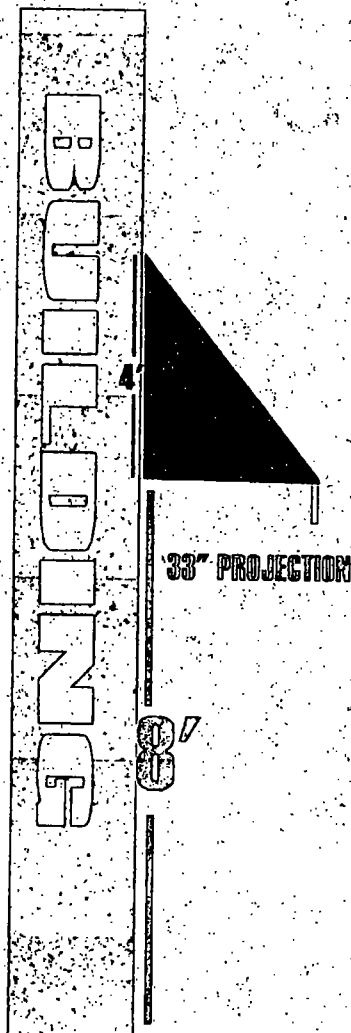

- **4' x 24' AWNING**
- **20' SIDEWALK**
- **8' FROM GRADE**
- **36\"**

20' SIDEWALK



06/05/2013

Alderman **Harry Osterman**
Ward # **48**
City of Chicago
City Hall, Room **300**
121 North LaSalle Street
Chicago, Illinois 60602

Re: An ordinance to use and maintain a portion of the public right-of-way for **two (2) awning(s)** for
SUPERIOR MANAGEMENT, adjacent to the premises known as **5551-55 N. Broadway**.

Dear Alderman **Harry Osterman**:

The applicant referenced above has requested the use of the public right-of-way for a **awning(s)**. An ordinance has been prepared by the Department of Business Affairs and Consumer Protection – Business Assistance Center - Public Way Use Unit for presentation to the City Council. Because this request was made for properties located in your ward, as approved by you as per the attached, I respectfully request that you introduce the attached ordinance at the next City Council meeting.

If you have any questions regarding this ordinance, please contact Anthony Bertuca at (312) 744-5506.

Department of Business Affairs and Consumer Protection



City of Chicago



O2013-4819

Office of the City Clerk

Document Tracking Sheet

Meeting Date:	6/5/2013
Sponsor(s):	Osterman, Harry (48)
Type:	Ordinance
Title:	Awning(s) for Superior Management, Inc.
Committee(s) Assignment:	Committee on Transportation and Public Way

ORDINANCE
SUPERIOR MANAGEMENT INC
Acct. No. 24213 - 2
Permit No. 1106768

Be It Ordained by the City Council of the City of Chicago:

SECTION 1. Permission and authority are hereby given and granted to SUPERIOR MANAGEMENT INC, upon the terms and subject to the conditions of this ordinance to maintain and use, as now constructed, four (4) Awning(s) projecting over the public right-of-way adjacent to its premises known as 1125-31 W. Bryn Mawr Ave..

Said Awning(s) at W. Bryn Mawr measure(s):

One (1) at thirteen (13) feet in length, and two point five (2.5) feet in width for a total of thirty-two point five (32.5) square feet.

One (1) at twenty-one point one seven (21.17) feet in length, and three (3) feet in width for a total of sixty-three point five one (63.51) square feet.

One (1) at fourteen point one seven (14.17) feet in length, and three (3) feet in width for a total of forty-two point five one (42.51) square feet.

One (1) at twelve (12) feet in length, and two point five (2.5) feet in width for a total of thirty (30) square feet.

The location of said privilege shall be as shown on prints kept on file with the Department of Business Affairs and Consumer Protection and the Office of the City Clerk.

Said privilege shall be constructed in accordance with plans and specifications approved by the Zoning Department - Signs.

This grant of privilege in the public way shall be subject to the provisions of Section 10-28-015 and all other required provisions of the Municipal Code of Chicago.

The grantee shall pay to the City of Chicago as compensation for the privilege #1106768 herein granted the sum of one hundred seventy-five (\$175.00) per annum in advance.

A 25% penalty will be added for payments received after due date.

The permit holder agrees to hold the City of Chicago harmless for any damage, relocation or replacement costs associated with damage, relocation or removal of private property caused by the City performing work in the public way.

Authority herein given and granted for a period of five (5) years from and after 03/12/2013

Alderman _____

Harry Osterman 48th Ward


06-18-2013

ACCT# 24213
SUPERIOR MANAGEMENT
O. P.O BOX 8018
CHICAGO IL 60680
773-989-9229

REF/ 1125-31
W. BRYN MAWR

13'

4'

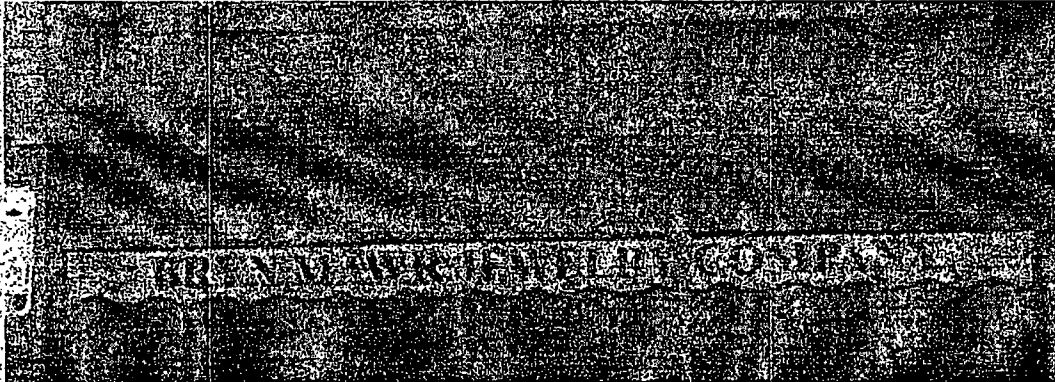

1125 W. BRYN MAWR



30" PROJECTION

8'

- 4' x 13" AWNING
- 10' 6" SIDEWALK
- 8' FROM GRADE
- 30" PROJECTION

10' 6" SIDEWALK



06/05/2013

Alderman Harry Osterman
Ward # 48
City of Chicago
City Hall, Room 300
121 North LaSalle Street
Chicago, Illinois 60602

Re: An ordinance to use and maintain a portion of the public right-of-way for **four (4) awning(s)** for **SUPERIOR MANAGEMENT INC**, adjacent to the premises known as **1125-31 W. Bryn Mawr Ave..**

Dear Alderman **Harry Osterman**:

The applicant referenced above has requested the use of the public right-of-way for a **awning(s)**. An ordinance has been prepared by the Department of Business Affairs and Consumer Protection – Business Assistance Center - Public Way Use Unit for presentation to the City Council. Because this request was made for properties located in your ward, as approved by you as per the attached, I respectfully request that you introduce the attached ordinance at the next City Council meeting.

If you have any questions regarding this ordinance, please contact Anthony Bertuca at (312) 744-5506.

Department of Business Affairs and Consumer Protection



City of Chicago



O2013-4822

Office of the City Clerk

Document Tracking Sheet

Meeting Date:

6/5/2013

Sponsor(s):

Osterman, Harry (48)

Type:

Ordinance

Title:

Awning(s) for Twin Beauty Salon

Committee(s) Assignment:

Committee on Transportation and Public Way

ORDINANCE
TWIN BEAUTY SALON
Acct. No. 310622 - 1
Permit No. 1106637

Be It Ordained by the City Council of the City of Chicago:

SECTION 1. Permission and authority are hereby given and granted to TWIN BEAUTY SALON, upon the terms and subject to the conditions of this ordinance to maintain and use, as now constructed, one (1) Awning(s) projecting over the public right-of-way adjacent to its premises known as 5002 N. Broadway .

Said Awning(s) at Broadway measure(s):

One (1) at sixteen point six seven (16.67) feet in length, and four (4) feet in width for a total of sixty-six point six eight (66.68) square feet.

The location of said privilege shall be as shown on prints kept on file with the Department of Business Affairs and Consumer Protection and the Office of the City Clerk.

Said privilege shall be constructed in accordance with plans and specifications approved by the Zoning Department - Signs.

This grant of privilege in the public way shall be subject to the provisions of Section 10-28-015 and all other required provisions of the Municipal Code of Chicago.


The grantee shall pay to the City of Chicago as compensation for the privilege #1106637 herein granted the sum of fifty (\$50.00) per annum in advance.

A 25% penalty will be added for payments received after due date.

The permit holder agrees to hold the City of Chicago harmless for any damage, relocation or replacement costs associated with damage, relocation or removal of private property caused by the City performing work in the public way.

Authority herein given and granted for a period of five (5) years from and after Date of Passage.

Alderman _____

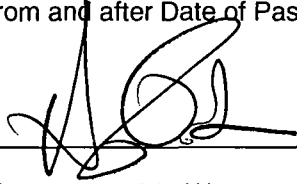
Harry Osterman 48th Ward

General Specifications

Sign type	Nonilluminated Awning
Face material &	Sunbrella
Color back ground	4679 Ocean Blue
Frame contruction material	1"x1" galvanize tube welded
Gauge	.090
Graphic Material	Paint Mathew
Color of wording	White, Yellow, Purple
Under awning cover Material	N/A
Transformer / Ballat	N/A
Powers input	N/A
Powers output	N/A
Neon / Lamps	N/A
Safety Swicth	N/A
Boot insulated	N/A
GTO cable / Wire / Gauge	N/A
Electrical connectors	N/A
Retainer screw	#4 0.5" lq Hex hd "Bronze"
Mounting	1/2" x 3" Lag screw w/ anchos



Side View

EXPRESS SIGNWhite Sign & Retail Interior / Exterior Signage
www.expresssign.net1-888-263-6639
5026 N Broadway, Chicago, IL 60640CUSTOMER: Twin Beauty Salon
& Graphics Inc LOCATION: 5002 N. Broadway St
Chicago, IL 60640Design By: CN
Date: 10/12/06

Customer approval signature

1 / 2006
DateBy Name Express Sign
Proprietary and ConfidentialThis design is the original and unpublished work of
Neon Express Sign, Inc. and may not be reproduced
copied or exhibited in any fashion without the expressed
writing from an authorized personnel of the company.
The right to this design may be purchased.

Special Note:

Landlord approval signature

1 / 2006
Date



06/05/2013

Alderman **Harry Osterman**
Ward # **48**
City of Chicago
City Hall, Room **300**
121 North LaSalle Street
Chicago, Illinois 60602

Re: An ordinance to use and maintain a portion of the public right-of-way for **one (1) awning(s)** for
TWIN BEAUTY SALON, adjacent to the premises known as **5002 N. Broadway** .

Dear Alderman **Harry Osterman**:

The applicant referenced above has requested the use of the public right-of-way for a **awning(s)**. An ordinance has been prepared by the Department of Business Affairs and Consumer Protection – Business Assistance Center - Public Way Use Unit for presentation to the City Council. Because this request was made for properties located in your ward, as approved by you as per the attached, I respectfully request that you introduce the attached ordinance at the next City Council meeting.

If you have any questions regarding this ordinance, please contact Anthony Bertuca at (312) 744-5506.

Department of Business Affairs and Consumer Protection



City of Chicago



O2013-4824

Office of the City Clerk

Document Tracking Sheet

Meeting Date:	6/5/2013
Sponsor(s):	Moore, Joseph (49)
Type:	Ordinance
Title:	Awning(s) for North Shore Food & Liquor
Committee(s) Assignment:	Committee on Transportation and Public Way

ORDINANCE
NORTH SHORE FOOD & LIQUOR
Acct. No. 366607 - 1
Permit No. 1104107

Be It Ordained by the City Council of the City of Chicago:

SECTION 1. Permission and authority are hereby given and granted to NORTH SHORE FOOD & LIQUOR, upon the terms and subject to the conditions of this ordinance to construct, install, maintain and use four (4) Awning(s) projecting over the public right-of-way adjacent to its premises known as 6701-6703 N. Clark St..

Said Awning(s) at Clark measure(s):

One (1) at sixteen (16) feet in length, and three (3) feet in width for a total of forty-eight (48) square feet.

Said Awning(s) at Clark & Northshore measure(s):

One (1) at six (6) feet in length, and three (3) feet in width for a total of eighteen (18) square feet.

Said Awning(s) at Northshore measure(s):

One (1) at twenty-eight (28) feet in length, and three (3) feet in width for a total of eighty-four (84) square feet.

One (1) at twenty (20) feet in length, and three (3) feet in width for a total of sixty (60) square feet.

The location of said privilege shall be as shown on prints kept on file with the Department of Business Affairs and Consumer Protection and the Office of the City Clerk.

Said privilege shall be constructed in accordance with plans and specifications approved by the Zoning Department - Signs.

This grant of privilege in the public way shall be subject to the provisions of Section 10-28-015 and all other required provisions of the Municipal Code of Chicago.


The grantee shall pay to the City of Chicago as compensation for the privilege #1104107 herein granted the sum of one hundred seventy-five (\$175.00) per annum in advance.

A 25% penalty will be added for payments received after due date.

The permit holder agrees to hold the City of Chicago harmless for any damage, relocation or replacement costs associated with damage, relocation or removal of private property caused by the City performing work in the public way.


Authority herein given and granted for a period of five (5) years from and after Date of Passage.

Alderman

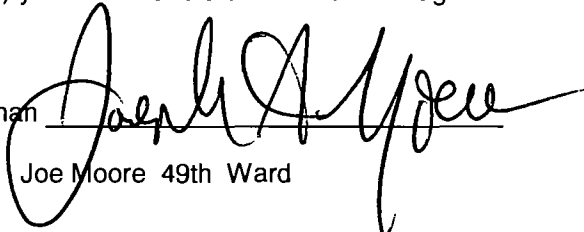
Joe Moore 49th Ward

NORTH SHORE FOOD & LIQUORS

9'-10" TO GRADE

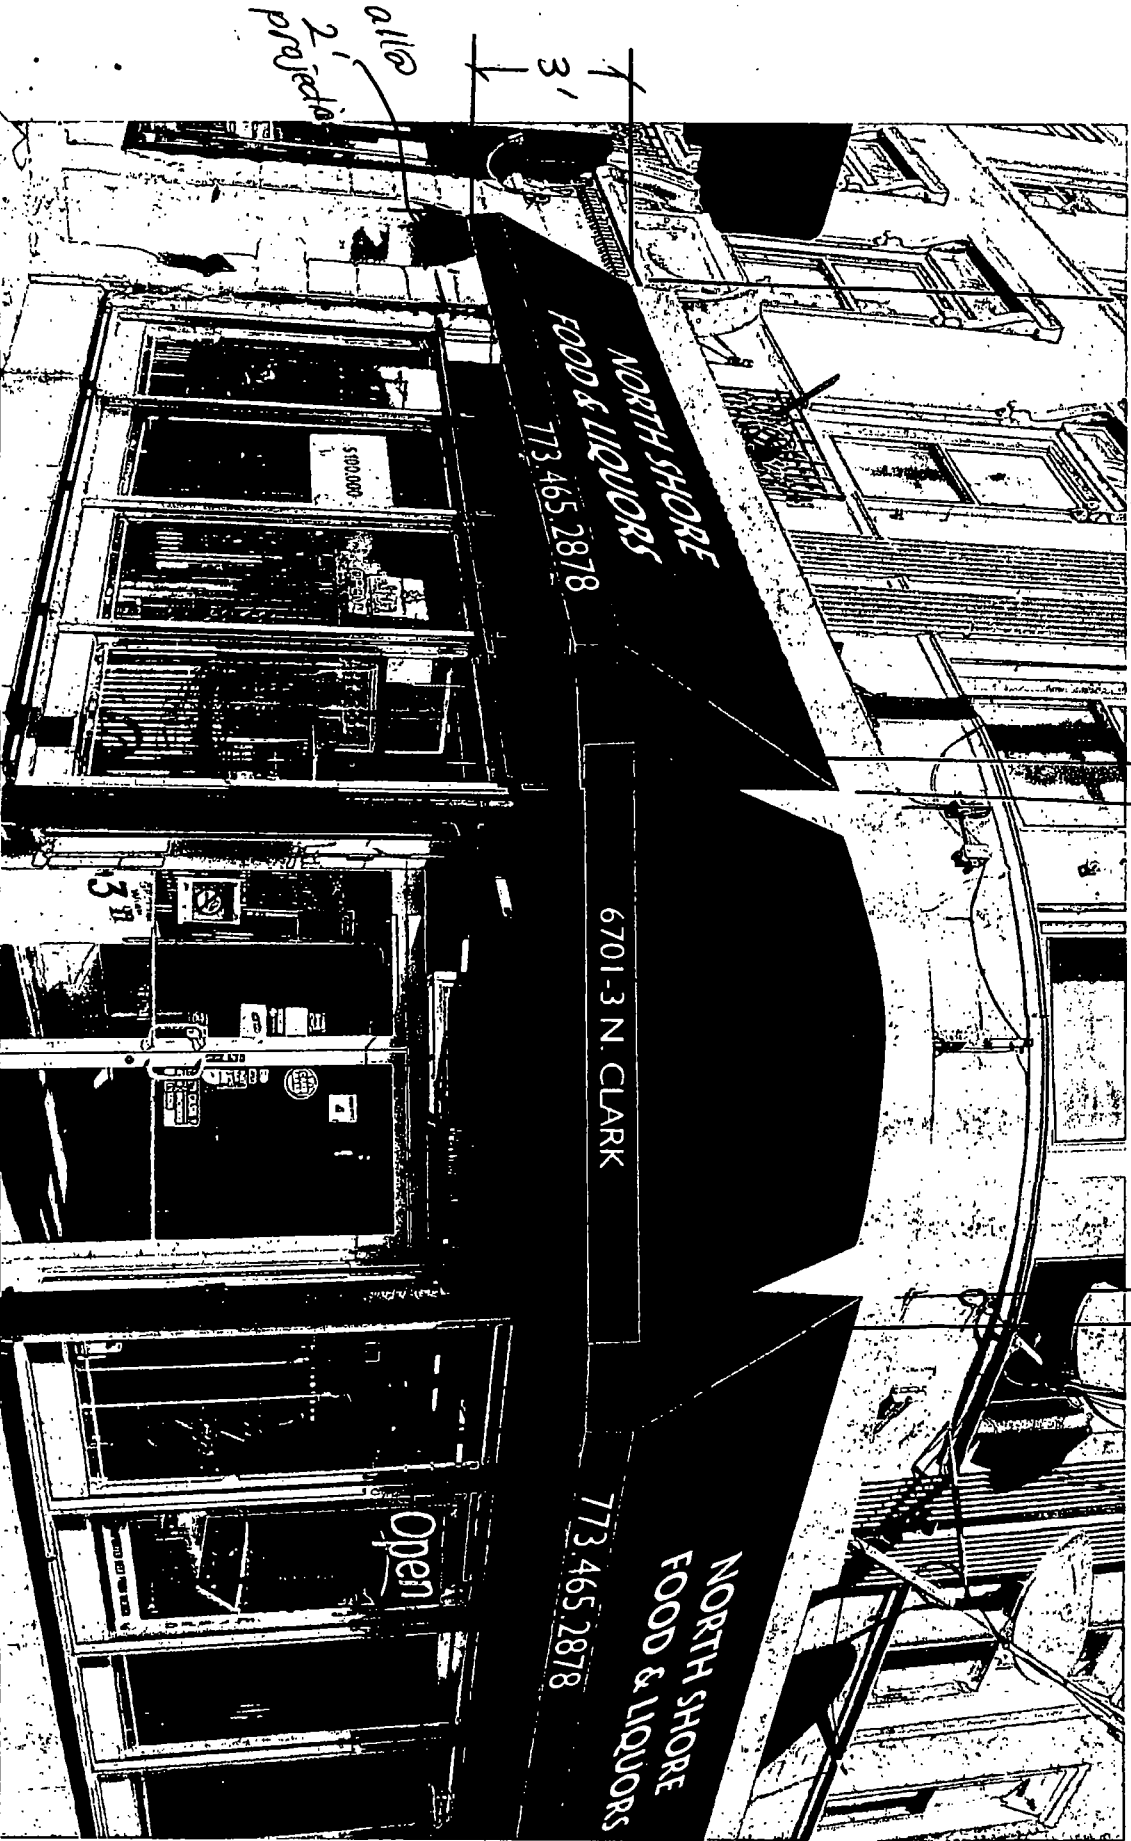

4543 W. Addison
Chicago IL 60641
PH. 773-736-0800
FAX 773-736-4730

DESCRIPTION: AWNING
CUSTOMER: NORTH SHORE FOOD & LIQUORS 6701-3 N. CLARK CHICAGO, IL.
CUSTOMER ACCEPTANCE:

DATE:



06/05/2013

Alderman Joe Moore
Ward # **49**
City of Chicago
City Hall, Room **300**
121 North LaSalle Street
Chicago, Illinois 60602

Re: An ordinance to use and maintain a portion of the public right-of-way for **four (4) awning(s)** for
NORTH SHORE FOOD & LIQUOR, adjacent to the premises known as **6701-6703 N. Clark St.**.

Dear Alderman Joe Moore:

The applicant referenced above has requested the use of the public right-of-way for a **awning(s)**. An ordinance has been prepared by the Department of Business Affairs and Consumer Protection – Business Assistance Center - Public Way Use Unit for presentation to the City Council. Because this request was made for properties located in your ward, as approved by you as per the attached, I respectfully request that you introduce the attached ordinance at the next City Council meeting.

If you have any questions regarding this ordinance, please contact Anthony Bertuca at (312) 744-5506.

Department of Business Affairs and Consumer Protection



City of Chicago



O2013-4826

Office of the City Clerk

Document Tracking Sheet

Meeting Date:	6/5/2013
Sponsor(s):	Silverstein, Debra L. (50)
Type:	Ordinance
Title:	Awning(s) for Patel Bros.
Committee(s) Assignment:	Committee on Transportation and Public Way

ORDINANCE
PATEL BROS
Acct. No. 88729 - 2
Permit No. 1105727

Be It Ordained by the City Council of the City of Chicago:

SECTION 1. Permission and authority are hereby given and granted to PATEL BROS, upon the terms and subject to the conditions of this ordinance to maintain and use, as now constructed, one (1) Awning(s) projecting over the public right-of-way adjacent to its premises known as 2610 W. Devon Ave..

Said Awning(s) at Devon measure(s):

One (1) at eight (8) feet in length, and twelve (12) feet in width for a total of ninety-six (96) square feet.

The location of said privilege shall be as shown on prints kept on file with the Department of Business Affairs and Consumer Protection and the Office of the City Clerk.

Said privilege shall be constructed in accordance with plans and specifications approved by the Zoning Department - Signs.

This grant of privilege in the public way shall be subject to the provisions of Section 10-28-015 and all other required provisions of the Municipal Code of Chicago.


The grantee shall pay to the City of Chicago as compensation for the privilege #1105727 herein granted the sum of fifty (\$50.00) per annum in advance.

A 25% penalty will be added for payments received after due date.


The permit holder agrees to hold the City of Chicago harmless for any damage, relocation or replacement costs associated with damage, relocation or removal of private property caused by the City performing work in the public way.

Authority herein given and granted for a period of five (5) years from and after Date of Passage.

Alderman

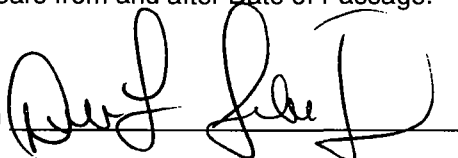

Debra L. Silverstein 50th Ward

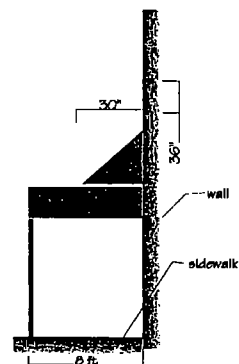

side view



06/05/2013

Alderman Debra L. Silverstein
Ward # 50
City of Chicago
City Hall, Room 203
121 North LaSalle Street
Chicago, Illinois 60602

Re: An ordinance to use and maintain a portion of the public right-of-way for **one (1) awning(s)** for
PATEL BROS, adjacent to the premises known as **2610 W. Devon Ave.**.

Dear Alderman Debra L. Silverstein:

The applicant referenced above has requested the use of the public right-of-way for a **awning(s)**. An ordinance has been prepared by the Department of Business Affairs and Consumer Protection – Business Assistance Center - Public Way Use Unit for presentation to the City Council. Because this request was made for properties located in your ward, as approved by you as per the attached, I respectfully request that you introduce the attached ordinance at the next City Council meeting.

If you have any questions regarding this ordinance, please contact Anthony Bertuca at (312) 744-5506.

Department of Business Affairs and Consumer Protection



City of Chicago



O2013-4285

Office of the City Clerk

Document Tracking Sheet

Meeting Date:	6/5/2013
Sponsor(s):	Moreno, Proco Joe (1)
Type:	Ordinance
Title:	Canopy(s) for Caganchos
Committee(s) Assignment:	Committee on Transportation and Public Way

ORDINANCE
CAGANCHOS
Acct. No. 50407 - 2
Permit No. 1106863

Be It Ordained by the City Council of the City of Chicago:

SECTION 1. Permission and authority are hereby given and granted to CAGANCHOS, upon the terms and subject to the conditions of this ordinance to maintain and use, as now constructed, one (1) Canopy(s) projecting over the public right-of-way adjacent to its premises known as 2413 W. North Ave..

Said Canopy(s) at W NORTH AVE measure(s):

One (1) at seven point three three (7.33) feet in length, and four point three three (4.33) feet in width for a total of thirty-one point seven four (31.74) square feet.

The location of said privilege shall be as shown on prints kept on file with the Department of Business Affairs and Consumer Protection and the Office of the City Clerk.

Said privilege shall be constructed in accordance with plans and specifications approved by the Zoning Department - Signs.

This grant of privilege in the public way shall be subject to the provisions of Section 10-28-015 and all other required provisions of the Municipal Code of Chicago.


The grantee shall pay to the City of Chicago as compensation for the privilege #1106863 herein granted the sum of fifty (\$50.00) per annum in advance.

A 25% penalty will be added for payments received after due date.

The permit holder agrees to hold the City of Chicago harmless for any damage, relocation or replacement costs associated with damage, relocation or removal of private property caused by the City performing work in the public way.

Authority herein given and granted for a period of five (5) years from and after 05/14/2013.


Alderman _____

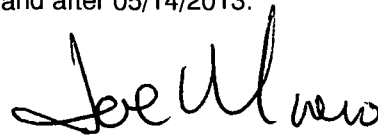

Proco Joe Moreno 1st Ward

5/8/13

Chicago Public Schools Mail - Fwd:no subject

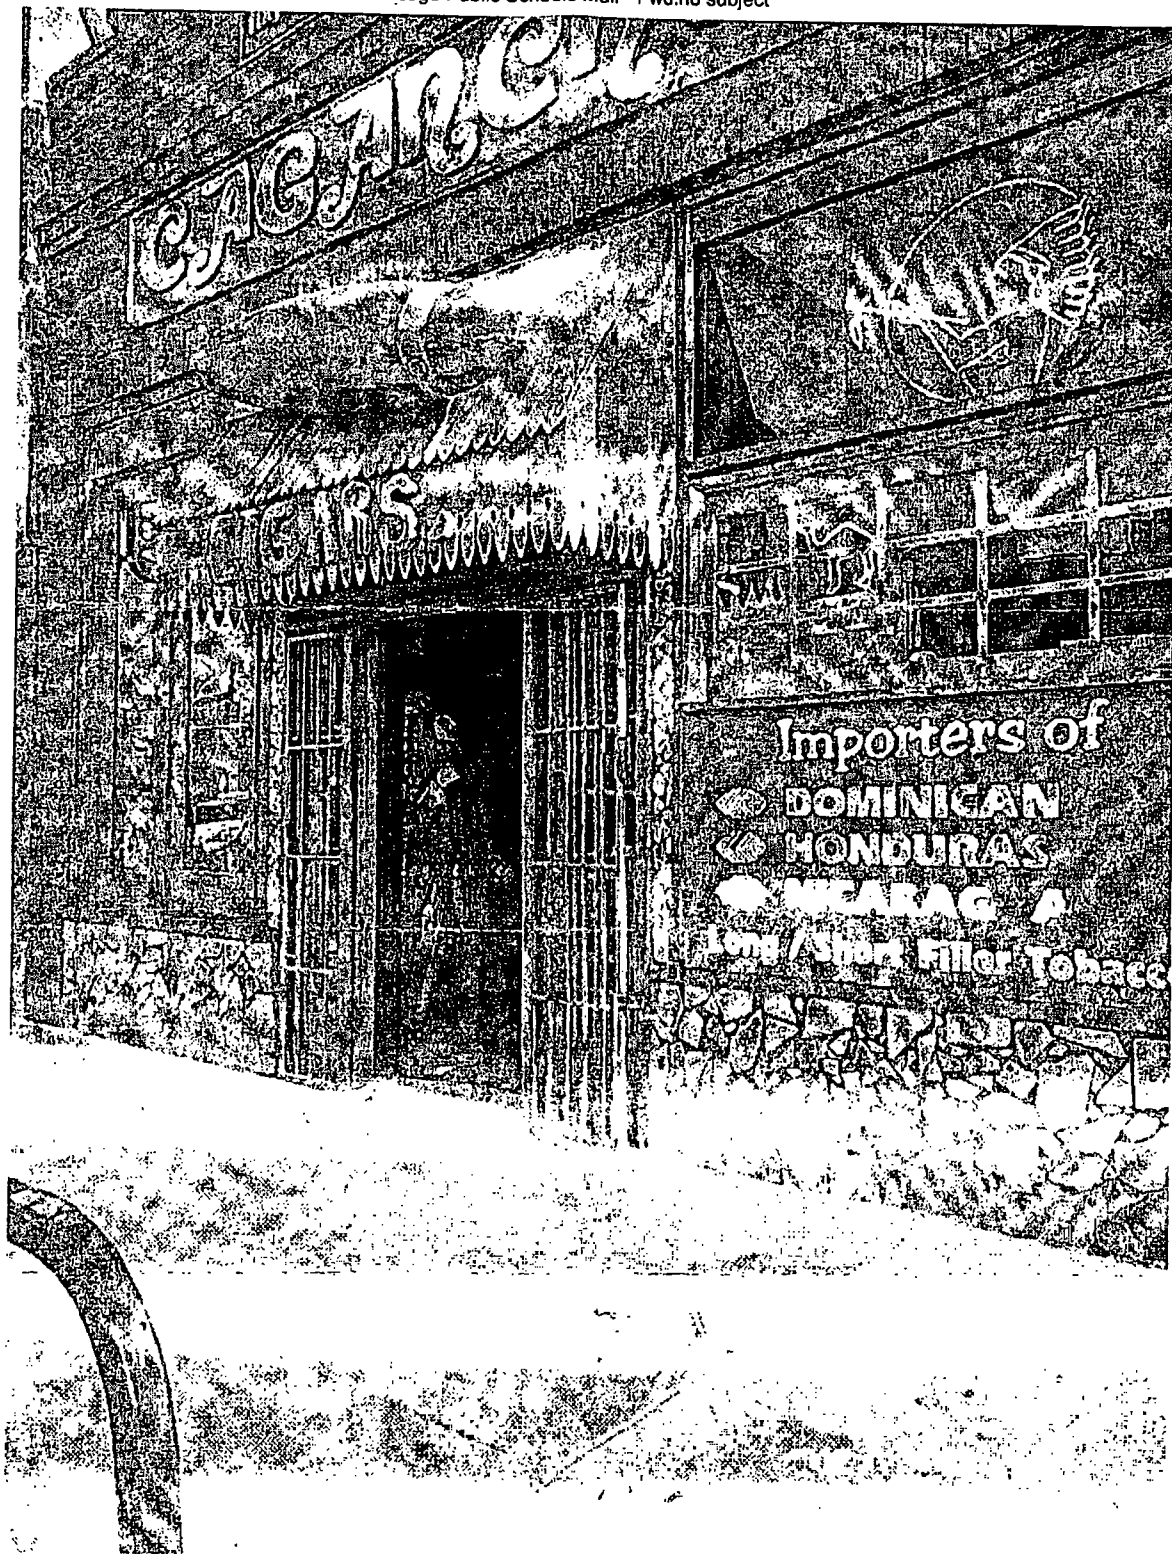



06/05/2013

Alderman Proco Joe Moreno
Ward # 01
City of Chicago
City Hall, Room **300**
121 North LaSalle Street
Chicago, Illinois 60602

Re: An ordinance to use and maintain a portion of the public right-of-way for **one (1) canopy(ies)** for **CAGANCHOS**, adjacent to the premises known as **2413 W. North Ave..**

Dear Alderman **Proco Joe Moreno**:

The applicant referenced above has requested the use of the public right-of-way for a **canopy(ies)**. An ordinance has been prepared by the Department of Business Affairs and Consumer Protection – Business Assistance Center - Public Way Use Unit for presentation to the City Council. Because this request was made for properties located in your ward, as approved by you as per the attached, I respectfully request that you introduce the attached ordinance at the next City Council meeting.

If you have any questions regarding this ordinance, please contact Anthony Bertuca at (312) 744-5506.

Department of Business Affairs and Consumer Protection



City of Chicago



O2013-4286

Office of the City Clerk

Document Tracking Sheet

Meeting Date:	6/5/2013
Sponsor(s):	Moreno, Proco Joe (1)
Type:	Ordinance
Title:	Canopy(s) for Elevenzees
Committee(s) Assignment:	Committee on Transportation and Public Way

ORDINANCE
ELEVENZEES
Acct. No. 304651 - 1
Permit No. 1106814

Be It Ordained by the City Council of the City of Chicago:

SECTION 1. Permission and authority are hereby given and granted to ELEVENZEES, upon the terms and subject to the conditions of this ordinance to maintain and use, as now constructed, one (1) Canopy(s) projecting over the public right-of-way adjacent to its premises known as 1901 W. Division St..

Said Canopy(s) at W. Division Street measure(s):

One (1) at seven point six seven (7.67) feet in length, and four point two five (4.25) feet in width for a total of thirty-two point six (32.6) square feet.

The location of said privilege shall be as shown on prints kept on file with the Department of Business Affairs and Consumer Protection and the Office of the City Clerk.

Said privilege shall be constructed in accordance with plans and specifications approved by the Zoning Department - Signs.

This grant of privilege in the public way shall be subject to the provisions of Section 10-28-015 and all other required provisions of the Municipal Code of Chicago.

The grantee shall pay to the City of Chicago as compensation for the privilege #1106814 herein granted the sum of fifty (\$50.00) per annum in advance.

A 25% penalty will be added for payments received after due date.


The permit holder agrees to hold the City of Chicago harmless for any damage, relocation or replacement costs associated with damage, relocation or removal of private property caused by the City performing work in the public way.

Authority herein given and granted for a period of five (5) years from and after 04/09/2013.

Alderman _____



Proco Joe Moreno 1st Ward

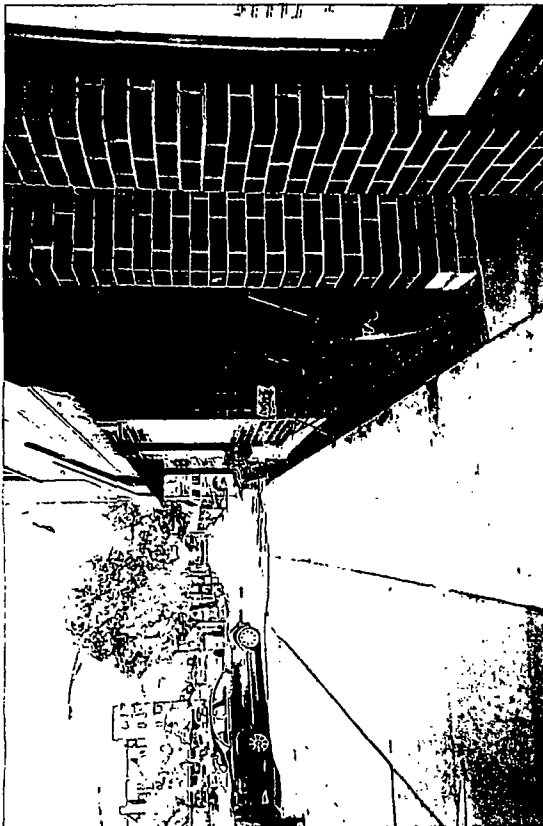



06/05/2013

Alderman Proco Joe Moreno
Ward # 01
City of Chicago
City Hall, Room 300
121 North LaSalle Street
Chicago, Illinois 60602

Re: An ordinance to use and maintain a portion of the public right-of-way for **one (1) canopy(ies)** for **ELEVENZEES**, adjacent to the premises known as **1901 W. Division St..**

Dear Alderman **Proco Joe Moreno**:

The applicant referenced above has requested the use of the public right-of-way for a **canopy(ies)**. An ordinance has been prepared by the Department of Business Affairs and Consumer Protection – Business Assistance Center - Public Way Use Unit for presentation to the City Council. Because this request was made for properties located in your ward, as approved by you as per the attached, I respectfully request that you introduce the attached ordinance at the next City Council meeting.

If you have any questions regarding this ordinance, please contact Anthony Bertuca at (312) 744-5506.

Department of Business Affairs and Consumer Protection



City of Chicago



O2013-4288

Office of the City Clerk

Document Tracking Sheet

Meeting Date:	6/5/2013
Sponsor(s):	Fioretti, Bob (2)
Type:	Ordinance
Title:	Canopy(s) for Congress Plaza Hotel
Committee(s) Assignment:	Committee on Transportation and Public Way

ORDINANCE
Congress Plaza Hotel
Acct. No. 64451 - 8
Permit No. 1106791

Be It Ordained by the City Council of the City of Chicago:

SECTION 1. Permission and authority are hereby given and granted to Congress Plaza Hotel, upon the terms and subject to the conditions of this ordinance to maintain and use, as now constructed, one (1) Canopy(s) projecting over the public right-of-way adjacent to its premises known as 520 S. Michigan Ave..

Said Canopy(s) at S. Michigan Avenue measure(s):

One (1) at twenty-five (25) feet in length, and fifty-six (56) feet in width for a total of one thousand four hundred (1400) square feet.

The location of said privilege shall be as shown on prints kept on file with the Department of Business Affairs and Consumer Protection and the Office of the City Clerk.

Said privilege shall be constructed in accordance with plans and specifications approved by the Zoning Department - Signs.

This grant of privilege in the public way shall be subject to the provisions of Section 10-28-015 and all other required provisions of the Municipal Code of Chicago.

The grantee shall pay to the City of Chicago as compensation for the privilege #1106791 herein granted the sum of eighty-one (\$81.00) per annum in advance.

A 25% penalty will be added for payments received after due date.

The permit holder agrees to hold the City of Chicago harmless for any damage, relocation or replacement costs associated with damage, relocation or removal of private property caused by the City performing work in the public way.

Authority herein given and granted for a period of five (5) years from and after 05/12/2012.

Alderman


Bob Fioretti 2nd Ward

100854

JOURNAL--CITY COUNCIL--CHICAGO

12/4/2002

Ordinance associated with this drawing printed on
pages 100850 through 100853 of this Journal

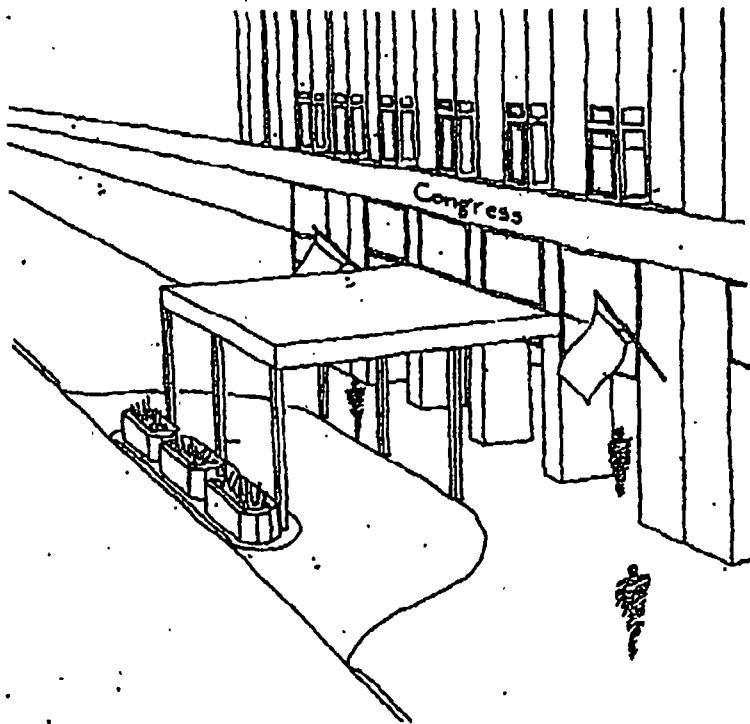

GEORGE A. KENNEDY & ASSOCIATES, INC.
ENGINEERS • CONSTRUCTION CONSULTANTS
201 South Michigan Avenue
Chicago, Illinois 60605

GK

RAMON C. LONG CONGRESS, CHICAGO
PERSPECTIVE VIEW FROM N.E. MBF
-- SCHEMATIC DRIVEWAY PLAN INSCALE
2 of 7



Department of Business Affairs and Consumer Protection
Business Assistance Center - Public Way Use Unit
City Hall - 121 N. LaSalle Street, Room 800 • Chicago, IL 60602
(312)-74-GOBIZ (312-744-6249) • (312) 744-1944 (TTY)
<http://www.cityofchicago.org/bacp>

06/05/2013

Alderman Bob Fioretti
Ward # 02
City of Chicago
City Hall, Room 300
121 North LaSalle Street
Chicago, Illinois 60602

Re: An ordinance to use and maintain a portion of the public right-of-way for **one (1) canopy(ies)** for **Congress Plaza Hotel**, adjacent to the premises known as **520 S. Michigan Ave..**

Dear Alderman **Bob Fioretti**:

The applicant referenced above has requested the use of the public right-of-way for a **canopy(ies)**. An ordinance has been prepared by the Department of Business Affairs and Consumer Protection – Business Assistance Center - Public Way Use Unit for presentation to the City Council. Because this request was made for properties located in your ward, as approved by you as per the attached, I respectfully request that you introduce the attached ordinance at the next City Council meeting.

If you have any questions regarding this ordinance, please contact Anthony Bertuca at (312) 744-5506.

Department of Business Affairs and Consumer Protection



City of Chicago



O2013-4295

Office of the City Clerk

Document Tracking Sheet

Meeting Date:	6/5/2013
Sponsor(s):	Fioretti, Bob (2)
Type:	Ordinance
Title:	Canopy(s) for West Loop Assoc. LLC
Committee(s) Assignment:	Committee on Transportation and Public Way

ORDINANCE
WEST LOOP ASSOCIATES LLC
Acct. No. 315584 - 1
Permit No. 1106799

Be It Ordained by the City Council of the City of Chicago:

SECTION 1. Permission and authority are hereby given and granted to WEST LOOP ASSOCIATES LLC, upon the terms and subject to the conditions of this ordinance to maintain and use, as now constructed, one (1) Canopy(s) projecting over the public right-of-way adjacent to its premises known as 550 W. Jackson Blvd..

Said Canopy(s) at W Jackson measure(s):

One (1) at fifteen point eight three (15.83) feet in length, and fourteen point five (14.5) feet in width for a total of two hundred twenty-nine point five four (229.54) square feet.

The location of said privilege shall be as shown on prints kept on file with the Department of Business Affairs and Consumer Protection and the Office of the City Clerk.

Said privilege shall be constructed in accordance with plans and specifications approved by the Zoning Department - Signs.

This grant of privilege in the public way shall be subject to the provisions of Section 10-28-015 and all other required provisions of the Municipal Code of Chicago.

The grantee shall pay to the City of Chicago as compensation for the privilege #1106799 herein granted the sum of fifty (\$50.00) per annum in advance.



A 25% penalty will be added for payments received after due date.

The permit holder agrees to hold the City of Chicago harmless for any damage, relocation or replacement costs associated with damage, relocation or removal of private property caused by the City performing work in the public way.

Authority herein given and granted for a period of five (5) years from and after 05/14/2013.

Alderman

Bob Fioretti 2nd Ward

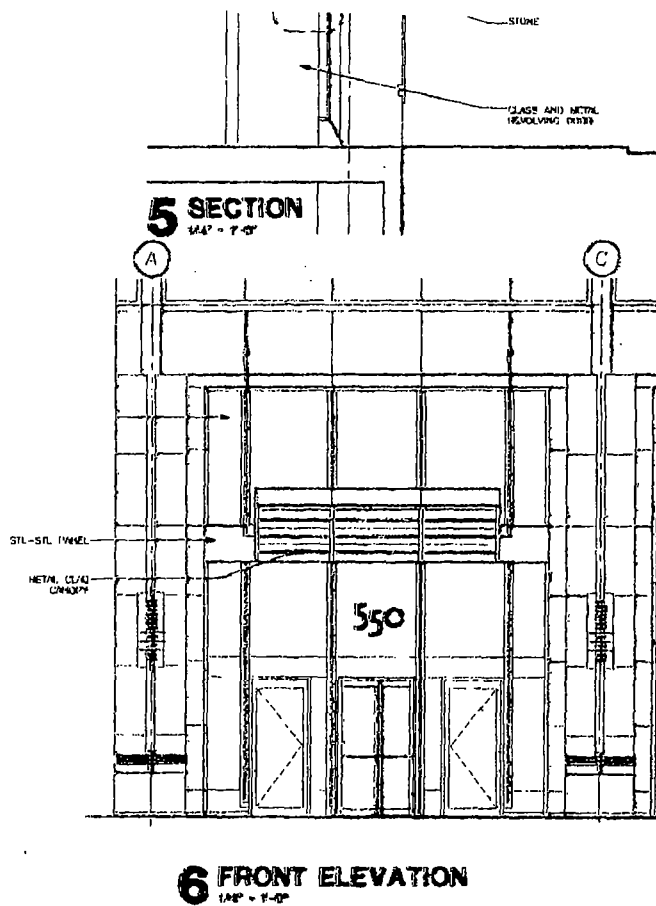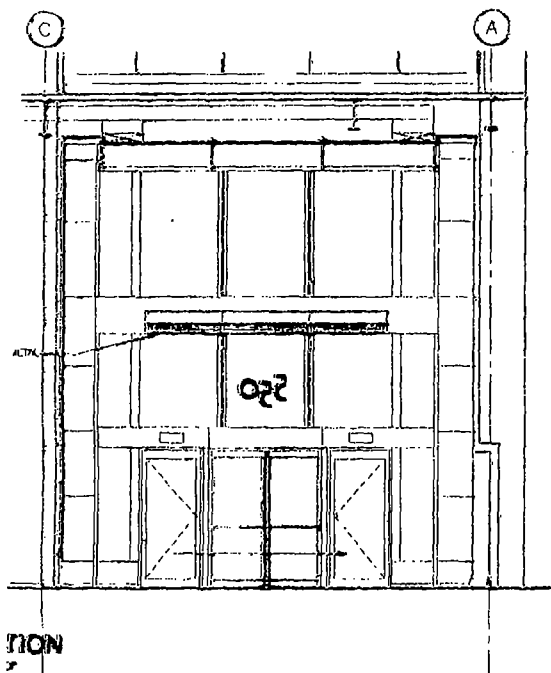

1. 1. 1.



Department of Business Affairs and Consumer Protection
Business Assistance Center - Public Way Use Unit
City Hall - 121 N. LaSalle Street, Room 800 • Chicago, IL 60602
(312)-74-GOBIZ (312-744-6249) • (312) 744-1944 (TTY)
<http://www.cityofchicago.org/bacp>

06/05/2013

Alderman **Bob Fioretti**
Ward # **02**
City of Chicago
City Hall, Room **300**
121 North LaSalle Street
Chicago, Illinois 60602

Re: An ordinance to use and maintain a portion of the public right-of-way for **one (1) canopy(ies)** for
WEST LOOP ASSOCIATES LLC, adjacent to the premises known as **550 W. Jackson Blvd..**

Dear Alderman **Bob Fioretti**:

The applicant referenced above has requested the use of the public right-of-way for a **canopy(ies)**. An ordinance has been prepared by the Department of Business Affairs and Consumer Protection – Business Assistance Center - Public Way Use Unit for presentation to the City Council. Because this request was made for properties located in your ward, as approved by you as per the attached, I respectfully request that you introduce the attached ordinance at the next City Council meeting.

If you have any questions regarding this ordinance, please contact Anthony Bertuca at (312) 744-5506.

Department of Business Affairs and Consumer Protection



City of Chicago



O2013-4300

Office of the City Clerk

Document Tracking Sheet

Meeting Date:	6/5/2013
Sponsor(s):	Dowell, Pat (3)
Type:	Ordinance
Title:	Canopy(s) for Studios, The
Committee(s) Assignment:	Committee on Transportation and Public Way

ORDINANCE
THE STUDIOS
Acct. No. 211284 - 1
Permit No. 1106882

Be It Ordained by the City Council of the City of Chicago:

SECTION 1. Permission and authority are hereby given and granted to THE STUDIOS, upon the terms and subject to the conditions of this ordinance to maintain and use, as now constructed, one (1) Canopy(s) projecting over the public right-of-way adjacent to its premises known as 1801 S. Wabash Ave..

Said Canopy(s) at S. Wabash measure(s):

One (1) at twenty (20) feet in length, and five point five eight (5.58) feet in width for a total of one hundred eleven point six (111.6) square feet.

The location of said privilege shall be as shown on prints kept on file with the Department of Business Affairs and Consumer Protection and the Office of the City Clerk.

Said privilege shall be constructed in accordance with plans and specifications approved by the Zoning Department - Signs.


This grant of privilege in the public way shall be subject to the provisions of Section 10-28-015 and all other required provisions of the Municipal Code of Chicago.

The grantee shall pay to the City of Chicago as compensation for the privilege #1106882 herein granted the sum of fifty (\$50.00) per annum in advance.



A 25% penalty will be added for payments received after due date.

The permit holder agrees to hold the City of Chicago harmless for any damage, relocation or replacement costs associated with damage, relocation or removal of private property caused by the City performing work in the public way.


Authority herein given and granted for a period of five (5) years from and after 04/09/2013.

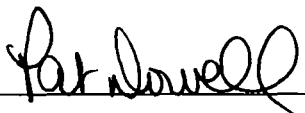Alderman 
Pat Dowell 3rd Ward

• APPLICANT CERTIFICATION:

  

<u>Exact Street</u>	<u>Qty</u>	<u>Length</u>	<u>Width</u>	<u>Depth</u>	<u>Height / Height Above Grade</u>
S. Wabash		20	5.58		10.25

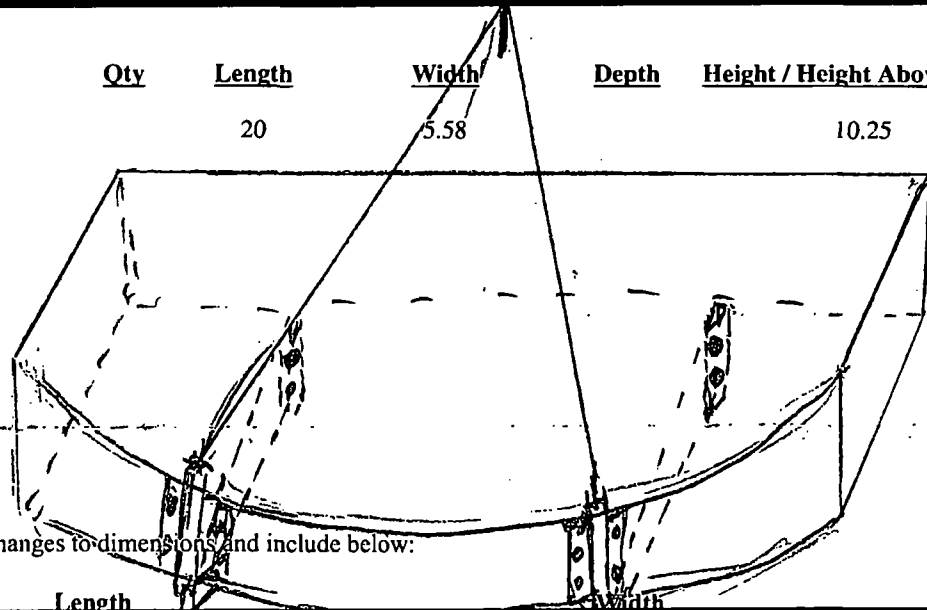

☐ Check if changes to dimensions and include below:





06/05/2013

Alderman Pat Dowell
Ward # 03
City of Chicago
City Hall, Room 300
121 North LaSalle Street
Chicago, Illinois 60602

Re: An ordinance to use and maintain a portion of the public right-of-way for **one (1) canopy(ies)** for
THE STUDIOS, adjacent to the premises known as **1801 S. Wabash Ave..**

Dear Alderman **Pat Dowell**:

The applicant referenced above has requested the use of the public right-of-way for a **canopy(ies)**. An ordinance has been prepared by the Department of Business Affairs and Consumer Protection – Business Assistance Center - Public Way Use Unit for presentation to the City Council. Because this request was made for properties located in your ward, as approved by you as per the attached, I respectfully request that you introduce the attached ordinance at the next City Council meeting.

If you have any questions regarding this ordinance, please contact Anthony Bertuca at (312) 744-5506.

Department of Business Affairs and Consumer Protection



City of Chicago



O2013-4364

Office of the City Clerk

Document Tracking Sheet

Meeting Date:	6/5/2013
Sponsor(s):	Beale, Anthony (9)
Type:	Ordinance
Title:	Canopy(s) for Edward Fashion Unlimited
Committee(s) Assignment:	Committee on Transportation and Public Way

ORDINANCE
EDWARD FASHION UNLIMITED
Acct. No. 27003 - 1
Permit No. 1106508

Be It Ordained by the City Council of the City of Chicago:

SECTION 1. Permission and authority are hereby given and granted to EDWARD FASHION UNLIMITED, upon the terms and subject to the conditions of this ordinance to maintain and use, as now constructed, one (1) Canopy(s) projecting over the public right-of-way adjacent to its premises known as 11363 S. Michigan Ave..

Said Canopy(s) at S MICHIGAN measure(s):

One (1) at fifty-two (52) feet in length, and three (3) feet in width for a total of one hundred fifty-six (156) square feet.

The location of said privilege shall be as shown on prints kept on file with the Department of Business Affairs and Consumer Protection and the Office of the City Clerk.

Said privilege shall be constructed in accordance with plans and specifications approved by the Zoning Department - Signs.

This grant of privilege in the public way shall be subject to the provisions of Section 10-28-015 and all other required provisions of the Municipal Code of Chicago.

The grantee shall pay to the City of Chicago as compensation for the privilege #1106508 herein granted the sum of seventy-seven (\$77.00) per annum in advance.

A 25% penalty will be added for payments received after due date.


The permit holder agrees to hold the City of Chicago harmless for any damage, relocation or replacement costs associated with damage, relocation or removal of private property caused by the City performing work in the public way.

Authority herein given and granted for a period of ^{three 3}~~five (5)~~ years from and after 05/09/2013.


Alderman



Anthony Beale 9th Ward

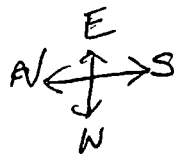

11363 S MICHIGAN AVENUE

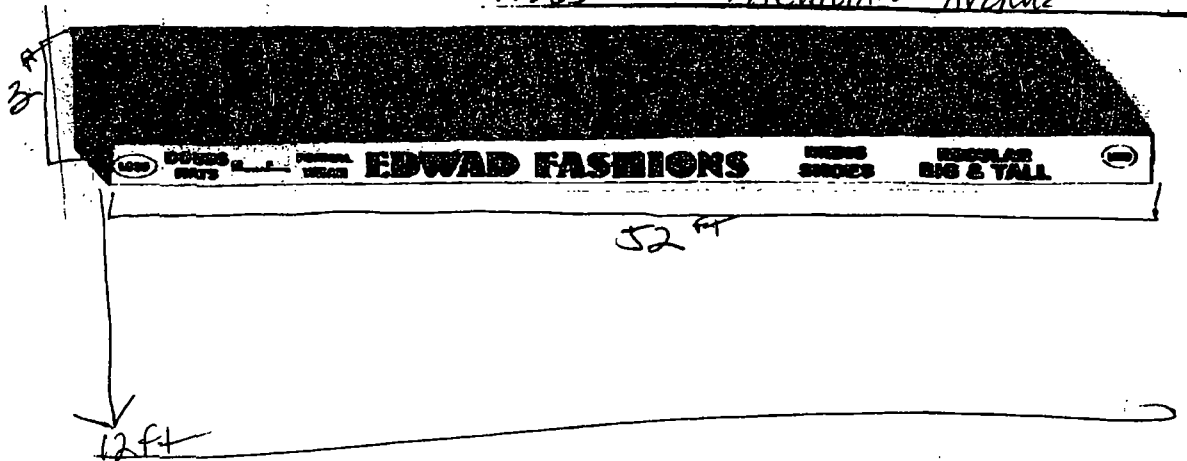



06/05/2013

Alderman **Anthony Beale**
Ward # **09**
City of Chicago
City Hall, Room **300**
121 North LaSalle Street
Chicago, Illinois 60602

Re: An ordinance to use and maintain a portion of the public right-of-way for **one (1) canopy(ies)** for
EDWARD FASHION UNLIMITED, adjacent to the premises known as **11363 S. Michigan Ave..**

Dear Alderman **Anthony Beale**:

The applicant referenced above has requested the use of the public right-of-way for a **canopy(ies)**. An ordinance has been prepared by the Department of Business Affairs and Consumer Protection – Business Assistance Center - Public Way Use Unit for presentation to the City Council. Because this request was made for properties located in your ward, as approved by you as per the attached, I respectfully request that you introduce the attached ordinance at the next City Council meeting.

If you have any questions regarding this ordinance, please contact Anthony Bertuca at (312) 744-5506.

Department of Business Affairs and Consumer Protection



City of Chicago



O2013-4368

Office of the City Clerk

Document Tracking Sheet

Meeting Date:	6/5/2013
Sponsor(s):	Solis, Daniel (25)
Type:	Ordinance
Title:	Canopy(s) for Tropical Meat Co.
Committee(s) Assignment:	Committee on Transportation and Public Way

ORDINANCE
TROPICAL MEAT CO
Acct. No. 25526 - 1
Permit No. 1106913

Be It Ordained by the City Council of the City of Chicago:

SECTION 1. Permission and authority are hereby given and granted to TROPICAL MEAT CO, upon the terms and subject to the conditions of this ordinance to maintain and use, as now constructed, one (1) Canopy(s) projecting over the public right-of-way adjacent to its premises known as 1919 S. Laflin St..

Said Canopy(s) at S. Laflin measure(s):

One (1) at sixty (60) feet in length, and six (6) feet in width for a total of three hundred sixty (360) square feet.

The location of said privilege shall be as shown on prints kept on file with the Department of Business Affairs and Consumer Protection and the Office of the City Clerk.

Said privilege shall be constructed in accordance with plans and specifications approved by the Zoning Department - Signs.

This grant of privilege in the public way shall be subject to the provisions of Section 10-28-015 and all other required provisions of the Municipal Code of Chicago.


The grantee shall pay to the City of Chicago as compensation for the privilege #1106913 herein granted the sum of eighty-five (\$85.00) per annum in advance.


A 25% penalty will be added for payments received after due date.

The permit holder agrees to hold the City of Chicago harmless for any damage, relocation or replacement costs associated with damage, relocation or removal of private property caused by the City performing work in the public way.

Authority herein given and granted for a period of five (5) years from and after 06/11/2013.

Alderman

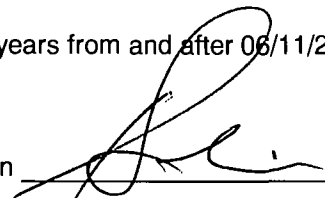
Daniel S. Solis 25th Ward

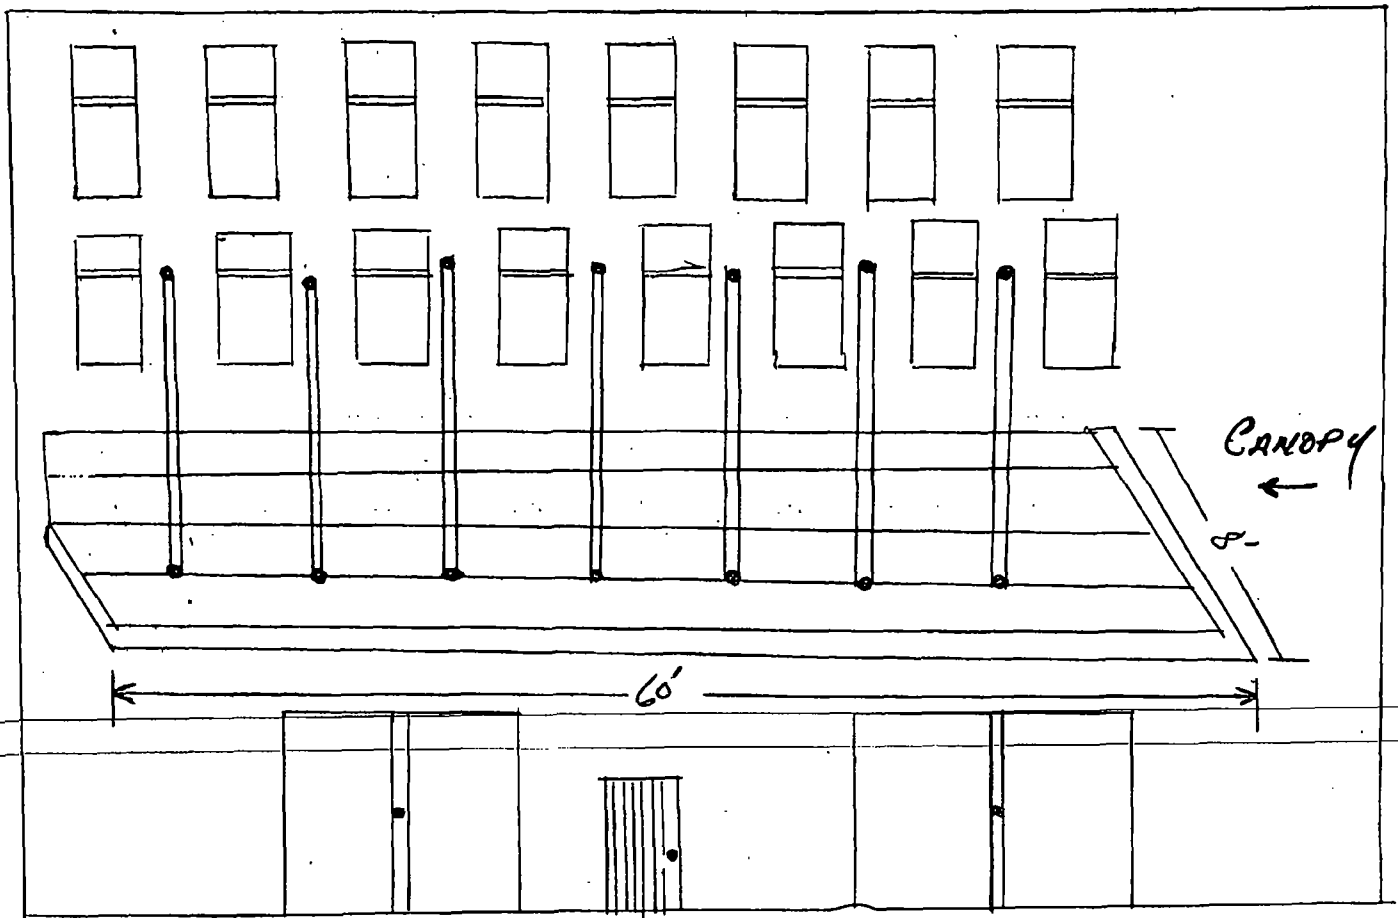

1919 S. HARLIN



06/05/2013

Alderman **Daniel S. Solis**
Ward # **25**
City of Chicago
City Hall, Room **203**
121 North LaSalle Street
Chicago, Illinois 60602

Re: An ordinance to use and maintain a portion of the public right-of-way for **one (1) canopy(ies)** for
TROPICAL MEAT CO, adjacent to the premises known as **1919 S. Laflin St.**.

Dear Alderman **Daniel S. Solis**:

The applicant referenced above has requested the use of the public right-of-way for a **canopy(ies)**. An ordinance has been prepared by the Department of Business Affairs and Consumer Protection – Business Assistance Center - Public Way Use Unit for presentation to the City Council. Because this request was made for properties located in your ward, as approved by you as per the attached, I respectfully request that you introduce the attached ordinance at the next City Council meeting.

If you have any questions regarding this ordinance, please contact Anthony Bertuca at (312) 744-5506.

Department of Business Affairs and Consumer Protection



City of Chicago



O2013-4391

Office of the City Clerk

Document Tracking Sheet

Meeting Date:	6/5/2013
Sponsor(s):	Burnett, Walter (27)
Type:	Ordinance
Title:	Canopy(s) for Arkadia Apartments LLC
Committee(s) Assignment:	Committee on Transportation and Public Way

ORDINANCE
Arkadia Apartments, LLC
Acct. No. 380085 - 1
Permit No. 1105737

Be It Ordained by the City Council of the City of Chicago:

SECTION 1. Permission and authority are hereby given and granted to Arkadia Apartments, LLC, upon the terms and subject to the conditions of this ordinance to construct, install, maintain and use one (1) Canopy(s) projecting over the public right-of-way adjacent to its premises known as 763-765 W. Adams St..

Said Canopy(s) at W. Adams measure(s):

One (1) at thirty (30) feet in length, and six (6) feet in width for a total of one hundred eighty (180) square feet.

The location of said privilege shall be as shown on prints kept on file with the Department of Business Affairs and Consumer Protection and the Office of the City Clerk.

Said privilege shall be constructed in accordance with plans and specifications approved by the Zoning Department - Signs.

This grant of privilege in the public way shall be subject to the provisions of Section 10-28-015 and all other required provisions of the Municipal Code of Chicago.


The grantee shall pay to the City of Chicago as compensation for the privilege #1105737 herein granted the sum of fifty-five (\$55.00) per annum in advance.


A 25% penalty will be added for payments received after due date.

The permit holder agrees to hold the City of Chicago harmless for any damage, relocation or replacement costs associated with damage, relocation or removal of private property caused by the City performing work in the public way.

Authority herein given and granted for a period of five (5) years from and after Date of Passage.

Alderman

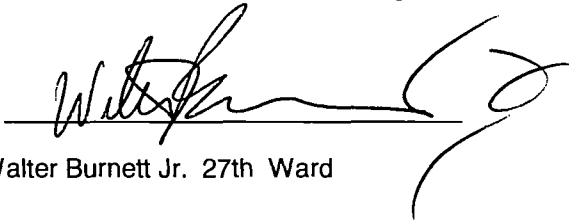
Walter Burnett Jr. 27th Ward

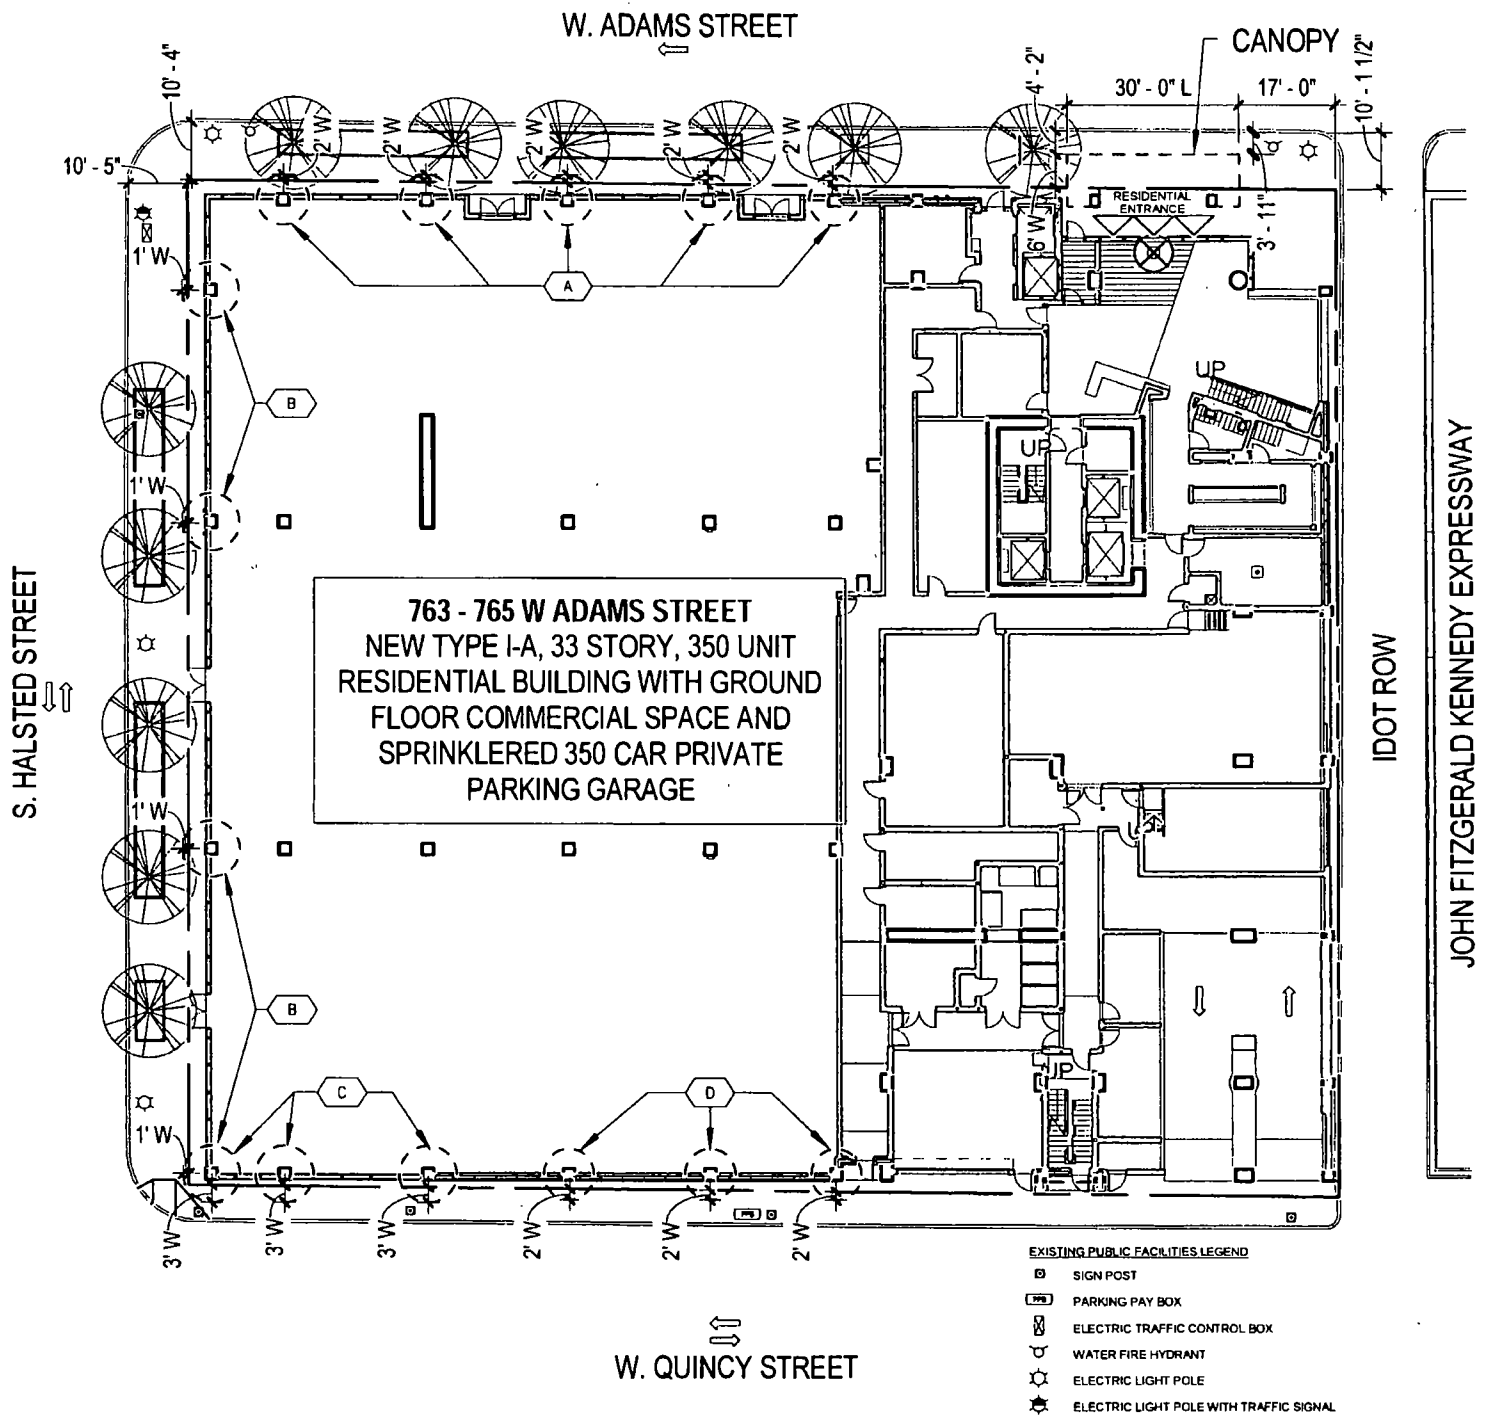

CAISSON BELL	WIDTH	LENGTH	HEIGHT	HEIGHT BELOW GRADE
A	2'	7'	4.5'	-60'
B	1'	6'	3'	-60'
C	3'	9'	6'	-60'
D	2'	7'	4.5'	-60'

*CAISSON BELLS AND MAIN ENTRY CANOPY SHOWN HERE, FOR PLANTERS SEE ASK-04

FitzGerald
 Associates Architects

SITE PLAN

ARKADIA APARTMENTS LLC
 9525 W BRYN MAWR AVE, SUITE 975
 ROSEMONT, IL 60018
 Revised 05/28/2013

ASK-01



City of Chicago



O2013-4392

Office of the City Clerk

Document Tracking Sheet

Meeting Date:	6/5/2013
Sponsor(s):	Burnett, Walter (27)
Type:	Ordinance
Title:	Canopy(s) for 1052 Fulton LLC C/o Morlen Sinoway
Committee(s) Assignment:	Committee on Transportation and Public Way

ORDINANCE
1052 FULTON LLC C/o MORLEN SINOWAY
Acct. No. 88099 - 1
Permit No. 1106652

Be It Ordained by the City Council of the City of Chicago:

SECTION 1. Permission and authority are hereby given and granted to 1052 FULTON LLC C/o MORLEN SINOWAY, upon the terms and subject to the conditions of this ordinance to maintain and use, as now constructed, one (1) Canopy(s) projecting over the public right-of-way adjacent to its premises known as 1052 W. Fulton Market .

Said Canopy(s) at W. Fulton measure(s):

One (1) at fifty (50) feet in length, and eighteen (18) feet in width for a total of nine hundred (900) square feet.

The location of said privilege shall be as shown on prints kept on file with the Department of Business Affairs and Consumer Protection and the Office of the City Clerk.

Said privilege shall be constructed in accordance with plans and specifications approved by the Zoning Department - Signs.

This grant of privilege in the public way shall be subject to the provisions of Section 10-28-015 and all other required provisions of the Municipal Code of Chicago.

The grantee shall pay to the City of Chicago as compensation for the privilege #1106652 herein granted the sum of seventy-five (\$75.00) per annum in advance.

A 25% penalty will be added for payments received after due date.

The permit holder agrees to hold the City of Chicago harmless for any damage, relocation or replacement costs associated with damage, relocation or removal of private property caused by the City performing work in the public way.

Authority herein given and granted for a period of five (5) years from and after 02/24/2013.

Alderman


Walter Burnett Jr. 27th Ward

- 2-27-08-

1052 FULTON LLC.

MORLEN SINOWAY LTD.



1052 W. FULTON MARKET ST.

CHICAGO, ILLINOIS 60607

312.432.0100

CANOPY Not to Scale.

1052 W. FULTON MARKET ST.

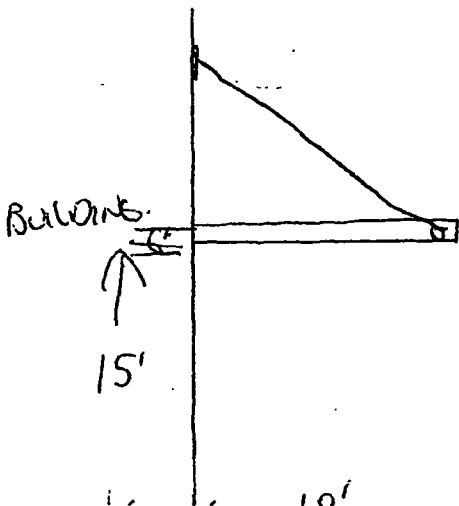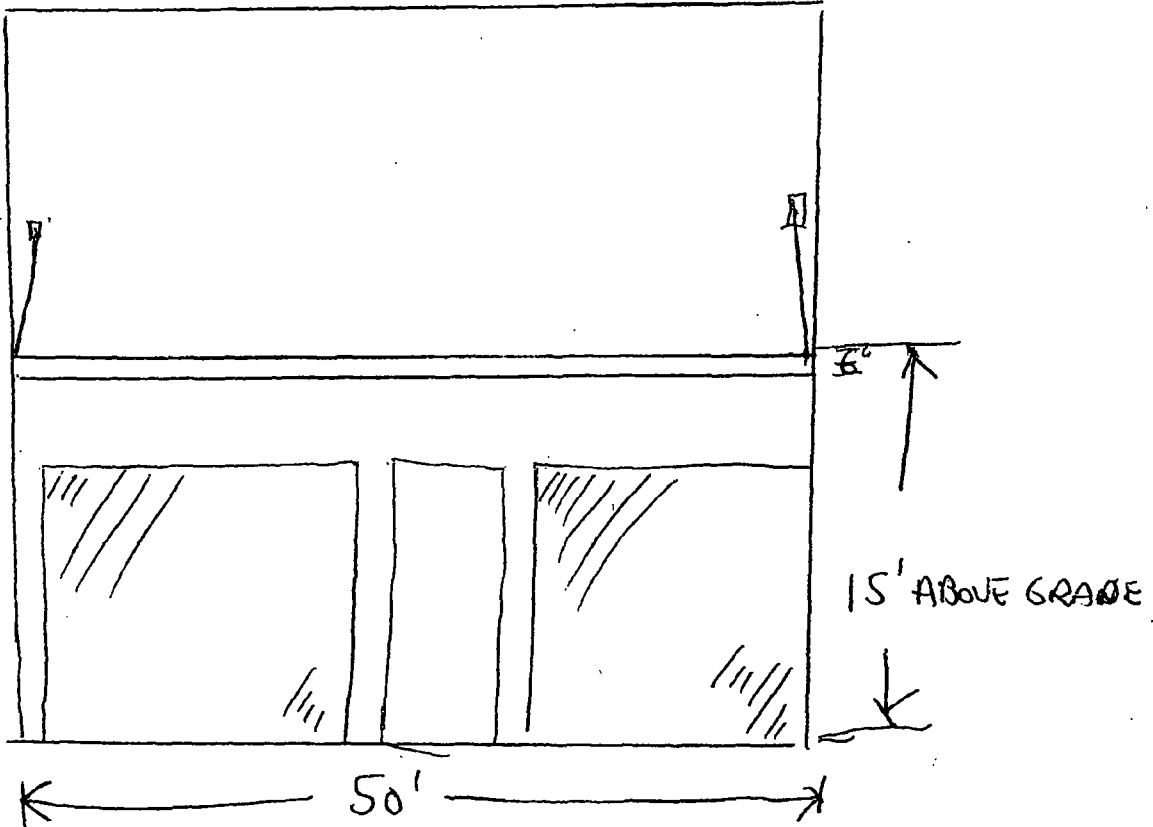



City of Chicago



O2013-4394

Office of the City Clerk

Document Tracking Sheet

Meeting Date:	6/5/2013
Sponsor(s):	Reboyras, Ariel (30)
Type:	Ordinance
Title:	Canopy(s) for BFS Retail & Commercial Operations LLC
Committee(s) Assignment:	Committee on Transportation and Public Way

ORDINANCE
BFS Retail & Commercial Operations, LLC
Acct. No. 7654 - 15
Permit No. 1106624

Be It Ordained by the City Council of the City of Chicago:

SECTION 1. Permission and authority are hereby given and granted to BFS Retail & Commercial Operations, LLC, upon the terms and subject to the conditions of this ordinance to maintain and use, as now constructed, one (1) Canopy(s) projecting over the public right-of-way adjacent to its premises known as 5811 W. Belmont Ave..

Said Canopy(s) at W. Belmont Avenue measure(s):

One (1) at forty point six (40.6) feet in length, and four point six (4.6) feet in width for a total of one hundred eighty-six point seven six (186.76) square feet.

The location of said privilege shall be as shown on prints kept on file with the Department of Business Affairs and Consumer Protection and the Office of the City Clerk.

Said privilege shall be constructed in accordance with plans and specifications approved by the Zoning Department - Signs.

This grant of privilege in the public way shall be subject to the provisions of Section 10-28-015 and all other required provisions of the Municipal Code of Chicago.


The grantee shall pay to the City of Chicago as compensation for the privilege #1106624 herein granted the sum of sixty-five dollars and sixty cents (\$65.60) per annum in advance.


A 25% penalty will be added for payments received after due date.

The permit holder agrees to hold the City of Chicago harmless for any damage, relocation or replacement costs associated with damage, relocation or removal of private property caused by the City performing work in the public way.

Authority herein given and granted for a period of five (5) years from and after 01/12/2013.

Alderman _____

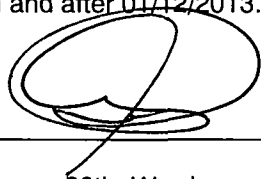
Ariel Reboyras 30th Ward

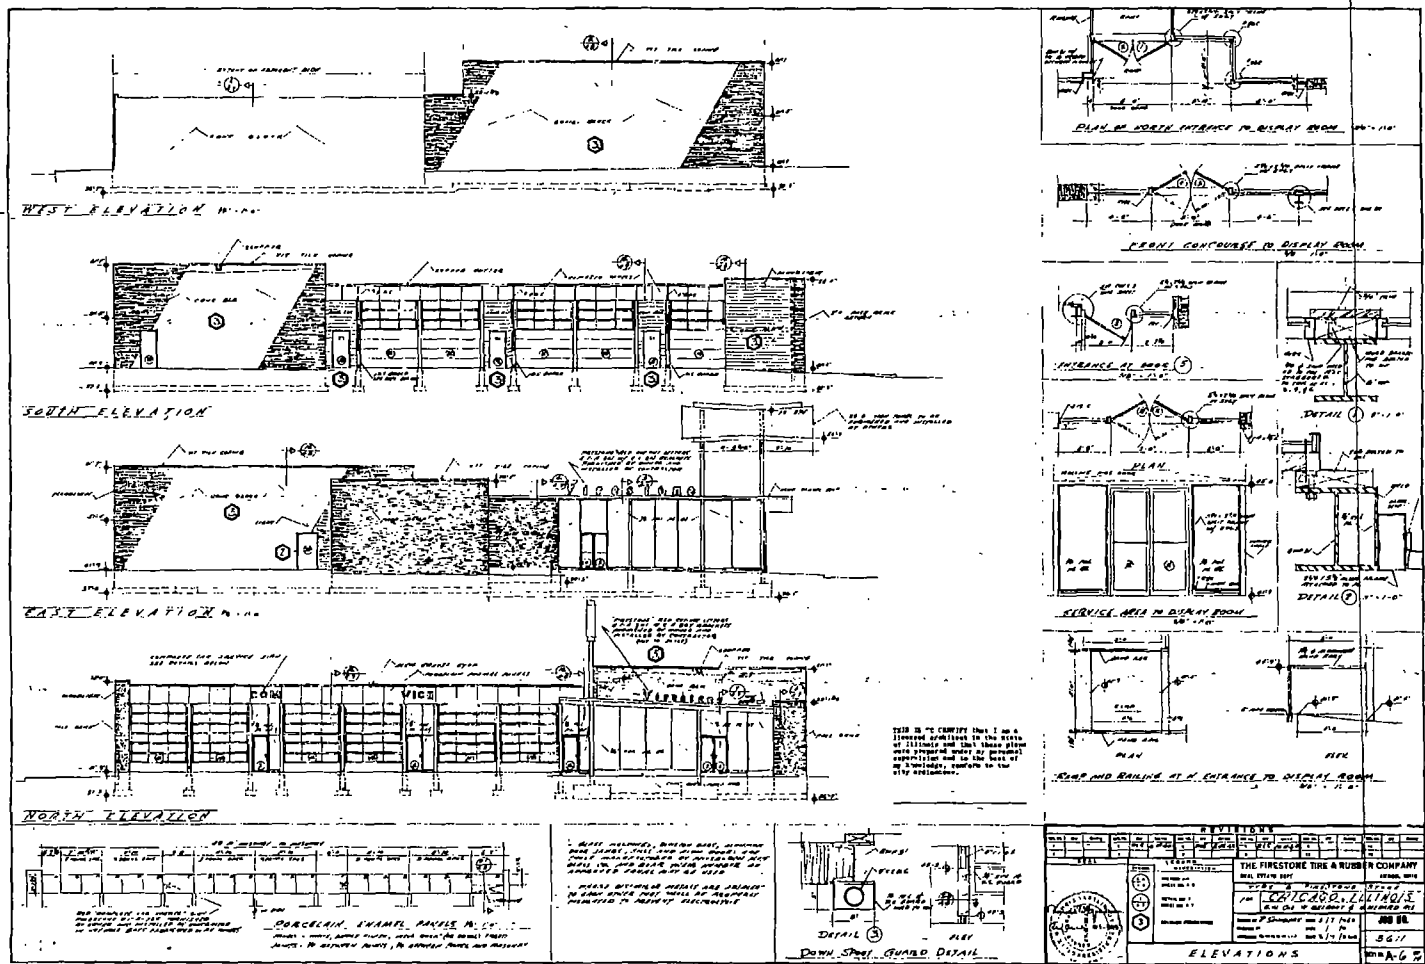



06/05/2013

Alderman Ariel Reboyras
Ward # 30
City of Chicago
City Hall, Room 203
121 North LaSalle Street
Chicago, Illinois 60602

Re: An ordinance to use and maintain a portion of the public right-of-way for **one (1) canopy(ies)** for **BFS Retail & Commercial Operations, LLC**, adjacent to the premises known as **5811 W. Belmont Ave..**

Dear Alderman **Ariel Reboyras**:

The applicant referenced above has requested the use of the public right-of-way for a **canopy(ies)**. An ordinance has been prepared by the Department of Business Affairs and Consumer Protection – Business Assistance Center - Public Way Use Unit for presentation to the City Council. Because this request was made for properties located in your ward, as approved by you as per the attached, I respectfully request that you introduce the attached ordinance at the next City Council meeting.

If you have any questions regarding this ordinance, please contact Anthony Bertuca at (312) 744-5506.

Department of Business Affairs and Consumer Protection



City of Chicago



O2013-4395

Office of the City Clerk

Document Tracking Sheet

Meeting Date:	6/5/2013
Sponsor(s):	Reboyas, Ariel (30)
Type:	Ordinance
Title:	Canopy(s) for Tony's Finer Foods Enterprises, Inc.
Committee(s) Assignment:	Committee on Transportation and Public Way

ORDINANCE
TONY'S FINER FOODS ENTERPRISES, INC.
Acct. No. 305203 - 4
Permit No. 1106524

Be It Ordained by the City Council of the City of Chicago:

SECTION 1. Permission and authority are hereby given and granted to TONY'S FINER FOODS ENTERPRISES, INC., upon the terms and subject to the conditions of this ordinance to maintain and use, as now constructed, one (1) Canopy(s) projecting over the public right-of-way adjacent to its premises known as 2500 N. Central Ave..

Said Canopy(s) at N. Central Ave. measure(s):

One (1) at two hundred thirty-one (231) feet in length, and five (5) feet in width for a total of one thousand one hundred fifty-five (1155) square feet.

The location of said privilege shall be as shown on prints kept on file with the Department of Business Affairs and Consumer Protection and the Office of the City Clerk.

Said privilege shall be constructed in accordance with plans and specifications approved by the Zoning Department - Signs.

This grant of privilege in the public way shall be subject to the provisions of Section 10-28-015 and all other required provisions of the Municipal Code of Chicago.

The grantee shall pay to the City of Chicago as compensation for the privilege #1106524 herein granted the sum of one hundred seventy-five (\$175.00) per annum in advance.


A 25% penalty will be added for payments received after due date.

The permit holder agrees to hold the City of Chicago harmless for any damage, relocation or replacement costs associated with damage, relocation or removal of private property caused by the City performing work in the public way.

Authority herein given and granted for a period of five (5) years from and after 05/18/2013.

Alderman _____

Ariel Reboyras 30th Ward

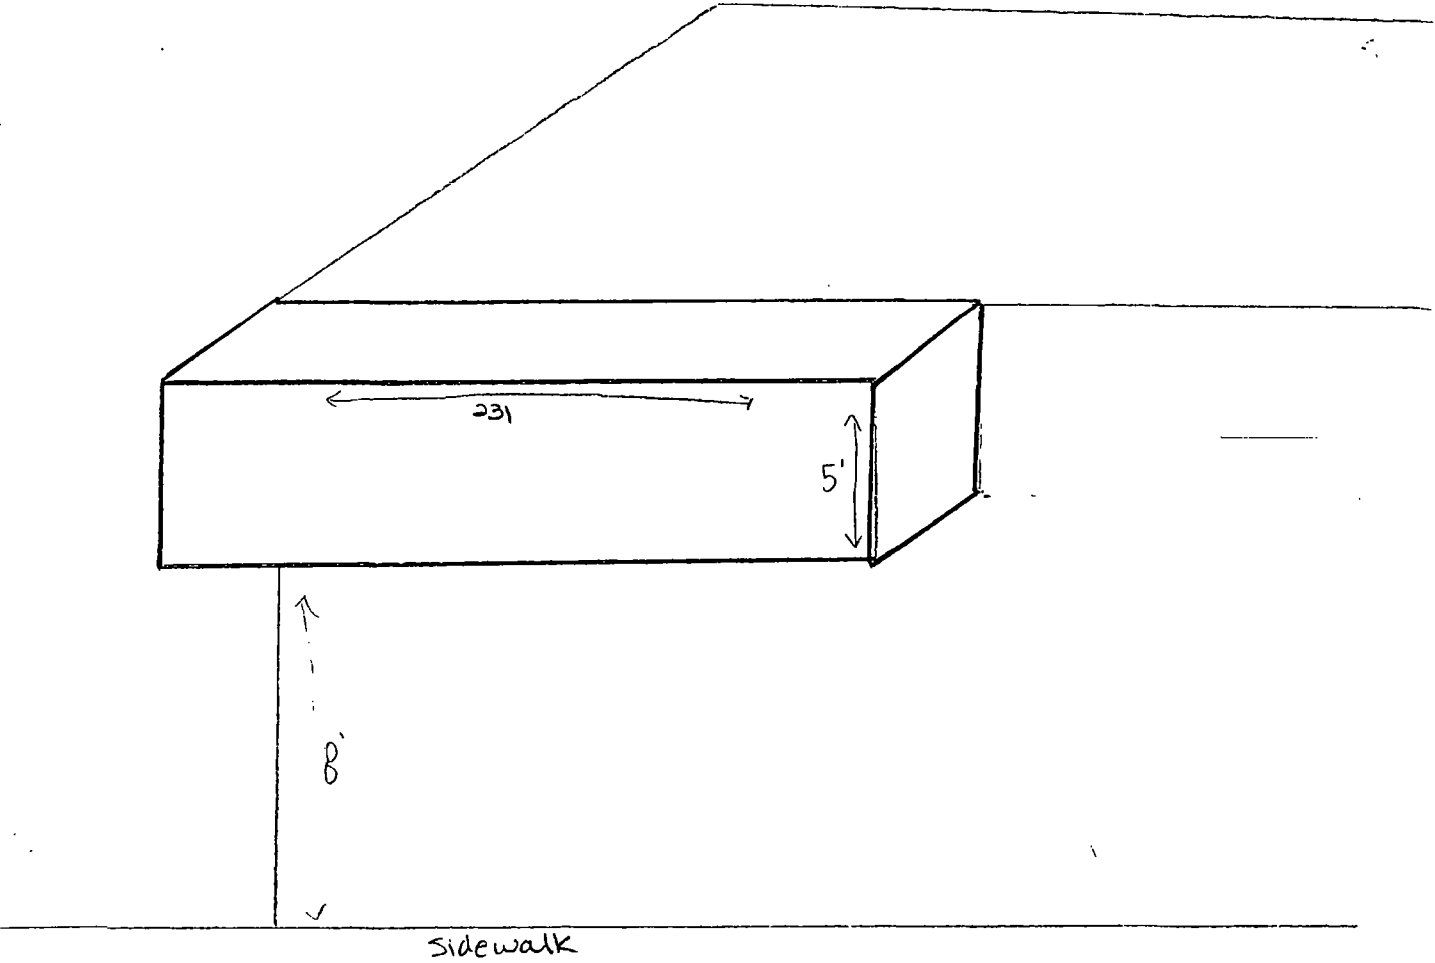



06/05/2013

Alderman **Ariel Reboyas**
Ward # **30**
City of Chicago
City Hall, Room **203**
121 North LaSalle Street
Chicago, Illinois 60602

Re: An ordinance to use and maintain a portion of the public right-of-way for **one (1) canopy(ies)** for **TONY'S FINER FOODS ENTERPRISES, INC.**, adjacent to the premises known as **2500 N. Central Ave.**.

Dear Alderman **Ariel Reboyas**:

The applicant referenced above has requested the use of the public right-of-way for a **canopy(ies)**. An ordinance has been prepared by the Department of Business Affairs and Consumer Protection – Business Assistance Center - Public Way Use Unit for presentation to the City Council. Because this request was made for properties located in your ward, as approved by you as per the attached, I respectfully request that you introduce the attached ordinance at the next City Council meeting.

If you have any questions regarding this ordinance, please contact Anthony Bertuca at (312) 744-5506.

Department of Business Affairs and Consumer Protection



City of Chicago



O2013-4400 .

Office of the City Clerk

Document Tracking Sheet

Meeting Date:	6/5/2013
Sponsor(s):	Waguespack, Scott (32)
Type:	Ordinance
Title:	Canopy(s) for Wine Discount Center
Committee(s) Assignment:	Committee on Transportation and Public Way

ORDINANCE
WINE DISCOUNT CENTER
Acct. No. 51297 - 1
Permit No. 1106308

Be It Ordained by the City Council of the City of Chicago:

SECTION 1. Permission and authority are hereby given and granted to WINE DISCOUNT CENTER, upon the terms and subject to the conditions of this ordinance to maintain and use, as now constructed, one (1) Canopy(s) projecting over the public right-of-way adjacent to its premises known as 1826 N. Elston Ave..

Said Canopy(s) at N. Elston Avenue measure(s):

One (1) at seventy-five (75) feet in length, and two (2) feet in width for a total of one hundred fifty (150) square feet.

The location of said privilege shall be as shown on prints kept on file with the Department of Business Affairs and Consumer Protection and the Office of the City Clerk.

Said privilege shall be constructed in accordance with plans and specifications approved by the Zoning Department - Signs.

This grant of privilege in the public way shall be subject to the provisions of Section 10-28-015 and all other required provisions of the Municipal Code of Chicago.

The grantee shall pay to the City of Chicago as compensation for the privilege #1106308 herein granted the sum of one hundred (\$100.00) per annum in advance.

A 25% penalty will be added for payments received after due date.

The permit holder agrees to hold the City of Chicago harmless for any damage, relocation or replacement costs associated with damage, relocation or removal of private property caused by the City performing work in the public way.

Authority herein given and granted for a period of five (5) years from and after 02/06/2013.


Alderman




Scott Waguespack 32nd Ward

1826 N. Elston Ave.

Side View

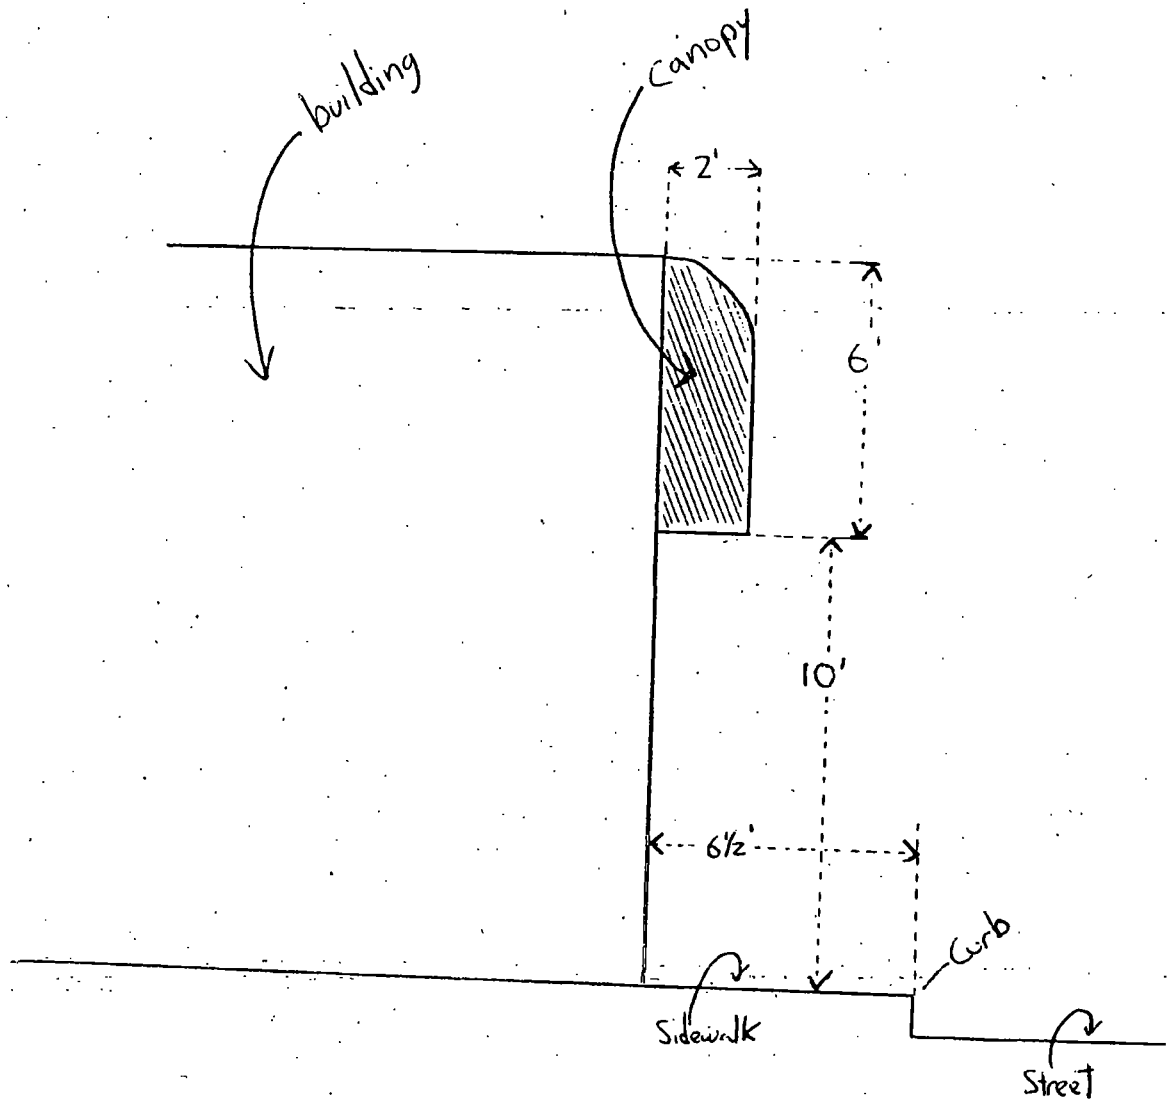

Front View

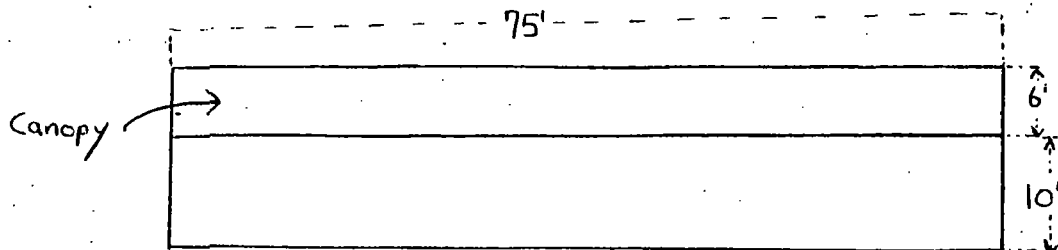



06/05/2013

Alderman Scott Waguespack
Ward # 32
City of Chicago
City Hall, Room 300
121 North LaSalle Street
Chicago, Illinois 60602

Re: An ordinance to use and maintain a portion of the public right-of-way for **one (1) canopy(ies)** for
WINE DISCOUNT CENTER, adjacent to the premises known as **1826 N. Elston Ave..**

Dear Alderman **Scott Waguespack**:

The applicant referenced above has requested the use of the public right-of-way for a **canopy(ies)**. An ordinance has been prepared by the Department of Business Affairs and Consumer Protection – Business Assistance Center - Public Way Use Unit for presentation to the City Council. Because this request was made for properties located in your ward, as approved by you as per the attached, I respectfully request that you introduce the attached ordinance at the next City Council meeting.

If you have any questions regarding this ordinance, please contact Anthony Bertuca at (312) 744-5506.

Department of Business Affairs and Consumer Protection



City of Chicago



O2013-4405

Office of the City Clerk

Document Tracking Sheet

Meeting Date:	6/5/2013
Sponsor(s):	Sposato, Nicholas (36)
Type:	Ordinance
Title:	Canopy(s) for Andante Hair Studio
Committee(s) Assignment:	Committee on Transportation and Public Way

ORDINANCE
ANDANTE HAIR STUDIO
Acct. No. 33855 - 1
Permit No. 1106516

Be It Ordained by the City Council of the City of Chicago:

SECTION 1. Permission and authority are hereby given and granted to ANDANTE HAIR STUDIO, upon the terms and subject to the conditions of this ordinance to maintain and use, as now constructed, one (1) Canopy(s) projecting over the public right-of-way adjacent to its premises known as 3451 N. Central Ave..

Said Canopy(s) at N. Central Ave. measure(s):

One (1) at twenty-three (23) feet in length, and four (4) feet in width for a total of ninety-two (92) square feet.

The location of said privilege shall be as shown on prints kept on file with the Department of Business Affairs and Consumer Protection and the Office of the City Clerk.

Said privilege shall be constructed in accordance with plans and specifications approved by the Zoning Department - Signs.

This grant of privilege in the public way shall be subject to the provisions of Section 10-28-015 and all other required provisions of the Municipal Code of Chicago.

The grantee shall pay to the City of Chicago as compensation for the privilege #1106516 herein granted the sum of fifty (\$50.00) per annum in advance.


A 25% penalty will be added for payments received after due date.

The permit holder agrees to hold the City of Chicago harmless for any damage, relocation or replacement costs associated with damage, relocation or removal of private property caused by the City performing work in the public way.

Authority herein given and granted for a period of five (5) years from and after 05/24/2013.

Alderman


~~Timothy Cullerton 30th Ward~~
NICHOLAS SPOSATO, 36TH WARD

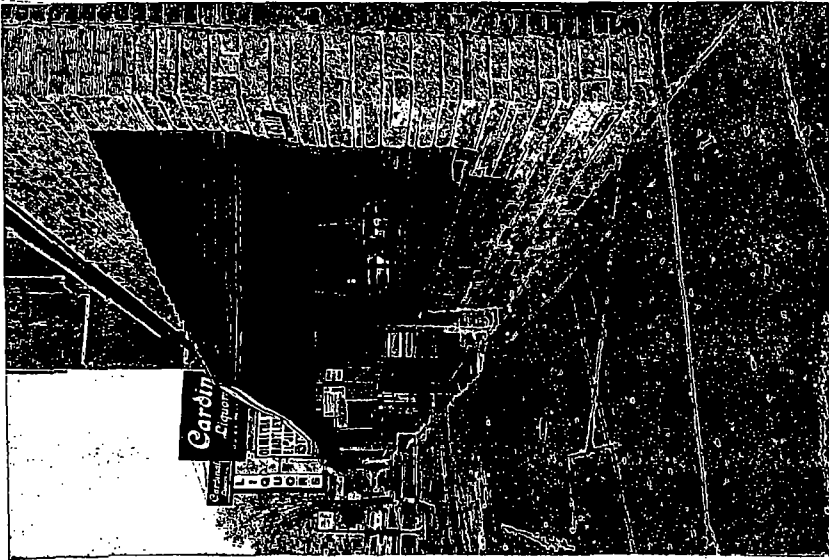



City of Chicago



O2013-4406

Office of the City Clerk

Document Tracking Sheet

Meeting Date:	6/5/2013
Sponsor(s):	Sposato, Nicholas (36)
Type:	Ordinance
Title:	Canopy(s) for Taqueria La Fiesta
Committee(s) Assignment:	Committee on Transportation and Public Way

ORDINANCE
TAQUERIA LA FIESTA
Acct. No. 313694 - 1
Permit No. 1106895

Be It Ordained by the City Council of the City of Chicago:

SECTION 1. Permission and authority are hereby given and granted to TAQUERIA LA FIESTA, upon the terms and subject to the conditions of this ordinance to maintain and use, as now constructed, one (1) Canopy(s) projecting over the public right-of-way adjacent to its premises known as 7146 W. Diversey Ave..

Said Canopy(s) at W. Diversey Avenue measure(s):

One (1) at forty (40) feet in length, and four (4) feet in width for a total of one hundred sixty (160) square feet.

The location of said privilege shall be as shown on prints kept on file with the Department of Business Affairs and Consumer Protection and the Office of the City Clerk.

Said privilege shall be constructed in accordance with plans and specifications approved by the Zoning Department - Signs.

This grant of privilege in the public way shall be subject to the provisions of Section 10-28-015 and all other required provisions of the Municipal Code of Chicago.


The grantee shall pay to the City of Chicago as compensation for the privilege #1106895 herein granted the sum of sixty-five (\$65.00) per annum in advance.

A 25% penalty will be added for payments received after due date.


The permit holder agrees to hold the City of Chicago harmless for any damage, relocation or replacement costs associated with damage, relocation or removal of private property caused by the City performing work in the public way.

Authority herein given and granted for a period of five (5) years from and after 02/06/2013.

Alderman

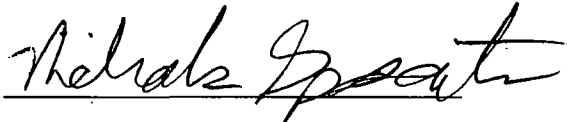

Nicholas Sposato 36th Ward

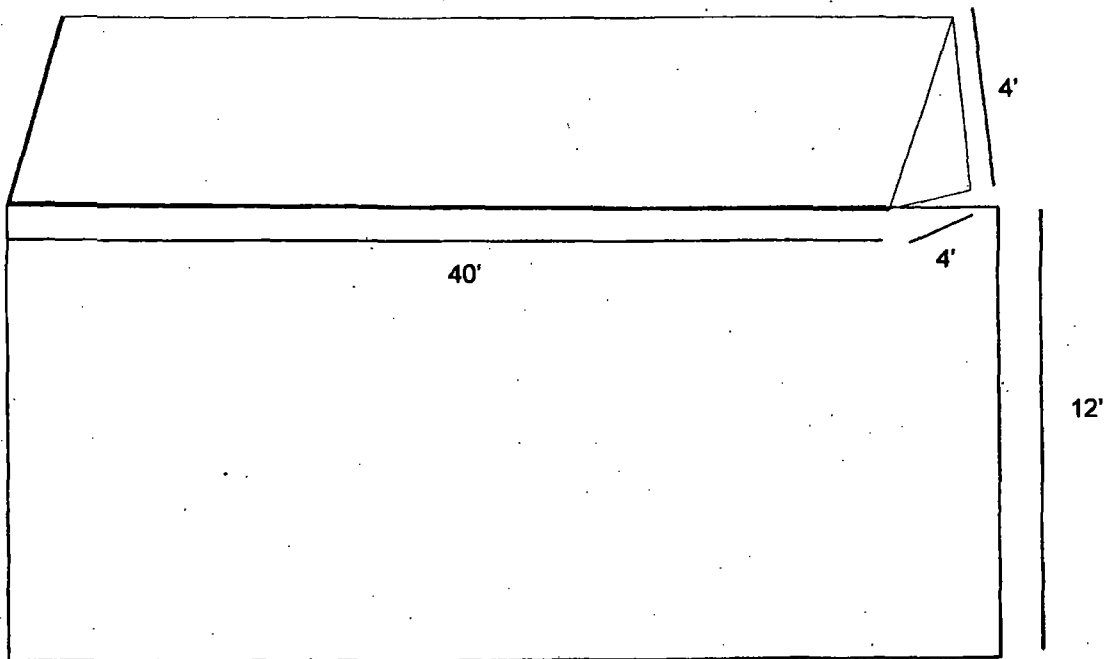



06/05/2013

Alderman Nicholas Sposato
Ward # 36
City of Chicago
City Hall, Room **304**
121 North LaSalle Street
Chicago, Illinois 60602

Re: An ordinance to use and maintain a portion of the public right-of-way for **one (1) canopy(ies)** for
TAQUERIA LA FIESTA, adjacent to the premises known as **7146 W. Diversey Ave..**

Dear Alderman **Nicholas Sposato**:

The applicant referenced above has requested the use of the public right-of-way for a **canopy(ies)**. An ordinance has been prepared by the Department of Business Affairs and Consumer Protection – Business Assistance Center - Public Way Use Unit for presentation to the City Council. Because this request was made for properties located in your ward, as approved by you as per the attached, I respectfully request that you introduce the attached ordinance at the next City Council meeting.

If you have any questions regarding this ordinance, please contact Anthony Bertuca at (312) 744-5506.

Department of Business Affairs and Consumer Protection



City of Chicago



O2013-4533

Office of the City Clerk

Document Tracking Sheet

Meeting Date:	6/5/2013
Sponsor(s):	Reilly, Brendan (42)
Type:	Ordinance
Title:	Canopy(s) for Chicago Marriott Downtown - Permit No. 1106593
Committee(s) Assignment:	Committee on Transportation and Public Way

ORDINANCE
CHICAGO MARRIOTT DOWNTOWN
Acct. No. 4154 - 2
Permit No. 1106593

Be It Ordained by the City Council of the City of Chicago:

SECTION 1. Permission and authority are hereby given and granted to CHICAGO MARRIOTT DOWNTOWN, upon the terms and subject to the conditions of this ordinance to maintain and use, as now constructed, five (5) Canopy(s) projecting over the public right-of-way adjacent to its premises known as 540 N. Michigan Ave..

Said Canopy(s) at N Michigan measure(s):

Two (2) at nineteen (19) feet in length, and one (1) foot in width for a total of thirty-eight (38) square feet.

Said Canopy(s) at N michigan measure(s):

One (1) at one hundred sixty-one (161) feet in length, and ten (10) feet in width for a total of one thousand six hundred ten (1610) square feet.

Said Canopy(s) at E Ohio measure(s):

One (1) at nineteen (19) feet in length, and one (1) foot in width for a total of nineteen (19) square feet.

Said Canopy(s) at E Ohio measure(s):

One (1) at one hundred seven point five (107.5) feet in length, and one (1) foot in width for a total of one hundred seven point five (107.5) square feet.

The location of said privilege shall be as shown on prints kept on file with the Department of Business Affairs and Consumer Protection and the Office of the City Clerk.

Said privilege shall be constructed in accordance with plans and specifications approved by the Zoning Department - Signs.


This grant of privilege in the public way shall be subject to the provisions of Section 10-28-015 and all other required provisions of the Municipal Code of Chicago.

The grantee shall pay to the City of Chicago as compensation for the privilege #1106593 herein granted the sum of one hundred seventy-five (\$175.00) per annum in advance.


A 25% penalty will be added for payments received after due date.


The permit holder agrees to hold the City of Chicago harmless for any damage, relocation or replacement costs associated with damage, relocation or removal of private property caused by the City performing work in the public way.

Authority herein given and granted for a period of five (5) years from and after 02/05/2013.

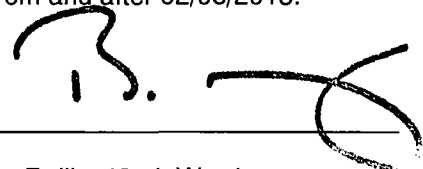Alderman 

Brendan Reilly 42nd Ward

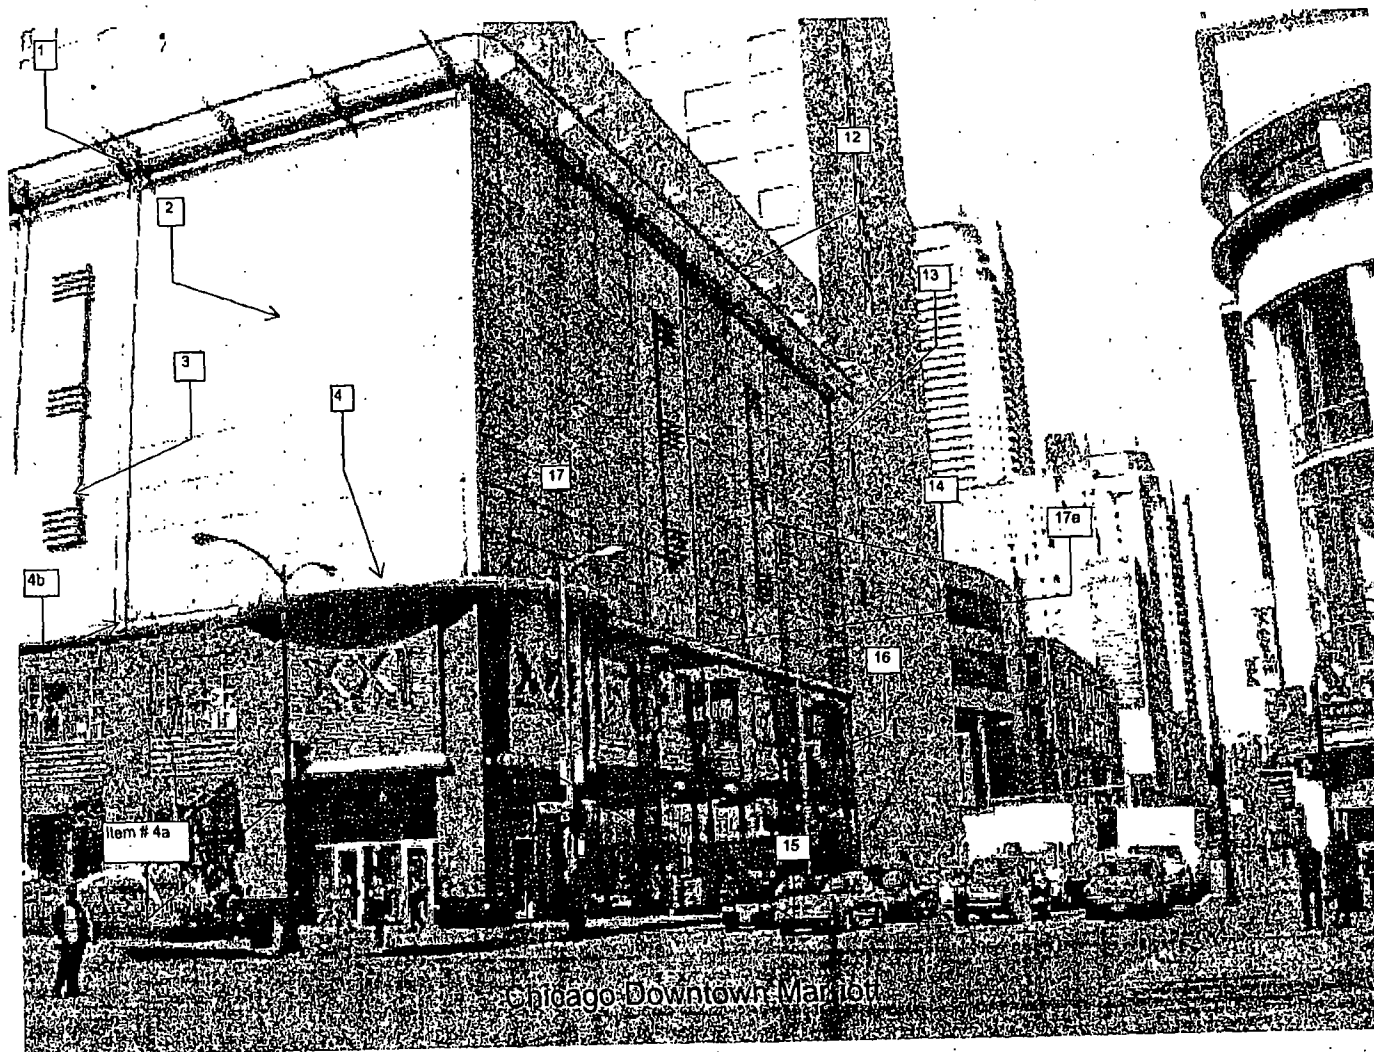

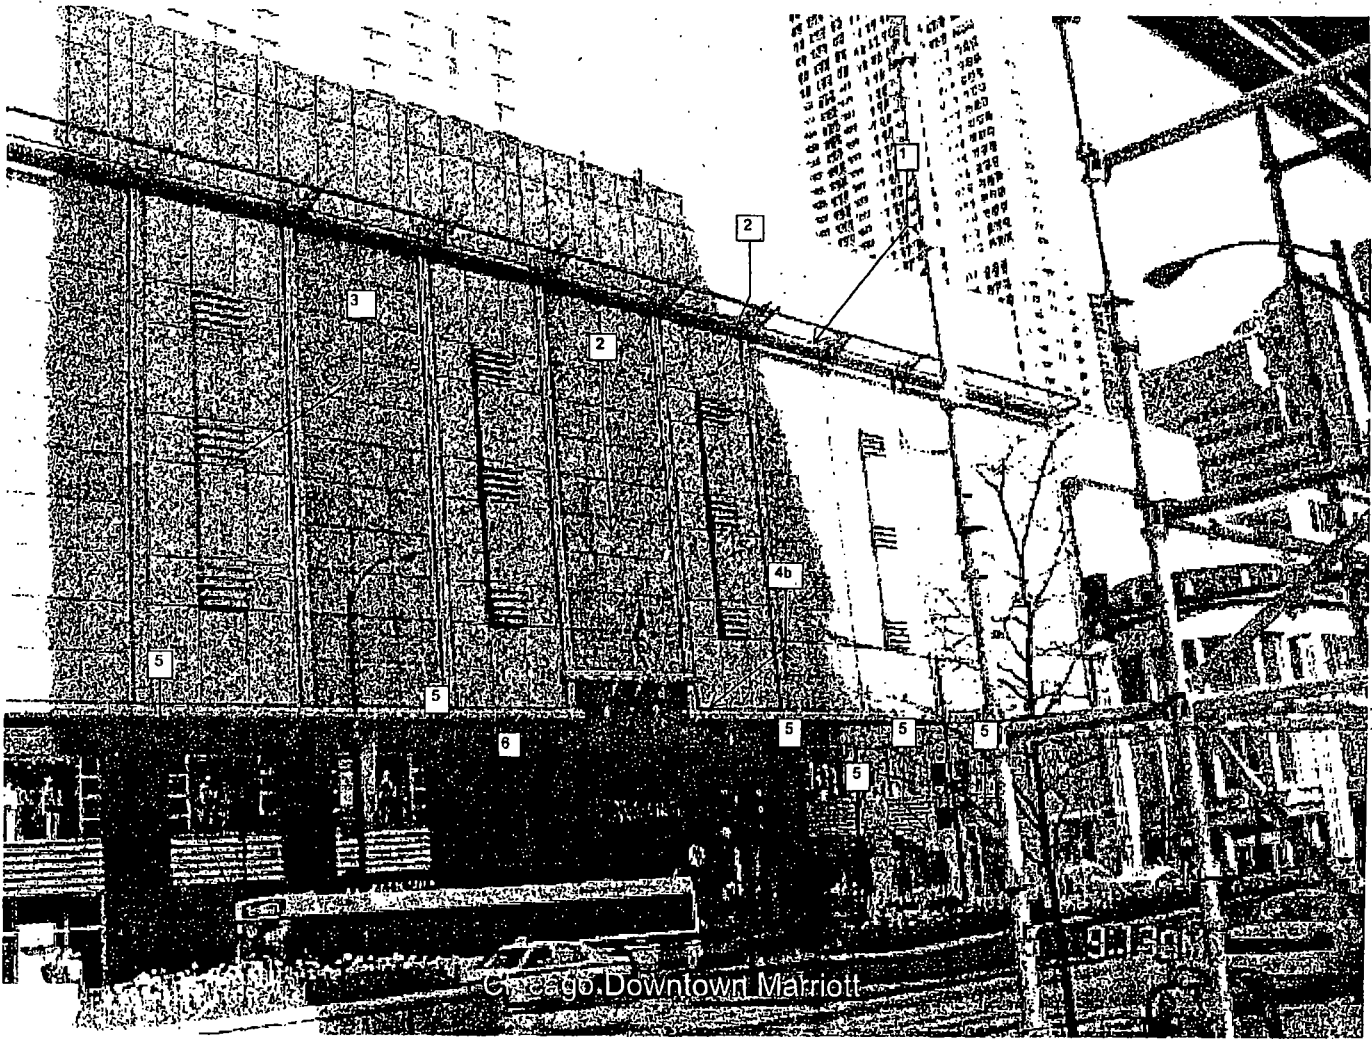



City of Chicago



O2013-4542

Office of the City Clerk

Document Tracking Sheet

Meeting Date:	6/5/2013
Sponsor(s):	Reilly, Brendan (42)
Type:	Ordinance
Title:	Canopy(s) for Chicago Marriott Downtown - Permit No. 1106862
Committee(s) Assignment:	Committee on Transportation and Public Way

ORDINANCE
CHICAGO MARRIOTT DOWNTOWN
Acct. No. 4154 - 2
Permit No. 1106862

Be It Ordained by the City Council of the City of Chicago:

SECTION 1. Permission and authority are hereby given and granted to CHICAGO MARRIOTT DOWNTOWN, upon the terms and subject to the conditions of this ordinance to maintain and use, as now constructed, seventeen (17) Canopy(s) projecting over the public right-of-way adjacent to its premises known as 540 N. Michigan Ave..

Said Canopy(s) at N Michigan measure(s):

Two (2) at thirty point three three (30.33) feet in length, and seven point six six (7.66) feet in width for a total of four hundred sixty-four point six six (464.66) square feet.

Said Canopy(s) at N. Michigan measure(s):

Six (6) at twelve (12) feet in length, and six (6) feet in width for a total of four hundred thirty-two (432) square feet.

Said Canopy(s) at N Michigan measure(s):

One (1) at sixteen (16) feet in length, and nine (9) feet in width for a total of one hundred forty-four (144) square feet.

Said Canopy(s) at E Ohio measure(s):

Four (4) at twelve (12) feet in length, and six (6) feet in width for a total of two hundred eighty-eight (288) square feet.

Said Canopy(s) at E Ohio measure(s):

One (1) at thirty point three three (30.33) feet in length, and seven point six six (7.66) feet in width for a total of two hundred thirty-two point three three (232.33) square feet.

Said Canopy(s) at N. Rush measure(s):

One (1) at one hundred eleven (111) feet in length, and ten (10) feet in width for a total of one thousand one hundred ten (1110) square feet.

Said Canopy(s) at N rush measure(s):

Two (2) at point five (.5) feet in length, and ten (10) feet in width for a total of ten (10) square feet.

The location of said privilege shall be as shown on prints kept on file with the Department of Business Affairs and Consumer Protection and the Office of the City Clerk.

Said privilege shall be constructed in accordance with plans and specifications approved by the Zoning Department - Signs.

This grant of privilege in the public way shall be subject to the provisions of Section 10-28-015 and all other required provisions of the Municipal Code of Chicago.

The grantee shall pay to the City of Chicago as compensation for the privilege #1106862 herein granted the sum of one hundred seventy-five (\$175.00) per annum in advance.

A 25% penalty will be added for payments received after due date.


The permit holder agrees to hold the City of Chicago harmless for any damage, relocation or replacement costs associated with damage, relocation or removal of private property caused by the City performing work in the public way.

Authority herein given and granted for a period of five (5) years from and after 02/05/2013.

Alderman _____

Brendan Reilly 42nd Ward

0-5

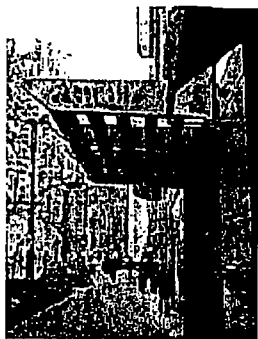

Michigan Ave East Side Awning Sign.JPG
238K




Michigan Ave East Side facade.JPG
192K



Michigan Ave Entrance East Side facade.JPG
255K



Michigan Ave Entrance East Sign.JPG
215K

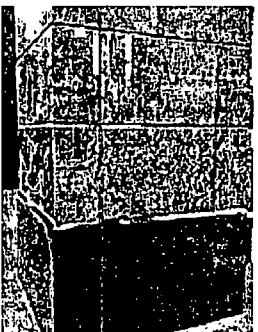

Michigan Ohio Corner facade.JPG
294K

ORDINANCE
CHICAGO MARRIOTT DOWNTOWN
Acct. No. 4154 - 2
Permit No. 1106862

Be It Ordained by the City Council of the City of Chicago:

SECTION 1. Permission and authority are hereby given and granted to CHICAGO MARRIOTT DOWNTOWN, upon the terms and subject to the conditions of this ordinance to maintain and use, as now constructed, seventeen (17) Canopy(s) projecting over the public right-of-way adjacent to its premises known as 540 N. Michigan Ave..

Said Canopy(s) at N Michigan measure(s):

Two (2) at thirty point three three (30.33) feet in length, and seven point six six (7.66) feet in width for a total of four hundred sixty-four point six six (464.66) square feet.

Said Canopy(s) at N. Michigan measure(s):

Six (6) at twelve (12) feet in length, and six (6) feet in width for a total of four hundred thirty-two (432) square feet.

Said Canopy(s) at N Michigan measure(s):

One (1) at sixteen (16) feet in length, and nine (9) feet in width for a total of one hundred forty-four (144) square feet.

Said Canopy(s) at E Ohio measure(s):

Four (4) at twelve (12) feet in length, and six (6) feet in width for a total of two hundred eighty-eight (288) square feet.

Said Canopy(s) at E Ohio measure(s):

One (1) at thirty point three three (30.33) feet in length, and seven point six six (7.66) feet in width for a total of two hundred thirty-two point three three (232.33) square feet.

Said Canopy(s) at N. Rush measure(s):

One (1) at one hundred eleven (111) feet in length, and ten (10) feet in width for a total of one thousand one hundred ten (1110) square feet.

Said Canopy(s) at N rush measure(s):

Two (2) at point five (.5) feet in length, and ten (10) feet in width for a total of ten (10) square feet.

The location of said privilege shall be as shown on prints kept on file with the Department of Business Affairs and Consumer Protection and the Office of the City Clerk.

Said privilege shall be constructed in accordance with plans and specifications approved by the Zoning Department - Signs.

This grant of privilege in the public way shall be subject to the provisions of Section 10-28-015 and all other required provisions of the Municipal Code of Chicago.


The grantee shall pay to the City of Chicago as compensation for the privilege #1106862 herein granted the sum of one hundred seventy-five (\$175.00) per annum in advance.


A 25% penalty will be added for payments received after due date.

The permit holder agrees to hold the City of Chicago harmless for any damage, relocation or replacement costs associated with damage, relocation or removal of private property caused by the City performing work in the public way.


Authority herein given and granted for a period of five (5) years from and after 02/05/2013.

Alderman

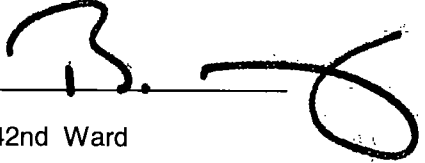
Brendan Reilly 42nd Ward

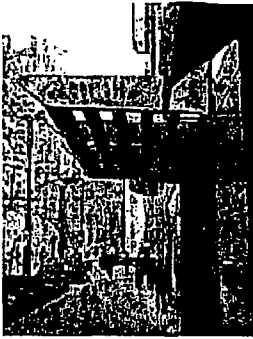


Michigan Ave East Side Awning Sign.JPG
238K

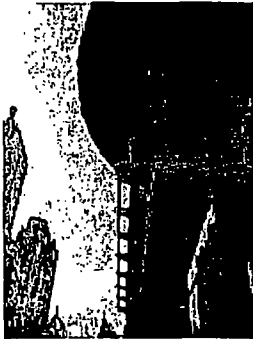


Michigan Ave East Side facade.JPG
192K



Michigan Ave Entrance East Side facade.JPG
255K

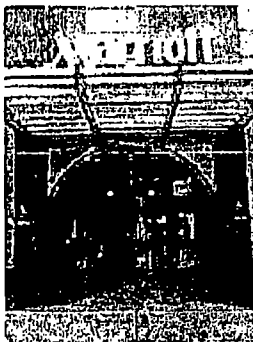

Michigan Ave Entrance East Sign.JPG
215K

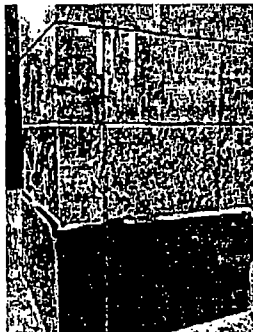

Michigan Ohio Corner facade.JPG
294K



City of Chicago



O2013-4544

Office of the City Clerk

Document Tracking Sheet

Meeting Date:	6/5/2013
Sponsor(s):	Reilly, Brendan (42)
Type:	Ordinance
Title:	Canopy(s) for House of Kahn
Committee(s) Assignment:	Committee on Transportation and Public Way

ORDINANCE
House Of Kahn
Acct. No. 33572 - 2
Permit No. 1106869

Be It Ordained by the City Council of the City of Chicago:

SECTION 1. Permission and authority are hereby given and granted to House Of Kahn, upon the terms and subject to the conditions of this ordinance to maintain and use, as now constructed, one (1) Canopy(s) projecting over the public right-of-way adjacent to its premises known as 60 E. Walton St..

Said Canopy(s) at E. Walton St. measure(s):

One (1) at twelve (12) feet in length, and four point five (4.5) feet in width for a total of fifty-four (54) square feet.

The location of said privilege shall be as shown on prints kept on file with the Department of Business Affairs and Consumer Protection and the Office of the City Clerk.

Said privilege shall be constructed in accordance with plans and specifications approved by the Zoning Department - Signs.

This grant of privilege in the public way shall be subject to the provisions of Section 10-28-015 and all other required provisions of the Municipal Code of Chicago.


The grantee shall pay to the City of Chicago as compensation for the privilege #1106869 herein granted the sum of fifty (\$50.00) per annum in advance.


A 25% penalty will be added for payments received after due date.

The permit holder agrees to hold the City of Chicago harmless for any damage, relocation or replacement costs associated with damage, relocation or removal of private property caused by the City performing work in the public way.

Authority herein given and granted for a period of five (5) years from and after 06/09/2013.

Alderman

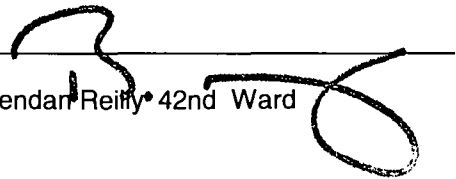
Brendan Reilly 42nd Ward

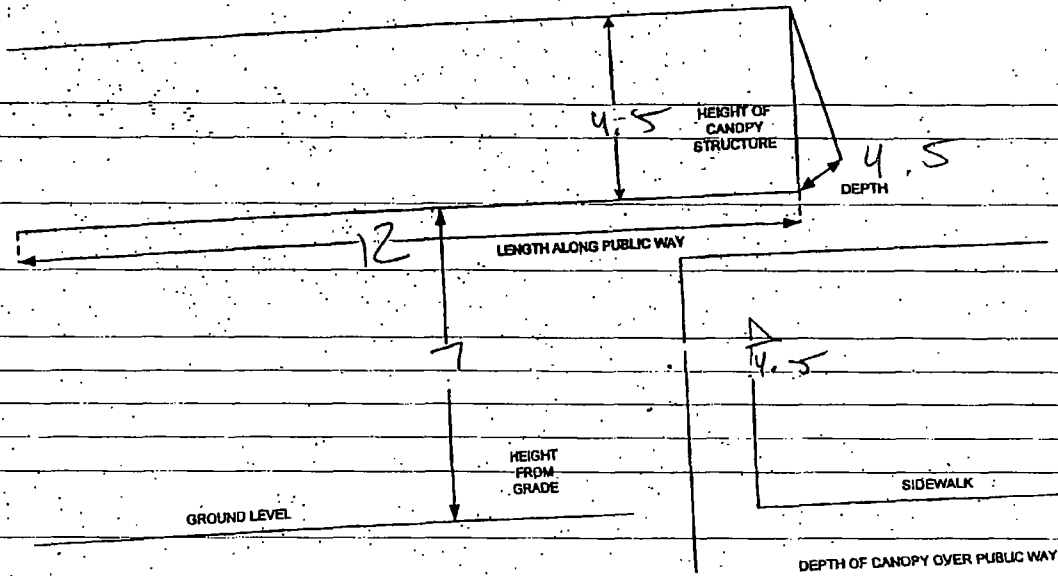



City of Chicago



O2013-4546

Office of the City Clerk

Document Tracking Sheet

Meeting Date:	6/5/2013
Sponsor(s):	Reilly, Brendan (42)
Type:	Ordinance
Title:	Canopy(s) for Interpark
Committee(s) Assignment:	Committee on Transportation and Public Way

ORDINANCE
INTERPARK
Acct. No. 63376 - 139
Permit No. 1106326

Be It Ordained by the City Council of the City of Chicago:

SECTION 1. Permission and authority are hereby given and granted to INTERPARK, upon the terms and subject to the conditions of this ordinance to maintain and use, as now constructed, one (1) Canopy(s) projecting over the public right-of-way adjacent to its premises known as 17 E. Adams St..

Said Canopy(s) at E ADAMS ST measure(s):

One (1) at seven (7) feet in length, and eight (8) feet in width for a total of fifty-six (56) square feet.

The location of said privilege shall be as shown on prints kept on file with the Department of Business Affairs and Consumer Protection and the Office of the City Clerk.

Said privilege shall be constructed in accordance with plans and specifications approved by the Zoning Department - Signs.

This grant of privilege in the public way shall be subject to the provisions of Section 10-28-015 and all other required provisions of the Municipal Code of Chicago.


The grantee shall pay to the City of Chicago as compensation for the privilege #1106326 herein granted the sum of fifty (\$50.00) per annum in advance.


A 25% penalty will be added for payments received after due date.

The permit holder agrees to hold the City of Chicago harmless for any damage, relocation or replacement costs associated with damage, relocation or removal of private property caused by the City performing work in the public way.

Authority herein given and granted for a period of five (5) years from and after 05/14/2013.

Alderman

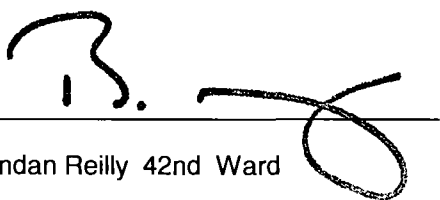
Brendan Reilly 42nd Ward

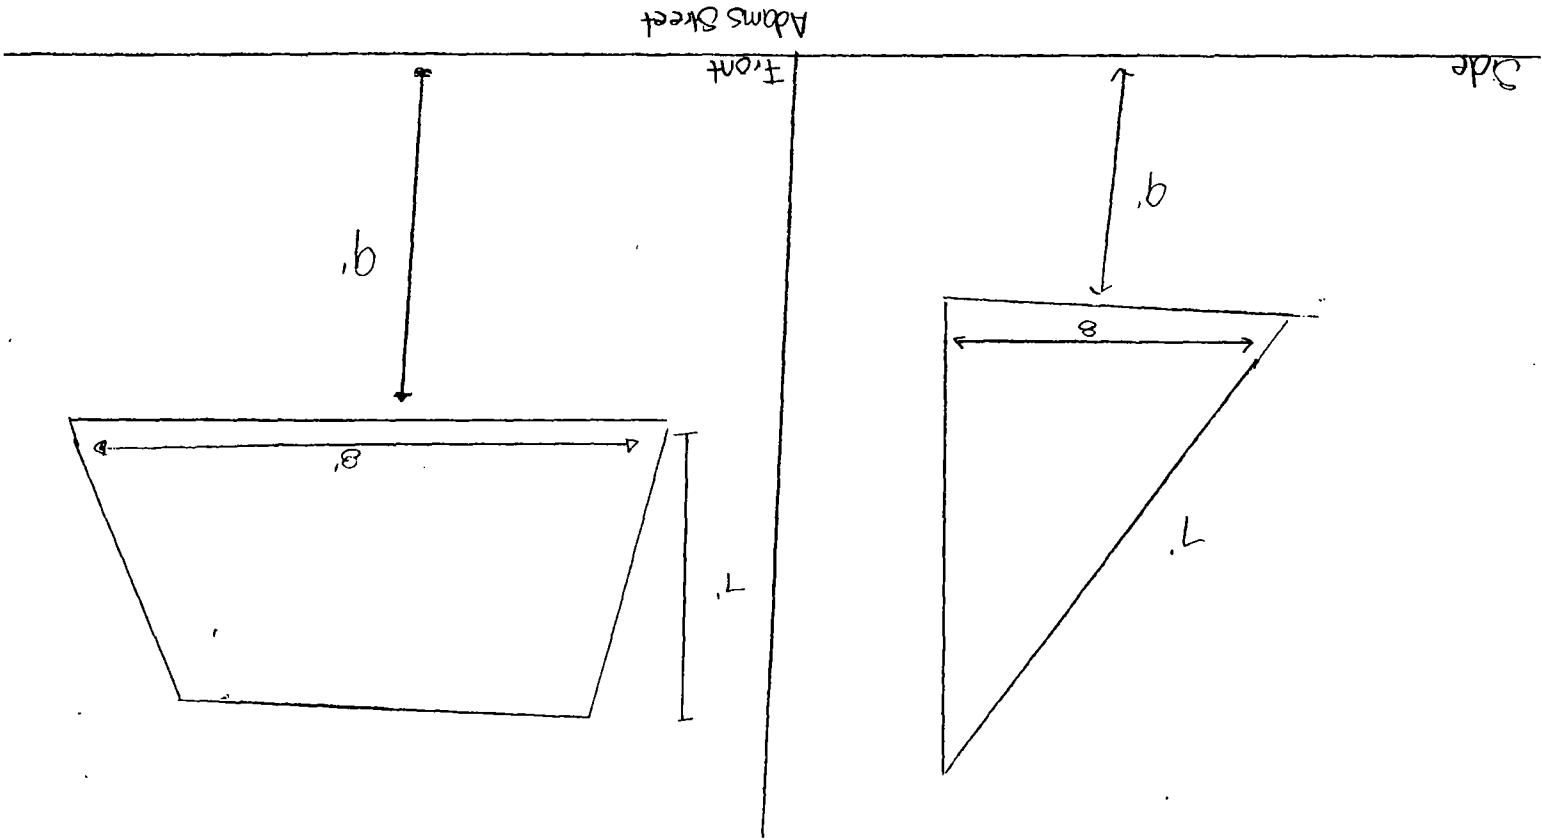



City of Chicago



O2013-4549

Office of the City Clerk

Document Tracking Sheet

Meeting Date:	6/5/2013
Sponsor(s):	Reilly, Brendan (42)
Type:	Ordinance
Title:	Canopy(s) for Keefer's Restaurant
Committee(s) Assignment:	Committee on Transportation and Public Way

ORDINANCE
KEEFER'S RESTAURANT
Acct. No. 217009 - 1
Permit No. 1106771

Be It Ordained by the City Council of the City of Chicago:

SECTION 1. Permission and authority are hereby given and granted to KEEFER'S RESTAURANT, upon the terms and subject to the conditions of this ordinance to maintain and use, as now constructed, two (2) Canopy(s) projecting over the public right-of-way adjacent to its premises known as 20 W. Kinzie St..

Said Canopy(s) at W. Kinzie Street measure(s):

One (1) at seven point nine two (7.92) feet in length, and eleven point four two (11.42) feet in width for a total of ninety point four five (90.45) square feet.

Said Canopy(s) at W Kinzie Street measure(s):

One (1) at ten point five (10.5) feet in length, and eleven point four two (11.42) feet in width for a total of one hundred nineteen point nine one (119.91) square feet.

The location of said privilege shall be as shown on prints kept on file with the Department of Business Affairs and Consumer Protection and the Office of the City Clerk.

Said privilege shall be constructed in accordance with plans and specifications approved by the Zoning Department - Signs.

This grant of privilege in the public way shall be subject to the provisions of Section 10-28-015 and all other required provisions of the Municipal Code of Chicago.


The grantee shall pay to the City of Chicago as compensation for the privilege #1106771 herein granted the sum of one hundred (\$100.00) per annum in advance.


A 25% penalty will be added for payments received after due date.

The permit holder agrees to hold the City of Chicago harmless for any damage, relocation or replacement costs associated with damage, relocation or removal of private property caused by the City performing work in the public way.

Authority herein given and granted for a period of five (5) years from and after 06/11/2013.

Alderman

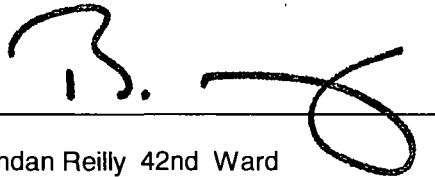
Brendan Reilly 42nd Ward

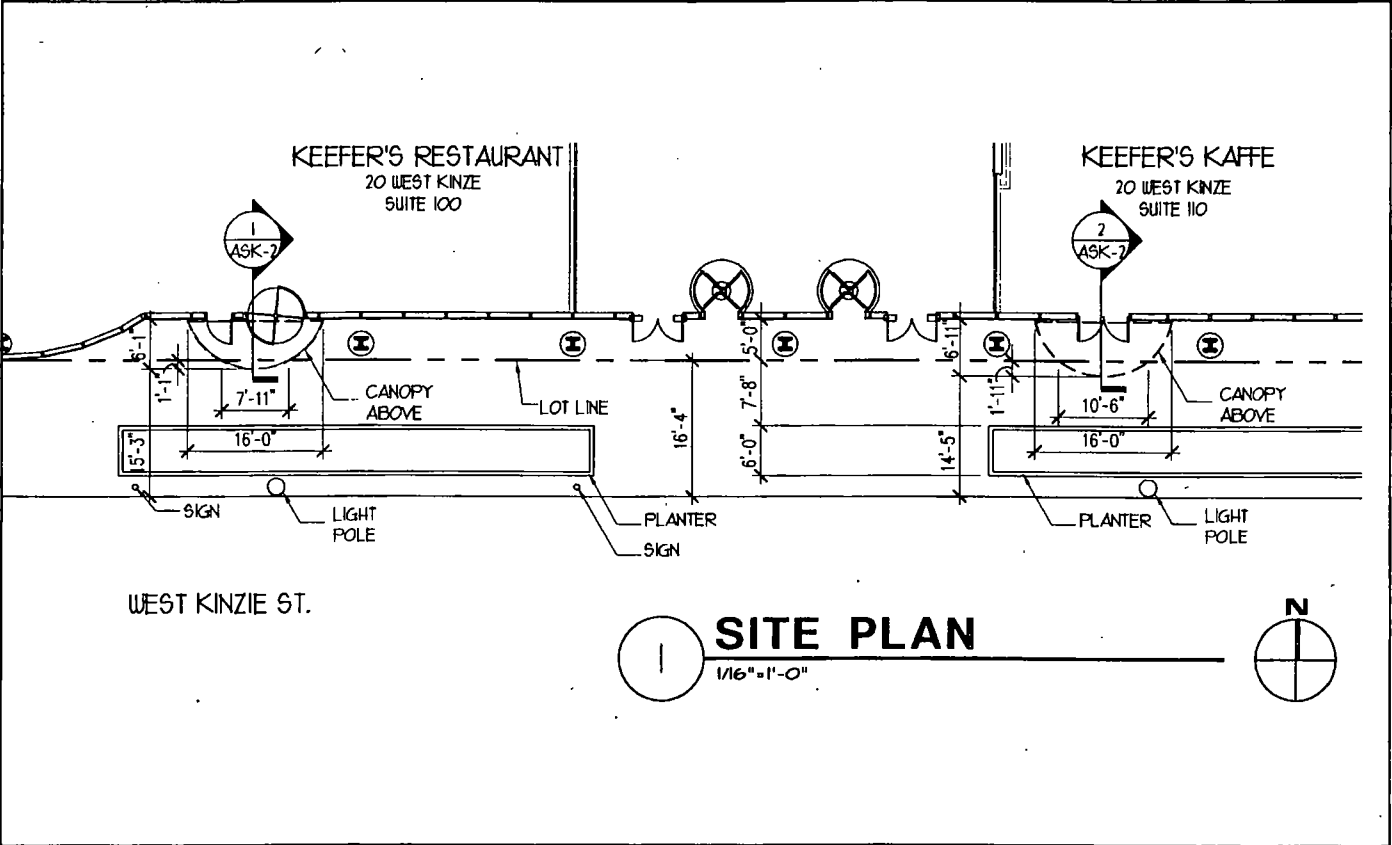

**Aria
Group
Architects
Inc.**
838 North Blvd.
Oak Park, Illinois 60301
708.445.8400
708.445.1788 Fax

DESCRIPTION:
RIGHT OF WAY ENCROACHMENT SITE PLAN FOR 20 WEST KINZIE SUITE 100 & SUITE 110

JOB NAME: KEEFE'S RESTAURANT AND KEEFE'S KAFFE

DRAWN BY: RAC	CHKD BY: NT
SCALE: 1/16" = 1'-0"	
DATE: 1-31-2008	
JOB NUMBER	SHEET
---	ASK-01



City of Chicago



O2013-4561

Office of the City Clerk

Document Tracking Sheet

Meeting Date:	6/5/2013
Sponsor(s):	Reilly, Brendan (42)
Type:	Ordinance
Title:	Canopy(s) for Lawry's the Prime Rib
Committee(s) Assignment:	Committee on Transportation and Public Way

ORDINANCE
LAWRY'S THE PRIME RIB
Acct. No. 9414 - 1
Permit No. 1106031

Be It Ordained by the City Council of the City of Chicago:

SECTION 1. Permission and authority are hereby given and granted to LAWRY'S THE PRIME RIB, upon the terms and subject to the conditions of this ordinance to construct, install, maintain and use one (1) Canopy(s) projecting over the public right-of-way adjacent to its premises known as 100 E. Ontario St..

Said Canopy(s) at Rush measure(s):

One (1) at nine point one five (9.15) feet in length, and six point four six (6.46) feet in width for a total of fifty-nine point one one (59.11) square feet.

The location of said privilege shall be as shown on prints kept on file with the Department of Business Affairs and Consumer Protection and the Office of the City Clerk.

Said privilege shall be constructed in accordance with plans and specifications approved by the Zoning Department - Signs.


This grant of privilege in the public way shall be subject to the provisions of Section 10-28-015 and all other required provisions of the Municipal Code of Chicago.



The grantee shall pay to the City of Chicago as compensation for the privilege #1106031 herein granted the sum of fifty (\$50.00) per annum in advance.

A 25% penalty will be added for payments received after due date.


The permit holder agrees to hold the City of Chicago harmless for any damage, relocation or replacement costs associated with damage, relocation or removal of private property caused by the City performing work in the public way.

Authority herein given and granted for a period of five (5) years from and after Date of Passage.

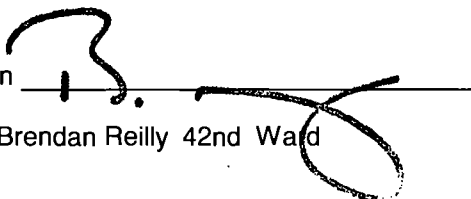Alderman 
Brendan Reilly 42nd Ward

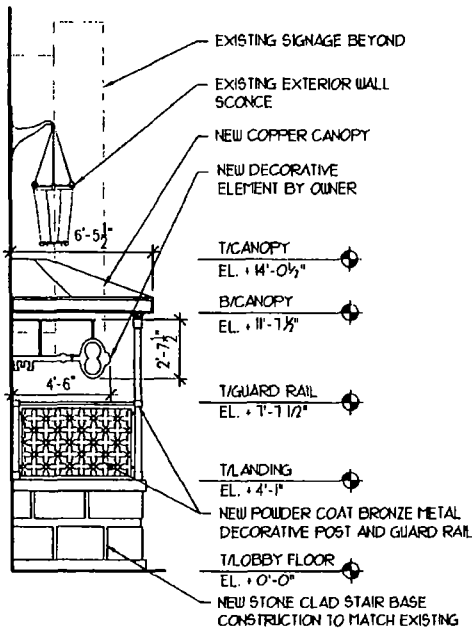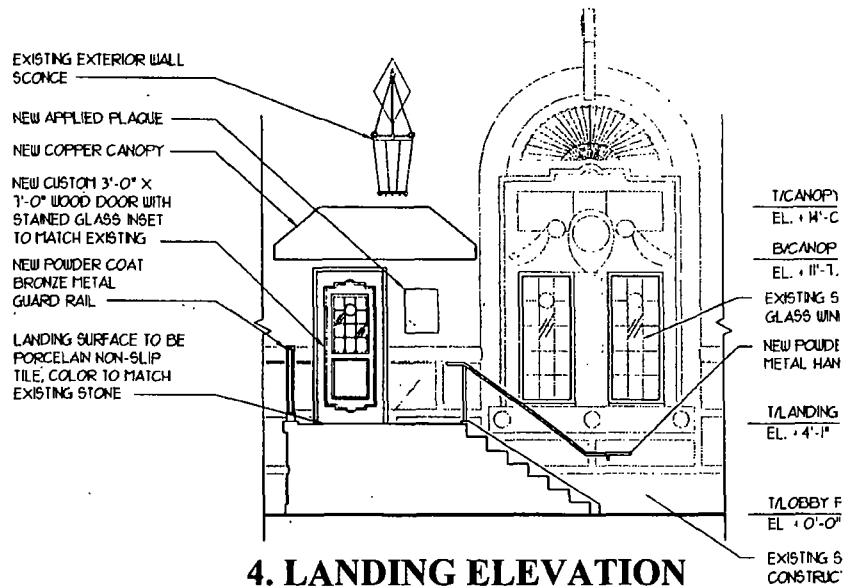

2. ELEVATION

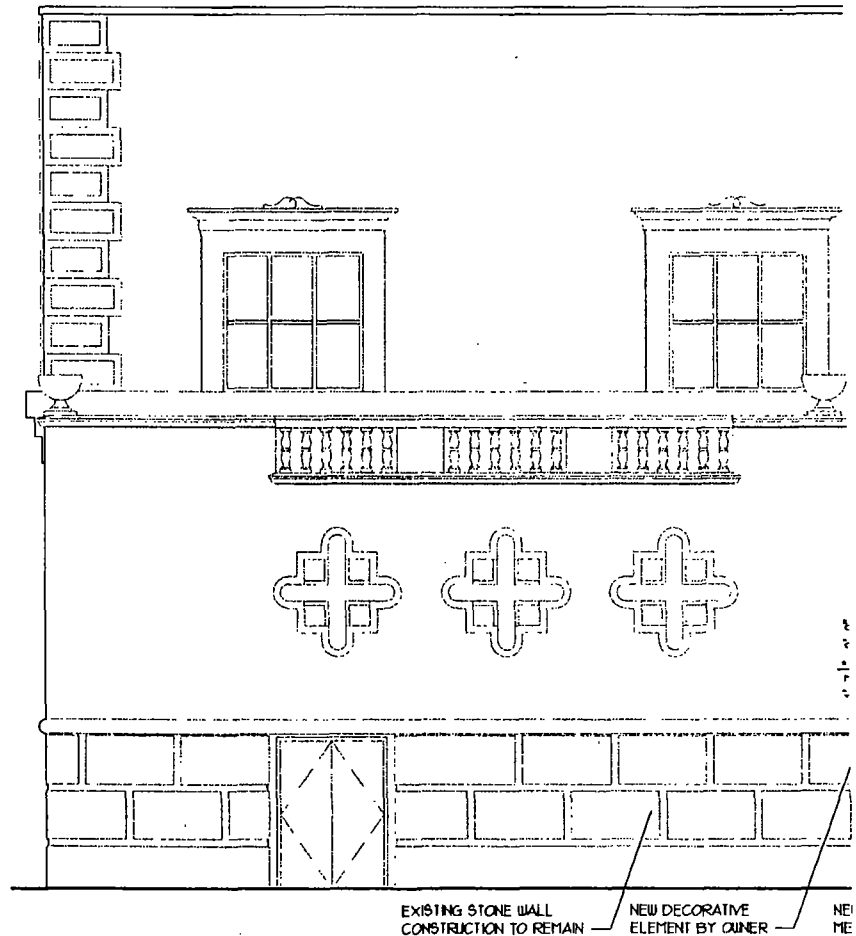

1. RUSH STREET ELEVATION



City of Chicago



O2013-4563

Office of the City Clerk

Document Tracking Sheet

Meeting Date:	6/5/2013
Sponsor(s):	Reilly, Brendan (42)
Type:	Ordinance
Title:	Canopy(s) for Lawson House YMCA
Committee(s) Assignment:	Committee on Transportation and Public Way

ORDINANCE
LAWSON HOUSE YMCA
Acct. No. 63142 - 25
Permit No. 1106534

Be It Ordained by the City Council of the City of Chicago:

SECTION 1. Permission and authority are hereby given and granted to LAWSON HOUSE YMCA, upon the terms and subject to the conditions of this ordinance to maintain and use, as now constructed, one (1) Canopy(s) projecting over the public right-of-way adjacent to its premises known as 30 W. Chicago Ave..

Said Canopy(s) at W. Chicago Ave. measure(s):

One (1) at twenty-five (25) feet in length, and twelve (12) feet in width for a total of three hundred (300) square feet.

The location of said privilege shall be as shown on prints kept on file with the Department of Business Affairs and Consumer Protection and the Office of the City Clerk.

Said privilege shall be constructed in accordance with plans and specifications approved by the Zoning Department - Signs.

This grant of privilege in the public way shall be subject to the provisions of Section 10-28-015 and all other required provisions of the Municipal Code of Chicago.


The grantee shall pay to the City of Chicago as compensation for the privilege #1106534 herein granted the sum of fifty (\$50.00) per annum in advance.


A 25% penalty will be added for payments received after due date.

The permit holder agrees to hold the City of Chicago harmless for any damage, relocation or replacement costs associated with damage, relocation or removal of private property caused by the City performing work in the public way.

Authority herein given and granted for a period of five (5) years from and after 02/25/2013.

Alderman

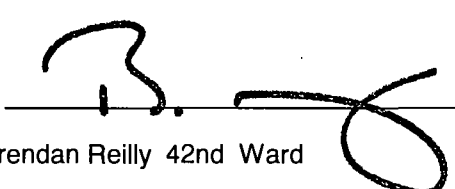
Brendan Reilly 42nd Ward

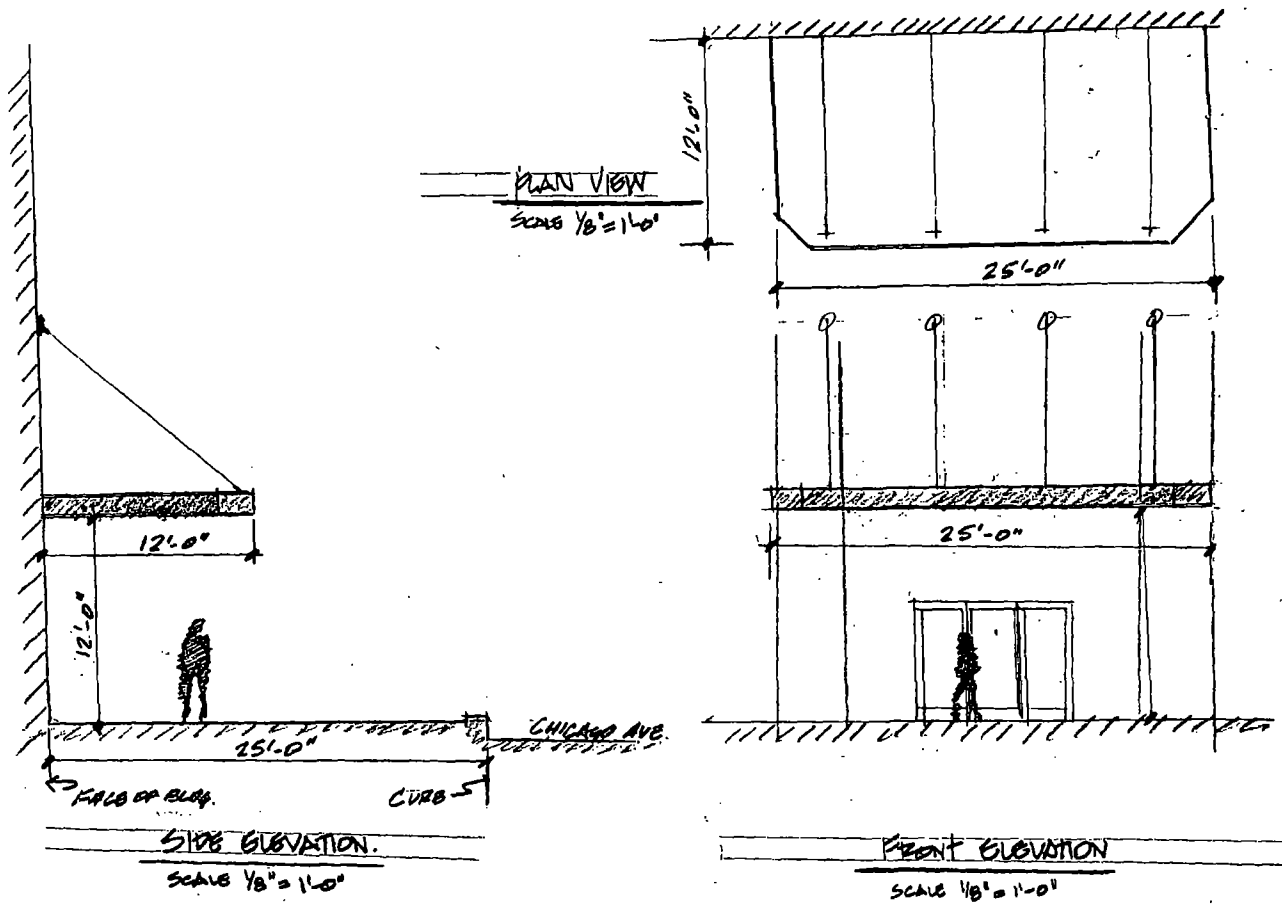



City of Chicago



O2013-4566

Office of the City Clerk

Document Tracking Sheet

Meeting Date:	6/5/2013
Sponsor(s):	Reilly, Brendan (42)
Type:	Ordinance
Title:	Canopy(s) for Meli Cafe on Grand
Committee(s) Assignment:	Committee on Transportation and Public Way

ORDINANCE
MELI CAFE ON GRAND
Acct. No. 357836 - 1
Permit No. 1106007

Be It Ordained by the City Council of the City of Chicago:

SECTION 1. Permission and authority are hereby given and granted to MELI CAFE ON GRAND, upon the terms and subject to the conditions of this ordinance to maintain and use, as now constructed, one (1) Canopy(s) projecting over the public right-of-way adjacent to its premises known as 540 N. Wells St..

Said Canopy(s) at N. Wells measure(s):

One (1) at ten (10) feet in length, and ten point five (10.5) feet in width for a total of one hundred five (105) square feet.

The location of said privilege shall be as shown on prints kept on file with the Department of Business Affairs and Consumer Protection and the Office of the City Clerk.

Said privilege shall be constructed in accordance with plans and specifications approved by the Zoning Department - Signs.

This grant of privilege in the public way shall be subject to the provisions of Section 10-28-015 and all other required provisions of the Municipal Code of Chicago.


The grantee shall pay to the City of Chicago as compensation for the privilege #1106007 herein granted the sum of fifty (\$50.00) per annum in advance.



A 25% penalty will be added for payments received after due date.

The permit holder agrees to hold the City of Chicago harmless for any damage, relocation or replacement costs associated with damage, relocation or removal of private property caused by the City performing work in the public way.

Authority herein given and granted for a period of five (5) years from and after Date of Passage.

Alderman

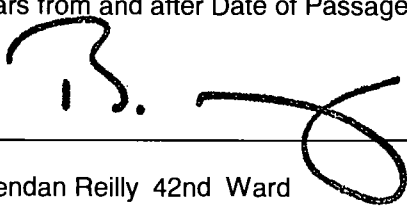
Brendan Reilly 42nd Ward

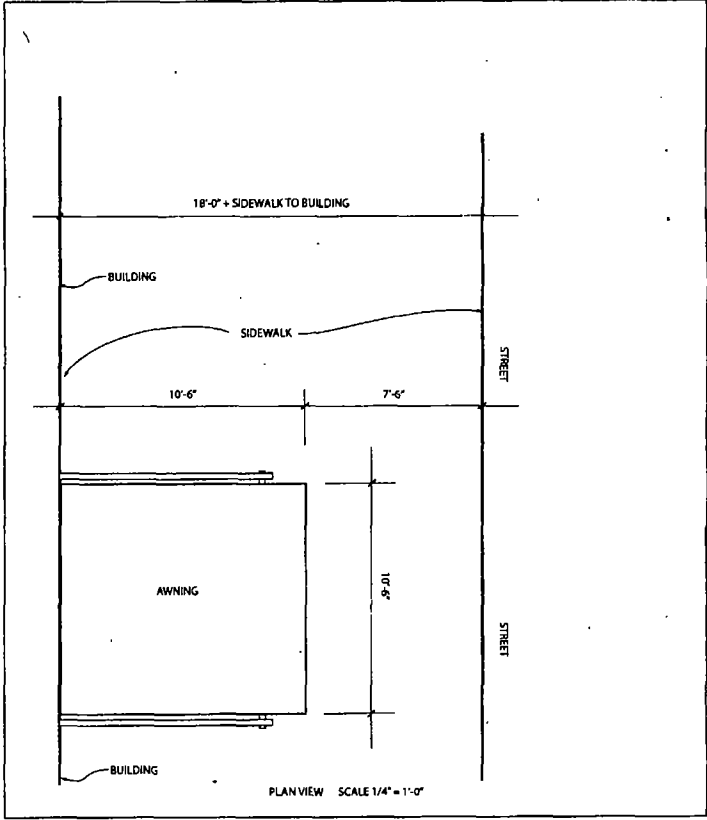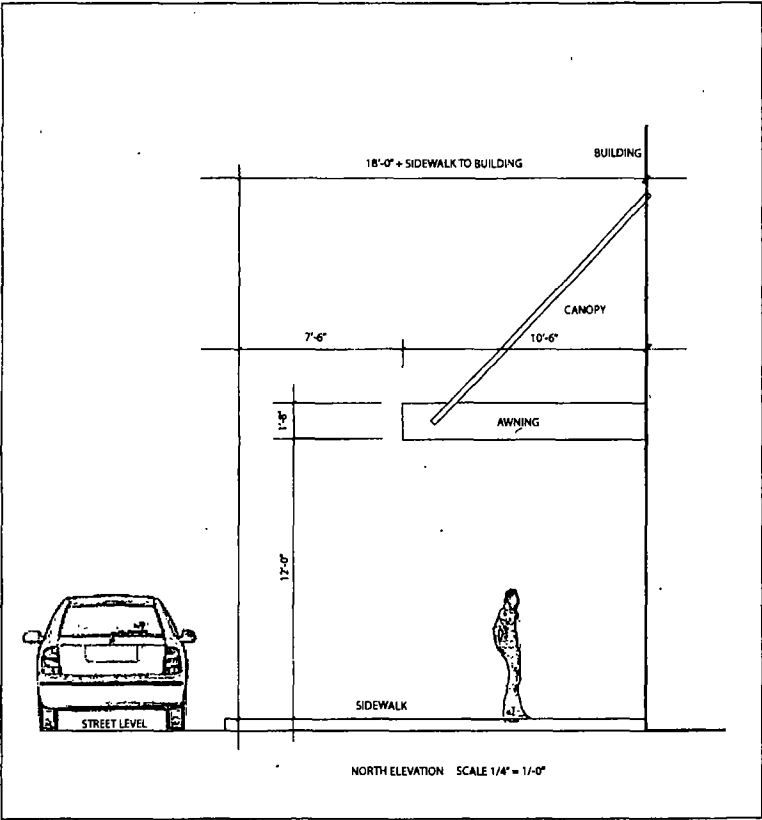

S-3  SHEET NUMBER	SIGN TYPE: ENTRANCE AWNING		
	LOCATION: 840 N WELLS ST. CHICAGO, IL. 60614		
	JOB NO. 040613		
	THESE DRAWINGS ARE THE PROPERTY OF THE DESIGNER AND ARE NOT TO BE REPRODUCED OR USED FOR ANY OTHER PROJECT WITHOUT THE WRITTEN PERMISSION OF THE DESIGNER.		
DATE: 04-08-13 DESIGNED BY: JTH NOTED: AS NOTED		SCALE: 1/4" = 1'-0"	
PROJECT: 840 N WELLS ST. CHICAGO, IL. 60614		THE Yellow Design Group 1000 N. LAKE ST. SUITE 200 CHICAGO, IL 60610 TEL: 312.221.2200 FAX: 312.221.2201	



City of Chicago



O2013-4570

Office of the City Clerk

Document Tracking Sheet

Meeting Date:	6/5/2013
Sponsor(s):	Reilly, Brendan (42)
Type:	Ordinance
Title:	Canopy(s) for Noodles & Co.
Committee(s) Assignment:	Committee on Transportation and Public Way

ORDINANCE
NOODLES & COMPANY
Acct. No. 287445 - 2
Permit No. 1105551

Be It Ordained by the City Council of the City of Chicago:

SECTION 1. Permission and authority are hereby given and granted to NOODLES & COMPANY, upon the terms and subject to the conditions of this ordinance to maintain and use, as now constructed, one (1) Canopy(s) projecting over the public right-of-way adjacent to its premises known as 180 N. Michigan Ave..

Said Canopy(s) at N. MICHIGAN measure(s):

One (1) at eight point two five (8.25) feet in length, and one (1) foot in width for a total of eight point two five (8.25) square feet.

The location of said privilege shall be as shown on prints kept on file with the Department of Business Affairs and Consumer Protection and the Office of the City Clerk.

Said privilege shall be constructed in accordance with plans and specifications approved by the Zoning Department - Signs.


This grant of privilege in the public way shall be subject to the provisions of Section 10-28-015 and all other required provisions of the Municipal Code of Chicago.

The grantee shall pay to the City of Chicago as compensation for the privilege #1105551 herein granted the sum of fifty (\$50.00) per annum in advance.


A 25% penalty will be added for payments received after due date.

The permit holder agrees to hold the City of Chicago harmless for any damage, relocation or replacement costs associated with damage, relocation or removal of private property caused by the City performing work in the public way.

Authority herein given and granted for a period of five (5) years from and after 04/09/2013.

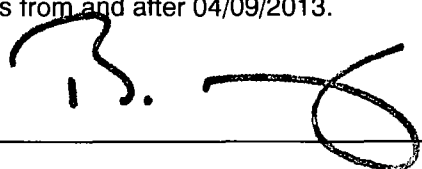Alderman 

Brendan Reilly 42nd Ward

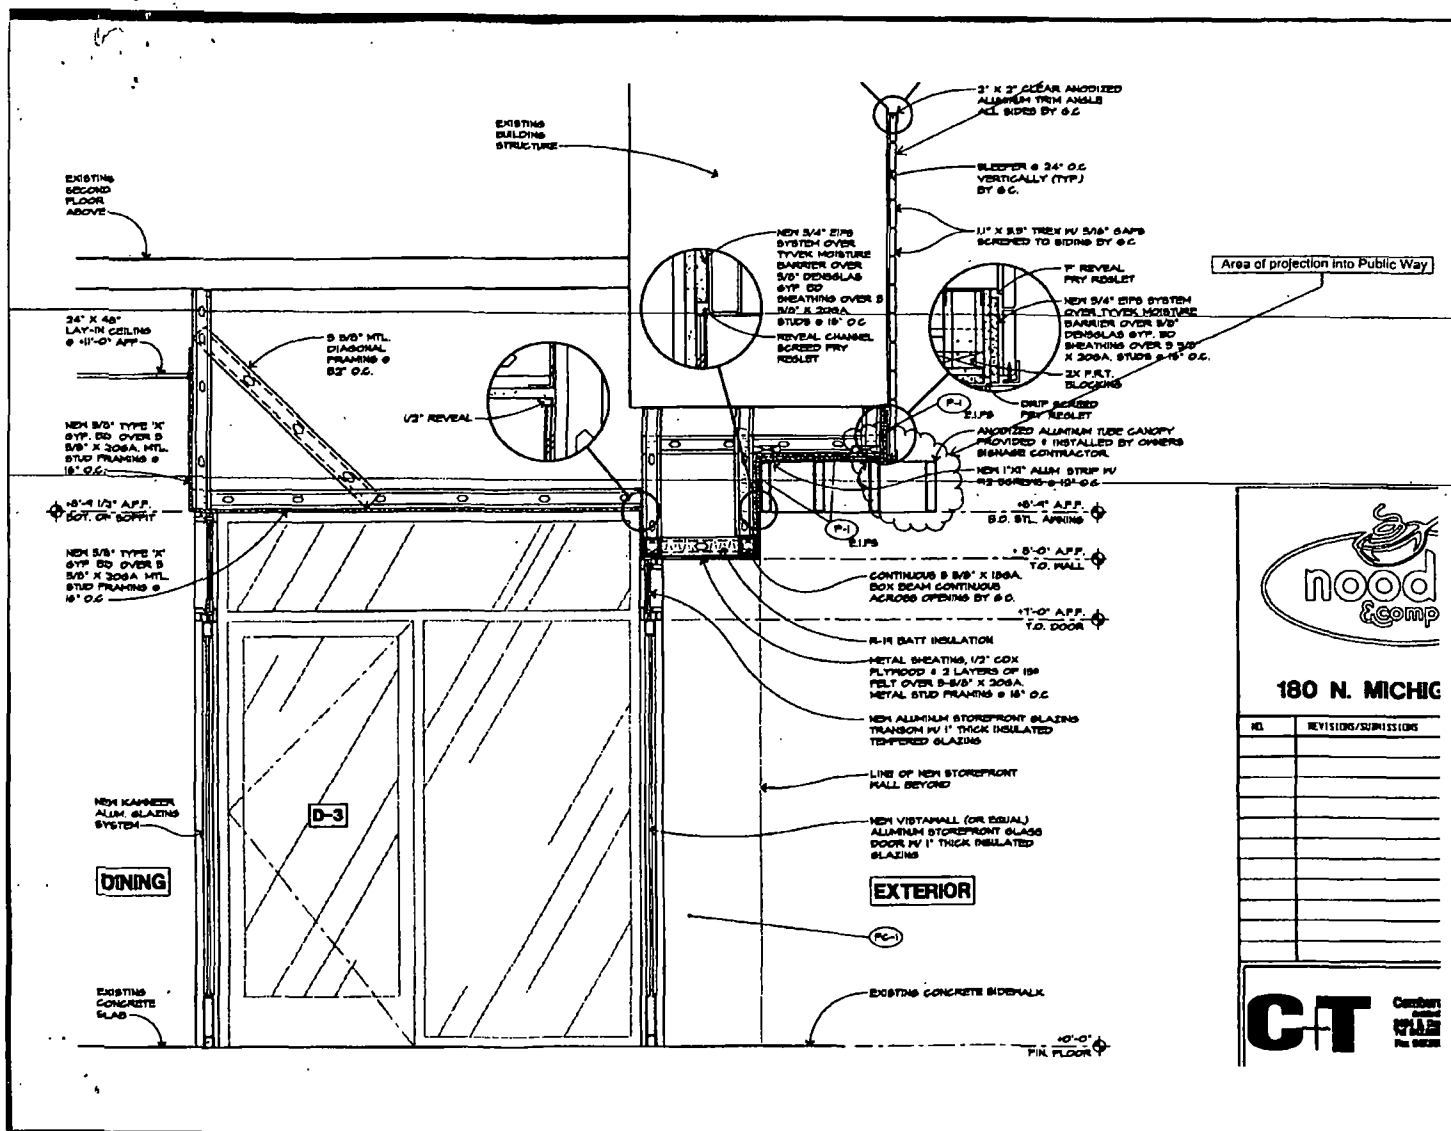



City of Chicago



O2013-4581

Office of the City Clerk

Document Tracking Sheet

Meeting Date:	6/5/2013
Sponsor(s):	Reilly, Brendan (42)
Type:	Ordinance
Title:	Canopy(s) for Pratesi
Committee(s) Assignment:	Committee on Transportation and Public Way

ORDINANCE
PRATESI
Acct. No. 77573 - 1
Permit No. 1102882

Be It Ordained by the City Council of the City of Chicago:

SECTION 1. Permission and authority are hereby given and granted to PRATESI, upon the terms and subject to the conditions of this ordinance to construct, install, maintain and use one (1) Canopy(s) projecting over the public right-of-way adjacent to its premises known as 67 E. Oak St..

Said Canopy(s) at E. Oak measure(s):

One (1) at eight point two five (8.25) feet in length, and six (6) feet in width for a total of forty-nine point five (49.5) square feet.

The location of said privilege shall be as shown on prints kept on file with the Department of Business Affairs and Consumer Protection and the Office of the City Clerk.

Said privilege shall be constructed in accordance with plans and specifications approved by the Zoning Department - Signs.

This grant of privilege in the public way shall be subject to the provisions of Section 10-28-015 and all other required provisions of the Municipal Code of Chicago.

The grantee shall pay to the City of Chicago as compensation for the privilege #1102882 herein granted the sum of fifty (\$50.00) per annum in advance.





A 25% penalty will be added for payments received after due date.

The permit holder agrees to hold the City of Chicago harmless for any damage, relocation or replacement costs associated with damage, relocation or removal of private property caused by the City performing work in the public way.

Authority herein given and granted for a period of five (5) years from and after Date of Passage.

Alderman _____

Brendan Reilly 42nd Ward

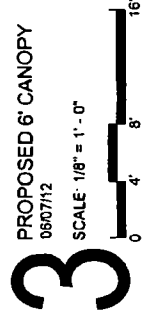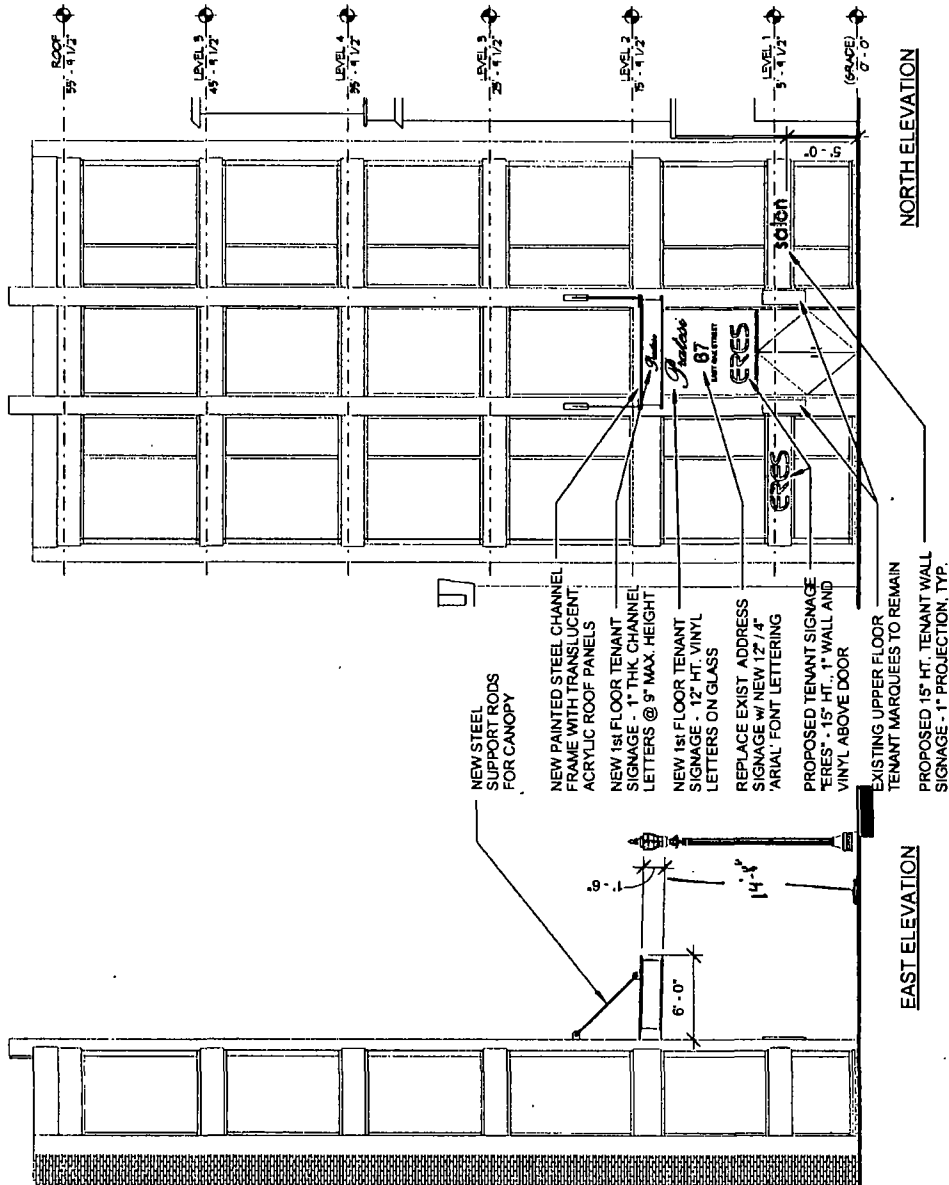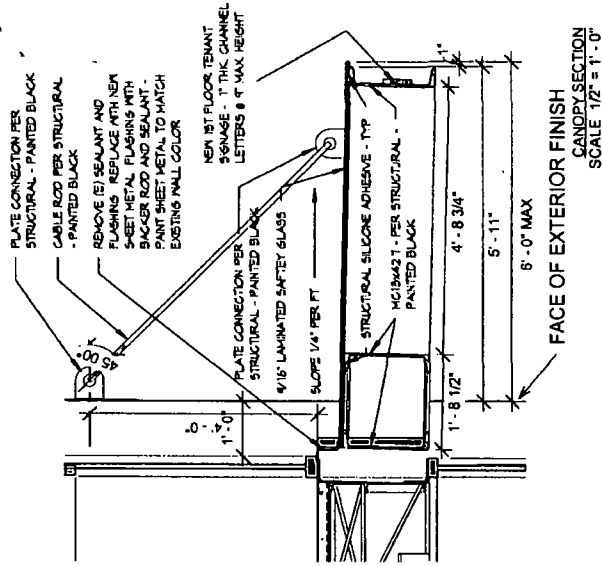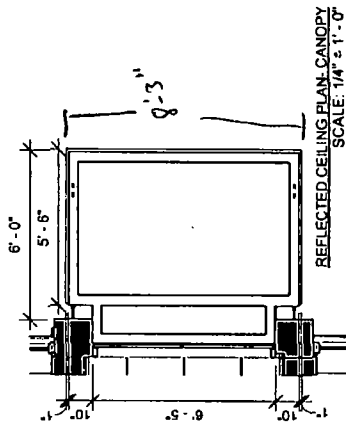

67 EAST OAK
67 EAST OAK STREET | CHICAGO, ILLINOIS



City of Chicago



O2013-4597

Office of the City Clerk

Document Tracking Sheet

Meeting Date:	6/5/2013
Sponsor(s):	Reilly, Brendan (42)
Type:	Ordinance
Title:	Canopy(s) for Westin Michigan Avenue, The
Committee(s) Assignment:	Committee on Transportation and Public Way

ORDINANCE
THE WESTIN MICHIGAN AVENUE
Acct. No. 64071 - 1
Permit No. 1106338

Be It Ordained by the City Council of the City of Chicago:

SECTION 1. Permission and authority are hereby given and granted to THE WESTIN MICHIGAN AVENUE, upon the terms and subject to the conditions of this ordinance to maintain and use, as now constructed, one (1) Canopy(s) projecting over the public right-of-way adjacent to its premises known as 909 N. Michigan Ave..

Said Canopy(s) at Delaware measure(s):

One (1) at fifty-three point six seven (53.67) feet in length, and seventeen point three three (17.33) feet in width for a total of nine hundred thirty point one (930.1) square feet.

The location of said privilege shall be as shown on prints kept on file with the Department of Business Affairs and Consumer Protection and the Office of the City Clerk.

Said privilege shall be constructed in accordance with plans and specifications approved by the Zoning Department - Signs.


This grant of privilege in the public way shall be subject to the provisions of Section 10-28-015 and all other required provisions of the Municipal Code of Chicago.

The grantee shall pay to the City of Chicago as compensation for the privilege #1106338 herein granted the sum of seventy-eight dollars and sixty-seven cents (\$78.67) per annum in advance.


A 25% penalty will be added for payments received after due date.

The permit holder agrees to hold the City of Chicago harmless for any damage, relocation or replacement costs associated with damage, relocation or removal of private property caused by the City performing work in the public way.

Authority herein given and granted for a period of five (5) years from and after Date of Passage.

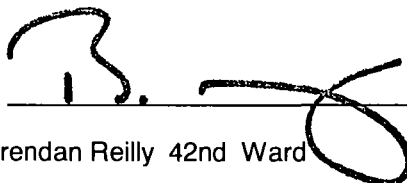Alderman 
Brendan Reilly 42nd Ward

909 North Michigan Avenue
909 North Michigan Avenue Corporation d/b/a The Westin Michigan Avenue
Canopy

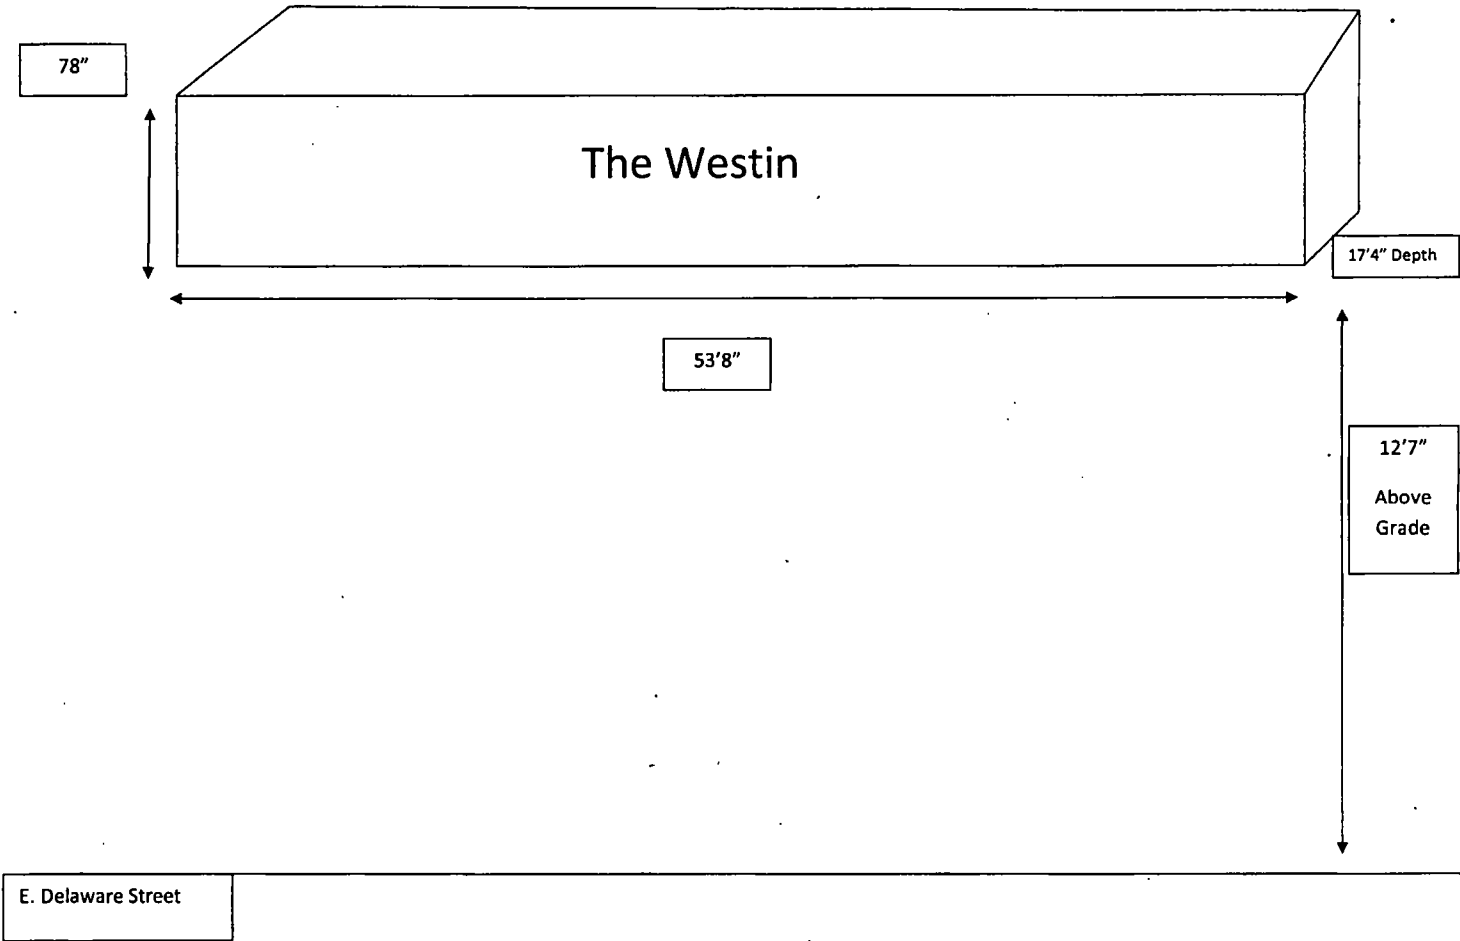



City of Chicago



O2013-4601

Office of the City Clerk

Document Tracking Sheet

Meeting Date:	6/5/2013
Sponsor(s):	Smith, Michele (43)
Type:	Ordinance
Title:	Canopy(s) for Ponzu Sushi
Committee(s) Assignment:	Committee on Transportation and Public Way

ORDINANCE
PONZU SUSHI
Acct. No. 245042 - 1
Permit No. 1106749

Be It Ordained by the City Council of the City of Chicago:

SECTION 1. Permission and authority are hereby given and granted to PONZU SUSHI, upon the terms and subject to the conditions of this ordinance to maintain and use, as now constructed, one (1) Canopy(s) projecting over the public right-of-way adjacent to its premises known as 2407 N. Clark St..

Said Canopy(s) at N. CLARK measure(s):

One (1) at seventeen (17) feet in length, and two (2) feet in width for a total of thirty-four (34) square feet.

The location of said privilege shall be as shown on prints kept on file with the Department of Business Affairs and Consumer Protection and the Office of the City Clerk.

Said privilege shall be constructed in accordance with plans and specifications approved by the Zoning Department - Signs.

This grant of privilege in the public way shall be subject to the provisions of Section 10-28-015 and all other required provisions of the Municipal Code of Chicago.


The grantee shall pay to the City of Chicago as compensation for the privilege #1106749 herein granted the sum of fifty (\$50.00) per annum in advance.

A 25% penalty will be added for payments received after due date.

The permit holder agrees to hold the City of Chicago harmless for any damage, relocation or replacement costs associated with damage, relocation or removal of private property caused by the City performing work in the public way.

Authority herein given and granted for a period of five (5) years from and after 04/09/2013.

Alderman

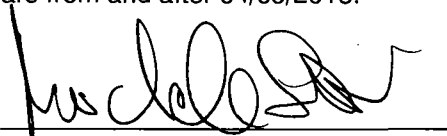A handwritten signature in black ink, appearing to read 'Michele Smith', written over a horizontal line.

Michele Smith 43rd Ward





City of Chicago



O2013-4608

Office of the City Clerk

Document Tracking Sheet

Meeting Date:	6/5/2013
Sponsor(s):	Smith, Michele (43)
Type:	Ordinance
Title:	Canopy(s) for 2400 North Lakeview Condo Assn.
Committee(s) Assignment:	Committee on Transportation and Public Way

ORDINANCE
2400 NORTH LAKEVIEW CONDOMINIUM ASSOC.
Acct. No. 4314 - 2
Permit No. 1106287

Be It Ordained by the City Council of the City of Chicago:

SECTION 1. Permission and authority are hereby given and granted to 2400 NORTH LAKEVIEW CONDOMINIUM ASSOC., upon the terms and subject to the conditions of this ordinance to maintain and use, as now constructed, one (1) Canopy(s) projecting over the public right-of-way adjacent to its premises known as 2400 N. Lakeview Ave..

Said Canopy(s) at N. Lakeview Avenue measure(s):

One (1) at fifty (50) feet in length, and twelve (12) feet in width for a total of six hundred (600) square feet.

The location of said privilege shall be as shown on prints kept on file with the Department of Business Affairs and Consumer Protection and the Office of the City Clerk.

Said privilege shall be constructed in accordance with plans and specifications approved by the Zoning Department - Signs.

This grant of privilege in the public way shall be subject to the provisions of Section 10-28-015 and all other required provisions of the Municipal Code of Chicago.


The grantee shall pay to the City of Chicago as compensation for the privilege #1106287 herein granted the sum of seventy-five (\$75.00) per annum in advance.

A 25% penalty will be added for payments received after due date.

The permit holder agrees to hold the City of Chicago harmless for any damage, relocation or replacement costs associated with damage, relocation or removal of private property caused by the City performing work in the public way.

Authority herein given and granted for a period of five (5) years from and after 05/04/2013.

Alderman

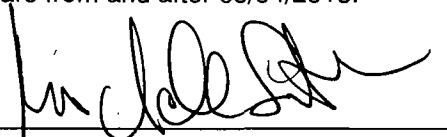
A handwritten signature in black ink, appearing to read 'Michele Smith', written over a horizontal line.

Michele Smith 43rd Ward

Exhibit B.

Sketch

2400 Lakeview Canopy

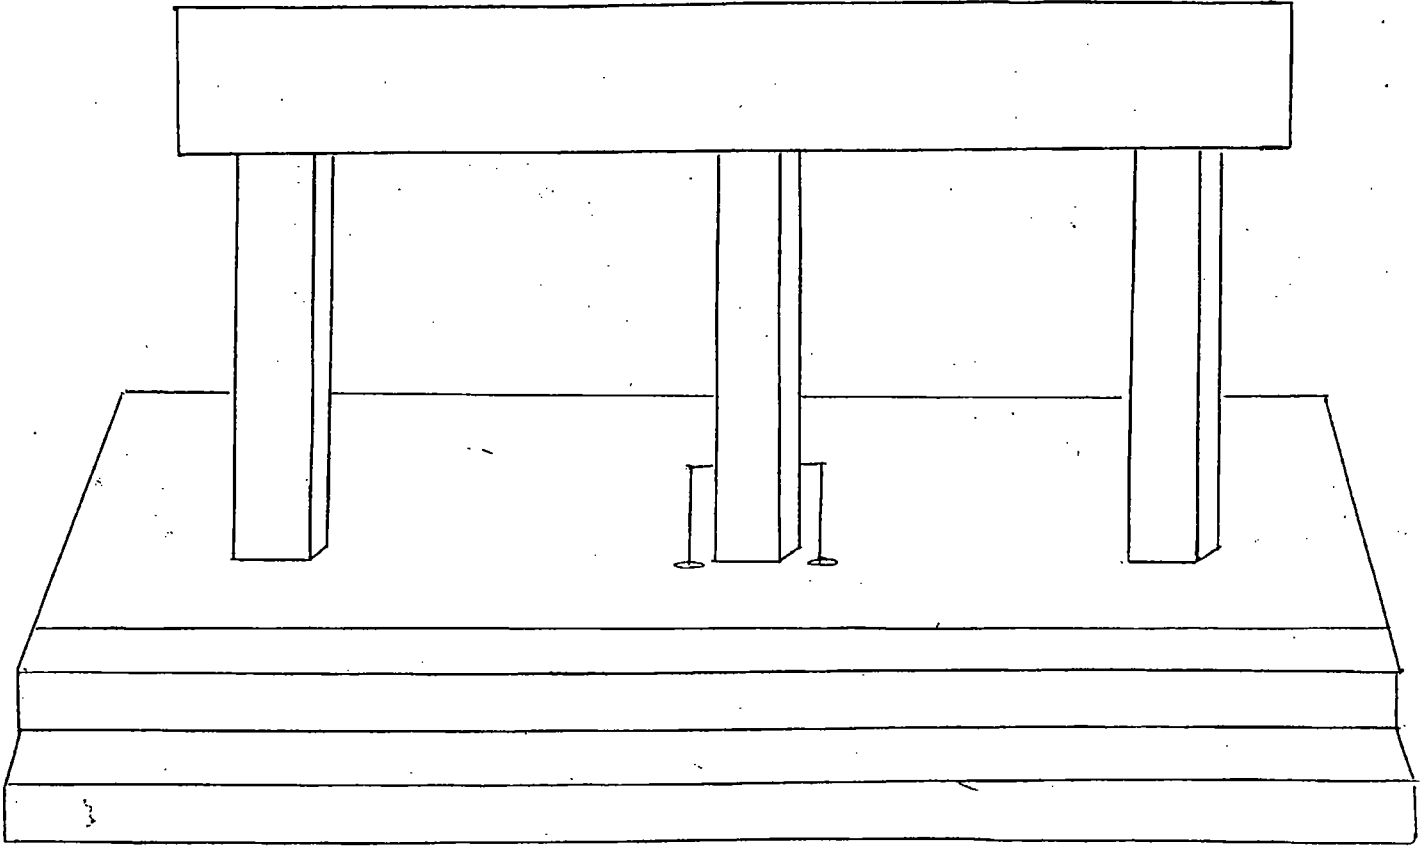



City of Chicago



O2013-4615

Office of the City Clerk

Document Tracking Sheet

Meeting Date:	6/5/2013
Sponsor(s):	Cappleman, James (46)
Type:	Ordinance
Title:	Canopy(s) for Michael's Restaurant, Inc.
Committee(s) Assignment:	Committee on Transportation and Public Way

ORDINANCE
MICHAEL'S RESTAURANT, INC.
Acct. No. 16625 - 1
Permit No. 1106861

Be It Ordained by the City Council of the City of Chicago:

SECTION 1. Permission and authority are hereby given and granted to MICHAEL'S RESTAURANT, INC., upon the terms and subject to the conditions of this ordinance to maintain and use, as now constructed, two (2) Canopy(s) projecting over the public right-of-way adjacent to its premises known as 4089-4091 N. Broadway .

Said Canopy(s) at N. Broadway measure(s):

One (1) at fifteen point five eight (15.58) feet in length, and twelve (12) feet in width for a total of one hundred eighty-six point nine six (186.96) square feet.

Said Canopy(s) at Broadway & Belle Plaine measure(s):

One (1) at forty-two point three three (42.33) feet in length, and twelve (12) feet in width for a total of five hundred seven point nine six (507.96) square feet.

The location of said privilege shall be as shown on prints kept on file with the Department of Business Affairs and Consumer Protection and the Office of the City Clerk.

Said privilege shall be constructed in accordance with plans and specifications approved by the Zoning Department - Signs.

This grant of privilege in the public way shall be subject to the provisions of Section 10-28-015 and all other required provisions of the Municipal Code of Chicago.

The grantee shall pay to the City of Chicago as compensation for the privilege #1106861 herein granted the sum of one hundred seventeen dollars and thirty-three cents (\$117.33) per annum in advance.

A 25% penalty will be added for payments received after due date.


The permit holder agrees to hold the City of Chicago harmless for any damage, relocation or replacement costs associated with damage, relocation or removal of private property caused by the City performing work in the public way.

Authority herein given and granted for a period of five (5) years from and after 05/14/2013.

Alderman



James Capleman 46th Ward

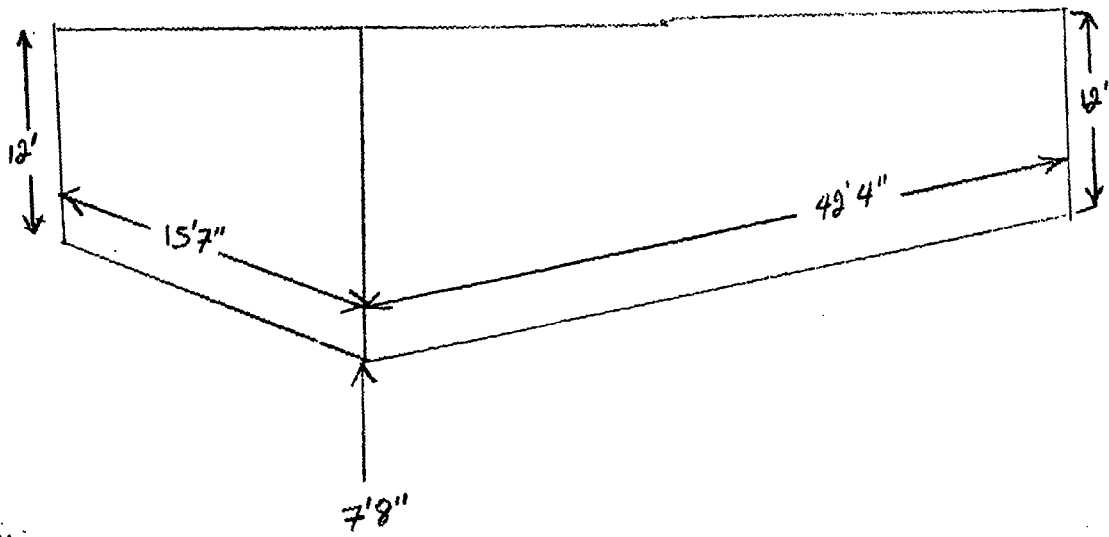

Belle Plaine

STREET


↑ 12 ft
↓

Broadway

STREET

↑ 13'9"
↓

Side View

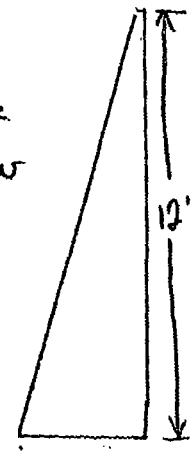

Michaels
4089-N. Broadway.
4091
Nick 708-705-7263

24"



06/05/2013

Alderman James Cappleman
Ward # 46
City of Chicago
City Hall, Room 300
121 North LaSalle Street
Chicago, Illinois 60602

Re: An ordinance to use and maintain a portion of the public right-of-way for **two (2) canopy(ies)** for **MICHAEL'S RESTAURANT, INC.**, adjacent to the premises known as **4089-4091 N. Broadway** .

Dear Alderman **James Cappleman**:

The applicant referenced above has requested the use of the public right-of-way for a **canopy(ies)**. An ordinance has been prepared by the Department of Business Affairs and Consumer Protection – Business Assistance Center - Public Way Use Unit for presentation to the City Council. Because this request was made for properties located in your ward, as approved by you as per the attached, I respectfully request that you introduce the attached ordinance at the next City Council meeting.

If you have any questions regarding this ordinance, please contact Anthony Bertuca at (312) 744-5506.

Department of Business Affairs and Consumer Protection



City of Chicago



O2013-4619

Office of the City Clerk

Document Tracking Sheet

Meeting Date:	6/5/2013
Sponsor(s):	Pawar, Ameya (47)
Type:	Ordinance
Title:	Canopy(s) for Lincoln Quality Meat Market, Inc.
Committee(s) Assignment:	Committee on Transportation and Public Way

ORDINANCE
LINCOLN QUALITY MEAT MARKET INC.
Acct. No. 286418 - 1
Permit No. 1106904

Be It Ordained by the City Council of the City of Chicago:

SECTION 1. Permission and authority are hereby given and granted to LINCOLN QUALITY MEAT MARKET INC., upon the terms and subject to the conditions of this ordinance to maintain and use, as now constructed, one (1) Canopy(s) projecting over the public right-of-way adjacent to its premises known as 4661 N. Lincoln Ave..

Said Canopy(s) at N. Lincoln. Ave. measure(s):

One (1) at thirty-six (36) feet in length, and one point five (1.5) foot in width for a total of fifty-four (54) square feet.

The location of said privilege shall be as shown on prints kept on file with the Department of Business Affairs and Consumer Protection and the Office of the City Clerk.

Said privilege shall be constructed in accordance with plans and specifications approved by the Zoning Department - Signs.

This grant of privilege in the public way shall be subject to the provisions of Section 10-28-015 and all other required provisions of the Municipal Code of Chicago.

The grantee shall pay to the City of Chicago as compensation for the privilege #1106904 herein granted the sum of sixty-one (\$61.00) per annum in advance.

A 25% penalty will be added for payments received after due date.



The permit holder agrees to hold the City of Chicago harmless for any damage, relocation or replacement costs associated with damage, relocation or removal of private property caused by the City performing work in the public way.

Authority herein given and granted for a period of five (5) years from and after 05/14/2013.

Alderman


Arneja Pawar 47th Ward

LINCOLN QUALITY MEAT MARKET, INC.
4661 N. LINCOLN AVE.
CHICAGO, IL. 60625

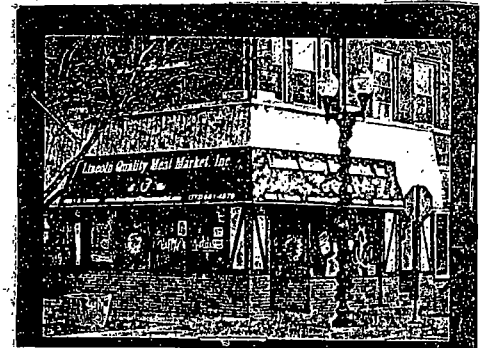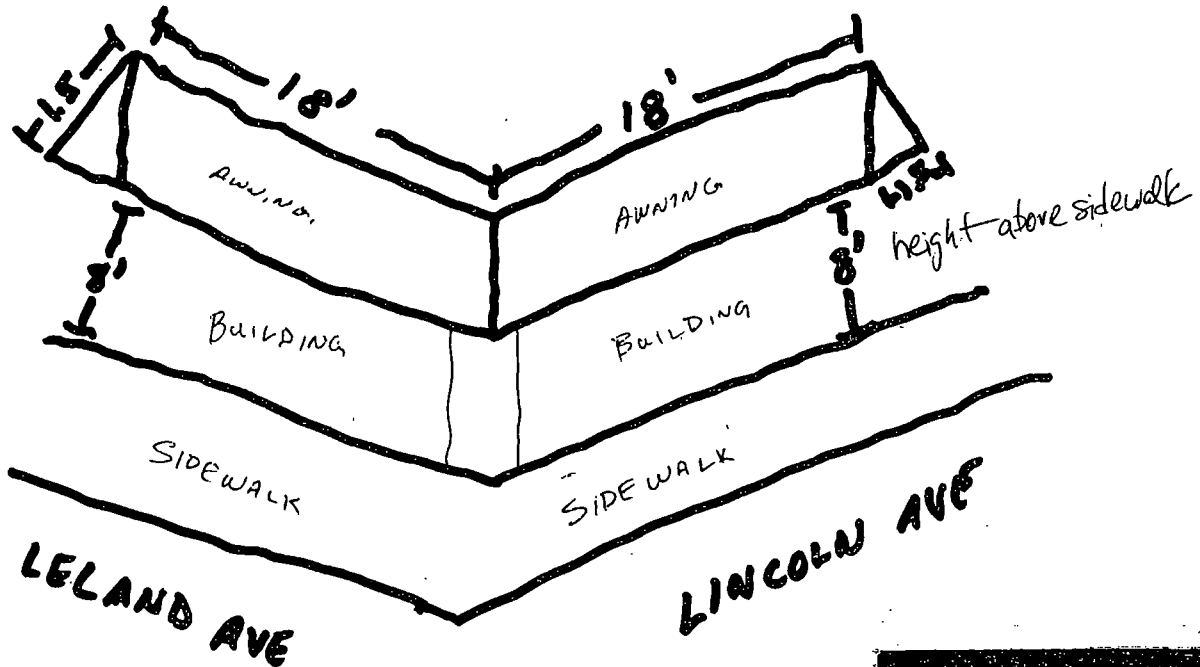



06/05/2013

Alderman Ameya Pawar
Ward # 47
City of Chicago
City Hall, Room 300
121 North LaSalle Street
Chicago, Illinois 60602

Re: An ordinance to use and maintain a portion of the public right-of-way for **one (1) canopy(ies)** for **LINCOLN QUALITY MEAT MARKET INC.**, adjacent to the premises known as **4661 N. Lincoln Ave.**.

Dear Alderman **Ameya Pawar**:

The applicant referenced above has requested the use of the public right-of-way for a **canopy(ies)**. An ordinance has been prepared by the Department of Business Affairs and Consumer Protection – Business Assistance Center - Public Way Use Unit for presentation to the City Council. Because this request was made for properties located in your ward, as approved by you as per the attached, I respectfully request that you introduce the attached ordinance at the next City Council meeting.

If you have any questions regarding this ordinance, please contact Anthony Bertuca at (312) 744-5506.

Department of Business Affairs and Consumer Protection



City of Chicago



O2013-4622

Office of the City Clerk

Document Tracking Sheet

Meeting Date:	6/5/2013
Sponsor(s):	Osterman, Harry (48)
Type:	Ordinance
Title:	Canopy(s) for North Community Bank
Committee(s) Assignment:	Committee on Transportation and Public Way

ORDINANCE
NORTH COMMUNITY BANK
Acct. No. 87701 - 64
Permit No. 1106955

Be It Ordained by the City Council of the City of Chicago:

SECTION 1. Permission and authority are hereby given and granted to NORTH COMMUNITY BANK, upon the terms and subject to the conditions of this ordinance to maintain and use, as now constructed, one (1) Canopy(s) projecting over the public right-of-way adjacent to its premises known as 5301 N. Clark St..

Said Canopy(s) at N. Clark St. measure(s):

One (1) at forty-eight (48) feet in length, and three (3) feet in width for a total of one hundred forty-four (144) square feet.

The location of said privilege shall be as shown on prints kept on file with the Department of Business Affairs and Consumer Protection and the Office of the City Clerk.

Said privilege shall be constructed in accordance with plans and specifications approved by the Zoning Department - Signs.

This grant of privilege in the public way shall be subject to the provisions of Section 10-28-015 and all other required provisions of the Municipal Code of Chicago.


The grantee shall pay to the City of Chicago as compensation for the privilege #1106955 herein granted the sum of seventy-three (\$73.00) per annum in advance.


A 25% penalty will be added for payments received after due date.

The permit holder agrees to hold the City of Chicago harmless for any damage, relocation or replacement costs associated with damage, relocation or removal of private property caused by the City performing work in the public way.

Authority herein given and granted for a period of five (5) years from and after 05/14/2013.

Alderman _____

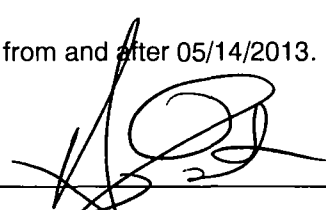
Harry Osterman 48th Ward

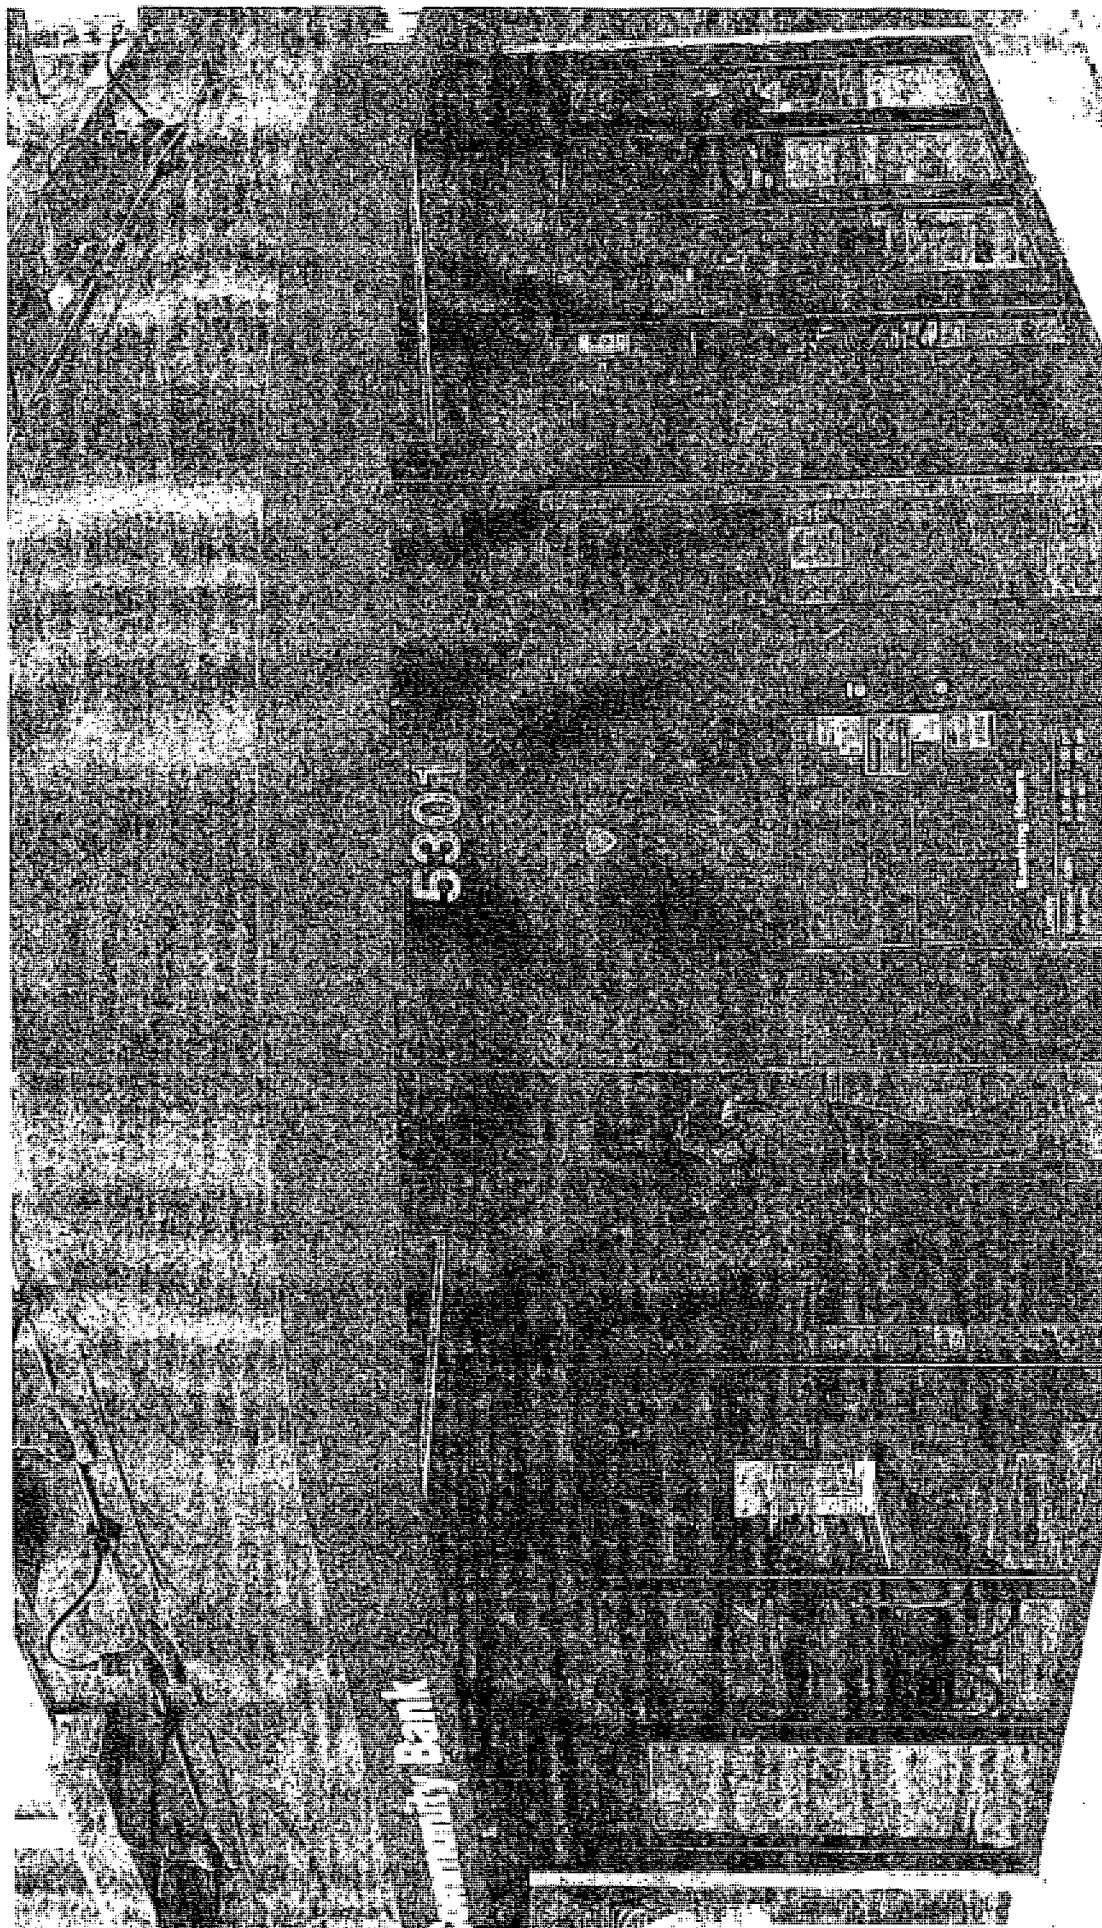



06/05/2013

Alderman **Harry Osterman**
Ward # **48**
City of Chicago
City Hall, Room **300**
121 North LaSalle Street
Chicago, Illinois 60602

Re: An ordinance to use and maintain a portion of the public right-of-way for **one (1) canopy(ies)** for
NORTH COMMUNITY BANK, adjacent to the premises known as **5301 N. Clark St.**

Dear Alderman **Harry Osterman**:

The applicant referenced above has requested the use of the public right-of-way for a **canopy(ies)**. An ordinance has been prepared by the Department of Business Affairs and Consumer Protection – Business Assistance Center - Public Way Use Unit for presentation to the City Council. Because this request was made for properties located in your ward, as approved by you as per the attached, I respectfully request that you introduce the attached ordinance at the next City Council meeting.

If you have any questions regarding this ordinance, please contact Anthony Bertuca at (312) 744-5506.

Department of Business Affairs and Consumer Protection



City of Chicago



R2013-547

Office of the City Clerk

Document Tracking Sheet

Meeting Date:	6/5/2013
Sponsor(s):	Moore, Joseph (49)
Type:	Resolution
Title:	Call for Chicago Tribune Company to sell Chicago Tribune to locally-based ownership
Committee(s) Assignment:	Committee on Human Relations

Resolution Urging the Chicago Tribune Company to Sell the *Chicago Tribune* to Locally-Based Ownership that will Maintain the Newspaper's Commitment to Fair, Impartial and Non-Ideological Reporting

WHEREAS, The *Chicago Tribune* has been a major force in Chicago journalism since its founding 1847 and currently is the eighth largest newspaper in the United States by circulation; and

WHEREAS, The *Chicago Tribune* has a long history of local ownership and management, which has produced decades of high-quality news coverage, resulting in 25 Pulitzer Prizes and leading to a deep understanding of Chicago's political, business and cultural milieu; and

WHEREAS, News reports indicate that the Chicago Tribune Company is considering the sale of its seven newspapers, including the *Chicago Tribune*, the *Los Angeles Times* and the *Baltimore Sun*; and

WHEREAS, Newspapers such as the *Chicago Tribune* play a vital role informing the public through unbiased accounts of the news of the day and aggressive investigative journalism; and

WHEREAS, Local ownership helps to ensure that the newspaper will continue to exhibit a keen understanding of the political, business and cultural aspects of the City of Chicago and remain accountable to its residents, whereas outside ownership threatens the vitality and integrity of the local informational ecosystem; and


WHEREAS, Having one purchaser for all seven of the Tribune Company's newspapers could create an informational monopoly where profits outweigh journalistic integrity and open the door to ideological bias; and

WHEREAS, The new owners of the *Chicago Tribune* must adhere to the paper's historic commitment to investigative reporting, continue its focus on community news, and commit to informing the public in a fair, accurate, and non-partisan manner; now therefore,

BE IT RESOLVED, That we, the Mayor and the members of the City Council of the City of Chicago, do hereby urge the current owners of the *Chicago Tribune* to sell the paper to locally-based ownership; and

BE IT FURTHER RESOLVED, That we, the Mayor and the members of the City Council of the City of Chicago, encourage the new ownership to commit to fair, accurate, impartial and non-ideological reporting as a stipulation to any sale; and

BE IT FURTHER RESOLVED, That we, the Mayor and the members of the City Council of the City of Chicago, urge the Chicago Tribune Company to review with great care any and all bids to purchase the newspaper with an eye toward preserving the integrity of the paper and the needs of all Chicagoans.

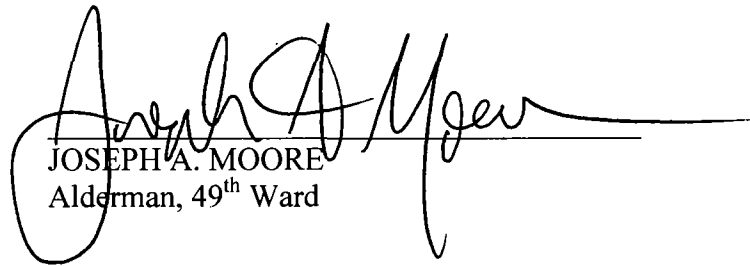

JOSEPH A. MOORE
Alderman, 49th Ward



City of Chicago



O2013-4266

Office of the City Clerk Document Tracking Sheet

Meeting Date:	6/5/2013
Sponsor(s):	Moreno, Proco Joe (1)
Type:	Ordinance
Title:	Grant(s) of privilege in public way for Jay's Beef of Chicago, Inc.
Committee(s) Assignment:	Committee on Transportation and Public Way

ORDINANCE
JAY'S BEEF OF CHICAGO, INC.
Acct. No. 309567 - 1
Permit No. 1106621

Be It Ordained by the City Council of the City of Chicago:

SECTION 1. Permission and authority are hereby given and granted to JAY'S BEEF OF CHICAGO, INC., upon the terms and subject to the conditions of this ordinance to maintain and use, as now constructed, two (2) Light Fixture(s) projecting over the public right-of-way adjacent to its premises known as 2255 W. North Ave..

Said Light Fixture(s) at W. North Avenue measure(s):

One (1) at one point six six (1.66) foot in length, point eight three (.83) feet in width and ten (10) feet above grade level.

One (1) at one point eight three (1.83) foot in length, point eight three (.83) feet in width and ten (10) feet above grade level.

The location of said privilege shall be as shown on prints kept on file with the Department of Business Affairs and Consumer Protection and the Office of the City Clerk.

Said privilege shall be constructed in accordance with plans and specifications approved by the Department of Transportation (Division of Project Development).

This grant of privilege in the public way shall be subject to the provisions of Section 10-28-015 and all other required provisions of the Municipal Code of Chicago.


The grantee shall pay to the City of Chicago as compensation for the privilege #1106621 herein granted the sum of eighty (\$80.00) per annum in advance.

A 25% penalty will be added for payments received after due date.

The permit holder agrees to hold the City of Chicago harmless for any damage, relocation or replacement costs associated with damage, relocation or removal of private property caused by the City performing work in the public way.


Authority herein given and granted for a period of five (5) years from and after 04/09/2013.

Alderman _____

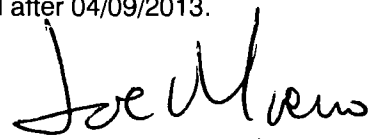

Proco Joe Moreno 1st Ward

2253 North Avenue

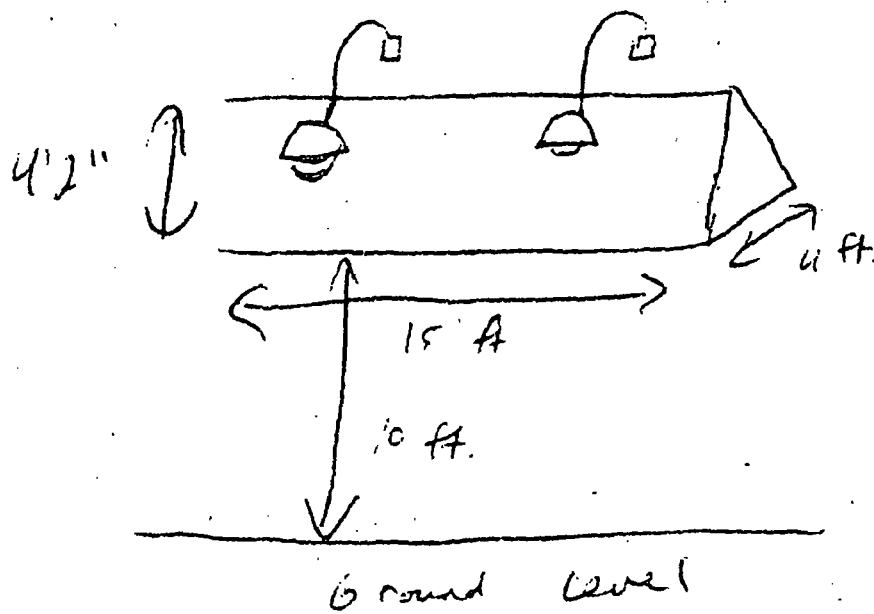



06/05/2013

Alderman Proco Joe Moreno
Ward # 01
City of Chicago
City Hall, Room **300**
121 North LaSalle Street
Chicago, Illinois 60602

Re: An ordinance to use and maintain a portion of the public right-of-way for **two (2) light fixture(s)** for
JAY'S BEEF OF CHICAGO, INC., adjacent to the premises known as **2255 W. North Ave.**.

Dear Alderman **Proco Joe Moreno**:

The applicant referenced above has requested the use of the public right-of-way for a **light fixture(s)**. An ordinance has been prepared by the Department of Business Affairs and Consumer Protection – Business Assistance Center - Public Way Use Unit for presentation to the City Council. Because this request was made for properties located in your ward, as approved by you as per the attached, I respectfully request that you introduce the attached ordinance at the next City Council meeting.

If you have any questions regarding this ordinance, please contact Anthony Bertuca at (312) 744-5506.

Department of Business Affairs and Consumer Protection



City of Chicago



O2013-4267

Office of the City Clerk

Document Tracking Sheet

Meeting Date:	6/5/2013
Sponsor(s):	Moreno, Proco Joe (1)
Type:	Ordinance
Title:	Grant(s) of privilege in public way for Ask Nagel Realty -- sign
Committee(s) Assignment:	Committee on Transportation and Public Way

ORDINANCE
ASK NAGEL REALTY
Acct. No. 379636 - 1
Permit No. 1105458

Be It Ordained by the City Council of the City of Chicago:

SECTION 1. Permission and authority are hereby given and granted to ASK NAGEL REALTY, upon the terms and subject to the conditions of this ordinance to maintain and use one (1) sign(s) projecting over the public right-of-way attached to its premises known as 1919 W. Division St..

Said sign structure(s) measures as follows; along W DIVISION ST:

One (1) at thirteen point zero eight (13.08) feet in length, three (3) feet in height and twelve (12) feet above grade level.

The location of said privilege shall be as shown on prints kept on file with the Department of Business Affairs and Consumer Protection and the Office of the City Clerk.

Said privilege shall be constructed in accordance with plans and specifications approved by the Department of Transportation (Division of Project Development) and Zoning Department - Signs.

This grant of privilege in the public way shall be subject to the provisions of Section 10-28-015 and all other required provisions of the Municipal Code of Chicago.


The grantee shall pay to the City of Chicago as compensation for the privilege #1105458 herein granted the sum of three hundred (\$300.00) per annum in advance.

A 25% penalty will be added for payments received after due date.

The permit holder agrees to hold the City of Chicago harmless for any damage, relocation or replacement costs associated with damage, relocation or removal of private property caused by the City performing work in the public way.

Authority herein given and granted for a period of five (5) years from and after Date of Passage.

Alderman _____

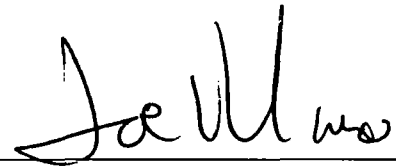

Proco Joe Moreno 1st Ward



157"

36"

23.25"

153"

26' storefront

Dayview

Nightview

Front & Backlit letters

Back lit letters

Backboard (alu-panel)

Light Baby Blue 108 Fdc Vinyl

BLACK

WHITE

1" Black Color Trim Cap

White LED Modules

Ceramic Bushings

3/16" Acrylic Letter Face

12volt dc 150watt transformer

CONNECTION TO EXISTING ELECTRIC

CHANNEL LETTER DETAIL

NOT SCALE

WORK DESCRIPTION

LED-LIT Channel Letters

Attached to Raceway on

Front of Business

	Store Name: ASK NAGEL REALTY Location: 1919 W. DIVISION CHICAGO, ILLINOIS	Client Name: Phone: Landlord: Address:	Client Approval (signature) _____ Date _____ Landlord Approval (signature) _____ Date _____	Sales Rep: SEAN PARK Designer: SEAN PARK 
--	--	--	---	---



06/05/2013

Alderman Proco Joe Moreno
Ward # 01
City of Chicago
City Hall, Room 300
121 North LaSalle Street
Chicago, Illinois 60602

Re: An ordinance to use and maintain a portion of the public right-of-way for **one (1) sign(s)** for **ASK NAGEL REALTY**, adjacent to the premises known as **1919 W. Division St.**.

Dear Alderman **Proco Joe Moreno**:

The applicant referenced above has requested the use of the public right-of-way for a **sign(s)**. An ordinance has been prepared by the Department of Business Affairs and Consumer Protection – Business Assistance Center - Public Way Use Unit for presentation to the City Council. Because this request was made for properties located in your ward, as approved by you as per the attached, I respectfully request that you introduce the attached ordinance at the next City Council meeting.

If you have any questions regarding this ordinance, please contact Anthony Bertuca at (312) 744-5506.

Department of Business Affairs and Consumer Protection



City of Chicago



O2013-4268

Office of the City Clerk Document Tracking Sheet

Meeting Date:	6/5/2013
Sponsor(s):	Moreno, Proco Joe (1)
Type:	Ordinance
Title:	Grant(s) of privilege in public way for Ask Nagel Realty - park benches
Committee(s) Assignment:	Committee on Transportation and Public Way

ORDINANCE
ASK NAGEL REALTY
Acct. No. 379636 - 1
Permit No. 1106507

Be It Ordained by the City Council of the City of Chicago:

SECTION 1. Permission and authority are hereby given and granted to ASK NAGEL REALTY, upon the terms and subject to the conditions of this ordinance to construct, install, maintain and use two (2) Park bench(s) on the public right-of-way adjacent to its premises known as 1919 W. Division St..

Said Park bench(s) at W. Division measure(s):

One (1) at seven (7) feet in length, and two point five (2.5) feet in width for a total of seventeen point five (17.5) square feet.

One (1) at nine (9) feet in length, and two (2) feet in width for a total of eighteen (18) square feet.

The location of said privilege shall be as shown on prints kept on file with the Department of Business Affairs and Consumer Protection and the Office of the City Clerk.

Said privilege shall be constructed in accordance with plans and specifications approved by the Department of Transportation (Division of Project Development).

This grant of privilege in the public way shall be subject to the provisions of Section 10-28-015 and all other required provisions of the Municipal Code of Chicago.

The grantee shall pay to the City of Chicago as compensation for the privilege #1106507 herein granted the sum of one hundred fifty (\$150.00) per annum in advance.

A 25% penalty will be added for payments received after due date.


The permit holder agrees to hold the City of Chicago harmless for any damage, relocation or replacement costs associated with damage, relocation or removal of private property caused by the City performing work in the public way.


Authority herein given and granted for a period of five (5) years from and after Date of Passage.

Alderman _____



Proco Joe Moreno 1st Ward

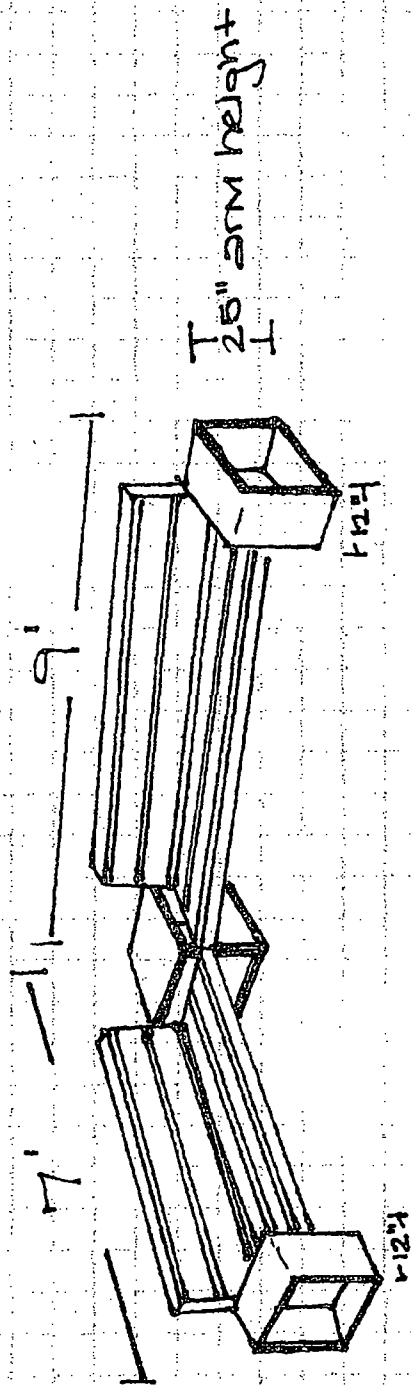

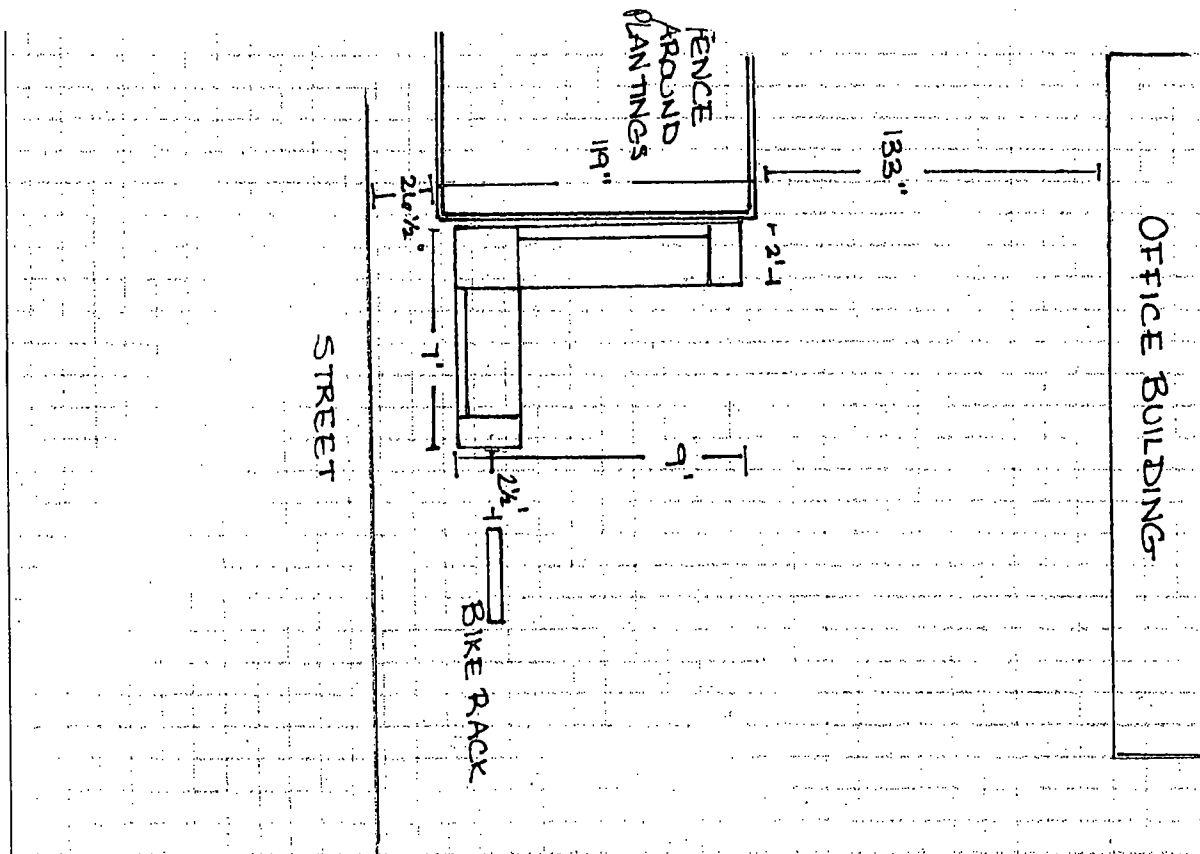



06/05/2013

Alderman Proco Joe Moreno
Ward # 01
City of Chicago
City Hall, Room 300
121 North LaSalle Street
Chicago, Illinois 60602

Re: An ordinance to use and maintain a portion of the public right-of-way for **two (2) park bench(s)** for **ASK NAGEL REALTY**, adjacent to the premises known as **1919 W. Division St..**

Dear Alderman **Proco Joe Moreno**:

The applicant referenced above has requested the use of the public right-of-way for a **park bench(s)**. An ordinance has been prepared by the Department of Business Affairs and Consumer Protection – Business Assistance Center - Public Way Use Unit for presentation to the City Council. Because this request was made for properties located in your ward, as approved by you as per the attached, I respectfully request that you introduce the attached ordinance at the next City Council meeting.

If you have any questions regarding this ordinance, please contact Anthony Bertuca at (312) 744-5506.

Department of Business Affairs and Consumer Protection



City of Chicago



O2013-4269

Office of the City Clerk

Document Tracking Sheet

Meeting Date:	6/5/2013
Sponsor(s):	Moreno, Proco Joe (1) Waguespack, Scott (32)
Type:	Ordinance
Title:	Grant(s) of privilege in public way for Chris' Bar
Committee(s) Assignment:	Committee on Transportation and Public Way

ORDINANCE
CHRIS' BAR
Acct. No. 62498 - 1
Permit No. 1105556

Be It Ordained by the City Council of the City of Chicago:

SECTION 1. Permission and authority are hereby given and granted to CHRIS' BAR, upon the terms and subject to the conditions of this ordinance to maintain and use one (1) sign(s) projecting over the public right-of-way attached to its premises known as 1610 W. North Ave..

Said sign structure(s) measures as follows; along W. North Avenue:

One (1) at four (4) feet in length, two (2) feet in height and twenty-three (23) feet above grade level.

The location of said privilege shall be as shown on prints kept on file with the Department of Business Affairs and Consumer Protection and the Office of the City Clerk.

Said privilege shall be constructed in accordance with plans and specifications approved by the Department of Transportation (Division of Project Development) and Zoning Department - Signs.

This grant of privilege in the public way shall be subject to the provisions of Section 10-28-015 and all other required provisions of the Municipal Code of Chicago.


The grantee shall pay to the City of Chicago as compensation for the privilege #1105556 herein granted the sum of one hundred (\$100.00) per annum in advance.

A 25% penalty will be added for payments received after due date.


The permit holder agrees to hold the City of Chicago harmless for any damage, relocation or replacement costs associated with damage, relocation or removal of private property caused by the City performing work in the public way.

Authority herein given and granted for a period of five (5) years from and after 02/06/2013.

Alderman _____

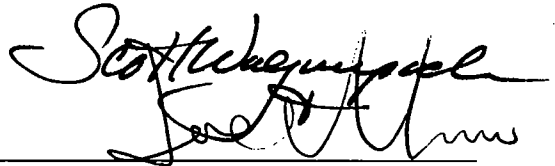

Proco Joe Moreno 1st Ward

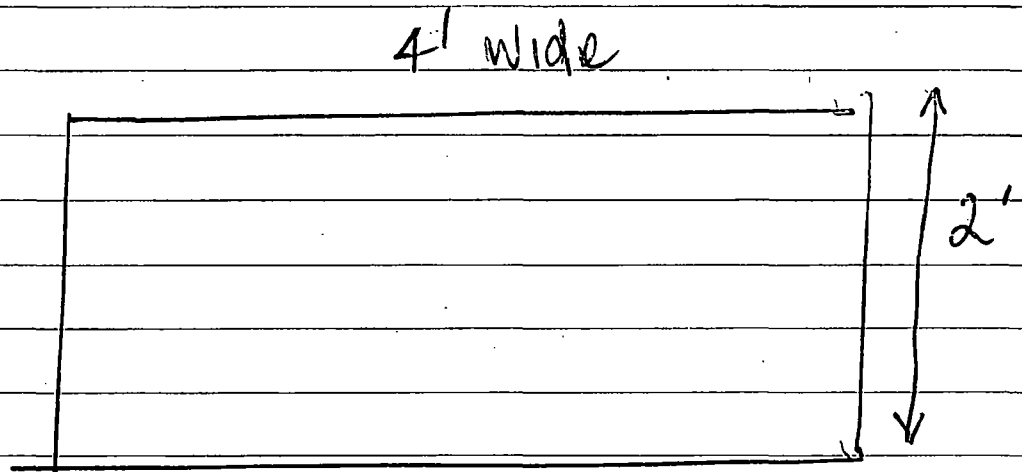

23' feet from Sidewalk



04/10/2013

Alderman Proco Joe Moreno
Ward # **01**
City of Chicago
City Hall, Room **300**
121 North LaSalle Street
Chicago, Illinois 60602

Re: An ordinance to use and maintain a portion of the public right-of-way for **one (1) sign(s)** for **CHRIS' BAR**, adjacent to the premises known as **1610 W. North Ave..**

Dear Alderman **Proco Joe Moreno**:

The applicant referenced above has requested the use of the public right-of-way for a **sign(s)**. An ordinance has been prepared by the Department of Business Affairs and Consumer Protection – Business Assistance Center - Public Way Use Unit for presentation to the City Council. Because this request was made for properties located in your ward, as approved by you as per the attached, I respectfully request that you introduce the attached ordinance at the next City Council meeting.

If you have any questions regarding this ordinance, please contact Anthony Bertuca at (312) 744-5506.

Department of Business Affairs and Consumer Protection



City of Chicago



O2013-4270

Office of the City Clerk

Document Tracking Sheet

Meeting Date:	6/5/2013
Sponsor(s):	Moreno, Proco Joe (1)
Type:	Ordinance
Title:	Grant(s) of privilege in public way for Stems
Committee(s) Assignment:	Committee on Transportation and Public Way

ORDINANCE
STEMS
Acct. No. 207551 - 2
Permit No. 1106010

Be It Ordained by the City Council of the City of Chicago:

SECTION 1. Permission and authority are hereby given and granted to STEMS, upon the terms and subject to the conditions of this ordinance to maintain and use, as now constructed, two (2) Planter(s) on the public right-of-way for beautification purposes adjacent to its premises known as 850 N. Ashland Ave..

Said Planter(s) at N. Ashland measure(s):

Two (2) at one point four one (1.41) foot in length, and one point four one (1.41) foot in width for a total of three point nine eight (3.98) square feet.

Grantee must allow the required clear and unobstructed space for pedestrian passage at all times per rules and regulations approved by the Department of Transportation.

The location of said privilege shall be as shown on prints kept on file with the Department of Business Affairs and Consumer Protection and the Office of the City Clerk.

Said privilege shall be constructed in accordance with plans and specifications approved by the Department of Planning and Development and Department of Transportation (Division of Project Development).

This grant of privilege in the public way shall be subject to the provisions of Section 10-28-015 and all other required provisions of the Municipal Code of Chicago.

The grantee shall pay to the City of Chicago as compensation for the privilege #1106010 herein granted the sum of zero (\$0.00) per annum in advance.

A 25% penalty will be added for payments received after due date.

The permit holder agrees to hold the City of Chicago harmless for any damage, relocation or replacement costs associated with damage, relocation or removal of private property caused by the City performing work in the public way.

Authority herein given and granted for a period of five (5) years from and after 02/06/2013.


Alderman



Proco Joe Moreno 1st Ward

Application to use the Public Right of Way

planter / 2 / 850 N Ashland Ave

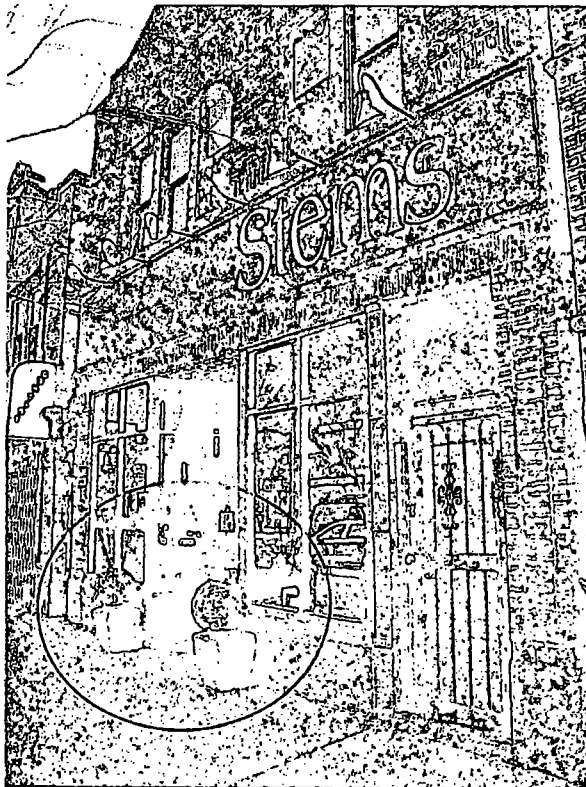

On the West side of Ashland Ave at
850 N Ashland Ave

Ashland Avenue, a major, four lane
boulevard, divided two way, north/
south, asphalt paved roadway with
parking on both sides

Length 1.41

Width .1.41

Height / Height Above Grade 3





06/05/2013

Alderman **Proco Joe Moreno**
Ward # **01**
City of Chicago
City Hall, Room **300**
121 North LaSalle Street
Chicago, Illinois 60602

Re: An ordinance to use and maintain a portion of the public right-of-way for **two (2) planter(s)** for **STEMS**, adjacent to the premises known as **850 N. Ashland Ave.**

Dear Alderman **Proco Joe Moreno**:

The applicant referenced above has requested the use of the public right-of-way for a **planter(s)**. An ordinance has been prepared by the Department of Business Affairs and Consumer Protection – Business Assistance Center - Public Way Use Unit for presentation to the City Council. Because this request was made for properties located in your ward, as approved by you as per the attached, I respectfully request that you introduce the attached ordinance at the next City Council meeting.

If you have any questions regarding this ordinance, please contact Anthony Bertuca at (312) 744-5506.

Department of Business Affairs and Consumer Protection



City of Chicago



O2013-4271

Office of the City Clerk

Document Tracking Sheet

Meeting Date:	6/5/2013
Sponsor(s):	Moreno, Proco Joe (1)
Type:	Ordinance
Title:	Grant(s) of privilege in public way for Paladar
Committee(s) Assignment:	Committee on Transportation and Public Way

ORDINANCE
PALADAR
Acct. No. 317287 - 1
Permit No. 1106113

Be It Ordained by the City Council of the City of Chicago:

SECTION 1. Permission and authority are hereby given and granted to PALADAR, upon the terms and subject to the conditions of this ordinance to maintain and use, as now constructed, five (5) Planter(s) on the public right-of-way for beautification purposes adjacent to its premises known as 2252 N. Western Ave..

Said Planter(s) at N. Western Avenue measure(s):

Three (3) at one (1) foot in length, and three (3) feet in width for a total of nine (9) square feet.

Said Planter(s) at W. Belden Avenue measure(s):

Two (2) at one (1) foot in length, and three (3) feet in width for a total of six (6) square feet.

Grantee must allow the required clear and unobstructed space for pedestrian passage at all times per rules and regulations approved by the Department of Transportation.

The location of said privilege shall be as shown on prints kept on file with the Department of Business Affairs and Consumer Protection and the Office of the City Clerk.

Said privilege shall be constructed in accordance with plans and specifications approved by the Department of Planning and Development and Department of Transportation (Division of Project Development).

This grant of privilege in the public way shall be subject to the provisions of Section 10-28-015 and all other required provisions of the Municipal Code of Chicago.


The grantee shall pay to the City of Chicago as compensation for the privilege #1106113 herein granted the sum of zero (\$0.00) per annum in advance.

A 25% penalty will be added for payments received after due date.

The permit holder agrees to hold the City of Chicago harmless for any damage, relocation or replacement costs associated with damage, relocation or removal of private property caused by the City performing work in the public way.

Authority herein given and granted for a period of five (5) years from and after 02/06/2013.

Alderman _____

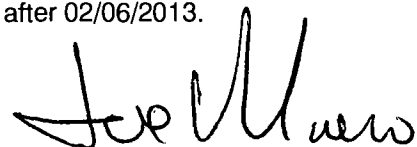

Proco Joe Moreno 1st Ward

(18 unread) att.net Mail, elcid@att.net

Page 1 of 1

2013-03-28 15.12.47.jpg



Image 1 of 1

Close



Department of Business Affairs and Consumer Protection
Business Assistance Center - Public Way Use Unit
City Hall - 121 N. LaSalle Street, Room 800 • Chicago, IL 60602
(312)-74-GOBIZ. (312)-744-6249 • (312) 744-1944 (TTY)
<http://www.cityofchicago.org/bacp>

06/05/2013

Alderman Proco Joe Moreno
Ward # 01
City of Chicago
City Hall, Room 300
121 North LaSalle Street
Chicago, Illinois 60602

Re: An ordinance to use and maintain a portion of the public right-of-way for **five (5) planter(s)** for **PALADAR**, adjacent to the premises known as **2252 N. Western Ave..**

Dear Alderman **Proco Joe Moreno**:

The applicant referenced above has requested the use of the public right-of-way for a **planter(s)**. An ordinance has been prepared by the Department of Business Affairs and Consumer Protection – Business Assistance Center - Public Way Use Unit for presentation to the City Council. Because this request was made for properties located in your ward, as approved by you as per the attached, I respectfully request that you introduce the attached ordinance at the next City Council meeting.

If you have any questions regarding this ordinance, please contact Anthony Bertuca at (312) 744-5506.

Department of Business Affairs and Consumer Protection



City of Chicago



O2013-4272

Office of the City Clerk

Document Tracking Sheet

Meeting Date:	6/5/2013
Sponsor(s):	Moreno, Proco Joe (1) Waguespack, Scott (32)
Type:	Ordinance
Title:	Grant(s) of privilege in public way for Thai Lagoon Restaurant - sign
Committee(s) Assignment:	Committee on Transportation and Public Way

ORDINANCE
THAI LAGOON RESTAURANT
Acct. No. 17000 - 1
Permit No. 1106909

Be It Ordained by the City Council of the City of Chicago:

SECTION 1. Permission and authority are hereby given and granted to THAI LAGOON RESTAURANT, upon the terms and subject to the conditions of this ordinance to maintain and use one (1) sign(s) projecting over the public right-of-way attached to its premises known as 2322 W. North Ave..

Said sign structure(s) measures as follows; along W.NORTH AV.:
One (1) at four (4) feet in length, one (1) foot in height and nine (9) feet above grade level.

The location of said privilege shall be as shown on prints kept on file with the Department of Business Affairs and Consumer Protection and the Office of the City Clerk.

Said privilege shall be constructed in accordance with plans and specifications approved by the Department of Transportation (Division of Project Development) and Zoning Department - Signs.


This grant of privilege in the public way shall be subject to the provisions of Section 10-28-015 and all other required provisions of the Municipal Code of Chicago.



The grantee shall pay to the City of Chicago as compensation for the privilege #1106909 herein granted the sum of one hundred (\$100.00) per annum in advance.

A 25% penalty will be added for payments received after due date.

The permit holder agrees to hold the City of Chicago harmless for any damage, relocation or replacement costs associated with damage, relocation or removal of private property caused by the City performing work in the public way.

Authority herein given and granted for a period of five (5) years from and after 05/09/2012.

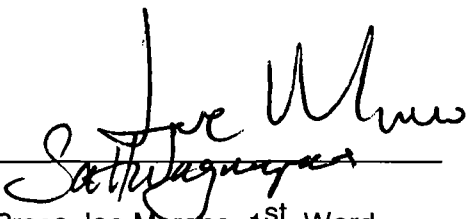Alderman _____

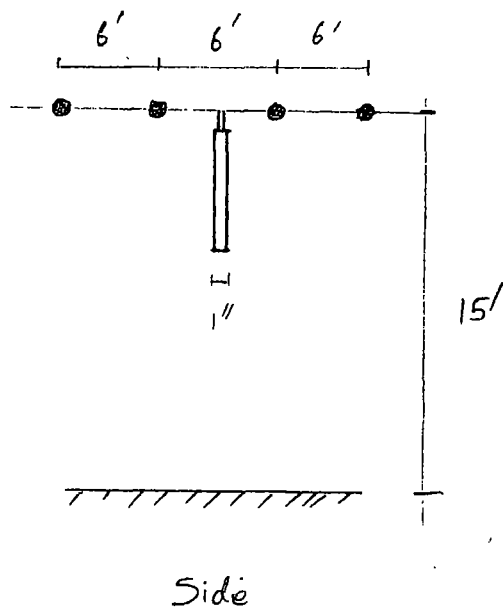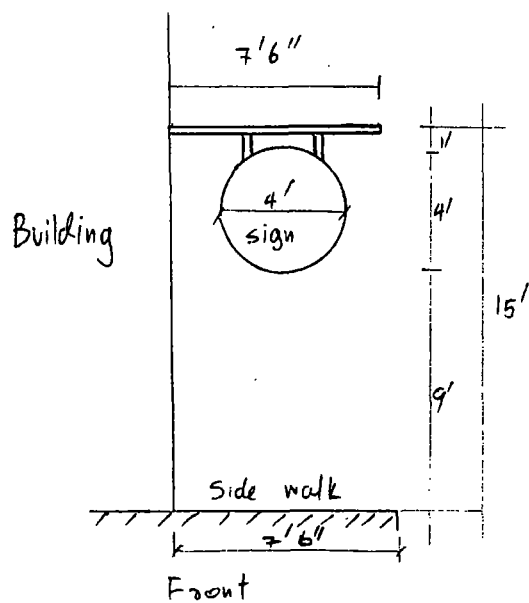Proco Joe Moreno 1st Ward



Sign = 4' Diameter 1" width.

High Above Grade = 15'

High Above Grade = 9'

= 7'6"

walk = 7'6"



Department of Business Affairs and Consumer Protection
Business Assistance Center - Public Way Use Unit
City Hall - 121 N. LaSalle Street, Room 800 • Chicago, IL 60602
(312)-74-GOBIZ (312-744-6249) • (312) 744-1944 (TTY)
<http://www.cityofchicago.org/bacp>

06/05/2013

Alderman Proco Joe Moreno
Ward # 01
City of Chicago
City Hall, Room 300
121 North LaSalle Street
Chicago, Illinois 60602

Re: An ordinance to use and maintain a portion of the public right-of-way for **one (1) sign(s)** for **THAI LAGOON RESTAURANT**, adjacent to the premises known as **2322 W. North Ave..**

Dear Alderman **Proco Joe Moreno**:

The applicant referenced above has requested the use of the public right-of-way for a **sign(s)**. An ordinance has been prepared by the Department of Business Affairs and Consumer Protection – Business Assistance Center - Public Way Use Unit for presentation to the City Council. Because this request was made for properties located in your ward, as approved by you as per the attached, I respectfully request that you introduce the attached ordinance at the next City Council meeting.

If you have any questions regarding this ordinance, please contact Anthony Bertuca at (312) 744-5506.

Department of Business Affairs and Consumer Protection



City of Chicago



O2013-4273

Office of the City Clerk

Document Tracking Sheet

Meeting Date:	6/5/2013
Sponsor(s):	Moreno, Proco Joe (1) Waguespack, Scott (32)
Type:	Ordinance
Title:	Grant(s) of privilege in public way for Thai Lagoon Restaurant - light fixture
Committee(s) Assignment:	Committee on Transportation and Public Way

ORDINANCE
THAI LAGOON RESTAURANT
Acct. No. 17000 - 1
Permit No. 1106908

Be It Ordained by the City Council of the City of Chicago:

SECTION 1. Permission and authority are hereby given and granted to THAI LAGOON RESTAURANT, upon the terms and subject to the conditions of this ordinance to maintain and use, as now constructed, four (4) Light Fixture(s) projecting over the public right-of-way adjacent to its premises known as 2322 W. North Ave..

Said Light Fixture(s) at W. north measure(s):

Four (4) at one (1) foot in length, one (1) foot in width and fifteen (15) feet above grade level.

The location of said privilege shall be as shown on prints kept on file with the Department of Business Affairs and Consumer Protection and the Office of the City Clerk.

Said privilege shall be constructed in accordance with plans and specifications approved by the Department of Transportation (Division of Project Development).

This grant of privilege in the public way shall be subject to the provisions of Section 10-28-015 and all other required provisions of the Municipal Code of Chicago.

The grantee shall pay to the City of Chicago as compensation for the privilege #1106908 herein granted the sum of ninety (\$90.00) per annum in advance.



A 25% penalty will be added for payments received after due date.

The permit holder agrees to hold the City of Chicago harmless for any damage, relocation or replacement costs associated with damage, relocation or removal of private property caused by the City performing work in the public way.

Authority herein given and granted for a period of five (5) years from and after 01/09/2013.

Alderman _____

Proco Joe Moreno 1st Ward

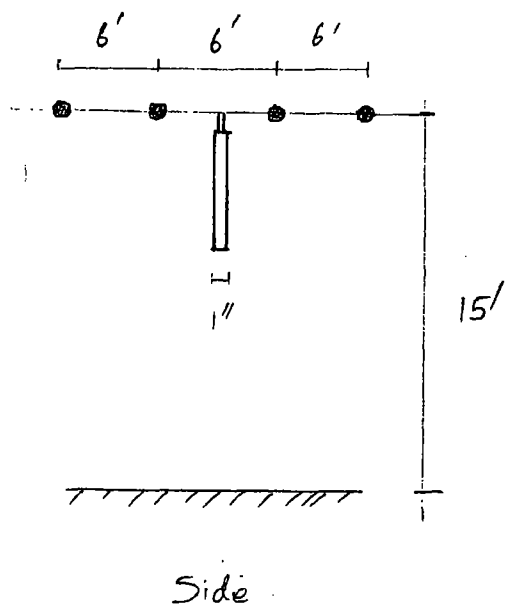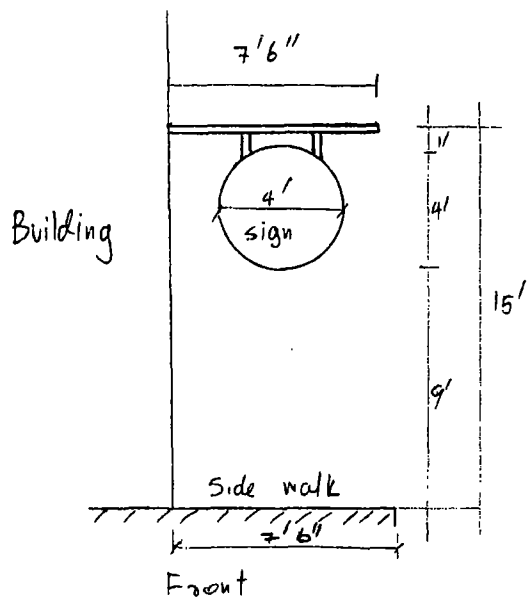

Sign = 4' Diameter 1" width.

- High Above Grade = 15'

- High Above Grade = 9'

= 7'6"

walk = 7'6"



06/05/2013

Alderman Proco Joe Moreno
Ward # 01
City of Chicago
City Hall, Room 300
121 North LaSalle Street
Chicago, Illinois 60602

Re: An ordinance to use and maintain a portion of the public right-of-way for **four (4) light fixture(s)** for
THAI LAGOON RESTAURANT, adjacent to the premises known as **2322 W. North Ave..**

Dear Alderman **Proco Joe Moreno**:

The applicant referenced above has requested the use of the public right-of-way for a **light fixture(s)**. An ordinance has been prepared by the Department of Business Affairs and Consumer Protection – Business Assistance Center - Public Way Use Unit for presentation to the City Council. Because this request was made for properties located in your ward, as approved by you as per the attached, I respectfully request that you introduce the attached ordinance at the next City Council meeting.

If you have any questions regarding this ordinance, please contact Anthony Bertuca at (312) 744-5506.

Department of Business Affairs and Consumer Protection



City of Chicago



O2013-4277

Office of the City Clerk

Document Tracking Sheet

Meeting Date:	6/5/2013
Sponsor(s):	Moreno, Proco Joe (1)
Type:	Ordinance
Title:	Grant(s) of privilege in public way for DHK Development Corporation - fire escape
Committee(s) Assignment:	Committee on Transportation and Public Way

ORDINANCE
DHK Development Corporation
Acct. No. 381337 - 1
Permit No. 1106770

Be It Ordained by the City Council of the City of Chicago:

SECTION 1. Permission and authority are hereby given and granted to DHK Development Corporation, upon the terms and subject to the conditions of this ordinance to maintain and use, as now constructed, one (1) Fire Escape(s) projecting over the public right-of-way adjacent to its premises known as 1701-1703 W. Division St..

Said Fire Escape(s) at Division measure(s):

One (1) at fourteen (14) feet in length, and thirty (30) feet in width for a total of four hundred twenty (420) square feet.

The location of said privilege shall be as shown on prints kept on file with the Department of Business Affairs and Consumer Protection and the Office of the City Clerk.

Said privilege shall be constructed in accordance with plans and specifications approved by the Department of Transportation (Division of Project Development).

This grant of privilege in the public way shall be subject to the provisions of Section 10-28-015 and all other required provisions of the Municipal Code of Chicago.

The grantee shall pay to the City of Chicago as compensation for the privilege #1106770 herein granted the sum of four hundred (\$400.00) per annum in advance.

A 25% penalty will be added for payments received after due date.


The permit holder agrees to hold the City of Chicago harmless for any damage, relocation or replacement costs associated with damage, relocation or removal of private property caused by the City performing work in the public way.

Authority herein given and granted for a period of five (5) years from and after Date of Passage.

Alderman _____



Proco Joe Moreno 1st Ward

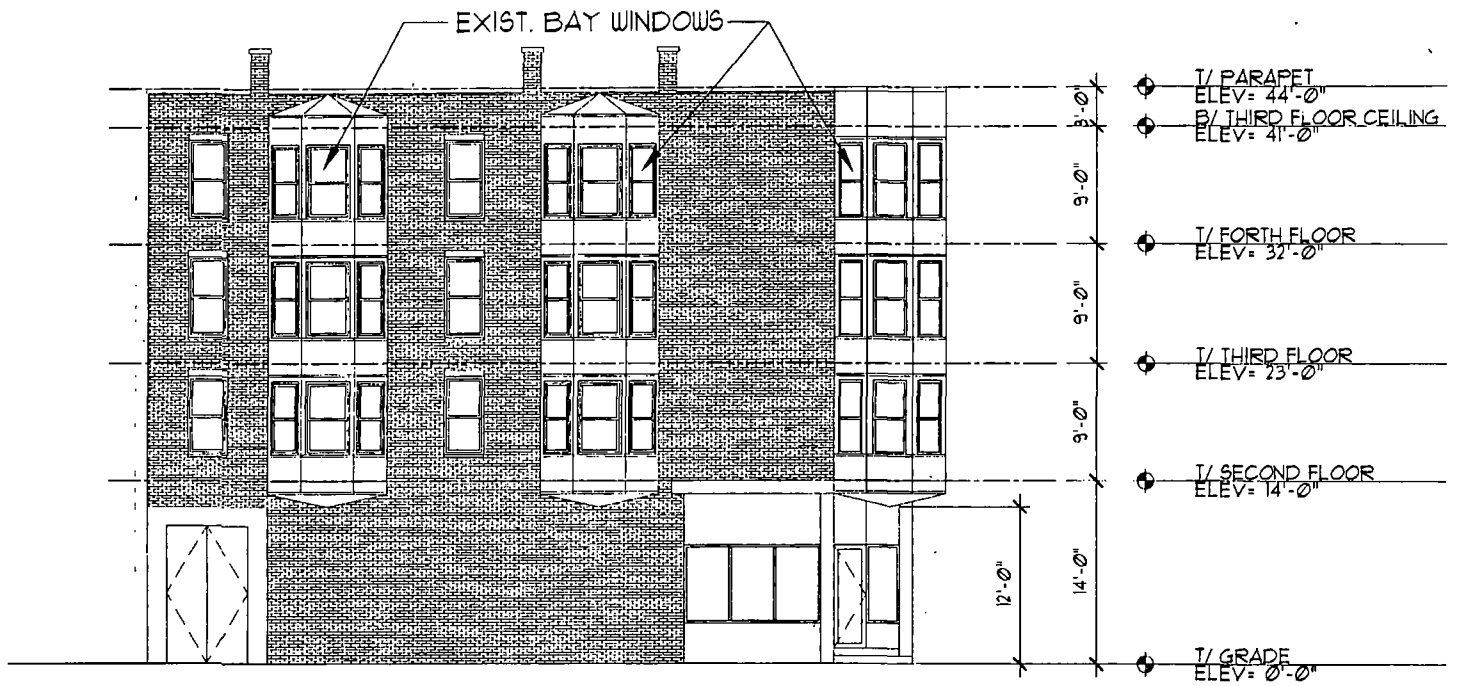



Department of Business Affairs and Consumer Protection
Business Assistance Center - Public Way Use Unit
City Hall - 121 N. LaSalle Street, Room 800 • Chicago, IL 60602
(312)-74-GOBIZ (312-744-6249) • (312) 744-1944 (TTY)
<http://www.cityofchicago.org/bacp>

06/05/2013

Alderman Proco Joe Moreno
Ward # 01
City of Chicago
City Hall, Room **300**
121 North LaSalle Street
Chicago, Illinois 60602

Re: An ordinance to use and maintain a portion of the public right-of-way for **one (1) fire escape(s)** for **DHK Development Corporation**, adjacent to the premises known as **1701-1703 W. Division St..**

Dear Alderman **Proco Joe Moreno**:

The applicant referenced above has requested the use of the public right-of-way for a **fire escape(s)**. An ordinance has been prepared by the Department of Business Affairs and Consumer Protection – Business Assistance Center - Public Way Use Unit for presentation to the City Council. Because this request was made for properties located in your ward, as approved by you as per the attached, I respectfully request that you introduce the attached ordinance at the next City Council meeting.

If you have any questions regarding this ordinance, please contact Anthony Bertuca at (312) 744-5506.

Department of Business Affairs and Consumer Protection



City of Chicago



O2013-4278

Office of the City Clerk

Document Tracking Sheet

Meeting Date:	6/5/2013
Sponsor(s):	Moreno, Proco Joe (1)
Type:	Ordinance
Title:	Grant(s) of privilege in public way for DHK Development Corporation - bay windows
Committee(s) Assignment:	Committee on Transportation and Public Way

ORDINANCE
DHK Development Corporation
Acct. No. 381337 - 1
Permit No. 1106769

Be It Ordained by the City Council of the City of Chicago:

SECTION 1. Permission and authority are hereby given and granted to DHK Development Corporation, upon the terms and subject to the conditions of this ordinance to maintain and use, as now constructed, four (4) Bay Window(s) projecting over the public right-of-way adjacent to its premises known as 1701-1703 W. Division St..

Said Bay Window(s) at Division measure(s):

Two (2) at nine (9) feet in length, and thirty (30) feet in width for a total of five hundred forty (540) square feet.

Said Bay Window(s) at Paulina measure(s):

Two (2) at nine (9) feet in length, and thirty (30) feet in width for a total of five hundred forty (540) square feet.

The location of said privilege shall be as shown on prints kept on file with the Department of Business Affairs and Consumer Protection and the Office of the City Clerk.

Said privilege shall be constructed in accordance with plans and specifications approved by the Department of Transportation (Division of Project Development).

This grant of privilege in the public way shall be subject to the provisions of Section 10-28-015 and all other required provisions of the Municipal Code of Chicago.


The grantee shall pay to the City of Chicago as compensation for the privilege #1106769 herein granted the sum of three hundred (\$300.00) per annum in advance.

A 25% penalty will be added for payments received after due date.



The permit holder agrees to hold the City of Chicago harmless for any damage, relocation or replacement costs associated with damage, relocation or removal of private property caused by the City performing work in the public way.

Authority herein given and granted for a period of five (5) years from and after Date of Passage.

Alderman _____

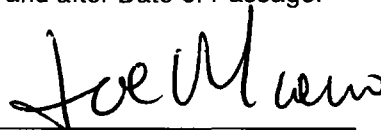

Proco Joe Moreno 1st Ward

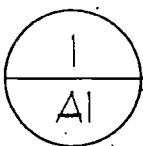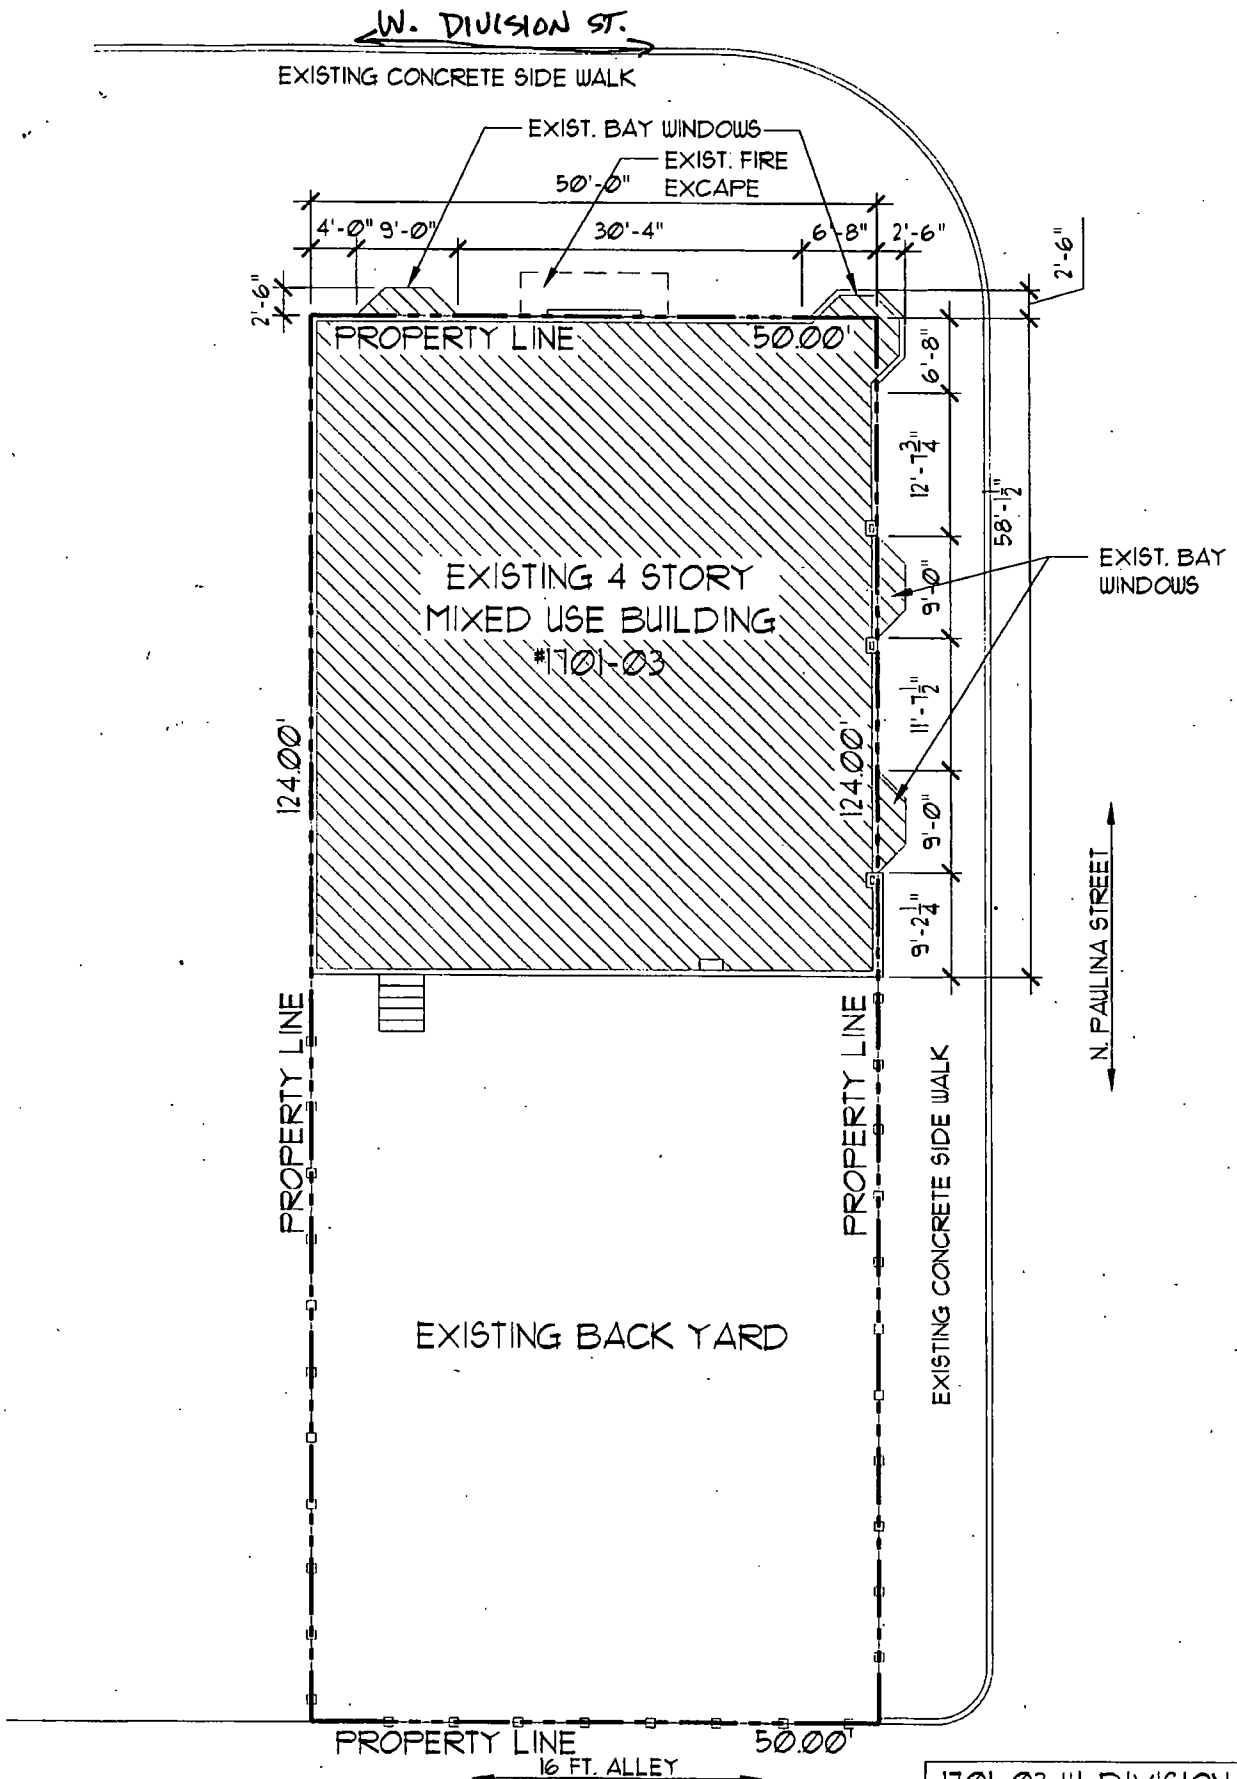

EXISTING SITE PLAN

SCALE: 1/16" = 1'-0"

1701-03 W. DIVISION
CHICAGO, IL 60622
PUBLIC WAY GRANT
OF PRIVILEGE



Department of Business Affairs and Consumer Protection
Business Assistance Center - Public Way Use Unit
City Hall - 121 N. LaSalle Street, Room 800 • Chicago, IL 60602
(312)-74-GOBIZ (312-744-6249) • (312) 744-1944 (TTY)
<http://www.cityofchicago.org/bacp>

06/05/2013

Alderman **Proco Joe Moreno**
Ward # **01**
City of Chicago
City Hall, Room **300**
121 North LaSalle Street
Chicago, Illinois 60602

Re: An ordinance to use and maintain a portion of the public right-of-way for **four (4) bay window(s)** for **DHK Development Corporation**, adjacent to the premises known as **1701-1703 W. Division St..**

Dear Alderman **Proco Joe Moreno**:

The applicant referenced above has requested the use of the public right-of-way for a **bay window(s)**. An ordinance has been prepared by the Department of Business Affairs and Consumer Protection – Business Assistance Center - Public Way Use Unit for presentation to the City Council. Because this request was made for properties located in your ward, as approved by you as per the attached, I respectfully request that you introduce the attached ordinance at the next City Council meeting.

If you have any questions regarding this ordinance, please contact Anthony Bertuca at (312) 744-5506.

Department of Business Affairs and Consumer Protection



City of Chicago



O2013-4216

Office of the City Clerk Document Tracking Sheet

Meeting Date:	6/5/2013
Sponsor(s):	Fioretti, Bob (2)
Type:	Ordinance
Title:	Grant(s) of privilege in public way for Flaco's Tacos LLC
Committee(s) Assignment:	Committee on Transportation and Public Way

ORDINANCE
FLACO'S TACOS, LLC
Acct. No. 330522 - 1
Permit No. 1105326

Be It Ordained by the City Council of the City of Chicago:

SECTION 1. Permission and authority are hereby given and granted to FLACO'S TACOS, LLC, upon the terms and subject to the conditions of this ordinance to maintain and use one (1) sign(s) projecting over the public right-of-way attached to its premises known as 725 S. Dearborn St..

Said sign structure(s) measures as follows; along S. Dearborn:
One (1) at three (3) feet in length, three (3) feet in height and ten (10) feet above grade level.

The location of said privilege shall be as shown on prints kept on file with the Department of Business Affairs and Consumer Protection and the Office of the City Clerk.

Said privilege shall be constructed in accordance with plans and specifications approved by the Department of Transportation (Division of Project Development) and Zoning Department - Signs.

This grant of privilege in the public way shall be subject to the provisions of Section 10-28-015 and all other required provisions of the Municipal Code of Chicago.

The grantee shall pay to the City of Chicago as compensation for the privilege #1105326 herein granted the sum of one hundred (\$100.00) per annum in advance.

A 25% penalty will be added for payments received after due date.

The permit holder agrees to hold the City of Chicago harmless for any damage, relocation or replacement costs associated with damage, relocation or removal of private property caused by the City performing work in the public way.

Authority herein given and granted for a period of five (5) years from and after Date of Passage.

Alderman

Bob Fioretti 2nd Ward



100-10



06/05/2013

Alderman Bob Fioretti
Ward # 02
City of Chicago
City Hall, Room **300**
121 North LaSalle Street
Chicago, Illinois 60602

Re: An ordinance to use and maintain a portion of the public right-of-way for **one (1) sign(s)** for
FLACO'S TACOS, LLC, adjacent to the premises known as **725 S. Dearborn St..**

Dear Alderman **Bob Fioretti**:

The applicant referenced above has requested the use of the public right-of-way for a **sign(s)**. An ordinance has been prepared by the Department of Business Affairs and Consumer Protection – Business Assistance Center - Public Way Use Unit for presentation to the City Council. Because this request was made for properties located in your ward, as approved by you as per the attached, I respectfully request that you introduce the attached ordinance at the next City Council meeting.

If you have any questions regarding this ordinance, please contact Anthony Bertuca at (312) 744-5506.

Department of Business Affairs and Consumer Protection



City of Chicago



O2013-4218

Office of the City Clerk

Document Tracking Sheet

Meeting Date:	6/5/2013
Sponsor(s):	Fioretti, Bob (2)
Type:	Ordinance
Title:	Grant(s) of privilege in public way for 233 S Wacker LLC
Committee(s) Assignment:	Committee on Transportation and Public Way

ORDINANCE
233 S WACKER LLC
Acct. No. 286120 - 1
Permit No. 1103459

Be It Ordained by the City Council of the City of Chicago:

SECTION 1. Permission and authority are hereby given and granted to 233 S WACKER LLC, upon the terms and subject to the conditions of this ordinance to maintain and use, as now constructed, ten (10) Planter(s) on the public right-of-way for beautification purposes adjacent to its premises known as 233 S. Wacker Dr..

Said Planter(s) at S. Franklin measure(s):

One (1) at sixty-three (63) feet in length, and six (6) feet in width for a total of three hundred seventy-eight (378) square feet.

Six (6) at twelve (12) feet in length, and six (6) feet in width for a total of four hundred thirty-two (432) square feet.

One (1) at twenty-seven (27) feet in length, and six (6) feet in width for a total of one hundred sixty-two (162) square feet.

One (1) at twenty-two (22) feet in length, and six (6) feet in width for a total of one hundred thirty-two (132) square feet.

One (1) at forty-two (42) feet in length, and six (6) feet in width for a total of two hundred fifty-two (252) square feet.

Grantee must allow the required clear and unobstructed space for pedestrian passage at all times per rules and regulations approved by the Department of Transportation.

The location of said privilege shall be as shown on prints kept on file with the Department of Business Affairs and Consumer Protection and the Office of the City Clerk.

Said privilege shall be constructed in accordance with plans and specifications approved by the Department of Planning and Development and Department of Transportation (Division of Project Development).

This grant of privilege in the public way shall be subject to the provisions of Section 10-28-015 and all other required provisions of the Municipal Code of Chicago.

The grantee shall pay to the City of Chicago as compensation for the privilege #1103459 herein granted the sum of zero (\$.00) per annum in advance.

A 25% penalty will be added for payments received after due date.

The permit holder agrees to hold the City of Chicago harmless for any damage, relocation or replacement costs associated with damage, relocation or removal of private property caused by the City performing work in the public way.

Authority herein given and granted for a period of five (5) years from and after 09/04/2012.

Alderman

Bob Fioretti 2nd Ward

Page 1



EYE-LEVEL PERSPECTIVE FACING NORTH

BIRD'S EYE PERSPECTIVE FACING NORTH-WEST

STREET LEVEL PERSPECTIVE FACING NORTH-WEST

WILLIS TOWER

FRANKLIN STREETSCAPE

DANIEL WERNBACH & PARTNERS, LTD.
LANDSCAPE ARCHITECTS



20 AUGUST 2011



06/05/2013

Alderman Bob Fioretti
Ward # **02**
City of Chicago
City Hall, Room **300**
121 North LaSalle Street
Chicago, Illinois 60602

Re: An ordinance to use and maintain a portion of the public right-of-way for **ten (10) planter(s)** for **233 S WACKER LLC**, adjacent to the premises known as **233 S. Wacker Dr.**.

Dear **Alderman Bob Fioretti**:

The applicant referenced above has requested the use of the public right-of-way for **planter(s)**. An ordinance has been prepared by the Department of Business Affairs and Consumer Protection – Business Assistance Center - Public Way Use Unit for presentation to the City Council. Because this request was made for properties located in your ward, as approved by you as per the attached, I respectfully request that you introduce the attached ordinance at the next City Council meeting.

If you have any questions regarding this ordinance, please contact Anthony Bertuca at (312) 744-5506.

Department of Business Affairs and Consumer Protection



City of Chicago



O2013-4219

Office of the City Clerk

Document Tracking Sheet

Meeting Date:	6/5/2013
Sponsor(s):	Fioretti, Bob (2)
Type:	Ordinance
Title:	Grant(s) of privilege in public way for Kasey's Tavern
Committee(s) Assignment:	Committee on Transportation and Public Way

ORDINANCE
KASEY'S TAVERN
Acct. No. 7032 - 1
Permit No. 1106894

Be It Ordained by the City Council of the City of Chicago:

SECTION 1. Permission and authority are hereby given and granted to KASEY'S TAVERN, upon the terms and subject to the conditions of this ordinance to maintain and use, as now constructed, five (5) Light Fixture(s) projecting over the public right-of-way adjacent to its premises known as 701 S. Dearborn St..

Said Light Fixture(s) at S. Dearborn measure(s):

Five (5) at three (3) feet in length, three (3) feet in width and thirteen point five (13.5) feet above grade level.

The location of said privilege shall be as shown on prints kept on file with the Department of Business Affairs and Consumer Protection and the Office of the City Clerk.

Said privilege shall be constructed in accordance with plans and specifications approved by the Department of Transportation (Division of Project Development).

This grant of privilege in the public way shall be subject to the provisions of Section 10-28-015 and all other required provisions of the Municipal Code of Chicago.

The grantee shall pay to the City of Chicago as compensation for the privilege #1106894 herein granted the sum of ninety-five (\$95.00) per annum in advance.

A 25% penalty will be added for payments received after due date.


The permit holder agrees to hold the City of Chicago harmless for any damage, relocation or replacement costs associated with damage, relocation or removal of private property caused by the City performing work in the public way.

Authority herein given and granted for a period of five (5) years from and after 06/11/2013.

Alderman

Bob Fioretti 2nd Ward

KASEY'S TAVERN
701 S DEARBORN
CHICAGO IL 60605
312-427-7992

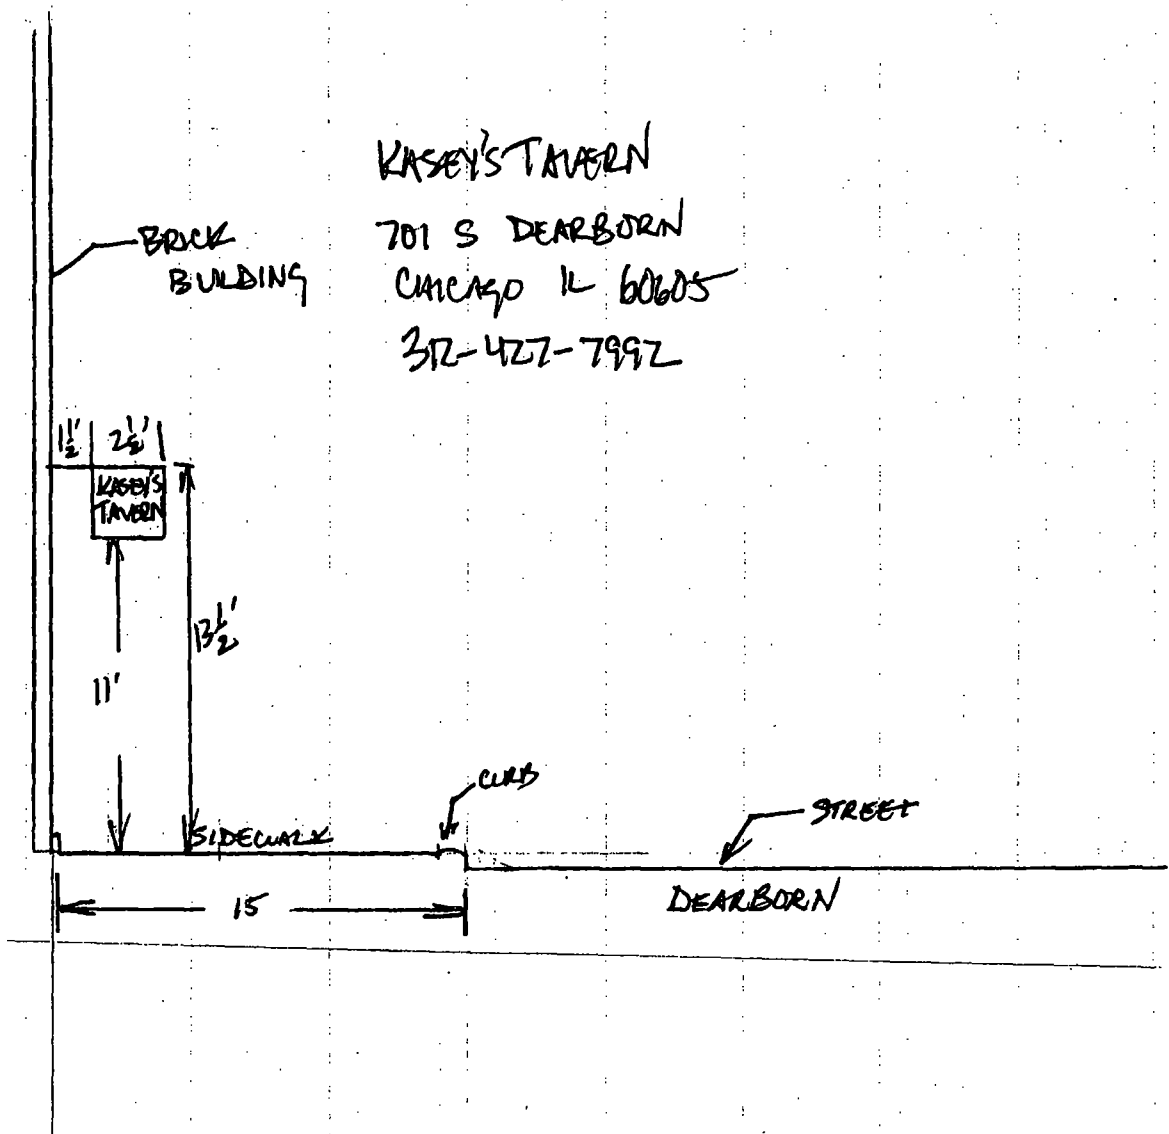

100



06/05/2013

Alderman Bob Fioretti
Ward # 02
City of Chicago
City Hall, Room 300
121 North LaSalle Street
Chicago, Illinois 60602

Re: An ordinance to use and maintain a portion of the public right-of-way for **five (5) light fixture(s)** for **KASEY'S TAVERN**, adjacent to the premises known as **701 S. Dearborn St.**

Dear Alderman **Bob Fioretti**:

The applicant referenced above has requested the use of the public right-of-way for a **light fixture(s)**. An ordinance has been prepared by the Department of Business Affairs and Consumer Protection – Business Assistance Center - Public Way Use Unit for presentation to the City Council. Because this request was made for properties located in your ward, as approved by you as per the attached, I respectfully request that you introduce the attached ordinance at the next City Council meeting.

If you have any questions regarding this ordinance, please contact Anthony Bertuca at (312) 744-5506.

Department of Business Affairs and Consumer Protection



City of Chicago



O2013-4221

Office of the City Clerk

Document Tracking Sheet

Meeting Date:	6/5/2013
Sponsor(s):	Fioretti, Bob (2)
Type:	Ordinance
Title:	Grant(s) of privilege in public way for Loft Development Corporation
Committee(s) Assignment:	Committee on Transportation and Public Way

ORDINANCE
LOFT DEVELOPMENT CORPORATION
Acct. No. 86625 - 4
Permit No. 1106553

Be It Ordained by the City Council of the City of Chicago:

SECTION 1. Permission and authority are hereby given and granted to LOFT DEVELOPMENT CORPORATION, upon the terms and subject to the conditions of this ordinance to maintain and use, as now constructed, thirteen (13) Light Fixture(s) projecting over the public right-of-way adjacent to its premises known as 901 W. Jackson Blvd..

Said Light Fixture(s) at W. Jackson Blvd measure(s):

Thirteen (13) at two (2) feet in length, one (1) foot in width and seven point six seven (7.67) feet above grade level.

The location of said privilege shall be as shown on prints kept on file with the Department of Business Affairs and Consumer Protection and the Office of the City Clerk.

Said privilege shall be constructed in accordance with plans and specifications approved by the Department of Transportation (Division of Project Development).

This grant of privilege in the public way shall be subject to the provisions of Section 10-28-015 and all other required provisions of the Municipal Code of Chicago.

The grantee shall pay to the City of Chicago as compensation for the privilege #1106553 herein granted the sum of one hundred thirty-five (\$135.00) per annum in advance.

A 25% penalty will be added for payments received after due date.


The permit holder agrees to hold the City of Chicago harmless for any damage, relocation or replacement costs associated with damage, relocation or removal of private property caused by the City performing work in the public way.

Authority herein given and granted for a period of five (5) years from and after 02/06/2013.

Alderman

Bob Fioretti 2nd Ward

901 West Jackson
Chicago, Illinois

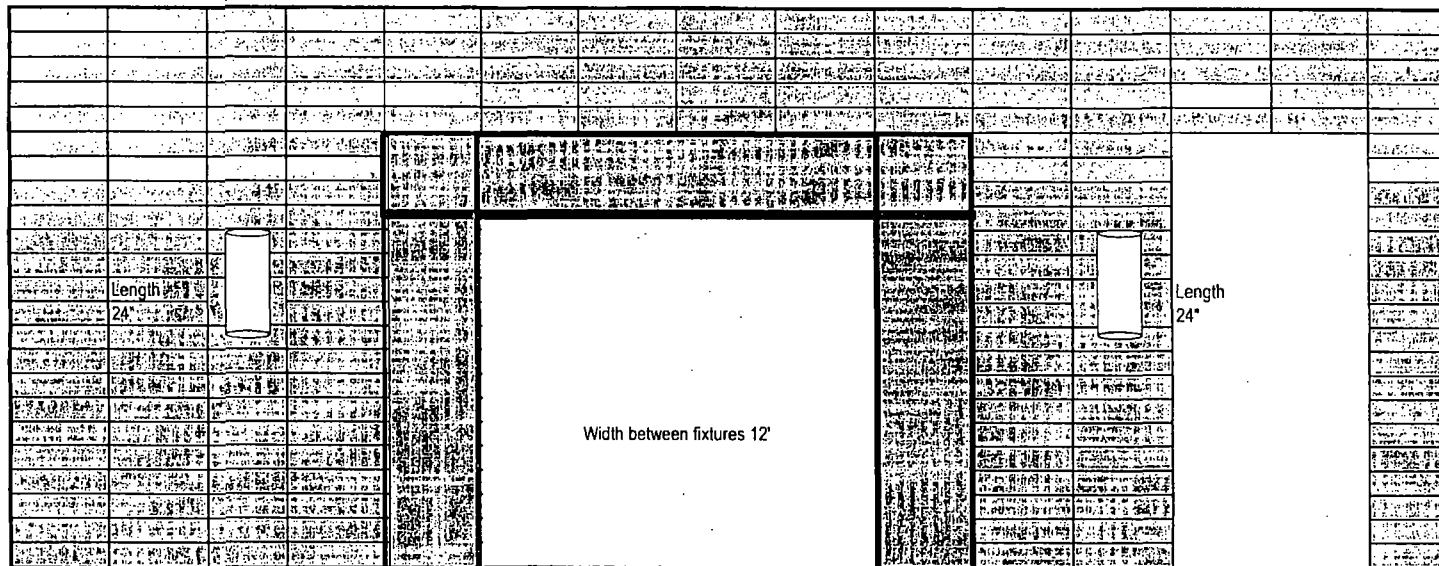

92" from Ground to Fixture

Front Entrance - Door Way

92" from Ground to Fixture

Note: The lights mounted on the building area for the public walkways on Jackson and Peoria Streets which align the outside walkway of Jak's Restaurant at 901 W. Jackson.



06/05/2013

Alderman **Bob Fioretti**
Ward # **02**
City of Chicago
City Hall, Room **300**
121 North LaSalle Street
Chicago, Illinois 60602

Re: An ordinance to use and maintain a portion of the public right-of-way for **thirteen (13) light fixture(s)** for **LOFT DEVELOPMENT CORPORATION**, adjacent to the premises known as **901 W. Jackson Blvd.**

Dear Alderman **Bob Fioretti**:

The applicant referenced above has requested the use of the public right-of-way for a **light fixture(s)**. An ordinance has been prepared by the Department of Business Affairs and Consumer Protection – Business Assistance Center - Public Way Use Unit for presentation to the City Council. Because this request was made for properties located in your ward, as approved by you as per the attached, I respectfully request that you introduce the attached ordinance at the next City Council meeting.

If you have any questions regarding this ordinance, please contact Anthony Bertuca at (312) 744-5506.

Department of Business Affairs and Consumer Protection



City of Chicago



O2013-4588

Office of the City Clerk

Document Tracking Sheet

Meeting Date:	6/5/2013
Sponsor(s):	Burnett, Walter (27)
Type:	Ordinance
Title:	Grant(s) of privilege in public way for Parc Chestnut Cando Association- balcony
Committee(s) Assignment:	Committee on Transportation and Public Way

ORDINANCE
PARC CHESTNUT CONDO ASSOCIATION
Acct. No. 322674 - 1
Permit No. 1106099

Be It Ordained by the City Council of the City of Chicago:

SECTION 1. Permission and authority are hereby given and granted to PARC CHESTNUT CONDO ASSOCIATION, upon the terms and subject to the conditions of this ordinance to maintain and use, as now constructed, forty (40) Balcony(s) projecting over the public right-of-way adjacent to its premises known as 849 N. Franklin St..

Said Balcony(s) at N. Franklin measure(s):

Forty (40) at nine point seven five (9.75) feet in length, and three point five (3.5) feet in width for a total of one thousand three hundred sixty-five (1365) square feet.

The location of said privilege shall be as shown on prints kept on file with the Department of Business Affairs and Consumer Protection and the Office of the City Clerk.

Said privilege shall be constructed in accordance with plans and specifications approved by the Department of Planning and Development and Department of Transportation (Division of Project Development).

This grant of privilege in the public way shall be subject to the provisions of Section 10-28-015 and all other required provisions of the Municipal Code of Chicago.


The grantee shall pay to the City of Chicago as compensation for the privilege #1106099 herein granted the sum of three thousand (\$3,000.00) per annum in advance.

A 25% penalty will be added for payments received after due date.

The permit holder agrees to hold the City of Chicago harmless for any damage, relocation or replacement costs associated with damage, relocation or removal of private property caused by the City performing work in the public way.

Authority herein given and granted for a period of five (5) years from and after 03/12/2013.

Alderman

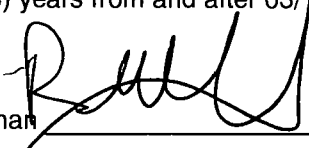
Walter Burnett Jr. 27th Ward

A technical drawing of a metal medalion, showing a side view and a cross-section. The drawing includes various dimensions and labels for different parts of the medalion.

Labels and Dimensions:

- METAL MEDALION (TOP)
- 6 1/4" ST. "B.B.
- W/2 AT 5/8" ANGLE
- 1/16" 1/2" ST. "B.B.
- 6 3/4" ST.
- W/2 ANGLE (TOP)
- 3 1/2" W. ANGLE
- PERFORATED W. HOLE
- 1 1/4" ST. ANGLE
- 1 1/4" 1/2" ST. "B.B.
- 6 1/4" ST.
- 2 ANGLE ANGLE
- TO ST. ANGLE
- 3 1/2" ST.
- W/2 ANGLE
- TO ST. ANGLE
- 3 1/4" ST. ANGLE
- 3 1/4" ST. ANGLE

Architectural drawing of a building section. The drawing shows a large rectangular structure with a flat roof and a smaller section on the right. The drawing includes dimensions and labels for various parts.

Labels and dimensions:

- Overall width: 4'-0"
- Overall height: 1'-0"
- Internal width segments: 2'-0", 1'-0", 1'-0", 2'-0", 2'-0"
- Internal height segments: 2'-0", 2'-0", 2'-0"
- Labels: "A 1/2 IN. EDGE SET - PROOF FACE", "LINE OF 5/16\"

CK BY: PA
DN BY: EN
DATE: 01/30/02
SHEET: 02 OF 10
PROJECT: 015

**BALCONY
DETAILS**



10/10/10



Bob

Department of Business Affairs and Consumer Protection
Business Assistance Center - Public Way Use Unit
City Hall - 121 N. LaSalle Street, Room 800 • Chicago, IL 60602
(312)-74-GOBIZ. (312)-744-6249 • (312) 744-1944 (TTY)
<http://www.cityofchicago.org/bacp>

06/05/2013

Alderman **Walter Burnett Jr.**
Ward # 27
City of Chicago
City Hall, Room 203
121 North LaSalle Street
Chicago, Illinois 60602

Re: An ordinance to use and maintain a portion of the public right-of-way for **forty (40) balcony(iés)** for **PARC CHESTNUT CONDO ASSOCIATION**, adjacent to the premises known as **849 N. Franklin St..**

Dear Alderman **Walter Burnett Jr.:**

The applicant referenced above has requested the use of the public right-of-way for a **balcony(iés)**. An ordinance has been prepared by the Department of Business Affairs and Consumer Protection – Business Assistance Center - Public Way Use Unit for presentation to the City Council. Because this request was made for properties located in your ward, as approved by you as per the attached, I respectfully request that you introduce the attached ordinance at the next City Council meeting.

If you have any questions regarding this ordinance, please contact Anthony Bertuca at (312) 744-5506.

Department of Business Affairs and Consumer Protection



City of Chicago



O2013-4591

Office of the City Clerk

Document Tracking Sheet

Meeting Date:	6/5/2013
Sponsor(s):	Burnett, Walter (27)
Type:	Ordinance
Title:	Grant(s) of privilege in public way for Parc Chestnut Condo Association- trash container
Committee(s) Assignment:	Committee on Transportation and Public Way

ORDINANCE
PARC CHESTNUT CONDO ASSOCIATION
Acct. No. 322674 - 1
Permit No. 1106056

Be It Ordained by the City Council of the City of Chicago:

SECTION 1. Permission and authority are hereby given and granted to PARC CHESTNUT CONDO ASSOCIATION, upon the terms and subject to the conditions of this ordinance to maintain and use, as now constructed, one (1) Trash container(s) on the public right-of-way adjacent to its premises known as 849 N. Franklin St..

Said Trash container(s) at W. Chestnut Street measure(s):

One (1) at one (1) foot in length, and three (3) feet in width for a total of three (3) square feet.

The location of said privilege shall be as shown on prints kept on file with the Department of Business Affairs and Consumer Protection and the Office of the City Clerk.

Said privilege shall be constructed in accordance with plans and specifications approved by the Department of Transportation (Division of Project Development).

This grant of privilege in the public way shall be subject to the provisions of Section 10-28-015 and all other required provisions of the Municipal Code of Chicago.

The grantee shall pay to the City of Chicago as compensation for the privilege #1106056 herein granted the sum of seventy-five (\$75.00) per annum in advance.


A 25% penalty will be added for payments received after due date.

The permit holder agrees to hold the City of Chicago harmless for any damage, relocation or replacement costs associated with damage, relocation or removal of private property caused by the City performing work in the public way.

Authority herein given and granted for a period of five (5) years from and after 03/12/2013.

Alderman

Walter Burnett Jr. 27th Ward

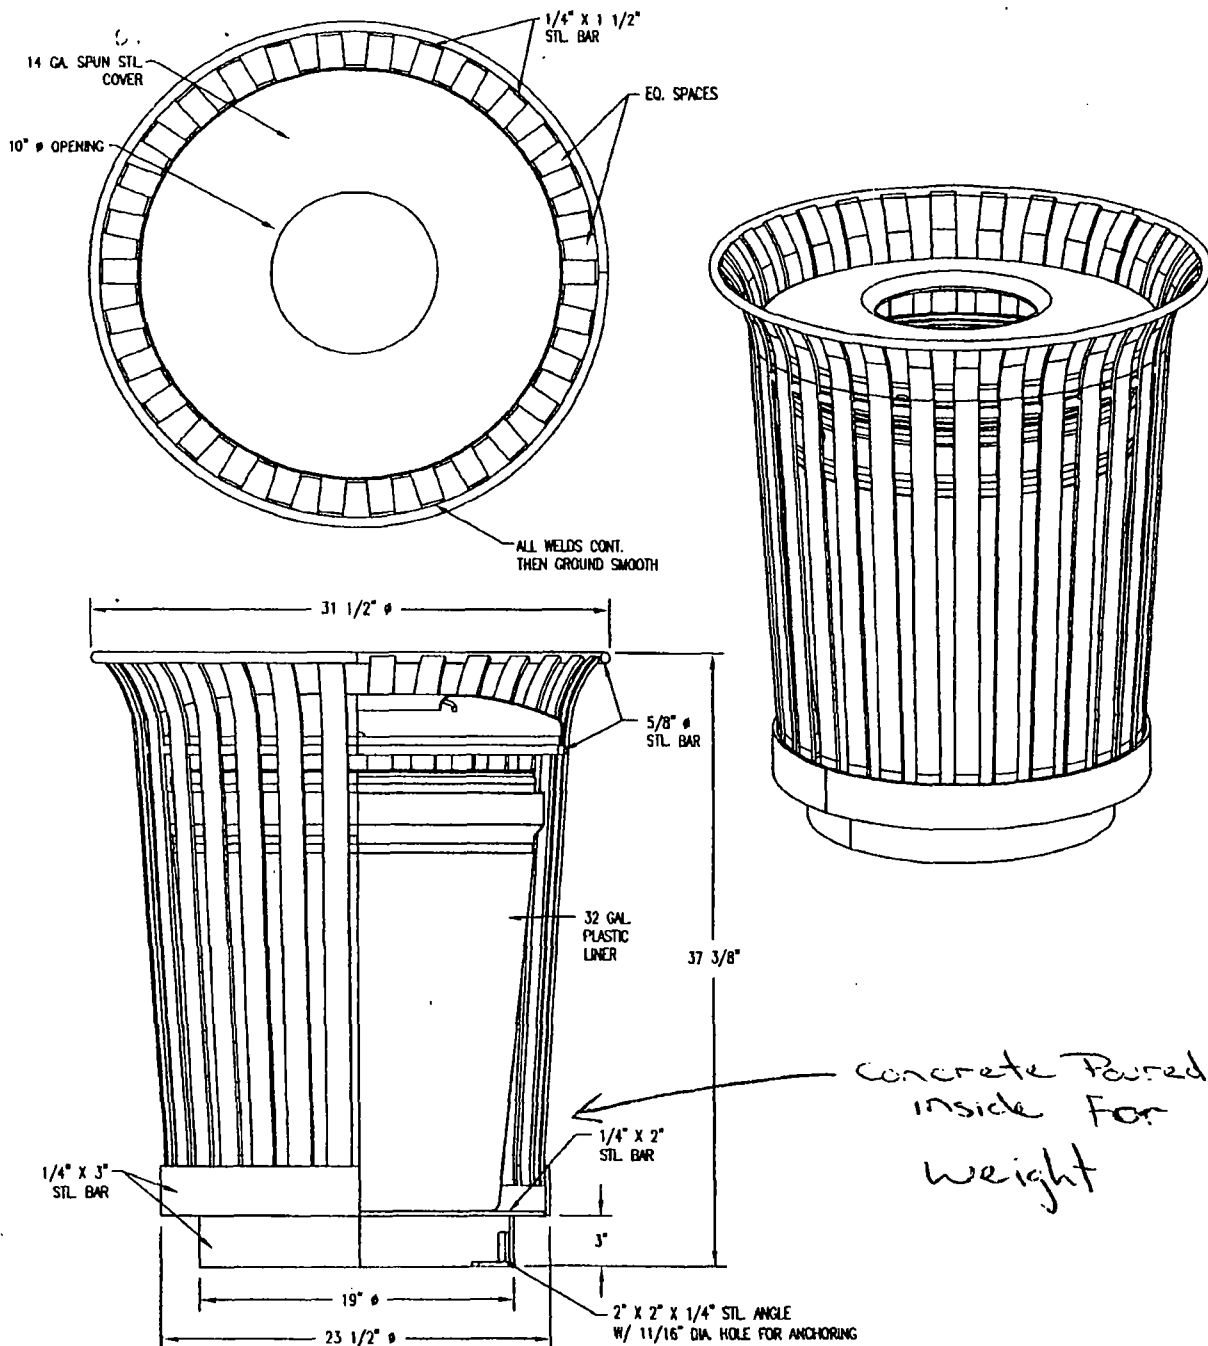

NOTES:

- 1.) ALL STL. MEMBERS COATED W/ ZINC RICH EPOXY THEN FINISHED W/ POLYESTER POWDER COATING.
- 2.) 1/2" X 3 3/4" EXPANSION ANCHOR BOLTS PROVIDED.
- 3.) ALL WELDS CONT. THEN GROUND SMOOTH.
- 4.) RECEPTACLE FULLY ASSEMBLED AT FACTORY.



DuMor, inc.

P.O. Box 142 Mifflintown, PA 17059-0142

SCALE :

NONE

TITLE :

RECEPTACLE

DATE DRAWN : 12/12/96

DRAWN BY : AH

DATE REV. : 12/27/06

REV. BY : AWH

REV.

F

DRAWING
NUMBER

84-32-FT0

SHEET

1 OF 2



06/05/2013

Alderman Walter Burnett Jr.
Ward # 27
City of Chicago
City Hall, Room 203
121 North LaSalle Street
Chicago, Illinois 60602

Re: An ordinance to use and maintain a portion of the public right-of-way for **one (1) trash container(s)** for **PARC CHESTNUT CONDO ASSOCIATION**, adjacent to the premises known as **849 N. Franklin St.**

Dear Alderman **Walter Burnett Jr.**:

The applicant referenced above has requested the use of the public right-of-way for a **trash container(s)**. An ordinance has been prepared by the Department of Business Affairs and Consumer Protection – Business Assistance Center - Public Way Use Unit for presentation to the City Council. Because this request was made for properties located in your ward, as approved by you as per the attached, I respectfully request that you introduce the attached ordinance at the next City Council meeting.

If you have any questions regarding this ordinance, please contact Anthony Bertuca at (312) 744-5506.

Department of Business Affairs and Consumer Protection



City of Chicago



O2013-4459

Office of the City Clerk

Document Tracking Sheet

Meeting Date:	6/5/2013
Sponsor(s):	Dowell, Pat (3)
Type:	Ordinance
Title:	Grant(s) of privilege in public way for Mid Way Liquors
Committee(s) Assignment:	Committee on Transportation and Public Way

ORDINANCE
MID WAY LIQUORS
Acct. No. 6901 - 1
Permit No. 1106321

Be It Ordained by the City Council of the City of Chicago:

SECTION 1. Permission and authority are hereby given and granted to MID WAY LIQUORS, upon the terms and subject to the conditions of this ordinance to maintain and use, as now constructed, nine (9) Light Fixture(s) projecting over the public right-of-way adjacent to its premises known as 5500 S. State St..

Said Light Fixture(s) at S. State Street measure(s):

Four (4) at one (1) foot in length; one (1) foot in width and thirteen (13) feet above grade level.

Said Light Fixture(s) at W. Garfield measure(s):

Five (5) at one (1) foot in length; one (1) foot in width and thirteen (13) feet above grade level.

The location of said privilege shall be as shown on prints kept on file with the Department of Business Affairs and Consumer Protection and the Office of the City Clerk.

Said privilege shall be constructed in accordance with plans and specifications approved by the Department of Transportation (Division of Project Development).

This grant of privilege in the public way shall be subject to the provisions of Section 10-28-015 and all other required provisions of the Municipal Code of Chicago.


The grantee shall pay to the City of Chicago as compensation for the privilege #1106321 herein granted the sum of one hundred fifteen (\$115.00) per annum in advance.

A 25% penalty will be added for payments received after due date.



The permit holder agrees to hold the City of Chicago harmless for any damage, relocation or replacement costs associated with damage, relocation or removal of private property caused by the City performing work in the public way.

Authority herein given and granted for a period of five (5) years from and after 02/06/2013.

Alderman

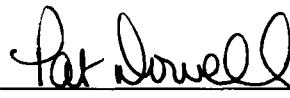

Pat Dowell 3rd Ward

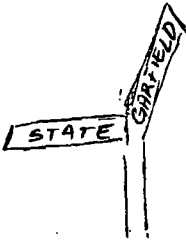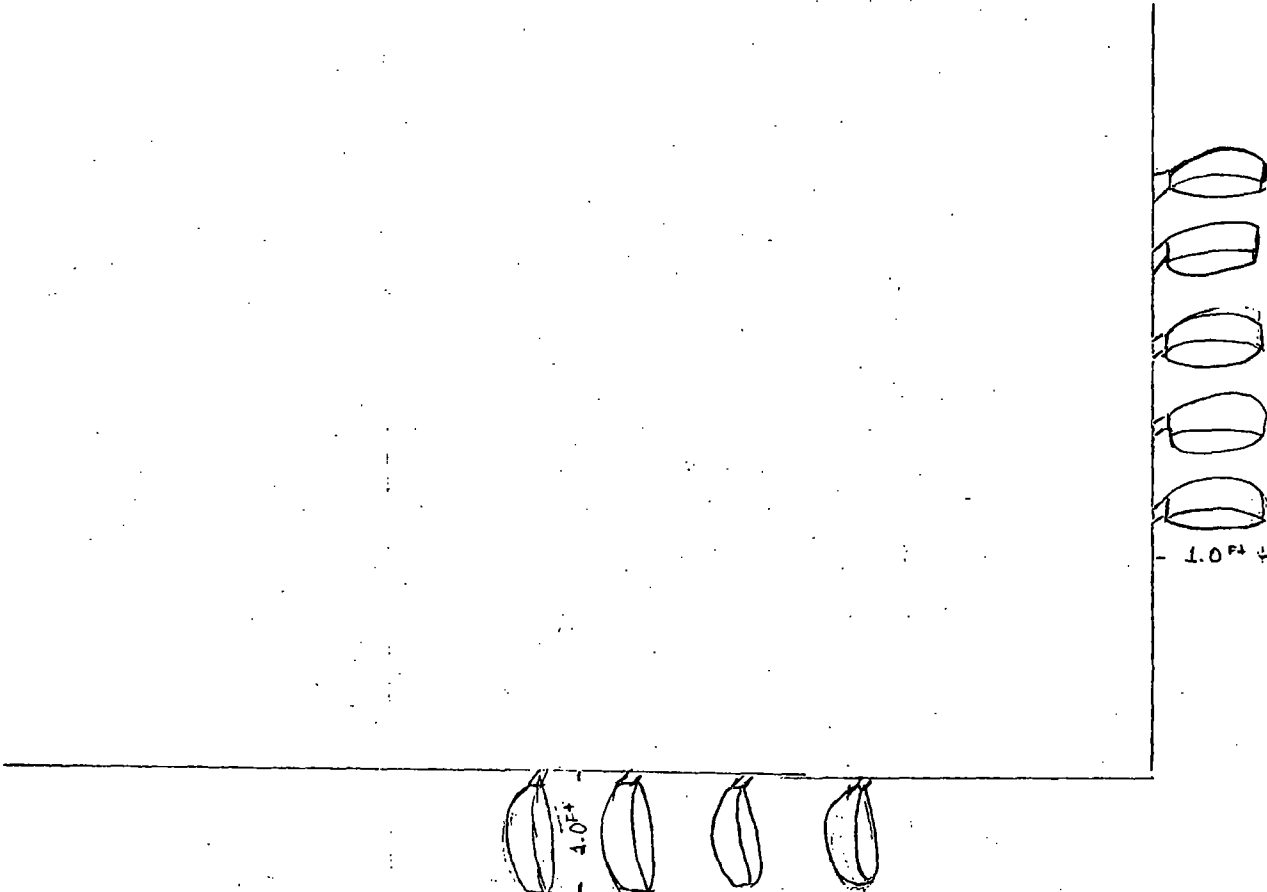



06/05/2013

Alderman Pat Dowell
Ward # 03
City of Chicago
City Hall, Room 300
121 North LaSalle Street
Chicago, Illinois 60602

Re: An ordinance to use and maintain a portion of the public right-of-way for **nine (9) light fixture(s)** for **MID WAY LIQUORS**, adjacent to the premises known as **5500 S. State St.**

Dear Alderman **Pat Dowell**:

The applicant referenced above has requested the use of the public right-of-way for a **light fixture(s)**. An ordinance has been prepared by the Department of Business Affairs and Consumer Protection – Business Assistance Center - Public Way Use Unit for presentation to the City Council. Because this request was made for properties located in your ward, as approved by you as per the attached, I respectfully request that you introduce the attached ordinance at the next City Council meeting.

If you have any questions regarding this ordinance, please contact Anthony Bertuca at (312) 744-5506.

Department of Business Affairs and Consumer Protection



City of Chicago



O2013-4461

Office of the City Clerk

Document Tracking Sheet

Meeting Date:	6/5/2013
Sponsor(s):	Burns, William D. (4)
Type:	Ordinance
Title:	Grant(s) of privilege in public way for Next Bronzeville, LLC
Committee(s) Assignment:	Committee on Transportation and Public Way

ORDINANCE
NEXT BRONZEVILLE, LLC
Acct. No. 322193 - 1
Permit No. 1105419

Be It Ordained by the City Council of the City of Chicago:

SECTION 1. Permission and authority are hereby given and granted to NEXT BRONZEVILLE, LLC, upon the terms and subject to the conditions of this ordinance to maintain and use, as now constructed, four (4) Light Fixture(s) projecting over the public right-of-way adjacent to its premises known as 335 E. 35th St..

Said Light Fixture(s) at 335 E. 35th Street measure(s):

Four (4) at one (1) foot in length, one (1) foot in width and eighteen (18) feet above grade level.

The location of said privilege shall be as shown on prints kept on file with the Department of Business Affairs and Consumer Protection and the Office of the City Clerk.

Said privilege shall be constructed in accordance with plans and specifications approved by the Department of Transportation (Division of Project Development).

This grant of privilege in the public way shall be subject to the provisions of Section 10-28-015 and all other required provisions of the Municipal Code of Chicago.



The grantee shall pay to the City of Chicago as compensation for the privilege #1105419 herein granted the sum of ninety (\$90.00) per annum in advance.

A 25% penalty will be added for payments received after due date.

The permit holder agrees to hold the City of Chicago harmless for any damage, relocation or replacement costs associated with damage, relocation or removal of private property caused by the City performing work in the public way.

Authority herein given and granted for a period of five (5) years from and after 02/06/2013.

Alderman 
William D. Burns 4th Ward

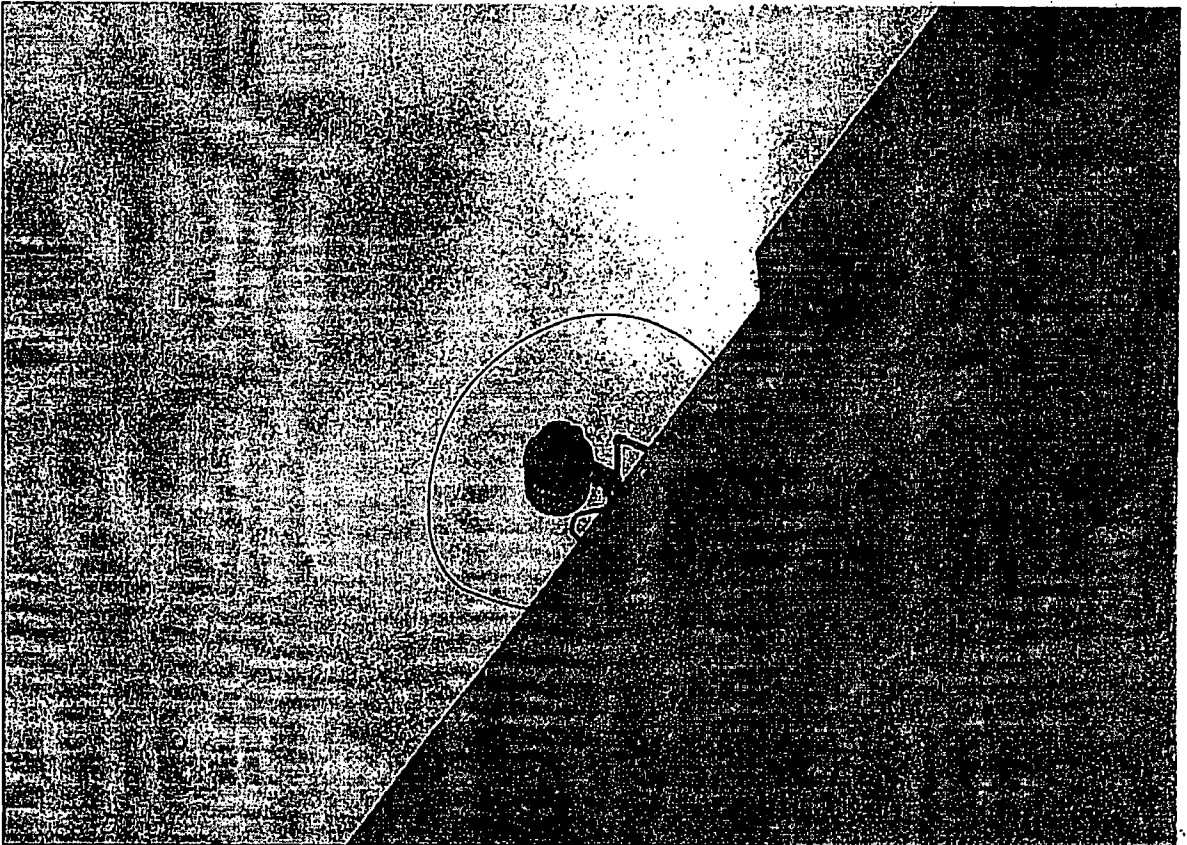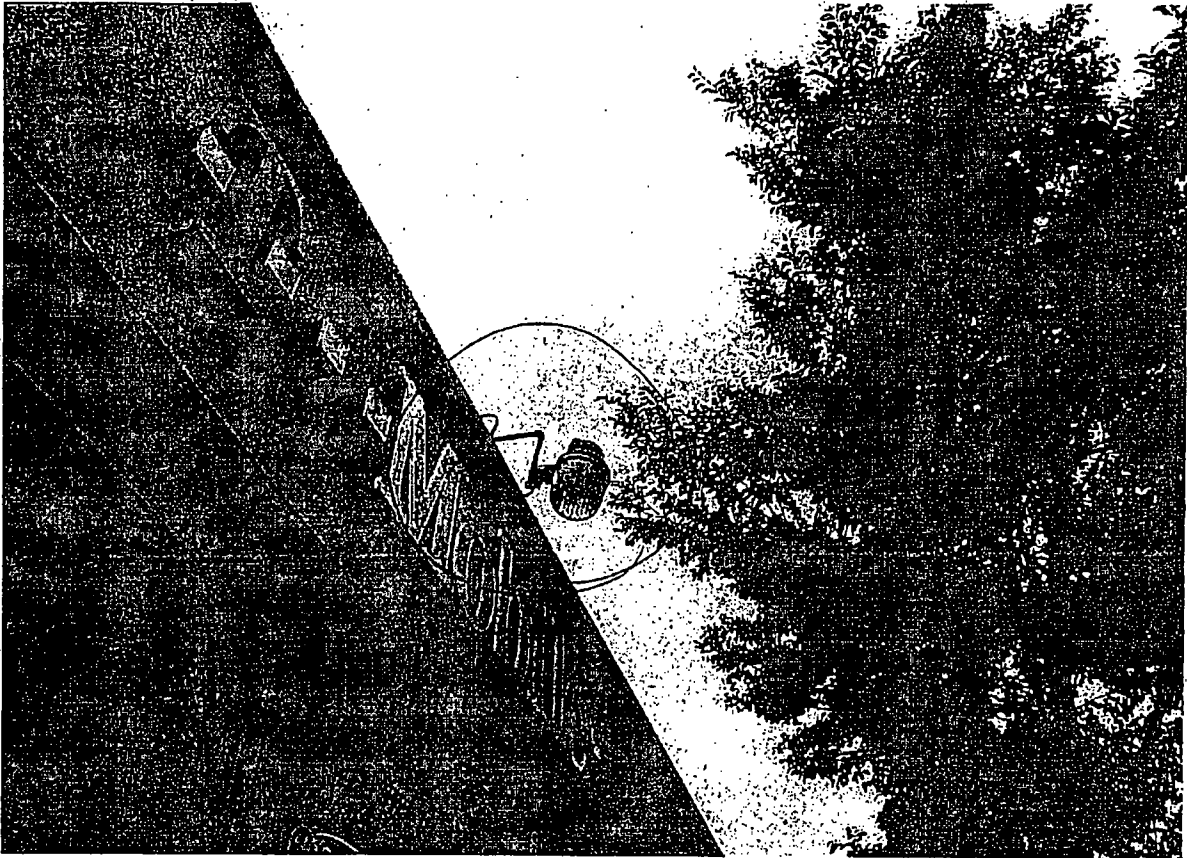



04/10/2013

Alderman **William D. Burns**
Ward # 04
City of Chicago
City Hall, Room **300**
121 North LaSalle Street
Chicago, Illinois 60602

Re: An ordinance to use and maintain a portion of the public right-of-way for **four (4) light fixture(s)** for
NEXT BRONZEVILLE, LLC, adjacent to the premises known as **321-335 E. 35th St.**

Dear Alderman **Bob Fioretti**:

The applicant referenced above has requested the use of the public right-of-way for **light fixture(s)**. An ordinance has been prepared by the Department of Business Affairs and Consumer Protection – Business Assistance Center - Public Way Use Unit for presentation to the City Council. Because this request was made for properties located in your ward, as approved by you as per the attached, I respectfully request that you introduce the attached ordinance at the next City Council meeting.

If you have any questions regarding this ordinance, please contact Anthony Bertuca at (312) 744-5506.

Department of Business Affairs and Consumer Protection

ORDINANCE
NEXT BRONZEVILLE, LLC
Acct. No. 322193 - 1
Permit No. 1105419

Be It Ordained by the City Council of the City of Chicago:

SECTION 1. Permission and authority are hereby given and granted to NEXT BRONZEVILLE, LLC, upon the terms and subject to the conditions of this ordinance to maintain and use, as now constructed, four (4) Light Fixture(s) projecting over the public right-of-way adjacent to its premises known as 335 E. 35th St..

Said Light Fixture(s) at 335 E. 35th Street measure(s):

Four (4) at one (1) foot in length, one (1) foot in width and eighteen (18) feet above grade level.

The location of said privilege shall be as shown on prints kept on file with the Department of Business Affairs and Consumer Protection and the Office of the City Clerk.

Said privilege shall be constructed in accordance with plans and specifications approved by the Department of Transportation (Division of Project Development).

This grant of privilege in the public way shall be subject to the provisions of Section 10-28-015 and all other required provisions of the Municipal Code of Chicago.

The grantee shall pay to the City of Chicago as compensation for the privilege #1105419 herein granted the sum of ninety (\$90.00) per annum in advance.

A 25% penalty will be added for payments received after due date.



The permit holder agrees to hold the City of Chicago harmless for any damage, relocation or replacement costs associated with damage, relocation or removal of private property caused by the City performing work in the public way.

Authority herein given and granted for a period of five (5) years from and after 02/06/2013.

Alderman



William D. Burns 4th Ward

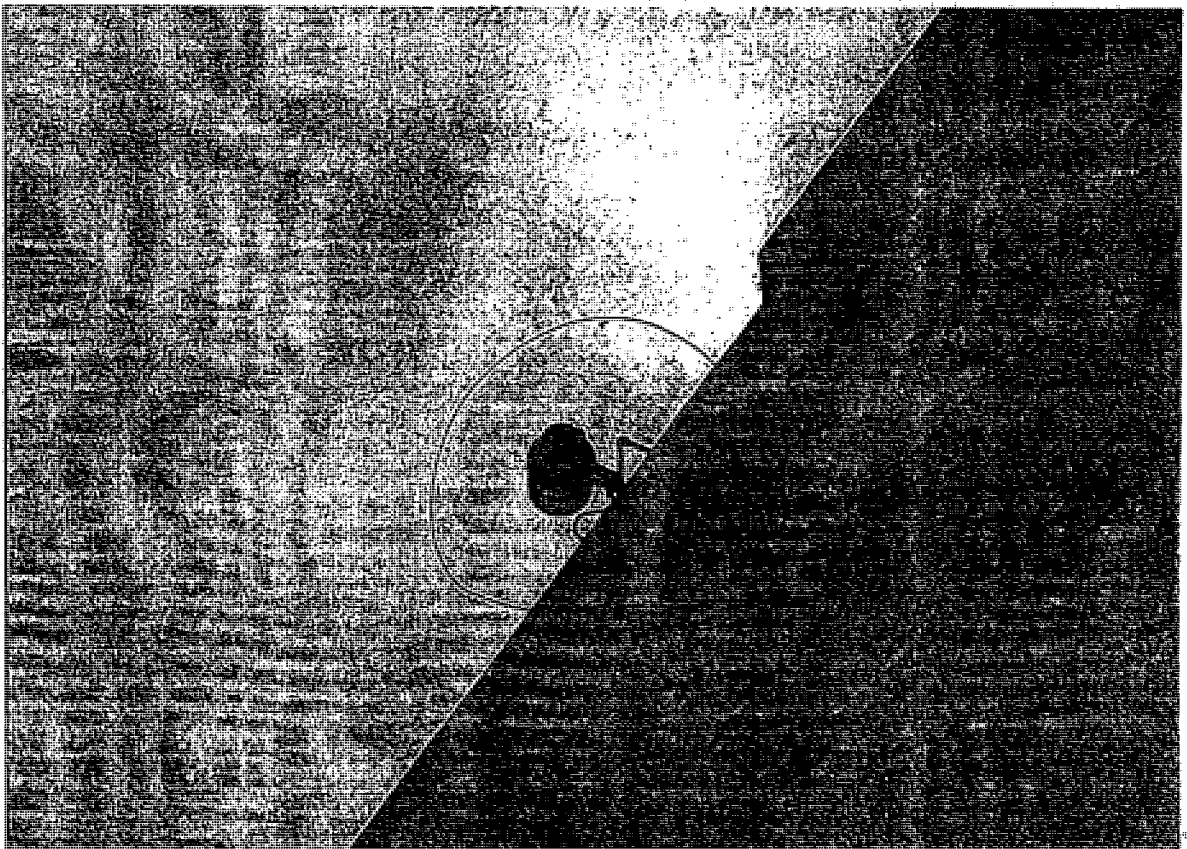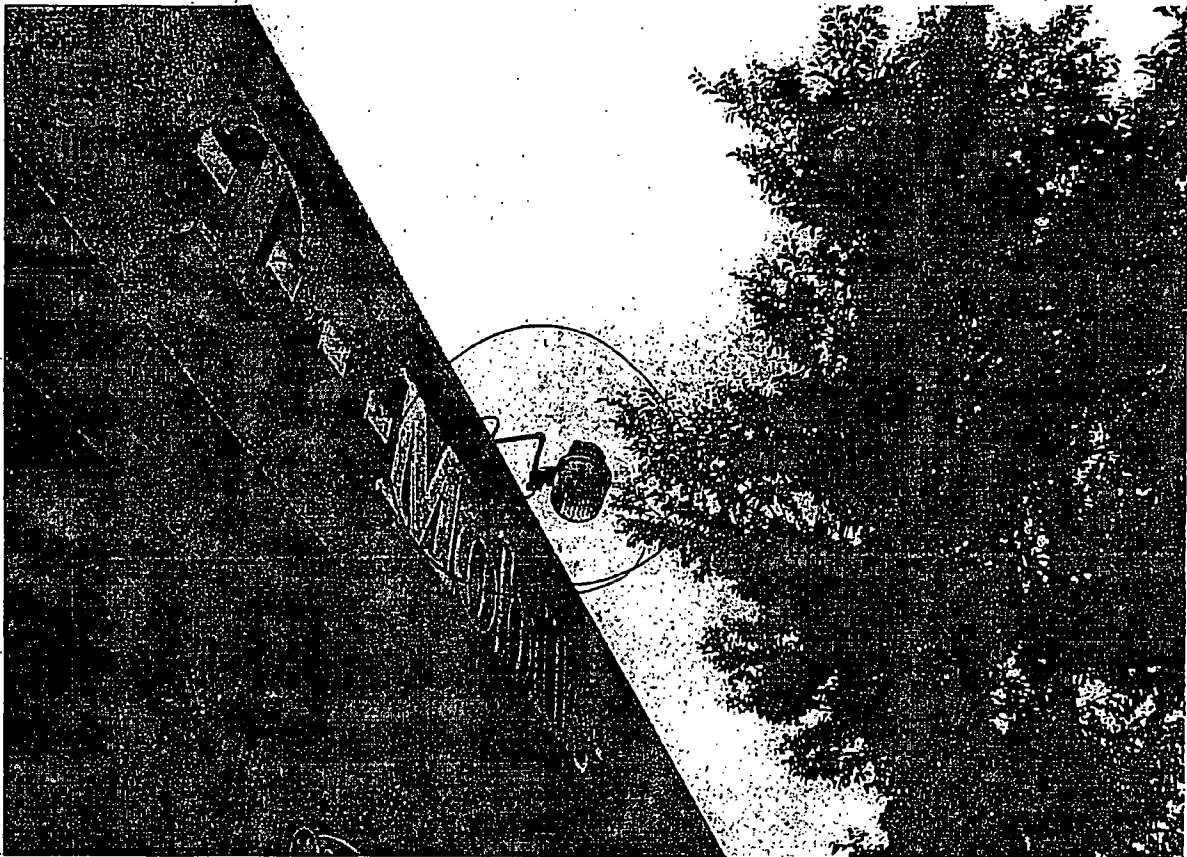

ORDINANCE
NEXT BRONZEVILLE, LLC
Acct. No. 322193 - 1
Permit No. 1105419

Be It Ordained by the City Council of the City of Chicago:

SECTION 1. Permission and authority are hereby given and granted to NEXT BRONZEVILLE, LLC, upon the terms and subject to the conditions of this ordinance to maintain and use, as now constructed, four (4) Light Fixture(s) projecting over the public right-of-way adjacent to its premises known as 335 E. 35th St..

Said Light Fixture(s) at 335 E. 35th Street measure(s):

Four (4) at one (1) foot in length, one (1) foot in width and eighteen (18) feet above grade level.

The location of said privilege shall be as shown on prints kept on file with the Department of Business Affairs and Consumer Protection and the Office of the City Clerk.

Said privilege shall be constructed in accordance with plans and specifications approved by the Department of Transportation (Division of Project Development).


This grant of privilege in the public way shall be subject to the provisions of Section 10-28-015 and all other required provisions of the Municipal Code of Chicago.



The grantee shall pay to the City of Chicago as compensation for the privilege #1105419 herein granted the sum of ninety (\$90.00) per annum in advance.

A 25% penalty will be added for payments received after due date.

The permit holder agrees to hold the City of Chicago harmless for any damage, relocation or replacement costs associated with damage, relocation or removal of private property caused by the City performing work in the public way.

Authority herein given and granted for a period of five (5) years from and after 02/06/2013.

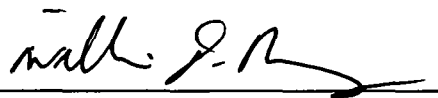Alderman 
William D. Burns 4th Ward

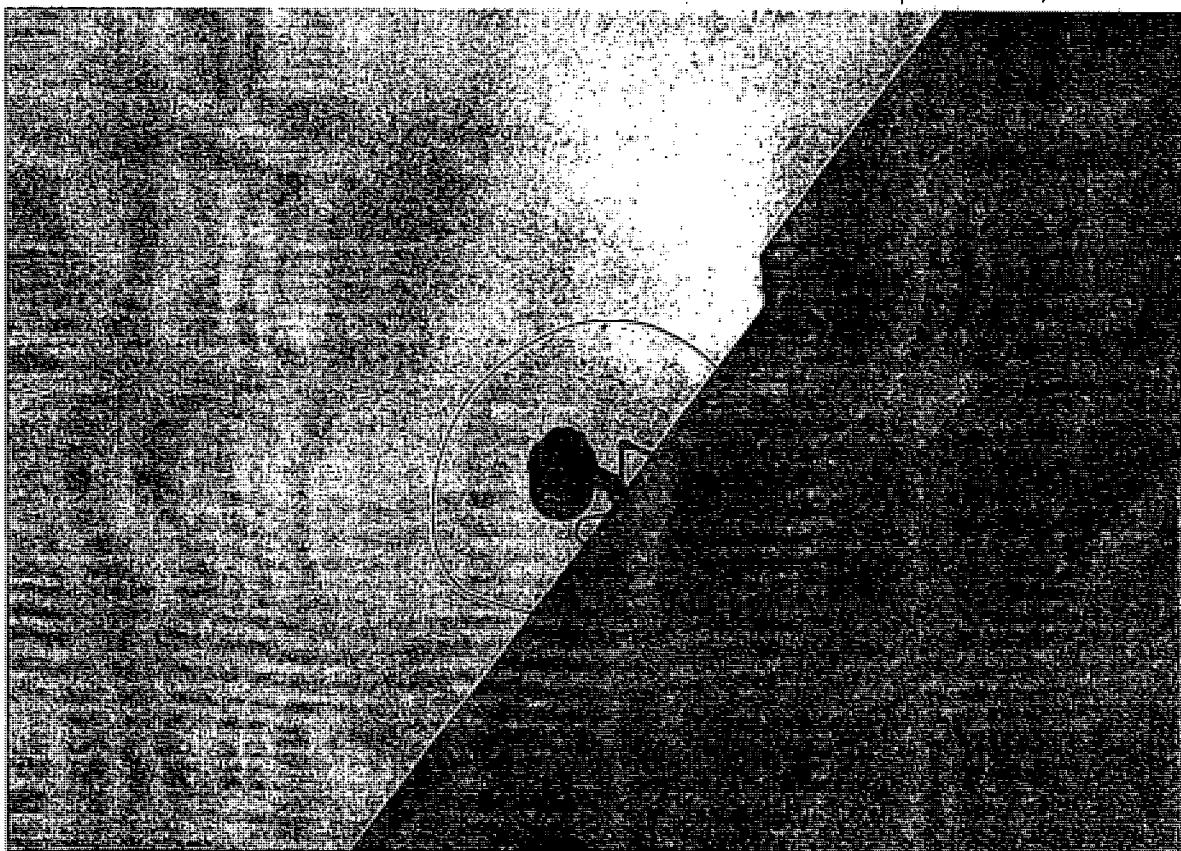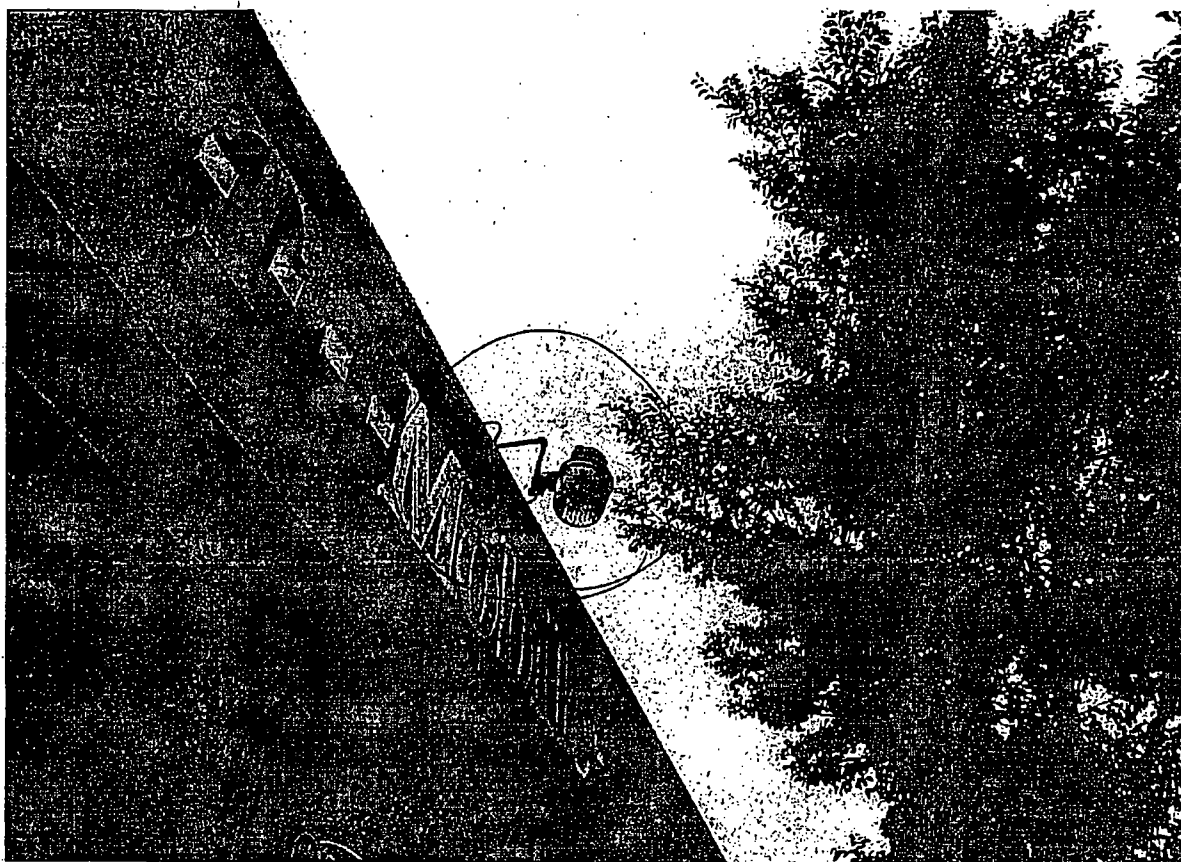



City of Chicago



O2013-4222

Office of the City Clerk

Document Tracking Sheet

Meeting Date:	6/5/2013
Sponsor(s):	Hairston, Leslie A. (5)
Type:	Ordinance
Title:	Grant(s) of privilege in public way for University of Chicago, The - 5711 S Drexel Ave
Committee(s) Assignment:	Committee on Transportation and Public Way

ORDINANCE
UNIVERSITY OF CHICAGO
Acct. No. 43697 - 42
Permit No. 1106300

Be It Ordained by the City Council of the City of Chicago:

SECTION 1. Permission and authority are hereby given and granted to UNIVERSITY OF CHICAGO, upon the terms and subject to the conditions of this ordinance to maintain and use, as now constructed, one (1) Earth Retention System(s) under the public right-of-way adjacent to its premises known as 5711 S. Drexel Ave..

Said Earth Retention System(s) at S. Drexel Avenue measure(s):

One (1) at fifty-six (56) feet in length, and one point one six (1.16) foot in width for a total of sixty-four point nine six (64.96) square feet.

The location of said privilege shall be as shown on prints kept on file with the Department of Business Affairs and Consumer Protection and the Office of the City Clerk.

Said privilege shall be constructed in accordance with plans and specifications approved by the Department of Transportation (Office of Underground Coordination).

This grant of privilege in the public way shall be subject to the provisions of Section 10-28-015 and all other required provisions of the Municipal Code of Chicago.


The grantee shall pay to the City of Chicago as compensation for the privilege #1106300 herein granted the sum of four hundred (\$400.00) per annum in advance.

A 25% penalty will be added for payments received after due date.


The permit holder agrees to hold the City of Chicago harmless for any damage, relocation or replacement costs associated with damage, relocation or removal of private property caused by the City performing work in the public way.

Authority herein given and granted for a period of five (5) years from and after 01/09/2013.

Alderman

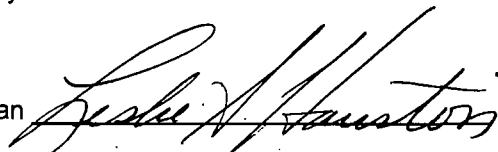A handwritten signature in black ink, appearing to read "Leslie Hairston", written over a horizontal line.

Leslie Hairston 5th Ward

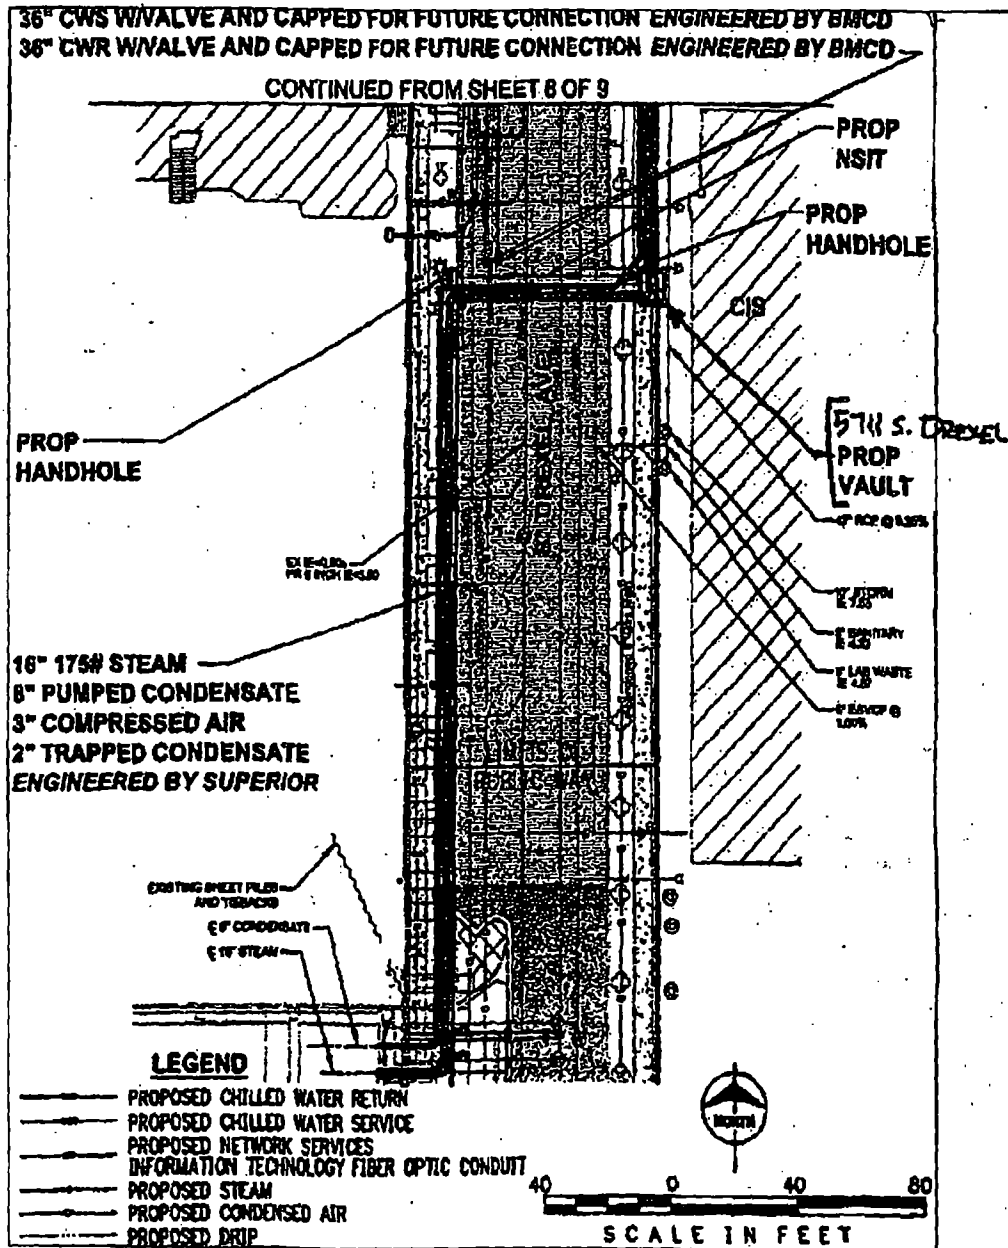



06/05/2013

Alderman **Leslie Hairston**
Ward # **05**
City of Chicago
City Hall, Room **300**
121 North LaSalle Street
Chicago, Illinois 60602

Re: An ordinance to use and maintain a portion of the public right-of-way for **one (1) earth retention system(s)** for **UNIVERSITY OF CHICAGO**, adjacent to the premises known as **5711 S. Drexel Ave.**.

Dear Alderman **Leslie Hairston**:

The applicant referenced above has requested the use of the public right-of-way for a **earth retention system(s)**. An ordinance has been prepared by the Department of Business Affairs and Consumer Protection – Business Assistance Center - Public Way Use Unit for presentation to the City Council. Because this request was made for properties located in your ward, as approved by you as per the attached, I respectfully request that you introduce the attached ordinance at the next City Council meeting.

If you have any questions regarding this ordinance, please contact Anthony Bertuca at (312) 744-5506.

Department of Business Affairs and Consumer Protection



City of Chicago



O2013-4223

Office of the City Clerk

Document Tracking Sheet

Meeting Date:	6/5/2013
Sponsor(s):	Hairston, Leslie A. (5)
Type:	Ordinance
Title:	Grant(s) of privilege in public way for University of Chicago, The - 915-919 E 57th St
Committee(s) Assignment:	Committee on Transportation and Public Way

ORDINANCE
UNIVERSITY OF CHICAGO
Acct. No. 43697 - 72
Permit No. 1106316

Be It Ordained by the City Council of the City of Chicago:

SECTION 1. Permission and authority are hereby given and granted to UNIVERSITY OF CHICAGO, upon the terms and subject to the conditions of this ordinance to maintain and use, as now constructed, one (1) Earth Retention System(s) under the public right-of-way adjacent to its premises known as 915-919 E. 57th St..

Said Earth Retention System(s) at E. 57th St measure(s):

One (1) at seventy-five (75) feet in length, and one point one six (1.16) foot in width for a total of eighty-seven (87) square feet.

The location of said privilege shall be as shown on prints kept on file with the Department of Business Affairs and Consumer Protection and the Office of the City Clerk.

Said privilege shall be constructed in accordance with plans and specifications approved by the Department of Transportation (Office of Underground Coordination).

This grant of privilege in the public way shall be subject to the provisions of Section 10-28-015 and all other required provisions of the Municipal Code of Chicago.


The grantee shall pay to the City of Chicago as compensation for the privilege #1106316 herein granted the sum of four hundred (\$400.00) per annum in advance.


A 25% penalty will be added for payments received after due date.

The permit holder agrees to hold the City of Chicago harmless for any damage, relocation or replacement costs associated with damage, relocation or removal of private property caused by the City performing work in the public way.

Authority herein given and granted for a period of five (5) years from and after 01/09/2013.

Alderman

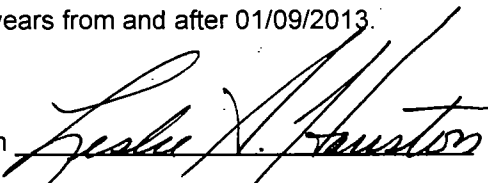
Leslie Hairston 5th Ward

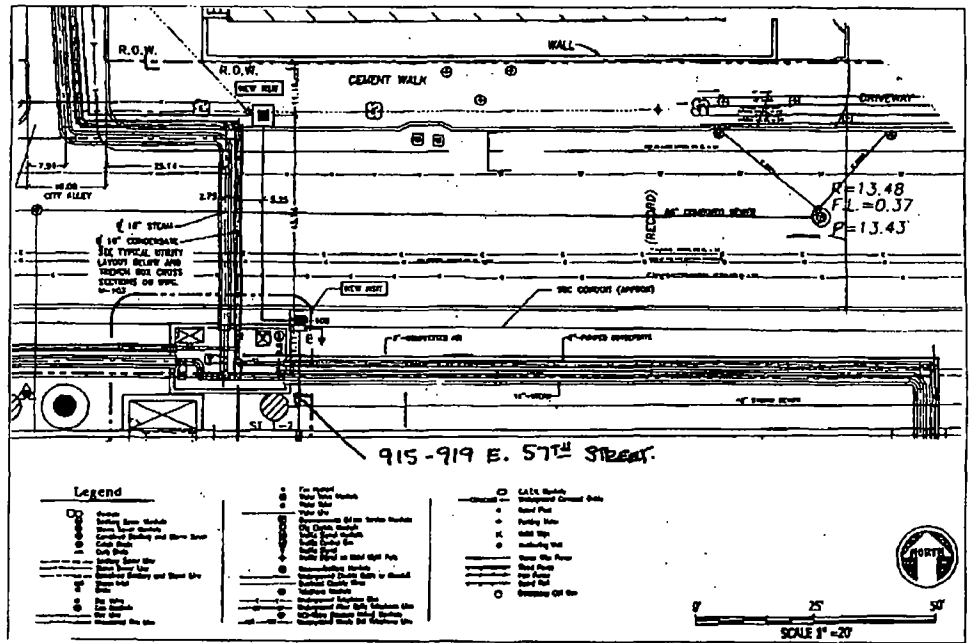



06/05/2013

Alderman **Leslie Hairston**
Ward # **05**
City of Chicago
City Hall, Room **300**
121 North LaSalle Street
Chicago, Illinois 60602

Re: An ordinance to use and maintain a portion of the public right-of-way for **one (1) earth retention system(s)** for **UNIVERSITY OF CHICAGO**, adjacent to the premises known as **915-919 E. 57th St.**.

Dear Alderman **Leslie Hairston**:

The applicant referenced above has requested the use of the public right-of-way for a **earth retention system(s)**. An ordinance has been prepared by the Department of Business Affairs and Consumer Protection – Business Assistance Center - Public Way Use Unit for presentation to the City Council. Because this request was made for properties located in your ward, as approved by you as per the attached, I respectfully request that you introduce the attached ordinance at the next City Council meeting.

If you have any questions regarding this ordinance, please contact Anthony Bertuca at (312) 744-5506.

Department of Business Affairs and Consumer Protection



City of Chicago



O2013-4224

Office of the City Clerk

Document Tracking Sheet

Meeting Date:	6/5/2013
Sponsor(s):	Hairston, Leslie A. (5)
Type:	Ordinance
Title:	Grant(s) of privilege in public way for University of Chicago, The - 5646-5648 S Drexel Ave
Committee(s) Assignment:	Committee on Transportation and Public Way

ORDINANCE
UNIVERSITY OF CHICAGO
Acct. No. 43697 - 39
Permit No. 1106312

Be It Ordained by the City Council of the City of Chicago:

SECTION 1. Permission and authority are hereby given and granted to UNIVERSITY OF CHICAGO, upon the terms and subject to the conditions of this ordinance to maintain and use, as now constructed, one (1) Earth Retention System(s) under the public right-of-way adjacent to its premises known as 5646-5648 S. Drexel Ave..

Said Earth Retention System(s) at Public Alley E. of S. Drexel measure(s):

One (1) at ninety-five (95) feet in length, and one point one six (1.16) foot in width for a total of one hundred ten point two (110.2) square feet.

The location of said privilege shall be as shown on prints kept on file with the Department of Business Affairs and Consumer Protection and the Office of the City Clerk.

Said privilege shall be constructed in accordance with plans and specifications approved by the Department of Transportation (Office of Underground Coordination).

This grant of privilege in the public way shall be subject to the provisions of Section 10-28-015 and all other required provisions of the Municipal Code of Chicago.


The grantee shall pay to the City of Chicago as compensation for the privilege #1106312 herein granted the sum of four hundred (\$400.00) per annum in advance.

A 25% penalty will be added for payments received after due date.

The permit holder agrees to hold the City of Chicago harmless for any damage, relocation or replacement costs associated with damage, relocation or removal of private property caused by the City performing work in the public way.


Authority herein given and granted for a period of five (5) years from and after 01/09/2013.

Alderman

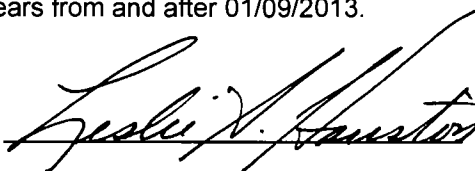

Leslie Hairston 5th Ward

CONTINUED FROM SHEET 5 OF 9

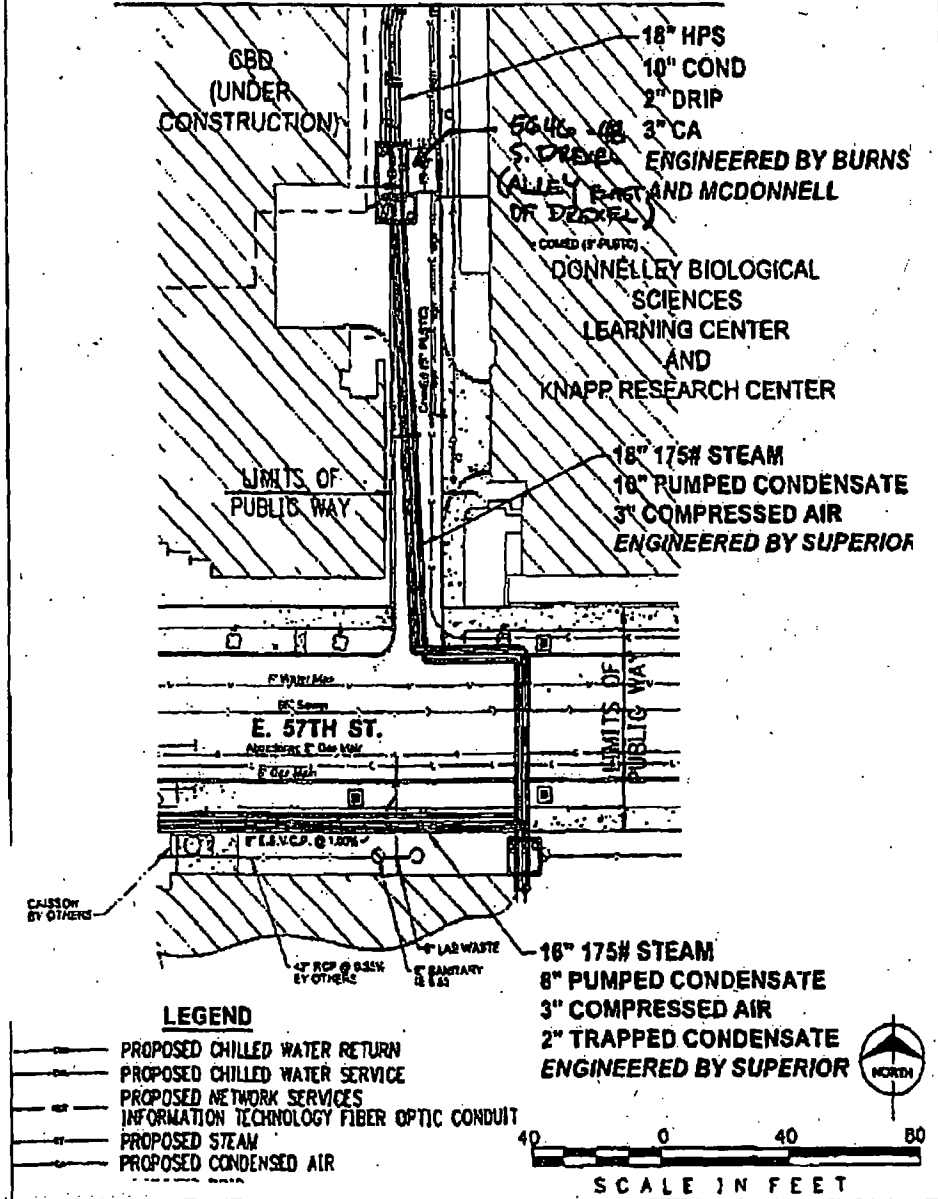



06/05/2013

Alderman **Leslie Hairston**
Ward # **05**
City of Chicago
City Hall, Room **300**
121 North LaSalle Street
Chicago, Illinois 60602

Re: An ordinance to use and maintain a portion of the public right-of-way for **one (1) earth retention system(s)** for **UNIVERSITY OF CHICAGO**, adjacent to the premises known as **5646-5648 S. Drexel Ave.**

Dear Alderman **Leslie Hairston**:

The applicant referenced above has requested the use of the public right-of-way for a **earth retention system(s)**. An ordinance has been prepared by the Department of Business Affairs and Consumer Protection – Business Assistance Center - Public Way Use Unit for presentation to the City Council. Because this request was made for properties located in your ward, as approved by you as per the attached, I respectfully request that you introduce the attached ordinance at the next City Council meeting.

If you have any questions regarding this ordinance, please contact Anthony Bertuca at (312) 744-5506.

Department of Business Affairs and Consumer Protection



City of Chicago



O2013-4225

Office of the City Clerk Document Tracking Sheet

Meeting Date:	6/5/2013
Sponsor(s):	Sawyer, Roderick T. (6)
Type:	Ordinance
Title:	Grant(s) of privilege in public way for Paris Cleaners
Committee(s) Assignment:	Committee on Transportation and Public Way

ORDINANCE
PARIS CLEANERS
Acct. No. 294879 - 1
Permit No. 1106246

Be It Ordained by the City Council of the City of Chicago:

SECTION 1. Permission and authority are hereby given and granted to PARIS CLEANERS, upon the terms and subject to the conditions of this ordinance to maintain and use one (1) sign(s) projecting over the public right-of-way attached to its premises known as 301 E. 75th St..

Said sign structure(s) measures as follows; along E. 75th St:
One (1) at eight (8) feet in length, four (4) feet in height and ten (10) feet above grade level.

The location of said privilege shall be as shown on prints kept on file with the Department of Business Affairs and Consumer Protection and the Office of the City Clerk.

Said privilege shall be constructed in accordance with plans and specifications approved by the Department of Transportation (Division of Project Development) and Zoning Department - Signs.

This grant of privilege in the public way shall be subject to the provisions of Section 10-28-015 and all other required provisions of the Municipal Code of Chicago.

The grantee shall pay to the City of Chicago as compensation for the privilege #1106246 herein granted the sum of three hundred (\$300.00) per annum in advance.

A 25% penalty will be added for payments received after due date.


The permit holder agrees to hold the City of Chicago harmless for any damage, relocation or replacement costs associated with damage, relocation or removal of private property caused by the City performing work in the public way.

Authority herein given and granted for a period of five (5) years from and after 03/12/2013.

Alderman

A handwritten signature in black ink, appearing to read 'Roderick T. Sawyer', is written over a horizontal line.

Roderick T. Sawyer 6th Ward

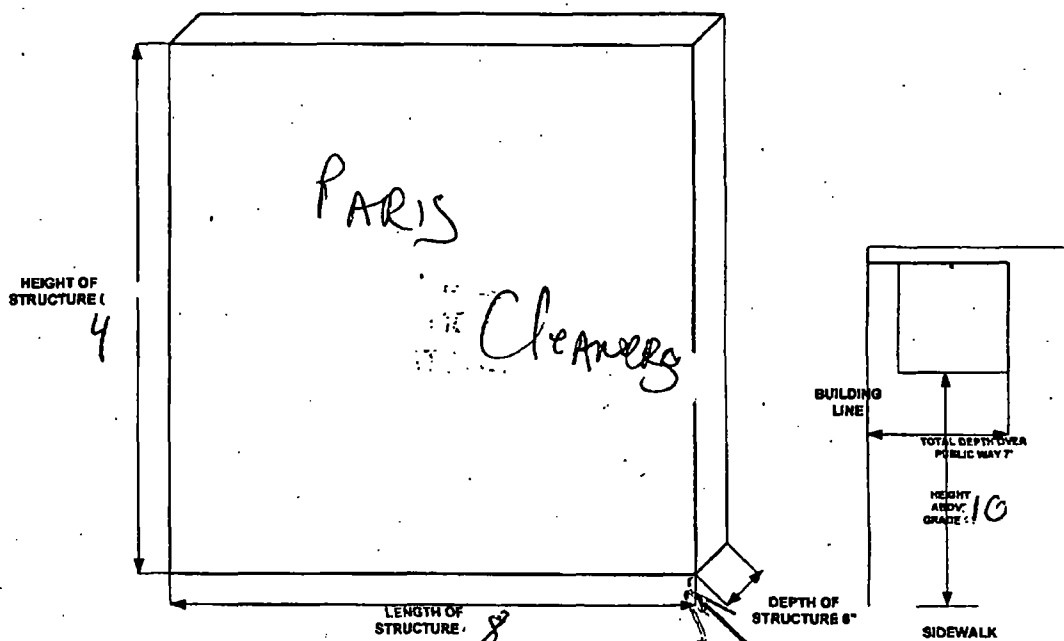

301 EAST 75th STREET

8x10



06/05/2013

Alderman Roderick T. Sawyer
Ward # 06
City of Chicago
City Hall, Room 300
121 North LaSalle Street
Chicago, Illinois 60602

Re: An ordinance to use and maintain a portion of the public right-of-way for **one (1) sign(s)** for **PARIS CLEANERS**, adjacent to the premises known as **301 E. 75th St.**.

Dear Alderman **Roderick T. Sawyer**:

The applicant referenced above has requested the use of the public right-of-way for a **sign(s)**. An ordinance has been prepared by the Department of Business Affairs and Consumer Protection – Business Assistance Center - Public Way Use Unit for presentation to the City Council. Because this request was made for properties located in your ward, as approved by you as per the attached, I respectfully request that you introduce the attached ordinance at the next City Council meeting.

If you have any questions regarding this ordinance, please contact Anthony Bertuca at (312) 744-5506.

Department of Business Affairs and Consumer Protection



City of Chicago



O2013-4226

Office of the City Clerk

Document Tracking Sheet

Meeting Date:	6/5/2013
Sponsor(s):	Sawyer, Roderick T. (6)
Type:	Ordinance
Title:	Grant(s) of privilege in public way for Billy's Gyros
Committee(s) Assignment:	Committee on Transportation and Public Way

ORDINANCE
BILLY' S GYROS
Acct. No. 359654 - 1
Permit No. 1097280

Be It Ordained by the City Council of the City of Chicago:

SECTION 1. Permission and authority are hereby given and granted to BILLY' S GYROS, upon the terms and subject to the conditions of this ordinance to maintain and use one (1) sign(s) projecting over the public right-of-way attached to its premises known as 7855 S. Cottage Grove Ave..

Said sign structure(s) measures as follows; along S Cottage Grove Ave:
One (1) at eight (8) feet in length, four (4) feet in height and fourteen (14) feet above grade level.

The location of said privilege shall be as shown on prints kept on file with the Department of Business Affairs and Consumer Protection and the Office of the City Clerk.

Said privilege shall be constructed in accordance with plans and specifications approved by the Department of Transportation (Division of Project Development) and Zoning Department - Signs.

This grant of privilege in the public way shall be subject to the provisions of Section 10-28-015 and all other required provisions of the Municipal Code of Chicago.


The grantee shall pay to the City of Chicago as compensation for the privilege #1097280 herein granted the sum of three hundred (\$300.00) per annum in advance.

A 25% penalty will be added for payments received after due date.

The permit holder agrees to hold the City of Chicago harmless for any damage, relocation or replacement costs associated with damage, relocation or removal of private property caused by the City performing work in the public way.


Authority herein given and granted for a period of five (5) years from and after Date of Passage.

Alderman

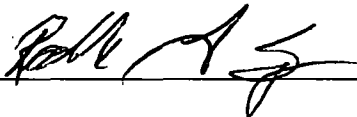


Roderick T. Sawyer 6th Ward

LOCATION ON BUILDING

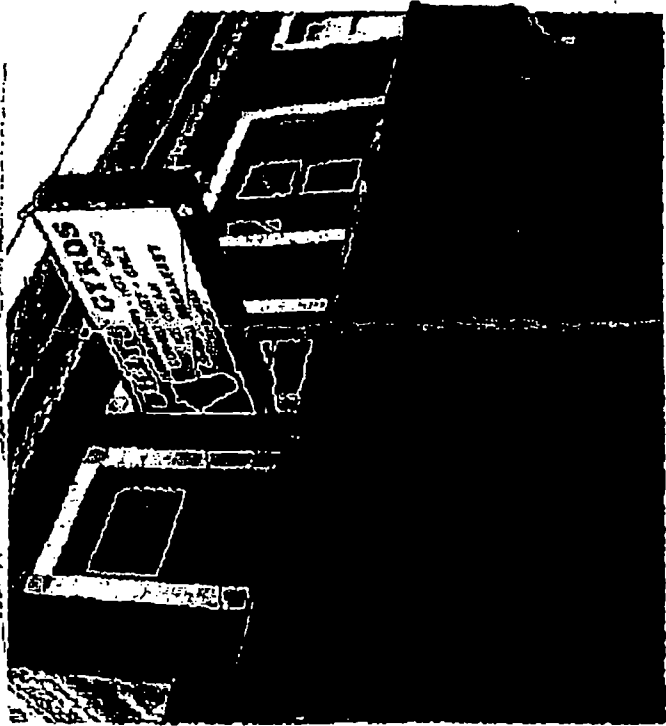

2" X 2" X 3/16" GALV. ANGLE IRON FRAME / WELDED
1 1/2" X 3/8" GALV. BOLTS
20 GAUGE GALV. DRUM
2" X 2" GALV. 20 GA. TRIM
1/2" DRAIN HOLES
3/16" LEXAN FACES
ALL WIRING IN 20 GA. RACEWAYS
NO. 14 WIRE 600V. 15 AMP
HIGH OUTPUT LAMPS
1,000 V. LAMP HOLDERS
DISCONNECT SWITCH
800 M.A. BALLASTS 110 V.
U.L. APPROVED

1-4'X8' DF. SIGN

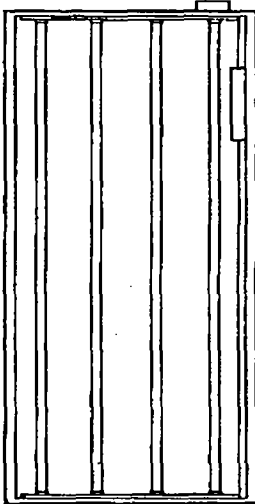

21 TO 40 SQ. FT. PROJECTING SIGN
(TYPICAL)

BEST NEON
SIGN CO.

SCALE	NO SCALE	SK NO	BILL 2
CUSTOMER BILLY'S GYROS			
JOB ADDRESS 7855 S. COTTAGE GROVE AVE.			
CITY CHICAGO	STATE IL		
ARTIST MICHAEL	DATE 3/13/70		
SALES APPROVED	DATE		
CUSTOMER APPROVAL:			

By signing the approval box on this sketch, I understand that I am accepting all aspects of this drawing. This includes artwork, specifications, dimensions, spelling and any other representations herein. I also understand that color reproductions on this sketch are approximate, and may not match manufactured product exactly.



Department of Business Affairs and Consumer Protection
Business Assistance Center - Public Way Use Unit
City Hall - 121 N. LaSalle Street, Room 800 • Chicago, IL 60602
(312)-74-GOBIZ (312-744-6249) • (312) 744-1944 (TTY)
<http://www.cityofchicago.org/bacp>

06/05/2013

Alderman Roderick T. Sawyer
Ward # 06
City of Chicago
City Hall, Room 300
121 North LaSalle Street
Chicago, Illinois 60602

Re: An ordinance to use and maintain a portion of the public right-of-way for **one (1) sign(s)** for **BILLY'S GYROS**, adjacent to the premises known as **7855 S. Cottage Grove Ave..**

Dear Alderman **Roderick T. Sawyer**:

The applicant referenced above has requested the use of the public right-of-way for a **sign(s)**. An ordinance has been prepared by the Department of Business Affairs and Consumer Protection – Business Assistance Center - Public Way Use Unit for presentation to the City Council. Because this request was made for properties located in your ward, as approved by you as per the attached, I respectfully request that you introduce the attached ordinance at the next City Council meeting.

If you have any questions regarding this ordinance, please contact Anthony Bertuca at (312) 744-5506.

Department of Business Affairs and Consumer Protection



City of Chicago



O2013-4227

Office of the City Clerk

Document Tracking Sheet

Meeting Date:	6/5/2013
Sponsor(s):	Holmes, Natasha (7)
Type:	Ordinance
Title:	Grant(s) of privilege in public way for South Shore Chamber Of Commerce - 7906 S Crandon Ave
Committee(s) Assignment:	Committee on Transportation and Public Way

ORDINANCE

South Shore Chamber of Commerce

Acct. No. 333432 - 38

Permit No. 1106296

Be It Ordained by the City Council of the City of Chicago:

SECTION 1. Permission and authority are hereby given and granted to South Shore Chamber of Commerce, upon the terms and subject to the conditions of this ordinance to construct, install, maintain and use one (1) Planter(s) on the public right-of-way for beautification purposes adjacent to its premises known as 7906 S. Crandon Ave..

Said Planter(s) at S. Cranson measure(s):

One (1) at three (3) feet in length, and one point six seven (1.67) foot in width for a total of five point zero one (5.01) square feet.

Grantee must allow the required clear and unobstructed space for pedestrian passage at all times per rules and regulations approved by the Department of Transportation.

The location of said privilege shall be as shown on prints kept on file with the Department of Business Affairs and Consumer Protection and the Office of the City Clerk.

Said privilege shall be constructed in accordance with plans and specifications approved by the Department of Planning and Development and Department of Transportation (Division of Project Development).

This grant of privilege in the public way shall be subject to the provisions of Section 10-28-015 and all other required provisions of the Municipal Code of Chicago.

The grantee shall pay to the City of Chicago as compensation for the privilege #1106296 herein granted the sum of zero (\$0.00) per annum in advance.


A 25% penalty will be added for payments received after due date.

The permit holder agrees to hold the City of Chicago harmless for any damage, relocation or replacement costs associated with damage, relocation or removal of private property caused by the City performing work in the public way.

Authority herein given and granted for a period of five (5) years from and after Date of Passage.

Alderman Natasha 2. Holmes 7th

NATASHIA HOLMES 7th Ward

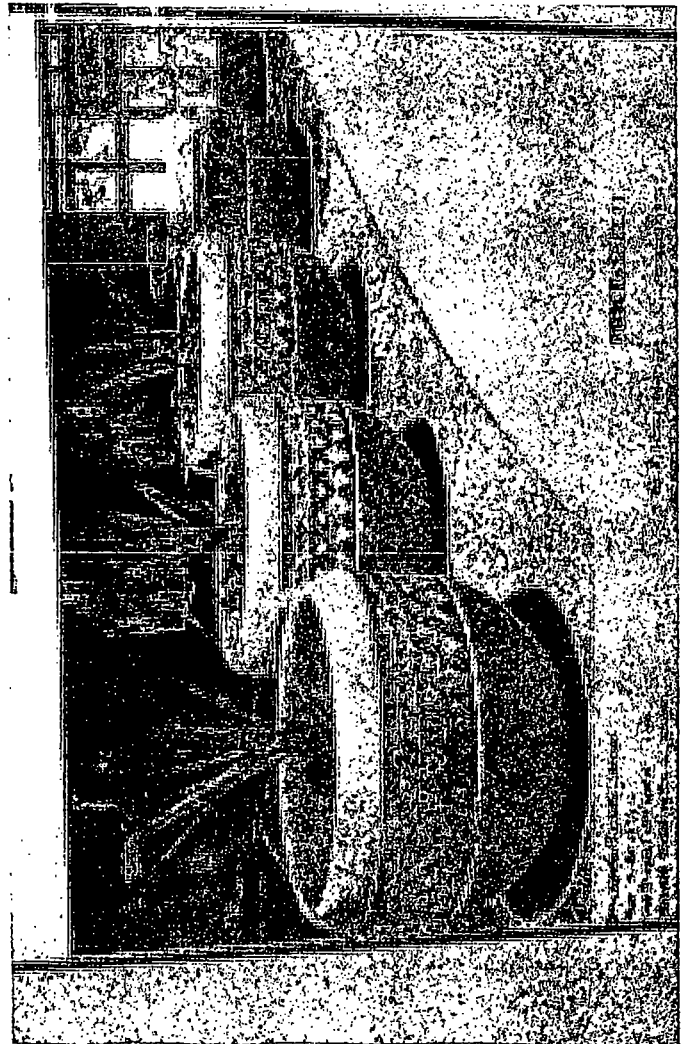



06/05/2013

Alderman NATASHIA HOLMES

Ward # 07

City of Chicago

City Hall, Room 207

121 North LaSalle Street

Chicago, Illinois 60602

Re: An ordinance to use and maintain a portion of the public right-of-way for one (1) planter(s) for South Shore Chamber of Commerce, adjacent to the premises known as 7906 S. Crandon Ave..

Dear Alderman NATASHIA HOLMES:

The applicant referenced above has requested the use of the public right-of-way for a **planter(s)**. An ordinance has been prepared by the Department of Business Affairs and Consumer Protection – Business Assistance Center - Public Way Use Unit for presentation to the City Council. Because this request was made for properties located in your ward, as approved by you as per the attached, I respectfully request that you introduce the attached ordinance at the next City Council meeting.

If you have any questions regarding this ordinance, please contact Anthony Bertuca at (312) 744-5506.

Department of Business Affairs and Consumer Protection



City of Chicago



O2013-4229

Office of the City Clerk

Document Tracking Sheet

Meeting Date:	6/5/2013
Sponsor(s):	Holmes, Natasha (7)
Type:	Ordinance
Title:	Grant(s) of privilege in public way for South Shore Chamber Inc. -2632 E 75th St
Committee(s) Assignment:	Committee on Transportation and Public Way

ORDINANCE
South Shore Chamber Inc
Acct. No. 333432 - 35
Permit No. 1106289

Be It Ordained by the City Council of the City of Chicago:

SECTION 1. Permission and authority are hereby given and granted to South Shore Chamber Inc, upon the terms and subject to the conditions of this ordinance to construct, install, maintain and use one (1) Planter(s) on the public right-of-way for beautification purposes adjacent to its premises known as 2632 E. 75th St..

Said Planter(s) at E. 75th measure(s):

One (1) at three (3) feet in length, and two point six seven (2.67) feet in width for a total of eight point zero one (8.01) square feet.

Grantee must allow the required clear and unobstructed space for pedestrian passage at all times per rules and regulations approved by the Department of Transportation.

The location of said privilege shall be as shown on prints kept on file with the Department of Business Affairs and Consumer Protection and the Office of the City Clerk.

Said privilege shall be constructed in accordance with plans and specifications approved by the Department of Planning and Development and Department of Transportation (Division of Project Development).

This grant of privilege in the public way shall be subject to the provisions of Section 10-28-015 and all other required provisions of the Municipal Code of Chicago.

The grantee shall pay to the City of Chicago as compensation for the privilege #1106289 herein granted the sum of zero (\$0.00) per annum in advance.

A 25% penalty will be added for payments received after due date.

The permit holder agrees to hold the City of Chicago harmless for any damage, relocation or replacement costs associated with damage, relocation or removal of private property caused by the City performing work in the public way.

Authority herein given and granted for a period of five (5) years from and after Date of Passage.

Alderman Natasha Z. Holmes 7th

NATASHIA HOLMES 7th Ward

10/10/2010





Department of Business Affairs and Consumer Protection
Business Assistance Center - Public Way Use Unit
City Hall - 121 N. LaSalle Street, Room 800 • Chicago, IL 60602
(312)-74-GOBIZ (312-744-6249) • (312) 744-1944 (TTY)
<http://www.cityofchicago.org/bacp>

06/05/2013

Alderman NATASHIA HOLMES

Ward # 07

City of Chicago

City Hall, Room 207

121 North LaSalle Street

Chicago, Illinois 60602

Re: An ordinance to use and maintain a portion of the public right-of-way for one (1) planter(s) for South Shore Chamber Inc, adjacent to the premises known as 2632 E. 75th St..

Dear Alderman NATASHIA HOLMES:

The applicant referenced above has requested the use of the public right-of-way for a **planter(s)**. An ordinance has been prepared by the Department of Business Affairs and Consumer Protection – Business Assistance Center - Public Way Use Unit for presentation to the City Council. Because this request was made for properties located in your ward, as approved by you as per the attached, I respectfully request that you introduce the attached ordinance at the next City Council meeting.

If you have any questions regarding this ordinance, please contact Anthony Bertuca at (312) 744-5506.

Department of Business Affairs and Consumer Protection



City of Chicago



O2013-4231

Office of the City Clerk

Document Tracking Sheet

Meeting Date:	6/5/2013
Sponsor(s):	Harris, Michelle A. (8)
Type:	Ordinance
Title:	Grant(s) of privilege in public way for Fabricare Super Laundromat
Committee(s) Assignment:	Committee on Transportation and Public Way

ORDINANCE
FABRICARE SUPER LAUNDROMAT
Acct. No. 89177 - 1
Permit No. 1106856

Be It Ordained by the City Council of the City of Chicago:

SECTION 1. Permission and authority are hereby given and granted to FABRICARE SUPER LAUNDROMAT, upon the terms and subject to the conditions of this ordinance to maintain and use one (1) sign(s) projecting over the public right-of-way attached to its premises known as 7635 S. Jeffery Blvd..

Said sign structure(s) measures as follows; along S. Jeffery Blvd.:

One (1) at twelve point zero eight (12.08) feet in length, seven (7) feet in height and twelve (12) feet above grade level.

The location of said privilege shall be as shown on prints kept on file with the Department of Business Affairs and Consumer Protection and the Office of the City Clerk.

Said privilege shall be constructed in accordance with plans and specifications approved by the Department of Transportation (Division of Project Development) and Zoning Department - Signs.

This grant of privilege in the public way shall be subject to the provisions of Section 10-28-015 and all other required provisions of the Municipal Code of Chicago.

The grantee shall pay to the City of Chicago as compensation for the privilege #1106856 herein granted the sum of three hundred (\$300.00) per annum in advance.


A 25% penalty will be added for payments received after due date.

The permit holder agrees to hold the City of Chicago harmless for any damage, relocation or replacement costs associated with damage, relocation or removal of private property caused by the City performing work in the public way.

Authority herein given and granted for a period of five (5) years from and after 05/14/2013.

Alderman 

Michelle A. Harris 8th Ward

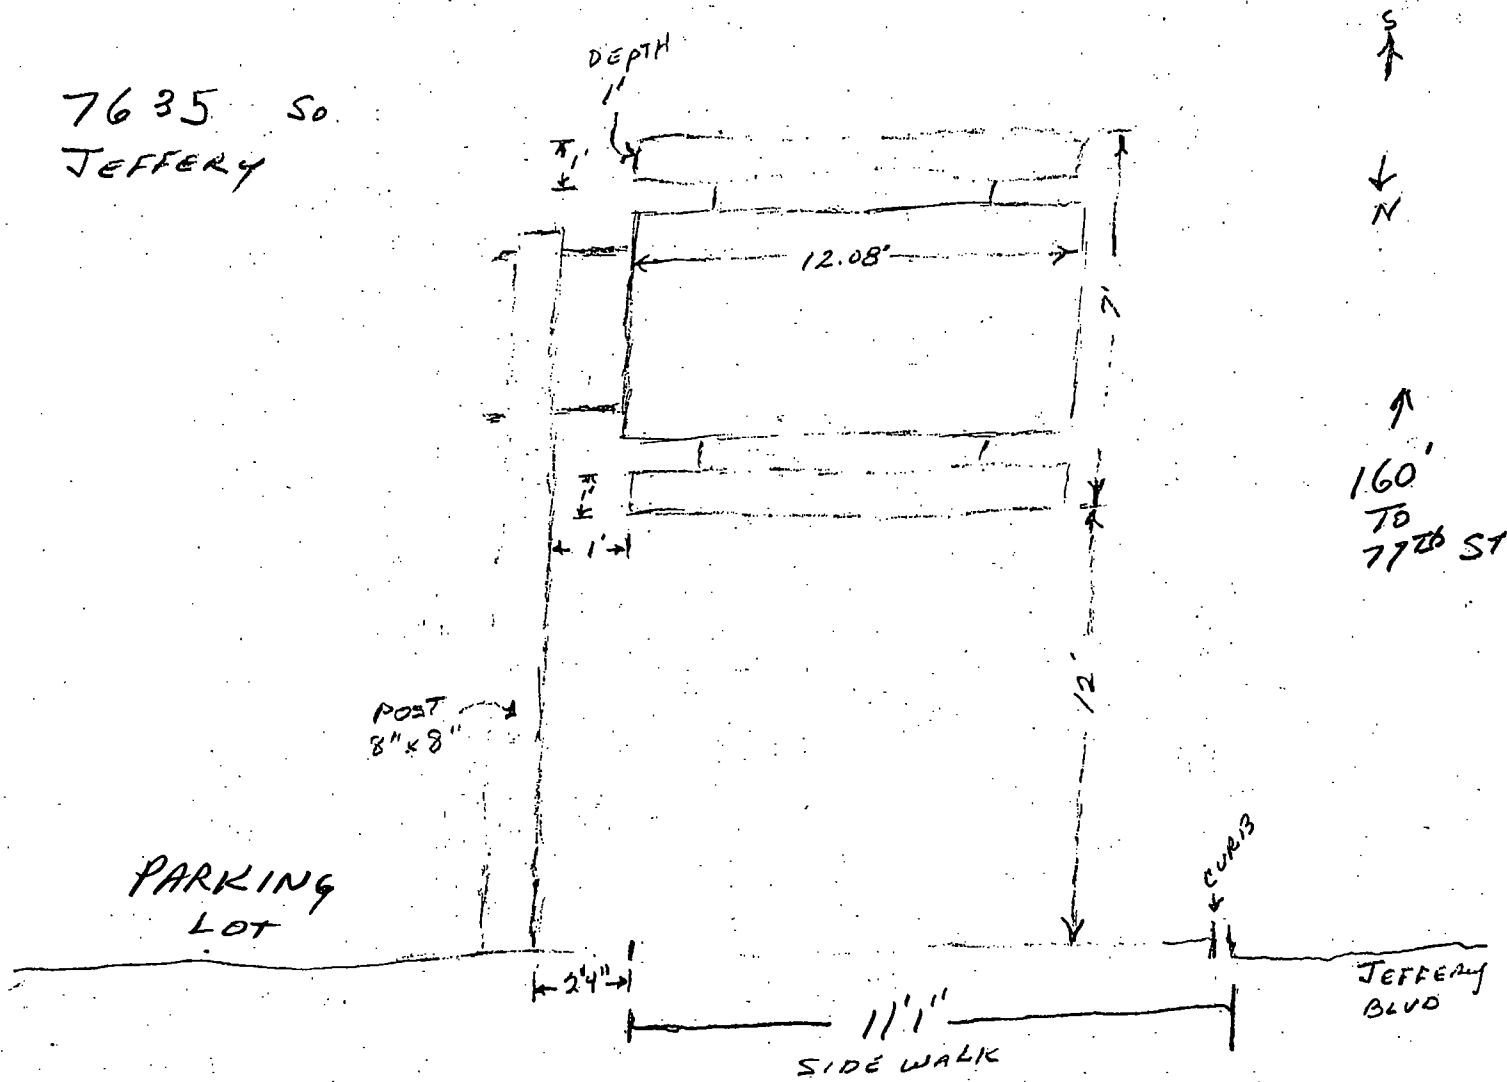



Department of Business Affairs and Consumer Protection
Business Assistance Center - Public Way Use Unit
City Hall - 121 N. LaSalle Street, Room 800 • Chicago, IL 60602
(312)-74-GOBIZ (312-744-6249) • (312) 744-1944 (TTY)
<http://www.cityofchicago.org/bacp>

06/05/2013

Alderman **Michelle A. Harris**
Ward # **08**
City of Chicago
City Hall, Room **300**
121 North LaSalle Street
Chicago, Illinois 60602

Re: An ordinance to use and maintain a portion of the public right-of-way for **one (1) sign(s)** for
FABRICARE SUPER LAUNDROMAT, adjacent to the premises known as **7635 S. Jeffery Blvd..**

Dear Alderman **Michelle A. Harris**:

The applicant referenced above has requested the use of the public right-of-way for a **sign(s)**. An ordinance has been prepared by the Department of Business Affairs and Consumer Protection – Business Assistance Center - Public Way Use Unit for presentation to the City Council. Because this request was made for properties located in your ward, as approved by you as per the attached, I respectfully request that you introduce the attached ordinance at the next City Council meeting.

If you have any questions regarding this ordinance, please contact Anthony Bertuca at (312) 744-5506.

Department of Business Affairs and Consumer Protection



City of Chicago



O2013-4232

Office of the City Clerk

Document Tracking Sheet

Meeting Date:	6/5/2013
Sponsor(s):	Harris, Michelle A. (8)
Type:	Ordinance
Title:	Grant(s) of privilege in public way for J Bee's Casual & Sportswear
Committee(s) Assignment:	Committee on Transportation and Public Way

ORDINANCE
J BEE'S CASUAL & SPORTSWEAR
Acct. No. 57248 - 5
Permit No. 1097619

Be It Ordained by the City Council of the City of Chicago:

SECTION 1. Permission and authority are hereby given and granted to J BEE'S CASUAL & SPORTSWEAR, upon the terms and subject to the conditions of this ordinance to maintain and use one (1) sign(s) projecting over the public right-of-way attached to its premises known as 1301 E. 87th St..

Said sign structure(s) measures as follows; along E. 87TH:
One (1) at five (5) feet in length, nine (9) feet in height and twelve (12) feet above grade level.

The location of said privilege shall be as shown on prints kept on file with the Department of Business Affairs and Consumer Protection and the Office of the City Clerk.

Said privilege shall be constructed in accordance with plans and specifications approved by the Department of Transportation (Division of Project Development) and Zoning Department - Signs.

This grant of privilege in the public way shall be subject to the provisions of Section 10-28-015 and all other required provisions of the Municipal Code of Chicago.

The grantee shall pay to the City of Chicago as compensation for the privilege #1097619 herein granted the sum of three hundred (\$300.00) per annum in advance.

A 25% penalty will be added for payments received after due date.

The permit holder agrees to hold the City of Chicago harmless for any damage, relocation or replacement costs associated with damage, relocation or removal of private property caused by the City performing work in the public way.

Authority herein given and granted for a period of five (5) years from and after Date of Passage.


Alderman 

Michelle A. Harris 8th Ward

J-BEES
1301-1309 E. 87TH ST.
CHICAGO IL. 60619




SIDE VIEW

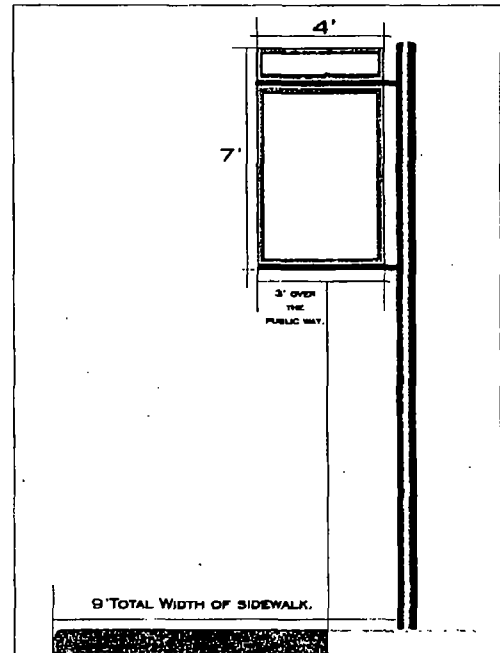

1 DOUBLE FACE, ILLUMINATED SIGN.
SIGN MOUNTED ON POLE
LEXAN SIGN FACES, ILLUMINATED WITH FLUORESCENT LAMPS.

TOP VIEW

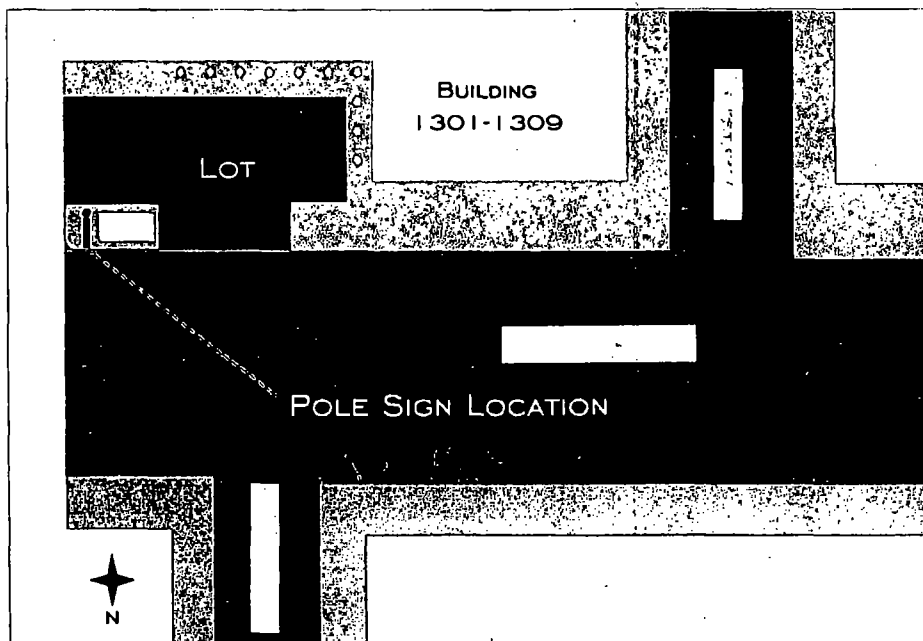

BUSINESS OWNER: SYED HASSAN
NAME: J-BEES
ADDRESS: 1301-1309 E. 87TH ST.
PHONE: (773) 734-6203

 **PYRAMID**
DESIGN INC.



06/05/2013

Alderman **Michelle A. Harris**
Ward # **08**
City of Chicago
City Hall, Room **300**
121 North LaSalle Street
Chicago, Illinois 60602

Re: An ordinance to use and maintain a portion of the public right-of-way for **one (1) sign(s)** for **J BEE'S CASUAL & SPORTSWEAR**, adjacent to the premises known as **1301 E. 87th St..**

Dear Alderman **Michelle A. Harris**:

The applicant referenced above has requested the use of the public right-of-way for a **sign(s)**. An ordinance has been prepared by the Department of Business Affairs and Consumer Protection – Business Assistance Center - Public Way Use Unit for presentation to the City Council. Because this request was made for properties located in your ward, as approved by you as per the attached, I respectfully request that you introduce the attached ordinance at the next City Council meeting.

If you have any questions regarding this ordinance, please contact Anthony Bertuca at (312) 744-5506.

Department of Business Affairs and Consumer Protection



City of Chicago



O2013-4530

Office of the City Clerk

Document Tracking Sheet

Meeting Date:	6/5/2013
Sponsor(s):	Pope, John (10)
Type:	Ordinance
Title:	Grant(s) of privilege in public way for 8900 Commercial Food & Liquor, Inc.
Committee(s) Assignment:	Committee on Transportation and Public Way

ORDINANCE
8900 COMMERCIAL FOOD & LIQUOR, INC.
Acct. No. 217252 - 1
Permit No. 1106088

Be It Ordained by the City Council of the City of Chicago:

SECTION 1. Permission and authority are hereby given and granted to 8900 COMMERCIAL FOOD & LIQUOR, INC., upon the terms and subject to the conditions of this ordinance to maintain and use two (2) sign(s) projecting over the public right-of-way attached to its premises known as 8900 S. Commercial Ave..

Said sign structure(s) measures as follows; along S. Commerical:
One (1) at twenty-one (21) feet in length, three point eight three (3.83) feet in height and ten (10) feet above grade level.

Said sign structure(s) measures as follows; along E. 89th Street:
One (1) at eleven (11) feet in length, three point eight three (3.83) feet in height and ten (10) feet above grade level.

The location of said privilege shall be as shown on prints kept on file with the Department of Business Affairs and Consumer Protection and the Office of the City Clerk.

Said privilege shall be constructed in accordance with plans and specifications approved by the Department of Transportation (Division of Project Development) and Zoning Department - Signs.


This grant of privilege in the public way shall be subject to the provisions of Section 10-28-015 and all other required provisions of the Municipal Code of Chicago.


The grantee shall pay to the City of Chicago as compensation for the privilege #1106088 herein granted the sum of six hundred (\$600.00) per annum in advance.

A 25% penalty will be added for payments received after due date.

The permit holder agrees to hold the City of Chicago harmless for any damage, relocation or replacement costs associated with damage, relocation or removal of private property caused by the City performing work in the public way.

Authority herein given and granted for a period of five (5) years from and after .

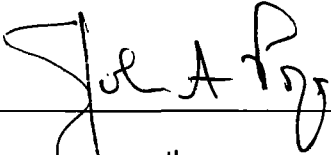Alderman 
John Pope 10th Ward

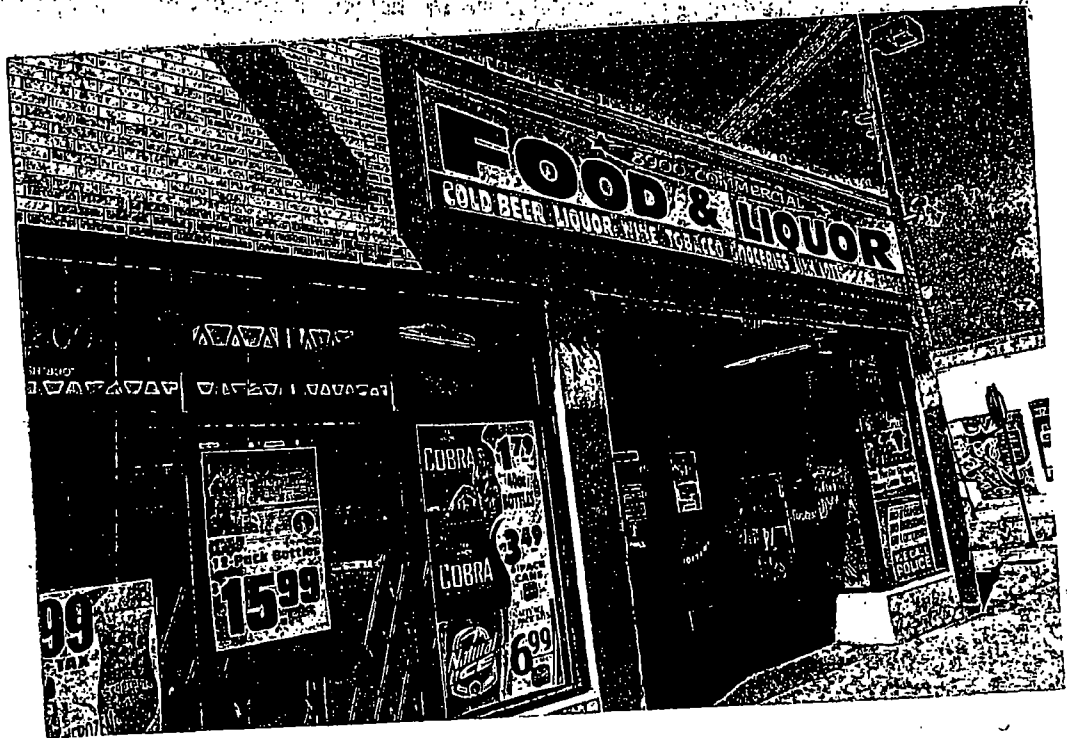



06/05/2013

Alderman John Pope
Ward # 10
City of Chicago
City Hall, Room 300
121 North LaSalle Street
Chicago, Illinois 60602

Re: An ordinance to use and maintain a portion of the public right-of-way for **two (2) sign(s)** for **8900 COMMERCIAL FOOD & LIQUOR, INC.**, adjacent to the premises known as **8900 S. Commercial Ave.**.

Dear Alderman **John Pope**:

The applicant referenced above has requested the use of the public right-of-way for a **sign(s)**. An ordinance has been prepared by the Department of Business Affairs and Consumer Protection – Business Assistance Center - Public Way Use Unit for presentation to the City Council. Because this request was made for properties located in your ward, as approved by you as per the attached, I respectfully request that you introduce the attached ordinance at the next City Council meeting.

If you have any questions regarding this ordinance, please contact Anthony Bertuca at (312) 744-5506.

Department of Business Affairs and Consumer Protection



City of Chicago



O2013-4531

Office of the City Clerk

Document Tracking Sheet

Meeting Date:	6/5/2013
Sponsor(s):	Pope, John (10)
Type:	Ordinance
Title:	Grant(s) of privilege in public way for Prado Travel Agency
Committee(s) Assignment:	Committee on Transportation and Public Way

ORDINANCE
PRADO TRAVEL AGENCY
Acct. No. 52327 - 1
Permit No. 1106542

Be It Ordained by the City Council of the City of Chicago:

SECTION 1. Permission and authority are hereby given and granted to PRADO TRAVEL AGENCY, upon the terms and subject to the conditions of this ordinance to maintain and use one (1) sign(s) projecting over the public right-of-way attached to its premises known as 10603 S. Ewing Ave..

Said sign structure(s) measures as follows; along S. EWING:

One (1) at six point six (6.6) feet in length, six point eight (6.8) feet in height and thirteen (13) feet above grade level.

The location of said privilege shall be as shown on prints kept on file with the Department of Business Affairs and Consumer Protection and the Office of the City Clerk.

Said privilege shall be constructed in accordance with plans and specifications approved by the Department of Transportation (Division of Project Development) and Zoning Department - Signs.

This grant of privilege in the public way shall be subject to the provisions of Section 10-28-015 and all other required provisions of the Municipal Code of Chicago.


The grantee shall pay to the City of Chicago as compensation for the privilege #1106542 herein granted the sum of three hundred (\$300.00) per annum in advance.

A 25% penalty will be added for payments received after due date.

The permit holder agrees to hold the City of Chicago harmless for any damage, relocation or replacement costs associated with damage, relocation or removal of private property caused by the City performing work in the public way.

Authority herein given and granted for a period of five (5) years from and after 11/01/2011.

Alderman

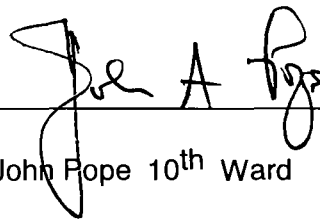

John Pope 10th Ward





06/05/2013

Alderman John Pope
Ward # 10
City of Chicago
City Hall, Room 300
121 North LaSalle Street
Chicago, Illinois 60602

Re: An ordinance to use and maintain a portion of the public right-of-way for **one (1) sign(s)** for **PRADO TRAVEL AGENCY**, adjacent to the premises known as **10603 S. Ewing Ave..**

Dear Alderman **John Pope**:

The applicant referenced above has requested the use of the public right-of-way for a **sign(s)**. An ordinance has been prepared by the Department of Business Affairs and Consumer Protection – Business Assistance Center - Public Way Use Unit for presentation to the City Council. Because this request was made for properties located in your ward, as approved by you as per the attached, I respectfully request that you introduce the attached ordinance at the next City Council meeting.

If you have any questions regarding this ordinance, please contact Anthony Bertuca at (312) 744-5506.

Department of Business Affairs and Consumer Protection



City of Chicago



O2013-4235

Office of the City Clerk

Document Tracking Sheet

Meeting Date:	6/5/2013
Sponsor(s):	Balcer, James (11)
Type:	Ordinance
Title:	Grant(s) of privilege in public way for Allstate Insurance
Committee(s) Assignment:	Committee on Transportation and Public Way

ORDINANCE
ALLSTATE INSURANCE
Acct. No. 346855 - 2
Permit No. 1105159

Be It Ordained by the City Council of the City of Chicago:

SECTION 1. Permission and authority are hereby given and granted to ALLSTATE INSURANCE, upon the terms and subject to the conditions of this ordinance to maintain and use one (1) sign(s) projecting over the public right-of-way attached to its premises known as 974 W. 35th Pl..

Said sign structure(s) measures as follows; along W 35TH PL:

One (1) at eight point zero eight (8.08) feet in length, two (2) feet in height and eleven (11) feet above grade level.

The location of said privilege shall be as shown on prints kept on file with the Department of Business Affairs and Consumer Protection and the Office of the City Clerk.

Said privilege shall be constructed in accordance with plans and specifications approved by the Department of Transportation (Division of Project Development) and Zoning Department - Signs.


This grant of privilege in the public way shall be subject to the provisions of Section 10-28-015 and all other required provisions of the Municipal Code of Chicago.

The grantee shall pay to the City of Chicago as compensation for the privilege #1105159 herein granted the sum of one hundred (\$100.00) per annum in advance.


A 25% penalty will be added for payments received after due date.

The permit holder agrees to hold the City of Chicago harmless for any damage, relocation or replacement costs associated with damage, relocation or removal of private property caused by the City performing work in the public way.

Authority herein given and granted for a period of five (5) years from and after Date of Passage.

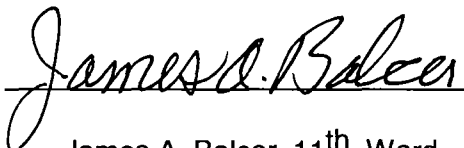Alderman 
James A. Balcer 11th Ward

ENGINEERING
SHOP
VINYL / LAYOUT
ROUTING / KNIFE

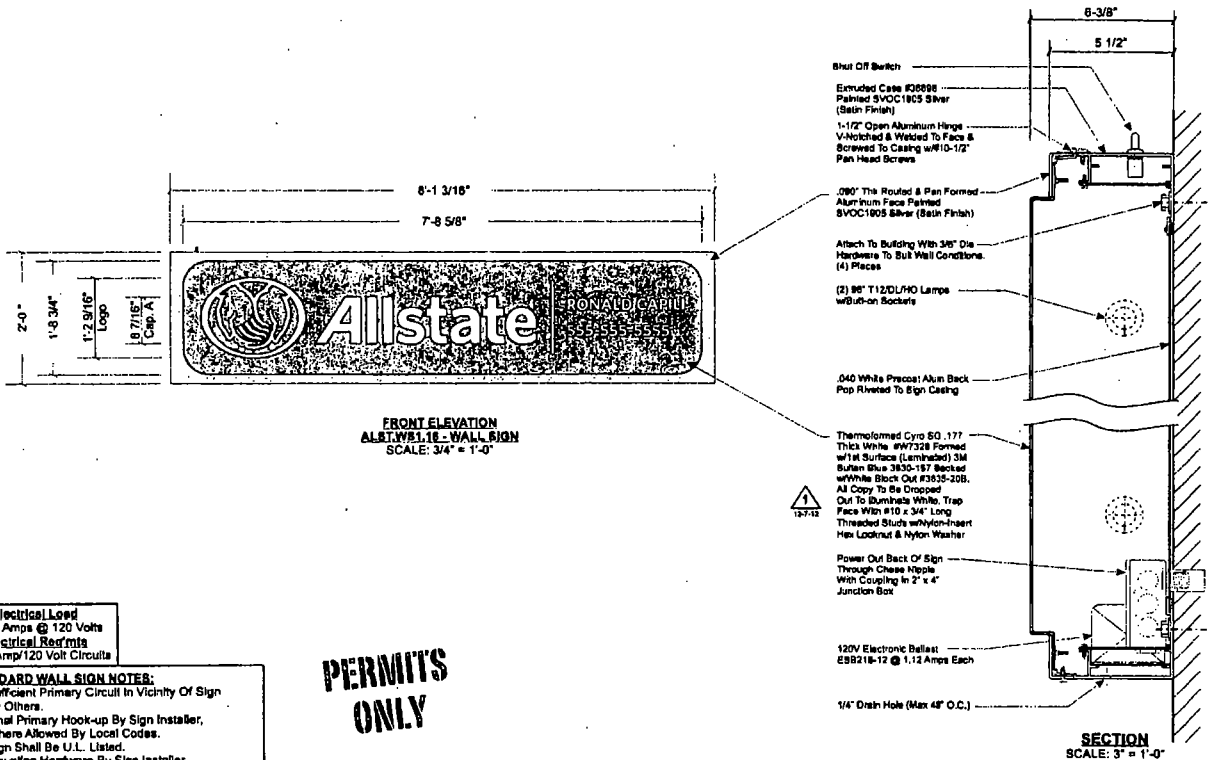

Electrical Load
(1.12) Amps @ 120 Volts
Electrical Requirements
(1) 20 Amp/120 Volt Circuits

- STANDARD WALL SIGN NOTES:**
1. Sufficient Primary Circuit In Vicinity Of Sign By Others.
 2. Final Primary Hook-up By Sign Installer, Where Allowed By Local Codes.
 3. Sign Shall Be U.L. Listed.
 4. Mounting Hardware By Sign Installer.

Note: This sign is intended to be installed in accordance with the requirements of Article 600 of the National Electrical Code and/or other applicable local codes. This includes proper grounding and bonding of the sign.

PERMITS
ONLY

Philadelphia Sign Company
707 West Spring Garden Street
Philadelphia, New Jersey 19105

CUSTOMER:
ALLSTATE

JOB NUMBER:

SIGN TYPE:
ALST.WS1.16

LOCATION:
Various

DATE:
07/09/2012

DRAWN BY:
JLTH

REVISION:
Number: 1 Date: 12-7-2012 By: JTR

SHEET:
1 OF 1

DWG NUMBER:
B-44762

ENGINEER SEAL:

MAX DESIGN WIND SPEED 90 MPH EXPOSURE C

THIS IS AN ORIGINAL UNPUBLISHED DRAWING CREATED BY PHSC. IT IS SUBMITTED FOR YOUR PERSONAL USE AND CONSIDERED UNCLASSIFIED. BEING PLACED IN YOUR FILE BY PHSC IT IS NOT TO BE SHOWN TO ANYONE OUTSIDE YOUR ORGANIZATION NOR IS IT TO BE COPIED, REPRODUCED, OR EXHIBITED IN ANY FASHION.



06/05/2013

Alderman James A. Balcer
Ward # 11
City of Chicago
City Hall, Room 203
121 North LaSalle Street
Chicago, Illinois 60602

Re: An ordinance to use and maintain a portion of the public right-of-way for **one (1) sign(s)** for
ALLSTATE INSURANCE, adjacent to the premises known as **974 W. 35th Pl.**

Dear Alderman **James A. Balcer**:

The applicant referenced above has requested the use of the public right-of-way for a **sign(s)**. An ordinance has been prepared by the Department of Business Affairs and Consumer Protection – Business Assistance Center - Public Way Use Unit for presentation to the City Council. Because this request was made for properties located in your ward, as approved by you as per the attached, I respectfully request that you introduce the attached ordinance at the next City Council meeting.

If you have any questions regarding this ordinance, please contact Anthony Bertuca at (312) 744-5506.

Department of Business Affairs and Consumer Protection



City of Chicago



O2013-4237

Office of the City Clerk

Document Tracking Sheet

Meeting Date:	6/5/2013
Sponsor(s):	Balcer, James (11)
Type:	Ordinance
Title:	Grant(s) of privilege in public way for Pancho Pistolas Mexican Restaurant
Committee(s) Assignment:	Committee on Transportation and Public Way

ORDINANCE
PANCHO PISTOLAS MEXICAN RESTAURANT
Acct. No. 7640 - 1
Permit No. 1106346

Be It Ordained by the City Council of the City of Chicago:

SECTION 1. Permission and authority are hereby given and granted to PANCHO PISTOLAS MEXICAN RESTAURANT, upon the terms and subject to the conditions of this ordinance to maintain and use one (1) sign(s) projecting over the public right-of-way attached to its premises known as 700 W. 31st St..

Said sign structure(s) measures as follows; along W. 31st Street:
One (1) at six (6) feet in length, six (6) feet in height and twelve (12) feet above grade level.

The location of said privilege shall be as shown on prints kept on file with the Department of Business Affairs and Consumer Protection and the Office of the City Clerk.

Said privilege shall be constructed in accordance with plans and specifications approved by the Department of Transportation (Division of Project Development) and Zoning Department - Signs.


This grant of privilege in the public way shall be subject to the provisions of Section 10-28-015 and all other required provisions of the Municipal Code of Chicago.

The grantee shall pay to the City of Chicago as compensation for the privilege #1106346 herein granted the sum of three hundred (\$300.00) per annum in advance.


A 25% penalty will be added for payments received after due date.

The permit holder agrees to hold the City of Chicago harmless for any damage, relocation or replacement costs associated with damage, relocation or removal of private property caused by the City performing work in the public way.

Authority herein given and granted for a period of five (5) years from and after 05/14/2013.

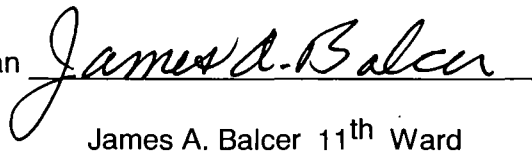Alderman 
James A. Balcer 11th Ward

Don Pancho's Mexican Restaurant, Inc.
d/b/a Pancho Pistolas Authentic Mexican Restaurant

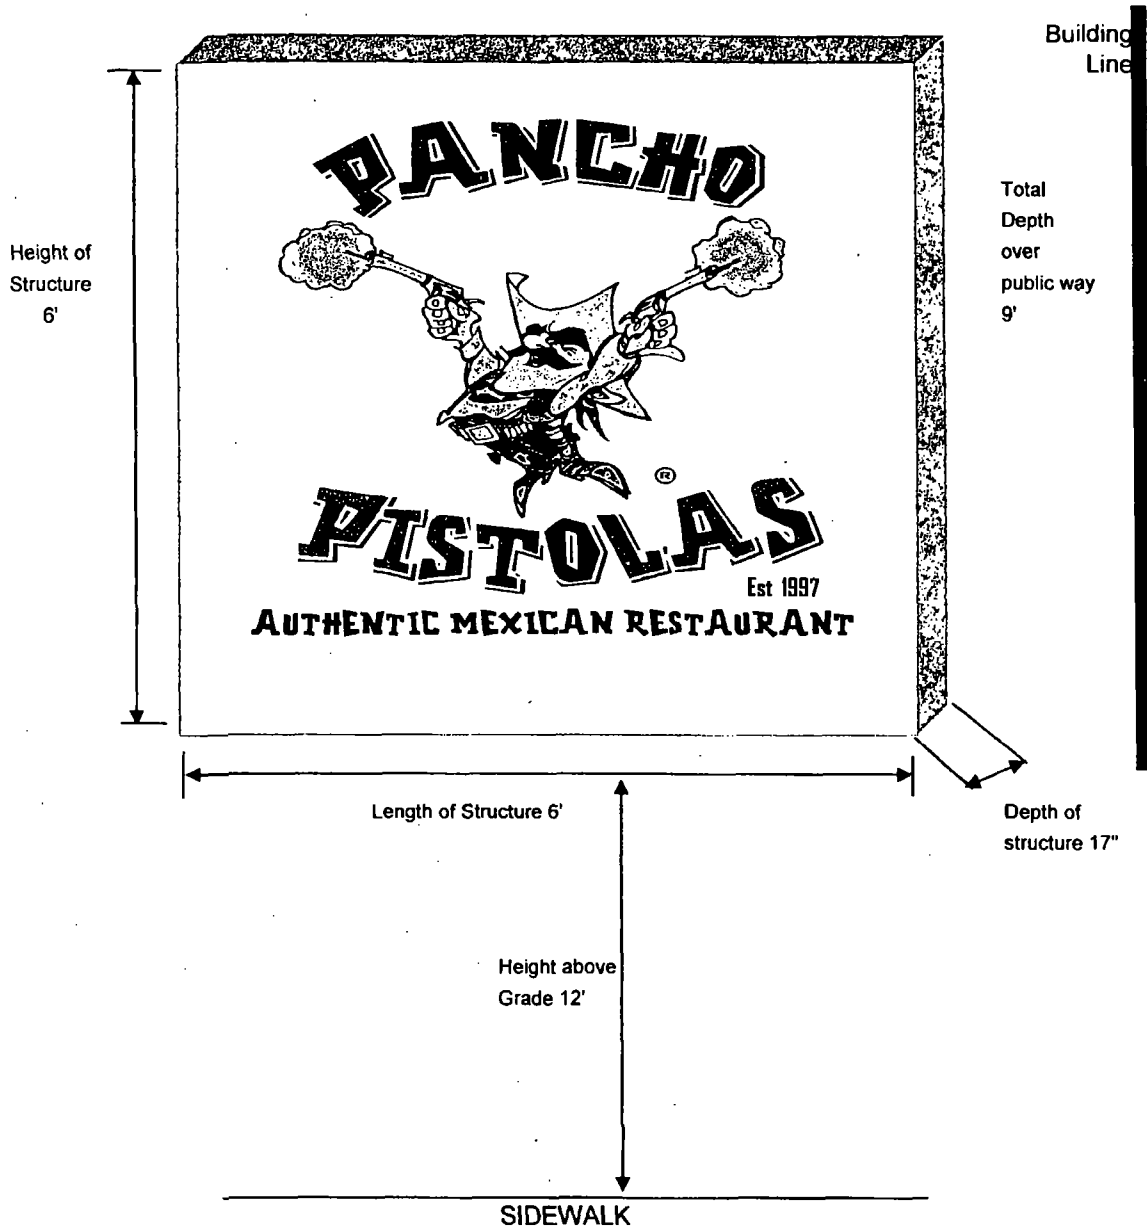



06/05/2013

Alderman James A. Balcer
Ward # 11
City of Chicago
City Hall, Room 203
121 North LaSalle Street
Chicago, Illinois 60602

Re: An ordinance to use and maintain a portion of the public right-of-way for **one (1) sign(s)** for
PANCHO PISTOLAS MEXICAN RESTAURANT, adjacent to the premises known as **700 W.**
31st St.

Dear Alderman **James A. Balcer**:

The applicant referenced above has requested the use of the public right-of-way for a **sign(s)**. An ordinance has been prepared by the Department of Business Affairs and Consumer Protection – Business Assistance Center - Public Way Use Unit for presentation to the City Council. Because this request was made for properties located in your ward, as approved by you as per the attached, I respectfully request that you introduce the attached ordinance at the next City Council meeting.

If you have any questions regarding this ordinance, please contact Anthony Bertuca at (312) 744-5506.

Department of Business Affairs and Consumer Protection



City of Chicago



O2013-4238

Office of the City Clerk

Document Tracking Sheet

Meeting Date:	6/5/2013
Sponsor(s):	Balcer, James (11)
Type:	Ordinance
Title:	Grant(s) of privilege in public way for Uncle Bob's Self Storage No. 426
Committee(s) Assignment:	Committee on Transportation and Public Way

ORDINANCE
UNCLE BOB'S SELF STORAGE #426
Acct. No. 378126 - 3
Permit No. 1104333

Be It Ordained by the City Council of the City of Chicago:

SECTION 1. Permission and authority are hereby given and granted to UNCLE BOB'S SELF STORAGE #426, upon the terms and subject to the conditions of this ordinance to maintain and use one (1) sign(s) projecting over the public right-of-way attached to its premises known as 615 W. Pershing Rd..

Said sign structure(s) measures as follows; along W Pershing Rd:

One (1) at five point six seven (5.67) feet in length, four point six seven (4.67) feet in height and eighteen (18) feet above grade level.

The location of said privilege shall be as shown on prints kept on file with the Department of Business Affairs and Consumer Protection and the Office of the City Clerk.

Said privilege shall be constructed in accordance with plans and specifications approved by the Department of Transportation (Division of Project Development) and Zoning Department - Signs.


This grant of privilege in the public way shall be subject to the provisions of Section 10-28-015 and all other required provisions of the Municipal Code of Chicago.

The grantee shall pay to the City of Chicago as compensation for the privilege #1104333 herein granted the sum of three hundred (\$300.00) per annum in advance.

A 25% penalty will be added for payments received after due date.

The permit holder agrees to hold the City of Chicago harmless for any damage, relocation or replacement costs associated with damage, relocation or removal of private property caused by the City performing work in the public way.

Authority herein given and granted for a period of five (5) years from and after Date of Passage.

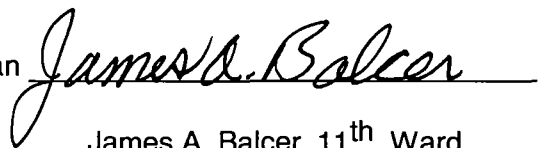
Alderman 
James A. Balcer 11th Ward

FACE REPLACEMENT



SCALE: 1/2"=1'-0"

ON ALL CABINET SIGN REFACES
CABINET, RETAINERS & SUPPORT (IF FREESTANDING) TO BE PAINTED BLACK.
ALSO ALL TO BE RE-LAMPED WITH NEW BALLASTS.

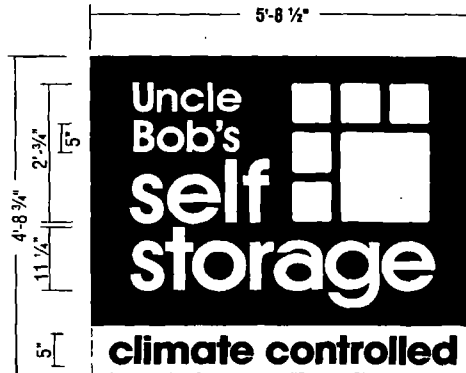

LEXAN FACE SPECIFICATIONS

NEW FACE TO BE WHITE
LEXAN WITH APPLIED GRAPHICS.

COLOR SCHEDULE

	Blue Colorcode 2870 3630-157 Sultan Blue Vinyl		White
	Yellow 3630-025 vinyl		Flat black



Houston
Dallas

Houston Corporate Office
5225 Katy Freeway, Suite 350
Houston, Texas 77007
713-977-7900
Fax 713-977-7903

Dallas Regional Office
2220 San Jacinto Blvd.
Suite 305
Denton, Texas 76205
940-380-9153
FAX: 940-380-9395

Uncle Bob's
self storage

Address: 615 WEST
PERSHING BLVD
City: CHICAGO
State: ILLINOIS 60609
Account Rep: B. LeGRUE
Sales Rep: M.J. DeNARDO

APPROVALS
CLIENT _____
DESIGN _____
PROD. _____

Designer: PETER CARDINAL

Design No. U2162679 R2

DATE 11-16-12

Rev. Date: 11-21-12

THESE ARE THE TERMS AND CONDITIONS OF THE CONTRACT. BY SIGNING THIS CONTRACT, THE PARTIES AGREE TO HOLD THE OTHER PARTY HARMLESS FROM ANY AND ALL DAMAGES, INCLUDING BUT NOT LIMITED TO, LOSS OF PROFITS OR ANY OTHER DAMAGES WHICH MAY BE INCURRED BY THE PARTIES.

7:9

The purchaser agrees to hold the seller harmless against any claims for action for damages which may result as a result of drilling for pipes and foundations, including but not limited to, loss of profits or any other damages which may be incurred by the purchaser or others may incur liabilities.

THIS DESIGN AND ENGINEERING IS SUBMITTED AS OUR PROPOSAL AND THE RIGHT TO USE OR EXHIBIT IN ANY FORM IS NOT AUTHORIZED WITHOUT WRITTEN PERMISSION BY US SIGNS.



06/05/2013

Alderman James A. Balcer
Ward # 11
City of Chicago
City Hall, Room 203
121 North LaSalle Street
Chicago, Illinois 60602

Re: An ordinance to use and maintain a portion of the public right-of-way for **one (1) sign(s)** for **UNCLE BOB'S SELF STORAGE #426**, adjacent to the premises known as **615 W. Pershing Rd.**.

Dear Alderman **James A. Balcer**:

The applicant referenced above has requested the use of the public right-of-way for a **sign(s)**. An ordinance has been prepared by the Department of Business Affairs and Consumer Protection – Business Assistance Center - Public Way Use Unit for presentation to the City Council. Because this request was made for properties located in your ward, as approved by you as per the attached, I respectfully request that you introduce the attached ordinance at the next City Council meeting.

If you have any questions regarding this ordinance, please contact Anthony Bertuca at (312) 744-5506.

Department of Business Affairs and Consumer Protection



City of Chicago



O2013-4239

Office of the City Clerk

Document Tracking Sheet

Meeting Date:	6/5/2013
Sponsor(s):	Balcer, James (11)
Type:	Ordinance
Title:	Grant(s) of privilege in public way for Treasures Depot Inc.
Committee(s) Assignment:	Committee on Transportation and Public Way

ORDINANCE
TREASURES DEPOT, INC.
Acct. No. 375509 - 1
Permit No. 1103604

Be It Ordained by the City Council of the City of Chicago:

SECTION 1. Permission and authority are hereby given and granted to TREASURES DEPOT, INC., upon the terms and subject to the conditions of this ordinance to maintain and use two (2) sign(s) projecting over the public right-of-way attached to its premises known as 3455 S. Archer Ave..

Said sign structure(s) measures as follows; along S Archer Ave:

One (1) at eight (8) feet in length, six (6) feet in height and twelve (12) feet above grade level.

One (1) at sixty (60) feet in length, six (6) feet in height and twelve (12) feet above grade level.

The location of said privilege shall be as shown on prints kept on file with the Department of Business Affairs and Consumer Protection and the Office of the City Clerk.

Said privilege shall be constructed in accordance with plans and specifications approved by the Department of Transportation (Division of Project Development) and Zoning Department - Signs.


This grant of privilege in the public way shall be subject to the provisions of Section 10-28-015 and all other required provisions of the Municipal Code of Chicago.

The grantee shall pay to the City of Chicago as compensation for the privilege #1103604 herein granted the sum of six hundred (\$600.00) per annum in advance.

A 25% penalty will be added for payments received after due date.

The permit holder agrees to hold the City of Chicago harmless for any damage, relocation or replacement costs associated with damage, relocation or removal of private property caused by the City performing work in the public way.


Authority herein given and granted for a period of five (5) years from and after Date of Passage.

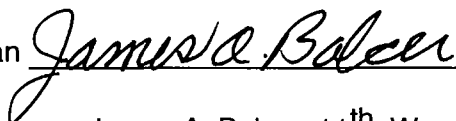Alderman 
James A. Balcer 11th Ward



APPLICATION TO USE THE PUBLIC RIGHT OF WAY

EXAMPLE OF SIGN DRAWING

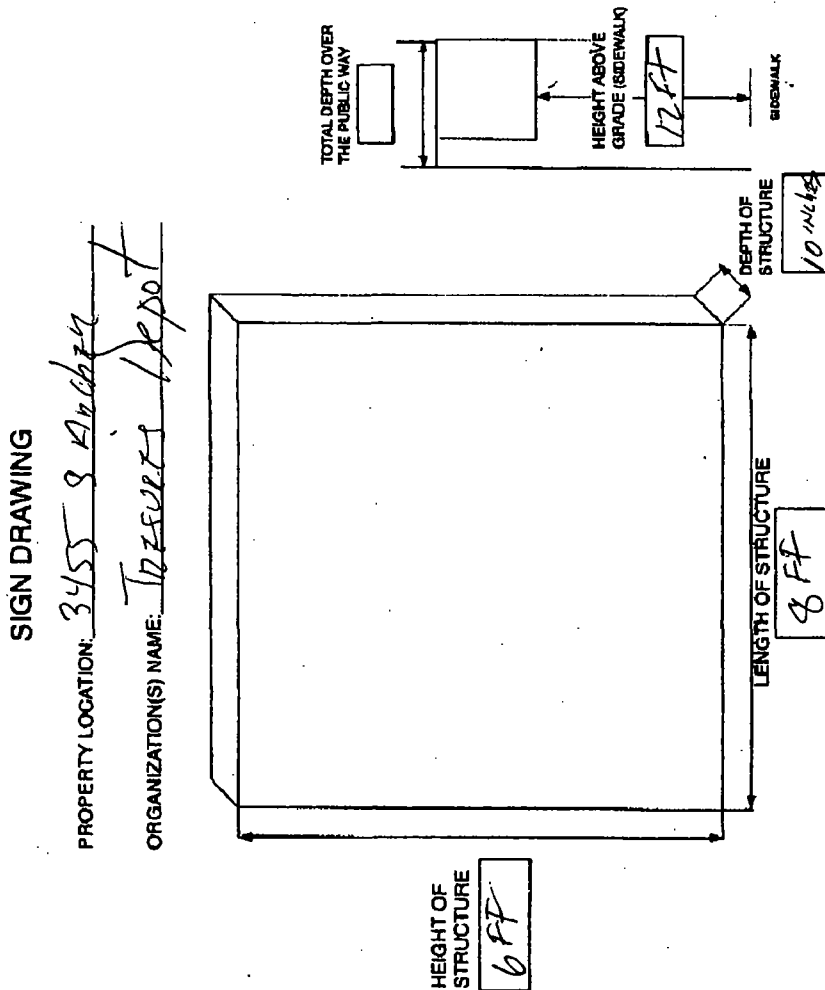



06/05/2013

Alderman James A. Balcer
Ward # 11
City of Chicago
City Hall, Room 203
121 North LaSalle Street
Chicago, Illinois 60602

Re: An ordinance to use and maintain a portion of the public right-of-way for **two (2) sign(s)** for
TREASURES DEPOT, INC., adjacent to the premises known as **3455 S. Archer Ave.**

Dear Alderman **James A. Balcer**:

The applicant referenced above has requested the use of the public right-of-way for a **sign(s)**. An ordinance has been prepared by the Department of Business Affairs and Consumer Protection – Business Assistance Center - Public Way Use Unit for presentation to the City Council. Because this request was made for properties located in your ward, as approved by you as per the attached, I respectfully request that you introduce the attached ordinance at the next City Council meeting.

If you have any questions regarding this ordinance, please contact Anthony Bertuca at (312) 744-5506.

Department of Business Affairs and Consumer Protection



City of Chicago



O2013-4536

Office of the City Clerk

Document Tracking Sheet

Meeting Date:	6/5/2013
Sponsor(s):	Cardenas, George A. (12)
Type:	Ordinance
Title:	Grant(s) of privilege in public way for Mufflers R Us Inc.
Committee(s) Assignment:	Committee on Transportation and Public Way

ORDINANCE
MUFFLERS R US, INC.
Acct. No. 320726 - 1
Permit No. 1106258

Be It Ordained by the City Council of the City of Chicago:

SECTION 1. Permission and authority are hereby given and granted to MUFFLERS R US, INC., upon the terms and subject to the conditions of this ordinance to maintain and use one (1) sign(s) projecting over the public right-of-way attached to its premises known as 4400-4410 S. Western Ave..

Said sign structure(s) measures as follows; along S. Western Ave.:
One (1) at eight (8) feet in length, twelve (12) feet in height and thirteen (13) feet above grade level.

The location of said privilege shall be as shown on prints kept on file with the Department of Business Affairs and Consumer Protection and the Office of the City Clerk.

Said privilege shall be constructed in accordance with plans and specifications approved by the Department of Transportation (Division of Project Development) and Zoning Department - Signs.


This grant of privilege in the public way shall be subject to the provisions of Section 10-28-015 and all other required provisions of the Municipal Code of Chicago.

The grantee shall pay to the City of Chicago as compensation for the privilege #1106258 herein granted the sum of three hundred (\$300.00) per annum in advance.

A 25% penalty will be added for payments received after due date.

The permit holder agrees to hold the City of Chicago harmless for any damage, relocation or replacement costs associated with damage, relocation or removal of private property caused by the City performing work in the public way.


Authority herein given and granted for a period of five (5) years from and after 04/09/2013.

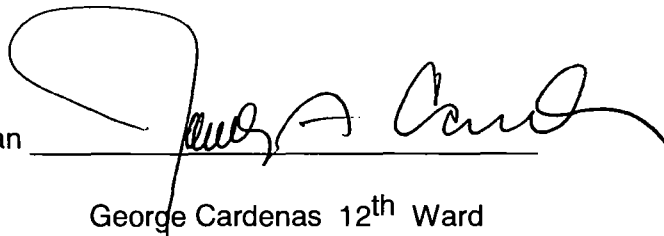Alderman 
George Cardenas 12th Ward

MEXICO MUFFLERS & BRAKES

4400 S. Western Ave.

Owner name: Leo Martinez

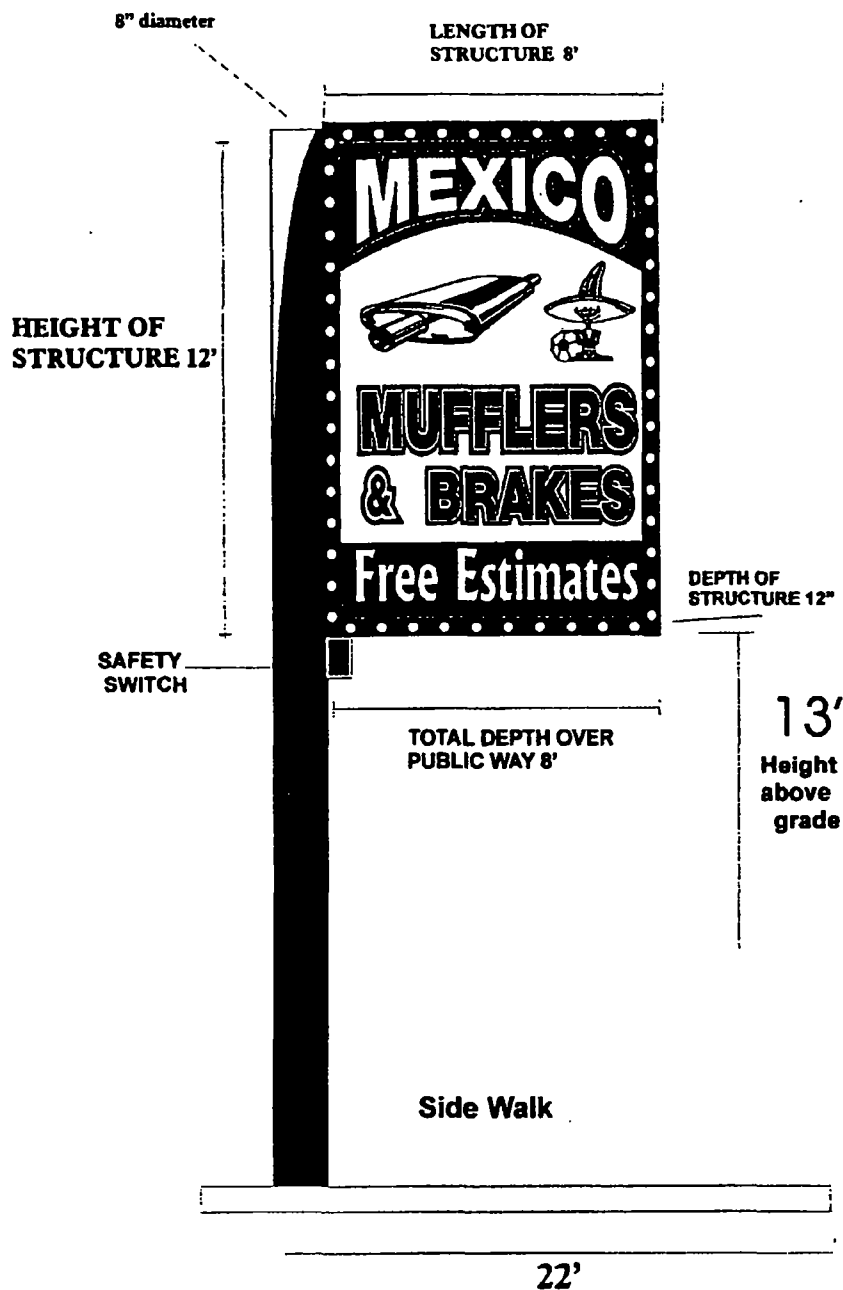



06/05/2013

Alderman George Cardenas
Ward # 12
City of Chicago
City Hall, Room 203
121 North LaSalle Street
Chicago, Illinois 60602

Re: An ordinance to use and maintain a portion of the public right-of-way for **one (1) sign(s)** for
MUFFLERS R US, INC., adjacent to the premises known as **4400-4410 S. Western Ave.**.

Dear Alderman **George Cardenas**:

The applicant referenced above has requested the use of the public right-of-way for a **sign(s)**. An ordinance has been prepared by the Department of Business Affairs and Consumer Protection – Business Assistance Center - Public Way Use Unit for presentation to the City Council. Because this request was made for properties located in your ward, as approved by you as per the attached, I respectfully request that you introduce the attached ordinance at the next City Council meeting.

If you have any questions regarding this ordinance, please contact Anthony Bertuca at (312) 744-5506.

Department of Business Affairs and Consumer Protection



City of Chicago



O2013-4539

Office of the City Clerk

Document Tracking Sheet

Meeting Date:	6/5/2013
Sponsor(s):	Cardenas, George A. (12)
Type:	Ordinance
Title:	Grant(s) of privilege in public way for Citgo-Tip Top Car Wash
Committee(s) Assignment:	Committee on Transportation and Public Way

ORDINANCE
CITGO - TIP TOP CAR WASH
Acct. No. 6780 - 1
Permit No. 1103553

Be It Ordained by the City Council of the City of Chicago:

SECTION 1. Permission and authority are hereby given and granted to CITGO - TIP TOP CAR WASH, upon the terms and subject to the conditions of this ordinance to maintain and use one (1) sign(s) projecting over the public right-of-way attached to its premises known as 2800 S. Kedzie Ave..

Said sign structure(s) measures as follows; along S Kedzie Ave:
One (1) at twelve (12) feet in length, fourteen (14) feet in height and ten (10) feet above grade level.

The location of said privilege shall be as shown on prints kept on file with the Department of Business Affairs and Consumer Protection and the Office of the City Clerk.

Said privilege shall be constructed in accordance with plans and specifications approved by the Department of Transportation (Division of Project Development) and Zoning Department - Signs.

This grant of privilege in the public way shall be subject to the provisions of Section 10-28-015 and all other required provisions of the Municipal Code of Chicago.


The grantee shall pay to the City of Chicago as compensation for the privilege #1103553 herein granted the sum of three hundred (\$300.00) per annum in advance.


A 25% penalty will be added for payments received after due date.

The permit holder agrees to hold the City of Chicago harmless for any damage, relocation or replacement costs associated with damage, relocation or removal of private property caused by the City performing work in the public way.

Authority herein given and granted for a period of five (5) years from and after Date of Passage.

Alderman

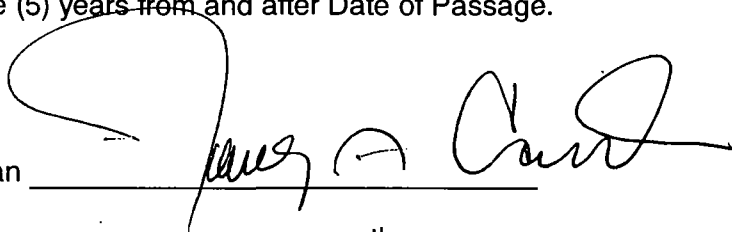
George Cardenas 12th Ward

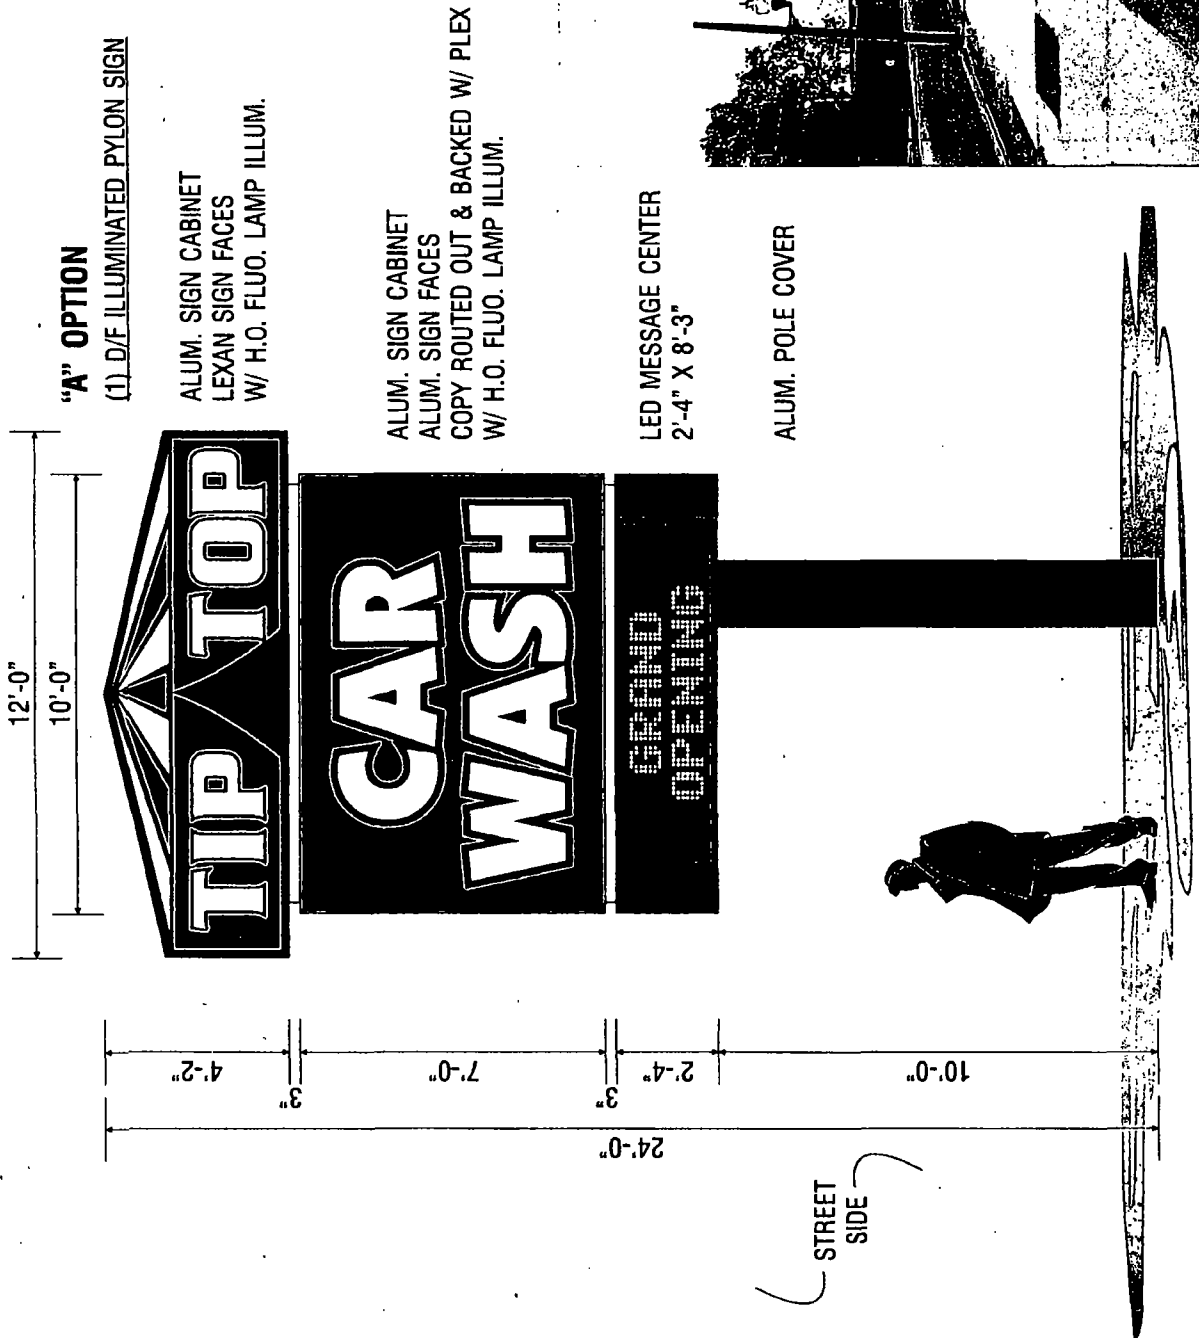

"A" OPTION

(1) D/F ILLUMINATED PYLON SIGN

ALUM. SIGN CABINET
LEXAN SIGN FACES
W/ H.O. FLUO. LAMP ILLUM.

ALUM. SIGN CABINET
ALUM. SIGN FACES
COPY ROUTED OUT & BACKED W/ PLEX
W/ H.O. FLUO. LAMP ILLUM.

LED MESSAGE CENTER
2'-4" X 8'-3"

ALUM. POLE COVER



APPROVED: _____ DATE: _____

M-K SIGNS
CHICAGO
4900 N. ELSTON AVE
CHICAGO, IL 60630
TEL: 773-545-5000
FAX: 773-545-5000
E-MAIL: mkdesign@mkdesign.net

TIP TOP CAR WASH
2850 S. KEDZIE CHICAGO, IL
Colors specified in the drawing are for informational purposes only.
Actual colors may vary due to lighting and material quality.
This design is the property of M-K SIGNS and is not to be reproduced, copied or used in any form without the express written consent of M-K SIGNS. The rights in this design may be protected.

DATE	REVISION	SCALE	1/4" = 1'-0"	DATE	8-8-12
8-8-12		DESIGNER	LM	SALES	RC
8-8-12		FILE	Tip Top Car Wash	DRAWING NUMBER	2099



06/05/2013

Alderman George Cardenas
Ward # 12
City of Chicago
City Hall, Room 203
121 North LaSalle Street
Chicago, Illinois 60602

Re: An ordinance to use and maintain a portion of the public right-of-way for **one (1) sign(s)** for **CITGO**
- TIP TOP CAR WASH, adjacent to the premises known as **2800 S. Kedzie Ave..**

Dear Alderman **George Cardenas**:

The applicant referenced above has requested the use of the public right-of-way for a **sign(s)**. An ordinance has been prepared by the Department of Business Affairs and Consumer Protection – Business Assistance Center - Public Way Use Unit for presentation to the City Council. Because this request was made for properties located in your ward, as approved by you as per the attached, I respectfully request that you introduce the attached ordinance at the next City Council meeting.

If you have any questions regarding this ordinance, please contact Anthony Bertuca at (312) 744-5506.

Department of Business Affairs and Consumer Protection



City of Chicago



O2013-4541

Office of the City Clerk

Document Tracking Sheet

Meeting Date:	6/5/2013
Sponsor(s):	Cardenas, George A. (12)
Type:	Ordinance
Title:	Grant(s) of privilege in public way for WF Halls Self Stroage-sign
Committee(s) Assignment:	Committee on Transportation and Public Way

ORDINANCE
WF HALLS SELF STORAGE INC
Acct. No. 39092 - 2
Permit No. 1106612

Be It Ordained by the City Council of the City of Chicago:

SECTION 1. Permission and authority are hereby given and granted to WF HALLS SELF STORAGE INC, upon the terms and subject to the conditions of this ordinance to maintain and use one (1) sign(s) projecting over the public right-of-way attached to its premises known as 1919 W. Pershing Rd..

Said sign structure(s) measures as follows; along W. Pershing Rd.:

One (1) at eight (8) feet in length, eight (8) feet in height and eighteen (18) feet above grade level.

The location of said privilege shall be as shown on prints kept on file with the Department of Business Affairs and Consumer Protection and the Office of the City Clerk.

Said privilege shall be constructed in accordance with plans and specifications approved by the Department of Transportation (Division of Project Development) and Zoning Department - Signs.

This grant of privilege in the public way shall be subject to the provisions of Section 10-28-015 and all other required provisions of the Municipal Code of Chicago.


The grantee shall pay to the City of Chicago as compensation for the privilege #1106612 herein granted the sum of three hundred (\$300.00) per annum in advance.


A 25% penalty will be added for payments received after due date.

The permit holder agrees to hold the City of Chicago harmless for any damage, relocation or replacement costs associated with damage, relocation or removal of private property caused by the City performing work in the public way.

Authority herein given and granted for a period of five (5) years from and after 01/09/2013.

Alderman _____

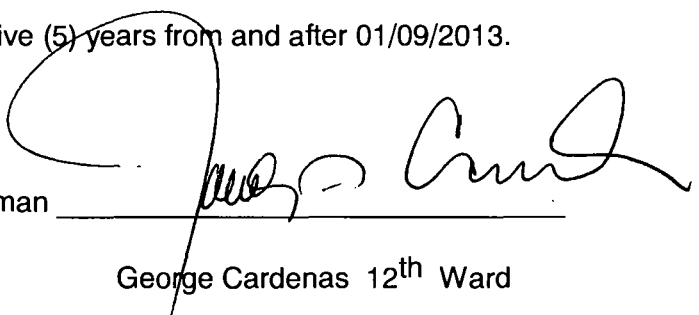
George Cardenas 12th Ward

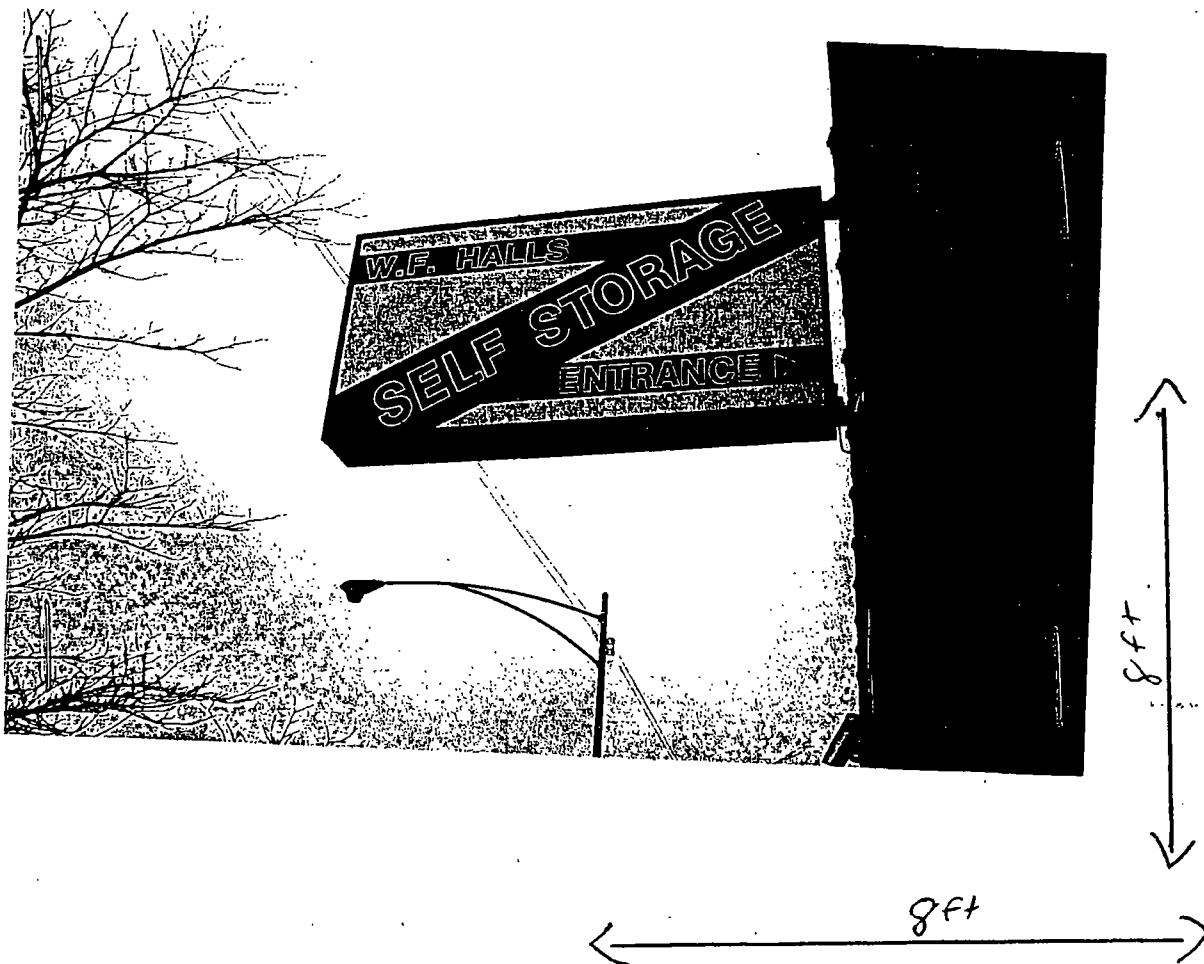

Height Above Grade 18ft



06/05/2013

Alderman George Cardenas
Ward # 12
City of Chicago
City Hall, Room 203
121 North LaSalle Street
Chicago, Illinois 60602

Re: An ordinance to use and maintain a portion of the public right-of-way for **one (1) sign(s)** for **WF HALLS SELF STORAGE INC**, adjacent to the premises known as **1919 W. Pershing Rd..**

Dear Alderman **George Cardenas**:

The applicant referenced above has requested the use of the public right-of-way for a **sign(s)**. An ordinance has been prepared by the Department of Business Affairs and Consumer Protection – Business Assistance Center - Public Way Use Unit for presentation to the City Council. Because this request was made for properties located in your ward, as approved by you as per the attached, I respectfully request that you introduce the attached ordinance at the next City Council meeting.

If you have any questions regarding this ordinance, please contact Anthony Bertuca at (312) 744-5506.

Department of Business Affairs and Consumer Protection



City of Chicago



O2013-4547

Office of the City Clerk

Document Tracking Sheet

Meeting Date:	6/5/2013
Sponsor(s):	Cardenas, George A. (12)
Type:	Ordinance
Title:	Grant(s) of privilege in public way for WF Halls Self Storage Inc. - light fixtures
Committee(s) Assignment:	Committee on Transportation and Public Way

ORDINANCE
WF HALLS SELF STORAGE INC
Acct. No. 39092 - 2
Permit No. 1106610

Be It Ordained by the City Council of the City of Chicago:

SECTION 1. Permission and authority are hereby given and granted to WF HALLS SELF STORAGE INC, upon the terms and subject to the conditions of this ordinance to maintain and use, as now constructed, four (4) Light Fixture(s) projecting over the public right-of-way adjacent to its premises known as 1919 W. Pershing Rd..

Said Light Fixture(s) at W. Pershing Rd. measure(s):

Four (4) at one (1) foot in length, one point one seven (1.17) foot in width and eighteen (18) feet above grade level.

The location of said privilege shall be as shown on prints kept on file with the Department of Business Affairs and Consumer Protection and the Office of the City Clerk.

Said privilege shall be constructed in accordance with plans and specifications approved by the Department of Transportation (Division of Project Development).

This grant of privilege in the public way shall be subject to the provisions of Section 10-28-015 and all other required provisions of the Municipal Code of Chicago.

The grantee shall pay to the City of Chicago as compensation for the privilege #1106610 herein granted the sum of ninety (\$90.00) per annum in advance.



A 25% penalty will be added for payments received after due date.

The permit holder agrees to hold the City of Chicago harmless for any damage, relocation or replacement costs associated with damage, relocation or removal of private property caused by the City performing work in the public way.

Authority herein given and granted for a period of five (5) years from and after 02/06/2013.

Alderman _____

George Cardenas 12th Ward

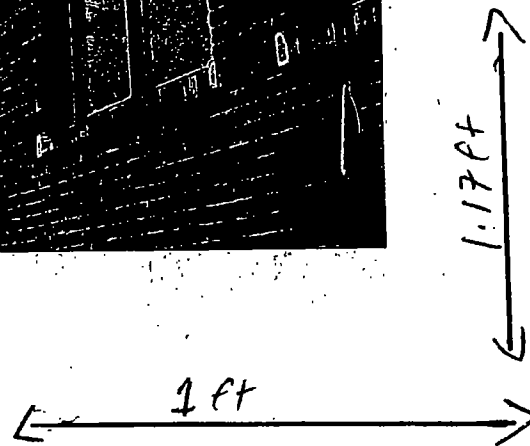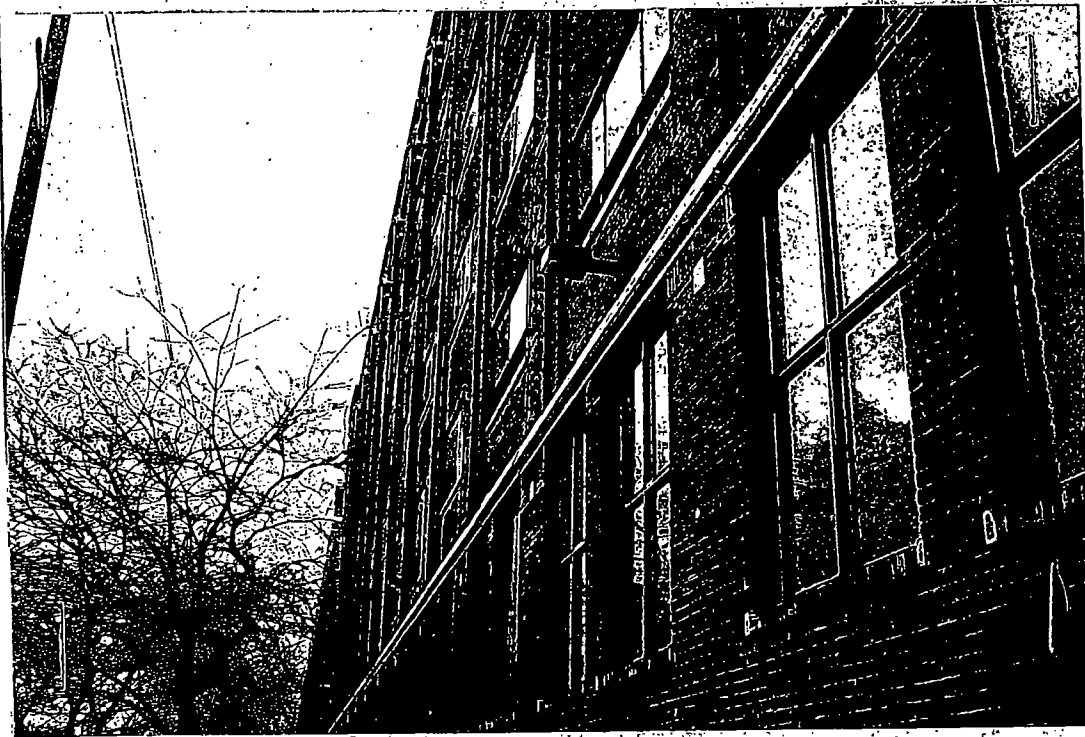

Height Above Grade 18ft



06/05/2013

Alderman **George Cardenas**
Ward # **12**
City of Chicago
City Hall, Room **203**
121 North LaSalle Street
Chicago, Illinois 60602

Re: An ordinance to use and maintain a portion of the public right-of-way for **four (4) light fixture(s)** for
WF HALLS SELF STORAGE INC, adjacent to the premises known as **1919 W. Pershing Rd..**

Dear Alderman **George Cardenas**:

The applicant referenced above has requested the use of the public right-of-way for a **light fixture(s)**. An ordinance has been prepared by the Department of Business Affairs and Consumer Protection – Business Assistance Center - Public Way Use Unit for presentation to the City Council. Because this request was made for properties located in your ward, as approved by you as per the attached, I respectfully request that you introduce the attached ordinance at the next City Council meeting.

If you have any questions regarding this ordinance, please contact Anthony Bertuca at (312) 744-5506.

Department of Business Affairs and Consumer Protection



City of Chicago



O2013-4552

Office of the City Clerk

Document Tracking Sheet

Meeting Date:	6/5/2013
Sponsor(s):	Cardenas, George A. (12)
Type:	Ordinance
Title:	Grant(s) of privilege in public way for WF Halls Self Storage, Inc - security camera
Committee(s) Assignment:	Committee on Transportation and Public Way

ORDINANCE
WF HALLS SELF STORAGE INC
Acct. No. 39092 - 2
Permit No. 1106611

Be It Ordained by the City Council of the City of Chicago:

SECTION 1. Permission and authority are hereby given and granted to WF HALLS SELF STORAGE INC, upon the terms and subject to the conditions of this ordinance to maintain and use, as now constructed, one (1) Security Camera(s) projecting over the public right-of-way for security purposes adjacent to its premises known as 1919 W. Pershing Rd..

Said Security Camera(s) at W. Pershing Rd. measure(s):

One (1) at point eight three (.83) feet in length, one (1) foot in width and twelve (12) feet above grade level.

The location of said privilege shall be as shown on prints kept on file with the Department of Business Affairs and Consumer Protection and the Office of the City Clerk.

Said privilege shall be constructed in accordance with plans and specifications approved by the Department of Planning and Development and Department of Transportation (Division of Project Development).

This grant of privilege in the public way shall be subject to the provisions of Section 10-28-015 and all other required provisions of the Municipal Code of Chicago.

The grantee shall pay to the City of Chicago as compensation for the privilege #1106611 herein granted the sum of zero (\$0.00) per annum in advance.


A 25% penalty will be added for payments received after due date.

The permit holder agrees to hold the City of Chicago harmless for any damage, relocation or replacement costs associated with damage, relocation or removal of private property caused by the City performing work in the public way.

Authority herein given and granted for a period of five (5) years from and after 01/09/2013.

Alderman _____

George Cardenas 12th Ward

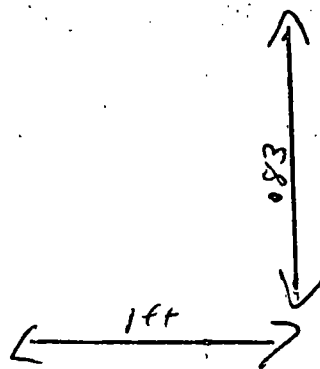

Height Above Grade 12ft



06/05/2013

Alderman George Cardenas
Ward # 12
City of Chicago
City Hall, Room 203
121 North LaSalle Street
Chicago, Illinois 60602

Re: An ordinance to use and maintain a portion of the public right-of-way for **one (1) security camera(s)** for **WF HALLS SELF STORAGE INC**, adjacent to the premises known as **1919 W. Pershing Rd..**

Dear Alderman **George Cardenas**:

The applicant referenced above has requested the use of the public right-of-way for a **security camera(s)**. An ordinance has been prepared by the Department of Business Affairs and Consumer Protection – Business Assistance Center - Public Way Use Unit for presentation to the City Council. Because this request was made for properties located in your ward, as approved by you as per the attached, I respectfully request that you introduce the attached ordinance at the next City Council meeting.

If you have any questions regarding this ordinance, please contact Anthony Bertuca at (312) 744-5506.

Department of Business Affairs and Consumer Protection



City of Chicago



O2013-4240

Office of the City Clerk

Document Tracking Sheet

Meeting Date:	6/5/2013
Sponsor(s):	Quinn, Marty (13)
Type:	Ordinance
Title:	Grant(s) of privilege in public way for Athletic & Therapeutic Institute of Midway, LLC
Committee(s) Assignment:	Committee on Transportation and Public Way

ORDINANCE
ATHLETIC & THERAPEUTIC INSTITUTE OF MIDWAY, LLC
Acct. No. 285488 - 1
Permit No. 1106501

Be It Ordained by the City Council of the City of Chicago:

SECTION 1. Permission and authority are hereby given and granted to ATHLETIC & THERAPEUTIC INSTITUTE OF MIDWAY, LLC, upon the terms and subject to the conditions of this ordinance to maintain and use one (1) sign(s) projecting over the public right-of-way attached to its premises known as 5616 W. 63rd St..

Said sign structure(s) measures as follows; along W. 63rd St.:

One (1) at forty-two point seven five (42.75) feet in length, three point five (3.5) feet in height and ten point five (10.5) feet above grade level.

The location of said privilege shall be as shown on prints kept on file with the Department of Business Affairs and Consumer Protection and the Office of the City Clerk.

Said privilege shall be constructed in accordance with plans and specifications approved by the Department of Transportation (Division of Project Development) and Zoning Department - Signs.

This grant of privilege in the public way shall be subject to the provisions of Section 10-28-015 and all other required provisions of the Municipal Code of Chicago.

The grantee shall pay to the City of Chicago as compensation for the privilege #1106501 herein granted the sum of three hundred (\$300.00) per annum in advance.

A 25% penalty will be added for payments received after due date.

The permit holder agrees to hold the City of Chicago harmless for any damage, relocation or replacement costs associated with damage, relocation or removal of private property caused by the City performing work in the public way.

Authority herein given and granted for a period of five (5) years from and after 06/11/2013.


Alderman



Marty Quinn 13th Ward

SIGN DRAWING

5616 W. 63RD ST. - ATI PHYSICAL THERAPY

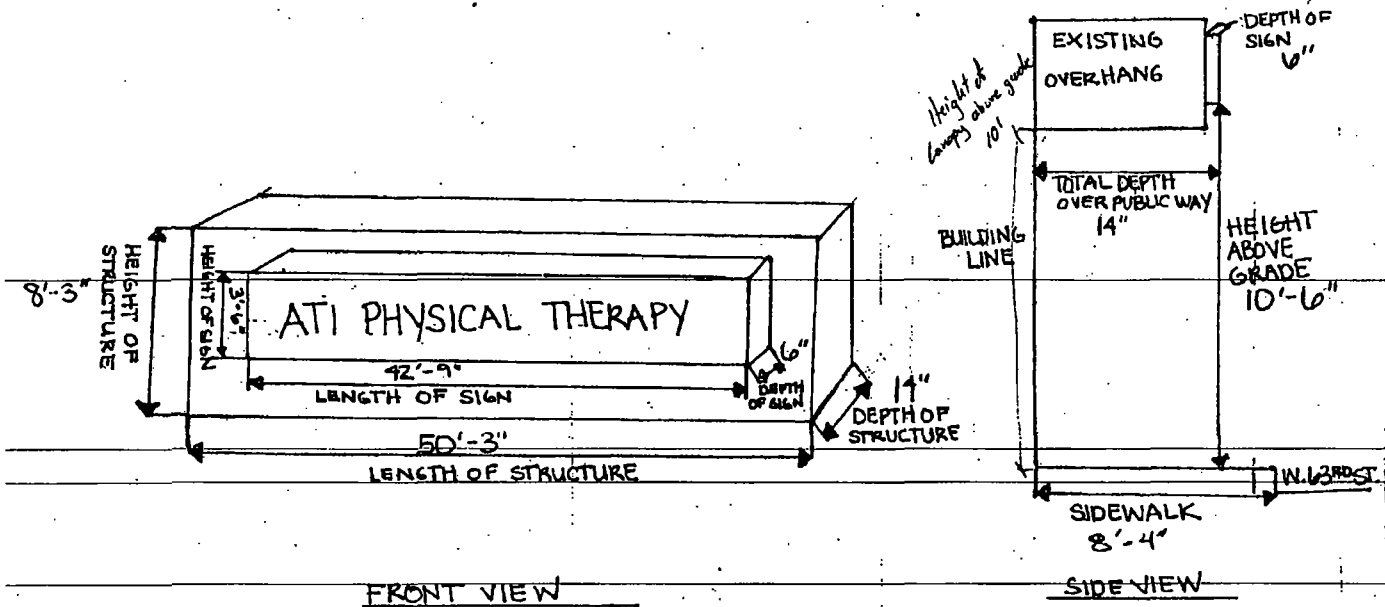



06/05/2013

Alderman Marty Quinn
Ward # 13
City of Chicago
City Hall, Room 203
121 North LaSalle Street
Chicago, Illinois 60602

Re: An ordinance to use and maintain a portion of the public right-of-way for **one (1) sign(s)** for
ATHLETIC & THERAPEUTIC INSTITUTE OF MIDWAY, LLC, adjacent to the premises
known as **5616 W. 63rd St.**

Dear Alderman **Marty Quinn**:

The applicant referenced above has requested the use of the public right-of-way for a **sign(s)**. An ordinance has been prepared by the Department of Business Affairs and Consumer Protection – Business Assistance Center - Public Way Use Unit for presentation to the City Council. Because this request was made for properties located in your ward, as approved by you as per the attached, I respectfully request that you introduce the attached ordinance at the next City Council meeting.

If you have any questions regarding this ordinance, please contact Anthony Bertuca at (312) 744-5506.

Department of Business Affairs and Consumer Protection



City of Chicago



O2013-4242

Office of the City Clerk

Document Tracking Sheet

Meeting Date:	6/5/2013
Sponsor(s):	Quinn, Marty (13)
Type:	Ordinance
Title:	Grant(s) of privilege in public way for Airport Auto Rebuilders Inc.
Committee(s) Assignment:	Committee on Transportation and Public Way

ORDINANCE
AIRPORT AUTO REBUILDERS INC
Acct. No. 32839 - 1
Permit No. 1106884

Be It Ordained by the City Council of the City of Chicago:

SECTION 1. Permission and authority are hereby given and granted to AIRPORT AUTO REBUILDERS INC, upon the terms and subject to the conditions of this ordinance to maintain and use one (1) sign(s) projecting over the public right-of-way attached to its premises known as 4901 W. 63rd St..

Said sign structure(s) measures as follows; along W. 63rd Street:

One (1) at ten (10) feet in length, four (4) feet in height and nine point five (9.5) feet above grade level.

The location of said privilege shall be as shown on prints kept on file with the Department of Business Affairs and Consumer Protection and the Office of the City Clerk.

Said privilege shall be constructed in accordance with plans and specifications approved by the Department of Transportation (Division of Project Development) and Zoning Department - Signs.

This grant of privilege in the public way shall be subject to the provisions of Section 10-28-015 and all other required provisions of the Municipal Code of Chicago.


The grantee shall pay to the City of Chicago as compensation for the privilege #1106884 herein granted the sum of three hundred (\$300.00) per annum in advance.


A 25% penalty will be added for payments received after due date.

The permit holder agrees to hold the City of Chicago harmless for any damage, relocation or replacement costs associated with damage, relocation or removal of private property caused by the City performing work in the public way.

Authority herein given and granted for a period of five (5) years from and after 06/11/2013.

Alderman

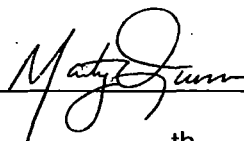
Marty Quinn 13th Ward

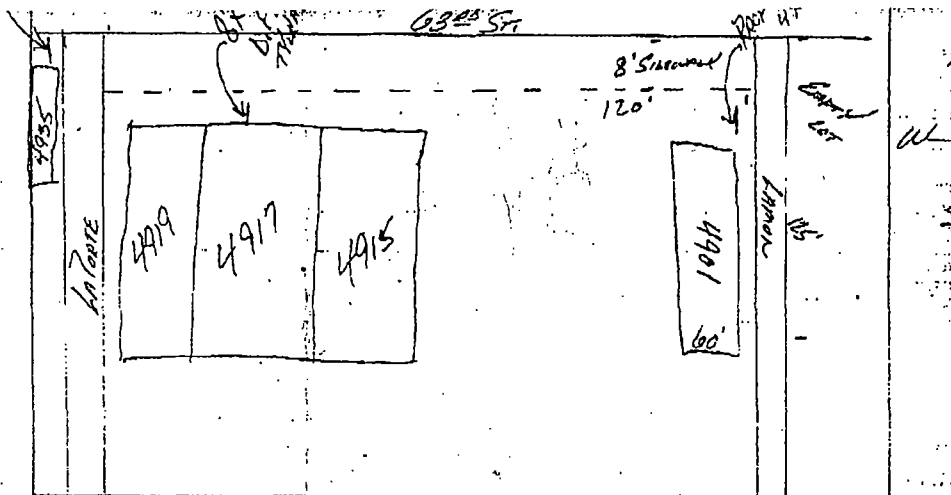

1. Type of Sign (check one for each section)



06/05/2013

Alderman **Marty Quinn**
Ward # **13**
City of Chicago
City Hall, Room **203**
121 North LaSalle Street
Chicago, Illinois 60602

Re: An ordinance to use and maintain a portion of the public right-of-way for **one (1) sign(s)** for
AIRPORT AUTO REBUILDERS INC, adjacent to the premises known as **4901 W. 63rd St.**.

Dear Alderman **Marty Quinn**:

The applicant referenced above has requested the use of the public right-of-way for a **sign(s)**. An ordinance has been prepared by the Department of Business Affairs and Consumer Protection – Business Assistance Center - Public Way Use Unit for presentation to the City Council. Because this request was made for properties located in your ward, as approved by you as per the attached, I respectfully request that you introduce the attached ordinance at the next City Council meeting.

If you have any questions regarding this ordinance, please contact Anthony Bertuca at (312) 744-5506.

Department of Business Affairs and Consumer Protection



City of Chicago



O2013-4244

Office of the City Clerk

Document Tracking Sheet

Meeting Date:	6/5/2013
Sponsor(s):	Burke, Edward M. (14)
Type:	Ordinance
Title:	Grant(s) of privilege in public way for Las Cazuelas Grill Inc.
Committee(s) Assignment:	Committee on Transportation and Public Way

ORDINANCE
LAS CAZUELAS GRILL INC.
Acct. No. 260883 - 1
Permit No. 1106335

Be It Ordained by the City Council of the City of Chicago:

SECTION 1. Permission and authority are hereby given and granted to LAS CAZUELAS GRILL INC., upon the terms and subject to the conditions of this ordinance to maintain and use one (1) sign(s) projecting over the public right-of-way attached to its premises known as 4720 S. Pulaski Rd..

Said sign structure(s) measures as follows; along S. Pulaski Rd:
One (1) at three (3) feet in length, seven (7) feet in height and eleven (11) feet above grade level.

The location of said privilege shall be as shown on prints kept on file with the Department of Business Affairs and Consumer Protection and the Office of the City Clerk.

Said privilege shall be constructed in accordance with plans and specifications approved by the Department of Transportation (Division of Project Development) and Zoning Department - Signs.

This grant of privilege in the public way shall be subject to the provisions of Section 10-28-015 and all other required provisions of the Municipal Code of Chicago.


The grantee shall pay to the City of Chicago as compensation for the privilege #1106335 herein granted the sum of one hundred (\$100.00) per annum in advance.

A 25% penalty will be added for payments received after due date.


The permit holder agrees to hold the City of Chicago harmless for any damage, relocation or replacement costs associated with damage, relocation or removal of private property caused by the City performing work in the public way.

Authority herein given and granted for a period of five (5) years from and after 05/14/2013.

Alderman

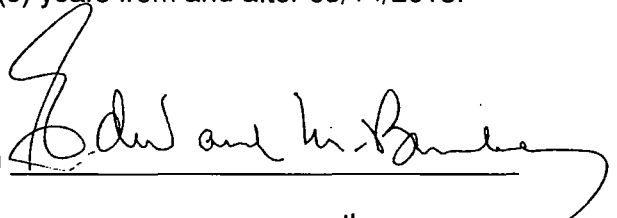A handwritten signature in black ink, appearing to read "Edward M. Burke", written over a horizontal line.

Edward M. Burke 14th Ward

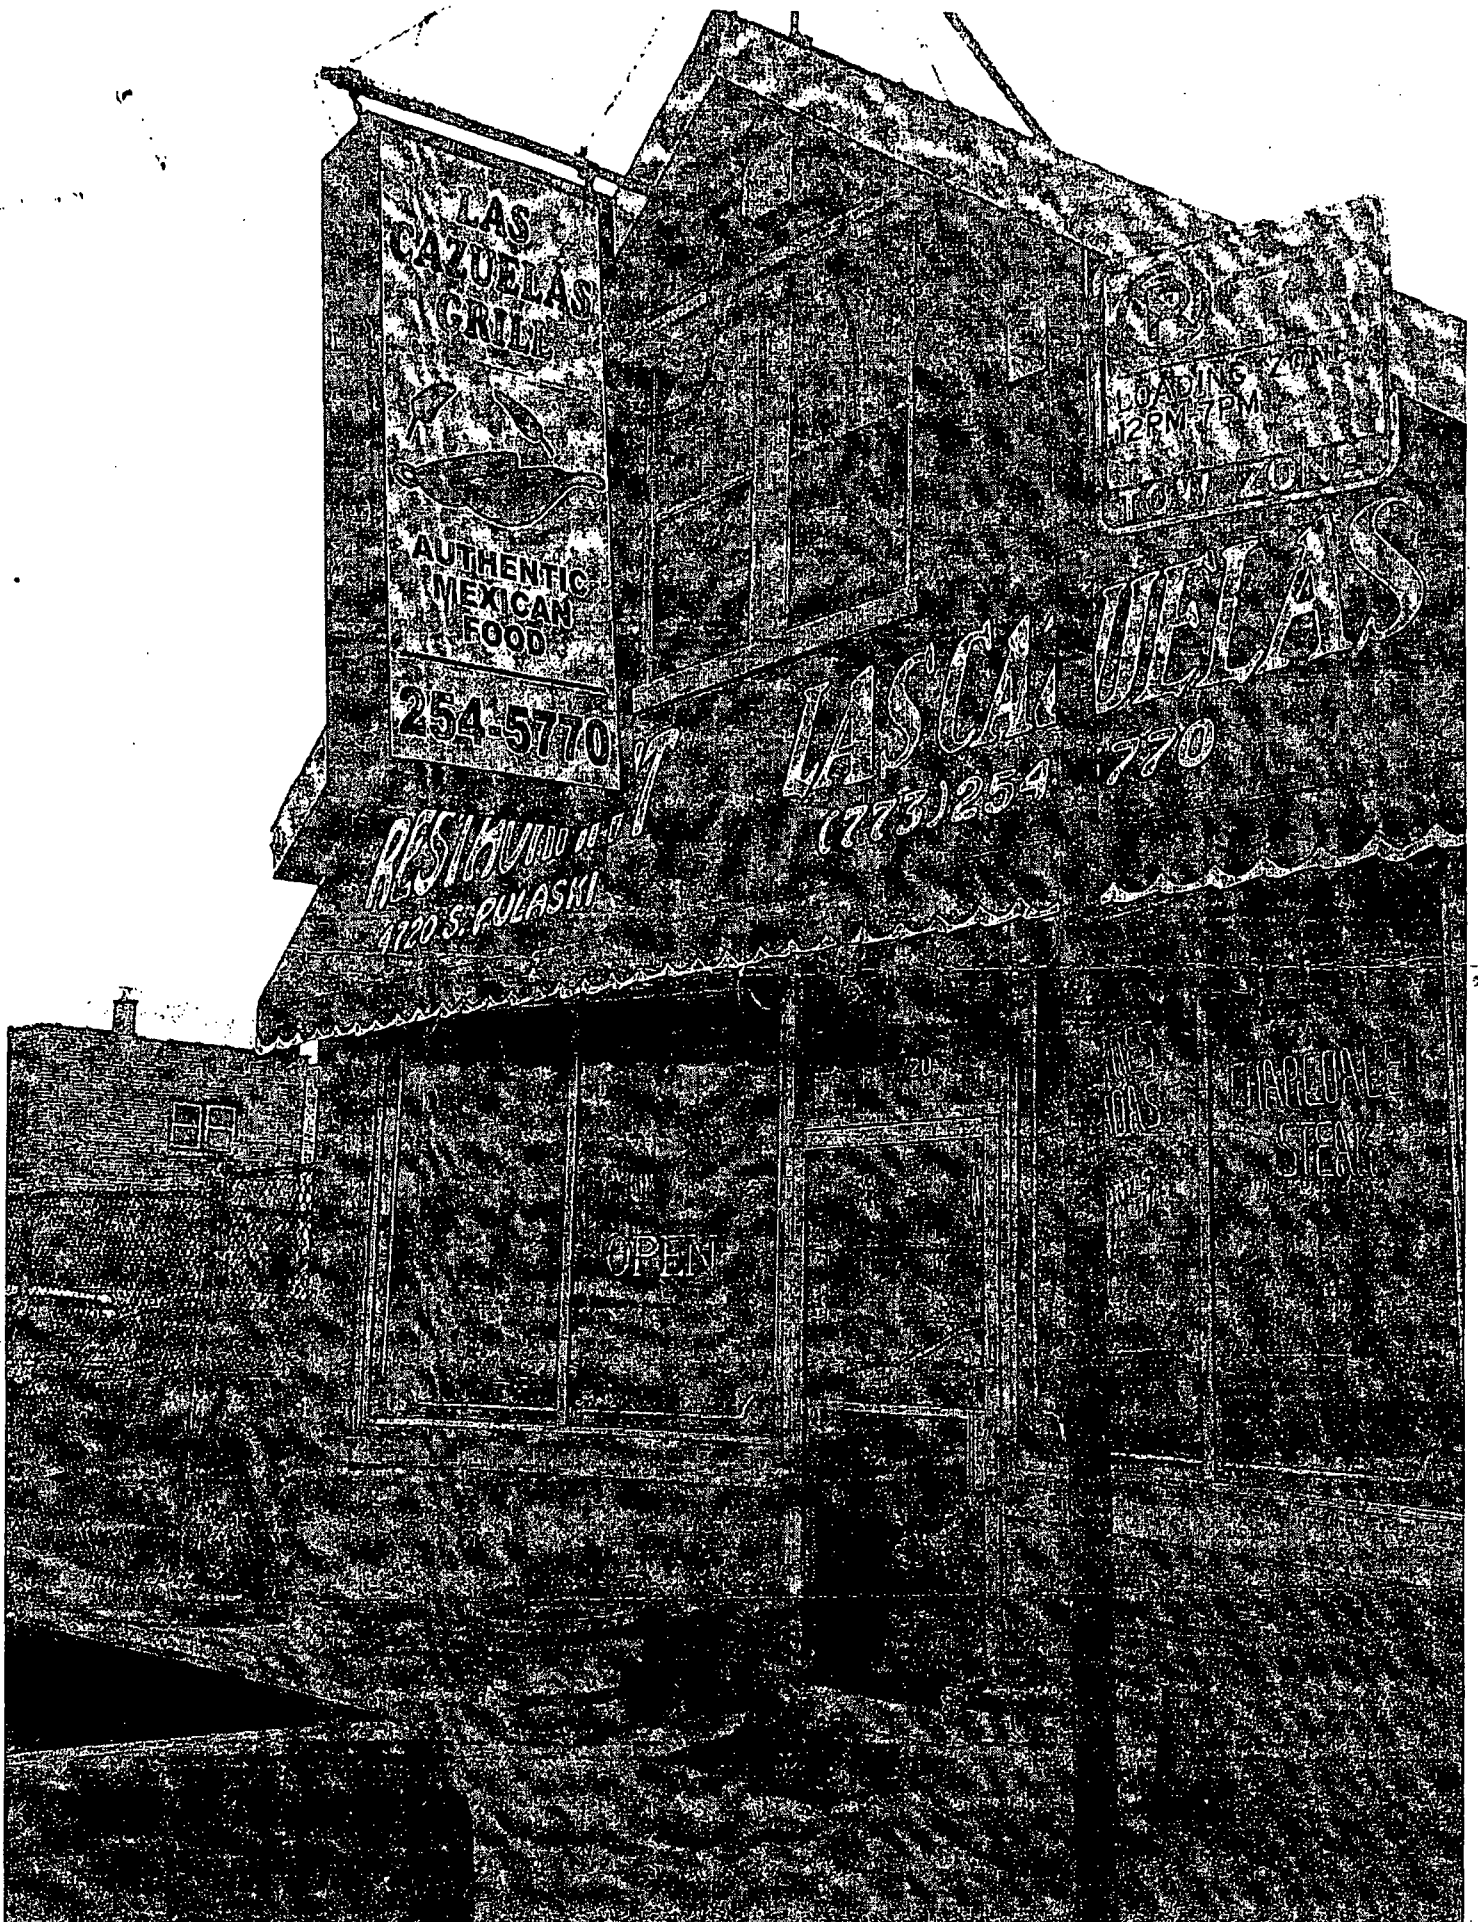



06/05/2013

Alderman **Edward M. Burke**
Ward # **14**
City of Chicago
City Hall, Room **302**
121 North LaSalle Street
Chicago, Illinois 60602

Re: An ordinance to use and maintain a portion of the public right-of-way for **one (1) sign(s)** for **LAS CAZUELAS GRILL INC.**, adjacent to the premises known as **4720 S. Pulaski Rd.**.

Dear Alderman **Edward M. Burke**:

The applicant referenced above has requested the use of the public right-of-way for a **sign(s)**. An ordinance has been prepared by the Department of Business Affairs and Consumer Protection – Business Assistance Center - Public Way Use Unit for presentation to the City Council. Because this request was made for properties located in your ward, as approved by you as per the attached, I respectfully request that you introduce the attached ordinance at the next City Council meeting.

If you have any questions regarding this ordinance, please contact Anthony Bertuca at (312) 744-5506.

Department of Business Affairs and Consumer Protection



City of Chicago



O2013-4245

Office of the City Clerk

Document Tracking Sheet

Meeting Date:

6/5/2013

Sponsor(s):

Burke, Edward M. (14)

Type:

Ordinance

Title:

Grant(s) of privilege in public way for Special Celebrations

Committee(s) Assignment:

Committee on Transportation and Public Way

ORDINANCE
SPECIAL CELEBRATIONS
Acct. No. 354355 - 1
Permit No. 1093175

Be It Ordained by the City Council of the City of Chicago:

SECTION 1. Permission and authority are hereby given and granted to SPECIAL CELEBRATIONS, upon the terms and subject to the conditions of this ordinance to maintain and use one (1) sign(s) projecting over the public right-of-way attached to its premises known as 5413 S. Kedzie Ave..

Said sign structure(s) measures as follows; along S. Kedzie:
One (1) at eight (8) feet in length, four (4) feet in height and eleven point zero eight (11.08) feet above grade level.

The location of said privilege shall be as shown on prints kept on file with the Department of Business Affairs and Consumer Protection and the Office of the City Clerk.

Said privilege shall be constructed in accordance with plans and specifications approved by the Department of Transportation (Division of Project Development) and Zoning Department - Signs.


This grant of privilege in the public way shall be subject to the provisions of Section 10-28-015 and all other required provisions of the Municipal Code of Chicago.

The grantee shall pay to the City of Chicago as compensation for the privilege #1093175 herein granted the sum of three hundred (\$300.00) per annum in advance.


A 25% penalty will be added for payments received after due date.

The permit holder agrees to hold the City of Chicago harmless for any damage, relocation or replacement costs associated with damage, relocation or removal of private property caused by the City performing work in the public way.

Authority herein given and granted for a period of five (5) years from and after Date of Passage.

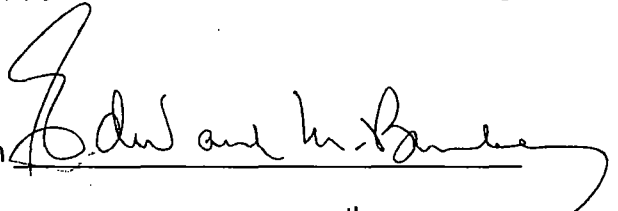Alderman 
Edward M. Burke 14th Ward

FUTURE

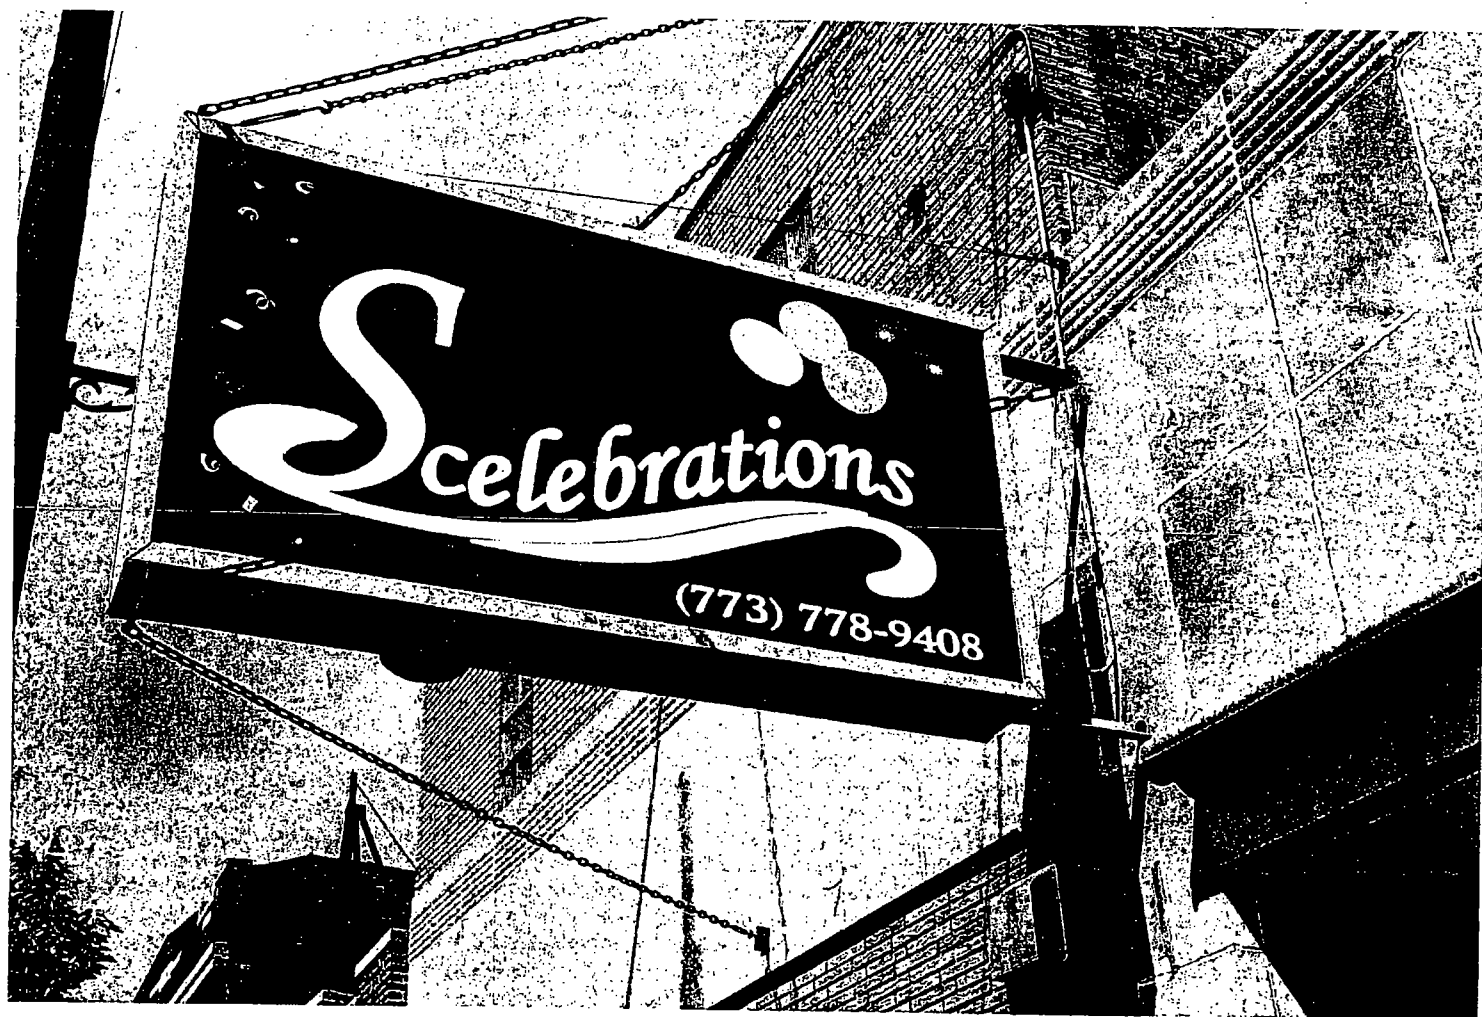



06/05/2013

Alderman Edward M. Burke
Ward # 14
City of Chicago
City Hall, Room 302
121 North LaSalle Street
Chicago, Illinois 60602

Re: An ordinance to use and maintain a portion of the public right-of-way for **one (1) sign(s)** for
SPECIAL CELEBRATIONS, adjacent to the premises known as **5413 S. Kedzie Ave..**

Dear Alderman **Edward M. Burke**:

The applicant referenced above has requested the use of the public right-of-way for a **sign(s)**. An ordinance has been prepared by the Department of Business Affairs and Consumer Protection – Business Assistance Center - Public Way Use Unit for presentation to the City Council. Because this request was made for properties located in your ward, as approved by you as per the attached, I respectfully request that you introduce the attached ordinance at the next City Council meeting.

If you have any questions regarding this ordinance, please contact Anthony Bertuca at (312) 744-5506.

Department of Business Affairs and Consumer Protection



City of Chicago



O2013-4249

Office of the City Clerk

Document Tracking Sheet

Meeting Date:	6/5/2013
Sponsor(s):	Burke, Edward M. (14)
Type:	Ordinance
Title:	Grant(s) of privilege in public way for Currency Exchange
Committee(s) Assignment:	Committee on Transportation and Public Way

ORDINANCE
CURRENCY EXCHANGE
Acct. No. 60045 - 1
Permit No. 1106733

Be It Ordained by the City Council of the City of Chicago:

SECTION 1. Permission and authority are hereby given and granted to CURRENCY EXCHANGE, upon the terms and subject to the conditions of this ordinance to maintain and use, as now constructed, three (3) Security Camera(s) projecting over the public right-of-way for security purposes adjacent to its premises known as 3224 W. 47th St..

Said Security Camera(s) at W. 47th Street measure(s):

One (1) at two (2) feet in length, point five (.5) feet in width and twelve (12) feet above grade level.

Said Security Camera(s) at S. Sawyer Avenue measure(s):

Two (2) at two (2) feet in length, point five (.5) feet in width and twelve (12) feet above grade level.

The location of said privilege shall be as shown on prints kept on file with the Department of Business Affairs and Consumer Protection and the Office of the City Clerk.

Said privilege shall be constructed in accordance with plans and specifications approved by the Department of Planning and Development and Department of Transportation (Division of Project Development).

This grant of privilege in the public way shall be subject to the provisions of Section 10-28-015 and all other required provisions of the Municipal Code of Chicago.


The grantee shall pay to the City of Chicago as compensation for the privilege #1106733 herein granted the sum of zero (\$0.00) per annum in advance.

A 25% penalty will be added for payments received after due date.


The permit holder agrees to hold the City of Chicago harmless for any damage, relocation or replacement costs associated with damage, relocation or removal of private property caused by the City performing work in the public way.

Authority herein given and granted for a period of five (5) years from and after 06/11/2013.


Alderman

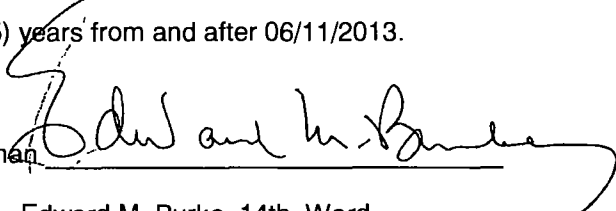
Edward M. Burke 14th Ward

X = CAMERA LOCATION

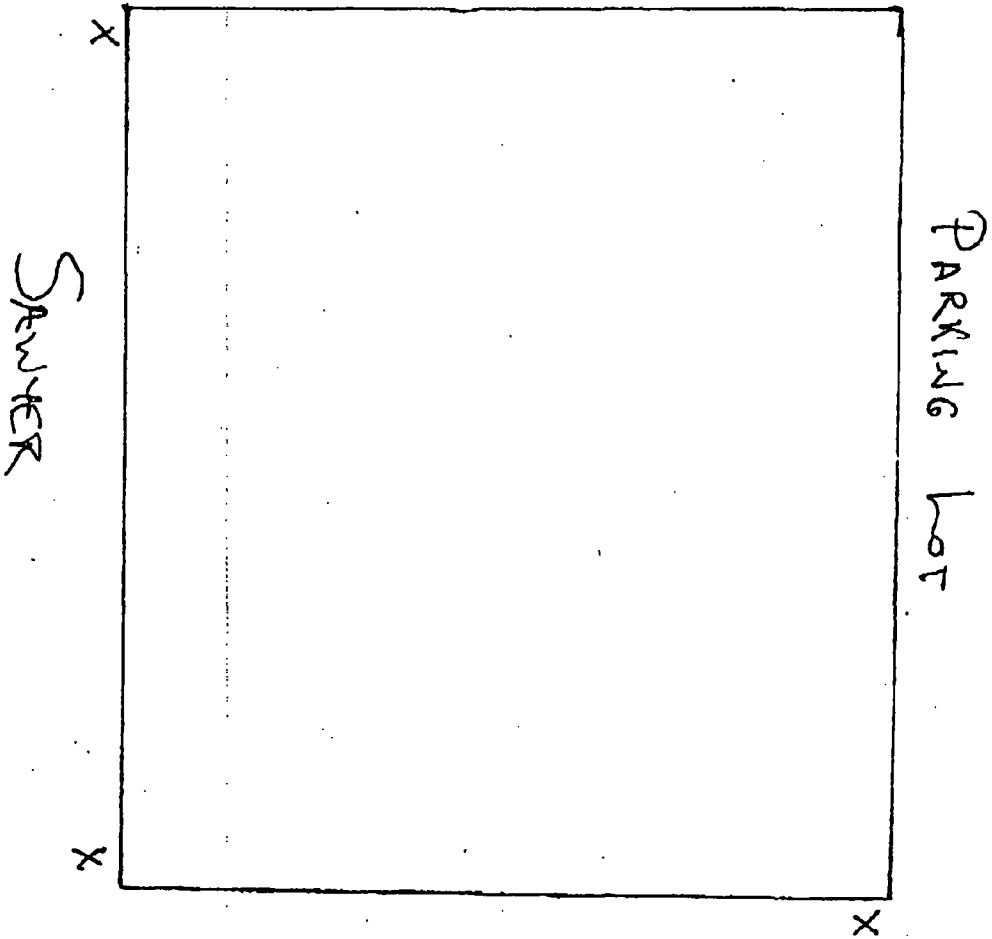

47TH ST.

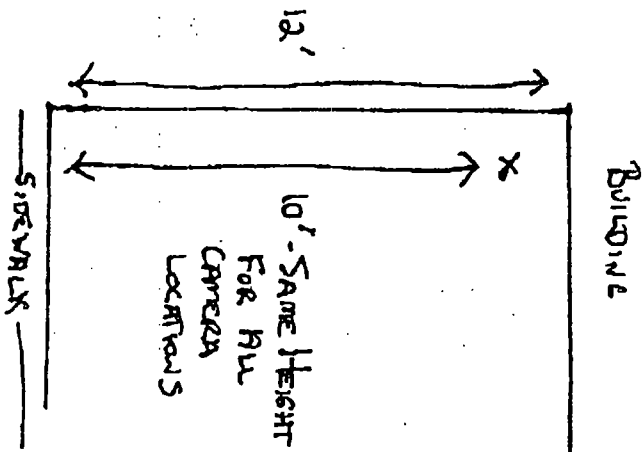



06/05/2013

Alderman Edward M. Burke
Ward # 14
City of Chicago
City Hall, Room 302
121 North LaSalle Street
Chicago, Illinois 60602

Re: An ordinance to use and maintain a portion of the public right-of-way for **three (3) security camera(s)** for **CURRENCY EXCHANGE**, adjacent to the premises known as **3224 W. 47th St.**

Dear Alderman **Edward M. Burke**:

The applicant referenced above has requested the use of the public right-of-way for a **security camera(s)**. An ordinance has been prepared by the Department of Business Affairs and Consumer Protection – Business Assistance Center - Public Way Use Unit for presentation to the City Council. Because this request was made for properties located in your ward, as approved by you as per the attached, I respectfully request that you introduce the attached ordinance at the next City Council meeting.

If you have any questions regarding this ordinance, please contact Anthony Bertuca at (312) 744-5506.

Department of Business Affairs and Consumer Protection



City of Chicago



O2013-4255

Office of the City Clerk

Document Tracking Sheet

Meeting Date:	6/5/2013
Sponsor(s):	Burke, Edward M. (14)
Type:	Ordinance
Title:	Grant(s) of privilege in public way for La Fuente
Committee(s) Assignment:	Committee on Transportation and Public Way

ORDINANCE
LA FUENTE
Acct. No. 220854 - 1
Permit No. 1106286

Be It Ordained by the City Council of the City of Chicago:

SECTION 1. Permission and authority are hereby given and granted to LA FUENTE, upon the terms and subject to the conditions of this ordinance to maintain and use one (1) sign(s) projecting over the public right-of-way attached to its premises known as 3640 W. 59th St..

Said sign structure(s) measures as follows; along W. 59th Street:

One (1) at four (4) feet in length, five (5) feet in height and fifteen (15) feet above grade level.

The location of said privilege shall be as shown on prints kept on file with the Department of Business Affairs and Consumer Protection and the Office of the City Clerk.

Said privilege shall be constructed in accordance with plans and specifications approved by the Department of Transportation (Division of Project Development) and Zoning Department - Signs.

This grant of privilege in the public way shall be subject to the provisions of Section 10-28-015 and all other required provisions of the Municipal Code of Chicago.


The grantee shall pay to the City of Chicago as compensation for the privilege #1106286 herein granted the sum of one hundred (\$100.00) per annum in advance.

A 25% penalty will be added for payments received after due date.


The permit holder agrees to hold the City of Chicago harmless for any damage, relocation or replacement costs associated with damage, relocation or removal of private property caused by the City performing work in the public way.

Authority herein given and granted for a period of five (5) years from and after 03/14/2012.

Alderman

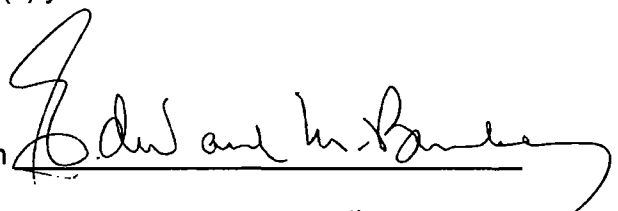A handwritten signature in black ink, appearing to read "Edward M. Burke", written over a horizontal line.

Edward M. Burke 14th Ward

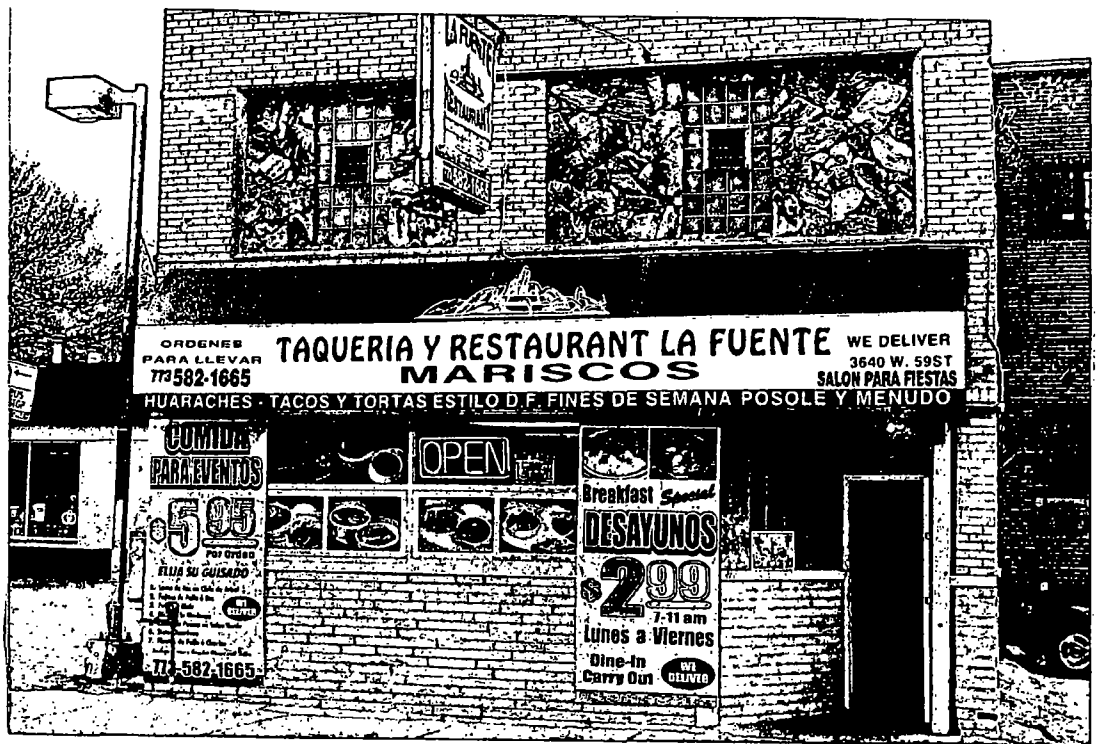



06/05/2013

Alderman Edward M. Burke
Ward # 14
City of Chicago
City Hall, Room 302
121 North LaSalle Street
Chicago, Illinois 60602

Re: An ordinance to use and maintain a portion of the public right-of-way for **one (1) sign(s)** for **LA FUENTE**, adjacent to the premises known as **3640 W. 59th St.**.

Dear Alderman Edward M. Burke:

The applicant referenced above has requested the use of the public right-of-way for a **sign(s)**. An ordinance has been prepared by the Department of Business Affairs and Consumer Protection – Business Assistance Center - Public Way Use Unit for presentation to the City Council. Because this request was made for properties located in your ward, as approved by you as per the attached, I respectfully request that you introduce the attached ordinance at the next City Council meeting.

If you have any questions regarding this ordinance, please contact Anthony Bertuca at (312) 744-5506.

Department of Business Affairs and Consumer Protection



City of Chicago



O2013-4257

Office of the City Clerk

Document Tracking Sheet

Meeting Date:	6/5/2013
Sponsor(s):	Burke, Edward M. (14)
Type:	Ordinance
Title:	Grant(s) of privilege in public way for Su Nueva III
Committee(s) Assignment:	Committee on Transportation and Public Way

ORDINANCE
SU NUEVA III
Acct. No. 263530 - 2
Permit No. 1106792

Be It Ordained by the City Council of the City of Chicago:

SECTION 1. Permission and authority are hereby given and granted to SU NUEVA III, upon the terms and subject to the conditions of this ordinance to maintain and use one (1) sign(s) projecting over the public right-of-way attached to its premises known as 3319 W. 55th St..

Said sign structure(s) measures as follows; along W. 55th Street:

One (1) at nine point one seven (9.17) feet in length, eleven point one seven (11.17) feet in height and seventeen point six seven (17.67) feet above grade level.

The location of said privilege shall be as shown on prints kept on file with the Department of Business Affairs and Consumer Protection and the Office of the City Clerk.

Said privilege shall be constructed in accordance with plans and specifications approved by the Department of Transportation (Division of Project Development) and Zoning Department - Signs.

This grant of privilege in the public way shall be subject to the provisions of Section 10-28-015 and all other required provisions of the Municipal Code of Chicago.


The grantee shall pay to the City of Chicago as compensation for the privilege #1106792 herein granted the sum of three hundred (\$300.00) per annum in advance.

A 25% penalty will be added for payments received after due date.


The permit holder agrees to hold the City of Chicago harmless for any damage, relocation or replacement costs associated with damage, relocation or removal of private property caused by the City performing work in the public way.

Authority herein given and granted for a period of five (5) years from and after 02/06/2013.

Alderman

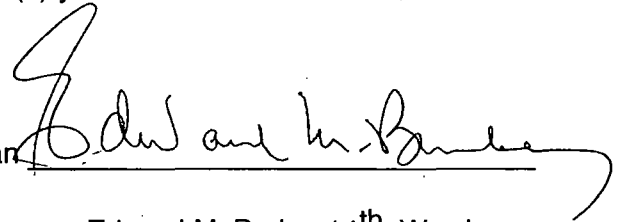A handwritten signature in black ink, appearing to read "Edward M. Burke", written over a horizontal line.

Edward M. Burke 14th Ward

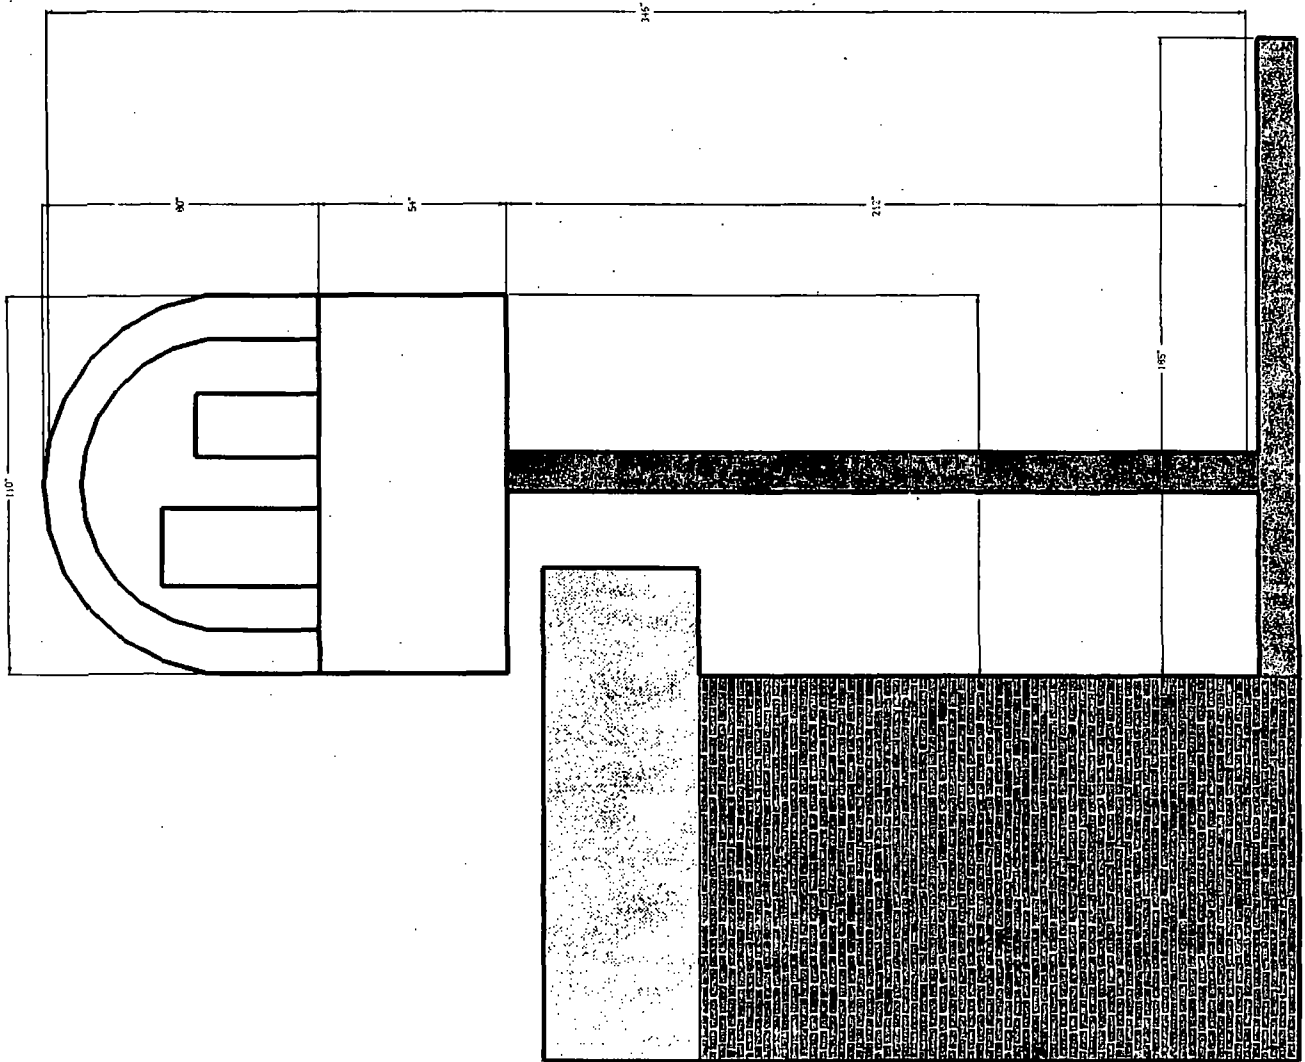



Department of Business Affairs and Consumer Protection

Business Assistance Center - Public Way Use Unit
City Hall - 121 N. LaSalle Street, Room 800 • Chicago, IL 60602
(312) 74-GOBIZ (312-744-6249) • (312) 744-1944 (TTY)
<http://www.cityofchicago.org/bacp>

06/05/2013

Alderman Edward M. Burke

Ward # 14

City of Chicago

City Hall, Room 302

121 North LaSalle Street

Chicago, Illinois 60602

Re: An ordinance to use and maintain a portion of the public right-of-way for **one (1) sign(s)** for **SU NUEVA III**, adjacent to the premises known as **3319 W. 55th St.**.

Dear Alderman **Edward M. Burke**:

The applicant referenced above has requested the use of the public right-of-way for a **sign(s)**. An ordinance has been prepared by the Department of Business Affairs and Consumer Protection – Business Assistance Center - Public Way Use Unit for presentation to the City Council. Because this request was made for properties located in your ward, as approved by you as per the attached, I respectfully request that you introduce the attached ordinance at the next City Council meeting.

If you have any questions regarding this ordinance, please contact Anthony Bertuca at (312) 744-5506.

Department of Business Affairs and Consumer Protection



City of Chicago



O2013-4258

Office of the City Clerk

Document Tracking Sheet

Meeting Date:	6/5/2013
Sponsor(s):	Foulkes, Toni (15)
Type:	Ordinance
Title:	Grant(s) of privilege in public way for Dental Clinic LLC, The
Committee(s) Assignment:	Committee on Transportation and Public Way

ORDINANCE
THE DENTAL CLINIC, LLC
Acct. No. 277345 - 1
Permit No. 1106566

Be It Ordained by the City Council of the City of Chicago:

SECTION 1. Permission and authority are hereby given and granted to THE DENTAL CLINIC, LLC, upon the terms and subject to the conditions of this ordinance to maintain and use one (1) sign(s) projecting over the public right-of-way attached to its premises known as 3210 W. 63rd St..

Said sign structure(s) measures as follows; along W. 63rd:

One (1) at fifteen point six (15.6) feet in length, two point one (2.1) feet in height and eleven point five (11.5) feet above grade level.

The location of said privilege shall be as shown on prints kept on file with the Department of Business Affairs and Consumer Protection and the Office of the City Clerk.

Said privilege shall be constructed in accordance with plans and specifications approved by the Department of Transportation (Division of Project Development) and Zoning Department - Signs.

This grant of privilege in the public way shall be subject to the provisions of Section 10-28-015 and all other required provisions of the Municipal Code of Chicago.

The grantee shall pay to the City of Chicago as compensation for the privilege #1106566 herein granted the sum of three hundred (\$300.00) per annum in advance.


A 25% penalty will be added for payments received after due date.

The permit holder agrees to hold the City of Chicago harmless for any damage, relocation or replacement costs associated with damage, relocation or removal of private property caused by the City performing work in the public way.

Authority herein given and granted for a period of five (5) years from and after 05/14/2013.


Alderman

Toni Foulkes 15th Ward

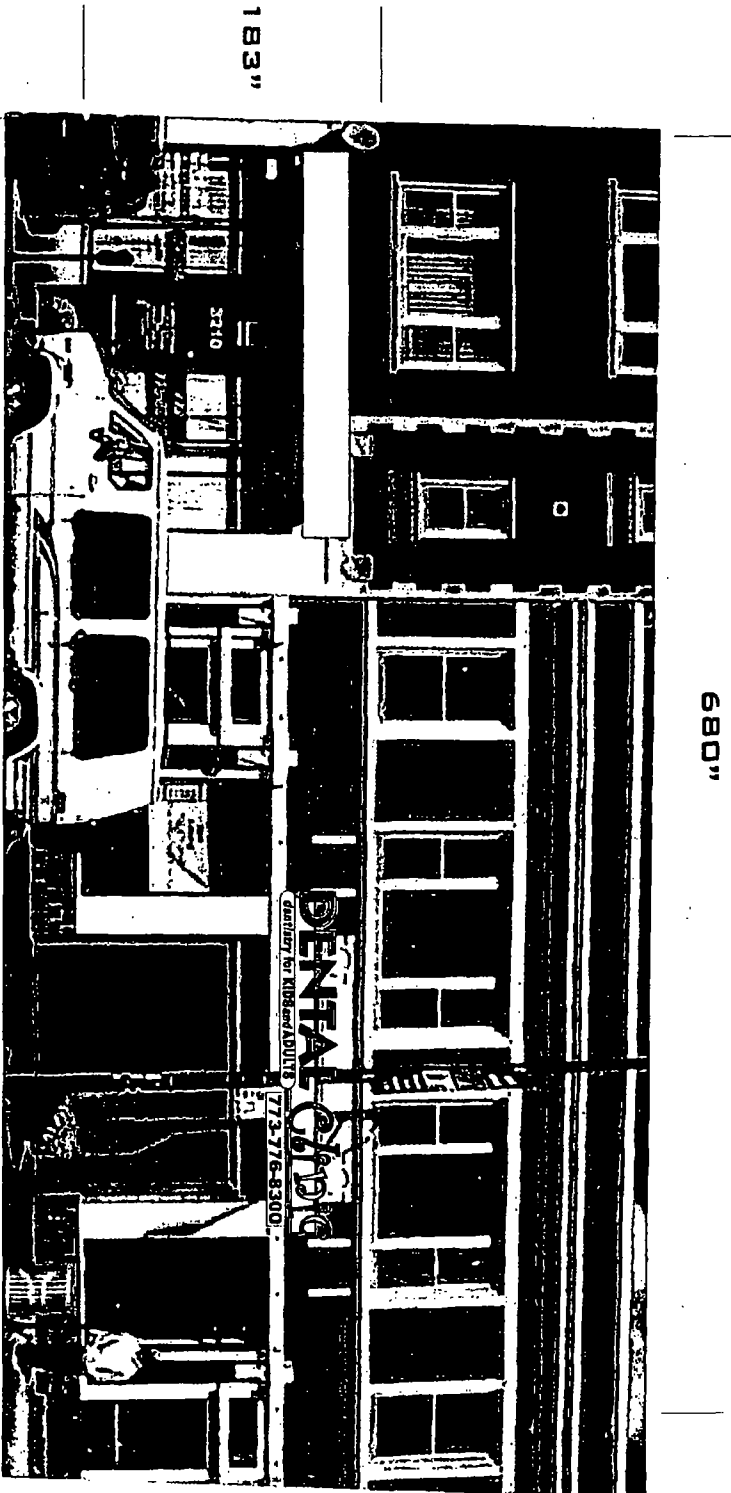

192"

40.5"

DENTAL

dentistry for KIDS and ADULTS

Clinic

L=25"

SIGN SPECIFICATIONS

773-776-8300 10" 7.25"

L.E.D. ILLUMINATED CHANNEL LETTERS ON A 1/4" HIGH RACEWAY.
"DENTAL" FACES TO BE ORANGE, TRIM CAP AND RETURNS TO BE BLACK. L.E.D.'S TO BE RED.
"CLINIC" FACES TO BE WHITE WITH FIRST SURFACE MULTI COLORED TRANSLUCENT VINYL, TRIM CAP AND RETURNS TO BE BLACK. L.E.D.'S TO BE WHITE.
TAG LINE TO BE A CONTOURED CABINET, FACE TO BE WHITE WITH FIRST SURFACE TRANSLUCENT VINYL COPY, TRIM CAP AND RETURNS TO BE BLACK.
RACEWAY TO BE MANUFACTURED FROM ALUMINUM, PAINTED TO MATCH BACKGROUND.
"773-776-8300" TO BE L.E.D. ILLUMINATED CHANNEL LETTERS MOUNTED TO AN ALUMINUM BACKGROUND. FACES TO BE RED TRIM CAP AND RETURNS TO BE BLACK. BACKGROUND TO BE WHITE.
SIGN TO BE U/L APPROVED AND CARRY ALL STICKERS PER CITY CODE.

C. Robert Sorrell

Digitally signed by C. Robert Sorrell
DN: cn=C. Robert Sorrell, o=US, email=bobsorrell@hotmail.com
Date: 2008.11.08 07:52:02 -0500

Job	DENTAL DREAMS	
	3210 W. 63RD ST, CHICAGO, IL.	
Description	SIGN ELEVATION	
Approved By		
Date	File Name	
10-22-08	DENTAL DREAMS 63 BW	
Mustang Sign, Inc. 3708 NICHOLS CT., IL. 60008 847-975-9770		



City of Chicago



O2013-4281

Office of the City Clerk

Document Tracking Sheet

Meeting Date:	6/5/2013
Sponsor(s):	Thompson, Joann (16)
Type:	Ordinance
Title:	Grant(s) of privilege in public way for Lavanderia El Sol
Committee(s) Assignment:	Committee on Transportation and Public Way

ORDINANCE
LAVANDERIA EL SOL
Acct. No. 49331 - 1
Permit No. 1106582

Be It Ordained by the City Council of the City of Chicago:

SECTION 1. Permission and authority are hereby given and granted to LAVANDERIA EL SOL, upon the terms and subject to the conditions of this ordinance to maintain and use one (1) sign(s) projecting over the public right-of-way attached to its premises known as 2819 W. 55th St..

Said sign structure(s) measures as follows; along West 55th Street:

One (1) at four point nine two (4.92) feet in length, six point four two (6.42) feet in height and fourteen (14) feet above grade level.

The location of said privilege shall be as shown on prints kept on file with the Department of Business Affairs and Consumer Protection and the Office of the City Clerk.

Said privilege shall be constructed in accordance with plans and specifications approved by the Department of Transportation (Division of Project Development) and Zoning Department - Signs.


This grant of privilege in the public way shall be subject to the provisions of Section 10-28-015 and all other required provisions of the Municipal Code of Chicago.

The grantee shall pay to the City of Chicago as compensation for the privilege #1106582 herein granted the sum of three hundred (\$300.00) per annum in advance.

A 25% penalty will be added for payments received after due date.

The permit holder agrees to hold the City of Chicago harmless for any damage, relocation or replacement costs associated with damage, relocation or removal of private property caused by the City performing work in the public way.

Authority herein given and granted for a period of five (5) years from and after 03/12/2013.

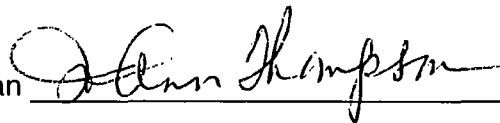Alderman 

Joann Thompson 16th Ward





City of Chicago



O2013-4283

Office of the City Clerk

Document Tracking Sheet

Meeting Date:	6/5/2013
Sponsor(s):	Thompson, Joann (16)
Type:	Ordinance
Title:	Grant(s) of privilege in public way for Family Dollar No. 1544
Committee(s) Assignment:	Committee on Transportation and Public Way

ORDINANCE
FAMILY DOLLAR #1544
Acct. No. 11071 - 10
Permit No. 1106831

Be It Ordained by the City Council of the City of Chicago:

SECTION 1. Permission and authority are hereby given and granted to FAMILY DOLLAR #1544, upon the terms and subject to the conditions of this ordinance to maintain and use two (2) sign(s) projecting over the public right-of-way attached to its premises known as 6308 S. Ashland Ave..

Said sign structure(s) measures as follows; along S ASHLAND AVE:

Two (2) at twenty-four (24) feet in length, four (4) feet in height and fourteen (14) feet above grade level.

The location of said privilege shall be as shown on prints kept on file with the Department of Business Affairs and Consumer Protection and the Office of the City Clerk.

Said privilege shall be constructed in accordance with plans and specifications approved by the Department of Transportation (Division of Project Development) and Zoning Department - Signs.


This grant of privilege in the public way shall be subject to the provisions of Section 10-28-015 and all other required provisions of the Municipal Code of Chicago.

The grantee shall pay to the City of Chicago as compensation for the privilege #1106831 herein granted the sum of six hundred (\$600.00) per annum in advance.

A 25% penalty will be added for payments received after due date.

The permit holder agrees to hold the City of Chicago harmless for any damage, relocation or replacement costs associated with damage, relocation or removal of private property caused by the City performing work in the public way.

Authority herein given and granted for a period of five (5) years from and after 04/09/2013.

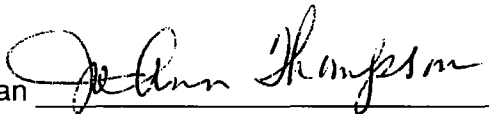Alderman 

Joann Thompson 16th Ward

6308 S. ASHLAND AVE.





City of Chicago



O2013-4284

Office of the City Clerk

Document Tracking Sheet

Meeting Date:	6/5/2013
Sponsor(s):	Thompson, Joann (16)
Type:	Ordinance
Title:	Grant(s) of privilege in public way for Salvation Army, The
Committee(s) Assignment:	Committee on Transportation and Public Way

ORDINANCE
THE SALVATION ARMY
Acct. No. 79616 - 7
Permit No. 1106337

Be It Ordained by the City Council of the City of Chicago:

SECTION 1. Permission and authority are hereby given and granted to THE SALVATION ARMY, upon the terms and subject to the conditions of this ordinance to maintain and use one (1) sign(s) projecting over the public right-of-way attached to its premises known as 5110-12 S. Ashland Ave..

Said sign structure(s) measures as follows; along S. Ashland:

One (1) at four (4) feet in length, five (5) feet in height and fourteen (14) feet above grade level.

The location of said privilege shall be as shown on prints kept on file with the Department of Business Affairs and Consumer Protection and the Office of the City Clerk.

Said privilege shall be constructed in accordance with plans and specifications approved by the Department of Transportation (Division of Project Development) and Zoning Department - Signs.


This grant of privilege in the public way shall be subject to the provisions of Section 10-28-015 and all other required provisions of the Municipal Code of Chicago.

The grantee shall pay to the City of Chicago as compensation for the privilege #1106337 herein granted the sum of one hundred (\$100.00) per annum in advance.


A 25% penalty will be added for payments received after due date.

The permit holder agrees to hold the City of Chicago harmless for any damage, relocation or replacement costs associated with damage, relocation or removal of private property caused by the City performing work in the public way.

Authority herein given and granted for a period of five (5) years from and after 05/14/2013.

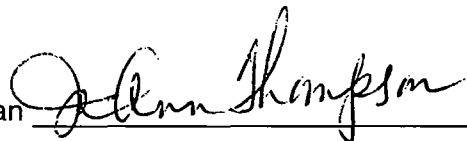Alderman  _____

Joann Thompson 16th Ward

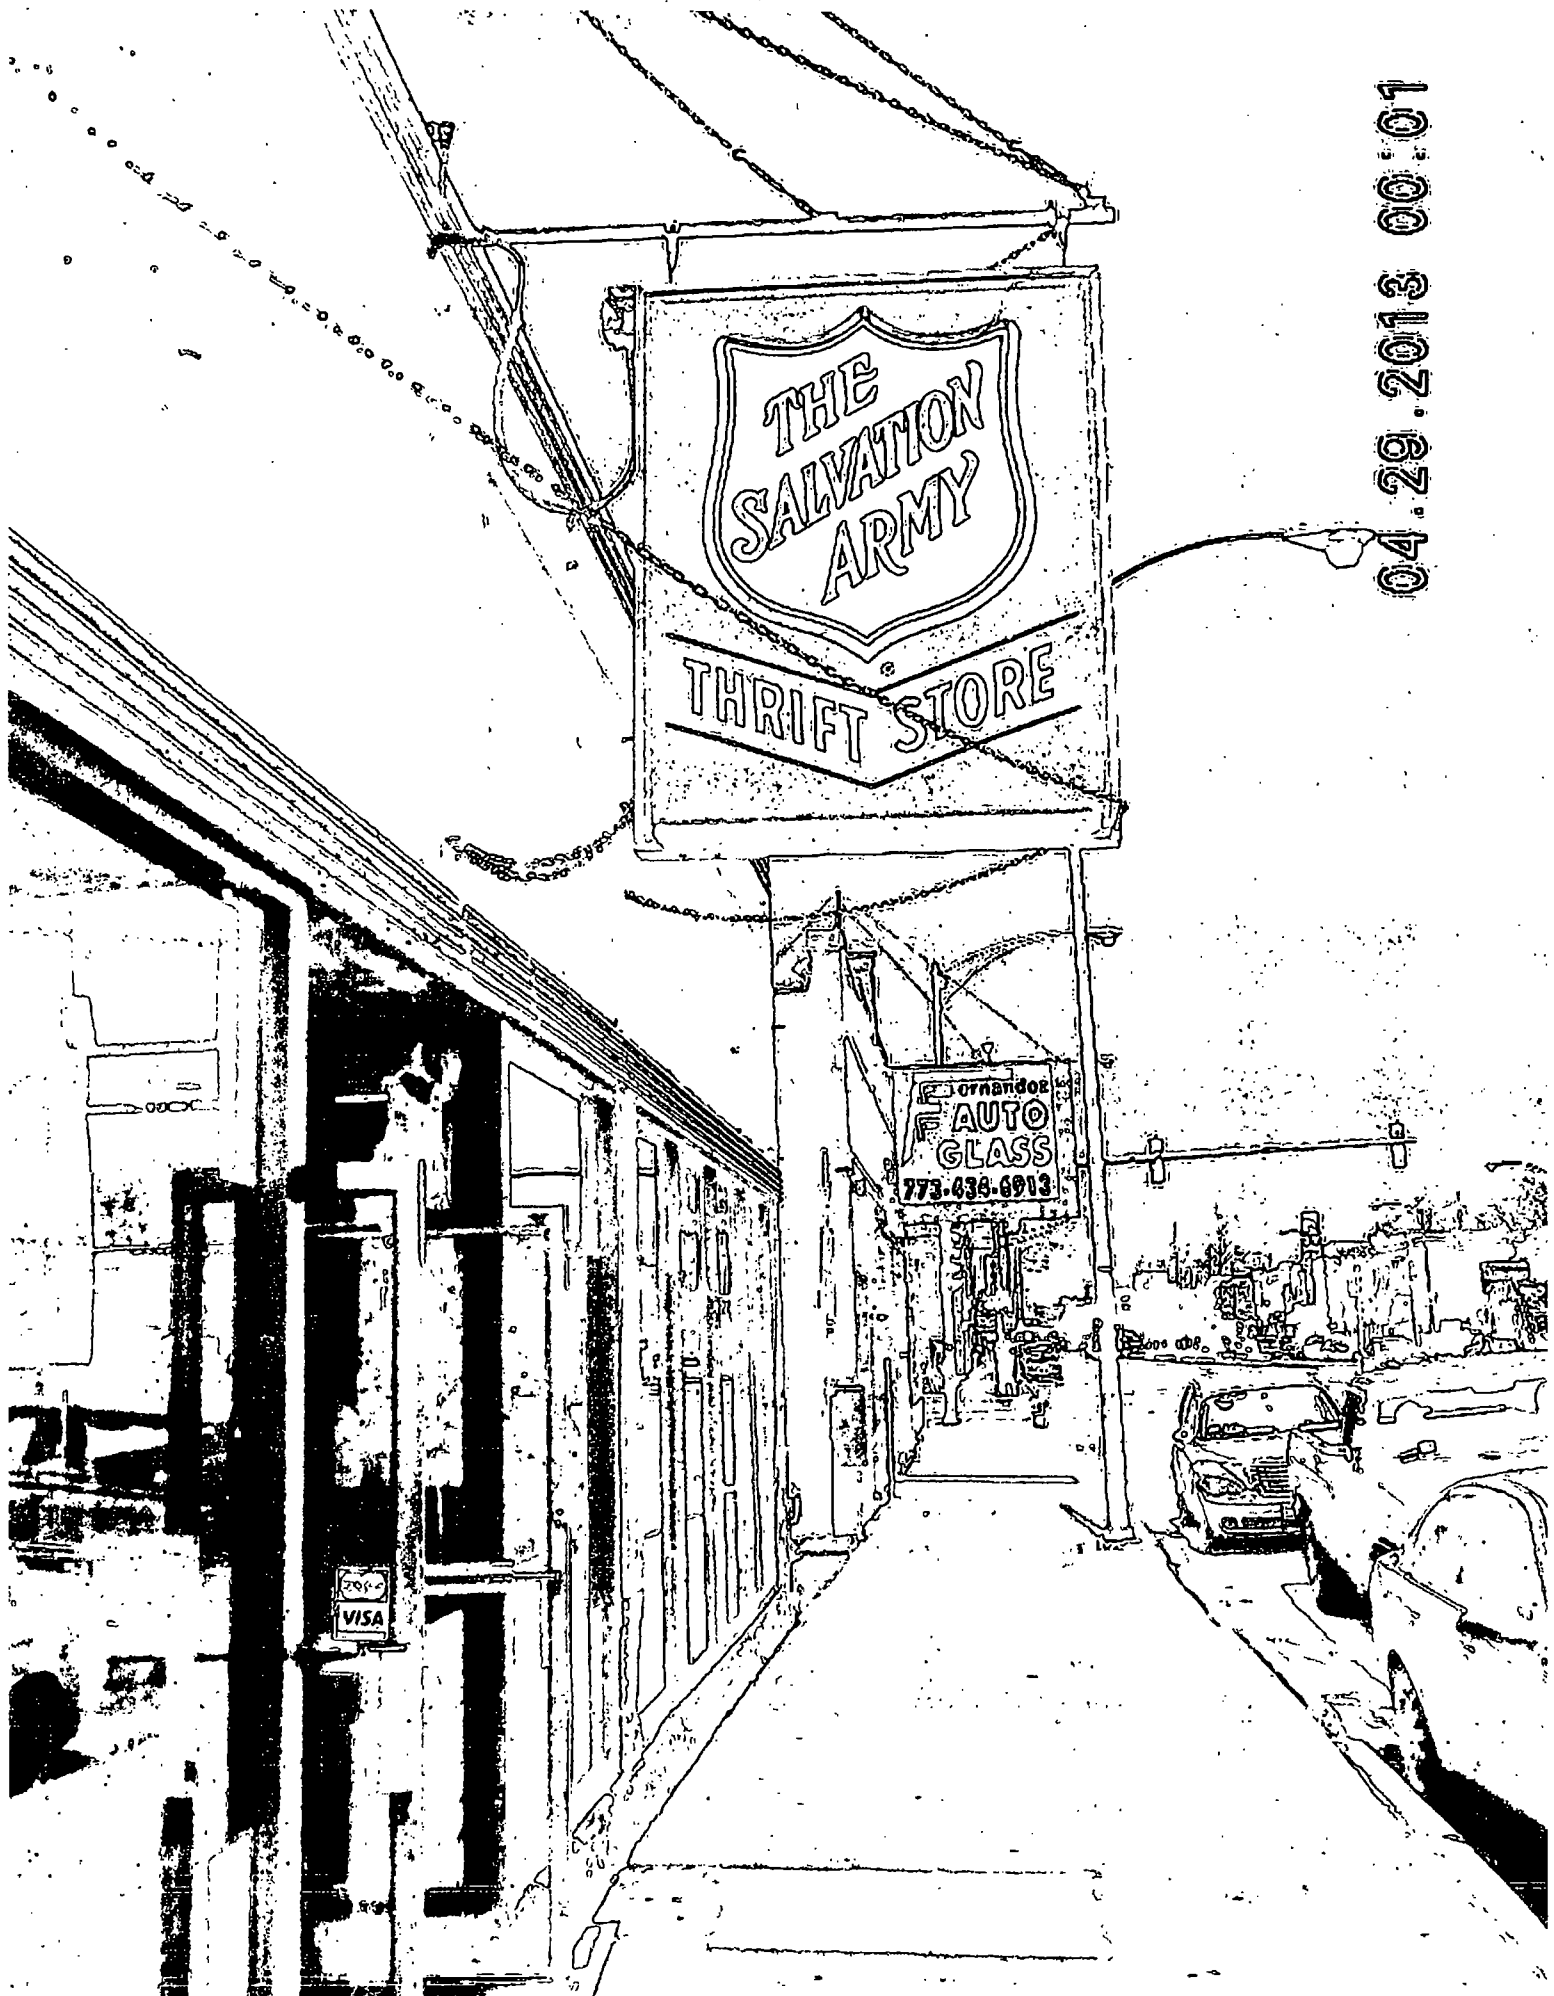

04.29.2013 00:01



City of Chicago



O2013-4289

Office of the City Clerk Document Tracking Sheet

Meeting Date:	6/5/2013
Sponsor(s):	O'Shea, Matthew J. (19)
Type:	Ordinance
Title:	Grant(s) of privilege in public way for Hallberg - Valek Agency, Ltd.
Committee(s) Assignment:	Committee on Transportation and Public Way

ORDINANCE
HALLBERG - VALEK AGENCY, LTD
Acct. No. 379640 - 1
Permit No. 1105462

Be It Ordained by the City Council of the City of Chicago:

SECTION 1. Permission and authority are hereby given and granted to HALLBERG - VALEK AGENCY, LTD, upon the terms and subject to the conditions of this ordinance to maintain and use two (2) sign(s) projecting over the public right-of-way attached to its premises known as 3105 W. 111th St..

Said sign structure(s) measures as follows; along W. 111th Street:

One (1) at four (4) feet in length, four point one six (4.16) feet in height and thirteen (13) feet above grade level.

One (1) at twelve (12) feet in length, three (3) feet in height and ten (10) feet above grade level.

The location of said privilege shall be as shown on prints kept on file with the Department of Business Affairs and Consumer Protection and the Office of the City Clerk.

Said privilege shall be constructed in accordance with plans and specifications approved by the Department of Transportation (Division of Project Development) and Zoning Department - Signs.

This grant of privilege in the public way shall be subject to the provisions of Section 10-28-015 and all other required provisions of the Municipal Code of Chicago.


The grantee shall pay to the City of Chicago as compensation for the privilege #1105462 herein granted the sum of four hundred (\$400.00) per annum in advance.

A 25% penalty will be added for payments received after due date.

The permit holder agrees to hold the City of Chicago harmless for any damage, relocation or replacement costs associated with damage, relocation or removal of private property caused by the City performing work in the public way.


Authority herein given and granted for a period of five (5) years from and after Date of Passage.

Alderman

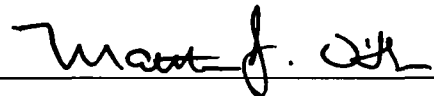


Matthew J. O'Shea 19th Ward


ENGINEERING
SHOP
VINYL / LAYOUT
ROUTING / KNIFE

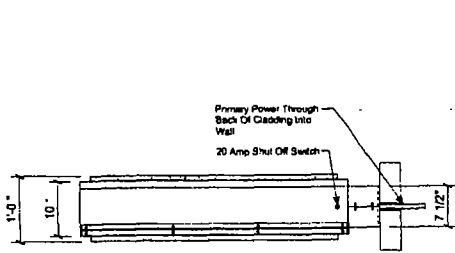

PLAN VIEW
SCALE 3/4" = 1'

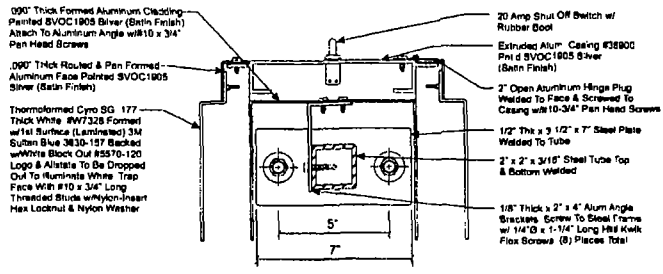

SECTION THROUGH CASE AT TOP
SCALE 3" = 1'

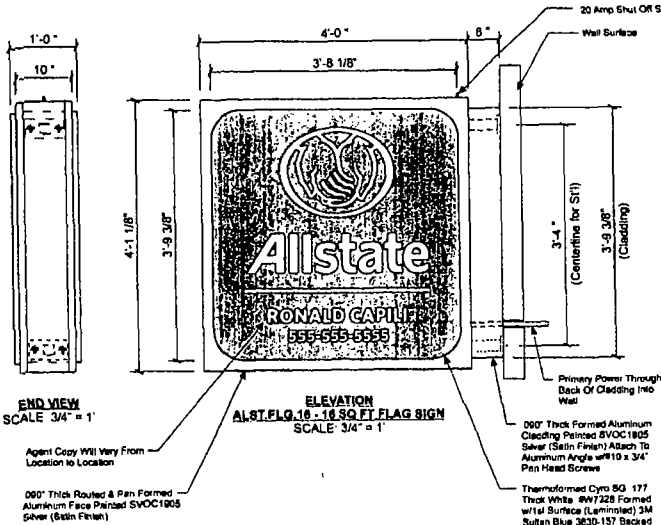

END VIEW
SCALE 3/4" = 1'

ELEVATION
ALST.FLG.16 - 16 SQ FT FLAG SIGN
SCALE 3/4" = 1'

SECTION THROUGH CASE AT CLADDING
PLAN VIEW
SCALE 3" = 1'

STANDARD WALL SIGN NOTES:

1. Sufficient Primary Circuit in Vicinity Of Sign By Other.
2. Final Primary Hook-up By Sign Installer, Where Allowed By Local Codes
3. Sign Shall Be U.L. Listed
4. Mounting Hardware By Sign Installer

Electrical Load
(2-34) Amps @ 120 Volts
Electrical Req'ts
(1) 20 Amp/120 Volt Circuits

Note: This sign is intended to be installed in accordance with the requirements of Article 605 of the National Electrical Code and/or other applicable local codes. This includes proper grounding and bonding of the sign.

**Philadelphia Sign
COMPANY**

707 West Spring Garden Street
Philadelphia, Pennsylvania 19106-5105

Phone: (215) 427-1100
Fax: (215) 427-1101
E-mail: phil@philadelphia-sign.com

CUSTOMER:
ALLSTATE
JOB NUMBER:

SIGN TYPE:
ALST.FLG.16

LOCATION:
Enter Text

DATE:
07-31-12

DRAWN BY:
MCH

REVISION:
Number Date By

SHEET:
1 OF 1

DWG NUMBER:
B-44982

ENGINEER SEAL:

MAX DESIGN WIND SPEED 60 MPH
EXPOSURE C

THIS IS AN ORIGINAL, UNPUBLISHED DRAWING
CREATED BY PHCP. IT IS SUBMITTED FOR YOUR
REVIEW AND APPROVAL. IT IS NOT TO BE
REPRODUCED OR COPIED IN ANY MANNER
WITHOUT THE WRITTEN PERMISSION OF PHCP.



06/05/2013

Alderman **Matthew J. O'Shea**
Ward # **19**
City of Chicago
City Hall, Room **300**
121 North LaSalle Street
Chicago, Illinois 60602

Re: An ordinance to use and maintain a portion of the public right-of-way for **two (2) sign(s)** for
HALLBERG - VALEK AGENCY, LTD, adjacent to the premises known as **3105 W. 111th St.**

Dear Alderman **Matthew J. O'Shea**:

The applicant referenced above has requested the use of the public right-of-way for a **sign(s)**. An ordinance has been prepared by the Department of Business Affairs and Consumer Protection – Business Assistance Center - Public Way Use Unit for presentation to the City Council. Because this request was made for properties located in your ward, as approved by you as per the attached, I respectfully request that you introduce the attached ordinance at the next City Council meeting.

If you have any questions regarding this ordinance, please contact Anthony Bertuca at (312) 744-5506.

Department of Business Affairs and Consumer Protection



City of Chicago



O2013-4291

Office of the City Clerk

Document Tracking Sheet

Meeting Date:	6/5/2013
Sponsor(s):	O'Shea, Matthew J. (19)
Type:	Ordinance
Title:	Grant(s) of privilege in public way for Beverly Hills Food Mart
Committee(s) Assignment:	Committee on Transportation and Public Way

ORDINANCE
BEVERLY HILLS FOOD MART
Acct. No. 278805 - 1
Permit No. 1106864

Be It Ordained by the City Council of the City of Chicago:

SECTION 1. Permission and authority are hereby given and granted to BEVERLY HILLS FOOD MART, upon the terms and subject to the conditions of this ordinance to maintain and use one (1) sign(s) projecting over the public right-of-way attached to its premises known as 2156 W. 95th St..

Said sign structure(s) measures as follows; along W. 95th St:
One (1) at three (3) feet in length, six (6) feet in height and eight (8) feet above grade level.

The location of said privilege shall be as shown on prints kept on file with the Department of Business Affairs and Consumer Protection and the Office of the City Clerk.

Said privilege shall be constructed in accordance with plans and specifications approved by the Department of Transportation (Division of Project Development) and Zoning Department - Signs.

This grant of privilege in the public way shall be subject to the provisions of Section 10-28-015 and all other required provisions of the Municipal Code of Chicago.


The grantee shall pay to the City of Chicago as compensation for the privilege #1106864 herein granted the sum of one hundred (\$100.00) per annum in advance.

A 25% penalty will be added for payments received after due date.

The permit holder agrees to hold the City of Chicago harmless for any damage, relocation or replacement costs associated with damage, relocation or removal of private property caused by the City performing work in the public way.

Authority herein given and granted for a period of five (5) years from and after 05/14/2013.

Alderman Matthew J. O'Shea
Matthew J. O'Shea 19th Ward

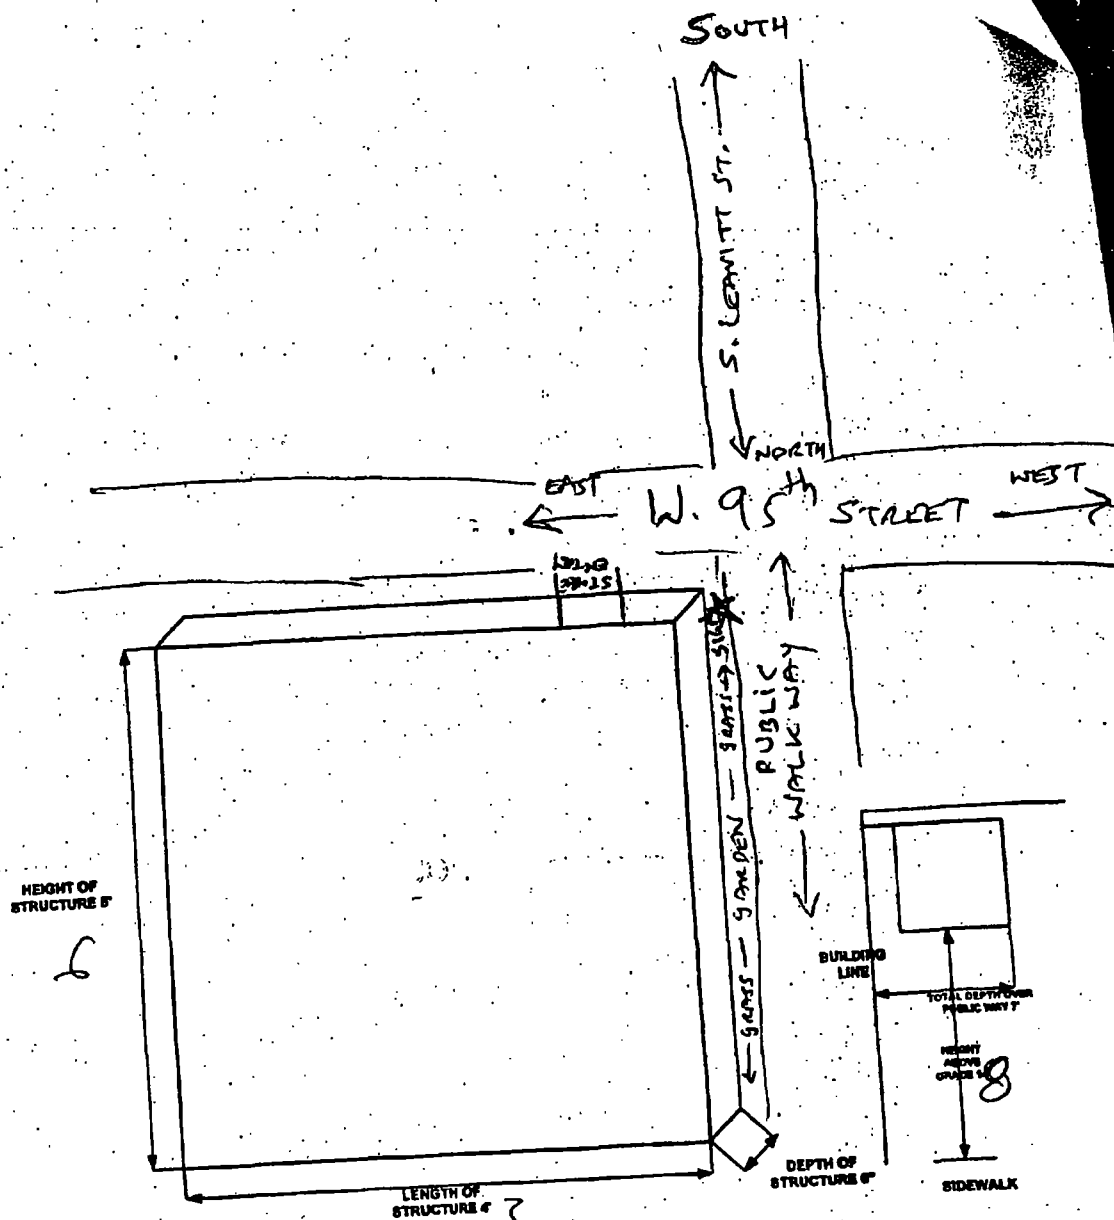

2156 West 95th Street



06/05/2013

Alderman **Matthew J. O'Shea**
Ward # **19**
City of Chicago
City Hall, Room **300**
121 North LaSalle Street
Chicago, Illinois 60602

Re: An ordinance to use and maintain a portion of the public right-of-way for **one (1) sign(s)** for
BEVERLY HILLS FOOD MART, adjacent to the premises known as **2156 W. 95th St.**

Dear Alderman **Matthew J. O'Shea**:

The applicant referenced above has requested the use of the public right-of-way for a **sign(s)**. An ordinance has been prepared by the Department of Business Affairs and Consumer Protection – Business Assistance Center - Public Way Use Unit for presentation to the City Council. Because this request was made for properties located in your ward, as approved by you as per the attached, I respectfully request that you introduce the attached ordinance at the next City Council meeting.

If you have any questions regarding this ordinance, please contact Anthony Bertuca at (312) 744-5506.

Department of Business Affairs and Consumer Protection



City of Chicago



O2013-4292

Office of the City Clerk

Document Tracking Sheet

Meeting Date:	6/5/2013
Sponsor(s):	O'Shea, Matthew J. (19)
Type:	Ordinance
Title:	Grant(s) of privilege in public way for Saint Xavier University
Committee(s) Assignment:	Committee on Transportation and Public Way

ORDINANCE
SAINT XAVIER UNIVERSITY
Acct. No. 68632 - 1
Permit No. 1106954

Be It Ordained by the City Council of the City of Chicago:

SECTION 1. Permission and authority are hereby given and granted to SAINT XAVIER UNIVERSITY, upon the terms and subject to the conditions of this ordinance to maintain and use, as now constructed, one (1) Conduit(s) under the public right-of-way adjacent to its premises known as 3700 W. 103rd St..

Said Conduit(s) at 3700 W. 103RD ST measure(s):

One (1) at eighty-three (83) feet in length, and three (3) feet in width for a total of two hundred forty-nine (249) square feet.

The location of said privilege shall be as shown on prints kept on file with the Department of Business Affairs and Consumer Protection and the Office of the City Clerk.

Said privilege shall be constructed in accordance with plans and specifications approved by the Department of Transportation (Division of Project Development) and Department of Transportation (Office of Underground Coordination).

This grant of privilege in the public way shall be subject to the provisions of Section 10-28-015 and all other required provisions of the Municipal Code of Chicago.


The grantee shall pay to the City of Chicago as compensation for the privilege #1106954 herein granted the sum of four hundred ninety-eight (\$498.00) per annum in advance.

A 25% penalty will be added for payments received after due date.

The permit holder agrees to hold the City of Chicago harmless for any damage, relocation or replacement costs associated with damage, relocation or removal of private property caused by the City performing work in the public way.

Authority herein given and granted for a period of five (5) years from and after 06/17/2013.

Alderman

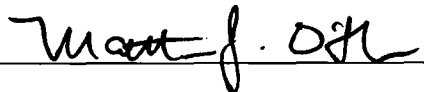

Matthew J. O'Shea 19th Ward

VEHICULAR CIRCULATION

May 2004 Draft



SAINT XAVIER UNIVERSITY
Campus Plan 2005

- CAMPUS ROAD AND PARKING
- MAJOR STREETS
- THROUGH STREETS

- NEIGHBORHOOD STREETS
- GRASS LOT
- SHARED VEHICULAR WALK

- SERVICE
- HANDICAPPED SPACES

1,697 total spaces
49.85 spaces per 100 FTE students enrolled

SXU... Conduit Telecon works to Graham School



06/05/2013

Alderman **Matthew J. O'Shea**
Ward # **19**
City of Chicago
City Hall, Room **300**
121 North LaSalle Street
Chicago, Illinois 60602

Re: An ordinance to use and maintain a portion of the public right-of-way for **one (1) conduit(s)** for
SAINT XAVIER UNIVERSITY, adjacent to the premises known as **3700 W. 103rd St.**

Dear Alderman **Matthew J. O'Shea**:

The applicant referenced above has requested the use of the public right-of-way for a **conduit(s)**. An ordinance has been prepared by the Department of Business Affairs and Consumer Protection – Business Assistance Center - Public Way Use Unit for presentation to the City Council. Because this request was made for properties located in your ward, as approved by you as per the attached, I respectfully request that you introduce the attached ordinance at the next City Council meeting.

If you have any questions regarding this ordinance, please contact Anthony Bertuca at (312) 744-5506.

Department of Business Affairs and Consumer Protection



City of Chicago



O2013-4302

Office of the City Clerk

Document Tracking Sheet

Meeting Date:	6/5/2013
Sponsor(s):	O'Shea, Matthew J. (19)
Type:	Ordinance
Title:	Grant(s) of privilege in public way for Midwest Caninie Choppers, Inc.
Committee(s) Assignment:	Committee on Transportation and Public Way

ORDINANCE
MIDWEST CANINE CHOPPERS , INC.
Acct. No. 295177 - 2
Permit No. 1106146

Be It Ordained by the City Council of the City of Chicago:

SECTION 1. Permission and authority are hereby given and granted to MIDWEST CANINE CHOPPERS , INC., upon the terms and subject to the conditions of this ordinance to maintain and use, as now constructed, three (3) Light Fixture(s) projecting over the public right-of-way adjacent to its premises known as 3308 W. 111th St..

Said Light Fixture(s) at W. 111th Street measure(s):

Three (3) at ten (10) feet in length, two (2) feet in width and fourteen (14) feet above grade level.

The location of said privilege shall be as shown on prints kept on file with the Department of Business Affairs and Consumer Protection and the Office of the City Clerk.

Said privilege shall be constructed in accordance with plans and specifications approved by the Department of Transportation (Division of Project Development).

This grant of privilege in the public way shall be subject to the provisions of Section 10-28-015 and all other required provisions of the Municipal Code of Chicago.


The grantee shall pay to the City of Chicago as compensation for the privilege #1106146 herein granted the sum of eighty-five (\$85.00) per annum in advance.

A 25% penalty will be added for payments received after due date.



The permit holder agrees to hold the City of Chicago harmless for any damage, relocation or replacement costs associated with damage, relocation or removal of private property caused by the City performing work in the public way.

Authority herein given and granted for a period of five (5) years from and after 03/12/2013.

Alderman

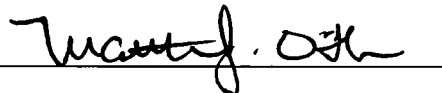

Matthew J. O'Shea 19th Ward

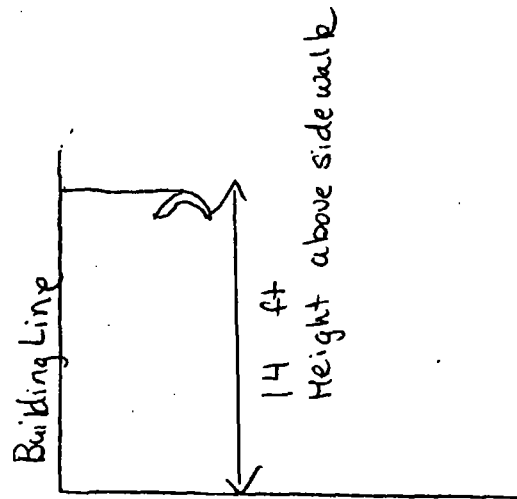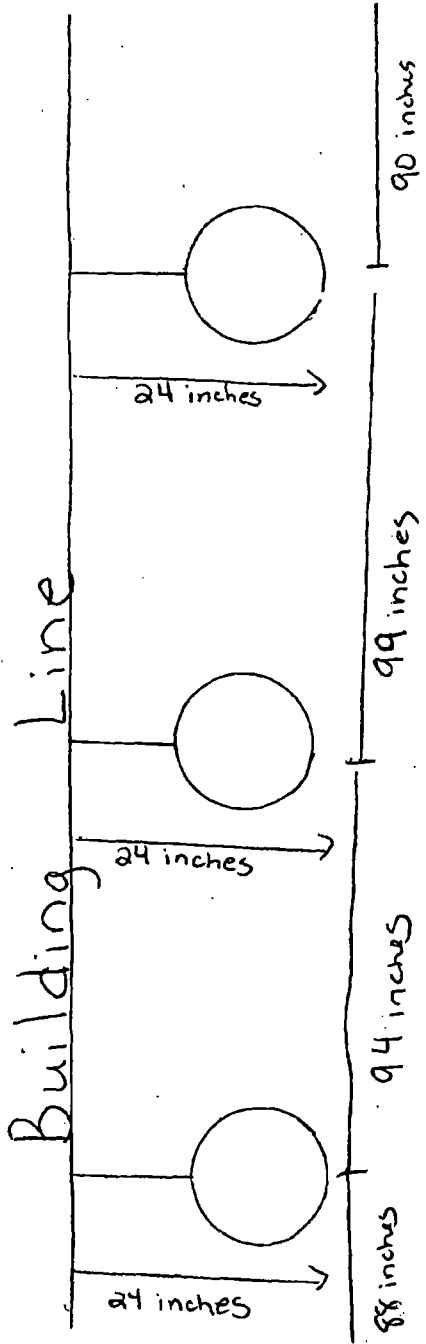



06/05/2013

Alderman Matthew J. O'Shea
Ward # 19
City of Chicago
City Hall, Room **300**
121 North LaSalle Street
Chicago, Illinois 60602

Re: An ordinance to use and maintain a portion of the public right-of-way for **three (3) light fixture(s)** for **MIDWEST CANINE CHOPPERS , INC.**, adjacent to the premises known as **3308 W. 111th St.**

Dear Alderman **Matthew J. O'Shea**:

The applicant referenced above has requested the use of the public right-of-way for a **light fixture(s)**. An ordinance has been prepared by the Department of Business Affairs and Consumer Protection – Business Assistance Center - Public Way Use Unit for presentation to the City Council. Because this request was made for properties located in your ward, as approved by you as per the attached, I respectfully request that you introduce the attached ordinance at the next City Council meeting.

If you have any questions regarding this ordinance, please contact Anthony Bertuca at (312) 744-5506.

Department of Business Affairs and Consumer Protection



City of Chicago



O2013-4306

Office of the City Clerk

Document Tracking Sheet

Meeting Date:	6/5/2013
Sponsor(s):	O'Shea, Matthew J. (19)
Type:	Ordinance
Title:	Grant(s) of privilege in public way for Beverly Area Planning Association --1825 -- 1833 W 103rd St
Committee(s) Assignment:	Committee on Transportation and Public Way

ORDINANCE
BEVERLY AREA PLANNING ASSOCIATES
Acct. No. 70401 - 5
Permit No. 1106196

Association

Be It Ordained by the City Council of the City of Chicago:

SECTION 1. Permission and authority are hereby given and granted to BEVERLY AREA PLANNING ASSOCIATES, upon the terms and subject to the conditions of this ordinance to construct, install, maintain and use two (2) Planter(s) on the public right-of-way for beautification purposes adjacent to its premises known as 1825-33 W. 103rd St..

Said Planter(s) at West 103rd Street measure(s):

Two (2) at one (1) foot in length, and two point two five (2.25) feet in width for a total of four point five (4.5) square feet.

Grantee must allow the required clear and unobstructed space for pedestrian passage at all times per rules and regulations approved by the Department of Transportation.

The location of said privilege shall be as shown on prints kept on file with the Department of Business Affairs and Consumer Protection and the Office of the City Clerk.

Said privilege shall be constructed in accordance with plans and specifications approved by the Department of Planning and Development and Department of Transportation (Division of Project Development).

This grant of privilege in the public way shall be subject to the provisions of Section 10-28-015 and all other required provisions of the Municipal Code of Chicago.

The grantee shall pay to the City of Chicago as compensation for the privilege #1106196 herein granted the sum of zero (\$0.00) per annum in advance.

A 25% penalty will be added for payments received after due date.


The permit holder agrees to hold the City of Chicago harmless for any damage, relocation or replacement costs associated with damage, relocation or removal of private property caused by the City performing work in the public way.

Authority herein given and granted for a period of five (5) years from and after Date of Passage.

Alderman



Matthew J. O'Shea 19th Ward

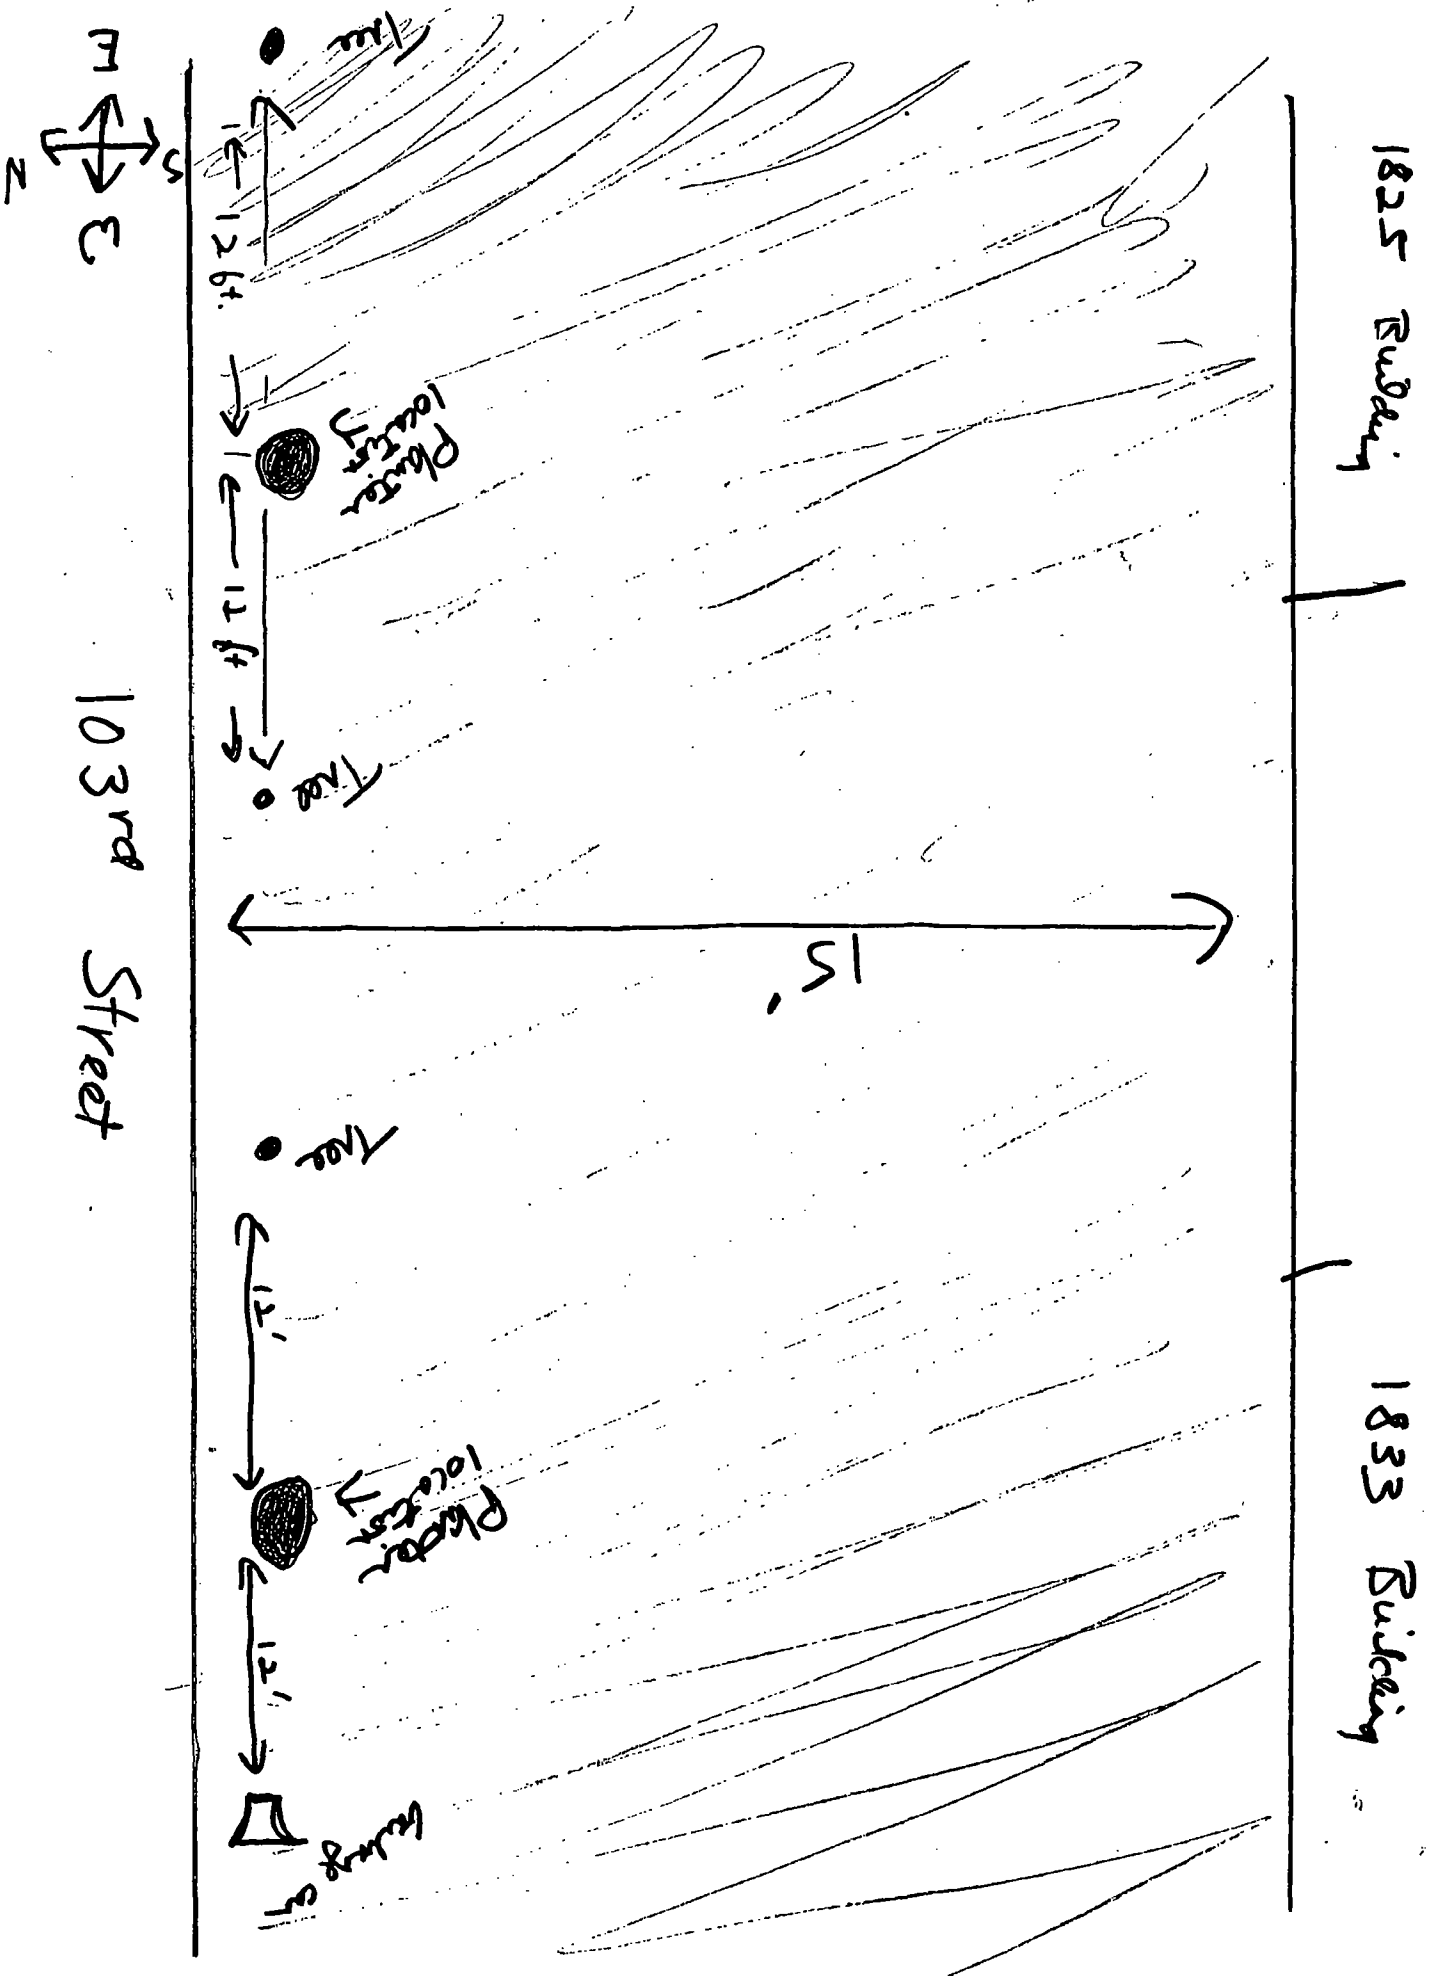


Resin Planters

Top width: 27"

Lower width 16"

Height 22"

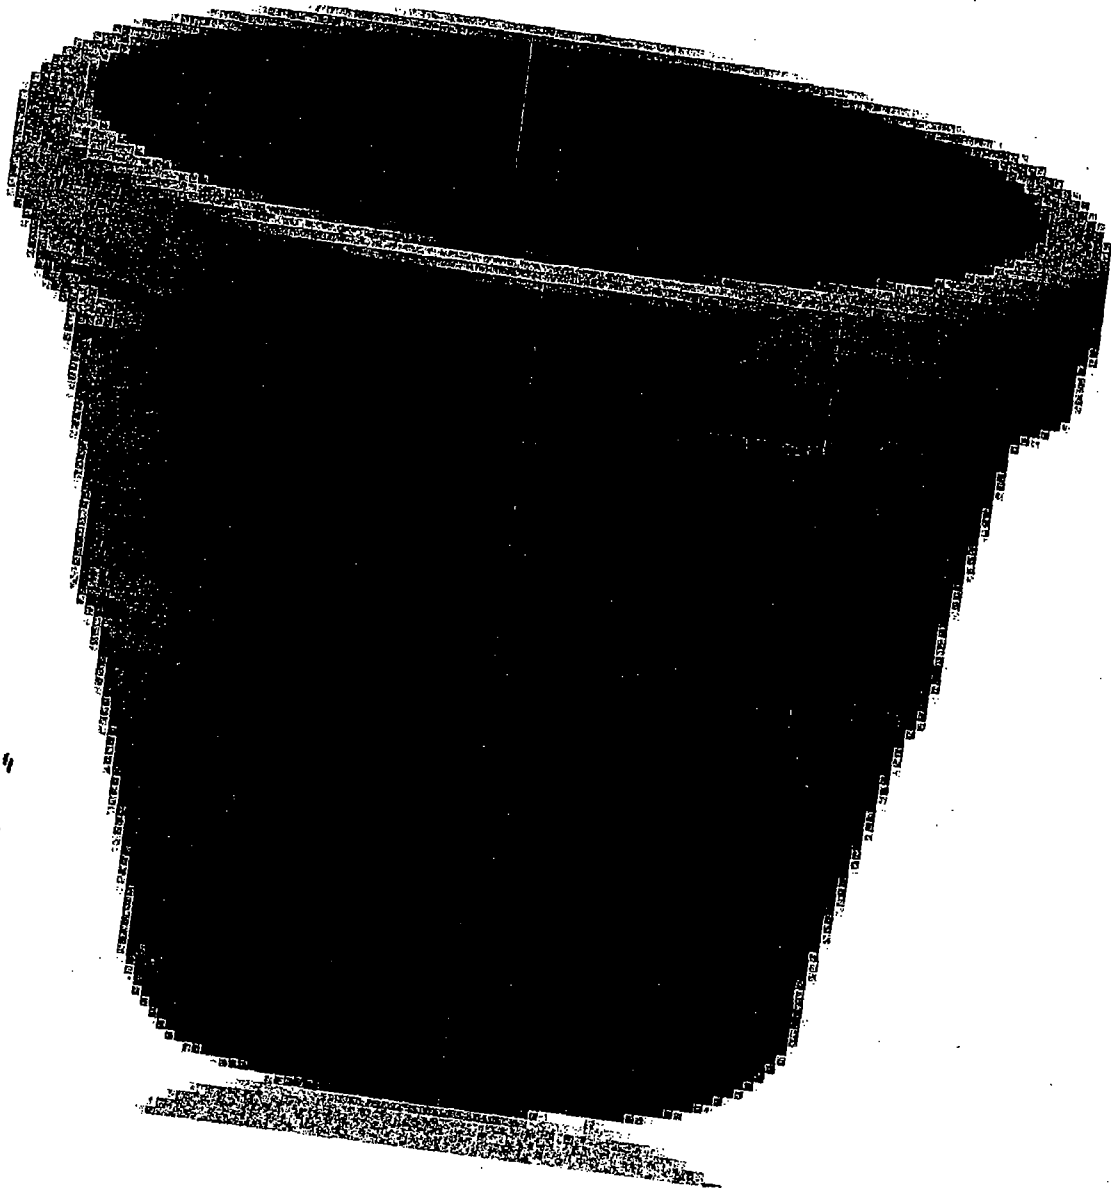



06/05/2013

Alderman **Matthew J. O'Shea**
Ward # 19
City of Chicago
City Hall, Room 300
121 North LaSalle Street
Chicago, Illinois 60602

Re: An ordinance to use and maintain a portion of the public right-of-way for **two (2) planter(s)** for
BEVERLY AREA PLANNING ASSOCIATES, adjacent to the premises known as **1825-33 W.**
103rd St..

Association

Dear Alderman **Matthew J. O'Shea**:

The applicant referenced above has requested the use of the public right-of-way for a **planter(s)**. An ordinance has been prepared by the Department of Business Affairs and Consumer Protection – Business Assistance Center - Public Way Use Unit for presentation to the City Council. Because this request was made for properties located in your ward, as approved by you as per the attached, I respectfully request that you introduce the attached ordinance at the next City Council meeting.

If you have any questions regarding this ordinance, please contact Anthony Bertuca at (312) 744-5506.

Department of Business Affairs and Consumer Protection



City of Chicago



O2013-4314

Office of the City Clerk

Document Tracking Sheet

Meeting Date:	6/5/2013
Sponsor(s):	O'Shea, Matthew J. (19)
Type:	Ordinance
Title:	Grant(s) of privilege in public way for Beverly Area Planning Association -- 1908 -- 1912 W 103rd St
Committee(s) Assignment:	Committee on Transportation and Public Way

ORDINANCE

BEVERLY AREA PLANNING ASSOCIATES

Acct. No. 70401 - 6

Permit No. 1106199

Associates

Be It Ordained by the City Council of the City of Chicago:

SECTION 1. Permission and authority are hereby given and granted to BEVERLY AREA PLANNING ASSOCIATES, upon the terms and subject to the conditions of this ordinance to construct, install, maintain and use two (2) Planter(s) on the public right-of-way for beautification purposes adjacent to its premises known as 1908-12 W. 103rd St..

Said Planter(s) at West 103rd Street measure(s):

Two (2) at one (1) foot in length, and two point two five (2.25) feet in width for a total of four point five (4.5) square feet.

Grantee must allow the required clear and unobstructed space for pedestrian passage at all times per rules and regulations approved by the Department of Transportation.

The location of said privilege shall be as shown on prints kept on file with the Department of Business Affairs and Consumer Protection and the Office of the City Clerk.

Said privilege shall be constructed in accordance with plans and specifications approved by the Department of Planning and Development and Department of Transportation (Division of Project Development).

This grant of privilege in the public way shall be subject to the provisions of Section 10-28-015 and all other required provisions of the Municipal Code of Chicago.


The grantee shall pay to the City of Chicago as compensation for the privilege #1106199 herein granted the sum of zero (\$0.00) per annum in advance.

A 25% penalty will be added for payments received after due date.


The permit holder agrees to hold the City of Chicago harmless for any damage, relocation or replacement costs associated with damage, relocation or removal of private property caused by the City performing work in the public way.

Authority herein given and granted for a period of five (5) years from and after Date of Passage.


Alderman

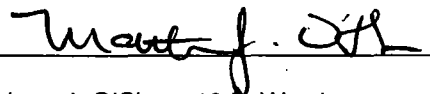

Matthew J. O'Shea 19th Ward

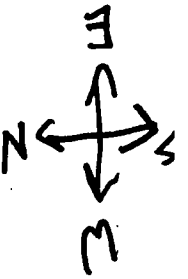

103rd Street

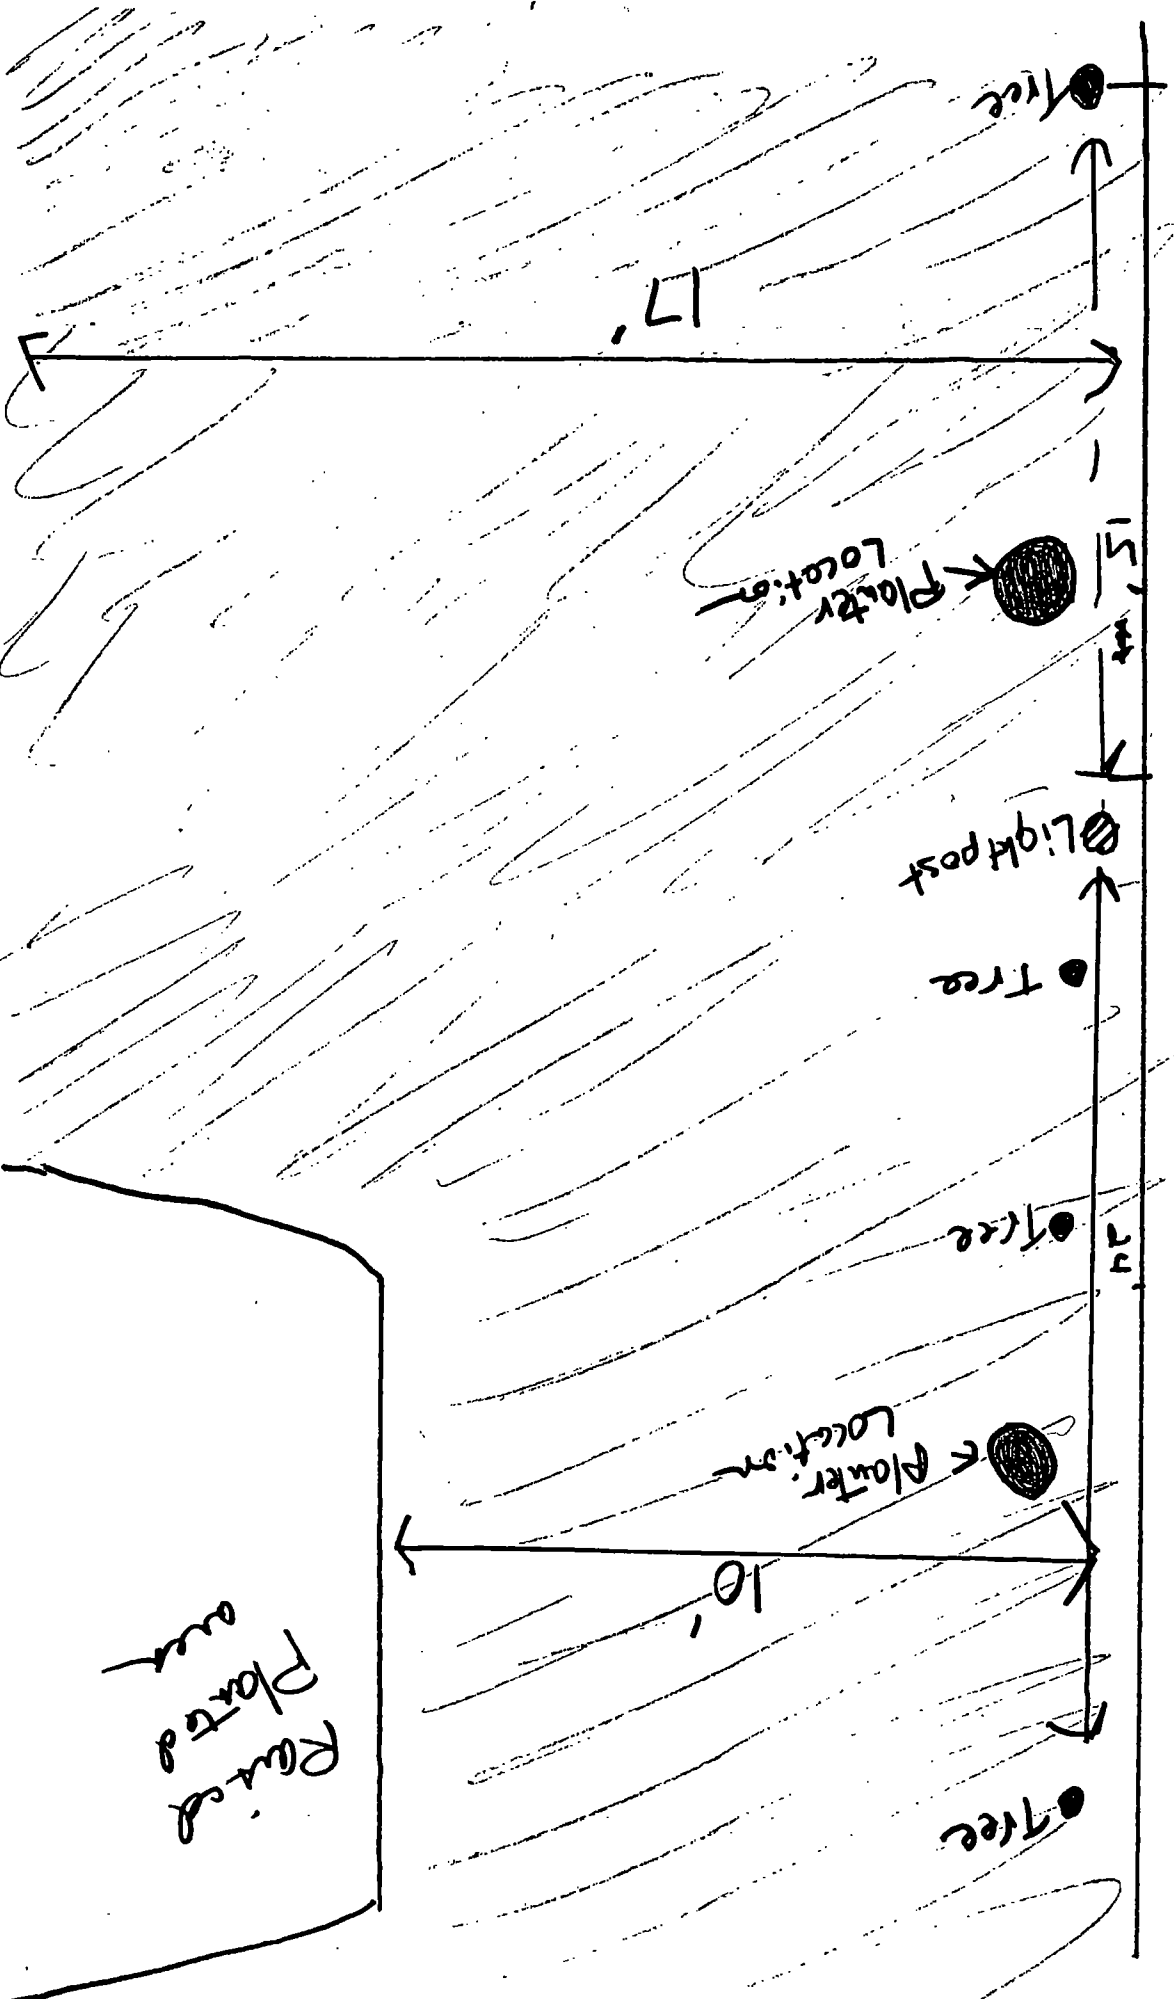

1908 Building

1912 Building

Raised
Plata
area



06/05/2013

Alderman **Matthew J. O'Shea**
Ward # 19
City of Chicago
City Hall, Room 300
121 North LaSalle Street
Chicago, Illinois 60602

Re: An ordinance to use and maintain a portion of the public right-of-way for **two (2) planter(s)** for
BEVERLY AREA PLANNING ASSOCIATES, adjacent to the premises known as **1908-12 W.**
103rd St..

Association

Dear Alderman **Matthew J. O'Shea**:

The applicant referenced above has requested the use of the public right-of-way for a **planter(s)**. An ordinance has been prepared by the Department of Business Affairs and Consumer Protection – Business Assistance Center - Public Way Use Unit for presentation to the City Council. Because this request was made for properties located in your ward, as approved by you as per the attached, I respectfully request that you introduce the attached ordinance at the next City Council meeting.

If you have any questions regarding this ordinance, please contact Anthony Bertuca at (312) 744-5506.

Department of Business Affairs and Consumer Protection



City of Chicago



O2013-4317

Office of the City Clerk

Document Tracking Sheet

Meeting Date:	6/5/2013
Sponsor(s):	O'Shea, Matthew J. (19)
Type:	Ordinance
Title:	Grant(s) of privilege in public way for Beverly Area Planning Association - planters
Committee(s) Assignment:	Committee on Transportation and Public Way

ORDINANCE
BEVERLY AREA PLANNING ASSOCIATION
Acct. No. 70401 - 4
Permit No. 1106195

Be It Ordained by the City Council of the City of Chicago:

SECTION 1. Permission and authority are hereby given and granted to BEVERLY AREA PLANNING ASSOCIATION, upon the terms and subject to the conditions of this ordinance to construct, install, maintain and use two (2) Planter(s) on the public right-of-way for beautification purposes adjacent to its premises known as 1903-17 W. 103rd St..

Said Planter(s) at West 103rd Street measure(s):

Two (2) at one (1) foot in length, and two point two five (2.25) feet in width for a total of four point five (4.5) square feet.

Grantee must allow the required clear and unobstructed space for pedestrian passage at all times per rules and regulations approved by the Department of Transportation.

The location of said privilege shall be as shown on prints kept on file with the Department of Business Affairs and Consumer Protection and the Office of the City Clerk.

Said privilege shall be constructed in accordance with plans and specifications approved by the Department of Planning and Development and Department of Transportation (Division of Project Development).

This grant of privilege in the public way shall be subject to the provisions of Section 10-28-015 and all other required provisions of the Municipal Code of Chicago.


The grantee shall pay to the City of Chicago as compensation for the privilege #1106195 herein granted the sum of zero (\$0.00) per annum in advance.

A 25% penalty will be added for payments received after due date.

The permit holder agrees to hold the City of Chicago harmless for any damage, relocation or replacement costs associated with damage, relocation or removal of private property caused by the City performing work in the public way.

Authority herein given and granted for a period of five (5) years from and after Date of Passage.



Alderman

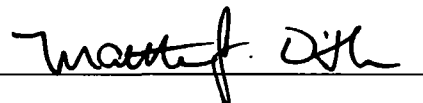

Matthew J. O'Shea 19th Ward


1903 Buiding

1917 Building

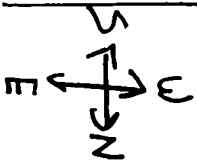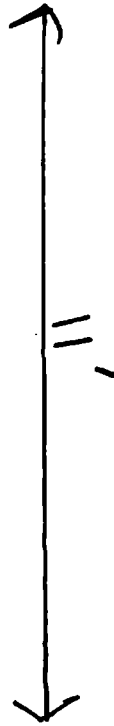

103rd Street

5 ft.

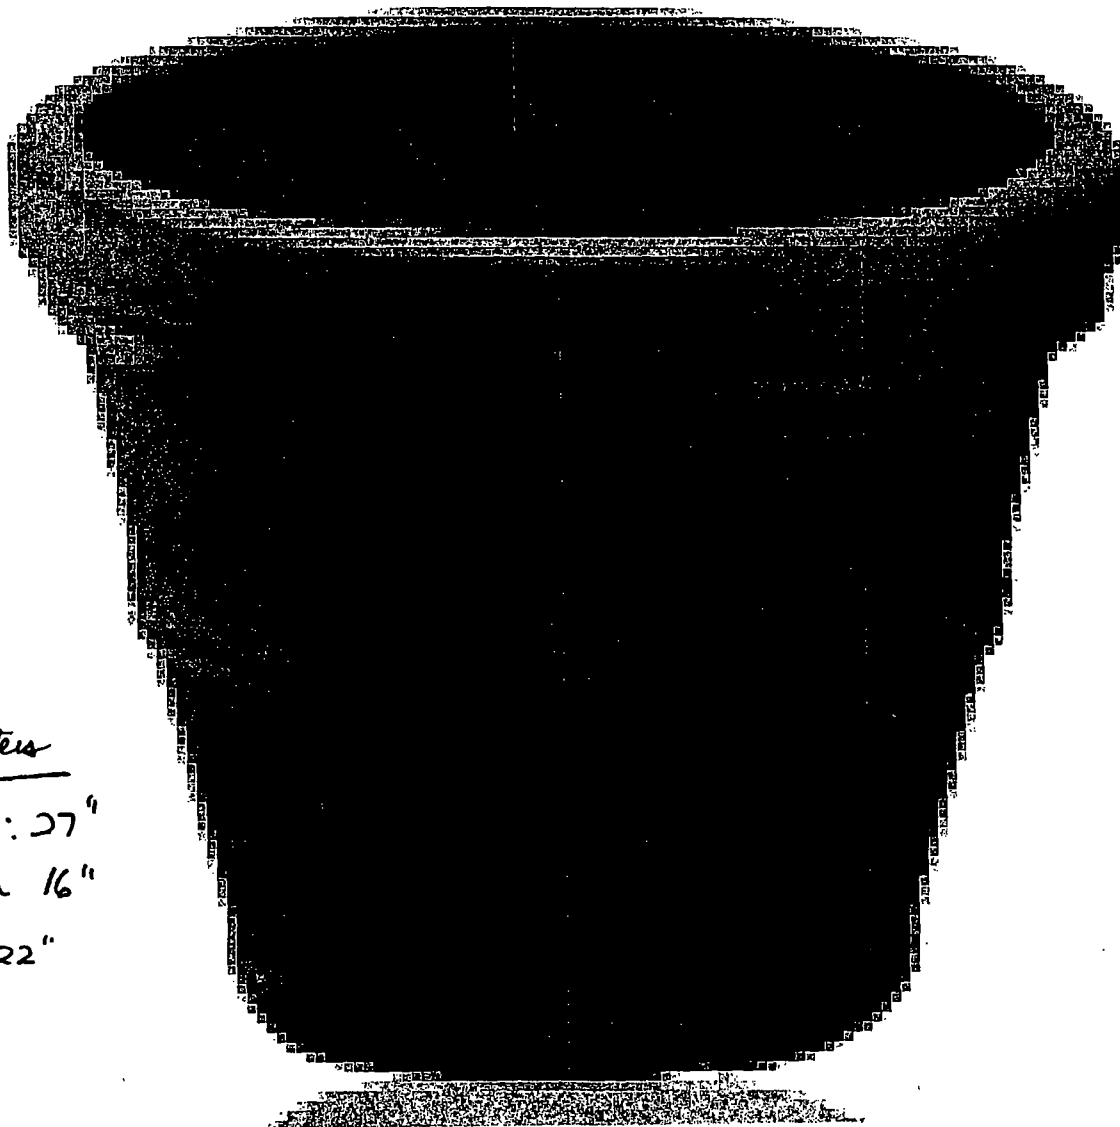

Resin Planters

Top width: 27"

Lower width 16"

Height 22"



06/05/2013

Alderman **Matthew J. O'Shea**
Ward # **19**
City of Chicago
City Hall, Room **300**
121 North LaSalle Street
Chicago, Illinois 60602

Re: An ordinance to use and maintain a portion of the public right-of-way for **two (2) planter(s)** for
BEVERLY AREA PLANNING ASSOCIATION, adjacent to the premises known as **1903-17 W.**
103rd St..

Dear Alderman **Matthew J. O'Shea**:

The applicant referenced above has requested the use of the public right-of-way for a **planter(s)**. An ordinance has been prepared by the Department of Business Affairs and Consumer Protection – Business Assistance Center - Public Way Use Unit for presentation to the City Council. Because this request was made for properties located in your ward, as approved by you as per the attached, I respectfully request that you introduce the attached ordinance at the next City Council meeting.

If you have any questions regarding this ordinance, please contact Anthony Bertuca at (312) 744-5506.

Department of Business Affairs and Consumer Protection



City of Chicago



O2013-4324

Office of the City Clerk

Document Tracking Sheet

Meeting Date:	6/5/2013
Sponsor(s):	Cochran, Willie (20)
Type:	Ordinance
Title:	Grant(s) of privilege in public way for Leslie Shankman School Corporation
Committee(s) Assignment:	Committee on Transportation and Public Way

ORDINANCE
LESLIE SHANKMAN SCHOOL CORPORATION
Acct. No. 259423 - 2
Permit No. 1106023

Be It Ordained by the City Council of the City of Chicago:

SECTION 1. Permission and authority are hereby given and granted to LESLIE SHANKMAN SCHOOL CORPORATION, upon the terms and subject to the conditions of this ordinance to construct, install, maintain and use three (3) Conduit(s) under the public right-of-way adjacent to its premises known as 6245 S. Ingleside Ave..

Said Conduit(s) at North-South Public Alley measure(s):

One (1) at sixteen (16) feet in length, and point one six (.16) feet in width for a total of two point five six (2.56) square feet.

One (1) at sixteen (16) feet in length, and point zero eight (.08) feet in width for a total of one point two eight (1.28) square feet.

One (1) at sixteen (16) feet in length, and point seven five (.75) feet in width for a total of twelve (12) square feet.

The location of said privilege shall be as shown on prints kept on file with the Department of Business Affairs and Consumer Protection and the Office of the City Clerk.

Said privilege shall be constructed in accordance with plans and specifications approved by the Department of Transportation (Division of Project Development) and Department of Transportation (Office of Underground Coordination).

This grant of privilege in the public way shall be subject to the provisions of Section 10-28-015 and all other required provisions of the Municipal Code of Chicago.


The grantee shall pay to the City of Chicago as compensation for the privilege #1106023 herein granted the sum of four hundred (\$400.00) per annum in advance.

A 25% penalty will be added for payments received after due date.


The permit holder agrees to hold the City of Chicago harmless for any damage, relocation or replacement costs associated with damage, relocation or removal of private property caused by the City performing work in the public way.

Authority herein given and granted for a period of five (5) years from and after Date of Passage.

Alderman

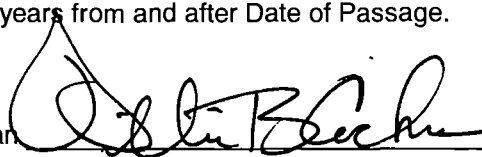

Willie Cochran 20th Ward

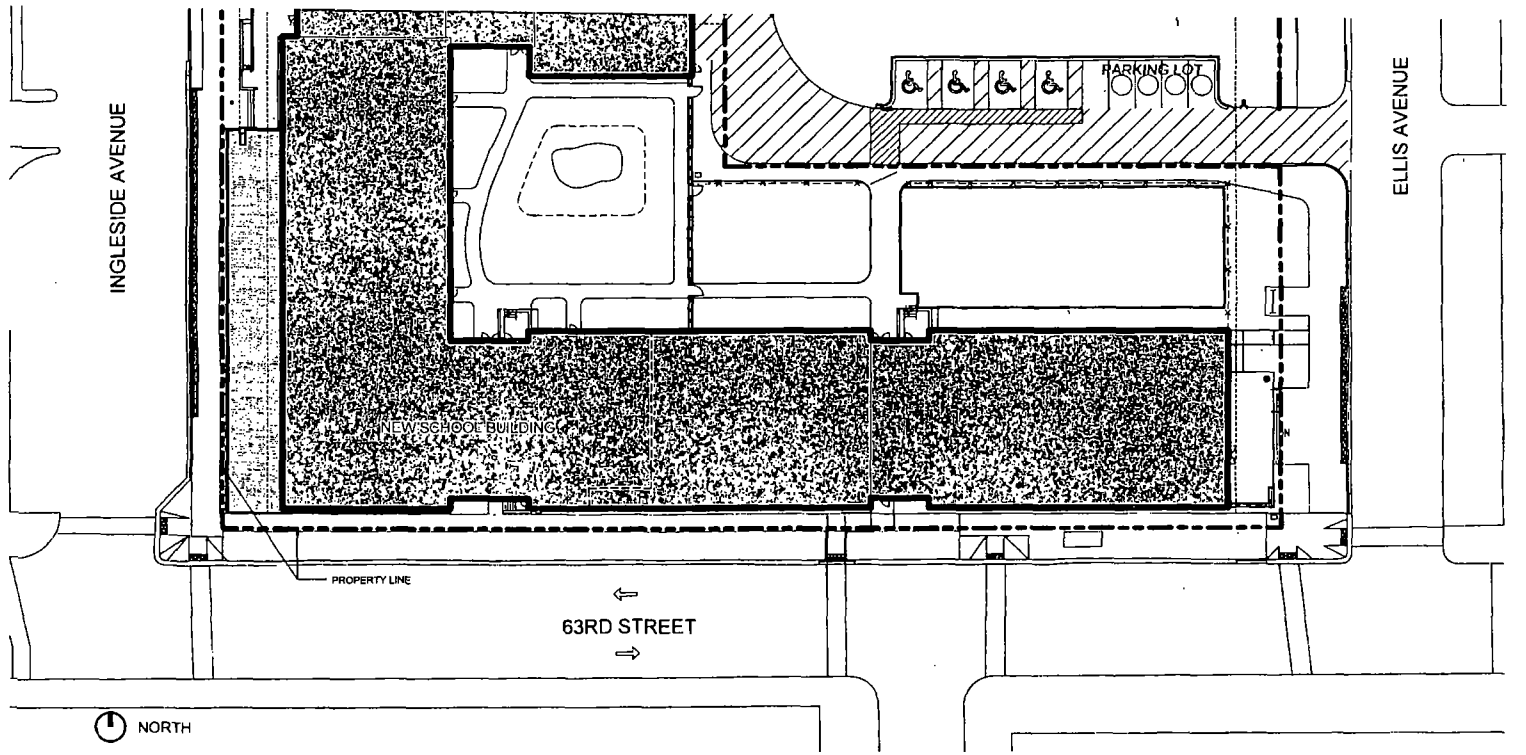

1 NORTH

1 ARCHITECTURAL SITE PLAN
CANNONDESIGN



06/05/2013

Alderman **Willie Cochran**
Ward # 20
City of Chicago
City Hall, Room 300
121 North LaSalle Street
Chicago, Illinois 60602

Re: An ordinance to use and maintain a portion of the public right-of-way for **three (3) conduit(s)** for **LESLIE SHANKMAN SCHOOL CORPORATION**, adjacent to the premises known as **6245 S. Ingleside Ave..**

Dear Alderman **Willie Cochran**:

The applicant referenced above has requested the use of the public right-of-way for a **conduit(s)**. An ordinance has been prepared by the Department of Business Affairs and Consumer Protection – Business Assistance Center - Public Way Use Unit for presentation to the City Council. Because this request was made for properties located in your ward, as approved by you as per the attached, I respectfully request that you introduce the attached ordinance at the next City Council meeting.

If you have any questions regarding this ordinance, please contact Anthony Bertuca at (312) 744-5506.

Department of Business Affairs and Consumer Protection



City of Chicago



O2013-4329

Office of the City Clerk Document Tracking Sheet

Meeting Date:	6/5/2013
Sponsor(s):	Cochran, Willie (20)
Type:	Ordinance
Title:	Grant(s) of privilege in public way for University of Chicago, The
Committee(s) Assignment:	Committee on Transportation and Public Way

Be It Ordained by the City Council of the City of Chicago:

SECTION 1. SECTION 1. Permission and authority are hereby given and granted to UNIVERSITY OF CHICAGO, upon the terms and subject to the conditions of this ordinance to maintain and use, as now constructed, a network of steam tunnels under and across various city right-of way for the purpose of supplying steam for heating through the University of Chicago campus. Said network crosses under the East Midway Plaisance and seven (7) city right-of-way, locations and dimensions;

Tunnel Number 1

Begins at a point approximately seventy-five (75) feet south of the south line of East 60th Street, under and along the east side of South Blackstone Avenue, continuing in a northerly direction under and across the thirty-three (33) foot right-of-way of East 60th Street, approximately twenty-five (25) feet; thence changing to a westerly direction and continuing for approximately two hundred twenty-five (225) feet, outside dimensions of said tunnel begin nine (9) feet in height, ten (10) feet in width at a depth of approximately seven (7) feet, six (6) inches. Section spurring in a northerly direction from a point approximately eighty-five (85) feet from the south line of East 60th Street, in a northerly direction for a distance of approximately two hundred seventy-five (275) feet under and along the East Midway Plaisance Number 1, outside dimensions of said tunnel being approximately nine (9) feet in height and five (5) feet in width.

Tunnel Number 2

Under and across a sixty-six (66) foot right-of-way of South Dorchester Avenue twenty-six (26) feet north of the north line of East 60th Street, continuing under and along the Midway Plaisance Number 2 in a westerly direction a distance of approximately eight hundred ninety-five (895) feet, thence again changing to a northerly direction continuing for a distance of approximately five hundred sixty-seven (567) feet, outside dimensions of said tunnel being nine (9) feet in height, ten (10) feet in width, at a depth of approximately eight (8) feet continuing.

Tunnel Number 3

Under and across a sixty-six (66) foot right-of-way of East 59th Street, approximately twenty-five (25) feet east of the east line of South Woodlawn Avenue, outside dimensions of said tunnel nine (9) feet in height, ten (10) feet in width, entering into private property.

Tunnel Number 4

Under and across a sixty-six (66) foot right-of-way of South Woodlawn Avenue into, under and along the Midway Plaisance, Number 4 continuing in a westerly direction approximately thirty (30) feet, thence changing to southerly direction and continuing for a distance of approximately fifty (50) feet, outside dimensions nine (9) feet in height, seven (7) feet in width, at a depth of approximately seven (7) feet, six (6) inches continuing.

Tunnel Number 5

Under and across the forty-three (43) foot right-of-way of East 60th Street, approximately twenty-five (25) feet west of the west line of South Woodlawn Avenue and into private property, outside dimensions of said tunnel nine (9) feet in height, ten (10) feet in width, at a depth of approximately four (4) feet, six (6) inches continuing.

Tunnel Number 6

Under and across an eighty (80) foot right-of-way of South University Avenue approximately twenty (20) feet south of the south line of East 60th Street, entering into private property, outside dimensions of said tunnel nine (9) feet, ten

(10) inches in height.

Tunnel Number 7

Under and across an eighty (80) foot right-of-way of South Greenwood Avenue, approximately twenty (20) feet south of the south line of East 60th Street, entering into private property, outside dimensions five (5) feet, ten (10) inches in width, four (4) feet, two (2) inches in height, at a depth of approximately two (2) feet, six (6) inches.

The location of said privilege shall be as shown on prints kept on file with the Department of Business Affairs and Consumer Protection and the Office of the City Clerk.

Said privilege shall be constructed in accordance with plans and specifications approved by the Department of Planning and Development and Department of Transportation (Office of Underground Coordination).

This grant of privilege in the public way shall be subject to the provisions of Section 10-28-015 and all other required provisions of the Municipal Code of Chicago.


The grantee shall pay to the City of Chicago as compensation for the privilege #1106779 herein granted the sum of five thousand three hundred seventy-five (\$5,375.00) per annum in advance.

A 25% penalty will be added for payments received after due date.


The permit holder agrees to hold the City of Chicago harmless for any damage, relocation or replacement costs associated with damage, relocation or removal of private property caused by the City performing work in the public way.

Authority herein given and granted for a period of five (5) years from and after 04/12/2013.

Alderman

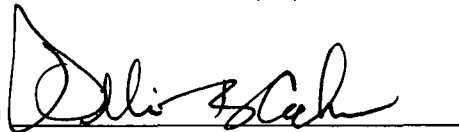A handwritten signature in black ink, appearing to read "Willie Cochran", written over a horizontal line.

Willie Cochran 20th Ward

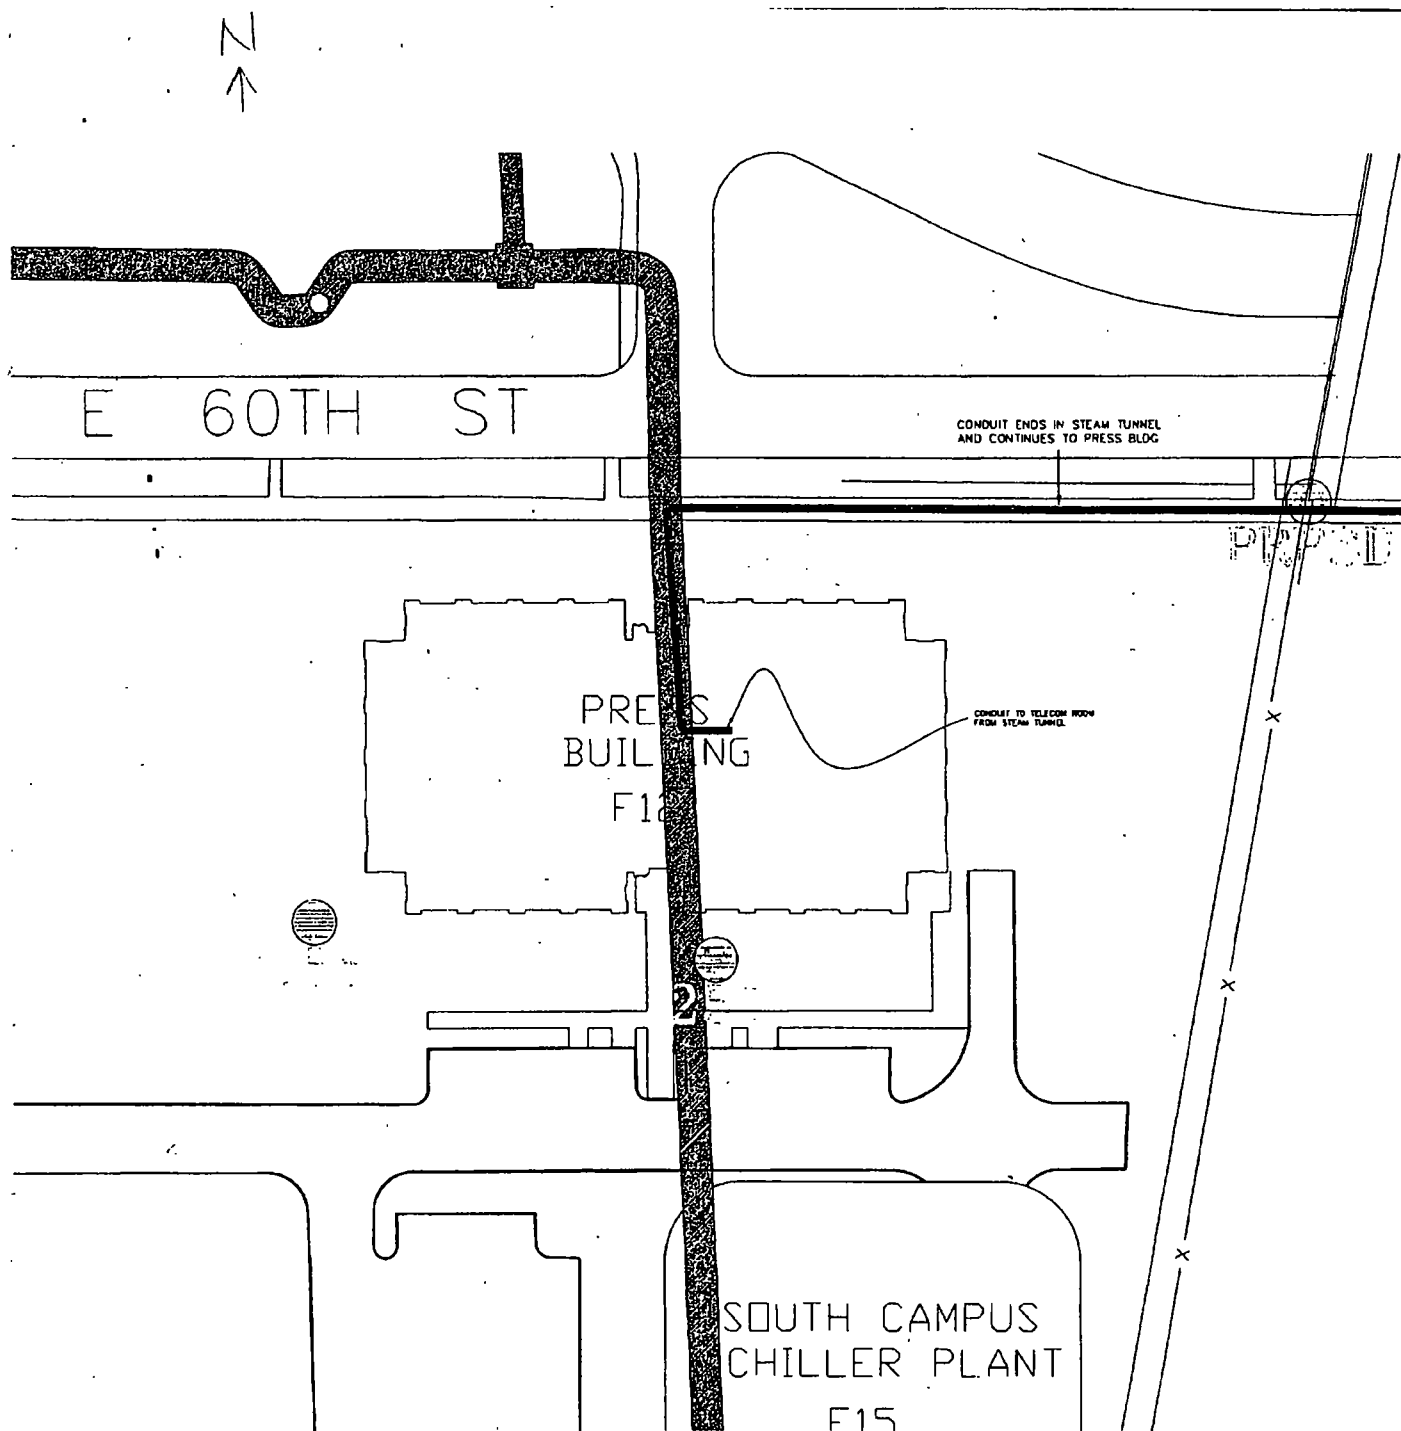



06/05/2013

Alderman Willie Cochran
Ward # 20
City of Chicago
City Hall, Room 300
121 North LaSalle Street
Chicago, Illinois 60602

Re: An ordinance to use and maintain a portion of the public right-of-way for **seven (7) tunnel(s)** for
UNIVERSITY OF CHICAGO, adjacent to the premises known as **1437 E. 60th St..**

Dear Alderman **Willie Cochran**:

The applicant referenced above has requested the use of the public right-of-way for a **tunnel(s)**. An ordinance has been prepared by the Department of Business Affairs and Consumer Protection – Business Assistance Center - Public Way Use Unit for presentation to the City Council. Because this request was made for properties located in your ward, as approved by you as per the attached, I respectfully request that you introduce the attached ordinance at the next City Council meeting.

If you have any questions regarding this ordinance, please contact Anthony Bertuca at (312) 744-5506.

Department of Business Affairs and Consumer Protection



City of Chicago



O2013-4334

Office of the City Clerk

Document Tracking Sheet

Meeting Date:	6/5/2013
Sponsor(s):	Cochran, Willie (20)
Type:	Ordinance
Title:	Grant(s) of privilege in public way for White Oaks Properties Group
Committee(s) Assignment:	Committee on Transportation and Public Way

ORDINANCE
WHITE OAKS PROPERTIES GROUP
Acct. No. 380063 - 1
Permit No. 1105712

Be It Ordained by the City Council of the City of Chicago:

SECTION 1. Permission and authority are hereby given and granted to WHITE OAKS PROPERTIES GROUP, upon the terms and subject to the conditions of this ordinance to maintain and use, as now constructed, two (2) Fence(s) on the public right-of-way adjacent to its premises known as 5901 S. Prairie Ave..

Said Fence(s) at E 59th St measure(s):

One (1) at one hundred sixty-five point one seven (165.17) feet in length, and one (1) foot in width for a total of one hundred sixty-five point one seven (165.17) square feet. Existing fence is approximately six (6) feet in height.

Said Fence(s) at S Prairie measure(s):

One (1) at four point five (4.5) feet in length, and one (1) foot in width for a total of four point five (4.5) square feet. Existing fence is approximately six (6) feet in height.

The location of said privilege shall be as shown on prints kept on file with the Department of Business Affairs and Consumer Protection and the Office of the City Clerk.

Said privilege shall be constructed in accordance with plans and specifications approved by the Department of Transportation (Division of Project Development).

This grant of privilege in the public way shall be subject to the provisions of Section 10-28-015 and all other required provisions of the Municipal Code of Chicago.


The grantee shall pay to the City of Chicago as compensation for the privilege #1105712 herein granted the sum of eight hundred (\$800.00) per annum in advance.

A 25% penalty will be added for payments received after due date.

The permit holder agrees to hold the City of Chicago harmless for any damage, relocation or replacement costs associated with damage, relocation or removal of private property caused by the City performing work in the public way.

Authority herein given and granted for a period of five (5) years from and after Date of Passage.

Alderman

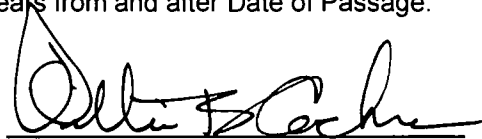



Willie Cochran 20th Ward

5901 S. Prairie Site Plan



SOUTH PRAIRIE AVENUE

TOTAL 4 BUILDING
PROJECTION
NOT TO SCALE

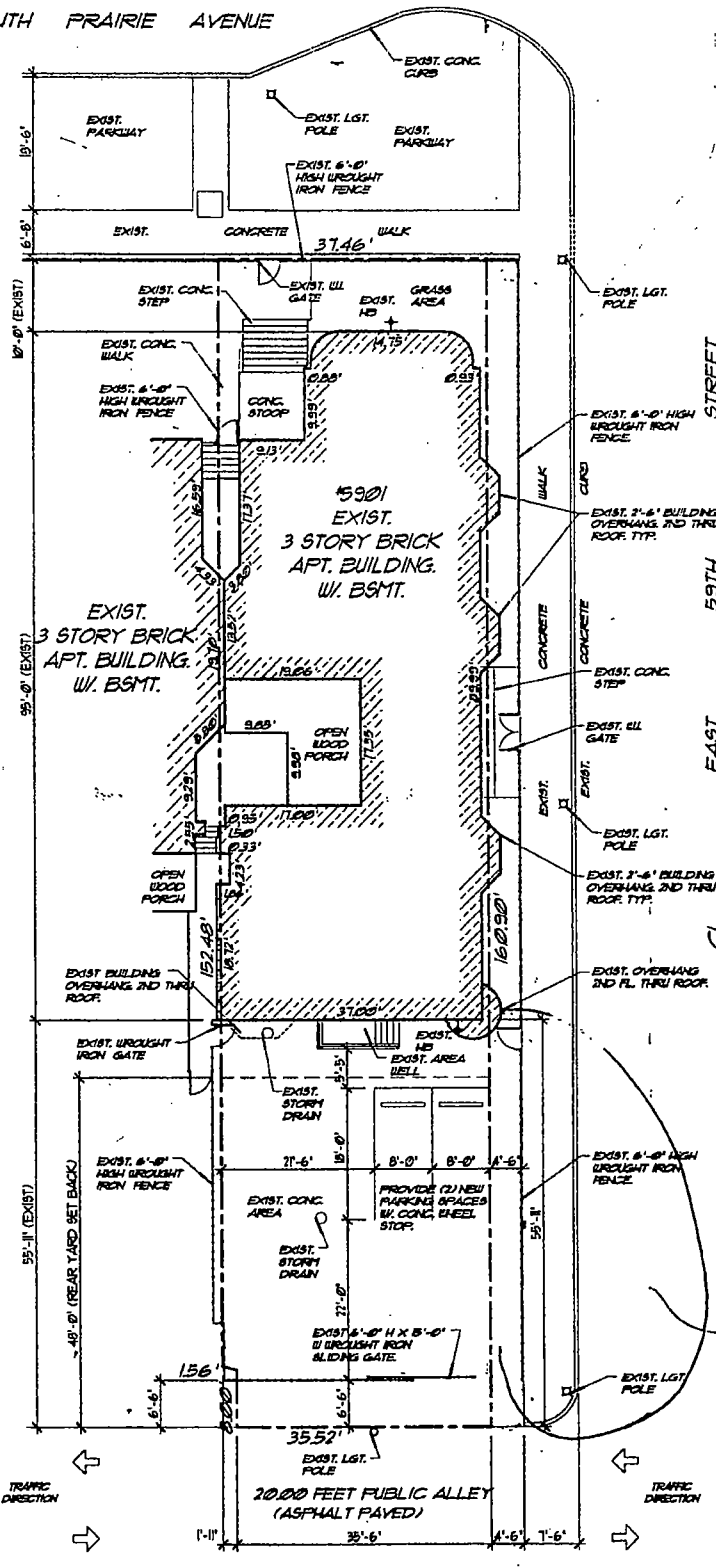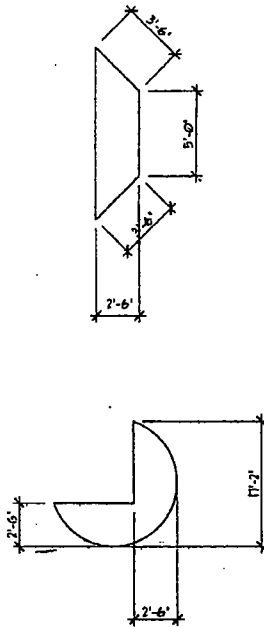

to this
city prop.



Department of Business Affairs and Consumer Protection
Business Assistance Center- Public Way Use Unit
City Hall- 121 N. LaSalle Street Room 800 • Chicago, IL 60602
(312)-74-GOBIZ (312-744-6249) • (312) 744-1944 (TTY)
<http://www.cityofchicago.org/bacp>

06/05/2013

Alderman **Willie Cochran**
Ward # **20**
City of Chicago
City Hall, Room **300**
121 North LaSalle Street
Chicago, Illinois 60602

Re: An ordinance to use and maintain a portion of the public right-of-way for **two (2) fence(s)** for
WHITE OAKS PROPERTIES GROUP, adjacent to the premises known as **5901 S. Prairie Ave..**

Dear Alderman **Willie Cochran**:

The applicant referenced above has requested the use of the public right-of-way for a **fence(s)**. An ordinance has been prepared by the Department of Business Affairs and Consumer Protection – Business Assistance Center - Public Way Use Unit for presentation to the City Council. Because this request was made for properties located in your ward, as approved by you as per the attached, I respectfully request that you introduce the attached ordinance at the next City Council meeting.

If you have any questions regarding this ordinance, please contact Anthony Bertuca at (312) 744-5506.

Department of Business Affairs and Consumer Protection



City of Chicago



O2013-4521

Office of the City Clerk

Document Tracking Sheet

Meeting Date:	6/5/2013
Sponsor(s):	Munoz, Ricardo (22)
Type:	Ordinance
Title:	Grant(s) of privilege in public way for Clinica Guadalupe
Committee(s) Assignment:	Committee on Transportation and Public Way

ORDINANCE
CLINICA GUADALUPE
Acct. No. 54737 - 1
Permit No. 1106620

Be It Ordained by the City Council of the City of Chicago:

SECTION 1. Permission and authority are hereby given and granted to CLINICA GUADALUPE, upon the terms and subject to the conditions of this ordinance to maintain and use three (3) sign(s) projecting over the public right-of-way attached to its premises known as 3511 W. 26th St..

Said sign structure(s) measures as follows; along W. 26th St:

One (1) at five (5) feet in length, four (4) feet in height and thirteen (13) feet above grade level.

Said sign structure(s) measures as follows; along W. 26th St:

One (1) at twenty-two (22) feet in length, two (2) feet in height and thirteen (13) feet above grade level.

Said sign structure(s) measures as follows; along W. 26th St:

One (1) at six (6) feet in length, six (6) feet in height and twenty (20) feet above grade level.

The location of said privilege shall be as shown on prints kept on file with the Department of Business Affairs and Consumer Protection and the Office of the City Clerk.

Said privilege shall be constructed in accordance with plans and specifications approved by the Department of Transportation (Division of Project Development) and Zoning Department - Signs.

This grant of privilege in the public way shall be subject to the provisions of Section 10-28-015 and all other required provisions of the Municipal Code of Chicago.

The grantee shall pay to the City of Chicago as compensation for the privilege #1106620 herein granted the sum of seven hundred (\$700.00) per annum in advance.

A 25% penalty will be added for payments received after due date.

The permit holder agrees to hold the City of Chicago harmless for any damage, relocation or replacement costs associated with damage, relocation or removal of private property caused by the City performing work in the public way.

Authority herein given and granted for a period of five (5) years from and after 05/14/2013.

Alderman



Ricardo Munoz 22nd Ward





City of Chicago



O2013-4524

Office of the City Clerk Document Tracking Sheet

Meeting Date:	6/5/2013
Sponsor(s):	Munoz, Ricardo (22)
Type:	Ordinance
Title:	Grant(s) of privilege in public way for Micala Vasquez
Committee(s) Assignment:	Committee on Transportation and Public Way

ORDINANCE
MICALA VASQUEZ
Acct. No. 380915 - 1
Permit No. 1106530

Be It Ordained by the City Council of the City of Chicago:

SECTION 1. Permission and authority are hereby given and granted to MICALA VASQUEZ, upon the terms and subject to the conditions of this ordinance to maintain and use, as now constructed, one (1) Step(s) on the public right-of-way adjacent to its premises known as 2501 S. Drake Ave..

Said Step(s) at W 25TH ST measure(s):

One (1) at one (1) foot in length, and three (3) feet in width for a total of three (3) square feet.

The location of said privilege shall be as shown on prints kept on file with the Department of Business Affairs and Consumer Protection and the Office of the City Clerk.

Said privilege shall be constructed in accordance with plans and specifications approved by the Department of Transportation (Division of Project Development).

This grant of privilege in the public way shall be subject to the provisions of Section 10-28-015 and all other required provisions of the Municipal Code of Chicago.

The grantee shall pay to the City of Chicago as compensation for the privilege #1106530 herein granted the sum of zero (\$0.00) per annum in advance.

A 25% penalty will be added for payments received after due date.


The permit holder agrees to hold the City of Chicago harmless for any damage, relocation or replacement costs associated with damage, relocation or removal of private property caused by the City performing work in the public way.

Authority herein given and granted for a period of five (5) years from and after Date of Passage.

Alderman



Ricardo Munoz 22nd Ward

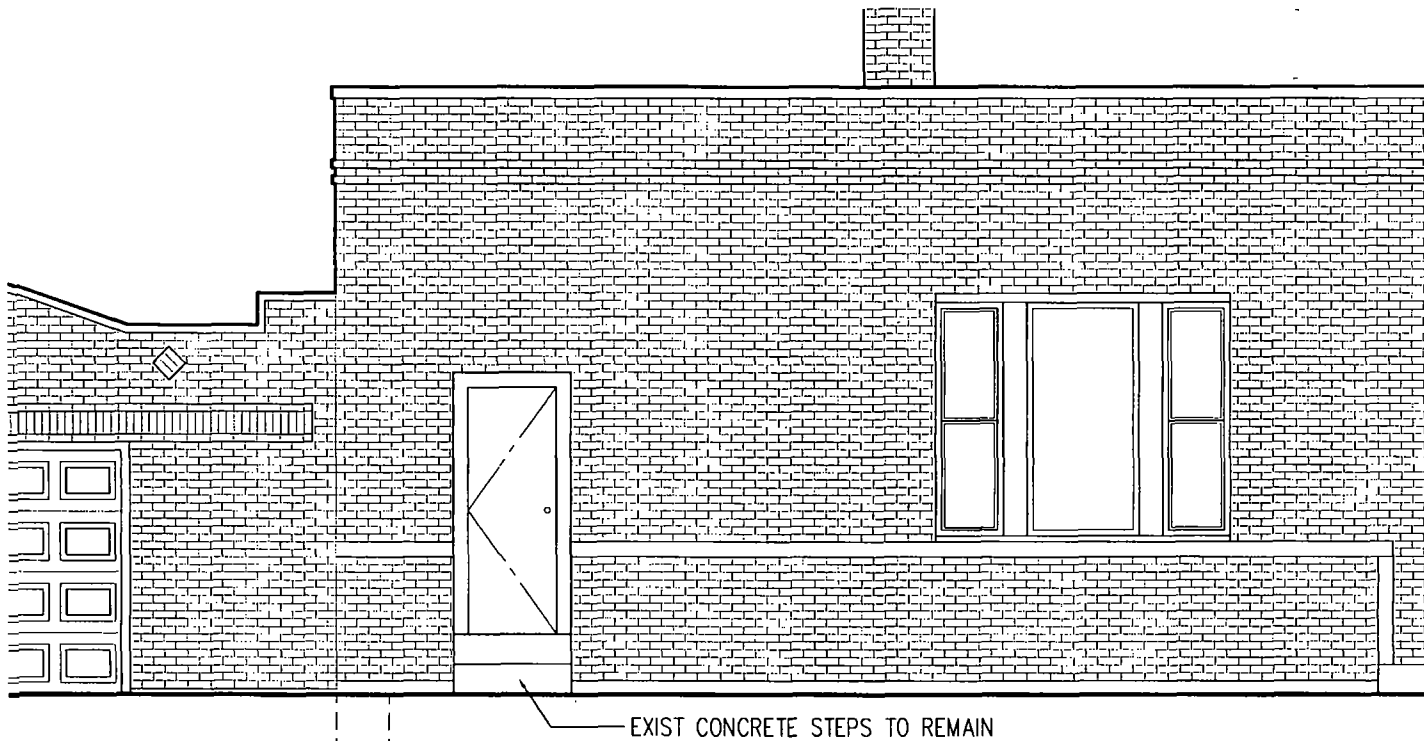

1

PARTIAL NORTH ELEVATION

1/4" = 1'-0"

915 ELM STREET
WESTERN SPRINGS, IL 60558
T 312.968.6607

BRIAN FRYZEL
DESIGN+BUILD, INC.

2501 DRAKE AVENUE
CHICAGO, ILLINOIS

REPAIR PERMIT

PROJECT NO.	1207
DRAWN BY	JML
CHECKED BY	BMF
SCALE	AS NOTED
DATE	04.01.13

SK1.0

NOTE: THESE DRAWINGS MAY HAVE BEEN REPRODUCED AT A SIZE DIFFERENT FROM THE ONE ORIGINALLY NOTED. OWNER AND ARCHITECT ASSUME NO RESPONSIBILITY FOR THE USE OF INCORRECT SCALED INFORMATION. CONTRACTOR SHALL VERIFY ALL EXISTING CONDITIONS PRIOR TO PROCEEDING WITH CONSTRUCTION AND IMMEDIATELY NOTIFY ARCHITECT OF ANY DISCREPANCIES OR CONFLICTS.



City of Chicago



O2013-4344

Office of the City Clerk

Document Tracking Sheet

Meeting Date:	6/5/2013
Sponsor(s):	Chandler, Michael D. (24)
Type:	Ordinance
Title:	Grant(s) of privilege in public way for 16th & Pulaski Currency Exchange
Committee(s) Assignment:	Committee on Transportation and Public Way

ORDINANCE
16TH & PULASKI CURRENCY EXCHANGE
Acct. No. 243071 - 1
Permit No. 1106734

Be It Ordained by the City Council of the City of Chicago:

SECTION 1. Permission and authority are hereby given and granted to 16TH & PULASKI CURRENCY EXCHANGE, upon the terms and subject to the conditions of this ordinance to maintain and use, as now constructed, four (4) Security Camera(s) projecting over the public right-of-way for security purposes adjacent to its premises known as 1559 S. Pulaski Rd..

Said Security Camera(s) at S. Pulaski Road measure(s):

Two (2) at one point five (1.5) foot in length, one point five (1.5) foot in width and twelve (12) feet above grade level.

Said Security Camera(s) at W. 16th Street measure(s):

Two (2) at one point five (1.5) foot in length, one point five (1.5) foot in width and twelve (12) feet above grade level.

The location of said privilege shall be as shown on prints kept on file with the Department of Business Affairs and Consumer Protection and the Office of the City Clerk.

Said privilege shall be constructed in accordance with plans and specifications approved by the Department of Planning and Development and Department of Transportation (Division of Project Development).

This grant of privilege in the public way shall be subject to the provisions of Section 10-28-015 and all other required provisions of the Municipal Code of Chicago.


The grantee shall pay to the City of Chicago as compensation for the privilege #1106734 herein granted the sum of zero (\$0.00) per annum in advance.

A 25% penalty will be added for payments received after due date.

The permit holder agrees to hold the City of Chicago harmless for any damage, relocation or replacement costs associated with damage, relocation or removal of private property caused by the City performing work in the public way.

Authority herein given and granted for a period of five (5) years from and after 06/11/2013.


Alderman

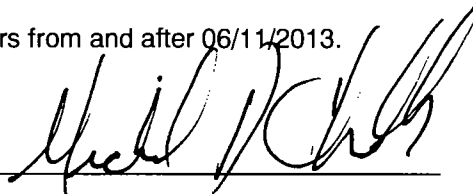

Michael D. Chandler 24th Ward

10/10/10

16th & Pulaski Currency Exchange Camera Locations

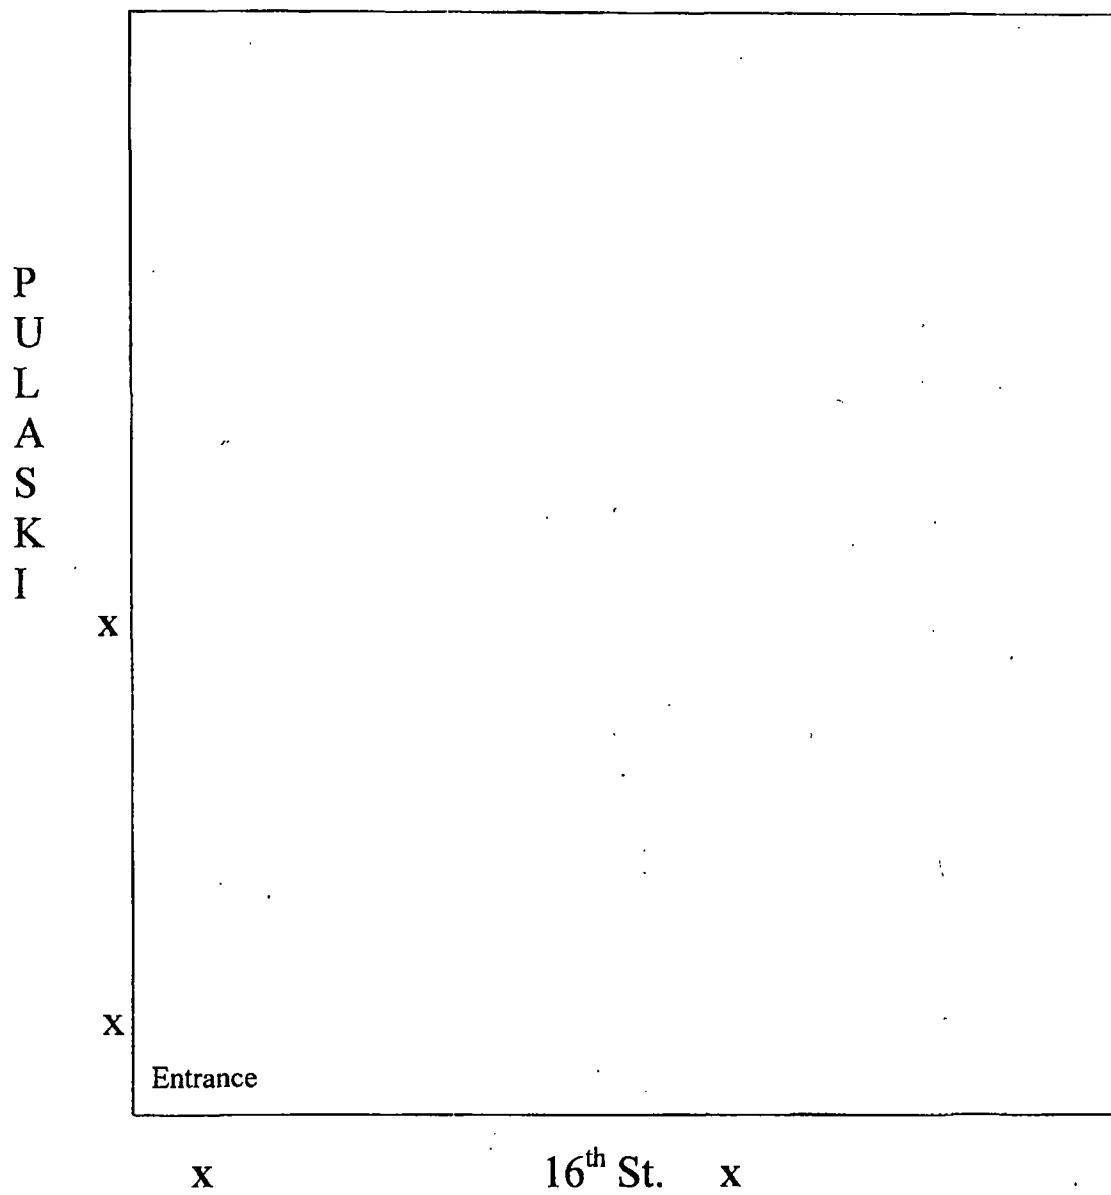

X = Camera Locations



06/05/2013

Alderman **Michael D. Chandler**
Ward # 24
City of Chicago
City Hall, Room 203
121 North LaSalle Street
Chicago, Illinois 60602

Re: An ordinance to use and maintain a portion of the public right-of-way for **four (4) security camera(s)** for **16TH & PULASKI CURRENCY EXCHANGE**, adjacent to the premises known as **1559 S. Pulaski Rd..**

Dear Alderman **Michael D. Chandler**:

The applicant referenced above has requested the use of the public right-of-way for a **security camera(s)**. An ordinance has been prepared by the Department of Business Affairs and Consumer Protection – Business Assistance Center - Public Way Use Unit for presentation to the City Council. Because this request was made for properties located in your ward, as approved by you as per the attached, I respectfully request that you introduce the attached ordinance at the next City Council meeting.

If you have any questions regarding this ordinance, please contact Anthony Bertuca at (312) 744-5506.

Department of Business Affairs and Consumer Protection



City of Chicago



O2013-4350

Office of the City Clerk

Document Tracking Sheet

Meeting Date:	6/5/2013
Sponsor(s):	Chandler, Michael D. (24)
Type:	Ordinance
Title:	Grant(s) of privilege in public way for A& D Food Market Inc.
Committee(s) Assignment:	Committee on Transportation and Public Way

ORDINANCE
A & D FOOD MARKET INC
Acct. No. 215340 - 1
Permit No. 1106811

Be It Ordained by the City Council of the City of Chicago:

SECTION 1. Permission and authority are hereby given and granted to A & D FOOD MARKET INC, upon the terms and subject to the conditions of this ordinance to maintain and use one (1) sign(s) projecting over the public right-of-way attached to its premises known as 1456 S. Pulaski Rd..

Said sign structure(s) measures as follows; along S. Pulaski:

One (1) at five point six six (5.66) feet in length, fourteen point three three (14.33) feet in height and nine point one seven (9.17) feet above grade level.

The location of said privilege shall be as shown on prints kept on file with the Department of Business Affairs and Consumer Protection and the Office of the City Clerk.

Said privilege shall be constructed in accordance with plans and specifications approved by the Department of Transportation (Division of Project Development) and Zoning Department - Signs.

This grant of privilege in the public way shall be subject to the provisions of Section 10-28-015 and all other required provisions of the Municipal Code of Chicago.


The grantee shall pay to the City of Chicago as compensation for the privilege #1106811 herein granted the sum of three hundred (\$300.00) per annum in advance.

A 25% penalty will be added for payments received after due date.

The permit holder agrees to hold the City of Chicago harmless for any damage, relocation or replacement costs associated with damage, relocation or removal of private property caused by the City performing work in the public way.


Authority herein given and granted for a period of five (5) years from and after 05/14/2013.

Alderman

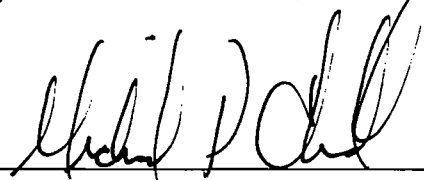A handwritten signature in black ink, appearing to read "Michael D. Chandler", written over a horizontal line.

Michael D. Chandler 24th Ward

2019

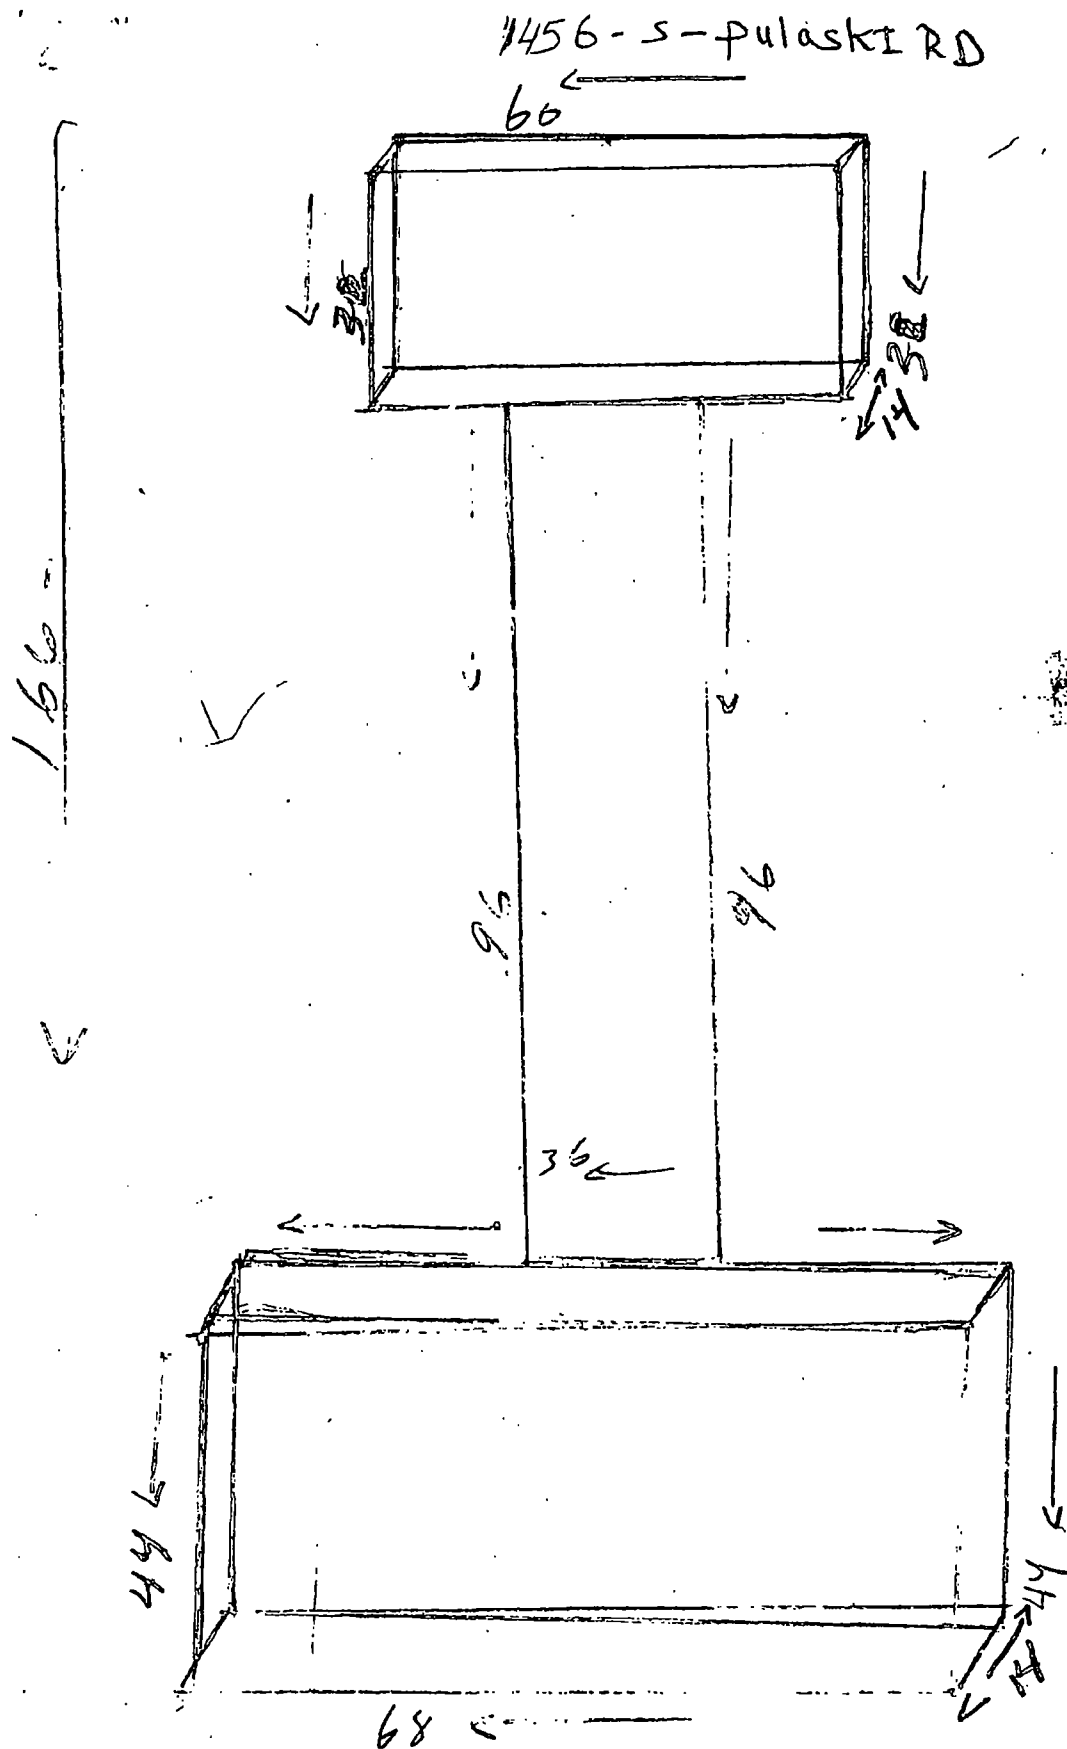



06/05/2013

Alderman **Michael D. Chandler**
Ward # **24**
City of Chicago
City Hall, Room **203**
121 North LaSalle Street
Chicago, Illinois 60602

Re: An ordinance to use and maintain a portion of the public right-of-way for **one (1) sign(s)** for **A & D FOOD MARKET INC**, adjacent to the premises known as **1456 S. Pulaski Rd.**.

Dear Alderman **Michael D. Chandler**:

The applicant referenced above has requested the use of the public right-of-way for a **sign(s)**. An ordinance has been prepared by the Department of Business Affairs and Consumer Protection – Business Assistance Center - Public Way Use Unit for presentation to the City Council. Because this request was made for properties located in your ward, as approved by you as per the attached, I respectfully request that you introduce the attached ordinance at the next City Council meeting.

If you have any questions regarding this ordinance, please contact Anthony Bertuca at (312) 744-5506.

Department of Business Affairs and Consumer Protection



City of Chicago



O2013-4352

Office of the City Clerk

Document Tracking Sheet

Meeting Date:	6/5/2013
Sponsor(s):	Chandler, Michael D. (24)
Type:	Ordinance
Title:	Grant(s) of privilege in public way for Daily Food & Liquor Inc. - sign
Committee(s) Assignment:	Committee on Transportation and Public Way

ORDINANCE
DAILY FOOD & LIQUOR INC
Acct. No. 20086 - 1
Permit No. 1106505

Be It Ordained by the City Council of the City of Chicago:

SECTION 1. Permission and authority are hereby given and granted to DAILY FOOD & LIQUOR INC, upon the terms and subject to the conditions of this ordinance to maintain and use one (1) sign(s) projecting over the public right-of-way attached to its premises known as 3958 W. Arthington St..

Said sign structure(s) measures as follows; along W. Arthington Street:
One (1) at four point one seven (4.17) feet in length, ten (10) feet in height and nine (9) feet above grade level.

The location of said privilege shall be as shown on prints kept on file with the Department of Business Affairs and Consumer Protection and the Office of the City Clerk.

Said privilege shall be constructed in accordance with plans and specifications approved by the Department of Transportation (Division of Project Development) and Zoning Department - Signs.

This grant of privilege in the public way shall be subject to the provisions of Section 10-28-015 and all other required provisions of the Municipal Code of Chicago.


The grantee shall pay to the City of Chicago as compensation for the privilege #1106505 herein granted the sum of three hundred (\$300.00) per annum in advance.

A 25% penalty will be added for payments received after due date.

The permit holder agrees to hold the City of Chicago harmless for any damage, relocation or replacement costs associated with damage, relocation or removal of private property caused by the City performing work in the public way.


Authority herein given and granted for a period of five (5) years from and after 01/09/2013.

Alderman

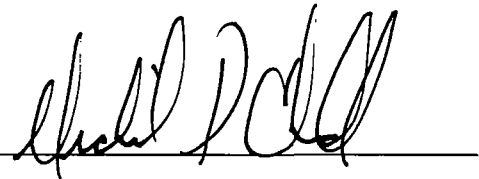A handwritten signature in black ink, appearing to read "Michael D. Chandler", written over a horizontal line.

Michael D. Chandler 24th Ward

2000

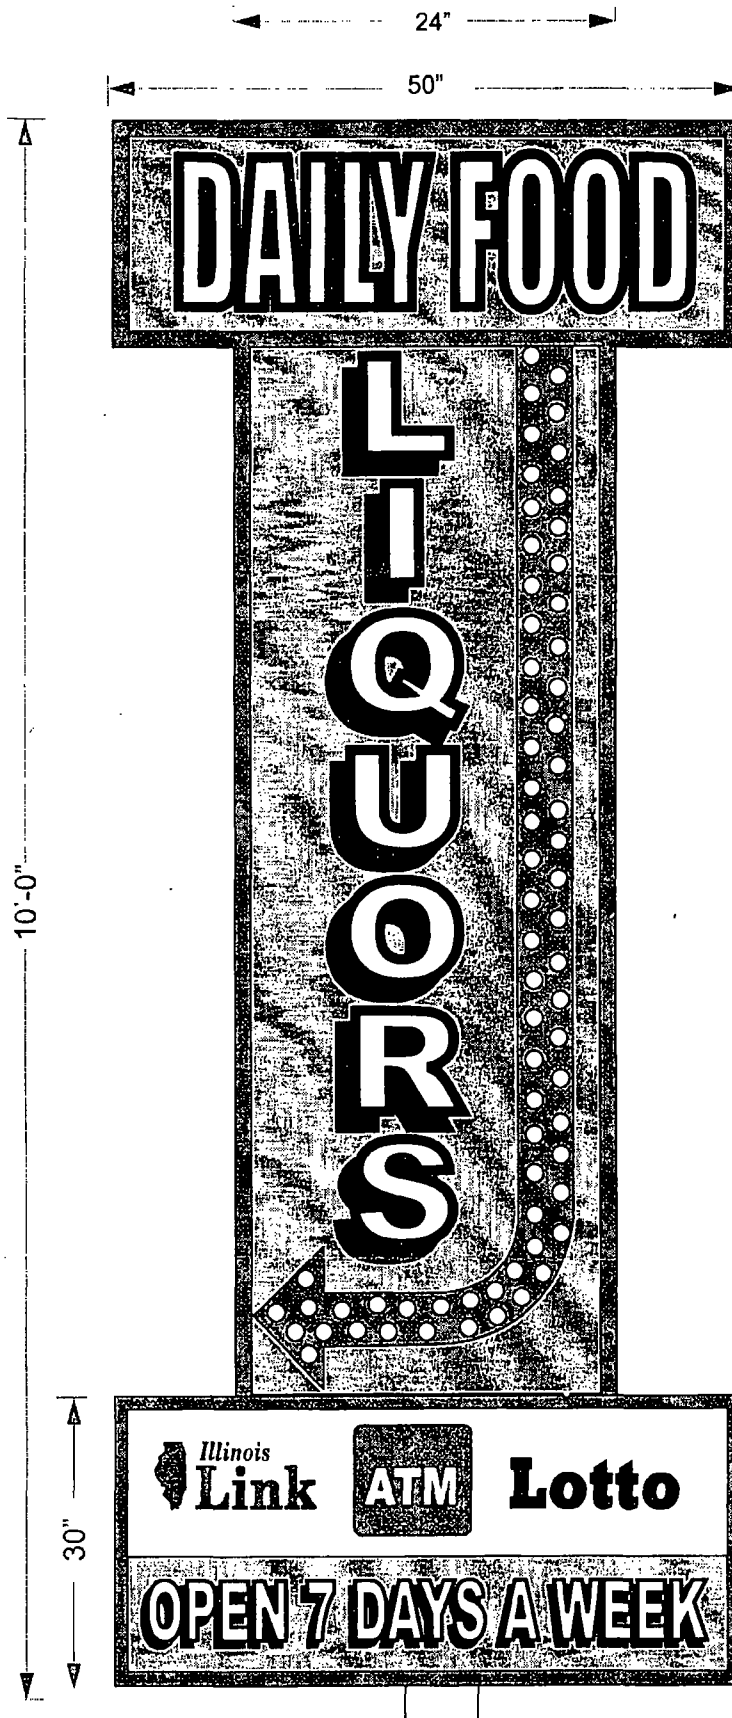



06/05/2013

Alderman **Michael D. Chandler**
Ward # **24**
City of Chicago
City Hall, Room **203**
121 North LaSalle Street
Chicago, Illinois 60602

Re: An ordinance to use and maintain a portion of the public right-of-way for **one (1) sign(s)** for **DAILY FOOD & LIQUOR INC**, adjacent to the premises known as **3958 W. Arthington St.**

Dear Alderman **Michael D. Chandler**:

The applicant referenced above has requested the use of the public right-of-way for a **sign(s)**. An ordinance has been prepared by the Department of Business Affairs and Consumer Protection – Business Assistance Center - Public Way Use Unit for presentation to the City Council. Because this request was made for properties located in your ward, as approved by you as per the attached, I respectfully request that you introduce the attached ordinance at the next City Council meeting.

If you have any questions regarding this ordinance, please contact Anthony Bertuca at (312) 744-5506.

Department of Business Affairs and Consumer Protection



City of Chicago



O2013-4356

Office of the City Clerk

Document Tracking Sheet

Meeting Date:	6/5/2013
Sponsor(s):	Chandler, Michael D. (24)
Type:	Ordinance
Title:	Grant(s) of privilege in public way for Daily Food & Liquor Inc. - Security
Committee(s) Assignment:	Committee on Transportation and Public Way

ORDINANCE
DAILY FOOD & LIQUOR INC
Acct. No. 20086 - 1
Permit No. 1106622

Be It Ordained by the City Council of the City of Chicago:

SECTION 1. Permission and authority are hereby given and granted to DAILY FOOD & LIQUOR INC, upon the terms and subject to the conditions of this ordinance to maintain and use, as now constructed, two (2) Security Camera(s) projecting over the public right-of-way for security purposes adjacent to its premises known as 3958 W. Arthington St..

Said Security Camera(s) at W. Arthington measure(s):

Two (2) at one (1) foot in length, one (1) foot in width and fourteen (14) feet above grade level.

The location of said privilege shall be as shown on prints kept on file with the Department of Business Affairs and Consumer Protection and the Office of the City Clerk.

Said privilege shall be constructed in accordance with plans and specifications approved by the Department of Planning and Development and Department of Transportation (Division of Project Development).

This grant of privilege in the public way shall be subject to the provisions of Section 10-28-015 and all other required provisions of the Municipal Code of Chicago.


The grantee shall pay to the City of Chicago as compensation for the privilege #1106622 herein granted the sum of zero (\$0.00) per annum in advance.

A 25% penalty will be added for payments received after due date.

The permit holder agrees to hold the City of Chicago harmless for any damage, relocation or replacement costs associated with damage, relocation or removal of private property caused by the City performing work in the public way.


Authority herein given and granted for a period of five (5) years from and after 01/09/2013.

Alderman


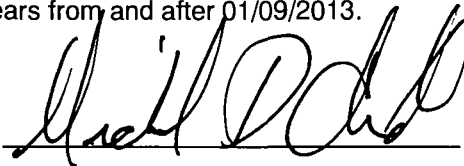
A handwritten signature in black ink, appearing to read "Michael D. Chandler", written over a horizontal line.

Michael D. Chandler 24th Ward

W. H. Bush

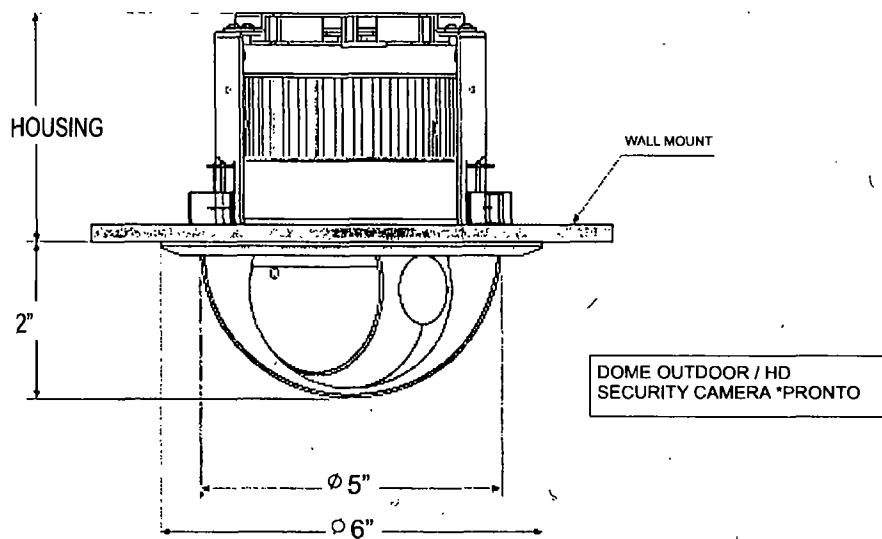

All dimensions in mm

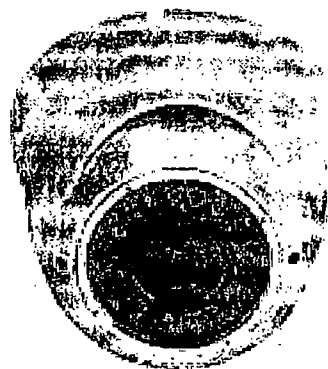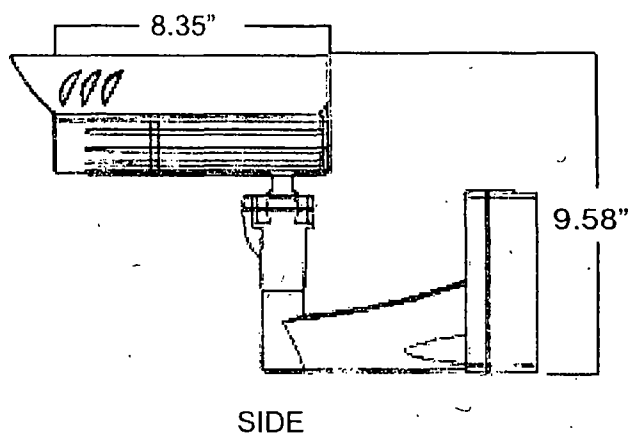



06/05/2013

Alderman Michael D. Chandler
Ward # 24
City of Chicago
City Hall, Room 203
121 North LaSalle Street
Chicago, Illinois 60602

Re: An ordinance to use and maintain a portion of the public right-of-way for **two (2) security camera(s)** for **DAILY FOOD & LIQUOR INC**, adjacent to the premises known as **3958 W. Arthington St.**

Dear Alderman **Michael D. Chandler**:

The applicant referenced above has requested the use of the public right-of-way for a **security camera(s)**. An ordinance has been prepared by the Department of Business Affairs and Consumer Protection – Business Assistance Center - Public Way Use Unit for presentation to the City Council. Because this request was made for properties located in your ward, as approved by you as per the attached, I respectfully request that you introduce the attached ordinance at the next City Council meeting.

If you have any questions regarding this ordinance, please contact Anthony Bertuca at (312) 744-5506.

Department of Business Affairs and Consumer Protection



City of Chicago



O2013-4359

Office of the City Clerk Document Tracking Sheet

Meeting Date:	6/5/2013
Sponsor(s):	Solis, Daniel (25)
Type:	Ordinance
Title:	Grant(s) of privilege in public way for Tropical Meat Co.
Committee(s) Assignment:	Committee on Transportation and Public Way

ORDINANCE
TROPICAL MEAT CO
Acct. No. 25526 - 1
Permit No. 1106914

Be It Ordained by the City Council of the City of Chicago:

SECTION 1. Permission and authority are hereby given and granted to TROPICAL MEAT CO, upon the terms and subject to the conditions of this ordinance to maintain and use, as now constructed, four (4) Light Fixture(s) projecting over the public right-of-way adjacent to its premises known as 1919 S. Laflin St..

Said Light Fixture(s) at S. Laflin measure(s):

Four (4) at two (2) feet in length, one (1) foot in width and twenty (20) feet above grade level.

The location of said privilege shall be as shown on prints kept on file with the Department of Business Affairs and Consumer Protection and the Office of the City Clerk.

Said privilege shall be constructed in accordance with plans and specifications approved by the Department of Transportation (Division of Project Development).

This grant of privilege in the public way shall be subject to the provisions of Section 10-28-015 and all other required provisions of the Municipal Code of Chicago.


The grantee shall pay to the City of Chicago as compensation for the privilege #1106914 herein granted the sum of ninety (\$90.00) per annum in advance.

A 25% penalty will be added for payments received after due date.


The permit holder agrees to hold the City of Chicago harmless for any damage, relocation or replacement costs associated with damage, relocation or removal of private property caused by the City performing work in the public way.

Authority herein given and granted for a period of five (5) years from and after 06/11/2013.

Alderman

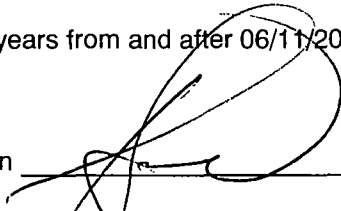

Daniel S. Solis 25th Ward

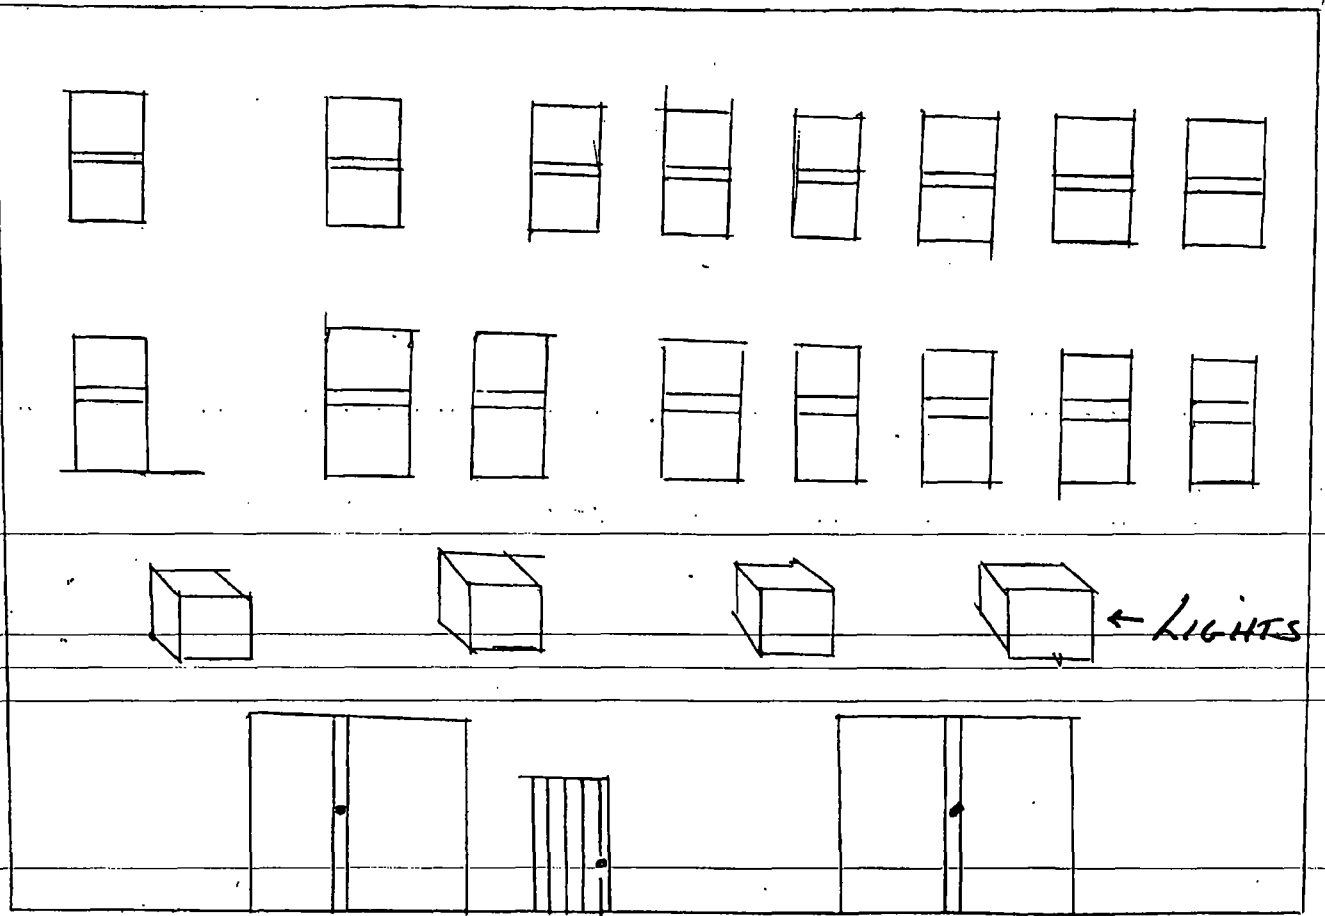

1919 S. LAFIN



06/05/2013

Alderman **Daniel S. Solis**
Ward # **25**
City of Chicago
City Hall, Room **203**
121 North LaSalle Street
Chicago, Illinois 60602

Re: An ordinance to use and maintain a portion of the public right-of-way for **four (4) light fixture(s)** for **TROPICAL MEAT CO**, adjacent to the premises known as **1919 S. Laflin St.**.

Dear Alderman **Daniel S. Solis**:

The applicant referenced above has requested the use of the public right-of-way for a **light fixture(s)**. An ordinance has been prepared by the Department of Business Affairs and Consumer Protection – Business Assistance Center - Public Way Use Unit for presentation to the City Council. Because this request was made for properties located in your ward, as approved by you as per the attached, I respectfully request that you introduce the attached ordinance at the next City Council meeting.

If you have any questions regarding this ordinance, please contact Anthony Bertuca at (312) 744-5506.

Department of Business Affairs and Consumer Protection



City of Chicago



O2013-4362

Office of the City Clerk

Document Tracking Sheet

Meeting Date:	6/5/2013
Sponsor(s):	Solis, Daniel (25)
Type:	Ordinance
Title:	Grant(s) of privilege in public way for Kohan Japanese Restaurant
Committee(s) Assignment:	Committee on Transportation and Public Way

ORDINANCE
KOHAN JAPANESE RESTAURANT
Acct. No. 296741 - 2
Permit No. 1106222

Be It Ordained by the City Council of the City of Chicago:

SECTION 1. Permission and authority are hereby given and granted to KOHAN JAPANESE RESTAURANT, upon the terms and subject to the conditions of this ordinance to maintain and use one (1) sign(s) projecting over the public right-of-way attached to its premises known as 730 W. Maxwell St..

Said sign structure(s) measures as follows; along W. Maxwell Street:
One (1) at two (2) feet in length, six (6) feet in height and ten point five (10.5) feet above grade level.

The location of said privilege shall be as shown on prints kept on file with the Department of Business Affairs and Consumer Protection and the Office of the City Clerk.

Said privilege shall be constructed in accordance with plans and specifications approved by the Department of Transportation (Division of Project Development) and Zoning Department - Signs.

This grant of privilege in the public way shall be subject to the provisions of Section 10-28-015 and all other required provisions of the Municipal Code of Chicago.


The grantee shall pay to the City of Chicago as compensation for the privilege #1106222 herein granted the sum of one hundred (\$100.00) per annum in advance.

A 25% penalty will be added for payments received after due date.

The permit holder agrees to hold the City of Chicago harmless for any damage, relocation or replacement costs associated with damage, relocation or removal of private property caused by the City performing work in the public way.

Authority herein given and granted for a period of five (5) years from and after 03/12/2013.

Alderman _____

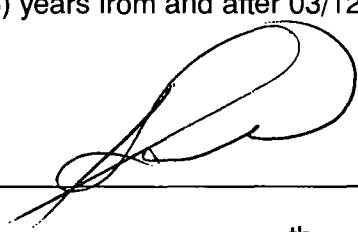
Daniel S. Solis 25th Ward

Jul 23 07 12:14p


Paul Han

13124210626

P.10

730 W. MAXWELL ST.


HEIGHT OF
STRUCTURE 6'

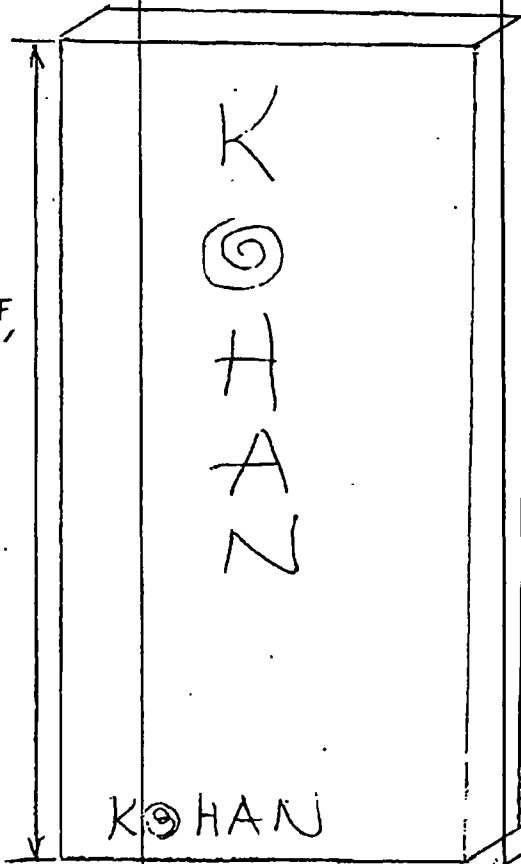

LENGTH OF
STRUCTURE 2'

DEPTH OF
STRUCTURE 9"

BUILDING
LINE

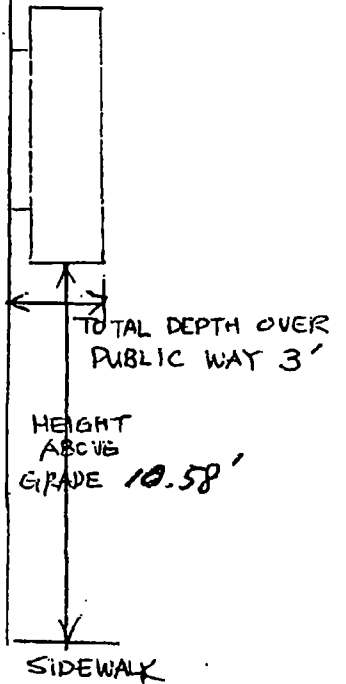



06/05/2013

Alderman **Daniel S. Solis**
Ward # **25**
City of Chicago
City Hall, Room **203**
121 North LaSalle Street
Chicago, Illinois 60602

Re: An ordinance to use and maintain a portion of the public right-of-way for **one (1) sign(s)** for **KOHAN JAPANESE RESTAURANT**, adjacent to the premises known as **730 W. Maxwell St..**

Dear Alderman **Daniel S. Solis**:

The applicant referenced above has requested the use of the public right-of-way for a **sign(s)**. An ordinance has been prepared by the Department of Business Affairs and Consumer Protection – Business Assistance Center - Public Way Use Unit for presentation to the City Council. Because this request was made for properties located in your ward, as approved by you as per the attached, I respectfully request that you introduce the attached ordinance at the next City Council meeting.

If you have any questions regarding this ordinance, please contact Anthony Bertuca at (312) 744-5506.

Department of Business Affairs and Consumer Protection



City of Chicago



O2013-4369

Office of the City Clerk

Document Tracking Sheet

Meeting Date:	6/5/2013
Sponsor(s):	Solis, Daniel (25)
Type:	Ordinance
Title:	Grant(s) of privilege in public way for Fard One Incorporated
Committee(s) Assignment:	Committee on Transportation and Public Way

ORDINANCE
FARD ONE INCORPORATED
Acct. No. 267552 - 1
Permit No. 1104959

Be It Ordained by the City Council of the City of Chicago:

SECTION 1. Permission and authority are hereby given and granted to FARD ONE INCORPORATED, upon the terms and subject to the conditions of this ordinance to maintain and use one (1) sign(s) projecting over the public right-of-way attached to its premises known as 1721 S. Paulina St..

Said sign structure(s) measures as follows; along S. Paulina:
One (1) at six (6) feet in length, eleven (11) feet in height and twelve (12) feet above grade level.

The location of said privilege shall be as shown on prints kept on file with the Department of Business Affairs and Consumer Protection and the Office of the City Clerk.

Said privilege shall be constructed in accordance with plans and specifications approved by the Department of Transportation (Division of Project Development) and Zoning Department - Signs.


This grant of privilege in the public way shall be subject to the provisions of Section 10-28-015 and all other required provisions of the Municipal Code of Chicago.

The grantee shall pay to the City of Chicago as compensation for the privilege #1104959 herein granted the sum of three hundred (\$300.00) per annum in advance.


A 25% penalty will be added for payments received after due date.

The permit holder agrees to hold the City of Chicago harmless for any damage, relocation or replacement costs associated with damage, relocation or removal of private property caused by the City performing work in the public way.


Authority herein given and granted for a period of five (5) years from and after Date of Passage.

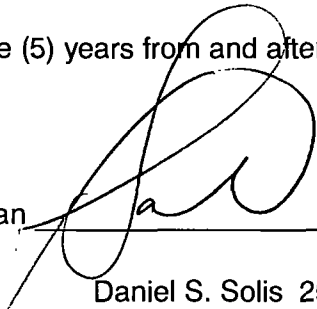Alderman 
Daniel S. Solis 25th Ward

**NEW RVI_e Global
Retro-Fit Faces on
Existing Cabinets**

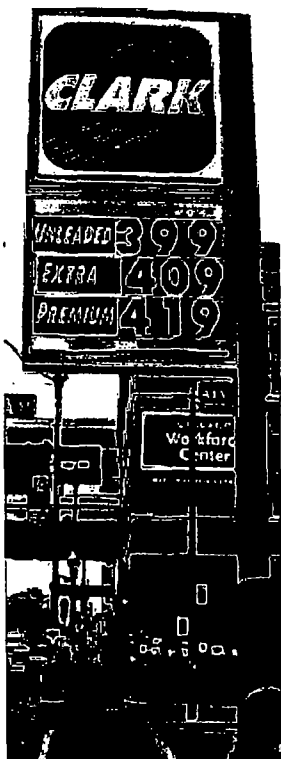

EXISTING SIGNAGE

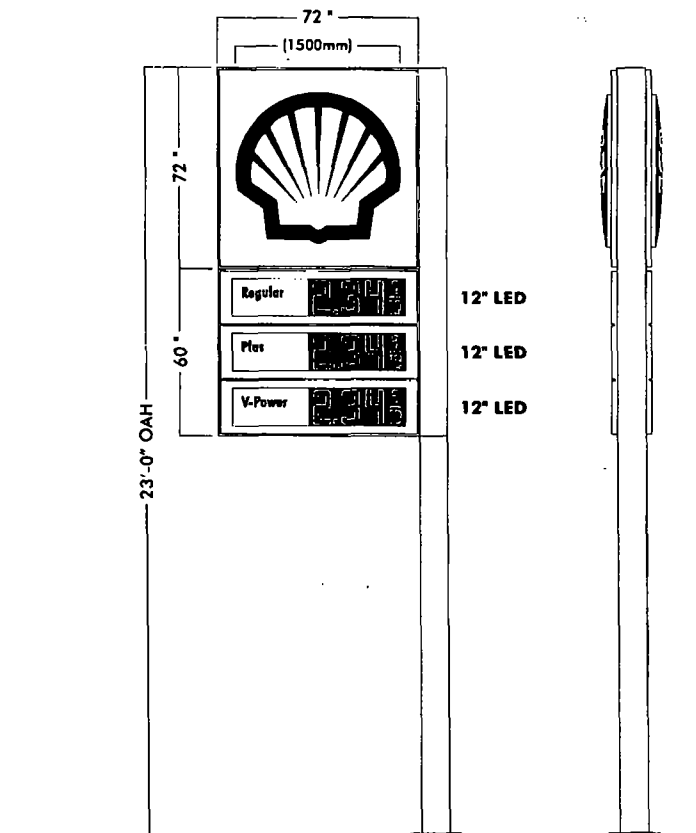

**1/4" = 1'
SCALE**

PROPOSED SIGNAGE

SIDE VIEW



SIGN COMPANY
www.FederalHeath.com

1500 North Dobson Jacksonville, TN 37578
(903) 589-2100 (800) 888-1327 Fax (903) 589-2101

THIS DRAWING IS YOUR FINAL PROOF: IT SUPERCEDES ALL VERBAL AND WRITTEN COMMUNICATION. BY SIGNING BELOW YOU ARE AUTHORIZING US TO MANUFACTURE TO THESE SPECIFICATIONS.

Client Approval/Date: _____

Colors Depicted in This Rendering May Not Match Actual Finished Materials. Refer to Product Samples For Exact Color Match.

Account Rep: **Dan Hull**
Project Manager: **Kathleen Burke**
Drawn By: **Mike Lees**

☒ Underlayment ☒ Self-Adhesive Vinyl ☒ Full Color ☒ 1/4" Thick ☒ 1/2" Thick ☒ 3/4" Thick ☒ 1" Thick ☒ 1 1/2" Thick ☒ 2" Thick ☒ 3" Thick ☒ 4" Thick ☒ 6" Thick ☒ 8" Thick

Project / Location
**Shell
RVI Evolution
Global**

Job Number: **123964**
Date: **7.26.12**
Sheet Number: **1** of **1**
Design Number: **SG123964_9**

This original drawing is provided as part of a planned project and is not to be exhibited, copied, or reproduced without the written permission of Federal Heath Sign Company LLC or its authorized agents. © 2012



06/05/2013

Alderman **Daniel S. Solis**
Ward # **25**
City of Chicago
City Hall, Room **203**
121 North LaSalle Street
Chicago, Illinois 60602

Re: An ordinance to use and maintain a portion of the public right-of-way for **one (1) sign(s)** for **FARD ONE INCORPORATED**, adjacent to the premises known as **1721 S. Paulina St.**.

Dear Alderman **Daniel S. Solis**:

The applicant referenced above has requested the use of the public right-of-way for a **sign(s)**. An ordinance has been prepared by the Department of Business Affairs and Consumer Protection – Business Assistance Center - Public Way Use Unit for presentation to the City Council. Because this request was made for properties located in your ward, as approved by you as per the attached, I respectfully request that you introduce the attached ordinance at the next City Council meeting.

If you have any questions regarding this ordinance, please contact Anthony Bertuca at (312) 744-5506.

Department of Business Affairs and Consumer Protection



City of Chicago



O2013-4372

Office of the City Clerk

Document Tracking Sheet

Meeting Date:	6/5/2013
Sponsor(s):	Solis, Daniel (25)
Type:	Ordinance
Title:	Grant(s) of privilege in public way for R G Lee Corp.
Committee(s) Assignment:	Committee on Transportation and Public Way

ORDINANCE
R G LEE CORP
Acct. No. 10825 - 1
Permit No. 1106261

Be It Ordained by the City Council of the City of Chicago:

SECTION 1. Permission and authority are hereby given and granted to R G LEE CORP, upon the terms and subject to the conditions of this ordinance to maintain and use one (1) sign(s) projecting over the public right-of-way attached to its premises known as 242 W. Cermak Rd..

Said sign structure(s) measures as follows; along W. Cermak:

One (1) at four (4) feet in length, eight (8) feet in height and twenty (20) feet above grade level.

The location of said privilege shall be as shown on prints kept on file with the Department of Business Affairs and Consumer Protection and the Office of the City Clerk.

Said privilege shall be constructed in accordance with plans and specifications approved by the Department of Transportation (Division of Project Development) and Zoning Department - Signs.


This grant of privilege in the public way shall be subject to the provisions of Section 10-28-015 and all other required provisions of the Municipal Code of Chicago.

The grantee shall pay to the City of Chicago as compensation for the privilege #1106261 herein granted the sum of three hundred (\$300.00) per annum in advance.

A 25% penalty will be added for payments received after due date.

The permit holder agrees to hold the City of Chicago harmless for any damage, relocation or replacement costs associated with damage, relocation or removal of private property caused by the City performing work in the public way.

Authority herein given and granted for a period of five (5) years from and after 05/14/2013.

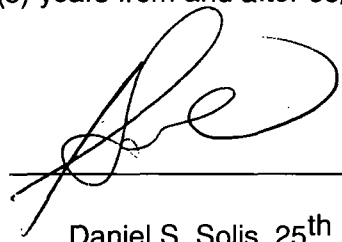Alderman 
Daniel S. Solis 25th Ward





06/05/2013

Alderman **Daniel S. Solis**
Ward # **25**
City of Chicago
City Hall, Room **203**
121 North LaSalle Street
Chicago, Illinois 60602

Re: An ordinance to use and maintain a portion of the public right-of-way for **one (1) sign(s)** for **R G LEE CORP**, adjacent to the premises known as **242 W. Cermak Rd..**

Dear Alderman **Daniel S. Solis**:

The applicant referenced above has requested the use of the public right-of-way for a **sign(s)**. An ordinance has been prepared by the Department of Business Affairs and Consumer Protection – Business Assistance Center - Public Way Use Unit for presentation to the City Council. Because this request was made for properties located in your ward, as approved by you as per the attached, I respectfully request that you introduce the attached ordinance at the next City Council meeting.

If you have any questions regarding this ordinance, please contact Anthony Bertuca at (312) 744-5506.

Department of Business Affairs and Consumer Protection



City of Chicago



O2013-4373

Office of the City Clerk Document Tracking Sheet

Meeting Date:	6/5/2013
Sponsor(s):	Solis, Daniel (25)
Type:	Ordinance
Title:	Grant(s) of privilege in public way for Chinese American Service League Inc.
Committee(s) Assignment:	Committee on Transportation and Public Way

ORDINANCE
CHINESE AMERICAN SERVICE LEAGUE, INC.
Acct. No. 29332 - 4
Permit No. 1106272

Be It Ordained by the City Council of the City of Chicago:

SECTION 1. Permission and authority are hereby given and granted to CHINESE AMERICAN SERVICE LEAGUE, INC., upon the terms and subject to the conditions of this ordinance to maintain and use, as now constructed, two (2) Statue(s) on the public right-of-way adjacent to its premises known as 2141 S. Tan Ct..

Said Statue(s) at S. Tan Court measure(s):

Two (2) at three point five (3.5) feet in length, and two point four two (2.42) feet in width for a total of sixteen point nine four (16.94) square feet.

The location of said privilege shall be as shown on prints kept on file with the Department of Business Affairs and Consumer Protection and the Office of the City Clerk.

Said privilege shall be constructed in accordance with plans and specifications approved by the Department of Planning and Development and Department of Transportation (Division of Project Development).

This grant of privilege in the public way shall be subject to the provisions of Section 10-28-015 and all other required provisions of the Municipal Code of Chicago.


The grantee shall pay to the City of Chicago as compensation for the privilege #1106272 herein granted the sum of eight hundred (\$800.00) per annum in advance.

A 25% penalty will be added for payments received after due date.


The permit holder agrees to hold the City of Chicago harmless for any damage, relocation or replacement costs associated with damage, relocation or removal of private property caused by the City performing work in the public way.

Authority herein given and granted for a period of five (5) years from and after 05/07/2013.

Alderman

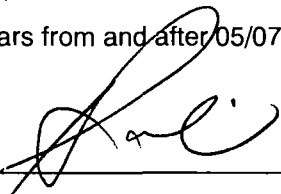

Daniel S. Solis 25th Ward

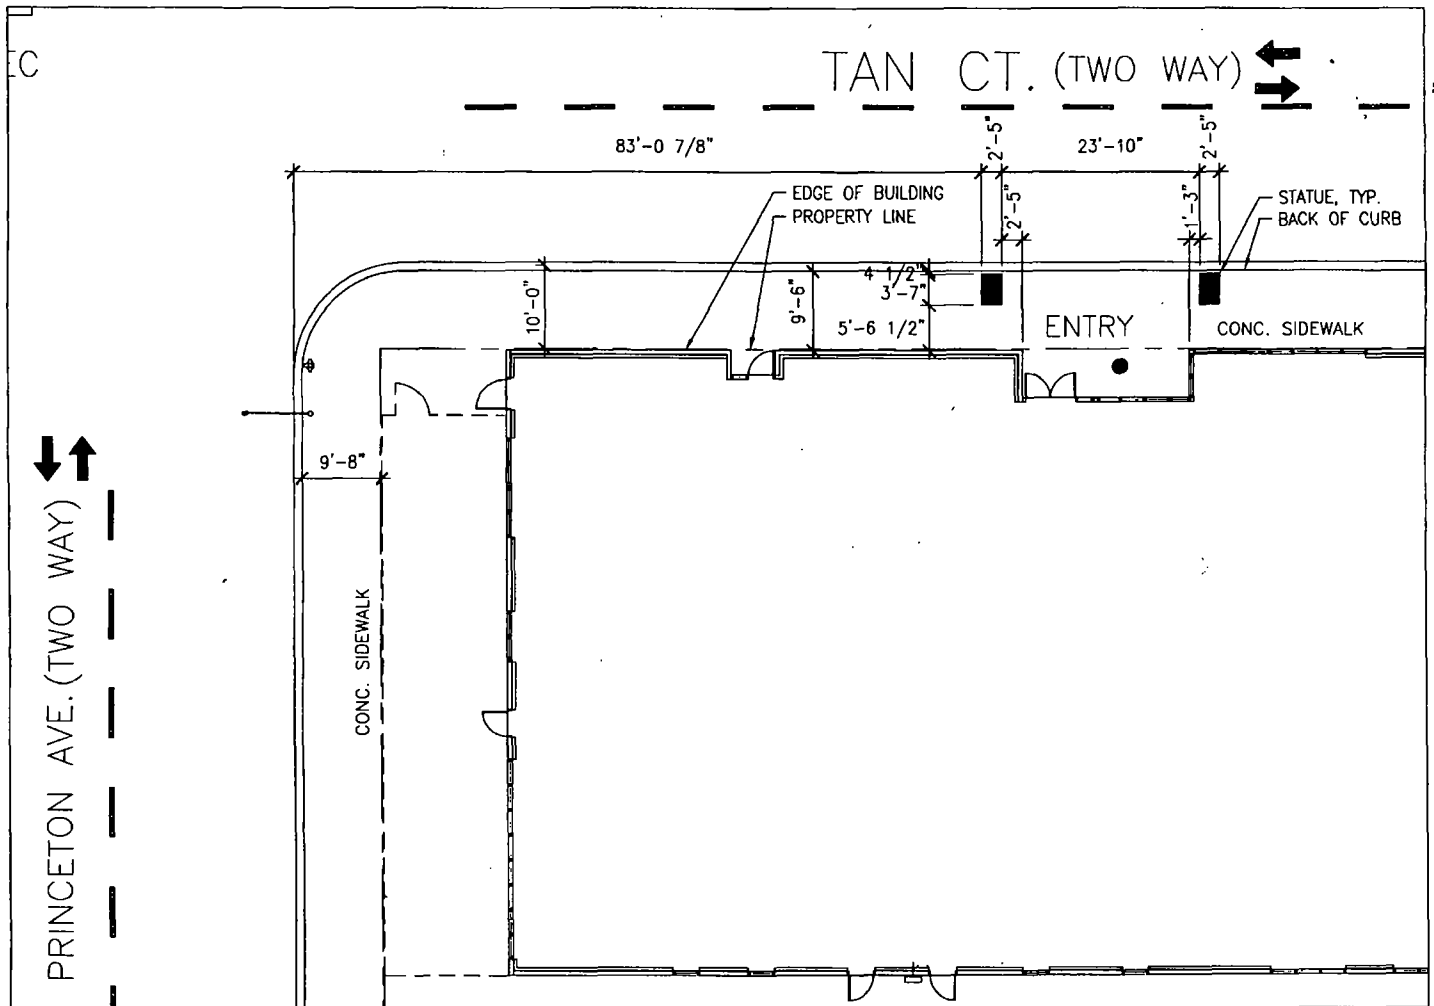

CHINESE AMERICAN SERVICE LEAGUE
2141 S. TAN COURT
CHICAGO, IL 60616

0' 8' 16' 24' 32'





06/05/2013

Alderman **Daniel S. Solis**
Ward # **25**
City of Chicago
City Hall, Room **203**
121 North LaSalle Street
Chicago, Illinois 60602

Re: An ordinance to use and maintain a portion of the public right-of-way for **two (2) statue(s)** for
CHINESE AMERICAN SERVICE LEAGUE, INC., adjacent to the premises known as **2141 S.**
Tan Ct..

Dear Alderman **Daniel S. Solis**:

The applicant referenced above has requested the use of the public right-of-way for a **statue(s)**. An ordinance has been prepared by the Department of Business Affairs and Consumer Protection – Business Assistance Center - Public Way Use Unit for presentation to the City Council. Because this request was made for properties located in your ward, as approved by you as per the attached, I respectfully request that you introduce the attached ordinance at the next City Council meeting.

If you have any questions regarding this ordinance, please contact Anthony Bertuca at (312) 744-5506.

Department of Business Affairs and Consumer Protection



City of Chicago



O2013-4376

Office of the City Clerk

Document Tracking Sheet

Meeting Date:	6/5/2013
Sponsor(s):	Solis, Daniel (25)
Type:	Ordinance
Title:	Grant(s) of privilege in public way for 1316 W 18th St LLC
Committee(s) Assignment:	Committee on Transportation and Public Way

ORDINANCE
1316 W 18TH ST LLC
Acct. No. 380634 - 1
Permit No. 1106171

Be It Ordained by the City Council of the City of Chicago:

SECTION 1. Permission and authority are hereby given and granted to 1316 W 18TH ST LLC, upon the terms and subject to the conditions of this ordinance to maintain and use, as now constructed, one (1) Fire Escape(s) projecting over the public right-of-way adjacent to its premises known as 1316 W. 18th St..

Said Fire Escape(s) at W 18TH ST measure(s):

One (1) at twelve (12) feet in length, and three (3) feet in width for a total of thirty-six (36) square feet.

The location of said privilege shall be as shown on prints kept on file with the Department of Business Affairs and Consumer Protection and the Office of the City Clerk.

Said privilege shall be constructed in accordance with plans and specifications approved by the Department of Transportation (Division of Project Development).

This grant of privilege in the public way shall be subject to the provisions of Section 10-28-015 and all other required provisions of the Municipal Code of Chicago.


The grantee shall pay to the City of Chicago as compensation for the privilege #1106171 herein granted the sum of four hundred (\$400.00) per annum in advance.

A 25% penalty will be added for payments received after due date.

The permit holder agrees to hold the City of Chicago harmless for any damage, relocation or replacement costs associated with damage, relocation or removal of private property caused by the City performing work in the public way.

Authority herein given and granted for a period of five (5) years from and after Date of Passage.

Alderman

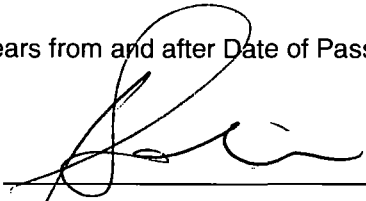

Daniel S. Solis 25th Ward



16' PUBLIC ALLEY

INTERIOR AND EXTERIOR
ALTERATION

1316 W 18th STREET

site plan

24'-0"

18'-0"
CONC. PARKING
8'-0" 8'-0" 8'-0"

16'-0"
1 STORY
ADDITION

23'-10"

120'-0"

2 STORY BRICK AND FRAME BUILDING 2'-6" WEST

4 STORY
BRICK & STONE
BUILDING
#1316

2 STORY BRICK AND FRAME BUILDING 9" EAST

3' WIDE FOLDING FIRE ESCAPE
METAL STAIRWAY

24'-0"
12'-0"



existing tree

PARKING SIGN

10' CONCRETE SIDEWALK

CURB

PARALLEL PARKING

W. 18th STREET



06/05/2013

Alderman **Daniel S. Solis**
Ward # **25**
City of Chicago
City Hall, Room **203**
121 North LaSalle Street
Chicago, Illinois 60602

Re: An ordinance to use and maintain a portion of the public right-of-way for **one (1) fire escape(s)** for **1316 W 18TH ST LLC**, adjacent to the premises known as **1316 W. 18th St..**

Dear Alderman **Daniel S. Solis**:

The applicant referenced above has requested the use of the public right-of-way for a **fire escape(s)**. An ordinance has been prepared by the Department of Business Affairs and Consumer Protection – Business Assistance Center - Public Way Use Unit for presentation to the City Council. Because this request was made for properties located in your ward, as approved by you as per the attached, I respectfully request that you introduce the attached ordinance at the next City Council meeting.

If you have any questions regarding this ordinance, please contact Anthony Bertuca at (312) 744-5506.

Department of Business Affairs and Consumer Protection



City of Chicago



O2013-4378

Office of the City Clerk

Document Tracking Sheet

Meeting Date:	6/5/2013
Sponsor(s):	Solis, Daniel (25)
Type:	Ordinance
Title:	Grant(s) of privilege in public way for University Commons I Condo Assn.
Committee(s) Assignment:	Committee on Transportation and Public Way

ORDINANCE

University Commons I Condo Assn.

Acct. No. 331121 - 1

Permit No. 1104077

Be It Ordained by the City Council of the City of Chicago:

SECTION 1. Permission and authority are hereby given and granted to University Commons I Condo Assn., upon the terms and subject to the conditions of this ordinance to maintain and use, as now constructed, one (1) Water Main under the public right-of-way adjacent to its premises known as 1033-1069 W. 14th Pl..

Said Water Main at West 14th Place measure(s):

One (1) at two hundred fifty (250) feet in length, and one (1) foot in width for a total of two hundred fifty (250) square feet.

The location of said privilege shall be as shown on prints kept on file with the Department of Business Affairs and Consumer Protection and the Office of the City Clerk.

Said privilege shall be constructed in accordance with plans and specifications approved by the Department of Transportation (Office of Underground Coordination) and Department of Water Management.

This grant of privilege in the public way shall be subject to the provisions of Section 10-28-015 and all other required provisions of the Municipal Code of Chicago.


The grantee shall pay to the City of Chicago as compensation for the privilege #1104077 herein granted the sum of four hundred (\$400.00) per annum in advance.

A 25% penalty will be added for payments received after due date.

The permit holder agrees to hold the City of Chicago harmless for any damage, relocation or replacement costs associated with damage, relocation or removal of private property caused by the City performing work in the public way.

Authority herein given and granted for a period of five (5) years from and after 09/13/2011.

Alderman

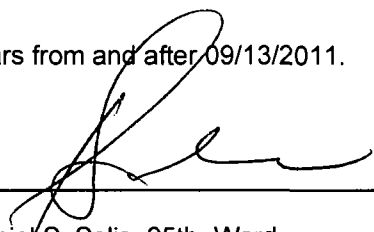
Daniel S. Solis 25th Ward



06/05/2013

Alderman **Daniel S. Solis**
Ward # **25**
City of Chicago
City Hall, Room **203**
121 North LaSalle Street
Chicago, Illinois 60602

Re: An ordinance to use and maintain a portion of the public right-of-way for **one (1) water main(s)** for
University Commons I Condo Assn., adjacent to the premises known as **1033-1069 W. 14th Pl.**

Dear Alderman **Daniel S. Solis**:

The applicant referenced above has requested the use of the public right-of-way for a **water main(s)**. An ordinance has been prepared by the Department of Business Affairs and Consumer Protection – Business Assistance Center - Public Way Use Unit for presentation to the City Council. Because this request was made for properties located in your ward, as approved by you as per the attached, I respectfully request that you introduce the attached ordinance at the next City Council meeting.

If you have any questions regarding this ordinance, please contact Anthony Bertuca at (312) 744-5506.

Department of Business Affairs and Consumer Protection



City of Chicago



O2013-4844

Office of the City Clerk

Document Tracking Sheet

Meeting Date:	6/5/2013
Sponsor(s):	Solis, Daniel (25)
Type:	Ordinance
Title:	Grant(s) of privilege in public way for 1200 Madison Racine LLC
Committee(s) Assignment:	Committee on Transportation and Public Way

ORDINANCE
1200 MADISON RACINE LLC
Acct. No. 380068 - 1
Permit No. 1105723

Be It Ordained by the City Council of the City of Chicago:

SECTION 1. Permission and authority are hereby given and granted to 1200 MADISON RACINE LLC, upon the terms and subject to the conditions of this ordinance to construct, install, maintain and use one (1) Planter Railling(s) on the public right-of-way for beautification purposes adjacent to its premises known as 1164 W. Madison St..

Said Planter Railling(s) at W MADISON ST measure(s):

One (1) at seventy (70) feet in length, and one (1) foot in width for a total of seventy (70) square feet.

Grantee must allow the required clear and unobstructed space for pedestrian passage at all times per rules and regulations approved by the Department of Transportation.

The location of said privilege shall be as shown on prints kept on file with the Department of Business Affairs and Consumer Protection and the Office of the City Clerk.

Said privilege shall be constructed in accordance with plans and specifications approved by the Department of Planning and Development and Department of Transportation (Division of Project Development).

This grant of privilege in the public way shall be subject to the provisions of Section 10-28-015 and all other required provisions of the Municipal Code of Chicago.


The grantee shall pay to the City of Chicago as compensation for the privilege #1105723 herein granted the sum of zero (\$0.00) per annum in advance.

A 25% penalty will be added for payments received after due date.

The permit holder agrees to hold the City of Chicago harmless for any damage, relocation or replacement costs associated with damage, relocation or removal of private property caused by the City performing work in the public way.


Authority herein given and granted for a period of five (5) years from and after Date of Passage.

Alderman

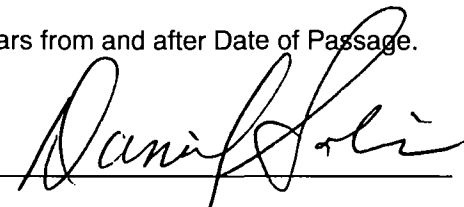

~~Walter Burnett Jr. 27th Ward~~

Daniel Solis 25th WARD

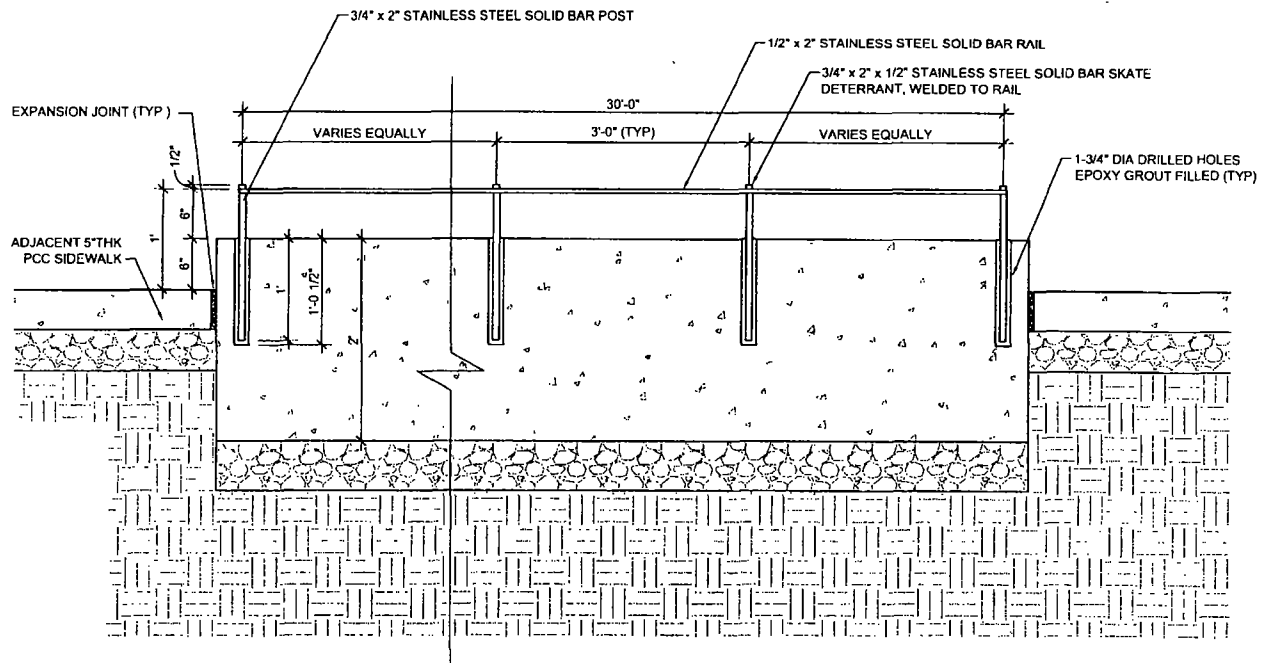

1 **PLANTER SECTION ON MADISON**
3/4" = 1'-0"

site design group ltd.

858 south michigan avenue
suite 1000
chicago, IL 60605-2183
tel: 312.427.7240
fax: 312.427.7241
www.sdgdesign.com

project: 1200 W Madison
scale: 3/4"=1'-0"
sdg#: 6999
date: 03.28.2013

referenced drawings
N/A

drawing title

PLANTER SECTION 1

drawing number

LSK-02



Pam

Department of Business Affairs and Consumer Protection
Business Assistance Center - Public Way Use Unit
City Hall - 121 N. LaSalle Street, Room 800 • Chicago, IL 60602
(312)-74-GOBIZ (312-744-6249) • (312) 744-1944 (TTY)
<http://www.cityofchicago.org/bacp>

06/05/2013

Alderman **Walter Burnett Jr.**
Ward # 27
City of Chicago
City Hall, Room 203
121 North LaSalle Street
Chicago, Illinois 60602

Re: An ordinance to use and maintain a portion of the public right-of-way for **one (1) planter railing(s)**
for **1200 MADISON RACINE LLC**, adjacent to the premises known as **1164 W. Madison St.**

Dear Alderman **Walter Burnett Jr.**:

The applicant referenced above has requested the use of the public right-of-way for a **planter railing(s)**. An ordinance has been prepared by the Department of Business Affairs and Consumer Protection – Business Assistance Center - Public Way Use Unit for presentation to the City Council. Because this request was made for properties located in your ward, as approved by you as per the attached, I respectfully request that you introduce the attached ordinance at the next City Council meeting.

If you have any questions regarding this ordinance, please contact Anthony Bertuca at (312) 744-5506.

Department of Business Affairs and Consumer Protection



City of Chicago



O2013-4554

Office of the City Clerk

Document Tracking Sheet

Meeting Date:	6/5/2013
Sponsor(s):	Maldonado, Roberto (26)
Type:	Ordinance
Title:	Grant(s) of privilege in public way for Cardenal Driving School
Committee(s) Assignment:	Committee on Transportation and Public Way

ORDINANCE
CARDENAL DRIVING SCHOOL
Acct. No. 245147 - 1
Permit No. 1106598

Be It Ordained by the City Council of the City of Chicago:

SECTION 1. Permission and authority are hereby given and granted to CARDENAL DRIVING SCHOOL, upon the terms and subject to the conditions of this ordinance to maintain and use one (1) sign(s) projecting over the public right-of-way attached to its premises known as 2712 W. Division St..

Said sign structure(s) measures as follows; along W. Division Street:

One (1) at eight (8) feet in length, four (4) feet in height and nine point five (9.5) feet above grade level.

The location of said privilege shall be as shown on prints kept on file with the Department of Business Affairs and Consumer Protection and the Office of the City Clerk.

Said privilege shall be constructed in accordance with plans and specifications approved by the Department of Transportation (Division of Project Development) and Zoning Department - Signs.

This grant of privilege in the public way shall be subject to the provisions of Section 10-28-015 and all other required provisions of the Municipal Code of Chicago.

The grantee shall pay to the City of Chicago as compensation for the privilege #1106598 herein granted the sum of three hundred (\$300.00) per annum in advance.

A 25% penalty will be added for payments received after due date.


The permit holder agrees to hold the City of Chicago harmless for any damage, relocation or replacement costs associated with damage, relocation or removal of private property caused by the City performing work in the public way.

Authority herein given and granted for a period of five (5) years from and after 04/09/2013.

Alderman



Roberto Maldonado 26th Ward

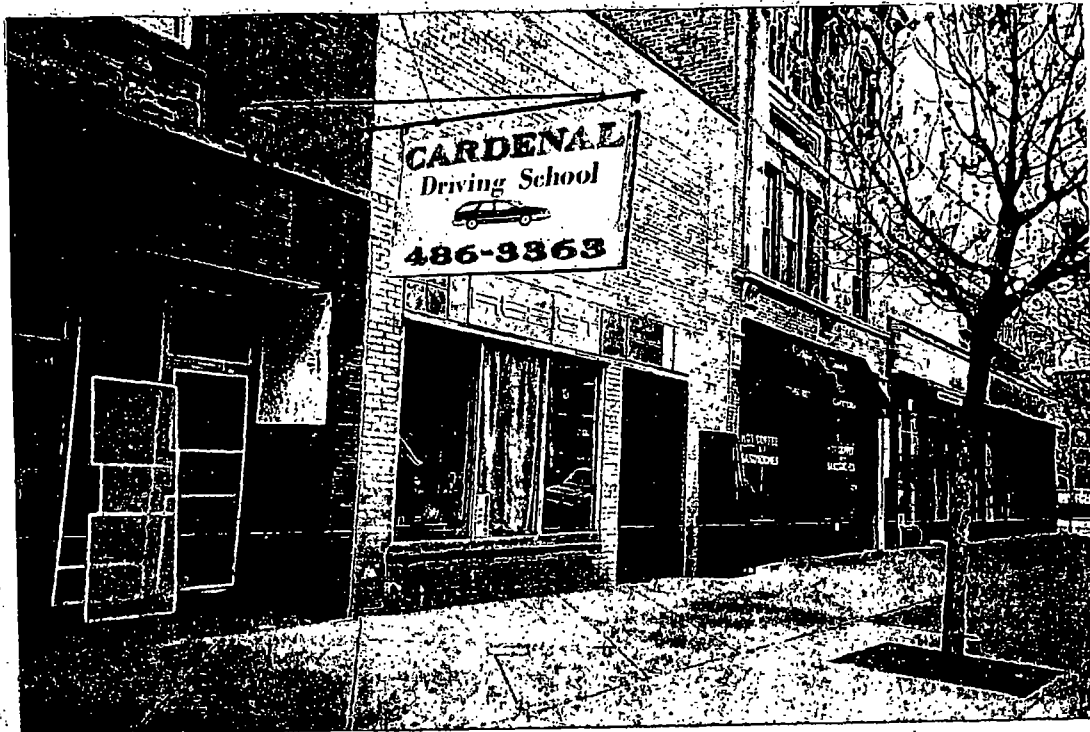



06/05/2013

Alderman Roberto Maldonado
Ward # 26
City of Chicago
City Hall, Room 300
121 North LaSalle Street
Chicago, Illinois 60602

Re: An ordinance to use and maintain a portion of the public right-of-way for **one (1) sign(s)** for
CARDENAL DRIVING SCHOOL, adjacent to the premises known as **2712 W. Division St.**

Dear Alderman **Roberto Maldonado**:

The applicant referenced above has requested the use of the public right-of-way for a **sign(s)**. An ordinance has been prepared by the Department of Business Affairs and Consumer Protection – Business Assistance Center - Public Way Use Unit for presentation to the City Council. Because this request was made for properties located in your ward, as approved by you as per the attached, I respectfully request that you introduce the attached ordinance at the next City Council meeting.

If you have any questions regarding this ordinance, please contact Anthony Bertuca at (312) 744-5506.

Department of Business Affairs and Consumer Protection



City of Chicago



O2013-4565

Office of the City Clerk

Document Tracking Sheet

Meeting Date:	6/5/2013
Sponsor(s):	Burnett, Walter (27)
Type:	Ordinance
Title:	Grant(s) of privilege in public way for Old Town Ale House Inc.
Committee(s) Assignment:	Committee on Transportation and Public Way

ORDINANCE
OLD TOWN ALE HOUSE INC
Acct. No. 24043 - 1
Permit No. 1106808

Be It Ordained by the City Council of the City of Chicago:

SECTION 1. Permission and authority are hereby given and granted to OLD TOWN ALE HOUSE INC, upon the terms and subject to the conditions of this ordinance to maintain and use, as now constructed, two (2) Security Camera(s) projecting over the public right-of-way for security purposes adjacent to its premises known as 219 W. North Ave..

Said Security Camera(s) at W. North Avenue measure(s):

Two (2) at point four two (.42) feet in length, point four two (.42) feet in width and nine point three three (9.33) feet above grade level.

The location of said privilege shall be as shown on prints kept on file with the Department of Business Affairs and Consumer Protection and the Office of the City Clerk.

Said privilege shall be constructed in accordance with plans and specifications approved by the Department of Planning and Development and Department of Transportation (Division of Project Development).

This grant of privilege in the public way shall be subject to the provisions of Section 10-28-015 and all other required provisions of the Municipal Code of Chicago.


The grantee shall pay to the City of Chicago as compensation for the privilege #1106808 herein granted the sum of zero (\$0.00) per annum in advance.

A 25% penalty will be added for payments received after due date.


The permit holder agrees to hold the City of Chicago harmless for any damage, relocation or replacement costs associated with damage, relocation or removal of private property caused by the City performing work in the public way.

Authority herein given and granted for a period of five (5) years from and after 06/11/2013.

Alderman

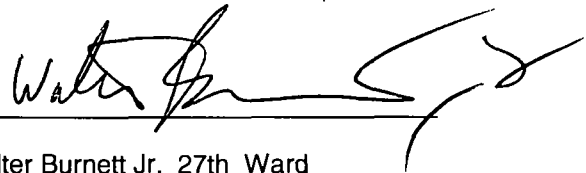
Walter Burnett Jr. 27th Ward

W. NORTH AVE.

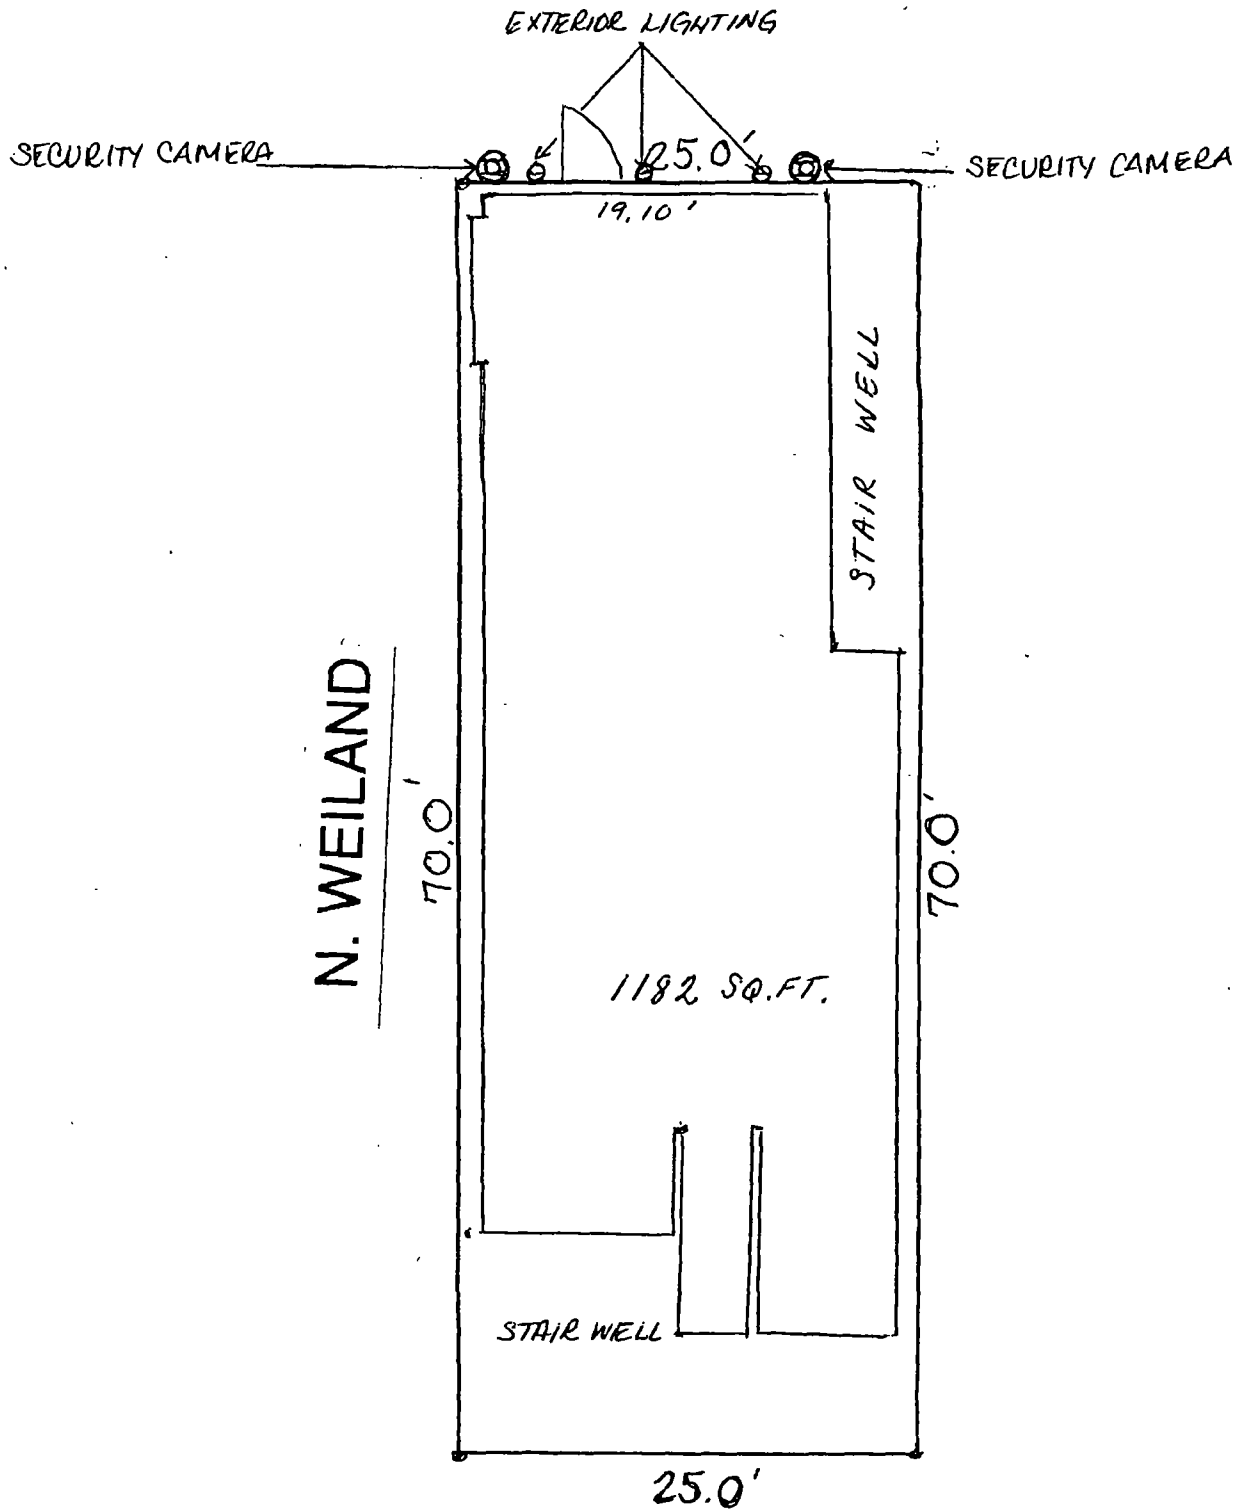



City of Chicago



O2013-4569

Office of the City Clerk

Document Tracking Sheet

Meeting Date:	6/5/2013
Sponsor(s):	Burnett, Walter (27)
Type:	Ordinance
Title:	Grant(s) of privilege in public way for 123 Sangamon Venture Partners LLC
Committee(s) Assignment:	Committee on Transportation and Public Way

ORDINANCE
123 SANGAMON VENTURE PARTNERS, LLC
Acct. No. 379662 - 2
Permit No. 1106266

Be It Ordained by the City Council of the City of Chicago:

SECTION 1. Permission and authority are hereby given and granted to 123 SANGAMON VENTURE PARTNERS, LLC, upon the terms and subject to the conditions of this ordinance to construct, install, maintain and use eight (8) Fence(s) on the public right-of-way for beautification purposes adjacent to its premises known as 912 W. Washington Blvd..

Said Fence(s) at N. Sangamon measure(s):

One (1) at thirty-two (32) feet in length, and point zero eight (.08) feet in width for a total of two point five six (2.56) square feet. Existing fencing is approximately twenty (20) inches in height.

Two (2) at one hundred sixty-four (164) feet in length, and point zero eight (.08) feet in width for a total of twenty-six point two four (26.24) square feet. Existing fencing is approximately twenty (20) inches in height.

One (1) at thirty-two point three three (32.33) feet in length, and point zero eight (.08) feet in width for a total of two point five nine (2.59) square feet. Existing fencing is approximately twenty (20) inches in height.

One (1) at forty-two point three three (42.33) feet in length, and point zero eight (.08) feet in width for a total of three point three nine (3.39) square feet. Existing fencing is approximately twenty (20) inches in height.

One (1) at eighty-two point eight three (82.83) feet in length, and point zero eight (.08) feet in width for a total of six point six three (6.63) square feet. Existing fencing is approximately twenty (20) inches in height.

Said Fence(s) at W. Washington Blvd measure(s):

One (1) at eighty-one point eight three (81.83) feet in length, and point zero eight (.08) feet in width for a total of six point five five (6.55) square feet. Existing fencing is approximately twenty (20) inches in height.

One (1) at forty-three point eight three (43.83) feet in length, and point zero eight (.08) feet in width for a total of three point five one (3.51) square feet. Existing fencing is approximately twenty (20) inches in height.

The location of said privilege shall be as shown on prints kept on file with the Department of Business Affairs and Consumer Protection and the Office of the City Clerk.

Said privilege shall be constructed in accordance with plans and specifications approved by the Department of Transportation (Division of Project Development).

This grant of privilege in the public way shall be subject to the provisions of Section 10-28-015 and all other required provisions of the Municipal Code of Chicago.


The grantee shall pay to the City of Chicago as compensation for the privilege #1106266 herein granted the sum of zero (\$.00) per annum in advance.

A 25% penalty will be added for payments received after due date.


The permit holder agrees to hold the City of Chicago harmless for any damage, relocation or replacement costs associated with damage, relocation or removal of private property caused by the City performing work in the public way.

Authority herein given and granted for a period of five (5) years from and after Date of Passage.

Alderman

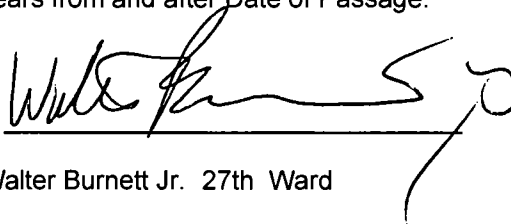A handwritten signature in black ink, appearing to read 'Walter Burnett Jr.', is written over a horizontal line. The signature is stylized with a large 'W' and a long, sweeping tail that ends in a small circle.

Walter Burnett Jr. 27th Ward

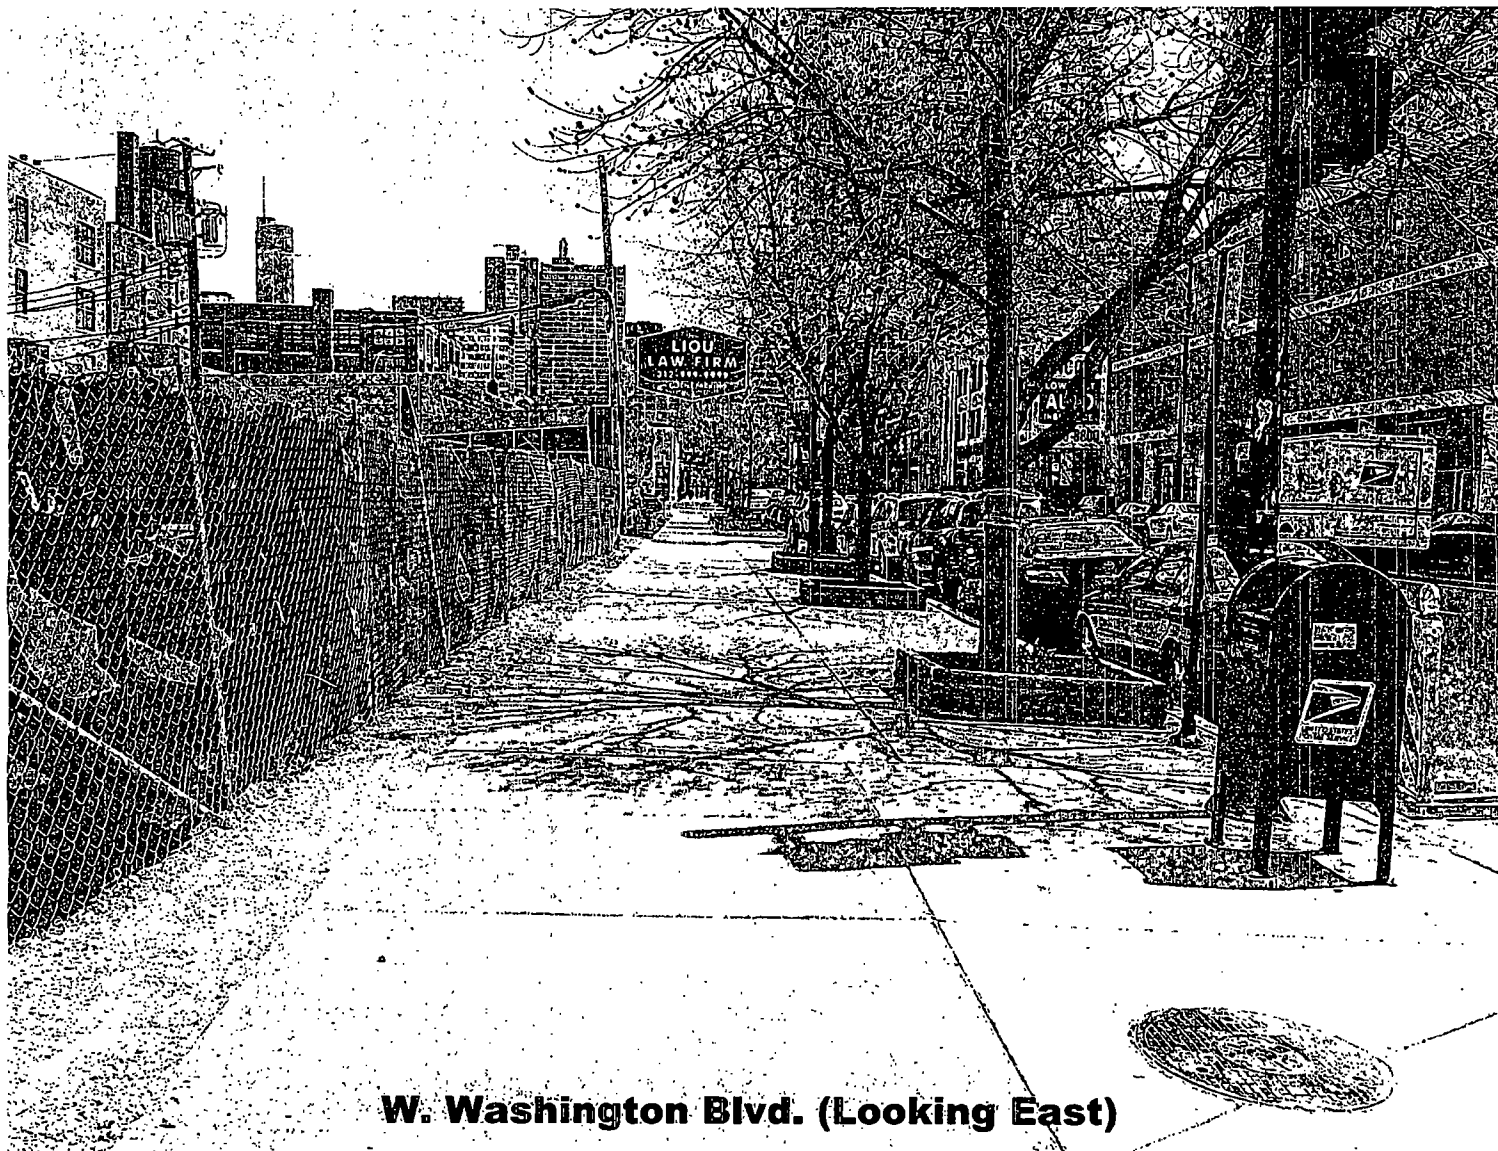

W. Washington Blvd. (Looking East)



City of Chicago



O2013-4573

Office of the City Clerk

Document Tracking Sheet

Meeting Date:	6/5/2013
Sponsor(s):	Burnett, Walter (27)
Type:	Ordinance
Title:	Grant(s) of privilege in public way for Noble Network of Charter Schools
Committee(s) Assignment:	Committee on Transportation and Public Way

ORDINANCE
Noble Network of Charter Schools
Acct. No. 358353 - 3
Permit No. 1106738

Be It Ordained by the City Council of the City of Chicago:

SECTION 1. Permission and authority are hereby given and granted to Noble Network of Charter Schools, upon the terms and subject to the conditions of this ordinance to maintain and use, as now constructed, one (1) Door Swing(s) on the public right-of-way adjacent to its premises known as 1505 W. Chicago Ave..

Said Door Swing(s) at Chicago measure(s):
One (1) at three (3) feet in length, and seven (7) feet in width for a total of twenty-one (21) square feet.

The location of said privilege shall be as shown on prints kept on file with the Department of Business Affairs and Consumer Protection and the Office of the City Clerk.

Said privilege shall be constructed in accordance with plans and specifications approved by the Department of Transportation (Division of Project Development).

This grant of privilege in the public way shall be subject to the provisions of Section 10-28-015 and all other required provisions of the Municipal Code of Chicago.


The grantee shall pay to the City of Chicago as compensation for the privilege #1106738 herein granted the sum of seventy-five (\$75.00) per annum in advance.


A 25% penalty will be added for payments received after due date.

The permit holder agrees to hold the City of Chicago harmless for any damage, relocation or replacement costs associated with damage, relocation or removal of private property caused by the City performing work in the public way.

Authority herein given and granted for a period of five (5) years from and after Date of Passage.


Alderman

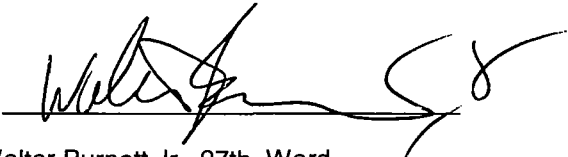
Walter Burnett Jr. 27th Ward

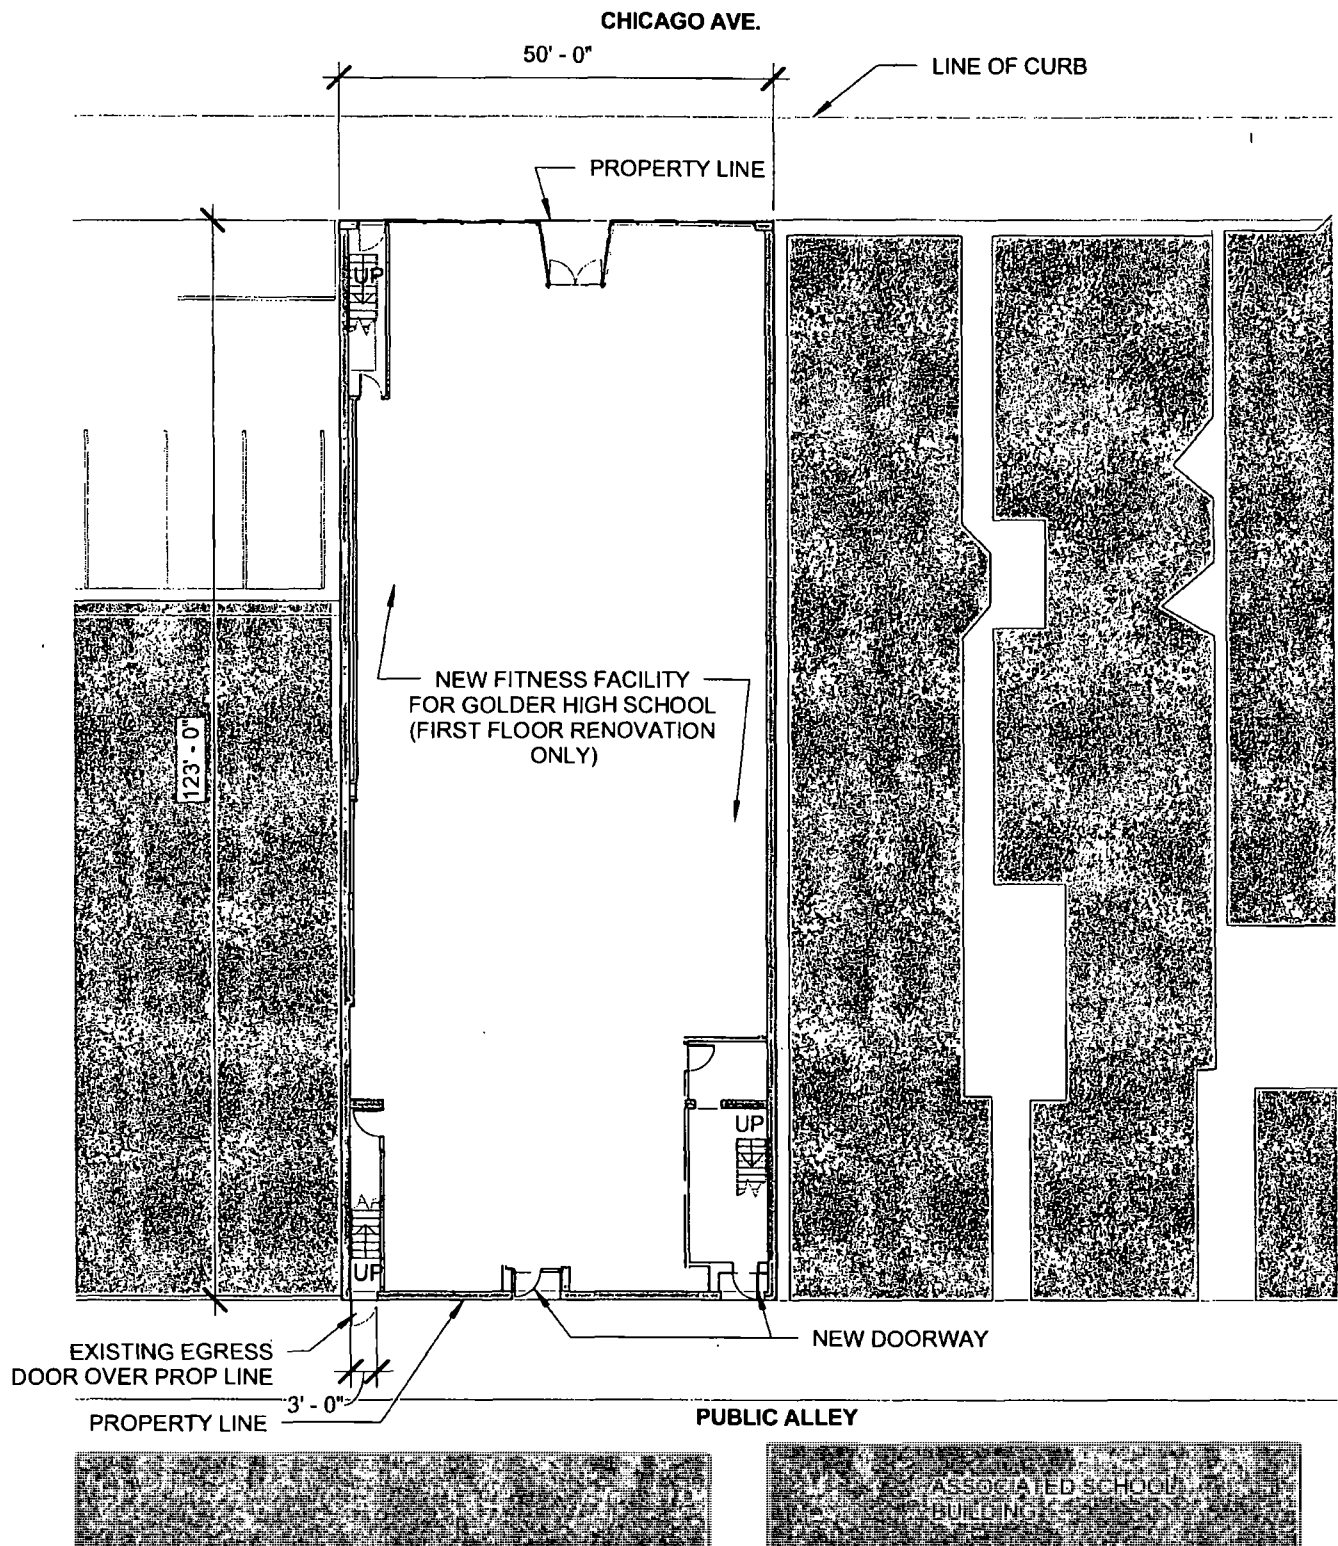

GOLDER FITNESS CENTER - GROUND FLOOR PLAN
GRANT OF PERMIT APPLICATION

SCALE: 1" = 20'-0"

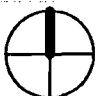

THE NOBLE NETWORK OF CHARTER SCHOOLS
WHEELER KEARNS ARCHITECTS
15 MARCH 2013



City of Chicago



O2013-4574

Office of the City Clerk

Document Tracking Sheet

Meeting Date:	6/5/2013
Sponsor(s):	Burnett, Walter (27)
Type:	Ordinance
Title:	Grant(s) of privilege in public way for Arkadia Apartments LLC
Committee(s) Assignment:	Committee on Transportation and Public Way

ORDINANCE

Arkadia Apartments, LLC

Acct. No. 380085 - 1

Permit No. 1105739

Be It Ordained by the City Council of the City of Chicago:

SECTION 1. Permission and authority are hereby given and granted to Arkadia Apartments, LLC, upon the terms and subject to the conditions of this ordinance to construct, install, maintain and use fifteen (15) Caisson(s) under the public right-of-way adjacent to its premises known as 763-765 W. Adams St..

Said Caisson(s) at South Adams Street measure(s):

Five (5) at seven (7) feet in length, and two (2) feet in width for a total of seventy (70) square feet.

Said Caisson(s) at South Halsted Street measure(s):

Four (4) at six (6) feet in length, and one (1) foot in width for a total of twenty-four (24) square feet.

Said Caisson(s) at West Quincy Court measure(s):

Three (3) at nine (9) feet in length, and three (3) feet in width for a total of eighty-one (81) square feet.

Three (3) at seven (7) feet in length, and two (2) feet in width for a total of forty-two (42) square feet.

The location of said privilege shall be as shown on prints kept on file with the Department of Business Affairs and Consumer Protection and the Office of the City Clerk.

Said privilege shall be constructed in accordance with plans and specifications approved by the Department of Planning and Development and Department of Transportation (Office of Underground Coordination).

This grant of privilege in the public way shall be subject to the provisions of Section 10-28-015 and all other required provisions of the Municipal Code of Chicago.


The grantee shall pay to the City of Chicago as compensation for the privilege #1105739 herein granted the sum of four hundred (\$400.00) per annum in advance.

A 25% penalty will be added for payments received after due date.


The permit holder agrees to hold the City of Chicago harmless for any damage, relocation or replacement costs associated with damage, relocation or removal of private property caused by the City performing work in the public way.

Authority herein given and granted for a period of five (5) years from and after Date of Passage.

Alderman

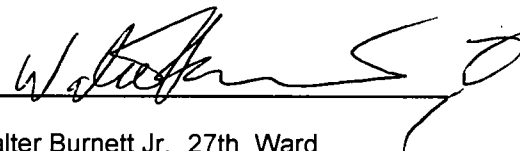

Walter Burnett Jr. 27th Ward

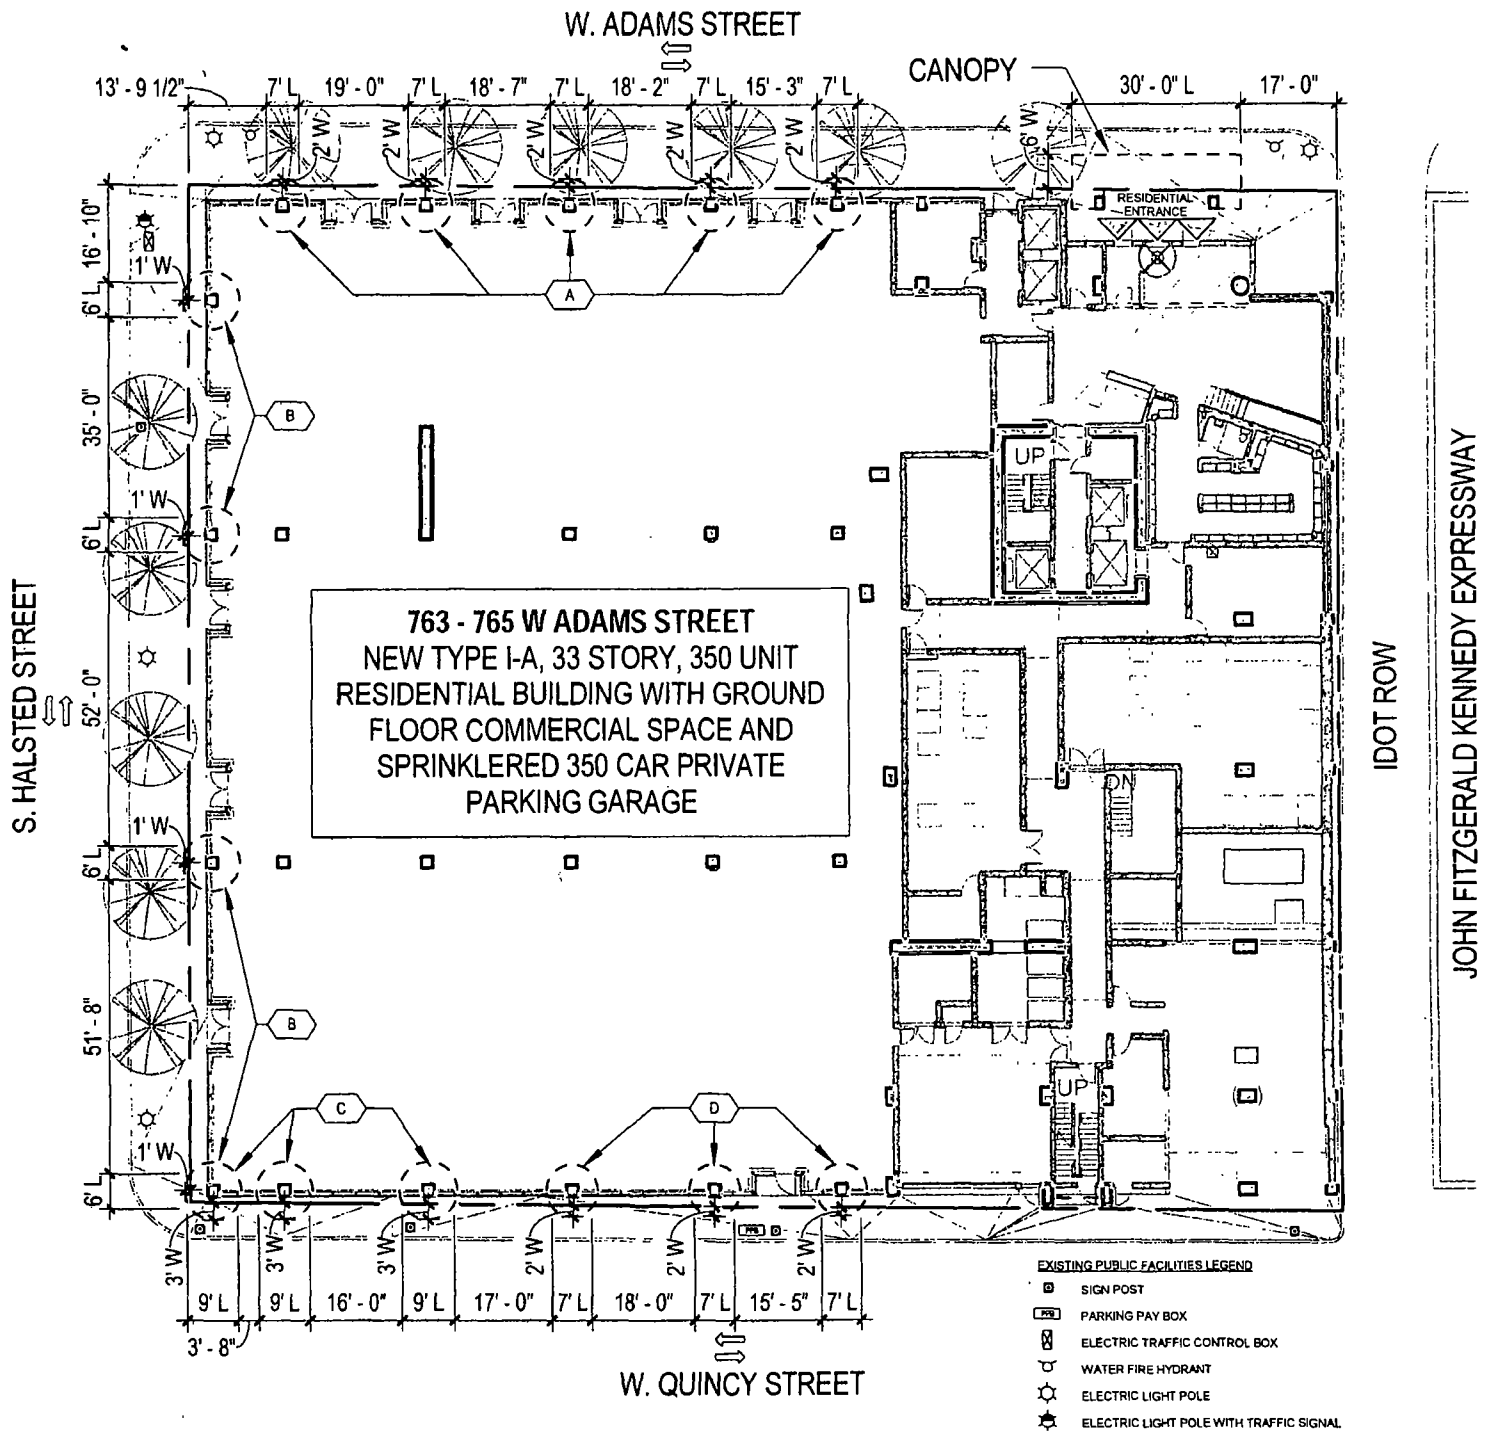

CAISSON BELL	WIDTH	LENGTH	HEIGHT	HEIGHT BELOW GRADE
A	2'	7'	4.5'	-60'
B	1'	6'	3'	-60'
C	3'	9'	6'	-60'
D	2'	7'	4.5'	-60'

*CAISSON BELLS AND MAIN ENTRY CANOPY SHOWN HERE, FOR PLANTERS SEE ASK-04

FitzGerald
 Associates Architects

SITE PLAN

ARKADIA APARTMENTS LLC
 9525 W BRYN MAWR AVE, SUITE 975
 ROSEMONT, IL 60018
 03/22/2013

ASK-01



City of Chicago



O2013-4577

Office of the City Clerk

Document Tracking Sheet

Meeting Date:	6/5/2013
Sponsor(s):	Burnett, Walter (27)
Type:	Ordinance
Title:	Grant(s) of privilege in public way for MB Financial Bank
Committee(s) Assignment:	Committee on Transportation and Public Way

ORDINANCE
MB FINANCIAL BANK
Acct. No. 248808 - 29
Permit No. 1104661

Be It Ordained by the City Council of the City of Chicago:

SECTION 1. Permission and authority are hereby given and granted to MB FINANCIAL BANK, upon the terms and subject to the conditions of this ordinance to maintain and use, as now constructed, four (4) Planter(s) on the public right-of-way for beautification purposes adjacent to its premises known as 800 W. Madison St..

Said Planter(s) at W. Madison measure(s):

Two (2) at forty (40) feet in length, and seven (7) feet in width for a total of five hundred sixty (560) square feet.

One (1) at fifteen (15) feet in length, and seven (7) feet in width for a total of one hundred five (105) square feet.

One (1) at five (5) feet in length, and three (3) feet in width for a total of fifteen (15) square feet.

Grantee must allow the required clear and unobstructed space for pedestrian passage at all times per rules and regulations approved by the Department of Transportation.

The location of said privilege shall be as shown on prints kept on file with the Department of Business Affairs and Consumer Protection and the Office of the City Clerk.

Said privilege shall be constructed in accordance with plans and specifications approved by the Department of Planning and Development and Department of Transportation (Division of Project Development).

This grant of privilege in the public way shall be subject to the provisions of Section 10-28-015 and all other required provisions of the Municipal Code of Chicago.


The grantee shall pay to the City of Chicago as compensation for the privilege #1104661 herein granted the sum of zero (\$.00) per annum in advance.

A 25% penalty will be added for payments received after due date.

The permit holder agrees to hold the City of Chicago harmless for any damage, relocation or replacement costs associated with damage, relocation or removal of private property caused by the City performing work in the public way.

Authority herein given and granted for a period of five (5) years from and after 05/05/2009.

Alderman

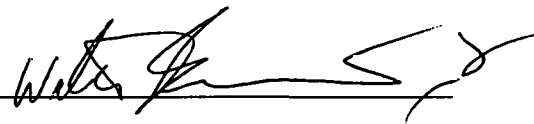

Walter Burnett Jr. 27th Ward





City of Chicago



O2013-4578

Office of the City Clerk

Document Tracking Sheet

Meeting Date:	6/5/2013
Sponsor(s):	Burnett, Walter (27)
Type:	Ordinance
Title:	Grant(s) of privilege in public way for Uncle Bob's Self Storage No. 425
Committee(s) Assignment:	Committee on Transportation and Public Way

ORDINANCE
UNCLE BOB'S SELF STORAGE #425
Acct. No. 378126 - 2
Permit No. 1104477

Be It Ordained by the City Council of the City of Chicago:

SECTION 1. Permission and authority are hereby given and granted to UNCLE BOB'S SELF STORAGE #425, upon the terms and subject to the conditions of this ordinance to maintain and use two (2) sign(s) projecting over the public right-of-way attached to its premises known as 345 N. Western Ave..

Said sign structure(s) measures as follows; along N WESTERN AVE:

One (1) at eight point two five (8.25) feet in length, four point three three (4.33) feet in height and twenty (20) feet above grade level.

One (1) at fourteen (14) feet in length, seven point three three (7.33) feet in height and forty (40) feet above grade level.

The location of said privilege shall be as shown on prints kept on file with the Department of Business Affairs and Consumer Protection and the Office of the City Clerk.

Said privilege shall be constructed in accordance with plans and specifications approved by the Zoning Department - Signs.

This grant of privilege in the public way shall be subject to the provisions of Section 10-28-015 and all other required provisions of the Municipal Code of Chicago.


The grantee shall pay to the City of Chicago as compensation for the privilege #1104477 herein granted the sum of six hundred (\$600.00) per annum in advance.

A 25% penalty will be added for payments received after due date.


The permit holder agrees to hold the City of Chicago harmless for any damage, relocation or replacement costs associated with damage, relocation or removal of private property caused by the City performing work in the public way.

Authority herein given and granted for a period of five (5) years from and after Date of Passage.

Alderman

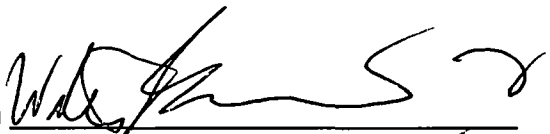

Walter Burnett Jr. 27th Ward

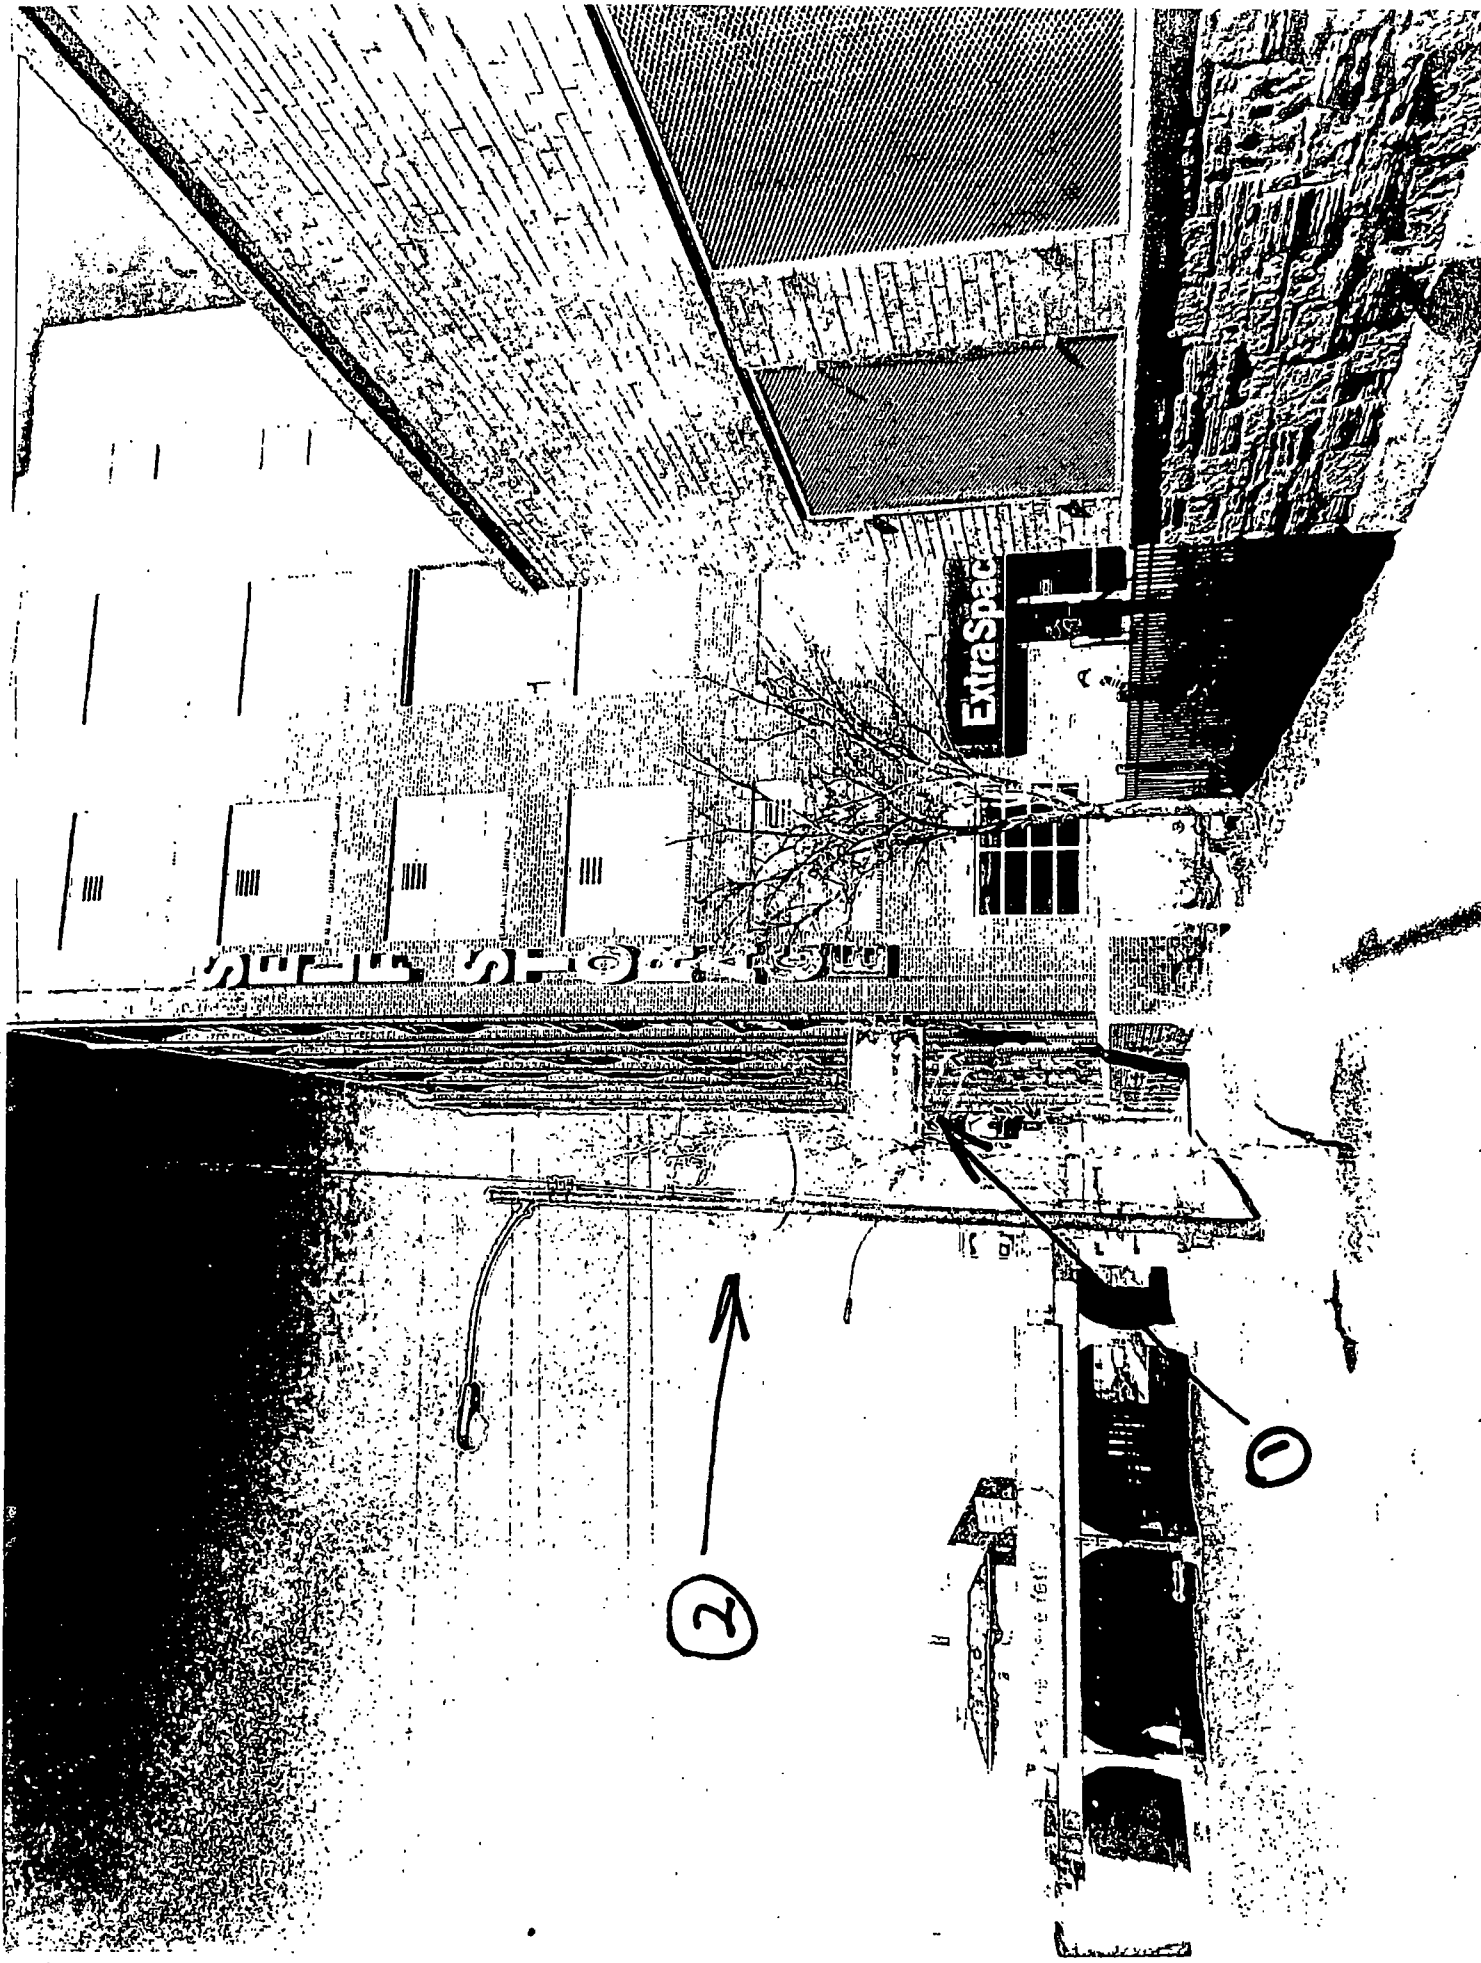



City of Chicago



O2013-4580

Office of the City Clerk

Document Tracking Sheet

Meeting Date:	6/5/2013
Sponsor(s):	Burnett, Walter (27)
Type:	Ordinance
Title:	Grant(s) of privilege in public way for Butterfly
Committee(s) Assignment:	Committee on Transportation and Public Way

ORDINANCE
BUTTERFLY
Acct. No. 294293 - 2
Permit No. 1106348

Be It Ordained by the City Council of the City of Chicago:

SECTION 1. Permission and authority are hereby given and granted to BUTTERFLY, upon the terms and subject to the conditions of this ordinance to construct, install, maintain and use two (2) Door Swing(s) on the public right-of-way adjacent to its premises known as 1139-43 W. Grand Ave..

Said Door Swing(s) at Public Alley measure(s):

One (1) at three (3) feet in length, and three (3) feet in width for a total of nine (9) square feet.

One (1) at four (4) feet in length, and four (4) feet in width for a total of sixteen (16) square feet.

The location of said privilege shall be as shown on prints kept on file with the Department of Business Affairs and Consumer Protection and the Office of the City Clerk.

Said privilege shall be constructed in accordance with plans and specifications approved by the Department of Transportation (Division of Project Development).


This grant of privilege in the public way shall be subject to the provisions of Section 10-28-015 and all other required provisions of the Municipal Code of Chicago.


The grantee shall pay to the City of Chicago as compensation for the privilege #1106348 herein granted the sum of one hundred fifty (\$150.00) per annum in advance.

A 25% penalty will be added for payments received after due date.

The permit holder agrees to hold the City of Chicago harmless for any damage, relocation or replacement costs associated with damage, relocation or removal of private property caused by the City performing work in the public way.

Authority herein given and granted for a period of five (5) years from and after Date of Passage.

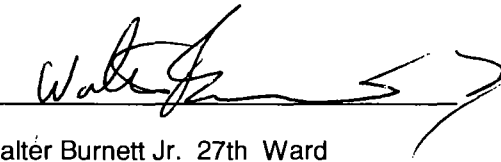Alderman 
Walter Burnett Jr. 27th Ward

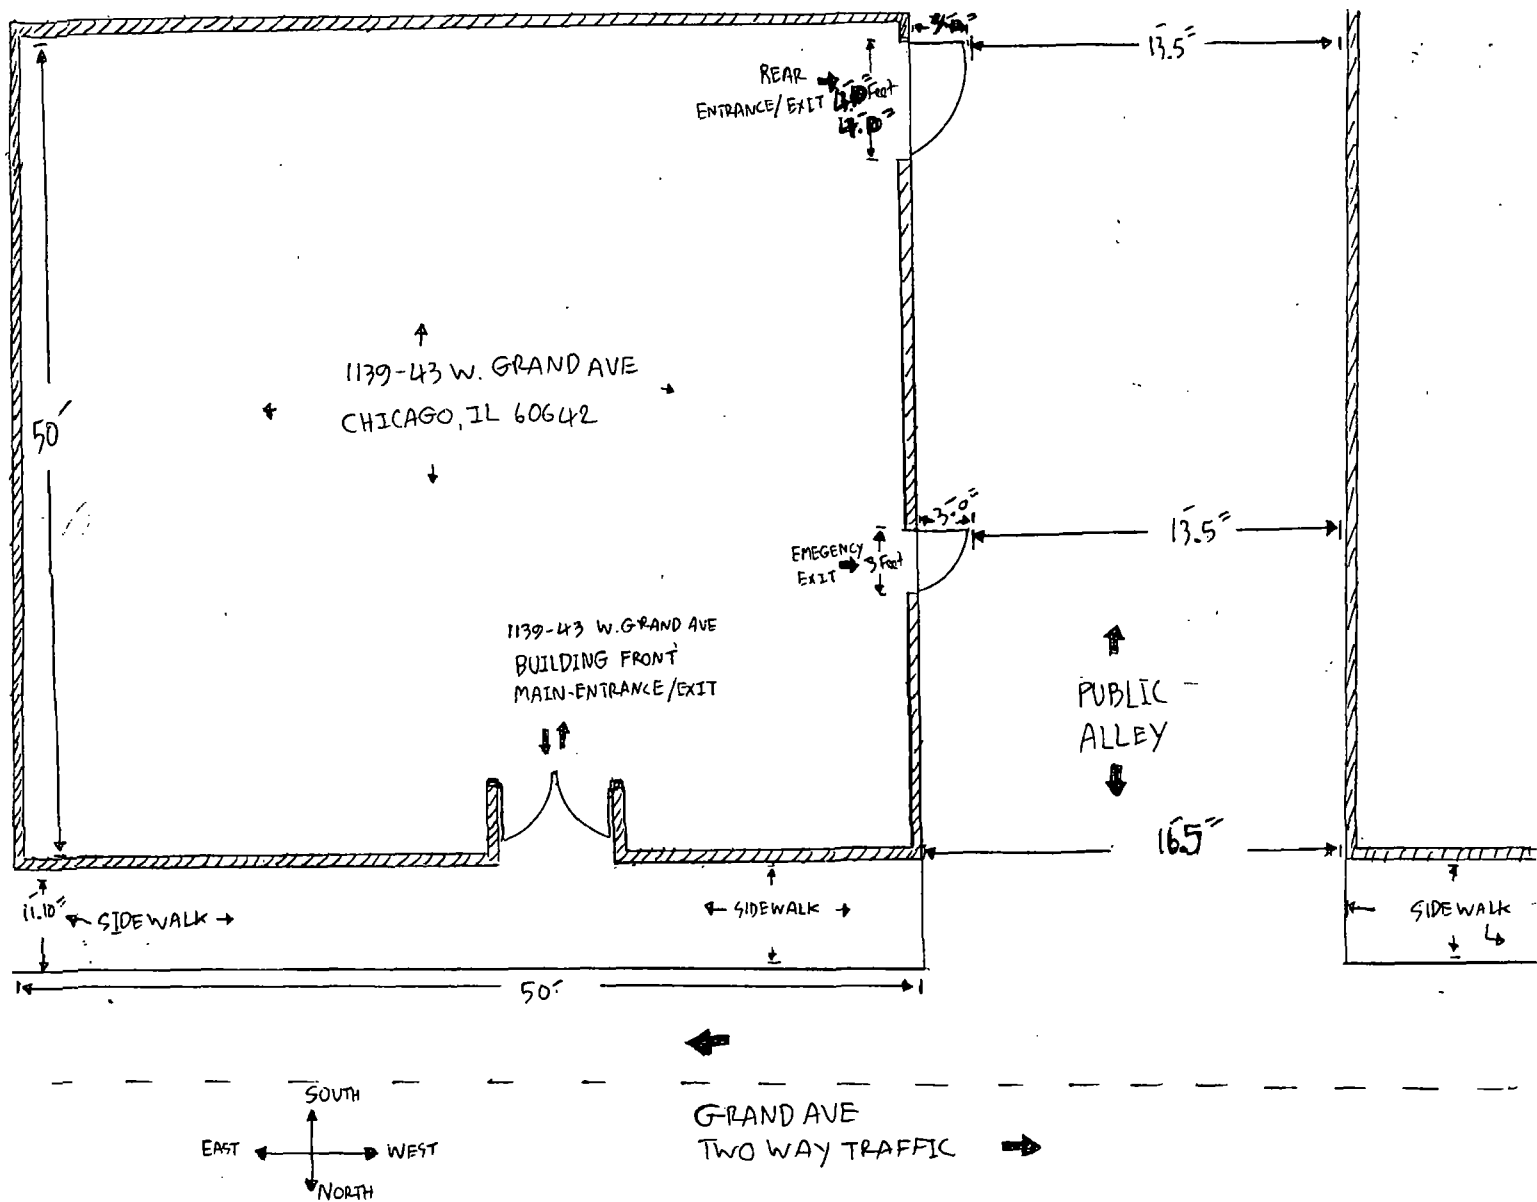



City of Chicago



O2013-4582

Office of the City Clerk

Document Tracking Sheet

Meeting Date:	6/5/2013
Sponsor(s):	Burnett, Walter (27)
Type:	Ordinance
Title:	Grant(s) of privilege in public way for Butterfly - light fixture
Committee(s) Assignment:	Committee on Transportation and Public Way

ORDINANCE
BUTTERFLY
Acct. No. 294293 - 1
Permit No. 1106570

Be It Ordained by the City Council of the City of Chicago:

SECTION 1. Permission and authority are hereby given and granted to BUTTERFLY, upon the terms and subject to the conditions of this ordinance to maintain and use, as now constructed, three (3) Light Fixture(s) projecting over the public right-of-way adjacent to its premises known as 1156 W. Grand Ave..

Said Light Fixture(s) at W. Grand Avenue measure(s):

Three (3) at two (2) feet in length, one (1) foot in width and thirteen point five (13.5) feet above grade level.

The location of said privilege shall be as shown on prints kept on file with the Department of Business Affairs and Consumer Protection and the Office of the City Clerk.

Said privilege shall be constructed in accordance with plans and specifications approved by the Department of Transportation (Division of Project Development).

This grant of privilege in the public way shall be subject to the provisions of Section 10-28-015 and all other required provisions of the Municipal Code of Chicago.


The grantee shall pay to the City of Chicago as compensation for the privilege #1106570 herein granted the sum of eighty-five (\$85.00) per annum in advance.

A 25% penalty will be added for payments received after due date.


The permit holder agrees to hold the City of Chicago harmless for any damage, relocation or replacement costs associated with damage, relocation or removal of private property caused by the City performing work in the public way.

Authority herein given and granted for a period of five (5) years from and after 09/05/2012.

Alderman

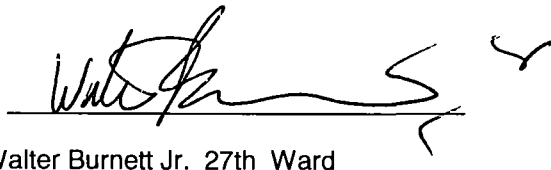A handwritten signature in black ink, appearing to read "Walter Burnett Jr.", is written over a horizontal line. To the right of the signature, there is a small handwritten mark that looks like a checkmark or the number "4".

Walter Burnett Jr. 27th Ward

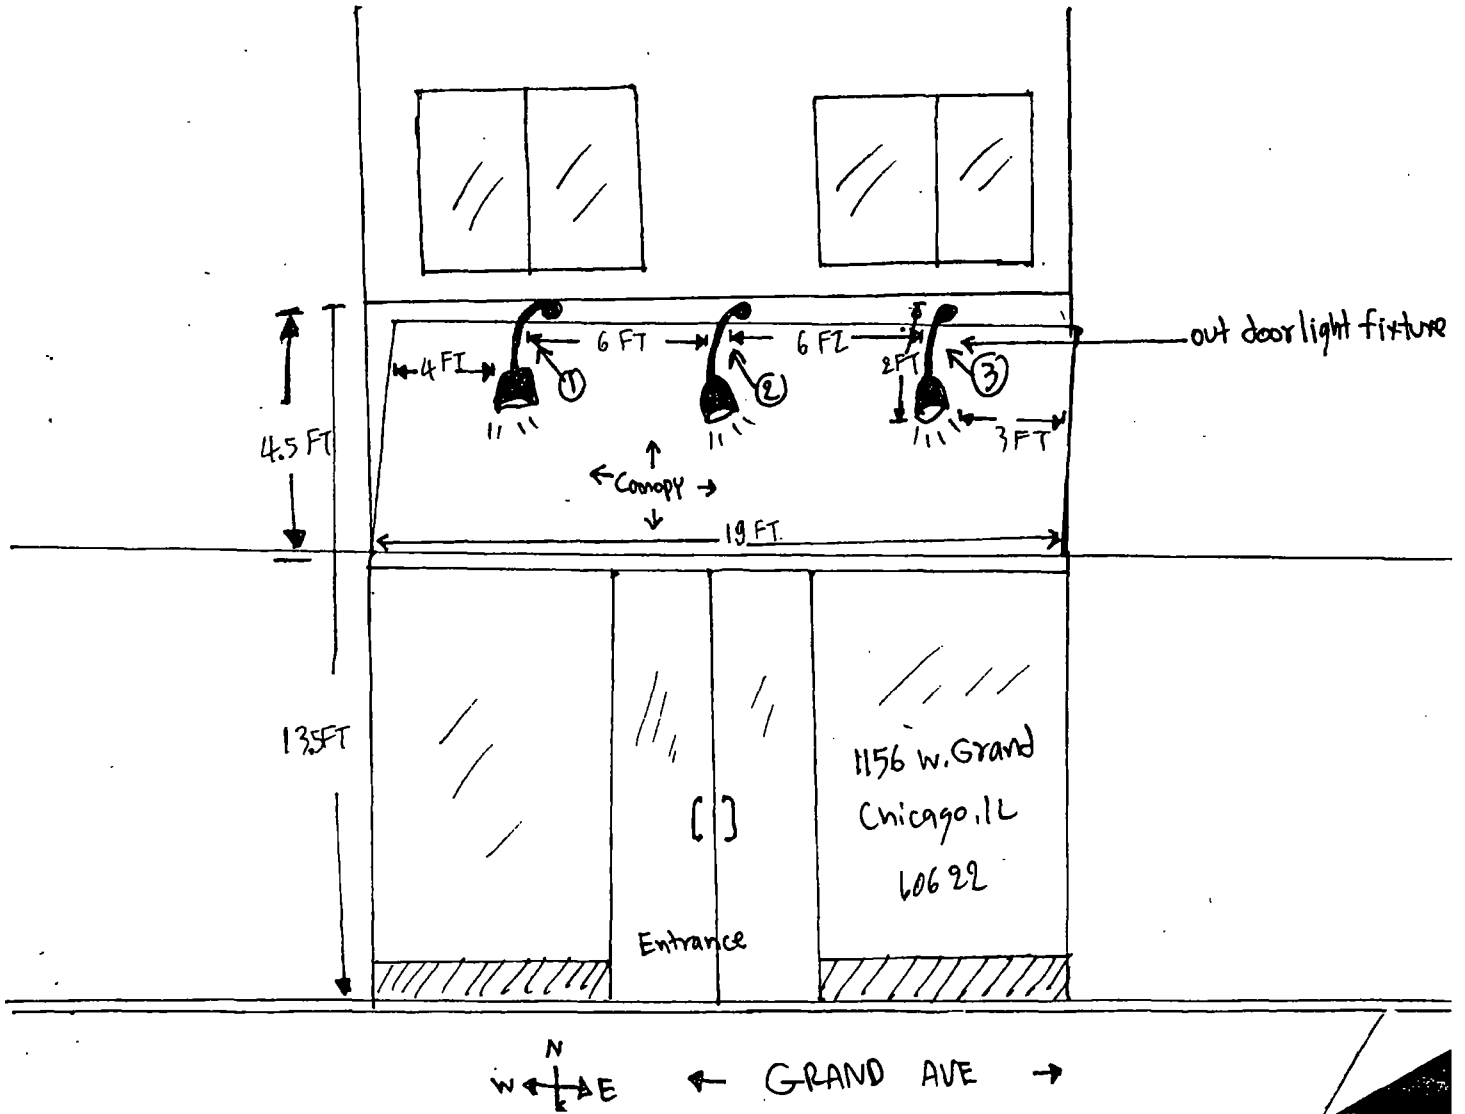



City of Chicago



O2013-4585

Office of the City Clerk

Document Tracking Sheet

Meeting Date:	6/5/2013
Sponsor(s):	Burnett, Walter (27)
Type:	Ordinance
Title:	Grant(s) of privilege in public way for Industrial Council NWHGO
Committee(s) Assignment:	Committee on Transportation and Public Way

ORDINANCE
INDUSTRIAL COUNCIL NWHGO
Acct. No. 274326 - 2
Permit No. 1106910

Be It Ordained by the City Council of the City of Chicago:

SECTION 1. Permission and authority are hereby given and granted to INDUSTRIAL COUNCIL NWHGO, upon the terms and subject to the conditions of this ordinance to maintain and use, as now constructed, five (5) Banner(s) projecting over the public right-of-way adjacent to its premises known as 2010 W. Fulton St..

Said Banner(s) at N. Damen Avenue measure(s):

Five (5) at five (5) feet in length, and three point five (3.5) feet in width for a total of eighty-seven point five (87.5) square feet.

The location of said privilege shall be as shown on prints kept on file with the Department of Business Affairs and Consumer Protection and the Office of the City Clerk.

Said privilege shall be constructed in accordance with plans and specifications approved by the Zoning Department - Signs.

This grant of privilege in the public way shall be subject to the provisions of Section 10-28-015 and all other required provisions of the Municipal Code of Chicago.


The grantee shall pay to the City of Chicago as compensation for the privilege #1106910 herein granted the sum of one hundred seventy-five (\$175.00) per annum in advance.

A 25% penalty will be added for payments received after due date.


The permit holder agrees to hold the City of Chicago harmless for any damage, relocation or replacement costs associated with damage, relocation or removal of private property caused by the City performing work in the public way.

Authority herein given and granted for a period of five (5) years from and after 02/06/2013.

Alderman

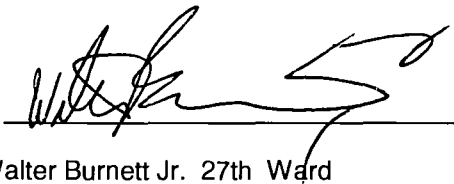A handwritten signature in black ink, appearing to read 'Walter Burnett Jr.', written over a horizontal line.

Walter Burnett Jr. 27th Ward

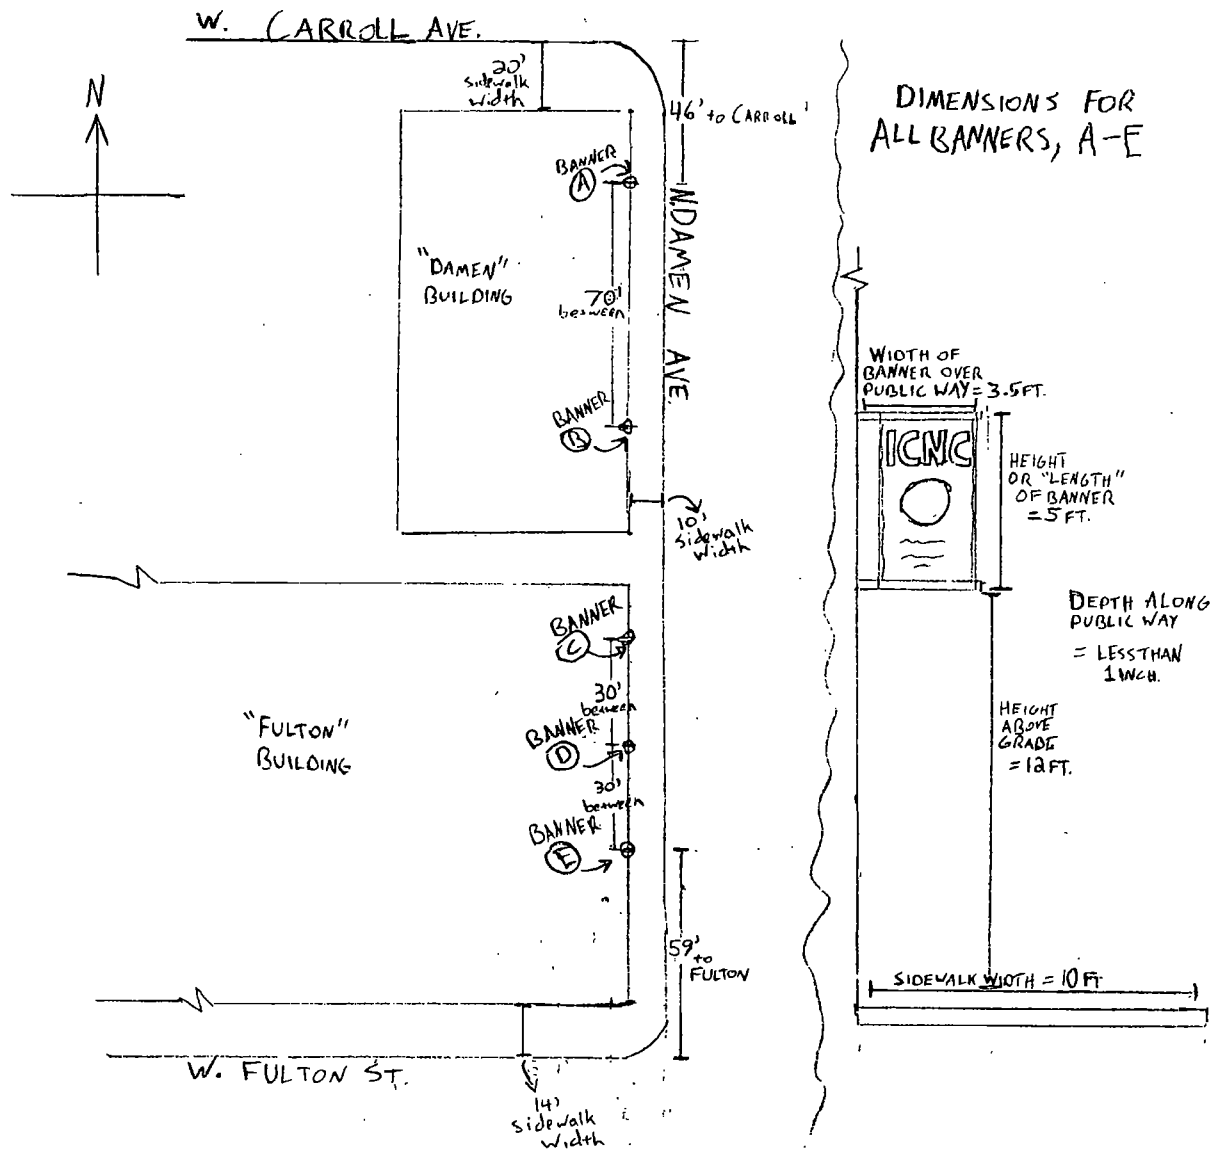



City of Chicago



O2013-4593

Office of the City Clerk

Document Tracking Sheet

Meeting Date:	6/5/2013
Sponsor(s):	Ervin, Jason C. (28)
Type:	Ordinance
Title:	Grant(s) of privilege in public way for Sinai Health System
Committee(s) Assignment:	Committee on Transportation and Public Way

ORDINANCE
SINAI HEALTH SYSTEM
Acct. No. 379117 - 1
Permit No. 1104961

Be It Ordained by the City Council of the City of Chicago:

SECTION 1. Permission and authority are hereby given and granted to SINAI HEALTH SYSTEM, upon the terms and subject to the conditions of this ordinance to construct, install, maintain and use one (1) Manhole(s) under the public right-of-way adjacent to its premises known as 2750 W. 15th St..

Said Manhole(s) at West 15th Place & S. Washtenaw Avenue measure(s):
One (1) at one (1) foot in length, and four (4) feet in width for a total of four (4) square feet.

The location of said privilege shall be as shown on prints kept on file with the Department of Business Affairs and Consumer Protection and the Office of the City Clerk.

Said privilege shall be constructed in accordance with plans and specifications approved by the Department of Transportation (Office of Underground Coordination) and Department of Water Management.


This grant of privilege in the public way shall be subject to the provisions of Section 10-28-015 and all other required provisions of the Municipal Code of Chicago.


The grantee shall pay to the City of Chicago as compensation for the privilege #1104961 herein granted the sum of four hundred (\$400.00) per annum in advance.

A 25% penalty will be added for payments received after due date.

The permit holder agrees to hold the City of Chicago harmless for any damage, relocation or replacement costs associated with damage, relocation or removal of private property caused by the City performing work in the public way.

Authority herein given and granted for a period of five (5) years from and after Date of Passage.

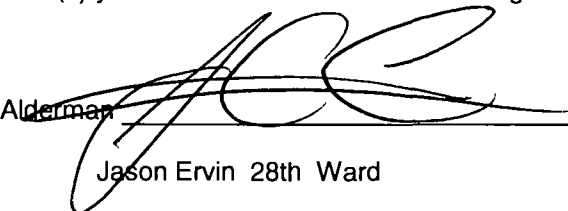
Alderman
Jason Ervin 28th Ward

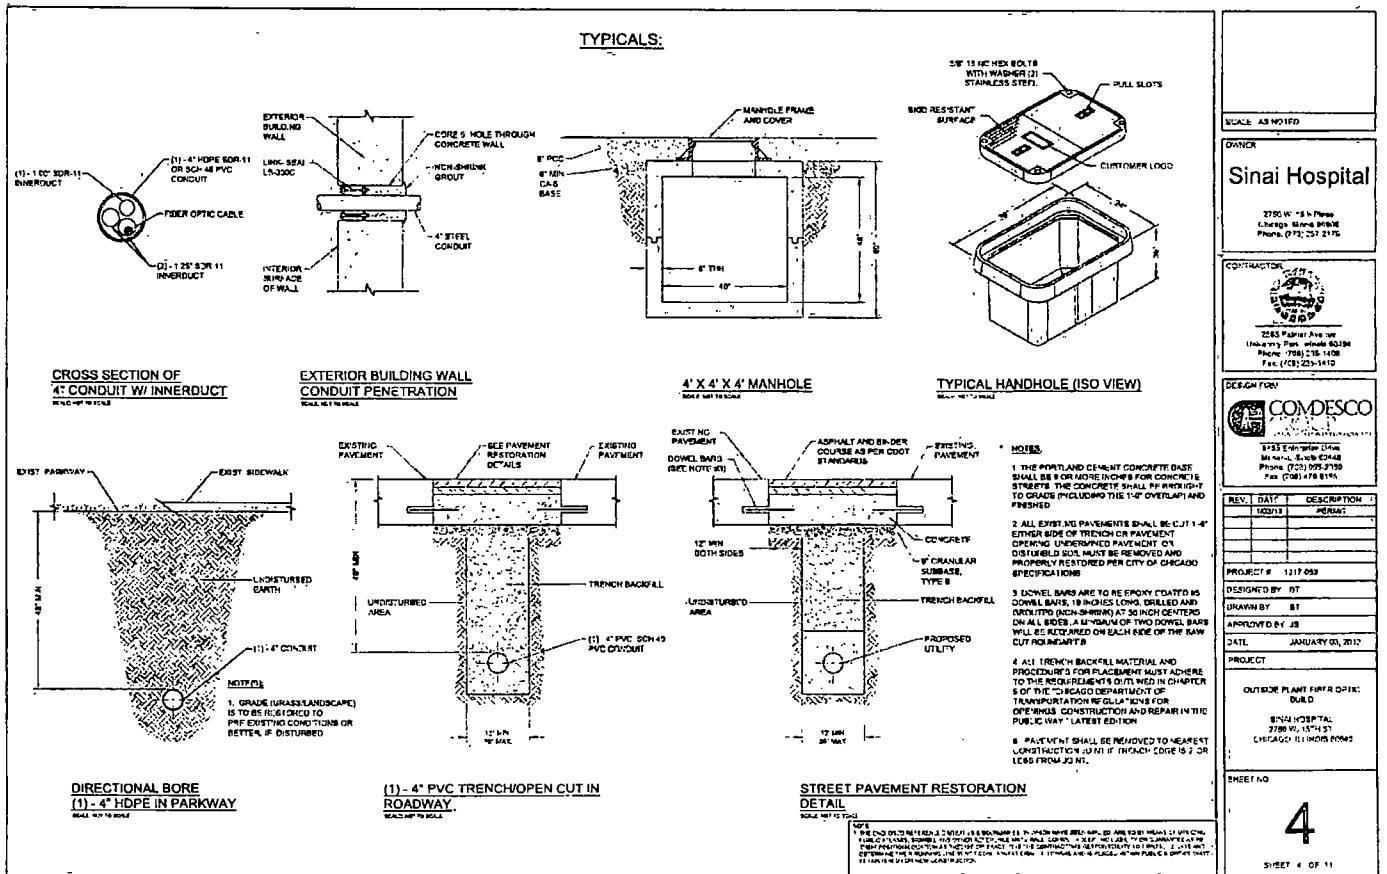



City of Chicago



O2013-4595

Office of the City Clerk

Document Tracking Sheet

Meeting Date:	6/5/2013
Sponsor(s):	Ervin, Jason C. (28)
Type:	Ordinance
Title:	Grant(s) of privilege in public way for Freddie's Lounge
Committee(s) Assignment:	Committee on Transportation and Public Way

ORDINANCE
FREDDIE'S LOUNGE
Acct. No. 78 - 1
Permit No. 1106855

Be It Ordained by the City Council of the City of Chicago:

SECTION 1. Permission and authority are hereby given and granted to FREDDIE'S LOUNGE, upon the terms and subject to the conditions of this ordinance to maintain and use one (1) sign(s) projecting over the public right-of-way attached to its premises known as 5464 W. Madison St..

Said sign structure(s) measures as follows; along W. Madison St.:

One (1) at two point five (2.5) feet in length, three (3) feet in height and nine point three three (9.33) feet above grade level.

The location of said privilege shall be as shown on prints kept on file with the Department of Business Affairs and Consumer Protection and the Office of the City Clerk.

Said privilege shall be constructed in accordance with plans and specifications approved by the Department of Transportation (Division of Project Development) and Zoning Department - Signs.


This grant of privilege in the public way shall be subject to the provisions of Section 10-28-015 and all other required provisions of the Municipal Code of Chicago.


The grantee shall pay to the City of Chicago as compensation for the privilege #1106855 herein granted the sum of one hundred (\$100.00) per annum in advance.

A 25% penalty will be added for payments received after due date.

The permit holder agrees to hold the City of Chicago harmless for any damage, relocation or replacement costs associated with damage, relocation or removal of private property caused by the City performing work in the public way.

Authority herein given and granted for a period of five (5) years from and after 05/14/2013.

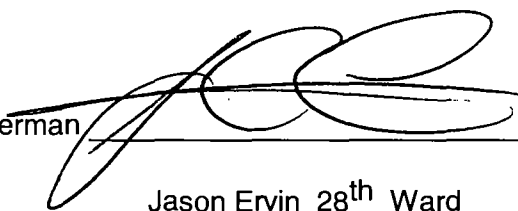Alderman 
Jason Ervin 28th Ward

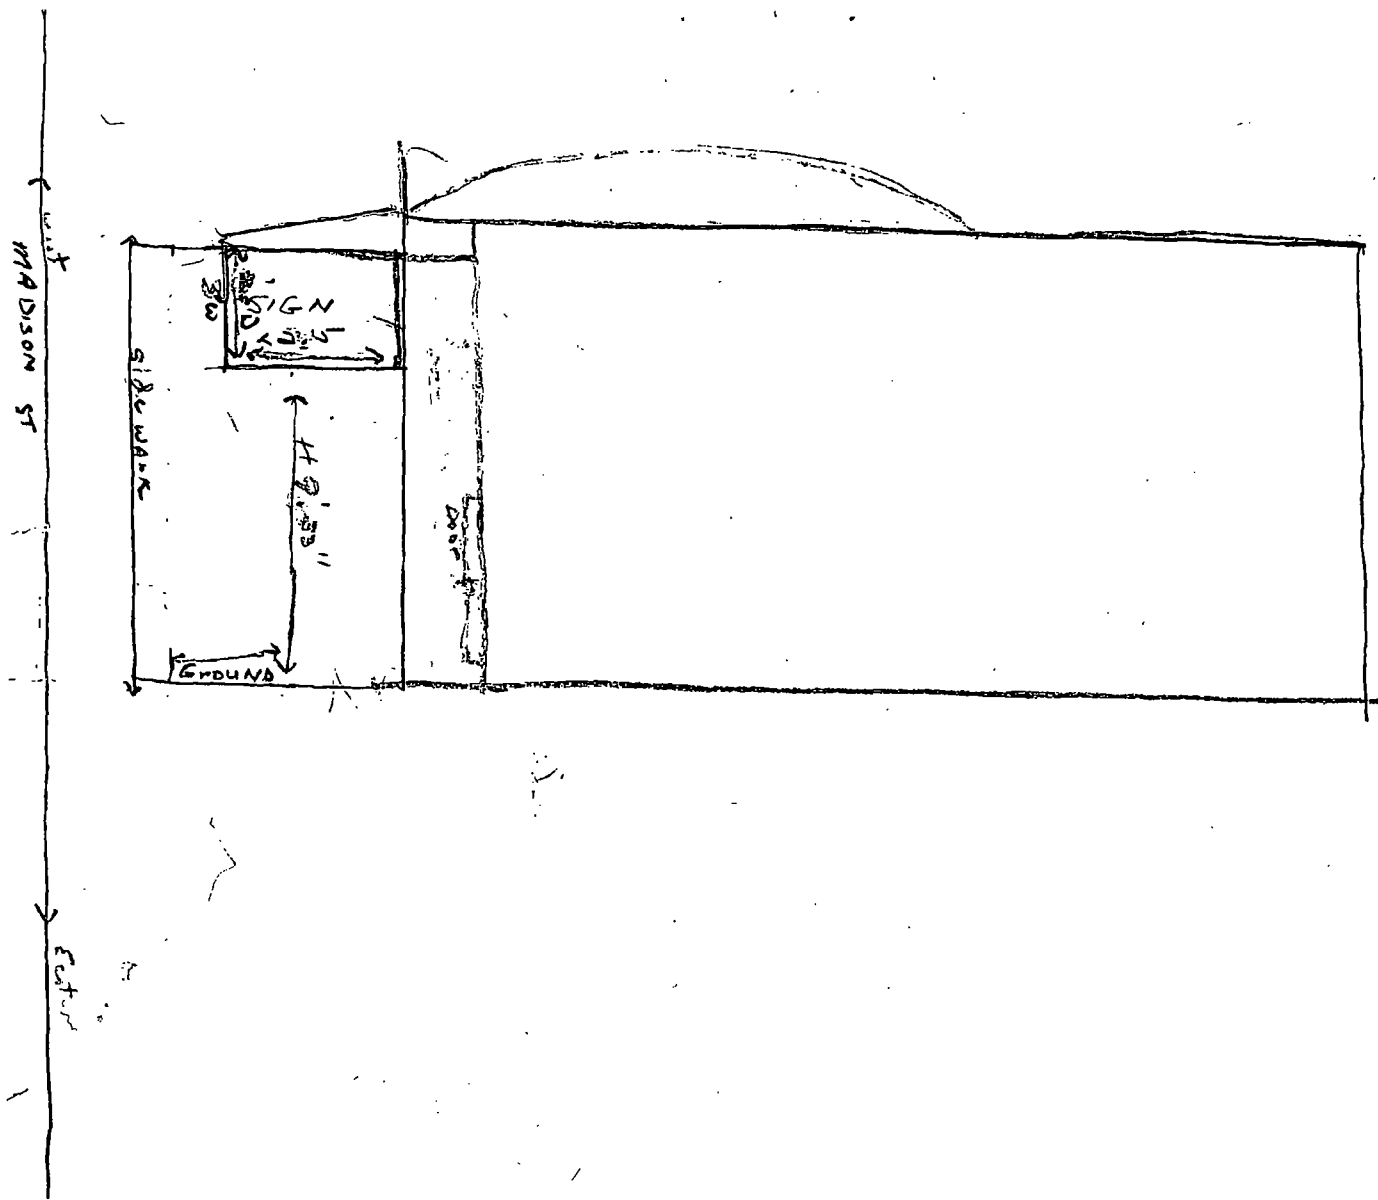



City of Chicago



O2013-4596

Office of the City Clerk

Document Tracking Sheet

Meeting Date:	6/5/2013
Sponsor(s):	Ervin, Jason C. (28)
Type:	Ordinance
Title:	Grant(s) of privilege in public way for Lorraine's Lounge Inc.
Committee(s) Assignment:	Committee on Transportation and Public Way

ORDINANCE
LORRAINE'S LOUNGE, INC.
Acct. No. 54139 - 1
Permit No. 1097891

Be It Ordained by the City Council of the City of Chicago:

SECTION 1. Permission and authority are hereby given and granted to LORRAINE'S LOUNGE, INC., upon the terms and subject to the conditions of this ordinance to maintain and use, as now constructed, two (2) Step(s) on the public right-of-way adjacent to its premises known as 2658 W. 24th St..

Said Step(s) at S. Washtenaw measure(s):

One (1) at six (6) feet in length, and one (1) foot in width for a total of six (6) square feet.

Said Step(s) at W. 24th Street measure(s):

One (1) at six (6) feet in length, and one (1) foot in width for a total of six (6) square feet.

The location of said privilege shall be as shown on prints kept on file with the Department of Business Affairs and Consumer Protection and the Office of the City Clerk.

Said privilege shall be constructed in accordance with plans and specifications approved by the Department of Transportation (Division of Project Development).

This grant of privilege in the public way shall be subject to the provisions of Section 10-28-015 and all other required provisions of the Municipal Code of Chicago.


The grantee shall pay to the City of Chicago as compensation for the privilege #1097891 herein granted the sum of eight hundred (\$800.00) per annum in advance.

A 25% penalty will be added for payments received after due date.

The permit holder agrees to hold the City of Chicago harmless for any damage, relocation or replacement costs associated with damage, relocation or removal of private property caused by the City performing work in the public way.

Authority herein given and granted for a period of five (5) years from and after Date of Passage.

Alderman

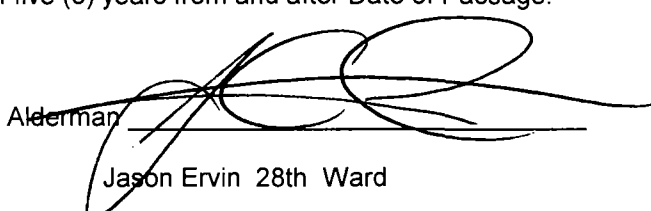
Jason Ervin 28th Ward

ENGINEERING SURVEY
TOPOGRAPHY
BOUNDARY
ALTA & MORTGAGE
CONDOMINIUM


WAYLS SURVEY, LTD. PLAT OF SURVEY OF

1130 SOUTH WABASH AVENUE
CHICAGO, IL 60605
TEL. (312) 834-0189
CELL (708) 785-1985
FAX. (312) 834-0283



LOT 76 IN C.H. & L.J. MCCORMICK'S SUBDIVISION OF BLOCK 6 IN S.J. WALKER'S SUBDIVISION OF THE N.E. 1/4 OF SECTION 25, TOWNSHIP 39 NORTH, RANGE 13, EAST OF THE THIRD PRINCIPAL MERIDIAN, IN COOK COUNTY, ILLINOIS.

COMMONLY KNOWN AS: 2351 SOUTH WASHTENAW AVENUE/2658 WEST 24TH STREET, CHICAGO, ILLINOIS

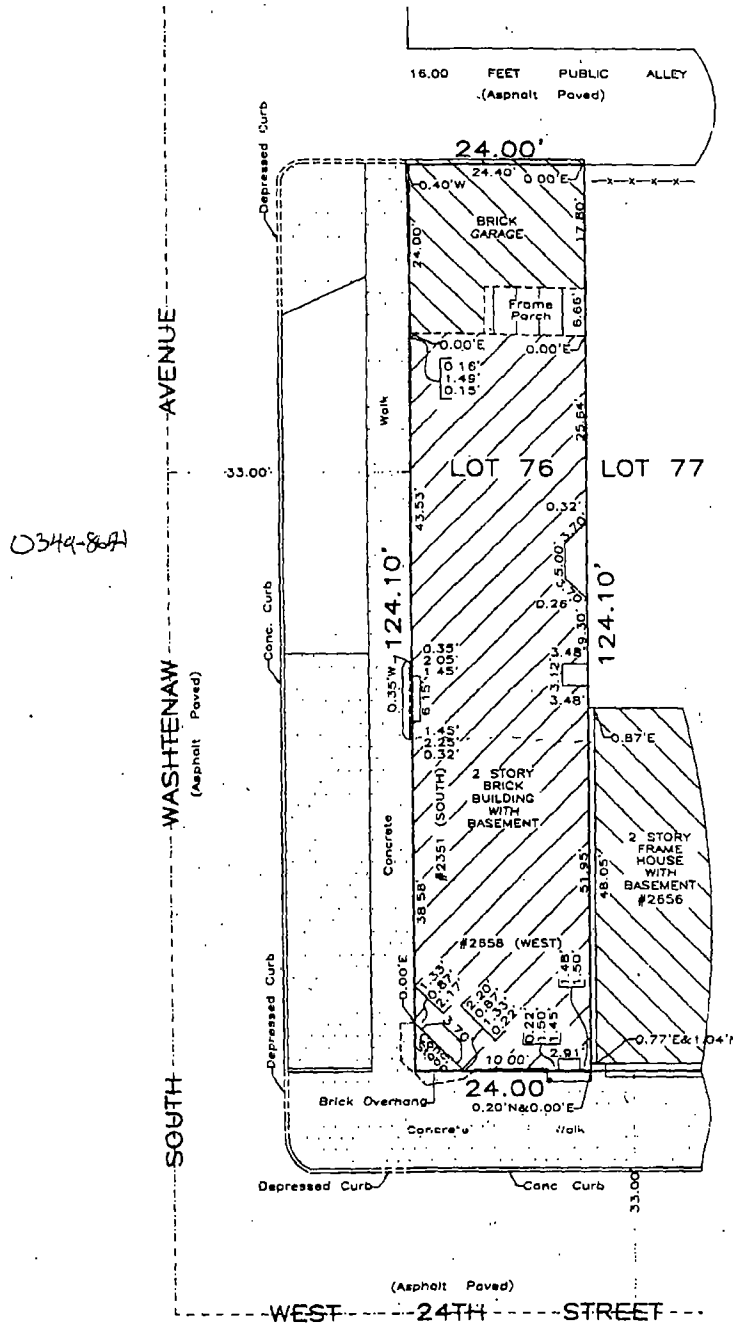

THIS PROFESSIONAL SERVICE CONFORMS TO THE CURRENT ILLINOIS MINIMUM STANDARDS FOR A BOUNDARY SURVEY

THIS SURVEY HAS BEEN ORDERED FOR SURFACE DIMENSIONS ONLY, NOT FOR ELEVATIONS. THIS IS NOT AN ALTA SURVEY.

LEGAL DESCRIPTION SHOWN ON THE PLAT HEREON DRAWN IS A COPY OF THE ORDER, AND FOR ACCURACY IT SHOULD BE COMPARED WITH THE TITLE OR DEED

DIMENSIONS ARE NOT TO BE ASSUMED FROM SCALING

FOR BUILDING LINES, EASEMENTS AND OTHER RESTRICTIONS NOT SHOWN HEREON, REFER TO YOUR DEED, TITLE POLICY AND LOCAL ZONING ORDINANCE, ETC

FIELDWORK JA & JA
CAD. RP

DIMENSIONS ARE NOT TO BE ASSUMED FROM SCALING

ORDER NO. 7618-2010
SCALE: 1 INCH = 15 FEET
DATE DECEMBER 22, 2010
ORDERED BY: EDDY GORDON

STATE OF ILLINOIS: 33
COUNTY OF COOK: 33

WE, WAYLS SURVEY, LTD. do hereby certify that we have surveyed the above described property and that the plat hereon drawn is a correct representation of said survey.

SIGNATURE *Hutton F. Donaldson*
PROFESSIONAL LAND SURVEYOR NO. 0035-002811
MY LICENSE EXPIRES 11/30/2012





City of Chicago



O2013-4602

Office of the City Clerk

Document Tracking Sheet

Meeting Date:	6/5/2013
Sponsor(s):	Graham, Deborah L. (29)
Type:	Ordinance
Title:	Grant(s) of privilege in public way for Uncle Bob's Self Storage No. 424 -banner
Committee(s) Assignment:	Committee on Transportation and Public Way

ORDINANCE
UNCLE BOB'S SELF STORAGE #424
Acct. No. 378126 - 1
Permit No. 1104533

Be It Ordained by the City Council of the City of Chicago:

SECTION 1. Permission and authority are hereby given and granted to UNCLE BOB'S SELF STORAGE #424, upon the terms and subject to the conditions of this ordinance to construct, install, maintain and use four (4) Banner(s) projecting over the public right-of-way adjacent to its premises known as 2051 N. Austin Ave..

Said Banner(s) at N. Austin Avenue measure(s):

Four (4) at one point eight three (1.83) foot in length, and four point six seven (4.67) feet in width for a total of thirty-four point one eight (34.18) square feet.

The location of said privilege shall be as shown on prints kept on file with the Department of Business Affairs and Consumer Protection and the Office of the City Clerk.

Said privilege shall be constructed in accordance with plans and specifications approved by the Zoning Department - Signs.

This grant of privilege in the public way shall be subject to the provisions of Section 10-28-015 and all other required provisions of the Municipal Code of Chicago.


The grantee shall pay to the City of Chicago as compensation for the privilege #1104533 herein granted the sum of fifty (\$50.00) per annum in advance.

A 25% penalty will be added for payments received after due date.

The permit holder agrees to hold the City of Chicago harmless for any damage, relocation or replacement costs associated with damage, relocation or removal of private property caused by the City performing work in the public way.

Authority herein given and granted for a period of five (5) years from and after Date of Passage.

Alderman

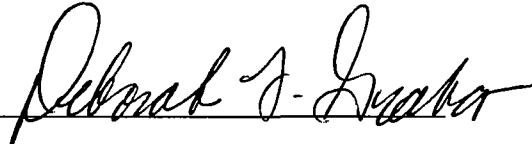

Deborah Graham 29th Ward

PENNANT SIGN FOUR (4) REQUIRED

SCALE 3/4" = 1'

SIGN 3



FLEX FACE SPECIFICATIONS

- 1 NEW PENNANT TO BE DOUBLE FACED
WHITE FLEX WITH APPLIED GRAPHICS.
POLE POCKETS ON TOP & BOTTOM TO
ACCOMMODATE EXISTING SUPPORTS

COLOR SCHEDULE

	Blue Colorcode 2870 3630-157 Sultan Blue Vinyl		White
	Yellow 3630-025 vinyl		Flat black



**Houston
Dallas**

Houston Corporate Office
5225 Katy Freeway, Suite 350
Houston, Texas 77007
713-977-7900
Fax: 713-977-7903

Dallas Regional Office
2220 San Jacinto Blvd.
Suite 365
Denton, Texas 76205
940-380-9153
FAX: 940-380-9395

**Uncle Bob's
self storage**


Address: #424
2051 N Austin Ave
City: Chicago, IL 60639
State: IL 60639
Account Rep: B. LeGRUE
Sales Rep: M.J. DeNARDI

APPROVALS
CLIENT _____
DESIGN _____
PROD. _____
Designer: PETER CARDINAL

Design No. US162684 R3

DATE 11-20-12

Rev Date: 11-28-12

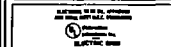

7:14

The purchaser agrees to hold the seller harmless against any claims for damages which may result as a result of drilling for poles and foundations, including but not limited to power, gas lines or any underground structures which the purchaser or others may cause to be damaged.

THIS DESIGN AND ENGINEERING IS SUBMITTED AS OUR PROPOSAL, AND THE RIGHT TO USE OR EXHIBIT IN ANY FORM, IS NOT AUTHORIZED WITHOUT WRITTEN PERMISSION BY US SIGNS.



City of Chicago



O2013-4604

Office of the City Clerk Document Tracking Sheet

Meeting Date:	6/5/2013
Sponsor(s):	Graham, Deborah L. (29)
Type:	Ordinance
Title:	Grant(s) of privilege in public way for Uncle Bob's Self Storage No. 424 - sign
Committee(s) Assignment:	Committee on Transportation and Public Way

ORDINANCE
UNCLE BOB'S SELF STORAGE #424
Acct. No. 378126 - 1
Permit No. 1104531

Be It Ordained by the City Council of the City of Chicago:

SECTION 1. Permission and authority are hereby given and granted to UNCLE BOB'S SELF STORAGE #424, upon the terms and subject to the conditions of this ordinance to maintain and use three (3) sign(s) projecting over the public right-of-way attached to its premises known as 2051 N. Austin Ave..

Said sign structure(s) measures as follows; along N. Austin Avenue:

One (1) at nineteen point seven five (19.75) feet in length, four point five (4.5) feet in height and twenty (20) feet above grade level.

One (1) at ten (10) feet in length, five point three three (5.33) feet in height and twenty-two (22) feet above grade level.

One (1) at four point five (4.5) feet in length, four point five (4.5) feet in height and twenty (20) feet above grade level.

The location of said privilege shall be as shown on prints kept on file with the Department of Business Affairs and Consumer Protection and the Office of the City Clerk.

Said privilege shall be constructed in accordance with plans and specifications approved by the Department of Transportation (Division of Project Development) and Zoning Department - Signs.

This grant of privilege in the public way shall be subject to the provisions of Section 10-28-015 and all other required provisions of the Municipal Code of Chicago.


The grantee shall pay to the City of Chicago as compensation for the privilege #1104531 herein granted the sum of seven hundred (\$700.00) per annum in advance.

A 25% penalty will be added for payments received after due date.

The permit holder agrees to hold the City of Chicago harmless for any damage, relocation or replacement costs associated with damage, relocation or removal of private property caused by the City performing work in the public way.

Authority herein given and granted for a period of five (5) years from and after Date of Passage.

Alderman

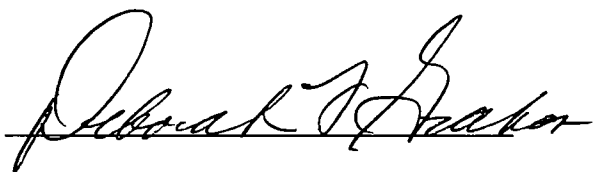A handwritten signature in black ink, appearing to read "Deborah Graham", written over a horizontal line.

Deborah Graham 29th Ward

LED FACE LIT RACEWAY MOUNTED CHANNEL LETTER SET STACKED (BLUE) SIX PIECE LOGO

NAME

A

B

C

D

E

SOFT

UR-STBL-PWOL-54

4'-6"

19'-6 1/4"

4'-1 1/4"

2'-0"

1'-3 1/4"

90

Uncle Bob's
self storage

EXPLODED DETAIL

Uncle Bob's
self storage

SPECIFICATIONS

1

NON-CORROSIVE INSTALLATION HARDWARE:
SEE DETAIL

2

5" FABRICATED ALUMINUM LETTER RETURNS
PAINTED BLACK
PAINT INTERIOR WITH LIGHT ENHANCING PAINT

3

1" BLACK TRIM CAP

4

FLAT ALUMINUM BACK WELDED TO RETURNS

5

1/4" THICK METAL FLAT BAR FOR
A SECURE INSTALLATION

6

LED DIODE MODULE WHITE

7

3/16" THICK PLEX FACE
WHITE WITH 1ST SURFACE VINYL

8

LOW VOLTAGE ELECTRONIC TRANSFORMER
MOUNTED IN A 7 1/4" X 7 1/4" EXTRUDED .050
ALUM. RACEWAY SUPPORT/WIRING BOX
PAINTED TO MATCH FASCIA

9

VISIBLE CUT-OFF SWITCH WITH FLIP-UP COVER

10

1/4" WEEP HOLES (2) TWO PER LETTER

11

GROUNDING WALL PASS-THRU
SEALED WATER TIGHT

SIDE SECTION VIEW

1

2

3

4

5

6

7

8

9

10

11

MOUNTING DETAIL

Thru-Bolt Mounting

METAL STUD

PULL NEW STUD FROM OTHER SIDE OF WALL

Hanger Bolts

WOOD STUD

1/2" WOOD STUD

Reverse Toggle Bolt Mounting

WOOD STUD

Masonry Lag Bolt Mounting

MASONRY

COLOR SCHEDULE

PMS 293 C

BLUE COLORKOTE 2870

3630-157 SULTAN BLUE VINYL

PMS 605 C

YELLOW 3630-025 VINYL

WHITE

BLACK

US SIGNS

Houston
Dallas

Houston Corporate Office
5225 Katy Freeway, Suite 350
Houston, Texas 77007
713-977-7900
Fax 713-977-7903

Dallas Regional Office
2220 San Jacinto Blvd.
Suite 365
Denton, Texas 76205
940-380-9153
Fax: 940-380-9395

Uncle Bob's
self storage

Address: #424
2051 N Austin Ave
City: Chicago, IL 60639
State: IL 60639
Account Rep: B. LeGRUE
Sales Rep: M.J. DeNARDO
APPROVALS
CLIENT
DESIGN
PROD.
Designer: PETER CARDINAL
Design No. Us162684 R3
DATE 11-20-12
Rev. Date: 11-28-12
9:14
The purchaser agrees to hold the author responsible
against any claims for actions for damages which
may occur as a result of the use of the plans and
specifications, including but not limited to, errors,
omissions or any other negligent or intentional
conduct of the author or others may claim liability



City of Chicago



O2013-4605

Office of the City Clerk

Document Tracking Sheet

Meeting Date:	6/5/2013
Sponsor(s):	Graham, Deborah L. (29)
Type:	Ordinance
Title:	Grant(s) of privilege in public way for Apple Food Mart
Committee(s) Assignment:	Committee on Transportation and Public Way

ORDINANCE
APPLE FOOD MART
Acct. No. 273514 - 1
Permit No. 1106793

Be It Ordained by the City Council of the City of Chicago:

SECTION 1. Permission and authority are hereby given and granted to APPLE FOOD MART, upon the terms and subject to the conditions of this ordinance to maintain and use one (1) sign(s) projecting over the public right-of-way attached to its premises known as 5255 W. Madison St..

Said sign structure(s) measures as follows; along W. Madison St.:

One (1) at ten (10) feet in length, four (4) feet in height and eleven (11) feet above grade level.

The location of said privilege shall be as shown on prints kept on file with the Department of Business Affairs and Consumer Protection and the Office of the City Clerk.

Said privilege shall be constructed in accordance with plans and specifications approved by the Department of Transportation (Division of Project Development) and Zoning Department - Signs.

This grant of privilege in the public way shall be subject to the provisions of Section 10-28-015 and all other required provisions of the Municipal Code of Chicago.

The grantee shall pay to the City of Chicago as compensation for the privilege #1106793 herein granted the sum of three hundred (\$300.00) per annum in advance.

A 25% penalty will be added for payments received after due date.

The permit holder agrees to hold the City of Chicago harmless for any damage, relocation or replacement costs associated with damage, relocation or removal of private property caused by the City performing work in the public way.

Authority herein given and granted for a period of five (5) years from and after 11/13/2012.

Alderman



Deborah Graham 29th Ward





City of Chicago



O2013-4610

Office of the City Clerk

Document Tracking Sheet

Meeting Date:	6/5/2013
Sponsor(s):	Graham, Deborah L. (29)
Type:	Ordinance
Title:	Grant(s) of privilege in public way for Little Folks Cottage Inc.
Committee(s) Assignment:	Committee on Transportation and Public Way

ORDINANCE
LITTLE FOLKS COTTAGE INC
Acct. No. 29327 - 1
Permit No. 1106240

Be It Ordained by the City Council of the City of Chicago:

SECTION 1. Permission and authority are hereby given and granted to LITTLE FOLKS COTTAGE INC, upon the terms and subject to the conditions of this ordinance to maintain and use two (2) sign(s) projecting over the public right-of-way attached to its premises known as 5926 W. Madison St..

Said sign structure(s) measures as follows; along W. Madison:

One (1) at five point one (5.1) feet in length, seven (7) feet in height and nine (9) feet above grade level.

One (1) at seven (7) feet in length, one point two (1.2) feet in height and nine (9) feet above grade level.

The location of said privilege shall be as shown on prints kept on file with the Department of Business Affairs and Consumer Protection and the Office of the City Clerk.

Said privilege shall be constructed in accordance with plans and specifications approved by the Department of Transportation (Division of Project Development) and Zoning Department - Signs.

This grant of privilege in the public way shall be subject to the provisions of Section 10-28-015 and all other required provisions of the Municipal Code of Chicago.


The grantee shall pay to the City of Chicago as compensation for the privilege #1106240 herein granted the sum of four hundred (\$400.00) per annum in advance.

A 25% penalty will be added for payments received after due date.


The permit holder agrees to hold the City of Chicago harmless for any damage, relocation or replacement costs associated with damage, relocation or removal of private property caused by the City performing work in the public way.

Authority herein given and granted for a period of five (5) years from and after 05/14/2013.

Alderman

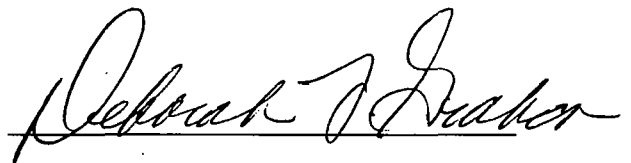

Deborah Graham 29th Ward

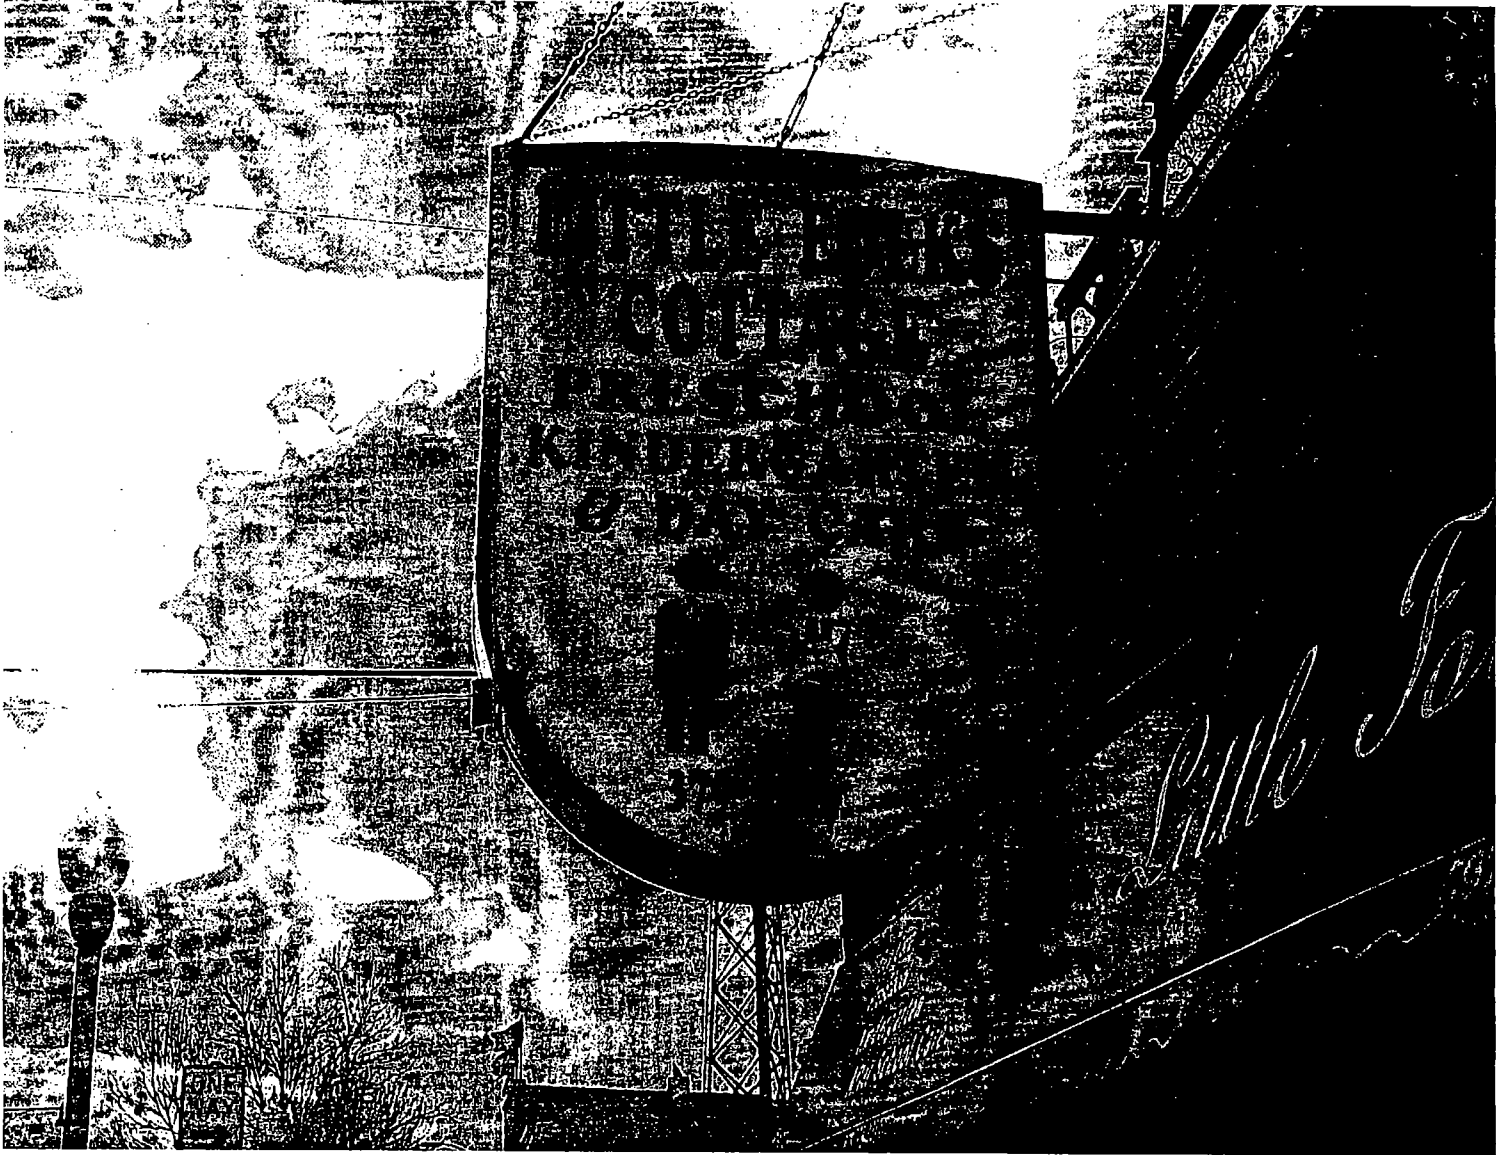



City of Chicago



O2013-4613

Office of the City Clerk

Document Tracking Sheet

Meeting Date:	6/5/2013
Sponsor(s):	Graham, Deborah L. (29)
Type:	Ordinance
Title:	Grant(s) of privilege in public way for His and Hers Barber School
Committee(s) Assignment:	Committee on Transportation and Public Way

ORDINANCE
HIS AND HERS BARBER SCHOOL
Acct. No. 203742 - 1
Permit No. 1106569

Be It Ordained by the City Council of the City of Chicago:

SECTION 1. Permission and authority are hereby given and granted to HIS AND HERS BARBER SCHOOL, upon the terms and subject to the conditions of this ordinance to maintain and use one (1) sign(s) projecting over the public right-of-way attached to its premises known as 5355 W. Madison St..

Said sign structure(s) measures as follows; along W. Madison:
One (1) at seven (7) feet in length, twelve (12) feet in height and twelve (12) feet above grade level.

The location of said privilege shall be as shown on prints kept on file with the Department of Business Affairs and Consumer Protection and the Office of the City Clerk.

Said privilege shall be constructed in accordance with plans and specifications approved by the Department of Transportation (Division of Project Development) and Zoning Department - Signs.


This grant of privilege in the public way shall be subject to the provisions of Section 10-28-015 and all other required provisions of the Municipal Code of Chicago.


The grantee shall pay to the City of Chicago as compensation for the privilege #1106569 herein granted the sum of three hundred (\$300.00) per annum in advance.

A 25% penalty will be added for payments received after due date.

The permit holder agrees to hold the City of Chicago harmless for any damage, relocation or replacement costs associated with damage, relocation or removal of private property caused by the City performing work in the public way.

Authority herein given and granted for a period of five (5) years from and after 05/14/2013.

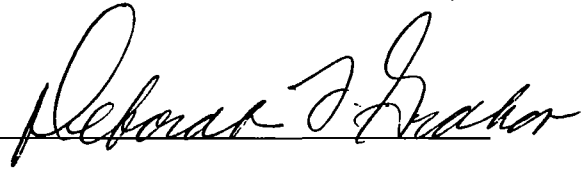Alderman 
Deborah Graham 29th Ward

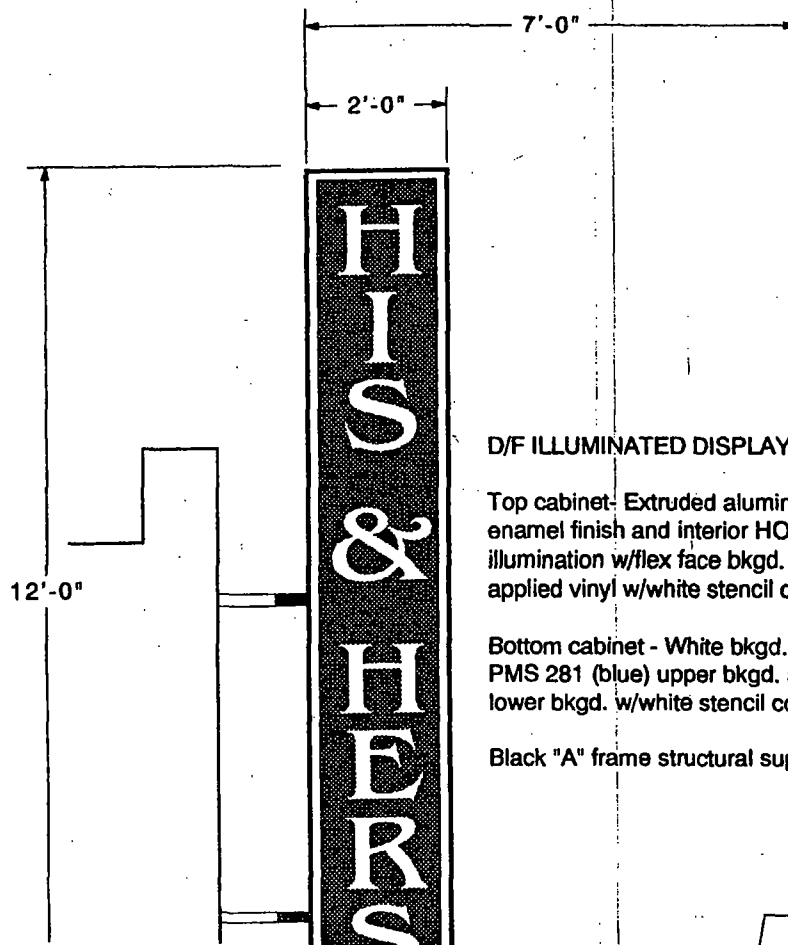


D/F ILLUMINATED DISPLAY

Top cabinet- Extruded aluminum with white enamel finish and interior HO fluorescent illumination w/flex face bkgd. - PMS 187 (red) applied vinyl w/white stencil copy.

Bottom cabinet - White bkgd. flex face bkgd. w/ PMS 281 (blue) upper bkgd. and PMS 187 (red), lower bkgd. w/white stencil copy.

Black "A" frame structural support.

12"H

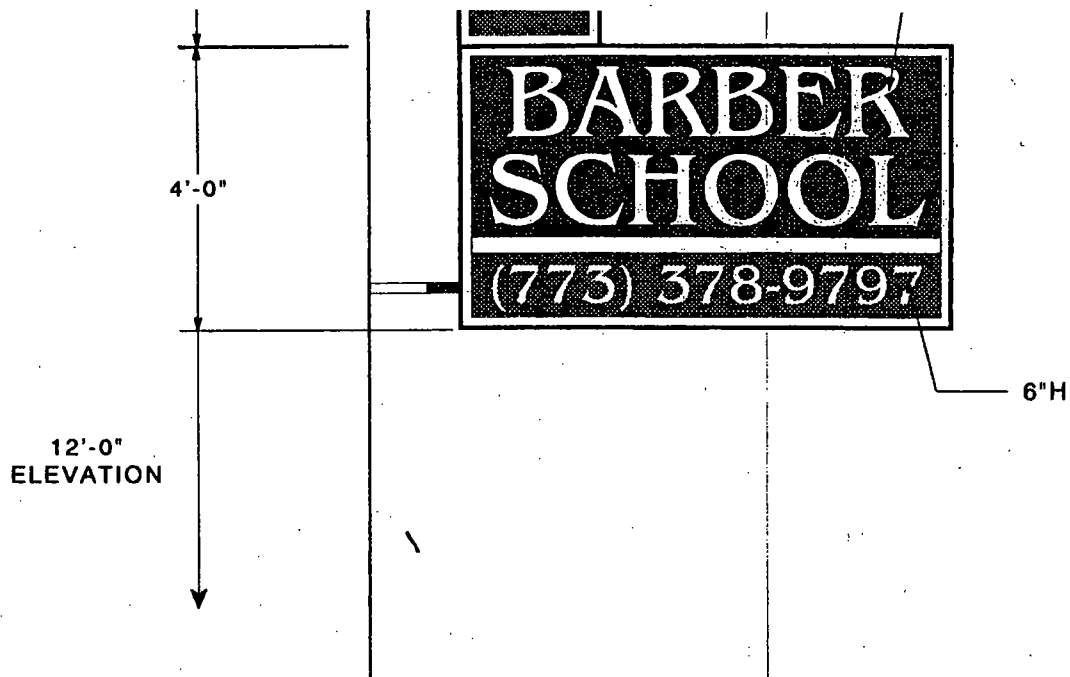

THIS IS A COMPUTER GENERATED
RENDERING. COLOR MAY NOT MATCH
EXACTLY WITH SPECIFIED COLORS



Date

This is an original drawing created by White
Way Sign for a project being planned for
you. It is not to be shown to anyone outside
your organization, nor copied, reproduced,
or exhibited in any fashion. ©



WHITE WAY SIGN COMPANY
1317 N. CLYBOURN CHI, IL. 60610 312/642-6580
FAX 312/642-0272

Job Description

Location

City



City of Chicago



O2013-4616

Office of the City Clerk

Document Tracking Sheet

Meeting Date:	6/5/2013
Sponsor(s):	Graham, Deborah L. (29)
Type:	Ordinance
Title:	Grant(s) of privilege in public way for Prestige Food & Liquors
Committee(s) Assignment:	Committee on Transportation and Public Way

ORDINANCE
PRESTIGE FOOD & LIQUORS
Acct. No. 6915 - 1
Permit No. 1106871

Be It Ordained by the City Council of the City of Chicago:

SECTION 1. Permission and authority are hereby given and granted to PRESTIGE FOOD & LIQUORS, upon the terms and subject to the conditions of this ordinance to maintain and use one (1) sign(s) projecting over the public right-of-way attached to its premises known as 5439 W. Madison St..

Said sign structure(s) measures as follows; along W. MADISON:

One (1) at eight point six six (8.66) feet in length, point six six (.66) feet in height and twelve (12) feet above grade level.

The location of said privilege shall be as shown on prints kept on file with the Department of Business Affairs and Consumer Protection and the Office of the City Clerk.

Said privilege shall be constructed in accordance with plans and specifications approved by the Department of Transportation (Division of Project Development) and Zoning Department - Signs.

This grant of privilege in the public way shall be subject to the provisions of Section 10-28-015 and all other required provisions of the Municipal Code of Chicago.


The grantee shall pay to the City of Chicago as compensation for the privilege #1106871 herein granted the sum of one hundred (\$100.00) per annum in advance.

A 25% penalty will be added for payments received after due date.

The permit holder agrees to hold the City of Chicago harmless for any damage, relocation or replacement costs associated with damage, relocation or removal of private property caused by the City performing work in the public way.

Authority herein given and granted for a period of five (5) years from and after 05/14/2013.

Alderman

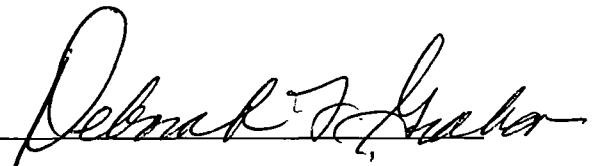A handwritten signature in black ink, appearing to read "Deborah Graham", written over a horizontal line.

Deborah Graham 29th Ward

NAME: Prestige Food & Liquors


Acct #: 6915

Permit #: 1069542

Address: 5439 W. MADISON ST
CHICAGO, IL

TYPE: SIGN - 1 - PERMIT

Height
6.6 ft.

 

width 9 ft



City of Chicago



O2013-4620

Office of the City Clerk

Document Tracking Sheet

Meeting Date:	6/5/2013
Sponsor(s):	Reboyas, Ariel (30)
Type:	Ordinance
Title:	Grant(s) of privilege in public way for Madrid Jewelry Inc.
Committee(s) Assignment:	Committee on Transportation and Public Way

ORDINANCE
MADRID JEWELRY, INC.
Acct. No. 369838 - 2
Permit No. 1106821

Be It Ordained by the City Council of the City of Chicago:

SECTION 1. Permission and authority are hereby given and granted to MADRID JEWELRY, INC., upon the terms and subject to the conditions of this ordinance to maintain and use one (1) sign(s) projecting over the public right-of-way attached to its premises known as 4040 W. North Ave..

Said sign structure(s) measures as follows; along W. North Ave.:
One (1) at eight (8) feet in length, four (4) feet in height and fifteen (15) feet above grade level.

The location of said privilege shall be as shown on prints kept on file with the Department of Business Affairs and Consumer Protection and the Office of the City Clerk.

Said privilege shall be constructed in accordance with plans and specifications approved by the Department of Transportation (Division of Project Development) and Zoning Department - Signs.

This grant of privilege in the public way shall be subject to the provisions of Section 10-28-015 and all other required provisions of the Municipal Code of Chicago.

The grantee shall pay to the City of Chicago as compensation for the privilege #1106821 herein granted the sum of three hundred (\$300.00) per annum in advance.

A 25% penalty will be added for payments received after due date.


The permit holder agrees to hold the City of Chicago harmless for any damage, relocation or replacement costs associated with damage, relocation or removal of private property caused by the City performing work in the public way.

Authority herein given and granted for a period of five (5) years from and after 05/14/2013.

Alderman _____

A handwritten signature in black ink, appearing to read 'Ariel Reboyras', is written over a horizontal line.

Ariel Reboyras 30th Ward

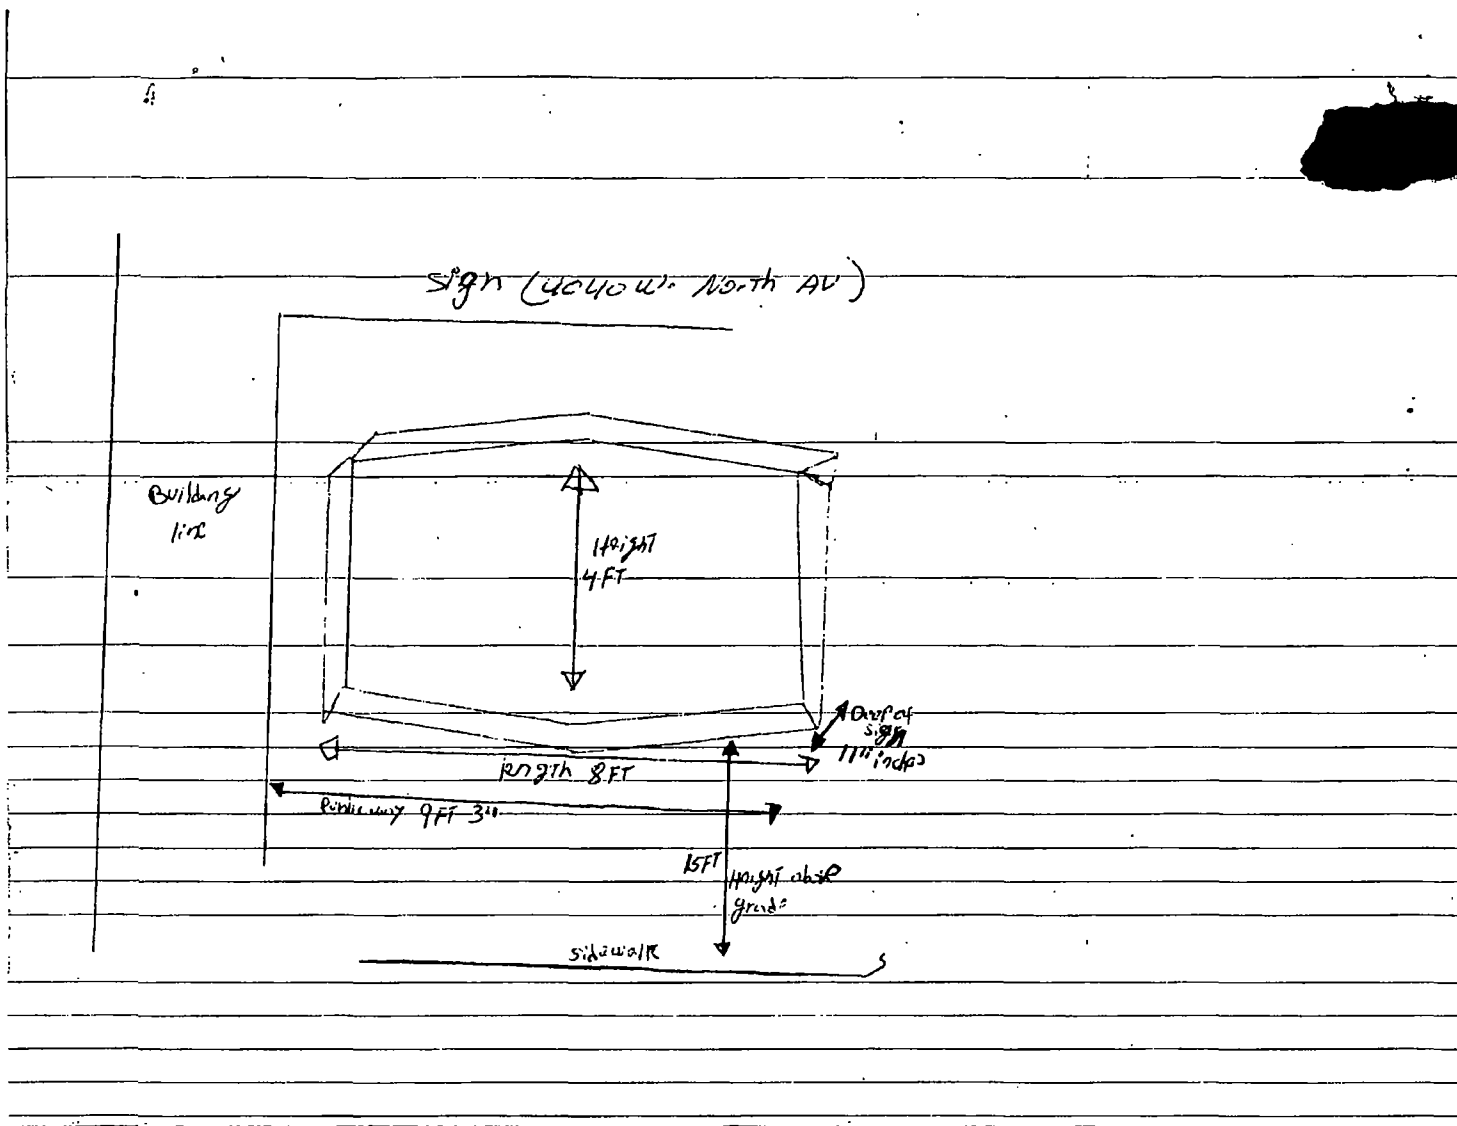



06/05/2013

Alderman **Ariel Reboyas**
Ward # **30**
City of Chicago
City Hall, Room **203**
121 North LaSalle Street
Chicago, Illinois 60602

Re: An ordinance to use and maintain a portion of the public right-of-way for **one (1) sign(s)** for
MADRID JEWELRY, INC., adjacent to the premises known as **4040 W. North Ave.**.

Dear Alderman **Ariel Reboyas**:

The applicant referenced above has requested the use of the public right-of-way for a **sign(s)**. An ordinance has been prepared by the Department of Business Affairs and Consumer Protection – Business Assistance Center - Public Way Use Unit for presentation to the City Council. Because this request was made for properties located in your ward, as approved by you as per the attached, I respectfully request that you introduce the attached ordinance at the next City Council meeting.

If you have any questions regarding this ordinance, please contact Anthony Bertuca at (312) 744-5506.

Department of Business Affairs and Consumer Protection



City of Chicago



O2013-4624

Office of the City Clerk

Document Tracking Sheet

Meeting Date:	6/5/2013
Sponsor(s):	Reboyas, Ariel (30)
Type:	Ordinance
Title:	Grant(s) of privilege in public way for Aquarius Club & Restaurant
Committee(s) Assignment:	Committee on Transportation and Public Way

ORDINANCE
Aquarius Club & Restaurant
Acct. No. 255166 - 1
Permit No. 1106302

Be It Ordained by the City Council of the City of Chicago:

SECTION 1. Permission and authority are hereby given and granted to Aquarius Club & Restaurant, upon the terms and subject to the conditions of this ordinance to maintain and use, as now constructed, thirteen (13) Light Fixture(s) projecting over the public right-of-way adjacent to its premises known as 2457-59 N. Pulaski Rd..

Said Light Fixture(s) at N. Pulaski Rd measure(s):

Six (6) at one (1) foot in length, two (2) feet in width and thirteen point two five (13.25) feet above grade level.

Said Light Fixture(s) at W. Altgeld St. measure(s):

Seven (7) at one (1) foot in length, two (2) feet in width and thirteen point two five (13.25) feet above grade level.

The location of said privilege shall be as shown on prints kept on file with the Department of Business Affairs and Consumer Protection and the Office of the City Clerk.

Said privilege shall be constructed in accordance with plans and specifications approved by the Department of Transportation (Division of Project Development).

This grant of privilege in the public way shall be subject to the provisions of Section 10-28-015 and all other required provisions of the Municipal Code of Chicago.

The grantee shall pay to the City of Chicago as compensation for the privilege #1106302 herein granted the sum of one hundred thirty-five (\$135.00) per annum in advance.

A 25% penalty will be added for payments received after due date.


The permit holder agrees to hold the City of Chicago harmless for any damage, relocation or replacement costs associated with damage, relocation or removal of private property caused by the City performing work in the public way.

Authority herein given and granted for a period of five (5) years from and after 02/06/2013.

Alderman _____



Ariel Reboyras 30th Ward

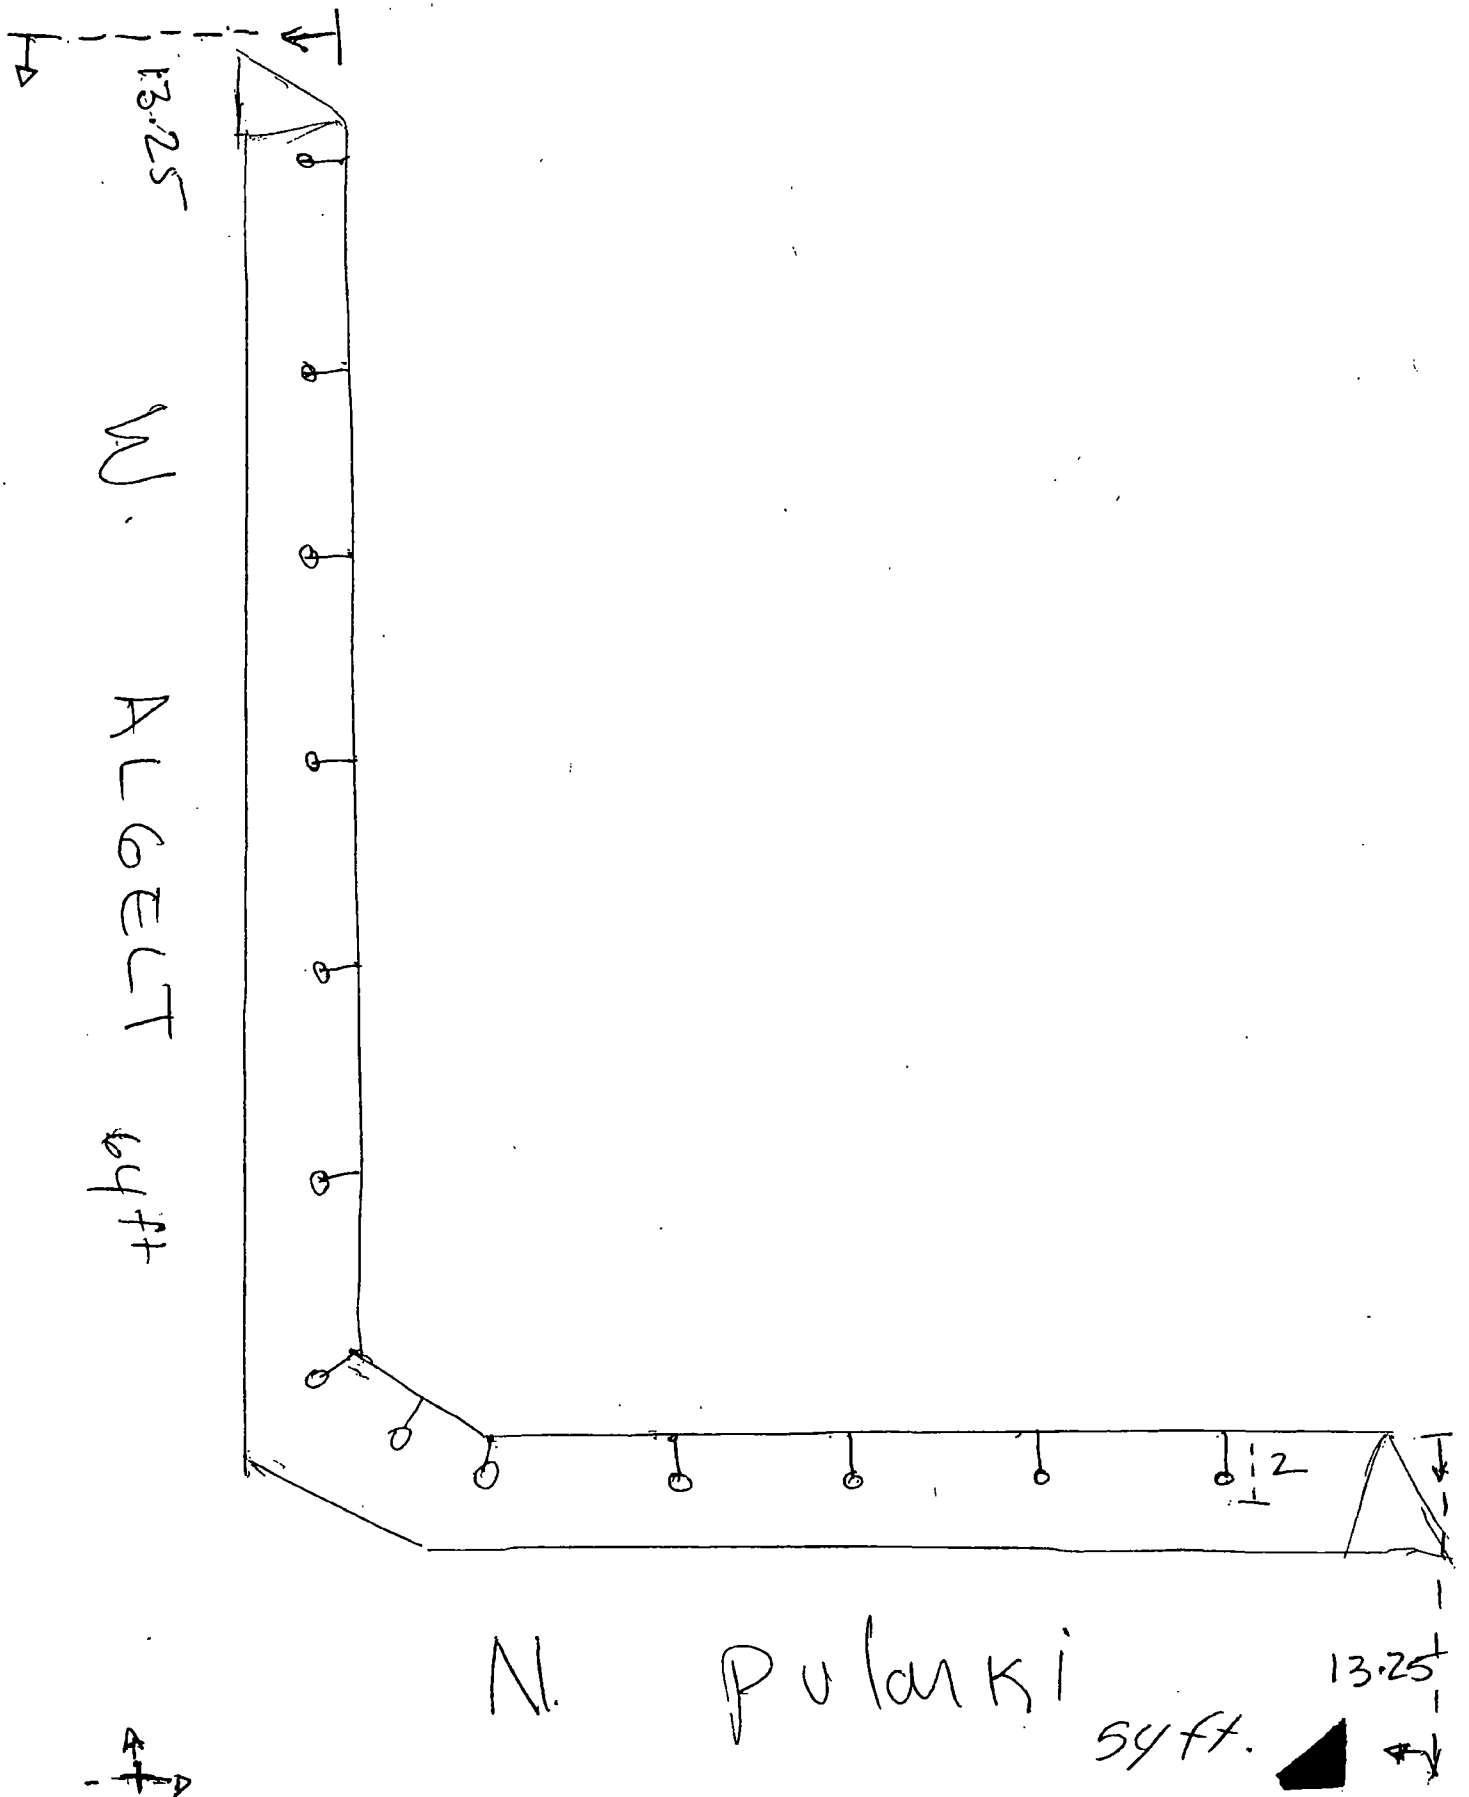



06/05/2013

Alderman Ariel Reboyras
Ward # 30
City of Chicago
City Hall, Room **203**
121 North LaSalle Street
Chicago, Illinois 60602

Re: An ordinance to use and maintain a portion of the public right-of-way for **thirteen (13) light fixture(s)** for **Aquarius Club & Restaurant**, adjacent to the premises known as **2457-59 N. Pulaski Rd..**

Dear Alderman **Ariel Reboyras**:

The applicant referenced above has requested the use of the public right-of-way for a **light fixture(s)**. An ordinance has been prepared by the Department of Business Affairs and Consumer Protection – Business Assistance Center - Public Way Use Unit for presentation to the City Council. Because this request was made for properties located in your ward, as approved by you as per the attached, I respectfully request that you introduce the attached ordinance at the next City Council meeting.

If you have any questions regarding this ordinance, please contact Anthony Bertuca at (312) 744-5506.

Department of Business Affairs and Consumer Protection



City of Chicago



O2013-4626

Office of the City Clerk

Document Tracking Sheet

Meeting Date:	6/5/2013
Sponsor(s):	Reboyas, Ariel (30)
Type:	Ordinance
Title:	Grant(s) of privilege in public way for Staropolska Restaurant
Committee(s) Assignment:	Committee on Transportation and Public Way

ORDINANCE
STAROPOLSKA RESTAURANT
Acct. No. 252607 - 1
Permit No. 1106911

Be It Ordained by the City Council of the City of Chicago:

SECTION 1. Permission and authority are hereby given and granted to STAROPOLSKA RESTAURANT, upon the terms and subject to the conditions of this ordinance to maintain and use one (1) sign(s) projecting over the public right-of-way attached to its premises known as 3028-30 N. Milwaukee Ave..

Said sign structure(s) measures as follows; along N. Milwaukee:

One (1) at twenty-two (22) feet in length, three point five (3.5) feet in height and twelve (12) feet above grade level.

The location of said privilege shall be as shown on prints kept on file with the Department of Business Affairs and Consumer Protection and the Office of the City Clerk.

Said privilege shall be constructed in accordance with plans and specifications approved by the Department of Transportation (Division of Project Development) and Zoning Department - Signs.

This grant of privilege in the public way shall be subject to the provisions of Section 10-28-015 and all other required provisions of the Municipal Code of Chicago.

The grantee shall pay to the City of Chicago as compensation for the privilege #1106911 herein granted the sum of three hundred (\$300.00) per annum in advance.

A 25% penalty will be added for payments received after due date.


The permit holder agrees to hold the City of Chicago harmless for any damage, relocation or replacement costs associated with damage, relocation or removal of private property caused by the City performing work in the public way.

Authority herein given and granted for a period of five (5) years from and after 05/14/2013.

Alderman

A handwritten signature in black ink, appearing to read 'Ariel Reboyras', is written over a horizontal line.

Ariel Reboyras 30th Ward

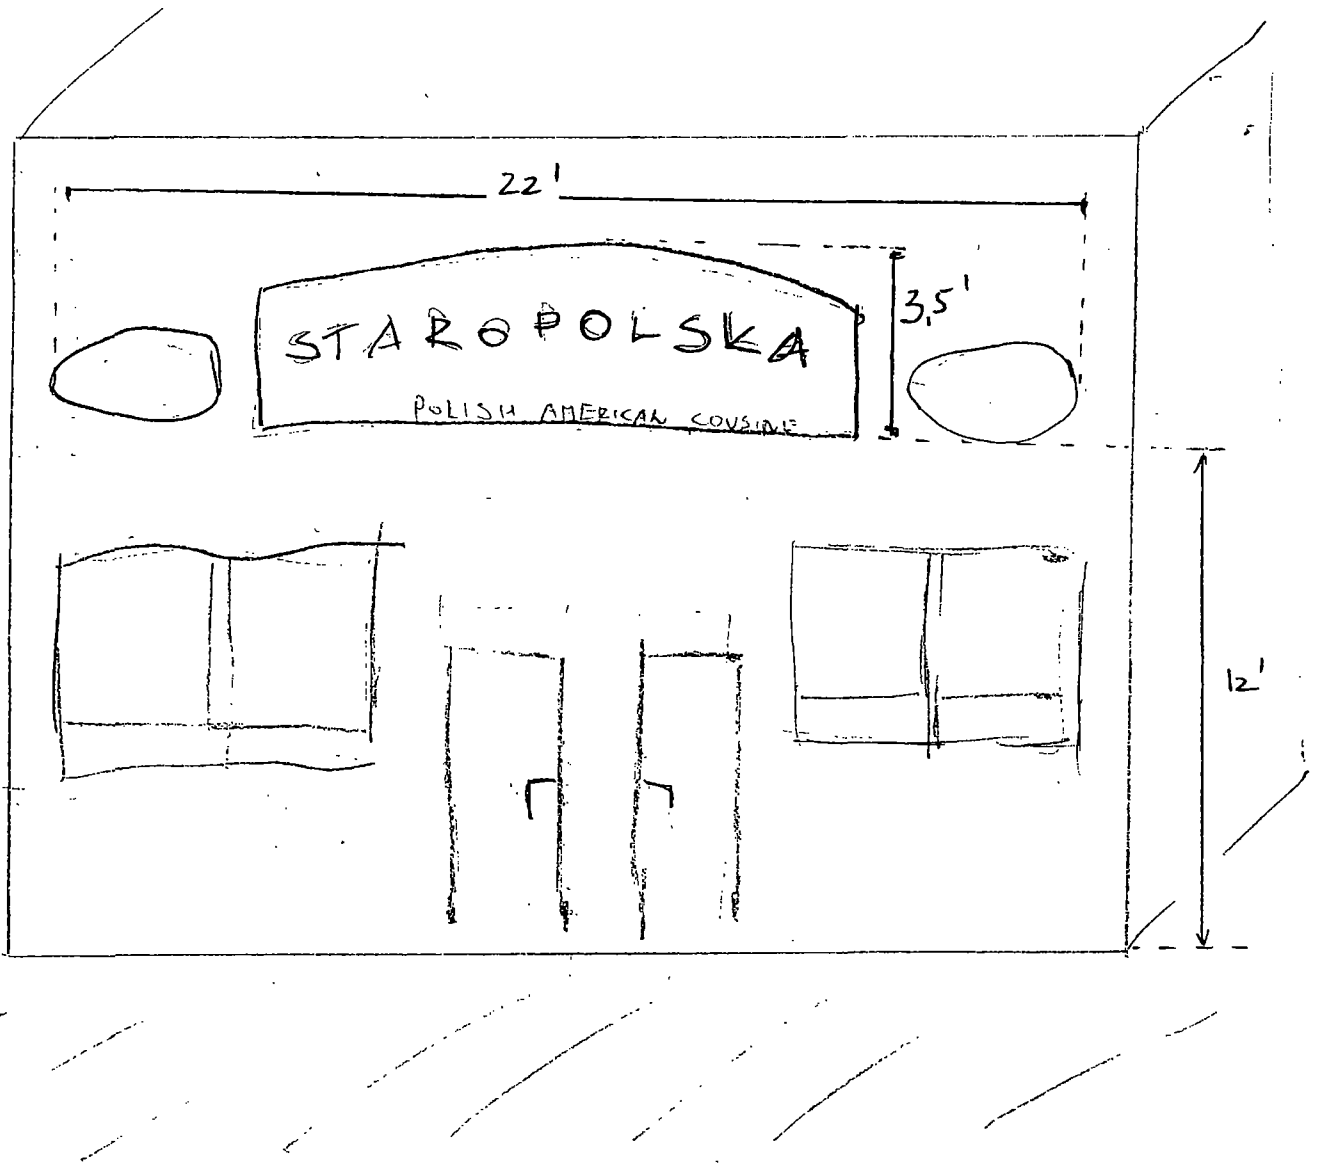



06/05/2013

Alderman Ariel Reboyas
Ward # **30**
City of Chicago
City Hall, Room **203**
121 North LaSalle Street
Chicago, Illinois 60602

Re: An ordinance to use and maintain a portion of the public right-of-way for **one (1) sign(s)** for **STAROPOLSKA RESTAURANT**, adjacent to the premises known as **3028-30 N. Milwaukee Ave.**.

Dear Alderman **Ariel Reboyas**:

The applicant referenced above has requested the use of the public right-of-way for a **sign(s)**. An ordinance has been prepared by the Department of Business Affairs and Consumer Protection – Business Assistance Center - Public Way Use Unit for presentation to the City Council. Because this request was made for properties located in your ward, as approved by you as per the attached, I respectfully request that you introduce the attached ordinance at the next City Council meeting.

If you have any questions regarding this ordinance, please contact Anthony Bertuca at (312) 744-5506.

Department of Business Affairs and Consumer Protection



City of Chicago



O2013-4629

Office of the City Clerk Document Tracking Sheet

Meeting Date:	6/5/2013
Sponsor(s):	Reboyas, Ariel (30)
Type:	Ordinance
Title:	Grant(s) of privilege in public way for Hispanic Housing Development Corporation - caissons
Committee(s) Assignment:	Committee on Transportation and Public Way

ORDINANCE
HISPANIC HOUSING DEVELOPMENT CORPORATION
Acct. No. 281883 - 6
Permit No. 1103718

Be It Ordained by the City Council of the City of Chicago:

SECTION 1. Permission and authority are hereby given and granted to HISPANIC HOUSING DEVELOPMENT CORPORATION, upon the terms and subject to the conditions of this ordinance to construct, install, maintain and use ten (10) Caisson(s) under the public right-of-way adjacent to its premises known as 3949 W. North Ave..

Said Caisson(s) at W. North Avenue measure(s):

Four (4) at five (5) feet in length, and point six seven (.67) feet in width for a total of thirteen point four (13.4) square feet.

One (1) at eleven (11) feet in length, and two point six seven (2.67) feet in width for a total of twenty-nine point three seven (29.37) square feet.

Said Caisson(s) at N. Pulaski Road measure(s):

One (1) at four point two one (4.21) feet in length, and point two nine (.29) feet in width for a total of one point two two (1.22) square feet.

One (1) at eleven point five (11.5) feet in length, and three (3) feet in width for a total of thirty-four point five (34.5) square feet.

Said Caisson(s) at Public Alley measure(s):

Three (3) at five point three seven (5.37) feet in length, and point seven nine (.79) feet in width for a total of twelve point seven three (12.73) square feet.

The location of said privilege shall be as shown on prints kept on file with the Department of Business Affairs and Consumer Protection and the Office of the City Clerk.

Said privilege shall be constructed in accordance with plans and specifications approved by the Department of Planning and Development and Department of Transportation (Office of Underground Coordination).

This grant of privilege in the public way shall be subject to the provisions of Section 10-28-015 and all other required provisions of the Municipal Code of Chicago.

The grantee shall pay to the City of Chicago as compensation for the privilege #1103718 herein granted the sum of four hundred (\$400.00) per annum in advance.

A 25% penalty will be added for payments received after due date.

The permit holder agrees to hold the City of Chicago harmless for any damage, relocation or replacement costs associated with damage, relocation or removal of private property caused by the City performing work in the public way.

Authority herein given and granted for a period of five (5) years from and after ~~Date of Passage~~.

Alderman _____



Ariel Reboyras 30th Ward

HISPANIC HOUSING
DEVELOPMENT CORP.


DEVELOPER

325 N. WELLS ST.
CHICAGO, IL 60654

LUKASIK + ASSOCIATES

ARCHITECTS

1044 WESTERN AVENUE
FLOSSMOOR, IL 60422

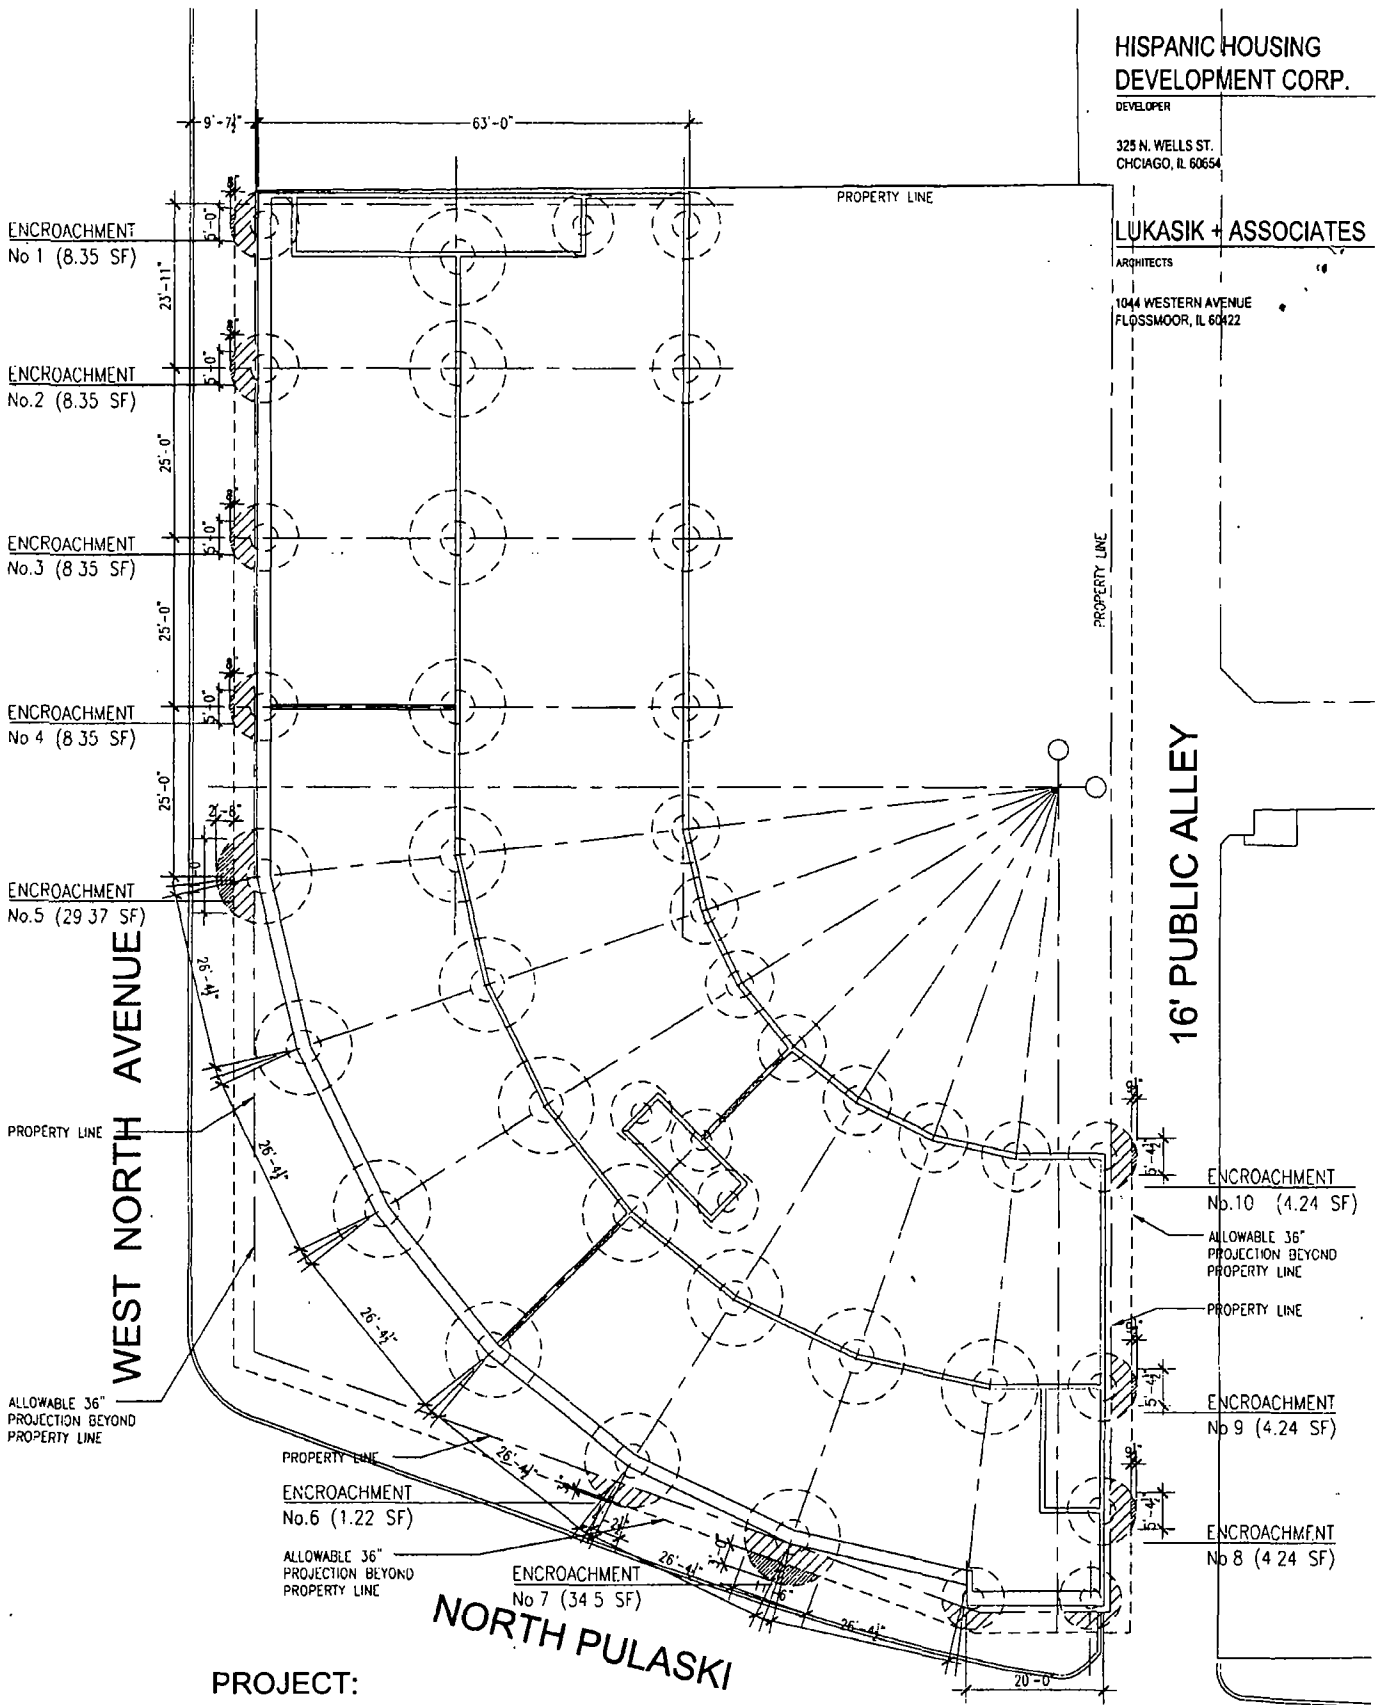

PROJECT:
**NORTH + PULASKI
SENIORS HOUSING**
3949 W. NORTH AVENUE



NORTH

CAISSON ENCROACHMENT PLAN

11.09.12



06/05/2013

Alderman **Ariel Reboyras**
Ward # **30**
City of Chicago
City Hall, Room **203**
121 North LaSalle Street
Chicago, Illinois 60602

Re: An ordinance to use and maintain a portion of the public right-of-way for **ten (10) caisson(s)** for
HISPANIC HOUSING DEVELOPMENT CORPORATION, adjacent to the premises known as
3949 W. North Ave..

Dear Alderman **Ariel Reboyras**:

The applicant referenced above has requested the use of the public right-of-way for **caisson(s)**. An ordinance has been prepared by the Department of Business Affairs and Consumer Protection – Business Assistance Center - Public Way Use Unit for presentation to the City Council. Because this request was made for properties located in your ward, as approved by you as per the attached, I respectfully request that you introduce the attached ordinance at the next City Council meeting.

If you have any questions regarding this ordinance, please contact Anthony Bertuca at (312) 744-5506.

Department of Business Affairs and Consumer Protection



City of Chicago



O2013-4632

Office of the City Clerk

Document Tracking Sheet

Meeting Date:	6/5/2013
Sponsor(s):	Reboyras, Ariel (30)
Type:	Ordinance
Title:	Grant(s) of privilege in public way for Hispanic Housing Development Corporation - foundation walls
Committee(s) Assignment:	Committee on Transportation and Public Way

ORDINANCE
HISPANIC HOUSING DEVELOPMENT CORPORATION
Acct. No. 281883 - 6
Permit No. 1106102

Be It Ordained by the City Council of the City of Chicago:

SECTION 1. Permission and authority are hereby given and granted to HISPANIC HOUSING DEVELOPMENT CORPORATION, upon the terms and subject to the conditions of this ordinance to construct, install, maintain and use three (3) Foundation Wall(s) under the public right-of-way adjacent to its premises known as 3949 W. North Ave..

Said Foundation Wall(s) at West North Avenue measure(s):

One (1) at one hundred two point five (102.5) feet in length, and point four two (.42) feet in width for a total of forty-three point zero five (43.05) square feet. Said grade beam shall be approximately one (1) foot below grade level.

Said Foundation Wall(s) at North Pulaski Road measure(s):

One (1) at one point four (1.4) foot in length, and point four five (.45) feet in width for a total of point six three (.63) square feet. Said grade beam shall be approximately one (1) foot below grade level.

One (1) at thirteen (13) feet in length, and point seven five (.75) feet in width for a total of nine point seven five (9.75) square feet. Said grade bema shall be approximately one (1) foot below grade level.

The location of said privilege shall be as shown on prints kept on file with the Department of Business Affairs and Consumer Protection and the Office of the City Clerk.

Said privilege shall be constructed in accordance with plans and specifications approved by the Department of Planning and Development and Department of Transportation (Office of Underground Coordination).

This grant of privilege in the public way shall be subject to the provisions of Section 10-28-015 and all other required provisions of the Municipal Code of Chicago.


The grantee shall pay to the City of Chicago as compensation for the privilege #1106102 herein granted the sum of four hundred (\$400.00) per annum in advance.

A 25% penalty will be added for payments received after due date.

The permit holder agrees to hold the City of Chicago harmless for any damage, relocation or replacement costs associated with damage, relocation or removal of private property caused by the City performing work in the public way.

Authority herein given and granted for a period of five (5) years from and after Date of Passage.

Alderman

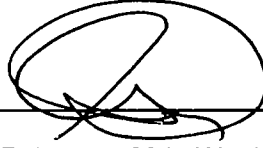
Ariel Reboyras 30th Ward

HISPANIC HOUSING
DEVELOPMENT CORP.


DEVELOPER

325 N WELLS ST.
CHICAGO, IL 60654

LUKASIK + ASSOCIATES

ARCHITECTS

1044 WESTERN AVENUE
FLOSSMOOR, IL 60422

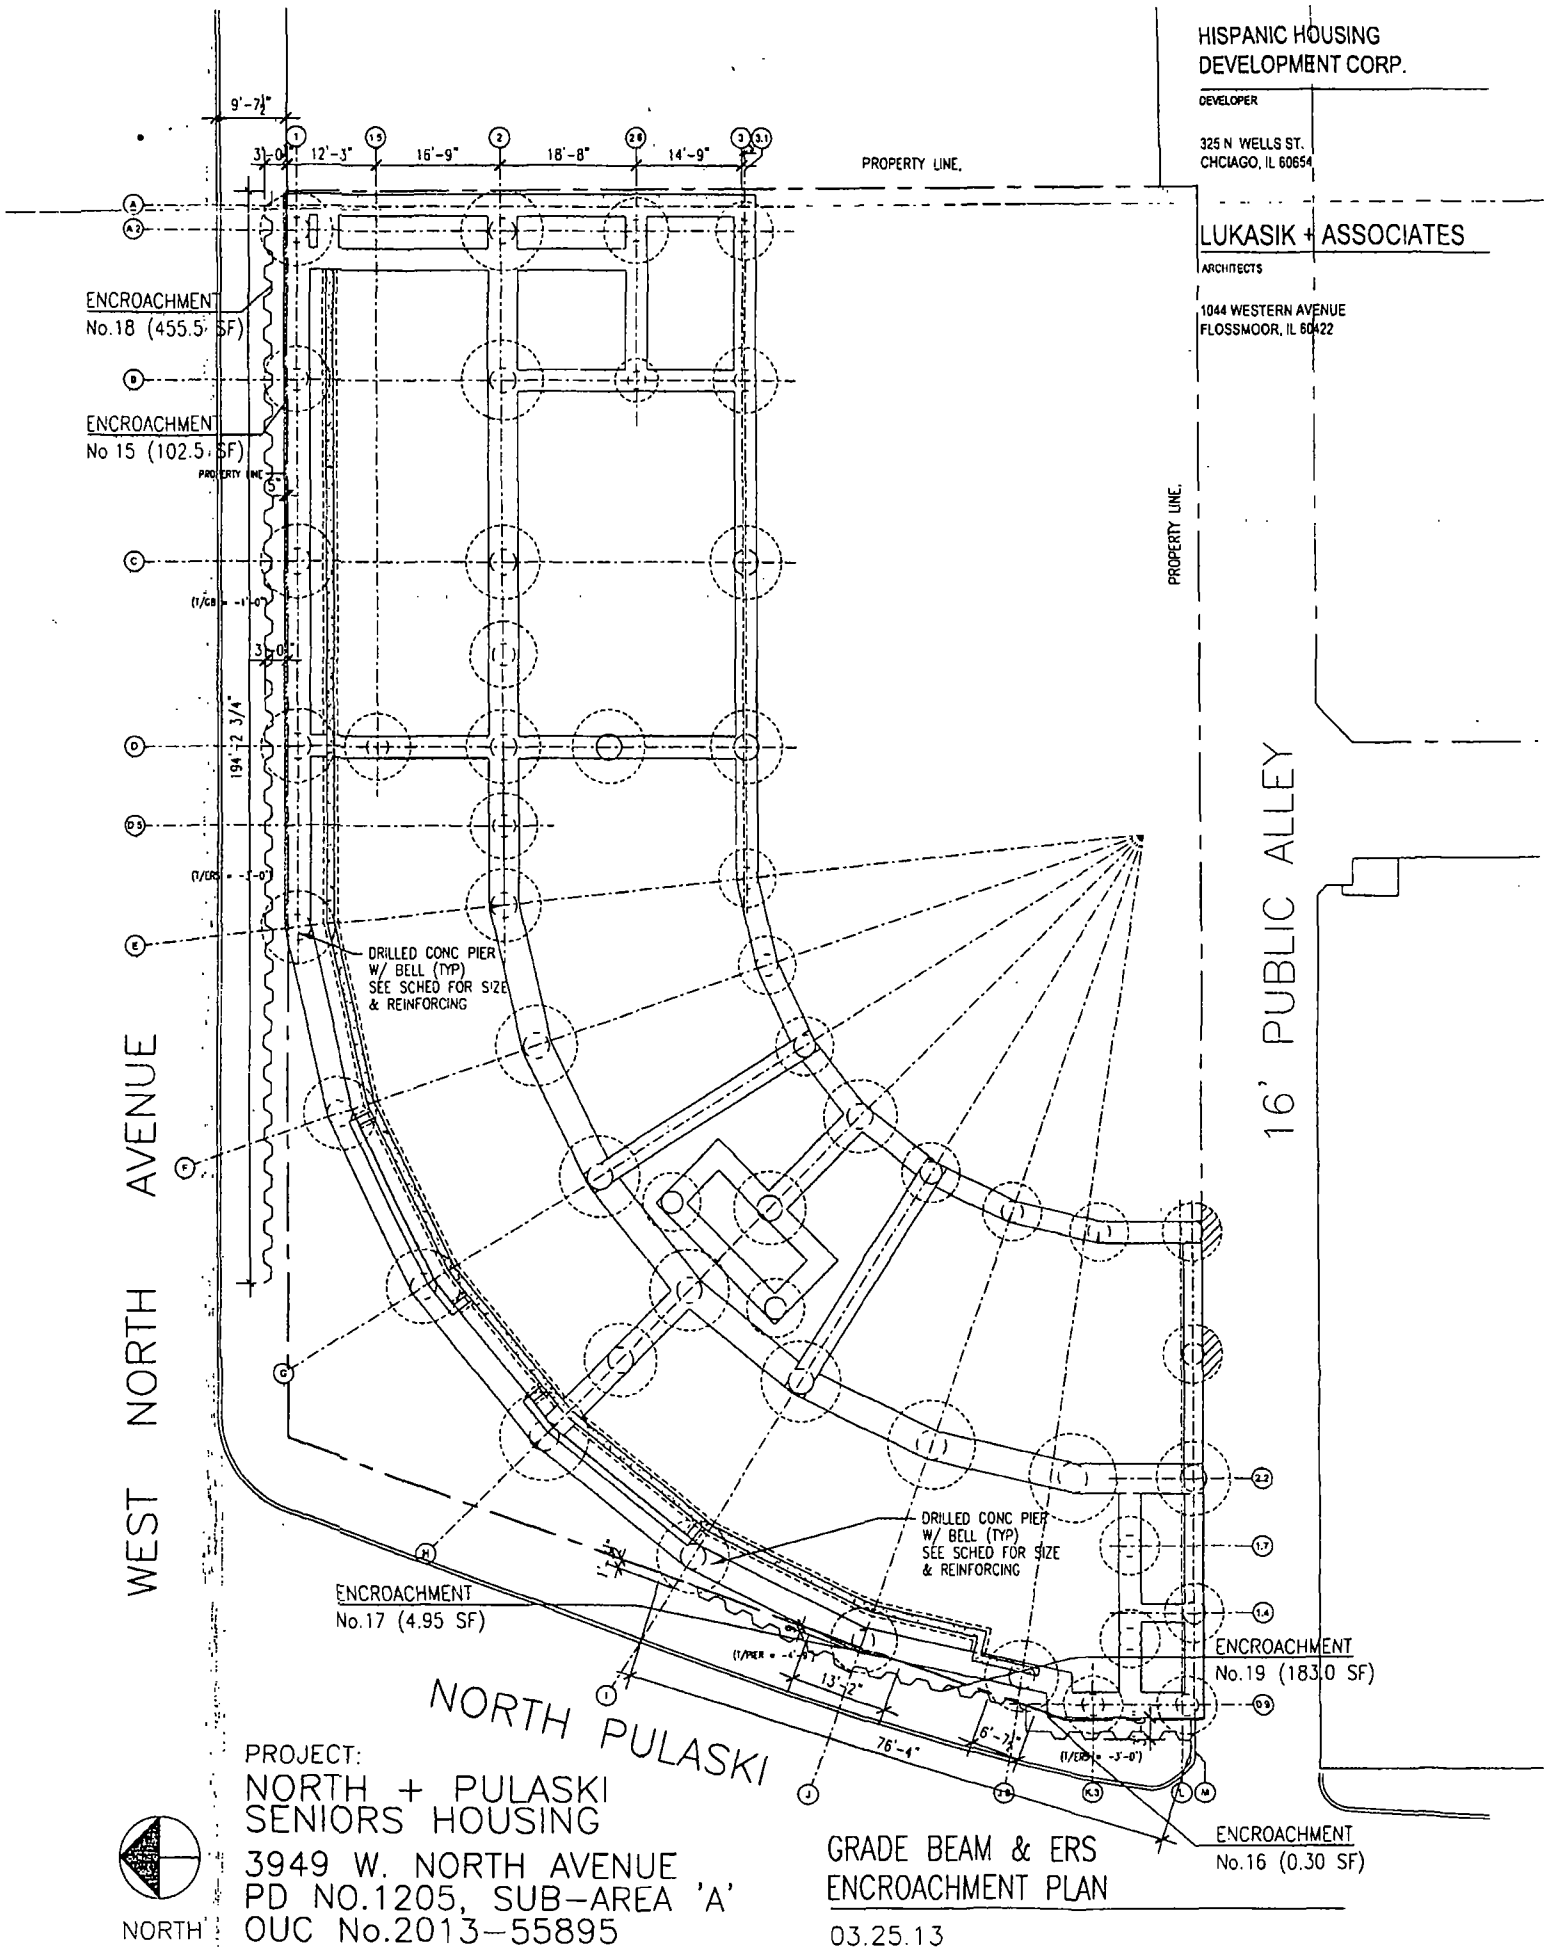



06/05/2013

Alderman **Ariel Reboyras**
Ward # 30
City of Chicago
City Hall, Room 203
121 North LaSalle Street
Chicago, Illinois 60602

Re: An ordinance to use and maintain a portion of the public right-of-way for **three (3) foundation wall(s)** for **HISPANIC HOUSING DEVELOPMENT CORPORATION**, adjacent to the premises known as **3949 W. North Ave.**.

Dear Alderman **Ariel Reboyras**:

The applicant referenced above has requested the use of the public right-of-way for **foundation wall(s)**. An ordinance has been prepared by the Department of Business Affairs and Consumer Protection – Business Assistance Center - Public Way Use Unit for presentation to the City Council. Because this request was made for properties located in your ward, as approved by you as per the attached, I respectfully request that you introduce the attached ordinance at the next City Council meeting.

If you have any questions regarding this ordinance, please contact Anthony Bertuca at (312) 744-5506.

Department of Business Affairs and Consumer Protection



City of Chicago



O2013-4637

Office of the City Clerk

Document Tracking Sheet

Meeting Date:	6/5/2013
Sponsor(s):	Suarez, Regner Ray (31)
Type:	Ordinance
Title:	Grant(s) of privilege in public way for Allstate Insurance
Committee(s) Assignment:	Committee on Transportation and Public Way

ORDINANCE
ALLSTATE INSURANCE
Acct. No. 379316 - 1
Permit No. 1105156

Be It Ordained by the City Council of the City of Chicago:

SECTION 1. Permission and authority are hereby given and granted to ALLSTATE INSURANCE, upon the terms and subject to the conditions of this ordinance to maintain and use one (1) sign(s) projecting over the public right-of-way attached to its premises known as 3026 N. Central Ave..

Said sign structure(s) measures as follows; along N CENTRAL AVE:

One (1) at four point eight three (4.83) feet in length, five (5) feet in height and ten point three three (10.33) feet above grade level.

The location of said privilege shall be as shown on prints kept on file with the Department of Business Affairs and Consumer Protection and the Office of the City Clerk.

Said privilege shall be constructed in accordance with plans and specifications approved by the Department of Transportation (Division of Project Development) and Zoning Department - Signs.


This grant of privilege in the public way shall be subject to the provisions of Section 10-28-015 and all other required provisions of the Municipal Code of Chicago.

The grantee shall pay to the City of Chicago as compensation for the privilege #1105156 herein granted the sum of one hundred (\$100.00) per annum in advance.




A 25% penalty will be added for payments received after due date.

The permit holder agrees to hold the City of Chicago harmless for any damage, relocation or replacement costs associated with damage, relocation or removal of private property caused by the City performing work in the public way.

Authority herein given and granted for a period of five (5) years from and after Date of Passage.

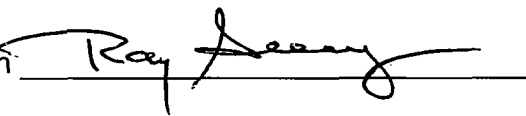Alderman 
Ray Suarez 31st Ward

ENGINEERING
SHOP
VINYL / LAYOUT
ROUTING / KNIFE

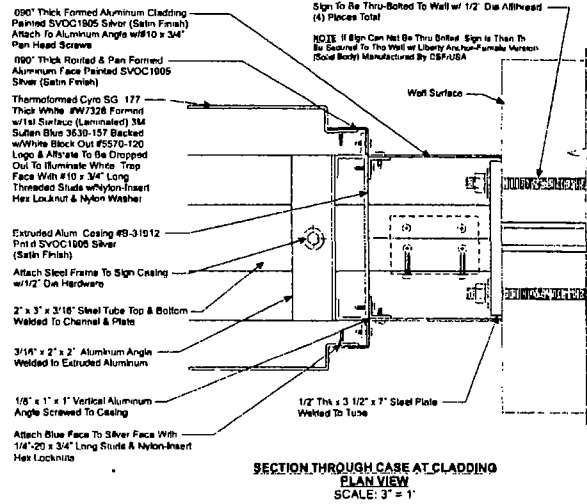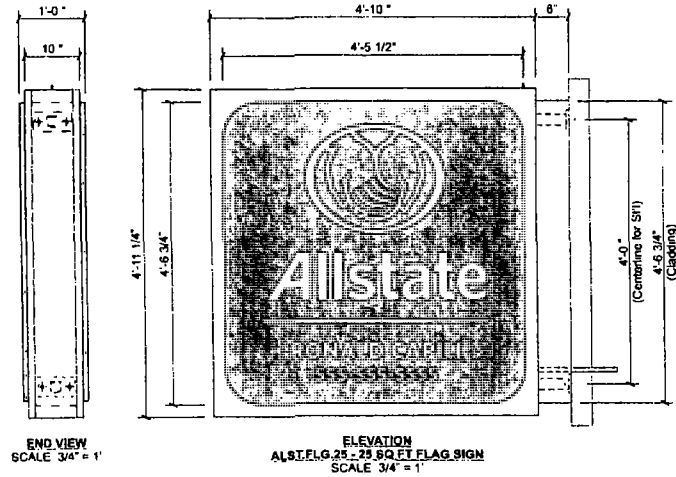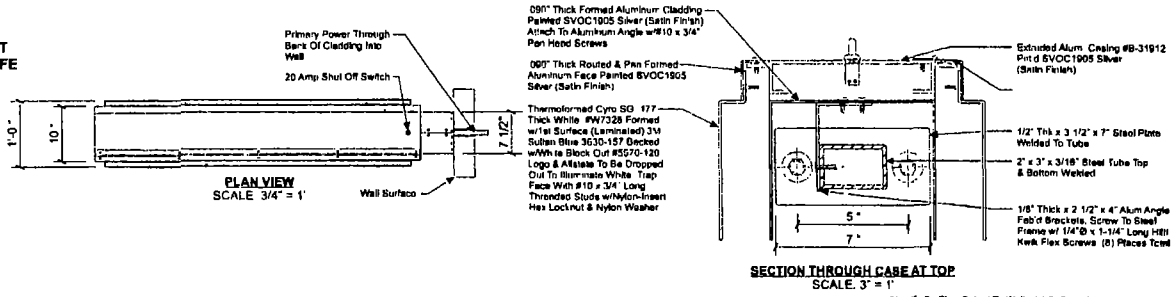

STANDARD WALL SIGN NOTES:

1. Sufficient Primary Circuit In Vicinity Of Sign By Others
2. Final Primary Hook-up By Sign Installer, Where Allowed By Local Codes.
3. Sign Shall Be U.L. Listed
4. Mounting Hardware By Sign Installer.

Electrical Load
(234) Amps @ 120 Volts
Electrical Req'ts
(1) 20 Amp/120 Volt Circuits

Note: This sign is intended to be installed in accordance with the requirements of Article 600 of the National Electrical Code and/or other applicable local codes. This includes proper grounding and bonding of the sign.

P
Philadelphia Sign
COMPANY

707 West Spring Garden Street
Philadelphia, New Jersey 19106

Phone 215-419-1100
Toll Free 1-800-828-1100
Fax 215-419-1101

CUSTOMER:
ALLSTATE
JOB NUMBER:

SIGN TYPE:
ALST.FLG_25

LOCATION:

DATE:
07-31-12

DRAWN BY:
MCH

REVISION:
Number Date By

SHEET:
1 OF 1

DWG NUMBER:
B-45005

ENGINEER SEAL:

MAX DESIGN WIND SPEED 60 MPH
EXPOSURE C

THIS IS AN ORIGINAL COPY. ANY COPIES
MADE BY ANY PARTY ARE NOT VALID. THIS SIGN
SHALL BE INSTALLED IN ACCORDANCE WITH THE
REQUIREMENTS OF THE NATIONAL ELECTRICAL
CODE AND/OR OTHER APPLICABLE LOCAL CODES.
ALL STATEMENTS MADE BY THE SIGN INSTALLER
SHALL BE VALID.



06/05/2013

Alderman Ray Suarez
Ward # 31
City of Chicago
City Hall, Room 203
121 North LaSalle Street
Chicago, Illinois 60602

Re: An ordinance to use and maintain a portion of the public right-of-way for **one (1) sign(s)** for
ALLSTATE INSURANCE, adjacent to the premises known as **3026 N. Central Ave..**

Dear Alderman **Ray Suarez**:

The applicant referenced above has requested the use of the public right-of-way for a **sign(s)**. An ordinance has been prepared by the Department of Business Affairs and Consumer Protection – Business Assistance Center - Public Way Use Unit for presentation to the City Council. Because this request was made for properties located in your ward, as approved by you as per the attached, I respectfully request that you introduce the attached ordinance at the next City Council meeting.

If you have any questions regarding this ordinance, please contact Anthony Bertuca at (312) 744-5506.

Department of Business Affairs and Consumer Protection



City of Chicago



O2013-4639

Office of the City Clerk Document Tracking Sheet

Meeting Date:	6/5/2013
Sponsor(s):	Suarez, Regner Ray (31)
Type:	Ordinance
Title:	Grant(s) of privilege in public way for McDonalds No. 5471
Committee(s) Assignment:	Committee on Transportation and Public Way

ORDINANCE
MCDONALDS #5471
Acct. No. 18023 - 1
Permit No. 1106617

Be It Ordained by the City Council of the City of Chicago:

SECTION 1. Permission and authority are hereby given and granted to MCDONALDS #5471, upon the terms and subject to the conditions of this ordinance to maintain and use one (1) sign(s) projecting over the public right-of-way attached to its premises known as 4338 W. North Ave..

Said sign structure(s) measures as follows; along W. North Ave:

One (1) at four (4) feet in length, nineteen point eight three (19.83) feet in height and thirteen (13) feet above grade level.

The location of said privilege shall be as shown on prints kept on file with the Department of Business Affairs and Consumer Protection and the Office of the City Clerk.

Said privilege shall be constructed in accordance with plans and specifications approved by the Department of Transportation (Division of Project Development) and Zoning Department - Signs.


This grant of privilege in the public way shall be subject to the provisions of Section 10-28-015 and all other required provisions of the Municipal Code of Chicago.

The grantee shall pay to the City of Chicago as compensation for the privilege #1106617 herein granted the sum of three hundred (\$300.00) per annum in advance.

A 25% penalty will be added for payments received after due date.

The permit holder agrees to hold the City of Chicago harmless for any damage, relocation or replacement costs associated with damage, relocation or removal of private property caused by the City performing work in the public way.

Authority herein given and granted for a period of five (5) years from and after 04/09/2013.

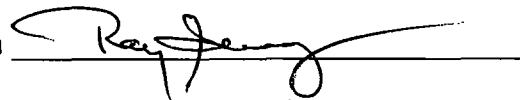
Alderman 
Ray Suarez 31st Ward

4/9/2008

REPORTS OF COMMITTEES

25171

Ordinance associated with this drawing printed
on page 25170 of this Journal.

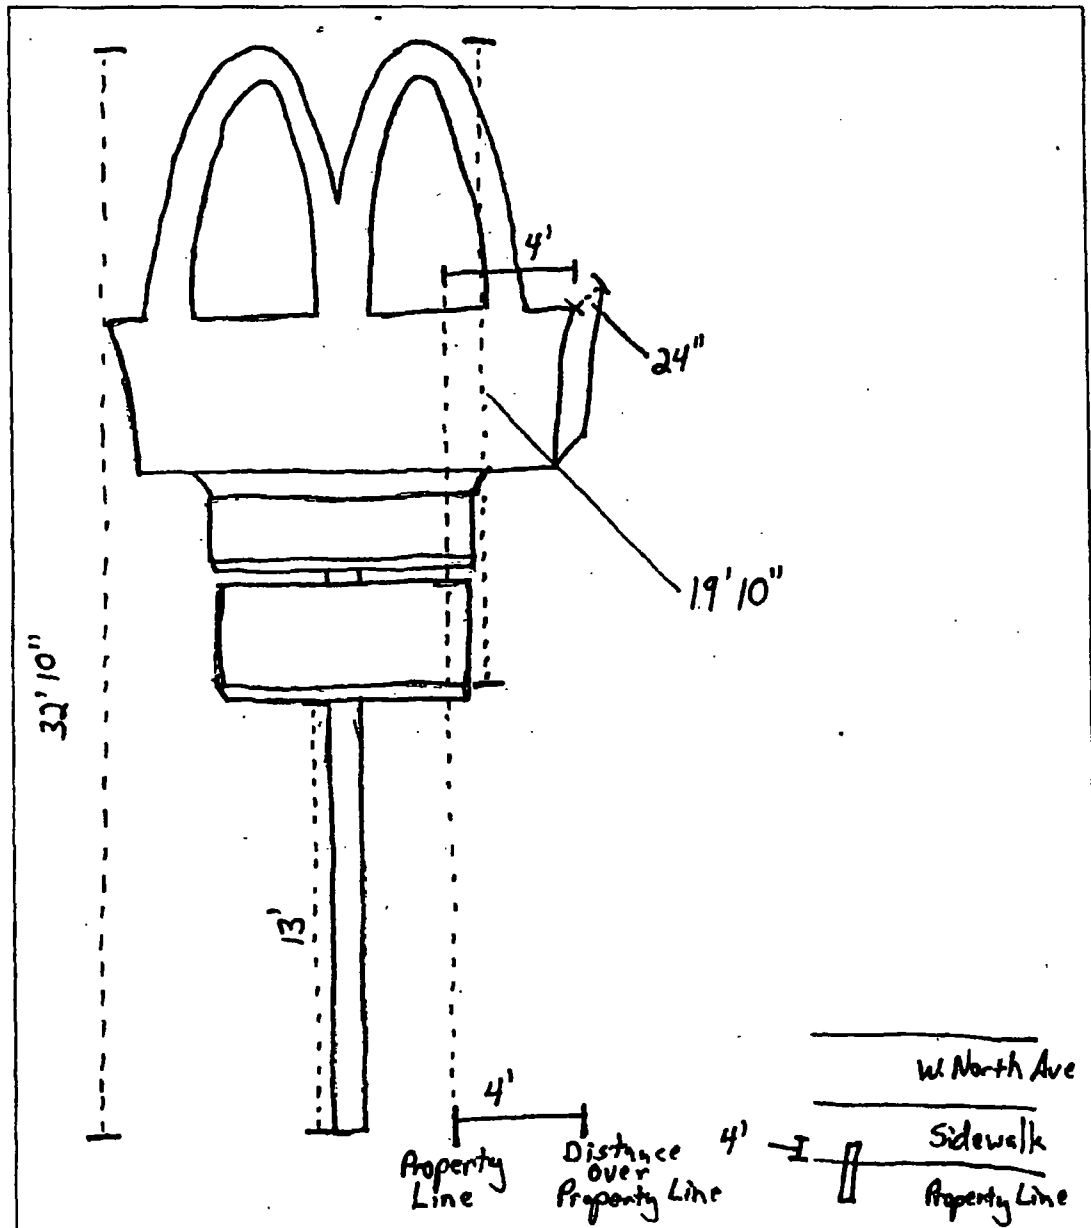



06/05/2013

Alderman **Ray Suarez**
Ward # **31**
City of Chicago
City Hall, Room **203**
121 North LaSalle Street
Chicago, Illinois 60602

Re: An ordinance to use and maintain a portion of the public right-of-way for **one (1) sign(s)** for
MCDONALDS #5471, adjacent to the premises known as **4338 W. North Ave.**

Dear Alderman **Ray Suarez**:

The applicant referenced above has requested the use of the public right-of-way for a **sign(s)**. An ordinance has been prepared by the Department of Business Affairs and Consumer Protection – Business Assistance Center - Public Way Use Unit for presentation to the City Council. Because this request was made for properties located in your ward, as approved by you as per the attached, I respectfully request that you introduce the attached ordinance at the next City Council meeting.

If you have any questions regarding this ordinance, please contact Anthony Bertuca at (312) 744-5506.

Department of Business Affairs and Consumer Protection



City of Chicago



O2013-4640

Office of the City Clerk Document Tracking Sheet

Meeting Date:	6/5/2013
Sponsor(s):	Suarez, Regner Ray (31)
Type:	Ordinance
Title:	Grant(s) of privilege in public way for Dolex Dollar Express Inc.
Committee(s) Assignment:	Committee on Transportation and Public Way

ORDINANCE
DOLEX DOLLAR EXPRESS, INC.
Acct. No. 67116 - 76
Permit No. 1092361

Be It Ordained by the City Council of the City of Chicago:

SECTION 1. Permission and authority are hereby given and granted to DOLEX DOLLAR EXPRESS, INC., upon the terms and subject to the conditions of this ordinance to maintain and use one (1) sign(s) projecting over the public right-of-way attached to its premises known as 4410 W. Armitage Ave..

Said sign structure(s) measures as follows; along W. Armitage Avenue:
One (1) at eight point three three (8.33) feet in length, three (3) feet in height and ten (10) feet above grade level.

The location of said privilege shall be as shown on prints kept on file with the Department of Business Affairs and Consumer Protection and the Office of the City Clerk.

Said privilege shall be constructed in accordance with plans and specifications approved by the Department of Transportation (Division of Project Development) and Zoning Department - Signs.

This grant of privilege in the public way shall be subject to the provisions of Section 10-28-015 and all other required provisions of the Municipal Code of Chicago.


The grantee shall pay to the City of Chicago as compensation for the privilege #1092361 herein granted the sum of one hundred (\$100.00) per annum in advance.

A 25% penalty will be added for payments received after due date.



The permit holder agrees to hold the City of Chicago harmless for any damage, relocation or replacement costs associated with damage, relocation or removal of private property caused by the City performing work in the public way.

Authority herein given and granted for a period of five (5) years from and after Date of Passage.


Alderman

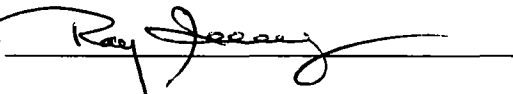A handwritten signature in black ink, appearing to read "Ray Suarez", is written over a horizontal line.

Ray Suarez 31st Ward

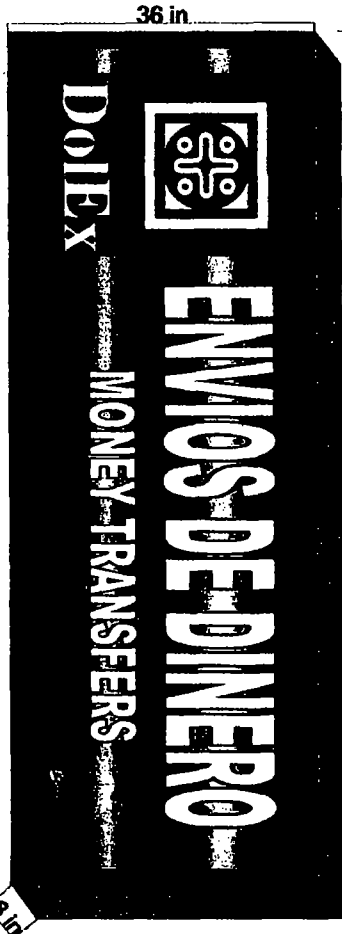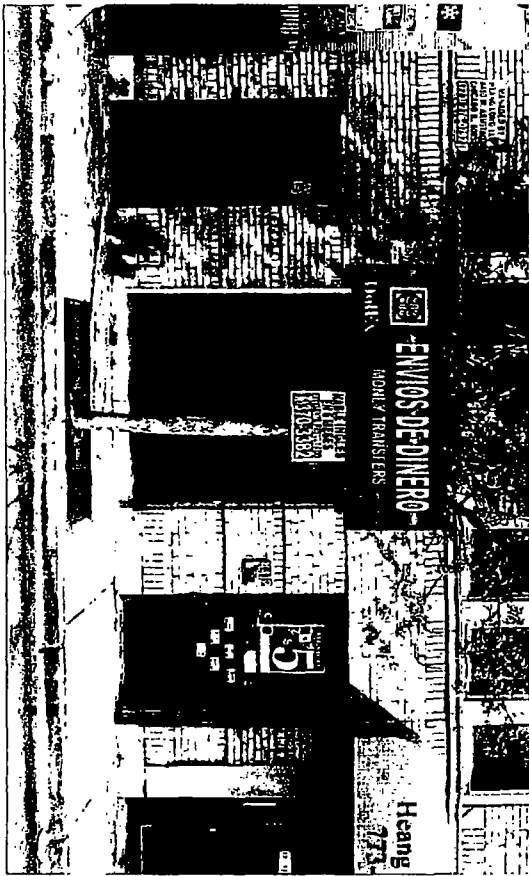

SIGN IS MOUNTED 10' ABOVE GRADE TO THE BOTTOM OF SIGN
AND EXTENDS 8" OVER PUBLIC WAY

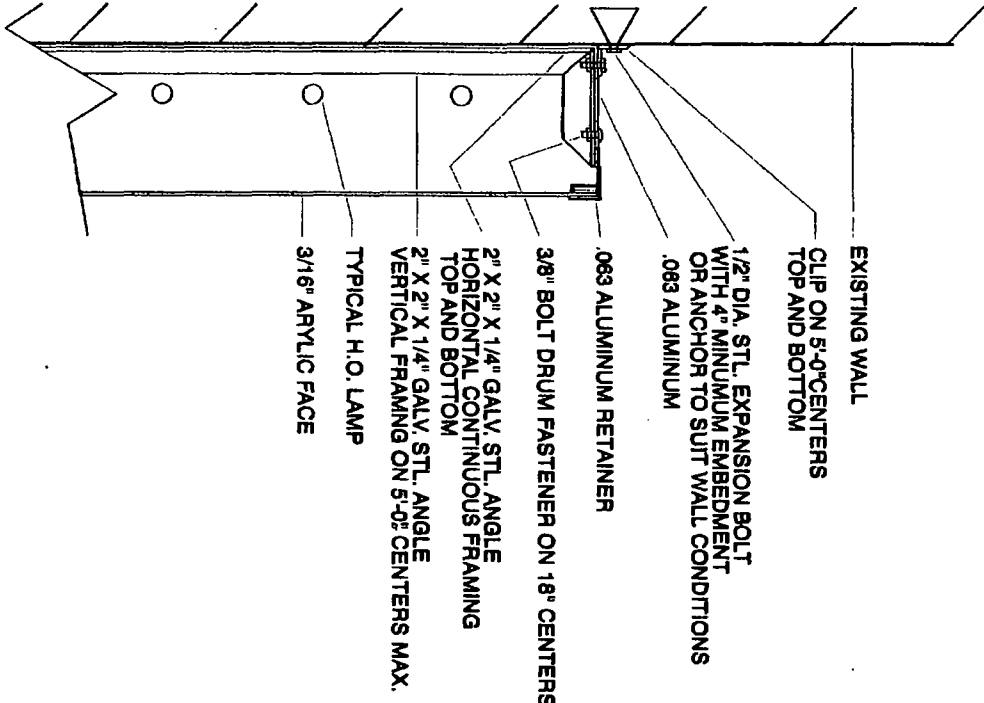

These drawings are the exclusive property of Integrity Sign Company. Any use other than that intended is not allowed without the express written authorization of Integrity Sign Company. Ideas contained herein are considered intellectual property and are protected under law. © INTEGRITY SIGN COMPANY 2009. The prices, specifications and conditions as described are satisfactory and hereby accepted. Integrity Sign Company is authorized to do the work as specified.

Project:	
Address:	
Current Date: 5/11/2010	File Name: 4412 w amlage.fs
Drawn By: JS	Salesperson:
Approved By:	Date:



INTEGRITY
SIGN
COMPANY

718524 D. LIT. AVE.
TROY, MI 48067
734-552-5038
734-552-5059



06/05/2013

Alderman **Ray Suarez**
Ward # **31**
City of Chicago
City Hall, Room **203**
121 North LaSalle Street
Chicago, Illinois 60602

Re: An ordinance to use and maintain a portion of the public right-of-way for **one (1) sign(s)** for **DOLEX DOLLAR EXPRESS, INC.**, adjacent to the premises known as **4410 W. Armitage Ave.**.

Dear Alderman **Ray Suarez**:

The applicant referenced above has requested the use of the public right-of-way for a **sign(s)**. An ordinance has been prepared by the Department of Business Affairs and Consumer Protection – Business Assistance Center - Public Way Use Unit for presentation to the City Council. Because this request was made for properties located in your ward, as approved by you as per the attached, I respectfully request that you introduce the attached ordinance at the next City Council meeting.

If you have any questions regarding this ordinance, please contact Anthony Bertuca at (312) 744-5506.

Department of Business Affairs and Consumer Protection



City of Chicago



O2013-4642

Office of the City Clerk

Document Tracking Sheet

Meeting Date:	6/5/2013
Sponsor(s):	Suarez, Regner Ray (31)
Type:	Ordinance
Title:	Grant(s) of privilege in public way for Modern Image Beauty Salon
Committee(s) Assignment:	Committee on Transportation and Public Way

ORDINANCE
MODERN IMAGE BEAUTY SALON
Acct. No. 380493 - 1
Permit No. 1106191

Be It Ordained by the City Council of the City of Chicago:

SECTION 1. Permission and authority are hereby given and granted to MODERN IMAGE BEAUTY SALON, upon the terms and subject to the conditions of this ordinance to maintain and use one (1) sign(s) projecting over the public right-of-way attached to its premises known as 4513 W. Diversey Ave..

Said sign structure(s) measures as follows; along W. Diversey:
One (1) at six (6) feet in length, three (3) feet in height and nine point five eight (9.58) feet above grade level.

The location of said privilege shall be as shown on prints kept on file with the Department of Business Affairs and Consumer Protection and the Office of the City Clerk.

Said privilege shall be constructed in accordance with plans and specifications approved by the Department of Transportation (Division of Project Development) and Zoning Department- Signs.

This grant of privilege in the public way shall be subject to the provisions of Section 10-28-015 and all other required provisions of the Municipal Code of Chicago.

The grantee shall pay to the City of Chicago as compensation for the privilege #1106191 herein granted the sum of one hundred (\$100.00) per annum in advance.

A 25% penalty will be added for payments received after due date

The permit holder agrees to hold the City of Chicago harmless for any damage, relocation or replacement costs associated with damage, relocation or removal of private property caused by the City performing work in the public way.


Authority herein given and granted for a period offive (5) years from and after Date of Passage.

Alderman 
Ray Suarez 31st Ward



APPLICATION TO USE THE PUBLIC RIGHT OF WAY

EXAMPLE OF SIGN DRAWING

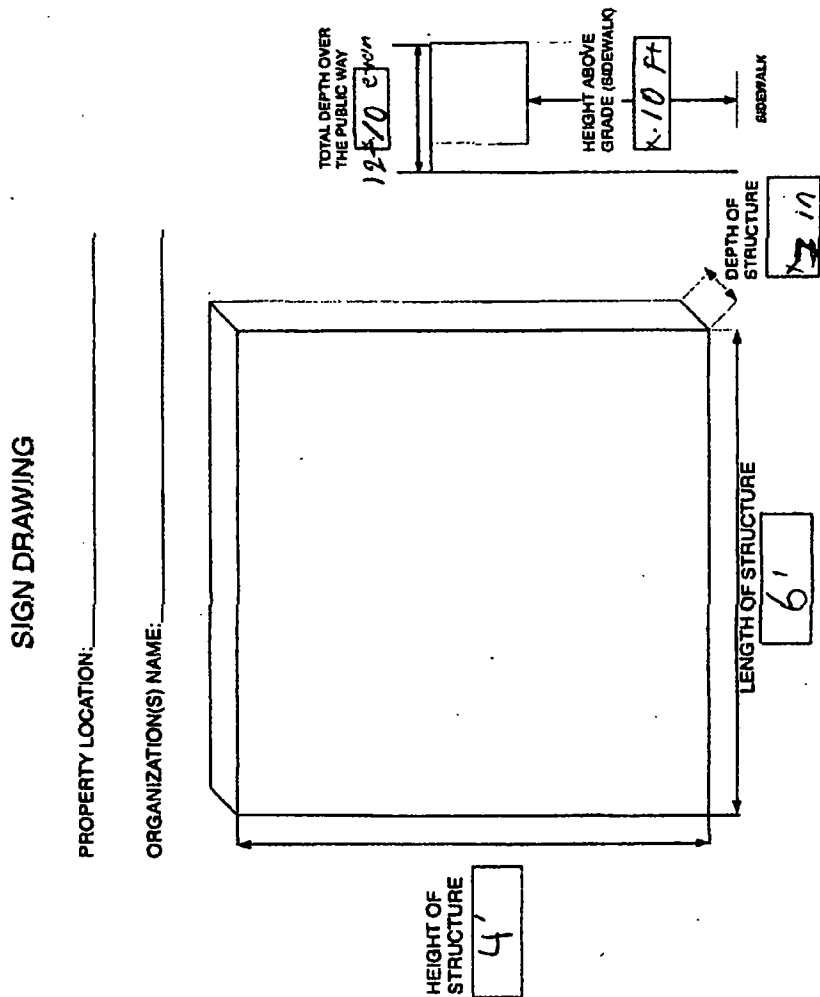



06/05/2013

Alderman **Ray Suarez**
Ward # **31**
City of Chicago
City Hall, Room **203**
121 North LaSalle Street
Chicago, Illinois 60602

Re: An ordinance to use and maintain a portion of the public right-of-way for **one (1) sign(s)** for
MODERN IMAGE BEAUTY SALON, adjacent to the premises known as **4513 W. Diversey**
Ave.

Dear Alderman **Ray Suarez**:

The applicant referenced above has requested the use of the public right-of-way for a **sign(s)**. An ordinance has been prepared by the Department of Business Affairs and Consumer Protection – Business Assistance Center - Public Way Use Unit for presentation to the City Council. Because this request was made for properties located in your ward, as approved by you as per the attached, I respectfully request that you introduce the attached ordinance at the next City Council meeting.

If you have any questions regarding this ordinance, please contact **Anthony Bertuca** at (312) 744-5506.

Department of Business Affairs and Consumer Protection



City of Chicago



O2013-4643

Office of the City Clerk

Document Tracking Sheet

Meeting Date:	6/5/2013
Sponsor(s):	Suarez, Regner Ray (31)
Type:	Ordinance
Title:	Grant(s) of privilege in public way for Benita's Beatuy Salon
Committee(s) Assignment:	Committee on Transportation and Public Way

ORDINANCE
BENITA'S BEAUTY SALON
Acct. No. 264122 - 2
Permit No. 1106892

Be It Ordained by the City Council of the City of Chicago:

SECTION 1. Permission and authority are hereby given and granted to BENITA'S BEAUTY SALON, upon the terms and subject to the conditions of this ordinance to maintain and use one (1) sign(s) projecting over the public right-of-way attached to its premises known as 5008 W. Fullerton Ave..

Said sign structure(s) measures as follows; along W. Fullerton Ave.:

One (1) at four (4) feet in length, six (6) feet in height and ten point eight three (10.83) feet above grade level.

The location of said privilege shall be as shown on prints kept on file with the Department of Business Affairs and Consumer Protection and the Office of the City Clerk.

Said privilege shall be constructed in accordance with plans and specifications approved by the Department of Transportation (Division of Project Development) and Zoning Department - Signs.

This grant of privilege in the public way shall be subject to the provisions of Section 10-28-015 and all other required provisions of the Municipal Code of Chicago.


The grantee shall pay to the City of Chicago as compensation for the privilege #1106892 herein granted the sum of one hundred (\$100.00) per annum in advance.

A 25% penalty will be added for payments received after due date.


The permit holder agrees to hold the City of Chicago harmless for any damage, relocation or replacement costs associated with damage, relocation or removal of private property caused by the City performing work in the public way.

Authority herein given and granted for a period of five (5) years from and after 06/11/2013.

Alderman

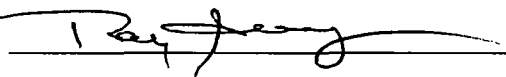

Ray Suarez 31st Ward

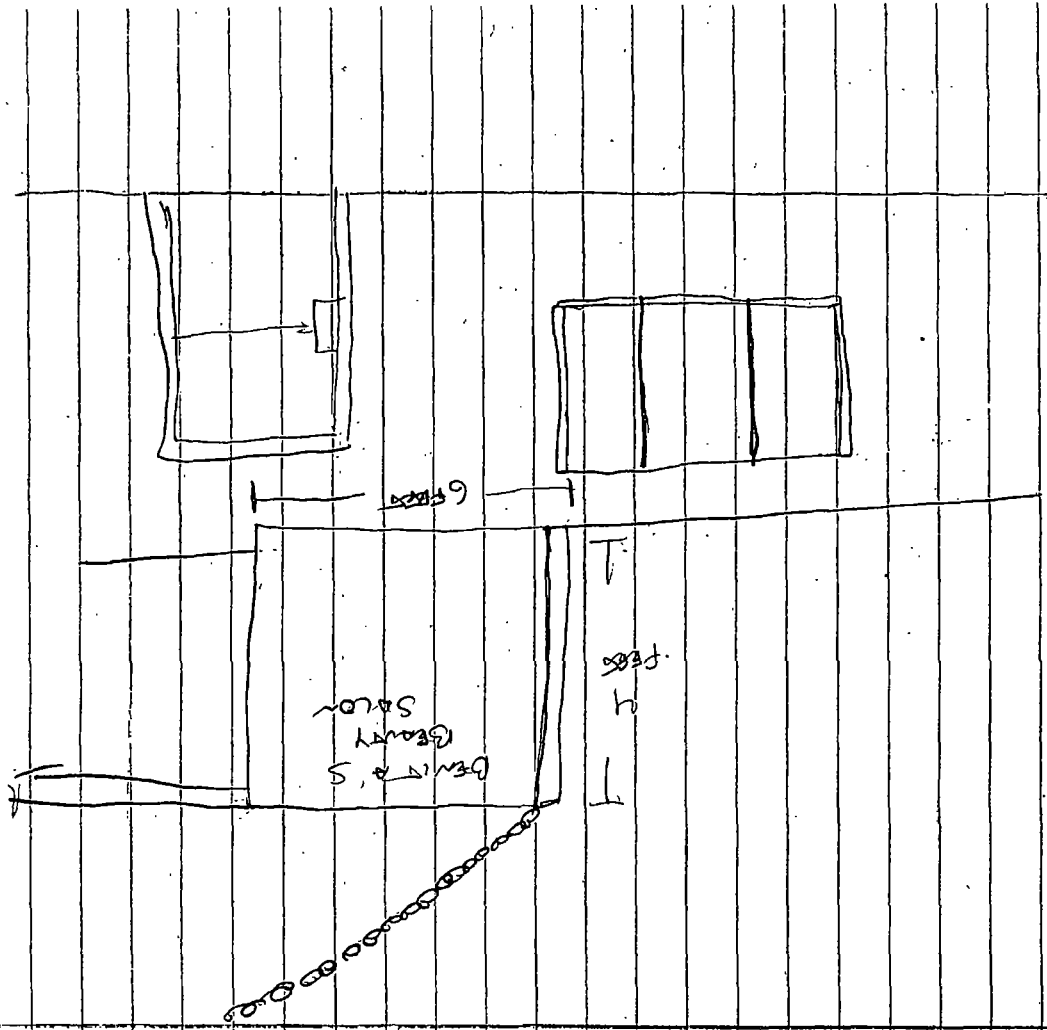



Department of Business Affairs and Consumer Protection
Business Assistance Center - Public Way Use Unit
City Hall - 121 N. LaSalle Street, Room 800 • Chicago, IL 60602
(312)-74-GOBIZ (312-744-6249) • (312) 744-1944 (TTY)
<http://www.cityofchicago.org/bacp>

06/05/2013

Alderman **Ray Suarez**
Ward # **31**
City of Chicago
City Hall, Room **203**
121 North LaSalle Street
Chicago, Illinois 60602

Re: An ordinance to use and maintain a portion of the public right-of-way for **one (1) sign(s)** for
BENITA'S BEAUTY SALON, adjacent to the premises known as **5008 W. Fullerton Ave.**.

Dear Alderman **Ray Suarez**:

The applicant referenced above has requested the use of the public right-of-way for a **sign(s)**. An ordinance has been prepared by the Department of Business Affairs and Consumer Protection – Business Assistance Center - Public Way Use Unit for presentation to the City Council. Because this request was made for properties located in your ward, as approved by you as per the attached, I respectfully request that you introduce the attached ordinance at the next City Council meeting.

If you have any questions regarding this ordinance, please contact Anthony Bertuca at (312) 744-5506.

Department of Business Affairs and Consumer Protection



City of Chicago



O2013-4649

Office of the City Clerk

Document Tracking Sheet

Meeting Date:	6/5/2013
Sponsor(s):	Waguespack, Scott (32)
Type:	Ordinance
Title:	Grant(s) of privilege in public way for Sheffield Weed LLC - sheeting
Committee(s) Assignment:	Committee on Transportation and Public Way

ORDINANCE
SHEFFIELD WEED, LLC
Acct. No. 331548 - 1
Permit No. 1105947

Be It Ordained by the City Council of the City of Chicago:

SECTION 1. Permission and authority are hereby given and granted to SHEFFIELD WEED, LLC, upon the terms and subject to the conditions of this ordinance to construct, install, maintain and use one (1) Sheeting under the public right-of-way adjacent to its premises known as 1551 N. Sheffield Ave..

Said Sheeting at West Weed Street measure(s):

One (1) at one hundred seventy-three point four (173.4) feet in length, and one point five (1.5) foot in width for a total of two hundred sixty point one (260.1) square feet.

The location of said privilege shall be as shown on prints kept on file with the Department of Business Affairs and Consumer Protection and the Office of the City Clerk.

Said privilege shall be constructed in accordance with plans and specifications approved by the Department of Planning and Development and Department of Transportation (Office of Underground Coordination).

This grant of privilege in the public way shall be subject to the provisions of Section 10-28-015 and all other required provisions of the Municipal Code of Chicago.

The grantee shall pay to the City of Chicago as compensation for the privilege #1105947 herein granted the sum of four hundred (\$400.00) per annum in advance.

A 25% penalty will be added for payments received after due date.

The permit holder agrees to hold the City of Chicago harmless for any damage, relocation or replacement costs associated with damage, relocation or removal of private property caused by the City performing work in the public way.

Authority herein given and granted for a period of five (5) years from and after Date of Passage.

Alderman 
Scott Waguespack 32nd Ward





06/05/2013

Alderman **Scott Waguespack**
Ward # **32**
City of Chicago
City Hall, Room **300**
121 North LaSalle Street
Chicago, Illinois 60602

Re: An ordinance to use and maintain a portion of the public right-of-way for **one (1) sheeting** for
SHEFFIELD WEED, LLC, adjacent to the premises known as **1551 N. Sheffield Ave.**

Dear Alderman **Scott Waguespack**:

The applicant referenced above has requested the use of the public right-of-way for a **sheeting**. An ordinance has been prepared by the Department of Business Affairs and Consumer Protection – Business Assistance Center - Public Way Use Unit for presentation to the City Council. Because this request was made for properties located in your ward, as approved by you as per the attached, I respectfully request that you introduce the attached ordinance at the next City Council meeting.

If you have any questions regarding this ordinance, please contact Anthony Bertuca at (312) 744-5506.

Department of Business Affairs and Consumer Protection



City of Chicago



O2013-4652

Office of the City Clerk Document Tracking Sheet

Meeting Date:	6/5/2013
Sponsor(s):	Waguespack, Scott (32)
Type:	Ordinance
Title:	Grant(s) of privilege in public way for Sheffield Weed LLC - caissons
Committee(s) Assignment:	Committee on Transportation and Public Way

ORDINANCE
SHEFFIELD WEED, LLC
Acct. No. 331548 - 1
Permit No. 1105948

Be It Ordained by the City Council of the City of Chicago:

SECTION 1. Permission and authority are hereby given and granted to SHEFFIELD WEED, LLC, upon the terms and subject to the conditions of this ordinance to construct, install, maintain and use twenty-two (22) Caisson(s) under the public right-of-way adjacent to its premises known as 1551 N. Sheffield Ave..

Said Caisson(s) at Weed Street measure(s):

One (1) at six point nine two (6.92) feet in length, and one point nine five (1.95) foot in width for a total of thirteen point four nine (13.49) square feet.

One (1) at eight point seven five (8.75) feet in length, and three point four two (3.42) feet in width for a total of twenty-nine point nine three (29.93) square feet.

One (1) at seven point six seven (7.67) feet in length, and two point eight three (2.83) feet in width for a total of twenty-one point seven one (21.71) square feet.

One (1) at seven point zero eight (7.08) feet in length, and one point nine two (1.92) foot in width for a total of thirteen point five nine (13.59) square feet.

One (1) at three point two five (3.25) feet in length, and point five (.5) feet in width for a total of one point six three (1.63) square feet.

One (1) at three point seven five (3.75) feet in length, and eight point zero eight (8.08) feet in width for a total of thirty point three (30.3) square feet.

One (1) at one point seven five (1.75) foot in length, and one point zero eight (1.08) foot in width for a total of one point eight nine (1.89) square feet.

Said Caisson(s) at N. Sheffield Avenue measure(s):

One (1) at seven point four two (7.42) feet in length, and three point zero eight (3.08) feet in width for a total of twenty-two point eight five (22.85) square feet.

One (1) at five point one seven (5.17) feet in length, and one point seven five (1.75) foot in width for a total of nine point zero five (9.05) square feet.

One (1) at six point two five (6.25) feet in length, and one point seven five (1.75) foot in width for a total of ten point nine four (10.94) square feet.

One (1) at nine point zero eight (9.08) feet in length, and three point three three (3.33) feet in width for a total of thirty point two four (30.24) square feet.

One (1) at five point five (5.5) feet in length, and point seven five (.75) feet in width for a total of four point one three (4.13) square feet.

One (1) at five point five eight (5.58) feet in length, and one point six seven (1.67) foot in width for a total of nine point three two (9.32) square feet.

Said Caisson(s) at Alley measure(s):

One (1) at six point five (6.5) feet in length, and one point six seven (1.67) foot in width for a total of ten point eight six (10.86) square feet.

One (1) at three point seven five (3.75) feet in length, and one (1) foot in width for a total of three point seven five (3.75) square feet.

One (1) at four point five (4.5) feet in length, and one point one seven (1.17) foot in width for a total of five point two seven (5.27) square feet.

One (1) at three point nine five (3.95) feet in length, and point eight three (.83) feet in width for a total of three point two eight (3.28) square feet.

One (1) at six point three three (6.33) feet in length, and one point five eight (1.58) foot in width for a total of ten (10) square feet.

One (1) at six point one seven (6.17) feet in length, and one point five (1.5) foot in width for a total of nine point two six (9.26) square feet.

One (1) at six point zero eight (6.08) feet in length, and two point one seven (2.17) feet in width for a total of thirteen point one nine (13.19) square feet.

The location of said privilege shall be as shown on prints kept on file with the Department of Business Affairs and Consumer Protection and the Office of the City Clerk.

Said privilege shall be constructed in accordance with plans and specifications approved by the Department of Planning and Development and Department of Transportation (Office of Underground Coordination).

This grant of privilege in the public way shall be subject to the provisions of Section 10-28-015 and all other required provisions of the Municipal Code of Chicago.


The grantee shall pay to the City of Chicago as compensation for the privilege #1105948 herein granted the sum of four hundred (\$400.00) per annum in advance.

A 25% penalty will be added for payments received after due date.

The permit holder agrees to hold the City of Chicago harmless for any damage, relocation or replacement costs associated with damage, relocation or removal of private property caused by the City performing work in the public way.

Authority herein given and granted for a period of five (5) years from and after Date of Passage.

Alderman 
Scott Waguespack 32nd Ward

 



06/05/2013

Alderman Scott Waguespack
Ward # 32
City of Chicago
City Hall, Room 300
121 North LaSalle Street
Chicago, Illinois 60602

Re: An ordinance to use and maintain a portion of the public right-of-way for **twenty-two (22) caisson(s)** for **SHEFFIELD WEED, LLC**, adjacent to the premises known as **1551 N. Sheffield Ave.**.

Dear Alderman Scott Waguespack:

The applicant referenced above has requested the use of the public right-of-way for **caisson(s)**. An ordinance has been prepared by the Department of Business Affairs and Consumer Protection – Business Assistance Center - Public Way Use Unit for presentation to the City Council. Because this request was made for properties located in your ward, as approved by you as per the attached, I respectfully request that you introduce the attached ordinance at the next City Council meeting.

If you have any questions regarding this ordinance, please contact Anthony Bertuca at (312) 744-5506.

Department of Business Affairs and Consumer Protection



City of Chicago



O2013-4655

Office of the City Clerk

Document Tracking Sheet

Meeting Date:	6/5/2013
Sponsor(s):	Waguespack, Scott (32)
Type:	Ordinance
Title:	Grant(s) of privilege in public way for Roscoe Village Bikes
Committee(s) Assignment:	Committee on Transportation and Public Way

ORDINANCE
ROSCOE VILLAGE BIKES
Acct. No. 314104 - 1
Permit No. 1106245

Be It Ordained by the City Council of the City of Chicago:

SECTION 1. Permission and authority are hereby given and granted to ROSCOE VILLAGE BIKES, upon the terms and subject to the conditions of this ordinance to maintain and use one (1) sign(s) projecting over the public right-of-way attached to its premises known as 2016 W. Roscoe St..

Said sign structure(s) measures as follows; along WEST ROSCOE:

One (1) at four (4) feet in length, four (4) feet in height and eleven (11) feet above grade level.

The location of said privilege shall be as shown on prints kept on file with the Department of Business Affairs and Consumer Protection and the Office of the City Clerk.

Said privilege shall be constructed in accordance with plans and specifications approved by the Department of Transportation (Division of Project Development) and Zoning Department - Signs.

This grant of privilege in the public way shall be subject to the provisions of Section 10-28-015 and all other required provisions of the Municipal Code of Chicago.

The grantee shall pay to the City of Chicago as compensation for the privilege #1106245 herein granted the sum of one hundred (\$100.00) per annum in advance.

A 25% penalty will be added for payments received after due date.


The permit holder agrees to hold the City of Chicago harmless for any damage, relocation or replacement costs associated with damage, relocation or removal of private property caused by the City performing work in the public way.

Authority herein given and granted for a period of five (5) years from and after 02/06/2013.

Alderman 
Scott Waguespack 32nd Ward

2016 W. ROSCOE


Sign: 48" x 48" x 1.5"
Aluminum
non-illuminated

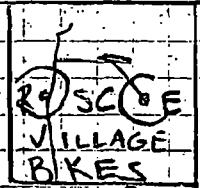

Depth over public way: 64"

Height above grade: 132"

Distance to W. Roscoe St.: 192"

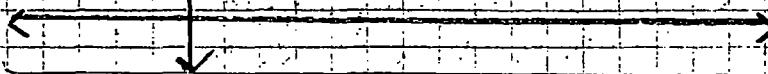

W. Roscoe St.



06/05/2013

Alderman Scott Waguespack
Ward # 32
City of Chicago
City Hall, Room 300
121 North LaSalle Street
Chicago, Illinois 60602

Re: An ordinance to use and maintain a portion of the public right-of-way for **one (1) sign(s)** for
ROSCOE VILLAGE BIKES, adjacent to the premises known as **2016 W. Roscoe St.**

Dear Alderman **Scott Waguespack**:

The applicant referenced above has requested the use of the public right-of-way for a **sign(s)**. An ordinance has been prepared by the Department of Business Affairs and Consumer Protection – Business Assistance Center - Public Way Use Unit for presentation to the City Council. Because this request was made for properties located in your ward, as approved by you as per the attached, I respectfully request that you introduce the attached ordinance at the next City Council meeting.

If you have any questions regarding this ordinance, please contact Anthony Bertuca at (312) 744-5506.

Department of Business Affairs and Consumer Protection



City of Chicago



O2013-4658

Office of the City Clerk

Document Tracking Sheet

Meeting Date:	6/5/2013
Sponsor(s):	Waguespack, Scott (32)
Type:	Ordinance
Title:	Grant(s) of privilege in public way for George's Hot Dog
Committee(s) Assignment:	Committee on Transportation and Public Way

ORDINANCE
GEORGE'S HOT DOG
Acct. No. 5310 - 1
Permit No. 1106599

Be It Ordained by the City Council of the City of Chicago:

SECTION 1. Permission and authority are hereby given and granted to GEORGE'S HOT DOG, upon the terms and subject to the conditions of this ordinance to maintain and use, as now constructed, three (3) Light Fixture(s) projecting over the public right-of-way adjacent to its premises known as 1876 N. Damen Ave..

Said Light Fixture(s) at N Damen measure(s):

Three (3) at one (1) foot in length, two (2) feet in width and thirteen point five (13.5) feet above grade level.

The location of said privilege shall be as shown on prints kept on file with the Department of Business Affairs and Consumer Protection and the Office of the City Clerk.

Said privilege shall be constructed in accordance with plans and specifications approved by the Department of Transportation (Division of Project Development).

This grant of privilege in the public way shall be subject to the provisions of Section 10-28-015 and all other required provisions of the Municipal Code of Chicago.


The grantee shall pay to the City of Chicago as compensation for the privilege #1106599 herein granted the sum of eighty-five (\$85.00) per annum in advance.

A 25% penalty will be added for payments received after due date.

The permit holder agrees to hold the City of Chicago harmless for any damage, relocation or replacement costs associated with damage, relocation or removal of private property caused by the City performing work in the public way.

Authority herein given and granted for a period of five (5) years from and after 05/14/2013.

Alderman 
Scott Waguespack 32nd Ward

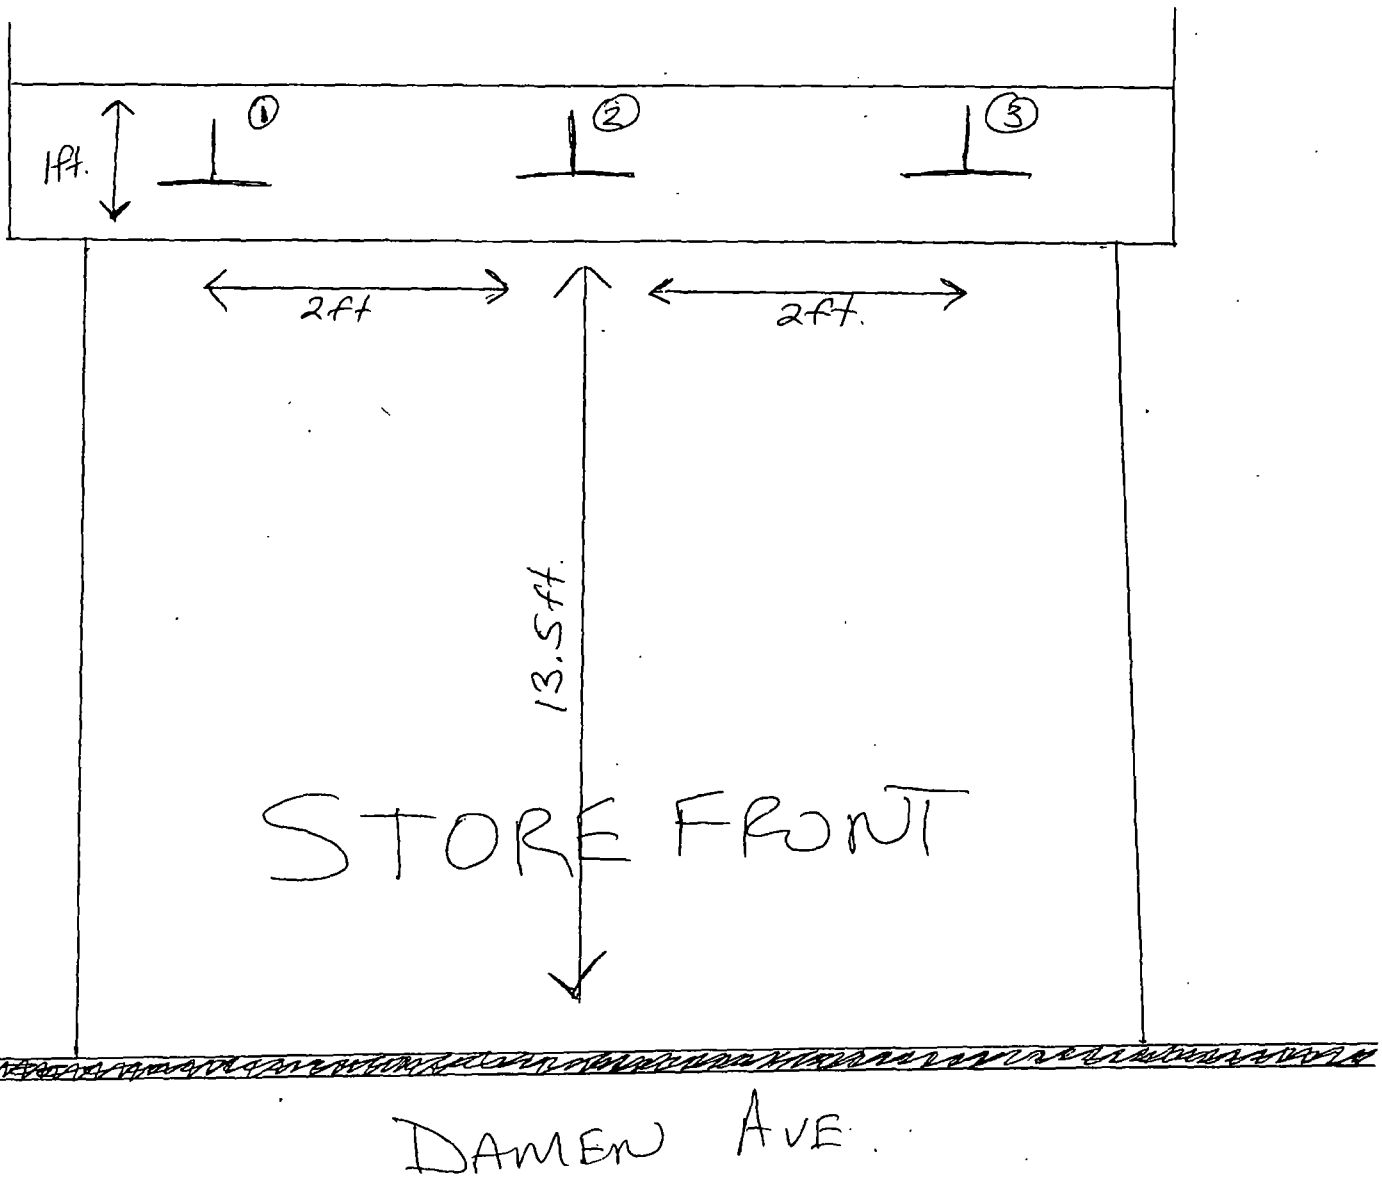



06/05/2013

Alderman Scott Waguespack
Ward # 32
City of Chicago
City Hall, Room 300
121 North LaSalle Street
Chicago, Illinois 60602

Re: An ordinance to use and maintain a portion of the public right-of-way for **three (3) light fixture(s)** for **GEORGE'S HOT DOG**, adjacent to the premises known as **1876 N. Damen Ave..**

Dear Alderman Scott Waguespack:

The applicant referenced above has requested the use of the public right-of-way for a **light fixture(s)**. An ordinance has been prepared by the Department of Business Affairs and Consumer Protection – Business Assistance Center - Public Way Use Unit for presentation to the City Council. Because this request was made for properties located in your ward, as approved by you as per the attached, I respectfully request that you introduce the attached ordinance at the next City Council meeting.

If you have any questions regarding this ordinance, please contact Anthony Bertuca at (312) 744-5506.

Department of Business Affairs and Consumer Protection



City of Chicago



O2013-4661

Office of the City Clerk

Document Tracking Sheet

Meeting Date:	6/5/2013
Sponsor(s):	Waguespack, Scott (32)
Type:	Ordinance
Title:	Grant(s) of privilege in public way for Athletic & Therapeutic Instiute of Midway LLC
Committee(s) Assignment:	Committee on Transportation and Public Way

ORDINANCE
ATHLETIC & THERAPEUTIC INSTITUTE OF MIDWAY, LLC
Acct. No. 285488 - 6
Permit No. 1105902

Be It Ordained by the City Council of the City of Chicago:

SECTION 1. Permission and authority are hereby given and granted to ATHLETIC & THERAPEUTIC INSTITUTE OF MIDWAY, LLC, upon the terms and subject to the conditions of this ordinance to maintain and use one (1) sign(s) projecting over the public right-of-way attached to its premises known as 939 W. North Ave..

Said sign structure(s) measures as follows; along W North Ave:
One (1) at twenty-six point five eight (26.58) feet in length, three (3) feet in height and thirty (30) feet above grade level.

The location of said privilege shall be as shown on prints kept on file with the Department of Business Affairs and Consumer Protection and the Office of the City Clerk.

Said privilege shall be constructed in accordance with plans and specifications approved by the Department of Transportation (Division of Project Development) and Zoning Department - Signs.

This grant of privilege in the public way shall be subject to the provisions of Section 10-28-015 and all other required provisions of the Municipal Code of Chicago.

The grantee shall pay to the City of Chicago as compensation for the privilege #1105902 herein granted the sum of three hundred (\$300.00) per annum in advance.

A 25% penalty will be added for payments received after due date.

The permit holder agrees to hold the City of Chicago harmless for any damage, relocation or replacement costs associated with damage, relocation or removal of private property caused by the City performing work in the public way.

Authority herein given and granted for a period of five (5) years from and after Date of Passage.


Alderman



Scott Waguespack 32nd Ward

© Aurora Sign Co., Inc 2013

AURORA SIGN CO.

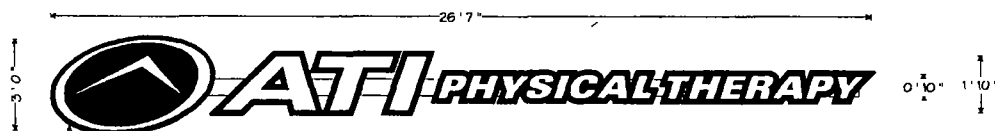



ELECTRICAL
DISCONNECT

INDIVIDUAL ILLUMINATED LETTERS WITH BACKER ON RACEWAY

FABRICATE AND INSTALL LETTERS OF ALUMINIUM AND ACRYLIC
FACES TO BE WHITE ACRYLIC LOGO TO HAVE COPY APPLIED FIRST SURFACE
TRIMCAP TO BE BLACK RETURNS TO BE BLACK.
BACKER TO BE BLACK

ALL EXPOSED METAL SURFACES TO BE COATED WITH ACRYLIC POLYURETHANE.
INTERNAL ILLUMINATION TO BE WHITE LEDS.

SCALE - 3/8" = 1'

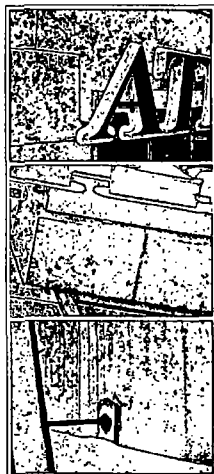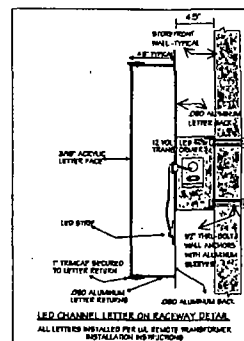


NOTE: EXISTING LETTERS WILL BE REMOVED
IN FIELD AND NEW LETTERS WILL BE
INSTALLED IN SAME AREA



INSTALLATION INSTRUCTIONS

REMOVE EXISTING LETTERS FROM RACEWAY
AND DISPOSE
INSTALL NEW LETTERS ON SAME RACEWAY.
CONNECT TO ELECTRICAL SERVICE
TO BE PROVIDED BY OTHERS
PRIOR TO INSTALL

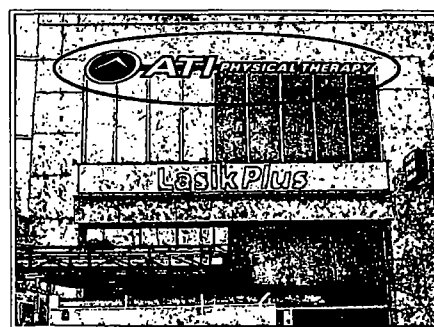

1100 Route 34
Aurora, Illinois 60504
630 898 3900 office
630 898 6091 fax

Prepared For: ATI PHYSICAL THERAPY

Address: 939 W NORTH AVE

Dwg: 213087

Scale: 1"

Design Date: 3/7/13

Rev: A

Submitted:

Location Name:

City/State:

CHICAGO, IL

Rev: 1:

Rev: 1:

Comments:

NOTE: THIS DRAWING IS THE PROPERTY OF AURORA SIGN CO. IT IS NOT TO BE REPRODUCED, COPIED, OR EXHIBITED IN ANY FASHION WITHOUT WRITTEN CONSENT FROM AURORA SIGN CO. CHARGES OF UP TO \$3000.00 WILL BE ASSESSED FOR ANY RE-USE OF THESE DRAWINGS.



06/05/2013

Alderman Scott Waguespack
Ward # 32
City of Chicago
City Hall, Room 300
121 North LaSalle Street
Chicago, Illinois 60602

Re: An ordinance to use and maintain a portion of the public right-of-way for **one (1) sign(s)** for
ATHLETIC & THERAPEUTIC INSTITUTE OF MIDWAY, LLC, adjacent to the premises
known as **939 W. North Ave.**.

Dear Alderman Scott Waguespack:

The applicant referenced above has requested the use of the public right-of-way for a **sign(s)**. An ordinance has been prepared by the Department of Business Affairs and Consumer Protection – Business Assistance Center - Public Way Use Unit for presentation to the City Council. Because this request was made for properties located in your ward, as approved by you as per the attached, I respectfully request that you introduce the attached ordinance at the next City Council meeting.

If you have any questions regarding this ordinance, please contact Anthony Bertuca at (312) 744-5506.

Department of Business Affairs and Consumer Protection



City of Chicago



O2013-4662

Office of the City Clerk

Document Tracking Sheet

Meeting Date:	6/5/2013
Sponsor(s):	Waguespack, Scott (32)
Type:	Ordinance
Title:	Grant(s) of privilege in public way for Four Shadows
Committee(s) Assignment:	Committee on Transportation and Public Way

ORDINANCE
FOUR SHADOWS
Acct. No. 299305 - 1
Permit No. 1106352

Be It Ordained by the City Council of the City of Chicago:

SECTION 1. Permission and authority are hereby given and granted to FOUR SHADOWS, upon the terms and subject to the conditions of this ordinance to maintain and use, as now constructed, one (1) Light Fixture(s) projecting over the public right-of-way adjacent to its premises known as 2758 N. Ashland Ave..

Said Light Fixture(s) at W. Diversey measure(s):

One (1) at two (2) feet in length, one point five (1.5) foot in width and thirteen point six seven (13.67) feet above grade level.

The location of said privilege shall be as shown on prints kept on file with the Department of Business Affairs and Consumer Protection and the Office of the City Clerk.

Said privilege shall be constructed in accordance with plans and specifications approved by the Department of Transportation (Division of Project Development).


This grant of privilege in the public way shall be subject to the provisions of Section 10-28-015 and all other required provisions of the Municipal Code of Chicago.

The grantee shall pay to the City of Chicago as compensation for the privilege #1106352 herein granted the sum of seventy-five (\$75.00) per annum in advance.

A 25% penalty will be added for payments received after due date.

The permit holder agrees to hold the City of Chicago harmless for any damage, relocation or replacement costs associated with damage, relocation or removal of private property caused by the City performing work in the public way.

Authority herein given and granted for a period of five (5) years from and after Date of Passage.

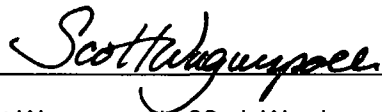
Alderman 
Scott Waguespack 32nd Ward

CITY OF CHICAGO • BACP-PWU • BUNDLE PERMIT APPLICATION • V.12.21.12



APPLICATION TO USE THE PUBLIC RIGHT OF WAY

EXAMPLE OF LIGHT(S) DRAWING

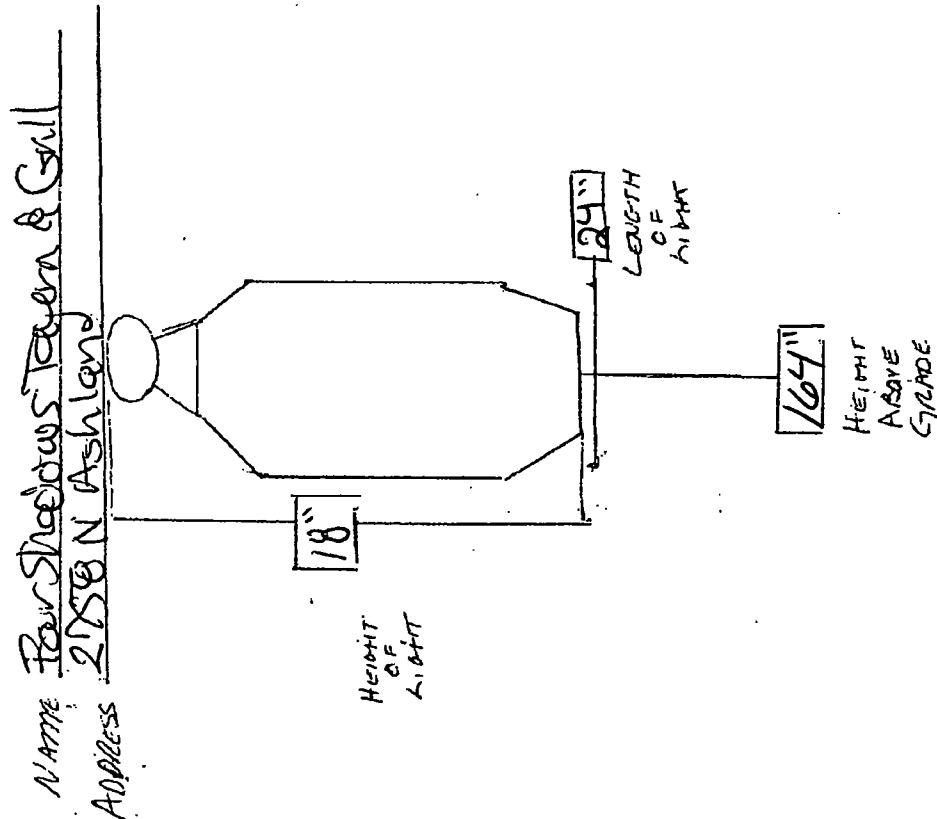

**FOUR SHADOWS
TAVERN & GRILL**
2758 N. ASHLAND AVE.
CHICAGO, IL 60614
(TEL) 773-248-9160
(FAX) 773-248-9165
www.fourshadows.net





06/05/2013

Alderman Scott Waguespack
Ward # 32
City of Chicago
City Hall, Room 300
121 North LaSalle Street
Chicago, Illinois 60602

Re: An ordinance to use and maintain a portion of the public right-of-way for **one (1) light fixture(s)** for **FOUR SHADOWS**, adjacent to the premises known as **2758 N. Ashland Ave..**

Dear Alderman Scott Waguespack:

The applicant referenced above has requested the use of the public right-of-way for a **light fixture(s)**. An ordinance has been prepared by the Department of Business Affairs and Consumer Protection – Business Assistance Center - Public Way Use Unit for presentation to the City Council. Because this request was made for properties located in your ward, as approved by you as per the attached, I respectfully request that you introduce the attached ordinance at the next City Council meeting.

If you have any questions regarding this ordinance, please contact Anthony Bertuca at (312) 744-5506.

Department of Business Affairs and Consumer Protection



City of Chicago



O2013-4666

Office of the City Clerk

Document Tracking Sheet

Meeting Date:	6/5/2013
Sponsor(s):	Waguespack, Scott (32)
Type:	Ordinance
Title:	Grant(s) of privilege in public way for Ciales Poultry
Committee(s) Assignment:	Committee on Transportation and Public Way

ORDINANCE
CIALES POULTRY
Acct. No. 23678 - 1
Permit No. 1106643

Be It Ordained by the City Council of the City of Chicago:

SECTION 1. Permission and authority are hereby given and granted to CIALES POULTRY, upon the terms and subject to the conditions of this ordinance to maintain and use one (1) sign(s) projecting over the public right-of-way attached to its premises known as 2141 W. Armitage Ave..

Said sign structure(s) measures as follows; along W. Armitage Avenue:

One (1) at six point five (6.5) feet in length, four point five eight (4.58) feet in height and eleven (11) feet above grade level.

The location of said privilege shall be as shown on prints kept on file with the Department of Business Affairs and Consumer Protection and the Office of the City Clerk.

Said privilege shall be constructed in accordance with plans and specifications approved by the Department of Transportation (Division of Project Development) and Zoning Department - Signs.

This grant of privilege in the public way shall be subject to the provisions of Section 10-28-015 and all other required provisions of the Municipal Code of Chicago.

The grantee shall pay to the City of Chicago as compensation for the privilege #1106643 herein granted the sum of three hundred (\$300.00) per annum in advance.

A 25% penalty will be added for payments received after due date.

The permit holder agrees to hold the City of Chicago harmless for any damage, relocation or replacement costs associated with damage, relocation or removal of private property caused by the City performing work in the public way.

Authority herein given and granted for a period of five (5) years from and after 06/11/2013.


Alderman



Scott Waguespack 32nd Ward

Page 1 of 2

CIALES POULTRY
2141 W ARMITAGE
EXISTING SIGN

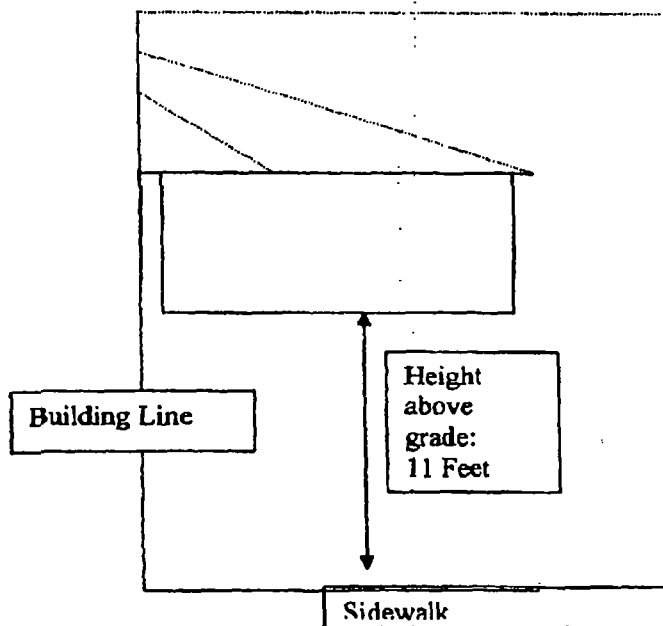



06/05/2013

Alderman Scott Waguespack
Ward # 32
City of Chicago
City Hall, Room 300
121 North LaSalle Street
Chicago, Illinois 60602

Re: An ordinance to use and maintain a portion of the public right-of-way for **one (1) sign(s)** for **CIALES POULTRY**, adjacent to the premises known as **2141 W. Armitage Ave.**.

Dear Alderman **Scott Waguespack**:

The applicant referenced above has requested the use of the public right-of-way for a **sign(s)**. An ordinance has been prepared by the Department of Business Affairs and Consumer Protection – Business Assistance Center - Public Way Use Unit for presentation to the City Council. Because this request was made for properties located in your ward, as approved by you as per the attached, I respectfully request that you introduce the attached ordinance at the next City Council meeting.

If you have any questions regarding this ordinance, please contact Anthony Bertuca at (312) 744-5506.

Department of Business Affairs and Consumer Protection



City of Chicago



O2013-4668

Office of the City Clerk

Document Tracking Sheet

Meeting Date:	6/5/2013
Sponsor(s):	Waguespack, Scott (32)
Type:	Ordinance
Title:	Grant(s) of privilege in public way for Blue Fin Japanese Restaurant
Committee(s) Assignment:	Committee on Transportation and Public Way

ORDINANCE
BLUE FIN JAPANESE RESTAURANT
Acct. No. 208943 - 1
Permit No. 1105992

Be It Ordained by the City Council of the City of Chicago:

SECTION 1. Permission and authority are hereby given and granted to BLUE FIN JAPANESE RESTAURANT, upon the terms and subject to the conditions of this ordinance to maintain and use, as now constructed, five (5) Light Fixture(s) projecting over the public right-of-way adjacent to its premises known as 1952 W. North Ave..

Said Light Fixture(s) at W. North measure(s):

Two (2) at one point six (1.6) foot in length, point six (.6) feet in width and eleven point four (11.4) feet above grade level.

Said Light Fixture(s) at Alley measure(s):

Three (3) at one point two (1.2) foot in length, point six (.6) feet in width and eleven point five (11.5) feet above grade level.

The location of said privilege shall be as shown on prints kept on file with the Department of Business Affairs and Consumer Protection and the Office of the City Clerk.

Said privilege shall be constructed in accordance with plans and specifications approved by the Department of Transportation (Division of Project Development).

This grant of privilege in the public way shall be subject to the provisions of Section 10-28-015 and all other required provisions of the Municipal Code of Chicago.



The grantee shall pay to the City of Chicago as compensation for the privilege #1105992 herein granted the sum of ninety-five (\$95.00) per annum in advance.

A 25% penalty will be added for payments received after due date.

The permit holder agrees to hold the City of Chicago harmless for any damage, relocation or replacement costs associated with damage, relocation or removal of private property caused by the City performing work in the public way.

Authority herein given and granted for a period of five (5) years from and after 02/06/2013.

Alderman 
Scott Waguespack 32nd Ward

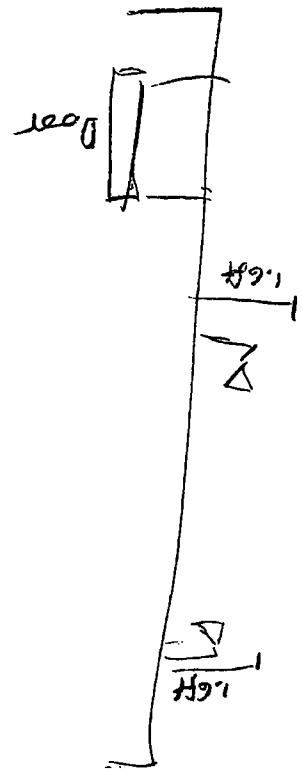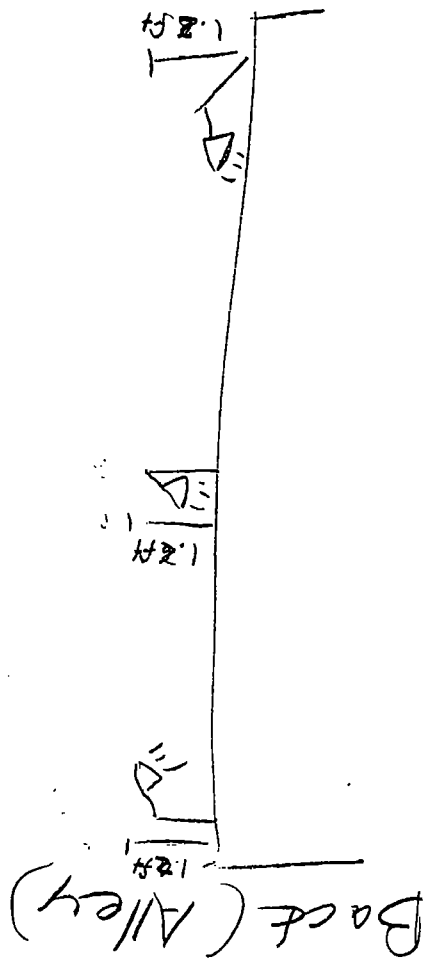

W. North



06/05/2013

Alderman Scott Waguespack
Ward # 32
City of Chicago
City Hall, Room 300
121 North LaSalle Street
Chicago, Illinois 60602

Re: An ordinance to use and maintain a portion of the public right-of-way for **five (5) light fixture(s)** for **BLUE FIN JAPANESE RESTAURANT**, adjacent to the premises known as **1952 W. North Ave..**

Dear Alderman Scott Waguespack:

The applicant referenced above has requested the use of the public right-of-way for a **light fixture(s)**. An ordinance has been prepared by the Department of Business Affairs and Consumer Protection – Business Assistance Center - Public Way Use Unit for presentation to the City Council. Because this request was made for properties located in your ward, as approved by you as per the attached, I respectfully request that you introduce the attached ordinance at the next City Council meeting.

If you have any questions regarding this ordinance, please contact Anthony Bertuca at (312) 744-5506.

Department of Business Affairs and Consumer Protection



City of Chicago



O2013-4669

Office of the City Clerk

Document Tracking Sheet

Meeting Date:	6/5/2013
Sponsor(s):	Waguespack, Scott (32)
Type:	Ordinance
Title:	Grant(s) of privilege in public way for 2102 N Honye LLC
Committee(s) Assignment:	Committee on Transportation and Public Way

ORDINANCE
2102 N HOYNE LLC
Acct. No. 325627 - 1
Permit No. 1105998

Be It Ordained by the City Council of the City of Chicago:

SECTION 1. Permission and authority are hereby given and granted to 2102 N HOYNE LLC, upon the terms and subject to the conditions of this ordinance to maintain and use, as now constructed, two (2) Step(s) on the public right-of-way adjacent to its premises known as 2102 N. Hoyne Ave..

Said Step(s) at N. Hoyne Avenue measure(s):

Two (2) at six point six seven (6.67) feet in length, and one point four two (1.42) foot in width for a total of eighteen point nine four (18.94) square feet.

The location of said privilege shall be as shown on prints kept on file with the Department of Business Affairs and Consumer Protection and the Office of the City Clerk.

Said privilege shall be constructed in accordance with plans and specifications approved by the Department of Transportation (Division of Project Development).


This grant of privilege in the public way shall be subject to the provisions of Section 10-28-015 and all other required provisions of the Municipal Code of Chicago.

The grantee shall pay to the City of Chicago as compensation for the privilege #1105998 herein granted the sum of eight hundred (\$800.00) per annum in advance.

A 25% penalty will be added for payments received after due date.

The permit holder agrees to hold the City of Chicago harmless for any damage, relocation or replacement costs associated with damage, relocation or removal of private property caused by the City performing work in the public way.


Authority herein given and granted for a period of five (5) years from and after 03/12/2013.

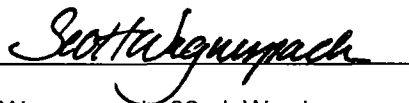Alderman 
Scott Waguespack 32nd Ward

2102 N HOYNE

PUBLIC WAY

FRONT STEPS

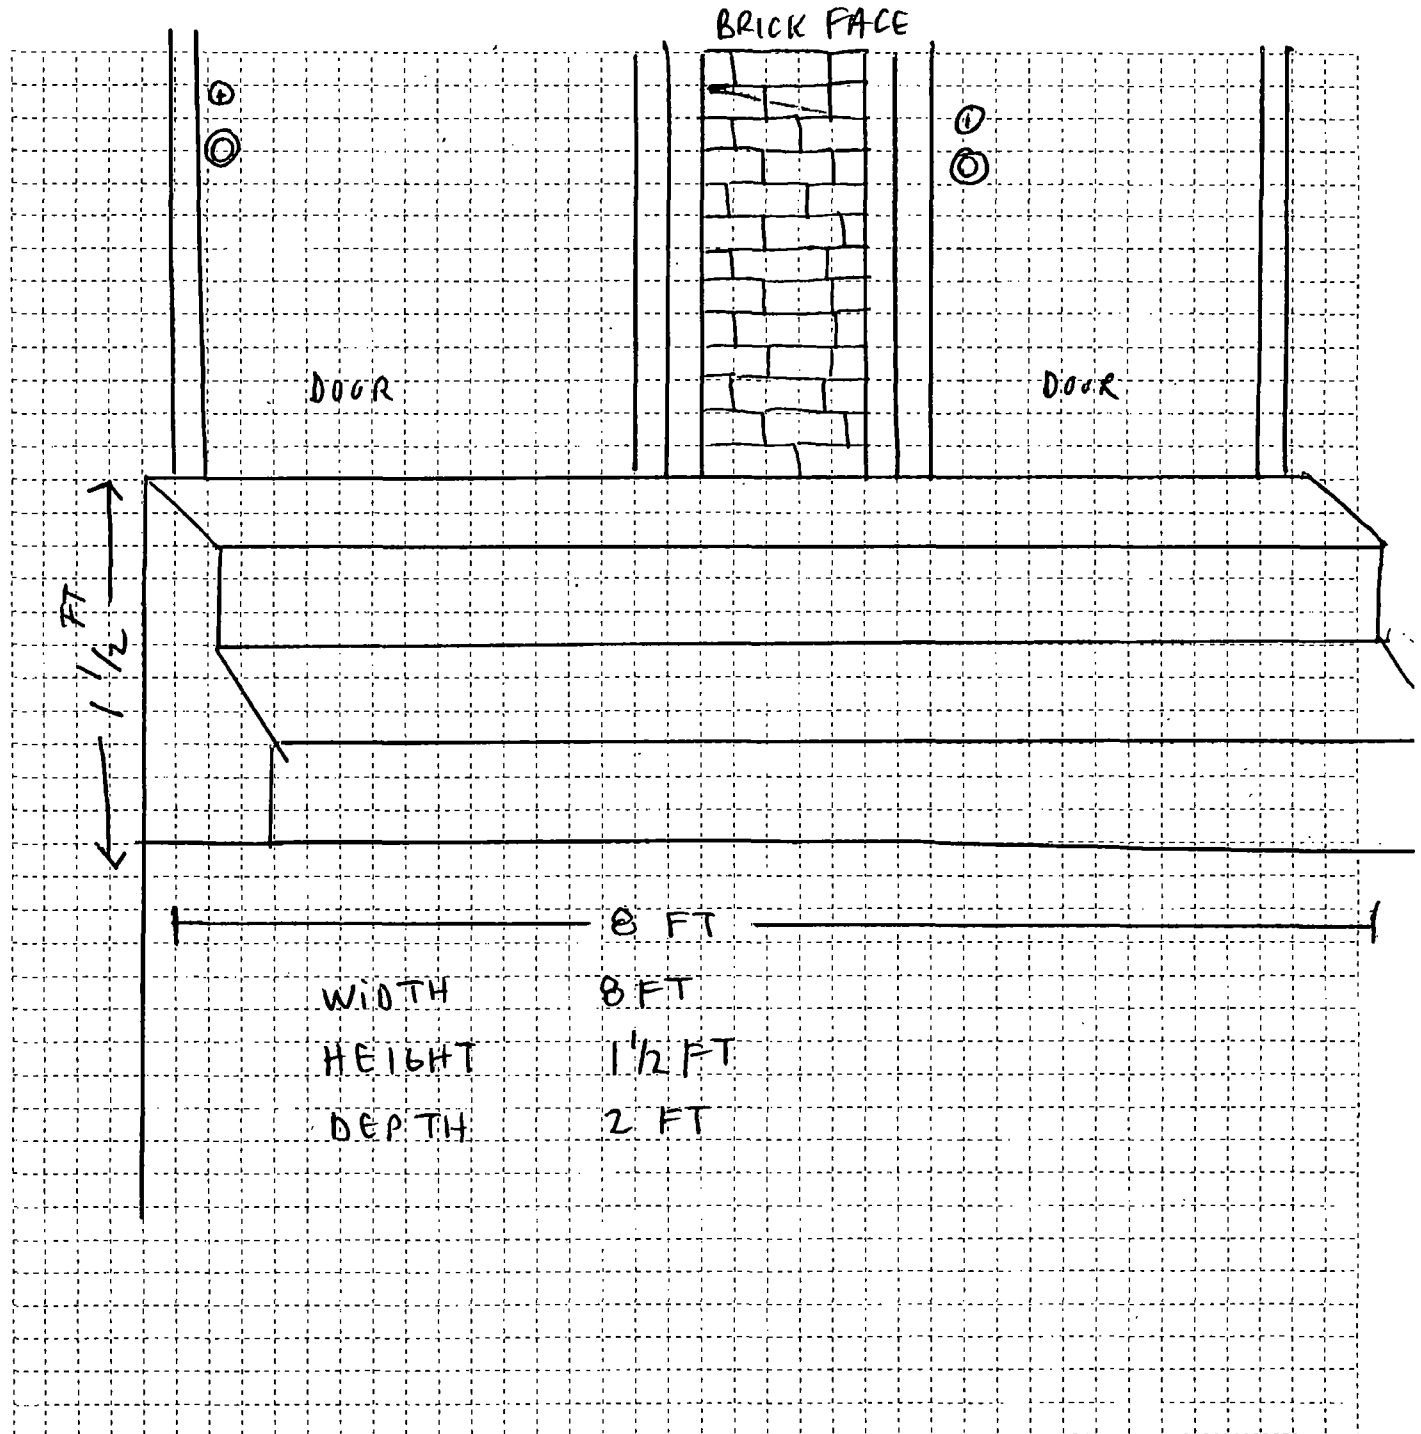



06/05/2013

Alderman Scott Waguespack
Ward # 32
City of Chicago
City Hall, Room 300
121 North LaSalle Street
Chicago, Illinois 60602

Re: An ordinance to use and maintain a portion of the public right-of-way for **two (2) step(s)** for **2102 N HOYNE LLC**, adjacent to the premises known as **2102 N. Hoyne Ave.**.

Dear Alderman **Scott Waguespack**:

The applicant referenced above has requested the use of the public right-of-way for a **step(s)**. An ordinance has been prepared by the Department of Business Affairs and Consumer Protection – Business Assistance Center - Public Way Use Unit for presentation to the City Council. Because this request was made for properties located in your ward, as approved by you as per the attached, I respectfully request that you introduce the attached ordinance at the next City Council meeting.

If you have any questions regarding this ordinance, please contact Anthony Bertuca at (312) 744-5506.

Department of Business Affairs and Consumer Protection



City of Chicago



O2013-4672

Office of the City Clerk

Document Tracking Sheet

Meeting Date:

6/5/2013

Sponsor(s):

Waguespack, Scott (32)

Type:

Ordinance

Title:

Grant(s) of privilege in public way for Janssen Place Lofts
Condominium

Committee(s) Assignment:

Committee on Transportation and Public Way

ORDINANCE
JANSSEN PLACE LOFTS CONDOMINIUM
Acct. No. 88391 - 1
Permit No. 1106948

Be It Ordained by the City Council of the City of Chicago:

SECTION 1. Permission and authority are hereby given and granted to JANSSEN PLACE LOFTS CONDOMINIUM, upon the terms and subject to the conditions of this ordinance to maintain and use, as now constructed, two (2) Balcony(s) projecting over the public right-of-way adjacent to its premises known as 2360 N. Janssen Ave..

Said Balcony(s) at N. Janssen Avenue measure(s):

Two (2) at nine (9) feet in length, and six (6) feet in width for a total of one hundred eight (108) square feet.

The location of said privilege shall be as shown on prints kept on file with the Department of Business Affairs and Consumer Protection and the Office of the City Clerk.

Said privilege shall be constructed in accordance with plans and specifications approved by the Department of Planning and Development and Department of Transportation (Division of Project Development).

This grant of privilege in the public way shall be subject to the provisions of Section 10-28-015 and all other required provisions of the Municipal Code of Chicago.

The grantee shall pay to the City of Chicago as compensation for the privilege #1106948 herein granted the sum of one hundred fifty (\$150.00) per annum in advance.

A 25% penalty will be added for payments received after due date.


The permit holder agrees to hold the City of Chicago harmless for any damage, relocation or replacement costs associated with damage, relocation or removal of private property caused by the City performing work in the public way.

Authority herein given and granted for a period of five (5) years from and after 05/20/2013.

Alderman 
Scott Waguespack 32nd Ward

SECOND FLOOR

SCALE: 1 INCH = 15 FEET

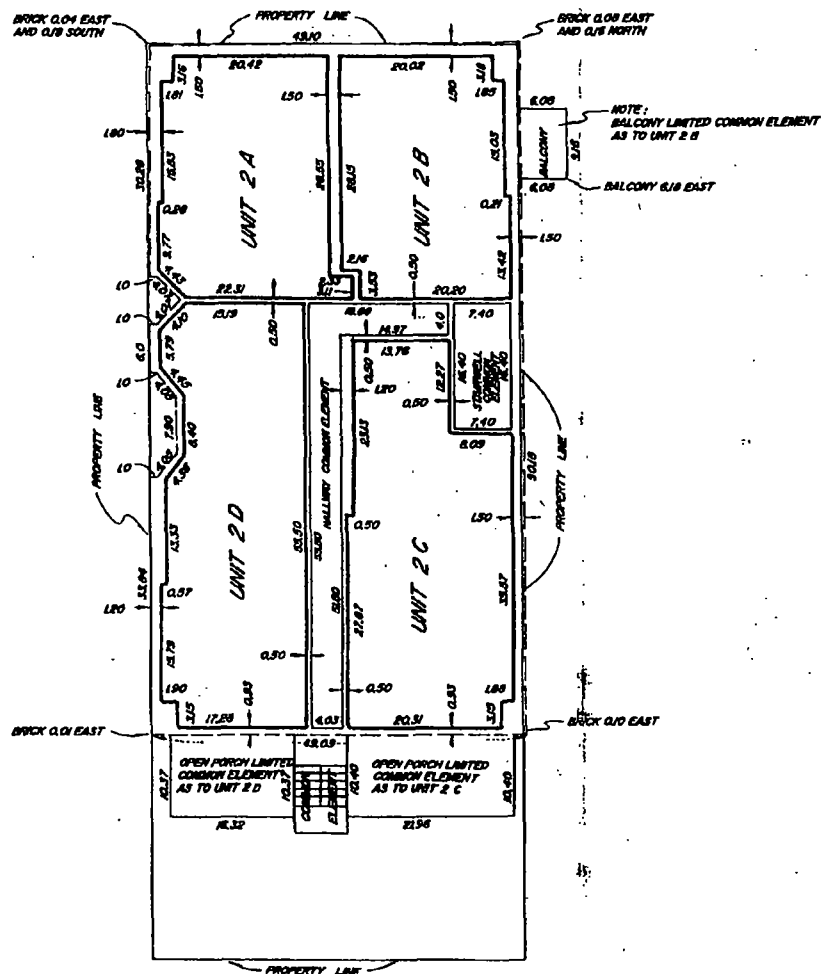

2nd Floor
Balcony
14' above
sidewalk

ELEVATIONS SHOWN HEREON ARE IN RELATION TO CITY OF CHICAGO STANDARD BENCH MARK NO. 500 LOCATED 10.9 FEET NORTH OF THE SOUTH LINE OF W. MONTANA ST. AND 4.3 FEET WEST OF THE WEST LINE OF ALLEY EAST OF ASHLAND AVE. ELEVATION : 11.883

EXHIBIT D
PAGE 4 OF 6



Department of Business Affairs and Consumer Protection
Business Assistance Center - Public Way Use Unit
City Hall - 121 N. LaSalle Street, Room 800 • Chicago, IL 60602
(312)-74-GOBIZ (312-744-6249) • (312) 744-1944 (TTY)
<http://www.cityofchicago.org/bacp>

06/05/2013

Alderman Scott Waguespack
Ward # 32
City of Chicago
City Hall, Room 300
121 North LaSalle Street
Chicago, Illinois 60602

Re: An ordinance to use and maintain a portion of the public right-of-way for **two (2) balcony(ies)** for
JANSSEN PLACE LOFTS CONDOMINIUM, adjacent to the premises known as **2360 N.**
Janssen Ave..

Dear Alderman Scott Waguespack:

The applicant referenced above has requested the use of the public right-of-way for a **balcony(ies)**. An ordinance has been prepared by the Department of Business Affairs and Consumer Protection – Business Assistance Center - Public Way Use Unit for presentation to the City Council. Because this request was made for properties located in your ward, as approved by you as per the attached, I respectfully request that you introduce the attached ordinance at the next City Council meeting.

If you have any questions regarding this ordinance, please contact Anthony Bertuca at (312) 744-5506.

Department of Business Affairs and Consumer Protection



City of Chicago



O2013-4675

Office of the City Clerk

Document Tracking Sheet

Meeting Date:	6/5/2013
Sponsor(s):	Waguespack, Scott (32)
Type:	Ordinance
Title:	Grant(s) of privilege in public way for Pepe's No. 2 Food & Liquor
Committee(s) Assignment:	Committee on Transportation and Public Way

ORDINANCE
PEPE'S # 2 FOOD & LIQUOR
Acct. No. 8845 - 1
Permit No. 1106879

Be It Ordained by the City Council of the City of Chicago:

SECTION 1. Permission and authority are hereby given and granted to PEPE'S # 2 FOOD & LIQUOR, upon the terms and subject to the conditions of this ordinance to maintain and use one (1) sign(s) projecting over the public right-of-way attached to its premises known as 2333 N. Western Ave..

Said sign structure(s) measures as follows; along N. Western:
One (1) at five (5) feet in length, four (4) feet in height and fifteen (15) feet above grade level.

The location of said privilege shall be as shown on prints kept on file with the Department of Business Affairs and Consumer Protection and the Office of the City Clerk.

Said privilege shall be constructed in accordance with plans and specifications approved by the Department of Transportation (Division of Project Development) and Zoning Department - Signs.

This grant of privilege in the public way shall be subject to the provisions of Section 10-28-015 and all other required provisions of the Municipal Code of Chicago.


The grantee shall pay to the City of Chicago as compensation for the privilege #1106879 herein granted the sum of one hundred (\$100.00) per annum in advance.

A 25% penalty will be added for payments received after due date.

The permit holder agrees to hold the City of Chicago harmless for any damage, relocation or replacement costs associated with damage, relocation or removal of private property caused by the City performing work in the public way.

Authority herein given and granted for a period of five (5) years from and after 05/14/2013.

Alderman 
Scott Waguespack 32nd Ward

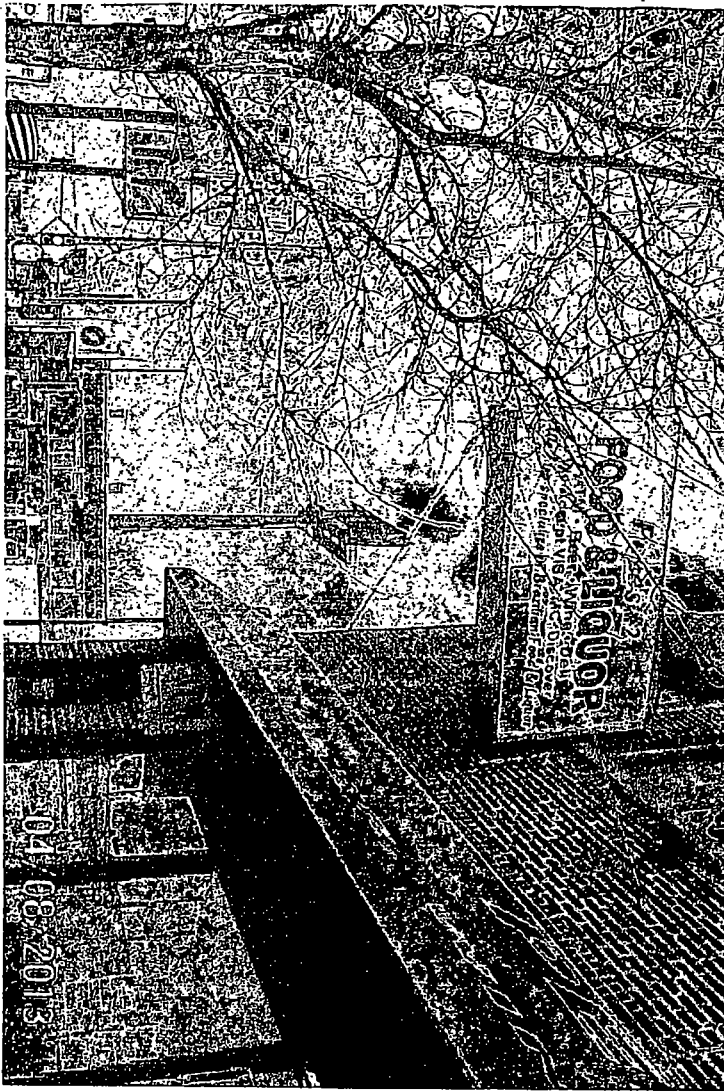



06/05/2013

Alderman Scott Waguespack
Ward # 32
City of Chicago
City Hall, Room 300
121 North LaSalle Street
Chicago, Illinois 60602

Re: An ordinance to use and maintain a portion of the public right-of-way for **one (1) sign(s)** for **PEPE'S # 2 FOOD & LIQUOR**, adjacent to the premises known as **2333 N. Western Ave..**

Dear **Alderman Scott Waguespack**:

The applicant referenced above has requested the use of the public right-of-way for a **sign(s)**. An ordinance has been prepared by the Department of Business Affairs and Consumer Protection – Business Assistance Center - Public Way Use Unit for presentation to the City Council. Because this request was made for properties located in your ward, as approved by you as per the attached, I respectfully request that you introduce the attached ordinance at the next City Council meeting.

If you have any questions regarding this ordinance, please contact Anthony Bertuca at (312) 744-5506.

Department of Business Affairs and Consumer Protection



City of Chicago



O2013-4679

Office of the City Clerk

Document Tracking Sheet

Meeting Date:	6/5/2013
Sponsor(s):	Waguespack, Scott (32)
Type:	Ordinance
Title:	Grant(s) of privilege in public way for Power Yoga Chicago, LLC
Committee(s) Assignment:	Committee on Transportation and Public Way

ORDINANCE
Power Yoga Chicago LLC
Acct. No. 362018 - 2
Permit No. 1101511

Be It Ordained by the City Council of the City of Chicago:

SECTION 1. Permission and authority are hereby given and granted to Power Yoga Chicago LLC, upon the terms and subject to the conditions of this ordinance to construct, install, maintain and use one (1) Banner(s) projecting over the public right-of-way adjacent to its premises known as 2735 N. Lincoln Ave..

Said Banner(s) at Lincoln measure(s):

One (1) at six (6) feet in length, and three (3) feet in width for a total of eighteen (18) square feet.

The location of said privilege shall be as shown on prints kept on file with the Department of Business Affairs and Consumer Protection and the Office of the City Clerk.

Said privilege shall be constructed in accordance with plans and specifications approved by the Zoning Department - Signs.

This grant of privilege in the public way shall be subject to the provisions of Section 10-28-015 and all other required provisions of the Municipal Code of Chicago.


The grantee shall pay to the City of Chicago as compensation for the privilege #1101511 herein granted the sum of seventy-five (\$75.00) per annum in advance.

A 25% penalty will be added for payments received after due date.

The permit holder agrees to hold the City of Chicago harmless for any damage, relocation or replacement costs associated with damage, relocation or removal of private property caused by the City performing work in the public way.


Authority herein given and granted for a period of five (5) years from and after Date of Passage.

Alderman

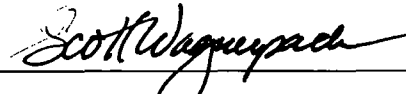

Scott Waguespack 32nd Ward

Use Of Public Way Dimensions For Date: 4/6/2012
Power Yoga Chicago
2735 N. Lincoln Ave. Suite A
Chicago, IL 60614
(773)880-9642
Contact: Owner/ Justin Albring

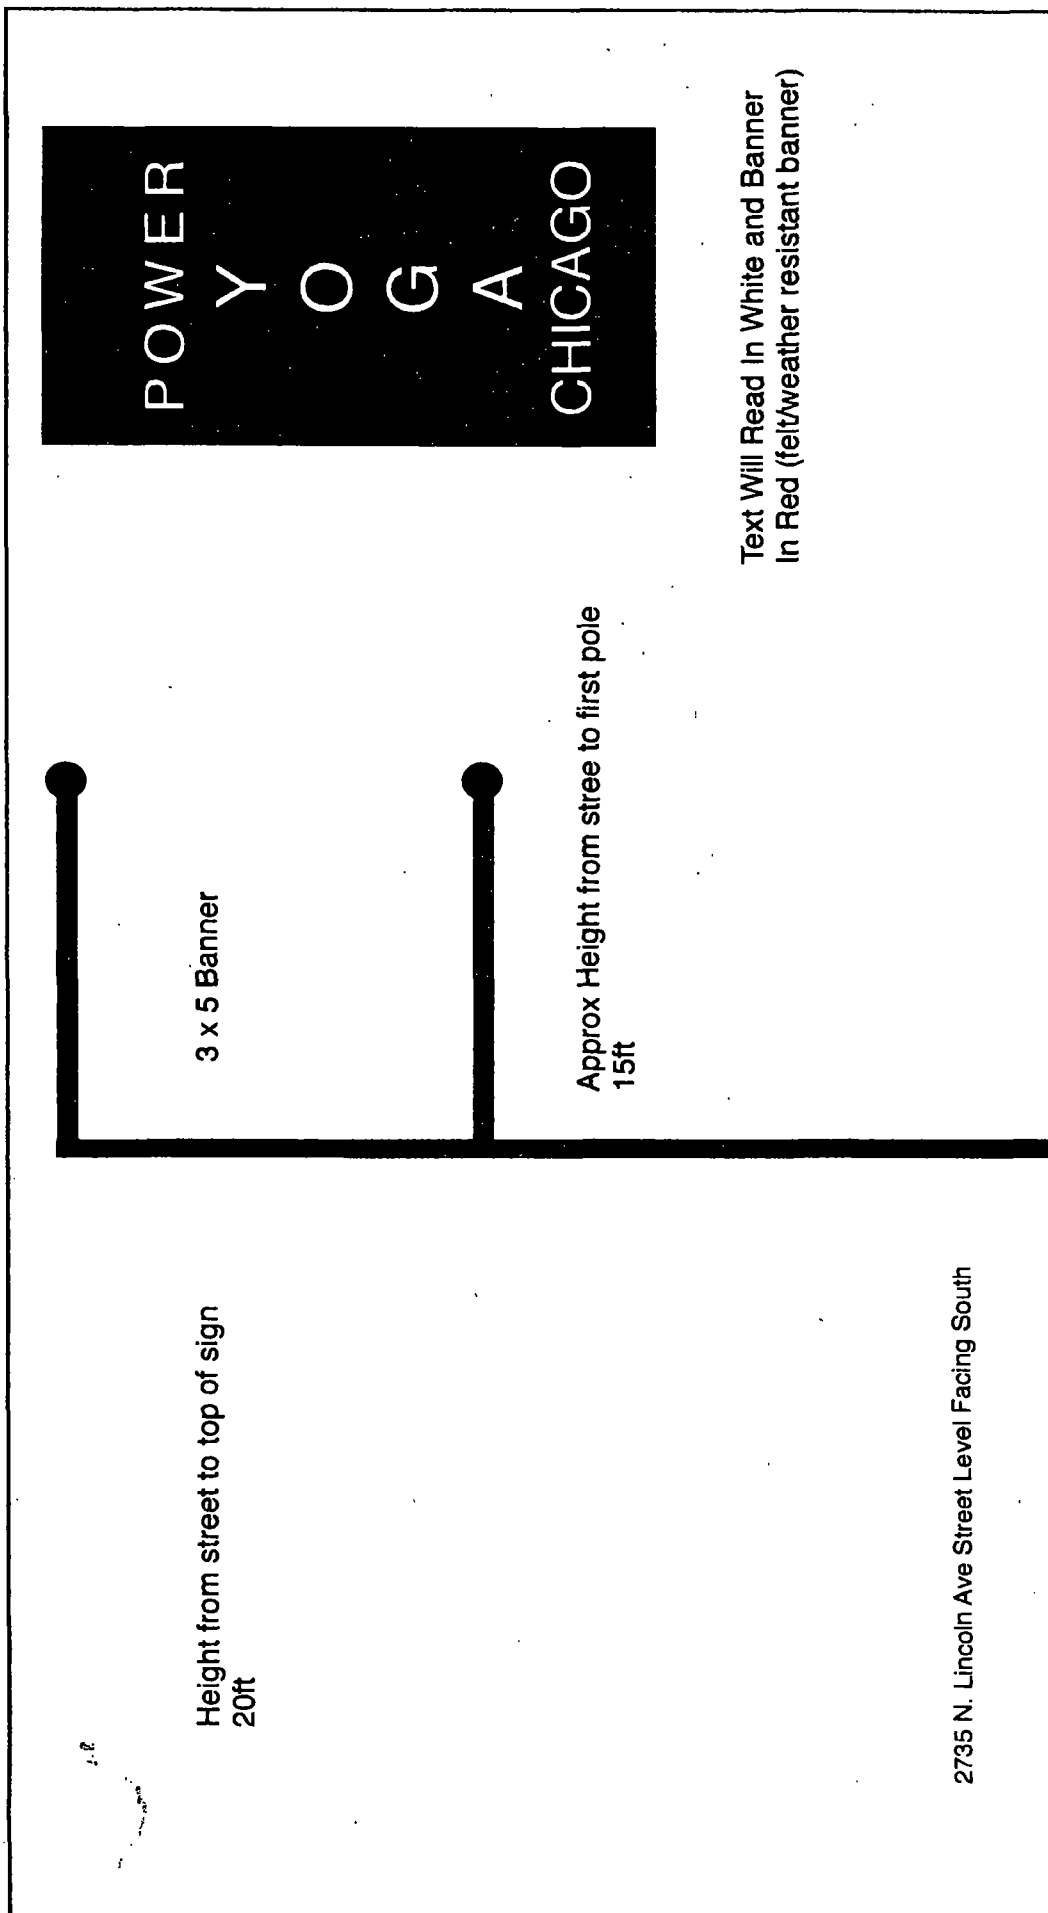



Department of Business Affairs and Consumer Protection

Business Assistance Center - Public Way Use Unit

City Hall - 121 N. LaSalle Street, Room 800 • Chicago, IL 60602

(312)-74-GOBIZ (312-744-6249) • (312) 744-1944 (TTY)

<http://www.cityofchicago.org/bacp>

06/05/2013

Alderman Scott Waguespack

Ward # 32

City of Chicago

City Hall, Room 300

121 North LaSalle Street

Chicago, Illinois 60602

Re: An ordinance to use and maintain a portion of the public right-of-way for **one (1) banner(s)** for
Power Yoga Chicago LLC, adjacent to the premises known as **2735 N. Lincoln Ave.**

Dear Alderman **Scott Waguespack**:

The applicant referenced above has requested the use of the public right-of-way for a **banner(s)**. An ordinance has been prepared by the Department of Business Affairs and Consumer Protection – Business Assistance Center - Public Way Use Unit for presentation to the City Council. Because this request was made for properties located in your ward, as approved by you as per the attached, I respectfully request that you introduce the attached ordinance at the next City Council meeting.

If you have any questions regarding this ordinance, please contact Anthony Bertuca at (312) 744-5506.

Department of Business Affairs and Consumer Protection



City of Chicago



O2013-4691

Office of the City Clerk

Document Tracking Sheet

Meeting Date:	6/5/2013
Sponsor(s):	Mell, Richard F. (33)
Type:	Ordinance
Title:	Grant(s) of privilege in public way for Los Faroles Authentic Mexican Restaurant
Committee(s) Assignment:	Committee on Transportation and Public Way

ORDINANCE
LOS FAROLES AUTHENTIC MEXICAN RESTAURANT
Acct. No. 306355 - 1
Permit No. 1106536

Be It Ordained by the City Council of the City of Chicago:

SECTION 1. Permission and authority are hereby given and granted to LOS FAROLES AUTHENTIC MEXICAN RESTAURANT, upon the terms and subject to the conditions of this ordinance to maintain and use one (1) sign(s) projecting over the public right-of-way attached to its premises known as 3149 W. Lawrence Ave..

Said sign structure(s) measures as follows; along W. Lawrence:
One (1) at seven (7) feet in length, three (3) feet in height and fourteen (14) feet above grade level.

The location of said privilege shall be as shown on prints kept on file with the Department of Business Affairs and Consumer Protection and the Office of the City Clerk.

Said privilege shall be constructed in accordance with plans and specifications approved by the Department of Transportation (Division of Project Development) and Zoning Department - Signs.

This grant of privilege in the public way shall be subject to the provisions of Section 10-28-015 and all other required provisions of the Municipal Code of Chicago.


The grantee shall pay to the City of Chicago as compensation for the privilege #1106536 herein granted the sum of one hundred (\$100.00) per annum in advance.

A 25% penalty will be added for payments received after due date.

The permit holder agrees to hold the City of Chicago harmless for any damage, relocation or replacement costs associated with damage, relocation or removal of private property caused by the City performing work in the public way.

Authority herein given and granted for a period of five (5) years from and after 05/14/2013.

Alderman 
Richard F. Mell 33rd Ward

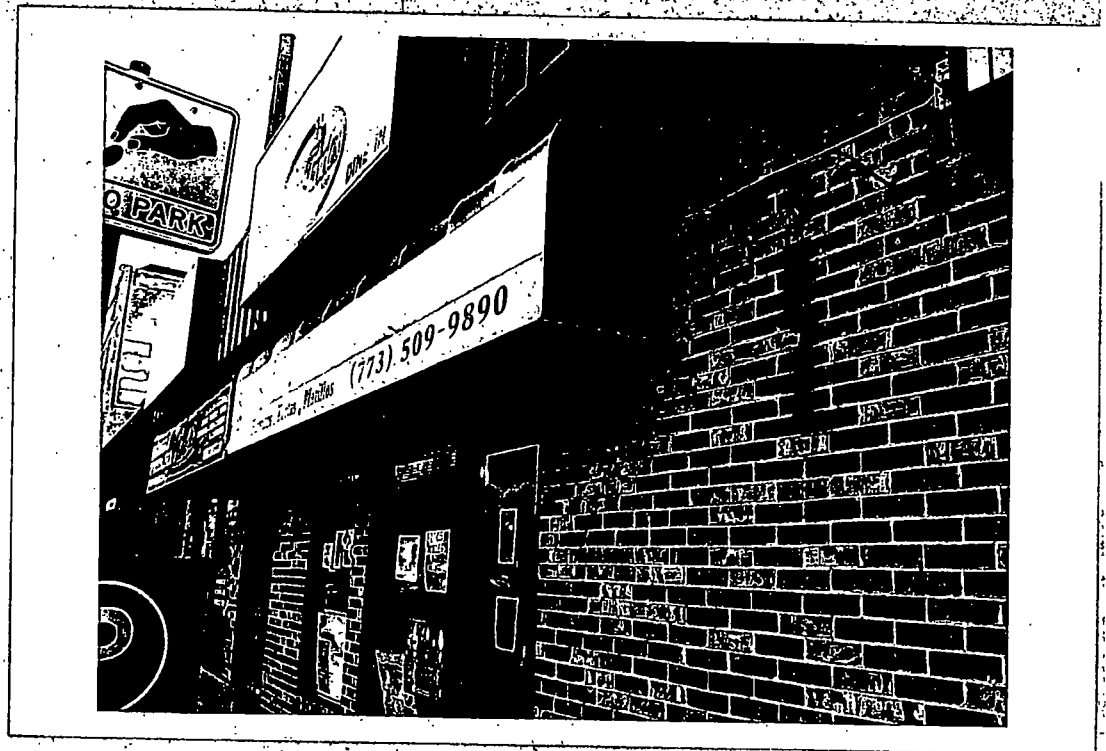



06/05/2013

Alderman **Richard F. Mell**
Ward # **33**
City of Chicago
City Hall, Room **208**
121 North LaSalle Street
Chicago, Illinois 60602

Re: An ordinance to use and maintain a portion of the public right-of-way for **one (1) sign(s)** for **LOS FAROLES AUTHENTIC MEXICAN RESTAURANT**, adjacent to the premises known as **3149 W. Lawrence Ave..**

Dear Alderman **Richard F. Mell**:

The applicant referenced above has requested the use of the public right-of-way for a **sign(s)**. An ordinance has been prepared by the Department of Business Affairs and Consumer Protection – Business Assistance Center - Public Way Use Unit for presentation to the City Council. Because this request was made for properties located in your ward, as approved by you as per the attached, I respectfully request that you introduce the attached ordinance at the next City Council meeting.

If you have any questions regarding this ordinance, please contact Anthony Bertuca at (312) 744-5506.

Department of Business Affairs and Consumer Protection



City of Chicago



O2013-4694

Office of the City Clerk

Document Tracking Sheet

Meeting Date:	6/5/2013
Sponsor(s):	Mell, Richard F. (33)
Type:	Ordinance
Title:	Grant(s) of privilege in public way for Prestage Liquors
Committee(s) Assignment:	Committee on Transportation and Public Way

ORDINANCE
PRESTIGE LIQUORS
Acct. No. 7690 - 1
Permit No. 1093933

Be It Ordained by the City Council of the City of Chicago:

SECTION 1. Permission and authority are hereby given and granted to PRESTIGE LIQUORS, upon the terms and subject to the conditions of this ordinance to maintain and use two (2) sign(s) projecting over the public right-of-way attached to its premises known as 3210 W. Montrose Ave..

Said sign structure(s) measures as follows; along W Montrose Ave:

One (1) at five (5) feet in length, four (4) feet in height and twelve (12) feet above grade level.

One (1) at thirty-six (36) feet in length, five (5) feet in height and eleven (11) feet above grade level.

The location of said privilege shall be as shown on prints kept on file with the Department of Business Affairs and Consumer Protection and the Office of the City Clerk.

Said privilege shall be constructed in accordance with plans and specifications approved by the Department of Transportation (Division of Project Development) and Zoning Department - Signs.

This grant of privilege in the public way shall be subject to the provisions of Section 10-28-015 and all other required provisions of the Municipal Code of Chicago.


The grantee shall pay to the City of Chicago as compensation for the privilege #1093933 herein granted the sum of four hundred (\$400.00) per annum **to commence (1) one year after passage.**

A 25% penalty will be added for payments received after due date.


The permit holder agrees to hold the City of Chicago harmless for any damage, relocation or replacement costs associated with damage, relocation or removal of private property caused by the City performing work in the public way.

Authority herein given and granted for a period of five (5) years from and after Date of Passage.

Alderman

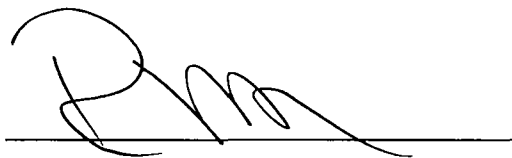A handwritten signature in black ink, appearing to read 'R Mell', is written over a horizontal line.

Richard F. Mell 33rd Ward

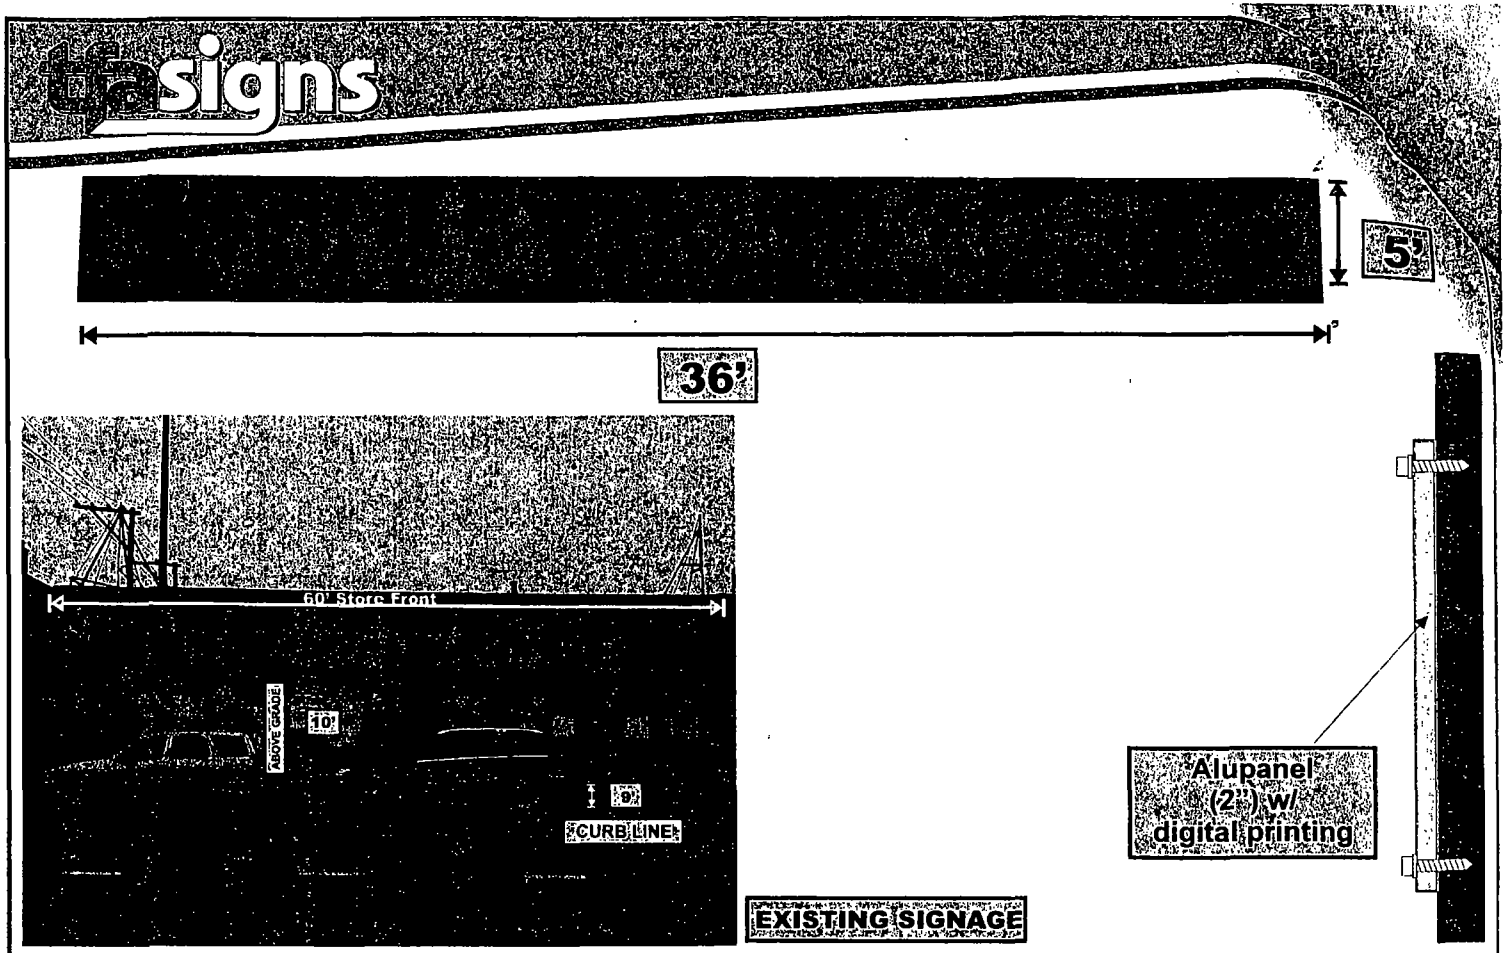

	Store Name: Prestige Food & Liquor	Client Name:			Sales Rep: SEAN PARK
	Location: 3210 W. Montrose Ave. Chicago, IL 60618	Phone:	Landlord:	Designer: SEAN PARK	MEMBER  LISTED
		Address:	Client Approval (signature) _____ Date _____		
			Landlord Approval (signature) _____ Date _____		



06/05/2013

Alderman **Richard F. Mell**
Ward # **33**
City of Chicago
City Hall, Room **208**
121 North LaSalle Street
Chicago, Illinois 60602

Re: An ordinance to use and maintain a portion of the public right-of-way for **two (2) sign(s)** for
PRESTIGE LIQUORS, adjacent to the premises known as **3210 W. Montrose Ave..**

Dear Alderman **Richard F. Mell**:

The applicant referenced above has requested the use of the public right-of-way for a **sign(s)**. An ordinance has been prepared by the Department of Business Affairs and Consumer Protection – Business Assistance Center - Public Way Use Unit for presentation to the City Council. Because this request was made for properties located in your ward, as approved by you as per the attached, I respectfully request that you introduce the attached ordinance at the next City Council meeting.

If you have any questions regarding this ordinance, please contact Anthony Bertuca at (312) 744-5506.

Department of Business Affairs and Consumer Protection



City of Chicago



O2013-4699

Office of the City Clerk

Document Tracking Sheet

Meeting Date:	6/5/2013
Sponsor(s):	Austin, Carrie M. (34)
Type:	Ordinance
Title:	Grant(s) of privilege in public way for JG's Heating & Cooling
Committee(s) Assignment:	Committee on Transportation and Public Way

ORDINANCE
JG'S HEATING & COOLING
Acct. No. 51026 - 1
Permit No. 1106872

Be It Ordained by the City Council of the City of Chicago:

SECTION 1. Permission and authority are hereby given and granted to JG'S HEATING & COOLING, upon the terms and subject to the conditions of this ordinance to maintain and use one (1) sign(s) projecting over the public right-of-way attached to its premises known as 10900 S. Halsted St..

Said sign structure(s) measures as follows; along S. Halsted Street:

One (1) at seven (7) feet in length, five (5) feet in height and nine point six seven (9.67) feet above grade level.

The location of said privilege shall be as shown on prints kept on file with the Department of Business Affairs and Consumer Protection and the Office of the City Clerk.

Said privilege shall be constructed in accordance with plans and specifications approved by the Department of Transportation (Division of Project Development) and Zoning Department - Signs.

This grant of privilege in the public way shall be subject to the provisions of Section 10-28-015 and all other required provisions of the Municipal Code of Chicago.

The grantee shall pay to the City of Chicago as compensation for the privilege #1106872 herein granted the sum of three hundred (\$300.00) per annum in advance.

A 25% penalty will be added for payments received after due date.

The permit holder agrees to hold the City of Chicago harmless for any damage, relocation or replacement costs associated with damage, relocation or removal of private property caused by the City performing work in the public way.

Authority herein given and granted for a period of five (5) years from and after 06/11/2013.

Alderman Carrie M. Austin

Carrie M. Austin 34th Ward

DEC-13-2007 09:53 From: 75TH COTTAGE C&E


773 783 4258

To: 312 745 2958

P. 4/6

③

SCHEMATIC FOR SIGN AT
10900 HARVEST

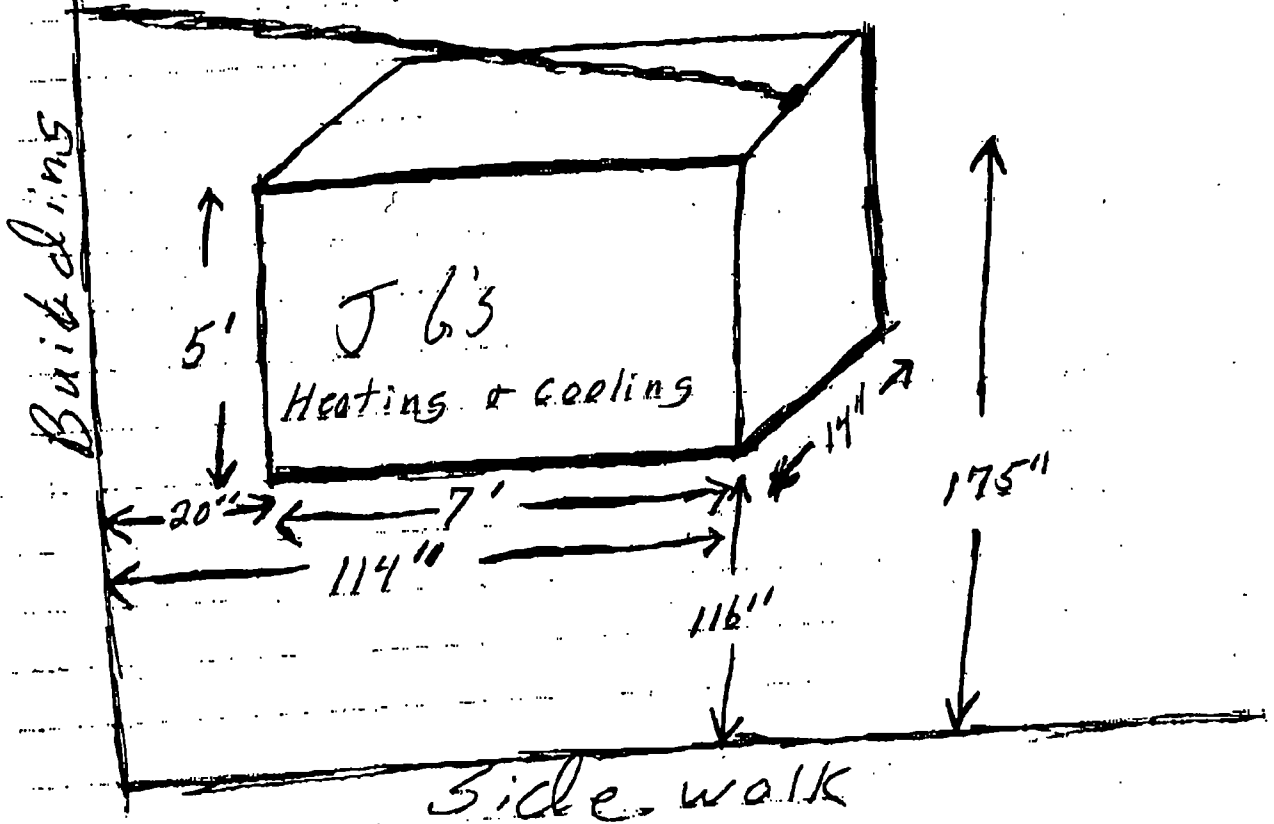



06/05/2013

Alderman Carrie M. Austin
Ward # 34
City of Chicago
City Hall, Room 203
121 North LaSalle Street
Chicago, Illinois 60602

Re: An ordinance to use and maintain a portion of the public right-of-way for **one (1) sign(s)** for **JG'S HEATING & COOLING**, adjacent to the premises known as **10900 S. Halsted St..**

Dear Alderman **Carrie M. Austin**:

The applicant referenced above has requested the use of the public right-of-way for a **sign(s)**. An ordinance has been prepared by the Department of Business Affairs and Consumer Protection – Business Assistance Center - Public Way Use Unit for presentation to the City Council. Because this request was made for properties located in your ward, as approved by you as per the attached, I respectfully request that you introduce the attached ordinance at the next City Council meeting.

If you have any questions regarding this ordinance, please contact Anthony Bertuca at (312) 744-5506.

Department of Business Affairs and Consumer Protection



City of Chicago



O2013-4700

Office of the City Clerk

Document Tracking Sheet

Meeting Date:	6/5/2013
Sponsor(s):	Austin, Carrie M. (34)
Type:	Ordinance
Title:	Grant(s) of privilege in public way for Grand Motel
Committee(s) Assignment:	Committee on Transportation and Public Way

ORDINANCE
GRAND MOTEL
Acct. No. 22579 - 1
Permit No. 1106663

Be It Ordained by the City Council of the City of Chicago:

SECTION 1. Permission and authority are hereby given and granted to GRAND MOTEL, upon the terms and subject to the conditions of this ordinance to maintain and use one (1) sign(s) projecting over the public right-of-way attached to its premises known as 10022 S. Halsted St..

Said sign structure(s) measures as follows; along S. Halsted Street:

One (1) at twelve (12) feet in length, six (6) feet in height and twelve (12) feet above grade level.

The location of said privilege shall be as shown on prints kept on file with the Department of Business Affairs and Consumer Protection and the Office of the City Clerk.

Said privilege shall be constructed in accordance with plans and specifications approved by the Department of Transportation (Division of Project Development) and Zoning Department - Signs.

This grant of privilege in the public way shall be subject to the provisions of Section 10-28-015 and all other required provisions of the Municipal Code of Chicago.

The grantee shall pay to the City of Chicago as compensation for the privilege #1106663 herein granted the sum of three hundred (\$300.00) per annum in advance.

A 25% penalty will be added for payments received after due date.

The permit holder agrees to hold the City of Chicago harmless for any damage, relocation or replacement costs associated with damage, relocation or removal of private property caused by the City performing work in the public way.


Authority herein given and granted for a period of five (5) years from and after 04/09/2013.

Alderman Carrie M. Austin

Carrie M. Austin 34th Ward

10022 S. HALSTED

CHICAGO IL 60628

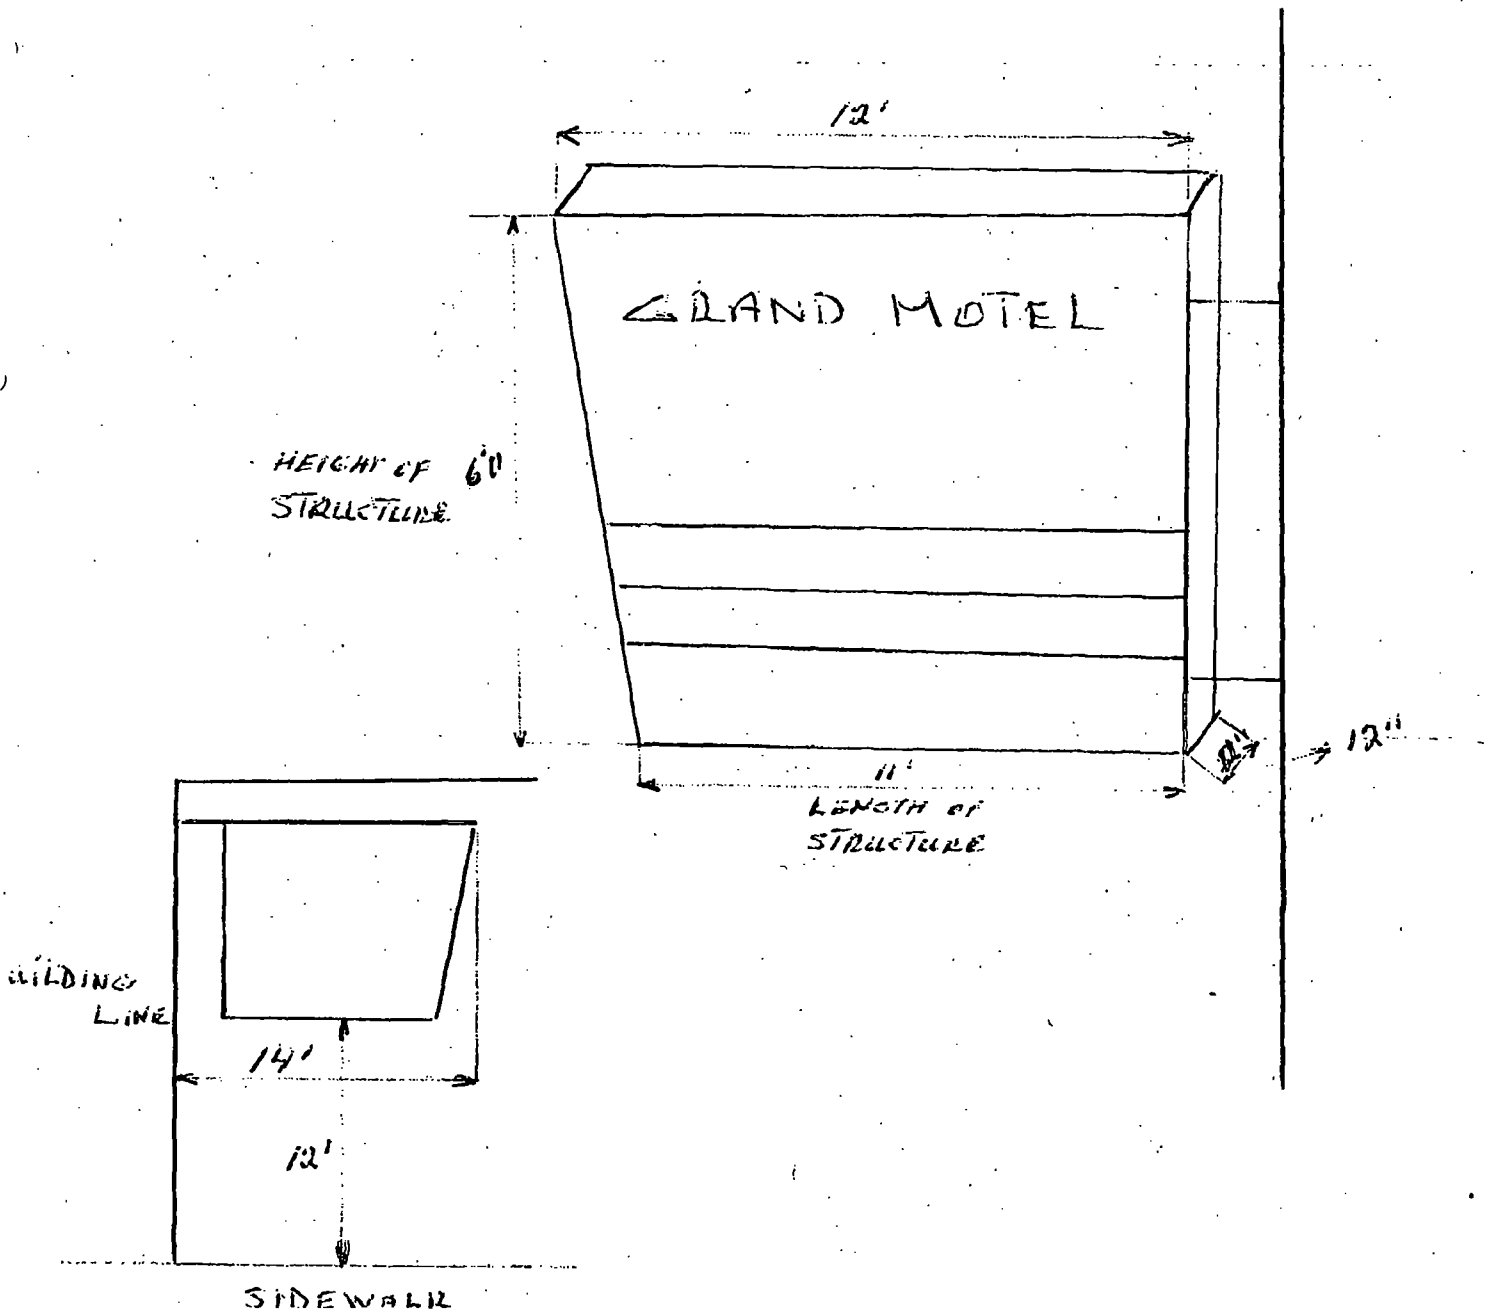



06/05/2013

Alderman Carrie M. Austin
Ward # 34
City of Chicago
City Hall, Room 203
121 North LaSalle Street
Chicago, Illinois 60602

Re: An ordinance to use and maintain a portion of the public right-of-way for **one (1) sign(s)** for **GRAND MOTEL**, adjacent to the premises known as **10022 S. Halsted St.**.

Dear Alderman **Carrie M. Austin**:

The applicant referenced above has requested the use of the public right-of-way for a **sign(s)**. An ordinance has been prepared by the Department of Business Affairs and Consumer Protection – Business Assistance Center - Public Way Use Unit for presentation to the City Council. Because this request was made for properties located in your ward, as approved by you as per the attached, I respectfully request that you introduce the attached ordinance at the next City Council meeting.

If you have any questions regarding this ordinance, please contact Anthony Bertuca at (312) 744-5506.

Department of Business Affairs and Consumer Protection



City of Chicago



O2013-4702

Office of the City Clerk

Document Tracking Sheet

Meeting Date:	6/5/2013
Sponsor(s):	Colón, Rey (35)
Type:	Ordinance
Title:	Grant(s) of privilege in public way for Masada - planters
Committee(s) Assignment:	Committee on Transportation and Public Way

ORDINANCE
MASADA
Acct. No. 379259 - 1
Permit No. 1106712

Be It Ordained by the City Council of the City of Chicago:

SECTION 1. Permission and authority are hereby given and granted to MASADA, upon the terms and subject to the conditions of this ordinance to maintain and use, as now constructed, two (2) Planter(s) projecting over the public right-of-way for beautification purposes adjacent to its premises known as 2204-06 N. California Ave..

Said Planter(s) at North California Avenue measure(s):

Two (2) at six (6) feet in length, and one (1) foot in width for a total of twelve (12) square feet.

Grantee must allow the required clear and unobstructed space for pedestrian passage at all times per rules and regulations approved by the Department of Transportation.

The location of said privilege shall be as shown on prints kept on file with the Department of Business Affairs and Consumer Protection and the Office of the City Clerk.

Said privilege shall be constructed in accordance with plans and specifications approved by the Department of Planning and Development and Department of Transportation (Division of Project Development).


This grant of privilege in the public way shall be subject to the provisions of Section 10-28-015 and all other required provisions of the Municipal Code of Chicago.

The grantee shall pay to the City of Chicago as compensation for the privilege #1106712 herein granted the sum of zero (\$0.00) per annum in advance.

A 25% penalty will be added for payments received after due date.


The permit holder agrees to hold the City of Chicago harmless for any damage, relocation or replacement costs associated with damage, relocation or removal of private property caused by the City performing work in the public way.

Authority herein given and granted for a period of five (5) years from and after Date of Passage.

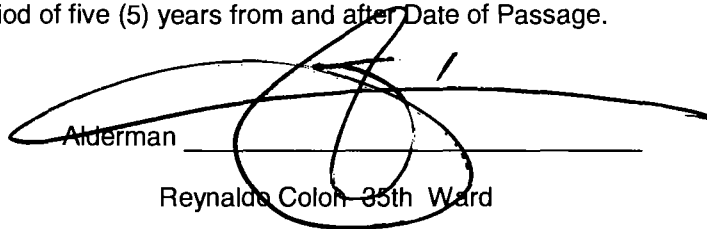
Alderman _____
Reynaldo Colon 35th Ward

BUSINESS NAME: Masada Restaurant

LOCATION: 2206 N. California Ave. Chicago IL 60647

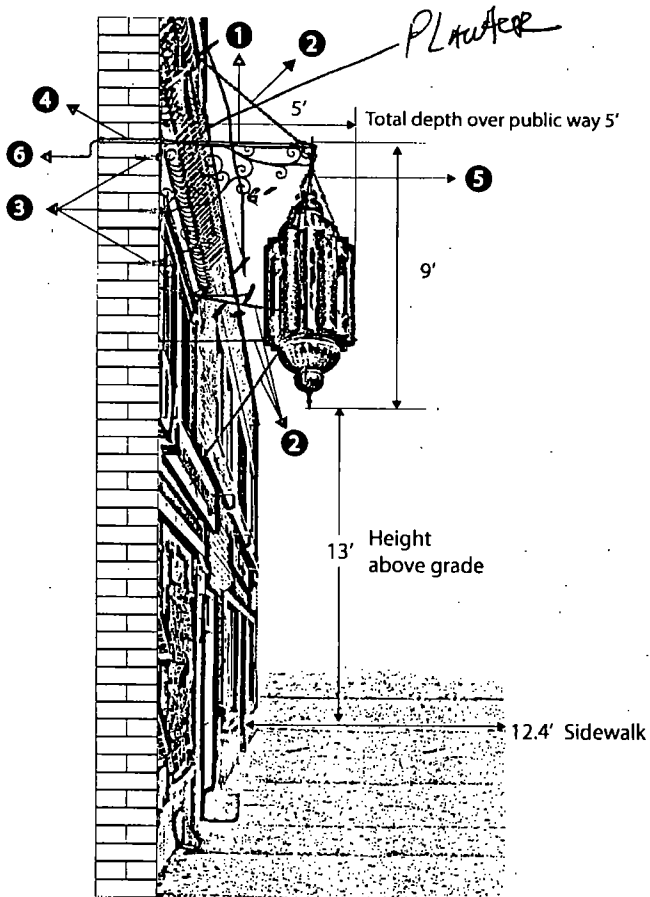

- ① 2 1/2" galvanized 4' x 4' wrought iron bracket
- ② 316 galvanized chain
- ③ Fasteners Appropriate for Building Substrate
- ④ Conduct
- ⑤ Low voltage cable
- ⑥ Primary electrical



06/05/2013

Alderman Reynaldo Colon
Ward # **35**
City of Chicago
City Hall, Room **203**
121 North LaSalle Street
Chicago, Illinois 60602

Re: An ordinance to use and maintain a portion of the public right-of-way for **two (2) planter(s)** for
MASADA, adjacent to the premises known as **2204-06 N. California Ave..**

Dear Alderman **Reynaldo Colon**:

The applicant referenced above has requested the use of the public right-of-way for a **planter(s)**. An ordinance has been prepared by the Department of Business Affairs and Consumer Protection – Business Assistance Center - Public Way Use Unit for presentation to the City Council. Because this request was made for properties located in your ward, as approved by you as per the attached, I respectfully request that you introduce the attached ordinance at the next City Council meeting.

If you have any questions regarding this ordinance, please contact Anthony Bertuca at (312) 744-5506.

Department of Business Affairs and Consumer Protection



City of Chicago



O2013-4704

Office of the City Clerk Document Tracking Sheet

Meeting Date:	6/5/2013
Sponsor(s):	Colón, Rey (35)
Type:	Ordinance
Title:	Grant(s) of privilege in public way for Billy Sunday
Committee(s) Assignment:	Committee on Transportation and Public Way

ORDINANCE
BILLY SUNDAY
Acct. No. 371950 - 1
Permit No. 1104189

Be It Ordained by the City Council of the City of Chicago:

SECTION 1. Permission and authority are hereby given and granted to BILLY SUNDAY, upon the terms and subject to the conditions of this ordinance to maintain and use one (1) sign(s) projecting over the public right-of-way attached to its premises known as 3143 W. Logan Blvd..

Said sign structure(s) measures as follows; along W. Logan Blvd:

One (1) at six (6) feet in length, two (2) feet in height and twelve point five (12.5) feet above grade level.

The location of said privilege shall be as shown on prints kept on file with the Department of Business Affairs and Consumer Protection and the Office of the City Clerk.

Said privilege shall be constructed in accordance with plans and specifications approved by the Department of Transportation (Division of Project Development) and Zoning Department - Signs.


This grant of privilege in the public way shall be subject to the provisions of Section 10-28-015 and all other required provisions of the Municipal Code of Chicago.



The grantee shall pay to the City of Chicago as compensation for the privilege #1104189 herein granted the sum of one hundred (\$100.00) per annum in advance.

A 25% penalty will be added for payments received after due date.

The permit holder agrees to hold the City of Chicago harmless for any damage, relocation or replacement costs associated with damage, relocation or removal of private property caused by the City performing work in the public way.

Authority herein given and granted for a period of five (5) years from and after Date of Passage.

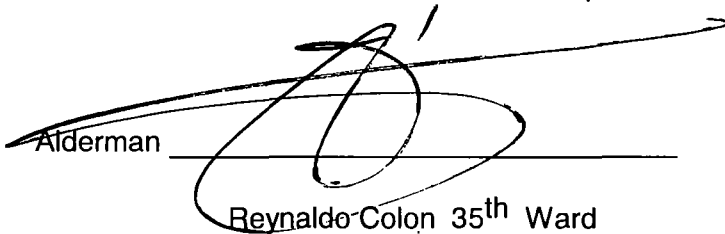
Alderman
Reynaldo Colon 35th Ward

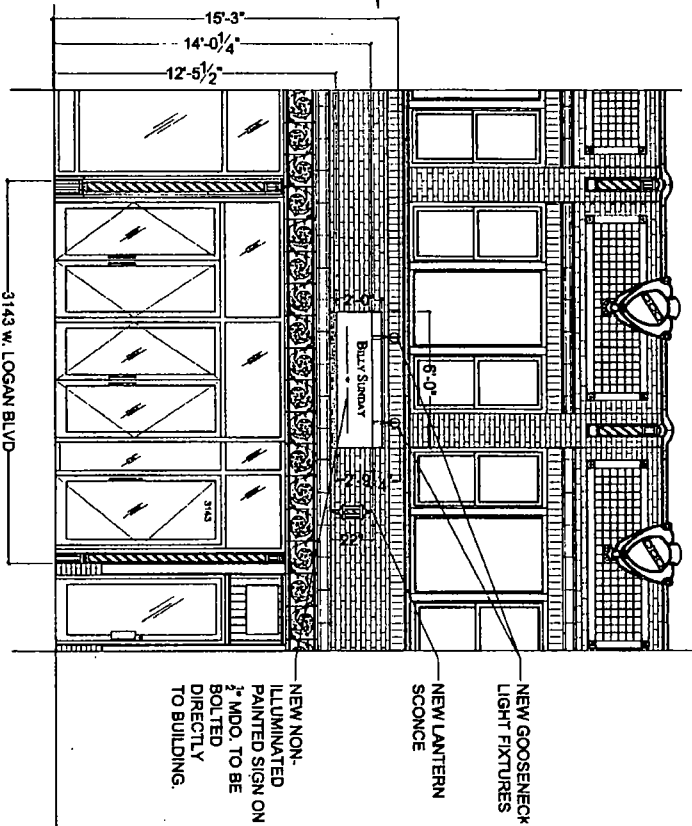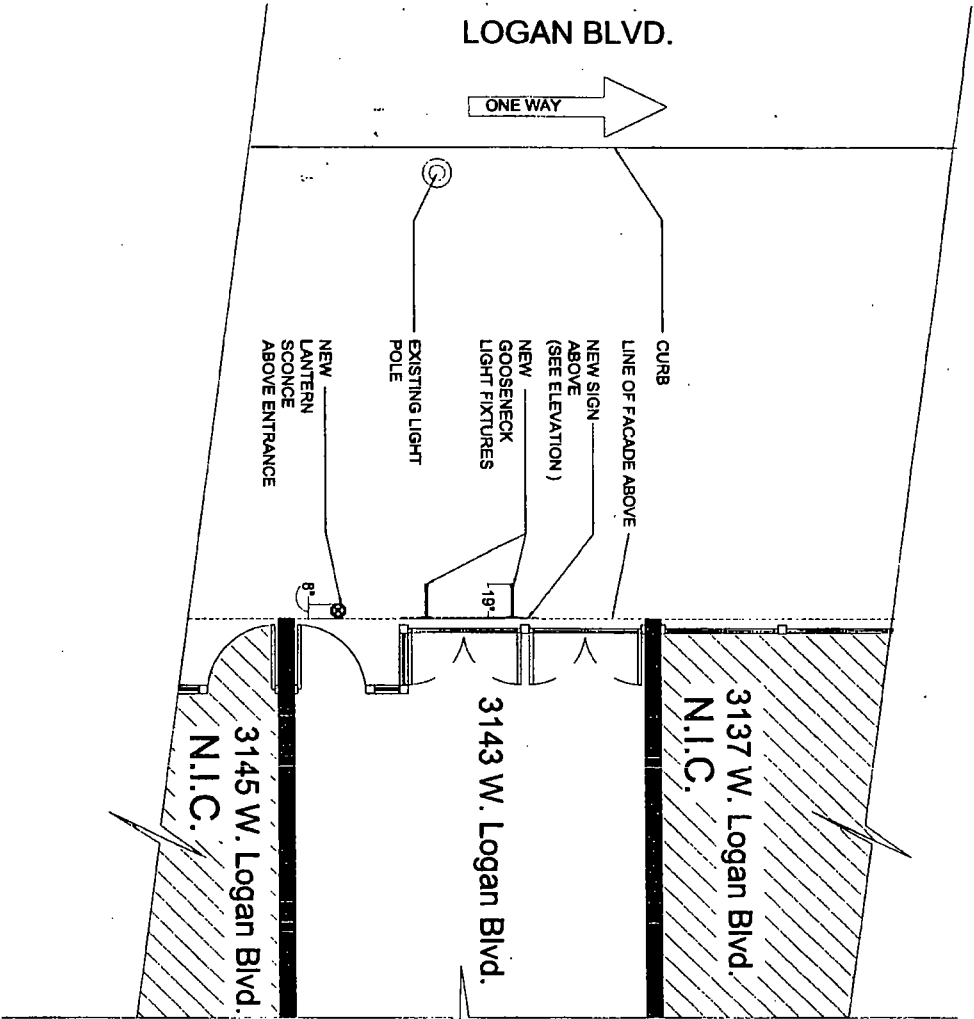

1 PLAN-STOREFRONT
A-1
SCALE: 1/2"=1'-0"

2 ELEVATION-STOREFRONT
A-1
SCALE: 1/2"=1'-0"

FC	3147 W. LOGAN BLVD. #10	PLAN - USE OF PUBLIC WAY	
ST	CHICAGO, ILLINOIS 60647		
UD	312.850.0850		
10	rachel@icstudioinc.com	LOGAN SQUARE COCKTAIL BAR 3143 W. LOGAN BLVD, CHICAGO IL 60647	DATE: 01.04.2013



06/05/2013

Alderman Reynaldo Colon
Ward # **35**
City of Chicago
City Hall, Room **203**
121 North LaSalle Street
Chicago, Illinois 60602

Re: An ordinance to use and maintain a portion of the public right-of-way for **one (1) sign(s)** for **BILLY SUNDAY**, adjacent to the premises known as **3143 W. Logan Blvd.**

Dear Alderman **Reynaldo Colon**:

The applicant referenced above has requested the use of the public right-of-way for a **sign(s)**. An ordinance has been prepared by the Department of Business Affairs and Consumer Protection – Business Assistance Center - Public Way Use Unit for presentation to the City Council. Because this request was made for properties located in your ward, as approved by you as per the attached, I respectfully request that you introduce the attached ordinance at the next City Council meeting.

If you have any questions regarding this ordinance, please contact Anthony Bertuca at (312) 744-5506.

Department of Business Affairs and Consumer Protection



City of Chicago



O2013-4705

Office of the City Clerk

Document Tracking Sheet

Meeting Date:	6/5/2013
Sponsor(s):	Colón, Rey (35)
Type:	Ordinance
Title:	Grant(s) of privilege in public way for Tropical Optical
Committee(s) Assignment:	Committee on Transportation and Public Way

ORDINANCE
TROPICAL OPTICAL
Acct. No. 85466 - 5
Permit No. 1106345

Be It Ordained by the City Council of the City of Chicago:

SECTION 1. Permission and authority are hereby given and granted to TROPICAL OPTICAL, upon the terms and subject to the conditions of this ordinance to maintain and use one (1) sign(s) projecting over the public right-of-way attached to its premises known as 2767 N. Milwaukee Ave..

Said sign structure(s) measures as follows; along N. Milwaukee Avenue:
One (1) at eight (8) feet in length, five (5) feet in height and ten (10) feet above grade level.

The location of said privilege shall be as shown on prints kept on file with the Department of Business Affairs and Consumer Protection and the Office of the City Clerk.

Said privilege shall be constructed in accordance with plans and specifications approved by the Department of Transportation (Division of Project Development) and Zoning Department - Signs.

This grant of privilege in the public way shall be subject to the provisions of Section 10-28-015 and all other required provisions of the Municipal Code of Chicago.

The grantee shall pay to the City of Chicago as compensation for the privilege #1106345 herein granted the sum of three hundred (\$300.00) per annum in advance.

A 25% penalty will be added for payments received after due date.

The permit holder agrees to hold the City of Chicago harmless for any damage, relocation or replacement costs associated with damage, relocation or removal of private property caused by the City performing work in the public way.

Authority herein given and granted for a period of five (5) years from and after 03/12/2013.

Alderman _____
Reynaldo Colon 35th Ward





Department of Business Affairs and Consumer Protection

Business Assistance Center - Public Way Use Unit
City Hall - 121 N. LaSalle Street, Room 800 • Chicago, IL 60602
(312)-74-GOBIZ (312-744-6249) • (312) 744-1944 (TTY)
<http://www.cityofchicago.org/bacp>

06/05/2013

Alderman Reynaldo Colon

Ward # 35

City of Chicago

City Hall, Room 203

121 North LaSalle Street

Chicago, Illinois 60602

Re: An ordinance to use and maintain a portion of the public right-of-way for **one (1) sign(s)** for
TROPICAL OPTICAL, adjacent to the premises known as **2767 N. Milwaukee Ave..**

Dear Alderman **Reynaldo Colon**:

The applicant referenced above has requested the use of the public right-of-way for a **sign(s)**. An ordinance has been prepared by the Department of Business Affairs and Consumer Protection – Business Assistance Center - Public Way Use Unit for presentation to the City Council. Because this request was made for properties located in your ward, as approved by you as per the attached, I respectfully request that you introduce the attached ordinance at the next City Council meeting.

If you have any questions regarding this ordinance, please contact Anthony Bertuca at (312) 744-5506.

Department of Business Affairs and Consumer Protection



City of Chicago



O2013-4706

Office of the City Clerk

Document Tracking Sheet

Meeting Date:	6/5/2013
Sponsor(s):	Colón, Rey (35)
Type:	Ordinance
Title:	Grant(s) of privilege in public way for Armitage Produce Inc.
Committee(s) Assignment:	Committee on Transportation and Public Way

ORDINANCE
ARMITAGE PRODUCE INC
Acct. No. 4469 - 2
Permit No. 1106118

Be It Ordained by the City Council of the City of Chicago:

SECTION 1. Permission and authority are hereby given and granted to ARMITAGE PRODUCE INC, upon the terms and subject to the conditions of this ordinance to maintain and use, as now constructed, eight (8) Light Fixture(s) projecting over the public right-of-way adjacent to its premises known as 2007 N. Kimball Ave..

Said Light Fixture(s) at Kimball measure(s):

Eight (8) at point six seven (.67) feet in length, two (2) feet in width and fifteen (15) feet above grade level.

The location of said privilege shall be as shown on prints kept on file with the Department of Business Affairs and Consumer Protection and the Office of the City Clerk.

Said privilege shall be constructed in accordance with plans and specifications approved by the Department of Transportation (Division of Project Development).

This grant of privilege in the public way shall be subject to the provisions of Section 10-28-015 and all other required provisions of the Municipal Code of Chicago.

The grantee shall pay to the City of Chicago as compensation for the privilege #1106118 herein granted the sum of one hundred ten (\$110.00) per annum in advance.

A 25% penalty will be added for payments received after due date.

The permit holder agrees to hold the City of Chicago harmless for any damage, relocation or replacement costs associated with damage, relocation or removal of private property caused by the City performing work in the public way.

Authority herein given and granted for a period of five (5) years from and after Date of Passage.

Alderman

Reynaldo Colon 35th Ward





06/05/2013

Alderman Reynaldo Colon
Ward # 35
City of Chicago
City Hall, Room 203
121 North LaSalle Street
Chicago, Illinois 60602

Re: An ordinance to use and maintain a portion of the public right-of-way for **eight (8) light fixture(s)** for **ARMITAGE PRODUCE INC**, adjacent to the premises known as **2007 N. Kimball Ave.**.

Dear Alderman **Reynaldo Colon**:

The applicant referenced above has requested the use of the public right-of-way for a **light fixture(s)**. An ordinance has been prepared by the Department of Business Affairs and Consumer Protection – Business Assistance Center - Public Way Use Unit for presentation to the City Council. Because this request was made for properties located in your ward, as approved by you as per the attached, I respectfully request that you introduce the attached ordinance at the next City Council meeting.

If you have any questions regarding this ordinance, please contact Anthony Bertuca at (312) 744-5506.

Department of Business Affairs and Consumer Protection



City of Chicago



O2013-4709

Office of the City Clerk

Document Tracking Sheet

Meeting Date:	6/5/2013
Sponsor(s):	Colón, Rey (35)
Type:	Ordinance
Title:	Grant(s) of privilege in public way for Armitage Produce Inc. - Security Camera
Committee(s) Assignment:	Committee on Transportation and Public Way

ORDINANCE
ARMITAGE PRODUCE INC
Acct. No. 4469 - 2
Permit No. 1106119

Be It Ordained by the City Council of the City of Chicago:

SECTION 1. Permission and authority are hereby given and granted to ARMITAGE PRODUCE INC, upon the terms and subject to the conditions of this ordinance to maintain and use, as now constructed, one (1) Security Camera(s) projecting over the public right-of-way for security purposes adjacent to its premises known as 2007 N. Kimball Ave..

Said Security Camera(s) at Kimball measure(s):

One (1) at point six seven (.67) feet in length, point six seven (.67) feet in width and eighteen (18) feet above grade level.

The location of said privilege shall be as shown on prints kept on file with the Department of Business Affairs and Consumer Protection and the Office of the City Clerk.

Said privilege shall be constructed in accordance with plans and specifications approved by the Department of Planning and Development and Department of Transportation (Division of Project Development).

This grant of privilege in the public way shall be subject to the provisions of Section 10-28-015 and all other required provisions of the Municipal Code of Chicago.

The grantee shall pay to the City of Chicago as compensation for the privilege #1106119 herein granted the sum of zero (\$0.00) per annum in advance.


A 25% penalty will be added for payments received after due date.

The permit holder agrees to hold the City of Chicago harmless for any damage, relocation or replacement costs associated with damage, relocation or removal of private property caused by the City performing work in the public way.

Authority herein given and granted for a period of five (5) years from and after Date of Passage.

Alderman

Reynaldo Colon 35th Ward

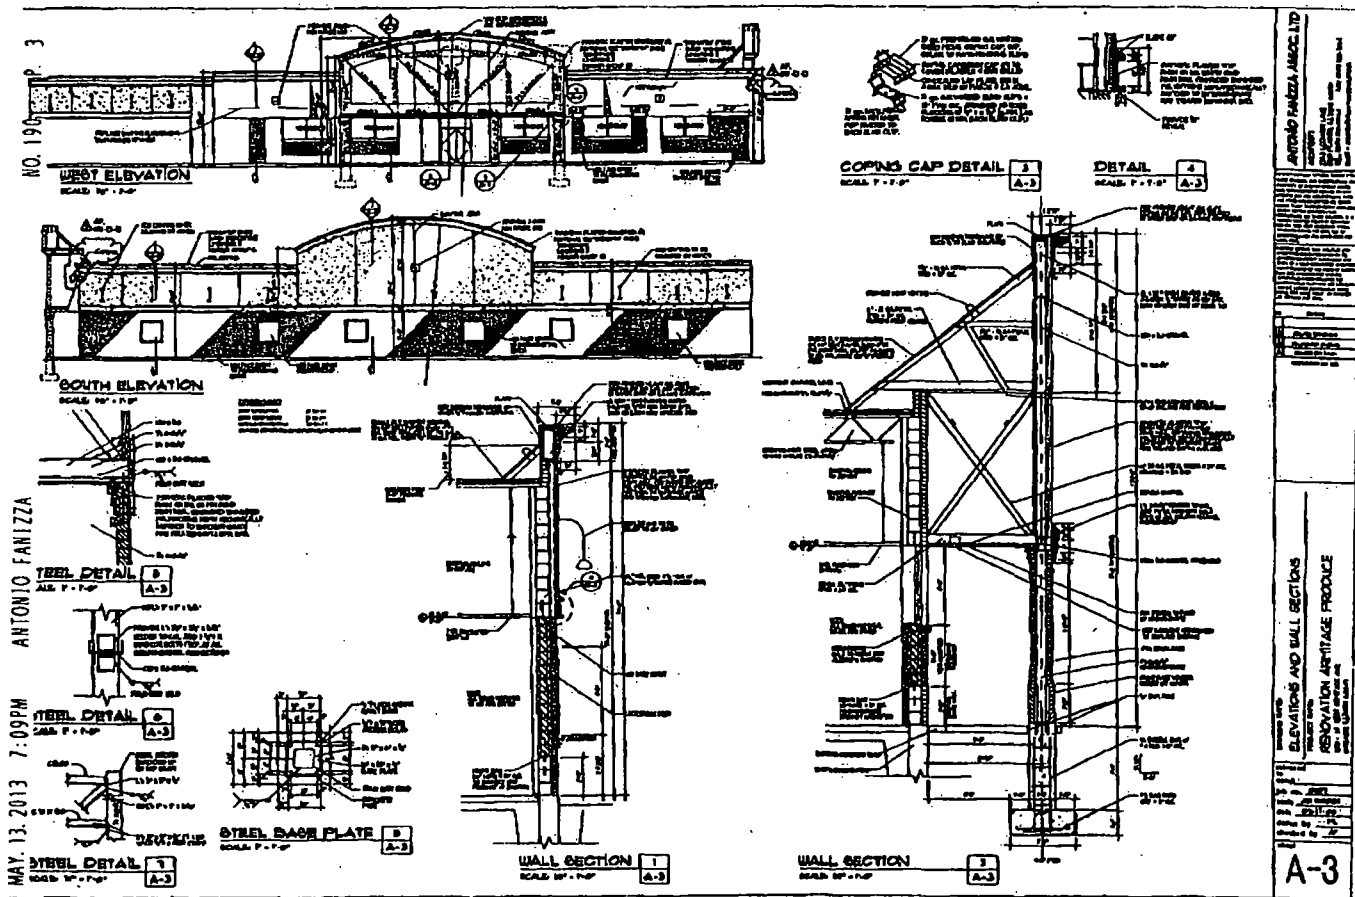



06/05/2013

Alderman Reynaldo Colon
Ward # 35
City of Chicago
City Hall, Room 203
121 North LaSalle Street
Chicago, Illinois 60602

Re: An ordinance to use and maintain a portion of the public right-of-way for **one (1) security camera(s)** for **ARMITAGE PRODUCE INC**, adjacent to the premises known as **2007 N. Kimball Ave.**

Dear Alderman **Reynaldo Colon**:

The applicant referenced above has requested the use of the public right-of-way for a **security camera(s)**. An ordinance has been prepared by the Department of Business Affairs and Consumer Protection – Business Assistance Center - Public Way Use Unit for presentation to the City Council. Because this request was made for properties located in your ward, as approved by you as per the attached, I respectfully request that you introduce the attached ordinance at the next City Council meeting.

If you have any questions regarding this ordinance, please contact Anthony Bertuca at (312) 744-5506.

Department of Business Affairs and Consumer Protection



City of Chicago



O2013-4713

Office of the City Clerk

Document Tracking Sheet

Meeting Date:	6/5/2013
Sponsor(s):	Colón, Rey (35)
Type:	Ordinance
Title:	Grant(s) of privilege in public way for Masada - light fixture
Committee(s) Assignment:	Committee on Transportation and Public Way

ORDINANCE
MASADA
Acct. No. 379259 - 1
Permit No. 1106713

Be It Ordained by the City Council of the City of Chicago:

SECTION 1. Permission and authority are hereby given and granted to MASADA, upon the terms and subject to the conditions of this ordinance to maintain and use, as now constructed, one (1) Light Fixture(s) projecting over the public right-of-way adjacent to its premises known as 2206 N. California Ave..

Said Light Fixture(s) at North California Avenue measure(s):

One (1) at fifty-five (55) feet in length, nine (9) feet in width and thirteen (13) feet above grade level.

The location of said privilege shall be as shown on prints kept on file with the Department of Business Affairs and Consumer Protection and the Office of the City Clerk.

Said privilege shall be constructed in accordance with plans and specifications approved by the Department of Transportation (Division of Project Development).


This grant of privilege in the public way shall be subject to the provisions of Section 10-28-015 and all other required provisions of the Municipal Code of Chicago.

The grantee shall pay to the City of Chicago as compensation for the privilege #1106713 herein granted the sum of seventy-five (\$75.00) per annum in advance.

A 25% penalty will be added for payments received after due date.


The permit holder agrees to hold the City of Chicago harmless for any damage, relocation or replacement costs associated with damage, relocation or removal of private property caused by the City performing work in the public way.

Authority herein given and granted for a period of five (5) years from and after Date of Passage.

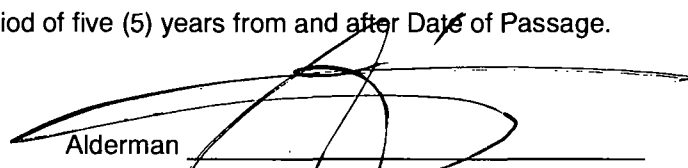
Alderman
Reynaldo Colon 35th Ward

BUSINESS NAME: Masada Restaurant

LOCATION: 2206 N. California Ave. Chicago IL 60647

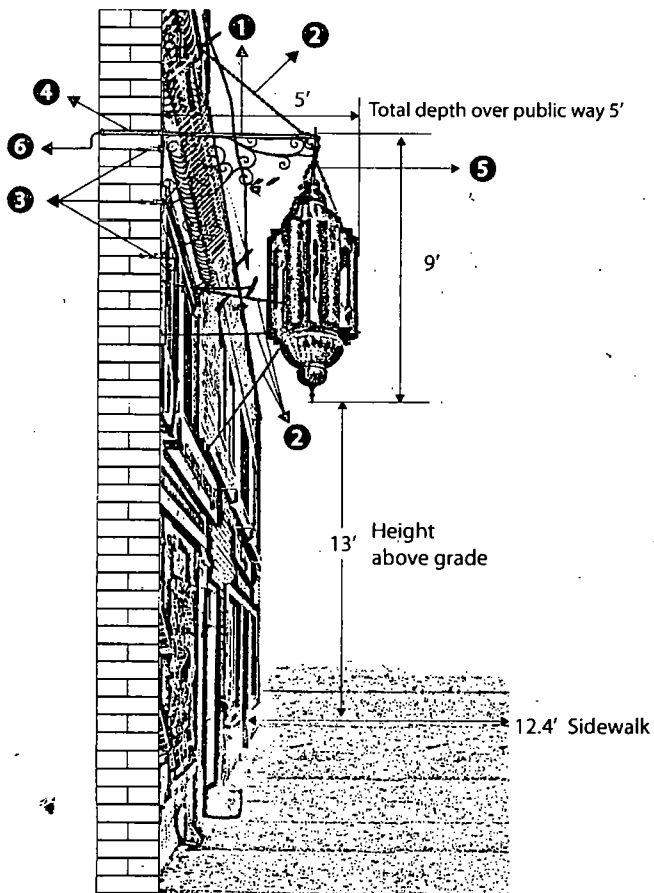

- ① 2 1/2" galvanized 4'x 4' wrought iron bracket
- ② 316 galvanized chain
- ③ Fasteners Appropriate for Building Substrate
- ④ Conduct
- ⑤ Low voltage cable
- ⑥ Primary electrical



06/05/2013

Alderman Reynaldo Colon
Ward # 35
City of Chicago
City Hall, Room **203**
121 North LaSalle Street
Chicago, Illinois 60602

Re: An ordinance to use and maintain a portion of the public right-of-way for **one (1) light fixture(s)** for **MASADA**, adjacent to the premises known as **2206 N. California Ave.**.

Dear Alderman **Reynaldo Colon**:

The applicant referenced above has requested the use of the public right-of-way for a **light fixture(s)**. An ordinance has been prepared by the Department of Business Affairs and Consumer Protection – Business Assistance Center - Public Way Use Unit for presentation to the City Council. Because this request was made for properties located in your ward, as approved by you as per the attached, I respectfully request that you introduce the attached ordinance at the next City Council meeting.

If you have any questions regarding this ordinance, please contact Anthony Bertuca at (312) 744-5506.

Department of Business Affairs and Consumer Protection



City of Chicago



O2013-4716

Office of the City Clerk

Document Tracking Sheet

Meeting Date:	6/5/2013
Sponsor(s):	Sposato, Nicholas (36)
Type:	Ordinance
Title:	Grant(s) of privilege in public way for Taqueria La Fiesta
Committee(s) Assignment:	Committee on Transportation and Public Way

ORDINANCE
TAQUERIA LA FIESTA
Acct. No. 313694 - 1
Permit No. 1106897

Be It Ordained by the City Council of the City of Chicago:

SECTION 1. Permission and authority are hereby given and granted to TAQUERIA LA FIESTA, upon the terms and subject to the conditions of this ordinance to maintain and use one (1) sign(s) projecting over the public right-of-way attached to its premises known as 7146 W. Diversey Ave..

Said sign structure(s) measures as follows; along W. Diversey Avenue:

One (1) at eight (8) feet in length, six (6) feet in height and fourteen (14) feet above grade level.

The location of said privilege shall be as shown on prints kept on file with the Department of Business Affairs and Consumer Protection and the Office of the City Clerk.

Said privilege shall be constructed in accordance with plans and specifications approved by the Department of Transportation (Division of Project Development) and Zoning Department - Signs.


This grant of privilege in the public way shall be subject to the provisions of Section 10-28-015 and all other required provisions of the Municipal Code of Chicago.

The grantee shall pay to the City of Chicago as compensation for the privilege #1106897 herein granted the sum of three hundred (\$300.00) per annum in advance.


A 25% penalty will be added for payments received after due date.

The permit holder agrees to hold the City of Chicago harmless for any damage, relocation or replacement costs associated with damage, relocation or removal of private property caused by the City performing work in the public way.

Authority herein given and granted for a period of five (5) years from and after 02/06/2013.

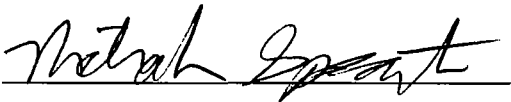Alderman 

Nicholas Sposato 36th Ward

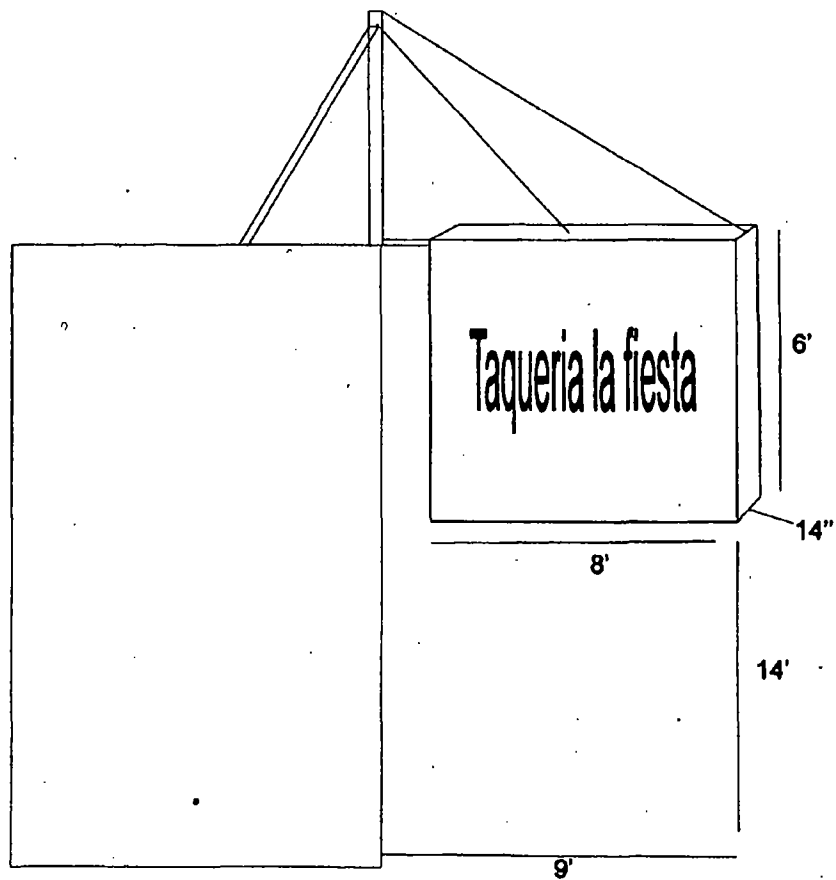



06/05/2013

Alderman Nicholas Sposato
Ward # 36
City of Chicago
City Hall, Room 304
121 North LaSalle Street
Chicago, Illinois 60602

Re: An ordinance to use and maintain a portion of the public right-of-way for **one (1) sign(s)** for
TAQUERIA LA FIESTA, adjacent to the premises known as **7146 W. Diversey Ave..**

Dear Alderman **Nicholas Sposato**:

The applicant referenced above has requested the use of the public right-of-way for a **sign(s)**. An ordinance has been prepared by the Department of Business Affairs and Consumer Protection – Business Assistance Center - Public Way Use Unit for presentation to the City Council. Because this request was made for properties located in your ward, as approved by you as per the attached, I respectfully request that you introduce the attached ordinance at the next City Council meeting.

If you have any questions regarding this ordinance, please contact Anthony Bertuca at (312) 744-5506.

Department of Business Affairs and Consumer Protection



City of Chicago



O2013-4718

Office of the City Clerk Document Tracking Sheet

Meeting Date:	6/5/2013
Sponsor(s):	Mitts, Emma (37)
Type:	Ordinance
Title:	Grant(s) of privilege in public way for Digital Green Sign
Committee(s) Assignment:	Committee on Transportation and Public Way

ORDINANCE
Digital Green Sign
Acct. No. 376387 - 10
Permit No. 1105450

Be It Ordained by the City Council of the City of Chicago:

SECTION 1. Permission and authority are hereby given and granted to Digital Green Sign, upon the terms and subject to the conditions of this ordinance to maintain and use one (1) sign(s) projecting over the public right-of-way attached to its premises known as 4759 W. North Ave..

Said sign structure(s) measures as follows; along North:

One (1) at nine point five (9.5) feet in length, nine point five (9.5) feet in height and twenty (20) feet above grade level.

The location of said privilege shall be as shown on prints kept on file with the Department of Business Affairs and Consumer Protection and the Office of the City Clerk.

Said privilege shall be constructed in accordance with plans and specifications approved by the Department of Transportation (Division of Project Development) and Zoning Department - Signs.

This grant of privilege in the public way shall be subject to the provisions of Section 10-28-015 and all other required provisions of the Municipal Code of Chicago.


The grantee shall pay to the City of Chicago as compensation for the privilege #1105450 herein granted the sum of three hundred (\$300.00) per annum in advance.

A 25% penalty will be added for payments received after due date.

The permit holder agrees to hold the City of Chicago harmless for any damage, relocation or replacement costs associated with damage, relocation or removal of private property caused by the City performing work in the public way.

Authority herein given and granted for a period of five (5) years from and after Date of Passage.

Alderman

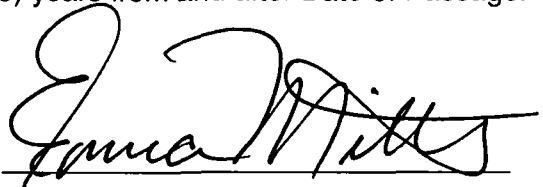A handwritten signature in black ink, appearing to read "Emma Mitts", written over a horizontal line.

Emma Mitts 37th Ward

APPLICATION TO USE THE PUBLIC RIGHT OF WAY


EXAMPLE OF SIGN DRAWING



SIGN DRAWING

PROPERTY LOCATION: 4759 W. North Ave

ORGANIZATION(S) NAME: Digital Green Signs

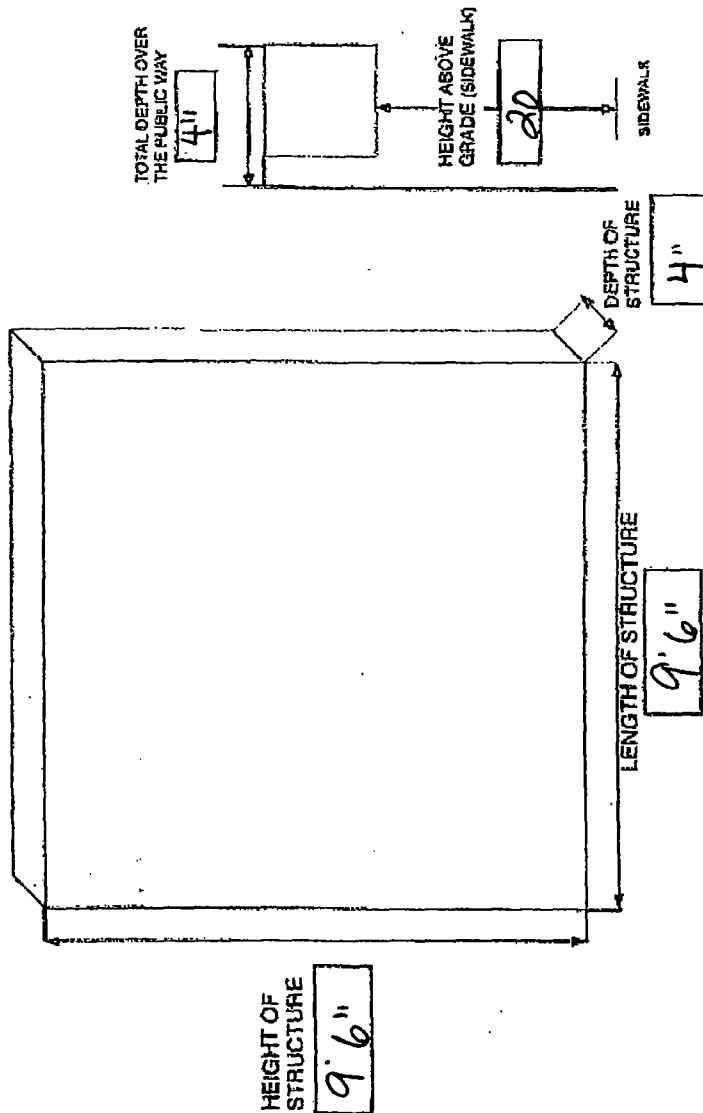



06/05/2013

Alderman **Emma Mitts**
Ward # 37
City of Chicago
City Hall, Room 300
121 North LaSalle Street
Chicago, Illinois 60602

Re: An ordinance to use and maintain a portion of the public right-of-way for **one (1) sign** for **Digital Green Sign.**, adjacent to the premises known as **4759 W. North.**

Dear Alderman **Emma Mitts**:

The applicant referenced above has requested the use of the public right-of-way for a **sign**. An ordinance has been prepared by the Department of Business Affairs and Consumer Protection – Business Assistance Center - Public Way Use Unit for presentation to the City Council. Because this request was made for properties located in your ward, as approved by you as per the attached, I respectfully request that you introduce the attached ordinance at the next City Council meeting.

If you have any questions regarding this ordinance, please contact Anthony Bertuca at (312) 744-5506.

Department of Business Affairs and Consumer Protection



City of Chicago



O2013-4722

Office of the City Clerk

Document Tracking Sheet

Meeting Date:	6/5/2013
Sponsor(s):	Cullerton, Timothy M. (38)
Type:	Ordinance
Title:	Grant(s) of privilege in public way for Martini Club
Committee(s) Assignment:	Committee on Transportation and Public Way

ORDINANCE
MARTINI CLUB
Acct. No. 22568 - 1
Permit No. 1106618

Be It Ordained by the City Council of the City of Chicago:

SECTION 1. Permission and authority are hereby given and granted to MARTINI CLUB, upon the terms and subject to the conditions of this ordinance to maintain and use, as now constructed, five (5) Light Fixture(s) projecting over the public right-of-way adjacent to its premises known as 5737 W. Irving Park Rd..

Said Light Fixture(s) at W. Irving Pk Rd measure(s):

Five (5) at one (1) foot in length, three (3) feet in width and fifteen point five (15.5) feet above grade level.

The location of said privilege shall be as shown on prints kept on file with the Department of Business Affairs and Consumer Protection and the Office of the City Clerk.

Said privilege shall be constructed in accordance with plans and specifications approved by the Department of Transportation (Division of Project Development).

This grant of privilege in the public way shall be subject to the provisions of Section 10-28-015 and all other required provisions of the Municipal Code of Chicago.


The grantee shall pay to the City of Chicago as compensation for the privilege #1106618 herein granted the sum of ninety-five (\$95.00) per annum in advance.

A 25% penalty will be added for payments received after due date.


The permit holder agrees to hold the City of Chicago harmless for any damage, relocation or replacement costs associated with damage, relocation or removal of private property caused by the City performing work in the public way.

Authority herein given and granted for a period of five (5) years from and after 05/14/2013.

Alderman

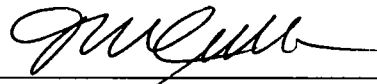

Timothy Cullerton 38th Ward

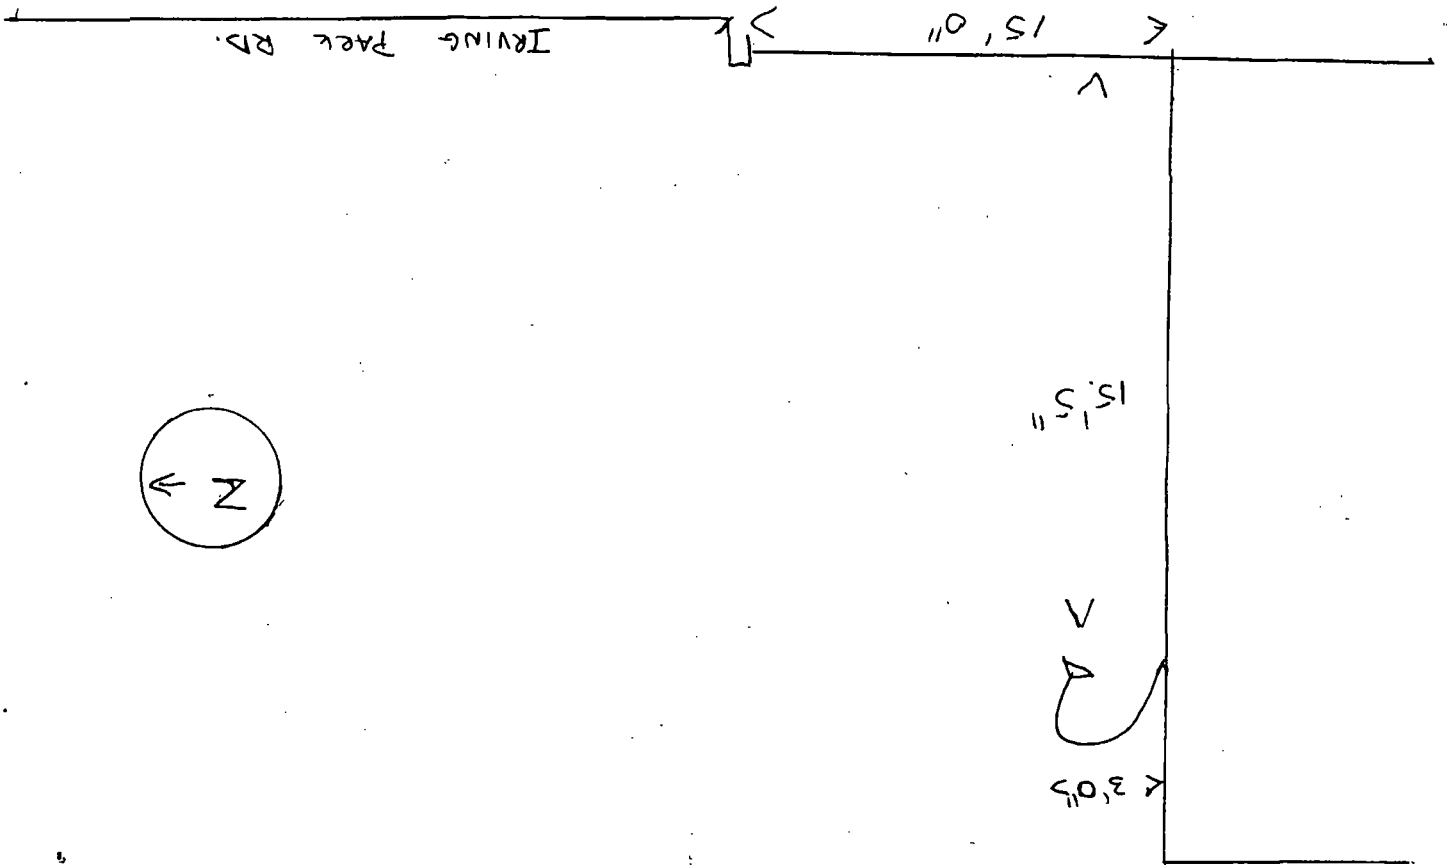



City of Chicago



O2013-4726

Office of the City Clerk

Document Tracking Sheet

Meeting Date:	6/5/2013
Sponsor(s):	Cullerton, Timothy M. (38)
Type:	Ordinance
Title:	Grant(s) of privilege in public way for Leadbelly
Committee(s) Assignment:	Committee on Transportation and Public Way

ORDINANCE
LEADBELLY
Acct. No. 377743 - 1
Permit No. 1104992

Be It Ordained by the City Council of the City of Chicago:

SECTION 1. Permission and authority are hereby given and granted to LEADBELLY, upon the terms and subject to the conditions of this ordinance to maintain and use one (1) sign(s) projecting over the public right-of-way attached to its premises known as 5739 W. Irving Park Rd..

Said sign structure(s) measures as follows; along W. Irving Park Rd:
One (1) at twelve point five eight (12.58) feet in length, two point five (2.5) feet in height and twelve (12) feet above grade level.

The location of said privilege shall be as shown on prints kept on file with the Department of Business Affairs and Consumer Protection and the Office of the City Clerk.

Said privilege shall be constructed in accordance with plans and specifications approved by the Department of Transportation (Division of Project Development) and Zoning Department - Signs.

This grant of privilege in the public way shall be subject to the provisions of Section 10-28-015 and all other required provisions of the Municipal Code of Chicago.

The grantee shall pay to the City of Chicago as compensation for the privilege #1104992 herein granted the sum of three hundred (\$300.00) per annum in advance.

A 25% penalty will be added for payments received after due date.


The permit holder agrees to hold the City of Chicago harmless for any damage, relocation or replacement costs associated with damage, relocation or removal of private property caused by the City performing work in the public way.

Authority herein given and granted for a period of five (5) years from and after Date of Passage.

Alderman



Timothy Cullerton 38th Ward

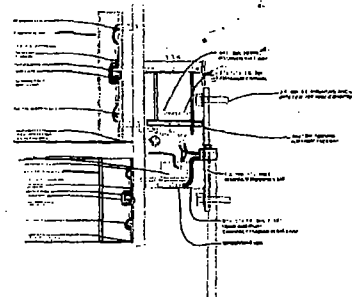

LEAD BELLY

BURGERS • FRIES • CRAFT BEER

[illegible]



City of Chicago



O2013-4728

Office of the City Clerk

Document Tracking Sheet

Meeting Date:	6/5/2013
Sponsor(s):	Laurino, Margaret (39)
Type:	Ordinance
Title:	Grant(s) of privilege in public way for Mission 21 Nail Source Inc.
Committee(s) Assignment:	Committee on Transportation and Public Way

ORDINANCE
MISSION 21 NAIL SOURCE, INC.
Acct. No. 377118 - 1
Permit No. 1105720

Be It Ordained by the City Council of the City of Chicago:

SECTION 1. Permission and authority are hereby given and granted to MISSION 21 NAIL SOURCE, INC., upon the terms and subject to the conditions of this ordinance to maintain and use one (1) sign(s) projecting over the public right-of-way attached to its premises known as 4233 W. Lawrence Ave..

Said sign structure(s) measures as follows; along Lawrence:
One (1) at twenty-two point three three (22.33) feet in length, four (4) feet in height and twelve (12) feet above grade level.

The location of said privilege shall be as shown on prints kept on file with the Department of Business Affairs and Consumer Protection and the Office of the City Clerk.

Said privilege shall be constructed in accordance with plans and specifications approved by the Department of Transportation (Division of Project Development) and Zoning Department - Signs.

This grant of privilege in the public way shall be subject to the provisions of Section 10-28-015 and all other required provisions of the Municipal Code of Chicago.


The grantee shall pay to the City of Chicago as compensation for the privilege #1105720 herein granted the sum of three hundred (\$300.00) per annum in advance.

A 25% penalty will be added for payments received after due date.


The permit holder agrees to hold the City of Chicago harmless for any damage, relocation or replacement costs associated with damage, relocation or removal of private property caused by the City performing work in the public way.

Authority herein given and granted for a period of five (5) years from and after Date of Passage.

Alderman

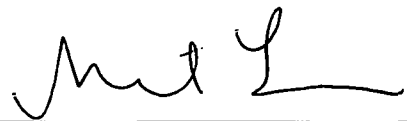

Margaret Laurino 39th Ward

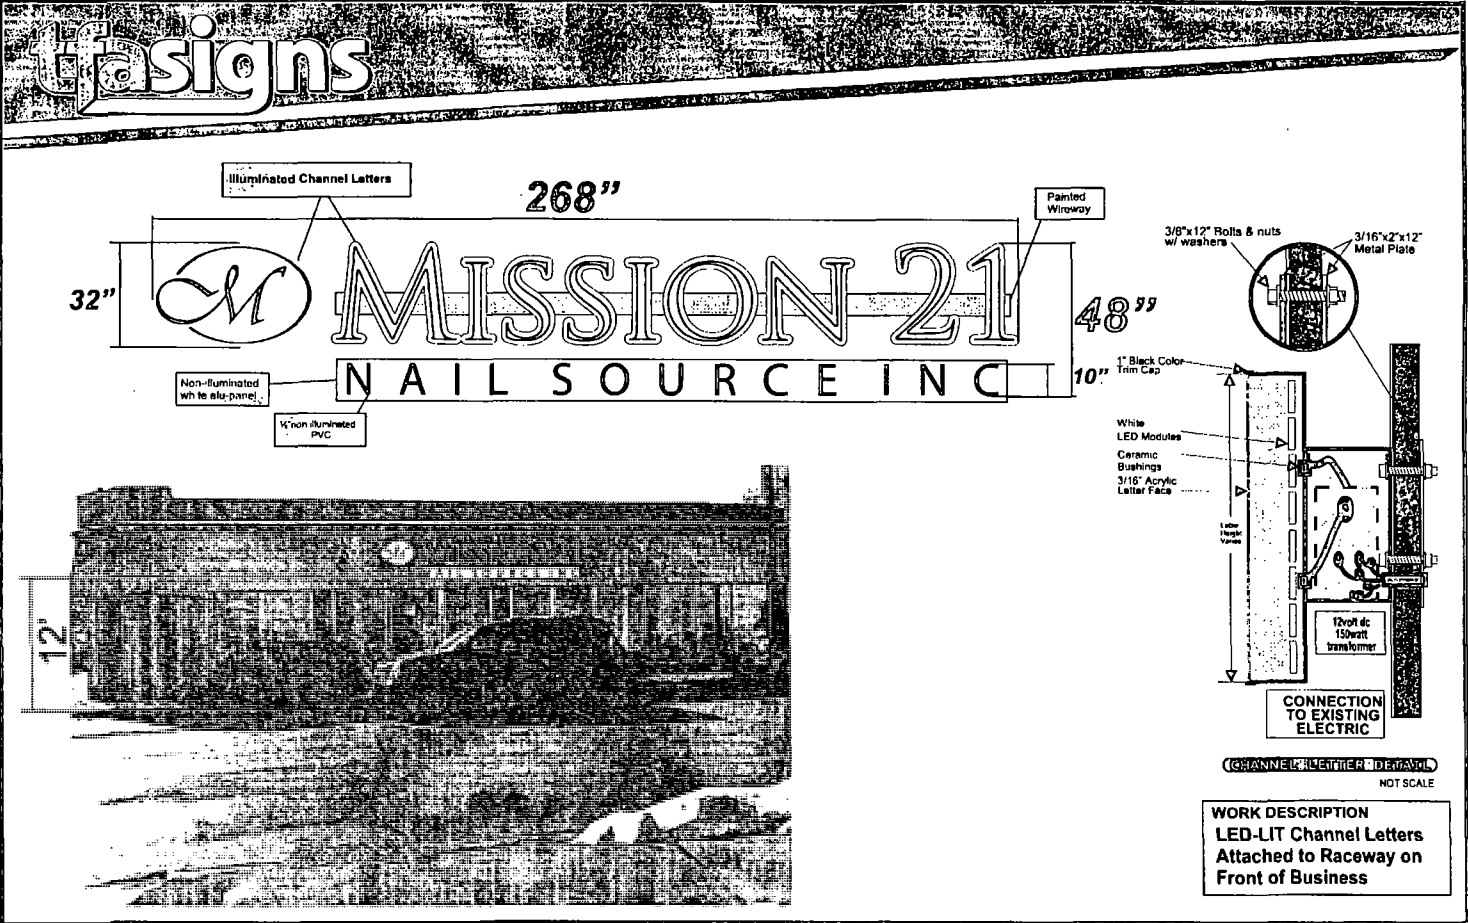

Store Name:
Mission 21 Nail Source
Location:
4233 W. Lawrence Ave
Chicago, IL 60625

Client Name:
Phone:
Landlord:
Address:

• Client Approval (signature) _____ Date _____
• Landlord Approval (signature) _____ Date _____

Sales Rep:
SEAN PARK
Designer:
SEAN PARK
 



City of Chicago



O2013-4730

Office of the City Clerk

Document Tracking Sheet

Meeting Date:	6/5/2013
Sponsor(s):	Laurino, Margaret (39)
Type:	Ordinance
Title:	Grant(s) of privilege in public way for John Casey Insurance Agency
Committee(s) Assignment:	Committee on Transportation and Public Way

ORDINANCE
JOHN CASEY INSURANCE AGENCY
Acct. No. 378518 - 1
Permit No. 1104433

Be It Ordained by the City Council of the City of Chicago:

SECTION 1. Permission and authority are hereby given and granted to JOHN CASEY INSURANCE AGENCY, upon the terms and subject to the conditions of this ordinance to maintain and use one (1) sign(s) projecting over the public right-of-way attached to its premises known as 4027 N. Pulaski Rd..

Said sign structure(s) measures as follows; along N PULASKI RD:

One (1) at four point eight three (4.83) feet in length, five (5) feet in height and eleven (11) feet above grade level.

The location of said privilege shall be as shown on prints kept on file with the Department of Business Affairs and Consumer Protection and the Office of the City Clerk.

Said privilege shall be constructed in accordance with plans and specifications approved by the Department of Transportation (Division of Project Development) and Zoning Department - Signs.


This grant of privilege in the public way shall be subject to the provisions of Section 10-28-015 and all other required provisions of the Municipal Code of Chicago.

The grantee shall pay to the City of Chicago as compensation for the privilege #1104433 herein granted the sum of one hundred (\$100.00) per annum in advance.

A 25% penalty will be added for payments received after due date.



The permit holder agrees to hold the City of Chicago harmless for any damage, relocation or replacement costs associated with damage, relocation or removal of private property caused by the City performing work in the public way.

Authority herein given and granted for a period of five (5) years from and after Date of Passage.

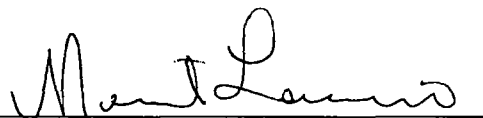Alderman 

Margaret Laurino 39th Ward

ENGINEERING
SHOP
VINYL / LAYOUT
ROUTING / KNIFE

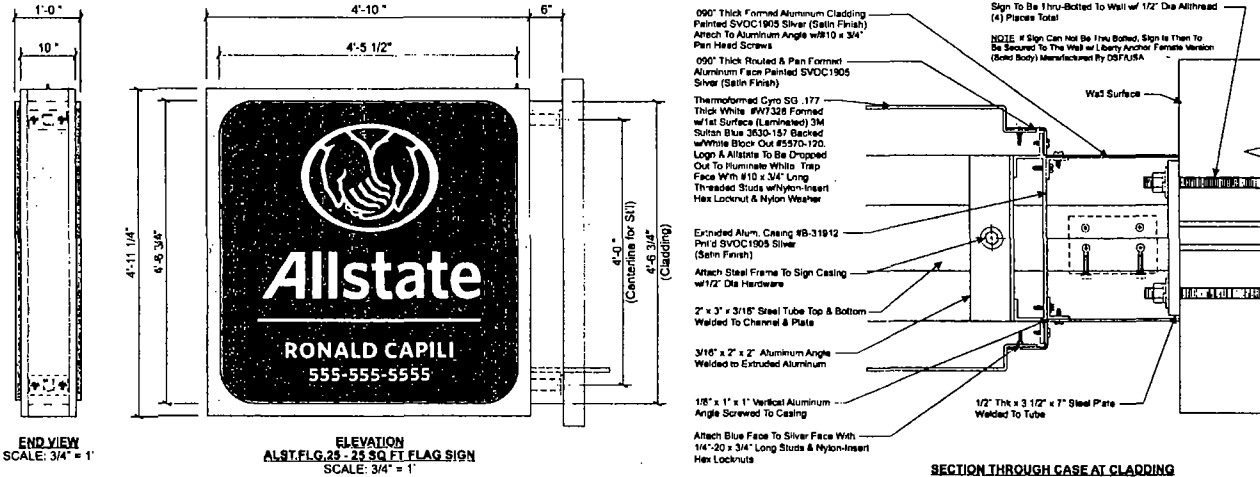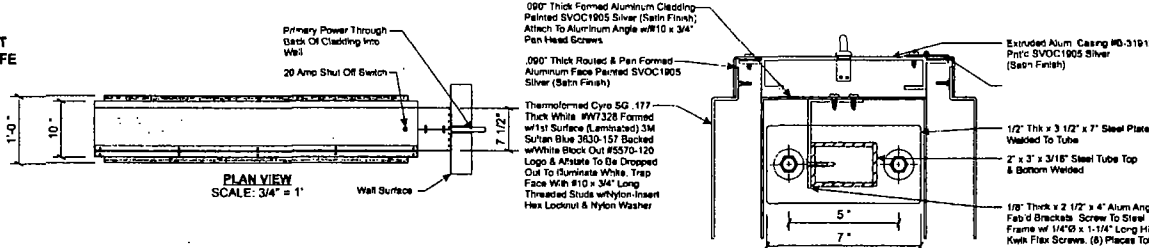

Note: This sign is intended to be installed in accordance with the requirements of Article 600 of the National Electrical Code and/or other applicable local codes. This includes proper grounding and bonding of the sign.

Electrical Load
(2.34) Amps @ 120 Volts
Electrical Reqs'mts
(1) 20 Amp/120 Volt Circuits

- STANDARD WALL SIGN NOTES:**
1. Sufficient Primary Circuit In Vicinity Of Sign By Others.
 2. Final Primary Hook-up By Sign Installer, Where Allowed By Local Codes.
 3. Sign Shall Be U.L. Listed.
 4. Mounting Hardware By Sign Installer.

Philadelphia Sign Company

707 West Spring Garden Street
Palmyra, New Jersey 08061

Phone: 610-974-1244
Fax: 610-974-1245
E-Mail: phil@philadelphia-sign.com

CUSTOMER:
ALLSTATE
JOB NUMBER:

SIGN TYPE:
ALST.FLG.25

LOCATION:

DATE:
07-31-12

DRAWN BY:
MCH

REVISION:
Number Date By

SHEET:
1 OF 1

DWG NUMBER:
B-45005

ENGINEER SEAL:

MAX DESIGN WIND SPEED 55 MPH
EXPOSURE C

This is an ORIGINAL UNPUBLISHED DRAWING. CREATED BY PCS. IT IS SUBMITTED FOR YOUR PERSONAL USE IN CONNECTION WITH A PROJECT BEING PLANNED FOR YOU BY PCS. IT IS NOT TO BE SHOWN TO ANYONE OUTSIDE YOUR ORGANIZATION NOR IS IT TO BE COPIED, REPRODUCED OR EXHIBITED IN ANY MANNER.



City of Chicago



O2013-4732

Office of the City Clerk

Document Tracking Sheet

Meeting Date:	6/5/2013
Sponsor(s):	Laurino, Margaret (39)
Type:	Ordinance
Title:	Grant(s) of privilege in public way for Babylon Travel/Tours Service
Committee(s) Assignment:	Committee on Transportation and Public Way

ORDINANCE
BABYLON TRAVEL/TOURS SERVICE
Acct. No. 35272 - 1
Permit No. 1106126

Be It Ordained by the City Council of the City of Chicago:

SECTION 1. Permission and authority are hereby given and granted to BABYLON TRAVEL/TOURS SERVICE, upon the terms and subject to the conditions of this ordinance to maintain and use one (1) sign(s) projecting over the public right-of-way attached to its premises known as 3418 W. Bryn Mawr Ave..

Said sign structure(s) measures as follows; along W. Bryn Mawr:
One (1) at five (5) feet in length, three (3) feet in height and ten (10) feet above grade level.

The location of said privilege shall be as shown on prints kept on file with the Department of Business Affairs and Consumer Protection and the Office of the City Clerk.

Said privilege shall be constructed in accordance with plans and specifications approved by the Department of Transportation (Division of Project Development) and Zoning Department - Signs.


This grant of privilege in the public way shall be subject to the provisions of Section 10-28-015 and all other required provisions of the Municipal Code of Chicago.

The grantee shall pay to the City of Chicago as compensation for the privilege #1106126 herein granted the sum of one hundred (\$100.00) per annum in advance.


A 25% penalty will be added for payments received after due date.

The permit holder agrees to hold the City of Chicago harmless for any damage, relocation or replacement costs associated with damage, relocation or removal of private property caused by the City performing work in the public way.

Authority herein given and granted for a period of five (5) years from and after 05/14/2013.

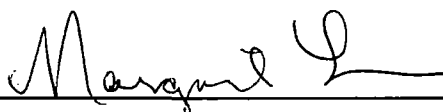Alderman 

Margaret Laurino 39th Ward

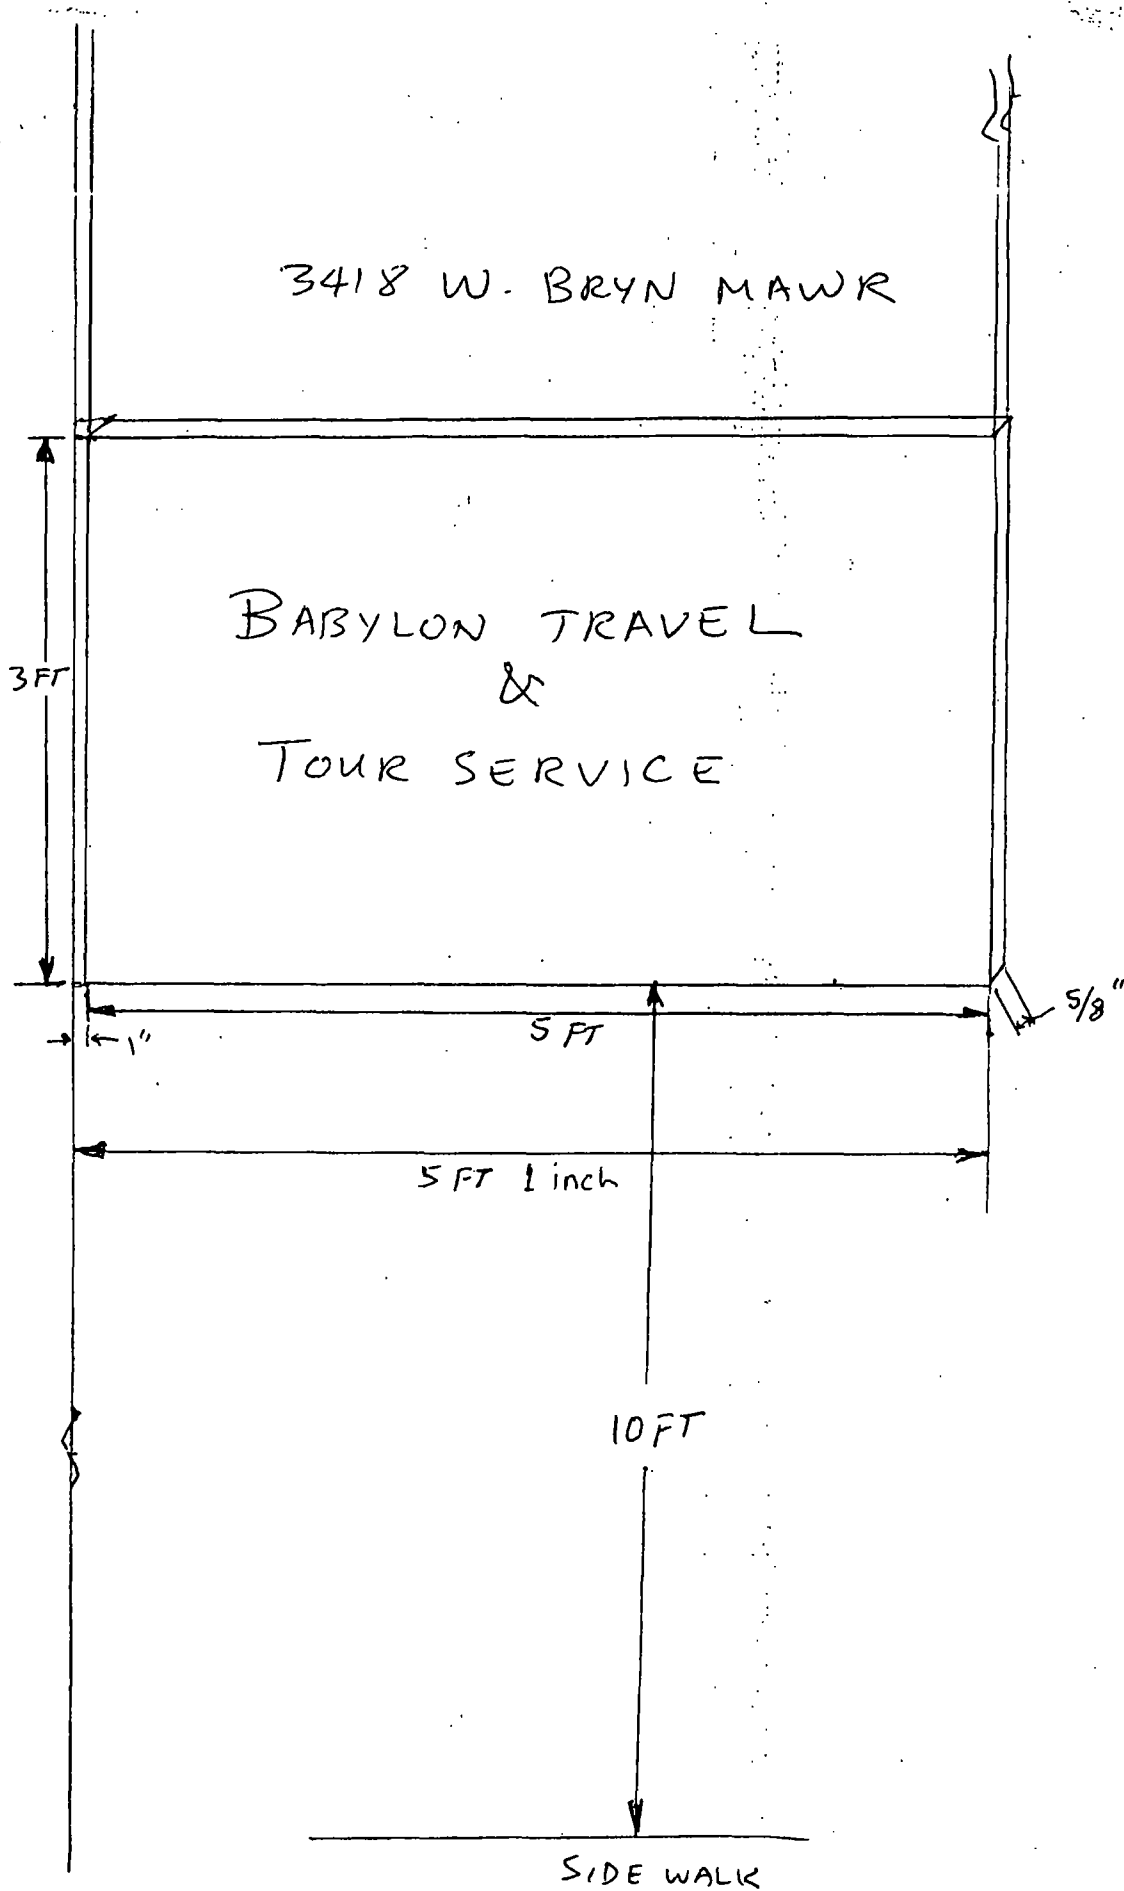



City of Chicago



O2013-4754

Office of the City Clerk

Document Tracking Sheet

Meeting Date:	6/5/2013
Sponsor(s):	Laurino, Margaret (39)
Type:	Ordinance
Title:	Grant(s) of privilege in public way for Servicemaster Professional Cleaning
Committee(s) Assignment:	Committee on Transportation and Public Way

ORDINANCE
SERVICEMASTER PROF CLNG
Acct. No. 48691 - 2
Permit No. 1106055

Be It Ordained by the City Council of the City of Chicago:

SECTION 1. Permission and authority are hereby given and granted to SERVICEMASTER PROF CLNG, upon the terms and subject to the conditions of this ordinance to maintain and use one (1) sign(s) projecting over the public right-of-way attached to its premises known as 4865 N. Elston Ave..

Said sign structure(s) measures as follows; along N. Elston Avenue:

One (1) at seven point four one (7.41) feet in length, five (5) feet in height and nine point five eight (9.58) feet above grade level.

The location of said privilege shall be as shown on prints kept on file with the Department of Business Affairs and Consumer Protection and the Office of the City Clerk.

Said privilege shall be constructed in accordance with plans and specifications approved by the Department of Transportation (Division of Project Development) and Zoning Department - Signs.

This grant of privilege in the public way shall be subject to the provisions of Section 10-28-015 and all other required provisions of the Municipal Code of Chicago.

The grantee shall pay to the City of Chicago as compensation for the privilege #1106055 herein granted the sum of three hundred (\$300.00) per annum in advance.

A 25% penalty will be added for payments received after due date.

The permit holder agrees to hold the City of Chicago harmless for any damage, relocation or replacement costs associated with damage, relocation or removal of private property caused by the City performing work in the public way.

Authority herein given and granted for a period of five (5) years from and after 05/14/2013.

Alderman



Margaret Laurino 39th Ward



12/24/2007 09:54

7732835049

SERVICEMASTER

PAGE 04/07

4865 N Elston Ave

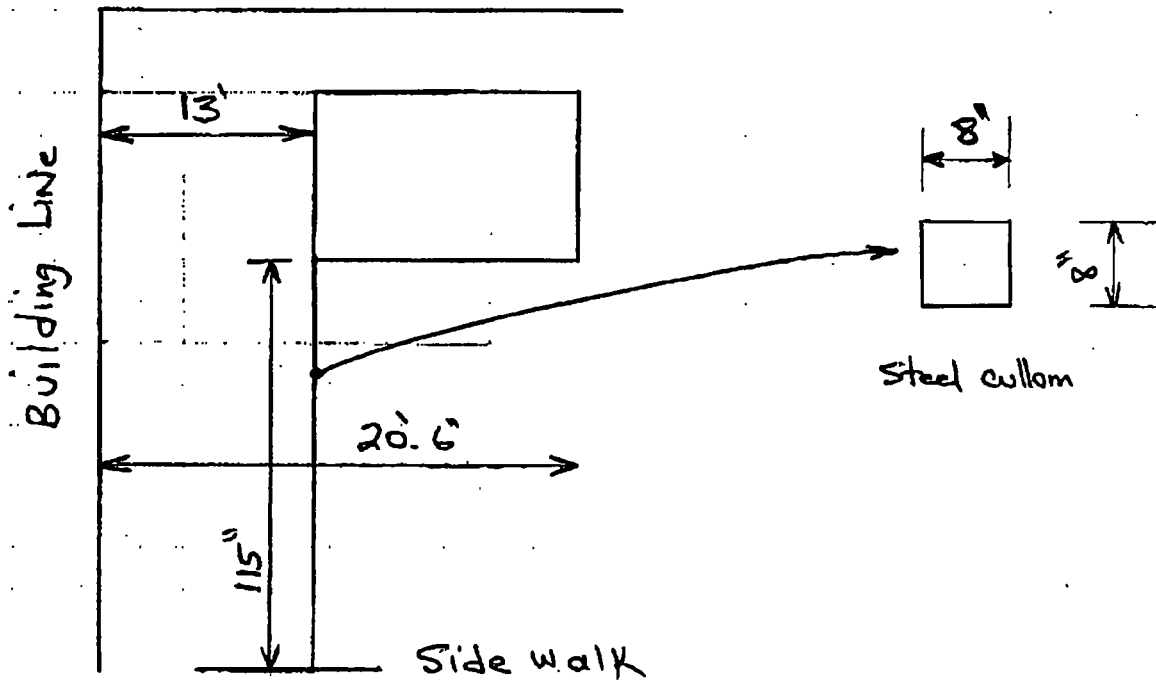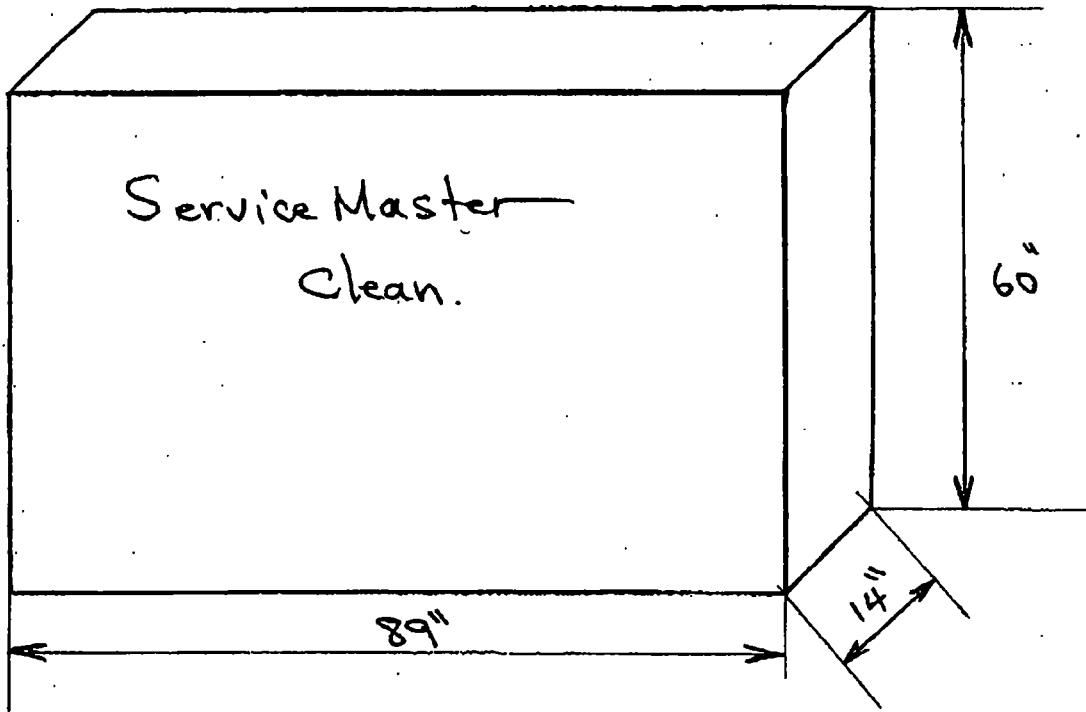



City of Chicago



O2013-4738

Office of the City Clerk

Document Tracking Sheet

Meeting Date:	6/5/2013
Sponsor(s):	O'Connor, Patrick (40)
Type:	Ordinance
Title:	Grant(s) of privilege in public way for Ranallis
Committee(s) Assignment:	Committee on Transportation and Public Way

ORDINANCE
RANALLIS
Acct. No. 306632 - 1
Permit No. 1091947

Be It Ordained by the City Council of the City of Chicago:

SECTION 1. Permission and authority are hereby given and granted to RANALLIS, upon the terms and subject to the conditions of this ordinance to maintain and use one (1) sign(s) projecting over the public right-of-way attached to its premises known as 1512 W. Berwyn Ave..

Said sign structure(s) measures as follows; along W. Berwyn:
One (1) at fourteen point one six (14.16) feet in length, one point five (1.5) feet in height and twelve point six six (12.66) feet above grade level.

The location of said privilege shall be as shown on prints kept on file with the Department of Business Affairs and Consumer Protection and the Office of the City Clerk.

Said privilege shall be constructed in accordance with plans and specifications approved by the Department of Transportation (Division of Project Development) and Zoning Department - Signs.

This grant of privilege in the public way shall be subject to the provisions of Section 10-28-015 and all other required provisions of the Municipal Code of Chicago.

The grantee shall pay to the City of Chicago as compensation for the privilege #1091947 herein granted the sum of one hundred (\$100.00) per annum in advance.

A 25% penalty will be added for payments received after due date.

The permit holder agrees to hold the City of Chicago harmless for any damage, relocation or replacement costs associated with damage, relocation or removal of private property caused by the City performing work in the public way.

Authority herein given and granted for a period of five (5) years from and after Date of Passage.

Alderman 
Patrick O'Connor 40th Ward

APPLICATION TO USE THE PUBLIC RIGHT OF WAY




EXAMPLE OF SIGN DRAWING

SIGN DRAWING

PROPERTY LOCATION: 1512 W. Berwyn

ORGANIZATION(S) NAME: Ranalli's of Andersonville

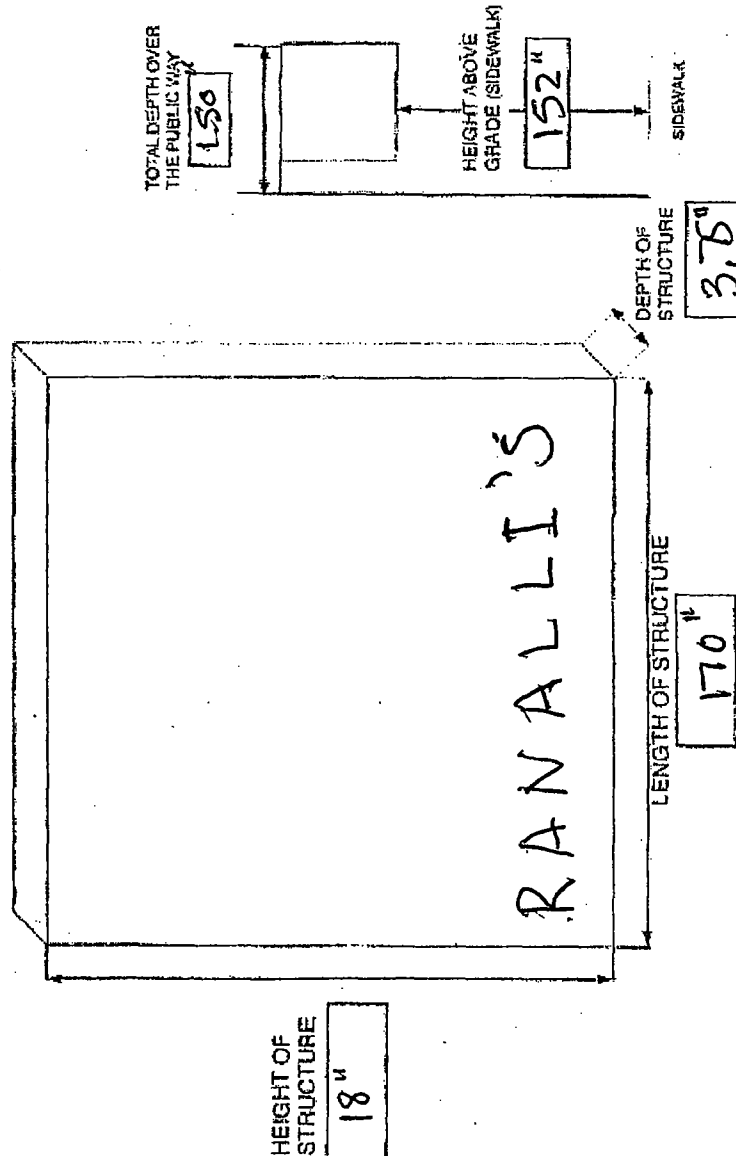



06/05/2013

Alderman Patrick O'Connor
Ward # 40
City of Chicago
City Hall, Room 305
121 North LaSalle Street
Chicago, Illinois 60602

Re: An ordinance to use and maintain a portion of the public right-of-way for **one (1) sign(s)** for
RANALLIS, adjacent to the premises known as **1512 W. Berwyn Ave.**.

Dear Alderman **Patrick O'Connor**:

The applicant referenced above has requested the use of the public right-of-way for a **sign(s)**. An ordinance has been prepared by the Department of Business Affairs and Consumer Protection – Business Assistance Center - Public Way Use Unit for presentation to the City Council. Because this request was made for properties located in your ward, as approved by you as per the attached, I respectfully request that you introduce the attached ordinance at the next City Council meeting.

If you have any questions regarding this ordinance, please contact Anthony Bertuca at (312) 744-5506.

Department of Business Affairs and Consumer Protection



City of Chicago



O2013-4740

Office of the City Clerk

Document Tracking Sheet

Meeting Date:	6/5/2013
Sponsor(s):	O'Connor, Patrick (40)
Type:	Ordinance
Title:	Grant(s) of privilege in public way for Summit Motel
Committee(s) Assignment:	Committee on Transportation and Public Way

ORDINANCE
SUMMIT MOTEL
Acct. No. 324160 - 1
Permit No. 1106503

Be It Ordained by the City Council of the City of Chicago:

SECTION 1. Permission and authority are hereby given and granted to SUMMIT MOTEL, upon the terms and subject to the conditions of this ordinance to maintain and use one (1) sign(s) projecting over the public right-of-way attached to its premises known as 5308 N. Lincoln Ave..

Said sign structure(s) measures as follows; along N. Lincoln:

One (1) at two point six six (2.66) feet in length, nine (9) feet in height and ten point five (10.5) feet above grade level.

The location of said privilege shall be as shown on prints kept on file with the Department of Business Affairs and Consumer Protection and the Office of the City Clerk.

Said privilege shall be constructed in accordance with plans and specifications approved by the Department of Transportation (Division of Project Development) and Zoning Department - Signs.

This grant of privilege in the public way shall be subject to the provisions of Section 10-28-015 and all other required provisions of the Municipal Code of Chicago.


The grantee shall pay to the City of Chicago as compensation for the privilege #1106503 herein granted the sum of one hundred (\$100.00) per annum in advance.

A 25% penalty will be added for payments received after due date.

The permit holder agrees to hold the City of Chicago harmless for any damage, relocation or replacement costs associated with damage, relocation or removal of private property caused by the City performing work in the public way.

Authority herein given and granted for a period of five (5) years from and after 03/12/2013.

Alderman 
Patrick O'Connor 40th Ward

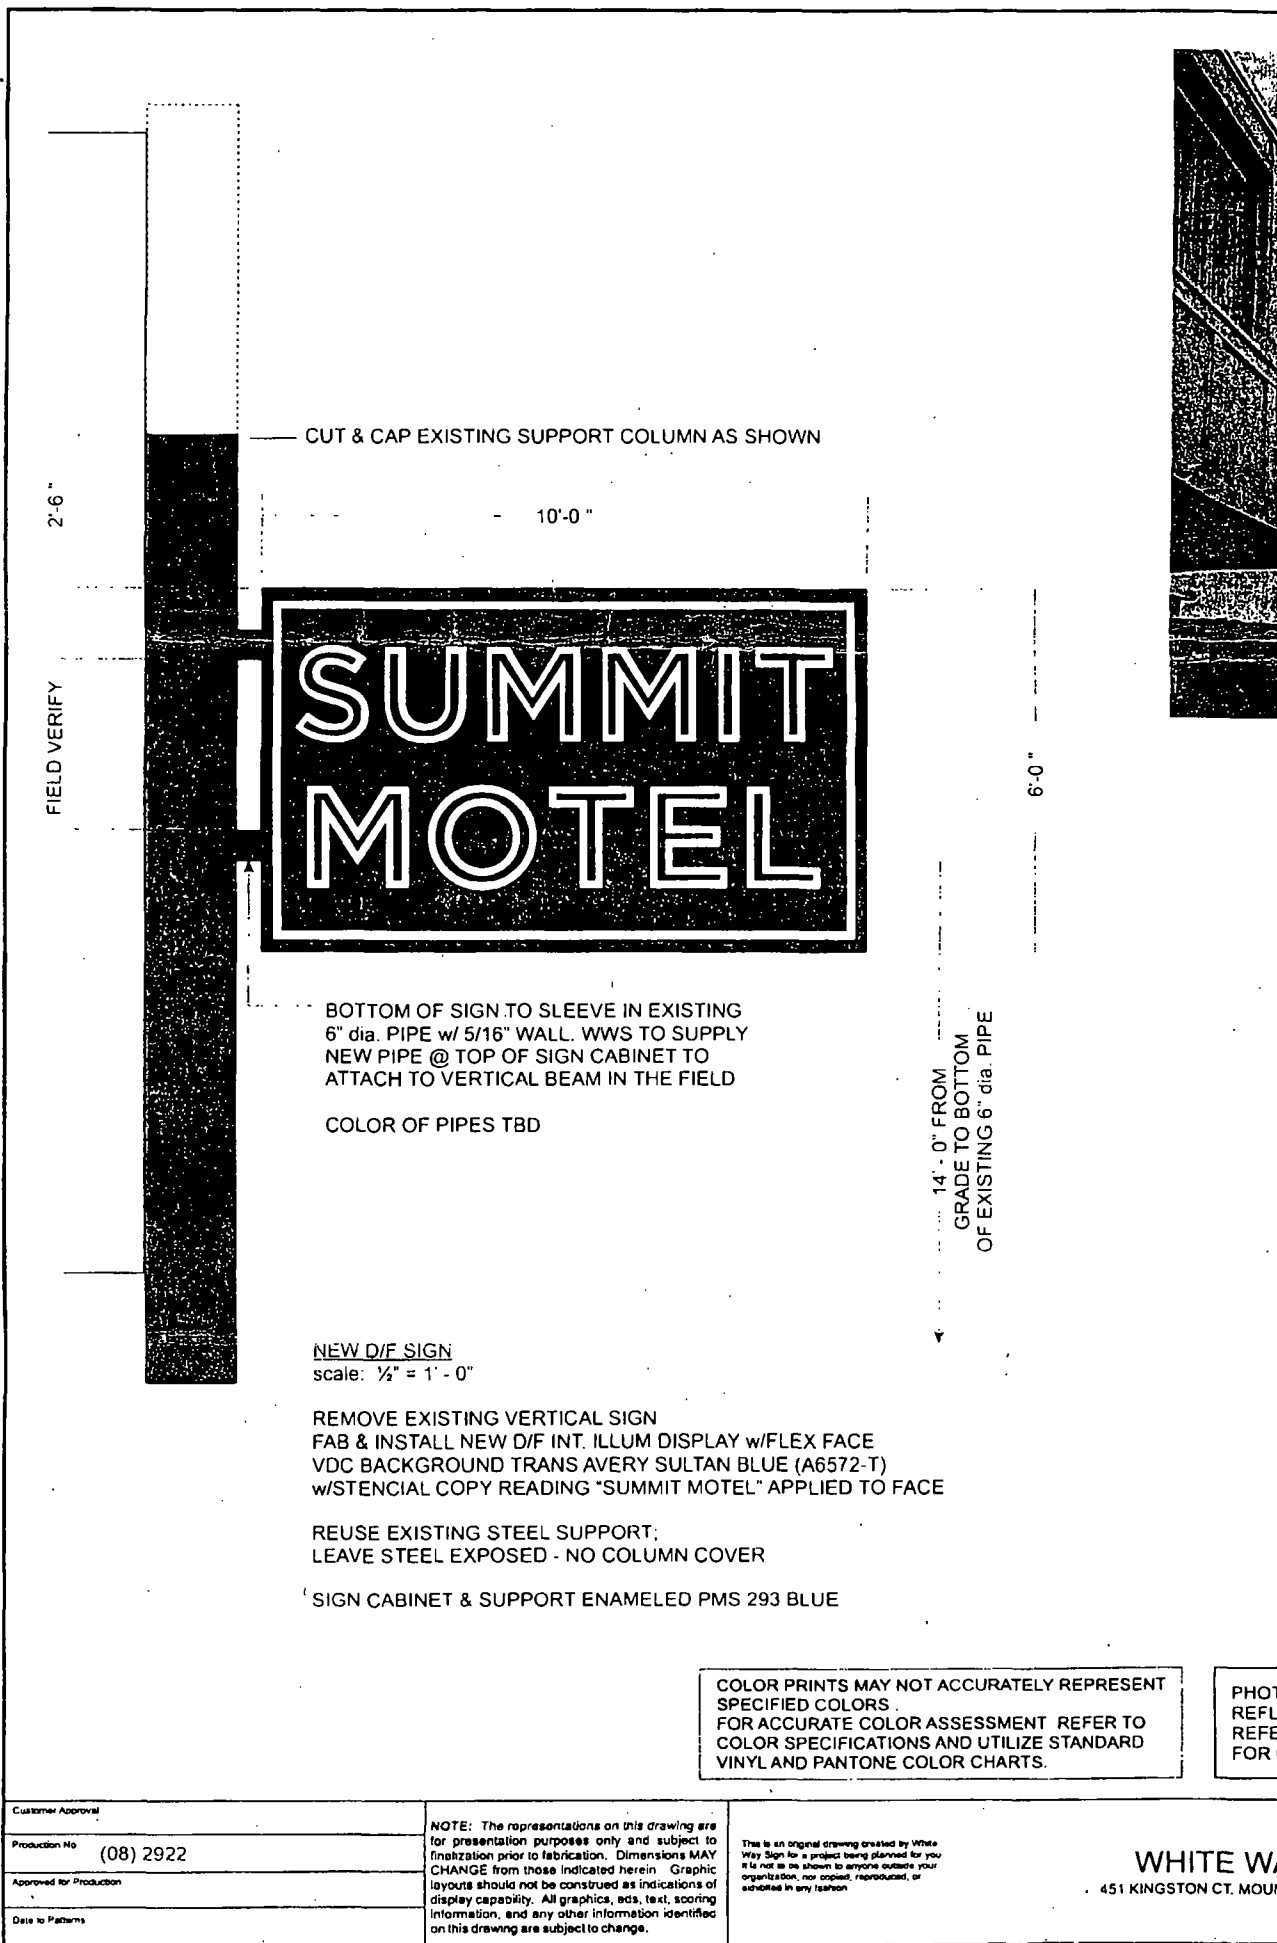



06/05/2013

Alderman Patrick O'Connor
Ward # 40
City of Chicago
City Hall, Room 305
121 North LaSalle Street
Chicago, Illinois 60602

Re: An ordinance to use and maintain a portion of the public right-of-way for **one (1) sign(s)** for
SUMMIT MOTEL, adjacent to the premises known as **5308 N. Lincoln Ave..**

Dear Alderman **Patrick O'Connor**:

The applicant referenced above has requested the use of the public right-of-way for a **sign(s)**. An ordinance has been prepared by the Department of Business Affairs and Consumer Protection – Business Assistance Center - Public Way Use Unit for presentation to the City Council. Because this request was made for properties located in your ward, as approved by you as per the attached, I respectfully request that you introduce the attached ordinance at the next City Council meeting.

If you have any questions regarding this ordinance, please contact Anthony Bertuca at (312) 744-5506.

Department of Business Affairs and Consumer Protection



City of Chicago



O2013-4744

Office of the City Clerk Document Tracking Sheet

Meeting Date:	6/5/2013
Sponsor(s):	O'Connor, Patrick (40)
Type:	Ordinance
Title:	Grant(s) of privilege in public way for Digital Greens Inc.
Committee(s) Assignment:	Committee on Transportation and Public Way

ORDINANCE

Digital Greensigns Inc.

Acct. No. 367556 - 3

Permit No. 1102785

Be It Ordained by the City Council of the City of Chicago:

SECTION 1. Permission and authority are hereby given and granted to Digital Greensigns Inc., upon the terms and subject to the conditions of this ordinance to maintain and use one (1) sign(s) projecting over the public right-of-way attached to its premises known as 6400 N. Clark St..

Said sign structure(s) measures as follows; along 6400 N. Clark St.:

One (1) at ten (10) feet in length, ten (10) feet in height and fifteen (15) feet above grade level.

The location of said privilege shall be as shown on prints kept on file with the Department of Business Affairs and Consumer Protection and the Office of the City Clerk.

Said privilege shall be constructed in accordance with plans and specifications approved by the Department of Transportation (Division of Project Development) and Zoning Department - Signs.

This grant of privilege in the public way shall be subject to the provisions of Section 10-28-015 and all other required provisions of the Municipal Code of Chicago.


The grantee shall pay to the City of Chicago as compensation for the privilege #1102785 herein granted the sum of three hundred (\$300.00) per annum in advance.

A 25% penalty will be added for payments received after due date.

The permit holder agrees to hold the City of Chicago harmless for any damage, relocation or replacement costs associated with damage, relocation or removal of private property caused by the City performing work in the public way.

Authority herein given and granted for a period of five (5) years from and after Date of Passage.

Alderman

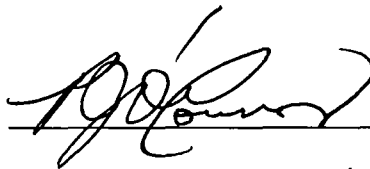

Patrick O'Connor 40th Ward




APPLICATION TO USE THE PUBLIC RIGHT OF WAY

EXAMPLE OF SIGN DRAWING

SIGN DRAWING

PROPERTY LOCATION: 6708 N. CLARK
ORGANIZATION(S) NAME: GREEN SIGNS

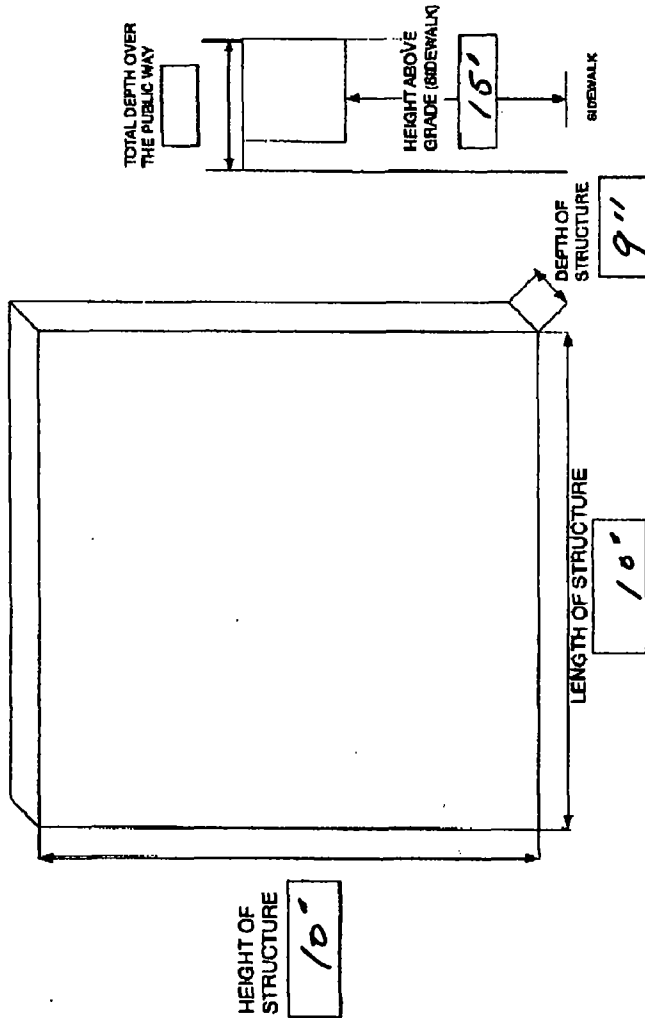



Department of Business Affairs and Consumer Protection
Business Assistance Center - Public Way Use Unit
City Hall - 121 N. LaSalle Street, Room 800 • Chicago, IL 60602
(312)-74-GOBIZ (312-744-6249) • (312) 744-1944 (TTY)
<http://www.cityofchicago.org/bacp>

06/05/2013

Alderman Patrick O'Connor
Ward # 40
City of Chicago
City Hall, Room 305
121 North LaSalle Street
Chicago, Illinois 60602

Re: An ordinance to use and maintain a portion of the public right-of-way for one (1) sign(s) for Digital Greensigns Inc., adjacent to the premises known as 6400 N. Clark St..

Dear Alderman Patrick O'Connor:

The applicant referenced above has requested the use of the public right-of-way for a **sign(s)**. An ordinance has been prepared by the Department of Business Affairs and Consumer Protection – Business Assistance Center - Public Way Use Unit for presentation to the City Council. Because this request was made for properties located in your ward, as approved by you as per the attached, I respectfully request that you introduce the attached ordinance at the next City Council meeting.

If you have any questions regarding this ordinance, please contact Anthony Bertuca at (312) 744-5506.

Department of Business Affairs and Consumer Protection



City of Chicago



O2013-4750

Office of the City Clerk

Document Tracking Sheet

Meeting Date:	6/5/2013
Sponsor(s):	O'Connor, Patrick (40)
Type:	Ordinance
Title:	Grant(s) of privilege in public way for Pressure Incorporated
Committee(s) Assignment:	Committee on Transportation and Public Way

ORDINANCE
PRESSURE INCORPORATED
Acct. No. 288128 - 2
Permit No. 1093818

Be It Ordained by the City Council of the City of Chicago:

SECTION 1. Permission and authority are hereby given and granted to PRESSURE INCORPORATED, upon the terms and subject to the conditions of this ordinance to maintain and use one (1) sign(s) projecting over the public right-of-way attached to its premises known as 6318 N. Clark St..

Said sign structure(s) measures as follows; along N. Clark:

One (1) at six point eight three (6.83) feet in length, three point three three (3.33) feet in height and twelve (12) feet above grade level.

The location of said privilege shall be as shown on prints kept on file with the Department of Business Affairs and Consumer Protection and the Office of the City Clerk.

Said privilege shall be constructed in accordance with plans and specifications approved by the Department of Transportation (Division of Project Development) and Zoning Department - Signs.

This grant of privilege in the public way shall be subject to the provisions of Section 10-28-015 and all other required provisions of the Municipal Code of Chicago.


The grantee shall pay to the City of Chicago as compensation for the privilege #1093818 herein granted the sum of one hundred (\$100.00) per annum **to commence (1) one year after passage.**

A 25% penalty will be added for payments received after due date.

The permit holder agrees to hold the City of Chicago harmless for any damage, relocation or replacement costs associated with damage, relocation or removal of private property caused by the City performing work in the public way.

Authority herein given and granted for a period of five (5) years from and after Date of Passage.



Alderman

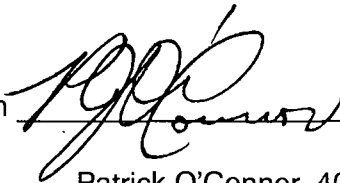

Patrick O'Connor 40th Ward

SIGN

6318~~N~~N - CLARK ST.

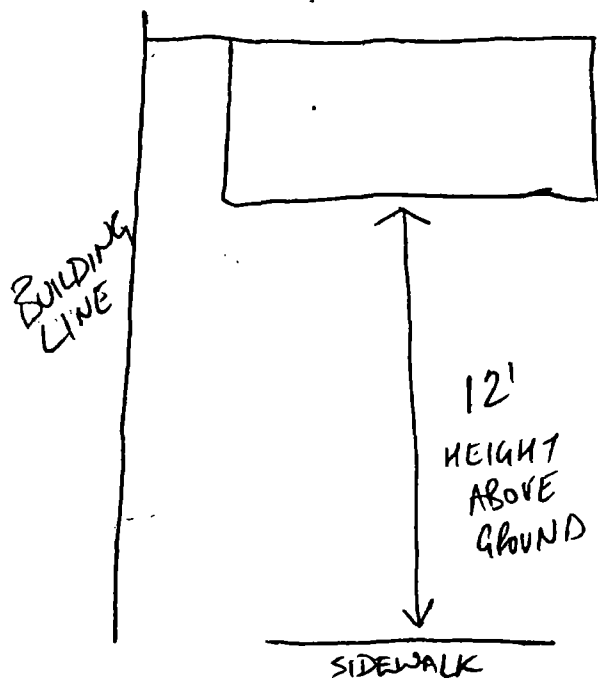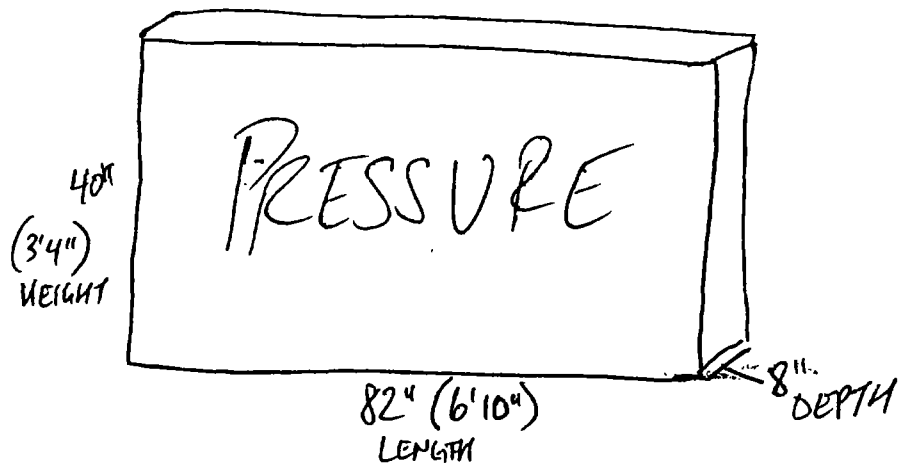



06/05/2013

Alderman **Patrick O'Connor**
Ward # **40**
City of Chicago
City Hall, Room **305**
121 North LaSalle Street
Chicago, Illinois 60602

Re: An ordinance to use and maintain a portion of the public right-of-way for **one (1) sign(s)** for
PRESSURE INCORPORATED, adjacent to the premises known as **6318 N. Clark St..**

Dear Alderman **Patrick O'Connor**:

The applicant referenced above has requested the use of the public right-of-way for a **sign(s)**. An ordinance has been prepared by the Department of Business Affairs and Consumer Protection – Business Assistance Center - Public Way Use Unit for presentation to the City Council. Because this request was made for properties located in your ward, as approved by you as per the attached, I respectfully request that you introduce the attached ordinance at the next City Council meeting.

If you have any questions regarding this ordinance, please contact Anthony Bertuca at (312) 744-5506.

Department of Business Affairs and Consumer Protection



City of Chicago



O2013-4763

Office of the City Clerk

Document Tracking Sheet

Meeting Date:	6/5/2013
Sponsor(s):	O'Connor, Patrick (40)
Type:	Ordinance
Title:	Grant(s) of privilege in public way for One Happy Bean Cafe LLC - 5868 N Lincoln Ave
Committee(s) Assignment:	Committee on Transportation and Public Way

ORDINANCE
ONE HAPPY BEAN CAFE, LLC
Acct. No. 379263 - 1
Permit No. 1105246

Be It Ordained by the City Council of the City of Chicago:

SECTION 1. Permission and authority are hereby given and granted to ONE HAPPY BEAN CAFE, LLC, upon the terms and subject to the conditions of this ordinance to maintain and use one (1) sign(s) projecting over the public right-of-way attached to its premises known as 5868 N. Lincoln Ave..

Said sign structure(s) measures as follows; along N. Lincoln Avenue:
One (1) at ten (10) feet in length, two point five (2.5) feet in height and eleven (11) feet above grade level.

The location of said privilege shall be as shown on prints kept on file with the Department of Business Affairs and Consumer Protection and the Office of the City Clerk.

Said privilege shall be constructed in accordance with plans and specifications approved by the Department of Transportation (Division of Project Development) and Zoning Department - Signs.

This grant of privilege in the public way shall be subject to the provisions of Section 10-28-015 and all other required provisions of the Municipal Code of Chicago.

The grantee shall pay to the City of Chicago as compensation for the privilege #1105246 herein granted the sum of three hundred (\$300.00) per annum in advance.

A 25% penalty will be added for payments received after due date.



The permit holder agrees to hold the City of Chicago harmless for any damage, relocation or replacement costs associated with damage, relocation or removal of private property caused by the City performing work in the public way.

Authority herein given and granted for a period of five (5) years from and after Date of Passage.

Alderman

A handwritten signature in black ink, appearing to read "P. O'Connor", is written over a horizontal line.

Patrick O'Connor 40th Ward

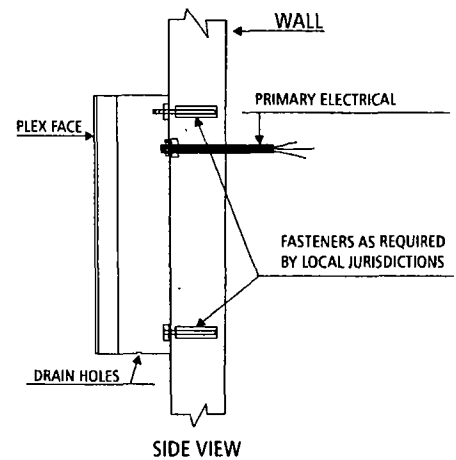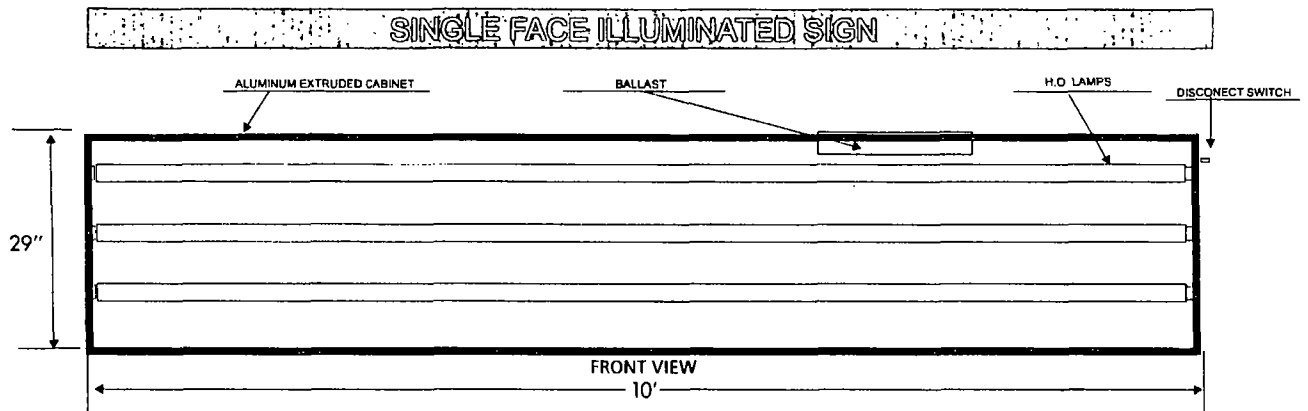

4543 W. Addison
Chicago IL 60641
PH. 773-736-0800
FAX 773-736-4730

*All electrical to be UL
Listed and Labeled*

DESCRIPTION	SINGLE ILLUMINATED BOX SIGN	
CUSTOMER	ONE HAPPY BEAN CAFÉ 5868 N. LINCOLN AVE CHICAGO IL	
CUSTOMER ACCEPTANCE:		DATE: 2-14-13



Department of Business Affairs and Consumer Protection
Business Assistance Center - Public Way Use Unit
City Hall - 121 N. LaSalle Street, Room 800 • Chicago, IL 60602
(312)-74-GOBIZ (312-744-6249) • (312) 744-1944 (TTY)
<http://www.cityofchicago.org/bacp>

05/08/2013

Alderman **Patrick O'Connor**
Ward # **40**
City of Chicago
City Hall, Room **305**
121 North LaSalle Street
Chicago, Illinois 60602

Re: An ordinance to use and maintain a portion of the public right-of-way for **one (1) sign(s)** for **ONE HAPPY BEAN CAFE, LLC**, adjacent to the premises known as **5868 N. Lincoln Ave.**.

Dear Alderman **Patrick O'Connor**:

The applicant referenced above has requested the use of the public right-of-way for a **sign(s)**. An ordinance has been prepared by the Department of Business Affairs and Consumer Protection – Business Assistance Center - Public Way Use Unit for presentation to the City Council. Because this request was made for properties located in your ward, as approved by you as per the attached, I respectfully request that you introduce the attached ordinance at the next City Council meeting.

If you have any questions regarding this ordinance, please contact Anthony Bertuca at (312) 744-5506.

Department of Business Affairs and Consumer Protection



City of Chicago



O2013-4751

Office of the City Clerk

Document Tracking Sheet

Meeting Date:	6/5/2013
Sponsor(s):	O'Connor, Mary (41)
Type:	Ordinance
Title:	Grant(s) of privilege in public way for Mather's More Than A Cafe
Committee(s) Assignment:	Committee on Transportation and Public Way

ORDINANCE
MATHER'S MORE THAN A CAFE
Acct. No. 312829 - 1
Permit No. 1106604

Be It Ordained by the City Council of the City of Chicago:

SECTION 1. Permission and authority are hereby given and granted to MATHER'S MORE THAN A CAFE, upon the terms and subject to the conditions of this ordinance to maintain and use one (1) sign(s) projecting over the public right-of-way attached to its premises known as 7134 W. Higgins Ave..

Said sign structure(s) measures as follows; along W Higgins:
One (1) at eleven (11) feet in length, six (6) feet in height and twenty-four (24) feet above grade level.

The location of said privilege shall be as shown on prints kept on file with the Department of Business Affairs and Consumer Protection and the Office of the City Clerk.

Said privilege shall be constructed in accordance with plans and specifications approved by the Department of Transportation (Division of Project Development) and Zoning Department - Signs.

This grant of privilege in the public way shall be subject to the provisions of Section 10-28-015 and all other required provisions of the Municipal Code of Chicago.


The grantee shall pay to the City of Chicago as compensation for the privilege #1106604 herein granted the sum of three hundred (\$300.00) per annum in advance.

A 25% penalty will be added for payments received after due date.


The permit holder agrees to hold the City of Chicago harmless for any damage, relocation or replacement costs associated with damage, relocation or removal of private property caused by the City performing work in the public way.

Authority herein given and granted for a period of five (5) years from and after 05/14/2013.


Alderman

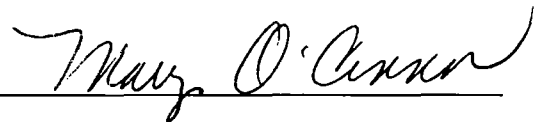A handwritten signature in cursive script, appearing to read "Mary O'Connor", written over a horizontal line.

Mary O'Connor 41st Ward

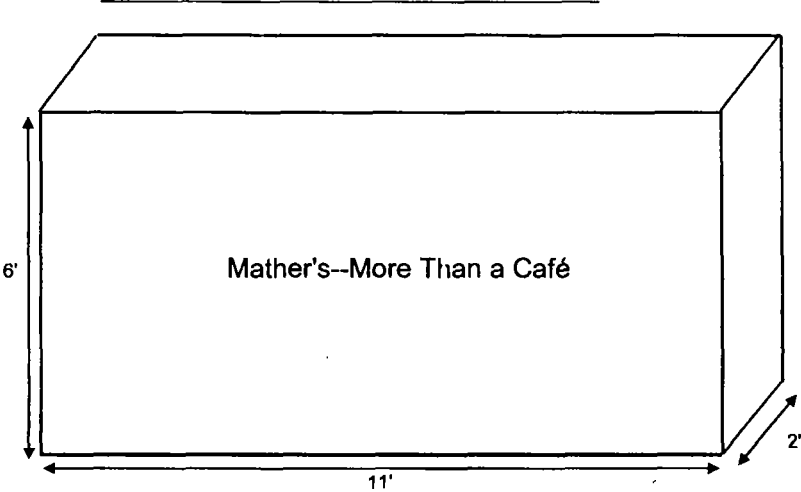

7134 W. Higgins

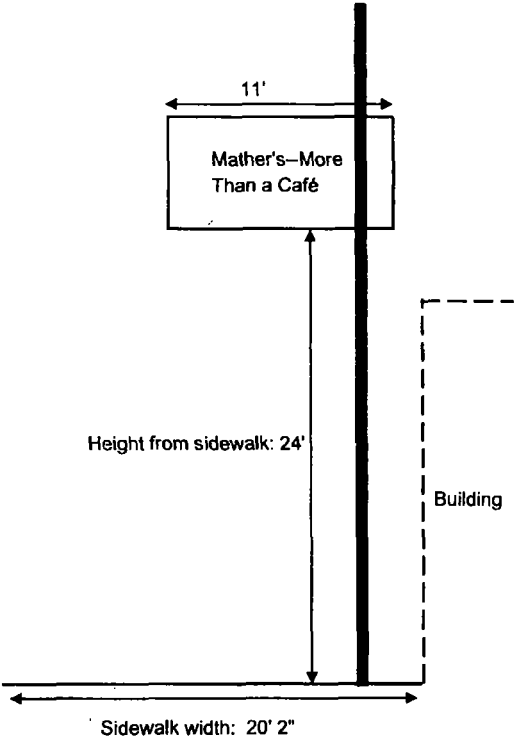



Department of Business Affairs and Consumer Protection

Business Assistance Center - Public Way Use Unit
City Hall - 121 N. LaSalle Street, Room 800 • Chicago, IL 60602
(312)-74-GOBIZ (312-744-6249) • (312) 744-1944 (TTY)
<http://www.cityofchicago.org/bacp>

06/05/2013

Alderman **Mary O'Connor**
Ward # **41**
City of Chicago
City Hall, Room **203**
121 North LaSalle Street
Chicago, Illinois 60602

Re: An ordinance to use and maintain a portion of the public right-of-way for **one (1) sign(s)** for
MATHER'S MORE THAN A CAFE, adjacent to the premises known as **7134 W. Higgins Ave..**

Dear Alderman **Mary O'Connor**:

The applicant referenced above has requested the use of the public right-of-way for a **sign(s)**. An ordinance has been prepared by the Department of Business Affairs and Consumer Protection – Business Assistance Center - Public Way Use Unit for presentation to the City Council. Because this request was made for properties located in your ward, as approved by you as per the attached, I respectfully request that you introduce the attached ordinance at the next City Council meeting.

If you have any questions regarding this ordinance, please contact Anthony Bertuca at (312) 744-5506.

Department of Business Affairs and Consumer Protection



City of Chicago



O2013-4598

Office of the City Clerk

Document Tracking Sheet

Meeting Date:	6/5/2013
Sponsor(s):	Reilly, Brendan (42)
Type:	Ordinance
Title:	Grant(s) of privilege in public way for Ann & Robert H. Lurie Children's Hospital of Chicago
Committee(s) Assignment:	Committee on Transportation and Public Way

ORDINANCE
ANN & ROBERT H. LURIE CHILDREN'S HOSPITAL OF CHICAGO
Acct. No. 5640 - 4
Permit No. 1106787

Be It Ordained by the City Council of the City of Chicago:

SECTION 1. Permission and authority are hereby given and granted to ANN & ROBERT H. LURIE CHILDREN'S HOSPITAL OF CHICAGO, upon the terms and subject to the conditions of this ordinance to maintain and use, as now constructed, one (1) Manhole(s) under the public right-of-way adjacent to its premises known as 225 E. Chicago Ave..

Said Manhole(s) at E Superior measure(s):

One (1) at five (5) feet in length, and five (5) feet in width for a total of twenty-five (25) square feet.

The location of said privilege shall be as shown on prints kept on file with the Department of Business Affairs and Consumer Protection and the Office of the City Clerk.

Said privilege shall be constructed in accordance with plans and specifications approved by the Department of Transportation (Office of Underground Coordination) and Department of Water Management.

This grant of privilege in the public way shall be subject to the provisions of Section 10-28-015 and all other required provisions of the Municipal Code of Chicago.

The grantee shall pay to the City of Chicago as compensation for the privilege #1106787 herein granted the sum of four hundred (\$400.00) per annum in advance.

A 25% penalty will be added for payments received after due date.


The permit holder agrees to hold the City of Chicago harmless for any damage, relocation or replacement costs associated with damage, relocation or removal of private property caused by the City performing work in the public way.

Authority herein given and granted for a period of five (5) years from and after 05/14/2013.

Alderman _____

Brendan Reilly 42nd Ward

2000

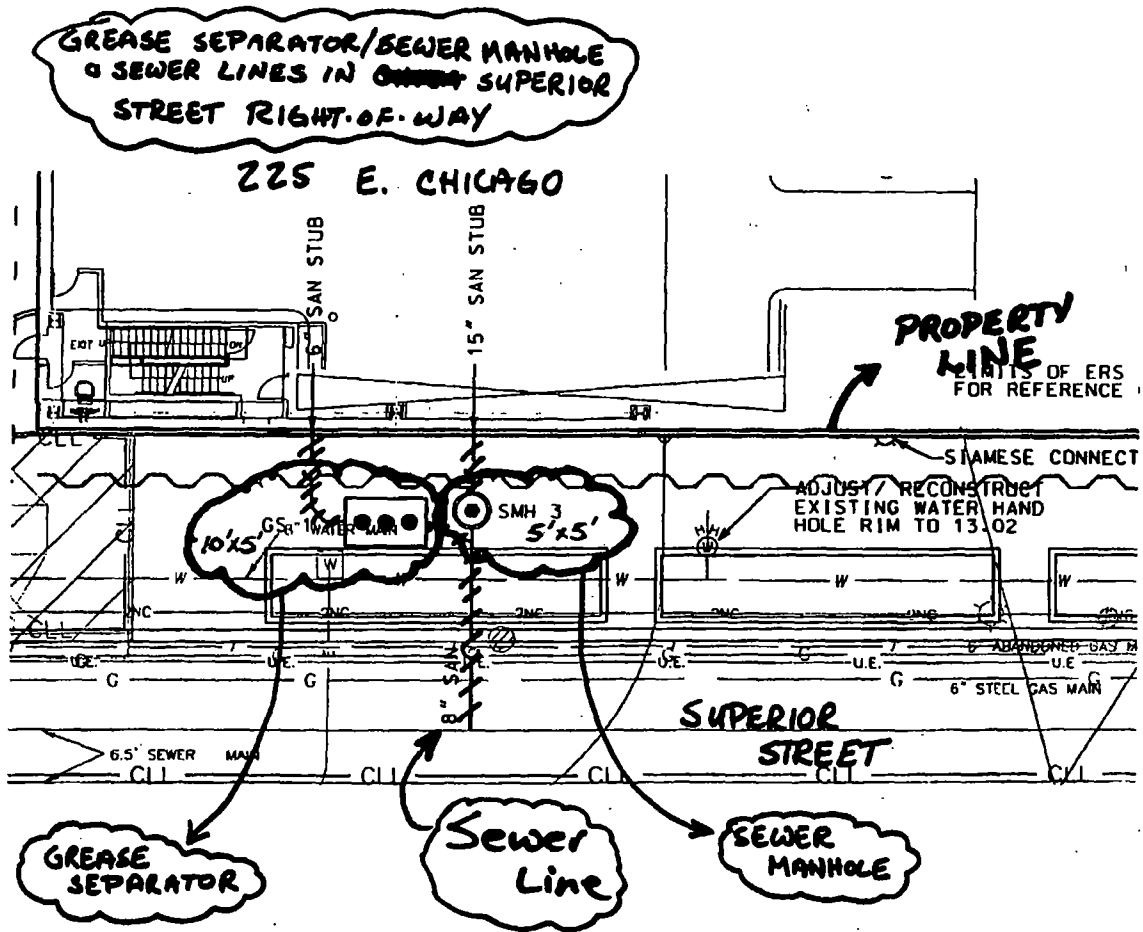



City of Chicago



O2013-4627

Office of the City Clerk

Document Tracking Sheet

Meeting Date:	6/5/2013
Sponsor(s):	Reilly, Brendan (42)
Type:	Ordinance
Title:	Grant(s) of privilege in public way for Lawry's The Prime Rib
Committee(s) Assignment:	Committee on Transportation and Public Way

ORDINANCE
LAWRY'S THE PRIME RIB
Acct. No. 9414 - 1
Permit No. 1106032

Be It Ordained by the City Council of the City of Chicago:

SECTION 1. Permission and authority are hereby given and granted to LAWRY'S THE PRIME RIB, upon the terms and subject to the conditions of this ordinance to construct, install, maintain and use one (1) Stair Case(s) on the public right-of-way adjacent to its premises known as 100 E. Ontario St..

Said Stair Case(s) at North Rush Street measure(s):

One (1) at fourteen point one three (14.13) feet in length, and six point zero eight (6.08) feet in width for a total of eighty-five point nine one (85.91) square feet. Said stair case shall be approximately eleven (11) feet eight (8) inches in height.

The location of said privilege shall be as shown on prints kept on file with the Department of Business Affairs and Consumer Protection and the Office of the City Clerk.

Said privilege shall be constructed in accordance with plans and specifications approved by the Department of Transportation (Division of Project Development).

This grant of privilege in the public way shall be subject to the provisions of Section 10-28-015 and all other required provisions of the Municipal Code of Chicago.


The grantee shall pay to the City of Chicago as compensation for the privilege #1106032 herein granted the sum of three thousand one hundred eighty-nine (\$3,189.00) per annum in advance.


A 25% penalty will be added for payments received after due date.

The permit holder agrees to hold the City of Chicago harmless for any damage, relocation or replacement costs associated with damage, relocation or removal of private property caused by the City performing work in the public way.

Authority herein given and granted for a period of five (5) years from and after Date of Passage.

Alderman

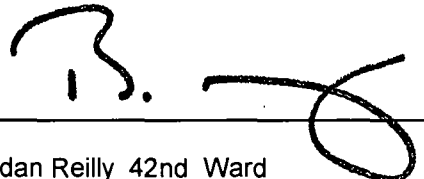
Brendan Reilly 42nd Ward

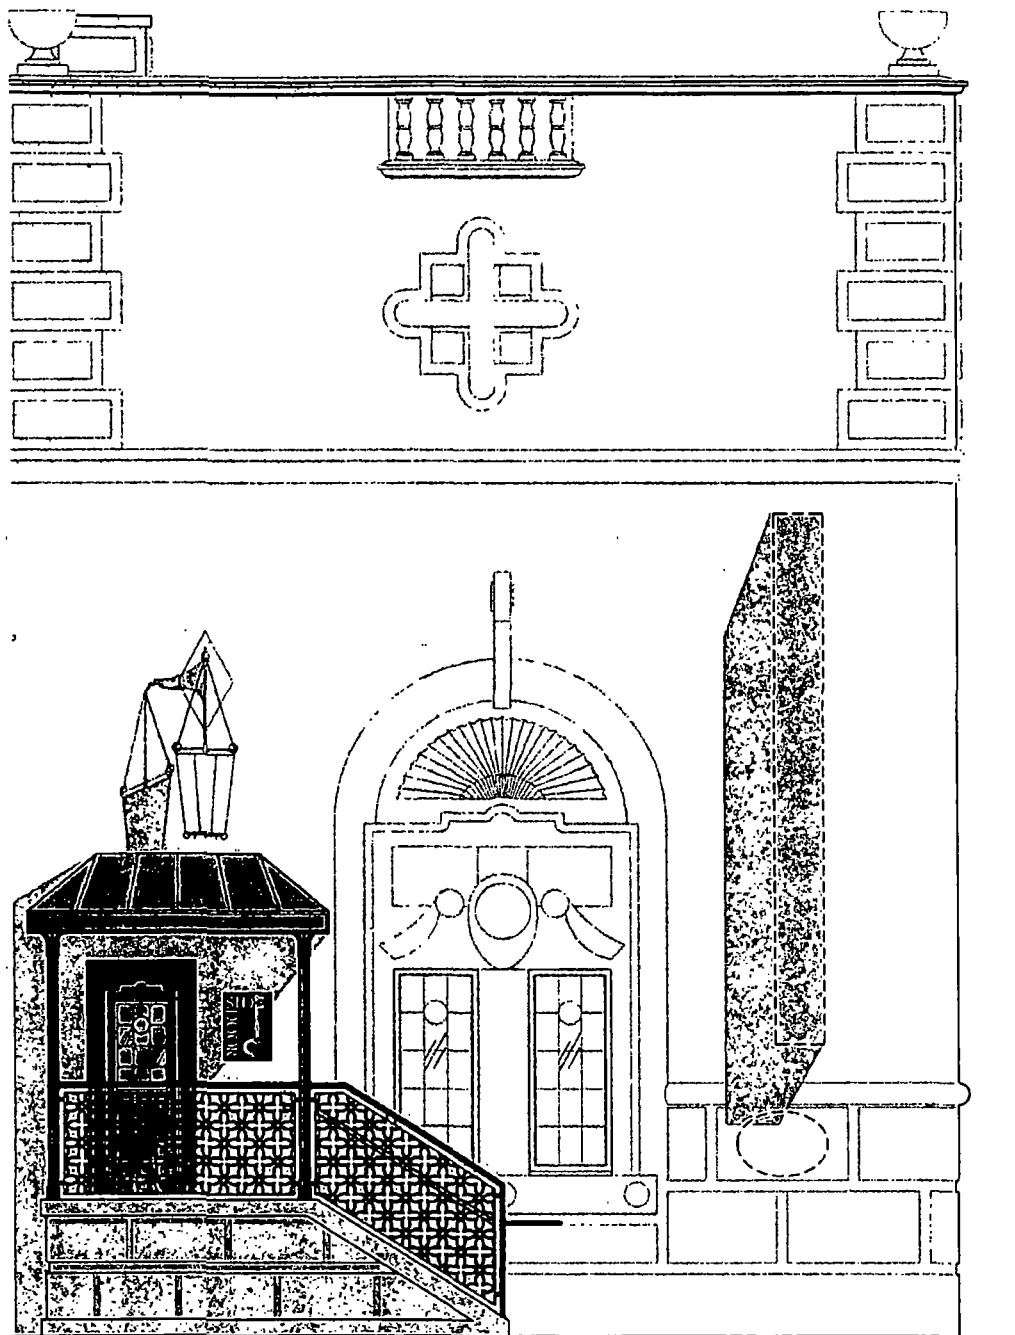

T/CANOPY
EL. +14'-0 1/2"

B/CANOPY
EL. +12'-1 1/2"

T/LANDING
EL. +4'-0"

T/LOBBY FLOOR
EL. +0'-0"

ONCEPT
= 1'-0"

LAWRY'S PRIME RIB
100 EAST ONTARIO STREET
APRIL 2, 2013
PAGE 4



City of Chicago



O2013-4634

Office of the City Clerk

Document Tracking Sheet

Meeting Date:	6/5/2013
Sponsor(s):	Reilly, Brendan (42)
Type:	Ordinance
Title:	Grant(s) of privilege in public way for JP Morgan Chase Bank
Committee(s) Assignment:	Committee on Transportation and Public Way

ORDINANCE
JP MORGAN CHASE BANK
Acct. No. 346803 - 9
Permit No. 1105544

Be It Ordained by the City Council of the City of Chicago:

SECTION 1. Permission and authority are hereby given and granted to JP MORGAN CHASE BANK, upon the terms and subject to the conditions of this ordinance to maintain and use two (2) sign(s) projecting over the public right-of-way attached to its premises known as 401 N. Clark St..

Said sign structure(s) measures as follows; along N. Clark:

One (1) at fourteen point zero eight (14.08) feet in length, two point five eight (2.58) feet in height and fourteen point three three (14.33) feet above grade level.

Said sign structure(s) measures as follows; along W. Kinzie:

One (1) at fourteen point zero eight (14.08) feet in length, two point five eight (2.58) feet in height and fourteen point three three (14.33) feet above grade level.

The location of said privilege shall be as shown on prints kept on file with the Department of Business Affairs and Consumer Protection and the Office of the City Clerk

Said privilege shall be constructed in accordance with plans and specifications approved by the Department of Transportation (Division of Project Development) and Zoning Department- Signs.

This grant of privilege in the public way shall be subject to the provisions of Section 10-28-015 and all other required provisions of the Municipal Code of Chicago.


The grantee shall pay to the City of Chicago as compensation for the privilege #1105544 herein granted the sum of six hundred (\$600.00) per annum in advance.

A 25% penalty will be added for payments received after due date

The permit holder agrees to hold the City of Chicago harmless for any damage, relocation or replacement costs associated with damage, relocation or removal of private property caused by the City performing work in the public way.


Authority herein given and granted for a period of five (5) years from and after Date of Passage.

Alderman

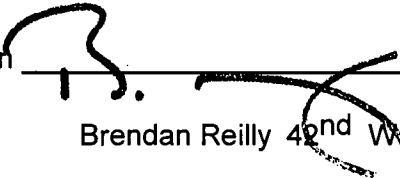
Brendan Reilly 4th Ward

* City 2 Sets *

length of structure along public way

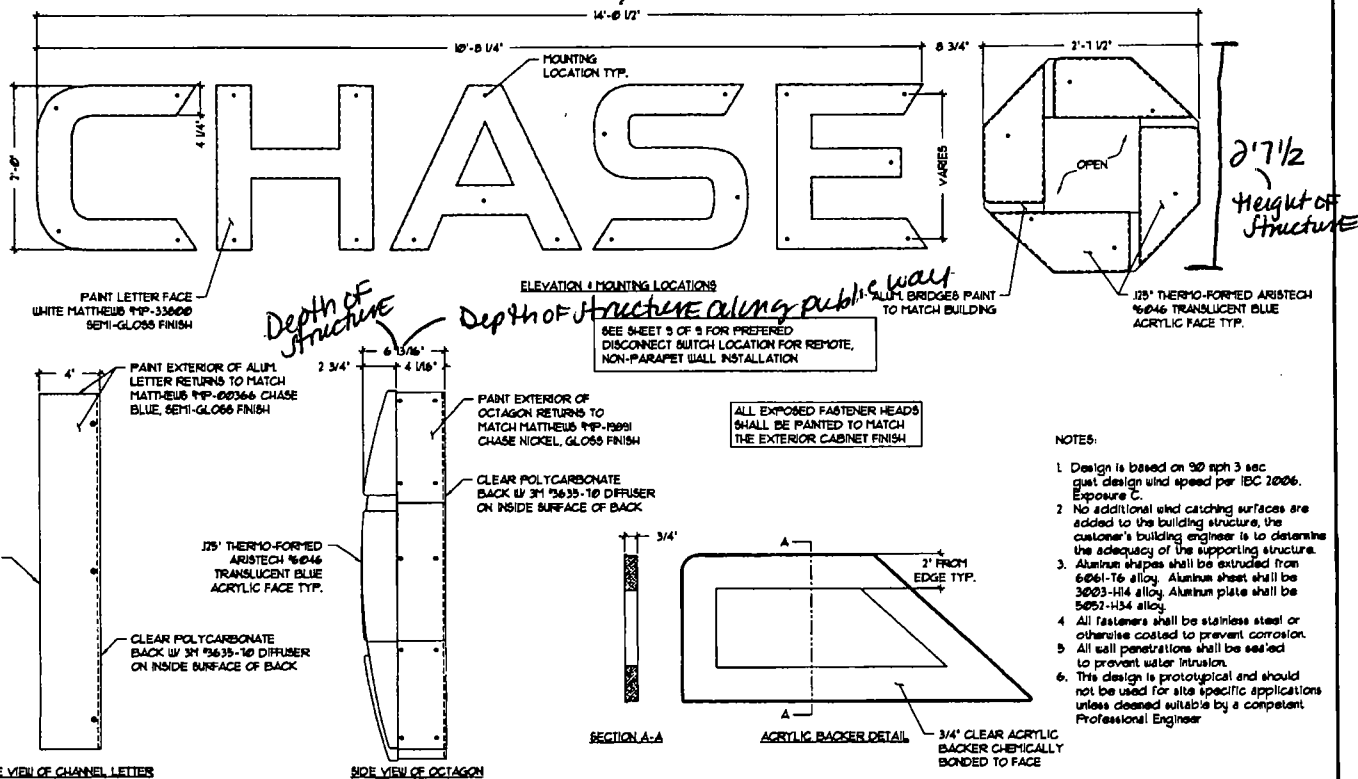

- NOTES:
1. Design is based on 90 mph 3 sec gust design wind speed per IBC 2006, Exposure C.
 2. No additional wind catching surfaces are added to the building structure, the customer's building engineer is to determine the adequacy of the supporting structure.
 3. Aluminum shapes shall be extruded from 6061-T6 alloy. Aluminum sheet shall be 3003-H14 alloy. Aluminum plate shall be 5052-H34 alloy.
 4. All fasteners shall be stainless steel or otherwise coated to prevent corrosion.
 5. All wall penetrations shall be sealed to prevent water intrusion.
 6. This design is prototypical and should not be used for site specific applications unless deemed suitable by a competent Professional Engineer.

BAU	ADD DESCRIPTION	CHK	RC
1/4/2019	ADD FINISHES TO ALL LETTERS AND BACKERS	THD	RC

CHASE	These documents represent prototypical design drawings created specifically for use by JP Morgan Chase. Use of this copyrighted work for any purpose other than the intended application is strictly discouraged. Reproduction or reproduction of any of the information contained within these documents without the written consent of the owner is strictly prohibited.	REV	DATE	DESCRIPTION	BY	APP		
		1	THD	06-036	THD	RC		
DATE:	4/10/19	Drawing No.	B344081	REV	DATE	DESCRIPTION	BY	APP

DESIGNATION	LIH-UBO-24-NEON
-------------	-----------------



City of Chicago



O2013-4638

Office of the City Clerk

Document Tracking Sheet

Meeting Date:	6/5/2013
Sponsor(s):	Reilly, Brendan (42)
Type:	Ordinance
Title:	Grant(s) of privilege in public way for 535 North Michigan Venture LLC - pile caps
Committee(s) Assignment:	Committee on Transportation and Public Way

ORDINANCE
535 NORTH MICHIGAN VENTURE, LLC
Acct. No. 30810 - 2
Permit No. 1106035

Be It Ordained by the City Council of the City of Chicago:

SECTION 1. Permission and authority are hereby given and granted to 535 NORTH MICHIGAN VENTURE, LLC, upon the terms and subject to the conditions of this ordinance to construct, install, maintain and use ten (10) Pile Caps(s) under the public right-of-way adjacent to its premises known as 154-160 E. Grand Ave..

Said Pile Caps(s) at E. Grand Avenue measure(s):

Ten (10) at seven point five (7.5) feet in length, and two point five (2.5) feet in width for a total of one hundred eighty-seven point five (187.5) square feet. Said pile caps shall be approximately five (5) feet below grade level.

The location of said privilege shall be as shown on prints kept on file with the Department of Business Affairs and Consumer Protection and the Office of the City Clerk.

Said privilege shall be constructed in accordance with plans and specifications approved by the Department of Transportation (Office of Underground Coordination).

This grant of privilege in the public way shall be subject to the provisions of Section 10-28-015 and all other required provisions of the Municipal Code of Chicago.


The grantee shall pay to the City of Chicago as compensation for the privilege #1106035 herein granted the sum of four hundred (\$400.00) per annum in advance.

A 25% penalty will be added for payments received after due date.

The permit holder agrees to hold the City of Chicago harmless for any damage, relocation or replacement costs associated with damage, relocation or removal of private property caused by the City performing work in the public way.

Authority herein given and granted for a period of five (5) years from and after Date of Passage.

Alderman

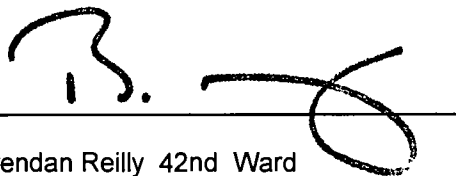
Brendan Reilly 42nd Ward



City of Chicago



O2013-4646

Office of the City Clerk

Document Tracking Sheet

Meeting Date:	6/5/2013
Sponsor(s):	Reilly, Brendan (42)
Type:	Ordinance
Title:	Grant(s) of privilege in public way for 535 North Michigan Venture, LLC - caissons
Committee(s) Assignment:	Committee on Transportation and Public Way

ORDINANCE
535 NORTH MICHIGAN VENTURE, LLC
Acct. No. 30810 - 2
Permit No. 1106037

Be It Ordained by the City Council of the City of Chicago:

SECTION 1. Permission and authority are hereby given and granted to 535 NORTH MICHIGAN VENTURE, LLC, upon the terms and subject to the conditions of this ordinance to construct, install, maintain and use twenty-four (24) Caisson(s) under the public right-of-way adjacent to its premises known as 154-160 E. Grand Ave..

Said Caisson(s) at E. Grand Avenue measure(s):

Twenty-four (24) at one (1) foot in length, and point six seven (.67) feet in diameter. Said caissons shall be approximately seventy-five (75) feet below grade level.

The location of said privilege shall be as shown on prints kept on file with the Department of Business Affairs and Consumer Protection and the Office of the City Clerk.

Said privilege shall be constructed in accordance with plans and specifications approved by the Department of Planning and Development and Department of Transportation (Office of Underground Coordination).


This grant of privilege in the public way shall be subject to the provisions of Section 10-28-015 and all other required provisions of the Municipal Code of Chicago.

The grantee shall pay to the City of Chicago as compensation for the privilege #1106037 herein granted the sum of four hundred (\$400.00) per annum in advance.


A 25% penalty will be added for payments received after due date.

The permit holder agrees to hold the City of Chicago harmless for any damage, relocation or replacement costs associated with damage, relocation or removal of private property caused by the City performing work in the public way.

Authority herein given and granted for a period of five (5) years from and after Date of Passage.

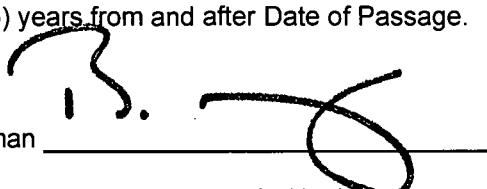Alderman 

Brendan Reilly 42nd Ward

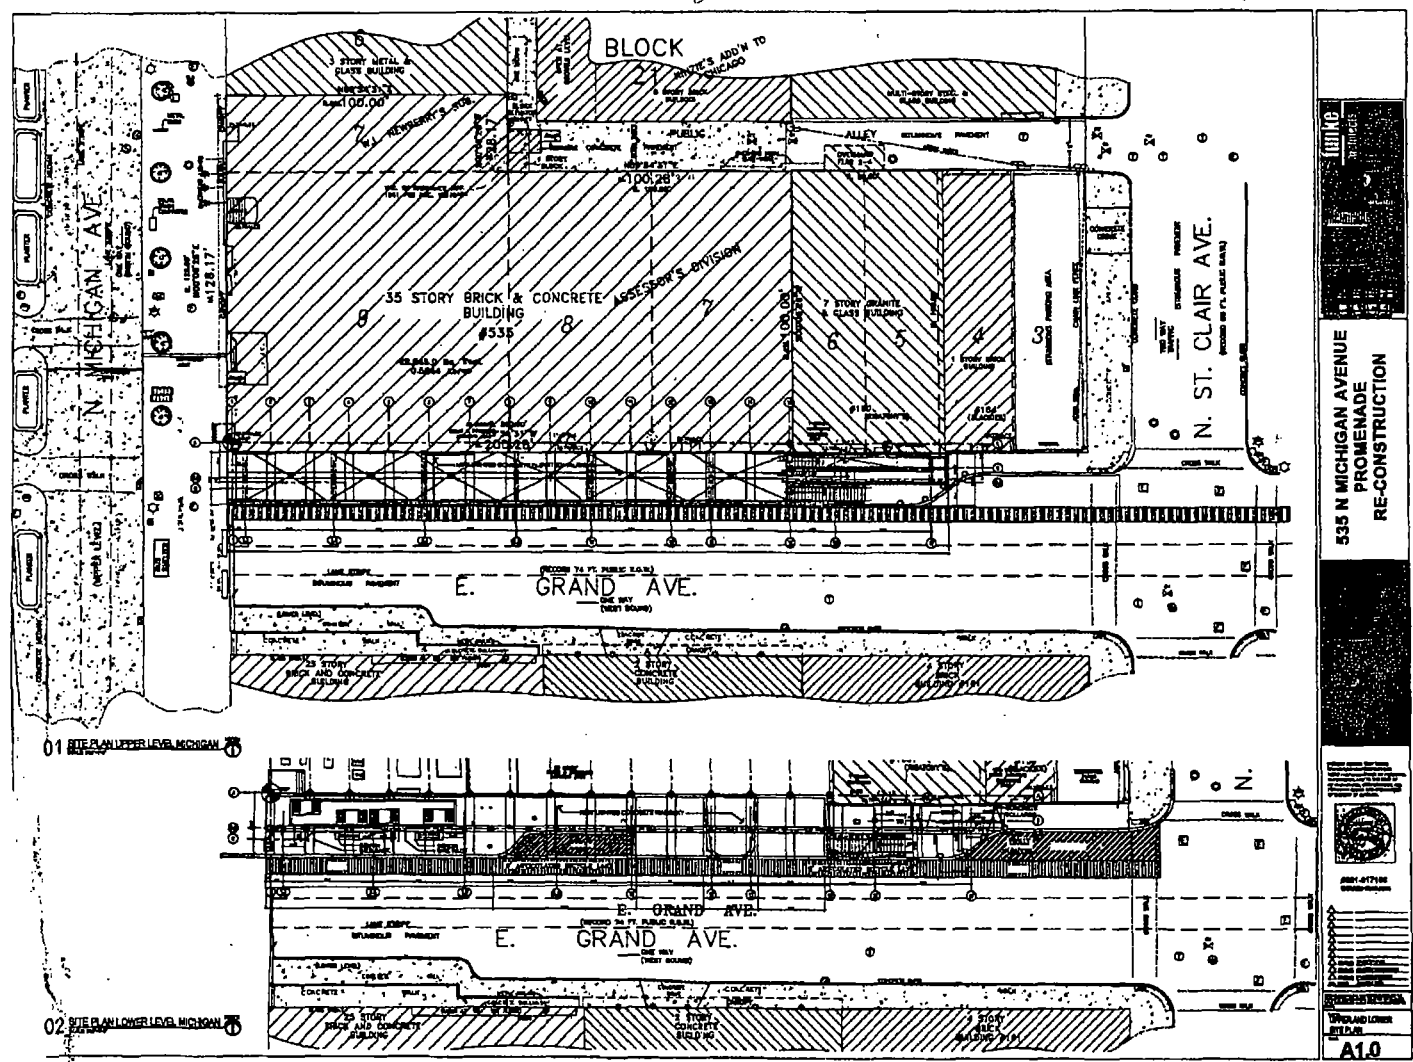

535 N MICHIGAN AVENUE
PROMENADE
RE-CONSTRUCTION



UPWARD LINES
INDICATE
A1.0



City of Chicago



O2013-4651

Office of the City Clerk

Document Tracking Sheet

Meeting Date:	6/5/2013
Sponsor(s):	Reilly, Brendan (42)
Type:	Ordinance
Title:	Grant(s) of privilege in public way for Golub & Company
Committee(s) Assignment:	Committee on Transportation and Public Way

ORDINANCE
GOLUB & COMPANY
Acct. No. 312655 - 2
Permit No. 1105047

Be It Ordained by the City Council of the City of Chicago:

SECTION 1. Permission and authority are hereby given and granted to GOLUB & COMPANY, upon the terms and subject to the conditions of this ordinance to maintain and use, as now constructed, two (2) Kiosk(s) on the public right-of-way adjacent to its premises known as 680 N. Lake Shore Dr..

Said Kiosk(s) at E. Erie Street measure(s):

One (1) at six (6) feet in length, and two (2) feet in width for a total of twelve (12) square feet.

Said Kiosk(s) at E. Huron Street measure(s):

One (1) at six (6) feet in length, and two (2) feet in width for a total of twelve (12) square feet.

The location of said privilege shall be as shown on prints kept on file with the Department of Business Affairs and Consumer Protection and the Office of the City Clerk.

Said privilege shall be constructed in accordance with plans and specifications approved by the Department of Transportation (Division of Project Development) and Zoning Department - Signs.

This grant of privilege in the public way shall be subject to the provisions of Section 10-28-015 and all other required provisions of the Municipal Code of Chicago.

The grantee shall pay to the City of Chicago as compensation for the privilege #1105047 herein granted the sum of eight hundred (\$800.00) per annum in advance.


A 25% penalty will be added for payments received after due date.

The permit holder agrees to hold the City of Chicago harmless for any damage, relocation or replacement costs associated with damage, relocation or removal of private property caused by the City performing work in the public way.

Authority herein given and granted for a period of five (5) years from and after 01/16/2012.

Alderman _____

Brendan Reilly 42nd Ward

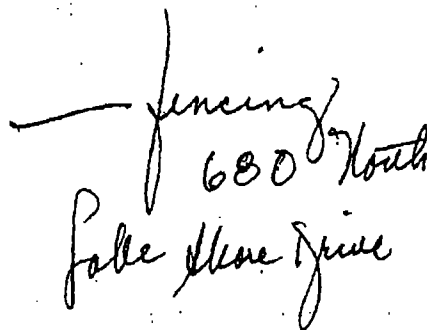

1



3



City of Chicago



O2013-4654

Office of the City Clerk

Document Tracking Sheet

Meeting Date:	6/5/2013
Sponsor(s):	Reilly, Brendan (42)
Type:	Ordinance
Title:	Grant(s) of privilege in public way for Mercer 113
Committee(s) Assignment:	Committee on Transportation and Public Way

ORDINANCE
MERCER 113
Acct. No. 364264 - 1
Permit No. 1101154

Be It Ordained by the City Council of the City of Chicago:

SECTION 1. Permission and authority are hereby given and granted to MERCER 113, upon the terms and subject to the conditions of this ordinance to maintain and use one (1) sign(s) projecting over the public right-of-way attached to its premises known as 113-119 W. Hubbard St..

Said sign structure(s) measures as follows; along Hubbard:

One (1) at eight point one seven (8.17) feet in length, one point three three (1.33) feet in height and ten point five (10.5) feet above grade level.

The location of said privilege shall be as shown on prints kept on file with the Department of Business Affairs and Consumer Protection and the Office of the City Clerk.

Said privilege shall be constructed in accordance with plans and specifications approved by the Department of Transportation (Division of Project Development) and Zoning Department - Signs.


This grant of privilege in the public way shall be subject to the provisions of Section 10-28-015 and all other required provisions of the Municipal Code of Chicago.


The grantee shall pay to the City of Chicago as compensation for the privilege #1101154 herein granted the sum of one hundred (\$100.00) per annum in advance.

A 25% penalty will be added for payments received after due date.

The permit holder agrees to hold the City of Chicago harmless for any damage, relocation or replacement costs associated with damage, relocation or removal of private property caused by the City performing work in the public way.

Authority herein given and granted for a period of five (5) years from and after Date of Passage.

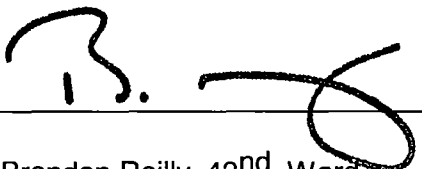Alderman 
Brendan Reilly 42nd Ward

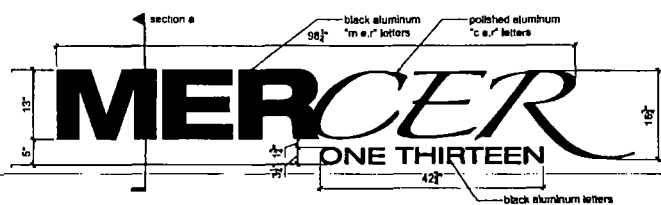MERCE

Technical drawing of a wall-mounted lighting fixture. The drawing shows a side view of the fixture with dimensions: 5" for the total height and 3 1/2" for the mounting bracket height. Labels point to various components: "clear acrylic backs", "green LED illumination", "080 aluminum face, color black and chrome", "4" junction box in wood soffit ceiling system w/ access panel", and "120v primary lead".

a detail-sign-section

project date 10.17.11

- prepared by me
- reviewed by d
- project number
- project name

mercer
113 w hubbard st
chicago, il
60654

HUBBARD 10.17.11

for the Chicago PD
113 W Hubbard St
CHICAGO IL 60654

properties:

make	description
DELLI	interior window
FULLER	interior window

drawings


a-10

notes:

exterior signage



City of Chicago

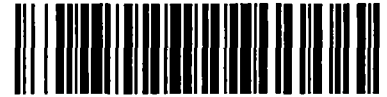

O2013-4659

Office of the City Clerk

Document Tracking Sheet

Meeting Date:	6/5/2013
Sponsor(s):	Reilly, Brendan (42)
Type:	Ordinance
Title:	Grant(s) of privilege in public way for Six North Michigan Condo Assoc.
Committee(s) Assignment:	Committee on Transportation and Public Way

ORDINANCE
SIX NORTH MICHIGAN CONDOMINIUM ASSOCIATION
Acct. No. 366981 - 1
Permit No. 1105218

Be It Ordained by the City Council of the City of Chicago:

SECTION 1. Permission and authority are hereby given and granted to SIX NORTH MICHIGAN CONDOMINIUM ASSOCIATION, upon the terms and subject to the conditions of this ordinance to maintain and use one (1) sign(s) projecting over the public right-of-way attached to its premises known as 6 N. Michigan Ave..

Said sign structure(s) measures as follows; along N.Michigan:
One (1) at one point seven five (1.75) feet in length, two point four two (2.42) feet in height and seven (7) feet above grade level.

The location of said privilege shall be as shown on prints kept on file with the Department of Business Affairs and Consumer Protection and the Office of the City Clerk.

Said privilege shall be constructed in accordance with plans and specifications approved by the Department of Transportation (Division of Project Development) and Zoning Department - Signs.

This grant of privilege in the public way shall be subject to the provisions of Section 10-28-015 and all other required provisions of the Municipal Code of Chicago.


The grantee shall pay to the City of Chicago as compensation for the privilege #1105218 herein granted the sum of one hundred (\$100.00) per annum in advance.

A 25% penalty will be added for payments received after due date.

The permit holder agrees to hold the City of Chicago harmless for any damage, relocation or replacement costs associated with damage, relocation or removal of private property caused by the City performing work in the public way.


Authority herein given and granted for a period of five (5) years from and after Date of Passage.

Alderman

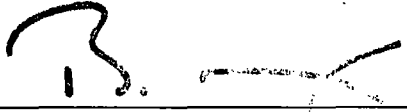

Brendan Reilly 42nd Ward

Sign Drawing

Six North Michigan Condo Assoc.

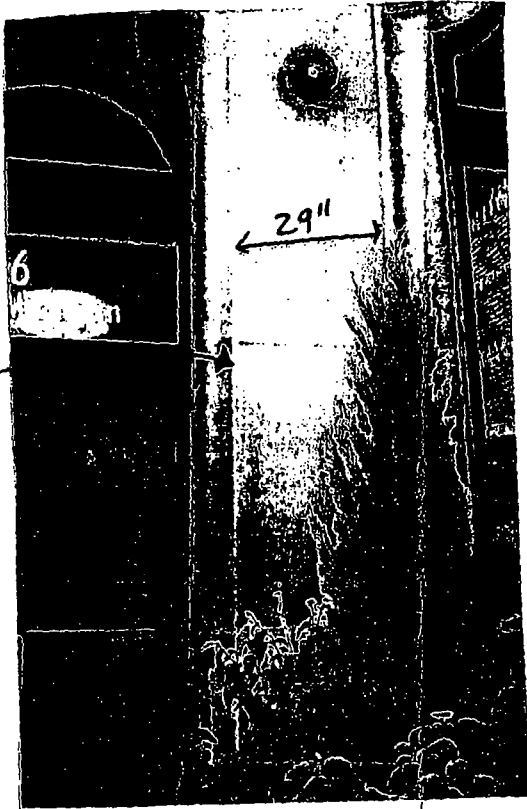

8'2" above grade

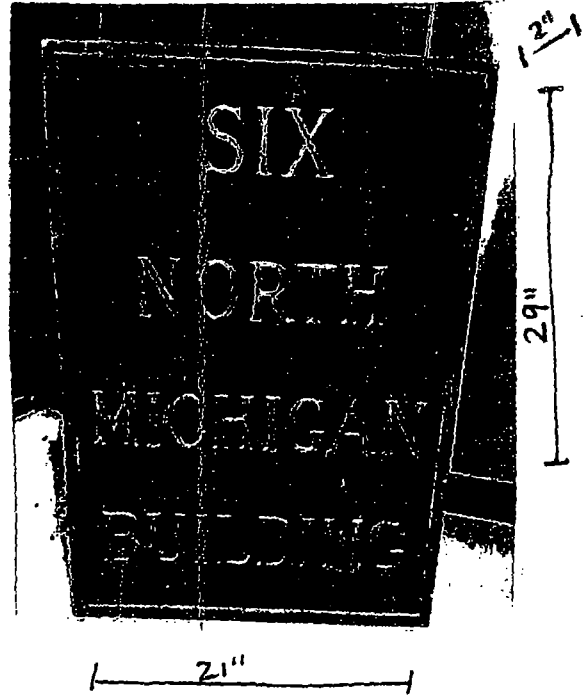

6 N. Michigan Avenue
Chicago Ill. 60602



City of Chicago



O2013-4663

Office of the City Clerk

Document Tracking Sheet

Meeting Date:	6/5/2013
Sponsor(s):	Reilly, Brendan (42)
Type:	Ordinance
Title:	Grant(s) of privilege in public way for Universal Sole
Committee(s) Assignment:	Committee on Transportation and Public Way

ORDINANCE
UNIVERSAL SOLE
Acct. No. 377839 - 1
Permit No. 1103998

Be It Ordained by the City Council of the City of Chicago:

SECTION 1. Permission and authority are hereby given and granted to UNIVERSAL SOLE, upon the terms and subject to the conditions of this ordinance to maintain and use one (1) sign(s) projecting over the public right-of-way attached to its premises known as 333 E. Benton Pl..

Said sign structure(s) measures as follows; along E. Benton Place:

One (1) at fifteen point six seven (15.67) feet in length, two (2) feet in height and ten (10) feet above grade level.

The location of said privilege shall be as shown on prints kept on file with the Department of Business Affairs and Consumer Protection and the Office of the City Clerk.

Said privilege shall be constructed in accordance with plans and specifications approved by the Department of Transportation (Division of Project Development) and Zoning Department - Signs.


This grant of privilege in the public way shall be subject to the provisions of Section 10-28-015 and all other required provisions of the Municipal Code of Chicago.


The grantee shall pay to the City of Chicago as compensation for the privilege #1103998 herein granted the sum of three hundred (\$300.00) per annum in advance.

A 25% penalty will be added for payments received after due date.

The permit holder agrees to hold the City of Chicago harmless for any damage, relocation or replacement costs associated with damage, relocation or removal of private property caused by the City performing work in the public way.

Authority herein given and granted for a period of five (5) years from and after Date of Passage.

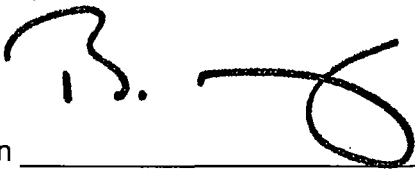
Alderman _____
Brendan Reilly 42nd Ward

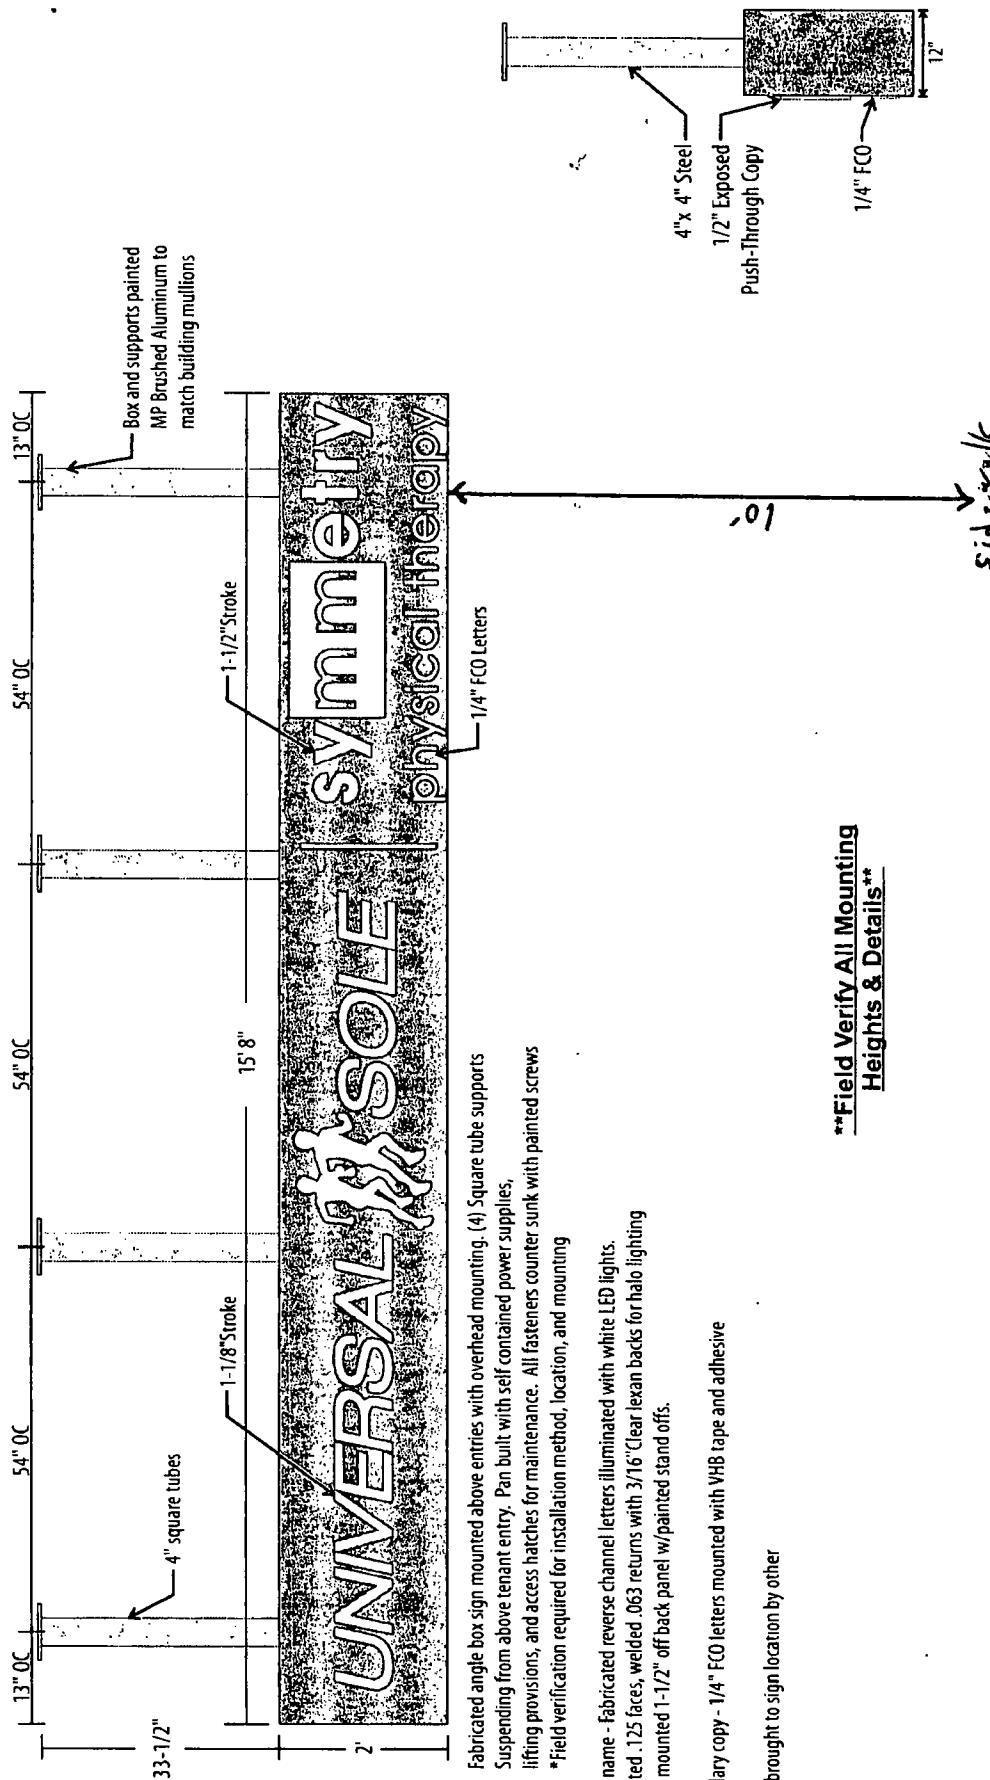

Fabricated angle box sign mounted above entries with overhead mounting. (4) Square tube supports
Suspending from above tenant entry. Pan built with self contained power supplies,
lifting provisions, and access hatches for maintenance. All fasteners counter sunk with painted screws
*Field verification required for installation method, location, and mounting

Tenant name - Fabricated reverse channel letters illuminated with white LED lights.
Fabricated .125 faces, welded .063 returns with 3/16" Clear lexan backs for halo lighting
Letters mounted 1-1/2" off back panel w/painted stand offs.

Secondary copy - 1/4" FCO letters mounted with VHB tape and adhesive

Power brought to sign location by other

SOUTH WATER SIGNS		934 N Church Einhurst, IL 60126		tel: 630.333.4900 fax: 630.333.4515	
CLIENT	Universal Sole	PROJECT NAME	ID Sign	DATE	12.26.12
CUSTOMER APPROVAL		DESIGNER	7000414	DRAWN BY	
THIS DRAWING IS THE PROPERTY OF SOUTH WATER SIGNS, LLC. ALL RIGHTS OF REPRODUCTION ARE RESERVED BY SOUTH WATER SIGNS, INC.					



City of Chicago



O2013-4667

Office of the City Clerk

Document Tracking Sheet

Meeting Date:	6/5/2013
Sponsor(s):	Reilly, Brendan (42)
Type:	Ordinance
Title:	Grant(s) of privilege in public way for Ann & Robert H. Lurie Children's Hospital of Chicago
Committee(s) Assignment:	Committee on Transportation and Public Way

ORDINANCE
ANN & ROBERT H. LURIE CHILDREN'S HOSPITAL OF CHICAGO
Acct. No. 5640 - 4
Permit No. 1106788

Be It Ordained by the City Council of the City of Chicago:

SECTION 1. Permission and authority are hereby given and granted to ANN & ROBERT H. LURIE CHILDREN'S HOSPITAL OF CHICAGO, upon the terms and subject to the conditions of this ordinance to maintain and use, as now constructed, three (3) Manhole(s) under the public right-of-way adjacent to its premises known as 225 E. Chicago Ave..

Said Manhole(s) at E Chicago measure(s):

Three (3) at five (5) feet in length, and five (5) feet in width for a total of seventy-five (75) square feet.

The location of said privilege shall be as shown on prints kept on file with the Department of Business Affairs and Consumer Protection and the Office of the City Clerk.

Said privilege shall be constructed in accordance with plans and specifications approved by the Department of Transportation (Office of Underground Coordination) and Department of Water Management.

This grant of privilege in the public way shall be subject to the provisions of Section 10-28-015 and all other required provisions of the Municipal Code of Chicago.

The grantee shall pay to the City of Chicago as compensation for the privilege #1106788 herein granted the sum of one thousand two hundred (\$1,200.00) per annum in advance.

A 25% penalty will be added for payments received after due date.

The permit holder agrees to hold the City of Chicago harmless for any damage, relocation or replacement costs associated with damage, relocation or removal of private property caused by the City performing work in the public way.


Authority herein given and granted for a period of five (5) years from and after 05/14/2013.

Alderman _____

Brendan Reilly 42nd Ward

WATER MANHOLES &
WATERLINES IN CHICAGO
AVE. RIGHT-OF-WAY

Water Line

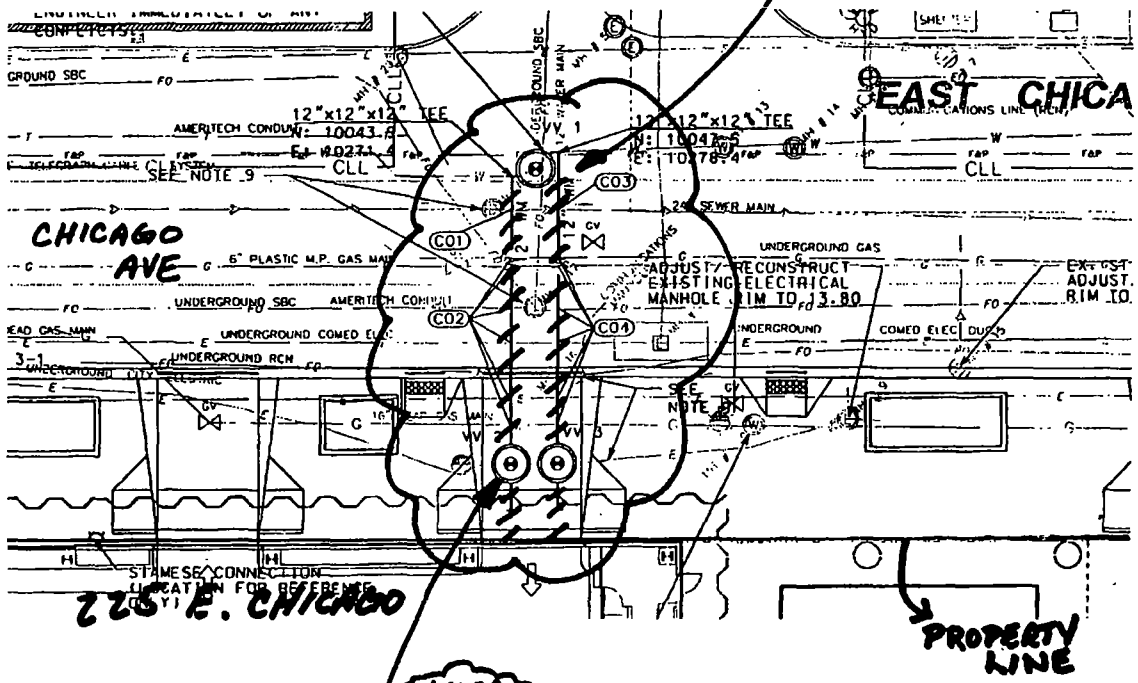

WATER
5'x5' MANHOLES
Typical of (3)



City of Chicago



O2013-4671

Office of the City Clerk

Document Tracking Sheet

Meeting Date:	6/5/2013
Sponsor(s):	Reilly, Brendan (42)
Type:	Ordinance
Title:	Grant(s) of privilege in public way for Westin Hotel Chicago
Committee(s) Assignment:	Committee on Transportation and Public Way

ORDINANCE
WESTIN HOTEL CHICAGO
Acct. No. 64071 - 2
Permit No. 1106510

Be It Ordained by the City Council of the City of Chicago:

SECTION 1. Permission and authority are hereby given and granted to WESTIN HOTEL CHICAGO, upon the terms and subject to the conditions of this ordinance to maintain and use, as now constructed, three (3) Siamese Connection(s) projecting over the public right-of-way adjacent to its premises known as 909 N. Michigan Ave..

Said Siamese Connection(s) at East Delaware measure(s):

Two (2) at one point nine two (1.92) foot in length, and point three three (.33) feet in width for a total of one point two seven (1.27) square feet.

One (1) at two point eight three (2.83) feet in length, and point three three (.33) feet in width for a total of point nine three (.93) square feet.

The location of said privilege shall be as shown on prints kept on file with the Department of Business Affairs and Consumer Protection and the Office of the City Clerk.

Said privilege shall be constructed in accordance with plans and specifications approved by the Department of Transportation (Division of Project Development).

This grant of privilege in the public way shall be subject to the provisions of Section 10-28-015 and all other required provisions of the Municipal Code of Chicago.


The grantee shall pay to the City of Chicago as compensation for the privilege #1106510 herein granted the sum of one thousand two hundred (\$1,200.00) per annum in advance.



A 25% penalty will be added for payments received after due date.

The permit holder agrees to hold the City of Chicago harmless for any damage, relocation or replacement costs associated with damage, relocation or removal of private property caused by the City performing work in the public way.

Authority herein given and granted for a period of five (5) years from and after Date of Passage.

Alderman

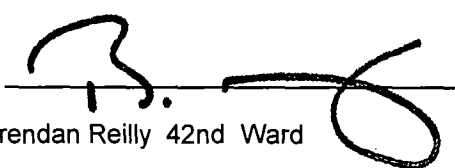
Brendan Reilly 42nd Ward

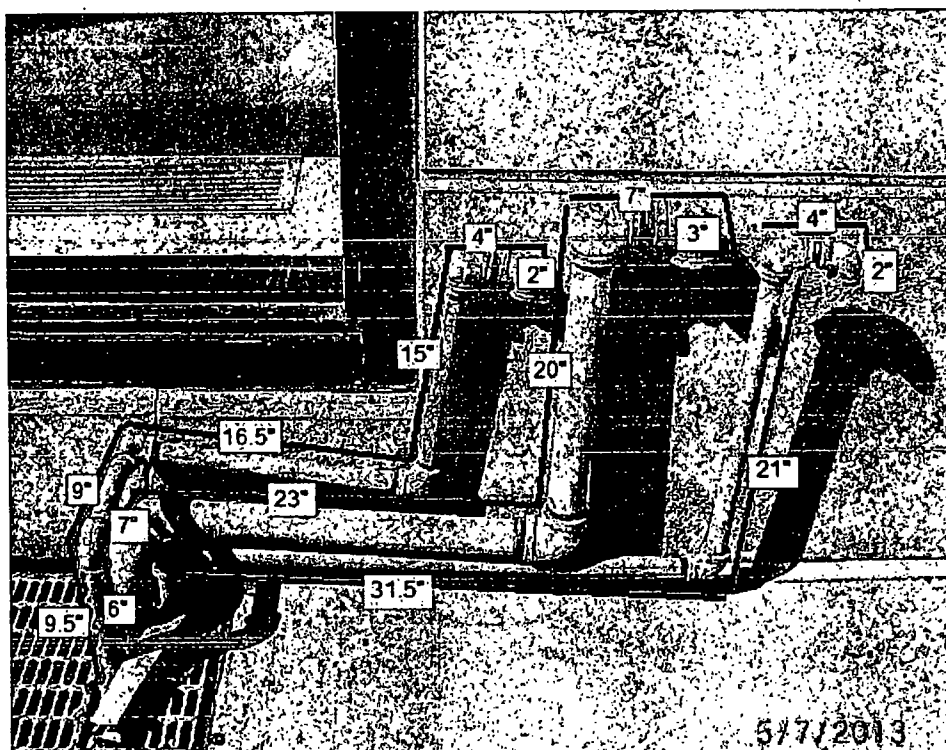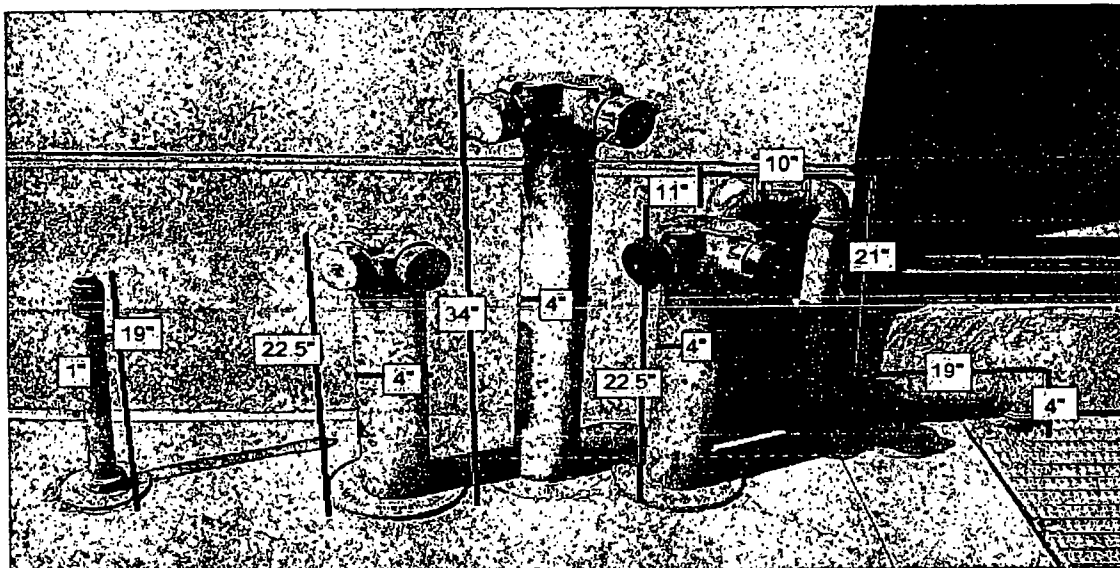



City of Chicago



O2013-4674

Office of the City Clerk

Document Tracking Sheet

Meeting Date:	6/5/2013
Sponsor(s):	Reilly, Brendan (42)
Type:	Ordinance
Title:	Grant(s) of privilege in public way for Intercontinental Hotel Chicago
Committee(s) Assignment:	Committee on Transportation and Public Way

ORDINANCE
INTERCONTINENTAL HOTEL CHICAGO
Acct. No. 322399 - 1
Permit No. 1105914

Be It Ordained by the City Council of the City of Chicago:

SECTION 1. Permission and authority are hereby given and granted to INTERCONTINENTAL HOTEL CHICAGO, upon the terms and subject to the conditions of this ordinance to maintain and use, as now constructed, eight (8) Flag Pole(s) projecting over the public right-of-way adjacent to its premises known as 505 N. Michigan Ave..

Said Flag Pole(s) at N. Michigan measure(s):

Three (3) at fifteen (15) feet in length, and point three three (.33) feet in width for a total of fourteen point eight five (14.85) square feet. Existing flag poles are approximately thirty-five (35) feet above grade level.

Five (5) at twelve (12) feet in length, and point three (.3) feet in width for a total of eighteen (18) square feet. Existing flag poles are approximately thirty-five (35) feet above grade level.

The location of said privilege shall be as shown on prints kept on file with the Department of Business Affairs and Consumer Protection and the Office of the City Clerk.

Said privilege shall be constructed in accordance with plans and specifications approved by the Department of Transportation (Division of Project Development).

This grant of privilege in the public way shall be subject to the provisions of Section 10-28-015 and all other required provisions of the Municipal Code of Chicago.


The grantee shall pay to the City of Chicago as compensation for the privilege #1105914 herein granted the sum of six hundred (\$600.00) per annum in advance.

A 25% penalty will be added for payments received after due date.


The permit holder agrees to hold the City of Chicago harmless for any damage, relocation or replacement costs associated with damage, relocation or removal of private property caused by the City performing work in the public way.

Authority herein given and granted for a period of five (5) years from and after 04/09/2013.

Alderman

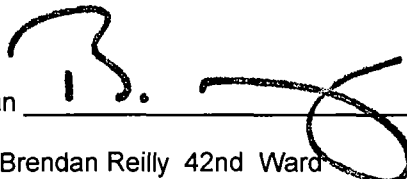
Brendan Reilly 42nd Ward

Building to planter - 7 Ft
Planter to curb - 5.25 Ft

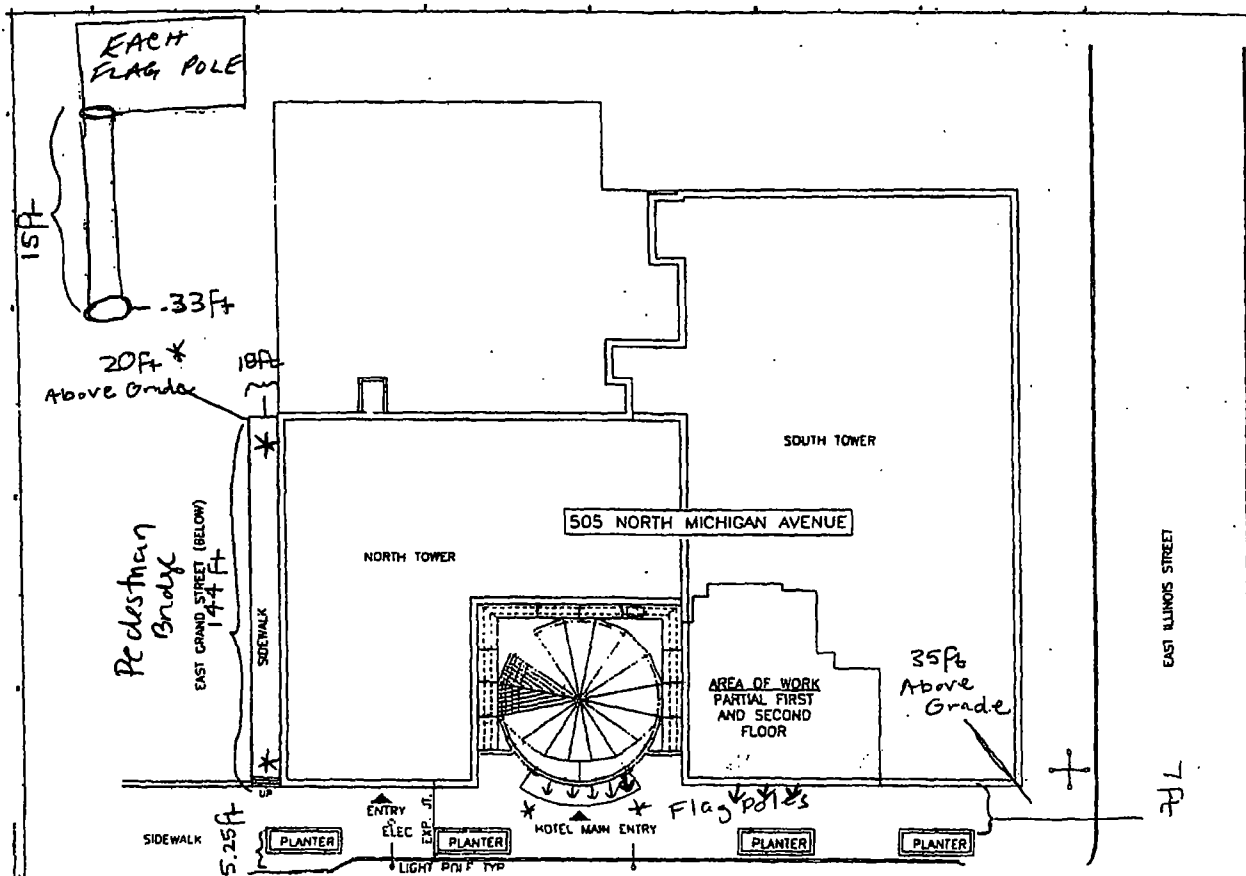



City of Chicago



O2013-4678

Office of the City Clerk

Document Tracking Sheet

Meeting Date:

6/5/2013

Sponsor(s):

Reilly, Brendan (42)

Type:

Ordinance

Title:

Grant(s) of privilege in public way for Cafecito

Committee(s) Assignment:

Committee on Transportation and Public Way

ORDINANCE
CAFECITO
Acct. No. 379366 - 1
Permit No. 1105414

Be It Ordained by the City Council of the City of Chicago:

SECTION 1. Permission and authority are hereby given and granted to CAFECITO, upon the terms and subject to the conditions of this ordinance to maintain and use one (1) sign(s) projecting over the public right-of-way attached to its premises known as 7 N. Wells St..

Said sign structure(s) measures as follows; along N WELLS ST:

One (1) at eight point nine two (8.92) feet in length, two (2) feet in height and twelve (12) feet above grade level.

The location of said privilege shall be as shown on prints kept on file with the Department of Business Affairs and Consumer Protection and the Office of the City Clerk.

Said privilege shall be constructed in accordance with plans and specifications approved by the Department of Transportation (Division of Project Development) and Zoning Department - Signs.

This grant of privilege in the public way shall be subject to the provisions of Section 10-28-015 and all other required provisions of the Municipal Code of Chicago.


The grantee shall pay to the City of Chicago as compensation for the privilege #1105414 herein granted the sum of one hundred (\$100.00) per annum in advance.

A 25% penalty will be added for payments received after due date.

The permit holder agrees to hold the City of Chicago harmless for any damage, relocation or replacement costs associated with damage, relocation or removal of private property caused by the City performing work in the public way.

Authority herein given and granted for a period of five (5) years from and after Date of Passage.

Alderman _____

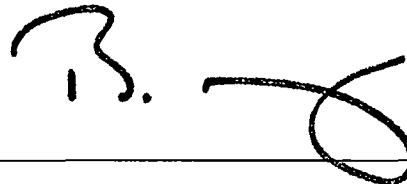
A handwritten signature in black ink, appearing to read 'B. Reilly', written over a horizontal line.

Brendan Reilly 42nd Ward

LED CHANNEL LETTER W. RACEWAY**Channel Letter w. Raceway Side View****Sign #1**

24"

107"

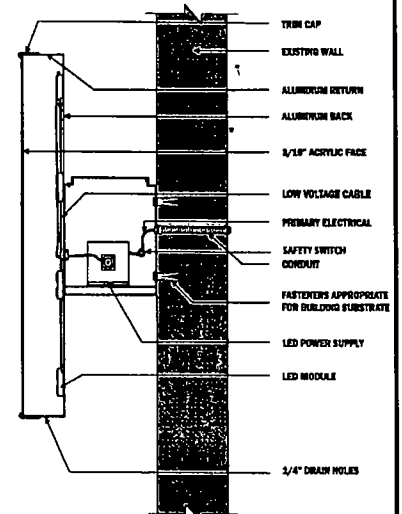CAFECITO**Sidewalk****Standard Face Lit -
LED Illuminated w/ Raceway****SIGNATURE**_____
LANDLORD_____
TENANT

DATE _____

Total Area: 24" (H) x 107" (W) = 17.84SQF

Site Address	7 N. Wells St., Chicago, IL			
Sign Type	Channel Letter			
Physical Information	FACE	RETURN	TRIM	LIGHT
	White Acrylic	Black	Black	White LED

Client: Cafecito		Drawing #:
Approved:	Sales:	Date: 10/16/12
Scale: 1"=94.75"	Drawn by: KW	Rev Date:

All sign designs and concepts shown here are confidential and are the property of. They are not to be distributed, exhibited, copied, or otherwise used without our written permission.

COMPUTER GENERATED COLORS ARE NOT A TRUE MATCH TO ANY PMS, VINYL, OR PAINT.



City of Chicago



O2013-4682

Office of the City Clerk

Document Tracking Sheet

Meeting Date:	6/5/2013
Sponsor(s):	Reilly, Brendan (42)
Type:	Ordinance
Title:	Grant(s) of privilege in public way for Xpress Network Solutions
Committee(s) Assignment:	Committee on Transportation and Public Way

ORDINANCE
Xpress Network Solutions
Acct. No. 369471 - 1
Permit No. 1105580

Be It Ordained by the City Council of the City of Chicago:

SECTION 1. Permission and authority are hereby given and granted to Xpress Network Solutions, upon the terms and subject to the conditions of this ordinance to maintain and use one (1) sign(s) projecting over the public right-of-way attached to its premises known as 216 W. Ohio St..

Said sign structure(s) measures as follows; along W. Ohio Street:

One (1) at seven point zero eight (7.08) feet in length, three (3) feet in height and twenty-four (24) feet above grade level.

The location of said privilege shall be as shown on prints kept on file with the Department of Business Affairs and Consumer Protection and the Office of the City Clerk.

Said privilege shall be constructed in accordance with plans and specifications approved by the Department of Transportation (Division of Project Development) and Zoning Department - Signs.

This grant of privilege in the public way shall be subject to the provisions of Section 10-28-015 and all other required provisions of the Municipal Code of Chicago.


The grantee shall pay to the City of Chicago as compensation for the privilege #1105580 herein granted the sum of one hundred (\$100.00) per annum in advance.

A 25% penalty will be added for payments received after due date.

The permit holder agrees to hold the City of Chicago harmless for any damage, relocation or replacement costs associated with damage, relocation or removal of private property caused by the City performing work in the public way.

Authority herein given and granted for a period of five (5) years from and after Date of Passage.

Alderman _____


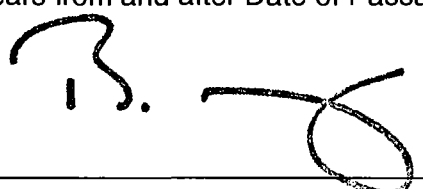

Brendan Reilly 42nd Ward



(1) 3'-0" x 6'-1" x 12" Deep Double Face Illuminated Projection Mounted Wall Sign

Cabinet: Fabricated Aluminum Painted PMS 286 Blue Satin Finish
Faces: .125" Thk Aluminum Painted White with PMS 286 Blue Border
Graphics: Routed and Push-thru 1/2" Clear Acrylic with
3M 3630-33 Red (PMS 200) & 3630-157 Siltan Blue (PMS 286) Vinyl on Faces
Illumination: White LEDs with Low Voltage Power Supplies Housed in Cabinet
- Photocell Control
Mounting: Steel Pole & Mounting Plate - Thru-Bolt to Backing Plate,
Uplift Chains & Anti-Sway Bars as needed.

NOTE: FIELD SURVEY REQUIRED PRIOR TO FABRICATION

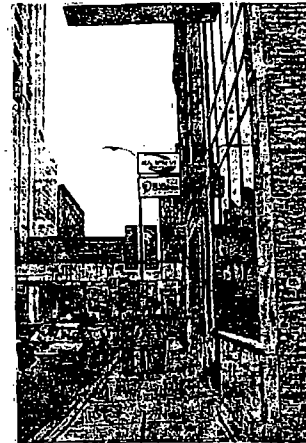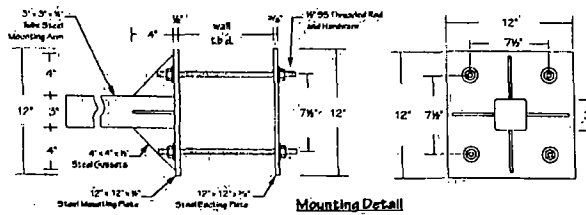

Parvin-Clauss
SIGN COMPANY

Design • Fabrication • Installation • Maintenance
1435 N. 11th Street • Chicago, IL 60610
Phone: 312.226.5100 • Fax: 312.226.5101
www.parvin-clauss.com

PROJECT:



216 W. Ohio Street
Chicago, IL

CUSTOMER APPROVAL:

DATE

AUTHORIZED SIGNATURE

REPRESENTATIVE

Todd Kowalsky

DRAWN BY

Bill Marlow

DATE

2.29.12

SCALE

1" = 1'

SHEET NO.

1

WORK ORDER

65930

FILE NAME

USX65930

PRINT INFO

REVISIONS:

3.01.12

12.05.12

1.15.13

2.06.13

2.26.13

3.05.13

7

8

9

10



This Document is owned by, and the information contained in it is proprietary to, Parvin-Clauss Sign Company. By receipt hereof the holder agrees not to use the information, disclose it to any third party, nor reproduce this document without the prior written consent of Parvin-Clauss Sign Company. Holder also agrees to immediately return this document upon request of Parvin-Clauss Sign Company.

© Copyright 2012 by Parvin-Clauss Sign Co



City of Chicago



O2013-4684

Office of the City Clerk Document Tracking Sheet

Meeting Date:	6/5/2013
Sponsor(s):	Reilly, Brendan (42)
Type:	Ordinance
Title:	Grant(s) of privilege in public way for Northwestern Memorial Hospital
Committee(s) Assignment:	Committee on Transportation and Public Way

ORDINANCE
NORTHWESTERN MEMORIAL HOSPITAL
Acct. No. 69273 - 14
Permit No. 1101950

Be It Ordained by the City Council of the City of Chicago:

SECTION 1. Permission and authority are hereby given and granted to NORTHWESTERN MEMORIAL HOSPITAL, upon the terms and subject to the conditions of this ordinance to construct, install, maintain and use one (1) Column (decorative building element) on the public right-of-way adjacent to its premises known as 259 E. Erie St..

Said Column (decorative building element) at East Erie Street measure(s):

One (1) at two point seven five (2.75) feet in length, and two point five (2.5) feet in width for a total of six point eight eight (6.88) square feet. Said column (decorative building element) shall be twenty point five eight feet in height.

The location of said privilege shall be as shown on prints kept on file with the Department of Business Affairs and Consumer Protection and the Office of the City Clerk.

Said privilege shall be constructed in accordance with plans and specifications approved by the Department of Planning and Development and Department of Transportation (Division of Project Development).

This grant of privilege in the public way shall be subject to the provisions of Section 10-28-015 and all other required provisions of the Municipal Code of Chicago.


The grantee shall pay to the City of Chicago as compensation for the privilege #1101950 herein granted the sum of four hundred (\$400.00) per annum in advance.


A 25% penalty will be added for payments received after due date.

The permit holder agrees to hold the City of Chicago harmless for any damage, relocation or replacement costs associated with damage, relocation or removal of private property caused by the City performing work in the public way.

Authority herein given and granted for a period of five (5) years from and after Date of Passage.

Alderman

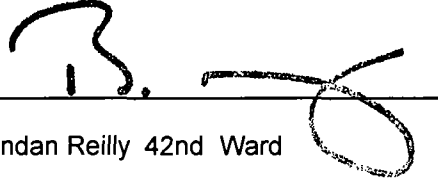
Brendan Reilly 42nd Ward

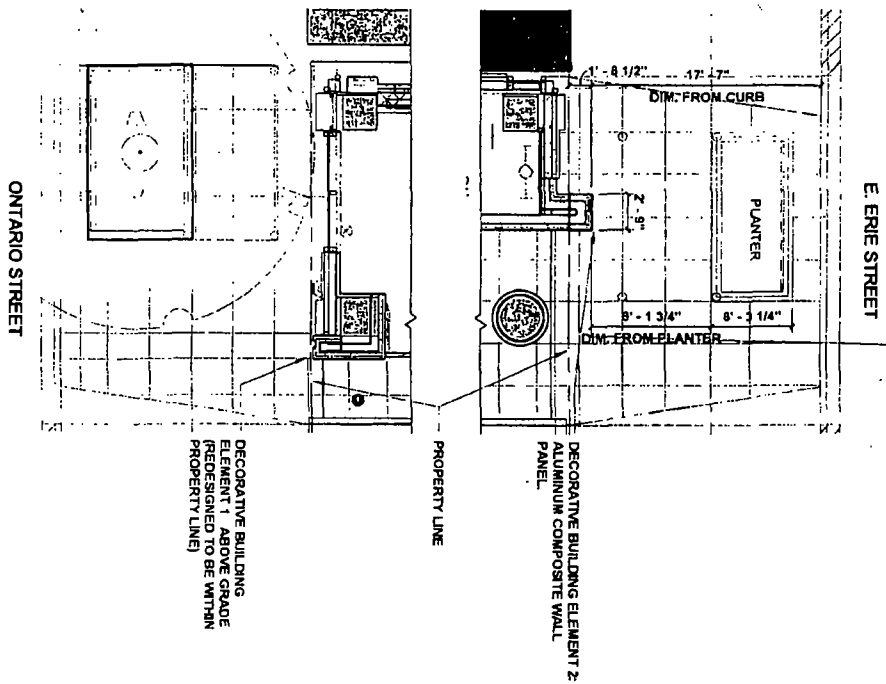

SITE PLAN

DECORATIVE BUILDING ELEMENT 2 ELEVATION

Northwestern Memorial Hospital
Outpatient Care Pavilion
Issue Date
Project No. 03506.00

PRIVILEGE ITEM
BUILDING ELEMENTS

CANNONDESIGN

03B

IN DETAIL



City of Chicago



O2013-4686

Office of the City Clerk

Document Tracking Sheet

Meeting Date:	6/5/2013
Sponsor(s):	Reilly, Brendan (42)
Type:	Ordinance
Title:	Grant(s) of privilege in public way for Vapiano
Committee(s) Assignment:	Committee on Transportation and Public Way

ORDINANCE
VAPIANO
Acct. No. 378899 - 1
Permit No. 1105547

Be It Ordained by the City Council of the City of Chicago:

SECTION 1. Permission and authority are hereby given and granted to VAPIANO, upon the terms and subject to the conditions of this ordinance to maintain and use six (6) sign(s) projecting over the public right-of-way attached to its premises known as 44 S. Wabash Ave..

Said sign structure(s) measures as follows; along S. Wabash:

One (1) at eighteen point four one (18.41) feet in length, three point four one (3.41) feet in height and thirteen point eight three (13.83) feet above grade level.

One (1) at one point eight three (1.83) feet in length, nine point five (9.5) feet in height and nine (9) feet above grade level.

Said sign structure(s) measures as follows; along E. Monroe:

One (1) at eighteen point four one (18.41) feet in length, two point four one (2.41) feet in height and fourteen point four one (14.41) feet above grade level.

Two (2) at thirteen point eight five (13.85) feet in length, two point five (2.5) feet in height and fifteen point two six (15.26) feet above grade level.

One (1) at seventeen point seventy-five (17.75) feet in length, point eight three (.83) feet in height and sixteen (16) feet above grade level.

The location of said privilege shall be as shown on prints kept on file with the Department of Business Affairs and Consumer Protection and the Office of the City Clerk

Said privilege shall be constructed in accordance with plans and specifications approved by the Department of Transportation (Division of Project Development) and Zoning Department- Signs.

This grant of privilege in the public way shall be subject to the provisions of Section 10-28-015 and all other required provisions of the Municipal Code of Chicago.


The grantee shall pay to the City of Chicago as compensation for the privilege #1105547 herein granted the sum of one thousand three hundred seventy-five (\$1,375.00) per annum in advance.


A 25% penalty will be added for payments received after due date.

The permit holder agrees to hold the City of Chicago harmless for any damage, relocation or replacement costs associated with damage, relocation or removal of private property caused by the City performing work in the public way.

Authority herein given and granted for a period of five (5) years from and after Date of Passage.

Alderman

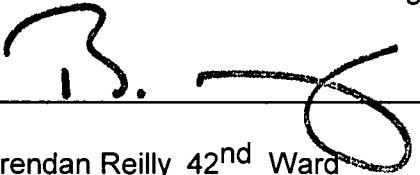
Brendan Reilly 42nd Ward

 

WALTON
SIGNAGE
34192 and Commerce
Suite 100, Dallas, TX 75226
214/356-0014
© 1993 WALTON ALL RIGHTS RESERVED

City of VAPIANO
 Address 44 S. WABASH AVE
 Location CHICAGO, IL
 Sales TH Date 12 12 12

This is an original drawing created by Wallace. It is submitted for your personal use. However, it shall in all times remain the property of Wallace. It may be used in connection with the project being planned by you by Wallace, but not otherwise. You are not authorized to show these drawings to anyone outside your own institution, nor is it to be reproduced, stored, copied or distributed to any fashioner.

[illegible]

Sigs will be manufactured with 120 Volts A/C.
All primary electrical service to the sign and first
connection thereof is the responsibility of the buyer.
All work is to be done in accordance with the purchase
agreement attached hereto. In case of variance
between the specifications of the purchase agreement
and this drawing, this drawing shall prevail.

This sign is intended to be used in accordance with the requirements of Article 800 of the National Electrical Code and/or other applicable codes. This includes proper grounding and bonding of the

Sales.	Date
PM	Date
Design	Date
Client	Date

CID133233
Sheet 8 of 9



City of Chicago



O2013-4689

Office of the City Clerk

Document Tracking Sheet

Meeting Date:	6/5/2013
Sponsor(s):	Reilly, Brendan (42)
Type:	Ordinance
Title:	Grant(s) of privilege in public way for Michigan Avenue Investors, LP
Committee(s) Assignment:	Committee on Transportation and Public Way

ORDINANCE
MICHIGAN AVENUE INVESTORS, L.P.
Acct. No. 88208 - 1
Permit No. 1106938

Be It Ordained by the City Council of the City of Chicago:

SECTION 1. Permission and authority are hereby given and granted to MICHIGAN AVENUE INVESTORS, L.P., upon the terms and subject to the conditions of this ordinance to maintain and use, as now constructed, two (2) Vault(s) under the public right-of-way adjacent to its premises known as 200 S. Michigan Ave..

Said Vault(s) at S. Michigan Ave. measure(s):

One (1) at one hundred five point nine two (105.92) feet in length, and fourteen point one seven (14.17) feet in width for a total of one thousand five hundred point eight nine (1500.89) square feet.

Said Vault(s) at E. Adams St. measure(s):

One (1) at one hundred seventy-one point seven five (171.75) feet in length, and fifteen (15) feet in width for a total of two thousand five hundred seventy-six point two five (2576.25) square feet.

The location of said privilege shall be as shown on prints kept on file with the Department of Business Affairs and Consumer Protection and the Office of the City Clerk.

Said privilege shall be constructed in accordance with plans and specifications approved by the Department of Transportation (Office of Underground Coordination).

This grant of privilege in the public way shall be subject to the provisions of Section 10-28-015 and all other required provisions of the Municipal Code of Chicago.

The grantee shall pay to the City of Chicago as compensation for the privilege #1106938 herein granted the sum of fourteen thousand five hundred ninety-four (\$14,594.00) per annum in advance.


A 25% penalty will be added for payments received after due date.

The permit holder agrees to hold the City of Chicago harmless for any damage, relocation or replacement costs associated with damage, relocation or removal of private property caused by the City performing work in the public way.

Authority herein given and granted for a period of five (5) years from and after 06/28/2013.

Alderman _____

Brendan Reilly 42nd Ward

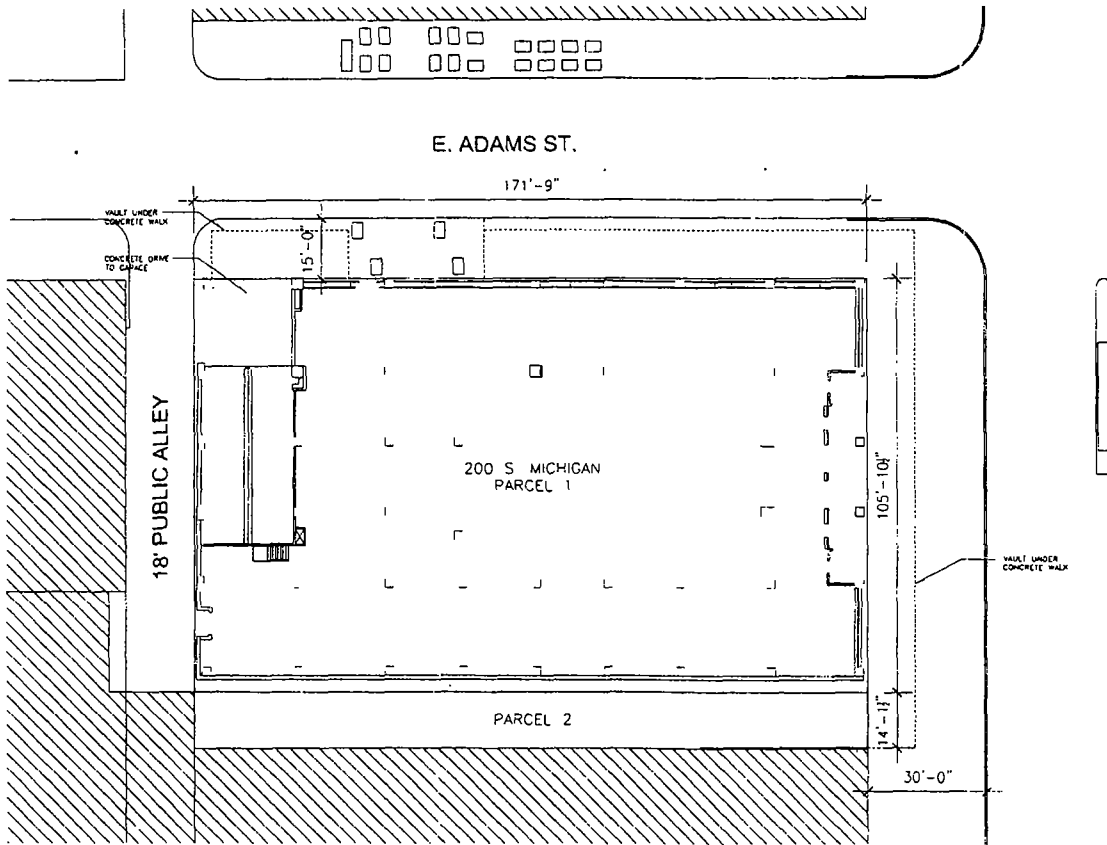

architects and planners

Site Plan
200 S. Michigan Ave
08 271.20 199
07 08 2008 2008 SS-00



City of Chicago



O2013-4693

Office of the City Clerk

Document Tracking Sheet

Meeting Date:	6/5/2013
Sponsor(s):	Reilly, Brendan (42)
Type:	Ordinance
Title:	Grant(s) of privilege in public way for 720 Franklin Associates, LLC
Committee(s) Assignment:	Committee on Transportation and Public Way

ORDINANCE
720 FRANKLIN ASSOCIATES, LLC
Acct. No. 324077 - 2
Permit No. 1106243

Be It Ordained by the City Council of the City of Chicago:

SECTION 1. Permission and authority are hereby given and granted to 720 FRANKLIN ASSOCIATES, LLC, upon the terms and subject to the conditions of this ordinance to maintain and use, as now constructed, one (1) Retaining Wall(s) under the public right-of-way adjacent to its premises known as 720 N. Franklin St..

Said Retaining Wall(s) at N. Franklin measure(s):

One (1) at two hundred (200) feet in length, and point six six (.66) feet in width for a total of one hundred thirty-two (132) square feet.

The location of said privilege shall be as shown on prints kept on file with the Department of Business Affairs and Consumer Protection and the Office of the City Clerk.

Said privilege shall be constructed in accordance with plans and specifications approved by the Department of Planning and Development and Department of Transportation (Office of Underground Coordination).

This grant of privilege in the public way shall be subject to the provisions of Section 10-28-015 and all other required provisions of the Municipal Code of Chicago.

The grantee shall pay to the City of Chicago as compensation for the privilege #1106243 herein granted the sum of four hundred (\$400.00) per annum in advance.


A 25% penalty will be added for payments received after due date.

The permit holder agrees to hold the City of Chicago harmless for any damage, relocation or replacement costs associated with damage, relocation or removal of private property caused by the City performing work in the public way.

Authority herein given and granted for a period of five (5) years from and after 04/09/2013.

Alderman _____

Brendan Reilly 42nd Ward

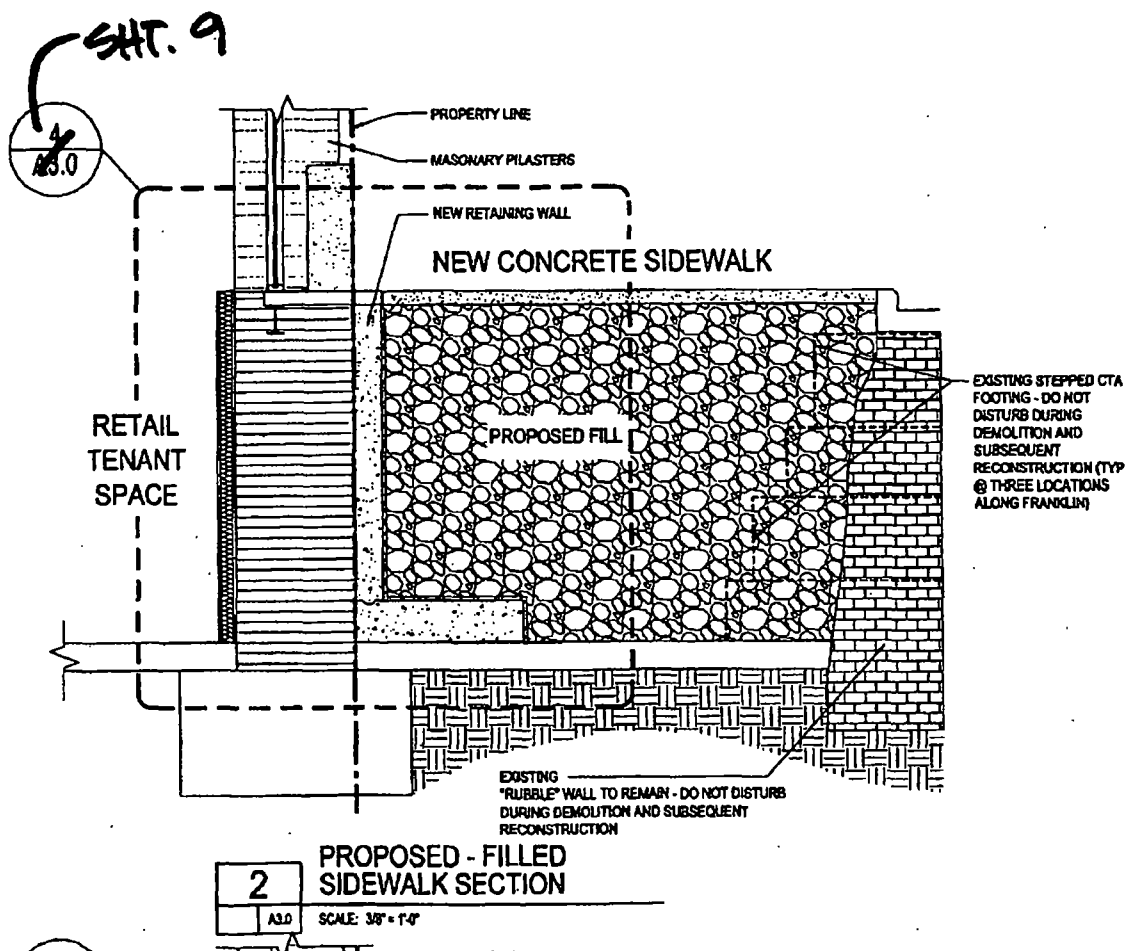

SHT. 7



City of Chicago



O2013-4697

Office of the City Clerk

Document Tracking Sheet

Meeting Date:	6/5/2013
Sponsor(s):	Reilly, Brendan (42)
Type:	Ordinance
Title:	Grant(s) of privilege in public way for Fleming's Prime Steakhouse & Winebar
Committee(s) Assignment:	Committee on Transportation and Public Way

ORDINANCE
FLEMING'S PRIME STEAKHOUSE & WINEBAR
Acct. No. 324758 - 1
Permit No. 1105977

Be It Ordained by the City Council of the City of Chicago:

SECTION 1. Permission and authority are hereby given and granted to FLEMING'S PRIME STEAKHOUSE & WINEBAR, upon the terms and subject to the conditions of this ordinance to maintain and use, as now constructed, one (1) Sewer Line under the public right-of-way adjacent to its premises known as 25 E. Ohio St..

Said Sewer Line at E. Ohio measure(s):

One (1) at fifteen (15) feet in length, and one (1) foot in width for a total of fifteen (15) square feet.

The location of said privilege shall be as shown on prints kept on file with the Department of Business Affairs and Consumer Protection and the Office of the City Clerk.

Said privilege shall be constructed in accordance with plans and specifications approved by the Department of Transportation (Office of Underground Coordination) and Department of Water Management.

This grant of privilege in the public way shall be subject to the provisions of Section 10-28-015 and all other required provisions of the Municipal Code of Chicago.


The grantee shall pay to the City of Chicago as compensation for the privilege #1105977 herein granted the sum of four hundred (\$400.00) per annum in advance.

A 25% penalty will be added for payments received after due date.


The permit holder agrees to hold the City of Chicago harmless for any damage, relocation or replacement costs associated with damage, relocation or removal of private property caused by the City performing work in the public way.

Authority herein given and granted for a period of five (5) years from and after 02/06/2013.

Alderman

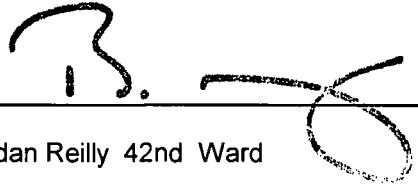
Brendan Reilly 42nd Ward

(Page 2 of 2) - The image is too large for the printed page!

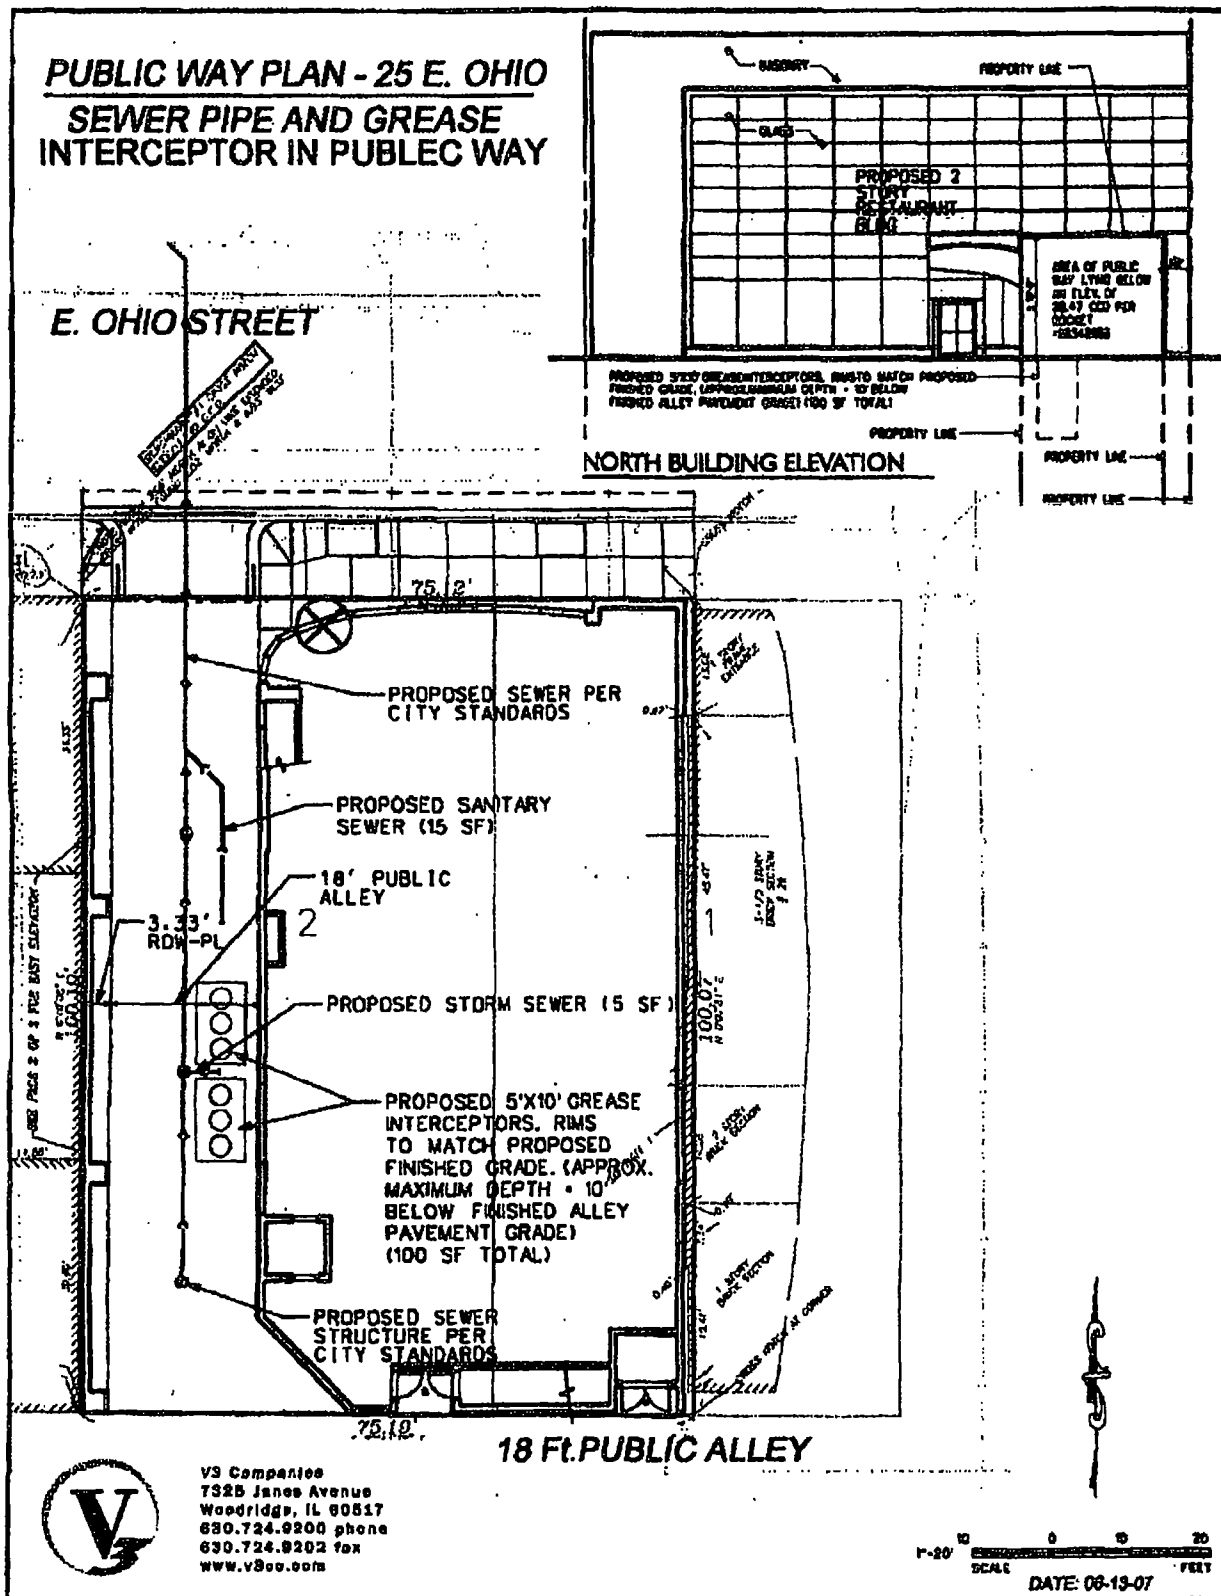



City of Chicago



O2013-4711

Office of the City Clerk

Document Tracking Sheet

Meeting Date:	6/5/2013
Sponsor(s):	Reilly, Brendan (42)
Type:	Ordinance
Title:	Grant(s) of privilege in public way for 221 North LaSalle Partners, LLC
Committee(s) Assignment:	Committee on Transportation and Public Way

ORDINANCE
221 NORTH LASALLE PARTNERS, LLC
Acct. No. 312734 - 1
Permit No. 1105953

Be It Ordained by the City Council of the City of Chicago:

SECTION 1. Permission and authority are hereby given and granted to 221 NORTH LASALLE PARTNERS, LLC, upon the terms and subject to the conditions of this ordinance to maintain and use, as now constructed, two (2) Pipe Line(s) under the public right-of-way adjacent to its premises known as 221 N. La Salle St.. One (1) sixteen (16) inch steel insulated intake water pipe and one (14) inch steel insulated discharge water pipe under lower Wacker Drive, beginning at a point on the south line of lower West Wacker Drive approximately one hundred five (105) feet east of North LaSalle Street, thence running approximately one hundred thirty-five (135) feet northerly to the south bank of the Chicago River, to be used for the purpose of obtaining water from and returning to the Chicago River for serving the condenser of the air-conditioning unit used with the building located at 221 North La Salle Street.

The location of said privilege shall be as shown on prints kept on file with the Department of Business Affairs and Consumer Protection and the Office of the City Clerk.

Said privilege shall be constructed in accordance with plans and specifications approved by the Department of Planning and Development, Department of Transportation (Office of Underground Coordination), and Department of Water Management.


This grant of privilege in the public way shall be subject to the provisions of Section 10-28-015 and all other required provisions of the Municipal Code of Chicago.

The grantee shall pay to the City of Chicago as compensation for the privilege #1105953 herein granted the sum of eight hundred (\$800.00) per annum in advance.


A 25% penalty will be added for payments received after due date.

The permit holder agrees to hold the City of Chicago harmless for any damage, relocation or replacement costs associated with damage, relocation or removal of private property caused by the City performing work in the public way.

Authority herein given and granted for a period of five (5) years from and after 04/09/2013.

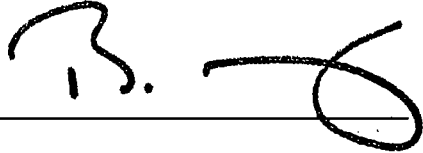Alderman 

Brendan Reilly 42nd Ward

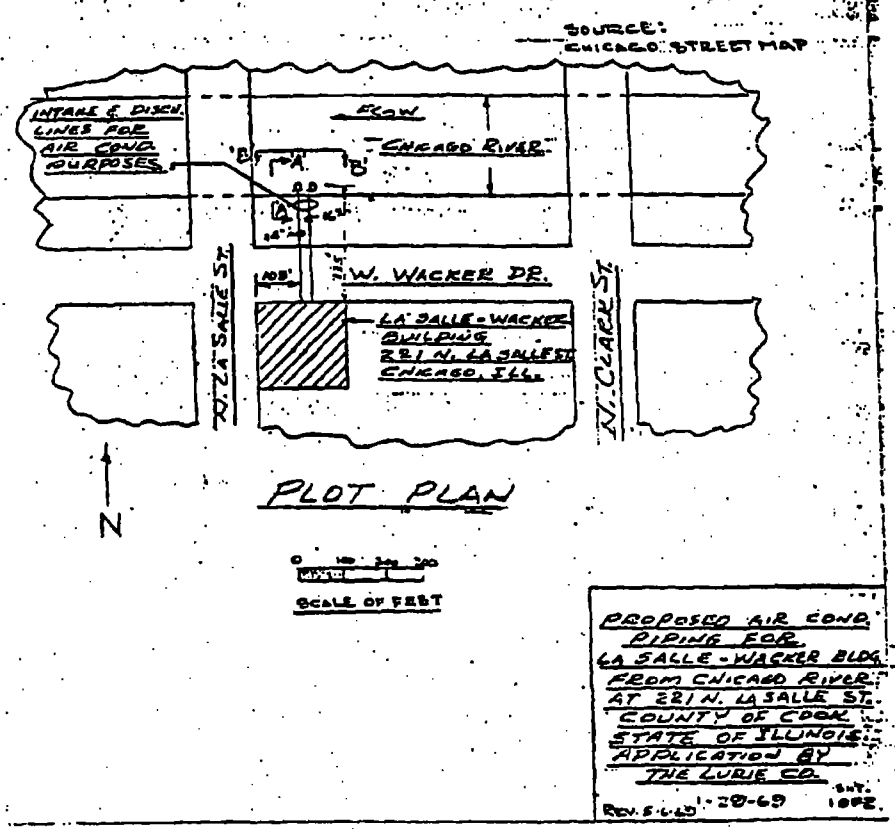



City of Chicago



O2013-4717

Office of the City Clerk

Document Tracking Sheet

Meeting Date:	6/5/2013
Sponsor(s):	Reilly, Brendan (42)
Type:	Ordinance
Title:	Grant(s) of privilege in public way for Westin Hotel Chicago - pipes
Committee(s) Assignment:	Committee on Transportation and Public Way

ORDINANCE
WESTIN HOTEL CHICAGO
Acct. No. 64071 - 2
Permit No. 1106509

Be It Ordained by the City Council of the City of Chicago:

SECTION 1. Permission and authority are hereby given and granted to WESTIN HOTEL CHICAGO, upon the terms and subject to the conditions of this ordinance to maintain and use, as now constructed, five (5) Pipe(s) on the public right-of-way adjacent to its premises known as 909 N. Michigan Ave..

Said Pipe(s) at N. Michigan measure(s):

One (1) at one point five eight (1.58) foot in length, and point zero eight (.08) feet in width for a total of point one three (.13) square feet.

One (1) at four point seven five (4.75) feet in length, and point zero eight (.08) feet in width for a total of point three eight (.38) square feet.

One (1) at five point two five (5.25) feet in length, and point one seven (.17) feet in width for a total of point eight nine (.89) square feet.

One (1) at four point five (4.5) feet in length, and point zero eight (.08) feet in width for a total of point three six (.36) square feet.

One (1) at four point five (4.5) feet in length, and point one seven (.17) feet in width for a total of point seven seven (.77) square feet.

The location of said privilege shall be as shown on prints kept on file with the Department of Business Affairs and Consumer Protection and the Office of the City Clerk.

Said privilege shall be constructed in accordance with plans and specifications approved by the Department of Transportation (Office of Underground Coordination) and Department of Water Management.


This grant of privilege in the public way shall be subject to the provisions of Section 10-28-015 and all other required provisions of the Municipal Code of Chicago.

The grantee shall pay to the City of Chicago as compensation for the privilege #1106509 herein granted the sum of two thousand (\$2,000.00) per annum in advance.

A 25% penalty will be added for payments received after due date.



The permit holder agrees to hold the City of Chicago harmless for any damage, relocation or replacement costs associated with damage, relocation or removal of private property caused by the City performing work in the public way.

Authority herein given and granted for a period of five (5) years from and after Date of Passage.

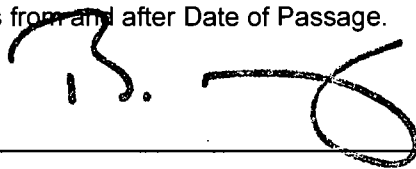Alderman 

Brendan Reilly 42nd Ward

909 North Michigan Avenue
909 North Michigan Avenue Corporation d/b/a/ The Westin Michigan Avenue
Pipes

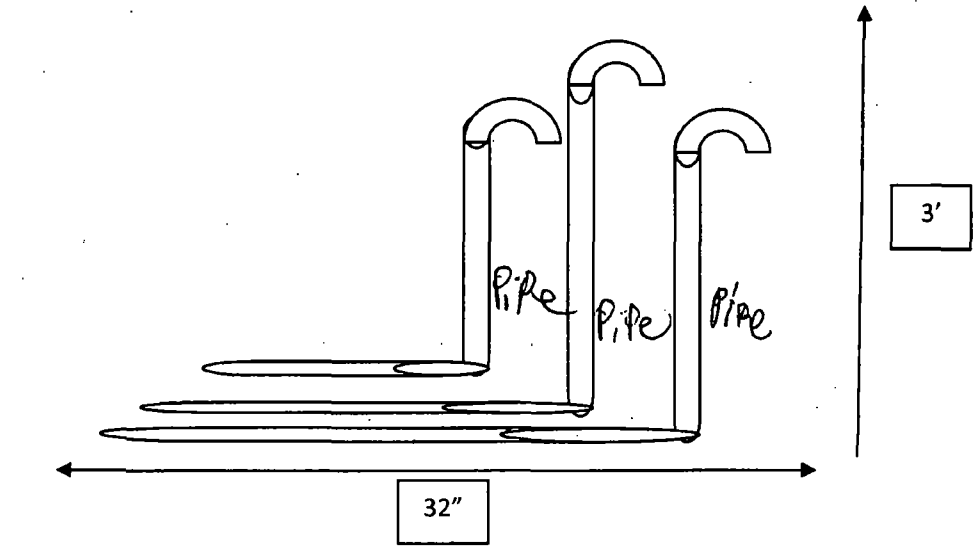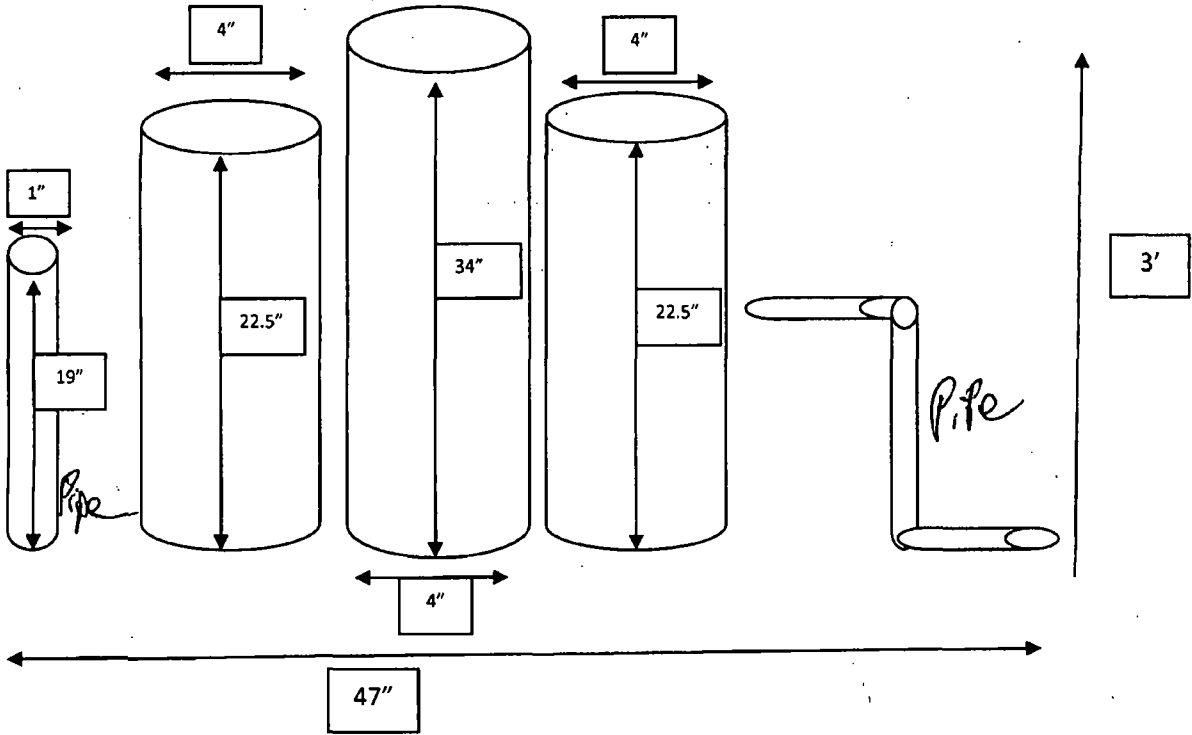

E. Delaware Street



City of Chicago



O2013-4735

Office of the City Clerk

Document Tracking Sheet

Meeting Date:	6/5/2013
Sponsor(s):	Reilly, Brendan (42)
Type:	Ordinance
Title:	Grant(s) of privilege in public way for Ann & Robert H. Lurie Children's Hospital of Chicago - grease separator
Committee(s) Assignment:	Committee on Transportation and Public Way

ORDINANCE
ANN & ROBERT H. LURIE CHILDREN'S HOSPITAL OF CHICAGO
Acct. No. 5640 - 4
Permit No. 1106784

Be It Ordained by the City Council of the City of Chicago:

SECTION 1. Permission and authority are hereby given and granted to ANN & ROBERT H. LURIE CHILDREN'S HOSPITAL OF CHICAGO, upon the terms and subject to the conditions of this ordinance to maintain and use, as now constructed, one (1) Grease Separator(s) under the public right-of-way adjacent to its premises known as 225 E. Chicago Ave..

Said Grease Separator(s) at E Superior measure(s):
One (1) at ten (10) feet in length, and five (5) feet in width for a total of fifty (50) square feet.

The location of said privilege shall be as shown on prints kept on file with the Department of Business Affairs and Consumer Protection and the Office of the City Clerk.

Said privilege shall be constructed in accordance with plans and specifications approved by the Department of Transportation (Division of Project Development), Department of Transportation (Office of Underground Coordination), and Department of Water Management.

This grant of privilege in the public way shall be subject to the provisions of Section 10-28-015 and all other required provisions of the Municipal Code of Chicago.


The grantee shall pay to the City of Chicago as compensation for the privilege #1106784 herein granted the sum of four hundred (\$400.00) per annum in advance.


A 25% penalty will be added for payments received after due date.

The permit holder agrees to hold the City of Chicago harmless for any damage, relocation or replacement costs associated with damage, relocation or removal of private property caused by the City performing work in the public way.

Authority herein given and granted for a period of five (5) years from and after 05/14/2013.

Alderman

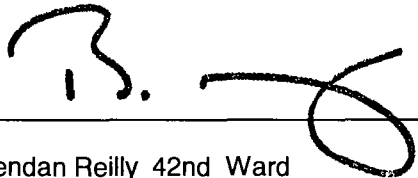
Brendan Reilly 42nd Ward

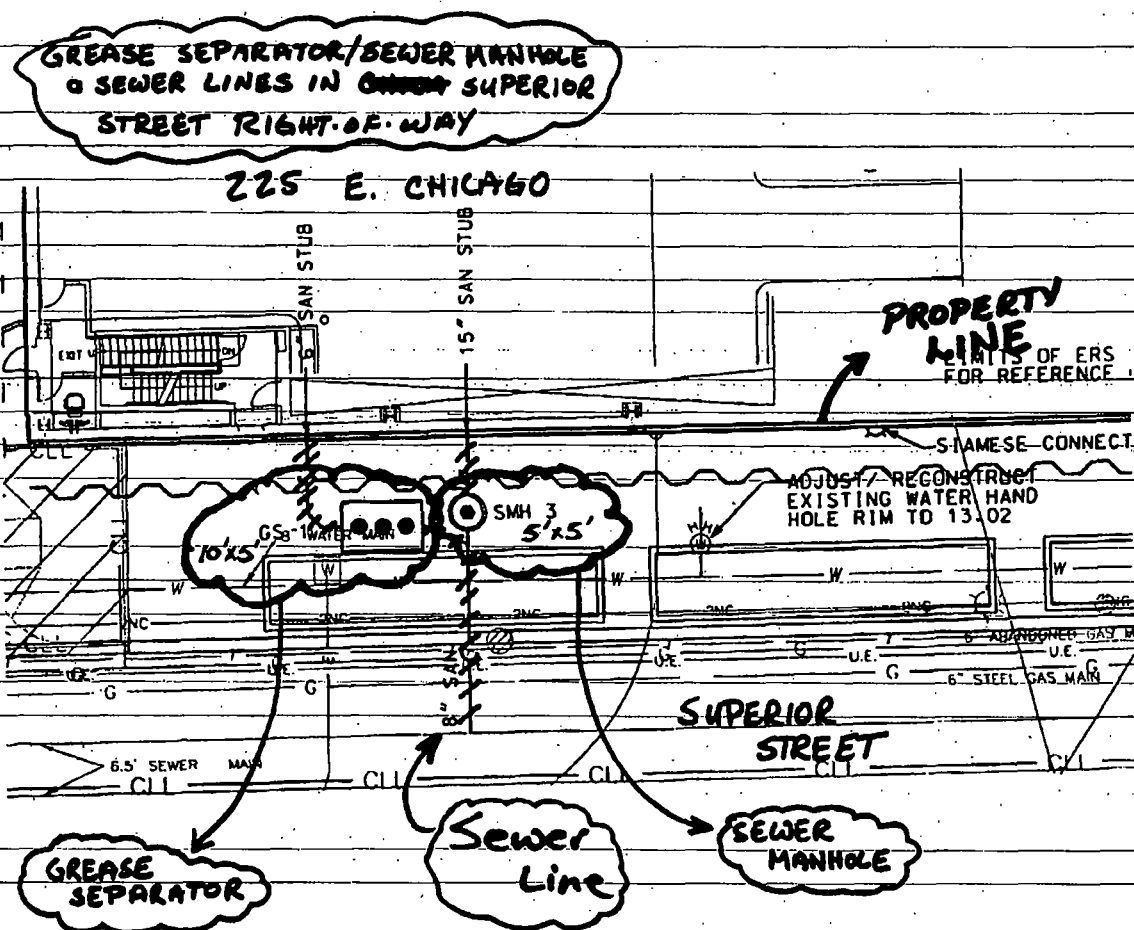



City of Chicago



O2013-4739

Office of the City Clerk

Document Tracking Sheet

Meeting Date:	6/5/2013
Sponsor(s):	Reilly, Brendan (42)
Type:	Ordinance
Title:	Grant(s) of privilege in public way for Northwestern Memorial Hospital - center columns
Committee(s) Assignment:	Committee on Transportation and Public Way

ORDINANCE
NORTHWESTERN MEMORIAL HOSPITAL
Acct. No. 69273 - 14
Permit No. 1101956

Be It Ordained by the City Council of the City of Chicago:

SECTION 1. Permission and authority are hereby given and granted to NORTHWESTERN MEMORIAL HOSPITAL, upon the terms and subject to the conditions of this ordinance to construct, install, maintain and use two (2) Center Column(s) on the public right-of-way adjacent to its premises known as 259 E. Erie St..

Said Column(s) at E. Erie measure(s):

Two (2) at three point four one (3.41) feet in length, and two point five eight (2.58) feet in width for a total of seventeen point six (17.6) square feet. Said center columns shall be twenty (20) feet six (6) inches in height above grade level. Said center columns shall be erected along East Erie Street to support bridge connecting new out-patient care pavilion to existing Northwestern Memorial Hospital.

The location of said privilege shall be as shown on prints kept on file with the Department of Business Affairs and Consumer Protection and the Office of the City Clerk.

Said privilege shall be constructed in accordance with plans and specifications approved by the Department of Planning and Development and Department of Transportation (Division of Project Development).

This grant of privilege in the public way shall be subject to the provisions of Section 10-28-015 and all other required provisions of the Municipal Code of Chicago.


The grantee shall pay to the City of Chicago as compensation for the privilege #1101956 herein granted the sum of eight hundred (\$800.00) per annum in advance.


A 25% penalty will be added for payments received after due date.

The permit holder agrees to hold the City of Chicago harmless for any damage, relocation or replacement costs associated with damage, relocation or removal of private property caused by the City performing work in the public way.

Authority herein given and granted for a period of five (5) years from and after Date of Passage.

Alderman

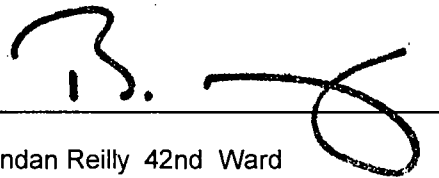
Brendan Reilly 42nd Ward

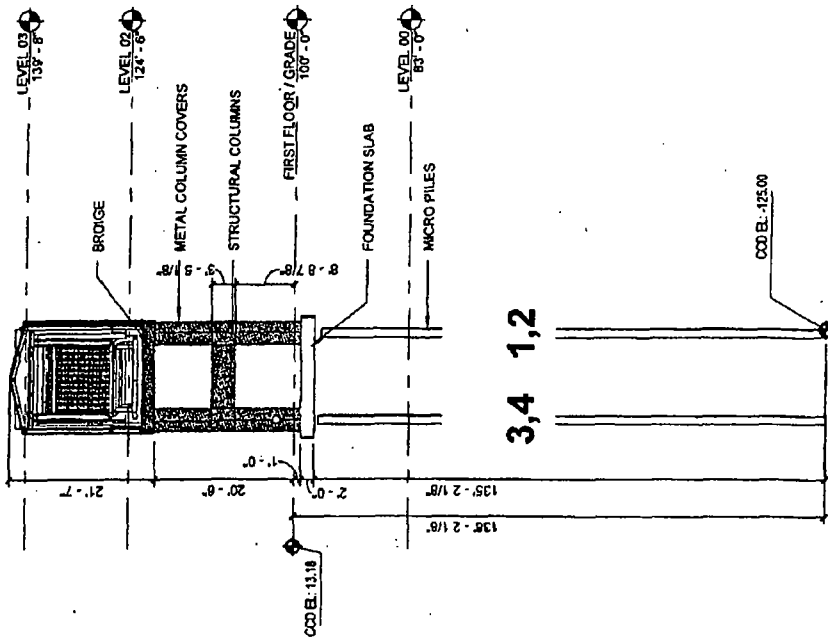

3,4 1,2

ERIE STREET SECTION

1

00B1

CANNONDESIGN

BELOW GRADE

PRIVILEGE ITEM
SECTION OF MICRO PILES AT BRIDGES

Northwestern Memorial Hospital

Outpatient Care Pavilion

Issue Date: Project No.: 03508.00

© 2012 Cannon Design



City of Chicago



O2013-4742

Office of the City Clerk Document Tracking Sheet

Meeting Date:	6/5/2013
Sponsor(s):	Reilly, Brendan (42)
Type:	Ordinance
Title:	Grant(s) of privilege in public way for 437 Rush
Committee(s) Assignment:	Committee on Transportation and Public Way

ORDINANCE
437 RUSH
Acct. No. 85155 - 1
Permit No. 1106273

Be It Ordained by the City Council of the City of Chicago:

SECTION 1. Permission and authority are hereby given and granted to 437 RUSH, upon the terms and subject to the conditions of this ordinance to maintain and use three (3) sign(s) projecting over the public right-of-way attached to its premises known as 437 N. Rush St..

Said sign structure(s) measures as follows; along N. Rush St.:

One (1) at four point five (4.5) feet in length, ten (10) feet in height and forty (40) feet above grade level.

Said sign structure(s) measures as follows; along E. Hubbard St.:

Two (2) at four point five (4.5) feet in length, ten (10) feet in height and fifteen (15) feet above grade level.

The location of said privilege shall be as shown on prints kept on file with the Department of Business Affairs and Consumer Protection and the Office of the City Clerk.

Said privilege shall be constructed in accordance with plans and specifications approved by the Department of Transportation (Division of Project Development) and Zoning Department - Signs.


This grant of privilege in the public way shall be subject to the provisions of Section 10-28-015 and all other required provisions of the Municipal Code of Chicago.

The grantee shall pay to the City of Chicago as compensation for the privilege #1106273 herein granted the sum of nine hundred (\$900.00) per annum in advance.

A 25% penalty will be added for payments received after due date.

The permit holder agrees to hold the City of Chicago harmless for any damage, relocation or replacement costs associated with damage, relocation or removal of private property caused by the City performing work in the public way.

Authority herein given and granted for a period of five (5) years from and after 05/14/2013.

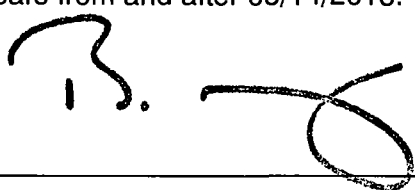Alderman 

Brendan Reilly 42nd Ward







City of Chicago



O2013-4745

Office of the City Clerk

Document Tracking Sheet

Meeting Date:

6/5/2013

Sponsor(s):

Reilly, Brendan (42)

Type:

Ordinance

Title:

Grant(s) of privilege in public way for Bandera

Committee(s) Assignment:

Committee on Transportation and Public Way

ORDINANCE
BANDERA
Acct. No. 63194 - 4
Permit No. 1106844

Be It Ordained by the City Council of the City of Chicago:

SECTION 1. Permission and authority are hereby given and granted to BANDERA, upon the terms and subject to the conditions of this ordinance to maintain and use, as now constructed, four (4) Light Fixture(s) projecting over the public right-of-way adjacent to its premises known as 537 N. Michigan Ave..

Said Light Fixture(s) at N. Michigan Ave. measure(s):

Four (4) at one (1) foot in length, five point five (5.5) feet in width and thirty (30) feet above grade level.

The location of said privilege shall be as shown on prints kept on file with the Department of Business Affairs and Consumer Protection and the Office of the City Clerk.

Said privilege shall be constructed in accordance with plans and specifications approved by the Department of Transportation (Division of Project Development).

This grant of privilege in the public way shall be subject to the provisions of Section 10-28-015 and all other required provisions of the Municipal Code of Chicago.

The grantee shall pay to the City of Chicago as compensation for the privilege #1106844 herein granted the sum of ninety (\$90.00) per annum in advance.


A 25% penalty will be added for payments received after due date.

The permit holder agrees to hold the City of Chicago harmless for any damage, relocation or replacement costs associated with damage, relocation or removal of private property caused by the City performing work in the public way.

Authority herein given and granted for a period of five (5) years from and after 06/11/2013.

Alderman _____

Brendan Reilly 42nd Ward

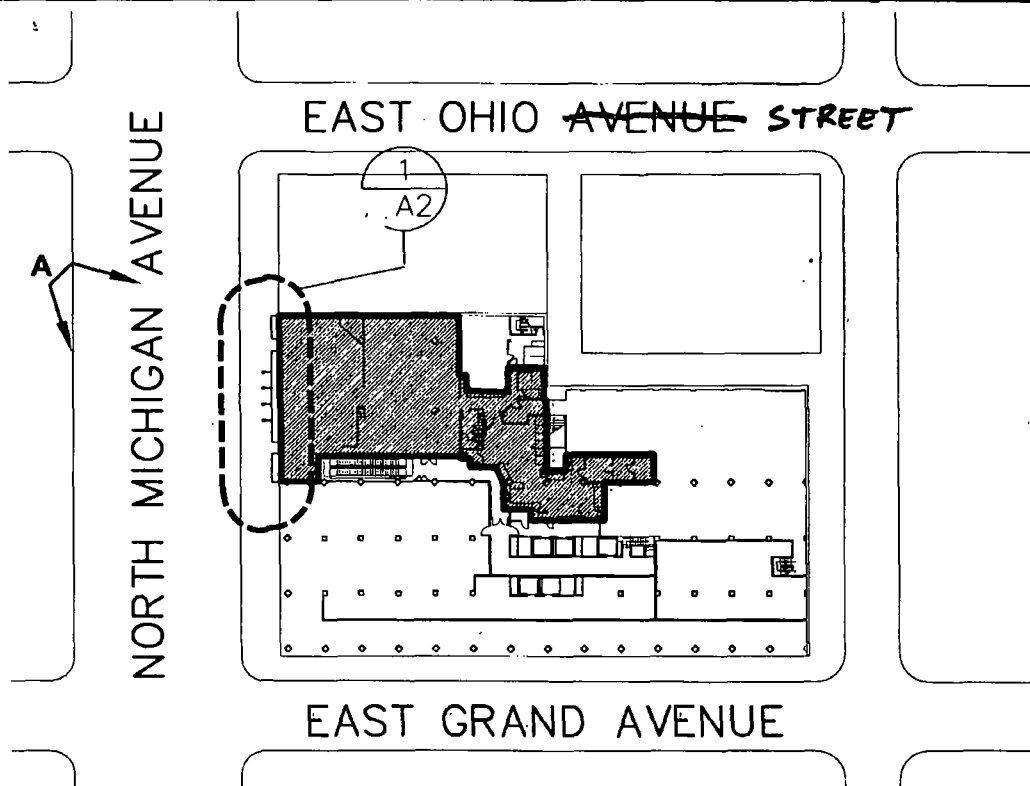

LOCATION AND PHOTO MAP



PHOTO A

HILLSTONE

RESTAURANT GROUP
147 BEVERLY DR., LOS ANGELES, CA 90212
TEL: 310.385.7343, FAX: 310.385.7119

Bandera
535 North Michigan Avenue
ewal

PROJECT NO:

DATE

05/22/13


DRAWN BY
KW

SHEET

A-1



City of Chicago

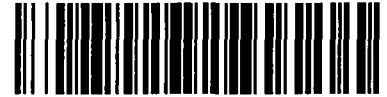

O2013-4747

Office of the City Clerk

Document Tracking Sheet

Meeting Date:	6/5/2013
Sponsor(s):	Reilly, Brendan (42)
Type:	Ordinance
Title:	Grant(s) of privilege in public way for Loyola University of Chicago
Committee(s) Assignment:	Committee on Transportation and Public Way

ORDINANCE
LOYOLA UNIVERSITY OF CHICAGO
Acct. No. 33471 - 2
Permit No. 1091996

Be It Ordained by the City Council of the City of Chicago:

SECTION 1. Permission and authority are hereby given and granted to LOYOLA UNIVERSITY OF CHICAGO, upon the terms and subject to the conditions of this ordinance to maintain and use, as now constructed, ten (10) Planter(s) on the public right-of-way for beautification purposes adjacent to its premises known as 820 N. Michigan Ave..

Said Planter(s) at E. PEARSON measure(s):

Eight (8) at twenty (20) feet in length, and four point five (4.5) feet in width for a total of seven hundred twenty (720) square feet.

Said Planter(s) at N. RUSH measure(s):

One (1) at twenty (20) feet in length, and four point five (4.5) feet in width for a total of ninety (90) square feet.

Said Planter(s) at N. RUSH measure(s):

One (1) at twelve (12) feet in length, and four point five (4.5) feet in width for a total of fifty-four (54) square feet.

Grantee must allow the required clear and unobstructed space for pedestrian passage at all times per rules and regulations approved by the Department of Transportation.

The location of said privilege shall be as shown on prints kept on file with the Department of Business Affairs and Consumer Protection and the Office of the City Clerk.

Said privilege shall be constructed in accordance with plans and specifications approved by the Department of Planning and Development and Department of Transportation (Division of Project Development).

This grant of privilege in the public way shall be subject to the provisions of Section 10-28-015 and all other required provisions of the Municipal Code of Chicago.


The grantee shall pay to the City of Chicago as compensation for the privilege #1091996 herein granted the sum of zero (\$0.00) per annum in advance.

A 25% penalty will be added for payments received after due date.

The permit holder agrees to hold the City of Chicago harmless for any damage, relocation or replacement costs associated with damage, relocation or removal of private property caused by the City performing work in the public way.

Authority herein given and granted for a period of five (5) years from and after 05/11/2010.


Alderman

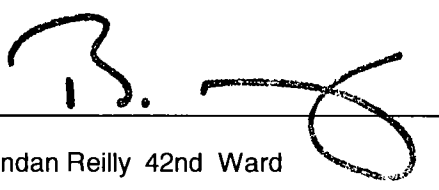
Brendan Reilly 42nd Ward

IN RESPNSE TO THE QUESTION FROM THE
Dept. of Transporation (Division of
Project Developement)

WHAT ARE THE SOLID DOTS IN THE 5'
BREAKS BETWN PLNTRS?

ANSWER: THE DOTS ARE CITY OF CHICAGO STREET LIGHTS

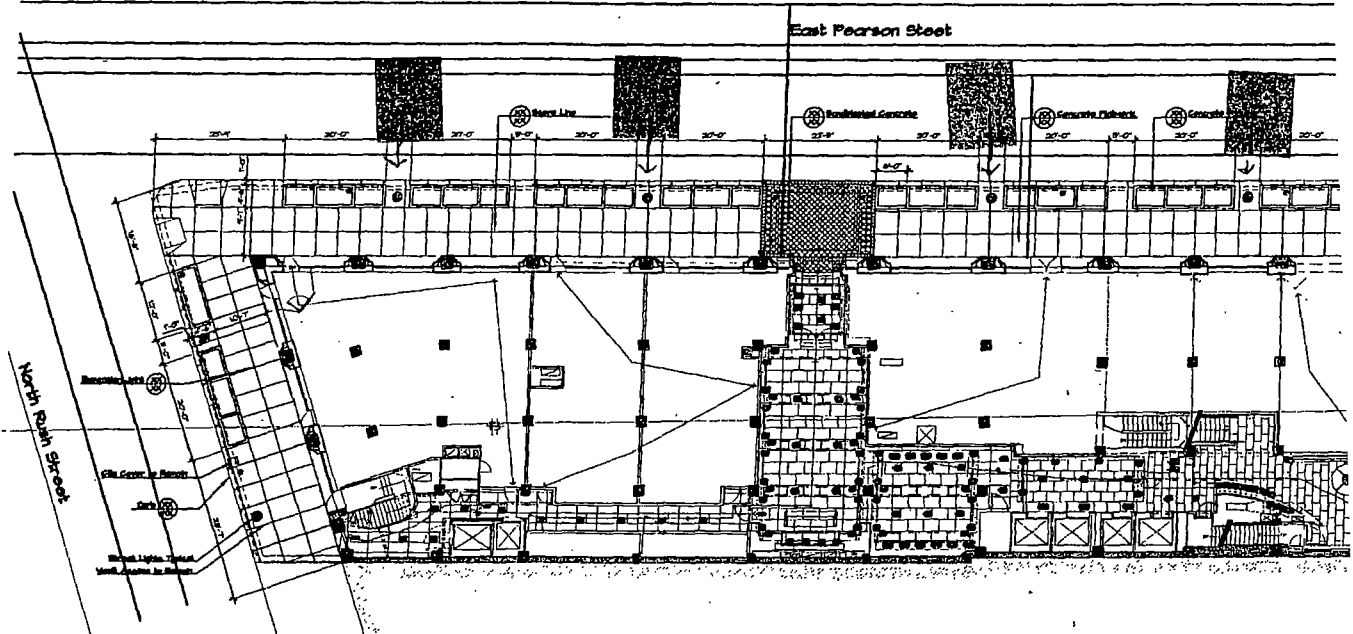



City of Chicago



O2013-4753

Office of the City Clerk

Document Tracking Sheet

Meeting Date:	6/5/2013
Sponsor(s):	Reilly, Brendan (42)
Type:	Ordinance
Title:	Grant(s) of privilege in public way for Chicago Public Schools
Committee(s) Assignment:	Committee on Transportation and Public Way

ORDINANCE
CHICAGO PUBLIC SCHOOLS
Acct. No. 302602 - 3
Permit No. 1106170

Be It Ordained by the City Council of the City of Chicago:

SECTION 1. Permission and authority are hereby given and granted to CHICAGO PUBLIC SCHOOLS, upon the terms and subject to the conditions of this ordinance to maintain and use, as now constructed, five (5) Flag Pole(s) projecting over the public right-of-way adjacent to its premises known as 125 S. Clark St..

Said Flag Pole(s) at Adams measure(s):

Two (2) at ten (10) feet in length, and nine (9) feet in width for a total of one hundred eighty (180) square feet.

Said Flag Pole(s) at S. Clark measure(s):

Three (3) at ten (10) feet in length, and nine (9) feet in width for a total of two hundred seventy (270) square feet.

The location of said privilege shall be as shown on prints kept on file with the Department of Business Affairs and Consumer Protection and the Office of the City Clerk.

Said privilege shall be constructed in accordance with plans and specifications approved by the Department of Transportation (Division of Project Development).

This grant of privilege in the public way shall be subject to the provisions of Section 10-28-015 and all other required provisions of the Municipal Code of Chicago.

The grantee shall pay to the City of Chicago as compensation for the privilege #1106170 herein granted the sum of three hundred seventy-five (\$375.00) per annum in advance.


A 25% penalty will be added for payments received after due date.

The permit holder agrees to hold the City of Chicago harmless for any damage, relocation or replacement costs associated with damage, relocation or removal of private property caused by the City performing work in the public way.

Authority herein given and granted for a period of five (5) years from and after 04/09/2013.

Alderman _____

Brendan Reilly 42nd Ward

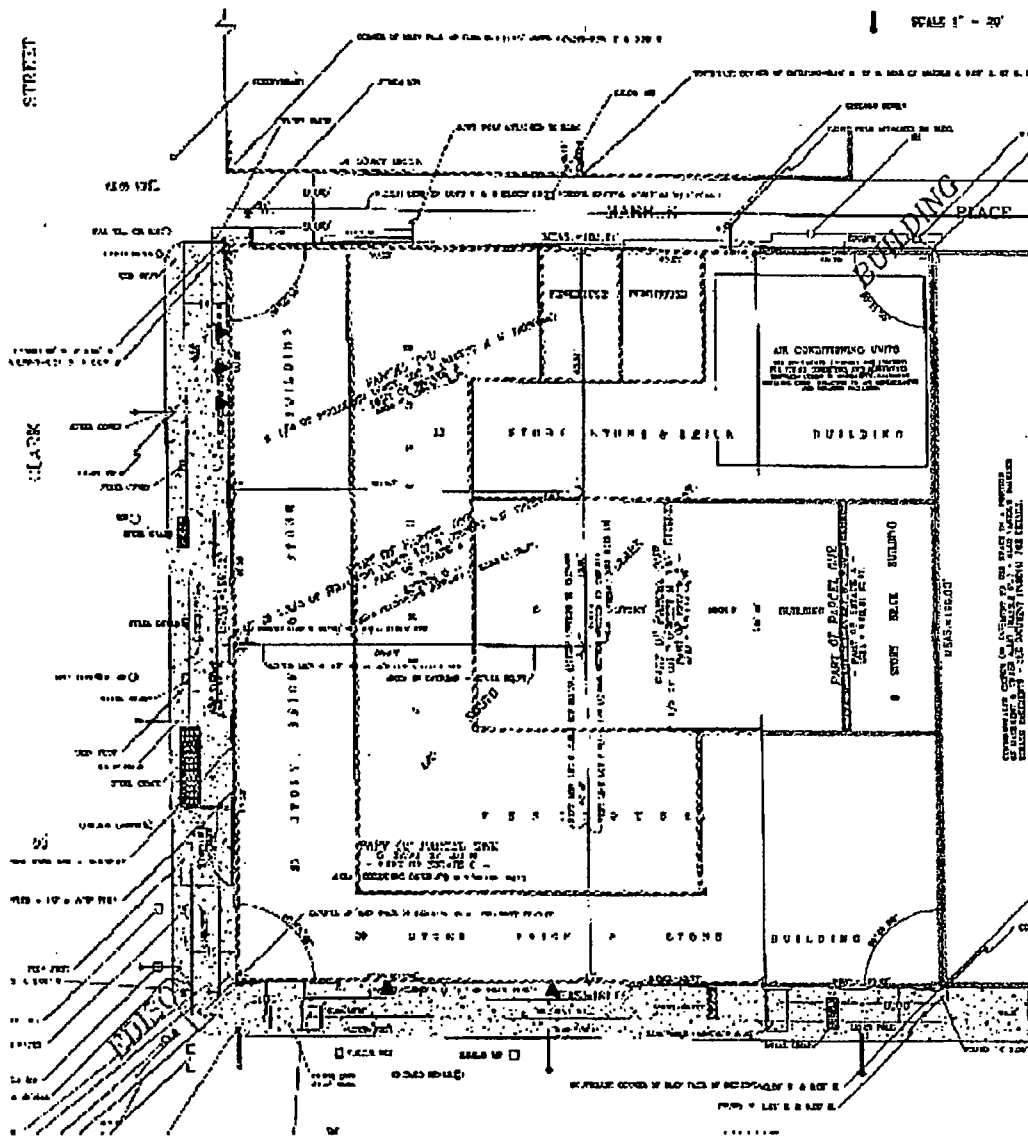

125 South Clark Site Plan



City of Chicago



O2013-4756

Office of the City Clerk

Document Tracking Sheet

Meeting Date:	6/5/2013
Sponsor(s):	Reilly, Brendan (42)
Type:	Ordinance
Title:	Grant(s) of privilege in public way for Dunkin Donuts
Committee(s) Assignment:	Committee on Transportation and Public Way

ORDINANCE
DUNKIN DONUTS
Acct. No. 295236 - 2
Permit No. 1106139

Be It Ordained by the City Council of the City of Chicago:

SECTION 1. Permission and authority are hereby given and granted to DUNKIN DONUTS, upon the terms and subject to the conditions of this ordinance to maintain and use, as now constructed, one (1) Wind Screen(s) on the public right-of-way adjacent to its premises known as 27 E. Lake St..

Said Wind Screen(s) at E. Lake Street measure(s):

One (1) at nine point four two (9.42) feet in length, and three (3) feet in width for a total of twenty-eight point two six (28.26) square feet.

The location of said privilege shall be as shown on prints kept on file with the Department of Business Affairs and Consumer Protection and the Office of the City Clerk.

Said privilege shall be constructed in accordance with plans and specifications approved by the Department of Transportation (Division of Project Development).

This grant of privilege in the public way shall be subject to the provisions of Section 10-28-015 and all other required provisions of the Municipal Code of Chicago.

The grantee shall pay to the City of Chicago as compensation for the privilege #1106139 herein granted the sum of four hundred (\$400.00) per annum in advance.

A 25% penalty will be added for payments received after due date.

The permit holder agrees to hold the City of Chicago harmless for any damage, relocation or replacement costs associated with damage, relocation or removal of private property caused by the City performing work in the public way.

Authority herein given and granted for a period of five (5) years from and after 04/09/2013.


Alderman _____

Brendan Reilly 42nd Ward





City of Chicago

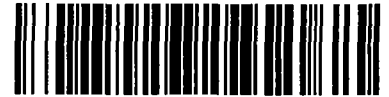

O2013-4759

Office of the City Clerk Document Tracking Sheet

Meeting Date:	6/5/2013
Sponsor(s):	Reilly, Brendan (42)
Type:	Ordinance
Title:	Grant(s) of privilege in public way for American Apparel
Committee(s) Assignment:	Committee on Transportation and Public Way

ORDINANCE
AMERICAN APPAREL
Acct. No. 326775 - 6
Permit No. 1106500

Be It Ordained by the City Council of the City of Chicago:

SECTION 1. Permission and authority are hereby given and granted to AMERICAN APPAREL, upon the terms and subject to the conditions of this ordinance to construct, install, maintain and use two (2) Banner(s) projecting over the public right-of-way adjacent to its premises known as 39 S. State St..

Said Banner(s) at State St measure(s):

One (1) at two point five (2.5) feet in length, and four point five eight (4.58) feet in width for a total of eleven point four five (11.45) square feet.

Said Banner(s) at Monroe St measure(s):

One (1) at two point five (2.5) feet in length, and four point five eight (4.58) feet in width for a total of eleven point four five (11.45) square feet.

The location of said privilege shall be as shown on prints kept on file with the Department of Business Affairs and Consumer Protection and the Office of the City Clerk.

Said privilege shall be constructed in accordance with plans and specifications approved by the Zoning Department - Signs.

This grant of privilege in the public way shall be subject to the provisions of Section 10-28-015 and all other required provisions of the Municipal Code of Chicago.

The grantee shall pay to the City of Chicago as compensation for the privilege #1106500 herein granted the sum of one hundred fifty (\$150.00) per annum in advance.

A 25% penalty will be added for payments received after due date.

The permit holder agrees to hold the City of Chicago harmless for any damage, relocation or replacement costs associated with damage, relocation or removal of private property caused by the City performing work in the public way.

Authority herein given and granted for a period of five (5) years from and after Date of Passage.

Alderman _____

Brendan Reilly 42nd Ward



Pole

Banner

30"

55"

American Apparel

3/8"x5" Screws (4 total)

1/4" Metal Plate

Window frame

American Apparel

55"

30"

4"

120" Above Grade



Quantity: 2

	Store Name: American Apparel Location: 39 S. State St Chicago, IL 60603	Client Name: Phone: Landlord: Address:	Client Approval (signature) _____ Date _____ Landlord Approval (signature) _____ Date _____	Sales Rep: SEAN PARK Designer: SEAN PARK  LISTED
---	---	--	---	--



City of Chicago



O2013-4762

Office of the City Clerk Document Tracking Sheet

Meeting Date:	6/5/2013
Sponsor(s):	Reilly, Brendan (42)
Type:	Ordinance
Title:	Grant(s) of privilege in public way for Sushi Samba
Committee(s) Assignment:	Committee on Transportation and Public Way

ORDINANCE
SUSHI SAMBA
Acct. No. 230209 - 1
Permit No. 1104996

Be It Ordained by the City Council of the City of Chicago:

SECTION 1. Permission and authority are hereby given and granted to SUSHI SAMBA, upon the terms and subject to the conditions of this ordinance to maintain and use, as now constructed, one (1) Wind Screen(s) on the public right-of-way adjacent to its premises known as 504 N. Wells St..

Said Wind Screen(s) at N. Wells measure(s):

One (1) at five (5) feet in length, and five (5) feet in width for a total of twenty-five (25) square feet.

The location of said privilege shall be as shown on prints kept on file with the Department of Business Affairs and Consumer Protection and the Office of the City Clerk.

Said privilege shall be constructed in accordance with plans and specifications approved by the Department of Transportation (Division of Project Development).

This grant of privilege in the public way shall be subject to the provisions of Section 10-28-015 and all other required provisions of the Municipal Code of Chicago.


The grantee shall pay to the City of Chicago as compensation for the privilege #1104996 herein granted the sum of four hundred (\$400.00) per annum in advance.


A 25% penalty will be added for payments received after due date.

The permit holder agrees to hold the City of Chicago harmless for any damage, relocation or replacement costs associated with damage, relocation or removal of private property caused by the City performing work in the public way.

Authority herein given and granted for a period of five (5) years from and after Date of Passage.

Alderman

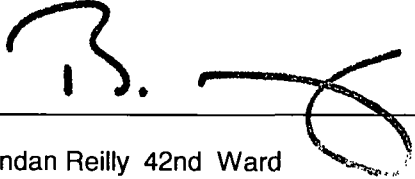
Brendan Reilly 42nd Ward

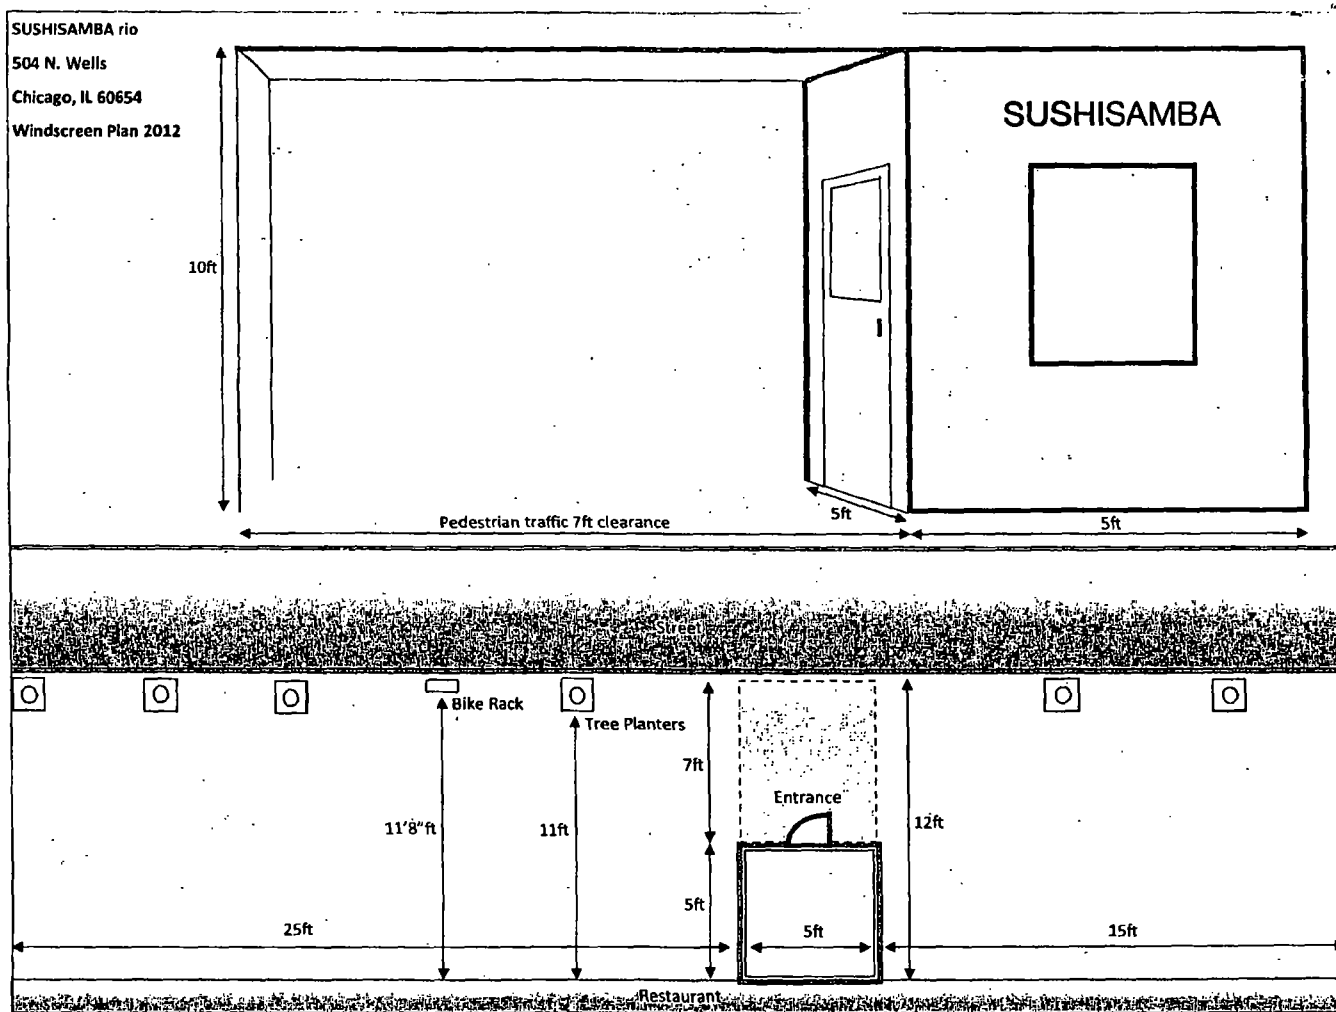



City of Chicago



O2013-4764

Office of the City Clerk Document Tracking Sheet

Meeting Date:	6/5/2013
Sponsor(s):	Reilly, Brendan (42)
Type:	Ordinance
Title:	Grant(s) of privilege in public way for Bernardin, The
Committee(s) Assignment:	Committee on Transportation and Public Way

ORDINANCE
THE BERNARDIN
Acct. No. 339883 - 1
Permit No. 1106758

Be It Ordained by the City Council of the City of Chicago:

SECTION 1. Permission and authority are hereby given and granted to THE BERNARDIN, upon the terms and subject to the conditions of this ordinance to construct, install, maintain and use two (2) Planter(s) on the public right-of-way for beautification purposes adjacent to its premises known as 747 N. Wabash Ave..

Said Planter(s) at North Wabash Avenue measure(s):

Two (2) at two point eight three (2.83) feet in length, and three (3) feet in width for a total of sixteen point nine eight (16.98) square feet.

Grantee must allow the required clear and unobstructed space for pedestrian passage at all times per rules and regulations approved by the Department of Transportation.

The location of said privilege shall be as shown on prints kept on file with the Department of Business Affairs and Consumer Protection and the Office of the City Clerk.

Said privilege shall be constructed in accordance with plans and specifications approved by the Department of Planning and Development and Department of Transportation (Division of Project Development).

This grant of privilege in the public way shall be subject to the provisions of Section 10-28-015 and all other required provisions of the Municipal Code of Chicago.


The grantee shall pay to the City of Chicago as compensation for the privilege #1106758 herein granted the sum of zero (\$0.00) per annum in advance.


A 25% penalty will be added for payments received after due date.

The permit holder agrees to hold the City of Chicago harmless for any damage, relocation or replacement costs associated with damage, relocation or removal of private property caused by the City performing work in the public way.



Authority herein given and granted for a period of five (5) years from and after Date of Passage.

Alderman

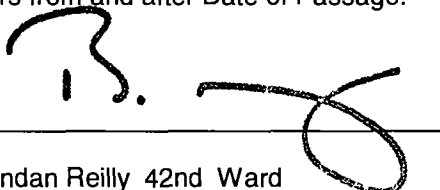
Brendan Reilly 42nd Ward

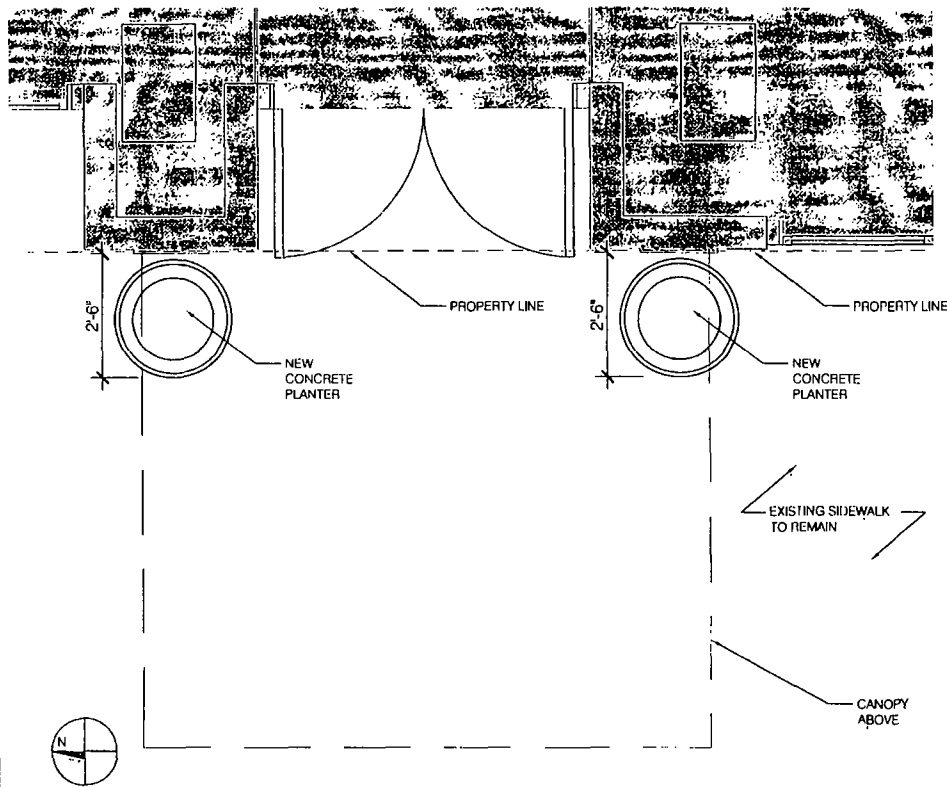

1 PLANTER PLAN

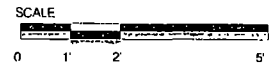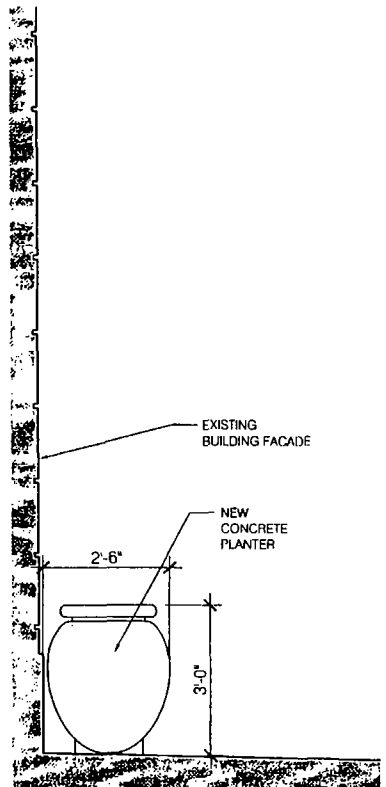

2 PLANTER ELEVATION

VOA	VOA ASSOCIATES, INC. Architectural/Planning/Interior Design 224 South Michigan Avenue #1400 Chicago, Illinois 60604 PH: (312)554-1400 FAX: (312)554-1412	THE BERNARDIN 747 NORTH WABASH AVE. CHICAGO, IL 60611
		PLANTER PLAN AND ELEVATION

SCALE: 3/8" = 1'-0"	DRAWN BY: MT	SHEET: ASK-5
DATE: 2.7.13	CHECKED BY: AM	



City of Chicago



O2013-4765

Office of the City Clerk

Document Tracking Sheet

Meeting Date:	6/5/2013
Sponsor(s):	Reilly, Brendan (42)
Type:	Ordinance
Title:	Grant(s) of privilege in public way for Billy Goat Tavern & Grill
Committee(s) Assignment:	Committee on Transportation and Public Way

ORDINANCE

Billy Goat Taven & Grill

Acct. No. 245758 - 1

Permit No. 1105536

Be It Ordained by the City Council of the City of Chicago:

SECTION 1. Permission and authority are hereby given and granted to Billy Goat Taven & Grill, upon the terms and subject to the conditions of this ordinance to maintain and use one (1) sign(s) projecting over the public right-of-way attached to its premises known as 430 N. Michigan Ave..

Said sign structure(s) measures as follows; along on bridge between Hubbard & Michigan Ave:
One (1) at fifty (50) feet in length, two (2) feet in height and eighteen (18) feet above grade level.

The location of said privilege shall be as shown on prints kept on file with the Department of Business Affairs and Consumer Protection and the Office of the City Clerk.

Said privilege shall be constructed in accordance with plans and specifications approved by the Department of Transportation (Division of Project Development) and Zoning Department - Signs.

This grant of privilege in the public way shall be subject to the provisions of Section 10-28-015 and all other required provisions of the Municipal Code of Chicago.


The grantee shall pay to the City of Chicago as compensation for the privilege #1105536 herein granted the sum of three hundred (\$300.00) per annum in advance.

A 25% penalty will be added for payments received after due date.

The permit holder agrees to hold the City of Chicago harmless for any damage, relocation or replacement costs associated with damage, relocation or removal of private property caused by the City performing work in the public way.

Authority herein given and granted for a period of five (5) years from and after Date of Passage.

Alderman

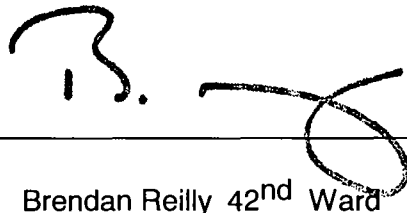
Brendan Reilly 42nd Ward

By signing the Customer Acceptance on this print, I understand that I am accepting all aspects of this drawing. This includes artwork, specifications, dimensions, scaling, and all other representations herein. I also understand that color reproductions on this print are approximate, and may not match manufacturer's artwork exactly.

CUSTOMER ACCEPTANCE SIGNATURE

DATE

IF REQUIRED: Landlord Acceptance SIGNATURE

DATE

LSO

SALES INITIALS

DATE

Landmark
Sign
group

7824 Industrial Avenue
Chesterton, IN 46304
phone 219 782 8577
fax 219 782 4259
www.landmarksign.com

PRINTED BY

LY-7547-1

LARRY YURKO

LSO SALES REPRESENTATIVE

02.23.07

DATE

BILLY GOAT

TAVERN & GRILL

CLIENT NAME

HUBBARD & MICH. AVE.

CHICAGO, IL

JOB LOCATION

1/4" = 1'-0"

SCALE

DRAWN BY

DATE

REVISIONS

1

2

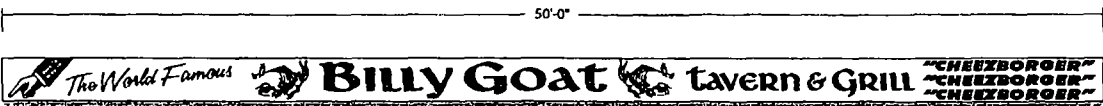

Front View 1/4" = 1'-0"

▶ ONE SINGLE FACE NON-ILLUMINATED BANNER/ MOUNTED FLUSH TO CONCRETE OVERPASS WITH TAPCONS & WASHERS

○ BKGD = PANAFLEX BANNER MAT'L.
COPY & GRAPHICS = 220-63 GERANIUM RED & BLACK VINYL



EAST ELEVATION - HUBBARD & MICHIGAN AVE.

THIS DRAWING IS THE PROPERTY OF
LANDMARK SIGN GROUP, INC.
REPRODUCTION OR COPIING OF THIS DRAWING
WITHOUT THE EXPRESS WRITTEN CONSENT OF
LANDMARK SIGN GROUP, INC.
AN AGREEMENT OF UP TO \$5,000.00 WILL BE PAID
FOR EACH VIOLATION OF THIS DRAWING



City of Chicago



O2013-4767

Office of the City Clerk

Document Tracking Sheet

Meeting Date:	6/5/2013
Sponsor(s):	Reilly, Brendan (42)
Type:	Ordinance
Title:	Grant(s) of privilege in public way for Fleming's Prime Steakhouse & Winebar - beam
Committee(s) Assignment:	Committee on Transportation and Public Way

ORDINANCE
FLEMING'S PRIME STEAKHOUSE & WINEBAR
Acct. No. 324758 - 1
Permit No. 1105974

Be It Ordained by the City Council of the City of Chicago:

SECTION 1. Permission and authority are hereby given and granted to FLEMING'S PRIME STEAKHOUSE & WINEBAR, upon the terms and subject to the conditions of this ordinance to maintain and use, as now constructed, one (1) I Beam(s) on the public right-of-way adjacent to its premises known as 25 E. Ohio St..

Said I Beam(s) at E. Ohio measure(s):

One (1) at thirteen point six (13.6) feet in length, and two (2) feet in width for a total of twenty-seven point two (27.2) square feet.

The location of said privilege shall be as shown on prints kept on file with the Department of Business Affairs and Consumer Protection and the Office of the City Clerk.

Said privilege shall be constructed in accordance with plans and specifications approved by the Department of Transportation (Office of Underground Coordination).

This grant of privilege in the public way shall be subject to the provisions of Section 10-28-015 and all other required provisions of the Municipal Code of Chicago.

The grantee shall pay to the City of Chicago as compensation for the privilege #1105974 herein granted the sum of four hundred (\$400.00) per annum in advance.

A 25% penalty will be added for payments received after due date.



The permit holder agrees to hold the City of Chicago harmless for any damage, relocation or replacement costs associated with damage, relocation or removal of private property caused by the City performing work in the public way.

Authority herein given and granted for a period of five (5) years from and after 03/12/2013.

Alderman _____

Brendan Reilly 42nd Ward

(Page 2 of 2) - The image is too large for the printed page!

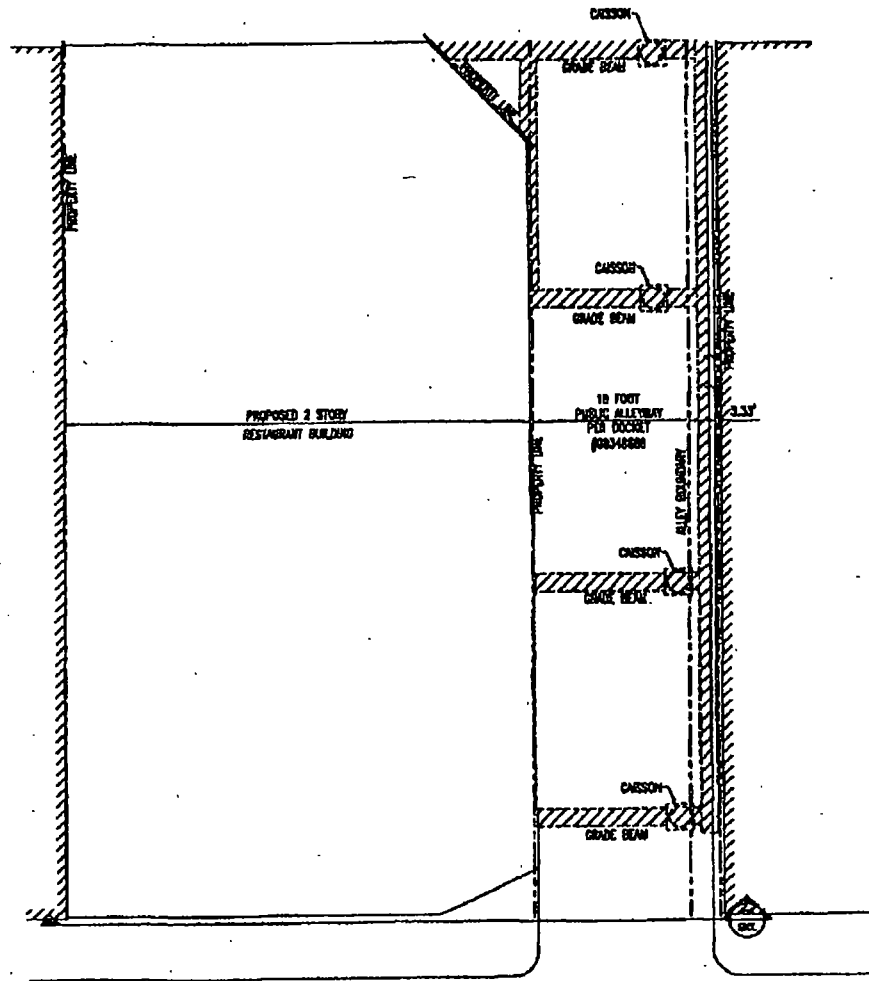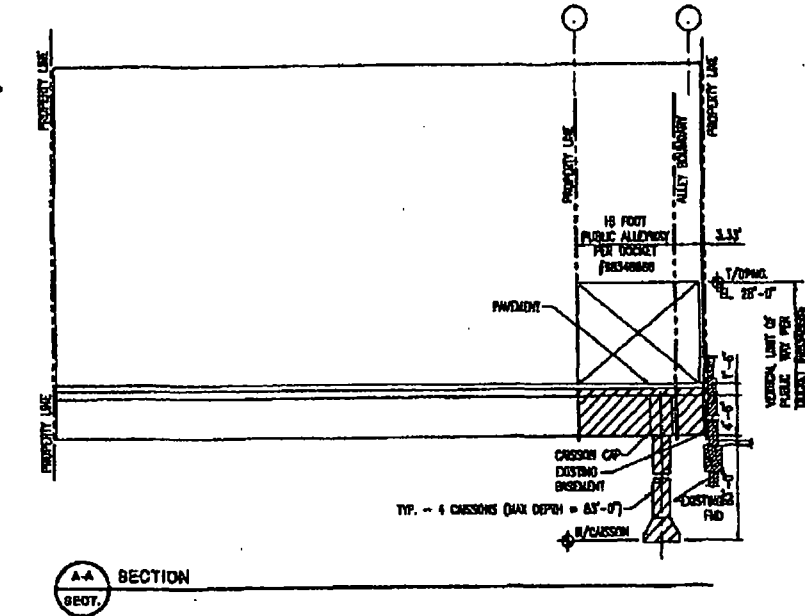



City of Chicago



O2013-4771

Office of the City Clerk

Document Tracking Sheet

Meeting Date:	6/5/2013
Sponsor(s):	Reilly, Brendan (42)
Type:	Ordinance
Title:	Grant(s) of privilege in public way for Fleming's Prime Steakhouse & Winebar - grease separators
Committee(s) Assignment:	Committee on Transportation and Public Way

ORDINANCE
FLEMING'S PRIME STEAKHOUSE & WINEBAR
Acct. No. 324758 - 1
Permit No. 1105978

Be It Ordained by the City Council of the City of Chicago:

SECTION 1. Permission and authority are hereby given and granted to FLEMING'S PRIME STEAKHOUSE & WINEBAR, upon the terms and subject to the conditions of this ordinance to maintain and use, as now constructed, two (2) Grease Separator(s) under the public right-of-way adjacent to its premises known as 25 E. Ohio St..

Said Grease Separator(s) at E. Ohio measure(s):

Two (2) at ten (10) feet in length, and five (5) feet in width for a total of one hundred (100) square feet.

The location of said privilege shall be as shown on prints kept on file with the Department of Business Affairs and Consumer Protection and the Office of the City Clerk.

Said privilege shall be constructed in accordance with plans and specifications approved by the Department of Transportation (Division of Project Development), Department of Transportation (Office of Underground Coordination), and Department of Water Management.

This grant of privilege in the public way shall be subject to the provisions of Section 10-28-015 and all other required provisions of the Municipal Code of Chicago.

The grantee shall pay to the City of Chicago as compensation for the privilege #1105978 herein granted the sum of eight hundred (\$800.00) per annum in advance.

A 25% penalty will be added for payments received after due date.


The permit holder agrees to hold the City of Chicago harmless for any damage, relocation or replacement costs associated with damage, relocation or removal of private property caused by the City performing work in the public way.

Authority herein given and granted for a period of five (5) years from and after 02/06/2013.

Alderman _____

Brendan Reilly 42nd Ward

(Page 2 of 2) - The image is too large for the printed page!

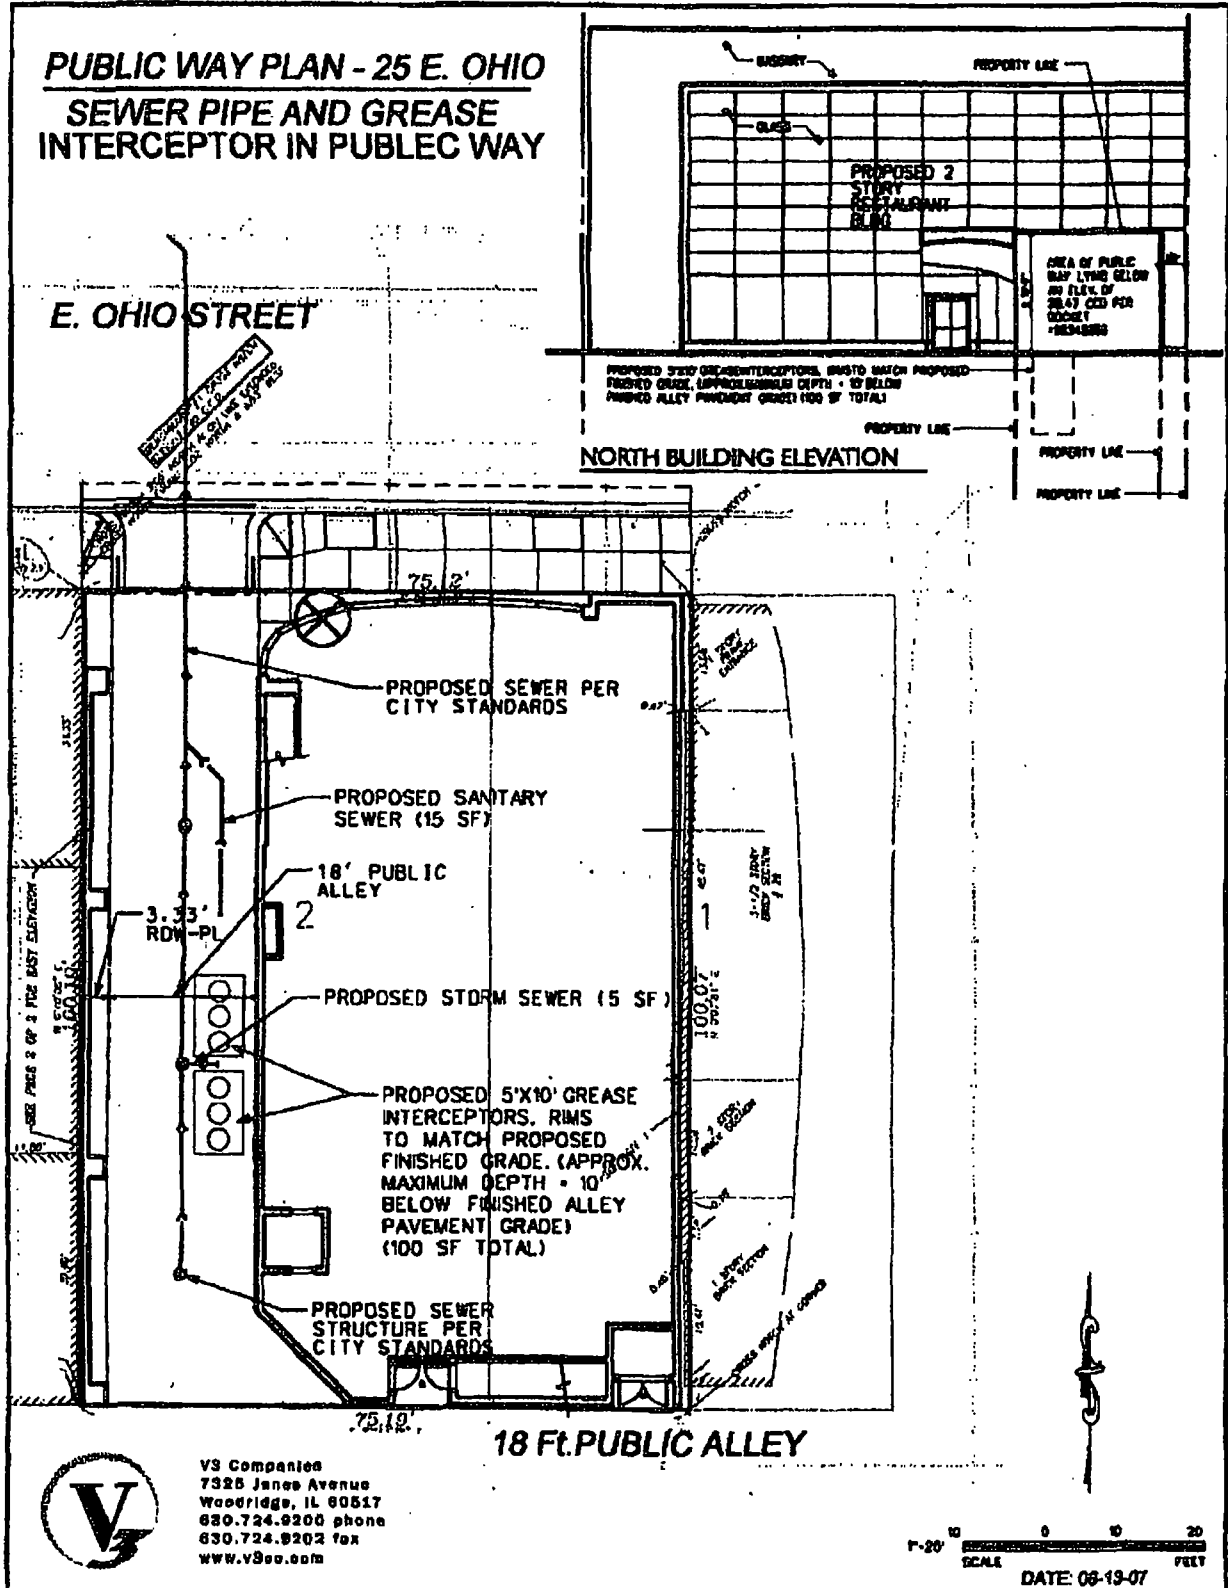



City of Chicago



O2013-4772

Office of the City Clerk

Document Tracking Sheet

Meeting Date:	6/5/2013
Sponsor(s):	Reilly, Brendan (42)
Type:	Ordinance
Title:	Grant(s) of privilege in public way for Tavern On Rush
Committee(s) Assignment:	Committee on Transportation and Public Way

ORDINANCE
TAVERN ON RUSH
Acct. No. 64797 - 2
Permit No. 1105389

Be It Ordained by the City Council of the City of Chicago:

SECTION 1. Permission and authority are hereby given and granted to TAVERN ON RUSH, upon the terms and subject to the conditions of this ordinance to maintain and use, as now constructed, two (2) roof Cornice(s) projecting over the public right-of-way adjacent to its premises known as 1031 N. Rush St..

Roof Cornice at N. Rush Street measure(s):

One (1) at two hundred eight (208) feet in length, and one (1) foot in width for a total of two hundred eight (208) square feet. Existing roof cornice is approximately thirty-four (34) feet above grade level.

Roof Cornice(s) at E. Bellevue Place measure(s):

One (1) at five hundred twenty (52) feet in length, and one (1) foot in width for a total of five hundred twenty (52) square feet. Existing roof cornice is approximately twenty-six (26) feet above grade level.

The location of said privilege shall be as shown on prints kept on file with the Department of Business Affairs and Consumer Protection and the Office of the City Clerk.

Said privilege shall be constructed in accordance with plans and specifications approved by the Department of Transportation (Division of Project Development).

This grant of privilege in the public way shall be subject to the provisions of Section 10-28-015 and all other required provisions of the Municipal Code of Chicago.


The grantee shall pay to the City of Chicago as compensation for the privilege #1105389 herein granted the sum of eight hundred (\$800.00) per annum in advance.

A 25% penalty will be added for payments received after due date.


The permit holder agrees to hold the City of Chicago harmless for any damage, relocation or replacement costs associated with damage, relocation or removal of private property caused by the City performing work in the public way.

Authority herein given and granted for a period of five (5) years from and after 02/05/2013.

Alderman

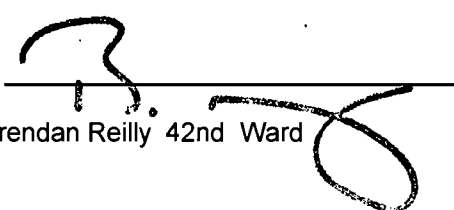
Brendan Reilly 42nd Ward

\\1758-hc\REV-04\2NDFLR Fri Dec 05 15:39:45 1997 KNAUER, INC

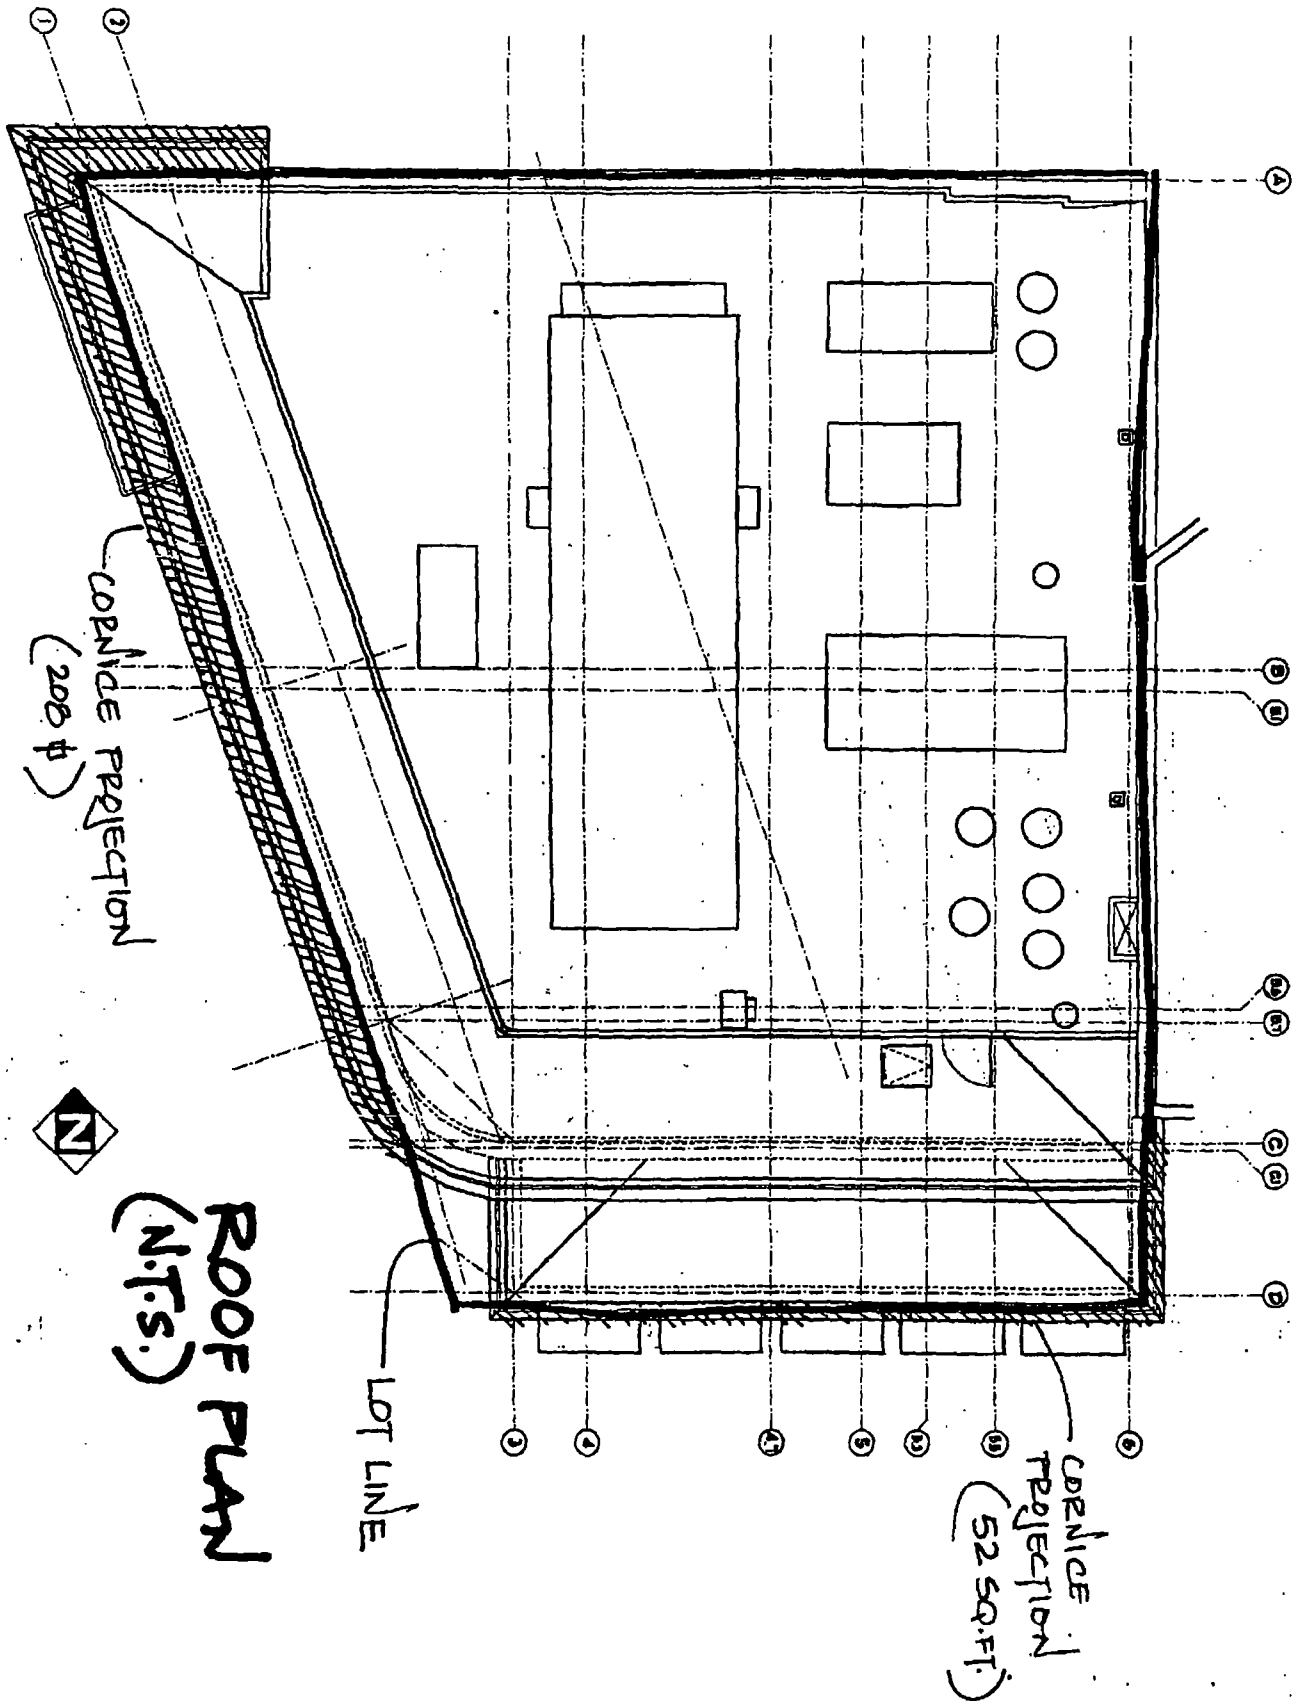



City of Chicago



O2013-4776

Office of the City Clerk Document Tracking Sheet

Meeting Date:	6/5/2013
Sponsor(s):	Reilly, Brendan (42)
Type:	Ordinance
Title:	Grant(s) of privilege in public way for Macerich Management - airway vault
Committee(s) Assignment:	Committee on Transportation and Public Way

ORDINANCE
MACERICH MANAGEMENT
Acct. No. 88361 - 1
Permit No. 1105906

Be It Ordained by the City Council of the City of Chicago:

SECTION 1. Permission and authority are hereby given and granted to MACERICH MANAGEMENT, upon the terms and subject to the conditions of this ordinance to maintain and use, as now constructed, three (3) ComEd Airway Vault(s) under the public right-of-way adjacent to its premises known as 43 E. Ohio St..

Existing Airway Vault at N. Wabash Avenue measure(s):

One (1) at forty-two (42) feet in length, and five (5) feet in width for a total of two hundred ten (210) square feet.

Existing Airway Vaults at N. Rush Street measure(s):

One (1) at thirty-eight (38) feet in length, and ten (10) feet in width for a total of three hundred eighty (380) square feet.

One (1) at four point two five (4.25) feet in length, and three (3) feet in width for a total of twelve point seven five (12.75) square feet.

The location of said privilege shall be as shown on prints kept on file with the Department of Business Affairs and Consumer Protection and the Office of the City Clerk.

Said privilege shall be constructed in accordance with plans and specifications approved by the Department of Transportation (Office of Underground Coordination).


This grant of privilege in the public way shall be subject to the provisions of Section 10-28-015 and all other required provisions of the Municipal Code of Chicago.


The grantee shall pay to the City of Chicago as compensation for the privilege #1105906 herein granted the sum of one thousand five hundred four (\$1,504.00) per annum in advance.

A 25% penalty will be added for payments received after due date.


The permit holder agrees to hold the City of Chicago harmless for any damage, relocation or replacement costs associated with damage, relocation or removal of private property caused by the City performing work in the public way.

Authority herein given and granted for a period of five (5) years from and after 04/01/2013.

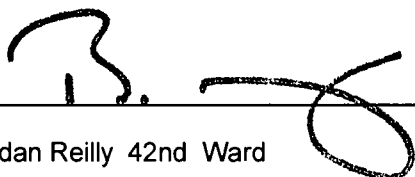Alderman 
Brendan Reilly 42nd Ward

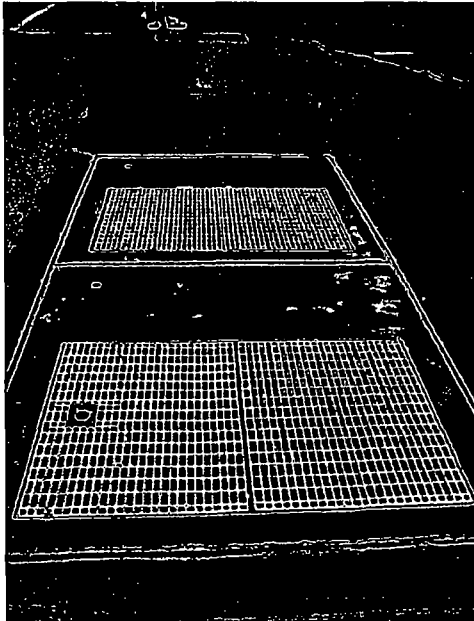

3B

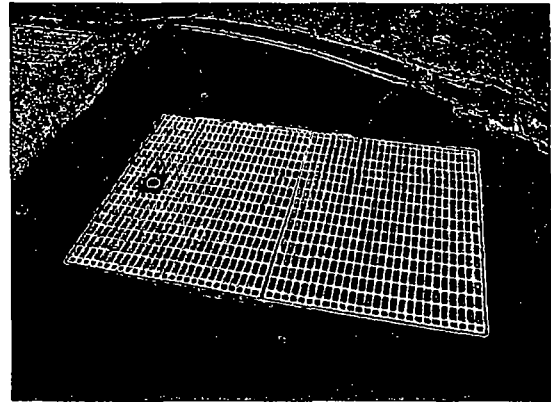

3C

RIGHT OF WAY USE - PERMIT RENEWAL
BLOCK 120

OBJECTS BEYOND PROPERTY LINE - AIRWAY 3B & 3C

JULY 18, 2008

16

 **MACERICH** CHICAGO, IL

PEAPC 32610.01

Perkins Eastman•Belluschi Consulting
A STRATEGIC ALLIANCE



City of Chicago



O2013-4781

Office of the City Clerk

Document Tracking Sheet

Meeting Date:	6/5/2013
Sponsor(s):	Reilly, Brendan (42)
Type:	Ordinance
Title:	Grant(s) of privilege in public way for Macerich Management - planters
Committee(s) Assignment:	Committee on Transportation and Public Way

ORDINANCE
MACERICH MANAGEMENT
Acct. No. 88361 - 1
Permit No. 1105728

Be It Ordained by the City Council of the City of Chicago:

SECTION 1. Permission and authority are hereby given and granted to MACERICH MANAGEMENT, upon the terms and subject to the conditions of this ordinance to maintain and use, as now constructed, twenty (20) Planter(s) on the public right-of-way for beautification purposes adjacent to its premises known as 43 E. Ohio St..

Said Planter(s) at Grand Avenue measure(s):

Seven (7) at four (4) feet in length, and four (4) feet in width for a total of one hundred twelve (112) square feet.

Said Planter(s) at Wabash Avenue measure(s):

Seven (7) at four (4) feet in length, and four (4) feet in width for a total of one hundred twelve (112) square feet.

Said Planter(s) at Ohio Street measure(s):

Three (3) at four (4) feet in length, and four (4) feet in width for a total of forty-eight (48) square feet.

Said Planter(s) at Rush Street measure(s):

Three (3) at four (4) feet in length, and four (4) feet in width for a total of forty-eight (48) square feet.

Grantee must allow the required clear and unobstructed space for pedestrian passage at all times per rules and regulations approved by the Department of Transportation.

The location of said privilege shall be as shown on prints kept on file with the Department of Business Affairs and Consumer Protection and the Office of the City Clerk.

Said privilege shall be constructed in accordance with plans and specifications approved by the Department of Planning and Development and Department of Transportation (Division of Project Development).


This grant of privilege in the public way shall be subject to the provisions of Section 10-28-015 and all other required provisions of the Municipal Code of Chicago.

The grantee shall pay to the City of Chicago as compensation for the privilege #1105728 herein granted the sum of zero (\$0.00) per annum in advance.


A 25% penalty will be added for payments received after due date.

The permit holder agrees to hold the City of Chicago harmless for any damage, relocation or replacement costs associated with damage, relocation or removal of private property caused by the City performing work in the public way.

Authority herein given and granted for a period of five (5) years from and after 04/02/2013.

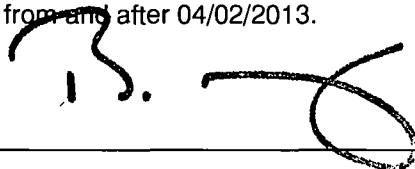Alderman 

Brendan Reilly 42nd Ward

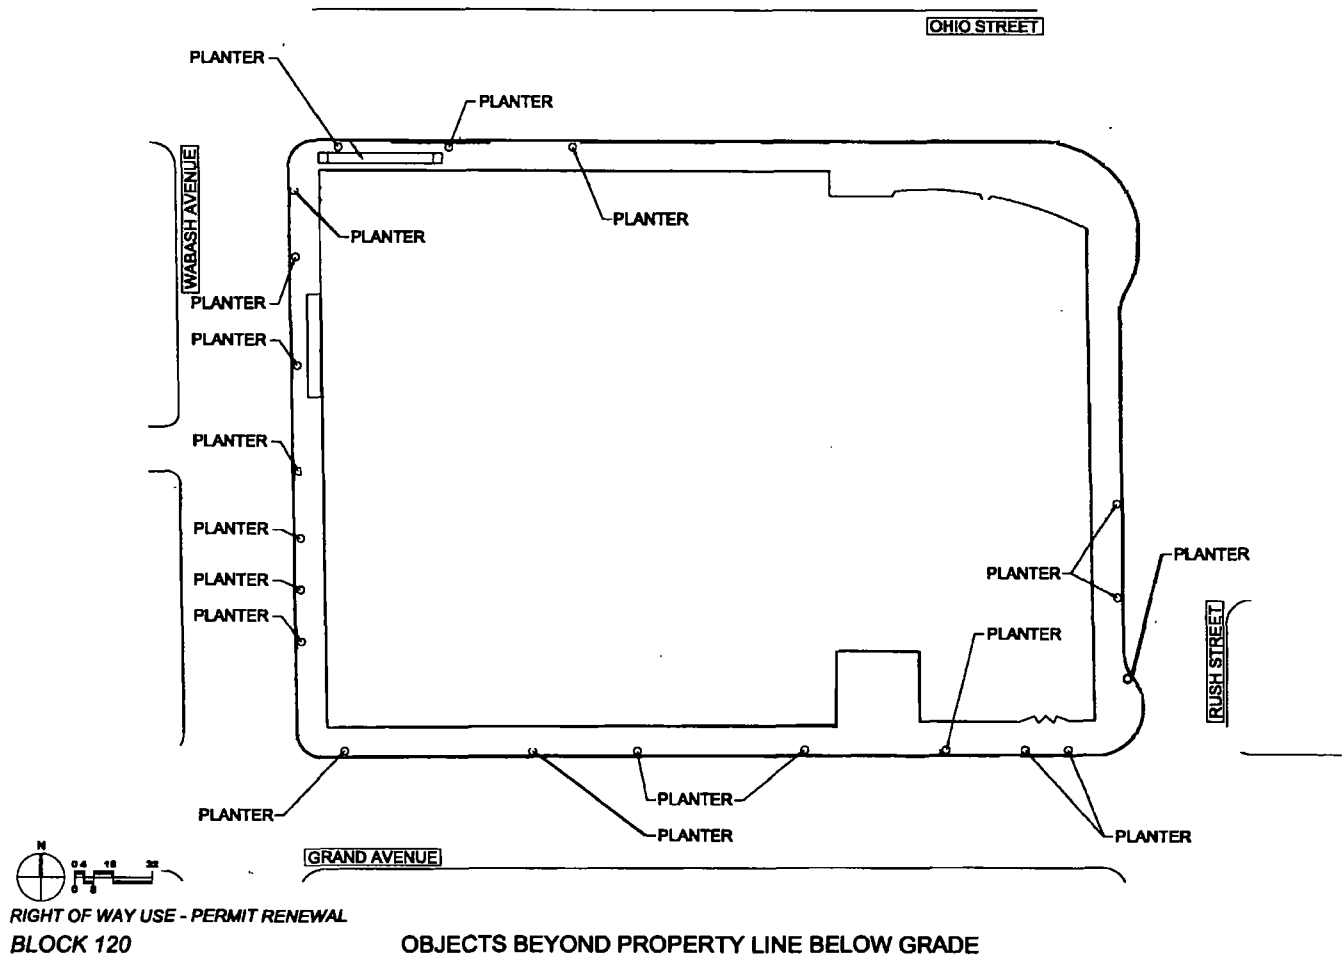



City of Chicago



O2013-4786

Office of the City Clerk Document Tracking Sheet

Meeting Date:	6/5/2013
Sponsor(s):	Reilly, Brendan (42)
Type:	Ordinance
Title:	Grant(s) of privilege in public way for 25 East Washington Associates, LP
Committee(s) Assignment:	Committee on Transportation and Public Way

ORDINANCE
25 EAST WASHINGTON ASSOCIATES, L.P.
Acct. No. 44002 - 1
Permit No. 1106739

Be It Ordained by the City Council of the City of Chicago:

SECTION 1. Permission and authority are hereby given and granted to 25 EAST WASHINGTON ASSOCIATES, L.P., upon the terms and subject to the conditions of this ordinance to maintain and use, as now constructed, two (2) Banner(s) projecting over the public right-of-way adjacent to its premises known as 25 E. Washington St..

Said Banner(s) at E. Washington Street measure(s):

Two (2) at two point six seven (2.67) feet in length, and seven point six seven (7.67) feet in width for a total of forty point nine six (40.96) square feet.

The location of said privilege shall be as shown on prints kept on file with the Department of Business Affairs and Consumer Protection and the Office of the City Clerk.

Said privilege shall be constructed in accordance with plans and specifications approved by the Zoning Department - Signs.


This grant of privilege in the public way shall be subject to the provisions of Section 10-28-015 and all other required provisions of the Municipal Code of Chicago.

The grantee shall pay to the City of Chicago as compensation for the privilege #1106739 herein granted the sum of one hundred fifty (\$150.00) per annum in advance.

A 25% penalty will be added for payments received after due date.

The permit holder agrees to hold the City of Chicago harmless for any damage, relocation or replacement costs associated with damage, relocation or removal of private property caused by the City performing work in the public way.

Authority herein given and granted for a period of five (5) years from and after 06/11/2013.

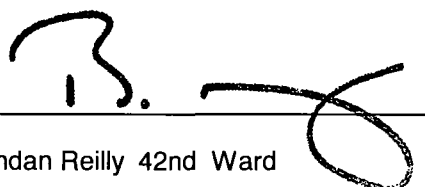Alderman 
Brendan Reilly 42nd Ward





City of Chicago



O2013-4788

Office of the City Clerk

Document Tracking Sheet

Meeting Date:	6/5/2013
Sponsor(s):	Reilly, Brendan (42)
Type:	Ordinance
Title:	Grant(s) of privilege in public way for Chicago Marriott Downtown
Committee(s) Assignment:	Committee on Transportation and Public Way

ORDINANCE
CHICAGO MARRIOTT DOWNTOWN
Acct. No. 4154 - 2
Permit No. 1106563

Be It Ordained by the City Council of the City of Chicago:

SECTION 1. Permission and authority are hereby given and granted to CHICAGO MARRIOTT DOWNTOWN, upon the terms and subject to the conditions of this ordinance to maintain and use, as now constructed, six (6) Light Fixture(s) projecting over the public right-of-way adjacent to its premises known as 540 N. Michigan Ave..

Said Light Fixture(s) at N. Rush Street measure(s):

Six (6) at one point four one (1.41) foot in length, one point one six (1.16) foot in width and three point six six (3.66) feet above grade level.

The location of said privilege shall be as shown on prints kept on file with the Department of Business Affairs and Consumer Protection and the Office of the City Clerk.

Said privilege shall be constructed in accordance with plans and specifications approved by the Department of Transportation (Division of Project Development).

This grant of privilege in the public way shall be subject to the provisions of Section 10-28-015 and all other required provisions of the Municipal Code of Chicago.

The grantee shall pay to the City of Chicago as compensation for the privilege #1106563 herein granted the sum of one hundred (\$100.00) per annum in advance.


A 25% penalty will be added for payments received after due date.

The permit holder agrees to hold the City of Chicago harmless for any damage, relocation or replacement costs associated with damage, relocation or removal of private property caused by the City performing work in the public way.

Authority herein given and granted for a period of five (5) years from and after 02/05/2013.

Alderman _____

Brendan Reilly 42nd Ward

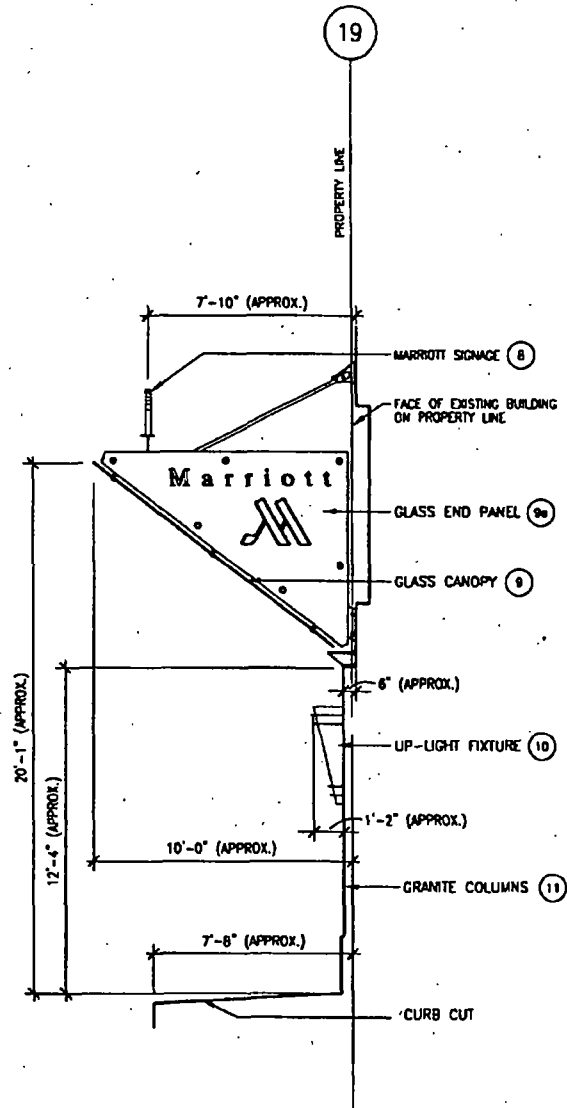

CC SECTION @ RUSH STREET CANOPY
SHOULD NOT BE ENLARGED

Exhibit C (Page 3 of 3) 531-551 N. Rush Street

PROPERTY LINE CONDITIONS
NOT TO SCALE

THE JOHN BUCK COMPANY

CHICAGO MARRIOTT HOTEL
LOBBY RENOVATION

DE STEFANO + PARTNERS
DECEMBER 30, 1997 ASK 278



City of Chicago



O2013-4794

Office of the City Clerk

Document Tracking Sheet

Meeting Date:	6/5/2013
Sponsor(s):	Reilly, Brendan (42)
Type:	Ordinance
Title:	Grant(s) of privilege in public way for J.H. Thompson House LLC - planters
Committee(s) Assignment:	Committee on Transportation and Public Way

ORDINANCE
J.H. THOMPSON HOUSE LLC
Acct. No. 376568 - 1
Permit No. 1104984

Be It Ordained by the City Council of the City of Chicago:

SECTION 1. Permission and authority are hereby given and granted to J.H. THOMPSON HOUSE LLC, upon the terms and subject to the conditions of this ordinance to construct, install, maintain and use three (3) Planter Railling(s) on the public right-of-way for beautification purposes adjacent to its premises known as 915 N. Dearborn St..

Said Planter Railling(s) at N. Dearborn Street measure(s):

One (1) at forty-three point five (43.5) feet in length, and point two five (.25) feet in width for a total of ten point eight eight (10.88) square feet.

One (1) at thirty-five point seven five (35.75) feet in length, and point two five (.25) feet in width for a total of eight point nine four (8.94) square feet.

One (1) at fifty-six point two five (56.25) feet in length, and point two five (.25) feet in width for a total of fourteen point zero six (14.06) square feet.

Grantee must allow the required clear and unobstructed space for pedestrian passage at all times per rules and regulations approved by the Department of Transportation.

The location of said privilege shall be as shown on prints kept on file with the Department of Business Affairs and Consumer Protection and the Office of the City Clerk.

Said privilege shall be constructed in accordance with plans and specifications approved by the Department of Planning and Development and Department of Transportation (Division of Project Development).

This grant of privilege in the public way shall be subject to the provisions of Section 10-28-015 and all other required provisions of the Municipal Code of Chicago.

The grantee shall pay to the City of Chicago as compensation for the privilege #1104984 herein granted the sum of zero (\$0.00) per annum in advance.


A 25% penalty will be added for payments received after due date.

The permit holder agrees to hold the City of Chicago harmless for any damage, relocation or replacement costs associated with damage, relocation or removal of private property caused by the City performing work in the public way.

Authority herein given and granted for a period of five (5) years from and after Date of Passage.

Alderman _____

Brendan Reilly 42nd Ward

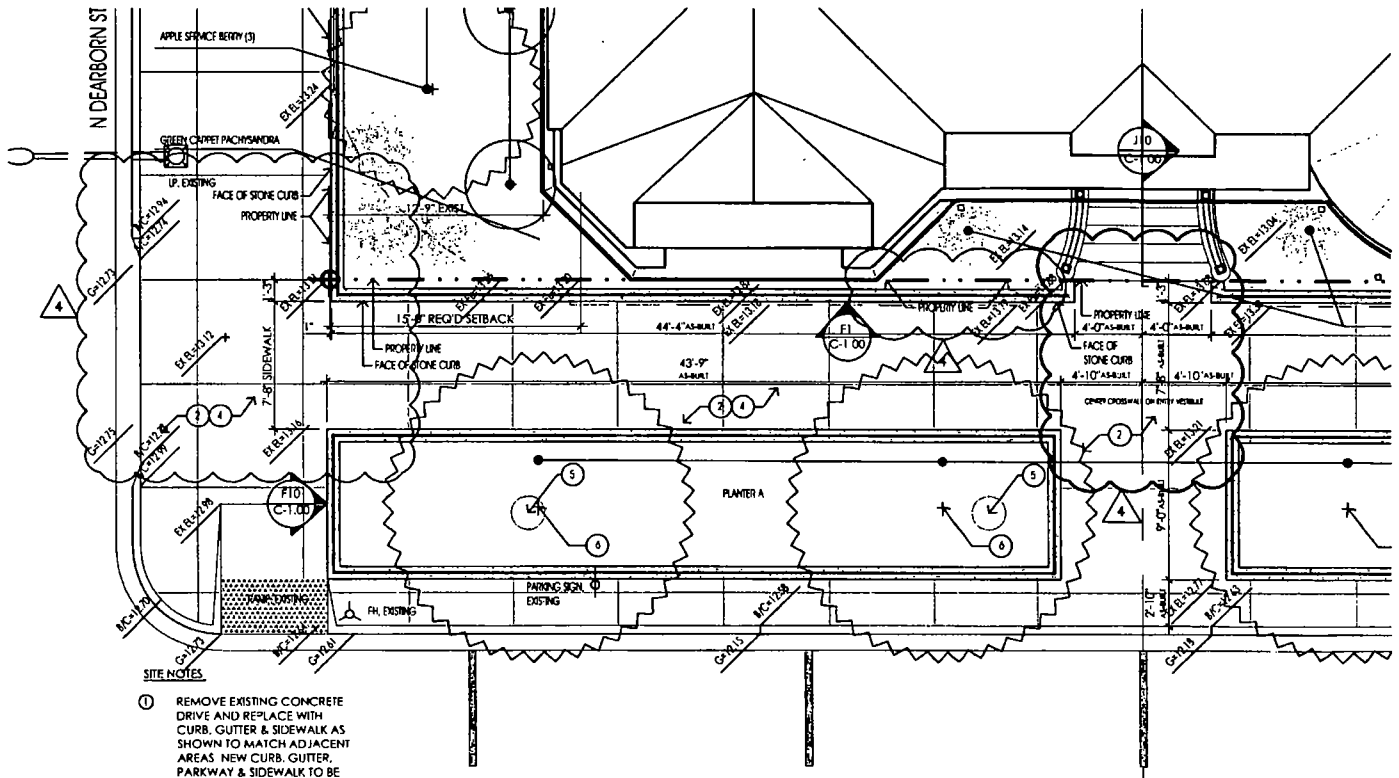


SITE NOTES

- ① REMOVE EXISTING CONCRETE DRIVE AND REPLACE WITH CURB, GUTTER & SIDEWALK AS SHOWN TO MATCH ADJACENT AREAS. NEW CURB, GUTTER, PARKWAY & SIDEWALK TO BE CONSTRUCTED TO CITY STDS. CONTRACTOR TO VERIFY LOCATIONS AND DEPTHS OF ALL UTILITIES ON SITE AND OFF SITE. CONNECTIONS WITH UTILITY COMPANIES AND ACQUIRE PERMITS REQUIRED PRIOR TO DIGGING. CALL 1-800-892-0123 FOR SURVEY.
- ② ALL PROPERTY LINES AND BUILDINGS, BOTH EXISTING AND PROPOSED, ARE SHOWN ON THIS SITE PLAN.
- ③ REMOVE & RECONSTRUCT CONCRETE WALK TO CITY STDS. RETAIN E-W SURFACE DRAINAGE.
- ④ EXISTING 24" PARKWAY TREE TO BE REMOVED.
- ⑤ NEW PARKWAY TREE PER CITY STREETSCAPE STDS. TYP.

A1 SITE PLAN - WEST PARKWAY
SCALE: 1/8" = 1'-0"

I hereby certify that these plans were prepared by me or under my direct supervision and control and to the best of my knowledge comply with all applicable codes.

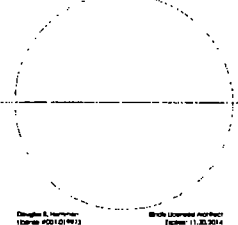

04 JAN 13
CDDT GGP REVW

ISSUE DATE: 06 JAN 13
SHEET NO.
C-0.10



**DREMONAS
RESIDENCE**
915 N DEARBORN
CHICAGO IL



City of Chicago



O2013-4795

Office of the City Clerk

Document Tracking Sheet

Meeting Date:	6/5/2013
Sponsor(s):	Reilly, Brendan (42)
Type:	Ordinance
Title:	Grant(s) of privilege in public way for J.H. Thompson House LLC - 915 N. Dearborn St
Committee(s) Assignment:	Committee on Transportation and Public Way

ORDINANCE
J.H. THOMPSON HOUSE LLC
Acct. No. 376568 - 1
Permit No. 1103411

Be It Ordained by the City Council of the City of Chicago:

SECTION 1. Permission and authority are hereby given and granted to J.H. THOMPSON HOUSE LLC, upon the terms and subject to the conditions of this ordinance to maintain and use, as now constructed, four (4) Planter(s) on the public right-of-way for beautification purposes adjacent to its premises known as 915 N. Dearborn St..

Said Planter(s) at Delaware street measure(s):

One (1) at fourteen point one seven (14.17) feet in length, and nine point five (9.5) feet in width for a total of one hundred thirty-four point six two (134.62) square feet.

One (1) at thirty-eight point six seven (38.67) feet in length, and nine point five (9.5) feet in width for a total of three hundred sixty-seven point three seven (367.37) square feet.

One (1) at thirty-five point five (35.5) feet in length, and nine point five (9.5) feet in width for a total of three hundred thirty-seven point two five (337.25) square feet.

One (1) at forty-five point six seven (45.67) feet in length, and nine point five (9.5) feet in width for a total of four hundred thirty-three point eight seven (433.87) square feet.

Grantee must allow the required clear and unobstructed space for pedestrian passage at all times per rules and regulations approved by the Department of Transportation.

The location of said privilege shall be as shown on prints kept on file with the Department of Business Affairs and Consumer Protection and the Office of the City Clerk.

Said privilege shall be constructed in accordance with plans and specifications approved by the Department of Planning and Development and Department of Transportation (Division of Project Development).

This grant of privilege in the public way shall be subject to the provisions of Section 10-28-015 and all other required provisions of the Municipal Code of Chicago.


The grantee shall pay to the City of Chicago as compensation for the privilege #1103411 herein granted the sum of zero (\$0.00) per annum in advance.


A 25% penalty will be added for payments received after due date.

The permit holder agrees to hold the City of Chicago harmless for any damage, relocation or replacement costs associated with damage, relocation or removal of private property caused by the City performing work in the public way.

Authority herein given and granted for a period of five (5) years from and after Date of Passage.

Alderman

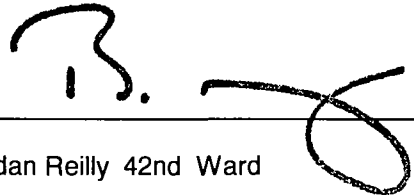
Brendan Reilly 42nd Ward

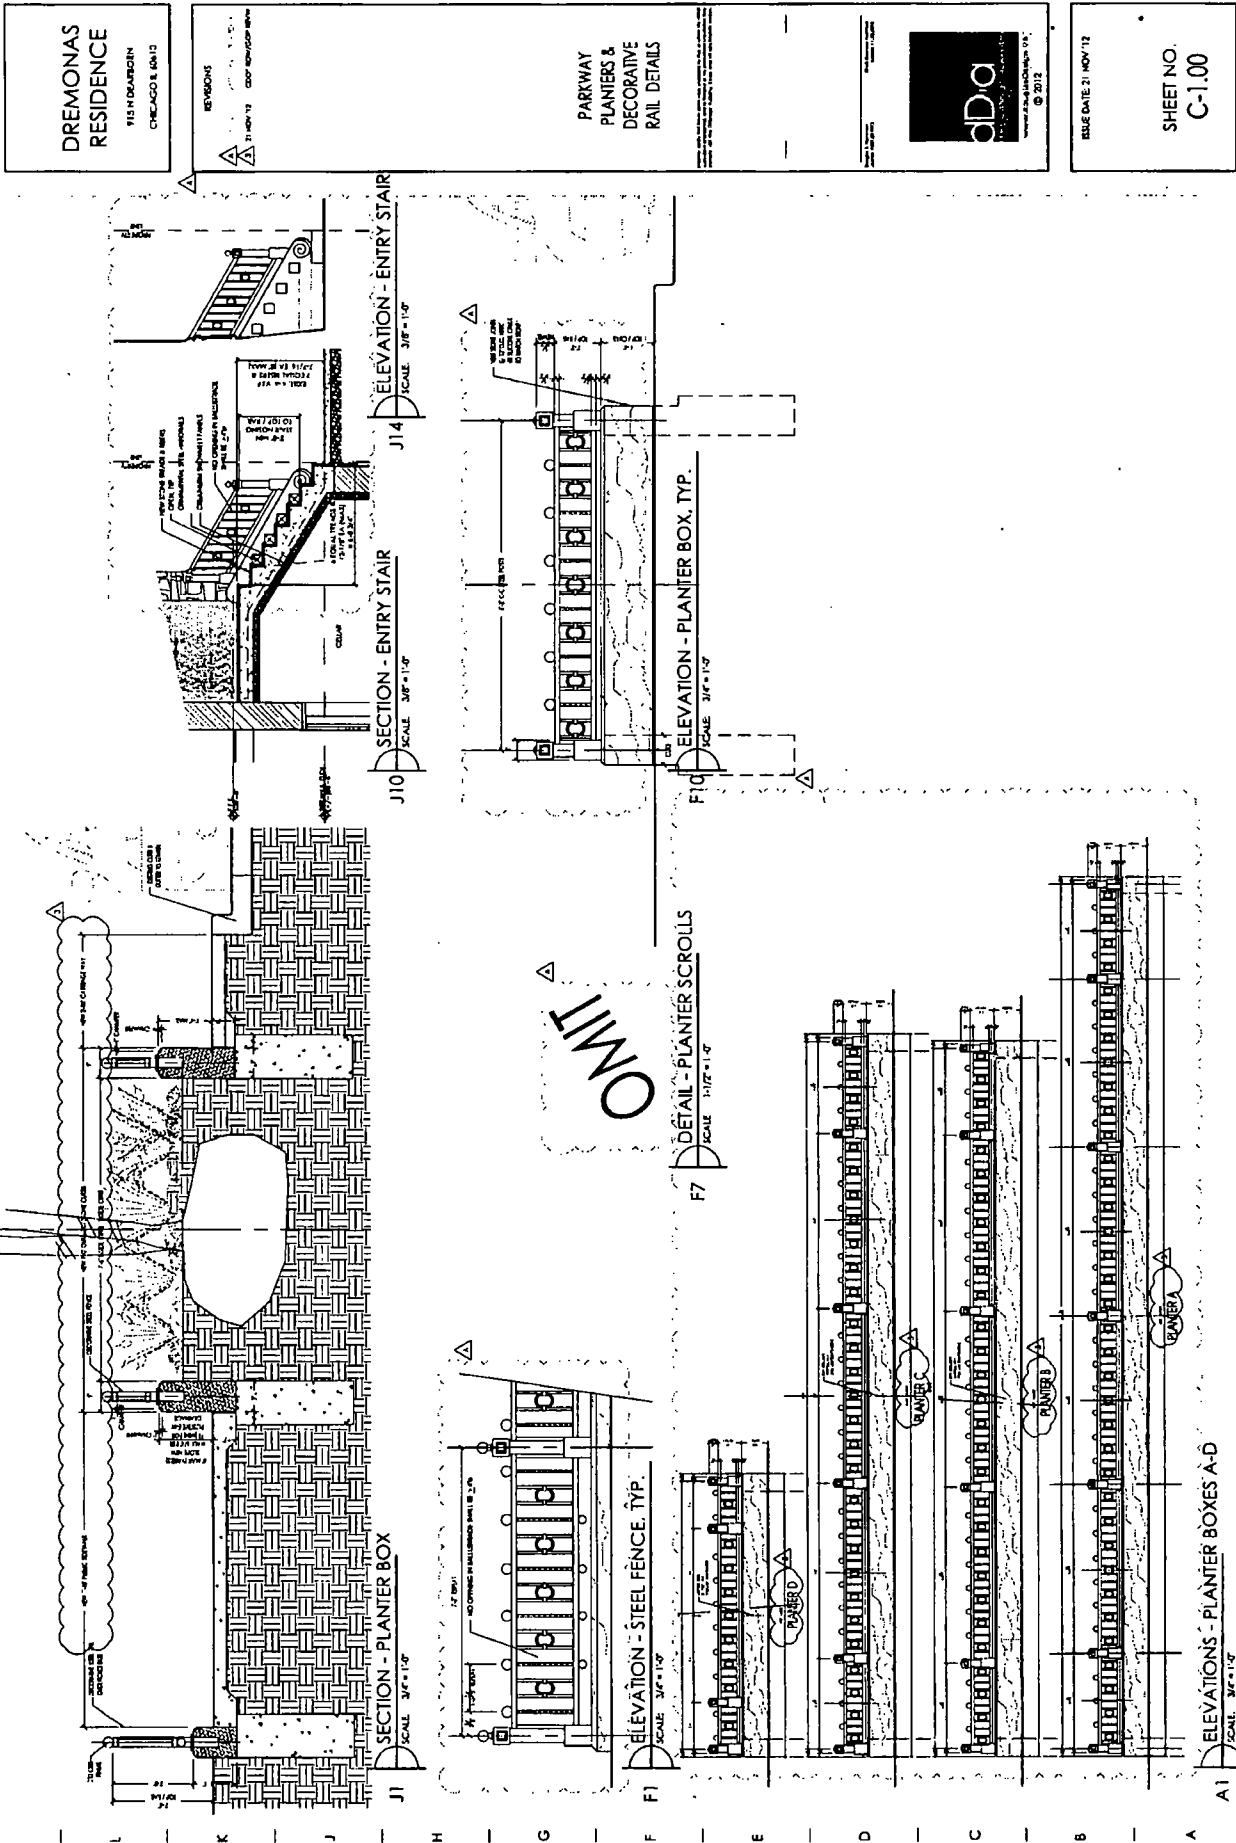



City of Chicago



O2013-4798

Office of the City Clerk

Document Tracking Sheet

Meeting Date:	6/5/2013
Sponsor(s):	Reilly, Brendan (42)
Type:	Ordinance
Title:	Grant(s) of privilege in public way for Green Door, The
Committee(s) Assignment:	Committee on Transportation and Public Way

ORDINANCE
THE GREEN DOOR
Acct. No. 203965 - 1
Permit No. 1106020

Be It Ordained by the City Council of the City of Chicago:

SECTION 1. Permission and authority are hereby given and granted to THE GREEN DOOR, upon the terms and subject to the conditions of this ordinance to maintain and use, as now constructed, one (1) Permanent Enclosure on the public right-of-way adjacent to its premises known as 678 N. Orleans St..

Said Permanent Enclosure at W. HURON STREET measure(s):

One (1) at forty-six (46) feet in length, and ten (10) feet in width for a total of four hundred sixty (460) square feet.

The location of said privilege shall be as shown on prints kept on file with the Department of Business Affairs and Consumer Protection and the Office of the City Clerk.

Said privilege shall be constructed in accordance with plans and specifications approved by the Department of Planning and Development and Department of Transportation (Division of Project Development).


This grant of privilege in the public way shall be subject to the provisions of Section 10-28-015 and all other required provisions of the Municipal Code of Chicago.

The grantee shall pay to the City of Chicago as compensation for the privilege #1106020 herein granted the sum of two thousand nine hundred twenty-eight (\$2,928.00) per annum in advance.

A 25% penalty will be added for payments received after due date.


The permit holder agrees to hold the City of Chicago harmless for any damage, relocation or replacement costs associated with damage, relocation or removal of private property caused by the City performing work in the public way.

Authority herein given and granted for a period of five (5) years from and after 02/25/2013.

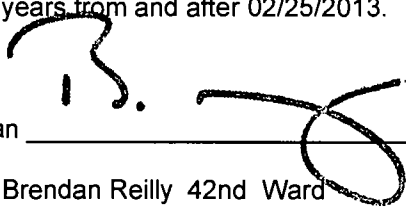Alderman 

Brendan Reilly 42nd Ward

HURON STREET

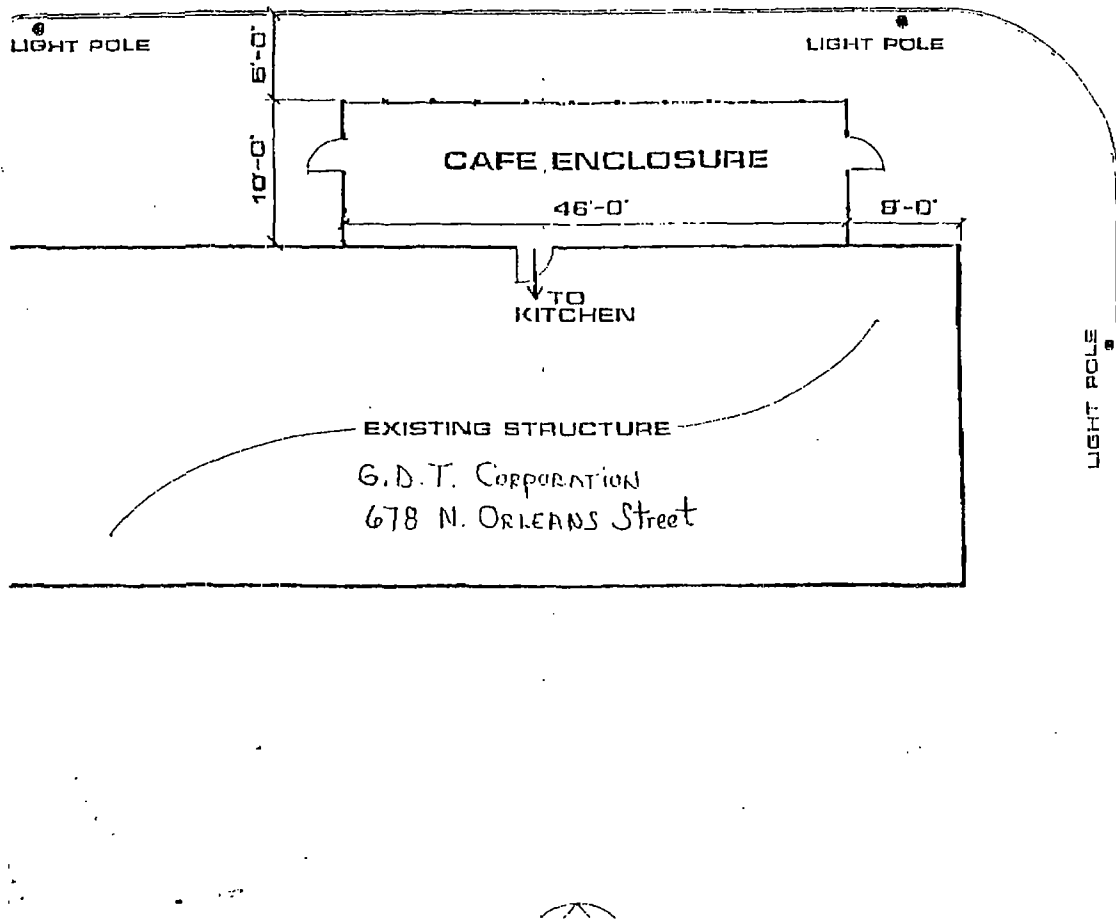

20' 0" R.A. 11. 1.1 9010

DEPT OF REC. INV

2008



City of Chicago



O2013-4800

Office of the City Clerk

Document Tracking Sheet

Meeting Date:

6/5/2013

Sponsor(s):

Reilly, Brendan (42)

Type:

Ordinance

Title:

Grant(s) of privilege in public way for Talbott Hotel, The

Committee(s) Assignment:

Committee on Transportation and Public Way

ORDINANCE
THE TALBOTT HOTEL
Acct. No. 285789 - 1
Permit No. 1106277

Be It Ordained by the City Council of the City of Chicago:

SECTION 1. Permission and authority are hereby given and granted to THE TALBOTT HOTEL, upon the terms and subject to the conditions of this ordinance to maintain and use, as now constructed, one (1) Handicap Ramp on the public right-of-way adjacent to its premises known as 20 E. Delaware Pl..

Said Handicap Ramp at EAST DELAWARE PLACE measure(s):

One (1) at ten point seven five (10.75) feet in length, and nine (9) feet in width for a total of ninety-six point seven five (96.75) square feet.

The location of said privilege shall be as shown on prints kept on file with the Department of Business Affairs and Consumer Protection and the Office of the City Clerk.

Said privilege shall be constructed in accordance with plans and specifications approved by the Department of Transportation (Division of Project Development) and Mayor's Office for People with Disabilities.

This grant of privilege in the public way shall be subject to the provisions of Section 10-28-015 and all other required provisions of the Municipal Code of Chicago.

The grantee shall pay to the City of Chicago as compensation for the privilege #1106277 herein granted the sum of two thousand fifty-three (\$2,053.00) per annum in advance.


A 25% penalty will be added for payments received after due date.

The permit holder agrees to hold the City of Chicago harmless for any damage, relocation or replacement costs associated with damage, relocation or removal of private property caused by the City performing work in the public way.

Authority herein given and granted for a period of five (5) years from and after 05/20/2013.

Alderman _____

Brendan Reilly 42nd Ward

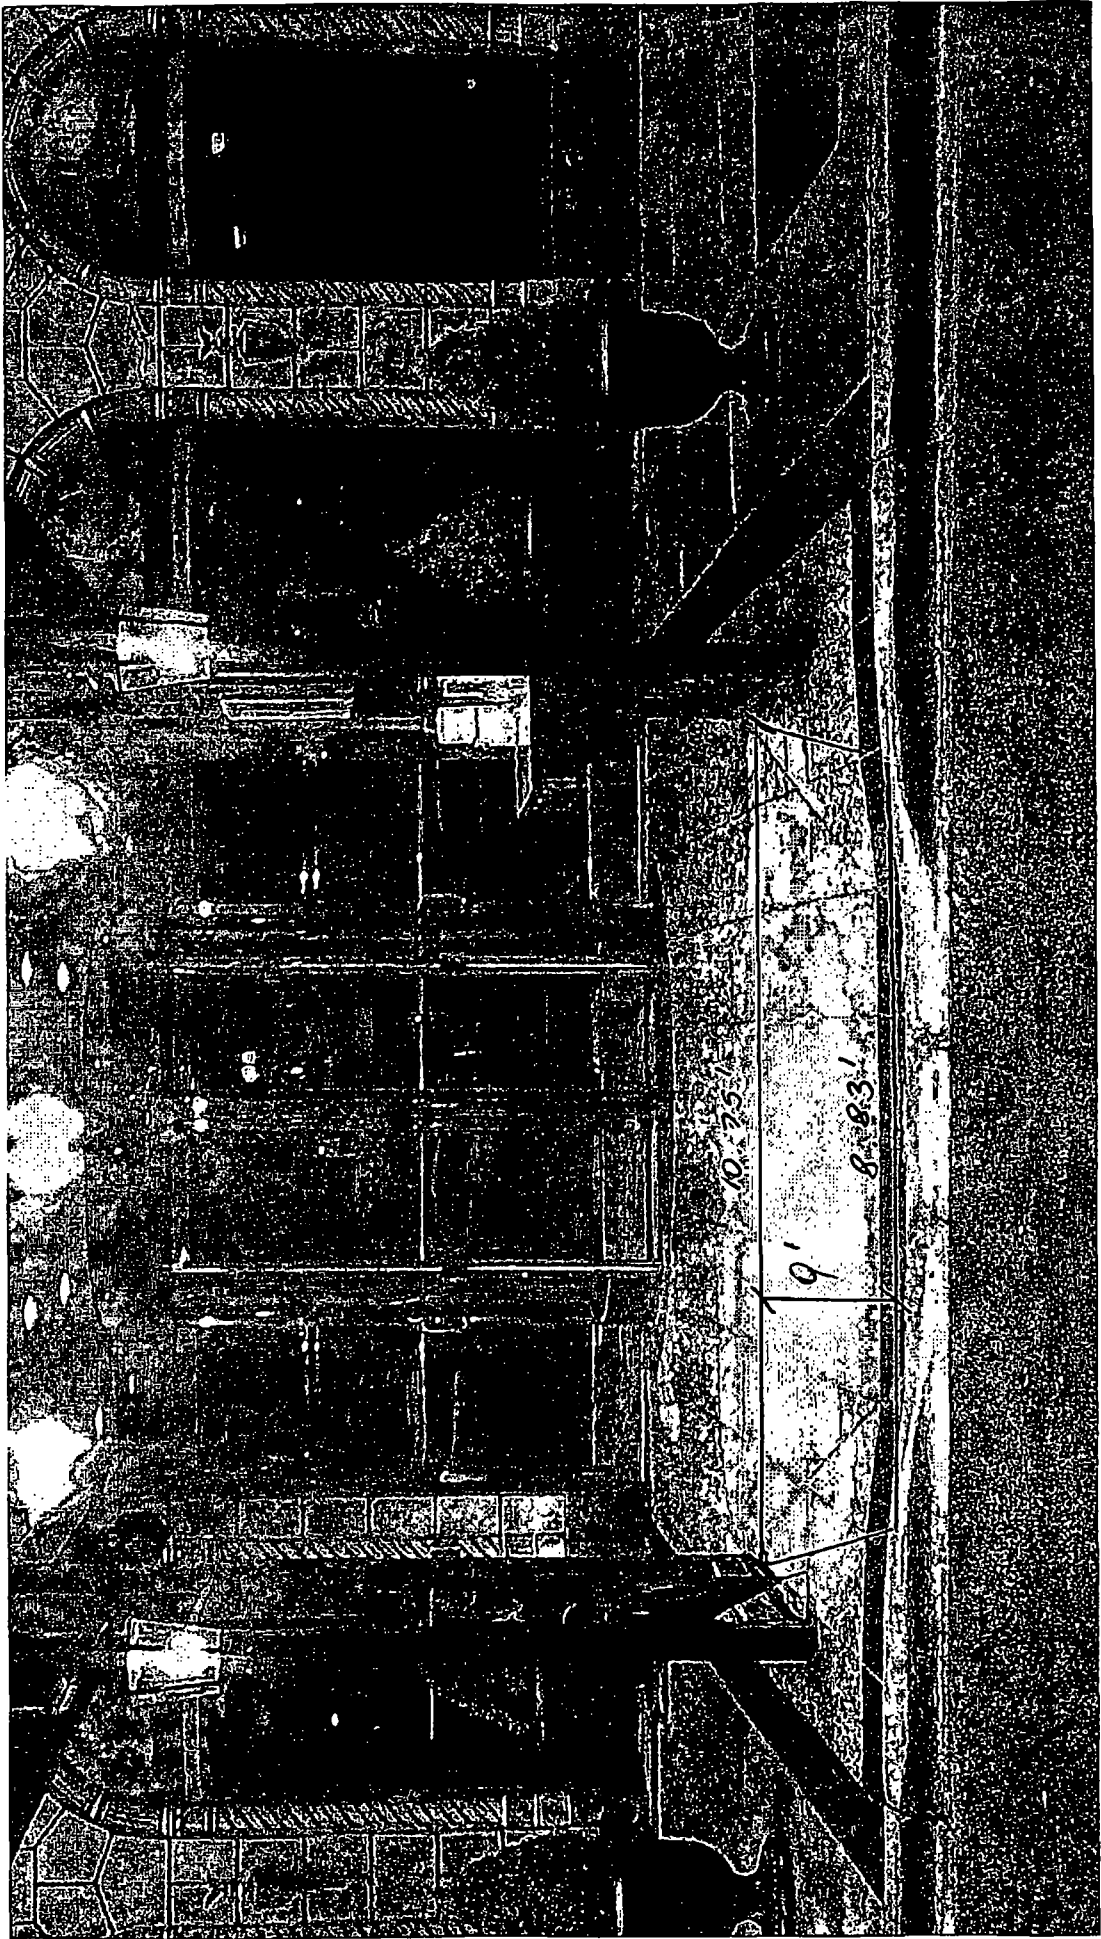



City of Chicago



O2013-4805

Office of the City Clerk

Document Tracking Sheet

Meeting Date:	6/5/2013
Sponsor(s):	Reilly, Brendan (42)
Type:	Ordinance
Title:	Grant(s) of privilege in public way for Clargran, LLC - 60 W. Illinois St
Committee(s) Assignment:	Committee on Transportation and Public Way

ORDINANCE
CLARGRAN, LLC
Acct. No. 367774 - 3
Permit No. 1106178

Be It Ordained by the City Council of the City of Chicago:

SECTION 1. Permission and authority are hereby given and granted to CLARGRAN, LLC, upon the terms and subject to the conditions of this ordinance to maintain and use one (1) sign(s) projecting over the public right-of-way attached to its premises known as 60 W. Illinois St..

Said sign structure(s) measures as follows; along Illinois:

One (1) at five (5) feet in length, thirty-three point nine two (33.92) feet in height and twenty-two (22) feet above grade level.

The location of said privilege shall be as shown on prints kept on file with the Department of Business Affairs and Consumer Protection and the Office of the City Clerk.

Said privilege shall be constructed in accordance with plans and specifications approved by the Department of Transportation (Division of Project Development) and Zoning Department - Signs.

This grant of privilege in the public way shall be subject to the provisions of Section 10-28-015 and all other required provisions of the Municipal Code of Chicago.


The grantee shall pay to the City of Chicago as compensation for the privilege #1106178 herein granted the sum of three hundred (\$300.00) per annum in advance.


A 25% penalty will be added for payments received after due date.

The permit holder agrees to hold the City of Chicago harmless for any damage, relocation or replacement costs associated with damage, relocation or removal of private property caused by the City performing work in the public way.

Authority herein given and granted for a period of five (5) years from and after Date of Passage.

Alderman

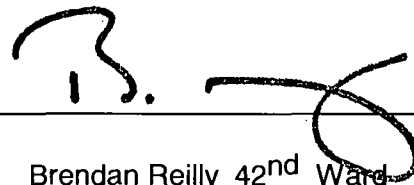
Brendan Reilly 42nd Ward

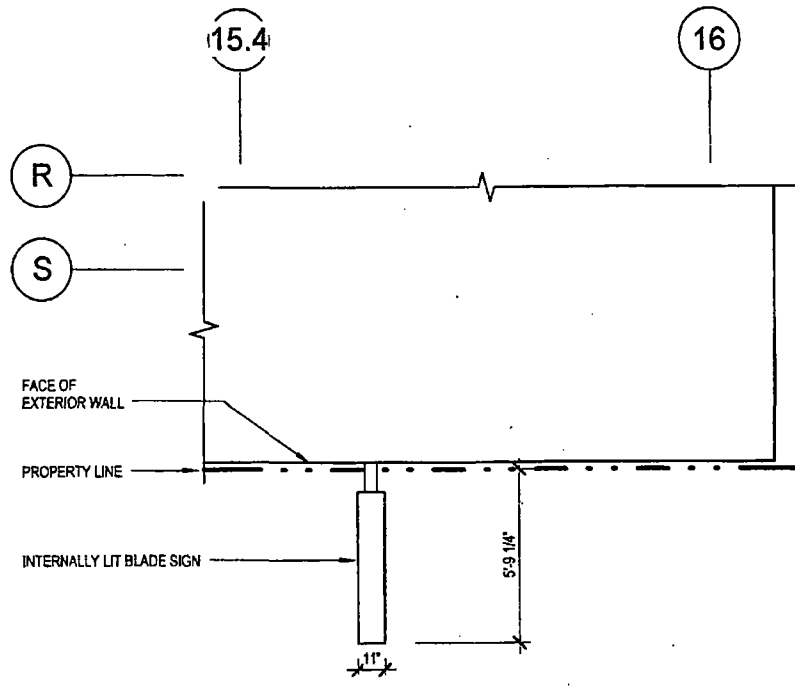

1 FIS BLADE SIGN PLAN
1/4" = 1'-0"



City of Chicago



O2013-4813

Office of the City Clerk

Document Tracking Sheet

Meeting Date:	6/5/2013
Sponsor(s):	Reilly, Brendan (42)
Type:	Ordinance
Title:	Grant(s) of privilege in public way for Clargran, LLC - 515 N Clark St
Committee(s) Assignment:	Committee on Transportation and Public Way

ORDINANCE
CLARGRAN, LLC
Acct. No. 367774 - 1
Permit No. 1106177

Be It Ordained by the City Council of the City of Chicago:

SECTION 1. Permission and authority are hereby given and granted to CLARGRAN, LLC, upon the terms and subject to the conditions of this ordinance to maintain and use one (1) sign(s) projecting over the public right-of-way attached to its premises known as 515 N. Clark St..

Said sign structure(s) measures as follows; along 515 N. Clark St.:

One (1) at ten (10) feet in length, six (6) feet in height and eighteen point two five (18.25) feet above grade level.

The location of said privilege shall be as shown on prints kept on file with the Department of Business Affairs and Consumer Protection and the Office of the City Clerk.

Said privilege shall be constructed in accordance with plans and specifications approved by the Department of Transportation (Division of Project Development) and Zoning Department - Signs.


This grant of privilege in the public way shall be subject to the provisions of Section 10-28-015 and all other required provisions of the Municipal Code of Chicago.


The grantee shall pay to the City of Chicago as compensation for the privilege #1106177 herein granted the sum of three hundred (\$300.00) per annum in advance.

A 25% penalty will be added for payments received after due date.

The permit holder agrees to hold the City of Chicago harmless for any damage, relocation or replacement costs associated with damage, relocation or removal of private property caused by the City performing work in the public way.


Authority herein given and granted for a period of five (5) years from and after Date of Passage.

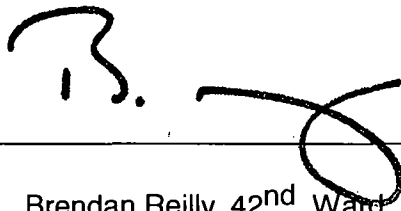Alderman 
Brendan Reilly 42nd Ward

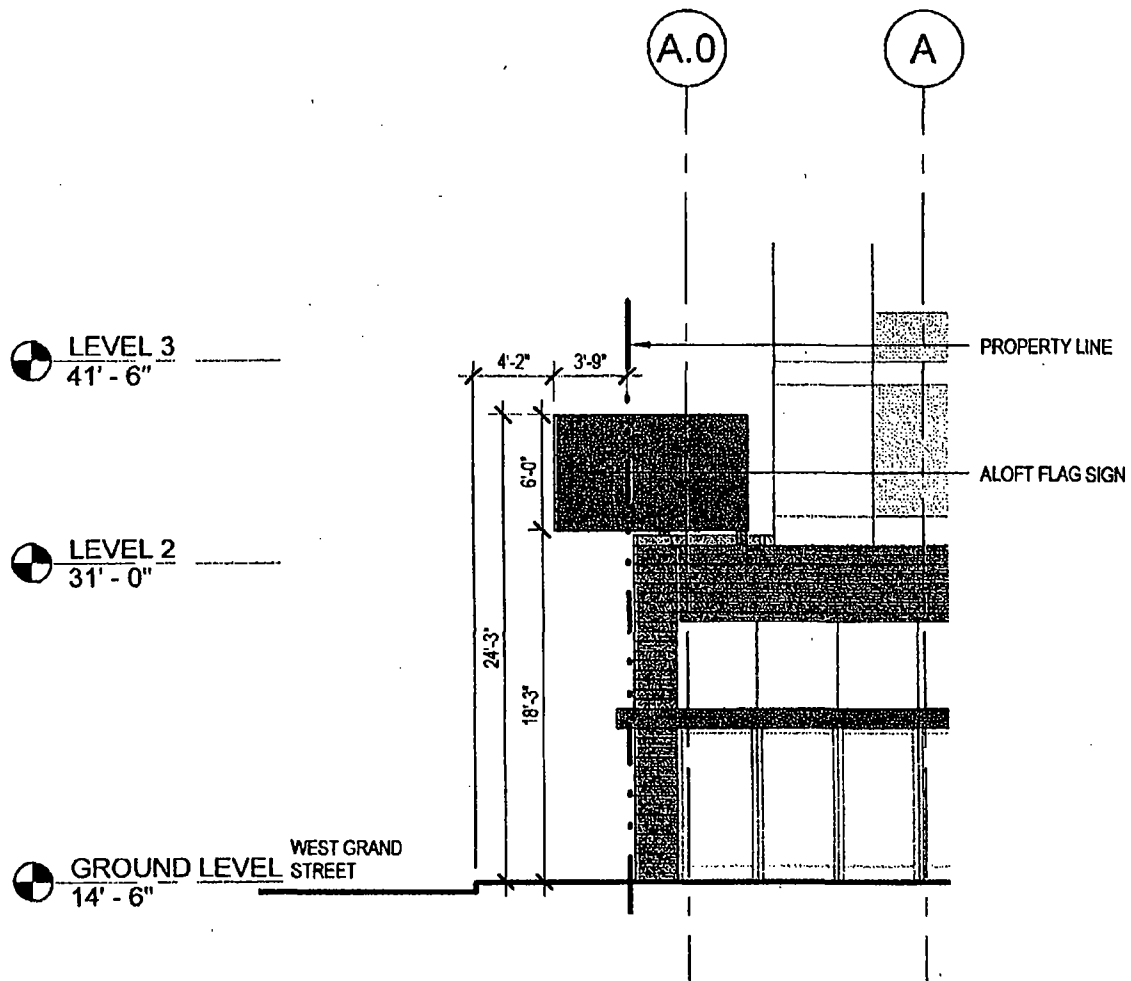

1 ALOFT FLAG SIGN ELEVATION

1/8" = 1'-0"

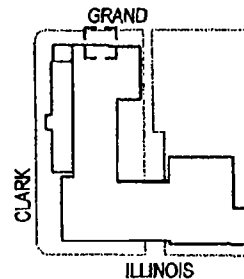



City of Chicago



O2013-4814

Office of the City Clerk

Document Tracking Sheet

Meeting Date:	6/5/2013
Sponsor(s):	Reilly, Brendan (42)
Type:	Ordinance
Title:	Grant(s) of privilege in public way for Ay Chiwowa
Committee(s) Assignment:	Committee on Transportation and Public Way

ORDINANCE
AY CHIOWA
Acct. No. 63417 - 3
Permit No. 1105963

Be It Ordained by the City Council of the City of Chicago:

SECTION 1. Permission and authority are hereby given and granted to AY CHIOWA, upon the terms and subject to the conditions of this ordinance to maintain and use two (2) sign(s) projecting over the public right-of-way attached to its premises known as 311 W. Chicago Ave..

Said sign structure(s) measures as follows; along Chicago:

One (1) at four point two five (4.25) feet in length, two (2) feet in height and fourteen (14) feet above grade level.

One (1) at four (4) feet in length, six point five (6.5) feet in height and fourteen (14) feet above grade level.

The location of said privilege shall be as shown on prints kept on file with the Department of Business Affairs and Consumer Protection and the Office of the City Clerk.

Said privilege shall be constructed in accordance with plans and specifications approved by the Department of Transportation (Division of Project Development) and Zoning Department - Signs.

This grant of privilege in the public way shall be subject to the provisions of Section 10-28-015 and all other required provisions of the Municipal Code of Chicago.


The grantee shall pay to the City of Chicago as compensation for the privilege #1105963 herein granted the sum of four hundred (\$400.00) per annum in advance.


A 25% penalty will be added for payments received after due date.

The permit holder agrees to hold the City of Chicago harmless for any damage, relocation or replacement costs associated with damage, relocation or removal of private property caused by the City performing work in the public way.

Authority herein given and granted for a period of five (5) years from and after Date of Passage.

Alderman _____

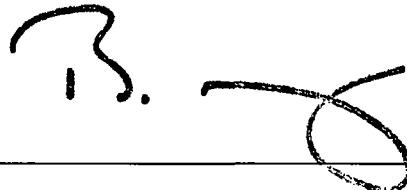
Brendan Reilly 42nd Ward

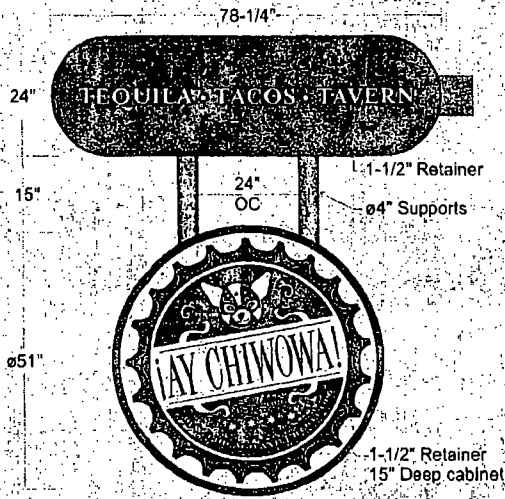

- Top - (2) F64T12 HO Lamps
- Circle - (2) F36T12 HO Lamps
- (2) F48T12 HO Lamps

Remove and replace existing faces (Double Sided)
with new plex with opaque vinyl graphics applied first surface

Repaint existing cabinet, retainers, and supports black on site



Existing Signs



Proposed Rendering

SOUTH WATER

0.44 MCH Brown
Chen 950, 9, 50106


0.44 MCH Brown
Chen 950, 9, 50106

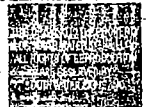



City of Chicago



O2013-4816

Office of the City Clerk

Document Tracking Sheet

Meeting Date:	6/5/2013
Sponsor(s):	Reilly, Brendan (42)
Type:	Ordinance
Title:	Grant(s) of privilege in public way for Chase Bank
Committee(s) Assignment:	Committee on Transportation and Public Way

ORDINANCE
CHASE BANK
Acct. No. 346803 - 10
Permit No. 1106535

Be It Ordained by the City Council of the City of Chicago:

SECTION 1. Permission and authority are hereby given and granted to CHASE BANK, upon the terms and subject to the conditions of this ordinance to maintain and use two (2) sign(s) projecting over the public right-of-way attached to its premises known as 902 N. State St..

Said sign structure(s) measures as follows; along N STATE ST:

Two (2) at fourteen point zero four (14.04) feet in length, two point six two (2.62) feet in height and fifteen point one seven (15.17) feet above grade level.

The location of said privilege shall be as shown on prints kept on file with the Department of Business Affairs and Consumer Protection and the Office of the City Clerk.

Said privilege shall be constructed in accordance with plans and specifications approved by the Department of Transportation (Division of Project Development) and Zoning Department - Signs.

This grant of privilege in the public way shall be subject to the provisions of Section 10-28-015 and all other required provisions of the Municipal Code of Chicago.


The grantee shall pay to the City of Chicago as compensation for the privilege #1106535 herein granted the sum of six hundred (\$600.00) per annum in advance.


A 25% penalty will be added for payments received after due date.

The permit holder agrees to hold the City of Chicago harmless for any damage, relocation or replacement costs associated with damage, relocation or removal of private property caused by the City performing work in the public way.

Authority herein given and granted for a period of five (5) years from and after Date of Passage.

Alderman

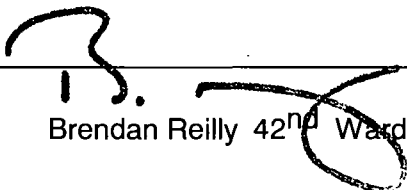
Brendan Reilly 42nd Ward

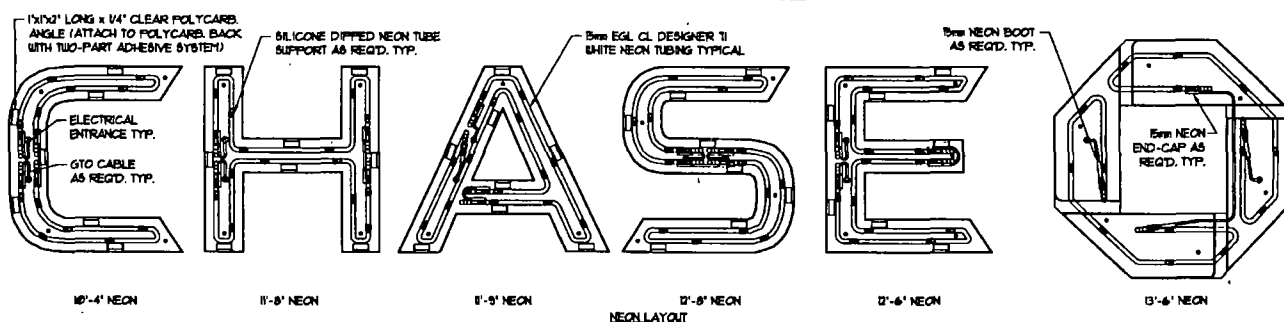
**30ma ELECTRICAL REQUIREMENTS:**

NEON: 5mm EGL CL DESIGNER TI WHITE
NEON TUBING AS REQD.
TRANS: (1) FRANCE 5000V/30ma PKAZNG = 250A
(1) FRANCE 1500V/30ma PKAZNG = 2.5A
(1) FRANCE 1000V/30ma PKAZNG = 1.5A
TOTAL LOAD: 5.75A @ 120V
CIRCUITS: (1) 20 AMP REQD.

STATED NEON FOOTAGES HAVE BEEN
ROUNDED UP TO THE NEAREST INCH AND
INCLUDE 1'-0\"/>

USE 30ma TRANSFORMERS ONLY IN GULF
COAST STATES TO WITHIN 200 MILES OF
THE COAST AND SOUTHWESTERN STATES
AT ELEVATIONS LESS THAN 7500 FEET.

SEE SHEET 8 OF 9 FOR PREFERRED
DISCONNECT SWITCH LOCATION FOR REMOTE,
NON-PARAFET WALL INSTALLATION

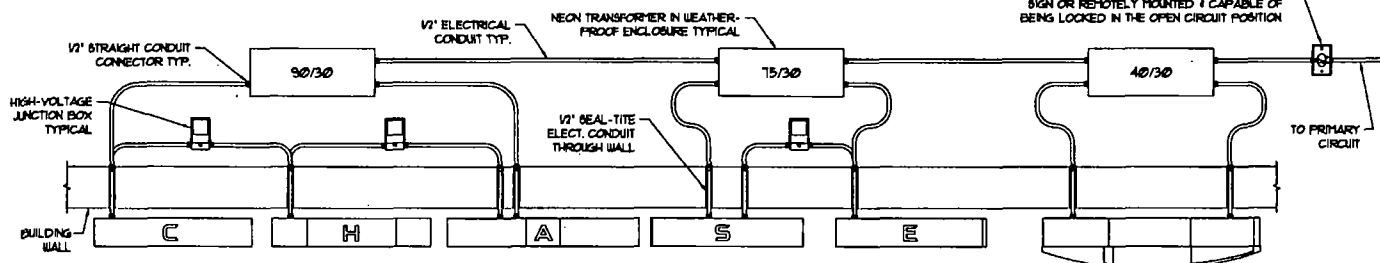**30ma WIRING DIAGRAM**

REMOTE, NON-PARAFET WALL INSTALLATION

DATE	REVISION	BY	CHK
4/10/09	1	THD	K

CHASE

These documents represent professional design drawings created specifically for use by J.P. Morgan Chase. Use of this confidential work for any purpose other than the intended application is strictly prohibited. Disclosure or reproduction of any of the information contained within these documents without the written consent of the owner is strictly prohibited.

SHT.	BY	Project No.
3	THD	00-018
OF 9	DATE:	Drawing No.
	4/10/09	E244601

DATE	DESCRIPTION	BY	CHK
4/10/09	DESIGN	THD	K
4/10/09	REVISION	THD	K
4/10/09	REVISION	THD	K
GRAPHICS DEPICTED ARE FOR
ILLUSTRATIVE PURPOSES ONLY.
USE ONLY APPROVED ARTWORK
FOR PRODUCTION.

DESIGNATION:
LIM-UBO-24-NEON-30ma



City of Chicago



O2013-4820

Office of the City Clerk

Document Tracking Sheet

Meeting Date:	6/5/2013
Sponsor(s):	Reilly, Brendan (42)
Type:	Ordinance
Title:	Grant(s) of privilege in public way for 212 W Washington Condo Assoc
Committee(s) Assignment:	Committee on Transportation and Public Way

ORDINANCE
212 W WASHINGTON CONDOMINIUM ASSOC
Acct. No. 68610 - 1
Permit No. 1106631

Be It Ordained by the City Council of the City of Chicago:

SECTION 1. Permission and authority are hereby given and granted to 212 W WASHINGTON CONDOMINIUM ASSOC, upon the terms and subject to the conditions of this ordinance to maintain and use, as now constructed, forty-two (42) Balcony(s) projecting over the public right-of-way adjacent to its premises known as 212 W. Washington St..

Said Balcony(s) at W. Washington Street measure(s):

Forty-two (42) at eighteen (18) feet in length, and five (5) feet in width for a total of three thousand seven hundred eighty (3780) square feet.

The location of said privilege shall be as shown on prints kept on file with the Department of Business Affairs and Consumer Protection and the Office of the City Clerk.

Said privilege shall be constructed in accordance with plans and specifications approved by the Department of Planning and Development and Department of Transportation (Division of Project Development).

This grant of privilege in the public way shall be subject to the provisions of Section 10-28-015 and all other required provisions of the Municipal Code of Chicago.


The grantee shall pay to the City of Chicago as compensation for the privilege #1106631 herein granted the sum of three thousand one hundred fifty (\$3,150.00) per annum in advance.


A 25% penalty will be added for payments received after due date.

The permit holder agrees to hold the City of Chicago harmless for any damage, relocation or replacement costs associated with damage, relocation or removal of private property caused by the City performing work in the public way.

Authority herein given and granted for a period of five (5) years from and after 05/07/2013.

Alderman

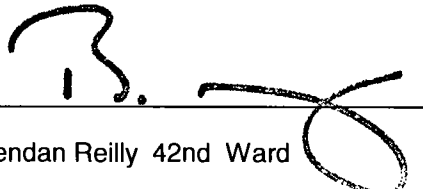
Brendan Reilly 42nd Ward

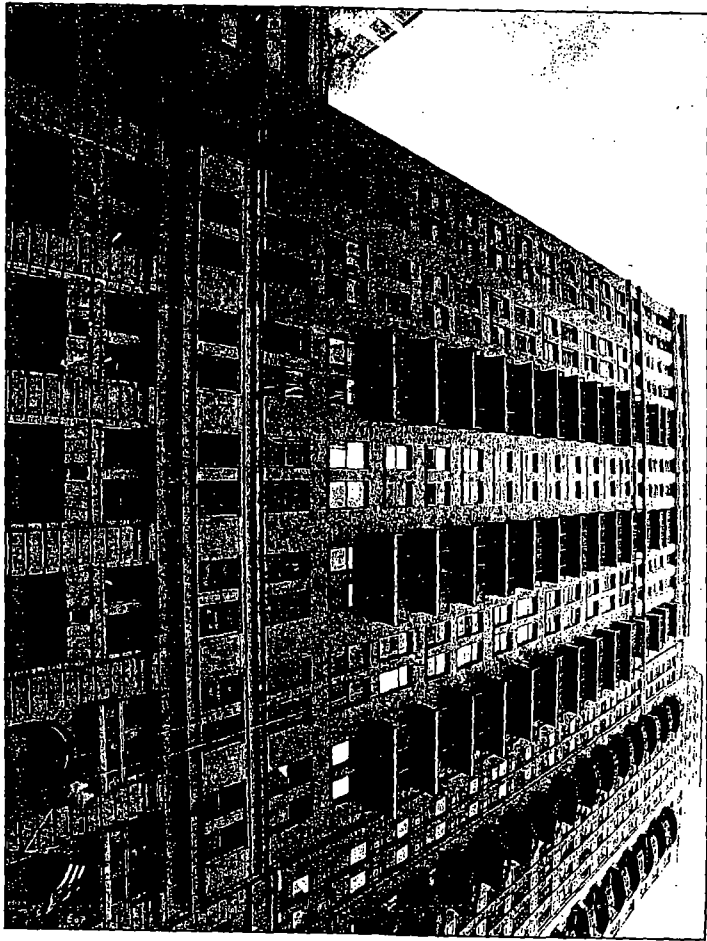



City of Chicago



O2013-4823

Office of the City Clerk

Document Tracking Sheet

Meeting Date:	6/5/2013
Sponsor(s):	Reilly, Brendan (42)
Type:	Ordinance
Title:	Grant(s) of privilege in public way for Sheffield Properties of Illinois, Inc.
Committee(s) Assignment:	Committee on Transportation and Public Way

ORDINANCE
SHEFFIELD PROPERTIES OF ILLINOIS INC
Acct. No. 380838 - 1
Permit No. 1106389

Be It Ordained by the City Council of the City of Chicago:

SECTION 1. Permission and authority are hereby given and granted to SHEFFIELD PROPERTIES OF ILLINOIS INC, upon the terms and subject to the conditions of this ordinance to construct, install, maintain and use twelve (12) Planter(s) on the public right-of-way for beautification purposes adjacent to its premises known as 930-980 N. Michigan Ave..

Said Planter(s) at East Oak Street measure(s):

Five (5) at eleven point eight three (11.83) feet in length, and five (5) feet in width for a total of two hundred ninety-five point seven five (295.75) square feet.

Said Planter(s) at North Michigan Avenue measure(s):

Four (4) at eleven point eight three (11.83) feet in length, and five (5) feet in width for a total of two hundred thirty-six point six (236.6) square feet.

Said Planter(s) at East Walton Street measure(s):

Three (3) at eleven point eight three (11.83) feet in length, and five (5) feet in width for a total of one hundred seventy-seven point four five (177.45) square feet.

Grantee must allow the required clear and unobstructed space for pedestrian passage at all times per rules and regulations approved by the Department of Transportation.

The location of said privilege shall be as shown on prints kept on file with the Department of Business Affairs and Consumer Protection and the Office of the City Clerk.

Said privilege shall be constructed in accordance with plans and specifications approved by the Department of Planning and Development and Department of Transportation (Division of Project Development).


This grant of privilege in the public way shall be subject to the provisions of Section 10-28-015 and all other required provisions of the Municipal Code of Chicago.


The grantee shall pay to the City of Chicago as compensation for the privilege #1106389 herein granted the sum of zero (\$0.00) per annum in advance.

A 25% penalty will be added for payments received after due date.

The permit holder agrees to hold the City of Chicago harmless for any damage, relocation or replacement costs associated with damage, relocation or removal of private property caused by the City performing work in the public way.

Authority herein given and granted for a period of five (5) years from and after Date of Passage.

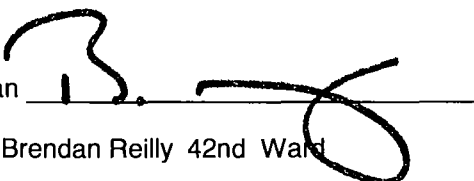Alderman 
Brendan Reilly 42nd Ward

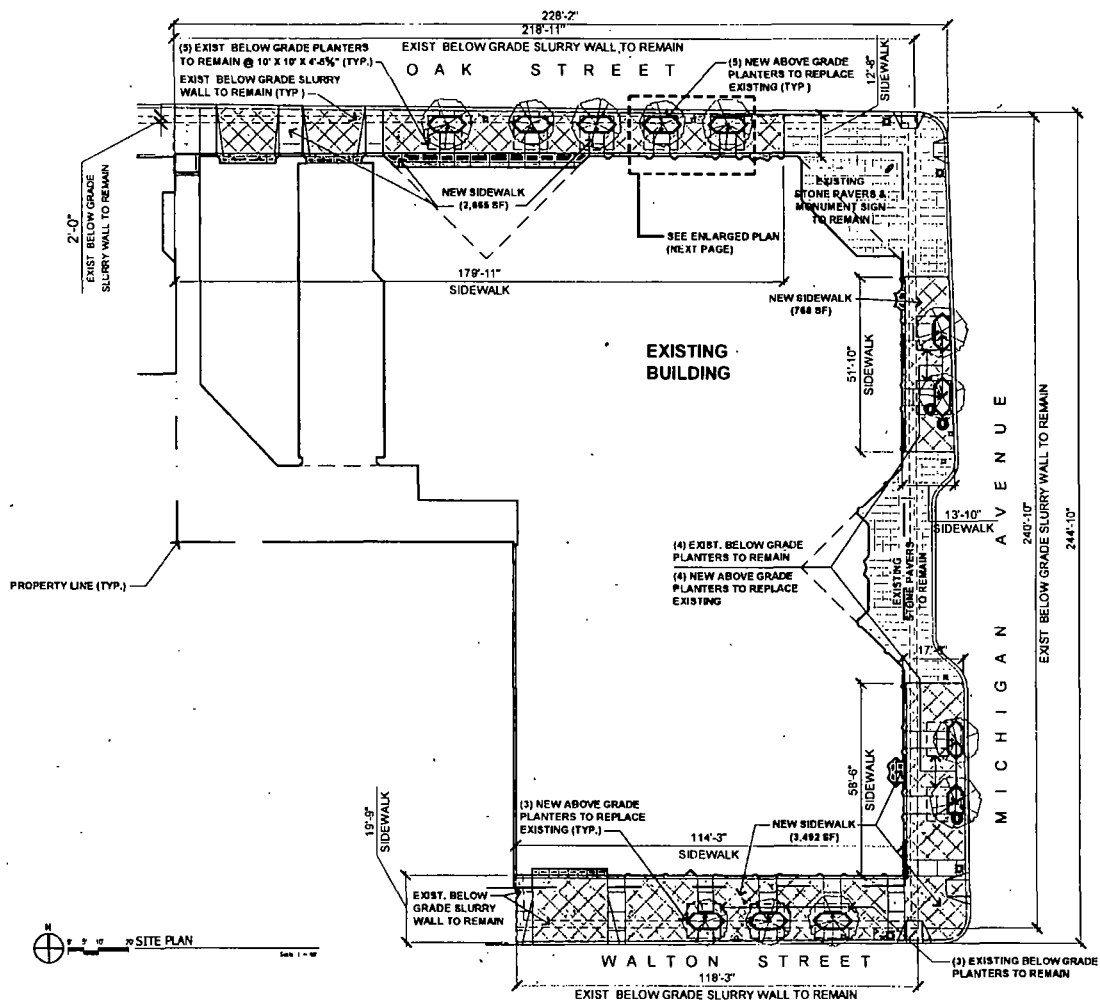

May 24, 2013



SHEFFIELD PROPERTIES OF ILLINOIS, INC

ONE MAGNIFICENT MILE
930 - 980 N. MICHIGAN AVENUE
CHICAGO, ILLINOIS 60611

WRIGHT HEEREMA | ARCHITECTS
1000 North Dearborn Street
Chicago, IL 60610
312.321.1000
www.wrightheerema.com



City of Chicago



O2013-4825

Office of the City Clerk Document Tracking Sheet

Meeting Date:	6/5/2013
Sponsor(s):	Reilly, Brendan (42)
Type:	Ordinance
Title:	Grant(s) of privilege in public way for Sheffield Properties of Illinois, Inc. - slurry walls
Committee(s) Assignment:	Committee on Transportation and Public Way

ORDINANCE
SHEFFIELD PROPERTIES OF ILLINOIS INC
Acct. No. 380838 - 1
Permit No. 1106382

Be It Ordained by the City Council of the City of Chicago:

SECTION 1. Permission and authority are hereby given and granted to SHEFFIELD PROPERTIES OF ILLINOIS INC, upon the terms and subject to the conditions of this ordinance to maintain and use, as now constructed, three (3) Slurry Wall(s) under the public right-of-way adjacent to its premises known as 930-980 N. Michigan Ave..

Said Slurry Wall(s) at East Oak Street measure(s):

One (1) at two hundred eighteen point nine two (218.92) feet in length, and two (2) feet in width for a total of four hundred thirty-seven point eight four (437.84) square feet. Existing slurry wall is approximately four (4) feet below grade level in depth.

Said Slurry Wall(s) at North Michigan Avenue measure(s):

One (1) at two hundred forty point eight three (240.83) feet in length, and two (2) feet in width for a total of four hundred eighty-one point six six (481.66) square feet. Existing slurry wall is approximately four (4) feet below grade level.

Said Slurry Wall(s) at East Walton Street measure(s):

One (1) at one hundred eighteen point two five (118.25) feet in length, and two (2) feet in width for a total of two hundred thirty-six point five (236.5) square feet. Existing slurry wall is approximately four (4) feet below grade level.

The location of said privilege shall be as shown on prints kept on file with the Department of Business Affairs and Consumer Protection and the Office of the City Clerk.

Said privilege shall be constructed in accordance with plans and specifications approved by the Department of Planning and Development and Department of Transportation (Office of Underground Coordination).

This grant of privilege in the public way shall be subject to the provisions of Section 10-28-015 and all other required provisions of the Municipal Code of Chicago.


The grantee shall pay to the City of Chicago as compensation for the privilege #1106382 herein granted the sum of nine thousand two hundred sixty-two (\$9,262.00) per annum in advance.


A 25% penalty will be added for payments received after due date.

The permit holder agrees to hold the City of Chicago harmless for any damage, relocation or replacement costs associated with damage, relocation or removal of private property caused by the City performing work in the public way.

Authority herein given and granted for a period of five (5) years from and after Date of Passage.

Alderman

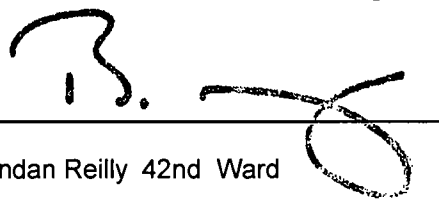
Brendan Reilly 42nd Ward

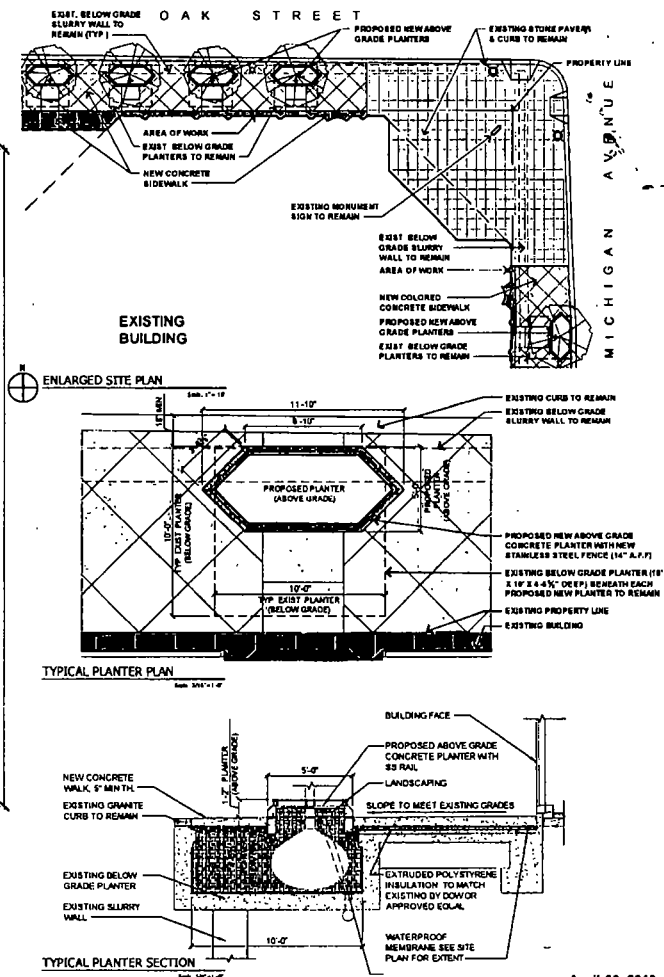

April 26, 2013



City of Chicago



O2013-4607

Office of the City Clerk

Document Tracking Sheet

Meeting Date:	6/5/2013
Sponsor(s):	Smith, Michele (43)
Type:	Ordinance
Title:	Grant(s) of privilege in public way for Glascott Realty
Committee(s) Assignment:	Committee on Transportation and Public Way

ORDINANCE
GLASCOTT REALTY
Acct. No. 258521 - 1
Permit No. 1105941

Be It Ordained by the City Council of the City of Chicago:

SECTION 1. Permission and authority are hereby given and granted to GLASCOTT REALTY, upon the terms and subject to the conditions of this ordinance to maintain and use, as now constructed, two (2) Bay Window(s) projecting over the public right-of-way adjacent to its premises known as 2209 N. Halsted St..

Said Bay Window(s) at N. Halsted Street measure(s):

Two (2) at twelve (12) feet in length, and three (3) feet in width for a total of seventy-two (72) square feet.

The location of said privilege shall be as shown on prints kept on file with the Department of Business Affairs and Consumer Protection and the Office of the City Clerk.

Said privilege shall be constructed in accordance with plans and specifications approved by the Department of Transportation (Division of Project Development).

This grant of privilege in the public way shall be subject to the provisions of Section 10-28-015 and all other required provisions of the Municipal Code of Chicago.


The grantee shall pay to the City of Chicago as compensation for the privilege #1105941 herein granted the sum of one hundred fifty (\$150.00) per annum in advance.

A 25% penalty will be added for payments received after due date.


The permit holder agrees to hold the City of Chicago harmless for any damage, relocation or replacement costs associated with damage, relocation or removal of private property caused by the City performing work in the public way.

Authority herein given and granted for a period of five (5) years from and after 04/09/2013.

Alderman

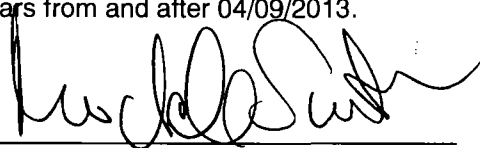A handwritten signature in black ink, appearing to read 'Michele Smith', written over a horizontal line.

Michele Smith 43rd Ward

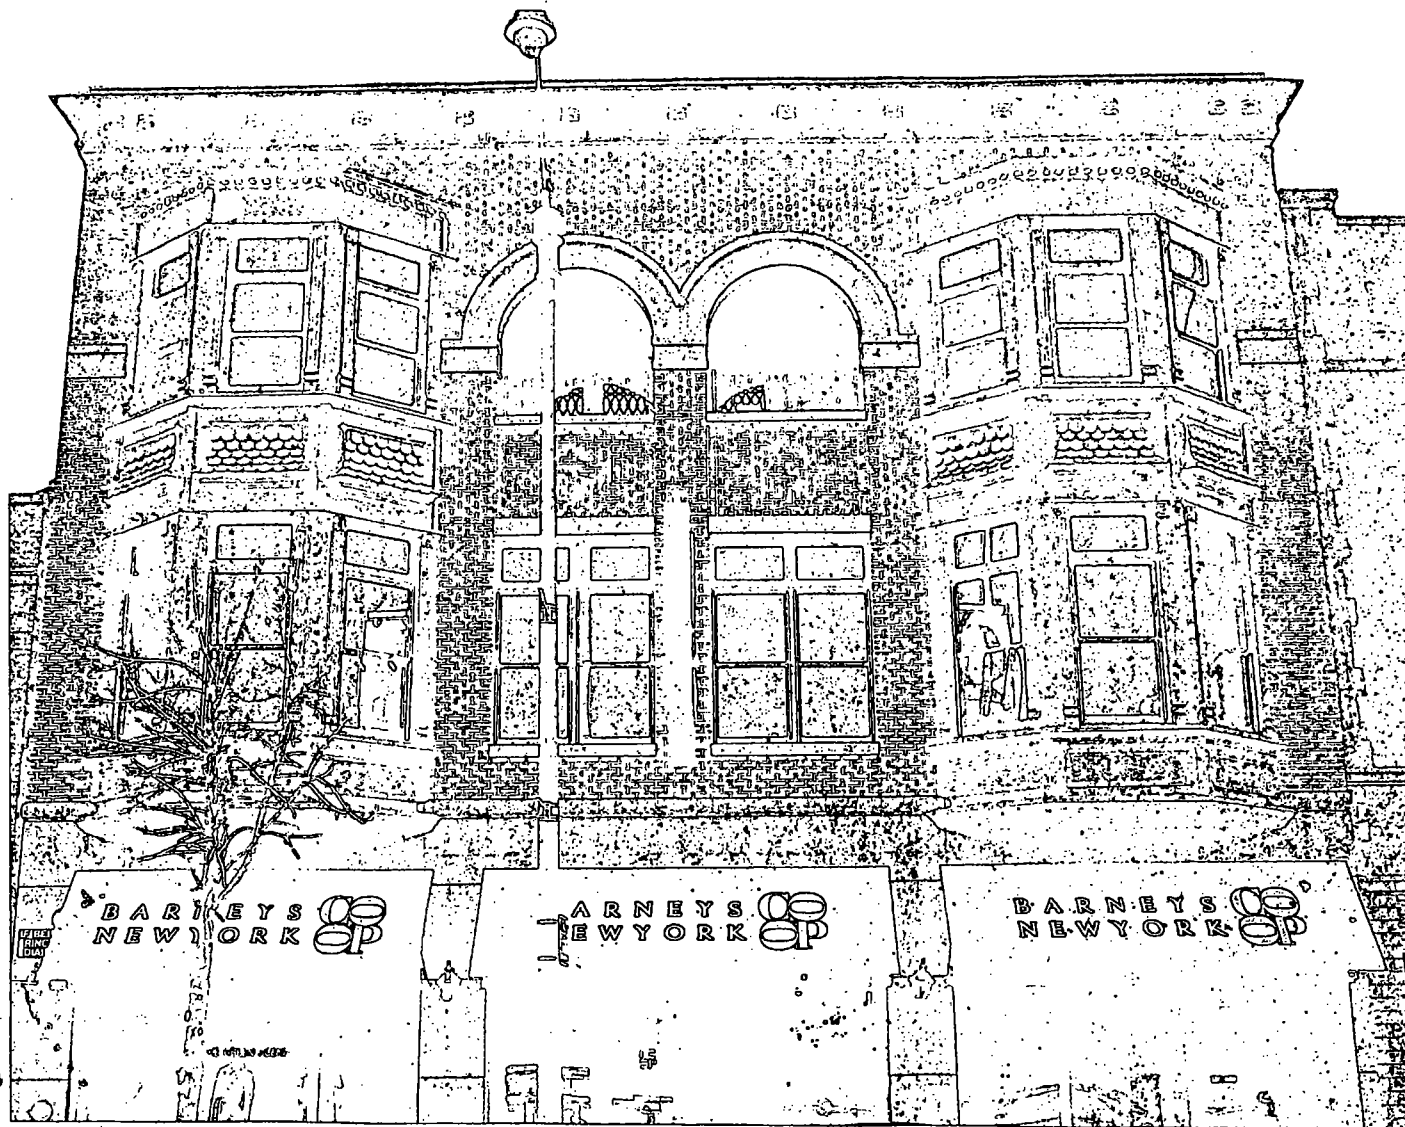



City of Chicago



O2013-4612

Office of the City Clerk

Document Tracking Sheet

Meeting Date:	6/5/2013
Sponsor(s):	Smith, Michele (43)
Type:	Ordinance
Title:	Grant(s) of privilege in public way for Hi-Tops
Committee(s) Assignment:	Committee on Transportation and Public Way

ORDINANCE

Hi-Tops

Acct. No. 16492 - 1

Permit No. 1106819

Be It Ordained by the City Council of the City of Chicago:

SECTION 1. Permission and authority are hereby given and granted to Hi-Tops, upon the terms and subject to the conditions of this ordinance to maintain and use, as now constructed, twelve (12) Light Fixture(s) projecting over the public right-of-way adjacent to its premises known as 2462 N. Lincoln Ave..

Said Light Fixture(s) at N. Lincoln measure(s):

Three (3) at three (3) feet in length, point five (.5) feet in width and fifteen (15) feet above grade level.

Said Light Fixture(s) at W. Montana measure(s):

Three (3) at three (3) feet in length, point five (.5) feet in width and fifteen (15) feet above grade level.

Said Light Fixture(s) at W. Montana measure(s):

Two (2) at four point four (4.4) feet in length, point five (.5) feet in width and fifteen (15) feet above grade level.

Said Light Fixture(s) at W. Montana measure(s):

Four (4) at point five (.5) feet in length, point five (.5) feet in width and fifteen (15) feet above grade level.

The location of said privilege shall be as shown on prints kept on file with the Department of Business Affairs and Consumer Protection and the Office of the City Clerk.

Said privilege shall be constructed in accordance with plans and specifications approved by the Department of Transportation (Division of Project Development).

This grant of privilege in the public way shall be subject to the provisions of Section 10-28-015 and all other required provisions of the Municipal Code of Chicago.


The grantee shall pay to the City of Chicago as compensation for the privilege #1106819 herein granted the sum of one hundred thirty (\$130.00) per annum in advance.

A 25% penalty will be added for payments received after due date.


The permit holder agrees to hold the City of Chicago harmless for any damage, relocation or replacement costs associated with damage, relocation or removal of private property caused by the City performing work in the public way.

Authority herein given and granted for a period of five (5) years from and after 09/27/2012.

Alderman

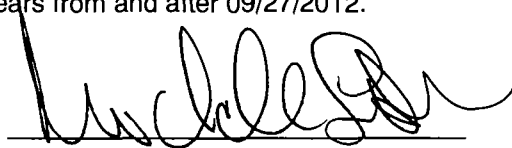

Michele Smith 43rd Ward

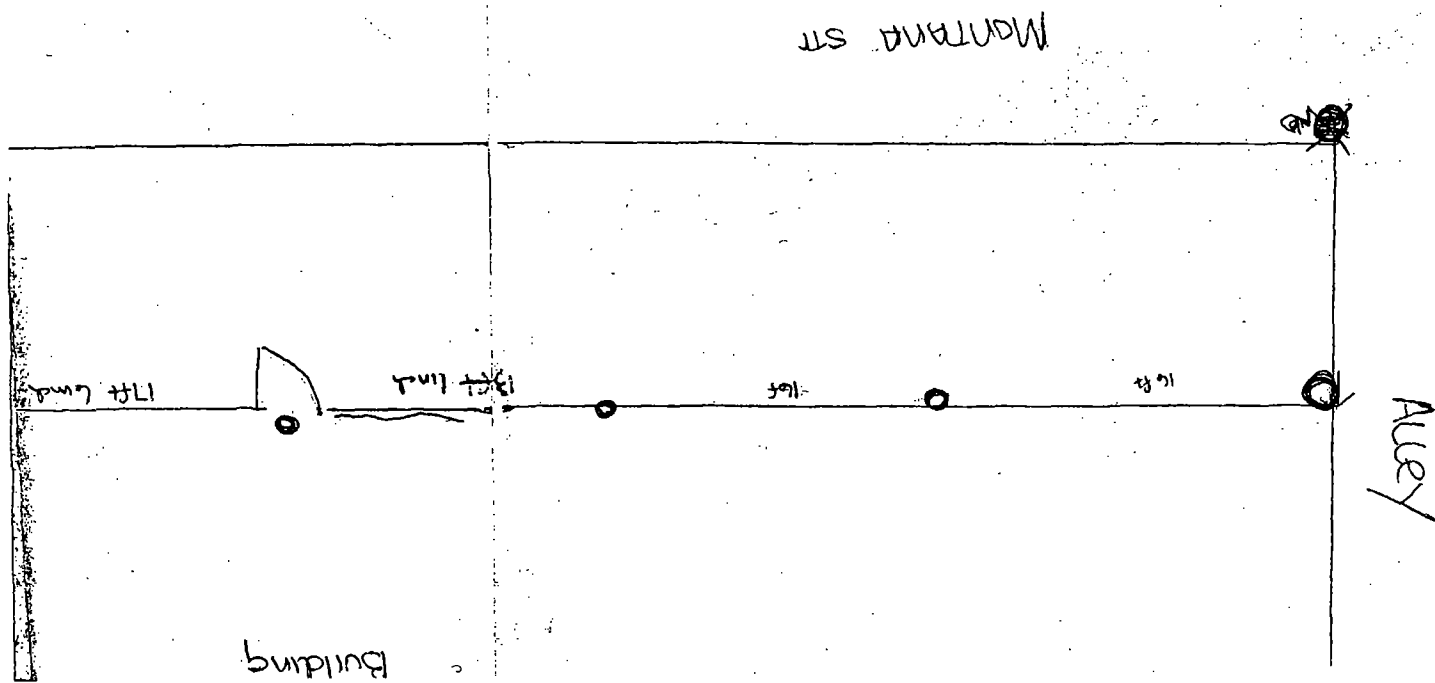



City of Chicago



O2013-4617

Office of the City Clerk

Document Tracking Sheet

Meeting Date:	6/5/2013
Sponsor(s):	Smith, Michele (43)
Type:	Ordinance
Title:	Grant(s) of privilege in public way for My Fit Foods
Committee(s) Assignment:	Committee on Transportation and Public Way

ORDINANCE
MY FIT FOODS
Acct. No. 376629 - 2
Permit No. 1104715

Be It Ordained by the City Council of the City of Chicago:

SECTION 1. Permission and authority are hereby given and granted to MY FIT FOODS, upon the terms and subject to the conditions of this ordinance to maintain and use four (4) sign(s) projecting over the public right-of-way attached to its premises known as 157 W. North Ave..

Said sign structure(s) measures as follows; along W North Ave:

One (1) at one point three three (1.33) feet in length, five (5) feet in height and fourteen (14) feet above grade level.

One (1) at twenty-four point three three (24.33) feet in length, two point five (2.5) feet in height and fifteen point five (15.5) feet above grade level.

One (1) at thirteen point six six (13.66) feet in length, one (1) foot in height and fourteen (14) feet above grade level.

One (1) at three (3) feet in length, twenty-three point six three (23.63) feet in height and seventeen point six three (17.63) feet above grade level.

The location of said privilege shall be as shown on prints kept on file with the Department of Business Affairs and Consumer Protection and the Office of the City Clerk.

Said privilege shall be constructed in accordance with plans and specifications approved by the Department of Transportation (Division of Project Development) and Zoning Department - Signs.

This grant of privilege in the public way shall be subject to the provisions of Section 10-28-015 and all other required provisions of the Municipal Code of Chicago.


The grantee shall pay to the City of Chicago as compensation for the privilege #1104715 herein granted the sum of seven hundred seventy-five (\$775.00) per annum in advance.

A 25% penalty will be added for payments received after due date.

The permit holder agrees to hold the City of Chicago harmless for any damage, relocation or replacement costs associated with damage, relocation or removal of private property caused by the City performing work in the public way.

Authority herein given and granted for a period of five (5) years from and after Date of Passage.

Alderman

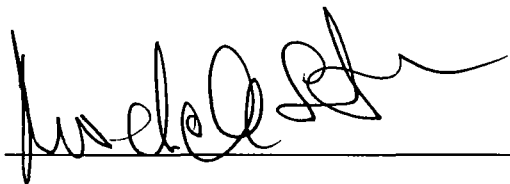A handwritten signature in black ink, appearing to read 'Michele Smith', written over a horizontal line.

Michele Smith 43rd Ward



City of Chicago



O2013-4621

Office of the City Clerk

Document Tracking Sheet

Meeting Date:	6/5/2013
Sponsor(s):	Smith, Michele (43)
Type:	Ordinance
Title:	Grant(s) of privilege in public way for Nan's
Committee(s) Assignment:	Committee on Transportation and Public Way

ORDINANCE
NAN'S
Acct. No. 264244 - 2
Permit No. 1106741

Be It Ordained by the City Council of the City of Chicago:

SECTION 1. Permission and authority are hereby given and granted to NAN'S, upon the terms and subject to the conditions of this ordinance to maintain and use one (1) sign(s) projecting over the public right-of-way attached to its premises known as 2360 N. Lincoln Ave..

Said sign structure(s) measures as follows; along N. Lincoln Avenue:

One (1) at eight (8) feet in length, three (3) feet in height and nine point six seven (9.67) feet above grade level.

The location of said privilege shall be as shown on prints kept on file with the Department of Business Affairs and Consumer Protection and the Office of the City Clerk.

Said privilege shall be constructed in accordance with plans and specifications approved by the Department of Transportation (Division of Project Development) and Zoning Department - Signs.

This grant of privilege in the public way shall be subject to the provisions of Section 10-28-015 and all other required provisions of the Municipal Code of Chicago.


The grantee shall pay to the City of Chicago as compensation for the privilege #1106741 herein granted the sum of one hundred (\$100.00) per annum in advance.

A 25% penalty will be added for payments received after due date.


The permit holder agrees to hold the City of Chicago harmless for any damage, relocation or replacement costs associated with damage, relocation or removal of private property caused by the City performing work in the public way.

Authority herein given and granted for a period of five (5) years from and after 10/31/2012.

Alderman

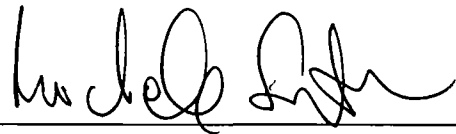A handwritten signature in black ink, appearing to read 'Michele Smith', written over a horizontal line.

Michele Smith 43rd Ward

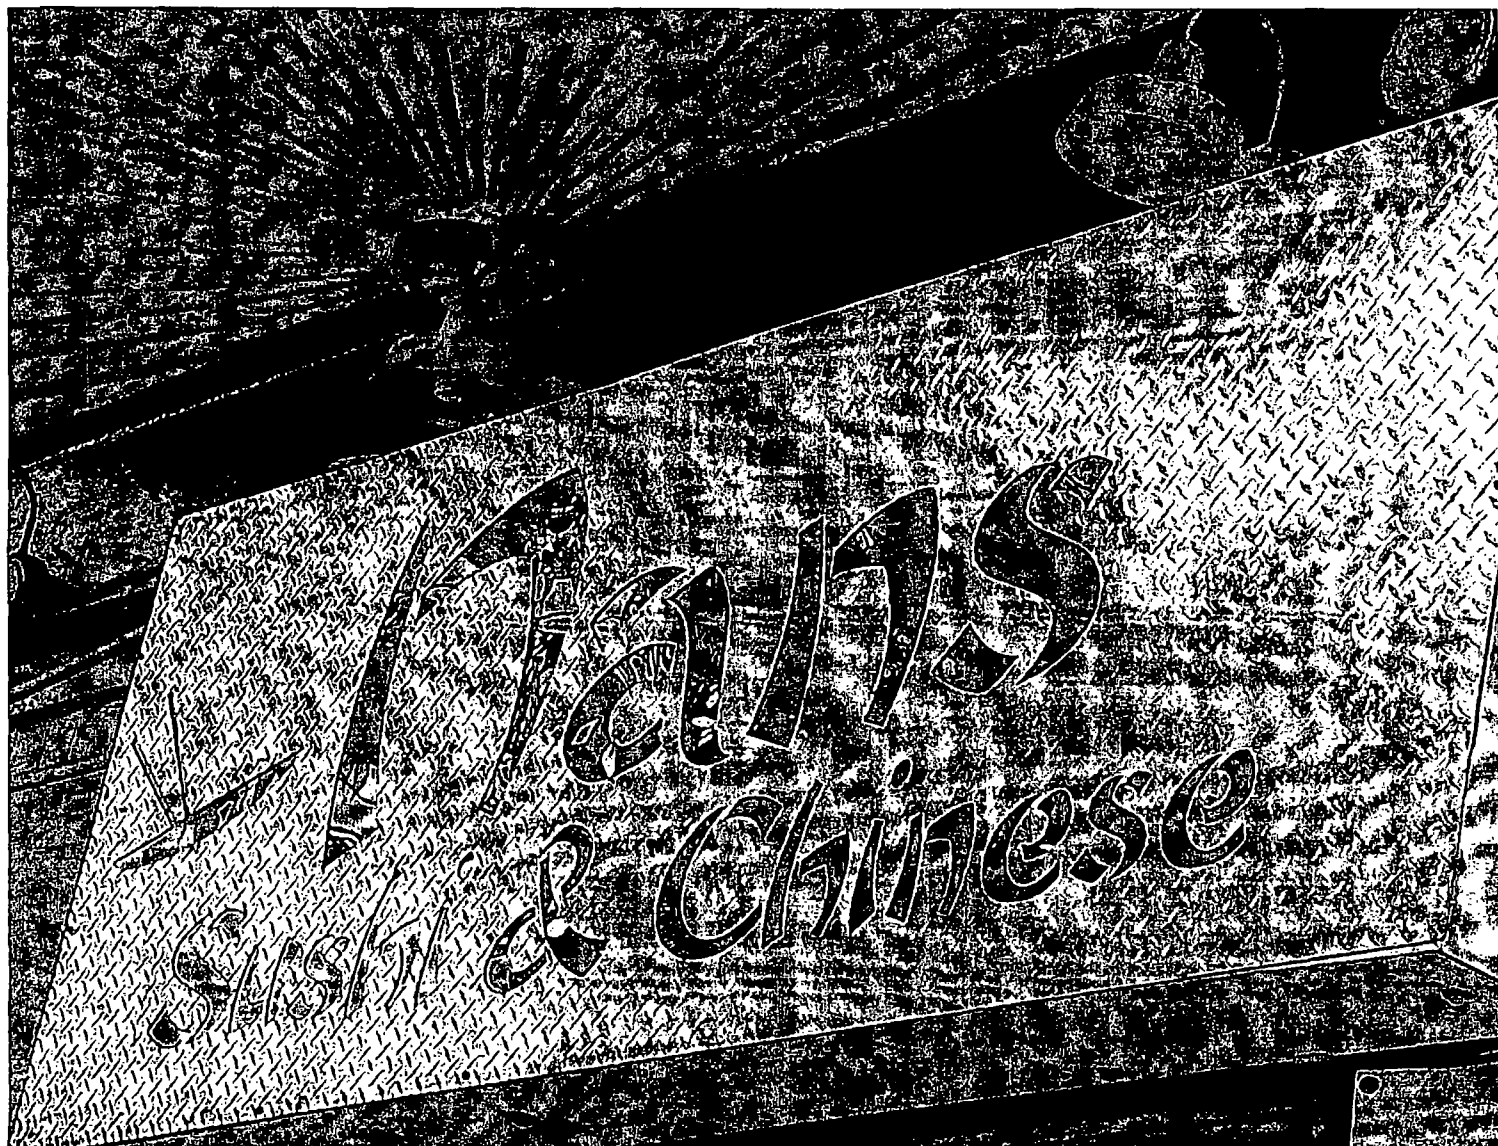



City of Chicago



O2013-4625

Office of the City Clerk

Document Tracking Sheet

Meeting Date:	6/5/2013
Sponsor(s):	Smith, Michele (43)
Type:	Ordinance
Title:	Grant(s) of privilege in public way for Ponzu Sushi
Committee(s) Assignment:	Committee on Transportation and Public Way

ORDINANCE
PONZU SUSHI
Acct. No. 245042 - 1
Permit No. 1106748

Be It Ordained by the City Council of the City of Chicago:

SECTION 1. Permission and authority are hereby given and granted to PONZU SUSHI, upon the terms and subject to the conditions of this ordinance to maintain and use one (1) sign(s) projecting over the public right-of-way attached to its premises known as 2407 N. Clark St..

Said sign structure(s) measures as follows; along N. Clark:

One (1) at seven (7) feet in length, three (3) feet in height and fifteen (15) feet above grade level.

The location of said privilege shall be as shown on prints kept on file with the Department of Business Affairs and Consumer Protection and the Office of the City Clerk.

Said privilege shall be constructed in accordance with plans and specifications approved by the Department of Transportation (Division of Project Development) and Zoning Department - Signs.

This grant of privilege in the public way shall be subject to the provisions of Section 10-28-015 and all other required provisions of the Municipal Code of Chicago.

The grantee shall pay to the City of Chicago as compensation for the privilege #1106748 herein granted the sum of one hundred (\$100.00) per annum in advance.


A 25% penalty will be added for payments received after due date.

The permit holder agrees to hold the City of Chicago harmless for any damage, relocation or replacement costs associated with damage, relocation or removal of private property caused by the City performing work in the public way.

Authority herein given and granted for a period of five (5) years from and after 05/14/2013.

Alderman  _____

Michele Smith 43rd Ward

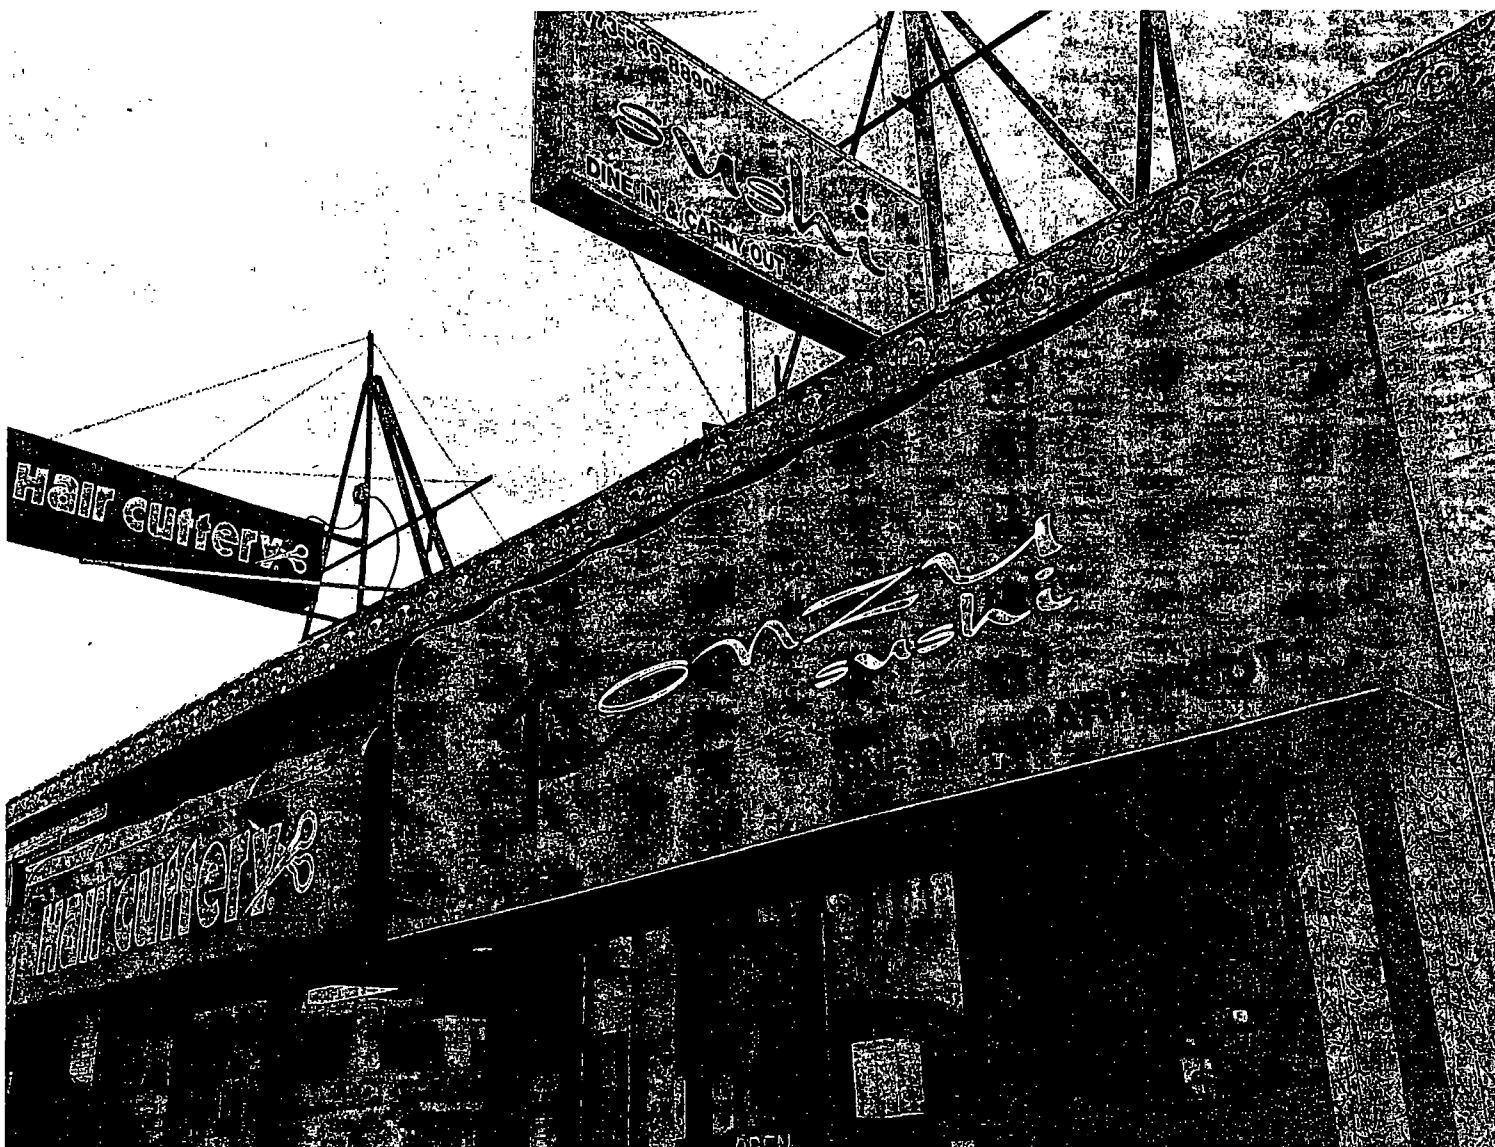



City of Chicago



O2013-4628

Office of the City Clerk

Document Tracking Sheet

Meeting Date:	6/5/2013
Sponsor(s):	Smith, Michele (43)
Type:	Ordinance
Title:	Grant(s) of privilege in public way for Public Chicago
Committee(s) Assignment:	Committee on Transportation and Public Way

ORDINANCE
PUBLIC CHICAGO
Acct. No. 351514 - 1
Permit No. 1105480

Be It Ordained by the City Council of the City of Chicago:

SECTION 1. Permission and authority are hereby given and granted to PUBLIC CHICAGO, upon the terms and subject to the conditions of this ordinance to construct, install, maintain and use two (2) Pipe(s) under the public right-of-way adjacent to its premises known as 1301 N. State Pkwy..

Said Pipe at N. State Pkwy (Cast Iron Pipe) measure(s):

One (1) at thirty (30) feet in length, and one (1) foot in width for a total of thirty (30) square feet.

Said Pipe at N. State Pkwy (Discharge Pipe) measure(s):

One (1) at six (6) feet in length, and point five (.5) feet in width for a total of three (3) square feet.

The location of said privilege shall be as shown on prints kept on file with the Department of Business Affairs and Consumer Protection and the Office of the City Clerk.

Said privilege shall be constructed in accordance with plans and specifications approved by the Department of Transportation (Office of Underground Coordination) and Department of Water Management.

This grant of privilege in the public way shall be subject to the provisions of Section 10-28-015 and all other required provisions of the Municipal Code of Chicago.


The grantee shall pay to the City of Chicago as compensation for the privilege #1105480 herein granted the sum of eight hundred (\$800.00) per annum in advance.

A 25% penalty will be added for payments received after due date.


The permit holder agrees to hold the City of Chicago harmless for any damage, relocation or replacement costs associated with damage, relocation or removal of private property caused by the City performing work in the public way.

Authority herein given and granted for a period of five (5) years from and after Date of Passage.

Alderman

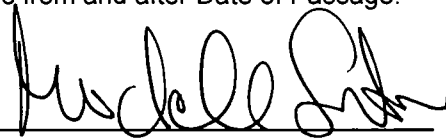A handwritten signature in black ink, appearing to read 'Michele Smith', written over a horizontal line.

Michele Smith 43rd Ward

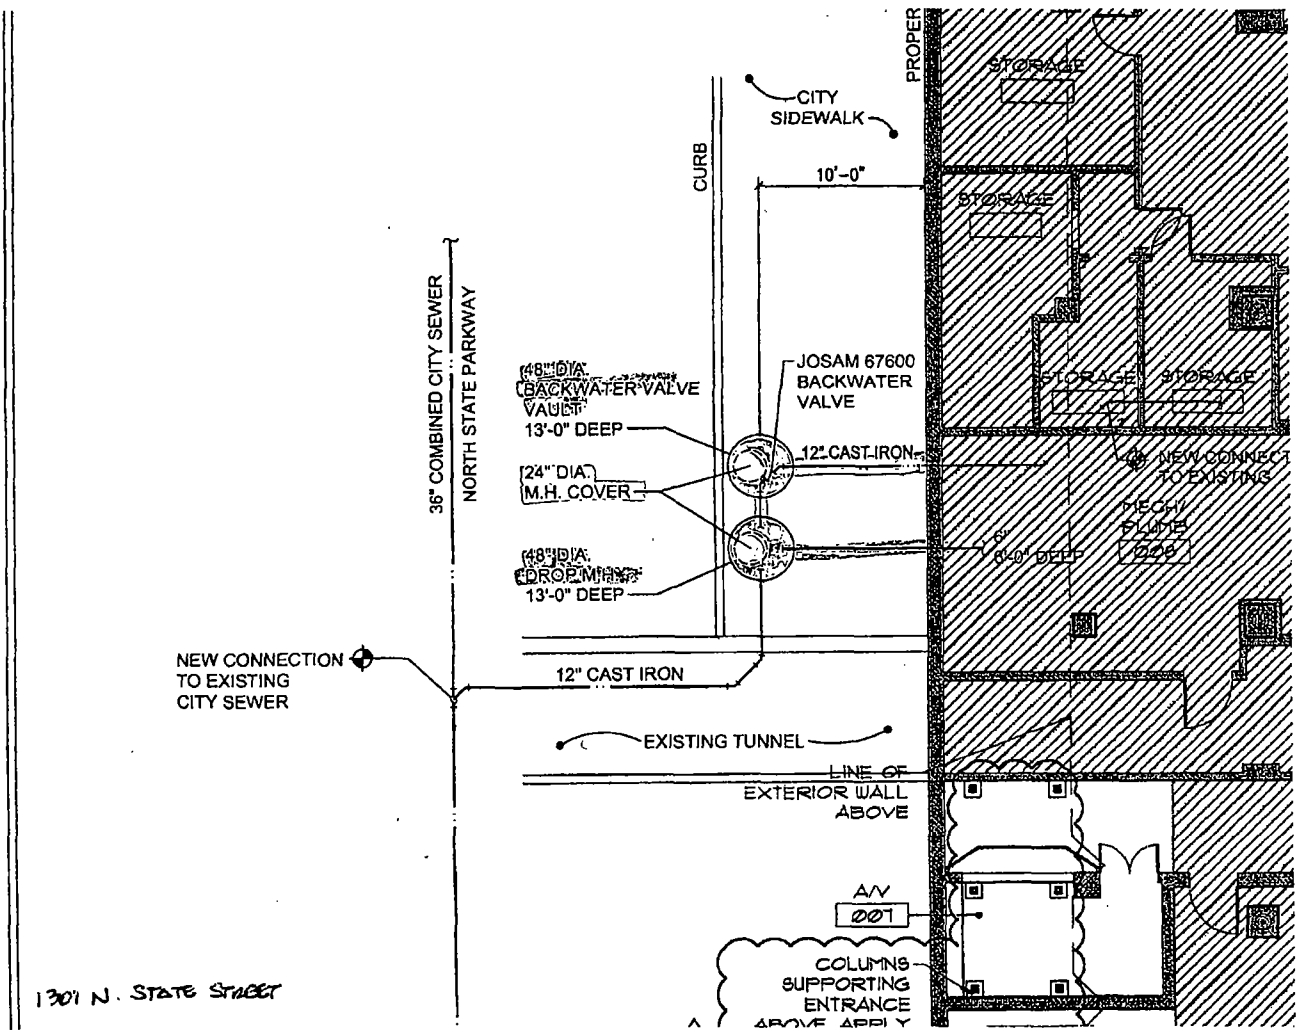

AMBASSADOR EAST HOTEL - SEWER WORK



City of Chicago



O2013-4630

Office of the City Clerk

Document Tracking Sheet

Meeting Date:	6/5/2013
Sponsor(s):	Smith, Michele (43)
Type:	Ordinance
Title:	Grant(s) of privilege in public way for Wells Flats Street LLC
Committee(s) Assignment:	Committee on Transportation and Public Way

ORDINANCE
WELLS FLATS STREET, LLC
Acct. No. 362826 - 1
Permit No. 1105671

Be It Ordained by the City Council of the City of Chicago:

SECTION 1. Permission and authority are hereby given and granted to WELLS FLATS STREET, LLC, upon the terms and subject to the conditions of this ordinance to maintain and use one (1) sign(s) projecting over the public right-of-way attached to its premises known as 1225 N. Wells St..

Said sign structure(s) measures as follows; along Wells:

One (1) at three point one seven (3.17) feet in length, one (1) foot in height and ten (10) feet above grade level.

The location of said privilege shall be as shown on prints kept on file with the Department of Business Affairs and Consumer Protection and the Office of the City Clerk.

Said privilege shall be constructed in accordance with plans and specifications approved by the Department of Transportation (Division of Project Development) and Zoning Department - Signs.


This grant of privilege in the public way shall be subject to the provisions of Section 10-28-015 and all other required provisions of the Municipal Code of Chicago.

The grantee shall pay to the City of Chicago as compensation for the privilege #1105671 herein granted the sum of one hundred (\$100.00) per annum in advance.




A 25% penalty will be added for payments received after due date.

The permit holder agrees to hold the City of Chicago harmless for any damage, relocation or replacement costs associated with damage, relocation or removal of private property caused by the City performing work in the public way.

Authority herein given and granted for a period of five (5) years from and after Date of Passage.

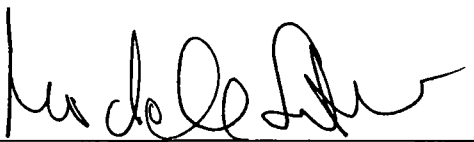Alderman 

Michele Smith 43rd Ward

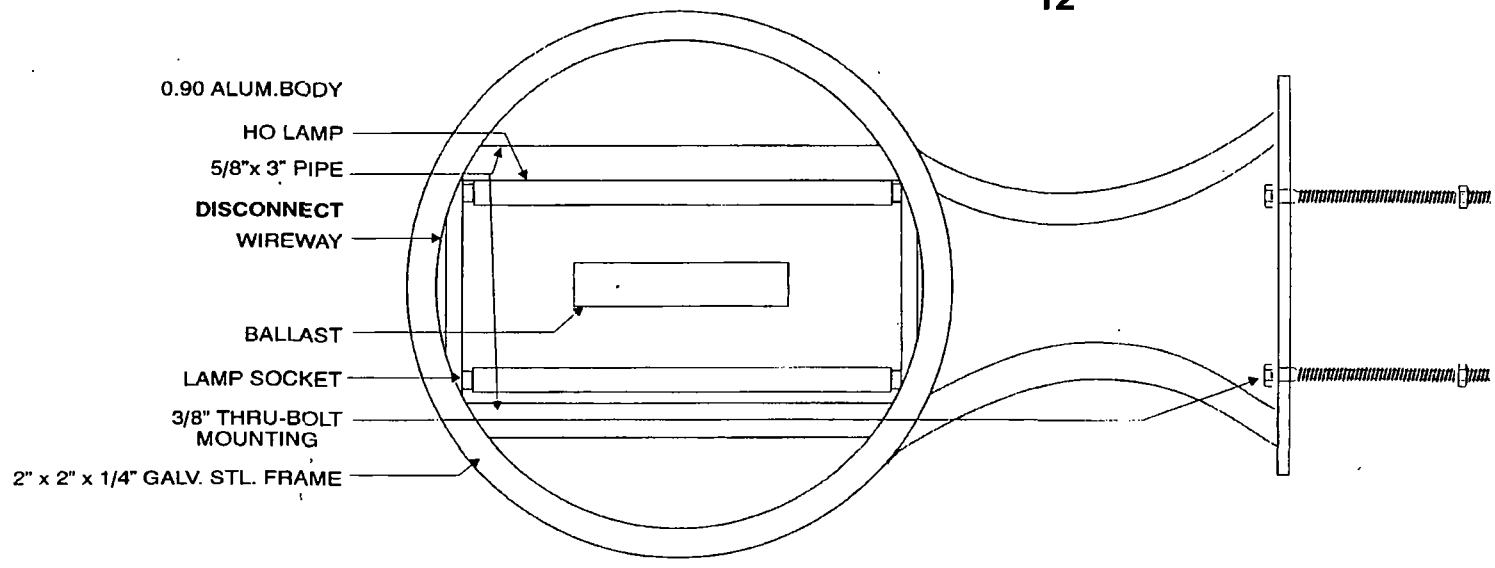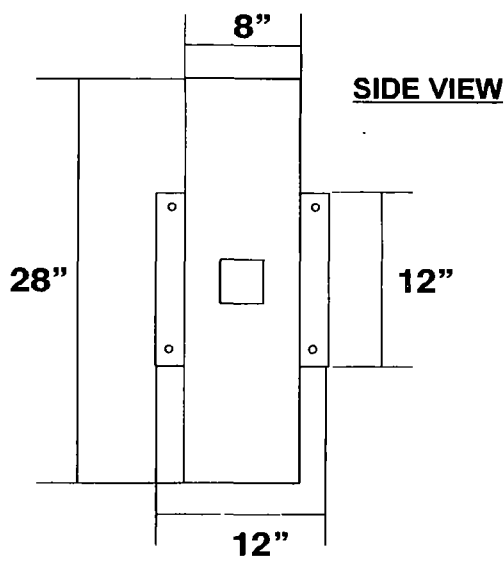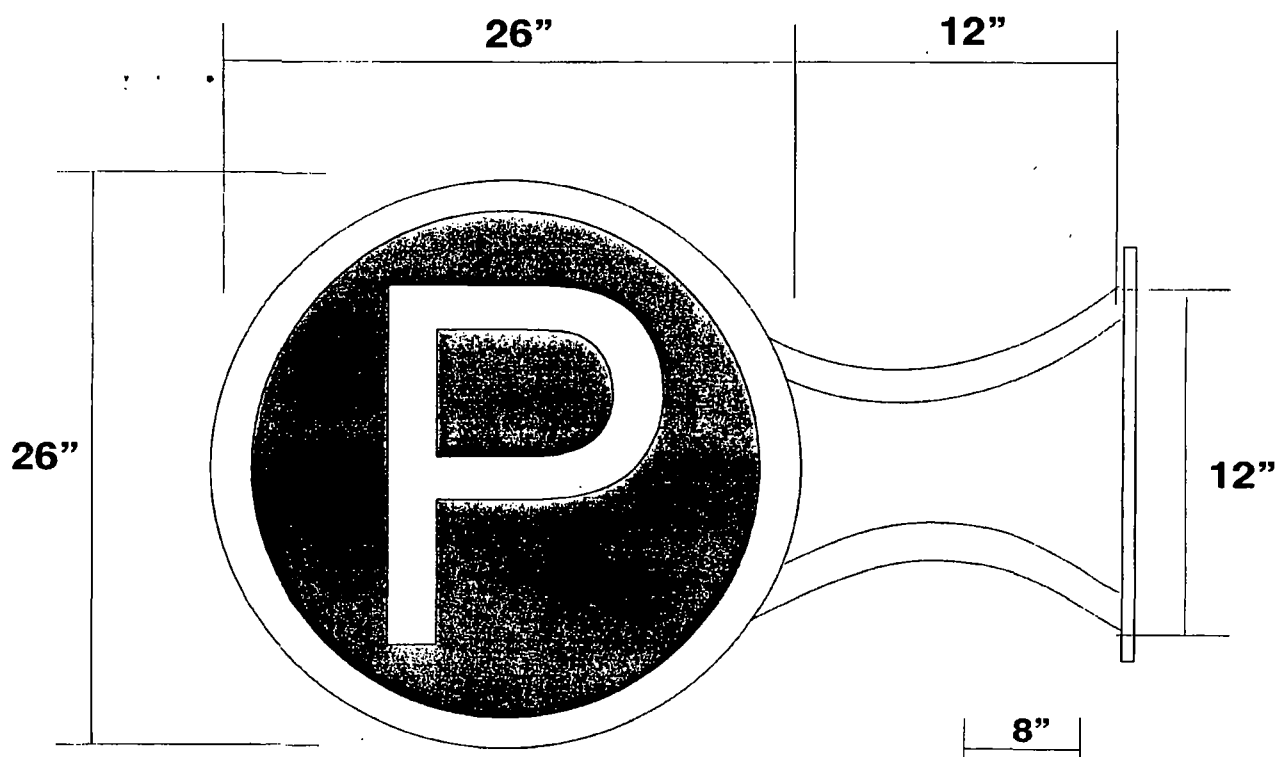



City of Chicago

Office of the City Clerk

Document Tracking Sheet



O2013-4635

Meeting Date:	6/5/2013
Sponsor(s):	Smith, Michele (43)
Type:	Ordinance
Title:	Grant(s) of privilege in public way for Wing Stop
Committee(s) Assignment:	Committee on Transportation and Public Way

ORDINANCE
WING STOP
Acct. No. 380411 - 1
Permit No. 1106075

Be It Ordained by the City Council of the City of Chicago:

SECTION 1. Permission and authority are hereby given and granted to WING STOP, upon the terms and subject to the conditions of this ordinance to construct, install, maintain and use four (4) Light Fixture(s) projecting over the public right-of-way adjacent to its premises known as 2634 N. Clark St..

Said Light Fixture(s) at N.Clark Street measure(s):

Four (4) at point eight three (.83) feet in length, two point zero eight (2.08) feet in width and twelve point two five (12.25) feet above grade level.

The location of said privilege shall be as shown on prints kept on file with the Department of Business Affairs and Consumer Protection and the Office of the City Clerk.

Said privilege shall be constructed in accordance with plans and specifications approved by the Department of Transportation (Division of Project Development).

This grant of privilege in the public way shall be subject to the provisions of Section 10-28-015 and all other required provisions of the Municipal Code of Chicago.


The grantee shall pay to the City of Chicago as compensation for the privilege #1106075 herein granted the sum of ninety (\$90.00) per annum in advance.

A 25% penalty will be added for payments received after due date.

The permit holder agrees to hold the City of Chicago harmless for any damage, relocation or replacement costs associated with damage, relocation or removal of private property caused by the City performing work in the public way.


Authority herein given and granted for a period of five (5) years from and after Date of Passage.

Alderman

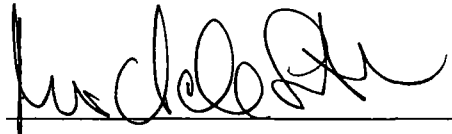A handwritten signature in black ink, appearing to read 'Michele Smith', written over a horizontal line.

Michele Smith 43rd Ward

DIMENSIONS

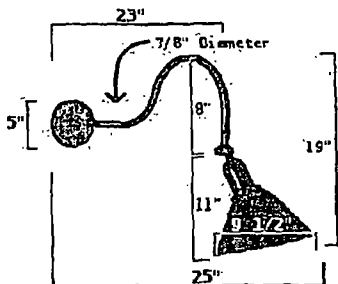

Size and specification subject to change without notice. We warrant to keep this product as described in the above specification. EXACT DIMENSIONS ARE NOT GUARANTEED. Dimensions are given in inches unless otherwise specified. All dimensions are to be taken from the outside of the part unless otherwise specified. All dimensions are to be taken from the outside of the part unless otherwise specified.



City of Chicago



O2013-4653

Office of the City Clerk

Document Tracking Sheet

Meeting Date:	6/5/2013
Sponsor(s):	Tunney, Thomas (44)
Type:	Ordinance
Title:	Grant(s) of privilege in public way for Casey Moran
Committee(s) Assignment:	Committee on Transportation and Public Way

ORDINANCE
CASEY MORAN
Acct. No. 203280 - 1
Permit No. 1106269

Be It Ordained by the City Council of the City of Chicago:

SECTION 1. Permission and authority are hereby given and granted to CASEY MORAN, upon the terms and subject to the conditions of this ordinance to maintain and use, as now constructed, eleven (11) Light Fixture(s) projecting over the public right-of-way adjacent to its premises known as 3060-62 N. Clark St..

Said Light Fixture(s) at N. Clark measure(s):

Eleven (11) at point five (.5) feet in length, two (2) feet in width and twelve (12) feet above grade level.

The location of said privilege shall be as shown on prints kept on file with the Department of Business Affairs and Consumer Protection and the Office of the City Clerk.

Said privilege shall be constructed in accordance with plans and specifications approved by the Department of Transportation (Division of Project Development).

This grant of privilege in the public way shall be subject to the provisions of Section 10-28-015 and all other required provisions of the Municipal Code of Chicago.


The grantee shall pay to the City of Chicago as compensation for the privilege #1106269 herein granted the sum of one hundred twenty-five (\$125.00) per annum in advance.


A 25% penalty will be added for payments received after due date.

The permit holder agrees to hold the City of Chicago harmless for any damage, relocation or replacement costs associated with damage, relocation or removal of private property caused by the City performing work in the public way.

Authority herein given and granted for a period of five (5) years from and after 02/06/2013.

Alderman

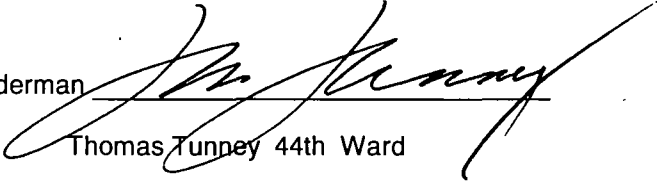
Thomas Tunney 44th Ward

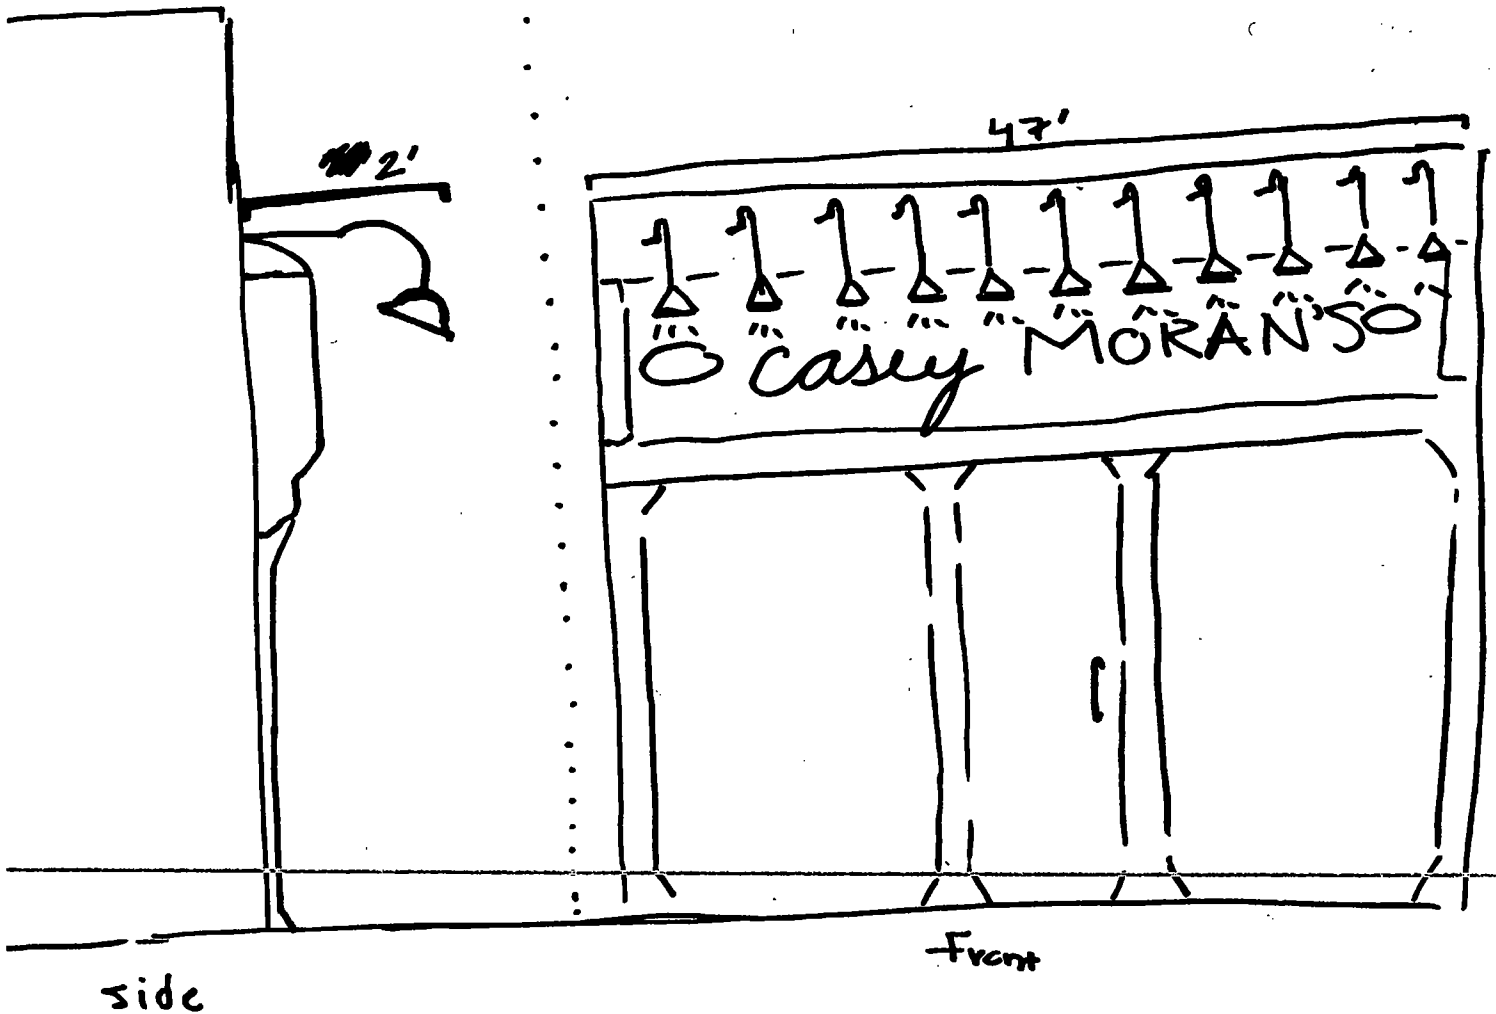



Department of Business Affairs and Consumer Protection
Business Assistance Center - Public Way Use Unit
City Hall - 121 N. LaSalle Street, Room 800 • Chicago, IL 60602
(312)-74-GOBIZ (312-744-6249) • (312) 744-1944 (TTY)
<http://www.cityofchicago.org/bacp>

06/05/2013

Alderman **Thomas Tunney**
Ward # **44**
City of Chicago
City Hall, Room **203**
121 North LaSalle Street
Chicago, Illinois 60602

Re: An ordinance to use and maintain a portion of the public right-of-way for **eleven (11) light fixture(s)** for **CASEY MORAN**, adjacent to the premises known as **3060-62 N. Clark St.**

Dear Alderman **Thomas Tunney**:

The applicant referenced above has requested the use of the public right-of-way for a **light fixture(s)**. An ordinance has been prepared by the Department of Business Affairs and Consumer Protection – Business Assistance Center - Public Way Use Unit for presentation to the City Council. Because this request was made for properties located in your ward, as approved by you as per the attached, I respectfully request that you introduce the attached ordinance at the next City Council meeting.

If you have any questions regarding this ordinance, please contact Anthony Bertuca at (312) 744-5506.

Department of Business Affairs and Consumer Protection



City of Chicago



O2013-4657

Office of the City Clerk

Document Tracking Sheet

Meeting Date:	6/5/2013
Sponsor(s):	Tunney, Thomas (44)
Type:	Ordinance
Title:	Grant(s) of privilege in public way for Chipotle Mexican Grill
Committee(s) Assignment:	Committee on Transportation and Public Way

ORDINANCE
Chipotle Mexican Grill
Acct. No. 22633 - 11
Permit No. 1106540

Be It Ordained by the City Council of the City of Chicago:

SECTION 1. Permission and authority are hereby given and granted to Chipotle Mexican Grill, upon the terms and subject to the conditions of this ordinance to maintain and use three (3) sign(s) projecting over the public right-of-way attached to its premises known as 1025 W. Belmont Ave..

Said sign structure(s) measures as follows; along West Belmont:

One (1) at twenty-six point three three (26.33) feet in length, two (2) feet in height and sixteen (16) feet above grade level.

Said sign structure(s) measures as follows; along North Kenmore:

One (1) at fifteen (15) feet in length, two (2) feet in height and sixteen (16) feet above grade level.

One (1) at four (4) feet in length, three (3) feet in height and sixteen (16) feet above grade level.

The location of said privilege shall be as shown on prints kept on file with the Department of Business Affairs and Consumer Protection and the Office of the City Clerk.

Said privilege shall be constructed in accordance with plans and specifications approved by the Department of Transportation (Division of Project Development) and Zoning Department - Signs.

This grant of privilege in the public way shall be subject to the provisions of Section 10-28-015 and all other required provisions of the Municipal Code of Chicago.


The grantee shall pay to the City of Chicago as compensation for the privilege #1106540 herein granted the sum of seven hundred (\$700.00) per annum in advance.

A 25% penalty will be added for payments received after due date.

The permit holder agrees to hold the City of Chicago harmless for any damage, relocation or replacement costs associated with damage, relocation or removal of private property caused by the City performing work in the public way.

Authority herein given and granted for a period of five (5) years from and after 03/12/2013.

Alderman

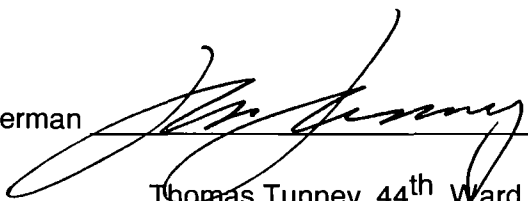

Thomas Tunney 44th Ward





06/05/2013

Alderman **Thomas Tunney**
Ward # **44**
City of Chicago
City Hall, Room **203**
121 North LaSalle Street
Chicago, Illinois 60602

Re: An ordinance to use and maintain a portion of the public right-of-way for **three (3) sign(s)** for
Chipotle Mexican Grill, adjacent to the premises known as **1025 W. Belmont Ave..**

Dear Alderman **Thomas Tunney**:

The applicant referenced above has requested the use of the public right-of-way for a **sign(s)**. An ordinance has been prepared by the Department of Business Affairs and Consumer Protection – Business Assistance Center - Public Way Use Unit for presentation to the City Council. Because this request was made for properties located in your ward, as approved by you as per the attached, I respectfully request that you introduce the attached ordinance at the next City Council meeting.

If you have any questions regarding this ordinance, please contact Anthony Bertuca at (312) 744-5506.

Department of Business Affairs and Consumer Protection



City of Chicago



O2013-4664

Office of the City Clerk

Document Tracking Sheet

Meeting Date:	6/5/2013
Sponsor(s):	Tunney, Thomas (44)
Type:	Ordinance
Title:	Grant(s) of privilege in public way for CVS/Pharmacy No. 8753
Committee(s) Assignment:	Committee on Transportation and Public Way

ORDINANCE
CVS/PHARMACY #8753
Acct. No. 299710 - 23
Permit No. 1106571

Be It Ordained by the City Council of the City of Chicago:

SECTION 1. Permission and authority are hereby given and granted to CVS/PHARMACY #8753, upon the terms and subject to the conditions of this ordinance to maintain and use five (5) sign(s) projecting over the public right-of-way attached to its premises known as 3637 N. Southport Ave..

Said sign structure(s) measures as follows; along N. Southport Avenue:

One (1) at six point seven (6.7) feet in length, one point seven five (1.75) feet in height and thirteen point two (13.2) feet above grade level.

One (1) at seventeen point two (17.2) feet in length, one point seven five (1.75) feet in height and thirteen point two (13.2) feet above grade level.

One (1) at twenty-three (23) feet in length, four (4) feet in height and eighteen (18) feet above grade level.

One (1) at seventeen point four (17.4) feet in length, one point seven five (1.75) feet in height and thirteen point two (13.2) feet above grade level.

One (1) at eight point seven (8.7) feet in length, one point seven five (1.75) feet in height and thirteen point two (13.2) feet above grade level.

The location of said privilege shall be as shown on prints kept on file with the Department of Business Affairs and Consumer Protection and the Office of the City Clerk.

Said privilege shall be constructed in accordance with plans and specifications approved by the Department of Transportation (Division of Project Development) and Zoning Department - Signs.

This grant of privilege in the public way shall be subject to the provisions of Section 10-28-015 and all other required provisions of the Municipal Code of Chicago.


The grantee shall pay to the City of Chicago as compensation for the privilege #1106571 herein granted the sum of one thousand seventy-five (\$1,075.00) per annum in advance.

A 25% penalty will be added for payments received after due date.

The permit holder agrees to hold the City of Chicago harmless for any damage, relocation or replacement costs associated with damage, relocation or removal of private property caused by the City performing work in the public way.


Authority herein given and granted for a period of five (5) years from and after 03/12/2013.

Alderman

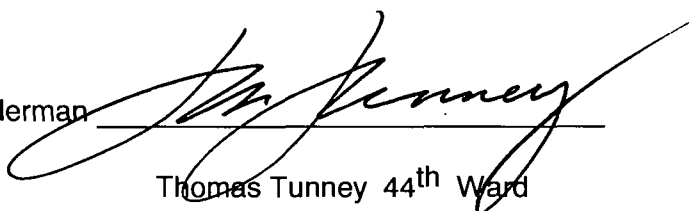

Thomas Tunney 44th Ward

#8753

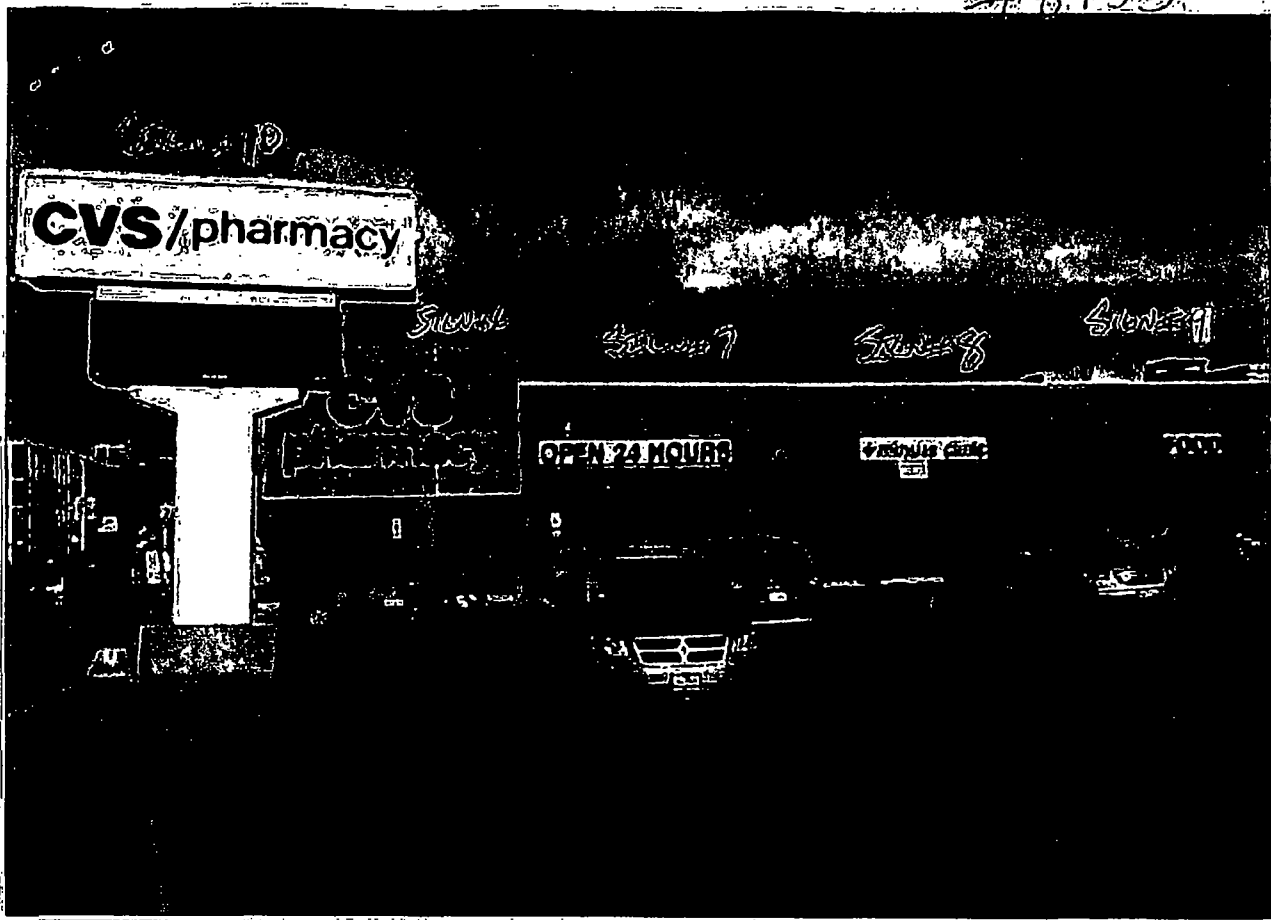



06/05/2013

Alderman **Thomas Tunney**
Ward # **44**
City of Chicago
City Hall, Room **203**
121 North LaSalle Street
Chicago, Illinois 60602

Re: An ordinance to use and maintain a portion of the public right-of-way for **five (5) sign(s)** for
CVS/PHARMACY #8753, adjacent to the premises known as **3637 N. Southport Ave..**

Dear Alderman **Thomas Tunney**:

The applicant referenced above has requested the use of the public right-of-way for a **sign(s)**. An ordinance has been prepared by the Department of Business Affairs and Consumer Protection – Business Assistance Center - Public Way Use Unit for presentation to the City Council. Because this request was made for properties located in your ward, as approved by you as per the attached, I respectfully request that you introduce the attached ordinance at the next City Council meeting.

If you have any questions regarding this ordinance, please contact Anthony Bertuca at (312) 744-5506.

Department of Business Affairs and Consumer Protection



City of Chicago



O2013-4670

Office of the City Clerk

Document Tracking Sheet

Meeting Date:	6/5/2013
Sponsor(s):	Tunney, Thomas (44)
Type:	Ordinance
Title:	Grant(s) of privilege in public way for Days Inn Chicago - planters
Committee(s) Assignment:	Committee on Transportation and Public Way

ORDINANCE
DAYS INN CHICAGO
Acct. No. 30696 - 4
Permit No. 1106187

Be It Ordained by the City Council of the City of Chicago:

SECTION 1. Permission and authority are hereby given and granted to DAYS INN CHICAGO, upon the terms and subject to the conditions of this ordinance to maintain and use, as now constructed, six (6) Planter(s) on the public right-of-way for beautification purposes adjacent to its premises known as 644 W. Diversey Pkwy..

Said Planter(s) at W. Diversey measure(s):

Two (2) at one (1) foot in length, and two point two five (2.25) feet in width for a total of four point five (4.5) square feet.

Three (3) at one (1) foot in length, and two point one six (2.16) feet in width for a total of six point four eight (6.48) square feet.

One (1) at one (1) foot in length, and one point six six (1.66) foot in width for a total of one point six six (1.66) square feet.

Grantee must allow the required clear and unobstructed space for pedestrian passage at all times per rules and regulations approved by the Department of Transportation.

The location of said privilege shall be as shown on prints kept on file with the Department of Business Affairs and Consumer Protection and the Office of the City Clerk.

Said privilege shall be constructed in accordance with plans and specifications approved by the Department of Planning and Development and Department of Transportation (Division of Project Development).

This grant of privilege in the public way shall be subject to the provisions of Section 10-28-015 and all other required provisions of the Municipal Code of Chicago.


The grantee shall pay to the City of Chicago as compensation for the privilege #1106187 herein granted the sum of zero (\$0.00) per annum in advance.

A 25% penalty will be added for payments received after due date.

The permit holder agrees to hold the City of Chicago harmless for any damage, relocation or replacement costs associated with damage, relocation or removal of private property caused by the City performing work in the public way.

Authority herein given and granted for a period of five (5) years from and after 05/14/2013.

Alderman

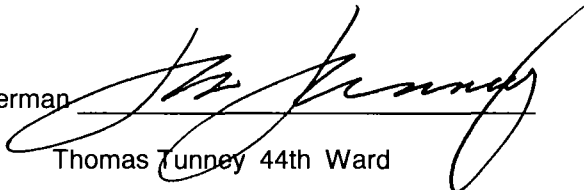
Thomas Tunney 44th Ward



Days Inn Chicago
644 W. Diversy Pkwy.



06/05/2013

Alderman **Thomas Tunney**
Ward # **44**
City of Chicago
City Hall, Room **203**
121 North LaSalle Street
Chicago, Illinois 60602

Re: An ordinance to use and maintain a portion of the public right-of-way for **six (6) planter(s)** for **DAYS INN CHICAGO**, adjacent to the premises known as **644 W. Diversey Pkwy..**

Dear Alderman **Thomas Tunney**:

The applicant referenced above has requested the use of the public right-of-way for a **planter(s)**. An ordinance has been prepared by the Department of Business Affairs and Consumer Protection – Business Assistance Center - Public Way Use Unit for presentation to the City Council. Because this request was made for properties located in your ward, as approved by you as per the attached, I respectfully request that you introduce the attached ordinance at the next City Council meeting.

If you have any questions regarding this ordinance, please contact Anthony Bertuca at (312) 744-5506.

Department of Business Affairs and Consumer Protection



City of Chicago



O2013-4673

Office of the City Clerk

Document Tracking Sheet

Meeting Date:	6/5/2013
Sponsor(s):	Tunney, Thomas (44)
Type:	Ordinance
Title:	Grant(s) of privilege in public way for Days Inn Chicago - signs
Committee(s) Assignment:	Committee on Transportation and Public Way

ORDINANCE
DAYS INN CHICAGO
Acct. No. 30696 - 4
Permit No. 1106558

Be It Ordained by the City Council of the City of Chicago:

SECTION 1. Permission and authority are hereby given and granted to DAYS INN CHICAGO, upon the terms and subject to the conditions of this ordinance to maintain and use two (2) sign(s) projecting over the public right-of-way attached to its premises known as 644 W. Diversey Pkwy..

Said sign structure(s) measures as follows; along W DIVERSEY PARKWAY:

One (1) at ten point five (10.5) feet in length, eight point five (8.5) feet in height and sixteen point five (16.5) feet above grade level.

Said sign structure(s) measures as follows; along N CLARK ST:

One (1) at ten (10) feet in length, five (5) feet in height and twenty-two (22) feet above grade level.

The location of said privilege shall be as shown on prints kept on file with the Department of Business Affairs and Consumer Protection and the Office of the City Clerk.

Said privilege shall be constructed in accordance with plans and specifications approved by the Department of Transportation (Division of Project Development) and Zoning Department - Signs.

This grant of privilege in the public way shall be subject to the provisions of Section 10-28-015 and all other required provisions of the Municipal Code of Chicago.


The grantee shall pay to the City of Chicago as compensation for the privilege #1106558 herein granted the sum of six hundred (\$600.00) per annum in advance.

A 25% penalty will be added for payments received after due date.

The permit holder agrees to hold the City of Chicago harmless for any damage, relocation or replacement costs associated with damage, relocation or removal of private property caused by the City performing work in the public way.

Authority herein given and granted for a period of five (5) years from and after 05/14/2013.


Alderman

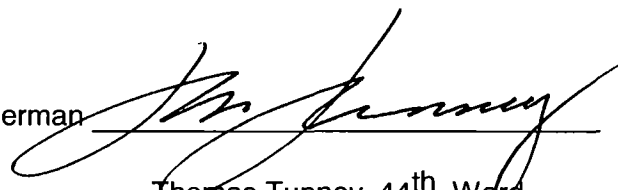

Thomas Tunney 44th Ward



Stefanie Hrejsa
General Manager
644 W. Diversey Parkway
Chicago, IL 60614
773.525.7010 x115
773.687.5213
shrejsa@daysinnchicago.net
www.daysinnchicago.net

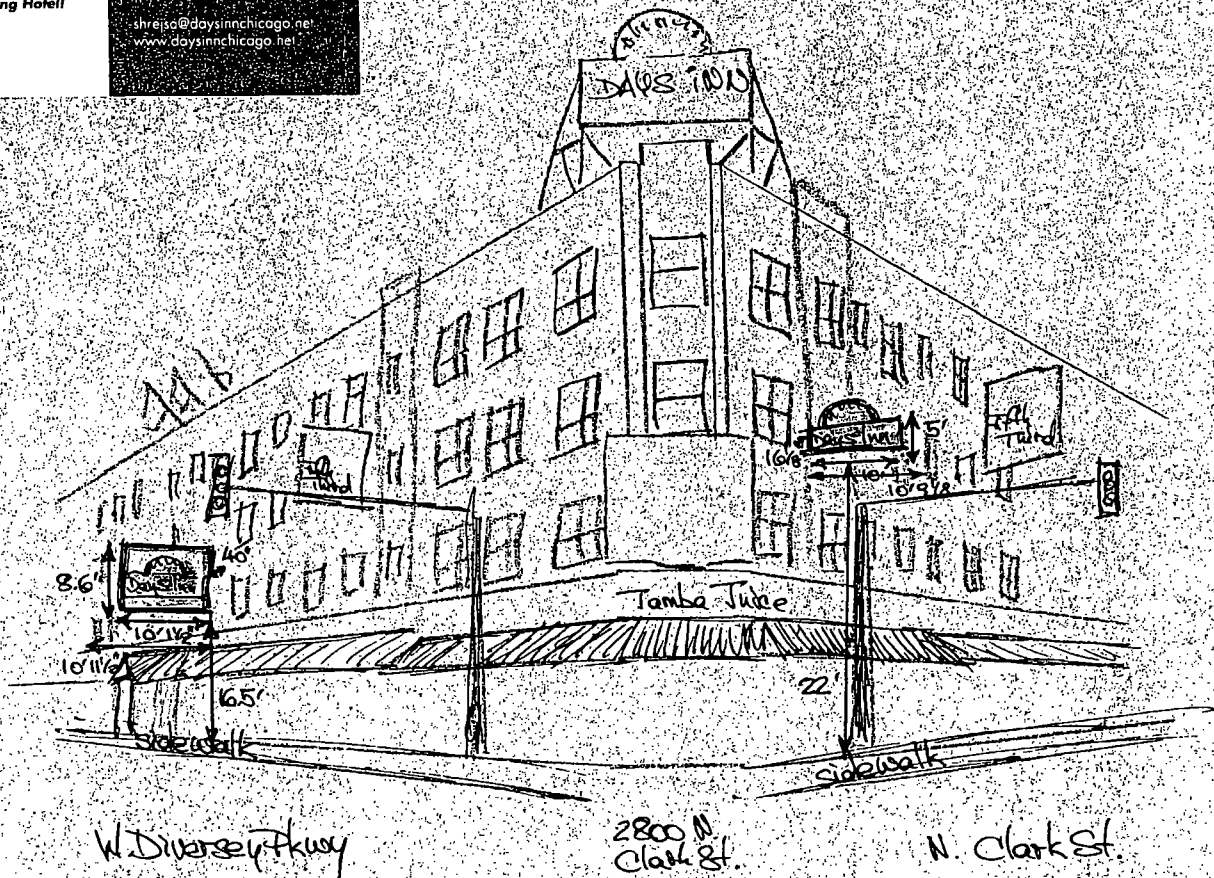



Department of Business Affairs and Consumer Protection

Business Assistance Center - Public Way Use Unit
City Hall - 121 N. LaSalle Street, Room 800 • Chicago, IL 60602
(312)-74-GOBIZ (312-744-6249) • (312) 744-1944 (TTY)
<http://www.cityofchicago.org/bacp>

06/05/2013

Alderman **Thomas Tunney**
Ward # **44**
City of Chicago
City Hall, Room **203**
121 North LaSalle Street
Chicago, Illinois 60602

Re: An ordinance to use and maintain a portion of the public right-of-way for **two (2) sign(s)** for **DAYS INN CHICAGO**, adjacent to the premises known as **644 W. Diversey Pkwy..**

Dear Alderman **Thomas Tunney**:

The applicant referenced above has requested the use of the public right-of-way for a **sign(s)**. An ordinance has been prepared by the Department of Business Affairs and Consumer Protection – Business Assistance Center - Public Way Use Unit for presentation to the City Council. Because this request was made for properties located in your ward, as approved by you as per the attached, I respectfully request that you introduce the attached ordinance at the next City Council meeting.

If you have any questions regarding this ordinance, please contact Anthony Bertuca at (312) 744-5506.

Department of Business Affairs and Consumer Protection



City of Chicago



O2013-4681

Office of the City Clerk

Document Tracking Sheet

Meeting Date:	6/5/2013
Sponsor(s):	Tunney, Thomas (44)
Type:	Ordinance
Title:	Grant(s) of privilege in public way for Edible Arrangements No. 761
Committee(s) Assignment:	Committee on Transportation and Public Way

ORDINANCE
Edible Arrangements #761
Acct. No. 325990 - 1
Permit No. 1104806

Be It Ordained by the City Council of the City of Chicago:

SECTION 1. Permission and authority are hereby given and granted to Edible Arrangements #761, upon the terms and subject to the conditions of this ordinance to maintain and use one (1) sign(s) projecting over the public right-of-way attached to its premises known as 3722 N. Southport Ave..

Said sign structure(s) measures as follows; along Southport:
One (1) at five (5) feet in length, three point eight three (3.83) feet in height and twelve (12) feet above grade level.

The location of said privilege shall be as shown on prints kept on file with the Department of Business Affairs and Consumer Protection and the Office of the City Clerk.

Said privilege shall be constructed in accordance with plans and specifications approved by the Department of Transportation (Division of Project Development) and Zoning Department - Signs.

This grant of privilege in the public way shall be subject to the provisions of Section 10-28-015 and all other required provisions of the Municipal Code of Chicago.


The grantee shall pay to the City of Chicago as compensation for the privilege #1104806 herein granted the sum of one hundred (\$100.00) per annum in advance.

A 25% penalty will be added for payments received after due date.

The permit holder agrees to hold the City of Chicago harmless for any damage, relocation or replacement costs associated with damage, relocation or removal of private property caused by the City performing work in the public way.

Authority herein given and granted for a period of five (5) years from and after Date of Passage.


Alderman

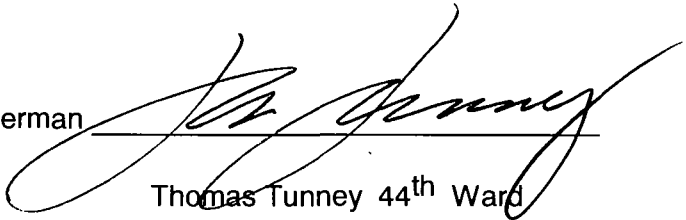

Thomas Tunney 44th Ward



Looking North on Southport Avenue

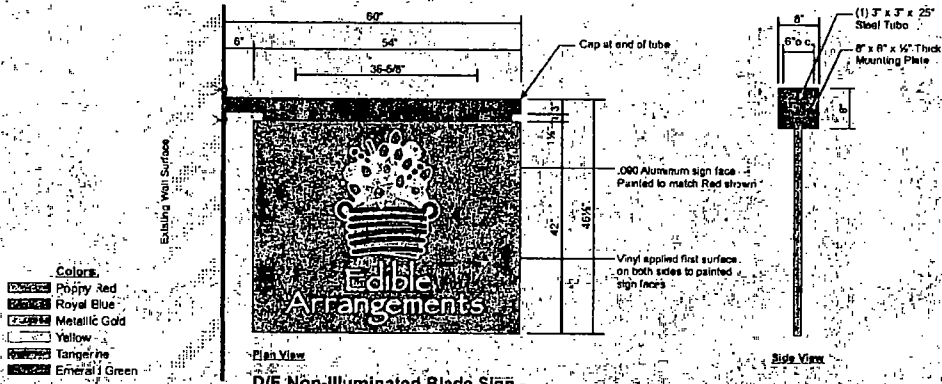

D/F Non-Illuminated Blade Sign -
Scale 3/4" = 1'-0"
Aluminum blade pen sign painted to match red (shown) with vinyl graphics applied first surface to both faces
Field verification required for sign clearance

3722 N Southport Avenue
Chicago, IL 60613

SS Type: **Wall Sign**
Job Number: **7000318**
Drawing Title: **7000318 Edible Arrangements, Chicago IL.cdr**

NOTES:

DATE: 12/19/12 PMF
01/09/13 PMF

SIGN LAYOUT

SOUTH WATER

S I G N S

TRAFFIC SIGNING, INC.

TRAFFIC SIGNING, INC.

TRAFFIC SIGNING, INC.



06/05/2013

Alderman **Thomas Tunney**
Ward # **44**
City of Chicago
City Hall, Room **203**
121 North LaSalle Street
Chicago, Illinois 60602

Re: An ordinance to use and maintain a portion of the public right-of-way for **one (1) sign(s)** for **Edible Arrangements #761**, adjacent to the premises known as **3722 N. Southport Ave..**

Dear Alderman **Thomas Tunney**:

The applicant referenced above has requested the use of the public right-of-way for a **sign(s)**. An ordinance has been prepared by the Department of Business Affairs and Consumer Protection – Business Assistance Center - Public Way Use Unit for presentation to the City Council. Because this request was made for properties located in your ward, as approved by you as per the attached, I respectfully request that you introduce the attached ordinance at the next City Council meeting.

If you have any questions regarding this ordinance, please contact Anthony Bertuca at (312) 744-5506.

Department of Business Affairs and Consumer Protection



City of Chicago



O2013-4685

Office of the City Clerk

Document Tracking Sheet

Meeting Date:	6/5/2013
Sponsor(s):	Tunney, Thomas (44)
Type:	Ordinance
Title:	Grant(s) of privilege in public way for Esencia Urban Kitchen
Committee(s) Assignment:	Committee on Transportation and Public Way

ORDINANCE
ESENCIA URBAN KITCHEN
Acct. No. 379627 - 1
Permit No. 1106299

Be It Ordained by the City Council of the City of Chicago:

SECTION 1. Permission and authority are hereby given and granted to ESENCIA URBAN KITCHEN, upon the terms and subject to the conditions of this ordinance to maintain and use, as now constructed, one (1) Door Swing(s) on the public right-of-way adjacent to its premises known as 3351 N. Broadway .

Said Door Swing(s) at W. Roscoe measure(s):

One (1) at one (1) foot in length, and two point seven five (2.75) feet in width for a total of two point seven five (2.75) square feet.

The location of said privilege shall be as shown on prints kept on file with the Department of Business Affairs and Consumer Protection and the Office of the City Clerk.

Said privilege shall be constructed in accordance with plans and specifications approved by the Department of Transportation (Division of Project Development).

This grant of privilege in the public way shall be subject to the provisions of Section 10-28-015 and all other required provisions of the Municipal Code of Chicago.


The grantee shall pay to the City of Chicago as compensation for the privilege #1106299 herein granted the sum of seventy-five (\$75.00) per annum in advance.


A 25% penalty will be added for payments received after due date.

The permit holder agrees to hold the City of Chicago harmless for any damage, relocation or replacement costs associated with damage, relocation or removal of private property caused by the City performing work in the public way.

Authority herein given and granted for a period of five (5) years from and after Date of Passage.

Alderman _____

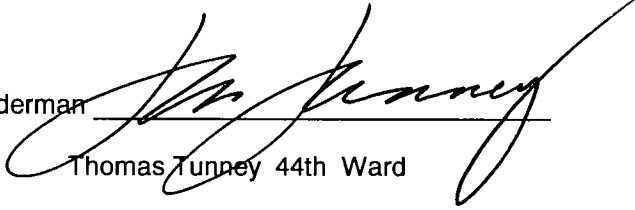
Thomas Tunney 44th Ward

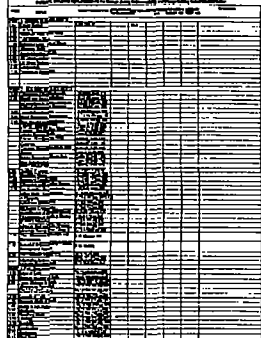



06/05/2013

Alderman Thomas Tunney
Ward # 44
City of Chicago
City Hall, Room 203
121 North LaSalle Street
Chicago, Illinois 60602

Re: An ordinance to use and maintain a portion of the public right-of-way for **one (1) door swing(s)** for **ESENCIA URBAN KITCHEN**, adjacent to the premises known as **3351 N. Broadway**.

Dear Alderman **Thomas Tunney**:

The applicant referenced above has requested the use of the public right-of-way for a **door swing(s)**. An ordinance has been prepared by the Department of Business Affairs and Consumer Protection – Business Assistance Center - Public Way Use Unit for presentation to the City Council. Because this request was made for properties located in your ward, as approved by you as per the attached, I respectfully request that you introduce the attached ordinance at the next City Council meeting.

If you have any questions regarding this ordinance, please contact Anthony Bertuca at (312) 744-5506.

Department of Business Affairs and Consumer Protection



City of Chicago



O2013-4688

Office of the City Clerk

Document Tracking Sheet

Meeting Date:	6/5/2013
Sponsor(s):	Tunney, Thomas (44)
Type:	Ordinance
Title:	Grant(s) of privilege in public way for H&R Block
Committee(s) Assignment:	Committee on Transportation and Public Way

ORDINANCE
H & R Block
Acct. No. 85659 - 158
Permit No. 1105521

Be It Ordained by the City Council of the City of Chicago:

SECTION 1. Permission and authority are hereby given and granted to H & R Block, upon the terms and subject to the conditions of this ordinance to maintain and use four (4) sign(s) projecting over the public right-of-way attached to its premises known as 3201 N. Clark St..

Said sign structure(s) measures as follows; along Belmont:

Three (3) at eleven point two one (11.21) feet in length, two point one seven (2.17) feet in height and ten point two five (10.25) feet above grade level.

Said sign structure(s) measures as follows; along Clark:

One (1) at eleven point two one (11.21) feet in length, two point one seven (2.17) feet in height and ten point two five (10.25) feet above grade level.

The location of said privilege shall be as shown on prints kept on file with the Department of Business Affairs and Consumer Protection and the Office of the City Clerk.

Said privilege shall be constructed in accordance with plans and specifications approved by the Department of Transportation (Division of Project Development) and Zoning Department - Signs.

This grant of privilege in the public way shall be subject to the provisions of Section 10-28-015 and all other required provisions of the Municipal Code of Chicago.


The grantee shall pay to the City of Chicago as compensation for the privilege #1105521 herein granted the sum of one hundred seventy-five (\$175.00) per annum in advance.

A 25% penalty will be added for payments received after due date.





The permit holder agrees to hold the City of Chicago harmless for any damage, relocation or replacement costs associated with damage, relocation or removal of private property caused by the City performing work in the public way.

Authority herein given and granted for a period of five (5) years from and after Date of Passage.

Alderman

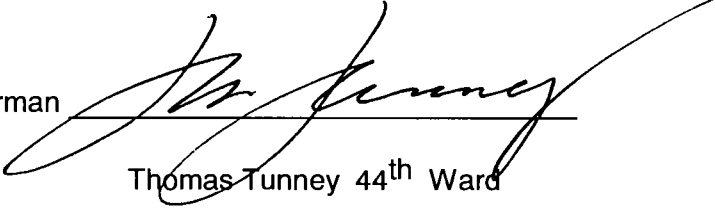

Thomas Tunney 44th Ward

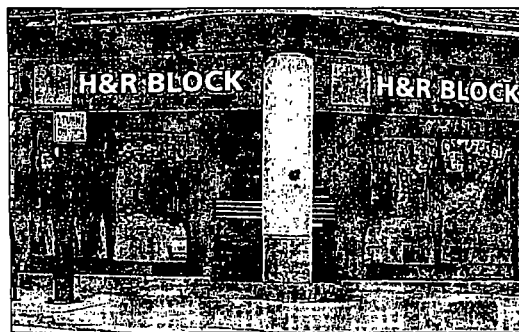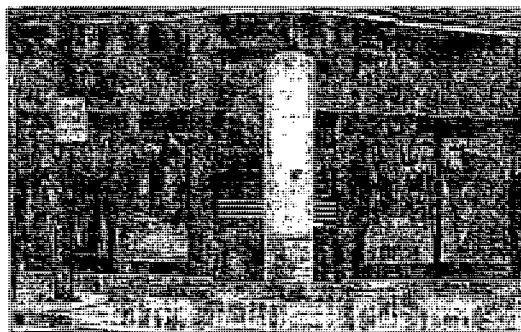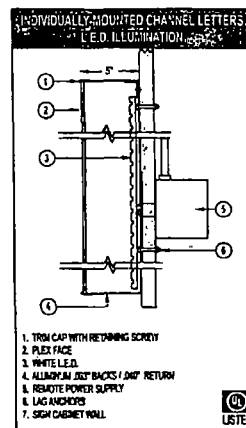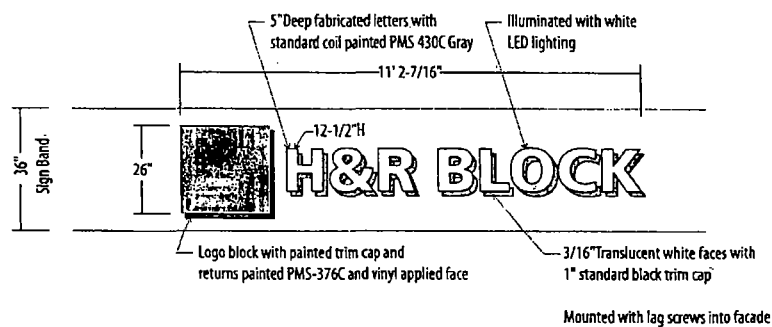

© COPYRIGHT 2012, BY SOUTHWATER SIGNS, LLC. ALL DESIGNS PRESENTED ARE THE SOLE PROPERTY OF SOUTHWATER SIGNS, LLC. AND MAY NOT BE REPRODUCED IN PART OR WHOLE WITHOUT WRITTEN PERMISSION FROM SOUTHWATER SIGNS, LLC.

SOUTHWATER SIGNS	
HR BLOCK #13369	Sales Rep: tm
	Designer: rm
	Client Approval: [Signature]
	Landlord Approval: [Signature]
Job #: 1000796	Drawing #: 1000796-13369
Start Date: 02/11/13	Est. Number: 02/13/13
Location: 3201 N Clark St, Chicago, IL	
MEMBER IFA	
UL LISTED	



06/05/2013

Alderman **Thomas Tunney**
Ward # **44**
City of Chicago
City Hall, Room **203**
121 North LaSalle Street
Chicago, Illinois 60602

Re: An ordinance to use and maintain a portion of the public right-of-way for **four (4) sign(s)** for **H & R Block**, adjacent to the premises known as **3201 N. Clark St.**.

Dear Alderman **Thomas Tunney**:

The applicant referenced above has requested the use of the public right-of-way for a **sign(s)**. An ordinance has been prepared by the Department of Business Affairs and Consumer Protection – Business Assistance Center - Public Way Use Unit for presentation to the City Council. Because this request was made for properties located in your ward, as approved by you as per the attached, I respectfully request that you introduce the attached ordinance at the next City Council meeting.

If you have any questions regarding this ordinance, please contact Anthony Bertuca at (312) 744-5506.

Department of Business Affairs and Consumer Protection



City of Chicago



O2013-4692

Office of the City Clerk

Document Tracking Sheet

Meeting Date:	6/5/2013
Sponsor(s):	Tunney, Thomas (44)
Type:	Ordinance
Title:	Grant(s) of privilege in public way for Houndstooth Saloon
Committee(s) Assignment:	Committee on Transportation and Public Way

ORDINANCE
HOUNDSTOOTH SALOON
Acct. No. 261212 - 1
Permit No. 1102846

Be It Ordained by the City Council of the City of Chicago:

SECTION 1. Permission and authority are hereby given and granted to HOUNDSTOOTH SALOON, upon the terms and subject to the conditions of this ordinance to maintain and use two (2) sign(s) projecting over the public right-of-way attached to its premises known as 3369 N. Clark St..

Said sign structure(s) measures as follows; along N. Clark:

One (1) at eighteen point seven five (18.75) feet in length, two point nine two (2.92) feet in height and eleven (11) feet above grade level.

Said sign structure(s) measures as follows; along N. Clark & W. Roscoe:

One (1) at five (5) feet in length, five (5) feet in height and eleven (11) feet above grade level.

The location of said privilege shall be as shown on prints kept on file with the Department of Business Affairs and Consumer Protection and the Office of the City Clerk

Said privilege shall be constructed in accordance with plans and specifications approved by the Department of Transportation (Division of Project Development) and Zoning Department- Signs.


This grant of privilege in the public way shall be subject to the provisions of Section 10-28-015 and all other required provisions of the Municipal Code of Chicago.

The grantee shall pay to the City of Chicago as compensation for the privilege #1102846 herein granted the sum of six hundred (\$600.00) per annum in advance.

A 25% penalty will be added for payments received after due date.


The permit holder agrees to hold the City of Chicago harmless for any damage, relocation or replacement costs associated with damage, relocation or removal of private property caused by the City performing work in the public way.

Authority herein given and granted for a period of five (5) years from and after Date of Passage.

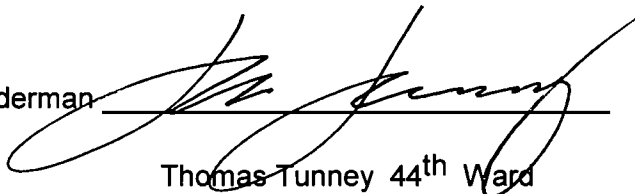Alderman 
Thomas Tunney 44th Ward



West Elevation

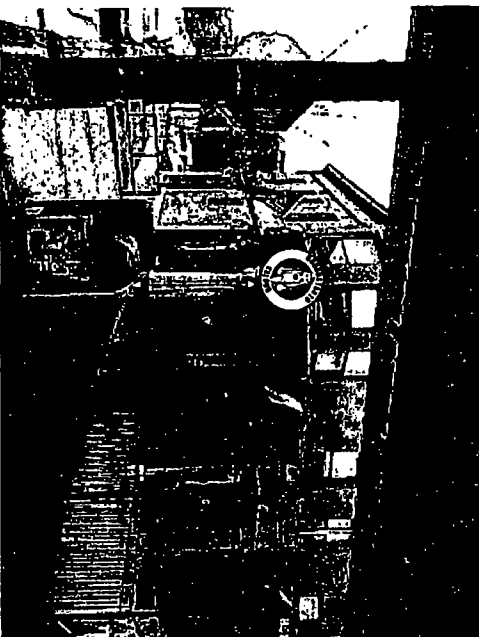

Entry Elevation

Date 3.12.2012	Designer/Account Rep Erik Woolsey	Revision 1 N/A	01/01/2010	Revision 2 N/A	01/01/2010	Revision 3 N/A	01/01/2010
Designed Exclusively For Houndstooth							
File Name Signage Package.		File Path :/erik/					

Signature: _____

Date: _____

This drawing has been created by Custom Sign Consultants and is not for replication or use by any other parties. Custom Sign Consultants reserves the right to retain \$250.00 per drawing should the drawing be viewed or used by unauthorized parties.



06/05/2013

Alderman **Thomas Tunney**
Ward # **44**
City of Chicago
City Hall, Room **203**
121 North LaSalle Street
Chicago, Illinois 60602

Re: An ordinance to use and maintain a portion of the public right-of-way for **two (2) sign(s)** for
HOUNDSTOOTH SALOON, adjacent to the premises known as **3369 N. Clark St.**

Dear Alderman **Thomas Tunney**:

The applicant referenced above has requested the use of the public right-of-way for **sign(s)**. An ordinance has been prepared by the Department of Business Affairs and Consumer Protection – Business Assistance Center - Public Way Use Unit for presentation to the City Council. Because this request was made for properties located in your ward, as approved by you as per the attached, I respectfully request that you introduce the attached ordinance at the next City Council meeting.

If you have any questions regarding this ordinance, please contact **Anthony Bertuca** at (312) 744-5506.

Department of Business Affairs and Consumer Protection



City of Chicago



O2013-4695

Office of the City Clerk

Document Tracking Sheet

Meeting Date:	6/5/2013
Sponsor(s):	Tunney, Thomas (44)
Type:	Ordinance
Title:	Grant(s) of privilege in public way for Kumas Too
Committee(s) Assignment:	Committee on Transportation and Public Way

ORDINANCE
KUMAS TOO
Acct. No. 376825 - 1
Permit No. 1104327

Be It Ordained by the City Council of the City of Chicago:

SECTION 1. Permission and authority are hereby given and granted to KUMAS TOO, upon the terms and subject to the conditions of this ordinance to maintain and use one (1) sign(s) projecting over the public right-of-way attached to its premises known as 666 W. Diversey Pkwy..

Said sign structure(s) measures as follows; along W. Diversey Pkwy:
One (1) at thirty (30) feet in length, four (4) feet in height and sixteen (16) feet above grade level.

The location of said privilege shall be as shown on prints kept on file with the Department of Business Affairs and Consumer Protection and the Office of the City Clerk.

Said privilege shall be constructed in accordance with plans and specifications approved by the Department of Transportation (Division of Project Development) and Zoning Department - Signs.


This grant of privilege in the public way shall be subject to the provisions of Section 10-28-015 and all other required provisions of the Municipal Code of Chicago.

The grantee shall pay to the City of Chicago as compensation for the privilege #1104327 herein granted the sum of three hundred (\$300.00) per annum in advance.

A 25% penalty will be added for payments received after due date.

The permit holder agrees to hold the City of Chicago harmless for any damage, relocation or replacement costs associated with damage, relocation or removal of private property caused by the City performing work in the public way.

Authority herein given and granted for a period of five (5) years from and after Date of Passage.

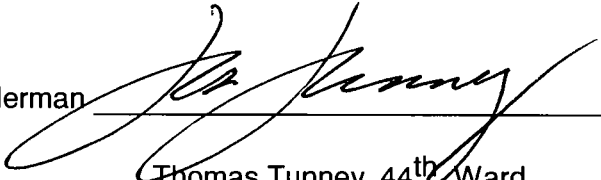Alderman 
Thomas Tunney 44th Ward

By signing the Customer Acceptance on this print, I understand that I am accepting all aspects of this drawing. This includes Artwork, Specifications, Dimensions, Spelling, and all other representations herein. I also understand that color reproductions on this print are approximate, and may not match manufacturer's samples exactly.

CUSTOMER ACCEPTANCE SIGNATURE _____

DATE _____

1

IF REQUIRED, Landlord Acceptance SIGNATURE _____

DATE _____

L.S.G. SALES INITIALS _____

DATE _____

Landmark Sign Group

7424 Industrial Avenue
Chesterton, IN 46304
phone 219 762.9577
fax 219 762.4259
www.landmarksign.com

PRINT #
JM-20935-1

JASON MOOREHEAD
L.S.G. SALES REPRESENTATIVE

11.29.12
DATE

KUMA'S TOO

CLIENT NAME

666 W. DIVERSEY PKWY.
CHICAGO, IL
JOB LOCATION

JM 3/8" = 1'-0"
DRAWN BY SCALE


REVISIONS
1.

Designed

110 Volts

Electrical Connection will be
Visible within 5 FT. at time of
Installation.
Second Trip will be Charged
at Time & Material


THIS DRAWING IS THE PROPERTY OF
LANDMARK SIGN GROUP, INC.
NO REPRODUCTION OR COPIES ARE PERMITTED
WITHOUT THE WRITTEN CONSENT OF
LANDMARK SIGN GROUP, INC.
AN ORDER OF UP TO \$2,500.00 WILL BE CHARGED
FOR ANY VIOLATION OF THIS POLICY.

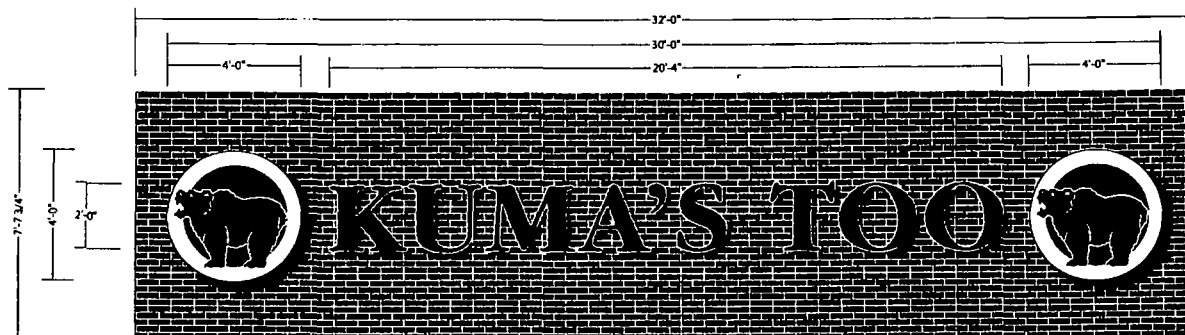

► ONE SET OF NON-ILLUMINATED PLASTIC FORMED LETTERS/ STUD MOUNTED FLUSH TO BRICK FASCIA/
WITH TWO (2) PLEX FACE CHANNEL LOGOS WITH APPLIED TRANSLUCENT VINYL GRAPHICS/
INTERNALLY ILLUMINATED WITH LEDs/ MOUNTED FLUSH TO BRICK FASCIA

○ KUMA'S TOO = BLACK GEMINI PLASTIC FORMED LETTERS / GARAMOND BOLD ROUND-FACE
CHANNEL LOGO FACES = MILK WHITE PLEX with APPLIED 230-44 TRANS ORANGE (PMS 1655C) & BLACK VINYL
TRIMCAP = 1" BLACK
RETURNS = MAP BLACK
ILLUMINATION = WHITE LEDs

2a-Stud

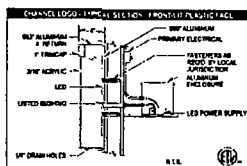



06/05/2013

Alderman **Thomas Tunney**
Ward # **44**
City of Chicago
City Hall, Room **203**
121 North LaSalle Street
Chicago, Illinois 60602

Re: An ordinance to use and maintain a portion of the public right-of-way for **one (1) sign(s)** for **KUMAS TOO**, adjacent to the premises known as **666 W. Diversey Pkwy..**

Dear Alderman **Thomas Tunney**:

The applicant referenced above has requested the use of the public right-of-way for a **sign(s)**. An ordinance has been prepared by the Department of Business Affairs and Consumer Protection – Business Assistance Center - Public Way Use Unit for presentation to the City Council. Because this request was made for properties located in your ward, as approved by you as per the attached, I respectfully request that you introduce the attached ordinance at the next City Council meeting.

If you have any questions regarding this ordinance, please contact Anthony Bertuca at (312) 744-5506.

Department of Business Affairs and Consumer Protection



City of Chicago



O2013-4701

Office of the City Clerk

Document Tracking Sheet

Meeting Date:	6/5/2013
Sponsor(s):	Tunney, Thomas (44)
Type:	Ordinance
Title:	Grant(s) of privilege in public way for Mediterranean Restaurant
Committee(s) Assignment:	Committee on Transportation and Public Way

ORDINANCE
MEDITERRANEAN RESTAURANT
Acct. No. 368009 - 1
Permit No. 1106464

Be It Ordained by the City Council of the City of Chicago:

SECTION 1. Permission and authority are hereby given and granted to MEDITERRANEAN RESTAURANT, upon the terms and subject to the conditions of this ordinance to maintain and use, as now constructed, one (1) Light Fixture(s) projecting over the public right-of-way adjacent to its premises known as 2833 N. Broadway .

Said Light Fixture(s) at N Broadway measure(s):

One (1) at two (2) feet in length, point six seven (.67) feet in width and ten point five (10.5) feet above grade level.

The location of said privilege shall be as shown on prints kept on file with the Department of Business Affairs and Consumer Protection and the Office of the City Clerk.

Said privilege shall be constructed in accordance with plans and specifications approved by the Department of Transportation (Division of Project Development).

This grant of privilege in the public way shall be subject to the provisions of Section 10-28-015 and all other required provisions of the Municipal Code of Chicago.


The grantee shall pay to the City of Chicago as compensation for the privilege #1106464 herein granted the sum of seventy-five (\$75.00) per annum in advance.

A 25% penalty will be added for payments received after due date.

The permit holder agrees to hold the City of Chicago harmless for any damage, relocation or replacement costs associated with damage, relocation or removal of private property caused by the City performing work in the public way.

Authority herein given and granted for a period of five (5) years from and after Date of Passage.

Alderman

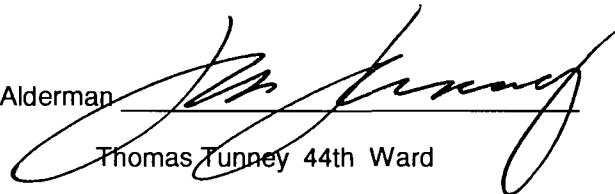A handwritten signature in black ink, appearing to read "Tom Tunney", written over a horizontal line.

Thomas Tunney 44th Ward




www.signstudiochicago.com
3045 W. Irving Park Rd., Chicago, IL 60618
PH. 773.508.0590 • FX. 773.508.1750


SIGN TYPE: Awning
BUSINESS NAME: Cousin's Turkish Dining & Catering
LOCATION: 2833 N Broadway St, Chicago IL 60657

AWNING

2 LIGHT FIXTURES

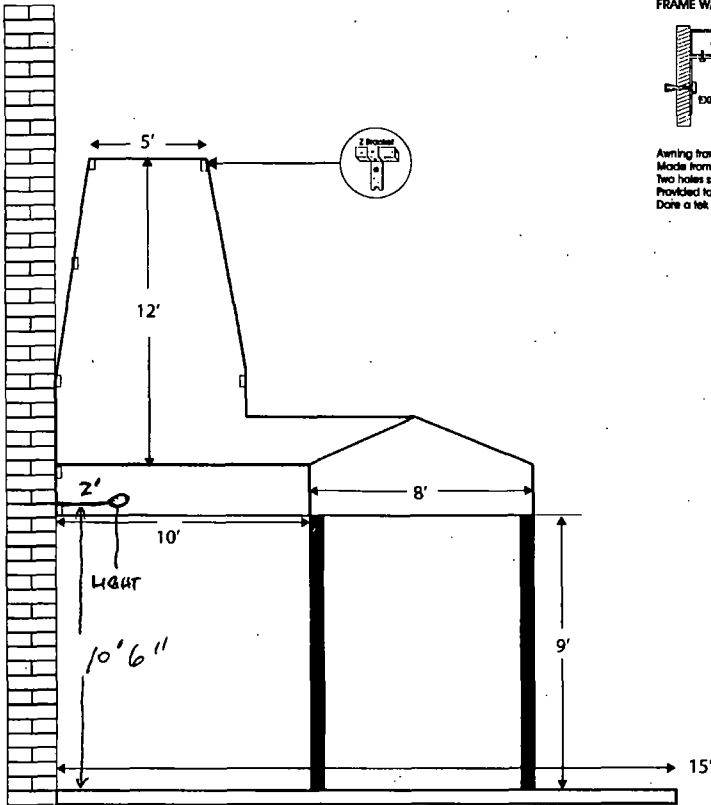

FRAME WALL MOUNTING BRACKET

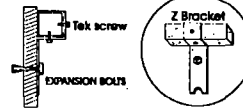

Awning frames can easily be mounted with these brackets.
Made from 3/16 in hot rolled steel.
Two holes spaced equally for lagging into mortar one.
Provided to secure bracket to wall. There is also a 3/16 in. Lag screw.
Done a tek screw for fastening the frame. Will accommodate a 3/8 in. Lag screw



1X1 SQUARE TUBE GALVANIZED



06/05/2013

Alderman **Thomas Tunney**
Ward # **44**
City of Chicago
City Hall, Room **203**
121 North LaSalle Street
Chicago, Illinois 60602

Re: An ordinance to use and maintain a portion of the public right-of-way for **one (1) light fixture(s)** for
MEDITERRANEAN RESTAURANT, adjacent to the premises known as **2833 N. Broadway**.

Dear Alderman **Thomas Tunney**:

The applicant referenced above has requested the use of the public right-of-way for a **light fixture(s)**. An ordinance has been prepared by the Department of Business Affairs and Consumer Protection – Business Assistance Center - Public Way Use Unit for presentation to the City Council. Because this request was made for properties located in your ward, as approved by you as per the attached, I respectfully request that you introduce the attached ordinance at the next City Council meeting.

If you have any questions regarding this ordinance, please contact Anthony Bertuca at (312) 744-5506.

Department of Business Affairs and Consumer Protection



City of Chicago



O2013-4708

Office of the City Clerk

Document Tracking Sheet

Meeting Date:	6/5/2013
Sponsor(s):	Tunney, Thomas (44)
Type:	Ordinance
Title:	Grant(s) of privilege in public way for Potbelly Sandwich Works LLC
Committee(s) Assignment:	Committee on Transportation and Public Way

ORDINANCE
POTBELLY SANDWICH WORKS LLC
Acct. No. 65004 - 10
Permit No. 1106941

Be It Ordained by the City Council of the City of Chicago:

SECTION 1. Permission and authority are hereby given and granted to POTBELLY SANDWICH WORKS LLC, upon the terms and subject to the conditions of this ordinance to maintain and use, as now constructed, three (3) Light Fixture(s) projecting over the public right-of-way adjacent to its premises known as 3424 N. Southport Ave., Apt./Suite 2300.

Said Light Fixture(s) at N. Southport Avenue measure(s):

Three (3) at point seven five (.75) feet in length, three point two five (3.25) feet in width and twelve point five eight (12.58) feet above grade level.

The location of said privilege shall be as shown on prints kept on file with the Department of Business Affairs and Consumer Protection and the Office of the City Clerk.

Said privilege shall be constructed in accordance with plans and specifications approved by the Department of Transportation (Division of Project Development).

This grant of privilege in the public way shall be subject to the provisions of Section 10-28-015 and all other required provisions of the Municipal Code of Chicago.


The grantee shall pay to the City of Chicago as compensation for the privilege #1106941 herein granted the sum of eighty-five (\$85.00) per annum in advance.


A 25% penalty will be added for payments received after due date.

The permit holder agrees to hold the City of Chicago harmless for any damage, relocation or replacement costs associated with damage, relocation or removal of private property caused by the City performing work in the public way.

Authority herein given and granted for a period of five (5) years from and after 06/11/2013.


Alderman

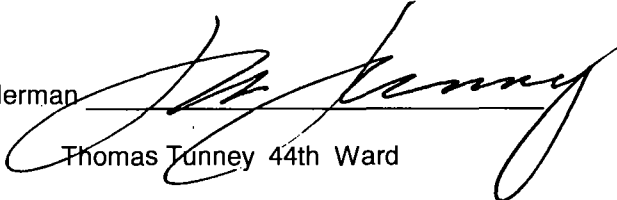
Thomas Tunney 44th Ward

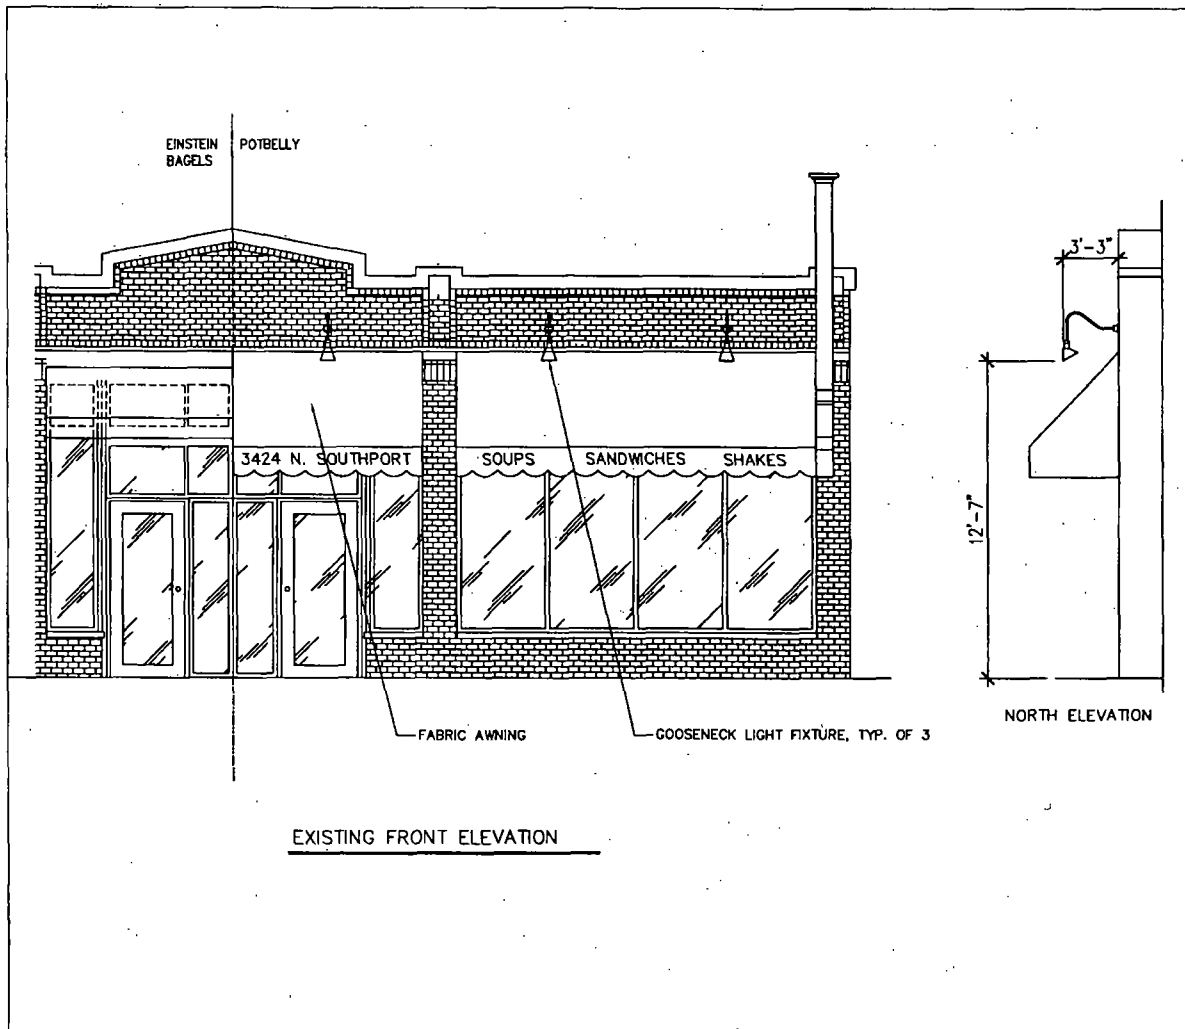

POTBELLY SANDWICH WORKS
3424 N. SOUTHPORT
CHICAGO, ILLINOIS

ISSUED:
RIGHT OF WAY PERMIT
05.17.13

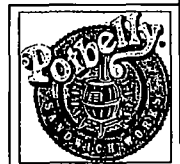



06/05/2013

Alderman **Thomas Tunney**
Ward # **44**
City of Chicago
City Hall, Room **203**
121 North LaSalle Street
Chicago, Illinois 60602

Re: An ordinance to use and maintain a portion of the public right-of-way for **three (3) light fixture(s)** for **POTBELLY SANDWICH WORKS LLC**, adjacent to the premises known as **3424 N. Southport Ave.**.

Dear Alderman **Thomas Tunney**:

The applicant referenced above has requested the use of the public right-of-way for a **light fixture(s)**. An ordinance has been prepared by the Department of Business Affairs and Consumer Protection – Business Assistance Center - Public Way Use Unit for presentation to the City Council. Because this request was made for properties located in your ward, as approved by you as per the attached, I respectfully request that you introduce the attached ordinance at the next City Council meeting.

If you have any questions regarding this ordinance, please contact Anthony Bertuca at (312) 744-5506.

Department of Business Affairs and Consumer Protection



City of Chicago



O2013-4712

Office of the City Clerk

Document Tracking Sheet

Meeting Date:

6/5/2013

Sponsor(s):

Tunney, Thomas (44)

Type:

Ordinance

Title:

Grant(s) of privilege in public way for Potbelly Sandwich Works

Committee(s) Assignment:

Committee on Transportation and Public Way

ORDINANCE
POTBELLY SANDWICH WORKS
Acct. No. 65004 - 34
Permit No. 1106943

Be It Ordained by the City Council of the City of Chicago:

SECTION 1. Permission and authority are hereby given and granted to POTBELLY SANDWICH WORKS, upon the terms and subject to the conditions of this ordinance to maintain and use, as now constructed, five (5) Light Fixture(s) projecting over the public right-of-way adjacent to its premises known as 924 W. Belmont Ave..

Said Light Fixture(s) at W BELMONT AVE measure(s):

Five (5) at point eight three (.83) feet in length, one point six seven (1.67) foot in width and seven (7) feet above grade level.

The location of said privilege shall be as shown on prints kept on file with the Department of Business Affairs and Consumer Protection and the Office of the City Clerk.

Said privilege shall be constructed in accordance with plans and specifications approved by the Department of Transportation (Division of Project Development).

This grant of privilege in the public way shall be subject to the provisions of Section 10-28-015 and all other required provisions of the Municipal Code of Chicago.


The grantee shall pay to the City of Chicago as compensation for the privilege #1106943 herein granted the sum of ninety-five (\$95.00) per annum in advance.


A 25% penalty will be added for payments received after due date.

The permit holder agrees to hold the City of Chicago harmless for any damage, relocation or replacement costs associated with damage, relocation or removal of private property caused by the City performing work in the public way.

Authority herein given and granted for a period of five (5) years from and after 06/11/2013.

Alderman

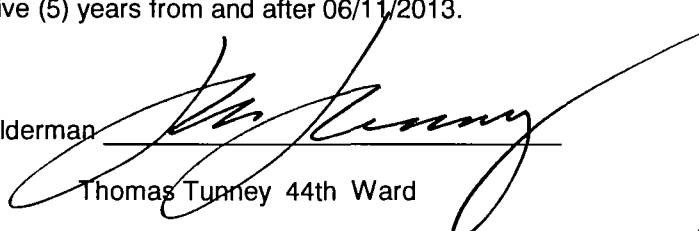
Thomas Tunney 44th Ward

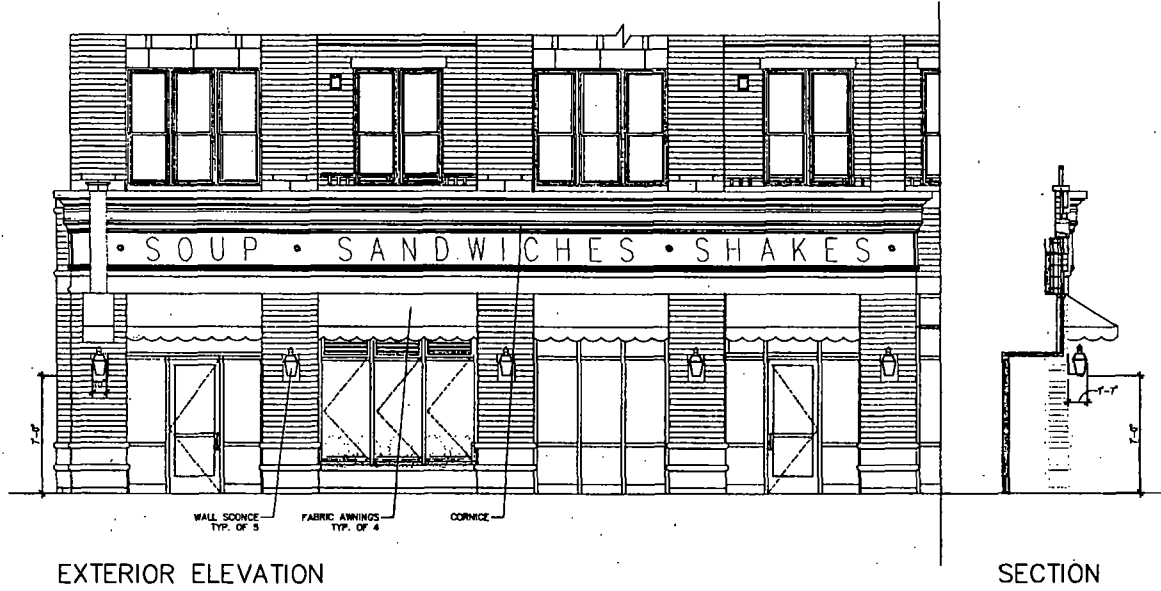

SCALE: 1/8"=1'-0"



Potbelly Sandwich Works
924 W. BELMONT AVE.
Chicago, IL

DATE: 05/17/13

WALL SCONCES
Right of Way Permit



06/05/2013

Alderman Thomas Tunney
Ward # 44
City of Chicago
City Hall, Room 203
121 North LaSalle Street
Chicago, Illinois 60602

Re: An ordinance to use and maintain a portion of the public right-of-way for **five (5) light fixture(s)** for **POTBELLY SANDWICH WORKS**, adjacent to the premises known as **924 W. Belmont Ave..**

Dear Alderman **Thomas Tunney**:

The applicant referenced above has requested the use of the public right-of-way for a **light fixture(s)**. An ordinance has been prepared by the Department of Business Affairs and Consumer Protection – Business Assistance Center - Public Way Use Unit for presentation to the City Council. Because this request was made for properties located in your ward, as approved by you as per the attached, I respectfully request that you introduce the attached ordinance at the next City Council meeting.

If you have any questions regarding this ordinance, please contact Anthony Bertuca at (312) 744-5506.

Department of Business Affairs and Consumer Protection



City of Chicago



O2013-4721

Office of the City Clerk

Document Tracking Sheet

Meeting Date:	6/5/2013
Sponsor(s):	Tunney, Thomas (44)
Type:	Ordinance
Title:	Grant(s) of privilege in public way for Sheffield School P+A LLC
Committee(s) Assignment:	Committee on Transportation and Public Way

ORDINANCE
SHEFFIELD SCHOOL P+A, LLC
Acct. No. 331781 - 1
Permit No. 1106107

Be It Ordained by the City Council of the City of Chicago:

SECTION 1. Permission and authority are hereby given and granted to SHEFFIELD SCHOOL P+A, LLC, upon the terms and subject to the conditions of this ordinance to maintain and use, as now constructed, one (1) Grease Basin(s) under the public right-of-way adjacent to its premises known as 3257 N. Sheffield Ave..

Said Grease Basin(s) at N. Sheffield Avenue measure(s):

One (1) at three point five (3.5) feet in length, and one (1) foot in width for a total of three point five (3.5) square feet.

The location of said privilege shall be as shown on prints kept on file with the Department of Business Affairs and Consumer Protection and the Office of the City Clerk.

Said privilege shall be constructed in accordance with plans and specifications approved by the Department of Transportation (Office of Underground Coordination) and Department of Water Management.

This grant of privilege in the public way shall be subject to the provisions of Section 10-28-015 and all other required provisions of the Municipal Code of Chicago.


The grantee shall pay to the City of Chicago as compensation for the privilege #1106107 herein granted the sum of four hundred (\$400.00) per annum in advance.


A 25% penalty will be added for payments received after due date.

The permit holder agrees to hold the City of Chicago harmless for any damage, relocation or replacement costs associated with damage, relocation or removal of private property caused by the City performing work in the public way.

Authority herein given and granted for a period of five (5) years from and after 03/08/2013.

Alderman

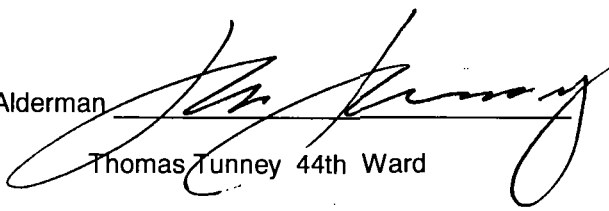
Thomas Tunney 44th Ward

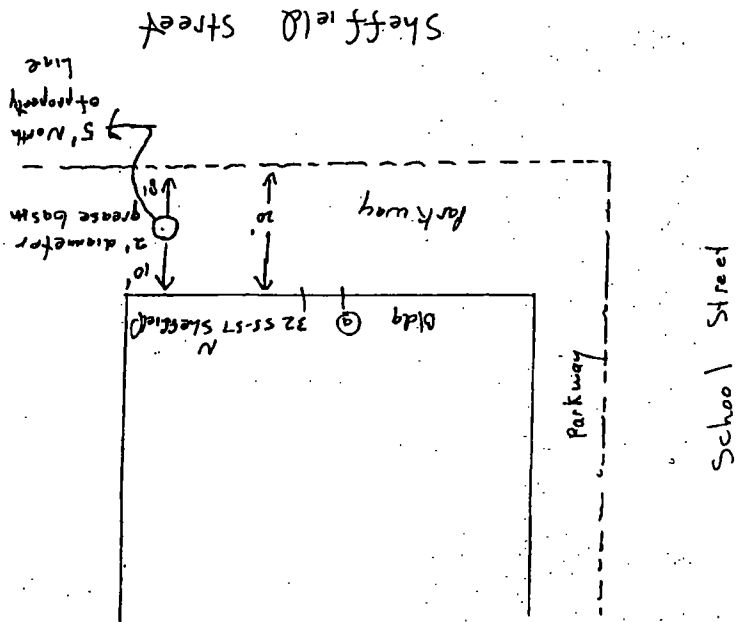



06/05/2013

Alderman **Thomas Tunney**
Ward # **44**
City of Chicago
City Hall, Room **203**
121 North LaSalle Street
Chicago, Illinois 60602

Re: An ordinance to use and maintain a portion of the public right-of-way for **one (1) grease basin(s)** for **SHEFFIELD SCHOOL P+A, LLC**, adjacent to the premises known as **3257 N. Sheffield Ave..**

Dear Alderman **Thomas Tunney**:

The applicant referenced above has requested the use of the public right-of-way for a **grease basin(s)**. An ordinance has been prepared by the Department of Business Affairs and Consumer Protection – Business Assistance Center - Public Way Use Unit for presentation to the City Council. Because this request was made for properties located in your ward, as approved by you as per the attached, I respectfully request that you introduce the attached ordinance at the next City Council meeting.

If you have any questions regarding this ordinance, please contact Anthony Bertuca at (312) 744-5506.

Department of Business Affairs and Consumer Protection



City of Chicago



O2013-4725

Office of the City Clerk

Document Tracking Sheet

Meeting Date:	6/5/2013
Sponsor(s):	Tunney, Thomas (44)
Type:	Ordinance
Title:	Grant(s) of privilege in public way for Southport Grocery and Cafe, Inc.
Committee(s) Assignment:	Committee on Transportation and Public Way

ORDINANCE
SOUTHPORT GROCERY AND CAFE, INC.
Acct. No. 262107 - 1
Permit No. 1106066

Be It Ordained by the City Council of the City of Chicago:

SECTION 1. Permission and authority are hereby given and granted to SOUTHPORT GROCERY AND CAFE, INC., upon the terms and subject to the conditions of this ordinance to maintain and use, as now constructed, one (1) Banner(s) projecting over the public right-of-way adjacent to its premises known as 3552 N. Southport Ave..

Said Banner(s) at N. Southport Avenue measure(s):

One (1) at two (2) feet in length, and four (4) feet in width for a total of eight (8) square feet.

The location of said privilege shall be as shown on prints kept on file with the Department of Business Affairs and Consumer Protection and the Office of the City Clerk.

Said privilege shall be constructed in accordance with plans and specifications approved by the Zoning Department - Signs.

This grant of privilege in the public way shall be subject to the provisions of Section 10-28-015 and all other required provisions of the Municipal Code of Chicago.


The grantee shall pay to the City of Chicago as compensation for the privilege #1106066 herein granted the sum of seventy-five (\$75.00) per annum in advance.

A 25% penalty will be added for payments received after due date.


The permit holder agrees to hold the City of Chicago harmless for any damage, relocation or replacement costs associated with damage, relocation or removal of private property caused by the City performing work in the public way.

Authority herein given and granted for a period of five (5) years from and after 04/09/2013.

Alderman

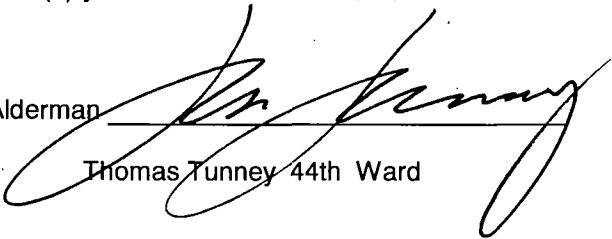
Thomas Tunney 44th Ward

Southport Grocery & Cafe
3552 N. Southport

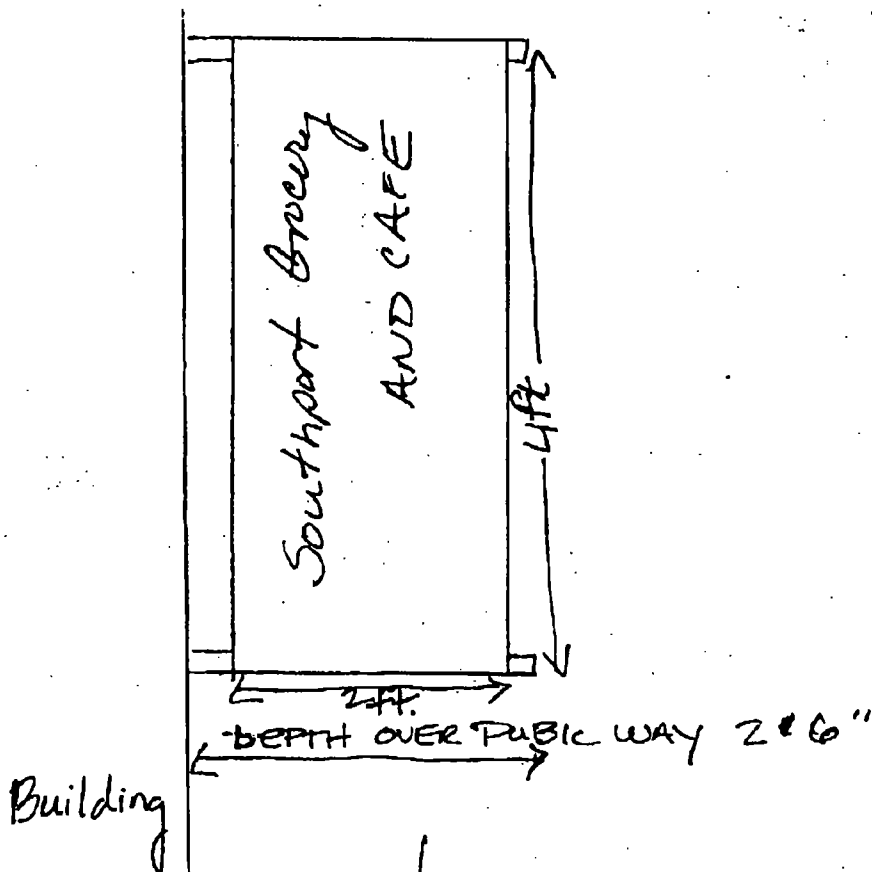

Height above grade = 17'8"



Department of Business Affairs and Consumer Protection
Business Assistance Center - Public Way Use Unit
City Hall - 121 N. LaSalle Street, Room 800 • Chicago, IL 60602
(312)-74-GOBIZ (312-744-6249) • (312) 744-1944 (TTY)
<http://www.cityofchicago.org/bacp>

06/05/2013

Alderman Thomas Tunney
Ward # 44
City of Chicago
City Hall, Room 203
121 North LaSalle Street
Chicago, Illinois 60602

Re: An ordinance to use and maintain a portion of the public right-of-way for **one (1) banner(s)** for
SOUTHPORT GROCERY AND CAFE, INC., adjacent to the premises known as **3552 N.**
Southport Ave..

Dear Alderman **Thomas Tunney**:

The applicant referenced above has requested the use of the public right-of-way for a **banner(s)**. An ordinance has been prepared by the Department of Business Affairs and Consumer Protection – Business Assistance Center - Public Way Use Unit for presentation to the City Council. Because this request was made for properties located in your ward, as approved by you as per the attached, I respectfully request that you introduce the attached ordinance at the next City Council meeting.

If you have any questions regarding this ordinance, please contact Anthony Bertuca at (312) 744-5506.

Department of Business Affairs and Consumer Protection



City of Chicago



O2013-4729

Office of the City Clerk

Document Tracking Sheet

Meeting Date:	6/5/2013
Sponsor(s):	Tunney, Thomas (44)
Type:	Ordinance
Title:	Grant(s) of privilege in public way for Twisted Vine, The
Committee(s) Assignment:	Committee on Transportation and Public Way

ORDINANCE
THE TWISTED VINE
Acct. No. 258481 - 1
Permit No. 1105964

Be It Ordained by the City Council of the City of Chicago:

SECTION 1. Permission and authority are hereby given and granted to THE TWISTED VINE, upon the terms and subject to the conditions of this ordinance to maintain and use one (1) sign(s) projecting over the public right-of-way attached to its premises known as 3530 N. Halsted St..

Said sign structure(s) measures as follows; along N Halsted St:

One (1) at six point five (6.5) feet in length, one point five eight (1.58) feet in height and ten (10) feet above grade level.

The location of said privilege shall be as shown on prints kept on file with the Department of Business Affairs and Consumer Protection and the Office of the City Clerk.

Said privilege shall be constructed in accordance with plans and specifications approved by the Department of Transportation (Division of Project Development) and Zoning Department - Signs.

This grant of privilege in the public way shall be subject to the provisions of Section 10-28-015 and all other required provisions of the Municipal Code of Chicago.


The grantee shall pay to the City of Chicago as compensation for the privilege #1105964 herein granted the sum of one hundred (\$100.00) per annum in advance.

A 25% penalty will be added for payments received after due date.

The permit holder agrees to hold the City of Chicago harmless for any damage, relocation or replacement costs associated with damage, relocation or removal of private property caused by the City performing work in the public way.

Authority herein given and granted for a period of five (5) years from and after Date of Passage.

Alderman

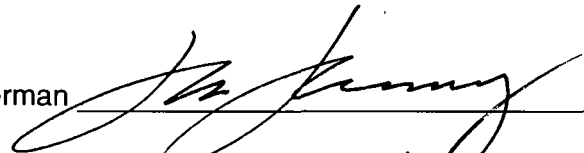A handwritten signature in black ink, appearing to read 'Tom Tunney', written over a horizontal line.

Thomas Tunney 44th Ward

By signing the Customer Acceptance on this print, I understand that I am accepting all aspects of this drawing. This includes artwork, specifications, dimensions, spelling, and all other representations herein. I also understand that color reproductions on this print are approximate, and may not match manufacturing samples exactly.

CUSTOMER ACCEPTANCE SIGNATURE

DATE

2

PROPOSED LANDLORD ACCEPTANCE SIGNATURE

DATE

L.S.G. SALES INITIALS

DATE

Landmark
Sign
Group

7424 Industrial Avenue
Chesterton, IN 46304
phone 219.762.9577
fax 219.762.4259
www.landmarksign.com

PRINT #
JM-21046-1C

JASON MOOREHEAD
L.S.G. SALES REPRESENTATIVE

03.13.13
DATE

THE TWISTED
VINE

CUSTOMER NAME

3530
3530 HALSTEAD

CHICAGO, IL

JOB LOCATION

AF 1/2" = 1'-0"

DRAWN BY SCALE


REVISIONS

1.

Designed
110 Volts

Electrical Connection will be
Voltage unless 5 ft. at time of
installation.
Second Trip will be charged
at Time & Materials

THIS DRAWING IS THE PROPERTY OF
LANDMARK SIGN GROUP, INC.
NO REPRODUCTION OR COPIES ARE PERMITTED
WITHOUT THE WRITTEN PERMISSION OF
LANDMARK SIGN GROUP, INC.
AN AGREEMENT OF UP TO \$2,500.00 WILL BE CHARGED
FOR ANY VIOLATION OF THIS DRAWING.

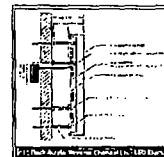

scale: 1"=1'

► ONE SET OF 1" THICK ACRYLIC REVERSE CHANNEL LETTERS/EXT PAINTED/ILLUMINATED WITH LEDS/
REMOTE TRANSFORMERS/ 1 SET OF 1/2" ACRYLIC FLAT CUT OUT LETTERS /NON ILLUMINATED/ EXT PAINTED/
MOUNTED TO ALUCABOND BACKER PANEL/EXT PAINTED/ MOUNTED TO BRICK BUILDING FASCIA

- ☐ TWISTED VINE - MAP BLACK
RETURNS - MAP BLACK
ILLUMINATION - WHITE LED
- ☐ THE/CHICAGO - MAP BLACK
RETURNS - MAP BLACK
- ☐ BACKER PANEL - MAP TO MATCH PMS COOL GRAY 11

****NOTE:**
LETTER STROKES HAVE BEEN
INCREASED TO ACCOMMODATE
THE FABRICATION PROCESS





06/05/2013

Alderman **Thomas Tunney**
Ward # **44**
City of Chicago
City Hall, Room **203**
121 North LaSalle Street
Chicago, Illinois 60602

Re: An ordinance to use and maintain a portion of the public right-of-way for **one (1) sign(s)** for **THE TWISTED VINE**, adjacent to the premises known as **3530 N. Halsted St.**.

Dear Alderman **Thomas Tunney**:

The applicant referenced above has requested the use of the public right-of-way for a **sign(s)**. An ordinance has been prepared by the Department of Business Affairs and Consumer Protection – Business Assistance Center - Public Way Use Unit for presentation to the City Council. Because this request was made for properties located in your ward, as approved by you as per the attached, I respectfully request that you introduce the attached ordinance at the next City Council meeting.

If you have any questions regarding this ordinance, please contact Anthony Bertuca at (312) 744-5506.

Department of Business Affairs and Consumer Protection



City of Chicago



O2013-4731

Office of the City Clerk

Document Tracking Sheet

Meeting Date:	6/5/2013
Sponsor(s):	Tunney, Thomas (44)
Type:	Ordinance
Title:	Grant(s) of privilege in public way for Whole Foods Market
Committee(s) Assignment:	Committee on Transportation and Public Way

ORDINANCE
WHOLE FOODS MARKET
Acct. No. 86298 - 4
Permit No. 1105590

Be It Ordained by the City Council of the City of Chicago:

SECTION 1. Permission and authority are hereby given and granted to WHOLE FOODS MARKET, upon the terms and subject to the conditions of this ordinance to maintain and use three (3) sign(s) projecting over the public right-of-way attached to its premises known as 3300 N. Ashland Ave..

Said sign structure(s) measures as follows; along N ASHLAND AVE:

One (1) at fourteen point three three (14.33) feet in length, three point eight three (3.83) feet in height and thirteen (13) feet above grade level.

One (1) at twelve (12) feet in length, three point four two (3.42) feet in height and thirteen (13) feet above grade level.

One (1) at twenty-five (25) feet in length, one point six seven (1.67) feet in height and thirteen (13) feet above grade level.

The location of said privilege shall be as shown on prints kept on file with the Department of Business Affairs and Consumer Protection and the Office of the City Clerk.

Said privilege shall be constructed in accordance with plans and specifications approved by the Department of Transportation (Division of Project Development) and Zoning Department - Signs.


This grant of privilege in the public way shall be subject to the provisions of Section 10-28-015 and all other required provisions of the Municipal Code of Chicago.


The grantee shall pay to the City of Chicago as compensation for the privilege #1105590 herein granted the sum of nine hundred (\$900.00) per annum in advance.

A 25% penalty will be added for payments received after due date.

The permit holder agrees to hold the City of Chicago harmless for any damage, relocation or replacement costs associated with damage, relocation or removal of private property caused by the City performing work in the public way.

Authority herein given and granted for a period of five (5) years from and after Date of Passage.

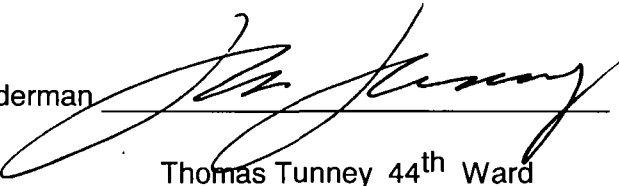
Alderman 
Thomas Tunney 44th Ward

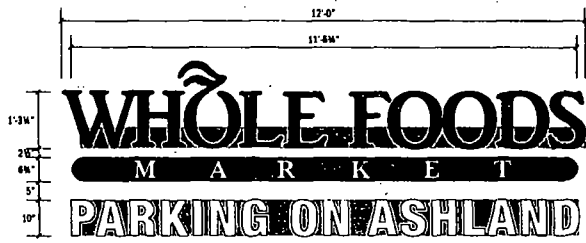

A OR(2) NEW INTERNALLY ILLUMINATED CHANNEL LETTER DISPLAYS
SCALE: 1/2"=1'
"WHOLE FOODS" USE WHITE PLEX FACES WITH APPLIED 3M #3830-26 GREEN VINYL TRIM CAP AND RETURNS TO MATCH PMS #349. MOUNT TO RACEWAY ILLUMINATE WITH GREEN LED.
"MARKET" TO BE FABRICATED ALUMINUM CABINET WITH WHITE PLEX FACE W/ APPLIED 3M #3830-26 GREEN VINYL. GREEN TRIM CAP AND RETURNS TO MATCH PMS #349. RACEWAY MOUNTED. WHITE AND GREEN LED ILLUMINATION
"PARKING..." TO BE WHITE PLEX FACED CHANNEL LETTERS, WHITE TRIM CAP, BLACK RETURNS. RACEWAY MOUNT, ILLUMINATE WITH WHITE LED




WEST ELEVATION / Sign Location
SCALE: 1/4" = 1'-0"

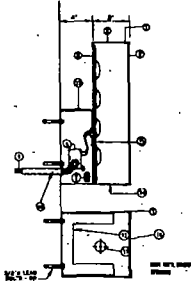

- The Section Thru "TYPE-A" Sign**
- Check Legend:
- 1. 1/2" (2-1/2" MAX) PEX PIPE
 - 2. 1/2" (2-1/2" MAX) PEX PIPE
Section thru Letters

- NOTES**
- 1. 1" TRIM CAP - WHITE
 - 2. 2x4x7 1/2" ACRYLIC FACE - WHITE
 - 3. 2x4x7 1/2" ALUMINUM RETURN - BLACK
 - 4. TRANSFORMER, CLASS 8 12V
 - 5. SAFETY SWITCH
 - 6. 2x4x7 1/2" ALUMINUM BACK
 - 7. 120V PRIMARY, NO. 12 THHN
 - 8. EXTENDED WIRE, 120V HAP CIRCUIT
 - 9. FLEXIBLE & WEATHERPROOF
 - 10. CONDUIT FOR LOCAL CODE
 - 11. SILICONE SEAL ALL PENETRATIONS
 - 12. 1/2" APPROVED STANCHION BUSHING
 - 13. ALUM. FIB. D. RACEWAY w/ ACCESS LID
 - 14. L.E.D. MODULE
 - 15. 3/4" CHAIN HOLE
- RACEWAY FRESH TO MATCH BUILDING COLOR

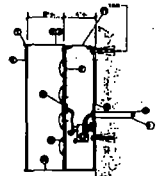

Section / M.L.L.B. Iron Channel Letter

Sign components to

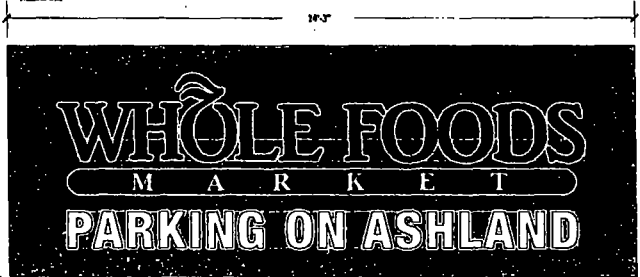

ELEVATION / New L.E.D. Illum'd. Race Mount Letters
ONE (1) SET REQ'D. SCALE: 1/2"=1'-0"



DATE	REVISION

CUSTOMER APPROVAL **DATE**

This design is the original and unpublished work of DOYLE SIGNS, INC. and may not be reproduced, copied or altered in any fashion without the expressed written consent from an authorized officer of The Company. The rights in this design may be purchased.

CLIENT **WHOLE FOODS MARKET**

ADDRESS **SCHOOL ST. & LINCOLN AVE. LAKEVIEW, IL.**

MESSAGE	DF	SALES	TD
SCALE:	NOTED	DATE:	2-10-10
DRAWN No.	011911	SHEET No.	1 of 5



06/05/2013

Alderman **Thomas Tunney**
Ward # **44**
City of Chicago
City Hall, Room **203**
121 North LaSalle Street
Chicago, Illinois 60602

Re: An ordinance to use and maintain a portion of the public right-of-way for **three (3) sign(s)** for
WHOLE FOODS MARKET, adjacent to the premises known as **3300 N. Ashland Ave..**

Dear Alderman **Thomas Tunney**:

The applicant referenced above has requested the use of the public right-of-way for a **sign(s)**. An ordinance has been prepared by the Department of Business Affairs and Consumer Protection – Business Assistance Center - Public Way Use Unit for presentation to the City Council. Because this request was made for properties located in your ward, as approved by you as per the attached, I respectfully request that you introduce the attached ordinance at the next City Council meeting.

If you have any questions regarding this ordinance, please contact Anthony Bertuca at (312) 744-5506.

Department of Business Affairs and Consumer Protection



City of Chicago



O2013-4734

Office of the City Clerk

Document Tracking Sheet

Meeting Date:	6/5/2013
Sponsor(s):	Arena, John (45)
Type:	Ordinance
Title:	Grant(s) of privilege in public way for Chicago Sweet Connection Bakery
Committee(s) Assignment:	Committee on Transportation and Public Way

ORDINANCE
CHICAGO SWEET CONNECTION BAKERY
Acct. No. 212390 - 1
Permit No. 1105987

Be It Ordained by the City Council of the City of Chicago:

SECTION 1. Permission and authority are hereby given and granted to CHICAGO SWEET CONNECTION BAKERY, upon the terms and subject to the conditions of this ordinance to maintain and use, as now constructed, one (1) Manhole(s) under the public right-of-way adjacent to its premises known as 5569 N. Northwest Hwy..

Said Manhole(s) at N. MEADE measure(s):

One (1) at one (1) foot in length, and four (4) feet in width for a total of four (4) square feet.

The location of said privilege shall be as shown on prints kept on file with the Department of Business Affairs and Consumer Protection and the Office of the City Clerk.

Said privilege shall be constructed in accordance with plans and specifications approved by the Department of Transportation (Office of Underground Coordination) and Department of Water Management.

This grant of privilege in the public way shall be subject to the provisions of Section 10-28-015 and all other required provisions of the Municipal Code of Chicago.

The grantee shall pay to the City of Chicago as compensation for the privilege #1105987 herein granted the sum of four hundred (\$400.00) per annum in advance.

A 25% penalty will be added for payments received after due date.

The permit holder agrees to hold the City of Chicago harmless for any damage, relocation or replacement costs associated with damage, relocation or removal of private property caused by the City performing work in the public way.

Authority herein given and granted for a period of five (5) years from and after 10/31/2012.

Alderman


John Arena. 45th Ward

METROPOLITAN WATER RECLAMATION DISTRICT OF GREATER CHICAGO


Criteria for Compliance With Control Manhole/Sampling
Chamber Installation and Access Requirements

TYPICAL CONTROL MANHOLE

(NOT TO SCALE)

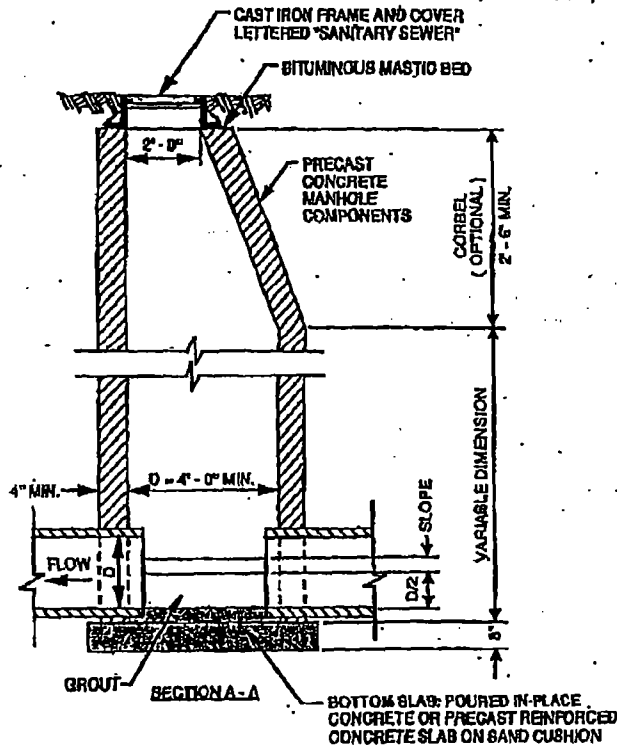

NOTE: 1. IN CASES WHERE A PRIMARY MEASURING
DEVICE (PMD) IS PROVIDED, THE PMD
SHOULD BE CENTERED DIRECTLY BELOW
THE OPENING TO ENABLE VISUAL AND
PHYSICAL ACCESS TO THE FLOW CHANNEL
FROM GROUND LEVEL.

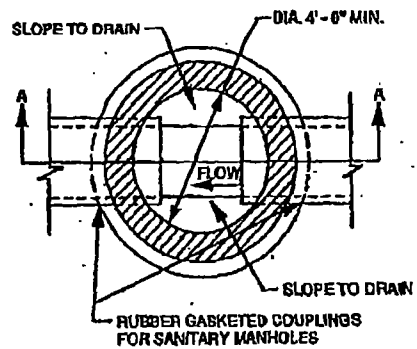

TOTAL P. 09

OCT. 1, 2007 9:56AM
JTH-28-2007 01:17
ALDERMAN PATRICK LEVY
SCALELITIS ASSOC.

NO. 887
P.B
P. 09



06/05/2013

Alderman John Arena
Ward # 45
City of Chicago
City Hall, Room 305
121 North LaSalle Street
Chicago, Illinois 60602

Re: An ordinance to use and maintain a portion of the public right-of-way for **one (1) manhole(s)** for
CHICAGO SWEET CONNECTION BAKERY, adjacent to the premises known as **5569 N.**
Northwest Hwy..

Dear Alderman **John Arena**:

The applicant referenced above has requested the use of the public right-of-way for a **manhole(s)**. An ordinance has been prepared by the Department of Business Affairs and Consumer Protection – Business Assistance Center - Public Way Use Unit for presentation to the City Council. Because this request was made for properties located in your ward, as approved by you as per the attached, I respectfully request that you introduce the attached ordinance at the next City Council meeting.

If you have any questions regarding this ordinance, please contact Anthony Bertuca at (312) 744-5506.

Department of Business Affairs and Consumer Protection



City of Chicago



O2013-4737

Office of the City Clerk

Document Tracking Sheet

Meeting Date:	6/5/2013
Sponsor(s):	Arena, John (45)
Type:	Ordinance
Title:	Grant(s) of privilege in public way for Dispatch Taxi Management LLC
Committee(s) Assignment:	Committee on Transportation and Public Way

ORDINANCE
DISPATCH TAXI MANAGEMENT LLC.
Acct. No. 371166 - 1
Permit No. 1106347

Be It Ordained by the City Council of the City of Chicago:

SECTION 1. Permission and authority are hereby given and granted to DISPATCH TAXI MANAGEMENT LLC., upon the terms and subject to the conditions of this ordinance to maintain and use one (1) sign(s) projecting over the public right-of-way attached to its premises known as 4536 N. Elston Ave..

Said sign structure(s) measures as follows; along N. Elston:
One (1) at nine (9) feet in length, seven (7) feet in height and nine point seven five (9.75) feet above grade level.

The location of said privilege shall be as shown on prints kept on file with the Department of Business Affairs and Consumer Protection and the Office of the City Clerk.

Said privilege shall be constructed in accordance with plans and specifications approved by the Department of Transportation (Division of Project Development) and Zoning Department - Signs.


This grant of privilege in the public way shall be subject to the provisions of Section 10-28-015 and all other required provisions of the Municipal Code of Chicago.



The grantee shall pay to the City of Chicago as compensation for the privilege #1106347 herein granted the sum of three hundred (\$300.00) per annum in advance.

A 25% penalty will be added for payments received after due date.

The permit holder agrees to hold the City of Chicago harmless for any damage, relocation or replacement costs associated with damage, relocation or removal of private property caused by the City performing work in the public way.

Authority herein given and granted for a period of five (5) years from and after Date of Passage.

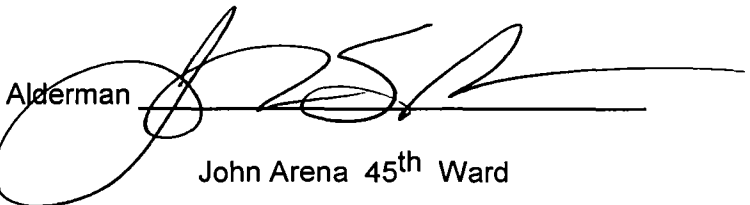Alderman 
John Arena 45th Ward

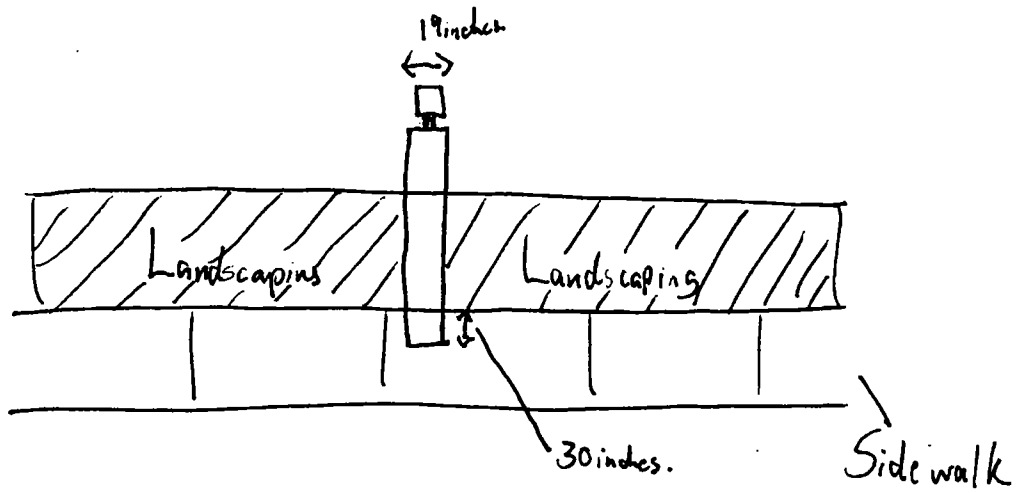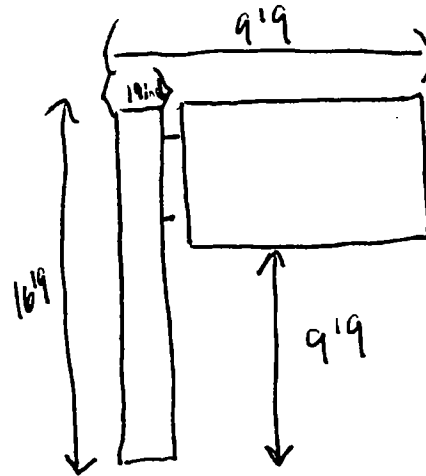



06/05/2013

Alderman John Arena
Ward # **45**
City of Chicago
City Hall, Room **305**
121 North LaSalle Street
Chicago, Illinois 60602

Re: An ordinance to use and maintain a portion of the public right-of-way for **one (1) sign(s)** for
DISPATCH TAXI MANAGEMENT LLC., adjacent to the premises known as **4536 N. Elston**
Ave..

Dear Alderman **John Arena**:

The applicant referenced above has requested the use of the public right-of-way for a **sign(s)**. An ordinance has been prepared by the Department of Business Affairs and Consumer Protection – Business Assistance Center - Public Way Use Unit for presentation to the City Council. Because this request was made for properties located in your ward, as approved by you as per the attached, I respectfully request that you introduce the attached ordinance at the next City Council meeting.

If you have any questions regarding this ordinance, please contact Anthony Bertuca at (312) 744-5506.

Department of Business Affairs and Consumer Protection



City of Chicago



O2013-4741

Office of the City Clerk

Document Tracking Sheet

Meeting Date:	6/5/2013
Sponsor(s):	Arena, John (45)
Type:	Ordinance
Title:	Grant(s) of privilege in public way for Singer Factory Distributors
Committee(s) Assignment:	Committee on Transportation and Public Way

ORDINANCE
SINGER FACTORY DISTRIBUTORS
Acct. No. 30317 - 1
Permit No. 1106546

Be It Ordained by the City Council of the City of Chicago:

SECTION 1. Permission and authority are hereby given and granted to SINGER FACTORY DISTRIBUTORS, upon the terms and subject to the conditions of this ordinance to maintain and use one (1) sign(s) projecting over the public right-of-way attached to its premises known as 4914 W. Irving Park Rd..

Said sign structure(s) measures as follows; along Irving Park Road:
One (1) at twelve (12) feet in length, four (4) feet in height and ten (10) feet above grade level.

The location of said privilege shall be as shown on prints kept on file with the Department of Business Affairs and Consumer Protection and the Office of the City Clerk.

Said privilege shall be constructed in accordance with plans and specifications approved by the Department of Transportation (Division of Project Development) and Zoning Department - Signs.


This grant of privilege in the public way shall be subject to the provisions of Section 10-28-015 and all other required provisions of the Municipal Code of Chicago.

The grantee shall pay to the City of Chicago as compensation for the privilege #1106546 herein granted the sum of three hundred (\$300.00) per annum in advance.

A 25% penalty will be added for payments received after due date.

The permit holder agrees to hold the City of Chicago harmless for any damage, relocation or replacement costs associated with damage, relocation or removal of private property caused by the City performing work in the public way.

Authority herein given and granted for a period of five (5) years from and after Date of Passage.

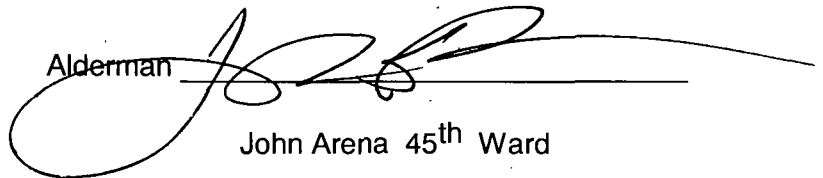Alderman 
John Arena 45th Ward

4-17-2013 12:46PM

FROM SINGER FACTORY DISTR 773 202 1766

P. 4

CITY OF CHICAGO · BACP-PWU · BUNDLE PERMIT APPLICATION · V.12.21.12




APPLICATION TO USE THE PUBLIC RIGHT OF WAY

EXAMPLE OF SIGN DRAWING

SIGN DRAWING

PROPERTY LOCATION: 4914 W. IRVING PARK ROAD

ORGANIZATION(S) NAME: Singer Factory Distributor

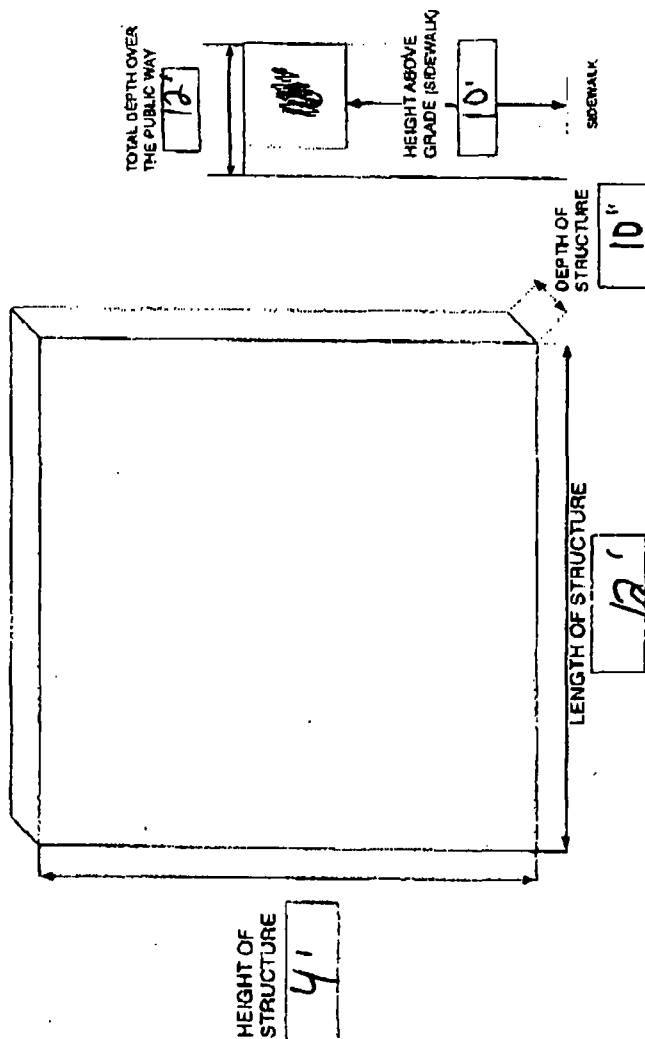



06/05/2013

Alderman **John Arena**
Ward # **45**
City of Chicago
City Hall, Room **305**
121 North LaSalle Street
Chicago, Illinois 60602

Re: An ordinance to use and maintain a portion of the public right-of-way for **one (1) sign(s)** for **SINGER FACTORY DISTRIBUTORS**, adjacent to the premises known as **4914 W. Irving Park Rd.**

Dear Alderman **John Arena**:

The applicant referenced above has requested the use of the public right-of-way for a **sign(s)**. An ordinance has been prepared by the Department of Business Affairs and Consumer Protection – Business Assistance Center - Public Way Use Unit for presentation to the City Council. Because this request was made for properties located in your ward, as approved by you as per the attached, I respectfully request that you introduce the attached ordinance at the next City Council meeting.

If you have any questions regarding this ordinance, please contact Anthony Bertuca at (312) 744-5506.

Department of Business Affairs and Consumer Protection



City of Chicago



O2013-4403

Office of the City Clerk

Document Tracking Sheet

Meeting Date:	6/5/2013
Sponsor(s):	Cappleman, James (46)
Type:	Ordinance
Title:	Grant(s) of privilege in public way for Uptown United - 4025 N. Sheridan Rd.
Committee(s) Assignment:	Committee on Transportation and Public Way

ORDINANCE
UPTOWN UNITED
Acct. No. 271681 - 38
Permit No. 1106704

Be It Ordained by the City Council of the City of Chicago:

SECTION 1. Permission and authority are hereby given and granted to UPTOWN UNITED, upon the terms and subject to the conditions of this ordinance to construct, install, maintain and use one (1) Planter(s) on the public right-of-way for beautification purposes adjacent to its premises known as 4025 N. Sheridan Rd..

Said Planter(s) at N. SHERIDAN measure(s):

One (1) at four (4) feet in length, and four (4) feet in width for a total of sixteen (16) square feet.

Grantee must allow the required clear and unobstructed space for pedestrian passage at all times per rules and regulations approved by the Department of Transportation.

The location of said privilege shall be as shown on prints kept on file with the Department of Business Affairs and Consumer Protection and the Office of the City Clerk.

Said privilege shall be constructed in accordance with plans and specifications approved by the Department of Planning and Development and Department of Transportation (Division of Project Development).

This grant of privilege in the public way shall be subject to the provisions of Section 10-28-015 and all other required provisions of the Municipal Code of Chicago.

The grantee shall pay to the City of Chicago as compensation for the privilege #1106704 herein granted the sum of zero (\$0.00) per annum in advance.

A 25% penalty will be added for payments received after due date.

The permit holder agrees to hold the City of Chicago harmless for any damage, relocation or replacement costs associated with damage, relocation or removal of private property caused by the City performing work in the public way.



Authority herein given and granted for a period of five (5) years from and after Date of Passage.

Alderman




James Cappleman 46th Ward

Uptown United - Buena Park Planter Placement - Spring 2013

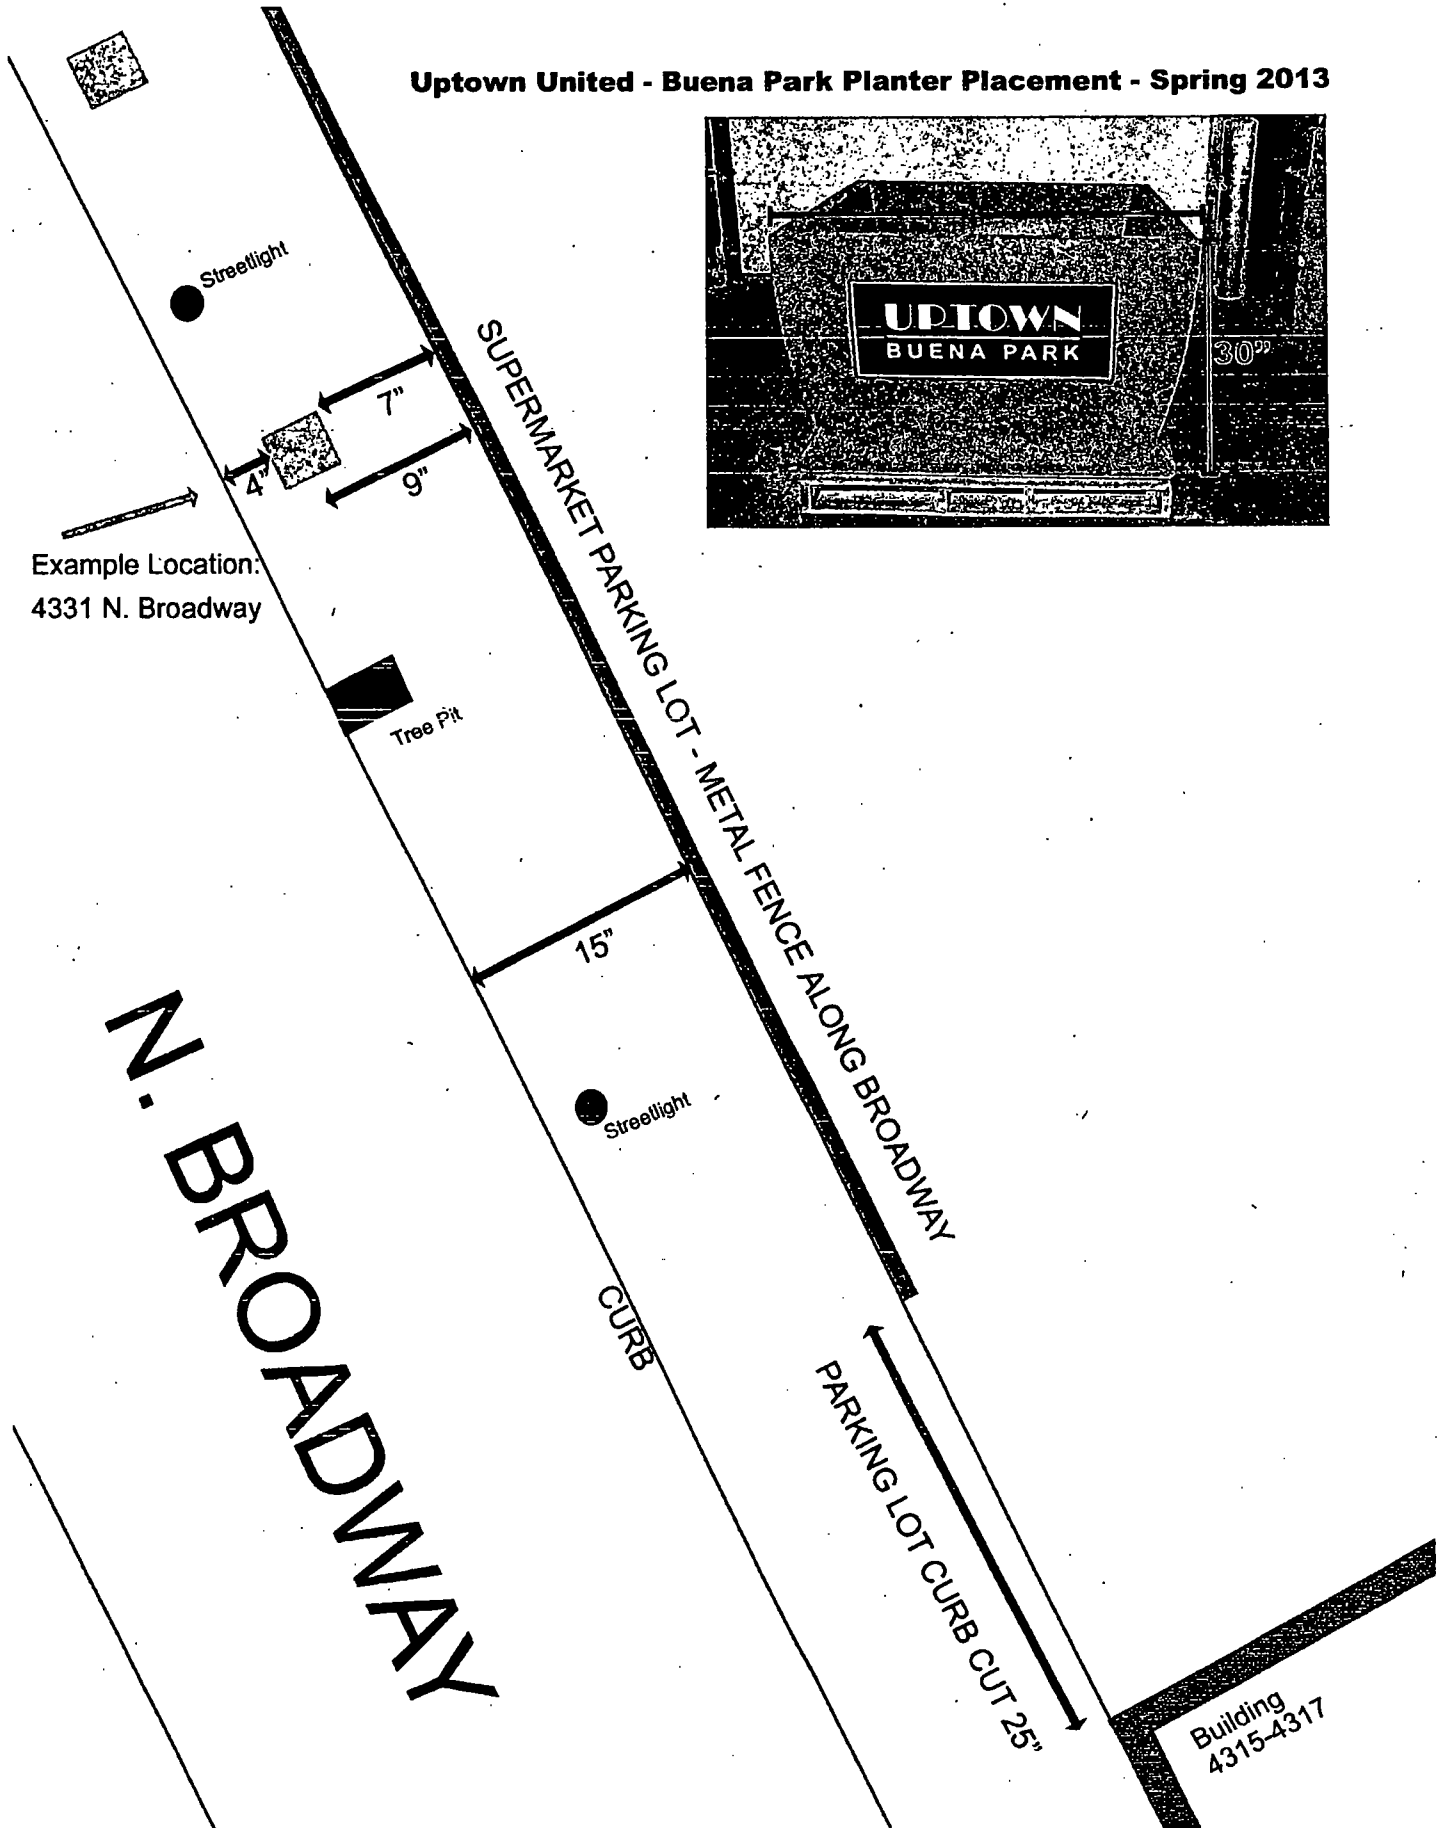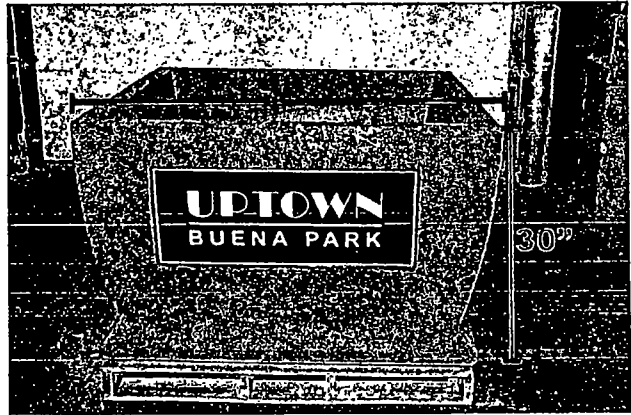

Uptown United - Map of Buena Park Planter Placement - Spring 2013

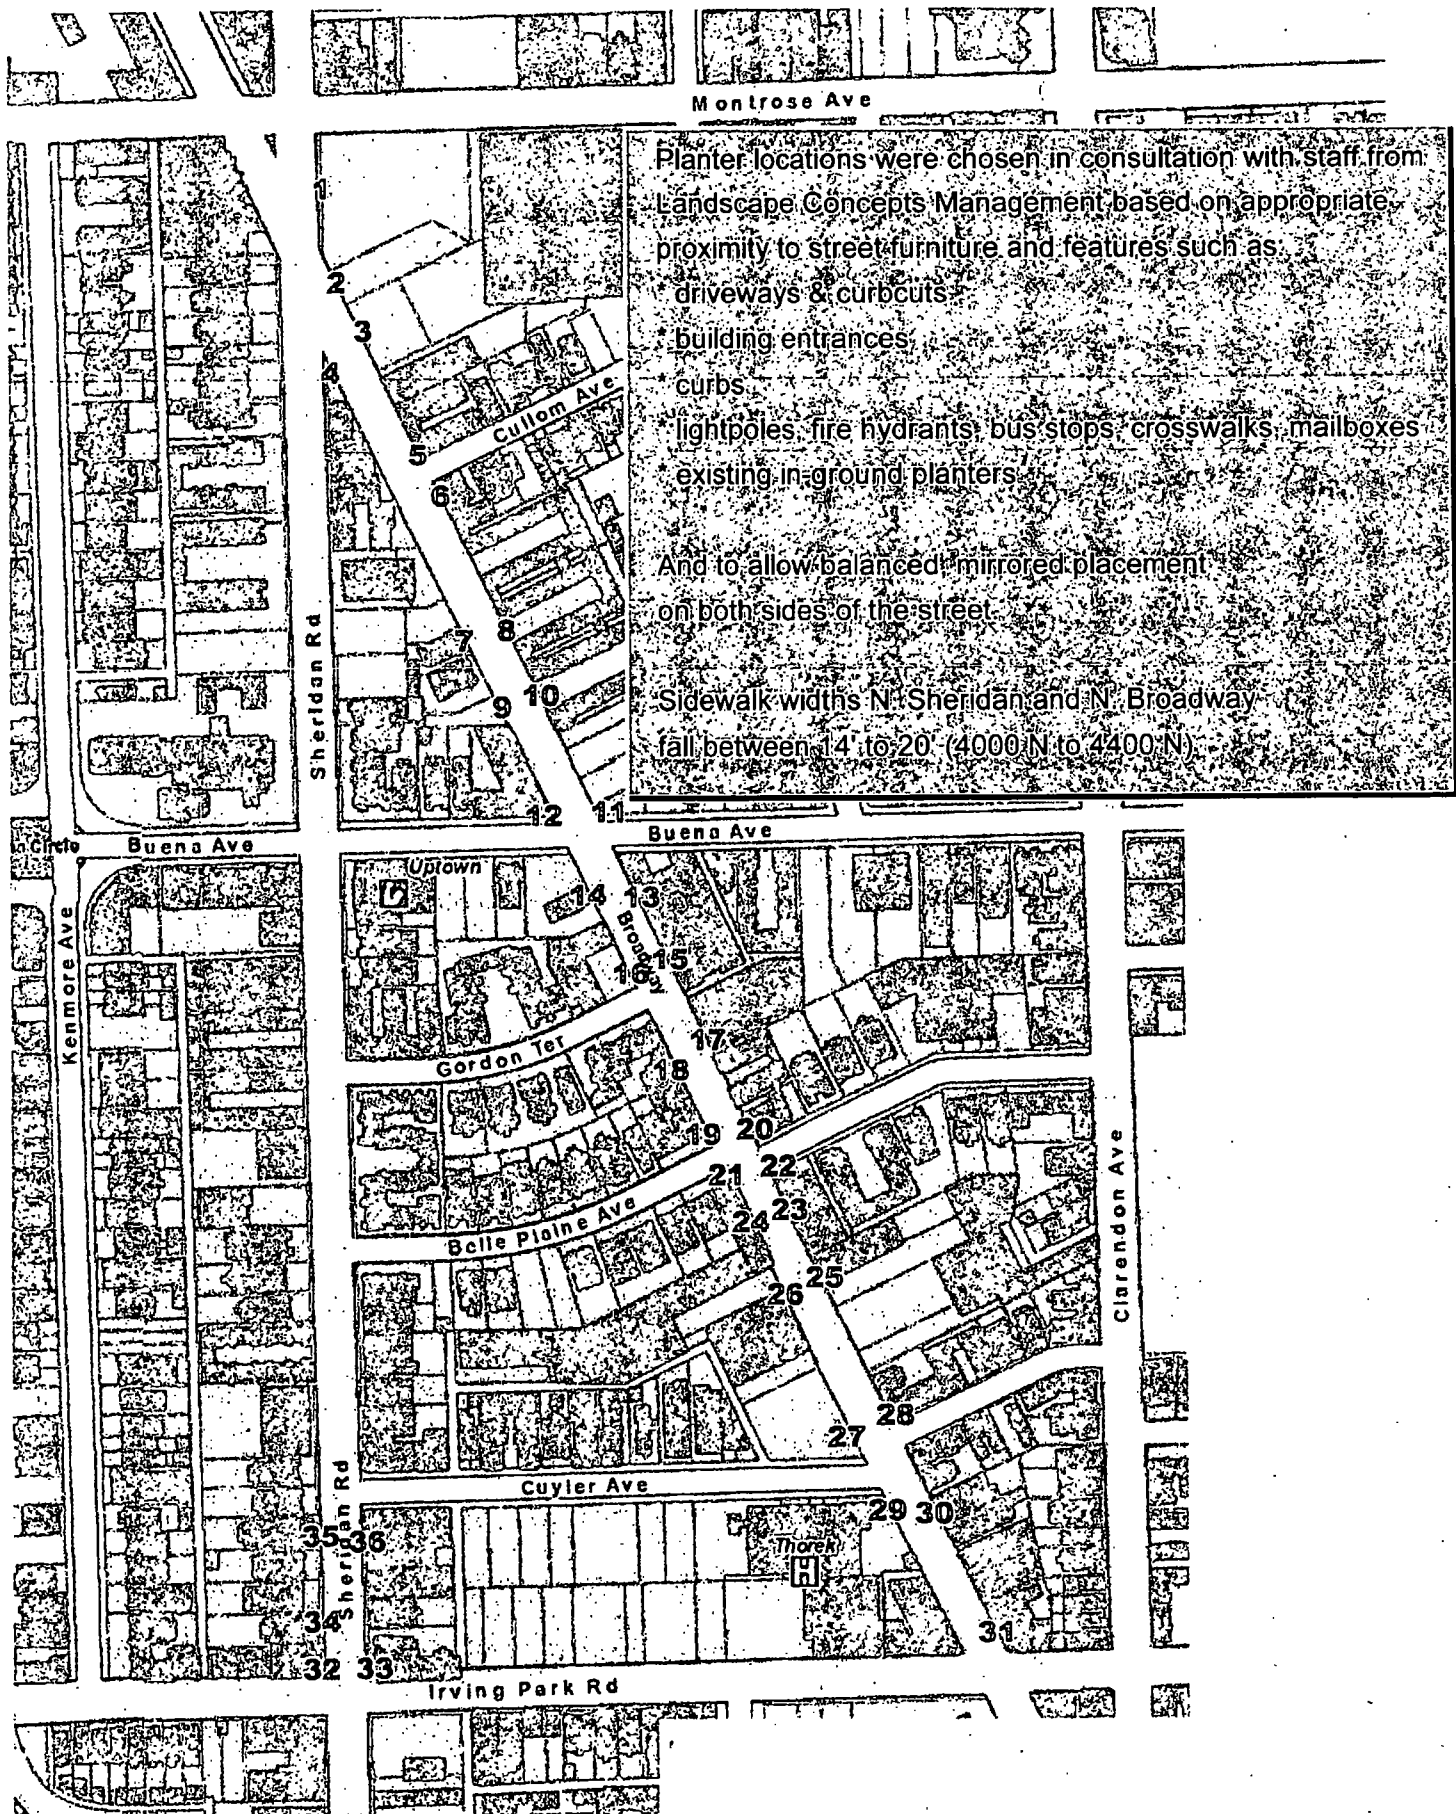

1
2
3



Department of Business Affairs and Consumer Protection

Business Assistance Center - Public Way Use Unit
City Hall - 121 N. LaSalle Street, Room 800 • Chicago, IL 60602
(312)-74-GOBIZ (312-744-6249) • (312) 744-1944 (TTY)
<http://www.cityofchicago.org/bacp>

06/05/2013

Alderman James Cappleman

Ward # 46

City of Chicago

City Hall, Room 300

121 North LaSalle Street

Chicago, Illinois 60602

Re: An ordinance to use and maintain a portion of the public right-of-way for **one (1) planter(s)** for
UPTOWN UNITED, adjacent to the premises known as **4025 N. Sheridan Rd.**

Dear Alderman **James Cappleman**:

The applicant referenced above has requested the use of the public right-of-way for a **planter(s)**. An ordinance has been prepared by the Department of Business Affairs and Consumer Protection – Business Assistance Center - Public Way Use Unit for presentation to the City Council. Because this request was made for properties located in your ward, as approved by you as per the attached, I respectfully request that you introduce the attached ordinance at the next City Council meeting.

If you have any questions regarding this ordinance, please contact Anthony Bertuca at (312) 744-5506.

Department of Business Affairs and Consumer Protection



City of Chicago



O2013-4408

Office of the City Clerk

Document Tracking Sheet

Meeting Date:	6/5/2013
Sponsor(s):	Cappleman, James (46)
Type:	Ordinance
Title:	Grant(s) of privilege in public way for Uptown United - 4033 N. Broadway
Committee(s) Assignment:	Committee on Transportation and Public Way

ORDINANCE
UPTOWN UNITED
Acct. No. 271681 - 30
Permit No. 1106696

Be It Ordained by the City Council of the City of Chicago:

SECTION 1. Permission and authority are hereby given and granted to UPTOWN UNITED, upon the terms and subject to the conditions of this ordinance to construct, install, maintain and use one (1) Planter(s) on the public right-of-way for beautification purposes adjacent to its premises known as 4033 N. Broadway .

Said Planter(s) at N. BROADWAY measure(s):

One (1) at four (4) feet in length, and four (4) feet in width for a total of sixteen (16) square feet.

Grantee must allow the required clear and unobstructed space for pedestrian passage at all times per rules and regulations approved by the Department of Transportation.

The location of said privilege shall be as shown on prints kept on file with the Department of Business Affairs and Consumer Protection and the Office of the City Clerk.

Said privilege shall be constructed in accordance with plans and specifications approved by the Department of Planning and Development and Department of Transportation (Division of Project Development).

This grant of privilege in the public way shall be subject to the provisions of Section 10-28-015 and all other required provisions of the Municipal Code of Chicago.

The grantee shall pay to the City of Chicago as compensation for the privilege #1106696 herein granted the sum of zero (\$0.00) per annum in advance.

A 25% penalty will be added for payments received after due date.

The permit holder agrees to hold the City of Chicago harmless for any damage, relocation or replacement costs associated with damage, relocation or removal of private property caused by the City performing work in the public way.



Authority herein given and granted for a period of five (5) years from and after Date of Passage.

Alderman




James Cappleman 46th Ward

Uptown United - Buena Park Planter Placement - Spring 2013

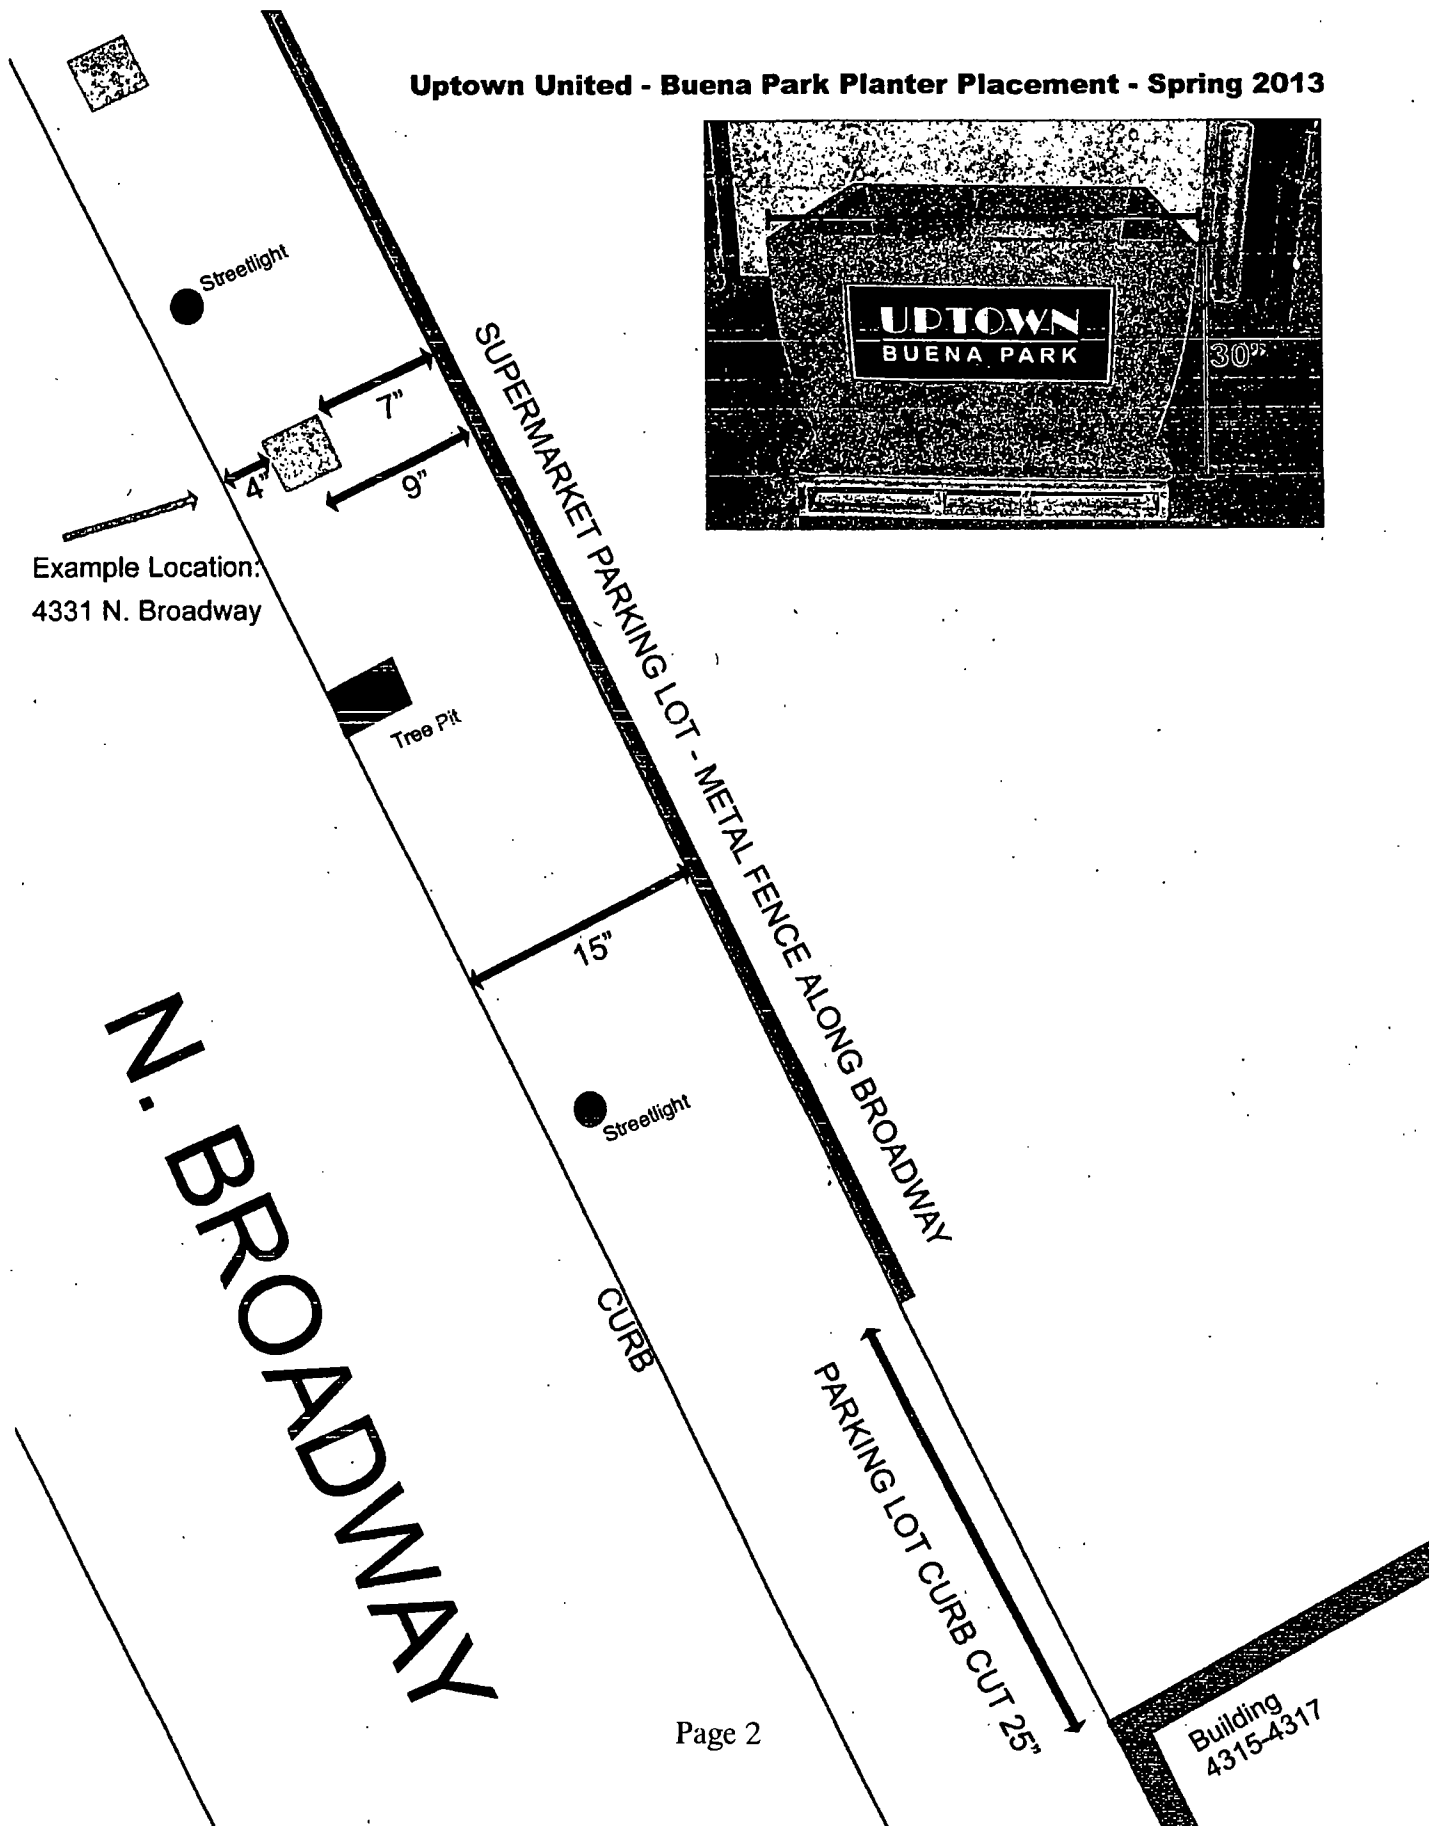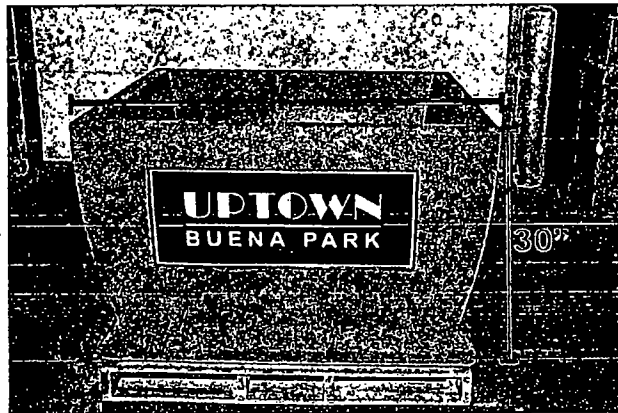

Uptown United - Map of Buena Park Planter Placement - Spring 2013

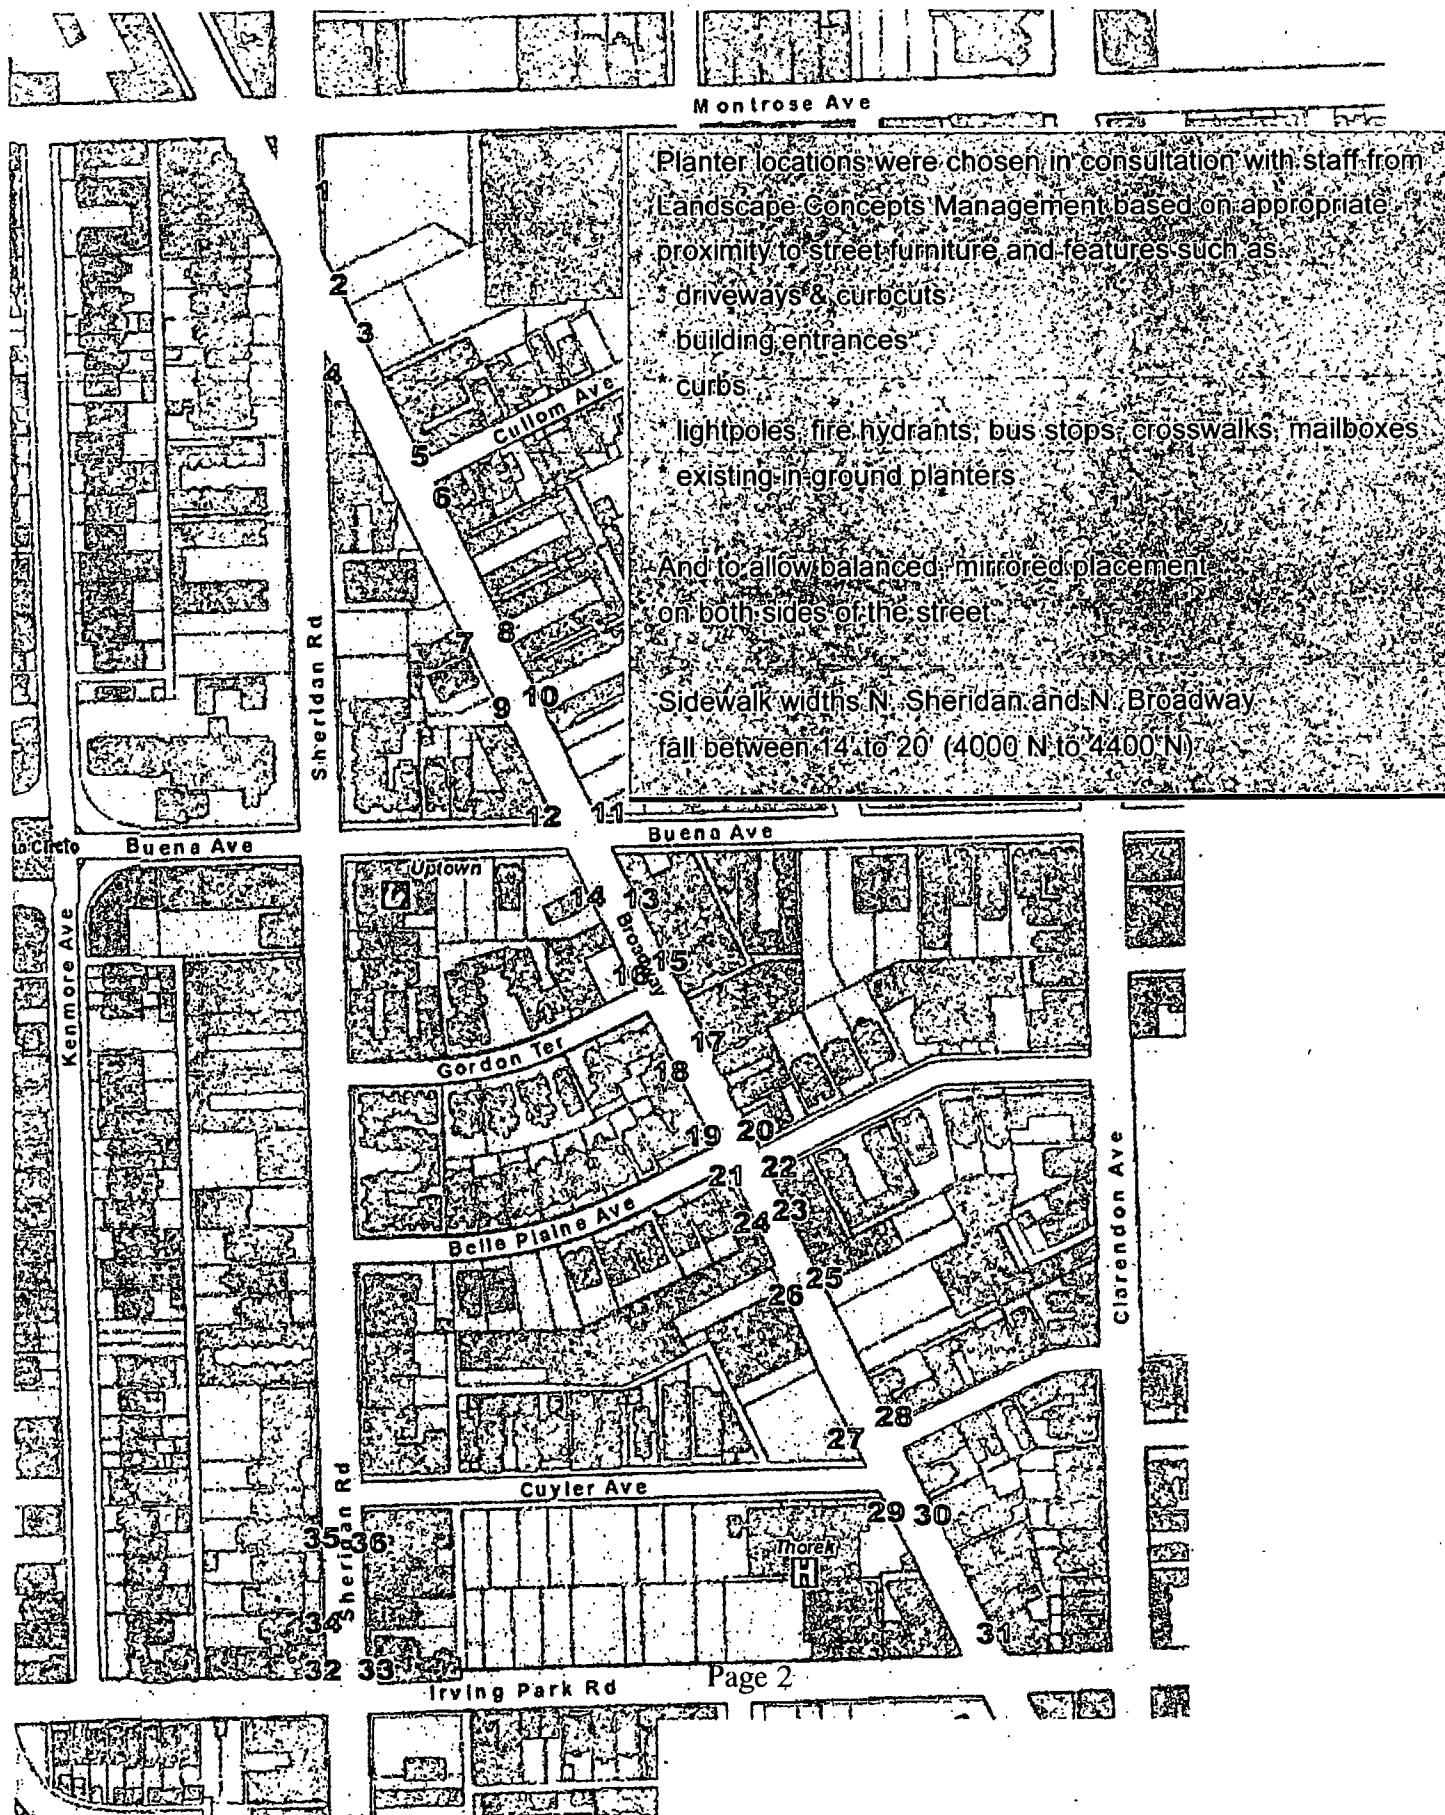



06/05/2013

Alderman James Cappleman
Ward # 46
City of Chicago
City Hall, Room 300
121 North LaSalle Street
Chicago, Illinois 60602

Re: An ordinance to use and maintain a portion of the public right-of-way for **one (1) planter(s)** for
UPTOWN UNITED, adjacent to the premises known as **4033 N. Broadway**.

Dear Alderman **James Cappleman**:

The applicant referenced above has requested the use of the public right-of-way for a **planter(s)**. An ordinance has been prepared by the Department of Business Affairs and Consumer Protection – Business Assistance Center - Public Way Use Unit for presentation to the City Council. Because this request was made for properties located in your ward, as approved by you as per the attached, I respectfully request that you introduce the attached ordinance at the next City Council meeting.

If you have any questions regarding this ordinance, please contact Anthony Bertuca at (312) 744-5506.

Department of Business Affairs and Consumer Protection



City of Chicago



O2013-4422

Office of the City Clerk

Document Tracking Sheet

Meeting Date:	6/5/2013
Sponsor(s):	Cappleman, James (46)
Type:	Ordinance
Title:	Grant(s) of privilege in public way for Uptown United - 4000 N. Sheridan Rd.
Committee(s) Assignment:	Committee on Transportation and Public Way

ORDINANCE
UPTOWN UNITED
Acct. No. 271681 - 34
Permit No. 1106700

Be It Ordained by the City Council of the City of Chicago:

SECTION 1. Permission and authority are hereby given and granted to UPTOWN UNITED, upon the terms and subject to the conditions of this ordinance to construct, install, maintain and use one (1) Planter(s) on the public right-of-way for beautification purposes adjacent to its premises known as 4000 N. Sheridan Rd..

Said Planter(s) at N. SHERIDAN ROAD measure(s):

One (1) at four (4) feet in length, and four (4) feet in width for a total of sixteen (16) square feet.

Grantee must allow the required clear and unobstructed space for pedestrian passage at all times per rules and regulations approved by the Department of Transportation.

The location of said privilege shall be as shown on prints kept on file with the Department of Business Affairs and Consumer Protection and the Office of the City Clerk.

Said privilege shall be constructed in accordance with plans and specifications approved by the Department of Planning and Development and Department of Transportation (Division of Project Development).

This grant of privilege in the public way shall be subject to the provisions of Section 10-28-015 and all other required provisions of the Municipal Code of Chicago.

The grantee shall pay to the City of Chicago as compensation for the privilege #1106700 herein granted the sum of zero (\$0.00) per annum in advance.

A 25% penalty will be added for payments received after due date.

The permit holder agrees to hold the City of Chicago harmless for any damage, relocation or replacement costs associated with damage, relocation or removal of private property caused by the City performing work in the public way.

Authority herein given and granted for a period of five (5) years from and after Date of Passage.

Alderman




James Cappleman 46th Ward

Uptown United - Buena Park Planter Placement - Spring 2013



Example Location:
4331 N. Broadway

N. BROADWAY

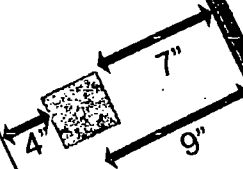

Tree Pit

15"




CURB

SUPERMARKET PARKING LOT - METAL FENCE ALONG BROADWAY

PARKING LOT CURB CUT 25"

Building
4315-4317

Uptown United - Map of Buena Park Planter Placement - Spring 2013

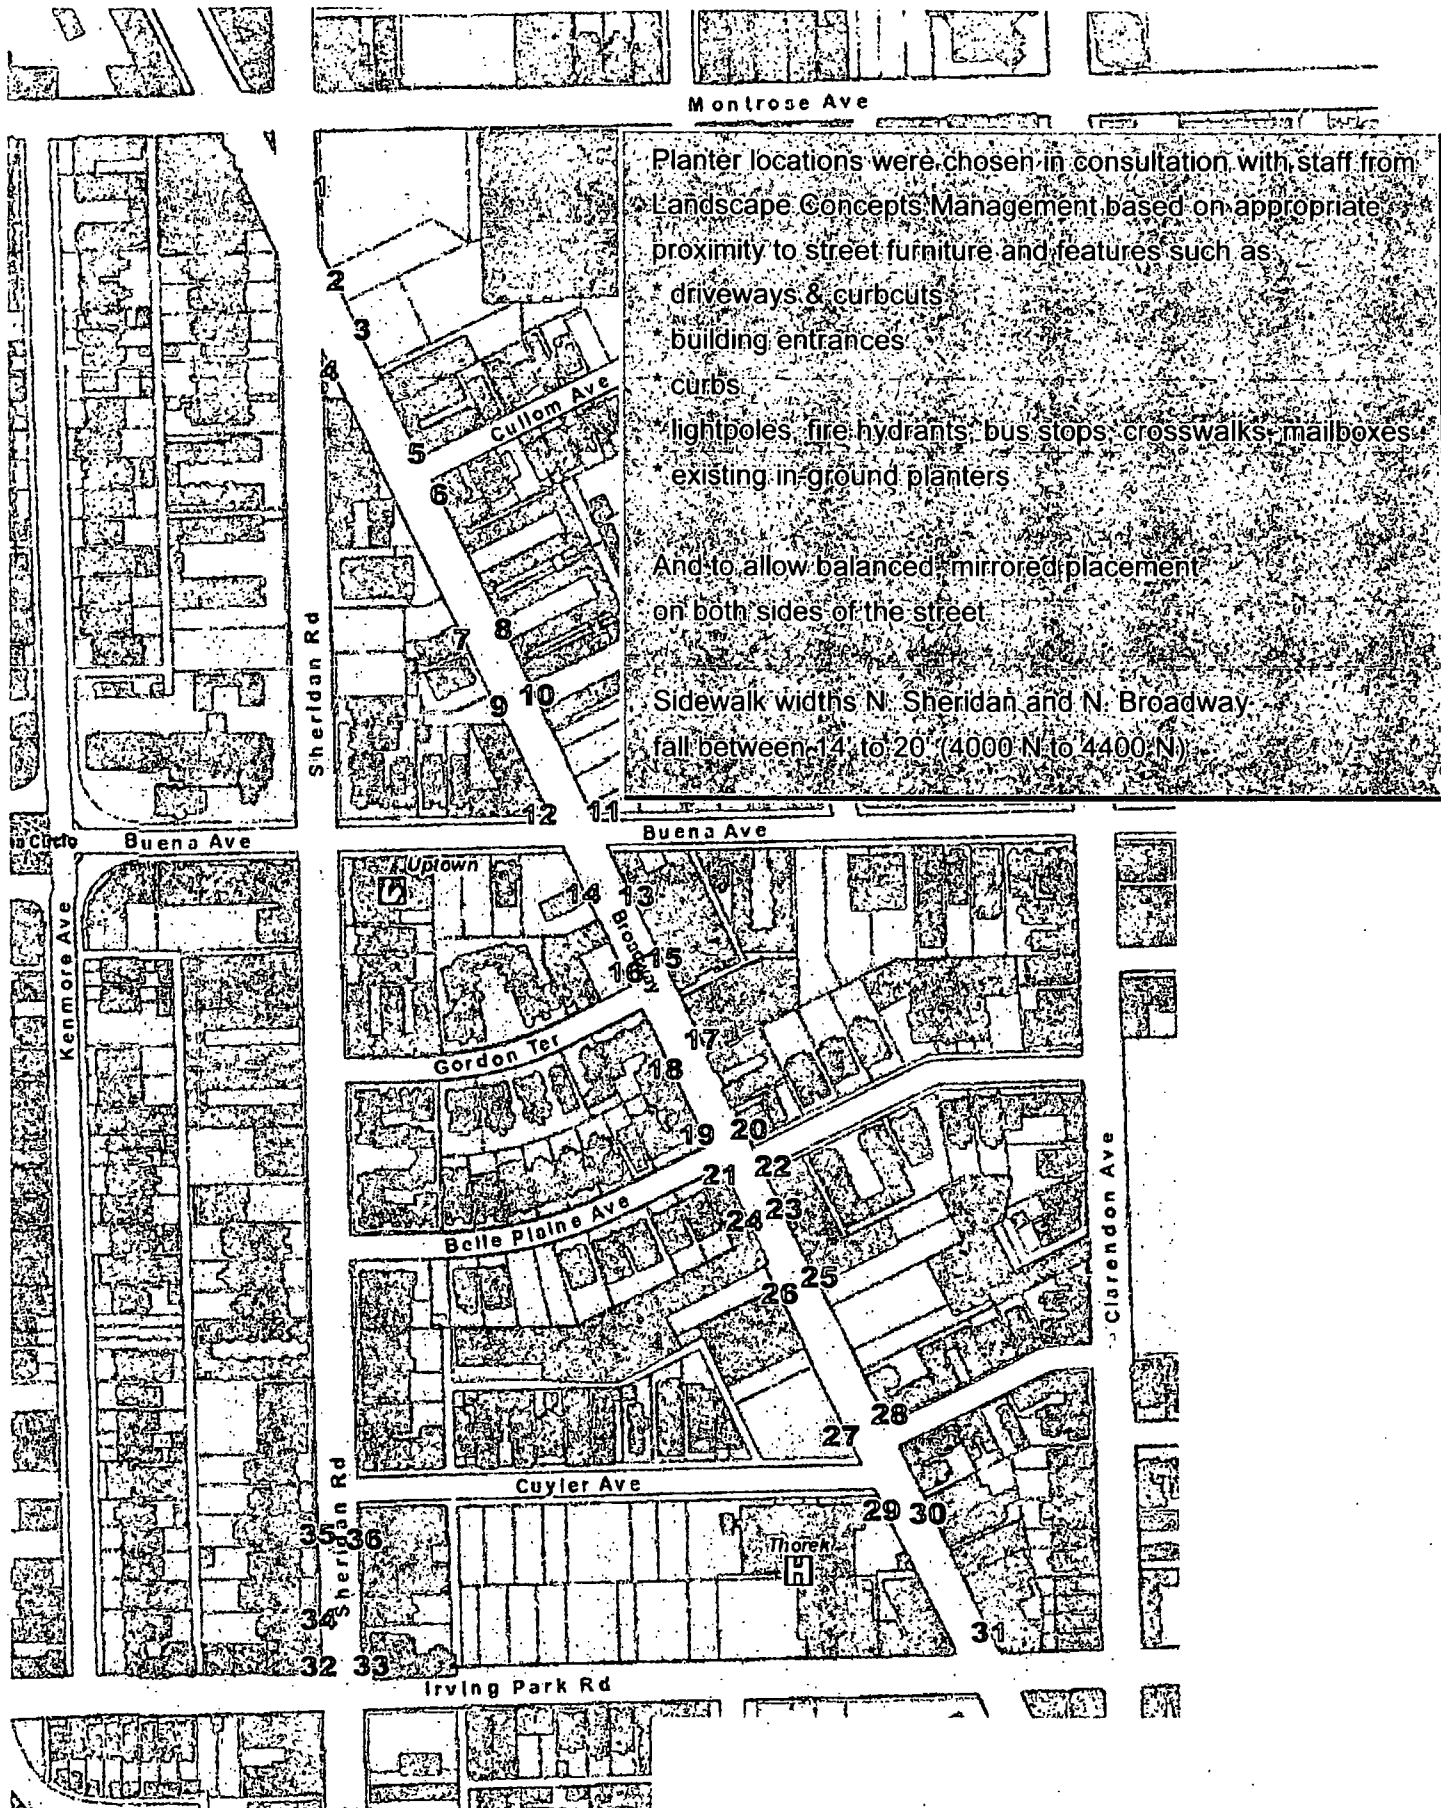



06/05/2013

Alderman James Cappleman
Ward # 46
City of Chicago
City Hall, Room 300
121 North LaSalle Street
Chicago, Illinois 60602

Re: An ordinance to use and maintain a portion of the public right-of-way for **one (1) planter(s)** for
UPTOWN UNITED, adjacent to the premises known as **4000 N. Sheridan Rd.**

Dear Alderman **James Cappleman**:

The applicant referenced above has requested the use of the public right-of-way for a **planter(s)**. An ordinance has been prepared by the Department of Business Affairs and Consumer Protection – Business Assistance Center - Public Way Use Unit for presentation to the City Council. Because this request was made for properties located in your ward, as approved by you as per the attached, I respectfully request that you introduce the attached ordinance at the next City Council meeting.

If you have any questions regarding this ordinance, please contact Anthony Bertuca at (312) 744-5506.

Department of Business Affairs and Consumer Protection



City of Chicago



O2013-4428

Office of the City Clerk

Document Tracking Sheet

Meeting Date:	6/5/2013
Sponsor(s):	Cappleman, James (46)
Type:	Ordinance
Title:	Grant(s) of privilege in public way for Uptown United - 4001 N. Sheridan Rd.
Committee(s) Assignment:	Committee on Transportation and Public Way

ORDINANCE
UPTOWN UNITED
Acct. No. 271681 - 35
Permit No. 1106701

Be It Ordained by the City Council of the City of Chicago:

SECTION 1. Permission and authority are hereby given and granted to UPTOWN UNITED, upon the terms and subject to the conditions of this ordinance to construct, install, maintain and use one (1) Planter(s) on the public right-of-way for beautification purposes adjacent to its premises known as 4001 N. Sheridan Rd..

Said Planter(s) at N. SHERIDAN measure(s):

One (1) at four (4) feet in length, and four (4) feet in width for a total of sixteen (16) square feet.

Grantee must allow the required clear and unobstructed space for pedestrian passage at all times per rules and regulations approved by the Department of Transportation.

The location of said privilege shall be as shown on prints kept on file with the Department of Business Affairs and Consumer Protection and the Office of the City Clerk.

Said privilege shall be constructed in accordance with plans and specifications approved by the Department of Planning and Development and Department of Transportation (Division of Project Development).

This grant of privilege in the public way shall be subject to the provisions of Section 10-28-015 and all other required provisions of the Municipal Code of Chicago.


The grantee shall pay to the City of Chicago as compensation for the privilege #1106701 herein granted the sum of zero (\$0.00) per annum in advance.

A 25% penalty will be added for payments received after due date.

The permit holder agrees to hold the City of Chicago harmless for any damage, relocation or replacement costs associated with damage, relocation or removal of private property caused by the City performing work in the public way.


Authority herein given and granted for a period of five (5) years from and after Date of Passage.

Alderman

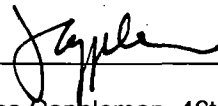


James Cappleman 46th Ward

Uptown United - Buena Park Planter Placement - Spring 2013

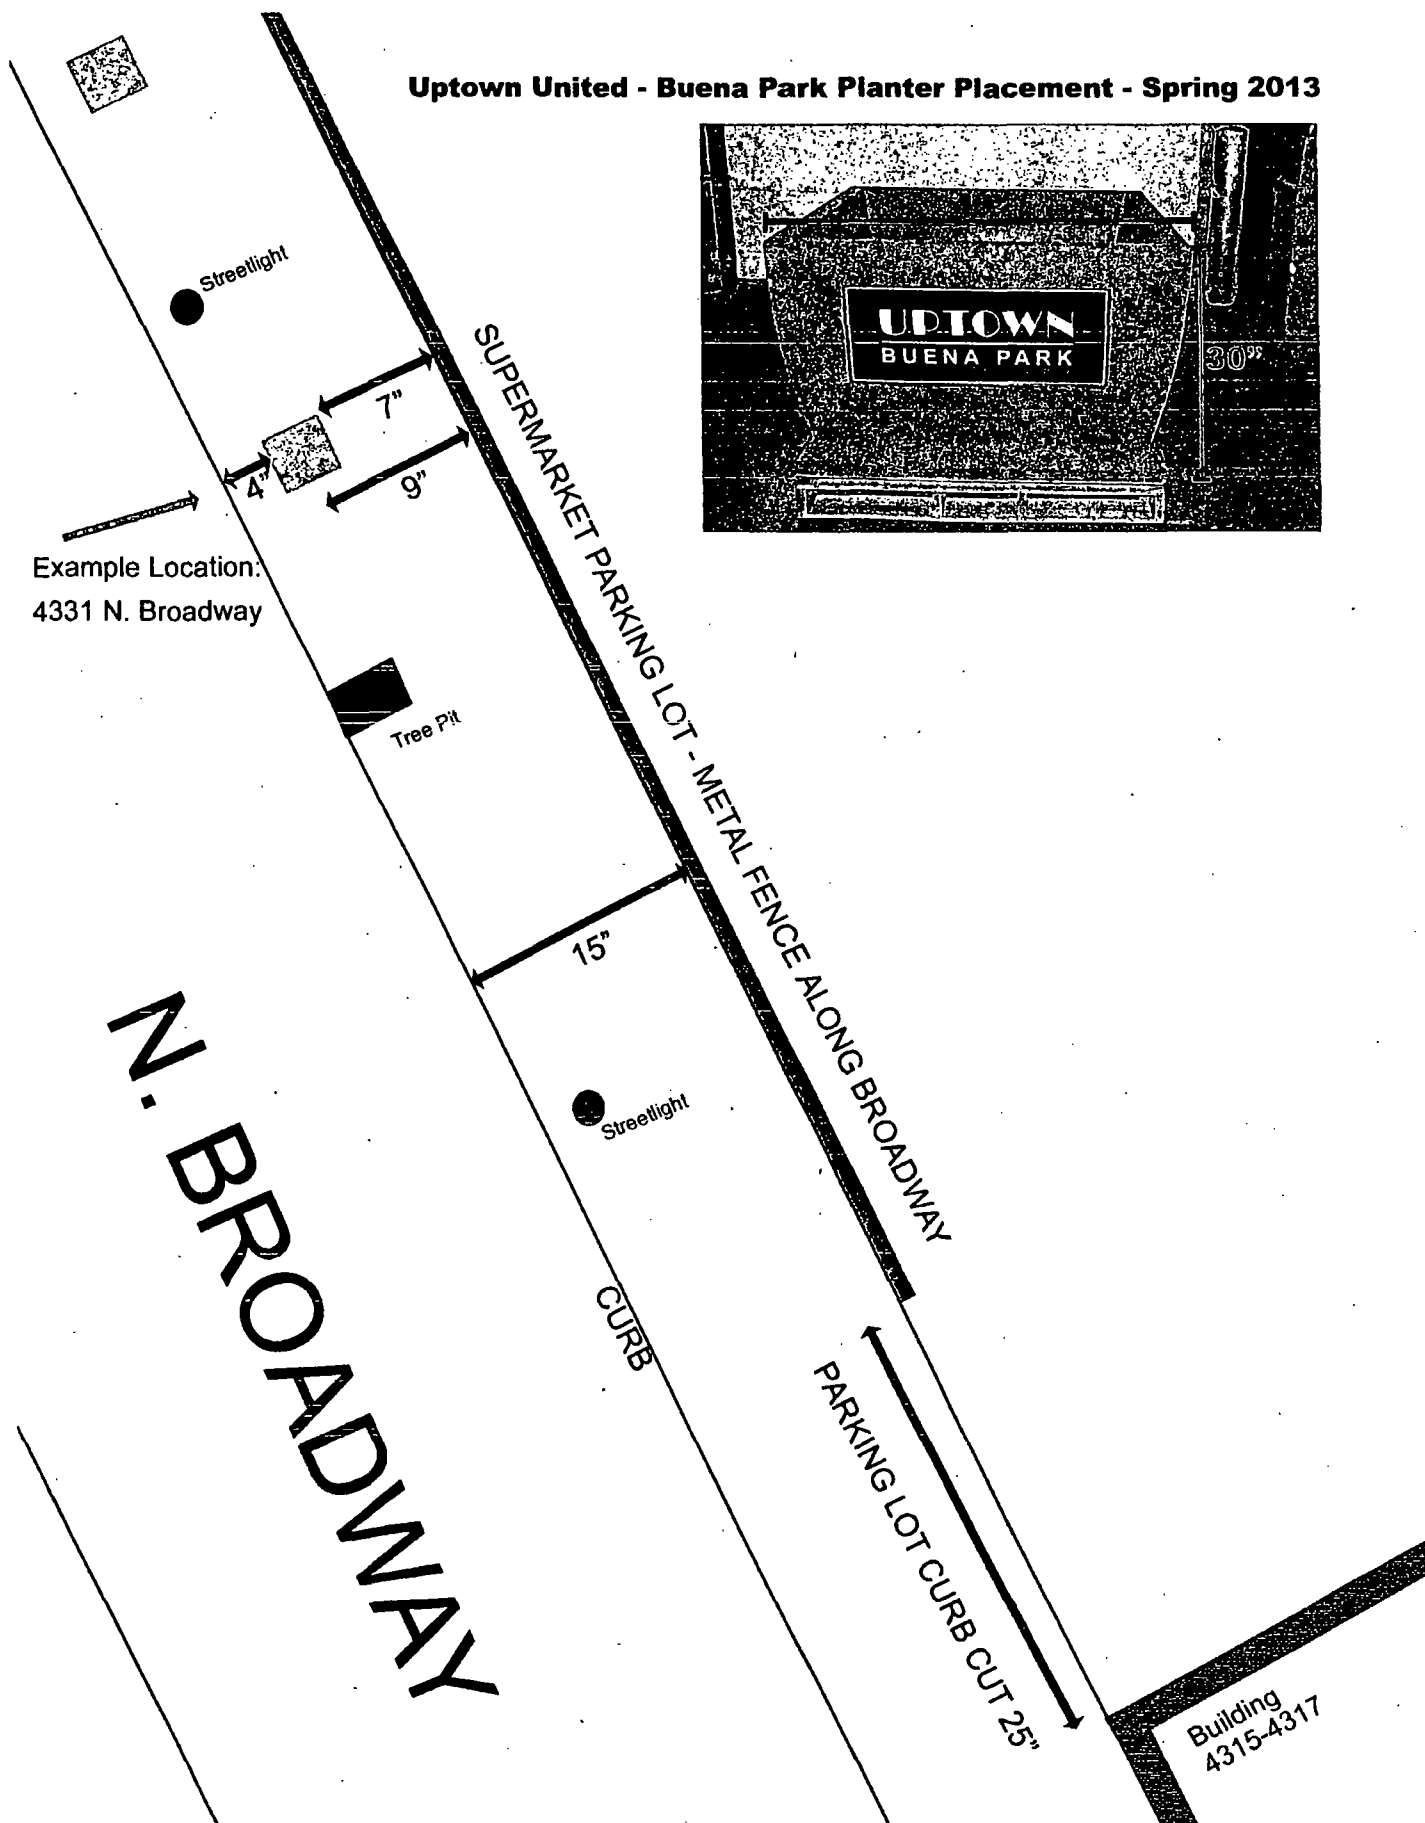

Uptown United - Map of Buena Park Planter Placement - Spring 2013

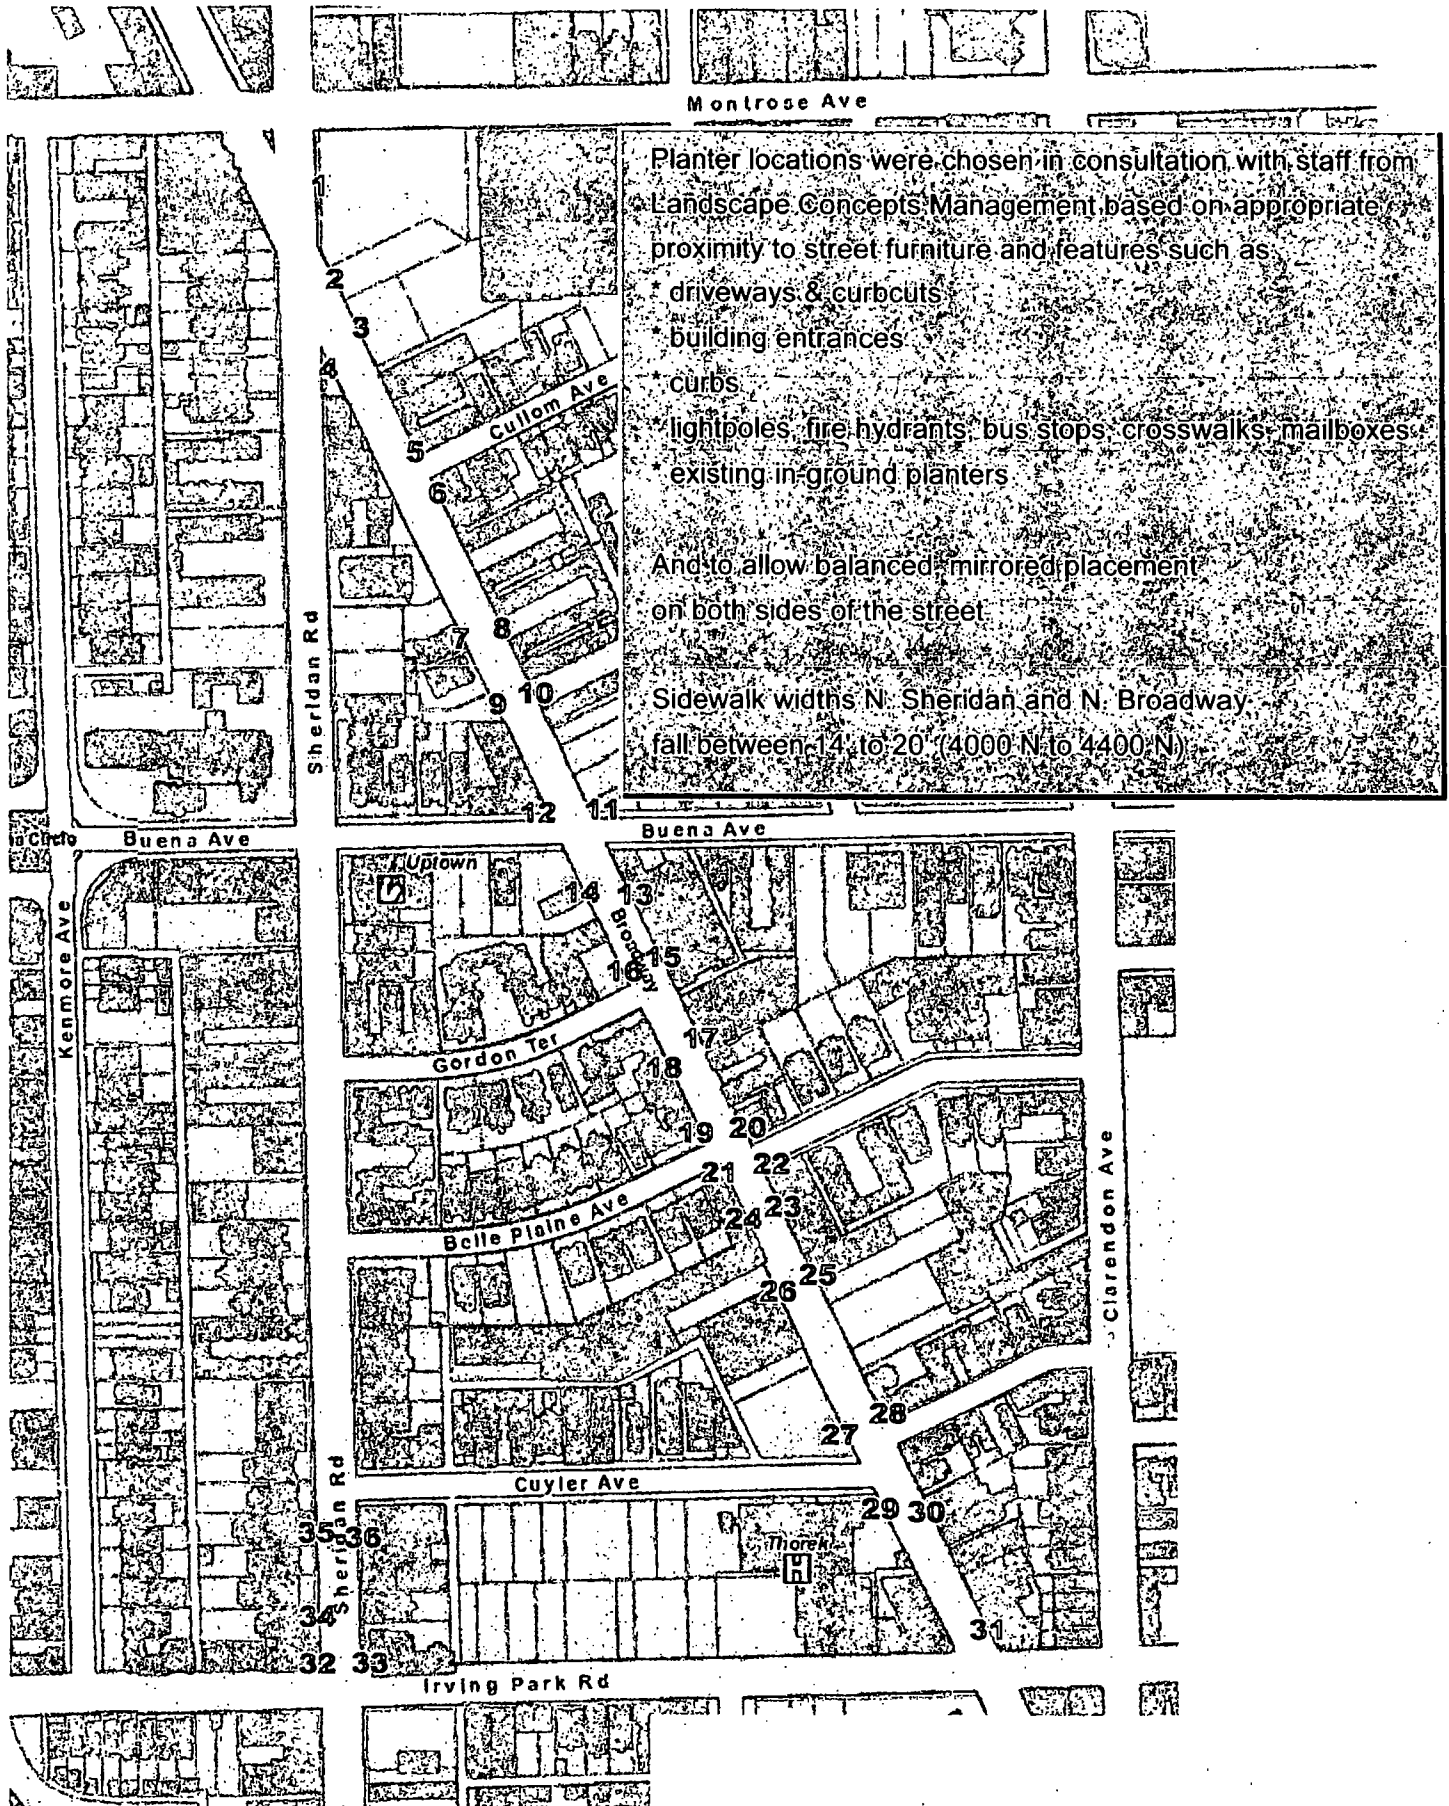



06/05/2013

Alderman James Cappleman
Ward # 46
City of Chicago
City Hall, Room 300
121 North LaSalle Street
Chicago, Illinois 60602

Re: An ordinance to use and maintain a portion of the public right-of-way for **one (1) planter(s)** for
UPTOWN UNITED, adjacent to the premises known as **4001 N. Sheridan Rd.**

Dear Alderman **James Cappleman**:

The applicant referenced above has requested the use of the public right-of-way for a **planter(s)**. An ordinance has been prepared by the Department of Business Affairs and Consumer Protection – Business Assistance Center - Public Way Use Unit for presentation to the City Council. Because this request was made for properties located in your ward, as approved by you as per the attached, I respectfully request that you introduce the attached ordinance at the next City Council meeting.

If you have any questions regarding this ordinance, please contact Anthony Bertuca at (312) 744-5506.

Department of Business Affairs and Consumer Protection



City of Chicago



O2013-4430

Office of the City Clerk

Document Tracking Sheet

Meeting Date:	6/5/2013
Sponsor(s):	Cappleman, James (46)
Type:	Ordinance
Title:	Grant(s) of privilege in public way for Uptown United - 4006 N. Sheridan Rd.
Committee(s) Assignment:	Committee on Transportation and Public Way

ORDINANCE
UPTOWN UNITED
Acct. No. 271681 - 36
Permit No. 1106702

Be It Ordained by the City Council of the City of Chicago:

SECTION 1. Permission and authority are hereby given and granted to UPTOWN UNITED, upon the terms and subject to the conditions of this ordinance to construct, install, maintain and use one (1) Planter(s) on the public right-of-way for beautification purposes adjacent to its premises known as 4006 N. Sheridan Rd..

Said Planter(s) at N. SHERIDAN measure(s):

One (1) at four (4) feet in length, and four (4) feet in width for a total of sixteen (16) square feet.

Grantee must allow the required clear and unobstructed space for pedestrian passage at all times per rules and regulations approved by the Department of Transportation.

The location of said privilege shall be as shown on prints kept on file with the Department of Business Affairs and Consumer Protection and the Office of the City Clerk.

Said privilege shall be constructed in accordance with plans and specifications approved by the Department of Planning and Development and Department of Transportation (Division of Project Development).

This grant of privilege in the public way shall be subject to the provisions of Section 10-28-015 and all other required provisions of the Municipal Code of Chicago.

The grantee shall pay to the City of Chicago as compensation for the privilege #1106702 herein granted the sum of zero (\$0.00) per annum in advance.

A 25% penalty will be added for payments received after due date.

The permit holder agrees to hold the City of Chicago harmless for any damage, relocation or replacement costs associated with damage, relocation or removal of private property caused by the City performing work in the public way.



Authority herein given and granted for a period of five (5) years from and after Date of Passage.

Alderman



James Cappleman 46th Ward


Uptown United - Buena Park Planter Placement - Spring 2013

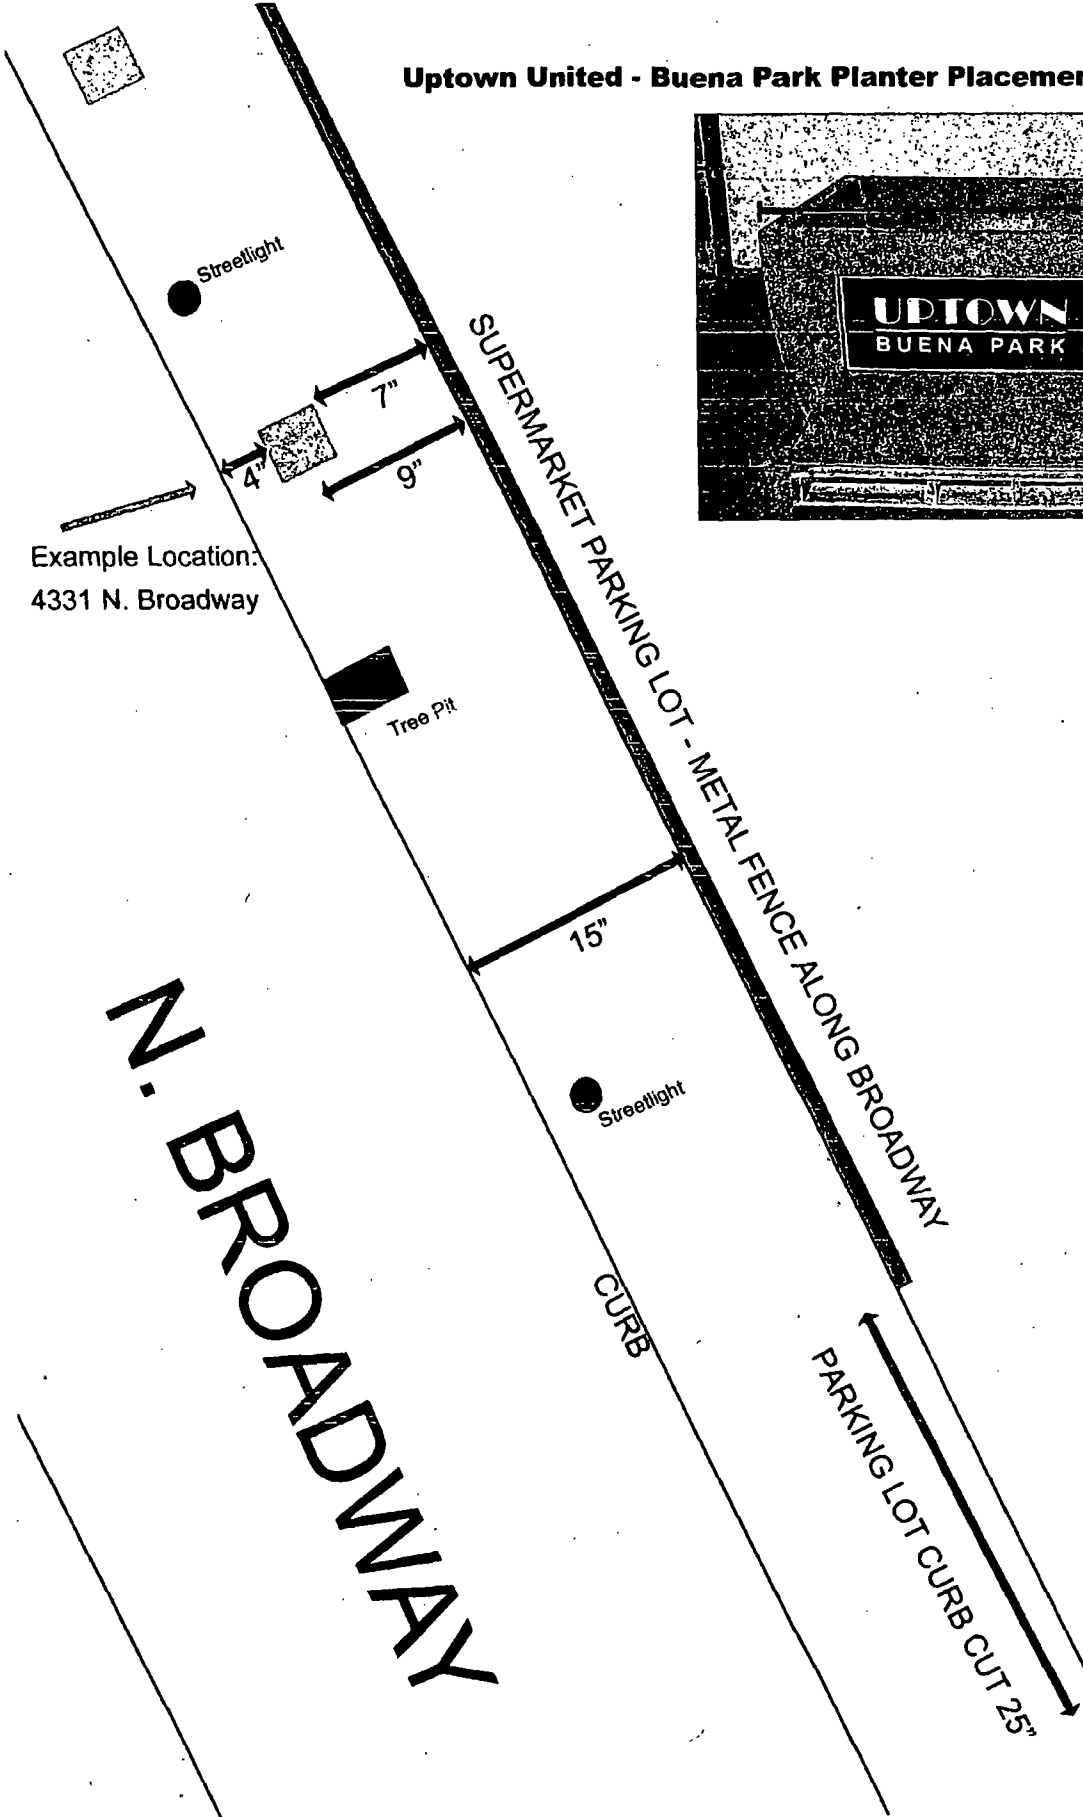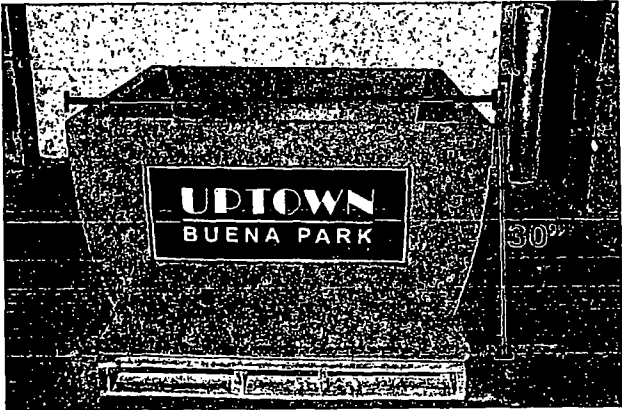

Example Location:
4331 N. Broadway

Building
4315-4317

Uptown United - Map of Buena Park Planter Placement - Spring 2013

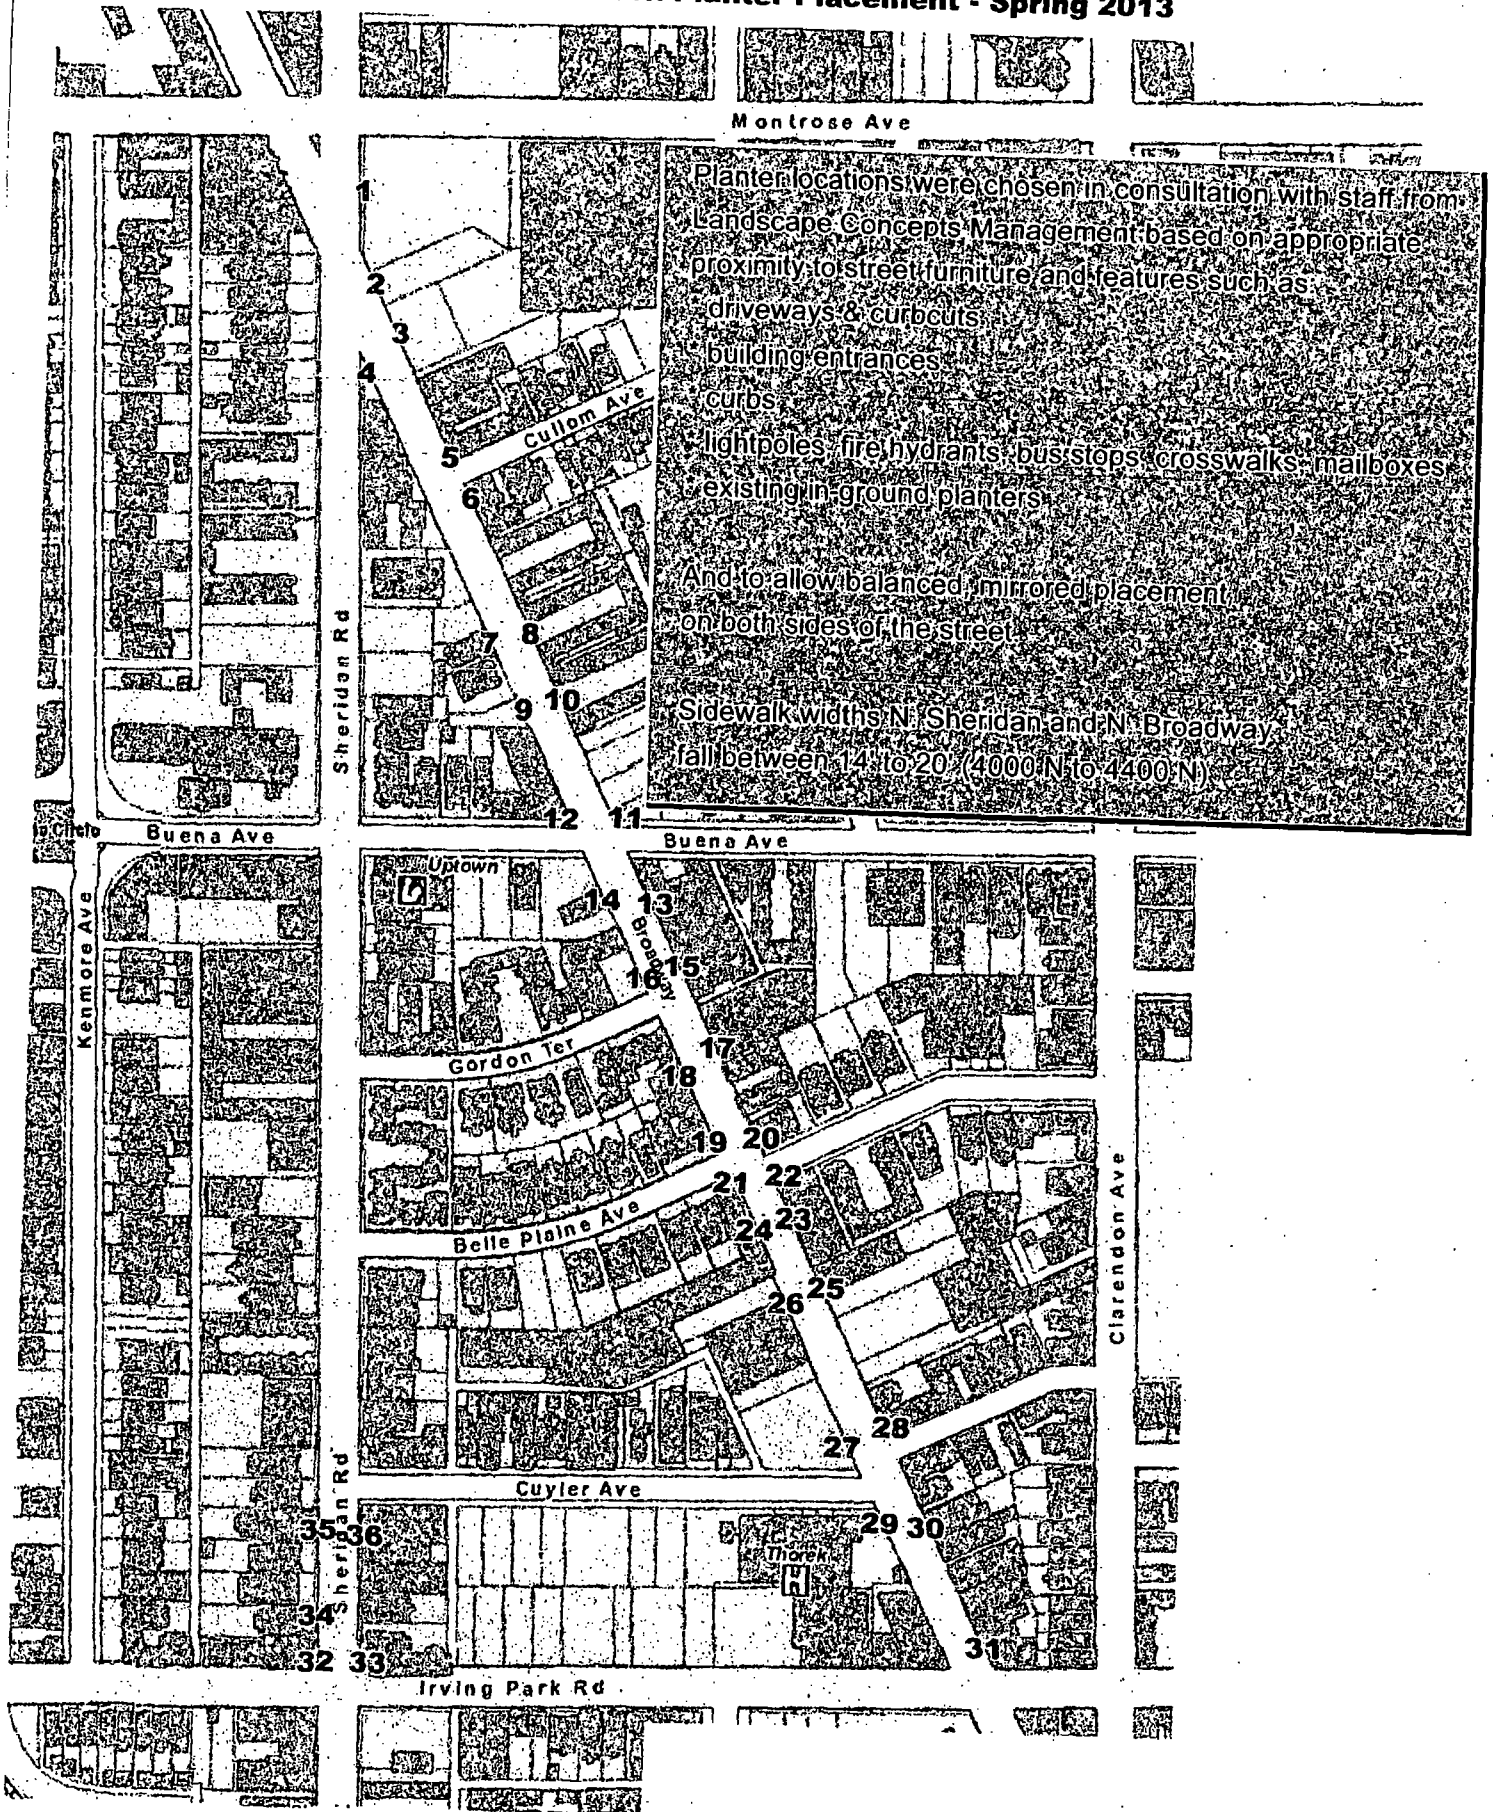



06/05/2013

Alderman **James Cappleman**
Ward # **46**
City of Chicago
City Hall, Room **300**
121 North LaSalle Street
Chicago, Illinois 60602

Re: An ordinance to use and maintain a portion of the public right-of-way for **one (1) planter(s)** for
UPTOWN UNITED, adjacent to the premises known as **4006 N. Sheridan Rd..**

Dear Alderman **James Cappleman**:

The applicant referenced above has requested the use of the public right-of-way for a **planter(s)**. An ordinance has been prepared by the Department of Business Affairs and Consumer Protection – Business Assistance Center - Public Way Use Unit for presentation to the City Council. Because this request was made for properties located in your ward, as approved by you as per the attached, I respectfully request that you introduce the attached ordinance at the next City Council meeting.

If you have any questions regarding this ordinance, please contact Anthony Bertuca at (312) 744-5506.

Department of Business Affairs and Consumer Protection



City of Chicago



O2013-4433

Office of the City Clerk Document Tracking Sheet

Meeting Date:	6/5/2013
Sponsor(s):	Cappleman, James (46)
Type:	Ordinance
Title:	Grant(s) of privilege in public way for Uptown United - 4022 N. Sheridan Rd.
Committee(s) Assignment:	Committee on Transportation and Public Way

ORDINANCE
UPTOWN UNITED
Acct. No. 271681 - 37
Permit No. 1106703

Be It Ordained by the City Council of the City of Chicago:

SECTION 1. Permission and authority are hereby given and granted to UPTOWN UNITED, upon the terms and subject to the conditions of this ordinance to construct, install, maintain and use one (1) Planter(s) on the public right-of-way for beautification purposes adjacent to its premises known as 4022 N. Sheridan Rd..

Said Planter(s) at N. SHERIDAN measure(s):

One (1) at four (4) feet in length, and four (4) feet in width for a total of sixteen (16) square feet.

Grantee must allow the required clear and unobstructed space for pedestrian passage at all times per rules and regulations approved by the Department of Transportation.

The location of said privilege shall be as shown on prints kept on file with the Department of Business Affairs and Consumer Protection and the Office of the City Clerk.

Said privilege shall be constructed in accordance with plans and specifications approved by the Department of Planning and Development and Department of Transportation (Division of Project Development).

This grant of privilege in the public way shall be subject to the provisions of Section 10-28-015 and all other required provisions of the Municipal Code of Chicago.


The grantee shall pay to the City of Chicago as compensation for the privilege #1106703 herein granted the sum of zero (\$0.00) per annum in advance.

A 25% penalty will be added for payments received after due date.

The permit holder agrees to hold the City of Chicago harmless for any damage, relocation or replacement costs associated with damage, relocation or removal of private property caused by the City performing work in the public way.

Authority herein given and granted for a period of five (5) years from and after Date of Passage.

Alderman

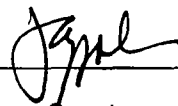


James Cappleman 46th Ward

Uptown United - Buena Park Planter Placement - Spring 2013



Example Location:
4331 N. Broadway

N. BROADWAY

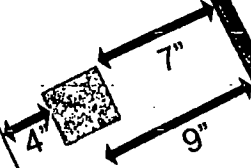

Tree Pit

15'




CURB

PARKING LOT CURB CUT 25'

Building
4315-4317

Uptown United - Map of Buena Park Planter Placement - Spring 2013

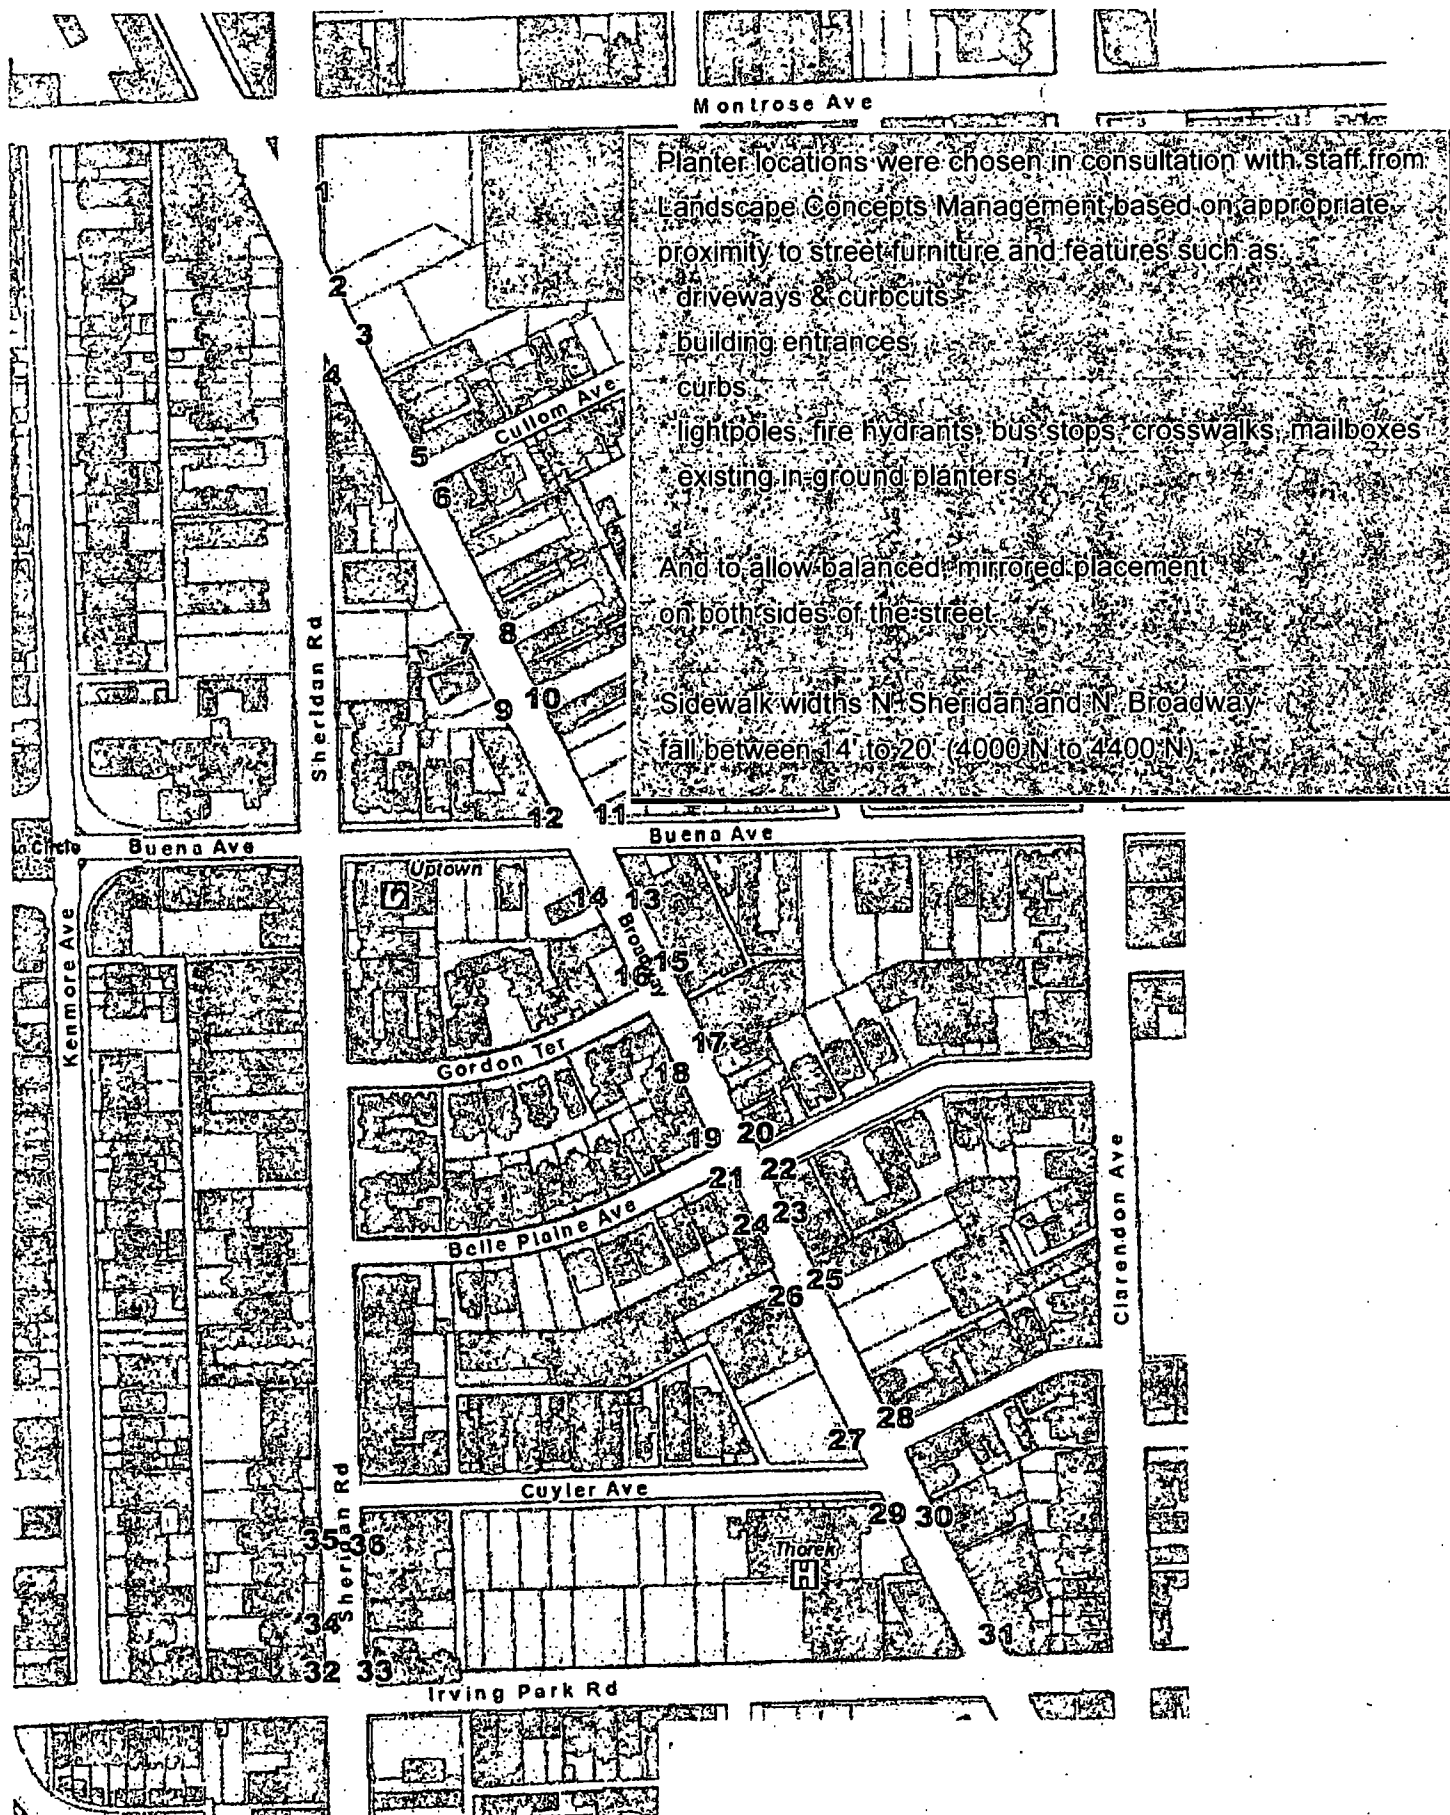



06/05/2013

Alderman James Cappleman
Ward # 46
City of Chicago
City Hall, Room 300
121 North LaSalle Street
Chicago, Illinois 60602

Re: An ordinance to use and maintain a portion of the public right-of-way for **one (1) planter(s)** for
UPTOWN UNITED, adjacent to the premises known as **4022 N. Sheridan Rd.**

Dear Alderman **James Cappleman**:

The applicant referenced above has requested the use of the public right-of-way for a **planter(s)**. An ordinance has been prepared by the Department of Business Affairs and Consumer Protection – Business Assistance Center - Public Way Use Unit for presentation to the City Council. Because this request was made for properties located in your ward, as approved by you as per the attached, I respectfully request that you introduce the attached ordinance at the next City Council meeting.

If you have any questions regarding this ordinance, please contact Anthony Bertuca at (312) 744-5506.

Department of Business Affairs and Consumer Protection



City of Chicago



O2013-4437

Office of the City Clerk

Document Tracking Sheet

Meeting Date:	6/5/2013
Sponsor(s):	Cappleman, James (46)
Type:	Ordinance
Title:	Grant(s) of privilege in public way for Uptown United - 4027 N. Broadway
Committee(s) Assignment:	Committee on Transportation and Public Way

ORDINANCE
UPTOWN UNITED
Acct. No. 271681 - 32
Permit No. 1106698

Be It Ordained by the City Council of the City of Chicago:

SECTION 1. Permission and authority are hereby given and granted to UPTOWN UNITED, upon the terms and subject to the conditions of this ordinance to construct, install, maintain and use one (1) Planter(s) on the public right-of-way for beautification purposes adjacent to its premises known as 4027 N. Broadway .

Said Planter(s) at N. BROADWAY measure(s):

One (1) at four (4) feet in length, and four (4) feet in width for a total of sixteen (16) square feet.

Grantee must allow the required clear and unobstructed space for pedestrian passage at all times per rules and regulations approved by the Department of Transportation.

The location of said privilege shall be as shown on prints kept on file with the Department of Business Affairs and Consumer Protection and the Office of the City Clerk.

Said privilege shall be constructed in accordance with plans and specifications approved by the Department of Planning and Development and Department of Transportation (Division of Project Development).

This grant of privilege in the public way shall be subject to the provisions of Section 10-28-015 and all other required provisions of the Municipal Code of Chicago.


The grantee shall pay to the City of Chicago as compensation for the privilege #1106698 herein granted the sum of zero (\$0.00) per annum in advance.

A 25% penalty will be added for payments received after due date.

The permit holder agrees to hold the City of Chicago harmless for any damage, relocation or replacement costs associated with damage, relocation or removal of private property caused by the City performing work in the public way.

Authority herein given and granted for a period of five (5) years from and after Date of Passage.

Alderman

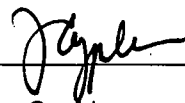


James Cappleman 46th Ward

Uptown United - Buena Park Planter Placement - Spring 2013



Example Location:
4331 N. Broadway

N. BROADWAY

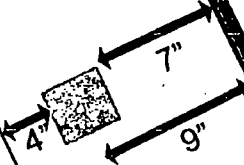

Tree Pit

15'




CURB

SUPERMARKET PARKING LOT - METAL FENCE ALONG BROADWAY

PARKING LOT CURB CUT 25'

Building
4315-4317

Uptown United - Map of Buena Park Planter Placement - Spring 2013

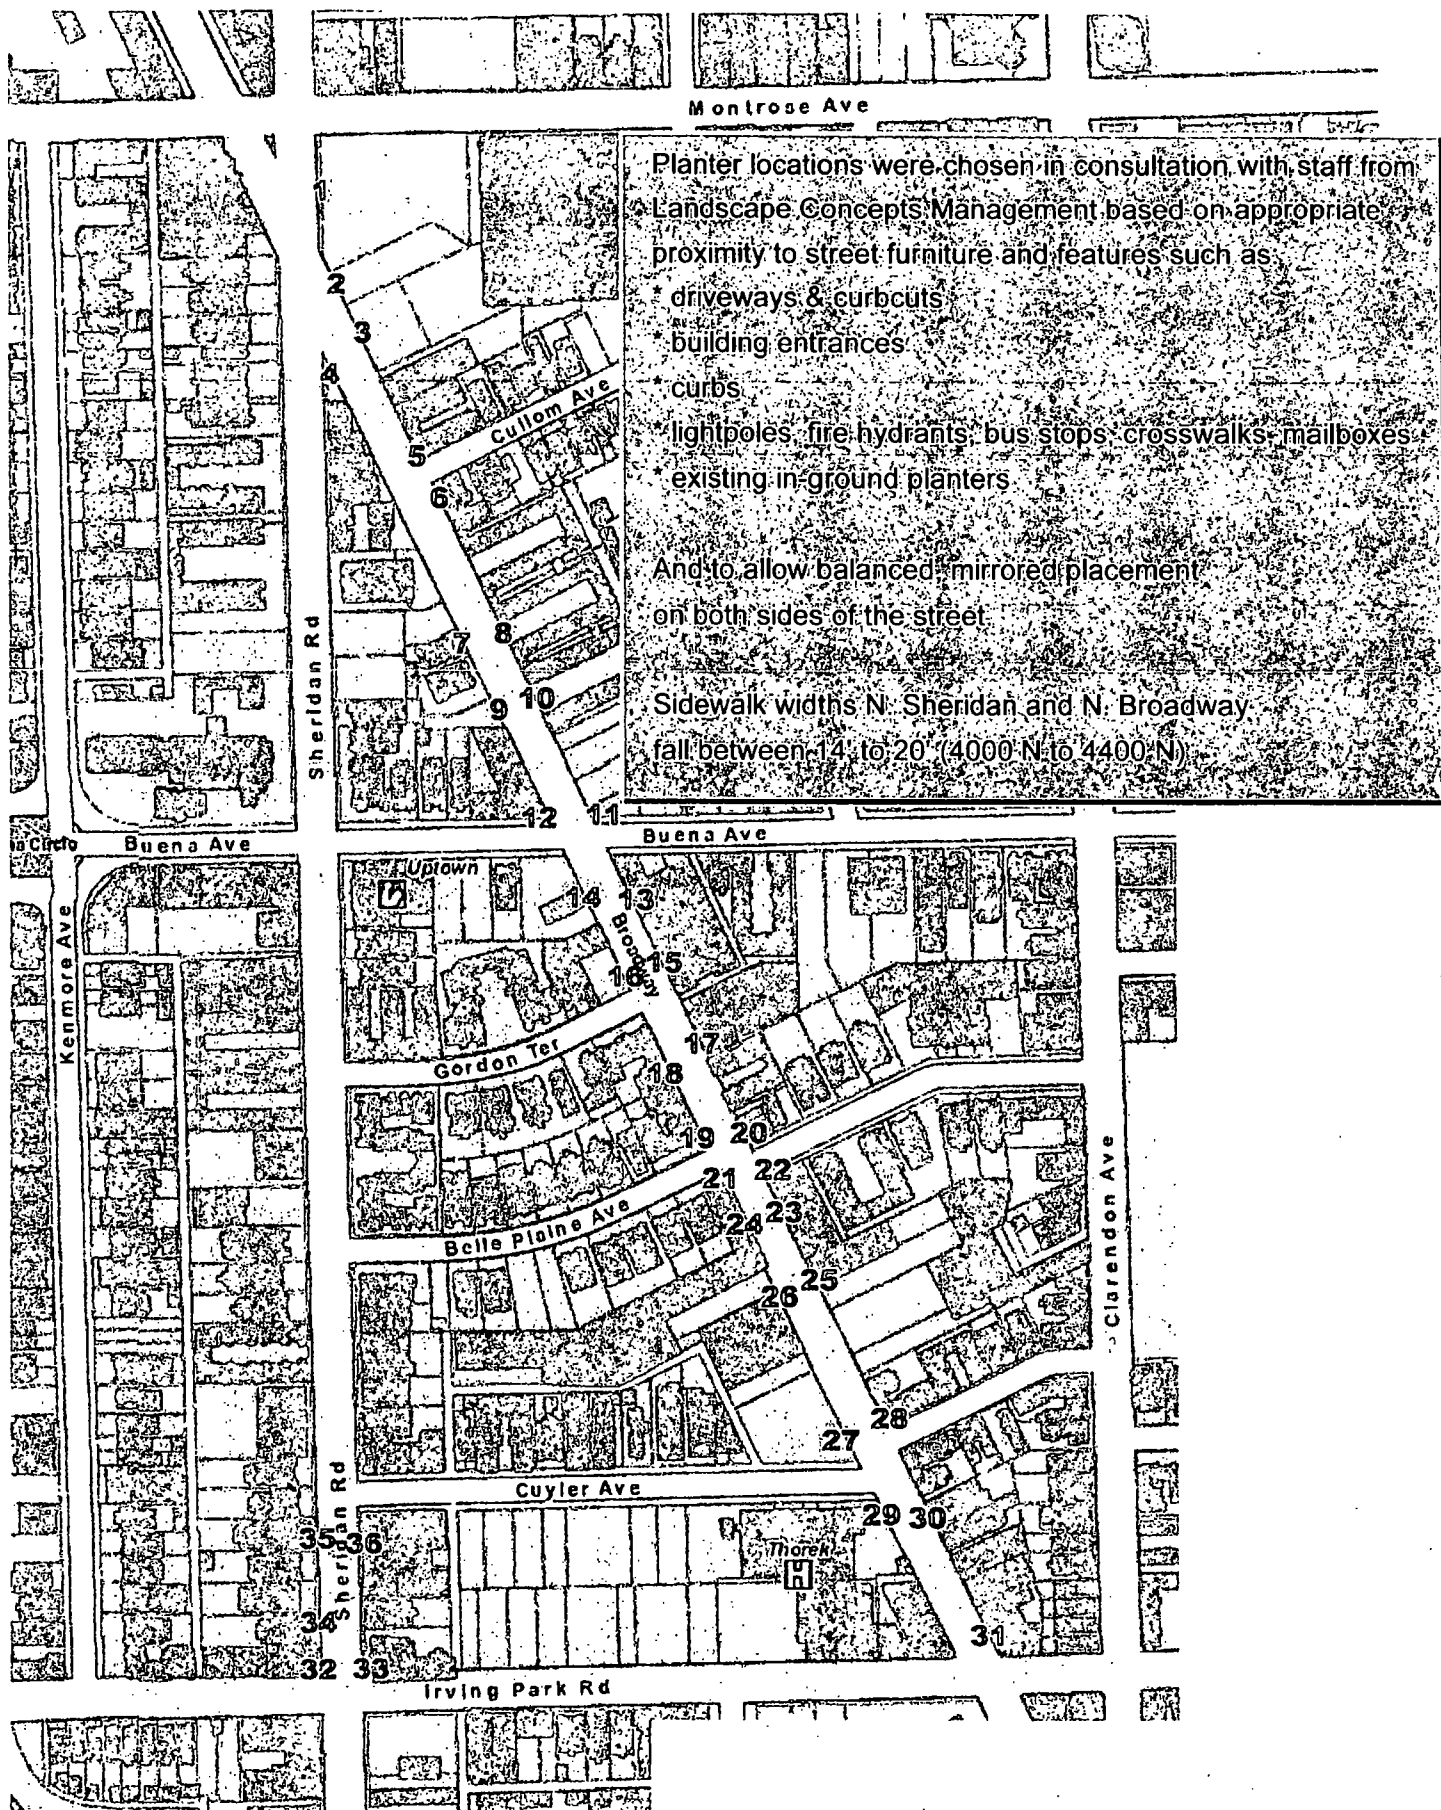



06/05/2013

Alderman James Cappleman
Ward # 46
City of Chicago
City Hall, Room 300
121 North LaSalle Street
Chicago, Illinois 60602

Re: An ordinance to use and maintain a portion of the public right-of-way for **one (1) planter(s)** for
UPTOWN UNITED, adjacent to the premises known as **4027 N. Broadway** .

Dear Alderman **James Cappleman**:


The applicant referenced above has requested the use of the public right-of-way for a **planter(s)**. An ordinance has been prepared by the Department of Business Affairs and Consumer Protection – Business Assistance Center - Public Way Use Unit for presentation to the City Council. Because this request was made for properties located in your ward, as approved by you as per the attached, I respectfully request that you introduce the attached ordinance at the next City Council meeting.

If you have any questions regarding this ordinance, please contact Anthony Bertuca at (312) 744-5506.

Department of Business Affairs and Consumer Protection



City of Chicago

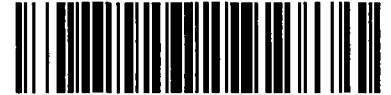

O2013-4440

Office of the City Clerk Document Tracking Sheet

Meeting Date:	6/5/2013
Sponsor(s):	Cappleman, James (46)
Type:	Ordinance
Title:	Grant(s) of privilege in public way for Uptown United - 4028 N. Broadway
Committee(s) Assignment:	Committee on Transportation and Public Way

ORDINANCE
UPTOWN UNITED
Acct. No. 271681 - 31
Permit No. 1106697

Be It Ordained by the City Council of the City of Chicago:

SECTION 1. Permission and authority are hereby given and granted to UPTOWN UNITED, upon the terms and subject to the conditions of this ordinance to construct, install, maintain and use one (1) Planter(s) on the public right-of-way for beautification purposes adjacent to its premises known as 4028 N. Broadway .

Said Planter(s) at N. BROADWAY measure(s):

One (1) at four (4) feet in length, and four (4) feet in width for a total of sixteen (16) square feet.

Grantee must allow the required clear and unobstructed space for pedestrian passage at all times per rules and regulations approved by the Department of Transportation.

The location of said privilege shall be as shown on prints kept on file with the Department of Business Affairs and Consumer Protection and the Office of the City Clerk.

Said privilege shall be constructed in accordance with plans and specifications approved by the Department of Planning and Development and Department of Transportation (Division of Project Development).

This grant of privilege in the public way shall be subject to the provisions of Section 10-28-015 and all other required provisions of the Municipal Code of Chicago.


The grantee shall pay to the City of Chicago as compensation for the privilege #1106697 herein granted the sum of zero (\$0.00) per annum in advance.

A 25% penalty will be added for payments received after due date.

The permit holder agrees to hold the City of Chicago harmless for any damage, relocation or replacement costs associated with damage, relocation or removal of private property caused by the City performing work in the public way.


Authority herein given and granted for a period of five (5) years from and after Date of Passage.

Alderman

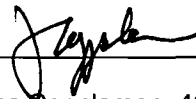


James Cappleman 46th Ward

Uptown United - Buena Park Planter Placement - Spring 2013

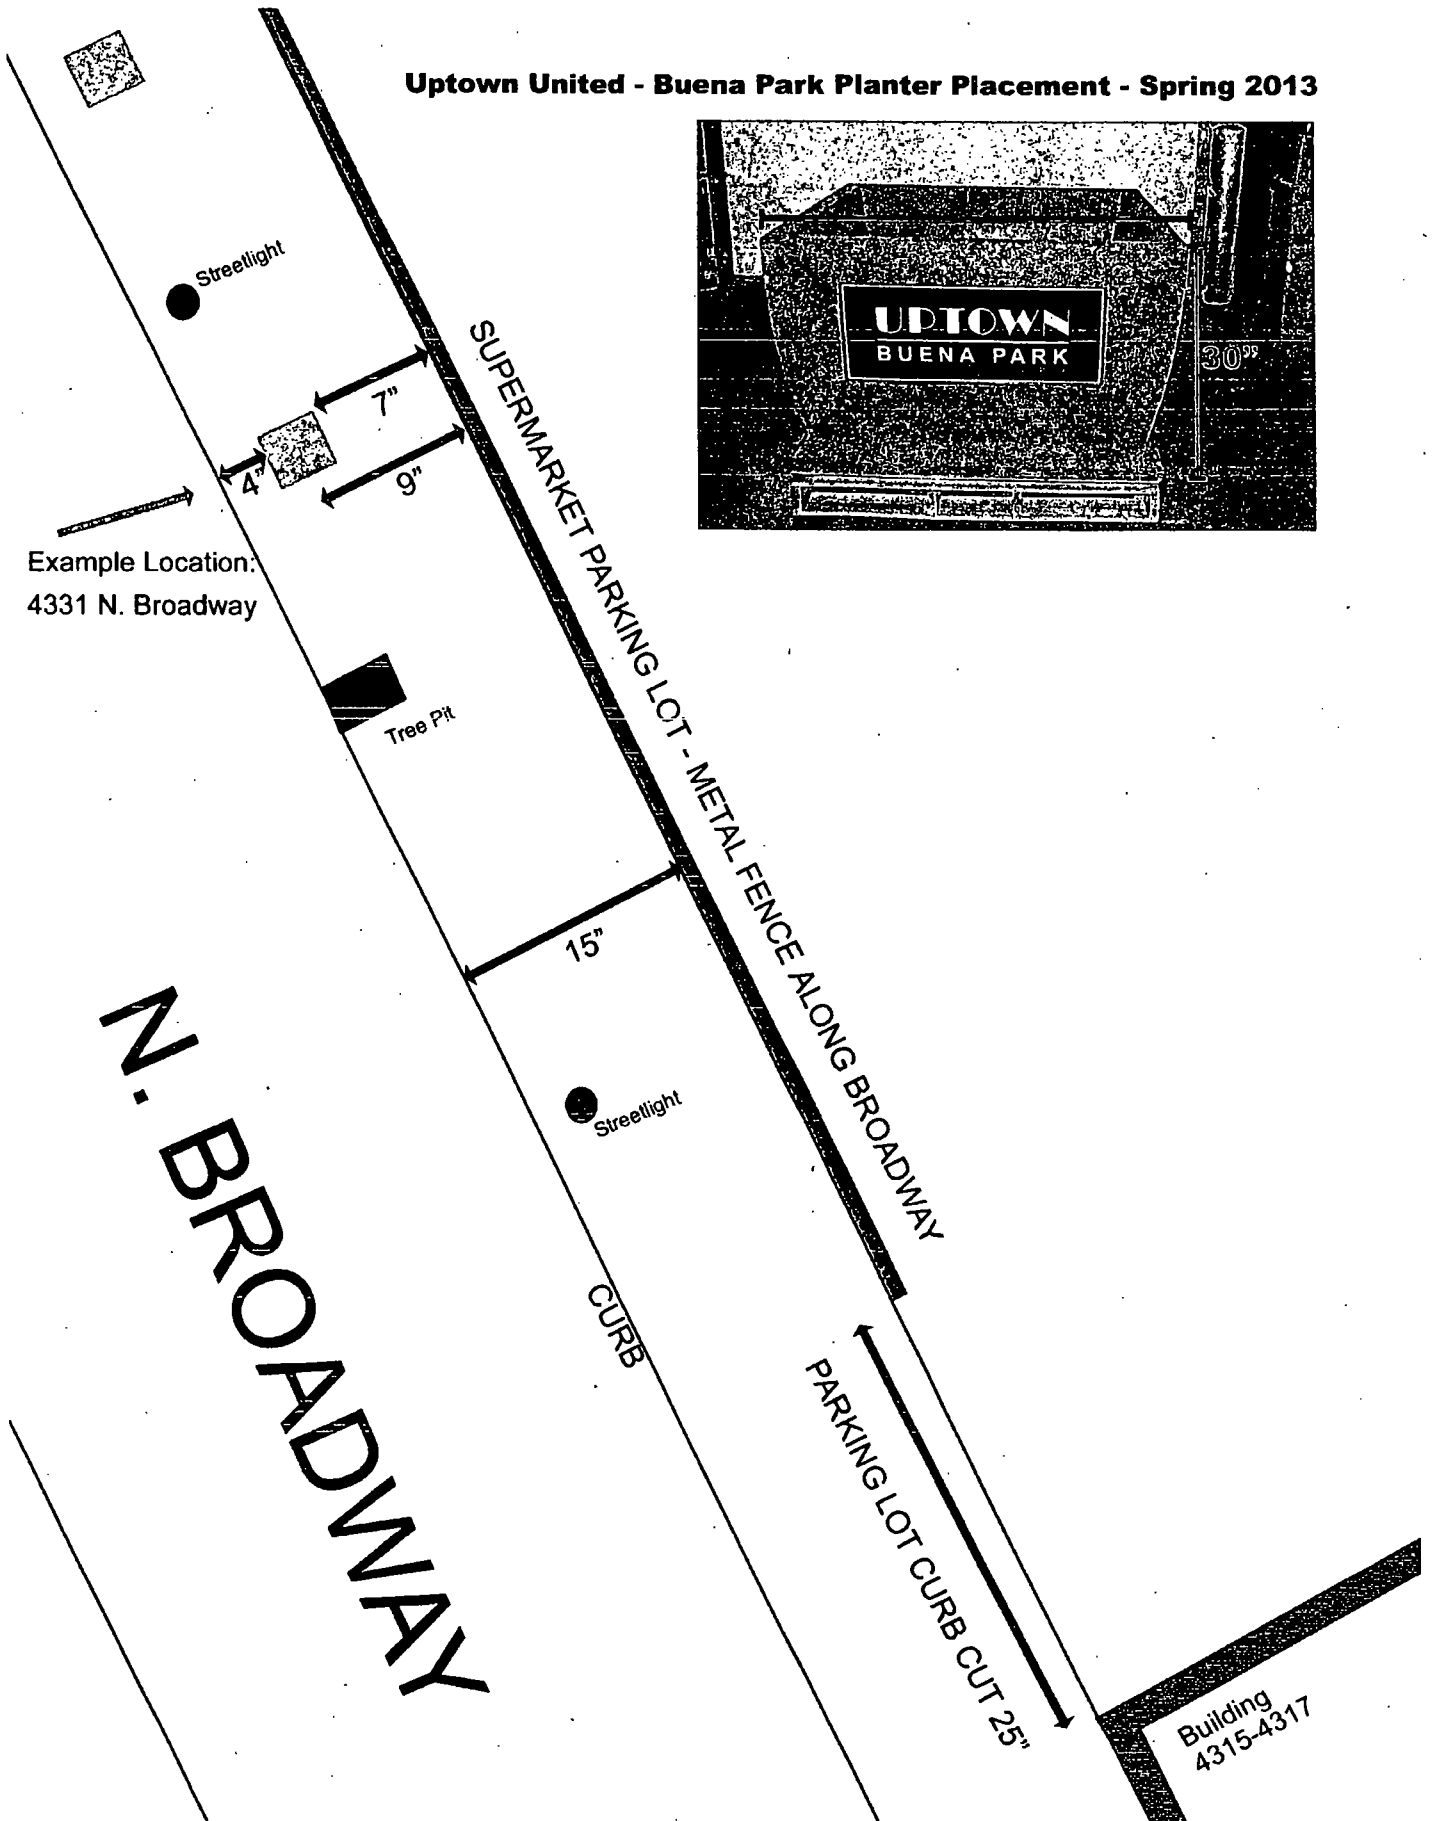

Uptown United - Map of Buena Park Planter Placement - Spring 2013

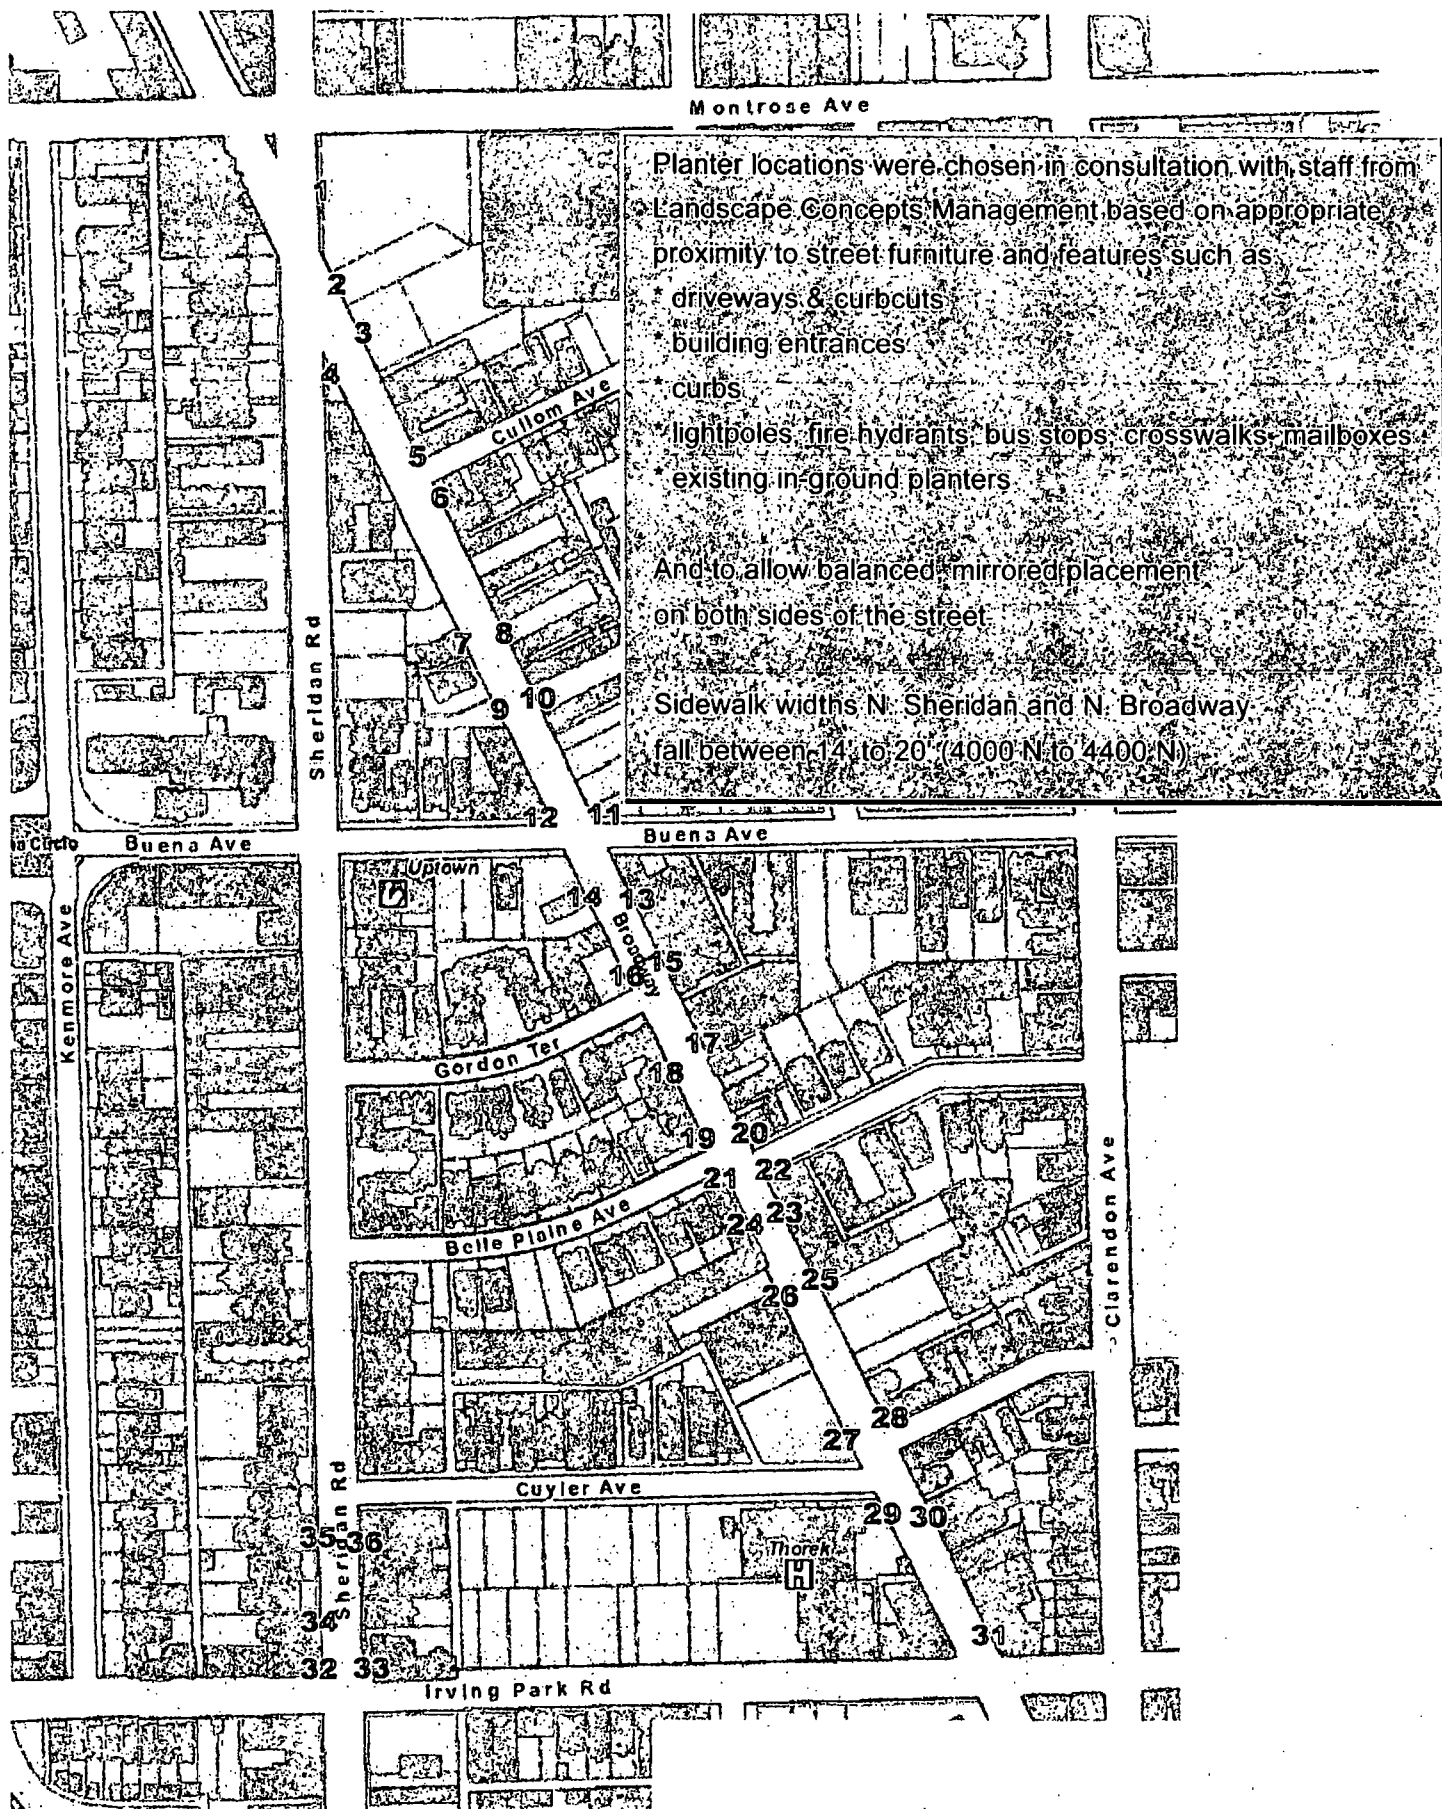



06/05/2013

Alderman James Cappleman
Ward # 46
City of Chicago
City Hall, Room 300
121 North LaSalle Street
Chicago, Illinois 60602

Re: An ordinance to use and maintain a portion of the public right-of-way for **one (1) planter(s)** for
UPTOWN UNITED, adjacent to the premises known as **4028 N. Broadway**.

Dear Alderman **James Cappleman**:

The applicant referenced above has requested the use of the public right-of-way for a **planter(s)**. An ordinance has been prepared by the Department of Business Affairs and Consumer Protection – Business Assistance Center - Public Way Use Unit for presentation to the City Council. Because this request was made for properties located in your ward, as approved by you as per the attached, I respectfully request that you introduce the attached ordinance at the next City Council meeting.

If you have any questions regarding this ordinance, please contact Anthony Bertuca at (312) 744-5506.

Department of Business Affairs and Consumer Protection



City of Chicago



O2013-4443

Office of the City Clerk

Document Tracking Sheet

Meeting Date:	6/5/2013
Sponsor(s):	Cappleman, James (46)
Type:	Ordinance
Title:	Grant(s) of privilege in public way for Uptown United - 4003 N. Broadway
Committee(s) Assignment:	Committee on Transportation and Public Way

ORDINANCE
UPTOWN UNITED
Acct. No. 271681 - 33
Permit No. 1106699

Be It Ordained by the City Council of the City of Chicago:

SECTION 1. Permission and authority are hereby given and granted to UPTOWN UNITED, upon the terms and subject to the conditions of this ordinance to construct, install, maintain and use one (1) Planter(s) on the public right-of-way for beautification purposes adjacent to its premises known as 4003 N. Broadway .

Said Planter(s) at N. BROADWAY measure(s):

One (1) at four (4) feet in length, and four (4) feet in width for a total of sixteen (16) square feet.

Grantee must allow the required clear and unobstructed space for pedestrian passage at all times per rules and regulations approved by the Department of Transportation.

The location of said privilege shall be as shown on prints kept on file with the Department of Business Affairs and Consumer Protection and the Office of the City Clerk.

Said privilege shall be constructed in accordance with plans and specifications approved by the Department of Planning and Development and Department of Transportation (Division of Project Development).

This grant of privilege in the public way shall be subject to the provisions of Section 10-28-015 and all other required provisions of the Municipal Code of Chicago.

The grantee shall pay to the City of Chicago as compensation for the privilege #1106699 herein granted the sum of zero (\$0.00) per annum in advance.


A 25% penalty will be added for payments received after due date.

The permit holder agrees to hold the City of Chicago harmless for any damage, relocation or replacement costs associated with damage, relocation or removal of private property caused by the City performing work in the public way.

Authority herein given and granted for a period of five (5) years from and after Date of Passage.

Alderman  _____
James Cappleman 46th Ward


Uptown United - Buena Park Planter Placement - Spring 2013

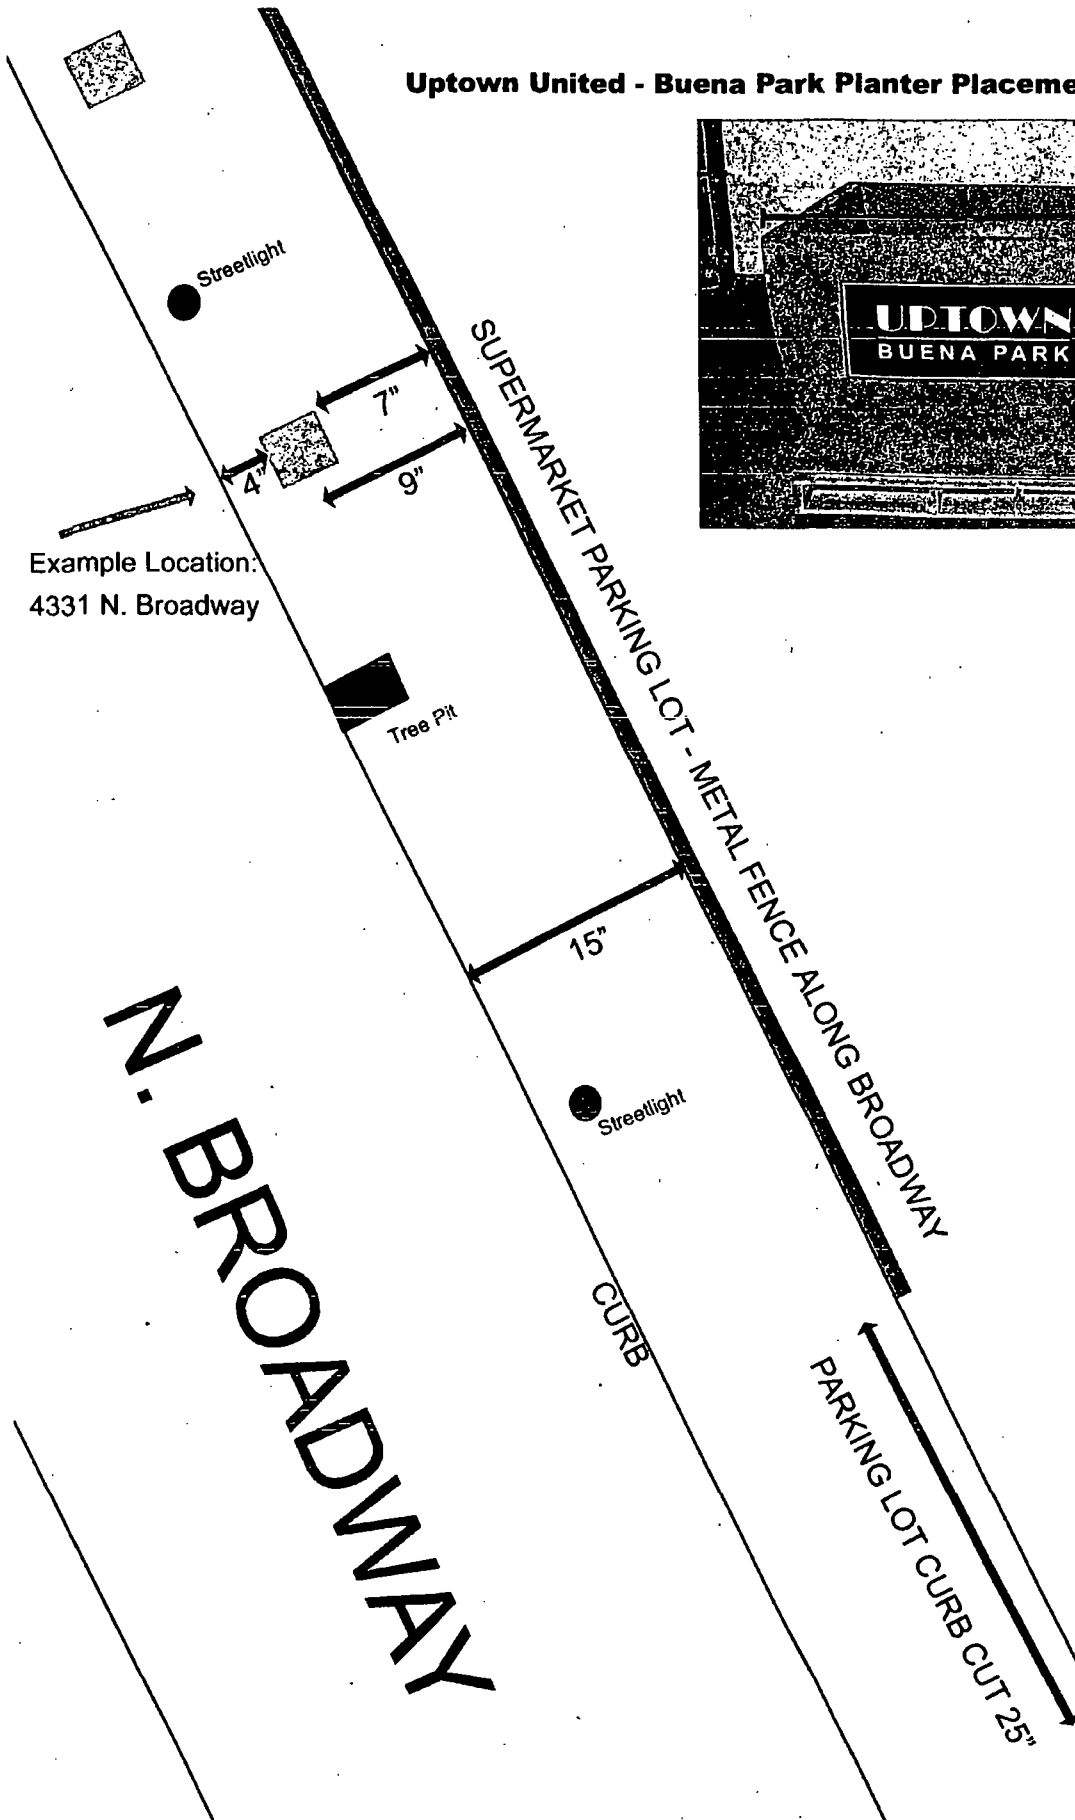

Example Location:
4331 N. Broadway

Building
4315-4317

Uptown United - Map of Buena Park Planter Placement - Spring 2013

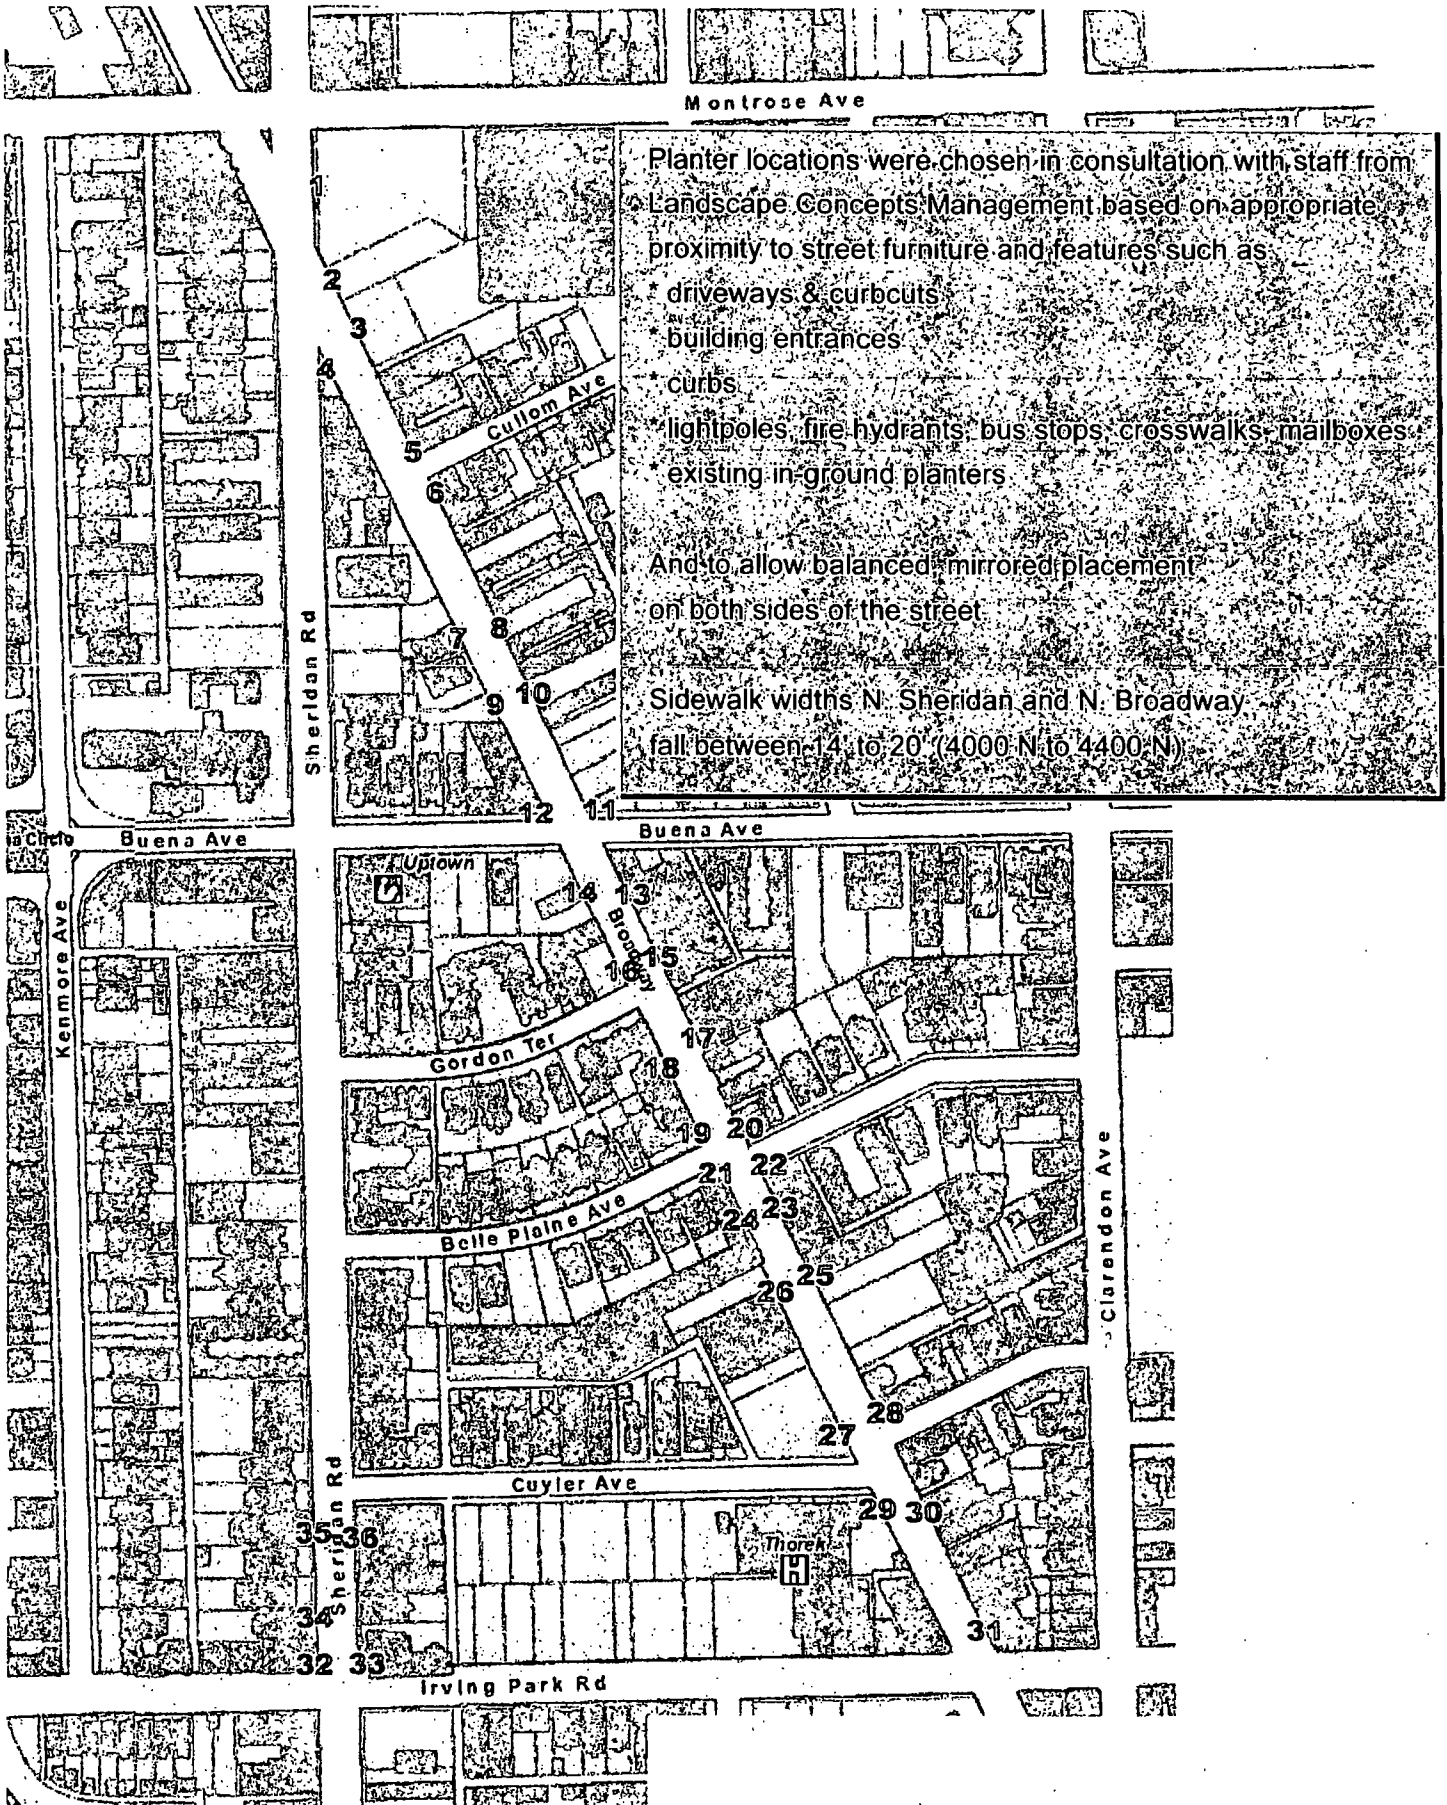



06/05/2013

Alderman James Cappleman
Ward # 46
City of Chicago
City Hall, Room 300
121 North LaSalle Street
Chicago, Illinois 60602

Re: An ordinance to use and maintain a portion of the public right-of-way for **one (1) planter(s)** for
UPTOWN UNITED, adjacent to the premises known as **4003 N. Broadway**.

Dear Alderman **James Cappleman**:

The applicant referenced above has requested the use of the public right-of-way for a **planter(s)**. An ordinance has been prepared by the Department of Business Affairs and Consumer Protection – Business Assistance Center - Public Way Use Unit for presentation to the City Council. Because this request was made for properties located in your ward, as approved by you as per the attached, I respectfully request that you introduce the attached ordinance at the next City Council meeting.

If you have any questions regarding this ordinance, please contact Anthony Bertuca at (312) 744-5506.

Department of Business Affairs and Consumer Protection



City of Chicago



O2013-4445

Office of the City Clerk

Document Tracking Sheet

Meeting Date:	6/5/2013
Sponsor(s):	Cappleman, James (46)
Type:	Ordinance
Title:	Grant(s) of privilege in public way for Uptown United - 4040 N. Broadway
Committee(s) Assignment:	Committee on Transportation and Public Way

ORDINANCE
UPTOWN UNITED
Acct. No. 271681 - 29
Permit No. 1106695

Be It Ordained by the City Council of the City of Chicago:

SECTION 1. Permission and authority are hereby given and granted to UPTOWN UNITED, upon the terms and subject to the conditions of this ordinance to construct, install, maintain and use one (1) Planter(s) on the public right-of-way for beautification purposes adjacent to its premises known as 4040 N. Broadway .

Said Planter(s) at N. BROADWAY measure(s):

One (1) at four (4) feet in length, and four (4) feet in width for a total of sixteen (16) square feet.

Grantee must allow the required clear and unobstructed space for pedestrian passage at all times per rules and regulations approved by the Department of Transportation.

The location of said privilege shall be as shown on prints kept on file with the Department of Business Affairs and Consumer Protection and the Office of the City Clerk.

Said privilege shall be constructed in accordance with plans and specifications approved by the Department of Planning and Development and Department of Transportation (Division of Project Development).

This grant of privilege in the public way shall be subject to the provisions of Section 10-28-015 and all other required provisions of the Municipal Code of Chicago.

The grantee shall pay to the City of Chicago as compensation for the privilege #1106695 herein granted the sum of zero (\$0.00) per annum in advance.

A 25% penalty will be added for payments received after due date.



The permit holder agrees to hold the City of Chicago harmless for any damage, relocation or replacement costs associated with damage, relocation or removal of private property caused by the City performing work in the public way.

Authority herein given and granted for a period of five (5) years from and after Date of Passage.

Alderman



James Cappleman 46th Ward

Uptown United - Buena Park Planter Placement - Spring 2013

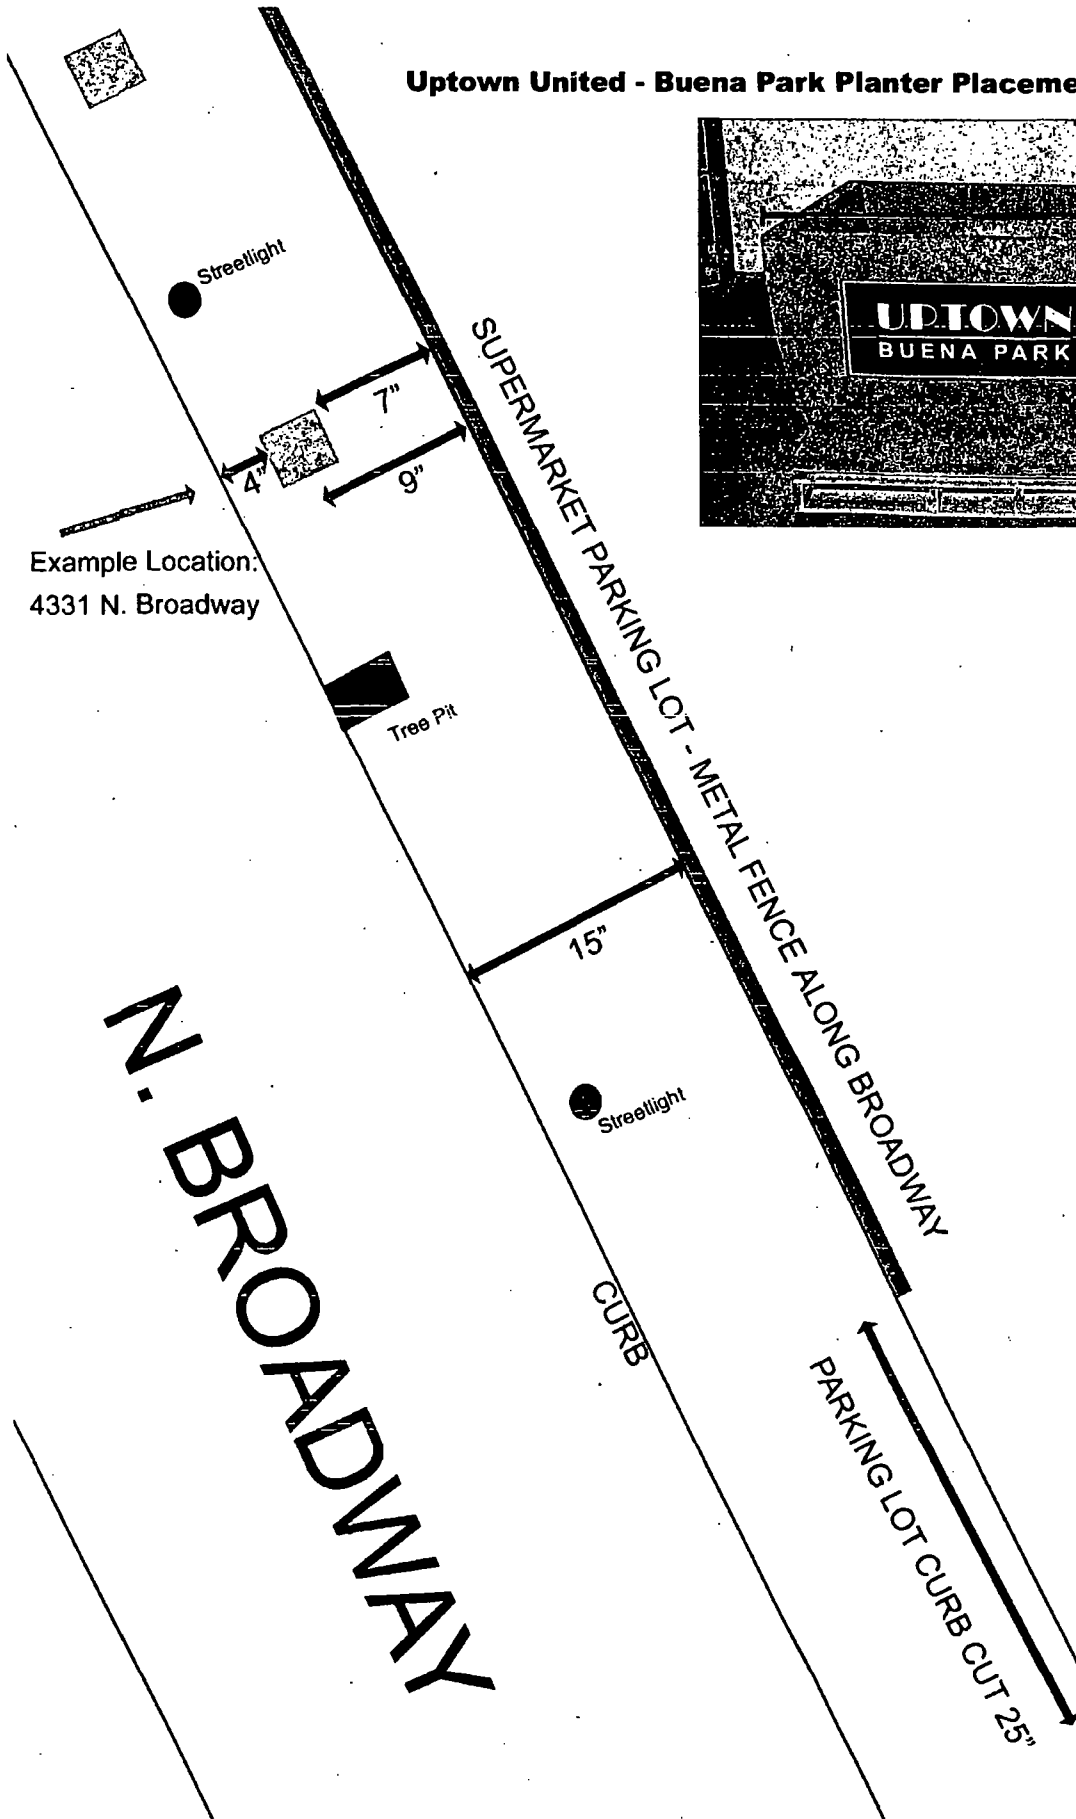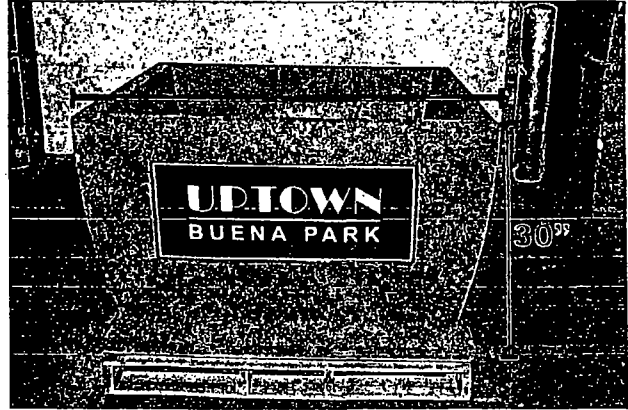

Building
4315-4317

Uptown United - Map of Buena Park Planter Placement - Spring 2013

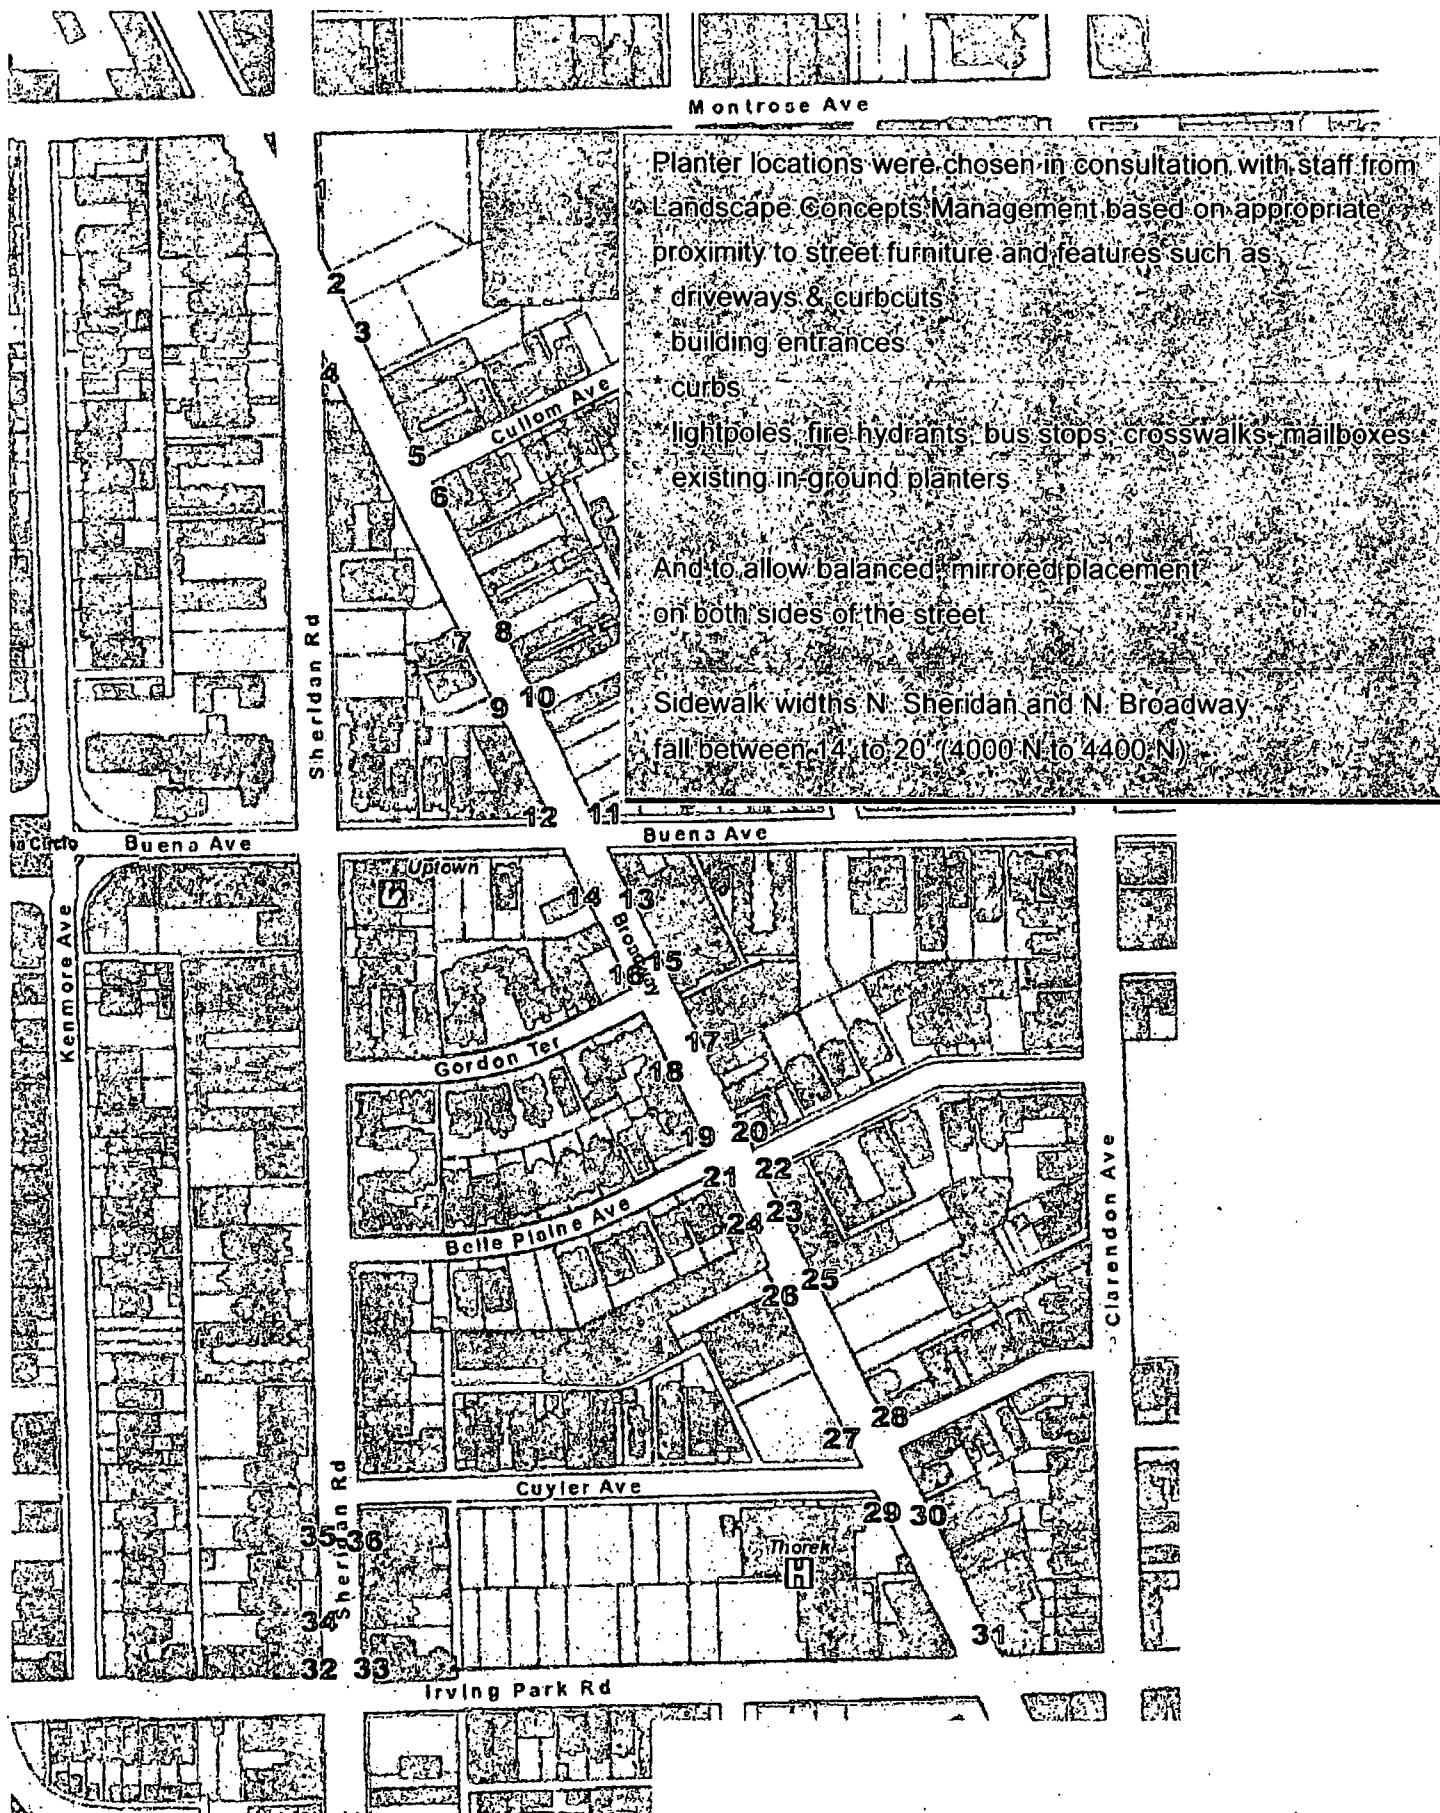



06/05/2013

Alderman James Cappleman
Ward # 46
City of Chicago
City Hall, Room 300
121 North LaSalle Street
Chicago, Illinois 60602

Re: An ordinance to use and maintain a portion of the public right-of-way for **one (1) planter(s)** for
UPTOWN UNITED, adjacent to the premises known as **4040 N. Broadway**.

Dear Alderman **James Cappleman**:


The applicant referenced above has requested the use of the public right-of-way for a **planter(s)**. An ordinance has been prepared by the Department of Business Affairs and Consumer Protection – Business Assistance Center - Public Way Use Unit for presentation to the City Council. Because this request was made for properties located in your ward, as approved by you as per the attached, I respectfully request that you introduce the attached ordinance at the next City Council meeting.

If you have any questions regarding this ordinance, please contact Anthony Bertuca at (312) 744-5506.

Department of Business Affairs and Consumer Protection



City of Chicago

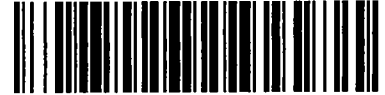

O2013-4447

Office of the City Clerk

Document Tracking Sheet

Meeting Date:	6/5/2013
Sponsor(s):	Cappleman, James (46)
Type:	Ordinance
Title:	Grant(s) of privilege in public way for Uptown United - 4070 N. Broadway
Committee(s) Assignment:	Committee on Transportation and Public Way

ORDINANCE
UPTOWN UNITED
Acct. No. 271681 - 28
Permit No. 1106694

Be It Ordained by the City Council of the City of Chicago:

SECTION 1. Permission and authority are hereby given and granted to UPTOWN UNITED, upon the terms and subject to the conditions of this ordinance to construct, install, maintain and use one (1) Planter(s) on the public right-of-way for beautification purposes adjacent to its premises known as 4070 N. Broadway .

Said Planter(s) at N. BROADWAY measure(s):

One (1) at four (4) feet in length, and four (4) feet in width for a total of sixteen (16) square feet.

Grantee must allow the required clear and unobstructed space for pedestrian passage at all times per rules and regulations approved by the Department of Transportation.

The location of said privilege shall be as shown on prints kept on file with the Department of Business Affairs and Consumer Protection and the Office of the City Clerk.

Said privilege shall be constructed in accordance with plans and specifications approved by the Department of Planning and Development and Department of Transportation (Division of Project Development).

This grant of privilege in the public way shall be subject to the provisions of Section 10-28-015 and all other required provisions of the Municipal Code of Chicago.


The grantee shall pay to the City of Chicago as compensation for the privilege #1106694 herein granted the sum of zero (\$0.00) per annum in advance.

A 25% penalty will be added for payments received after due date.


The permit holder agrees to hold the City of Chicago harmless for any damage, relocation or replacement costs associated with damage, relocation or removal of private property caused by the City performing work in the public way.

Authority herein given and granted for a period of five (5) years from and after Date of Passage.


Alderman

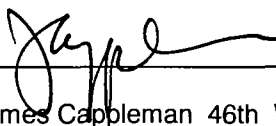
James Cappleman 46th Ward

Uptown United - Buena Park Planter Placement - Spring 2013

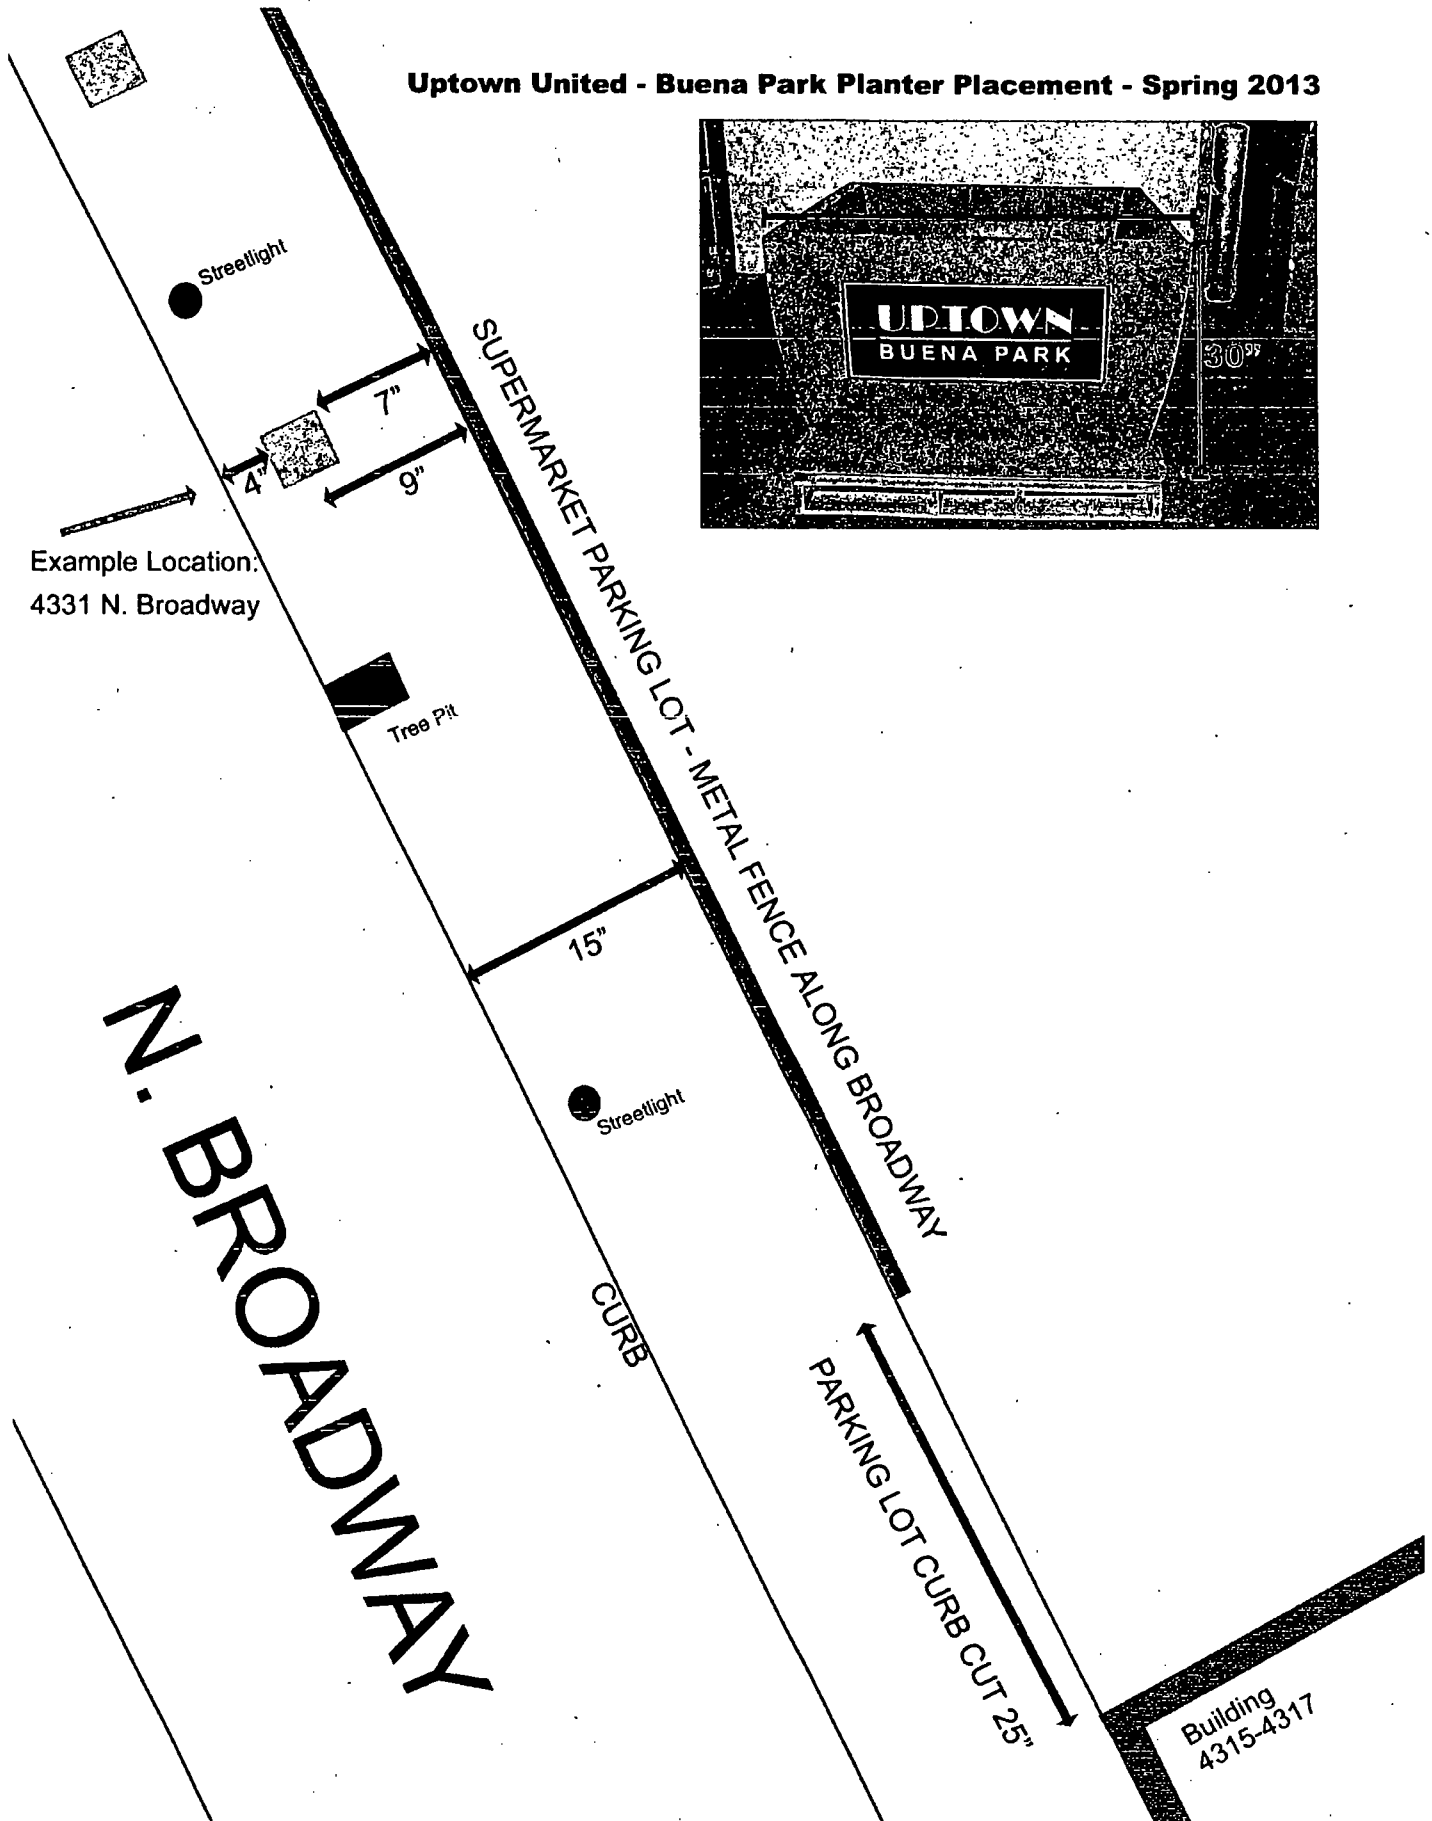

Uptown United - Map of Buena Park Planter Placement - Spring 2013

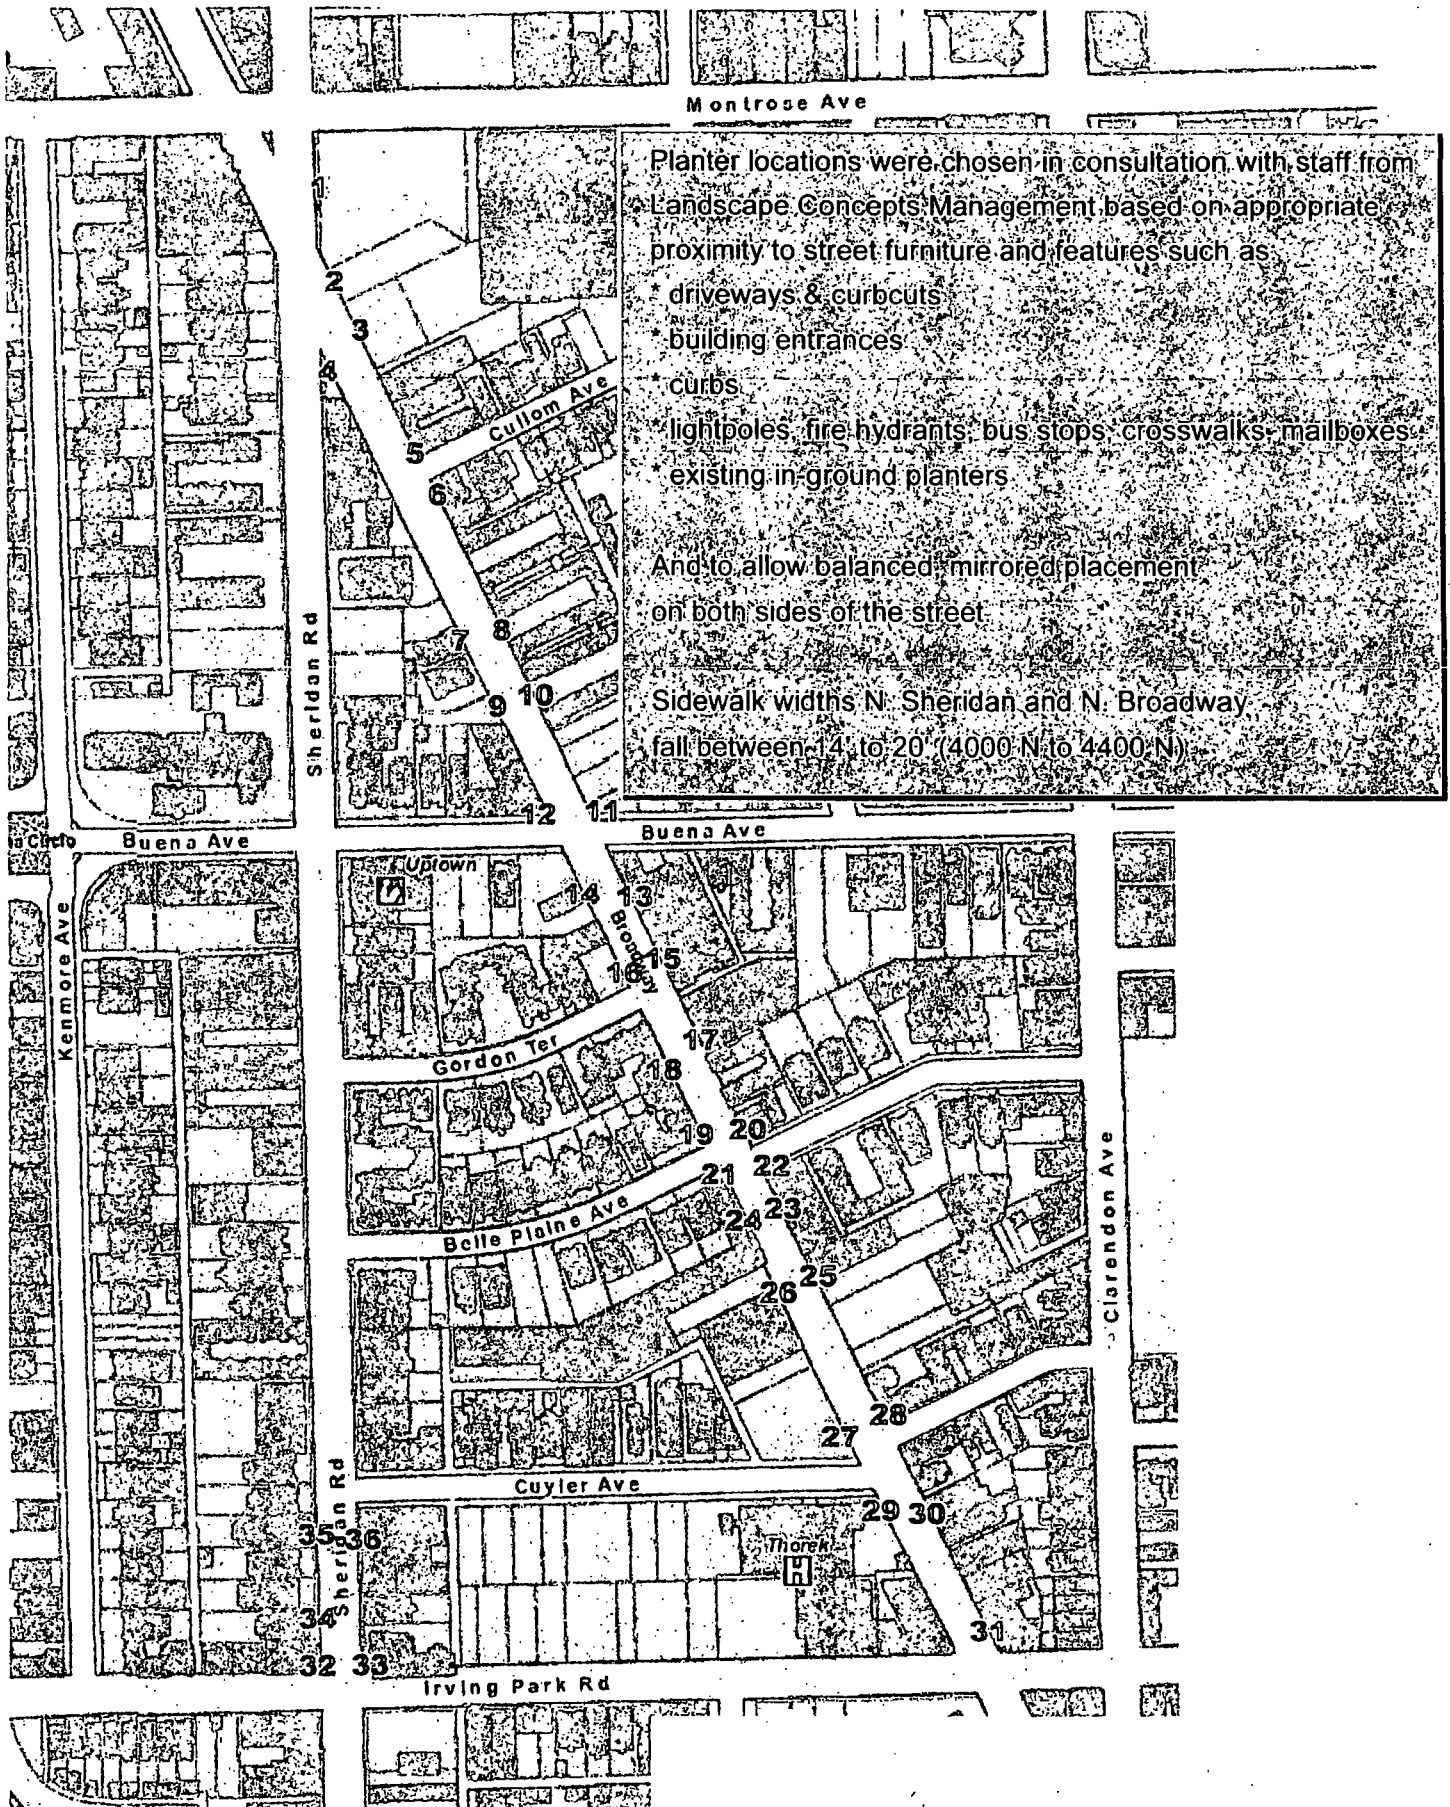



Department of Business Affairs and Consumer Protection
Business Assistance Center - Public Way Use Unit
City Hall - 121 N. LaSalle Street, Room 800 • Chicago, IL 60602
(312)-74-GOBIZ (312-744-6249) • (312) 744-1944 (TTY)
<http://www.cityofchicago.org/bacp>

06/05/2013

Alderman James Cappleman
Ward # 46
City of Chicago
City Hall, Room 300
121 North LaSalle Street
Chicago, Illinois 60602

Re: An ordinance to use and maintain a portion of the public right-of-way for **one (1) planter(s)** for
UPTOWN UNITED, adjacent to the premises known as **4070 N. Broadway** .

Dear Alderman **James Cappleman**:

The applicant referenced above has requested the use of the public right-of-way for a **planter(s)**. An ordinance has been prepared by the Department of Business Affairs and Consumer Protection – Business Assistance Center - Public Way Use Unit for presentation to the City Council. Because this request was made for properties located in your ward, as approved by you as per the attached, I respectfully request that you introduce the attached ordinance at the next City Council meeting.

If you have any questions regarding this ordinance, please contact Anthony Bertuca at (312) 744-5506.

Department of Business Affairs and Consumer Protection



City of Chicago



O2013-4449

Office of the City Clerk

Document Tracking Sheet

Meeting Date:	6/5/2013
Sponsor(s):	Cappleman, James (46)
Type:	Ordinance
Title:	Grant(s) of privilege in public way for Uptown United - 4071 N. Broadway
Committee(s) Assignment:	Committee on Transportation and Public Way

ORDINANCE
UPTOWN UNITED
Acct. No. 271681 - 27
Permit No. 1106693

Be It Ordained by the City Council of the City of Chicago:

SECTION 1. Permission and authority are hereby given and granted to UPTOWN UNITED, upon the terms and subject to the conditions of this ordinance to construct, install, maintain and use one (1) Planter(s) on the public right-of-way for beautification purposes adjacent to its premises known as 4071 N. Broadway .

Said Planter(s) at N. BROADWAY measure(s):

One (1) at four (4) feet in length, and four (4) feet in width for a total of sixteen (16) square feet.

Grantee must allow the required clear and unobstructed space for pedestrian passage at all times per rules and regulations approved by the Department of Transportation.

The location of said privilege shall be as shown on prints kept on file with the Department of Business Affairs and Consumer Protection and the Office of the City Clerk.

Said privilege shall be constructed in accordance with plans and specifications approved by the Department of Planning and Development and Department of Transportation (Division of Project Development).

This grant of privilege in the public way shall be subject to the provisions of Section 10-28-015 and all other required provisions of the Municipal Code of Chicago.


The grantee shall pay to the City of Chicago as compensation for the privilege #1106693 herein granted the sum of zero (\$0.00) per annum in advance.

A 25% penalty will be added for payments received after due date.


The permit holder agrees to hold the City of Chicago harmless for any damage, relocation or replacement costs associated with damage, relocation or removal of private property caused by the City performing work in the public way.

Authority herein given and granted for a period of five (5) years from and after Date of Passage.

Alderman

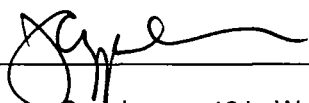

James Cappleman 46th Ward

Uptown United - Buena Park Planter Placement - Spring 2013

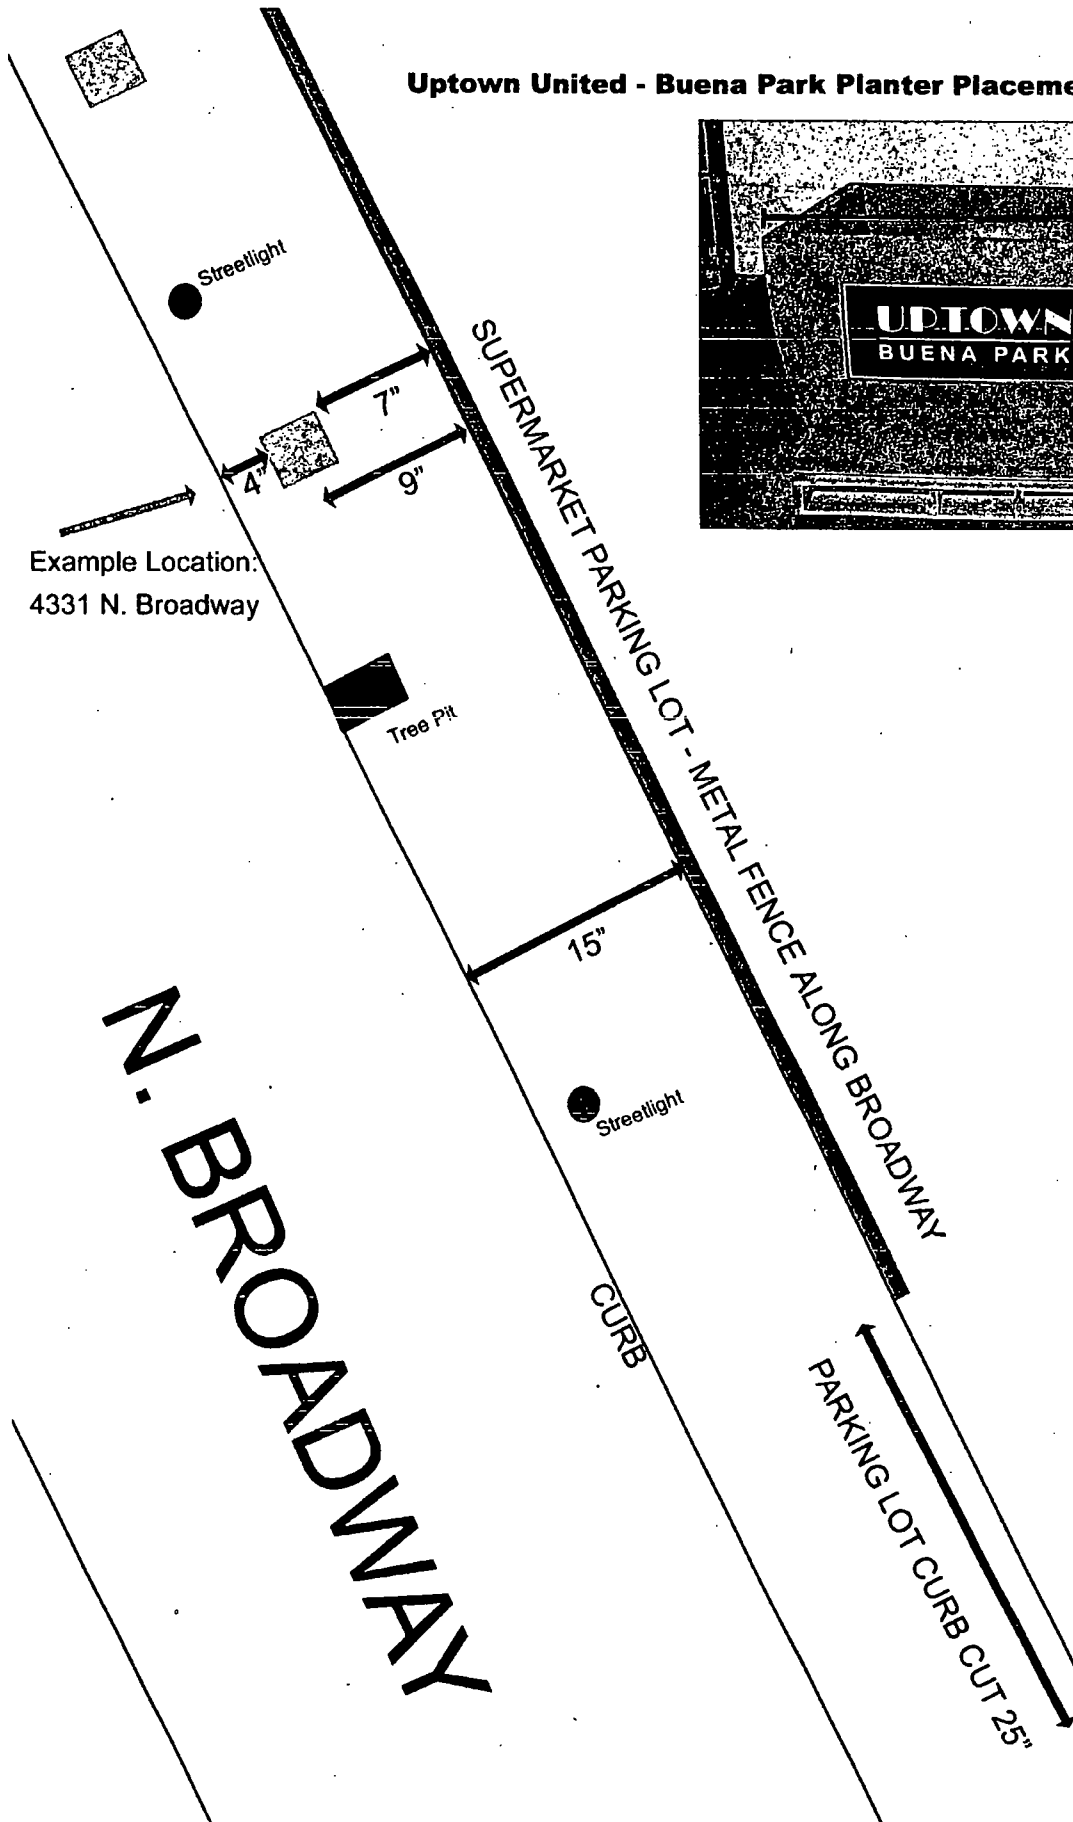

Building
4315-4317

Uptown United - Map of Buena Park Planter Placement - Spring 2013

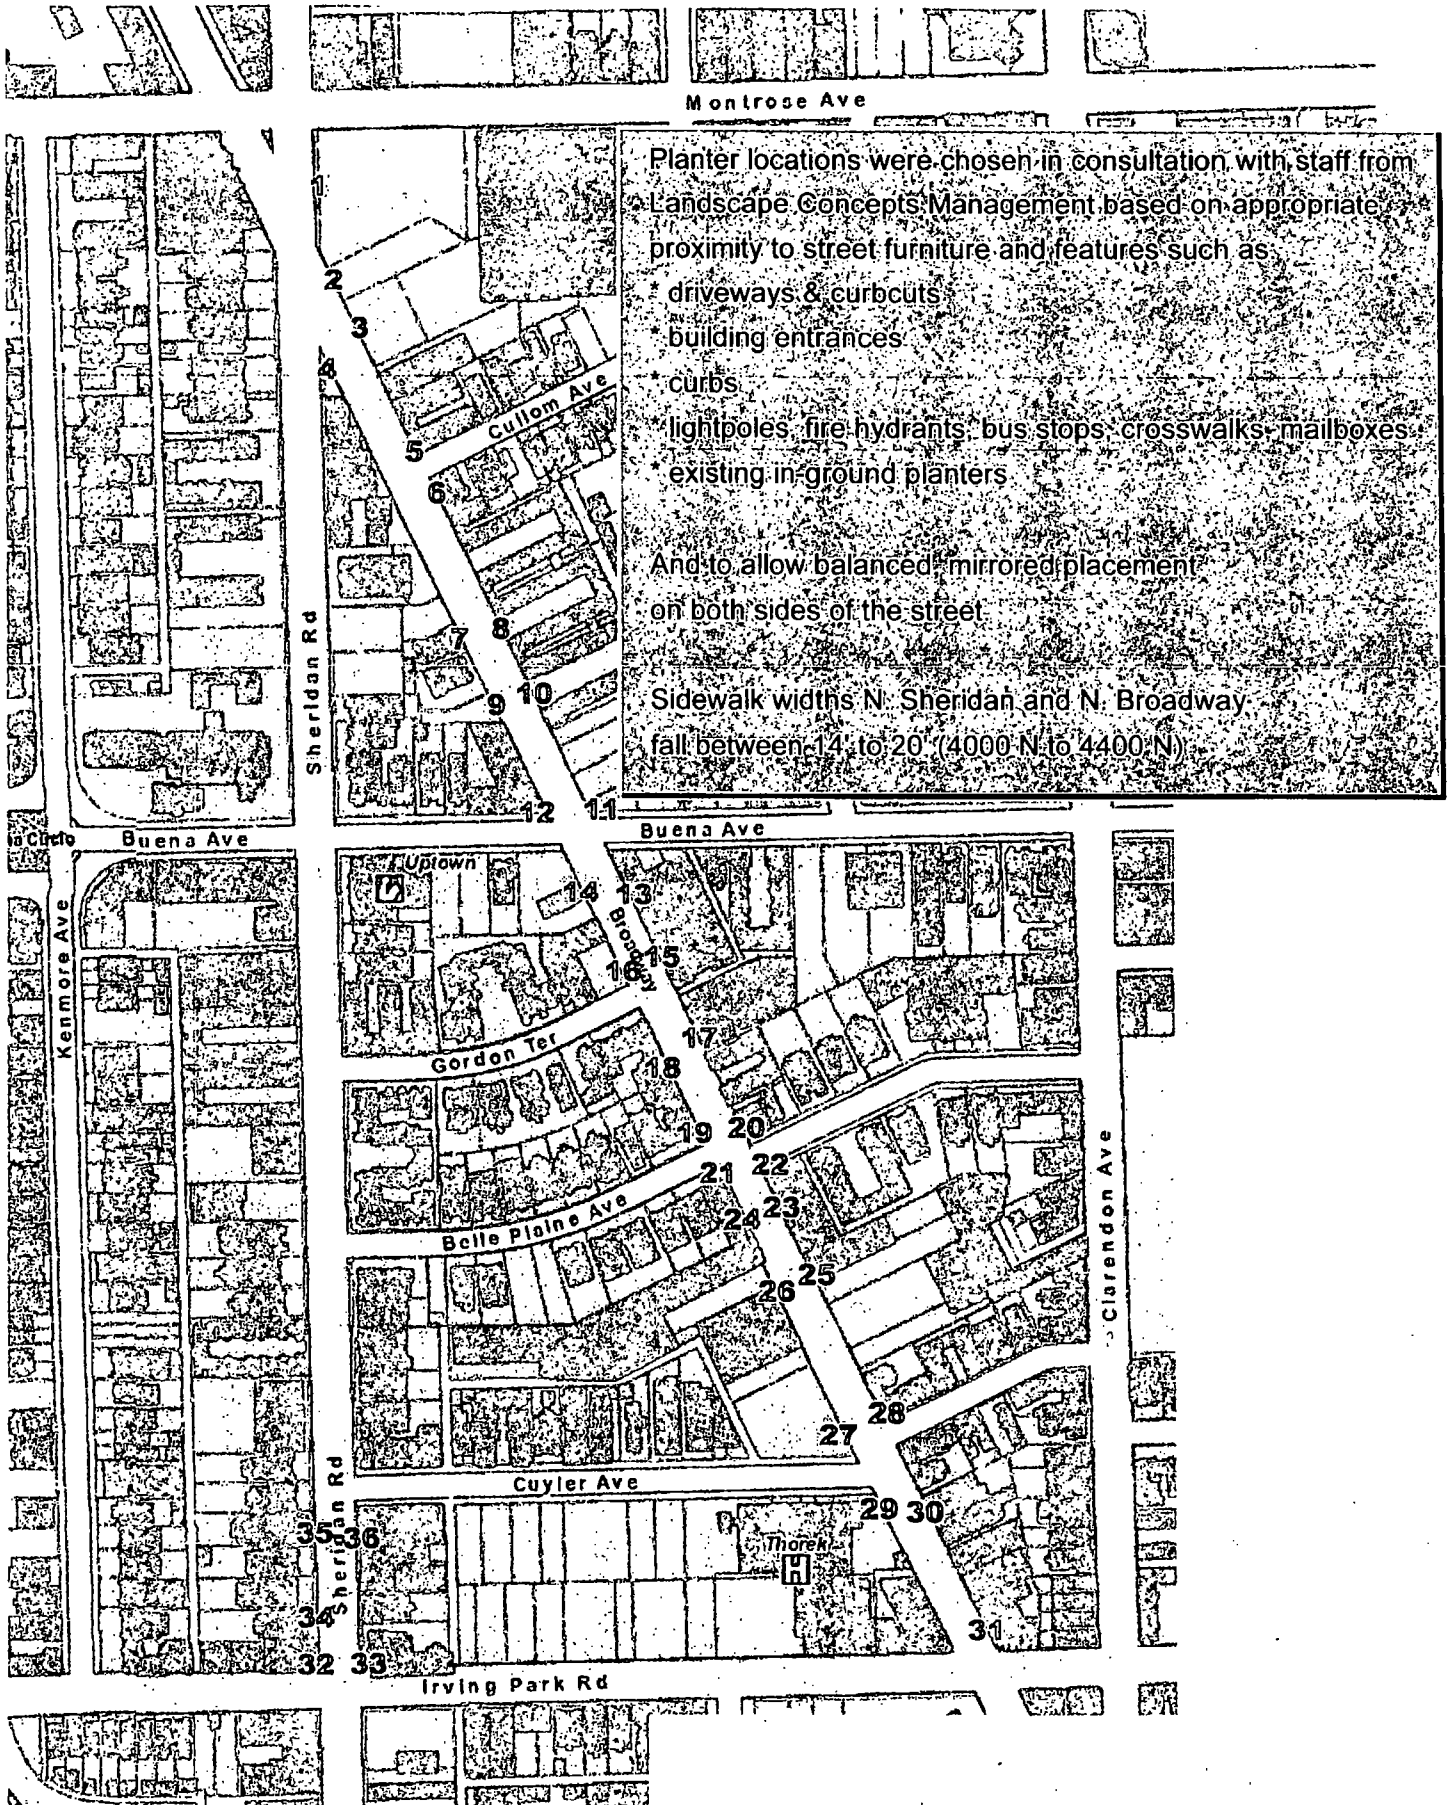



06/05/2013

Alderman **James Cappleman**
Ward # **46**
City of Chicago
City Hall, Room **300**
121 North LaSalle Street
Chicago, Illinois 60602

Re: An ordinance to use and maintain a portion of the public right-of-way for **one (1) planter(s)** for
UPTOWN UNITED, adjacent to the premises known as **4071 N. Broadway**.

Dear Alderman **James Cappleman**:

The applicant referenced above has requested the use of the public right-of-way for a **planter(s)**. An ordinance has been prepared by the Department of Business Affairs and Consumer Protection – Business Assistance Center - Public Way Use Unit for presentation to the City Council. Because this request was made for properties located in your ward, as approved by you as per the attached, I respectfully request that you introduce the attached ordinance at the next City Council meeting.

If you have any questions regarding this ordinance, please contact Anthony Bertuca at (312) 744-5506.

Department of Business Affairs and Consumer Protection



City of Chicago



O2013-4451

Office of the City Clerk

Document Tracking Sheet

Meeting Date:	6/5/2013
Sponsor(s):	Cappleman, James (46)
Type:	Ordinance
Title:	Grant(s) of privilege in public way for Uptown United - 4082 N. Broadway
Committee(s) Assignment:	Committee on Transportation and Public Way

ORDINANCE
UPTOWN UNITED
Acct. No. 271681 - 26
Permit No. 1106692

Be It Ordained by the City Council of the City of Chicago:

SECTION 1. Permission and authority are hereby given and granted to UPTOWN UNITED, upon the terms and subject to the conditions of this ordinance to construct, install, maintain and use one (1) Planter(s) on the public right-of-way for beautification purposes adjacent to its premises known as 4082 N. Broadway .

Said Planter(s) at N. BROADWAY measure(s):

One (1) at four (4) feet in length, and four (4) feet in width for a total of sixteen (16) square feet.

Grantee must allow the required clear and unobstructed space for pedestrian passage at all times per rules and regulations approved by the Department of Transportation.

The location of said privilege shall be as shown on prints kept on file with the Department of Business Affairs and Consumer Protection and the Office of the City Clerk.

Said privilege shall be constructed in accordance with plans and specifications approved by the Department of Planning and Development and Department of Transportation (Division of Project Development).

This grant of privilege in the public way shall be subject to the provisions of Section 10-28-015 and all other required provisions of the Municipal Code of Chicago.


The grantee shall pay to the City of Chicago as compensation for the privilege #1106692 herein granted the sum of zero (\$0.00) per annum in advance.

A 25% penalty will be added for payments received after due date.


The permit holder agrees to hold the City of Chicago harmless for any damage, relocation or replacement costs associated with damage, relocation or removal of private property caused by the City performing work in the public way.

Authority herein given and granted for a period of five (5) years from and after Date of Passage.

Alderman

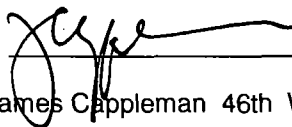

James Cappleman 46th Ward

Uptown United - Buena Park Planter Placement - Spring 2013

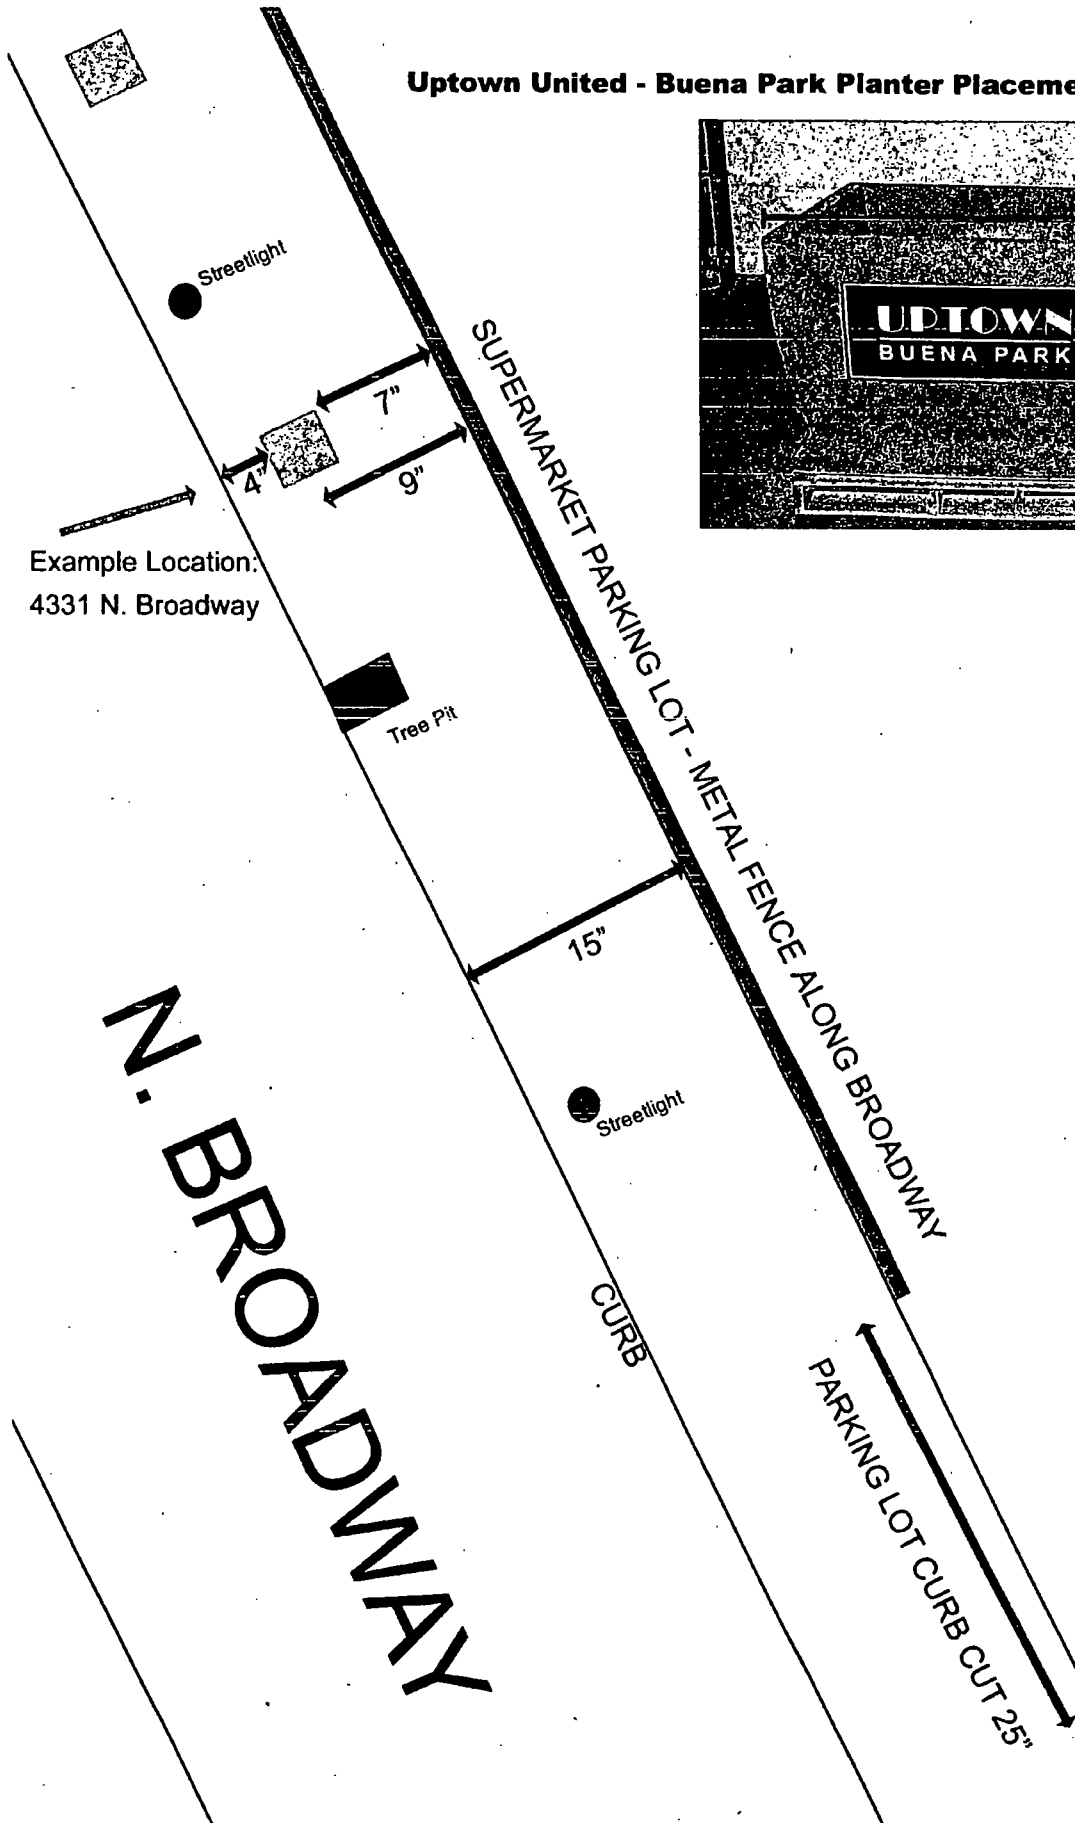

Building
4315-4317

Uptown United - Map of Buena Park Planter Placement - Spring 2013

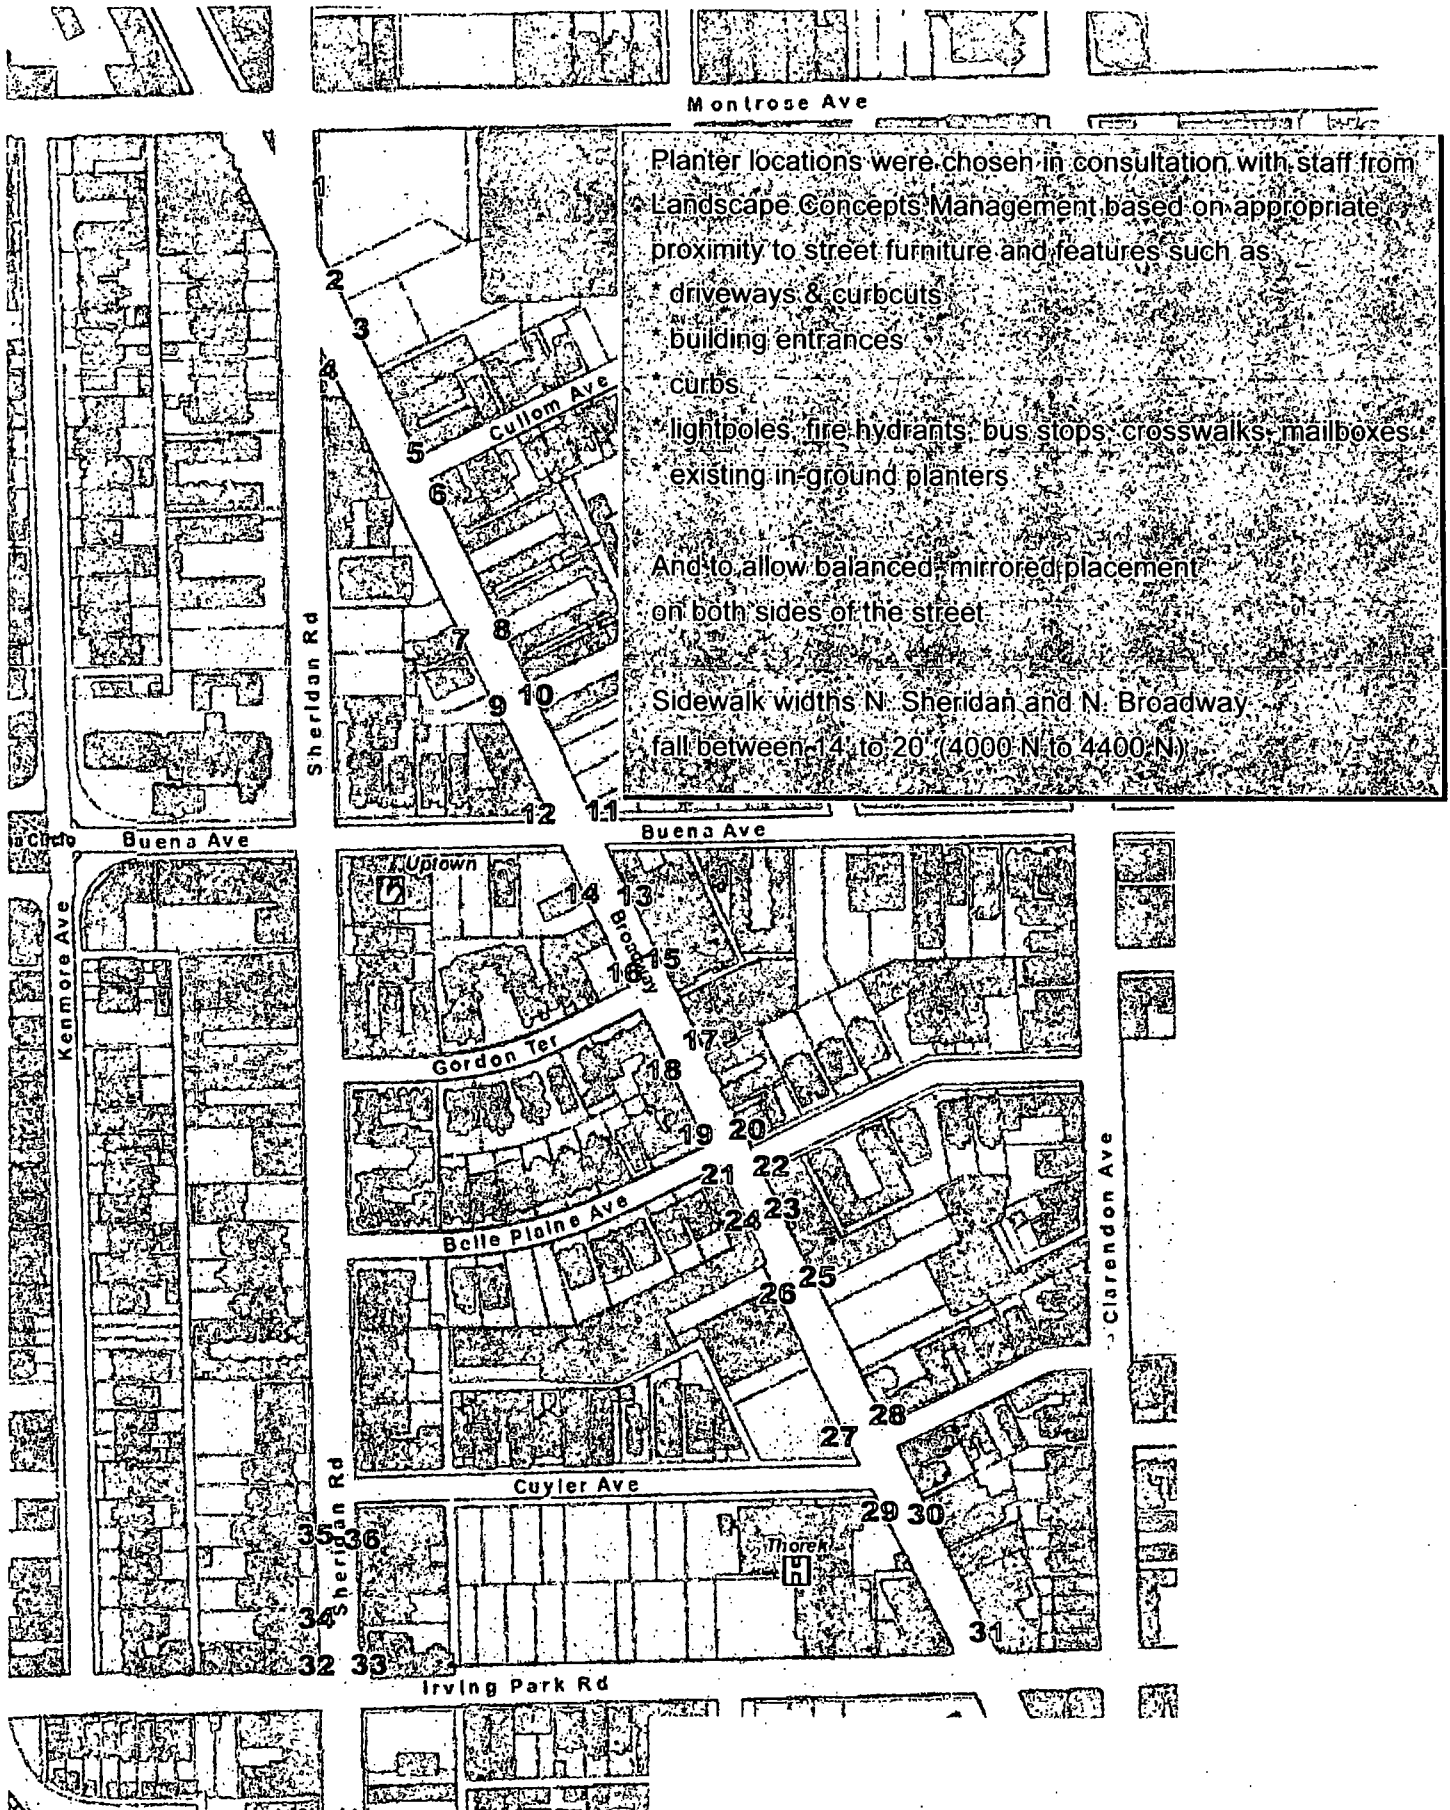



Department of Business Affairs and Consumer Protection

Business Assistance Center - Public Way Use Unit
City Hall - 121 N. LaSalle Street, Room 800 • Chicago, IL 60602
(312)-74-GOBIZ (312-744-6249) • (312) 744-1944 (TTY)
<http://www.cityofchicago.org/bacp>

06/05/2013

Alderman James Cappleman

Ward # 46

City of Chicago

City Hall, Room **300**

121 North LaSalle Street

Chicago, Illinois 60602

Re: An ordinance to use and maintain a portion of the public right-of-way for **one (1) planter(s)** for **UPTOWN UNITED**, adjacent to the premises known as **4082 N. Broadway**.

Dear Alderman **James Cappleman**:

The applicant referenced above has requested the use of the public right-of-way for a **planter(s)**. An ordinance has been prepared by the Department of Business Affairs and Consumer Protection – Business Assistance Center - Public Way Use Unit for presentation to the City Council. Because this request was made for properties located in your ward, as approved by you as per the attached, I respectfully request that you introduce the attached ordinance at the next City Council meeting.

If you have any questions regarding this ordinance, please contact Anthony Bertuca at (312) 744-5506.

Department of Business Affairs and Consumer Protection



City of Chicago



O2013-4452

Office of the City Clerk

Document Tracking Sheet

Meeting Date:	6/5/2013
Sponsor(s):	Cappleman, James (46)
Type:	Ordinance
Title:	Grant(s) of privilege in public way for Uptown United - 4085 N. Broadway
Committee(s) Assignment:	Committee on Transportation and Public Way

ORDINANCE
UPTOWN UNITED
Acct. No. 271681 - 25
Permit No. 1106691

Be It Ordained by the City Council of the City of Chicago:

SECTION 1. Permission and authority are hereby given and granted to UPTOWN UNITED, upon the terms and subject to the conditions of this ordinance to construct, install, maintain and use one (1) Planter(s) on the public right-of-way for beautification purposes adjacent to its premises known as 4085 N. Broadway .

Said Planter(s) at N. BROADWAY measure(s):

One (1) at four (4) feet in length, and four (4) feet in width for a total of sixteen (16) square feet.

Grantee must allow the required clear and unobstructed space for pedestrian passage at all times per rules and regulations approved by the Department of Transportation.

The location of said privilege shall be as shown on prints kept on file with the Department of Business Affairs and Consumer Protection and the Office of the City Clerk.

Said privilege shall be constructed in accordance with plans and specifications approved by the Department of Planning and Development and Department of Transportation (Division of Project Development).

This grant of privilege in the public way shall be subject to the provisions of Section 10-28-015 and all other required provisions of the Municipal Code of Chicago.

The grantee shall pay to the City of Chicago as compensation for the privilege #1106691 herein granted the sum of zero (\$0.00) per annum in advance.

A 25% penalty will be added for payments received after due date.



The permit holder agrees to hold the City of Chicago harmless for any damage, relocation or replacement costs associated with damage, relocation or removal of private property caused by the City performing work in the public way.

Authority herein given and granted for a period of five (5) years from and after Date of Passage.

Alderman


James Cappleman 46th Ward


Uptown United - Buena Park Planter Placement - Spring 2013

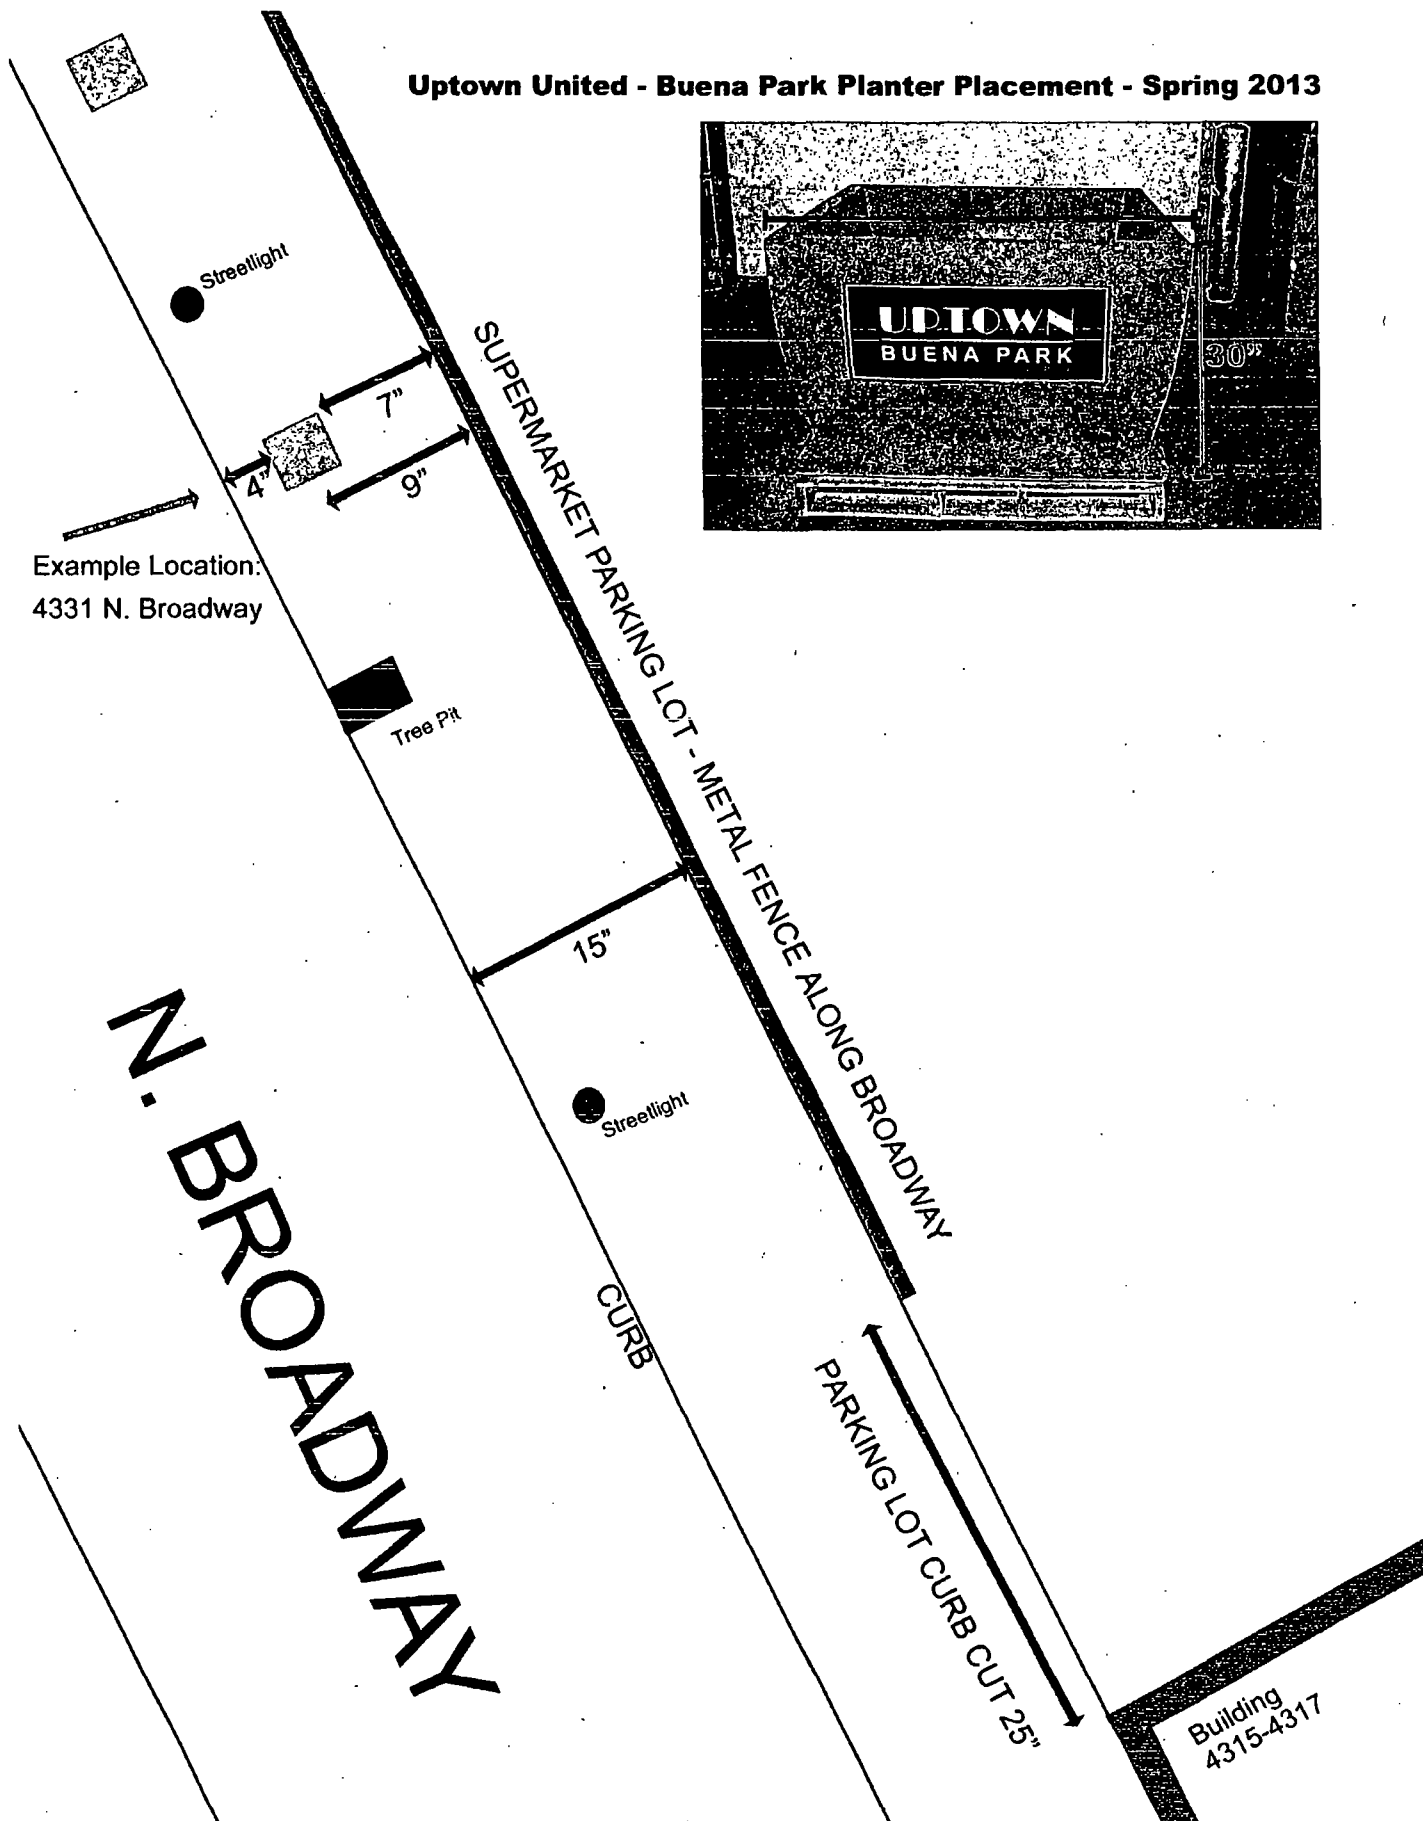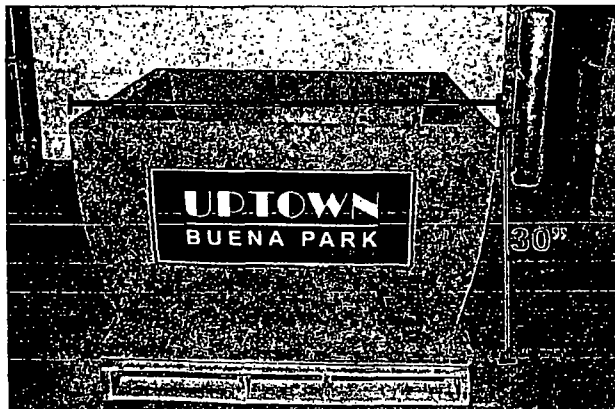

Example Location:
4331 N. Broadway

Building
4315-4317

Uptown United - Map of Buena Park Planter Placement - Spring 2013

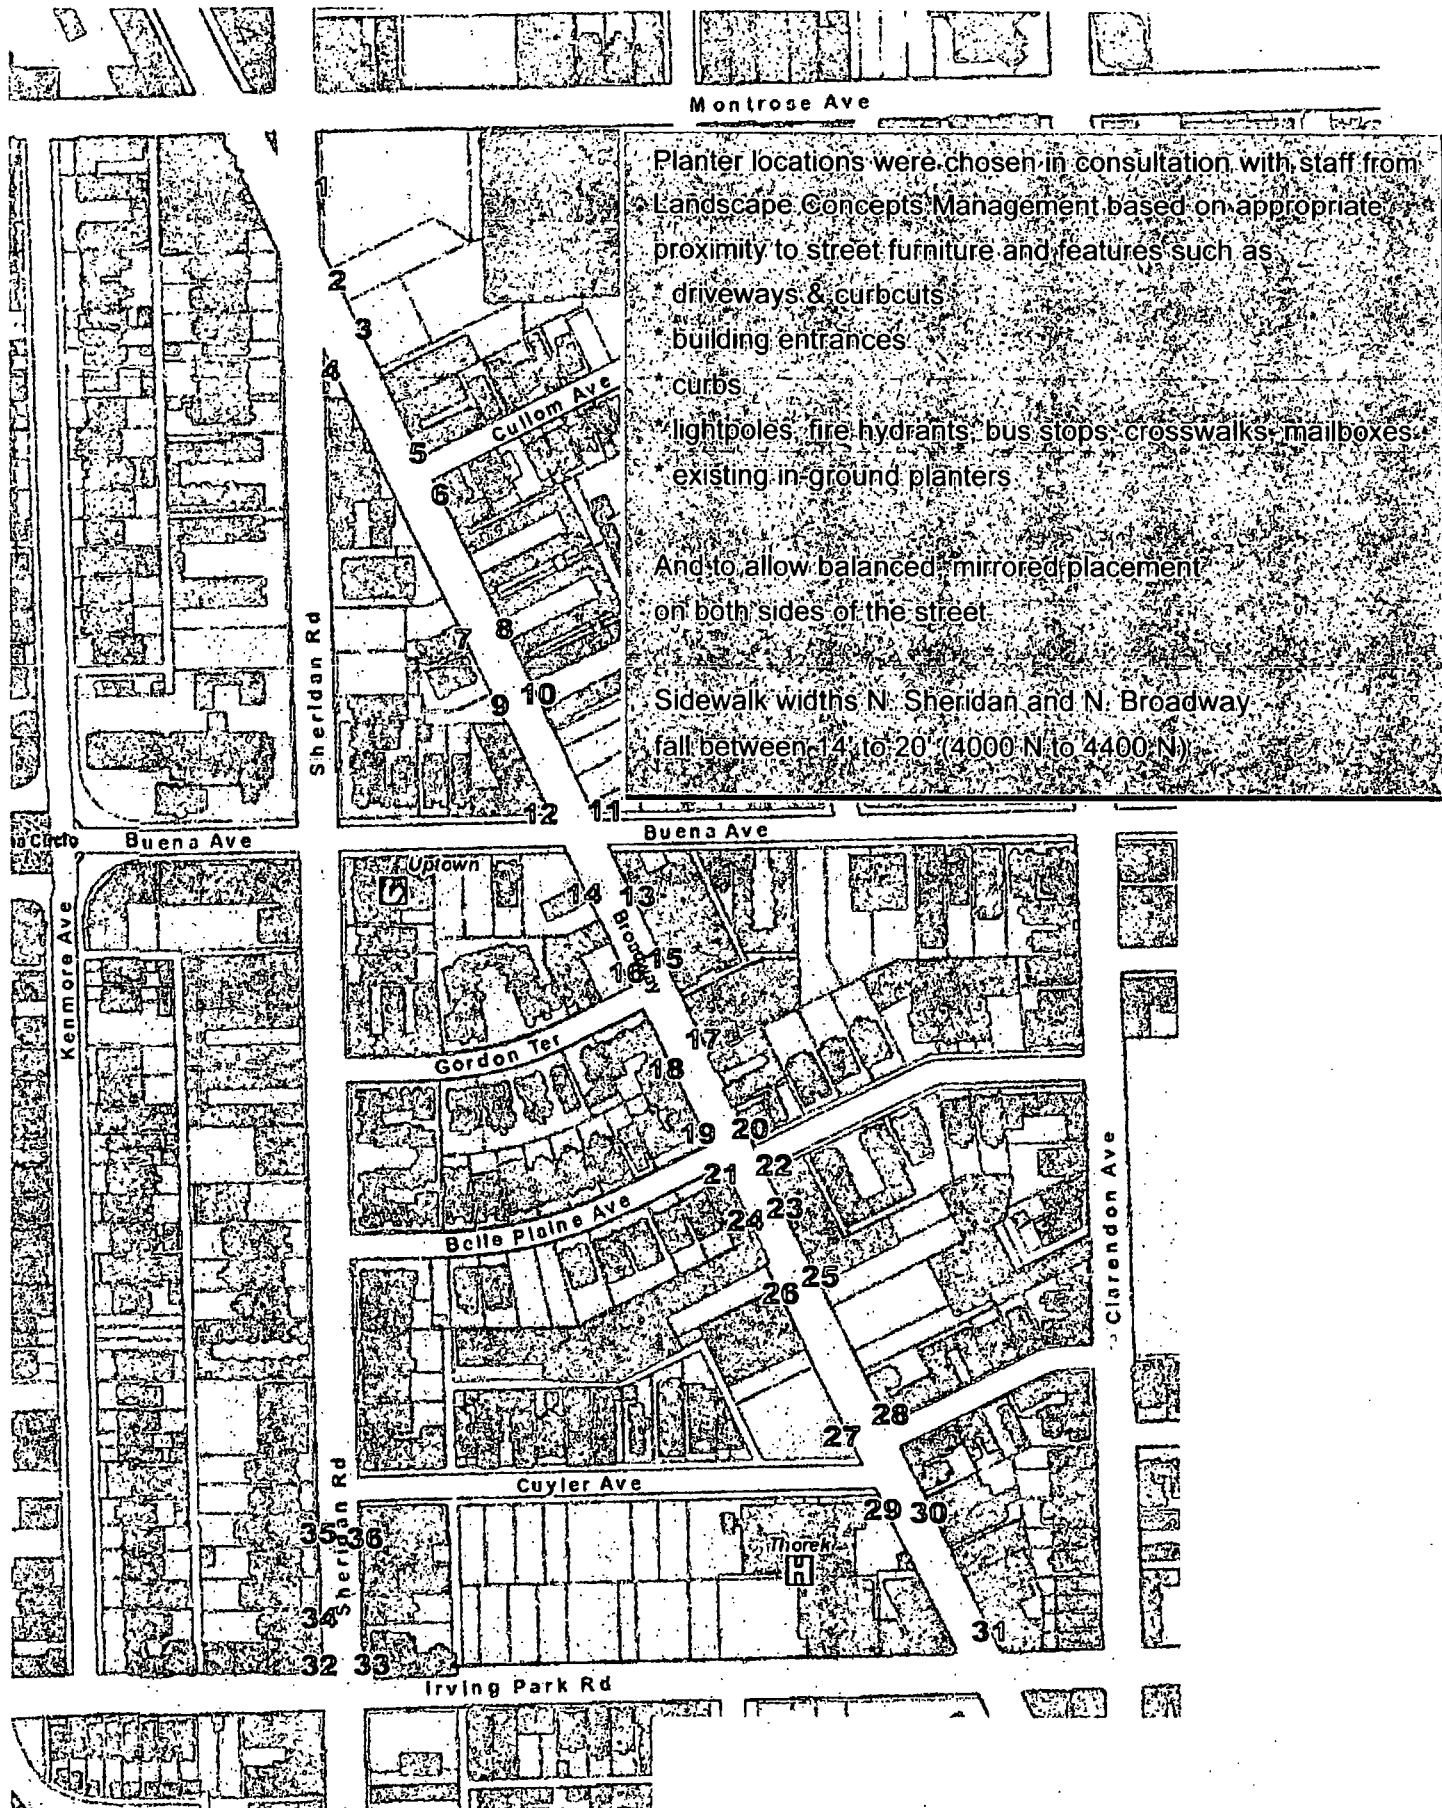



06/05/2013

Alderman James Cappleman
Ward # 46
City of Chicago
City Hall, Room 300
121 North LaSalle Street
Chicago, Illinois 60602

Re: An ordinance to use and maintain a portion of the public right-of-way for **one (1) planter(s)** for
UPTOWN UNITED, adjacent to the premises known as **4085 N. Broadway** .

Dear Alderman **James Cappleman**:

The applicant referenced above has requested the use of the public right-of-way for a **planter(s)**. An ordinance has been prepared by the Department of Business Affairs and Consumer Protection – Business Assistance Center - Public Way Use Unit for presentation to the City Council. Because this request was made for properties located in your ward, as approved by you as per the attached, I respectfully request that you introduce the attached ordinance at the next City Council meeting.

If you have any questions regarding this ordinance, please contact Anthony Bertuca at (312) 744-5506.

Department of Business Affairs and Consumer Protection



City of Chicago



O2013-4455

Office of the City Clerk

Document Tracking Sheet

Meeting Date:	6/5/2013
Sponsor(s):	Cappleman, James (46)
Type:	Ordinance
Title:	Grant(s) of privilege in public way for Uptown United - 4091 N. Broadway
Committee(s) Assignment:	Committee on Transportation and Public Way

ORDINANCE
UPTOWN UNITED
Acct. No. 271681 - 24
Permit No. 1106690

Be It Ordained by the City Council of the City of Chicago:

SECTION 1. Permission and authority are hereby given and granted to UPTOWN UNITED, upon the terms and subject to the conditions of this ordinance to construct, install, maintain and use one (1) Planter(s) on the public right-of-way for beautification purposes adjacent to its premises known as 4091 N. Broadway .

Said Planter(s) at N. BROADWAY measure(s):

One (1) at four (4) feet in length, and four (4) feet in width for a total of sixteen (16) square feet.

Grantee must allow the required clear and unobstructed space for pedestrian passage at all times per rules and regulations approved by the Department of Transportation.

The location of said privilege shall be as shown on prints kept on file with the Department of Business Affairs and Consumer Protection and the Office of the City Clerk.

Said privilege shall be constructed in accordance with plans and specifications approved by the Department of Planning and Development and Department of Transportation (Division of Project Development).


This grant of privilege in the public way shall be subject to the provisions of Section 10-28-015 and all other required provisions of the Municipal Code of Chicago.

The grantee shall pay to the City of Chicago as compensation for the privilege #1106690 herein granted the sum of zero (\$0.00) per annum in advance.


A 25% penalty will be added for payments received after due date.

The permit holder agrees to hold the City of Chicago harmless for any damage, relocation or replacement costs associated with damage, relocation or removal of private property caused by the City performing work in the public way.

Authority herein given and granted for a period of five (5) years from and after Date of Passage.

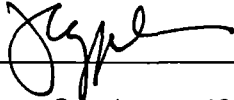Alderman 
James Cappleman 46th Ward


Uptown United - Buena Park Planter Placement - Spring 2013

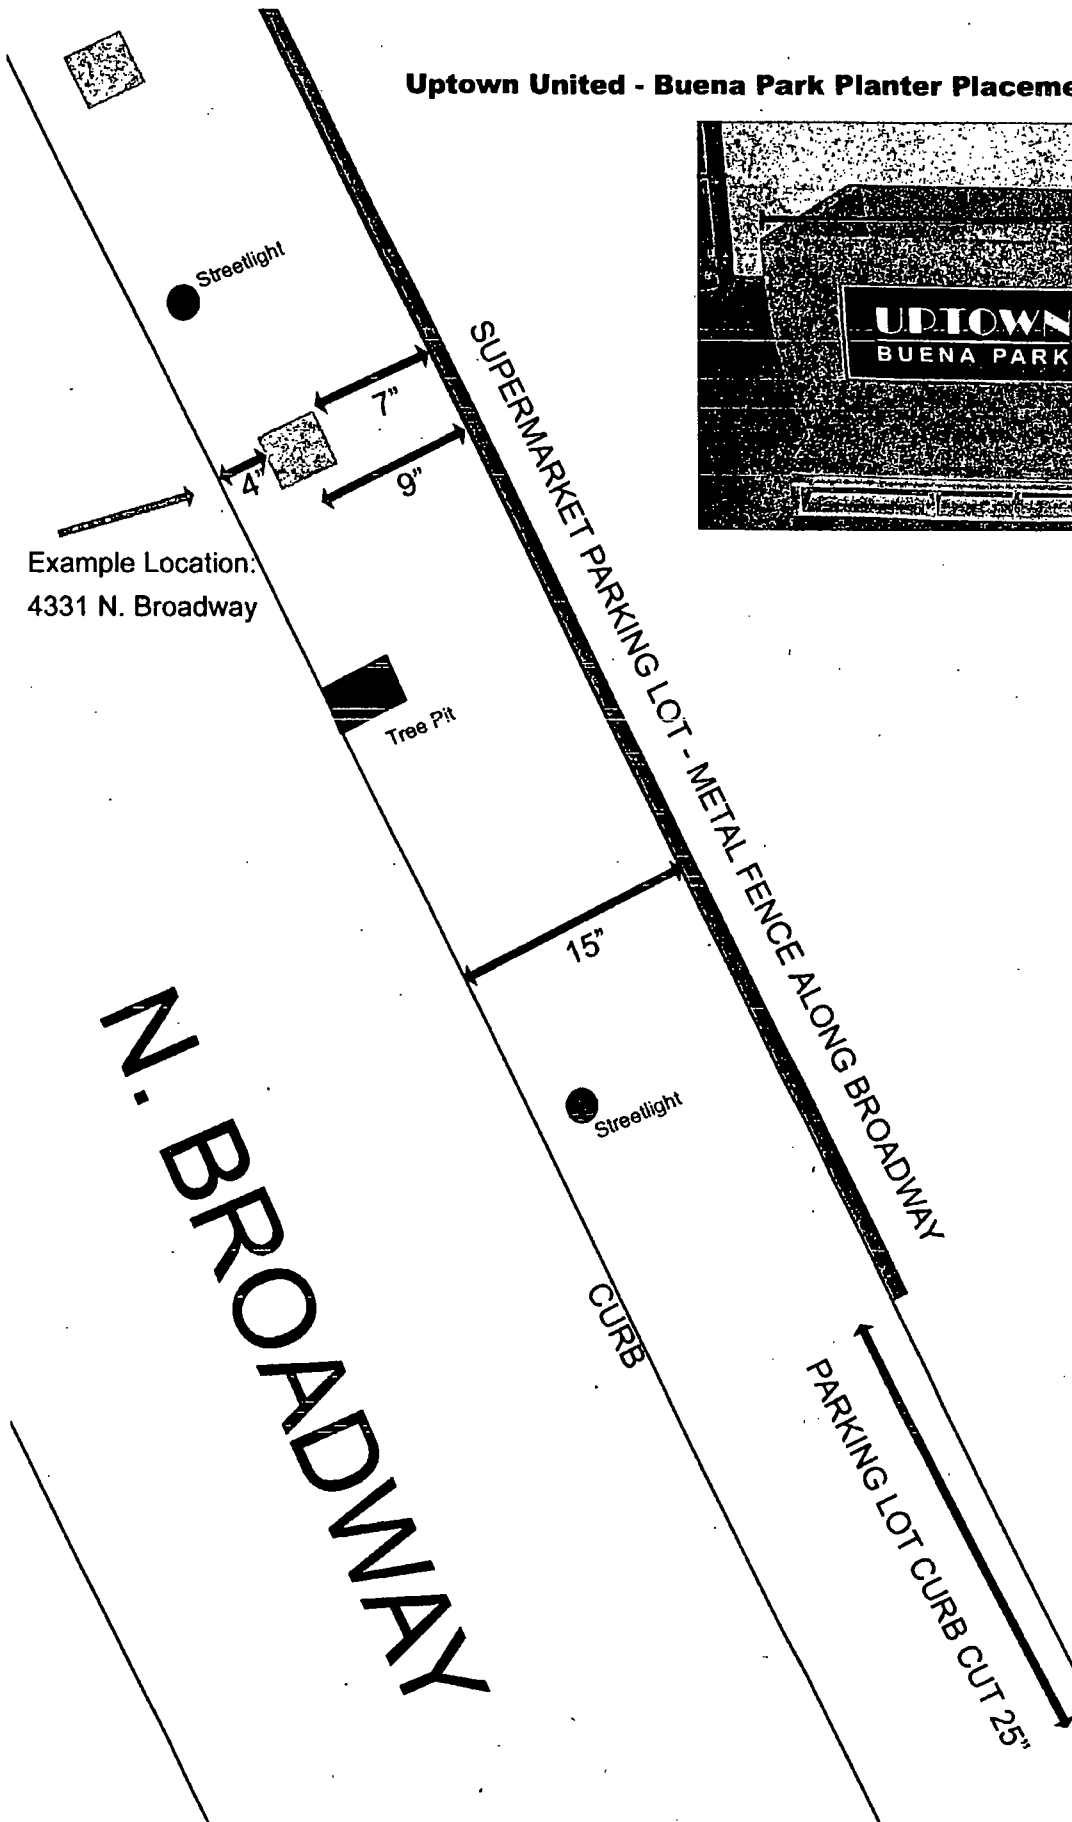

N. BROADWAY

Building
4315-4317

Uptown United - Map of Buena Park Planter Placement - Spring 2013

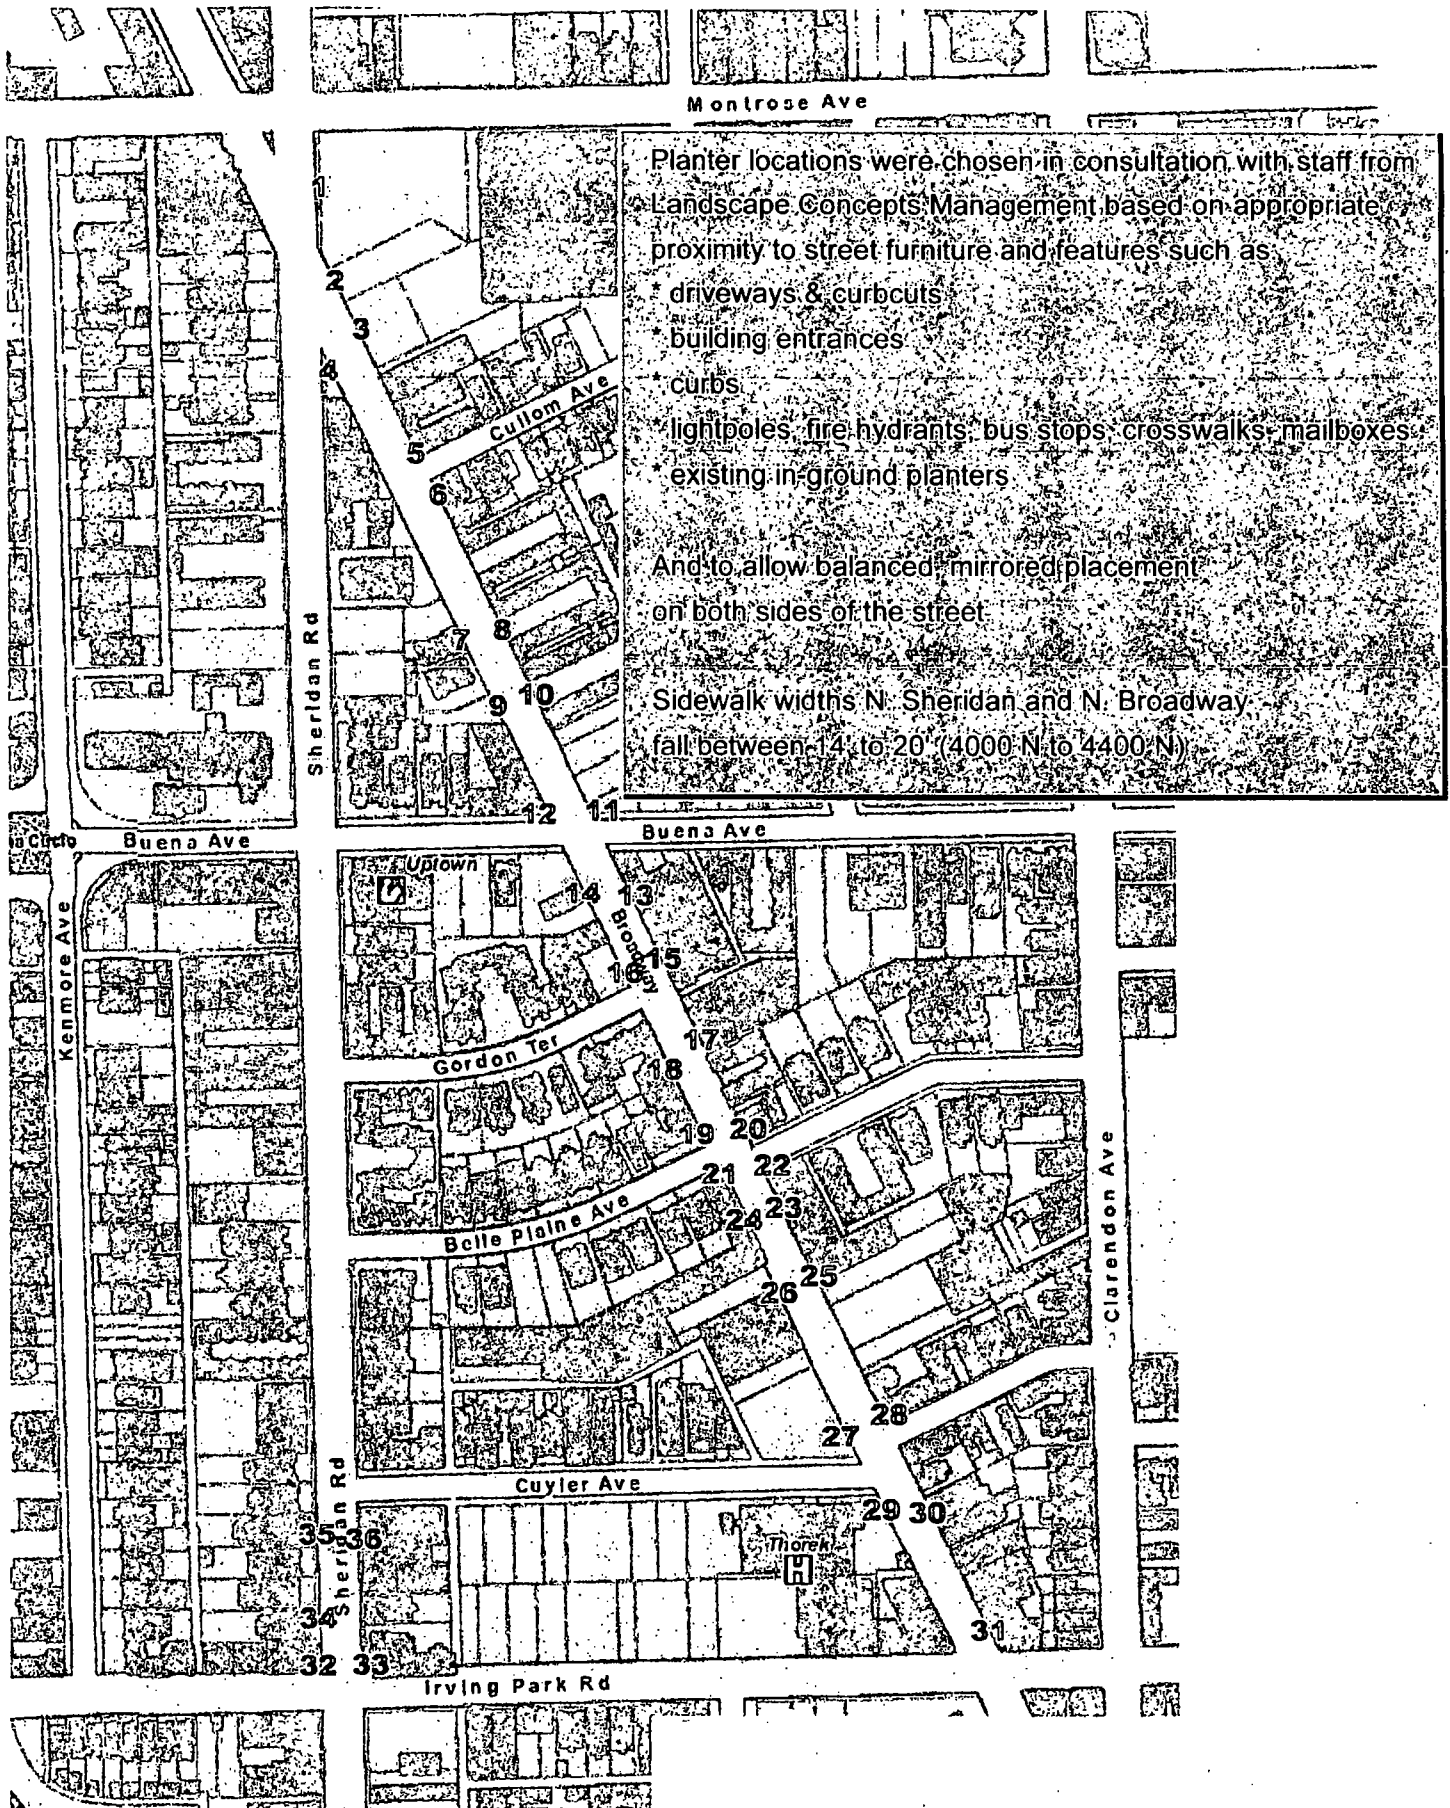



06/05/2013

Alderman James Cappleman
Ward # 46
City of Chicago
City Hall, Room 300
121 North LaSalle Street
Chicago, Illinois 60602

Re: An ordinance to use and maintain a portion of the public right-of-way for **one (1) planter(s)** for
UPTOWN UNITED, adjacent to the premises known as **4091 N. Broadway** .

Dear Alderman **James Cappleman**:

The applicant referenced above has requested the use of the public right-of-way for a **planter(s)**. An ordinance has been prepared by the Department of Business Affairs and Consumer Protection – Business Assistance Center - Public Way Use Unit for presentation to the City Council. Because this request was made for properties located in your ward, as approved by you as per the attached, I respectfully request that you introduce the attached ordinance at the next City Council meeting.

If you have any questions regarding this ordinance, please contact Anthony Bertuca at (312) 744-5506.

Department of Business Affairs and Consumer Protection



City of Chicago



O2013-4457

Office of the City Clerk

Document Tracking Sheet

Meeting Date:	6/5/2013
Sponsor(s):	Cappleman, James (46)
Type:	Ordinance
Title:	Grant(s) of privilege in public way for Uptown United - 4092 N. Broadway
Committee(s) Assignment:	Committee on Transportation and Public Way

ORDINANCE
UPTOWN UNITED
Acct. No. 271681 - 23
Permit No. 1106689

Be It Ordained by the City Council of the City of Chicago:

SECTION 1. Permission and authority are hereby given and granted to UPTOWN UNITED, upon the terms and subject to the conditions of this ordinance to construct, install, maintain and use one (1) Planter(s) on the public right-of-way for beautification purposes adjacent to its premises known as 4092 N. Broadway .

Said Planter(s) at N BROADWAY measure(s):

One (1) at four (4) feet in length, and four (4) feet in width for a total of sixteen (16) square feet.

Grantee must allow the required clear and unobstructed space for pedestrian passage at all times per rules and regulations approved by the Department of Transportation.

The location of said privilege shall be as shown on prints kept on file with the Department of Business Affairs and Consumer Protection and the Office of the City Clerk.

Said privilege shall be constructed in accordance with plans and specifications approved by the Department of Planning and Development and Department of Transportation (Division of Project Development).

This grant of privilege in the public way shall be subject to the provisions of Section 10-28-015 and all other required provisions of the Municipal Code of Chicago.

The grantee shall pay to the City of Chicago as compensation for the privilege #1106689 herein granted the sum of zero (\$0.00) per annum in advance.

A 25% penalty will be added for payments received after due date.

The permit holder agrees to hold the City of Chicago harmless for any damage, relocation or replacement costs associated with damage, relocation or removal of private property caused by the City performing work in the public way.

Authority herein given and granted for a period of five (5) years from and after Date of Passage.

Alderman




James Cappleman 46th Ward

Uptown United - Buena Park Planter Placement - Spring 2013



Example Location:
4331 N. Broadway

N. BROADWAY

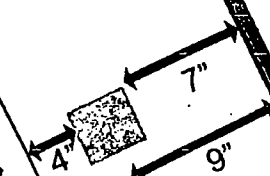

Tree Pit

15"




CURB

SUPERMARKET PARKING LOT - METAL FENCE ALONG BROADWAY

PARKING LOT CURB CUT 25"

Building
4315-4317

Uptown United - Map of Buena Park Planter Placement - Spring 2013

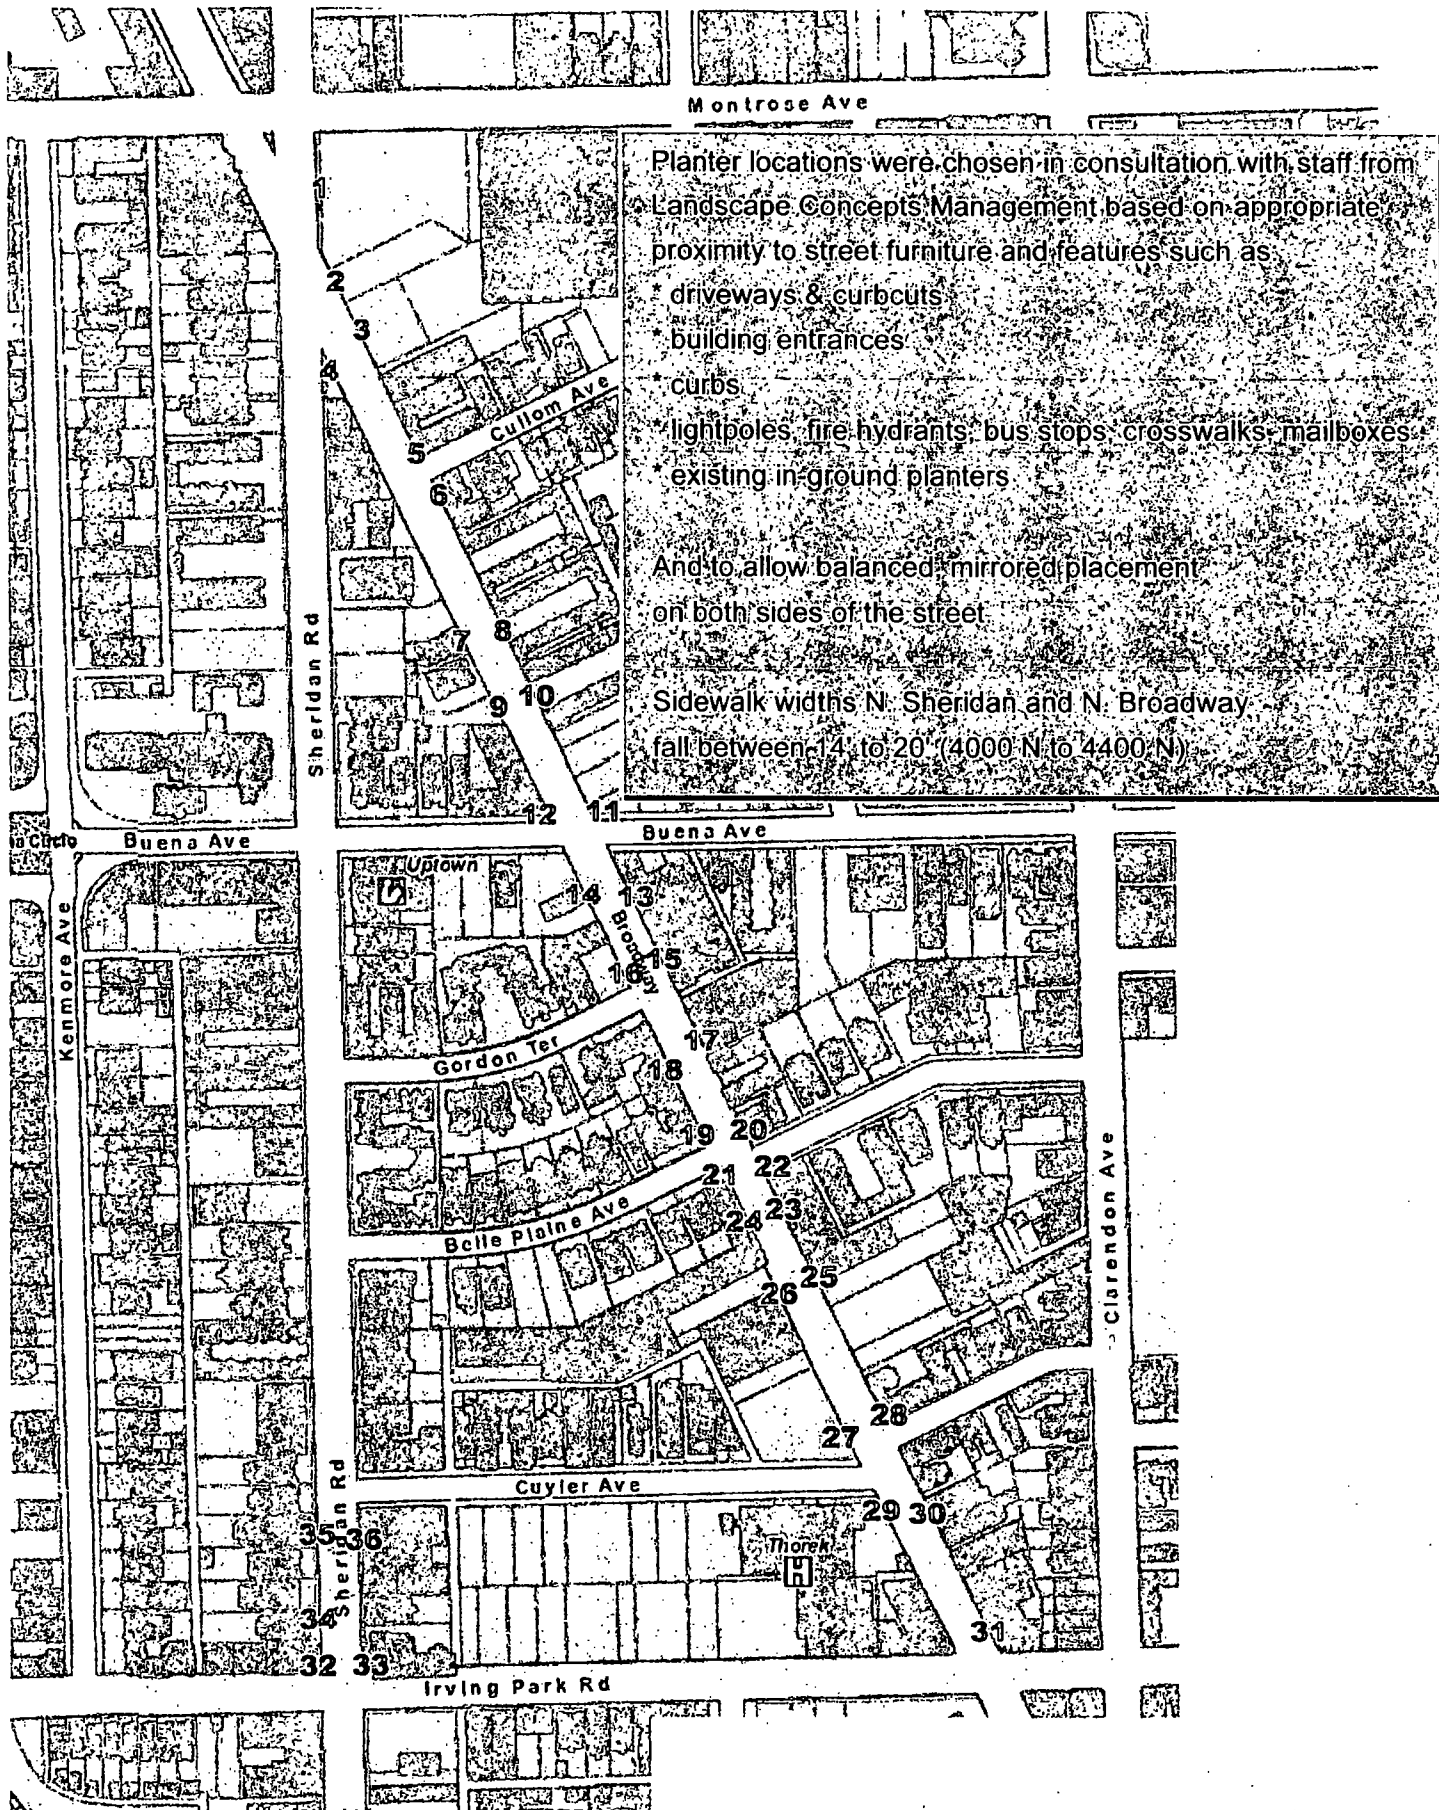



06/05/2013

Alderman James Cappleman
Ward # 46
City of Chicago
City Hall, Room 300
121 North LaSalle Street
Chicago, Illinois 60602

Re: An ordinance to use and maintain a portion of the public right-of-way for **one (1) planter(s)** for
UPTOWN UNITED, adjacent to the premises known as **4092 N. Broadway**.

Dear Alderman **James Cappleman**:


The applicant referenced above has requested the use of the public right-of-way for a **planter(s)**. An ordinance has been prepared by the Department of Business Affairs and Consumer Protection – Business Assistance Center - Public Way Use Unit for presentation to the City Council. Because this request was made for properties located in your ward, as approved by you as per the attached, I respectfully request that you introduce the attached ordinance at the next City Council meeting.

If you have any questions regarding this ordinance, please contact Anthony Bertuca at (312) 744-5506.

Department of Business Affairs and Consumer Protection



City of Chicago

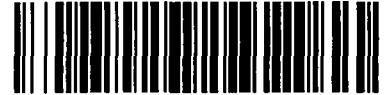

O2013-4460

Office of the City Clerk

Document Tracking Sheet

Meeting Date:	6/5/2013
Sponsor(s):	Cappleman, James (46)
Type:	Ordinance
Title:	Grant(s) of privilege in public way for Uptown United - 4101 N. Broadway
Committee(s) Assignment:	Committee on Transportation and Public Way

ORDINANCE
UPTOWN UNITED
Acct. No. 271681 - 22
Permit No. 1106688

Be It Ordained by the City Council of the City of Chicago:

SECTION 1. Permission and authority are hereby given and granted to UPTOWN UNITED, upon the terms and subject to the conditions of this ordinance to construct, install, maintain and use one (1) Planter(s) on the public right-of-way for beautification purposes adjacent to its premises known as 4101 N. Broadway .

Said Planter(s) at N. BROADWAY measure(s):

One (1) at four (4) feet in length, and four (4) feet in width for a total of sixteen (16) square feet.

Grantee must allow the required clear and unobstructed space for pedestrian passage at all times per rules and regulations approved by the Department of Transportation.

The location of said privilege shall be as shown on prints kept on file with the Department of Business Affairs and Consumer Protection and the Office of the City Clerk.

Said privilege shall be constructed in accordance with plans and specifications approved by the Department of Planning and Development and Department of Transportation (Division of Project Development).

This grant of privilege in the public way shall be subject to the provisions of Section 10-28-015 and all other required provisions of the Municipal Code of Chicago.

The grantee shall pay to the City of Chicago as compensation for the privilege #1106688 herein granted the sum of zero (\$0.00) per annum in advance.

A 25% penalty will be added for payments received after due date.

The permit holder agrees to hold the City of Chicago harmless for any damage, relocation or replacement costs associated with damage, relocation or removal of private property caused by the City performing work in the public way.


Authority herein given and granted for a period of five (5) years from and after Date of Passage.

Alderman




James Cappleman 46th Ward

Uptown United - Buena Park Planter Placement - Spring 2013

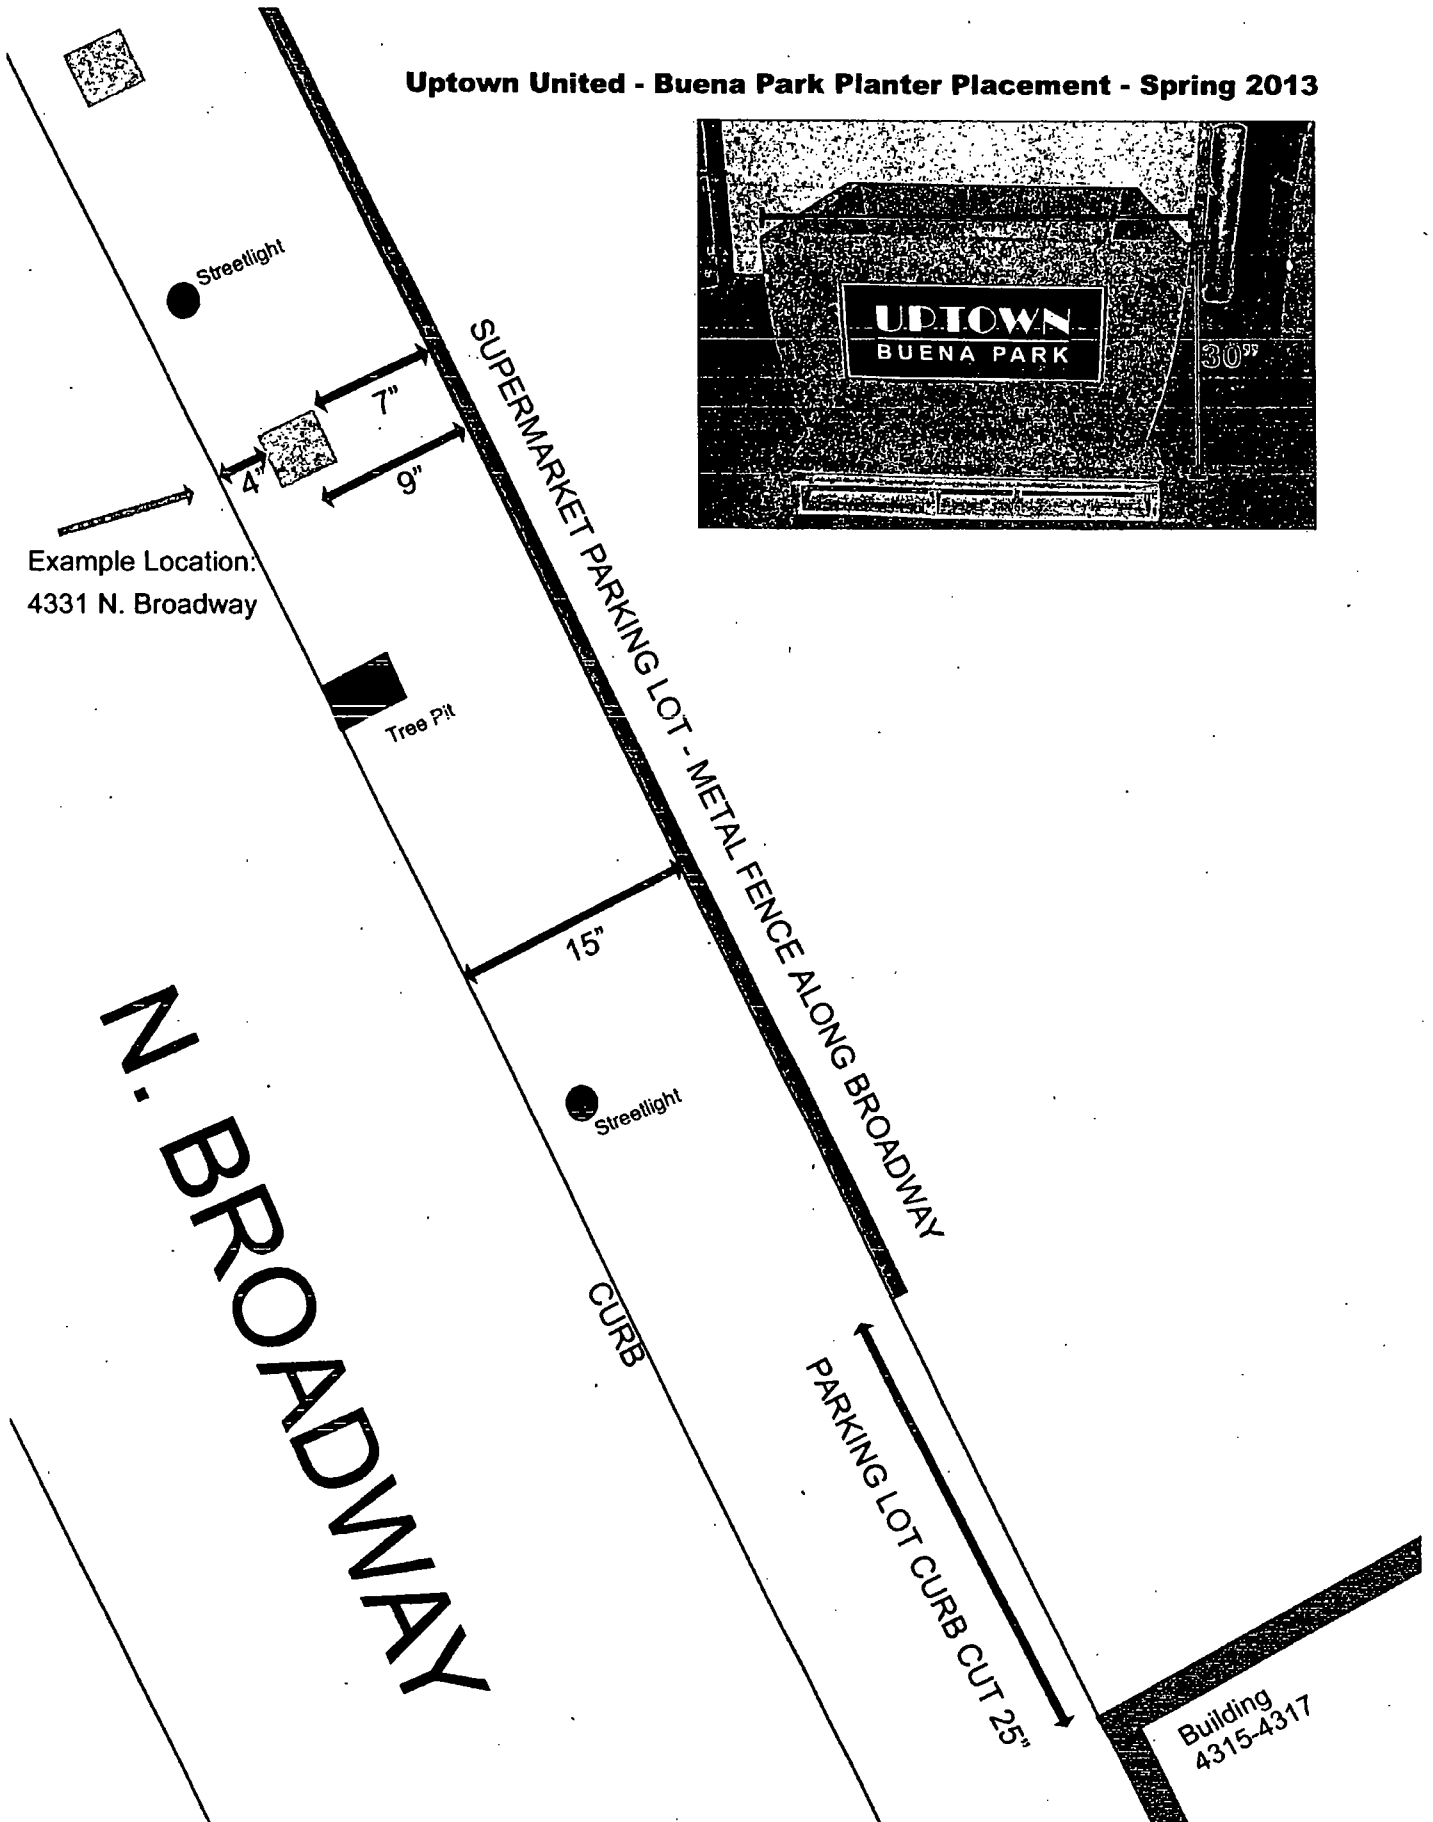

Uptown United - Map of Buena Park Planter Placement - Spring 2013

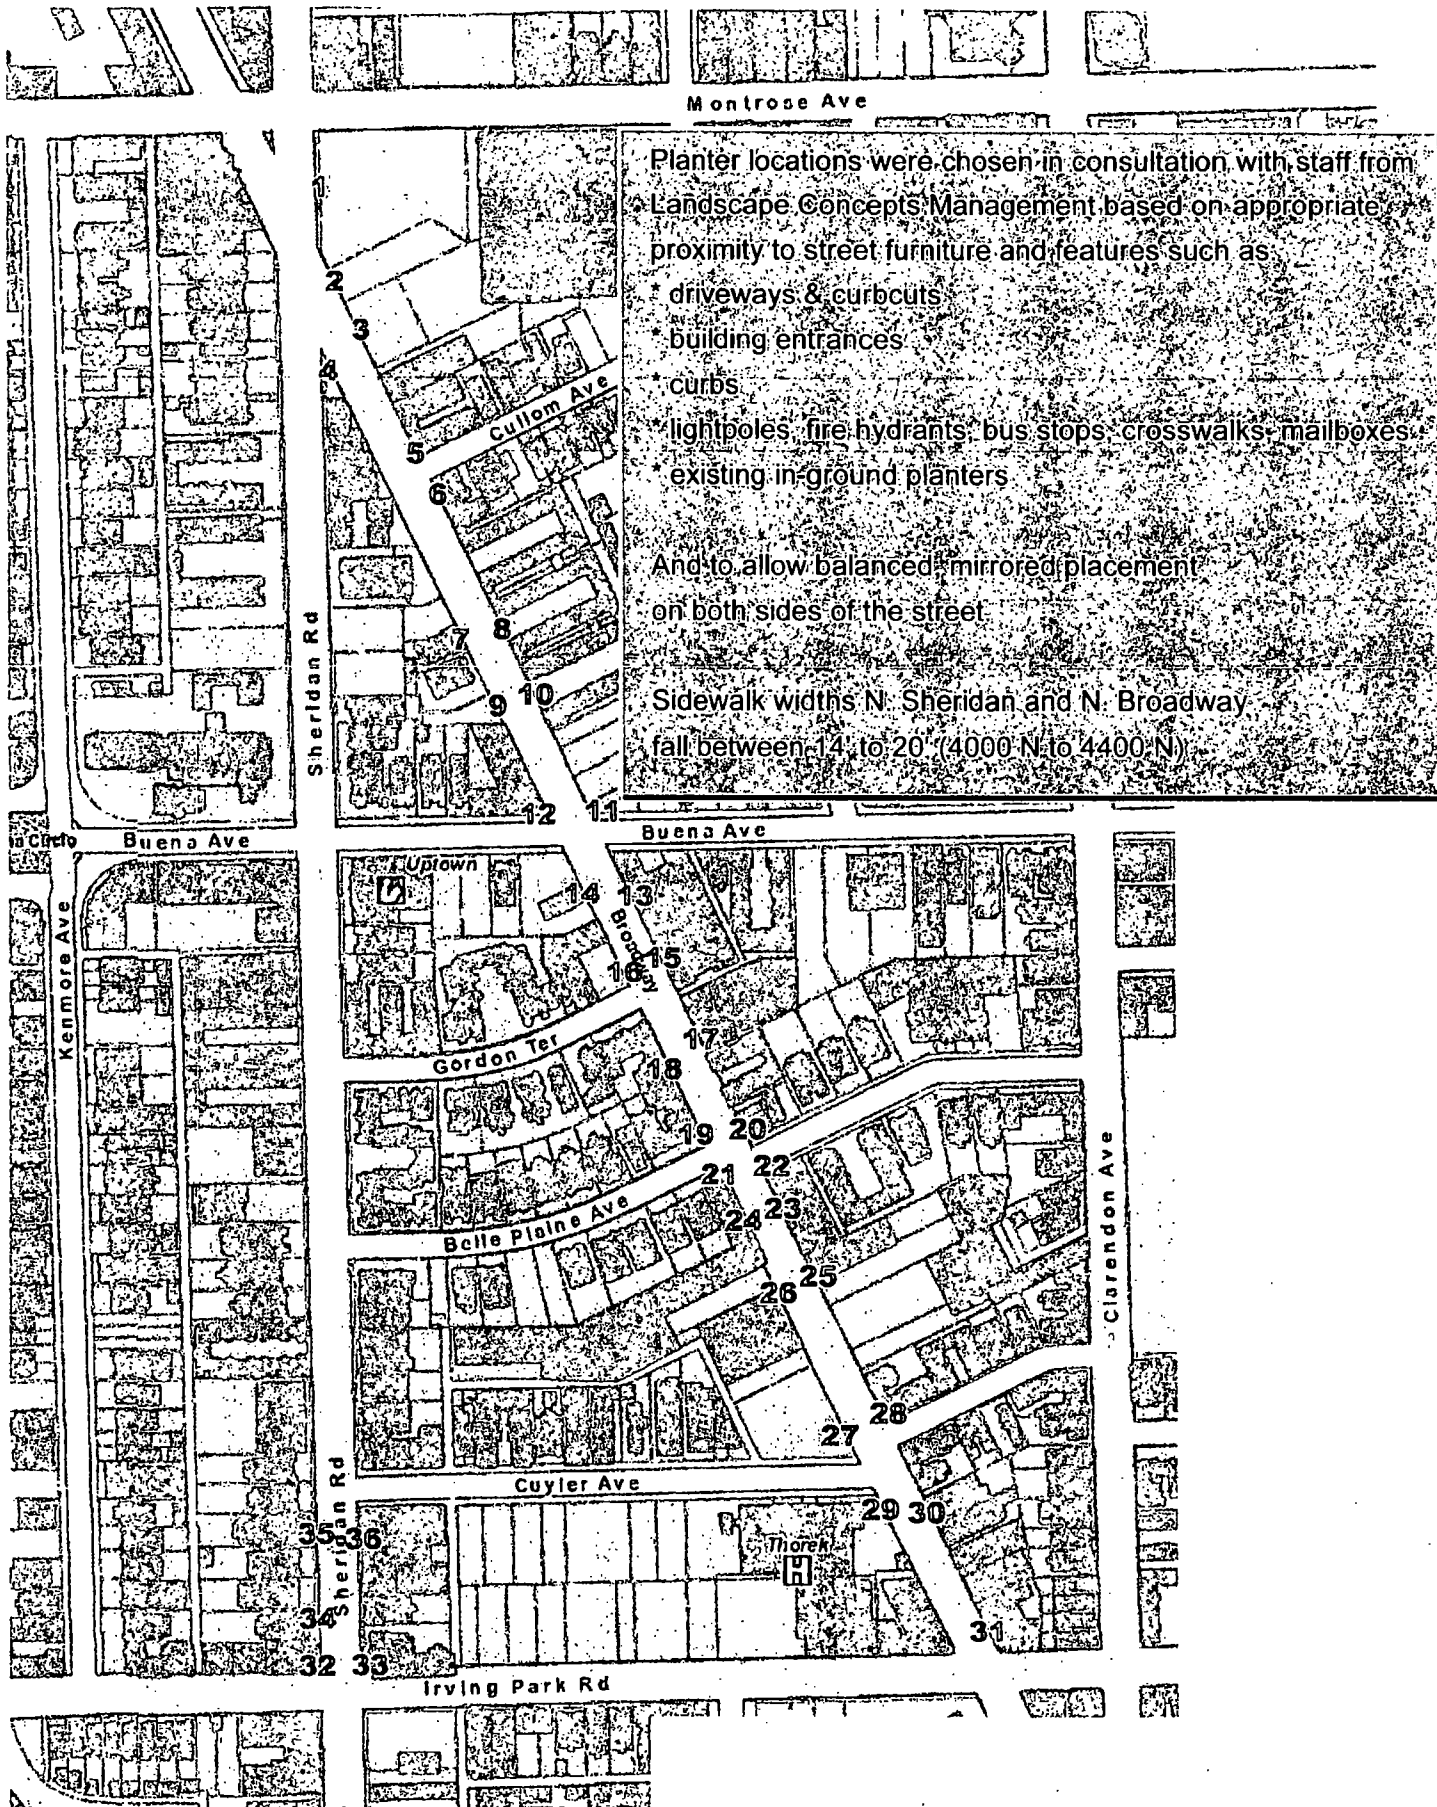



06/05/2013

Alderman James Cappleman
Ward # 46
City of Chicago
City Hall, Room 300
121 North LaSalle Street
Chicago, Illinois 60602

Re: An ordinance to use and maintain a portion of the public right-of-way for **one (1) planter(s)** for
UPTOWN UNITED, adjacent to the premises known as **4101 N. Broadway**.

Dear Alderman **James Cappleman**:

The applicant referenced above has requested the use of the public right-of-way for a **planter(s)**. An ordinance has been prepared by the Department of Business Affairs and Consumer Protection – Business Assistance Center - Public Way Use Unit for presentation to the City Council. Because this request was made for properties located in your ward, as approved by you as per the attached, I respectfully request that you introduce the attached ordinance at the next City Council meeting.

If you have any questions regarding this ordinance, please contact Anthony Bertuca at (312) 744-5506.

Department of Business Affairs and Consumer Protection



City of Chicago



O2013-4462

Office of the City Clerk

Document Tracking Sheet

Meeting Date:	6/5/2013
Sponsor(s):	Cappleman, James (46)
Type:	Ordinance
Title:	Grant(s) of privilege in public way for Uptown United - 4110 N Broadway
Committee(s) Assignment:	Committee on Transportation and Public Way

ORDINANCE
UPTOWN UNITED
Acct. No. 271681 - 21
Permit No. 1106687

Be It Ordained by the City Council of the City of Chicago:

SECTION 1. Permission and authority are hereby given and granted to UPTOWN UNITED, upon the terms and subject to the conditions of this ordinance to construct, install, maintain and use one (1) Planter(s) on the public right-of-way for beautification purposes adjacent to its premises known as 4110 N. Broadway .

Said Planter(s) at N. BROADWAY measure(s):

One (1) at four (4) feet in length, and four (4) feet in width for a total of sixteen (16) square feet.

Grantee must allow the required clear and unobstructed space for pedestrian passage at all times per rules and regulations approved by the Department of Transportation.

The location of said privilege shall be as shown on prints kept on file with the Department of Business Affairs and Consumer Protection and the Office of the City Clerk.

Said privilege shall be constructed in accordance with plans and specifications approved by the Department of Planning and Development and Department of Transportation (Division of Project Development).

This grant of privilege in the public way shall be subject to the provisions of Section 10-28-015 and all other required provisions of the Municipal Code of Chicago.


The grantee shall pay to the City of Chicago as compensation for the privilege #1106687 herein granted the sum of zero (\$0.00) per annum in advance.

A 25% penalty will be added for payments received after due date.

The permit holder agrees to hold the City of Chicago harmless for any damage, relocation or replacement costs associated with damage, relocation or removal of private property caused by the City performing work in the public way.


Authority herein given and granted for a period of five (5) years from and after Date of Passage.

Alderman

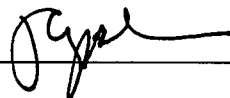


James Cappleman 46th Ward

Uptown United - Buena Park Planter Placement - Spring 2013

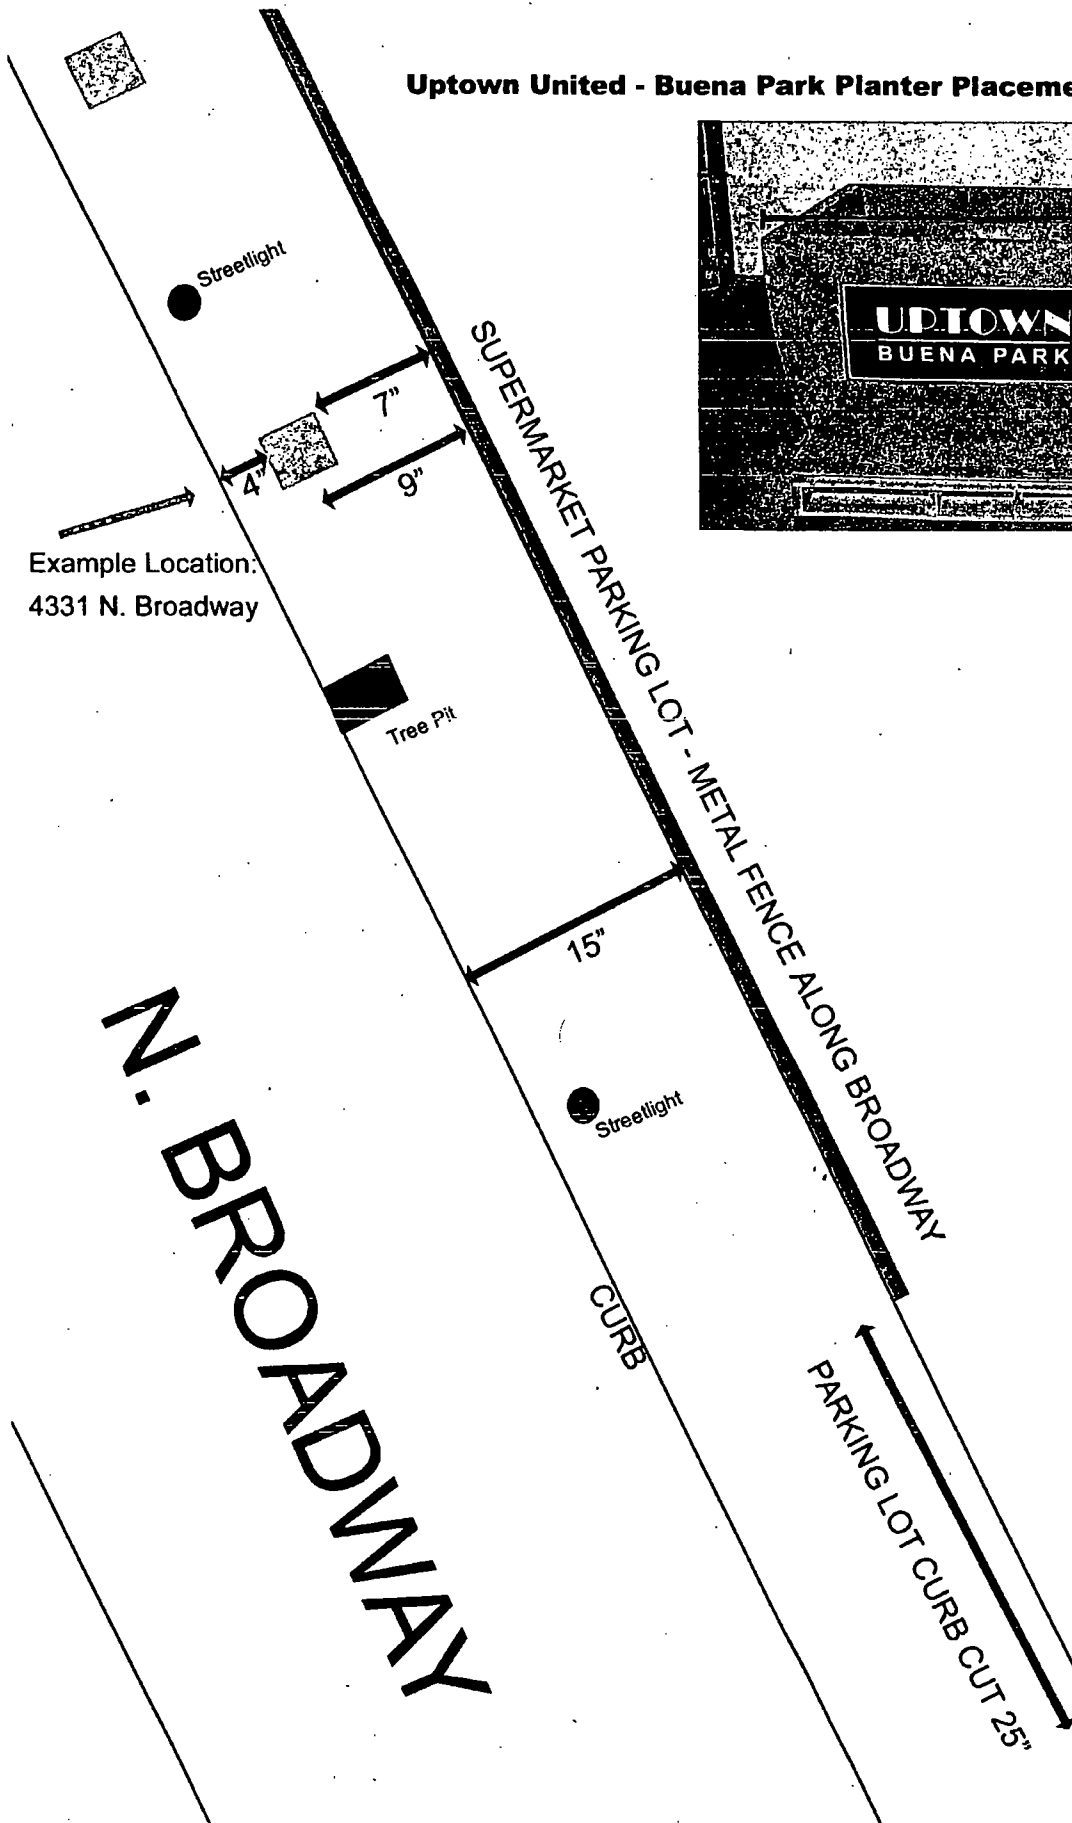

Uptown United - Map of Buena Park Planter Placement - Spring 2013

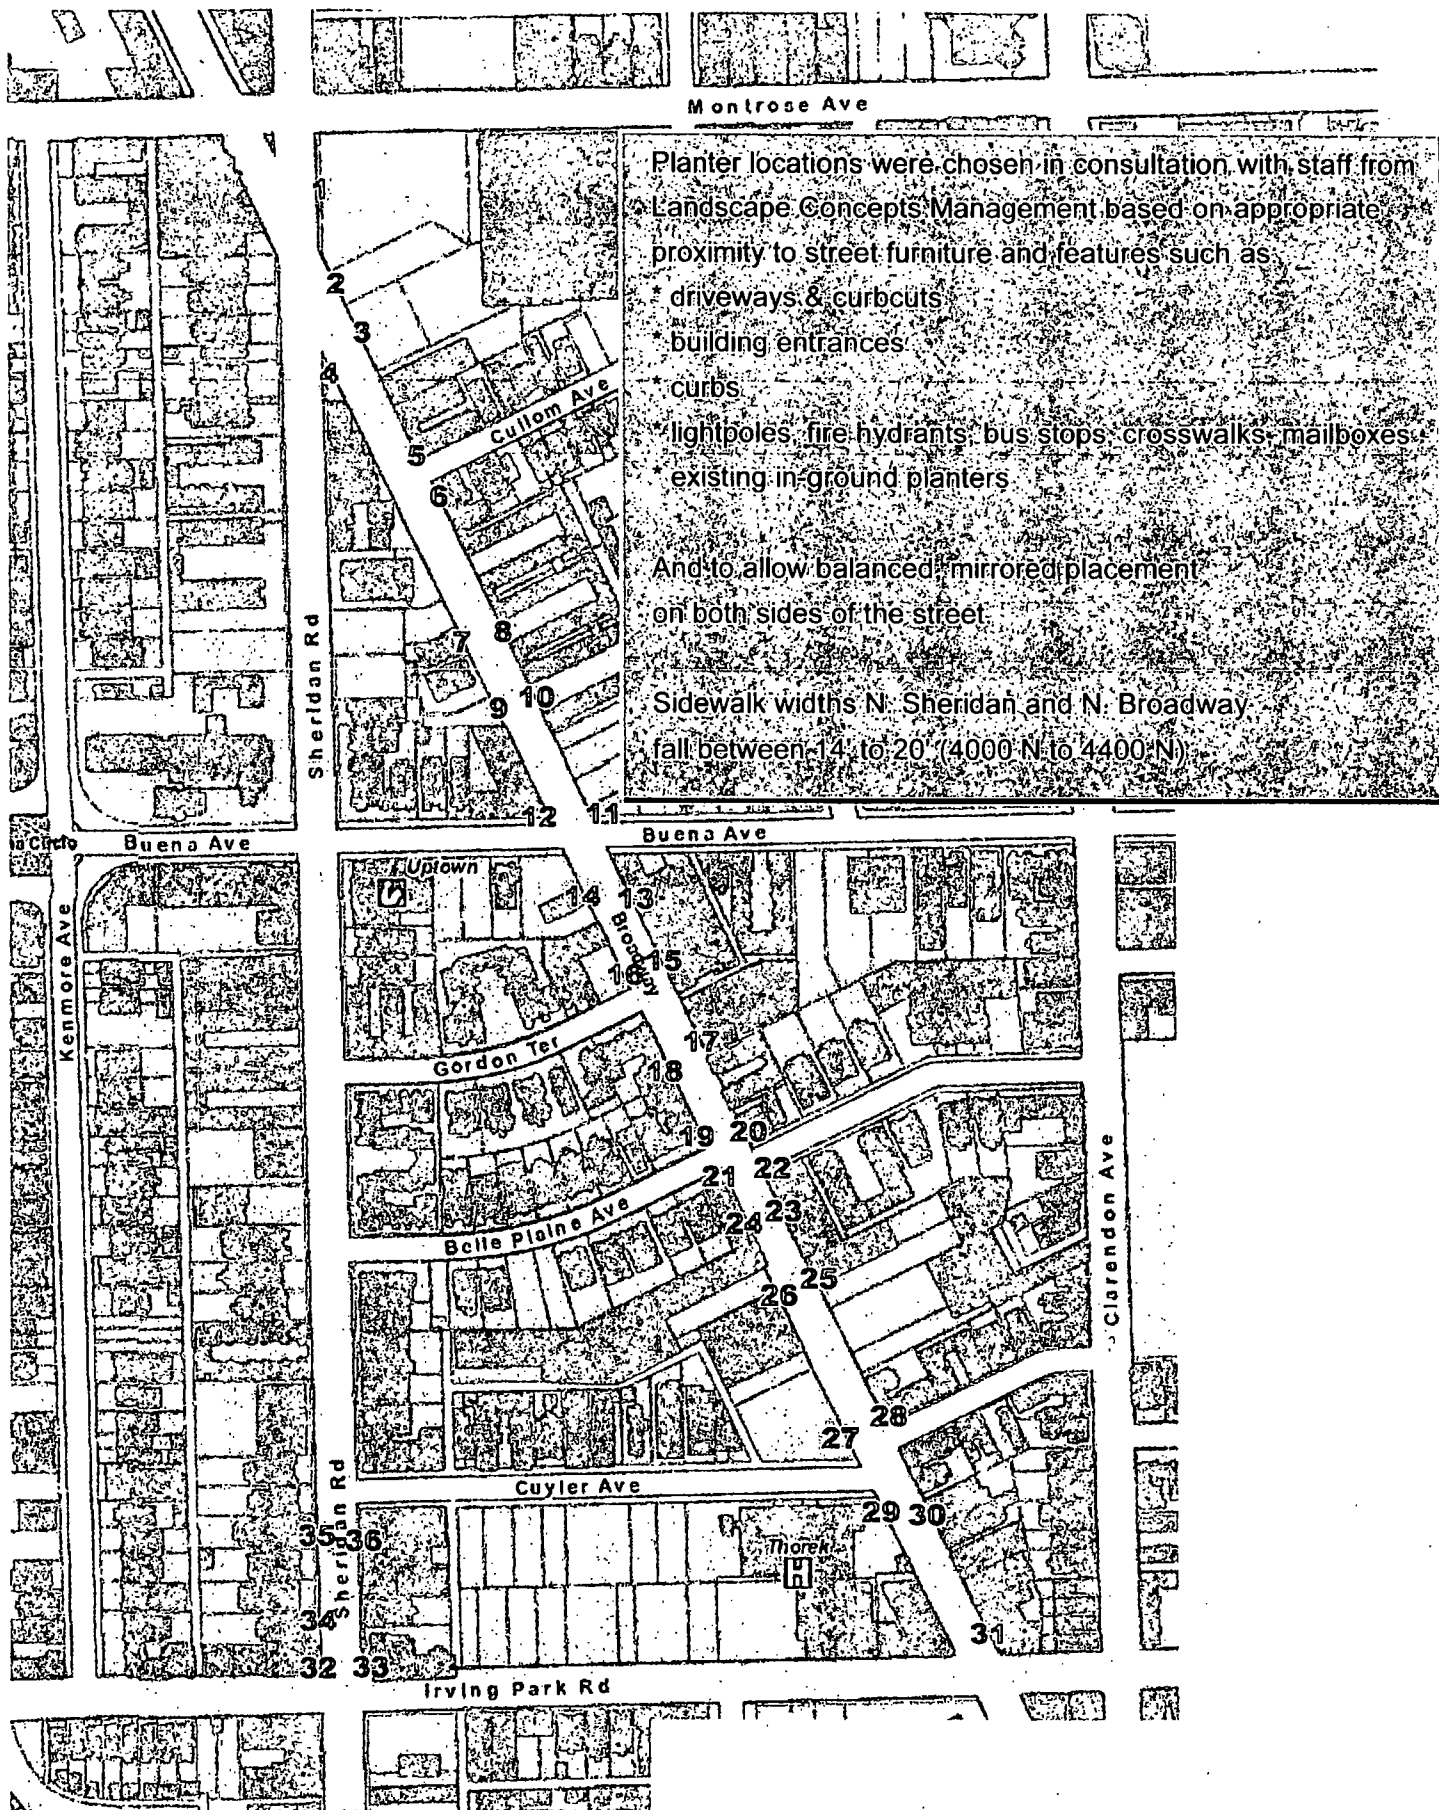



06/05/2013

Alderman James Cappleman
Ward # 46
City of Chicago
City Hall, Room **300**
121 North LaSalle Street
Chicago, Illinois 60602

Re: An ordinance to use and maintain a portion of the public right-of-way for **one (1) planter(s)** for
UPTOWN UNITED, adjacent to the premises known as **4110 N. Broadway**.

Dear Alderman **James Cappleman**:

The applicant referenced above has requested the use of the public right-of-way for a **planter(s)**. An ordinance has been prepared by the Department of Business Affairs and Consumer Protection – Business Assistance Center - Public Way Use Unit for presentation to the City Council. Because this request was made for properties located in your ward, as approved by you as per the attached, I respectfully request that you introduce the attached ordinance at the next City Council meeting.

If you have any questions regarding this ordinance, please contact Anthony Bertuca at (312) 744-5506.

Department of Business Affairs and Consumer Protection



City of Chicago



O2013-4464

Office of the City Clerk

Document Tracking Sheet

Meeting Date:	6/5/2013
Sponsor(s):	Cappleman, James (46)
Type:	Ordinance
Title:	Grant(s) of privilege in public way for Uptown United - 4116 N. Broadway
Committee(s) Assignment:	Committee on Transportation and Public Way

ORDINANCE
UPTOWN UNITED
Acct. No. 271681 - 20
Permit No. 1106686

Be It Ordained by the City Council of the City of Chicago:

SECTION 1. Permission and authority are hereby given and granted to UPTOWN UNITED, upon the terms and subject to the conditions of this ordinance to construct, install, maintain and use one (1) Planter(s) on the public right-of-way for beautification purposes adjacent to its premises known as 4116 N. Broadway .

Said Planter(s) at N. BROADWAY measure(s):

One (1) at four (4) feet in length, and four (4) feet in width for a total of sixteen (16) square feet.

Grantee must allow the required clear and unobstructed space for pedestrian passage at all times per rules and regulations approved by the Department of Transportation.

The location of said privilege shall be as shown on prints kept on file with the Department of Business Affairs and Consumer Protection and the Office of the City Clerk.

Said privilege shall be constructed in accordance with plans and specifications approved by the Department of Planning and Development and Department of Transportation (Division of Project Development).

This grant of privilege in the public way shall be subject to the provisions of Section 10-28-015 and all other required provisions of the Municipal Code of Chicago.

The grantee shall pay to the City of Chicago as compensation for the privilege #1106686 herein granted the sum of zero (\$0.00) per annum in advance.

A 25% penalty will be added for payments received after due date.

The permit holder agrees to hold the City of Chicago harmless for any damage, relocation or replacement costs associated with damage, relocation or removal of private property caused by the City performing work in the public way.



Authority herein given and granted for a period of five (5) years from and after Date of Passage.

Alderman




James Cappleman 46th Ward

Uptown United - Buena Park Planter Placement - Spring 2013

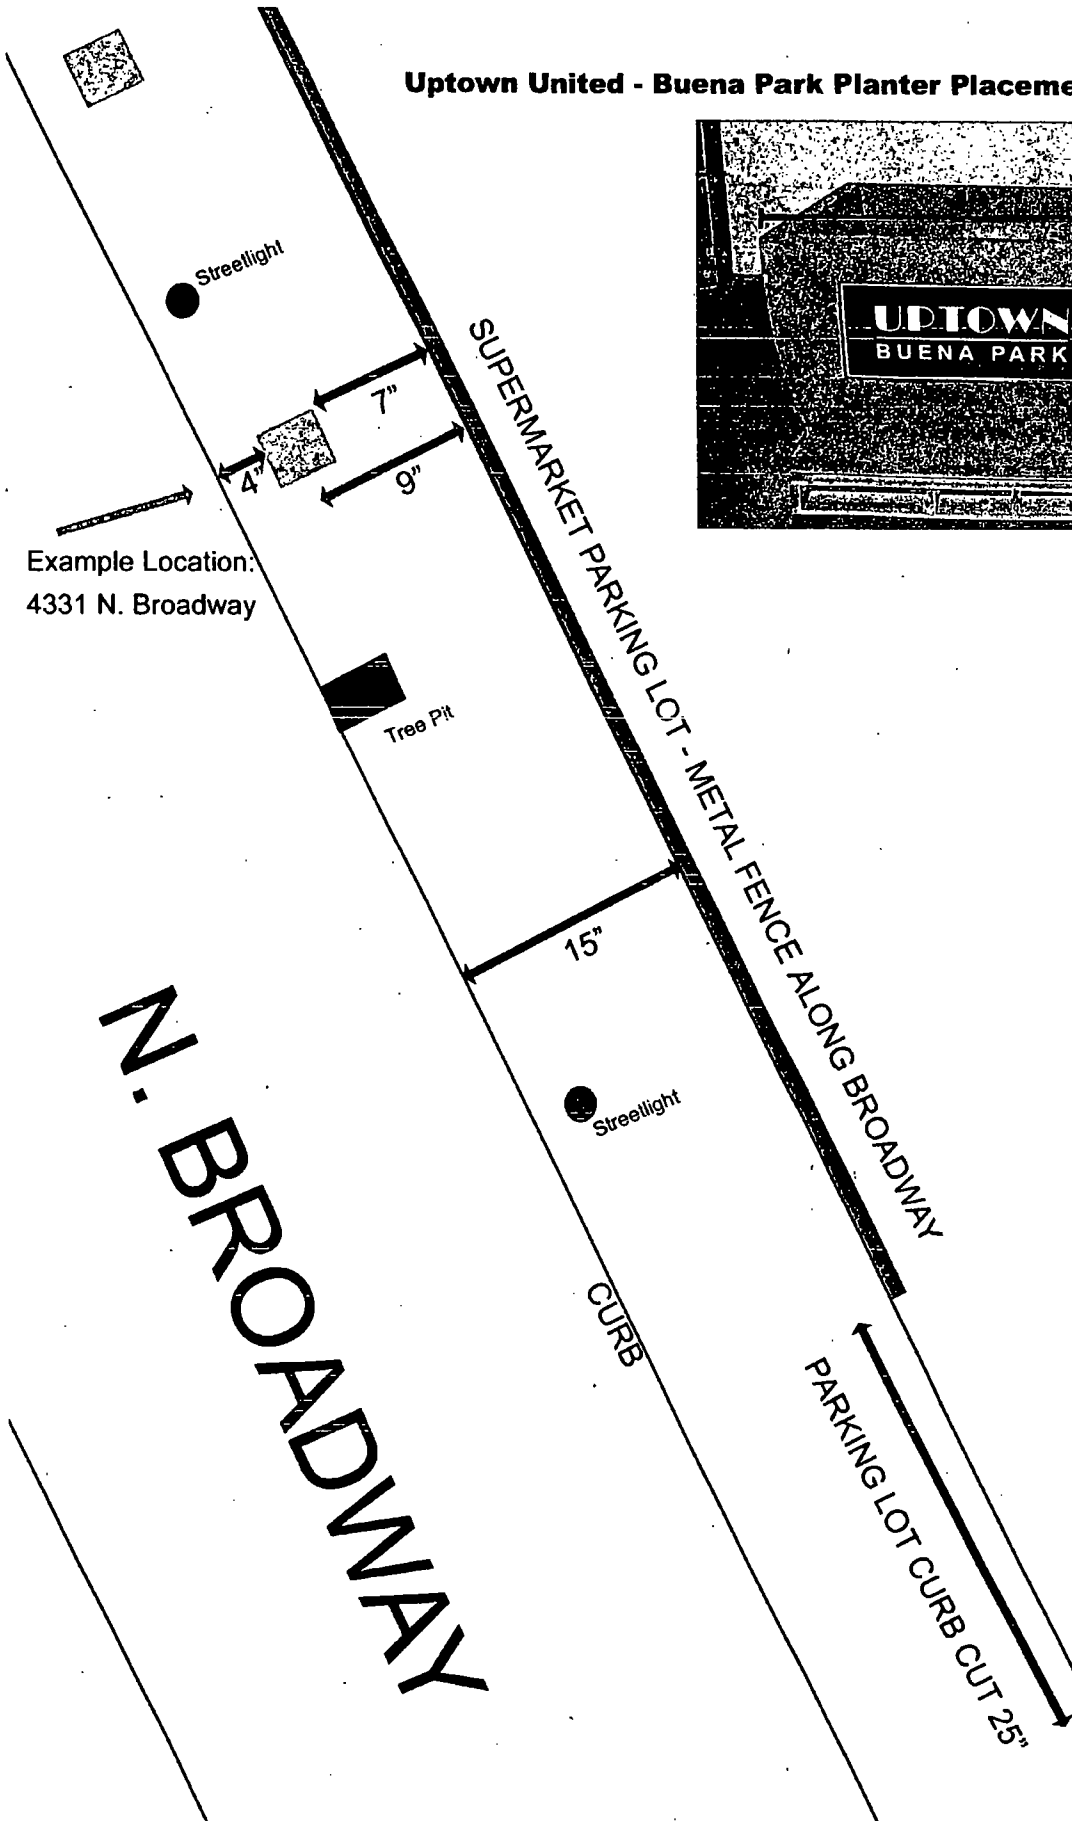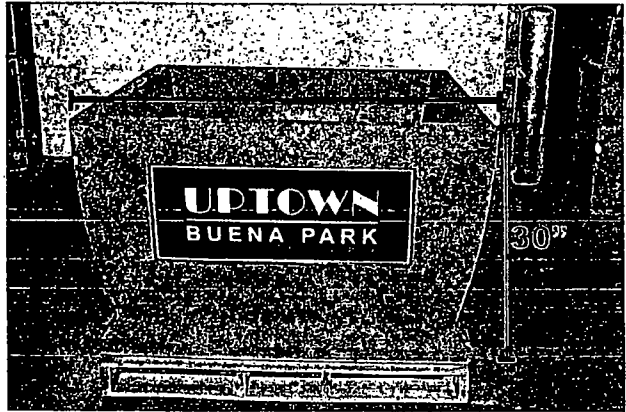

Building
4315-4317

Uptown United - Map of Buena Park Planter Placement - Spring 2013

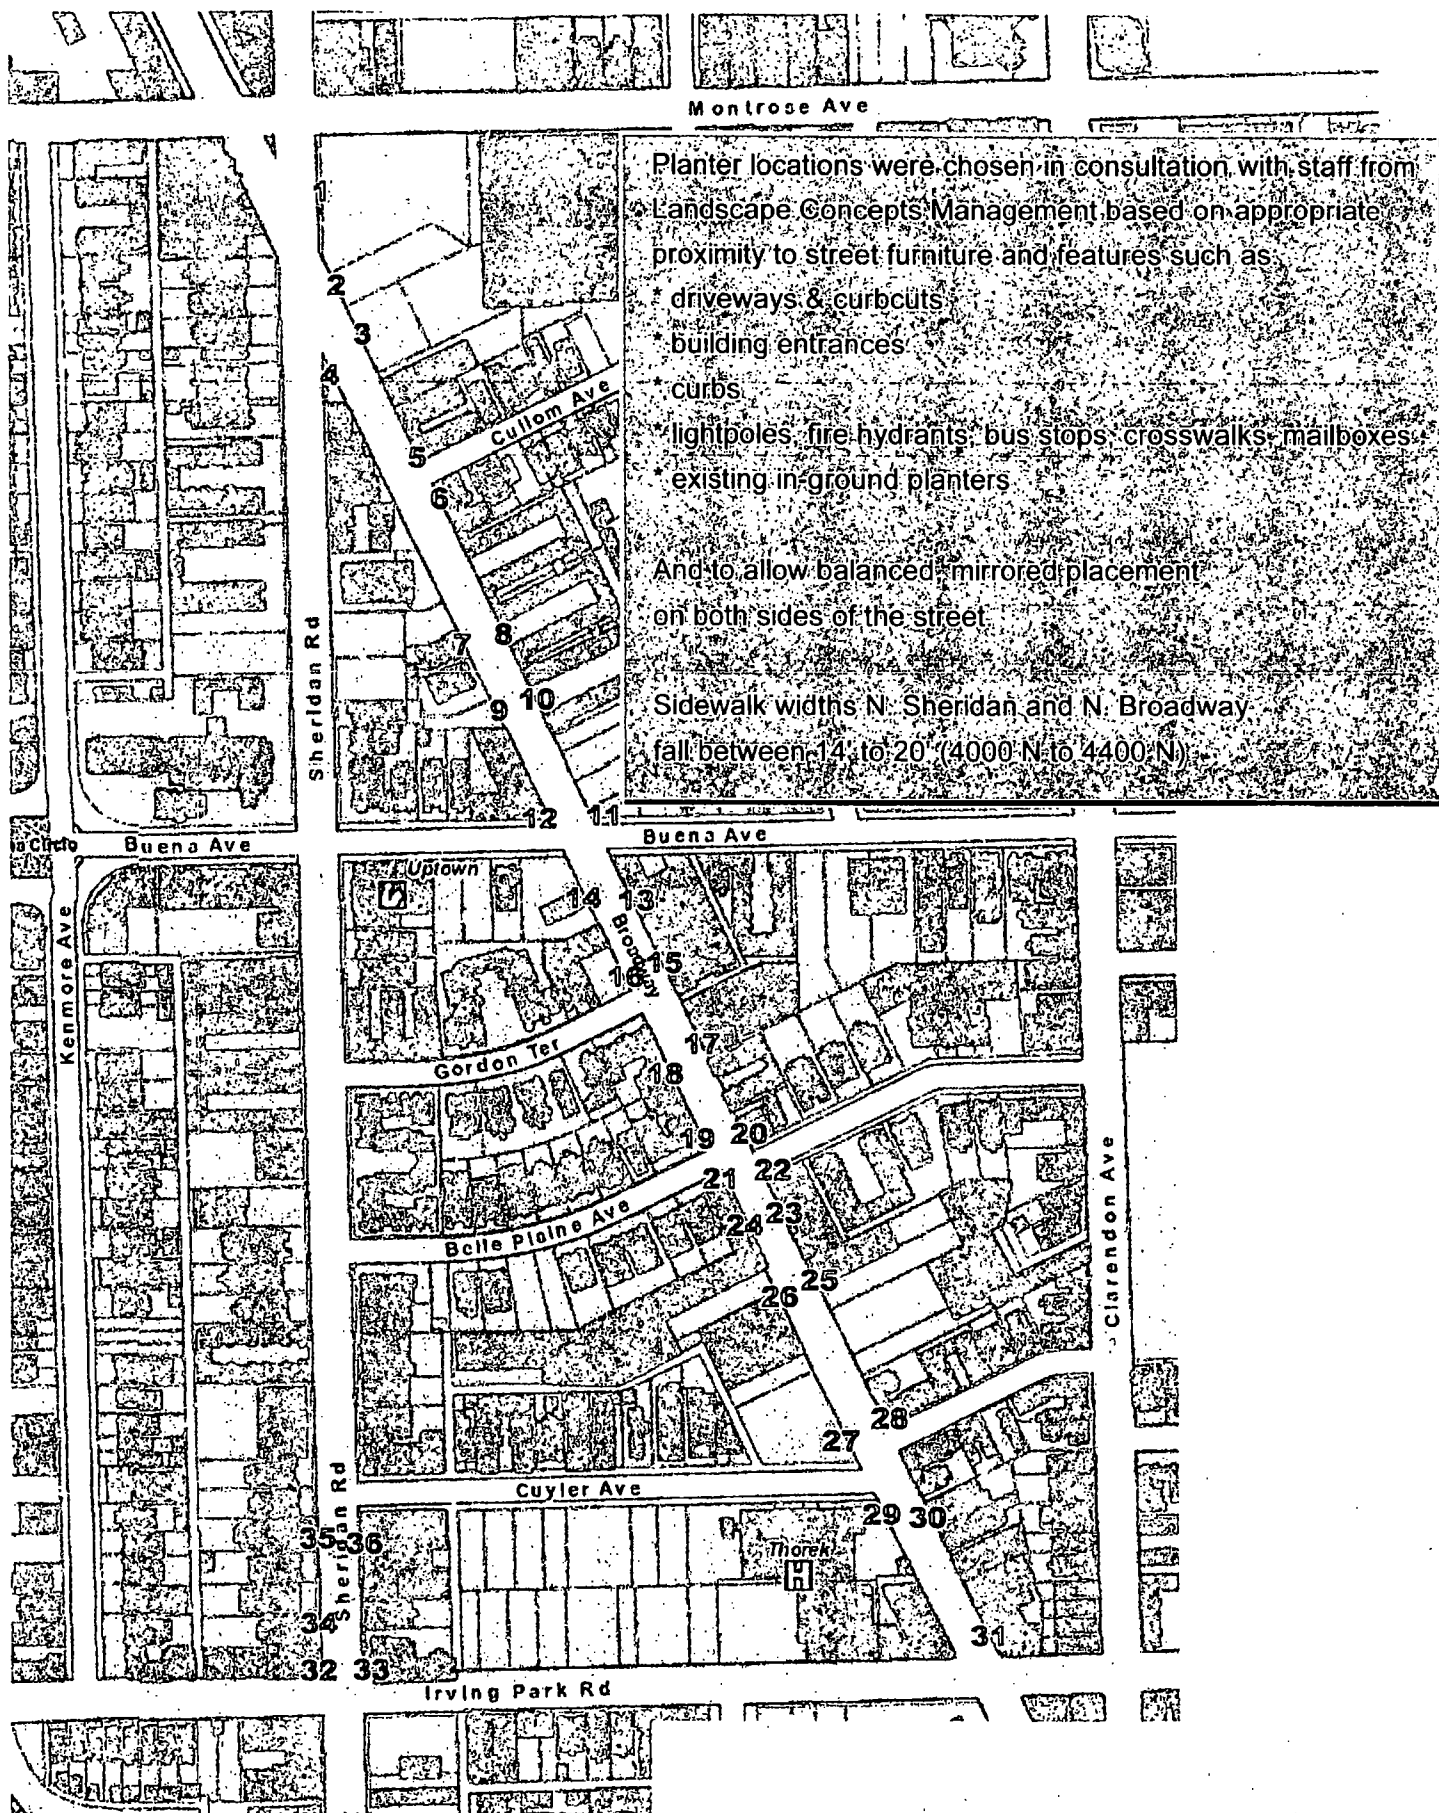



06/05/2013

Alderman James Cappleman
Ward # 46
City of Chicago
City Hall, Room 300
121 North LaSalle Street
Chicago, Illinois 60602

Re: An ordinance to use and maintain a portion of the public right-of-way for **one (1) planter(s)** for
UPTOWN UNITED, adjacent to the premises known as **4116 N. Broadway**.

Dear Alderman **James Cappleman**:

The applicant referenced above has requested the use of the public right-of-way for a **planter(s)**. An ordinance has been prepared by the Department of Business Affairs and Consumer Protection – Business Assistance Center - Public Way Use Unit for presentation to the City Council. Because this request was made for properties located in your ward, as approved by you as per the attached, I respectfully request that you introduce the attached ordinance at the next City Council meeting.

If you have any questions regarding this ordinance, please contact Anthony Bertuca at (312) 744-5506.

Department of Business Affairs and Consumer Protection



City of Chicago



O2013-4465

Office of the City Clerk

Document Tracking Sheet

Meeting Date:	6/5/2013
Sponsor(s):	Cappleman, James (46)
Type:	Ordinance
Title:	Grant(s) of privilege in public way for Uptown United - 4117 N. Broadway
Committee(s) Assignment:	Committee on Transportation and Public Way

ORDINANCE
UPTOWN UNITED
Acct. No. 271681 - 19
Permit No. 1106685

Be It Ordained by the City Council of the City of Chicago:

SECTION 1. Permission and authority are hereby given and granted to UPTOWN UNITED, upon the terms and subject to the conditions of this ordinance to construct, install, maintain and use one (1) Planter(s) on the public right-of-way for beautification purposes adjacent to its premises known as 4117 N. Broadway .

Said Planter(s) at N. BROADWAY measure(s):

One (1) at four (4) feet in length, and four (4) feet in width for a total of sixteen (16) square feet.

Grantee must allow the required clear and unobstructed space for pedestrian passage at all times per rules and regulations approved by the Department of Transportation.

The location of said privilege shall be as shown on prints kept on file with the Department of Business Affairs and Consumer Protection and the Office of the City Clerk.

Said privilege shall be constructed in accordance with plans and specifications approved by the Department of Planning and Development and Department of Transportation (Division of Project Development).


This grant of privilege in the public way shall be subject to the provisions of Section 10-28-015 and all other required provisions of the Municipal Code of Chicago.

The grantee shall pay to the City of Chicago as compensation for the privilege #1106685 herein granted the sum of zero (\$0.00) per annum in advance.

A 25% penalty will be added for payments received after due date.

The permit holder agrees to hold the City of Chicago harmless for any damage, relocation or replacement costs associated with damage, relocation or removal of private property caused by the City performing work in the public way.

Authority herein given and granted for a period of five (5) years from and after Date of Passage.

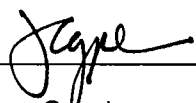
Alderman  _____
James Cappleman 46th Ward

Uptown United - Buena Park Planter Placement - Spring 2013



Example Location:
4331 N. Broadway

N. BROADWAY

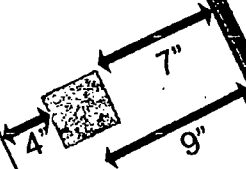

SUPERMARKET PARKING LOT - METAL FENCE ALONG BROADWAY

15'




CURB

PARKING LOT CURB CUT 25"

Building
4315-4317

Uptown United - Map of Buena Park Planter Placement - Spring 2013

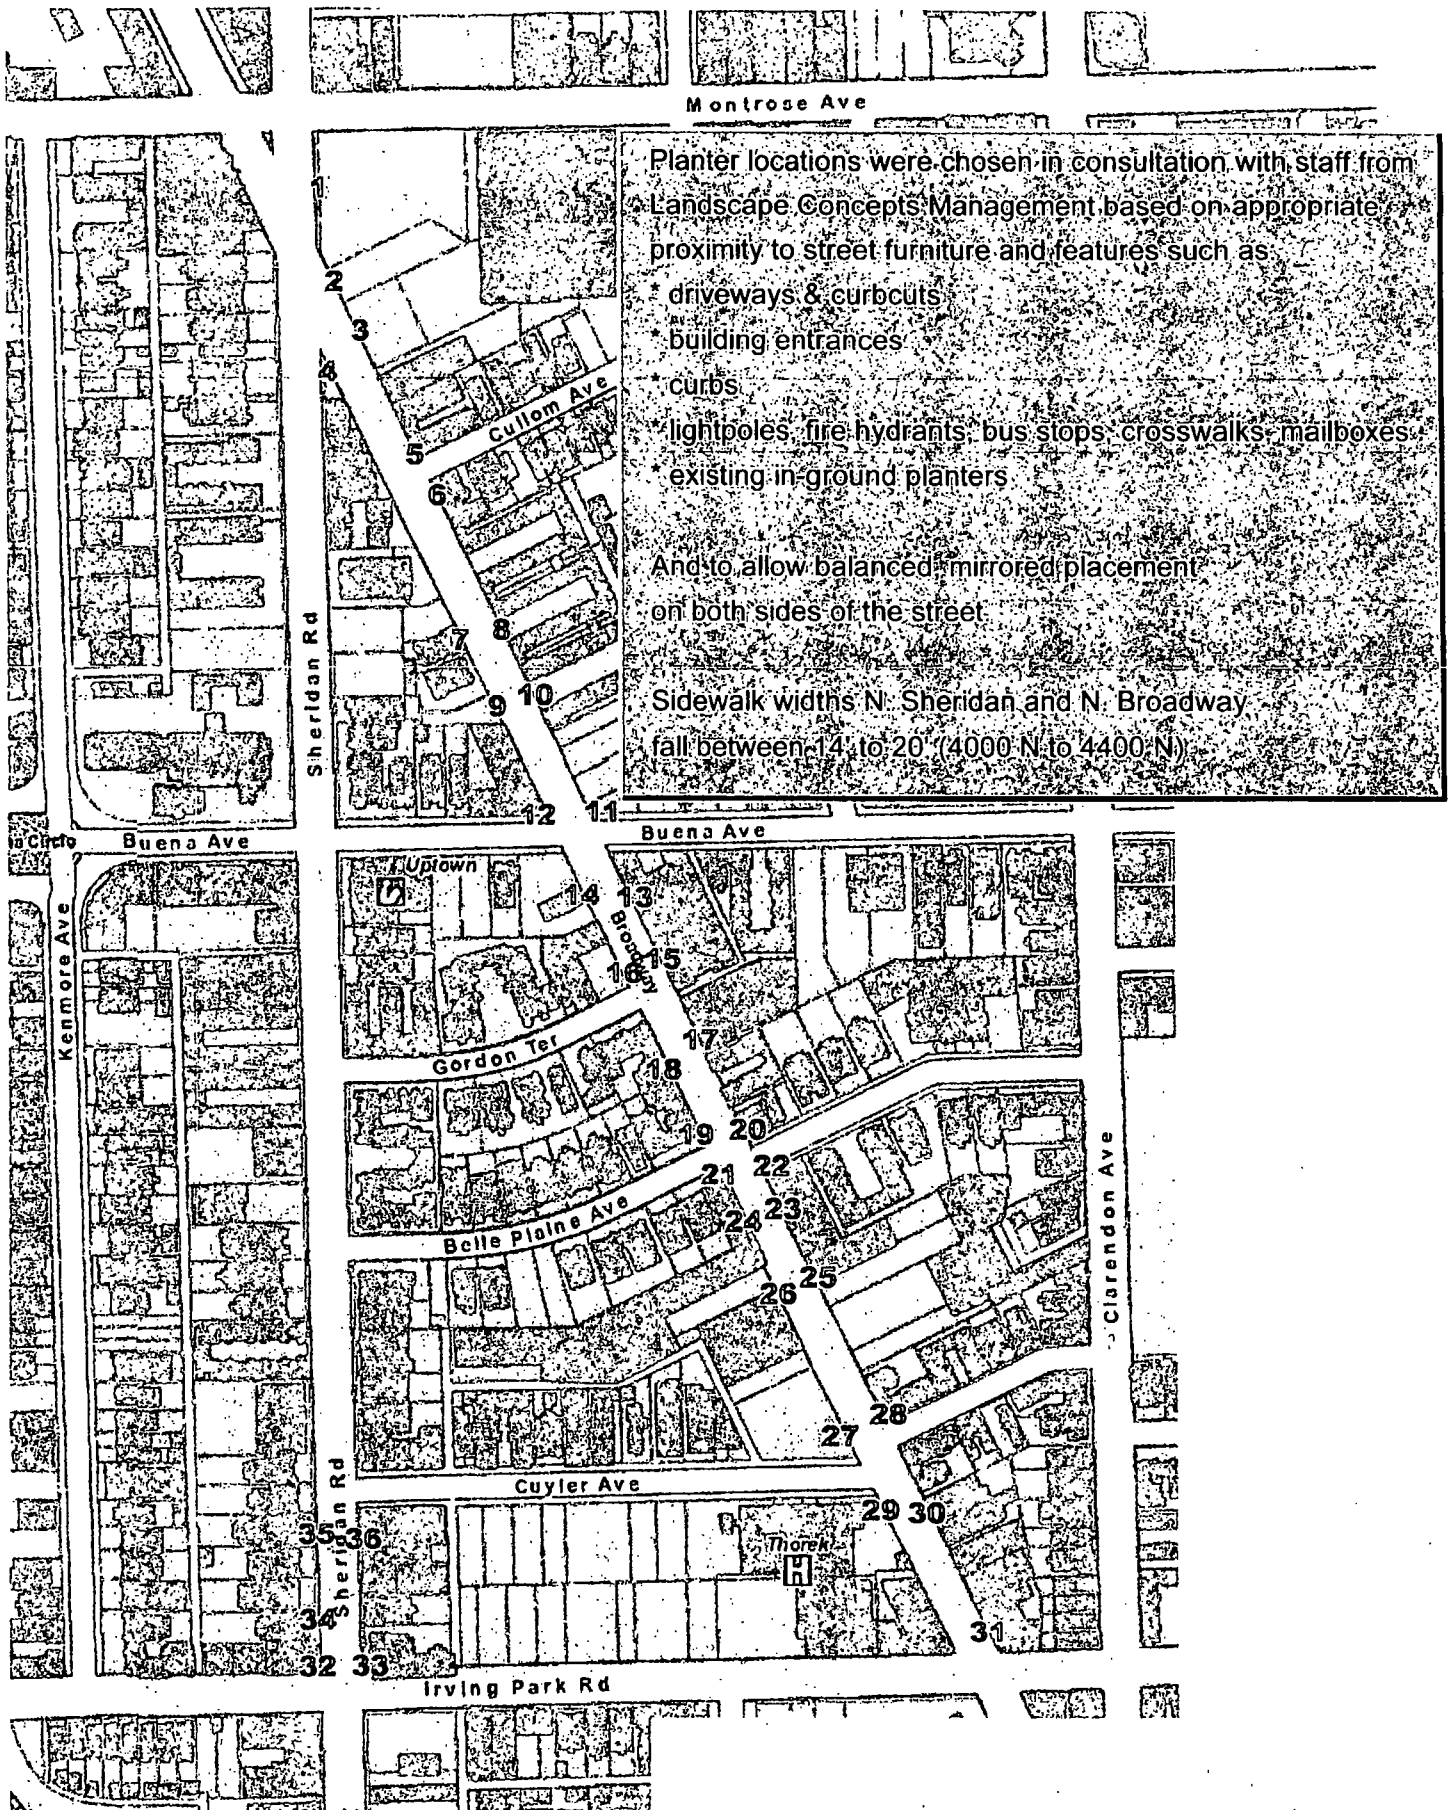



06/05/2013

Alderman James Cappleman
Ward # 46
City of Chicago
City Hall, Room 300
121 North LaSalle Street
Chicago, Illinois 60602

Re: An ordinance to use and maintain a portion of the public right-of-way for **one (1) planter(s)** for
UPTOWN UNITED, adjacent to the premises known as **4117 N. Broadway**.

Dear Alderman **James Cappleman**:

The applicant referenced above has requested the use of the public right-of-way for a **planter(s)**. An ordinance has been prepared by the Department of Business Affairs and Consumer Protection – Business Assistance Center - Public Way Use Unit for presentation to the City Council. Because this request was made for properties located in your ward, as approved by you as per the attached, I respectfully request that you introduce the attached ordinance at the next City Council meeting.

If you have any questions regarding this ordinance, please contact Anthony Bertuca at (312) 744-5506.

Department of Business Affairs and Consumer Protection



City of Chicago



O2013-4468

Office of the City Clerk

Document Tracking Sheet

Meeting Date:	6/5/2013
Sponsor(s):	Cappleman, James (46)
Type:	Ordinance
Title:	Grant(s) of privilege in public way for Uptown United - 4134 N. Broadway
Committee(s) Assignment:	Committee on Transportation and Public Way

ORDINANCE
UPTOWN UNITED
Acct. No. 271681 - 18
Permit No. 1106684

Be It Ordained by the City Council of the City of Chicago:

SECTION 1. Permission and authority are hereby given and granted to UPTOWN UNITED, upon the terms and subject to the conditions of this ordinance to construct, install, maintain and use one (1) Planter(s) on the public right-of-way for beautification purposes adjacent to its premises known as 4134 N. Broadway .

Said Planter(s) at N. BROADWAY measure(s):

One (1) at four (4) feet in length, and four (4) feet in width for a total of sixteen (16) square feet.

Grantee must allow the required clear and unobstructed space for pedestrian passage at all times per rules and regulations approved by the Department of Transportation.

The location of said privilege shall be as shown on prints kept on file with the Department of Business Affairs and Consumer Protection and the Office of the City Clerk.

Said privilege shall be constructed in accordance with plans and specifications approved by the Department of Planning and Development and Department of Transportation (Division of Project Development).

This grant of privilege in the public way shall be subject to the provisions of Section 10-28-015 and all other required provisions of the Municipal Code of Chicago.

The grantee shall pay to the City of Chicago as compensation for the privilege #1106684 herein granted the sum of zero (\$.00) per annum in advance.

A 25% penalty will be added for payments received after due date.

The permit holder agrees to hold the City of Chicago harmless for any damage, relocation or replacement costs associated with damage, relocation or removal of private property caused by the City performing work in the public way.



Authority herein given and granted for a period of five (5) years from and after Date of Passage.

Alderman




James Cappleman 46th Ward

Uptown United - Buena Park Planter Placement - Spring 2013

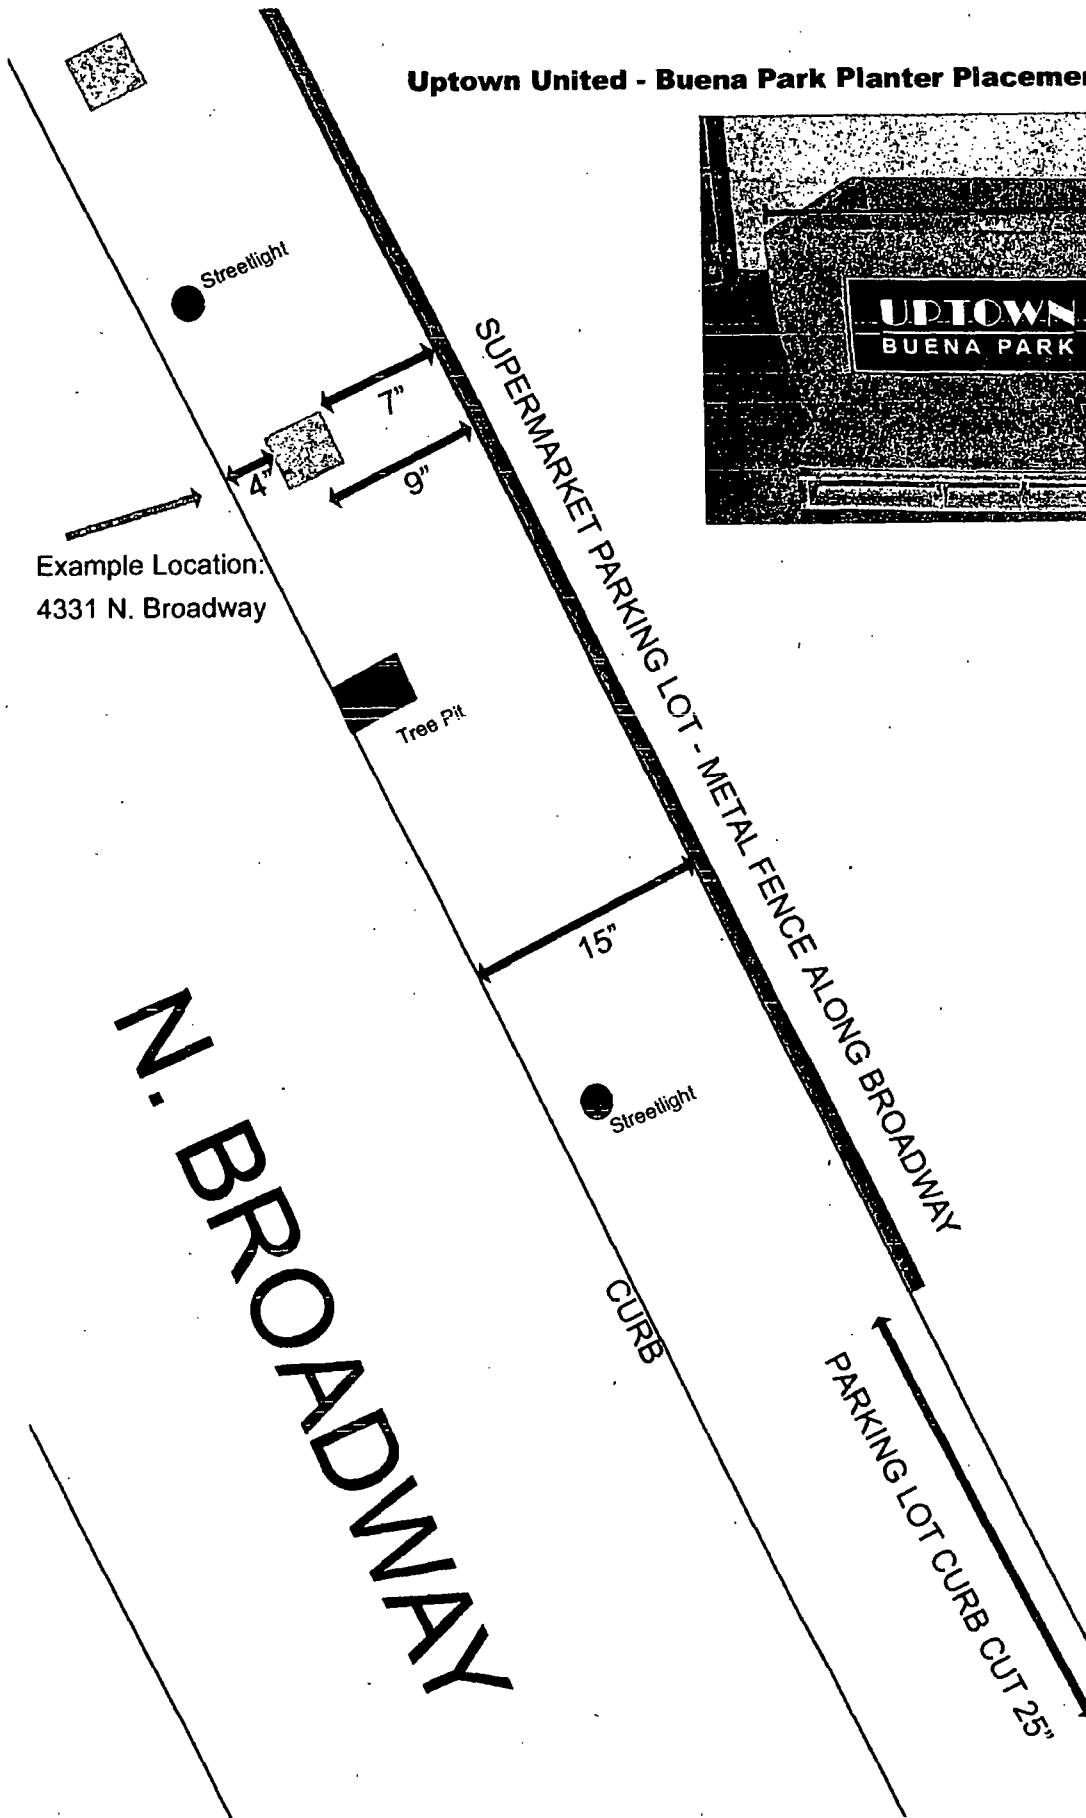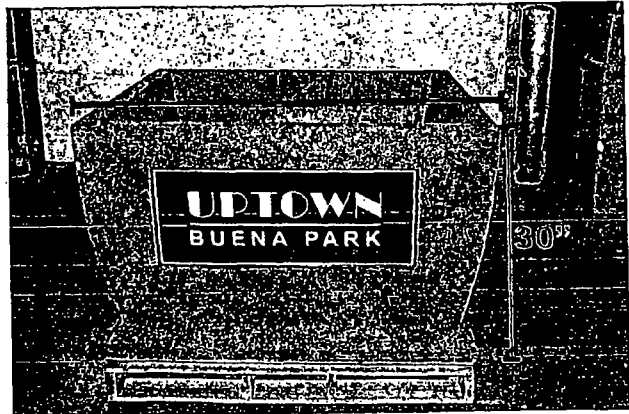

Building
4315-4317

Uptown United - Map of Buena Park Planter Placement - Spring 2013

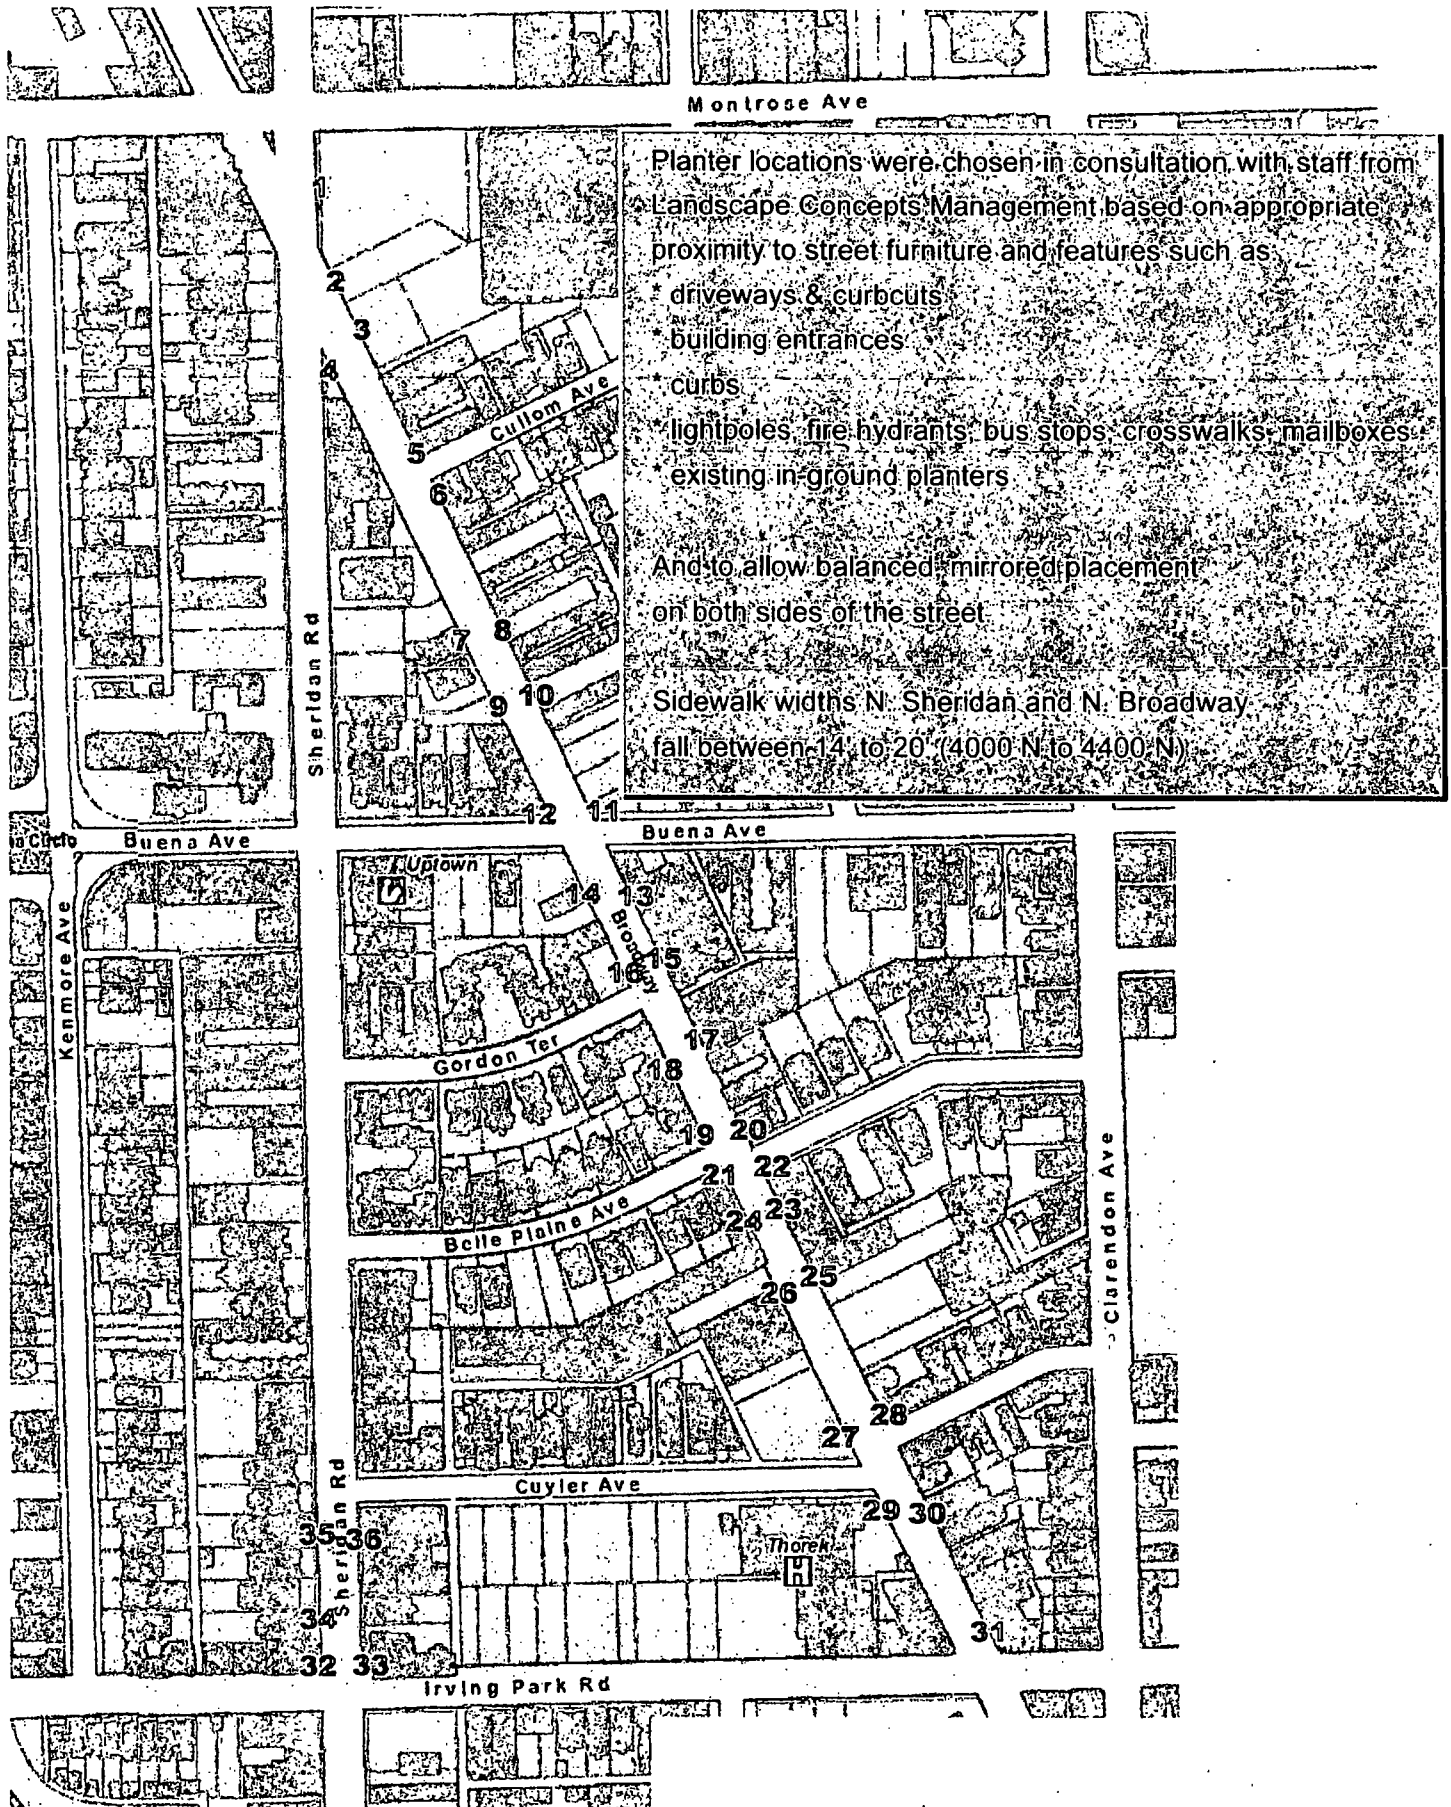



06/05/2013

Alderman James Cappleman
Ward # 46
City of Chicago
City Hall, Room 300
121 North LaSalle Street
Chicago, Illinois 60602

Re: An ordinance to use and maintain a portion of the public right-of-way for **one (1) planter(s)** for
UPTOWN UNITED, adjacent to the premises known as **4134 N. Broadway**.

Dear Alderman **James Cappleman**:

The applicant referenced above has requested the use of the public right-of-way for a **planter(s)**. An ordinance has been prepared by the Department of Business Affairs and Consumer Protection – Business Assistance Center - Public Way Use Unit for presentation to the City Council. Because this request was made for properties located in your ward, as approved by you as per the attached, I respectfully request that you introduce the attached ordinance at the next City Council meeting.

If you have any questions regarding this ordinance, please contact Anthony Bertuca at (312) 744-5506.

Department of Business Affairs and Consumer Protection



City of Chicago



O2013-4470

Office of the City Clerk

Document Tracking Sheet

Meeting Date:	6/5/2013
Sponsor(s):	Cappleman, James (46)
Type:	Ordinance
Title:	Grant(s) of privilege in public way for Uptown United - 4135 N. Broadway
Committee(s) Assignment:	Committee on Transportation and Public Way

ORDINANCE
UPTOWN UNITED
Acct. No. 271681 - 17
Permit No. 1106683

Be It Ordained by the City Council of the City of Chicago:

SECTION 1. Permission and authority are hereby given and granted to UPTOWN UNITED, upon the terms and subject to the conditions of this ordinance to construct, install, maintain and use one (1) Planter(s) on the public right-of-way for beautification purposes adjacent to its premises known as 4135 N. Broadway .

Said Planter(s) at N. BROADWAY measure(s):

One (1) at four (4) feet in length, and four (4) feet in width for a total of sixteen (16) square feet.

Grantee must allow the required clear and unobstructed space for pedestrian passage at all times per rules and regulations approved by the Department of Transportation.

The location of said privilege shall be as shown on prints kept on file with the Department of Business Affairs and Consumer Protection and the Office of the City Clerk.

Said privilege shall be constructed in accordance with plans and specifications approved by the Department of Planning and Development and Department of Transportation (Division of Project Development).

This grant of privilege in the public way shall be subject to the provisions of Section 10-28-015 and all other required provisions of the Municipal Code of Chicago.


The grantee shall pay to the City of Chicago as compensation for the privilege #1106683 herein granted the sum of zero (\$0.00) per annum in advance.

A 25% penalty will be added for payments received after due date.

The permit holder agrees to hold the City of Chicago harmless for any damage, relocation or replacement costs associated with damage, relocation or removal of private property caused by the City performing work in the public way.


Authority herein given and granted for a period of five (5) years from and after Date of Passage.

Alderman

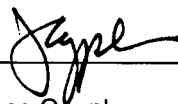


James Cappleman 46th Ward

Uptown United - Buena Park Planter Placement - Spring 2013

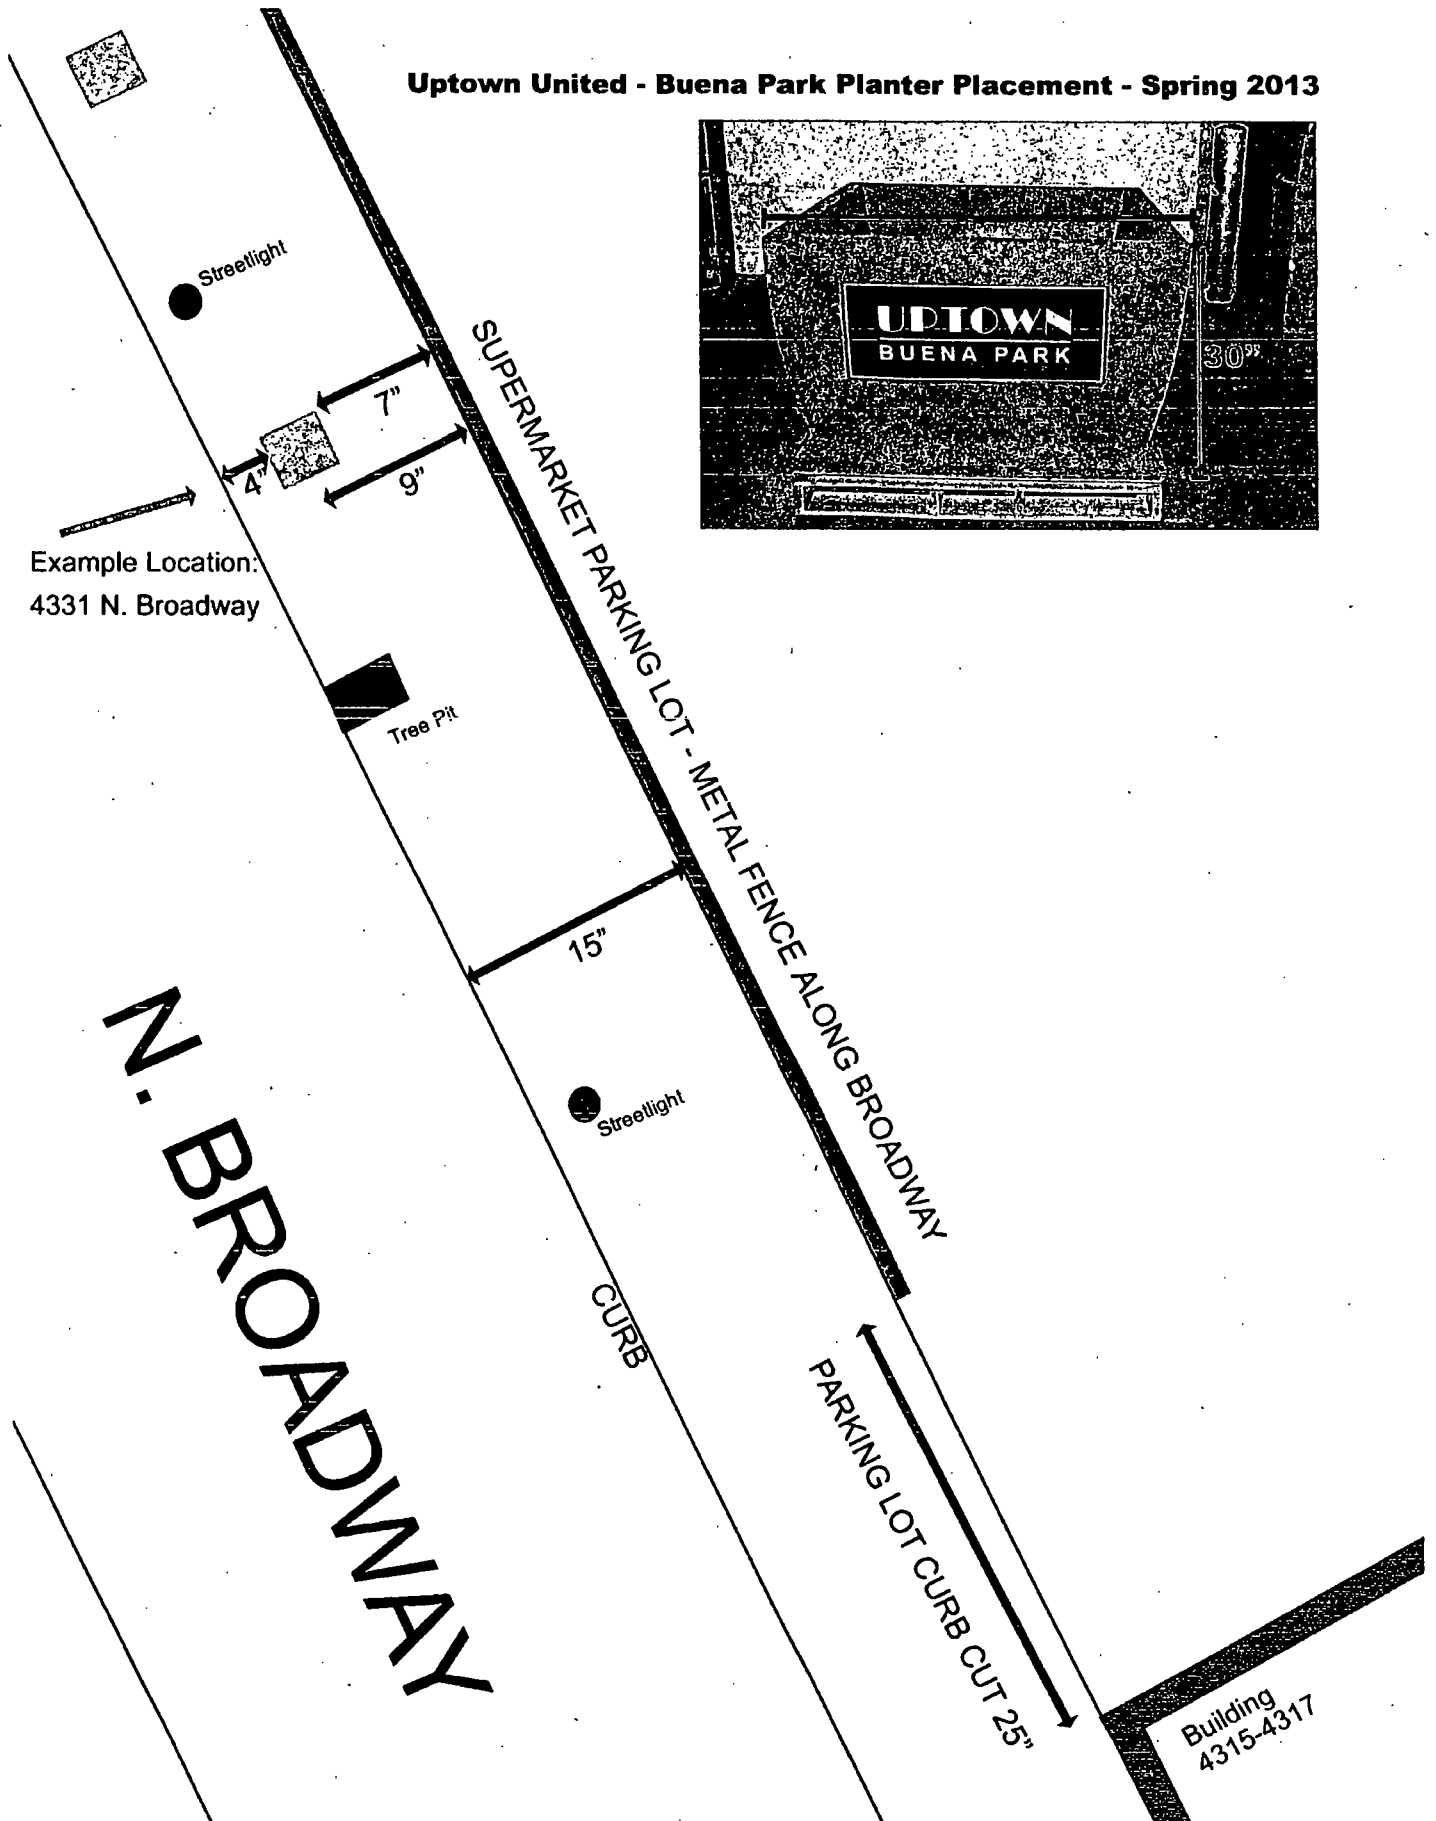

Uptown United - Map of Buena Park Planter Placement - Spring 2013

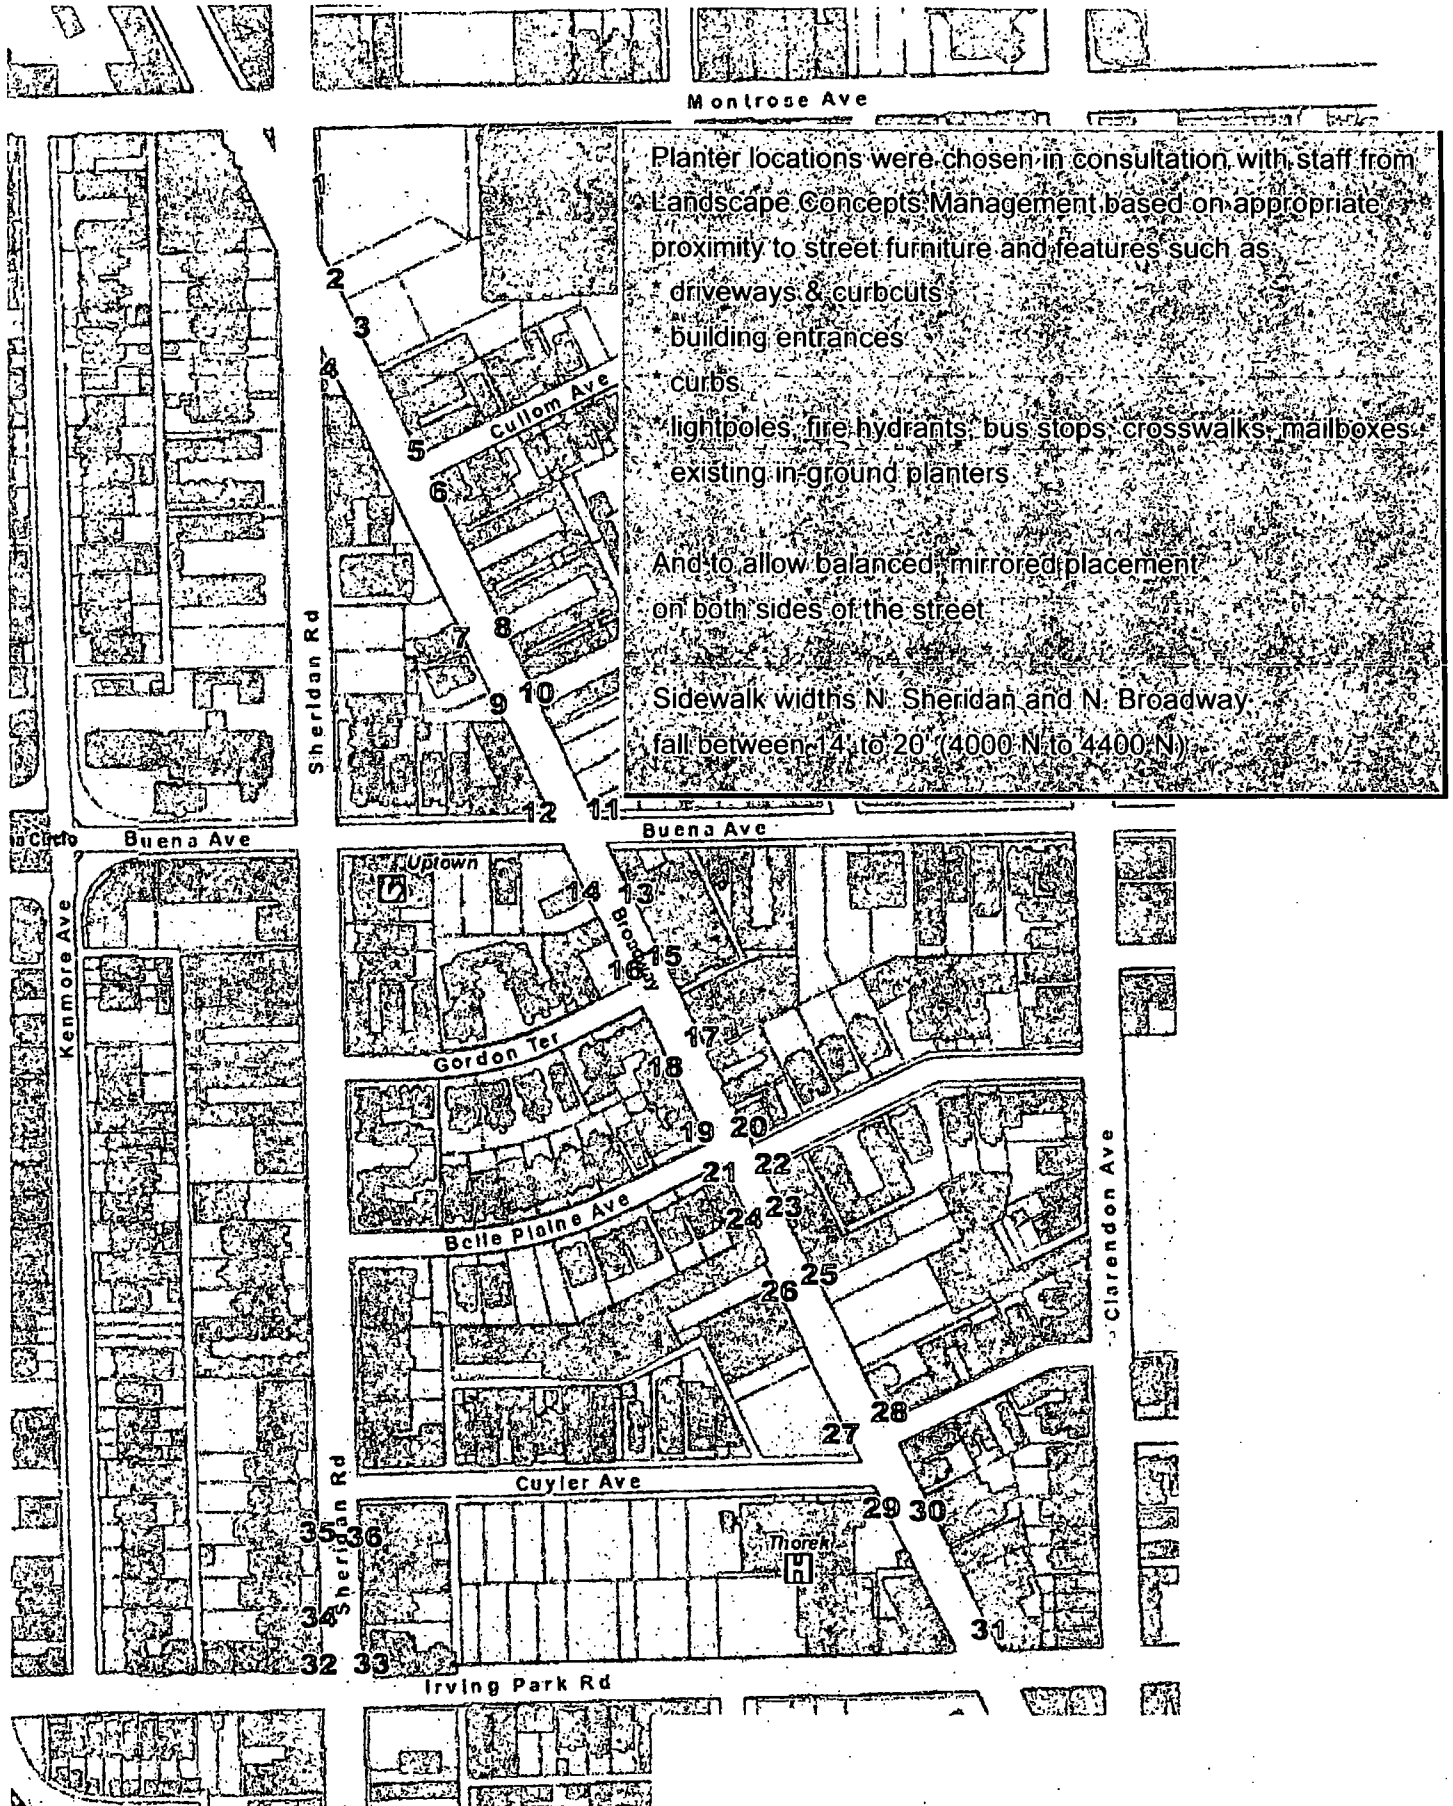



06/05/2013

Alderman James Cappleman
Ward # **46**
City of Chicago
City Hall, Room **300**
121 North LaSalle Street
Chicago, Illinois 60602

Re: An ordinance to use and maintain a portion of the public right-of-way for **one (1) planter(s)** for
UPTOWN UNITED, adjacent to the premises known as **4135 N. Broadway**.

Dear Alderman **James Cappleman**:

The applicant referenced above has requested the use of the public right-of-way for a **planter(s)**. An ordinance has been prepared by the Department of Business Affairs and Consumer Protection – Business Assistance Center - Public Way Use Unit for presentation to the City Council. Because this request was made for properties located in your ward, as approved by you as per the attached, I respectfully request that you introduce the attached ordinance at the next City Council meeting.

If you have any questions regarding this ordinance, please contact Anthony Bertuca at (312) 744-5506.

Department of Business Affairs and Consumer Protection



City of Chicago



O2013-4472

Office of the City Clerk

Document Tracking Sheet

Meeting Date:	6/5/2013
Sponsor(s):	Cappleman, James (46)
Type:	Ordinance
Title:	Grant(s) of privilege in public way for Uptown United - 4146 N. Broadway
Committee(s) Assignment:	Committee on Transportation and Public Way

ORDINANCE
UPTOWN UNITED
Acct. No. 271681 - 3
Permit No. 1106669

Be It Ordained by the City Council of the City of Chicago:

SECTION 1. Permission and authority are hereby given and granted to UPTOWN UNITED, upon the terms and subject to the conditions of this ordinance to construct, install, maintain and use one (1) Planter(s) on the public right-of-way for beautification purposes adjacent to its premises known as 4146 N. Broadway .

Said Planter(s) at N. Broadway measure(s):

One (1) at four (4) feet in length, and four (4) feet in width for a total of sixteen (16) square feet.

Grantee must allow the required clear and unobstructed space for pedestrian passage at all times per rules and regulations approved by the Department of Transportation.

The location of said privilege shall be as shown on prints kept on file with the Department of Business Affairs and Consumer Protection and the Office of the City Clerk.

Said privilege shall be constructed in accordance with plans and specifications approved by the Department of Planning and Development and Department of Transportation (Division of Project Development).

This grant of privilege in the public way shall be subject to the provisions of Section 10-28-015 and all other required provisions of the Municipal Code of Chicago.


The grantee shall pay to the City of Chicago as compensation for the privilege #1106669 herein granted the sum of zero (\$0.00) per annum in advance.

A 25% penalty will be added for payments received after due date.



The permit holder agrees to hold the City of Chicago harmless for any damage, relocation or replacement costs associated with damage, relocation or removal of private property caused by the City performing work in the public way.

Authority herein given and granted for a period of five (5) years from and after Date of Passage.

Alderman

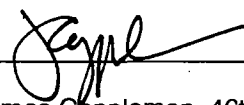

James Cappleman 46th Ward

Uptown United - Buena Park Planter Placement - Spring 2013

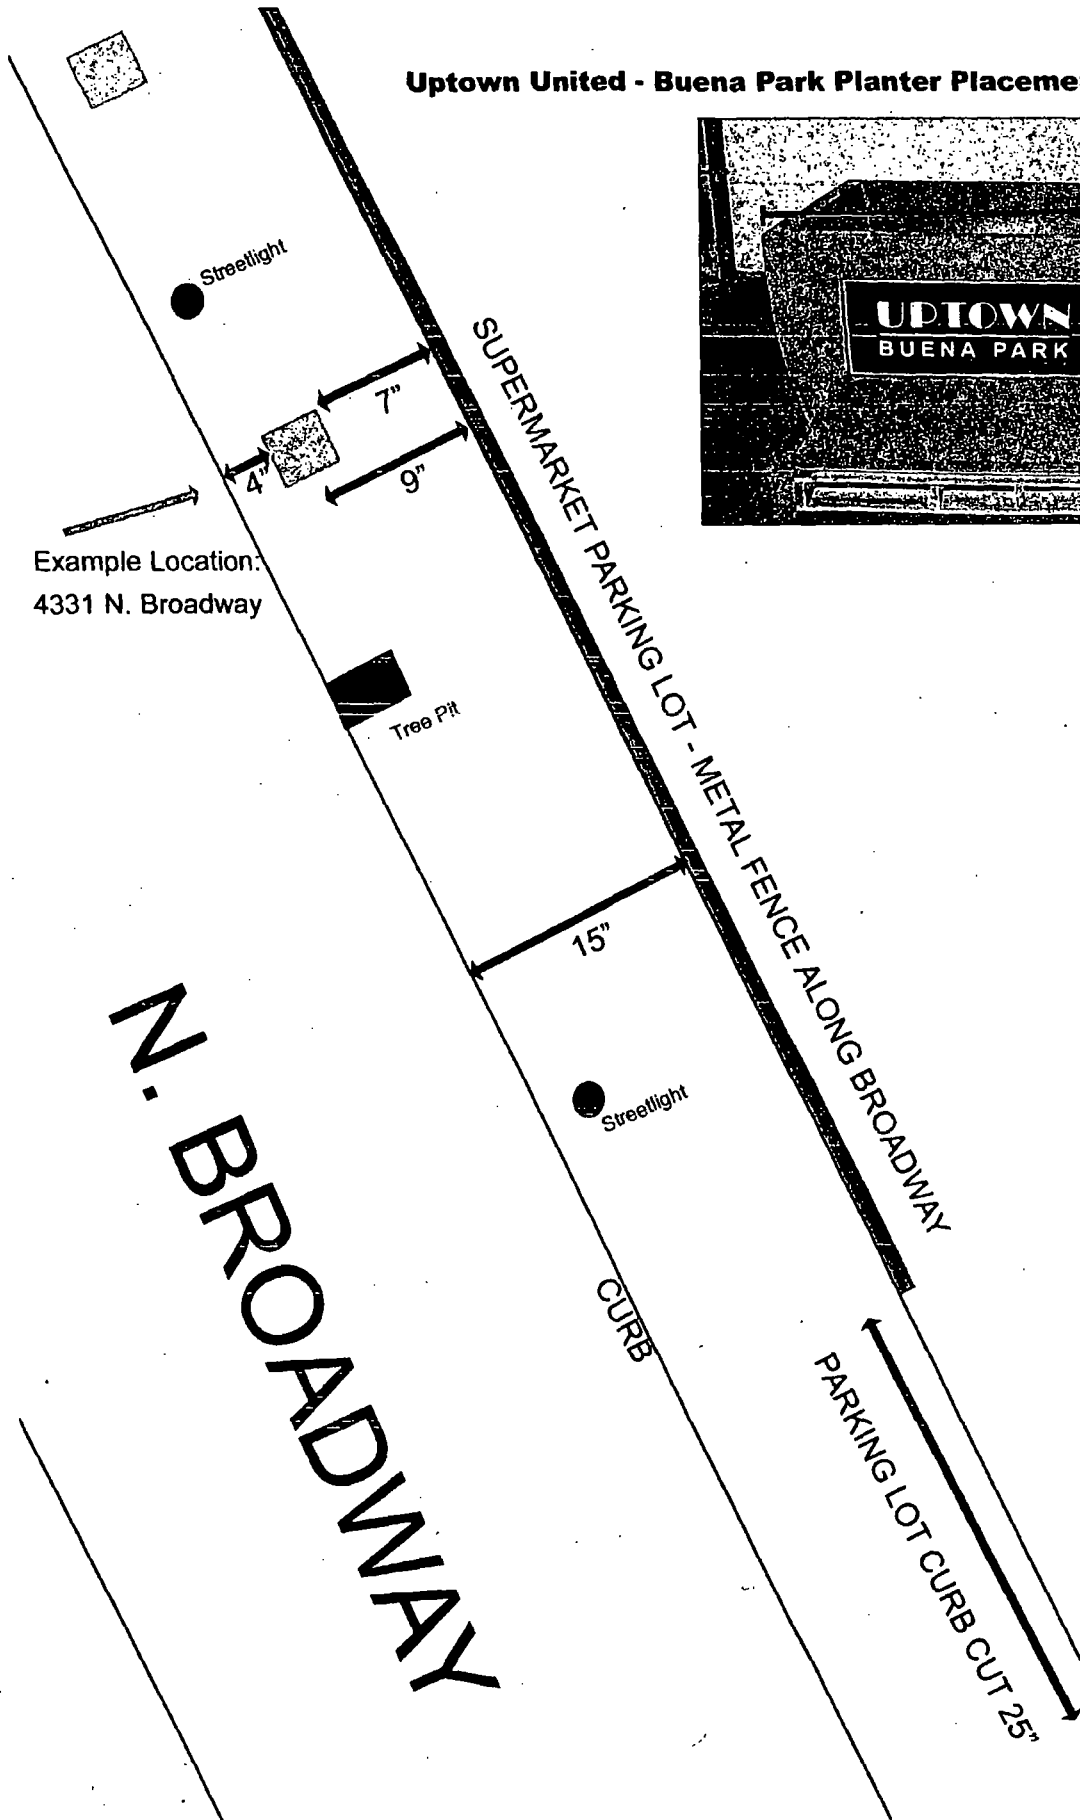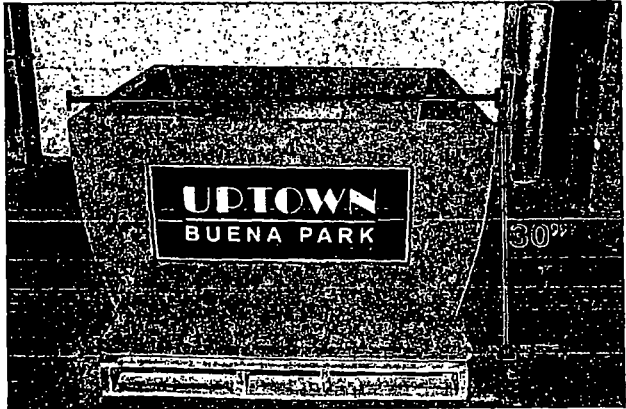

Building
4315-4317

Uptown United - Map of Buena Park Planter Placement - Spring 2013

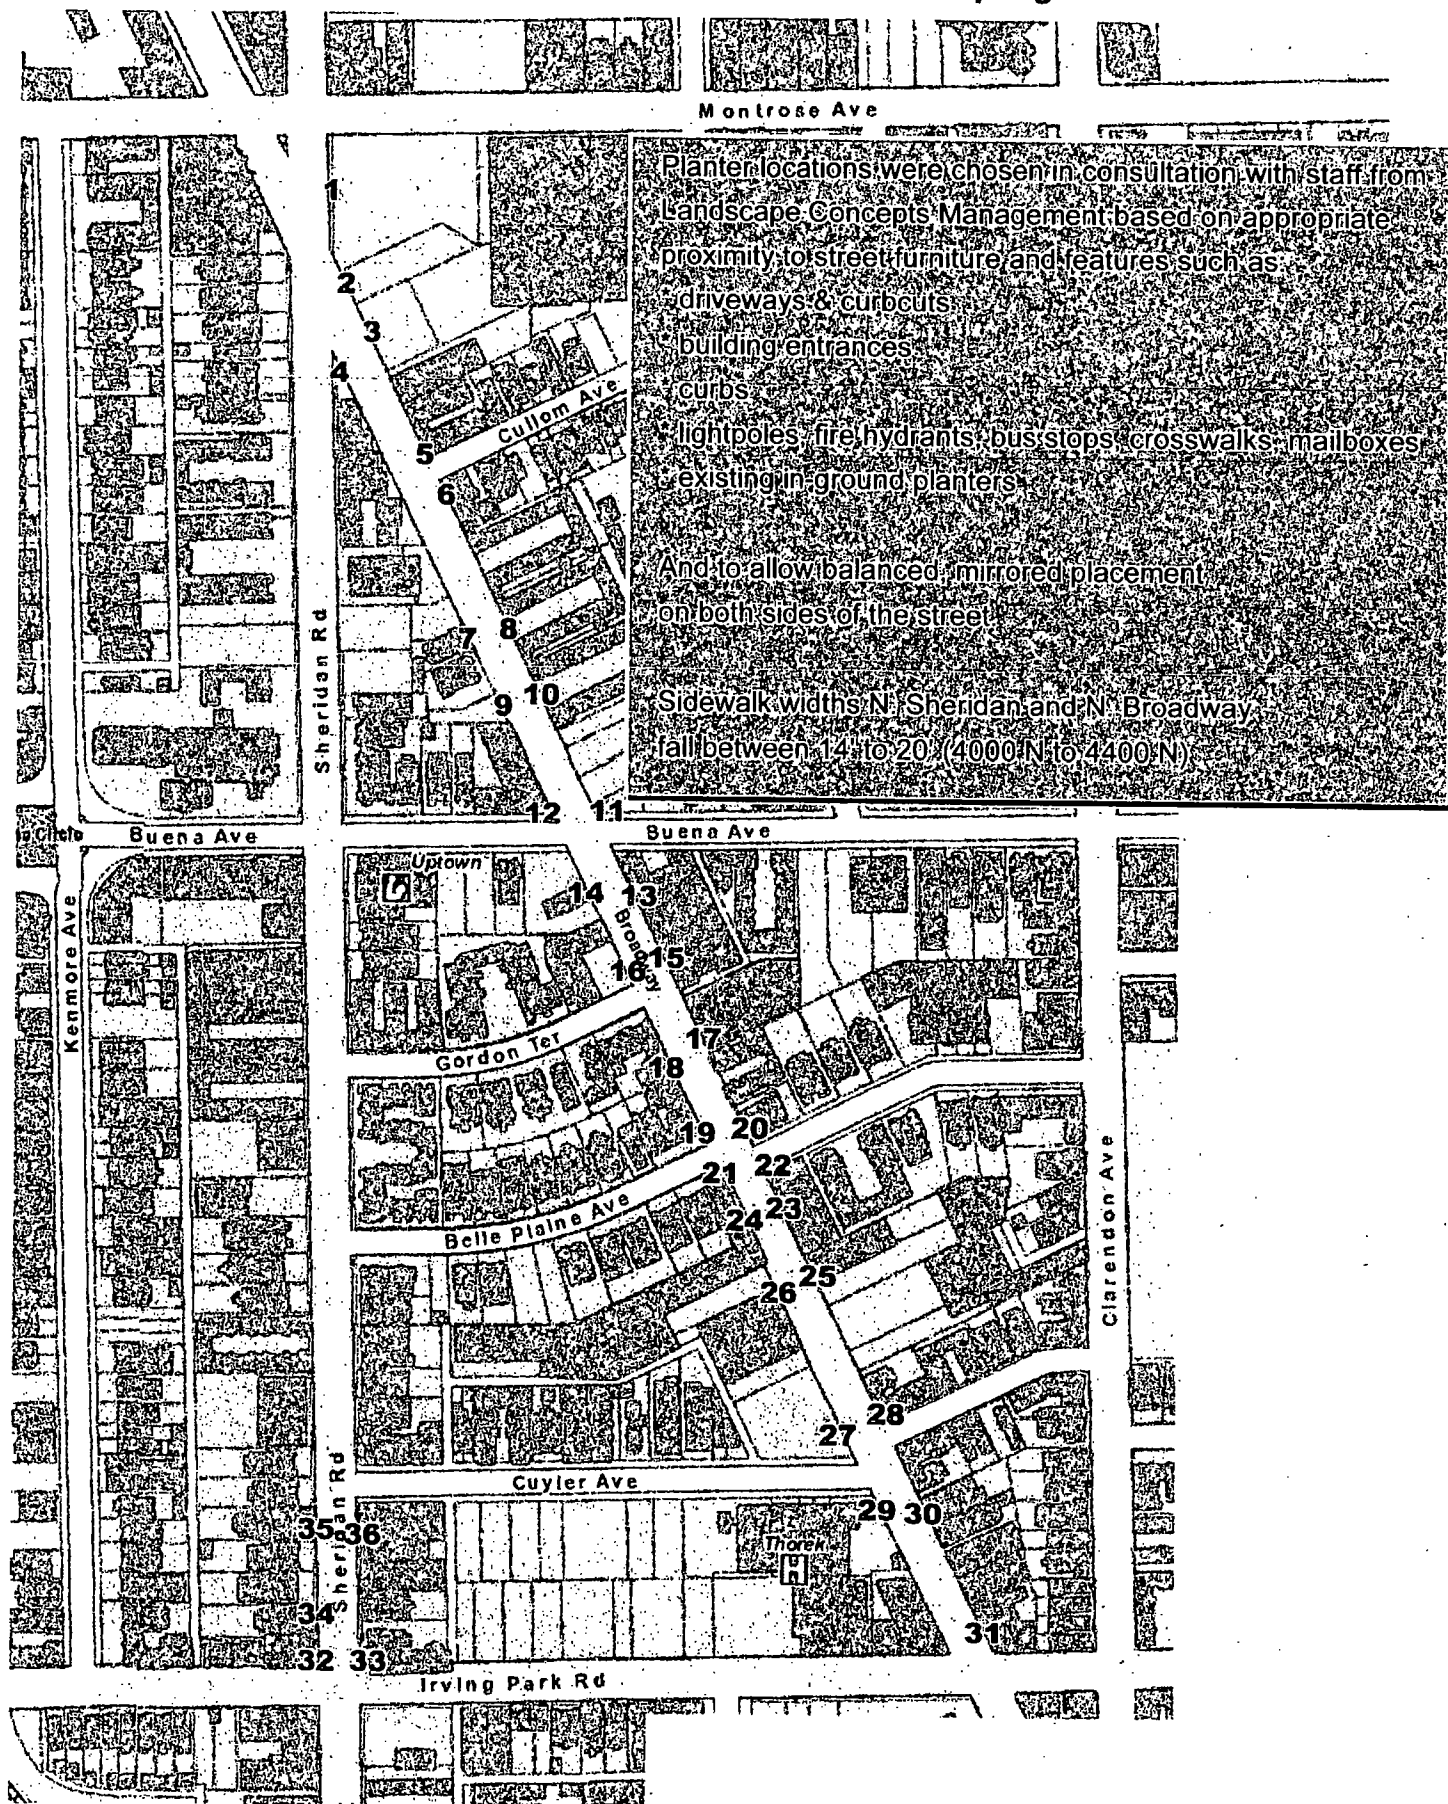



06/05/2013

Alderman James Cappleman
Ward # 46
City of Chicago
City Hall, Room 300
121 North LaSalle Street
Chicago, Illinois 60602

Re: An ordinance to use and maintain a portion of the public right-of-way for **one (1) planter(s)** for
UPTOWN UNITED, adjacent to the premises known as **4146 N. Broadway**.

Dear Alderman **James Cappleman**:

The applicant referenced above has requested the use of the public right-of-way for a **planter(s)**. An ordinance has been prepared by the Department of Business Affairs and Consumer Protection – Business Assistance Center - Public Way Use Unit for presentation to the City Council. Because this request was made for properties located in your ward, as approved by you as per the attached, I respectfully request that you introduce the attached ordinance at the next City Council meeting.

If you have any questions regarding this ordinance, please contact Anthony Bertuca at (312) 744-5506.

Department of Business Affairs and Consumer Protection



City of Chicago



O2013-4474

Office of the City Clerk

Document Tracking Sheet

Meeting Date:

6/5/2013

Sponsor(s):

Cappleman, James (46)

Type:

Ordinance

Title:

Grant(s) of privilege in public way for Uptown United - 4147
N. Broadway

Committee(s) Assignment:

Committee on Transportation and Public Way

ORDINANCE
UPTOWN UNITED
Acct. No. 271681 - 4
Permit No. 1106670

Be It Ordained by the City Council of the City of Chicago:

SECTION 1. Permission and authority are hereby given and granted to UPTOWN UNITED, upon the terms and subject to the conditions of this ordinance to construct, install, maintain and use one (1) Planter(s) on the public right-of-way for beautification purposes adjacent to its premises known as 4147 N. Broadway .

Said Planter(s) at N. Broadway measure(s):

One (1) at four (4) feet in length, and four (4) feet in width for a total of sixteen (16) square feet.

Grantee must allow the required clear and unobstructed space for pedestrian passage at all times per rules and regulations approved by the Department of Transportation.

The location of said privilege shall be as shown on prints kept on file with the Department of Business Affairs and Consumer Protection and the Office of the City Clerk.

Said privilege shall be constructed in accordance with plans and specifications approved by the Department of Planning and Development and Department of Transportation (Division of Project Development).

This grant of privilege in the public way shall be subject to the provisions of Section 10-28-015 and all other required provisions of the Municipal Code of Chicago.


The grantee shall pay to the City of Chicago as compensation for the privilege #1106670 herein granted the sum of zero (\$0.00) per annum in advance.

A 25% penalty will be added for payments received after due date.



The permit holder agrees to hold the City of Chicago harmless for any damage, relocation or replacement costs associated with damage, relocation or removal of private property caused by the City performing work in the public way.

Authority herein given and granted for a period of five (5) years from and after Date of Passage.


Alderman

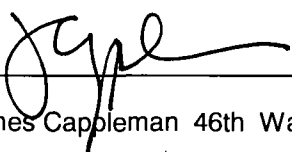
James Cappleman 46th Ward

Uptown United - Buena Park Planter Placement - Spring 2013

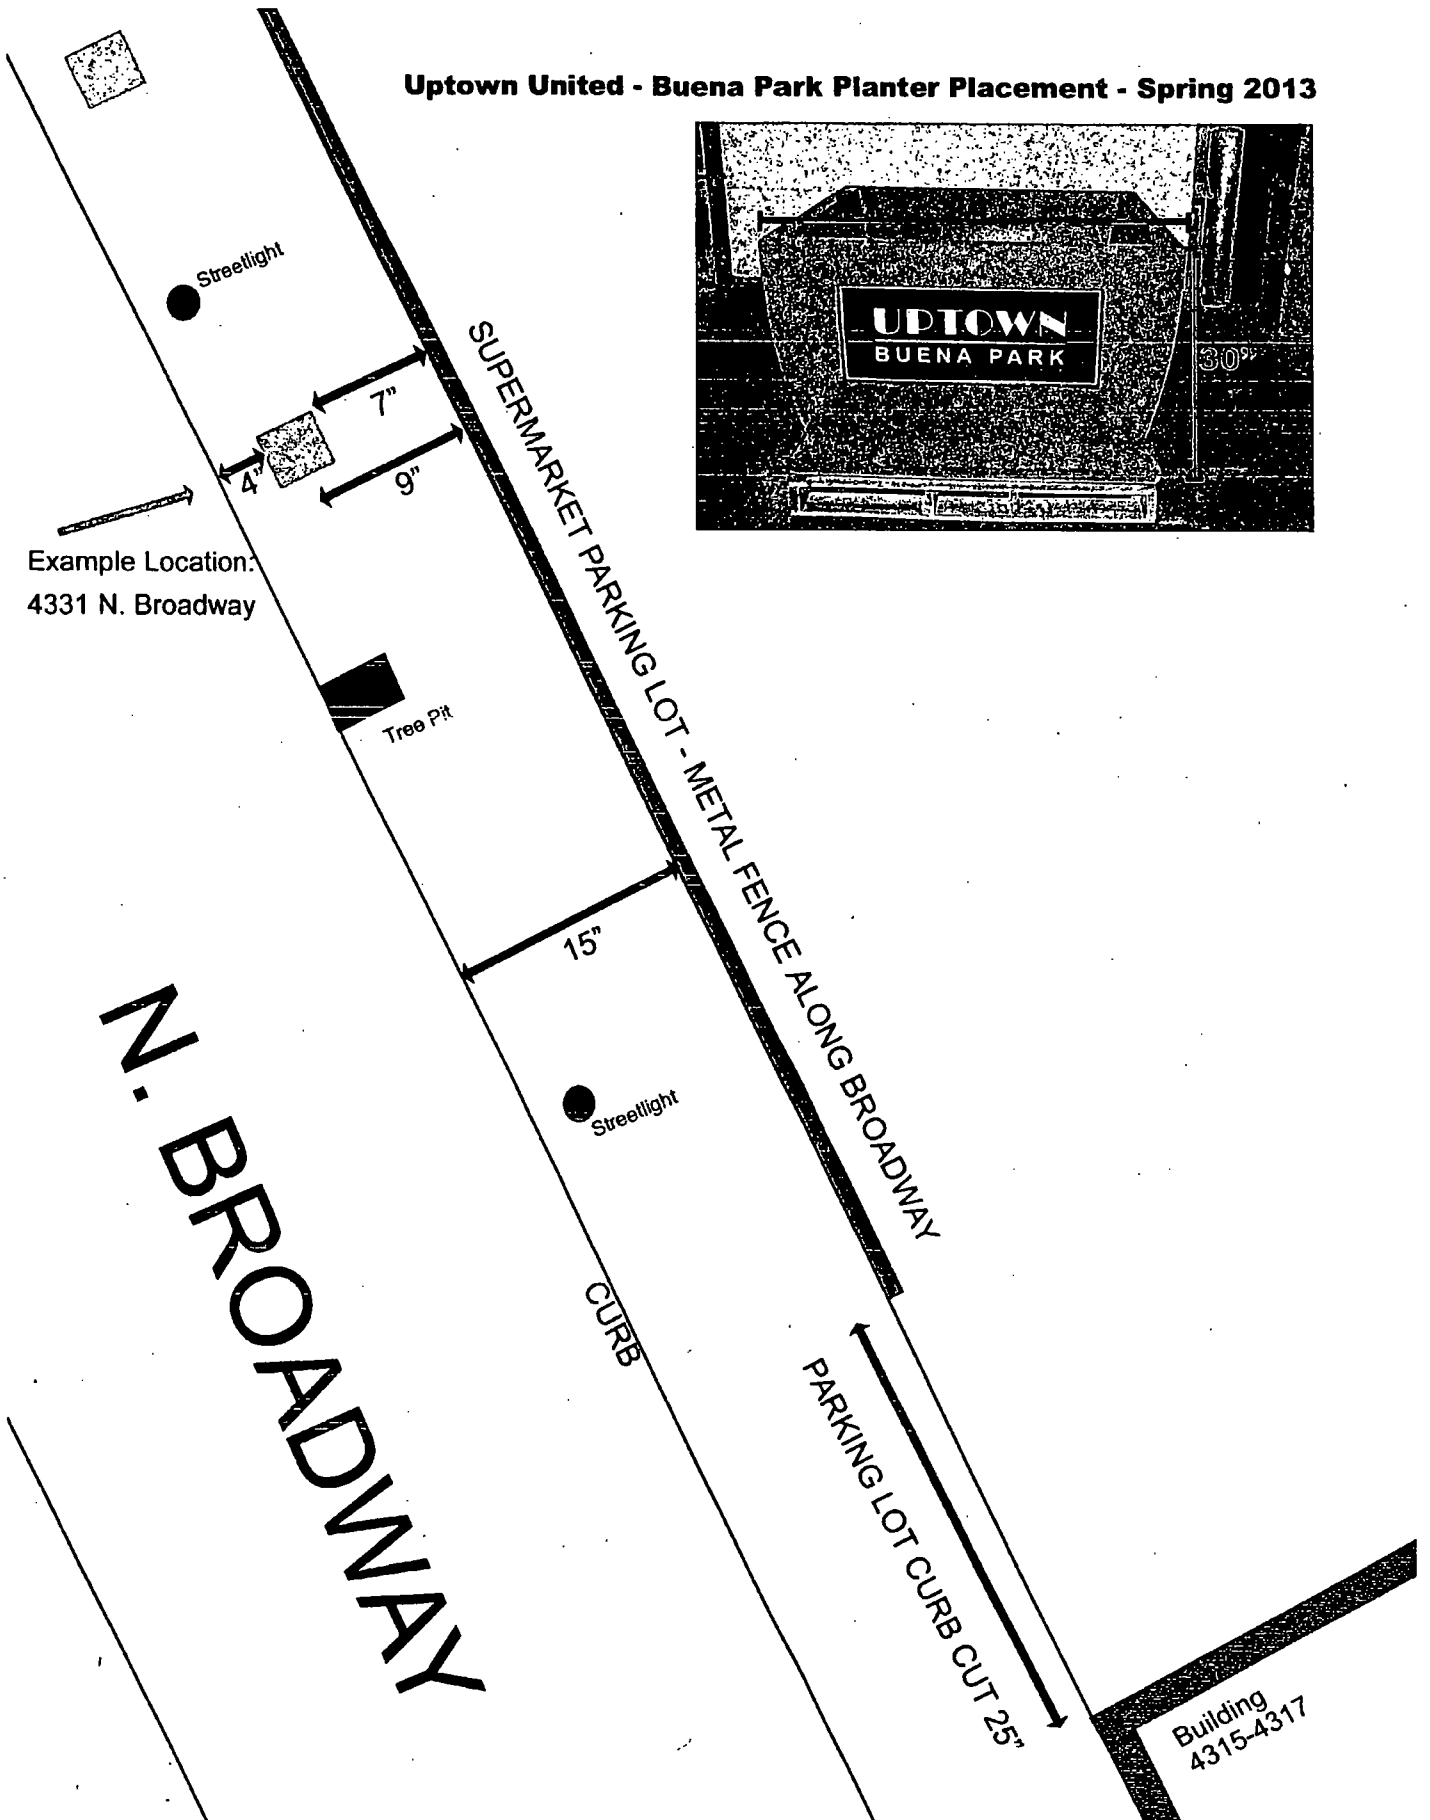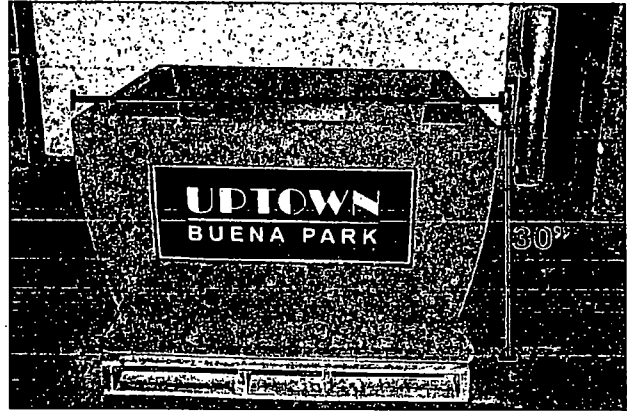

Uptown United - Map of Buena Park Planter Placement - Spring 2013

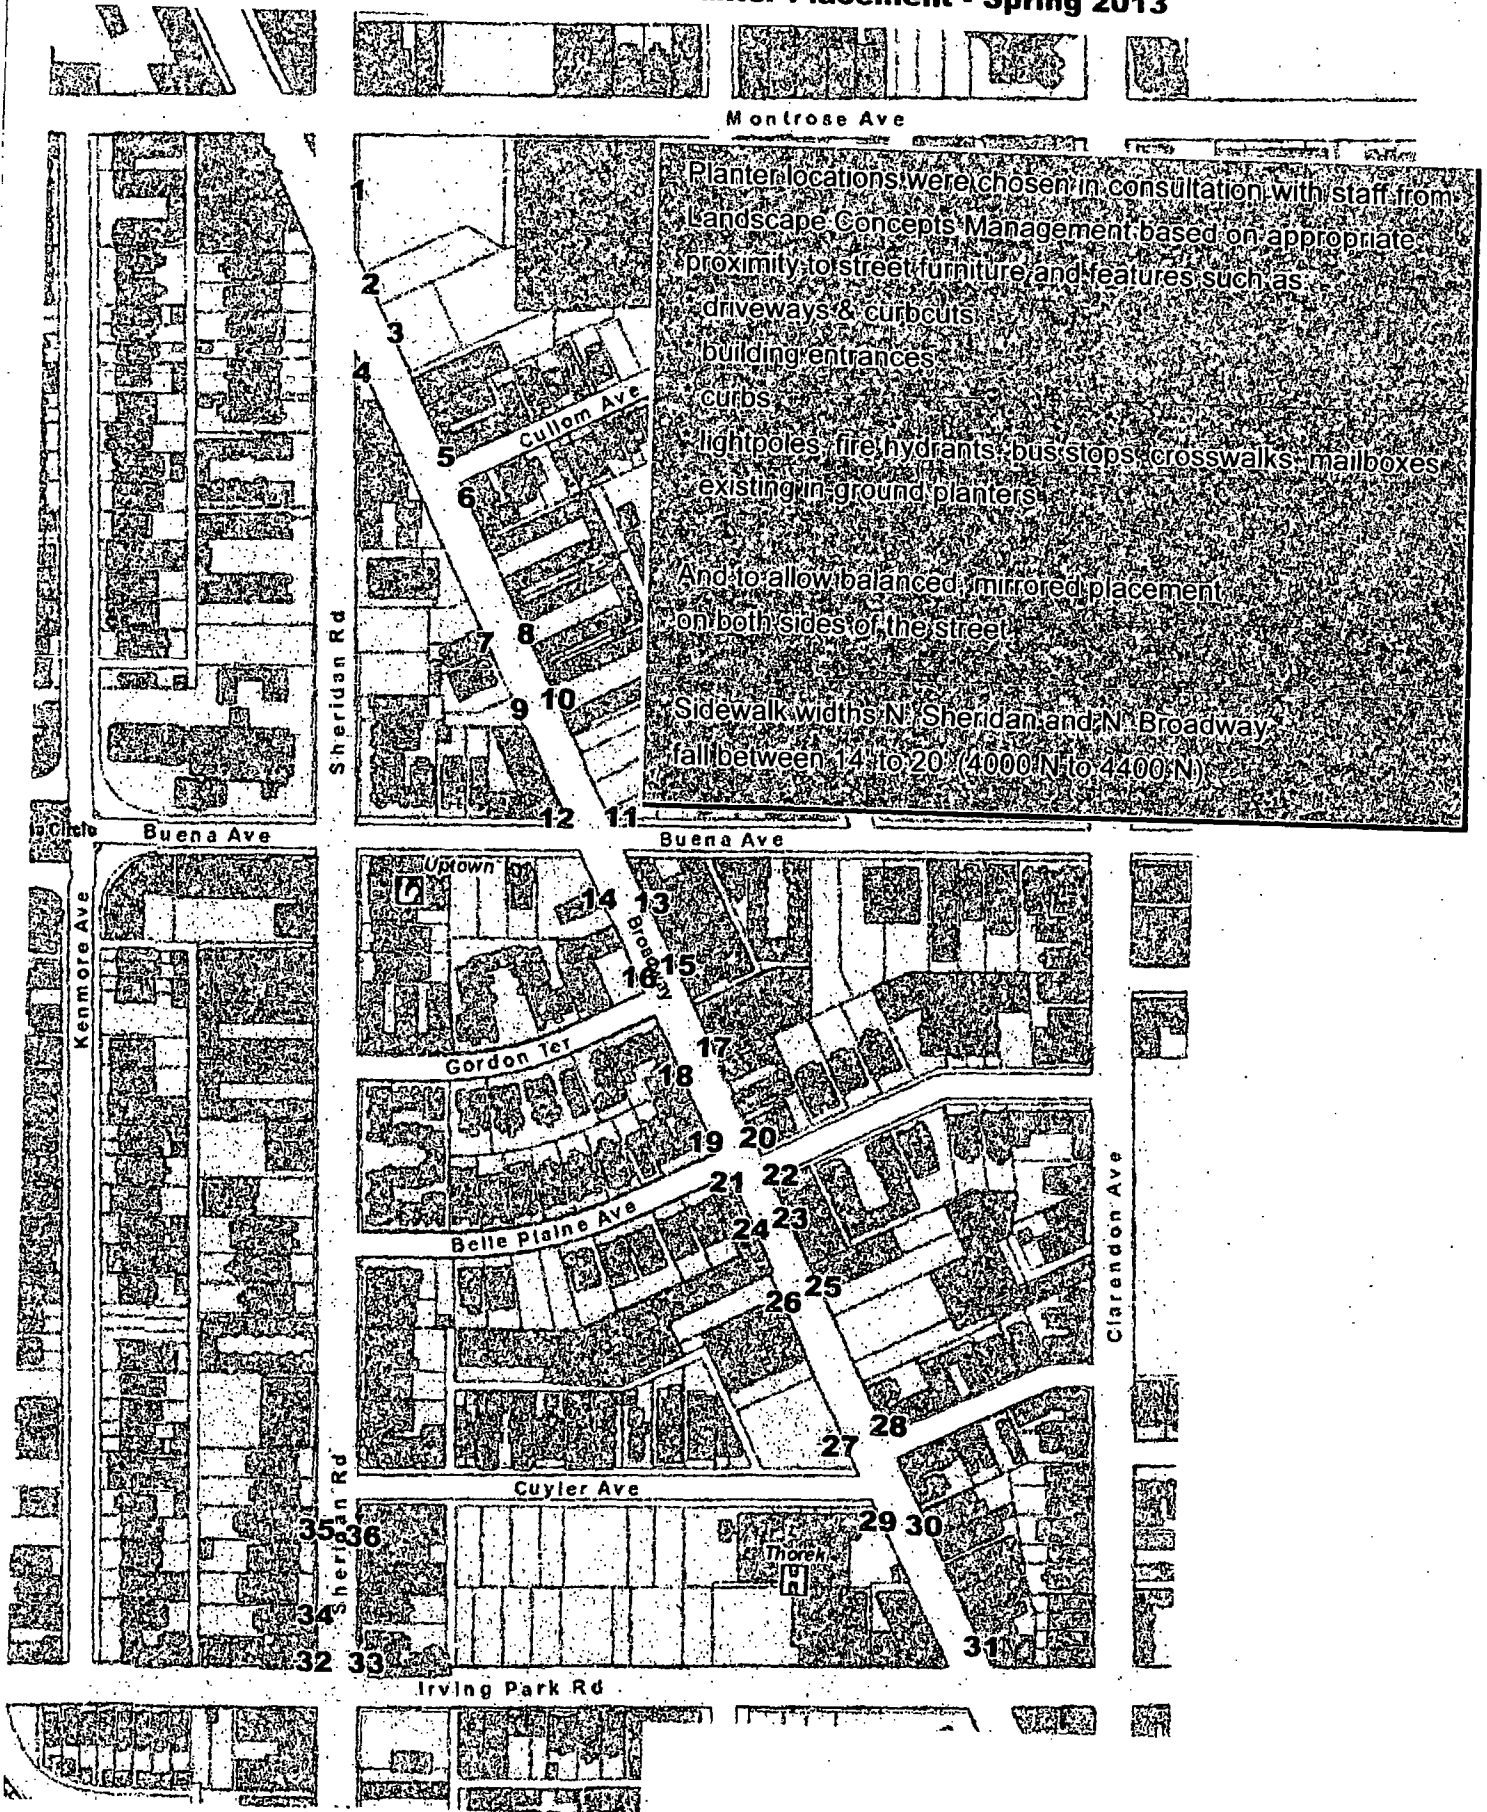



06/05/2013

Alderman James Cappleman
Ward # 46
City of Chicago
City Hall, Room 300
121 North LaSalle Street
Chicago, Illinois 60602

Re: An ordinance to use and maintain a portion of the public right-of-way for **one (1) planter(s)** for
UPTOWN UNITED, adjacent to the premises known as **4147 N. Broadway** .

Dear Alderman **James Cappleman**:

The applicant referenced above has requested the use of the public right-of-way for a **planter(s)**. An ordinance has been prepared by the Department of Business Affairs and Consumer Protection – Business Assistance Center - Public Way Use Unit for presentation to the City Council. Because this request was made for properties located in your ward, as approved by you as per the attached, I respectfully request that you introduce the attached ordinance at the next City Council meeting.

If you have any questions regarding this ordinance, please contact Anthony Bertuca at (312) 744-5506.

Department of Business Affairs and Consumer Protection



City of Chicago



O2013-4477

Office of the City Clerk

Document Tracking Sheet

Meeting Date:	6/5/2013
Sponsor(s):	Cappleman, James (46)
Type:	Ordinance
Title:	Grant(s) of privilege in public way for Uptown United - 4201 N. Broadway
Committee(s) Assignment:	Committee on Transportation and Public Way

ORDINANCE
UPTOWN UNITED
Acct. No. 271681 - 6
Permit No. 1106672

Be It Ordained by the City Council of the City of Chicago:

SECTION 1. Permission and authority are hereby given and granted to UPTOWN UNITED, upon the terms and subject to the conditions of this ordinance to construct, install, maintain and use one (1) Planter(s) on the public right-of-way for beautification purposes adjacent to its premises known as 4201 N. Broadway .

Said Planter(s) at N. BROADWAY measure(s):

One (1) at four (4) feet in length, and four (4) feet in width for a total of sixteen (16) square feet.

Grantee must allow the required clear and unobstructed space for pedestrian passage at all times per rules and regulations approved by the Department of Transportation.

The location of said privilege shall be as shown on prints kept on file with the Department of Business Affairs and Consumer Protection and the Office of the City Clerk.

Said privilege shall be constructed in accordance with plans and specifications approved by the Department of Planning and Development and Department of Transportation (Division of Project Development).

This grant of privilege in the public way shall be subject to the provisions of Section 10-28-015 and all other required provisions of the Municipal Code of Chicago.


The grantee shall pay to the City of Chicago as compensation for the privilege #1106672 herein granted the sum of zero (\$0.00) per annum in advance.

A 25% penalty will be added for payments received after due date.


The permit holder agrees to hold the City of Chicago harmless for any damage, relocation or replacement costs associated with damage, relocation or removal of private property caused by the City performing work in the public way.

Authority herein given and granted for a period of five (5) years from and after Date of Passage.

Alderman

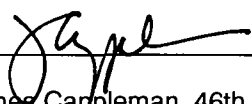
James Cappleman 46th Ward


Uptown United - Buena Park Planter Placement - Spring 2013

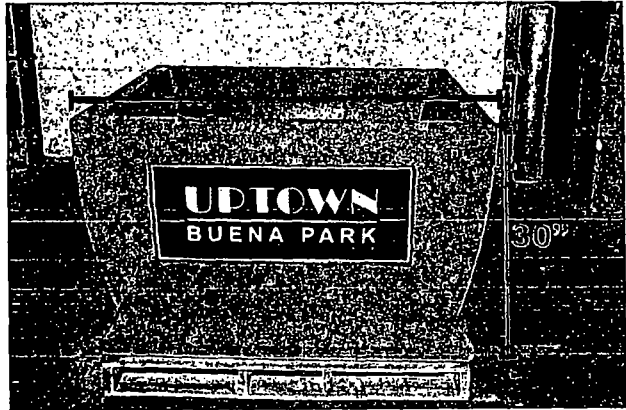

Example Location:
4331 N. Broadway

N. BROADWAY

Streetlight

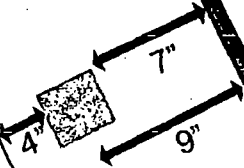

Tree Pit

15"

Streetlight


CURB

SUPERMARKET PARKING LOT - METAL FENCE ALONG BROADWAY

PARKING LOT CURB CUT 25"

Building
4315-4317

Uptown United - Map of Buena Park Planter Placement - Spring 2013

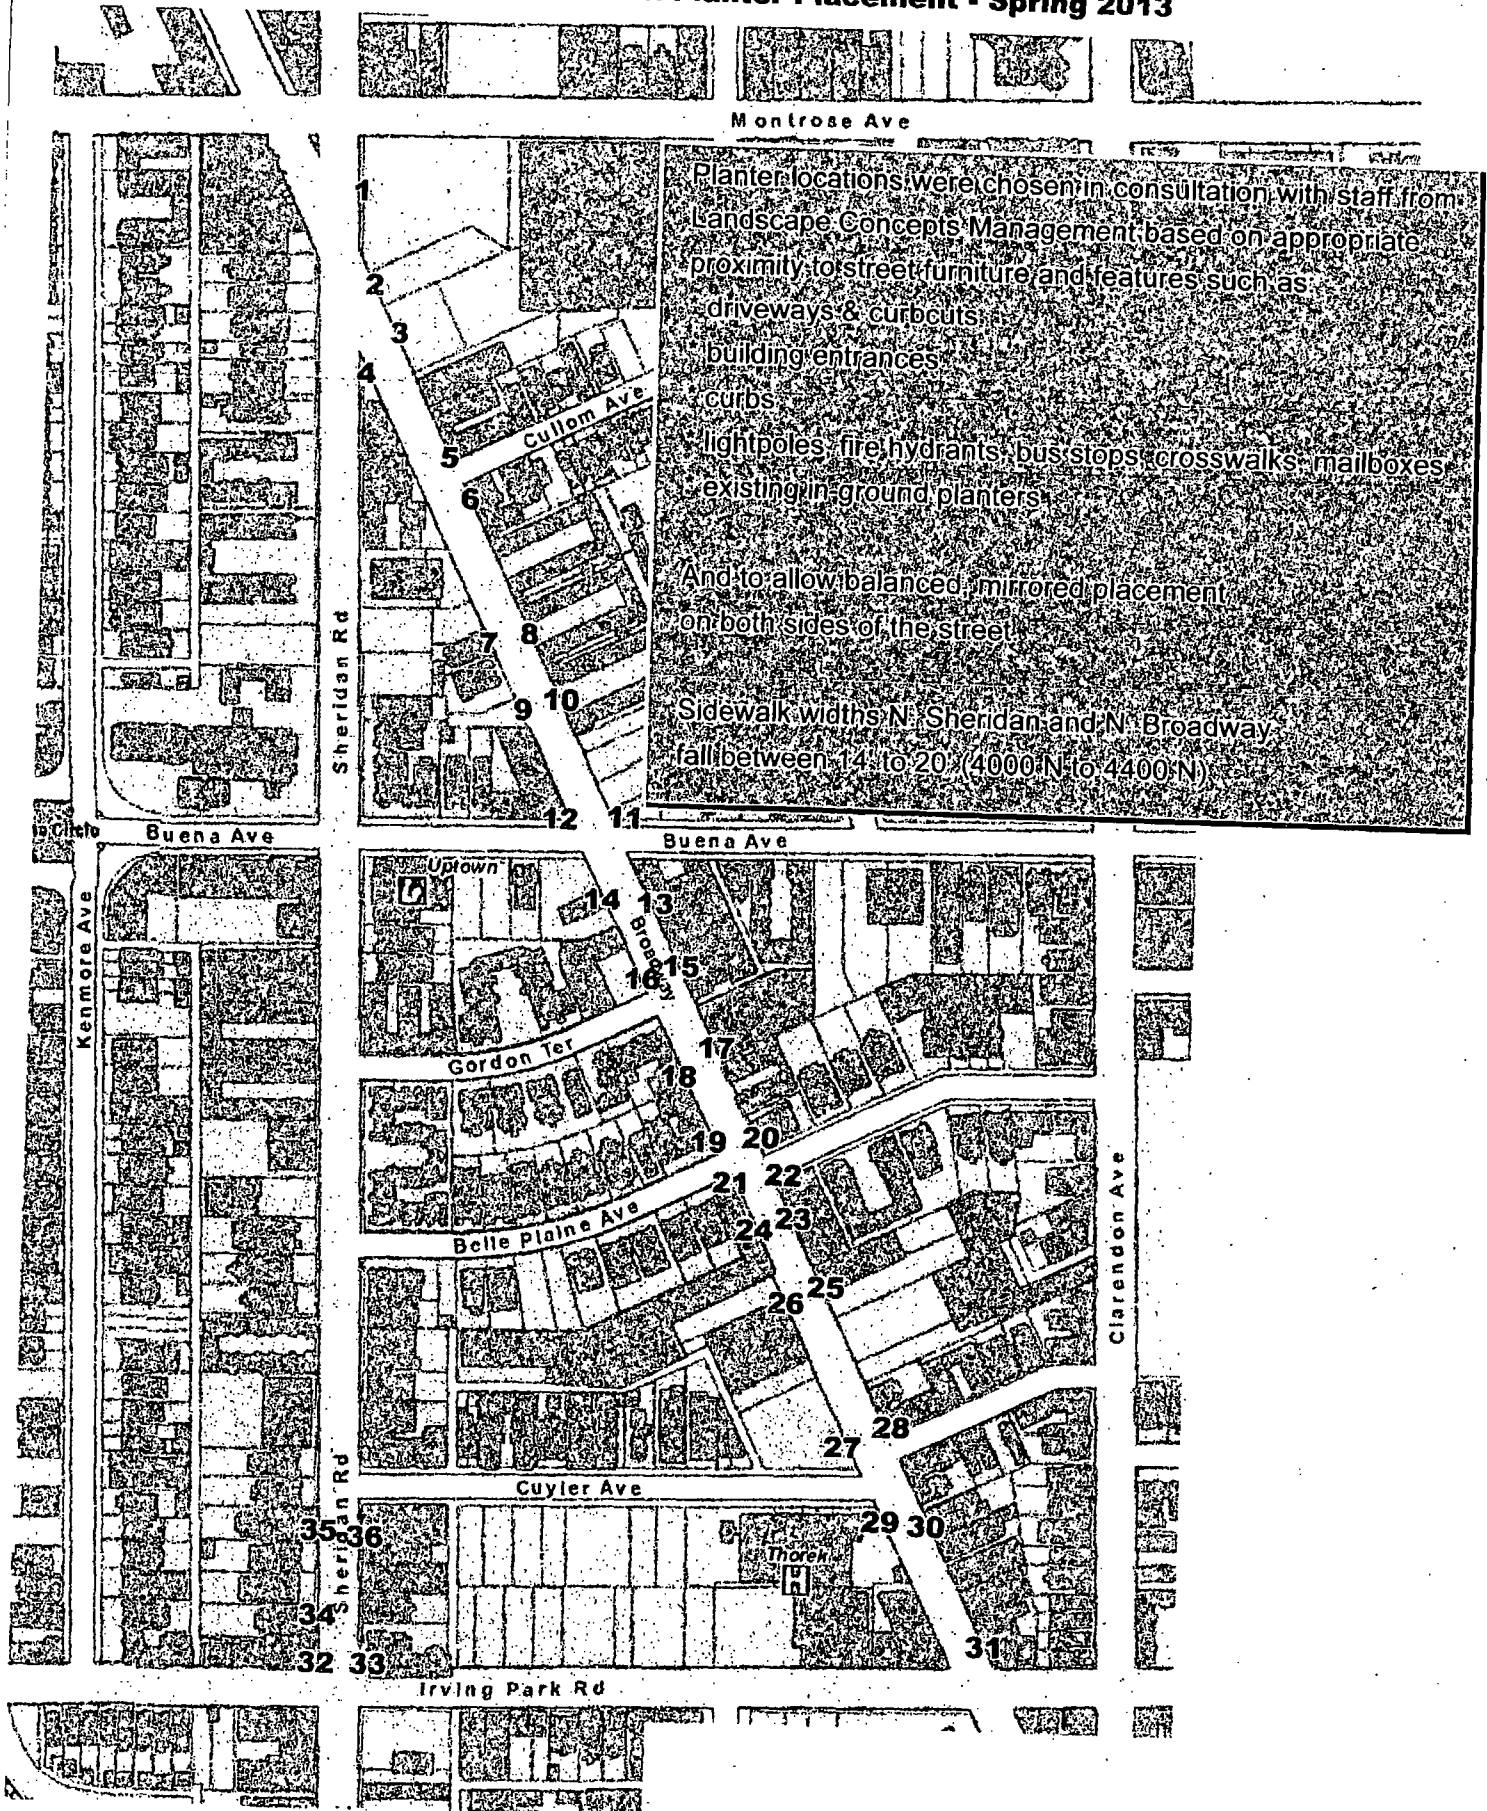



06/05/2013

Alderman James Cappleman
Ward # 46
City of Chicago
City Hall, Room 300
121 North LaSalle Street
Chicago, Illinois 60602

Re: An ordinance to use and maintain a portion of the public right-of-way for **one (1) planter(s)** for
UPTOWN UNITED, adjacent to the premises known as **4201 N. Broadway** .

Dear Alderman James Cappleman:


The applicant referenced above has requested the use of the public right-of-way for a **planter(s)**. An ordinance has been prepared by the Department of Business Affairs and Consumer Protection – Business Assistance Center - Public Way Use Unit for presentation to the City Council. Because this request was made for properties located in your ward, as approved by you as per the attached, I respectfully request that you introduce the attached ordinance at the next City Council meeting.

If you have any questions regarding this ordinance, please contact Anthony Bertuca at (312) 744-5506.

Department of Business Affairs and Consumer Protection



City of Chicago

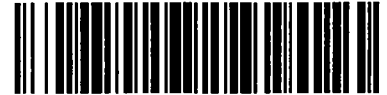

O2013-4480

Office of the City Clerk

Document Tracking Sheet

Meeting Date:	6/5/2013
Sponsor(s):	Cappleman, James (46)
Type:	Ordinance
Title:	Grant(s) of privilege in public way for Uptown United - 4215 N. Broadway
Committee(s) Assignment:	Committee on Transportation and Public Way

ORDINANCE
UPTOWN UNITED
Acct. No. 271681 - 7
Permit No. 1106673

Be It Ordained by the City Council of the City of Chicago:

SECTION 1. Permission and authority are hereby given and granted to UPTOWN UNITED, upon the terms and subject to the conditions of this ordinance to construct, install, maintain and use one (1) Planter(s) on the public right-of-way for beautification purposes adjacent to its premises known as 4215 N. Broadway .

Said Planter(s) at N. Broadway measure(s):

One (1) at four (4) feet in length, and four (4) feet in width for a total of sixteen (16) square feet.

Grantee must allow the required clear and unobstructed space for pedestrian passage at all times per rules and regulations approved by the Department of Transportation.

The location of said privilege shall be as shown on prints kept on file with the Department of Business Affairs and Consumer Protection and the Office of the City Clerk.

Said privilege shall be constructed in accordance with plans and specifications approved by the Department of Planning and Development and Department of Transportation (Division of Project Development).

This grant of privilege in the public way shall be subject to the provisions of Section 10-28-015 and all other required provisions of the Municipal Code of Chicago.

The grantee shall pay to the City of Chicago as compensation for the privilege #1106673 herein granted the sum of zero (\$0.00) per annum in advance.

A 25% penalty will be added for payments received after due date.


The permit holder agrees to hold the City of Chicago harmless for any damage, relocation or replacement costs associated with damage, relocation or removal of private property caused by the City performing work in the public way.

Authority herein given and granted for a period of five (5) years from and after Date of Passage.

Alderman



James Cappleman 46th Ward

Uptown United - Buena Park Planter Placement - Spring 2013

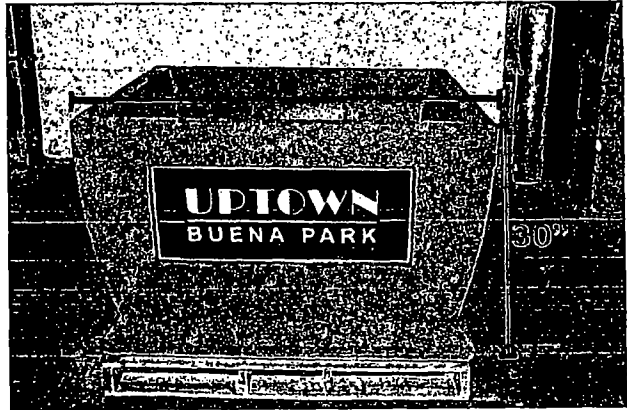

Example Location:
4331 N. Broadway

N. BROADWAY

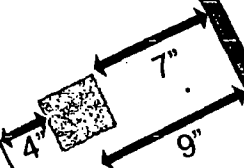

SUPERMARKET PARKING LOT - METAL FENCE ALONG BROADWAY

15"




CURB

PARKING LOT CURB CUT 25"

Building
4315-4317

Uptown United - Map of Buena Park Planter Placement - Spring 2013

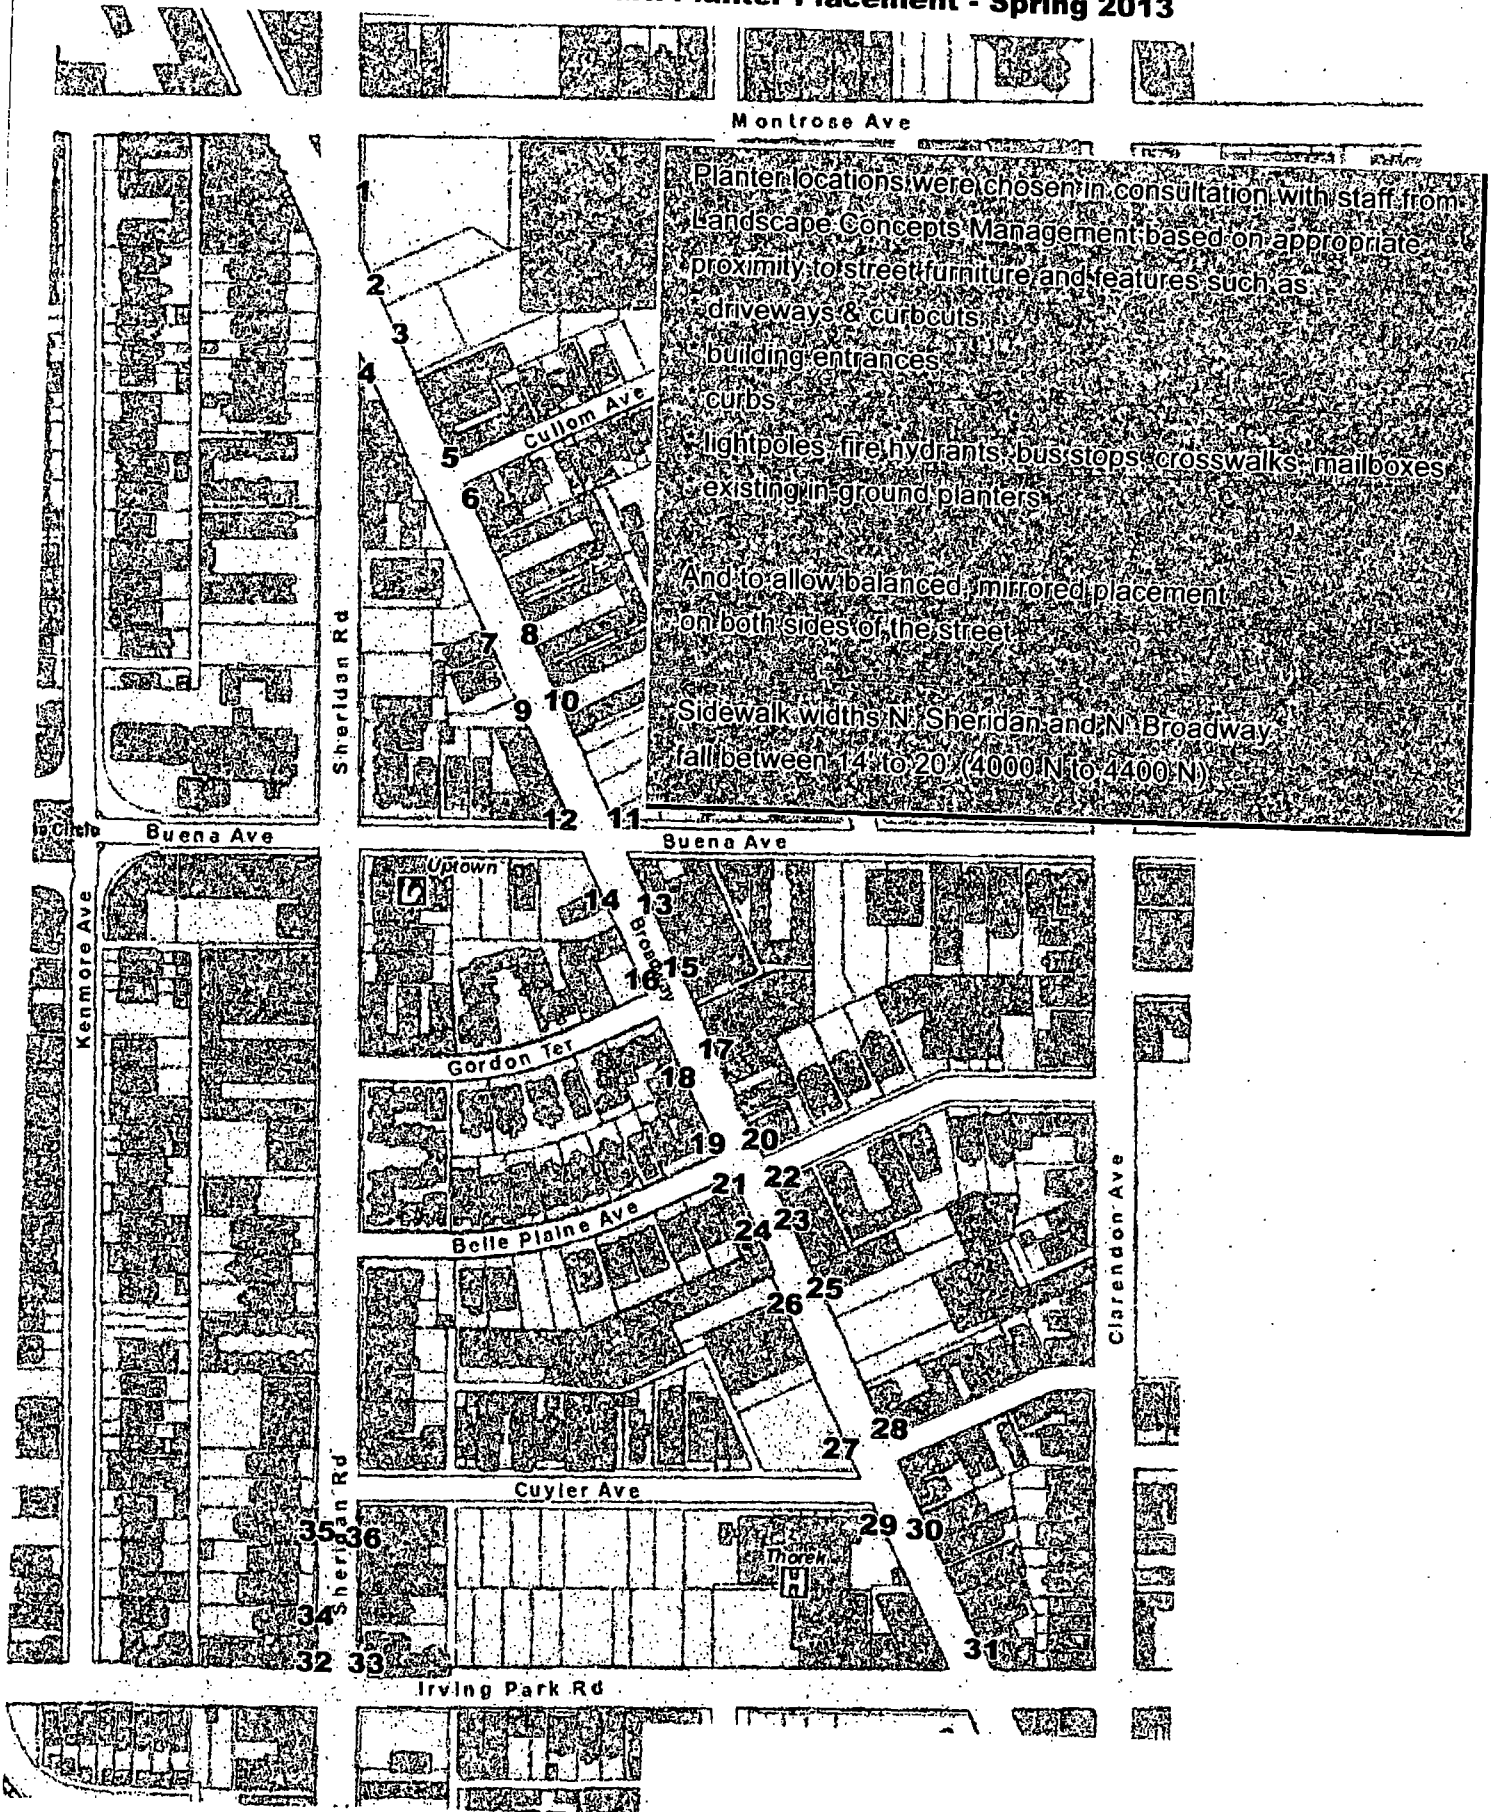



06/05/2013

Alderman James Cappleman
Ward # **46**
City of Chicago
City Hall, Room **300**
121 North LaSalle Street
Chicago, Illinois 60602

Re: An ordinance to use and maintain a portion of the public right-of-way for **one (1) planter(s)** for
UPTOWN UNITED, adjacent to the premises known as **4215 N. Broadway** .

Dear Alderman **James Cappleman**:

The applicant referenced above has requested the use of the public right-of-way for a **planter(s)**. An ordinance has been prepared by the Department of Business Affairs and Consumer Protection – Business Assistance Center - Public Way Use Unit for presentation to the City Council. Because this request was made for properties located in your ward, as approved by you as per the attached, I respectfully request that you introduce the attached ordinance at the next City Council meeting.

If you have any questions regarding this ordinance, please contact Anthony Bertuca at (312) 744-5506.

Department of Business Affairs and Consumer Protection



City of Chicago



O2013-4483

Office of the City Clerk

Document Tracking Sheet

Meeting Date:	6/5/2013
Sponsor(s):	Cappleman, James (46)
Type:	Ordinance
Title:	Grant(s) of privilege in public way for Uptown United - 4224 N. Broadway
Committee(s) Assignment:	Committee on Transportation and Public Way

ORDINANCE
UPTOWN UNITED
Acct. No. 271681 - 8
Permit No. 1106674

Be It Ordained by the City Council of the City of Chicago:

SECTION 1. Permission and authority are hereby given and granted to UPTOWN UNITED, upon the terms and subject to the conditions of this ordinance to construct, install, maintain and use one (1) Planter(s) on the public right-of-way for beautification purposes adjacent to its premises known as 4224 N. Broadway .

Said Planter(s) at N. BROADWAY measure(s):

One (1) at four (4) feet in length, and four (4) feet in width for a total of sixteen (16) square feet.

Grantee must allow the required clear and unobstructed space for pedestrian passage at all times per rules and regulations approved by the Department of Transportation.

The location of said privilege shall be as shown on prints kept on file with the Department of Business Affairs and Consumer Protection and the Office of the City Clerk.

Said privilege shall be constructed in accordance with plans and specifications approved by the Department of Planning and Development and Department of Transportation (Division of Project Development).

This grant of privilege in the public way shall be subject to the provisions of Section 10-28-015 and all other required provisions of the Municipal Code of Chicago.


The grantee shall pay to the City of Chicago as compensation for the privilege #1106674 herein granted the sum of zero (\$0.00) per annum in advance.

A 25% penalty will be added for payments received after due date.

The permit holder agrees to hold the City of Chicago harmless for any damage, relocation or replacement costs associated with damage, relocation or removal of private property caused by the City performing work in the public way.


Authority herein given and granted for a period of five (5) years from and after Date of Passage.

Alderman

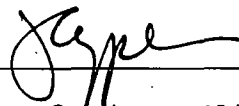

James Cappleman 46th Ward

Uptown United - Buena Park Planter Placement - Spring 2013

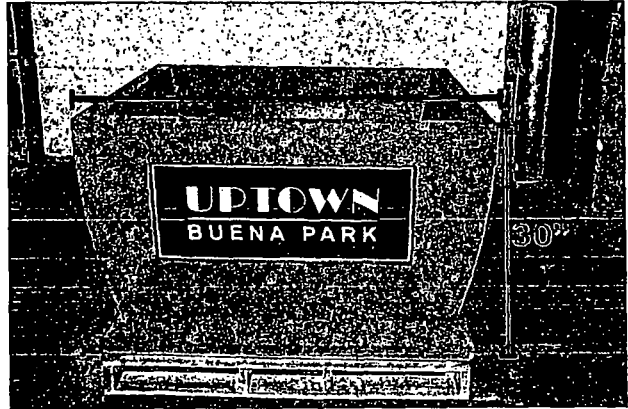

Example Location:
4331 N. Broadway

N. BROADWAY

Streetlight

7"
9"
4"

Tree Pit

15"

Streetlight


CURB

SUPERMARKET PARKING LOT - METAL FENCE ALONG BROADWAY

PARKING LOT CURB CUT 25"

Building
4315-4317

Uptown United - Map of Buena Park Planter Placement - Spring 2013

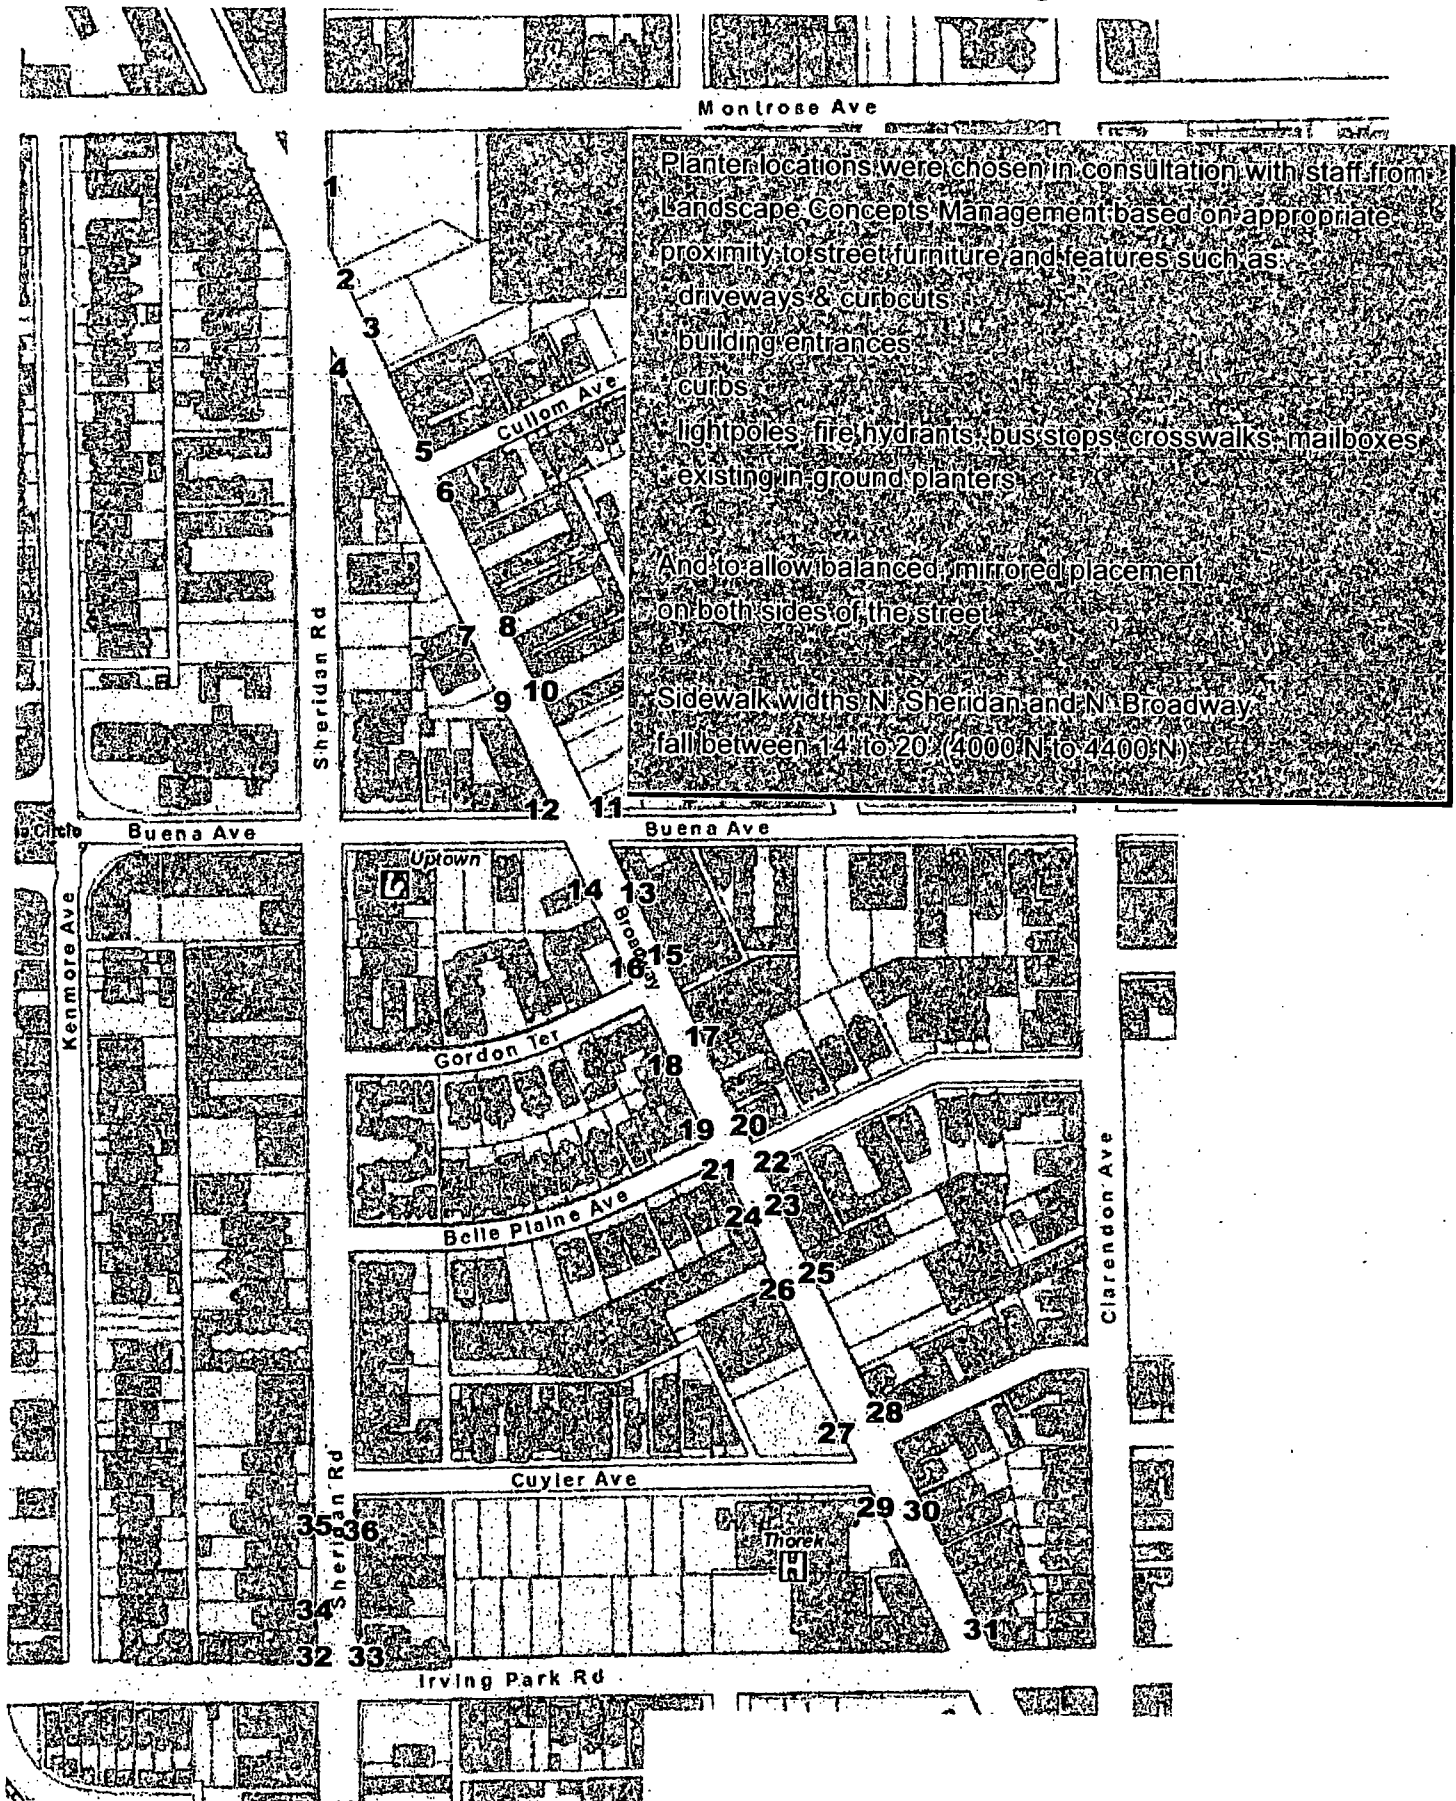



06/05/2013

Alderman James Cappleman
Ward # 46
City of Chicago
City Hall, Room **300**
121 North LaSalle Street
Chicago, Illinois 60602

Re: An ordinance to use and maintain a portion of the public right-of-way for **one (1) planter(s)** for
UPTOWN UNITED, adjacent to the premises known as **4224 N. Broadway** .

Dear Alderman James Cappleman:

The applicant referenced above has requested the use of the public right-of-way for a **planter(s)**. An ordinance has been prepared by the Department of Business Affairs and Consumer Protection – Business Assistance Center - Public Way Use Unit for presentation to the City Council. Because this request was made for properties located in your ward, as approved by you as per the attached, I respectfully request that you introduce the attached ordinance at the next City Council meeting.

If you have any questions regarding this ordinance, please contact Anthony Bertuca at (312) 744-5506.

Department of Business Affairs and Consumer Protection



City of Chicago



O2013-4487

Office of the City Clerk

Document Tracking Sheet

Meeting Date:	6/5/2013
Sponsor(s):	Cappleman, James (46)
Type:	Ordinance
Title:	Grant(s) of privilege in public way for Uptown United - 4233 N. Broadway
Committee(s) Assignment:	Committee on Transportation and Public Way

ORDINANCE
UPTOWN UNITED
Acct. No. 271681 - 9
Permit No. 1106675

Be It Ordained by the City Council of the City of Chicago:

SECTION 1. Permission and authority are hereby given and granted to UPTOWN UNITED, upon the terms and subject to the conditions of this ordinance to construct, install, maintain and use one (1) Planter(s) on the public right-of-way for beautification purposes adjacent to its premises known as 4233 N. Broadway .

Said Planter(s) at N. BROADWAY measure(s):

One (1) at four (4) feet in length, and four (4) feet in width for a total of sixteen (16) square feet.

Grantee must allow the required clear and unobstructed space for pedestrian passage at all times per rules and regulations approved by the Department of Transportation.

The location of said privilege shall be as shown on prints kept on file with the Department of Business Affairs and Consumer Protection and the Office of the City Clerk.

Said privilege shall be constructed in accordance with plans and specifications approved by the Department of Planning and Development and Department of Transportation (Division of Project Development).

This grant of privilege in the public way shall be subject to the provisions of Section 10-28-015 and all other required provisions of the Municipal Code of Chicago.


The grantee shall pay to the City of Chicago as compensation for the privilege #1106675 herein granted the sum of zero (\$0.00) per annum in advance.

A 25% penalty will be added for payments received after due date.

The permit holder agrees to hold the City of Chicago harmless for any damage, relocation or replacement costs associated with damage, relocation or removal of private property caused by the City performing work in the public way.


Authority herein given and granted for a period of five (5) years from and after Date of Passage.

Alderman

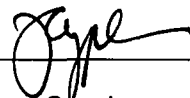

James Capplemen 46th Ward

Uptown United - Buena Park Planter Placement - Spring 2013

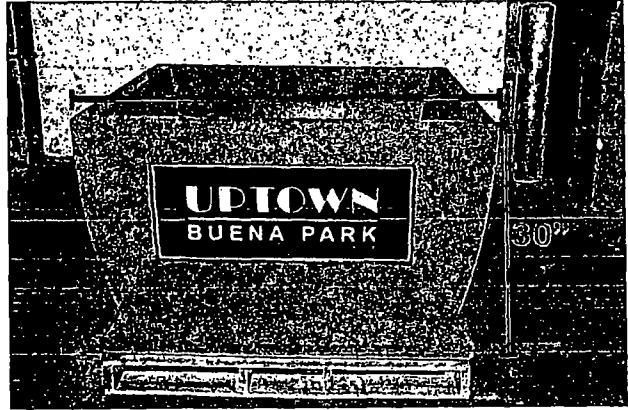

Example Location:
4331 N. Broadway

N. BROADWAY

Streetlight

7"
9"
4"

Tree Pit

15"

Streetlight


CURB

SUPERMARKET PARKING LOT - METAL FENCE ALONG BROADWAY

PARKING LOT CURB CUT 25"

Building
4315-4317

Uptown United - Map of Buena Park Planter Placement - Spring 2013

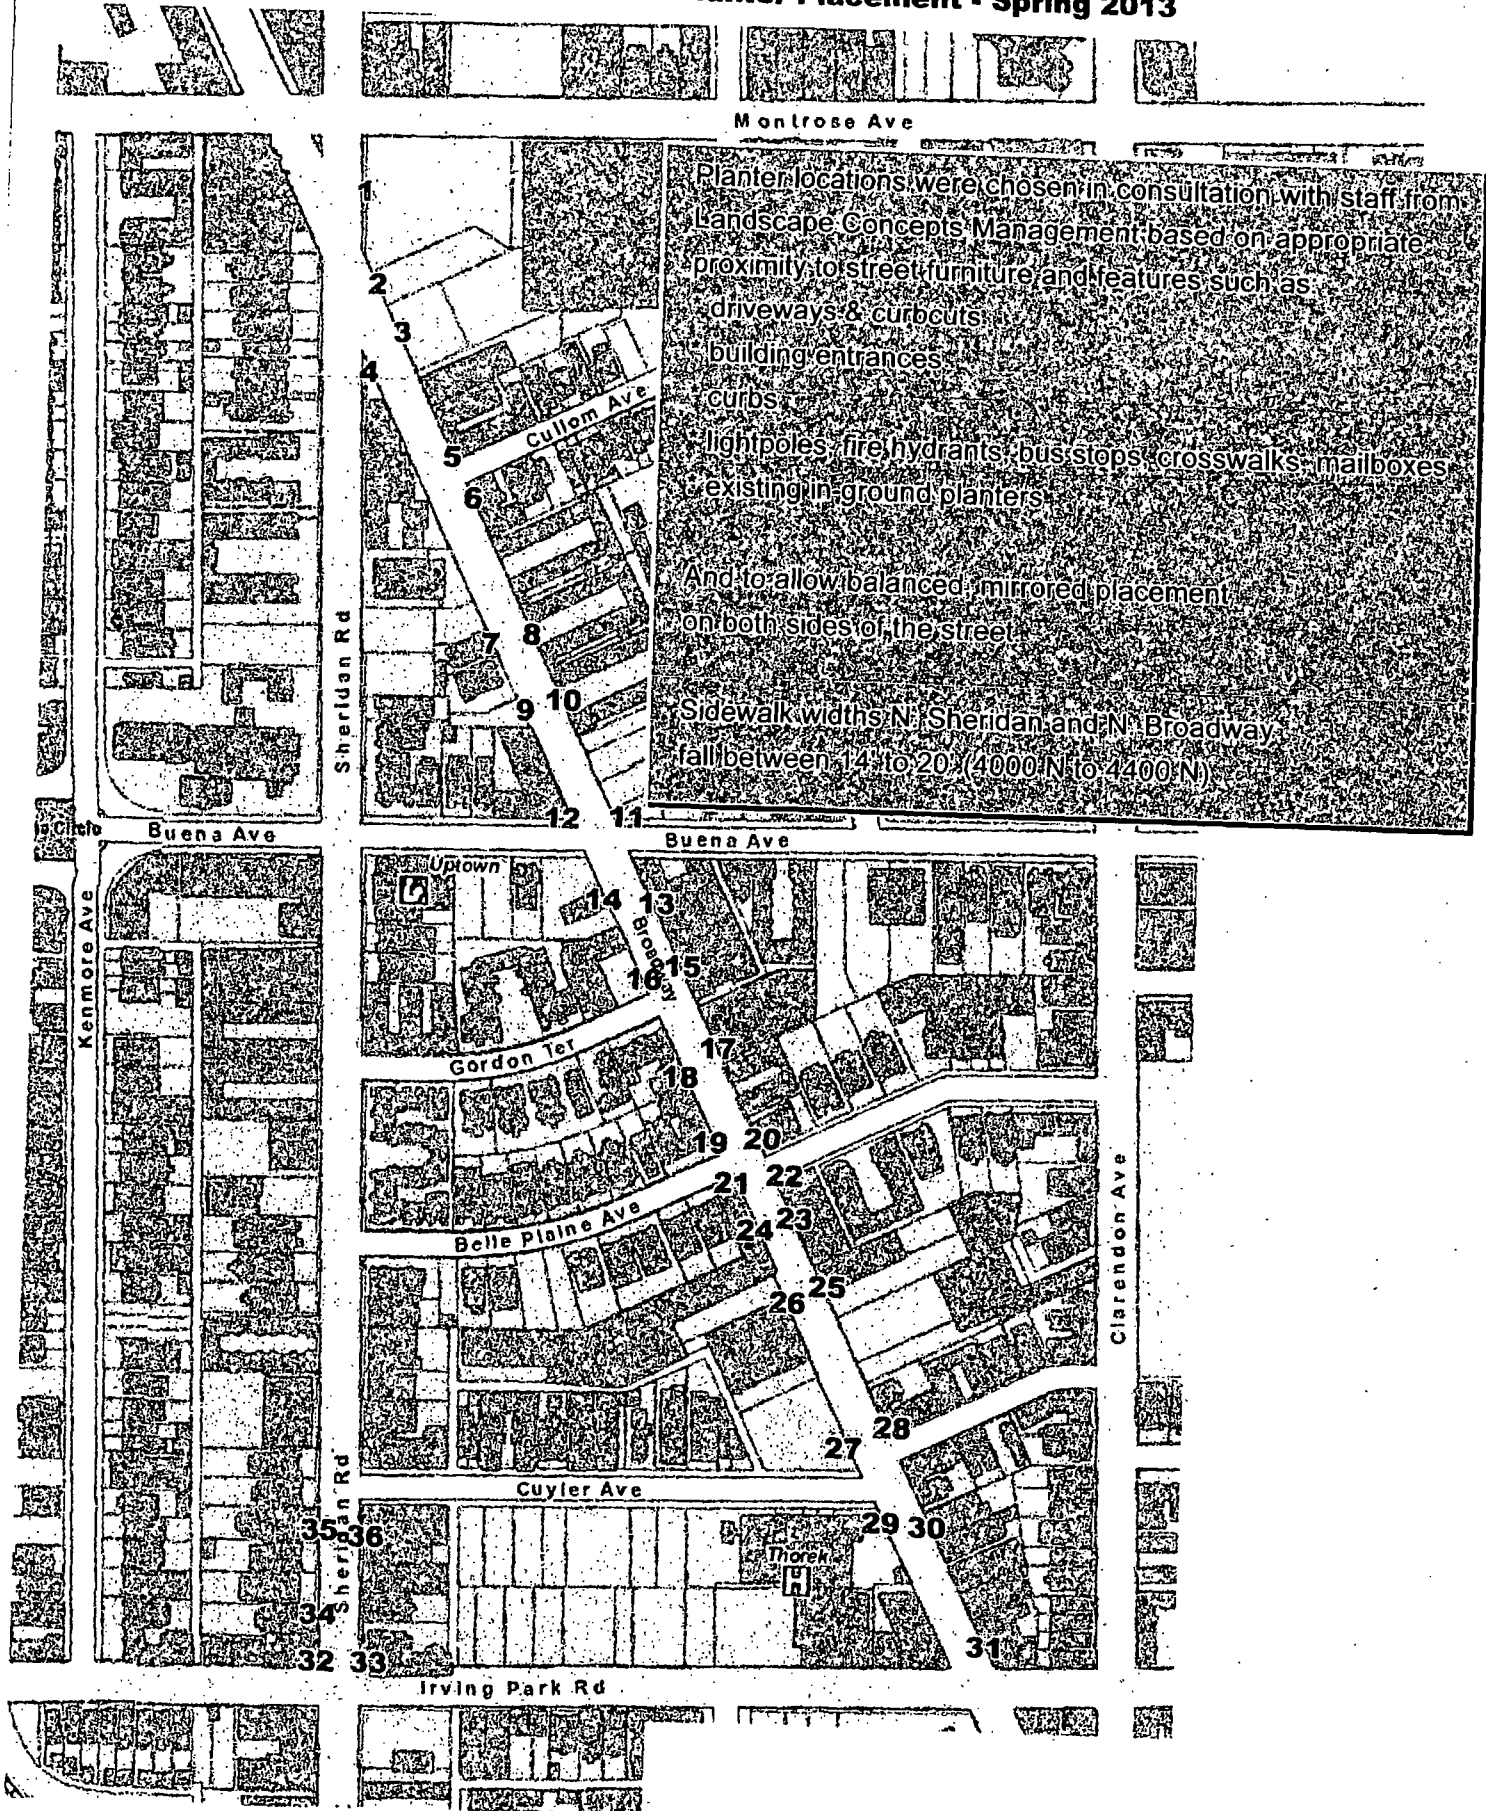



06/05/2013

Alderman James Cappleman
Ward # **46**
City of Chicago
City Hall, Room **300**
121 North LaSalle Street
Chicago, Illinois 60602

Re: An ordinance to use and maintain a portion of the public right-of-way for **one (1) planter(s)** for
UPTOWN UNITED, adjacent to the premises known as **4233 N. Broadway**.

Dear Alderman **James Cappleman**:

The applicant referenced above has requested the use of the public right-of-way for a **planter(s)**. An ordinance has been prepared by the Department of Business Affairs and Consumer Protection – Business Assistance Center - Public Way Use Unit for presentation to the City Council. Because this request was made for properties located in your ward, as approved by you as per the attached, I respectfully request that you introduce the attached ordinance at the next City Council meeting.

If you have any questions regarding this ordinance, please contact Anthony Bertuca at (312) 744-5506.

Department of Business Affairs and Consumer Protection



City of Chicago



O2013-4489

Office of the City Clerk

Document Tracking Sheet

Meeting Date:	6/5/2013
Sponsor(s):	Cappleman, James (46)
Type:	Ordinance
Title:	Grant(s) of privilege in public way for Uptown United - 4236 N. Broadway
Committee(s) Assignment:	Committee on Transportation and Public Way

ORDINANCE
UPTOWN UNITED
Acct. No. 271681 - 10
Permit No. 1106676

Be It Ordained by the City Council of the City of Chicago:

SECTION 1. Permission and authority are hereby given and granted to UPTOWN UNITED, upon the terms and subject to the conditions of this ordinance to construct, install, maintain and use one (1) Planter(s) on the public right-of-way for beautification purposes adjacent to its premises known as 4236 N. Broadway .

Said Planter(s) at N. BROADWAY measure(s):

One (1) at four (4) feet in length, and four (4) feet in width for a total of sixteen (16) square feet.

Grantee must allow the required clear and unobstructed space for pedestrian passage at all times per rules and regulations approved by the Department of Transportation.

The location of said privilege shall be as shown on prints kept on file with the Department of Business Affairs and Consumer Protection and the Office of the City Clerk.

Said privilege shall be constructed in accordance with plans and specifications approved by the Department of Planning and Development and Department of Transportation (Division of Project Development).

This grant of privilege in the public way shall be subject to the provisions of Section 10-28-015 and all other required provisions of the Municipal Code of Chicago.


The grantee shall pay to the City of Chicago as compensation for the privilege #1106676 herein granted the sum of zero (\$0.00) per annum in advance.

A 25% penalty will be added for payments received after due date.



The permit holder agrees to hold the City of Chicago harmless for any damage, relocation or replacement costs associated with damage, relocation or removal of private property caused by the City performing work in the public way.

Authority herein given and granted for a period of five (5) years from and after Date of Passage.

Alderman

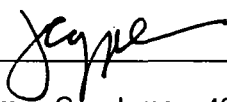

James Cappleman 46th Ward

Uptown United - Buena Park Planter Placement - Spring 2013

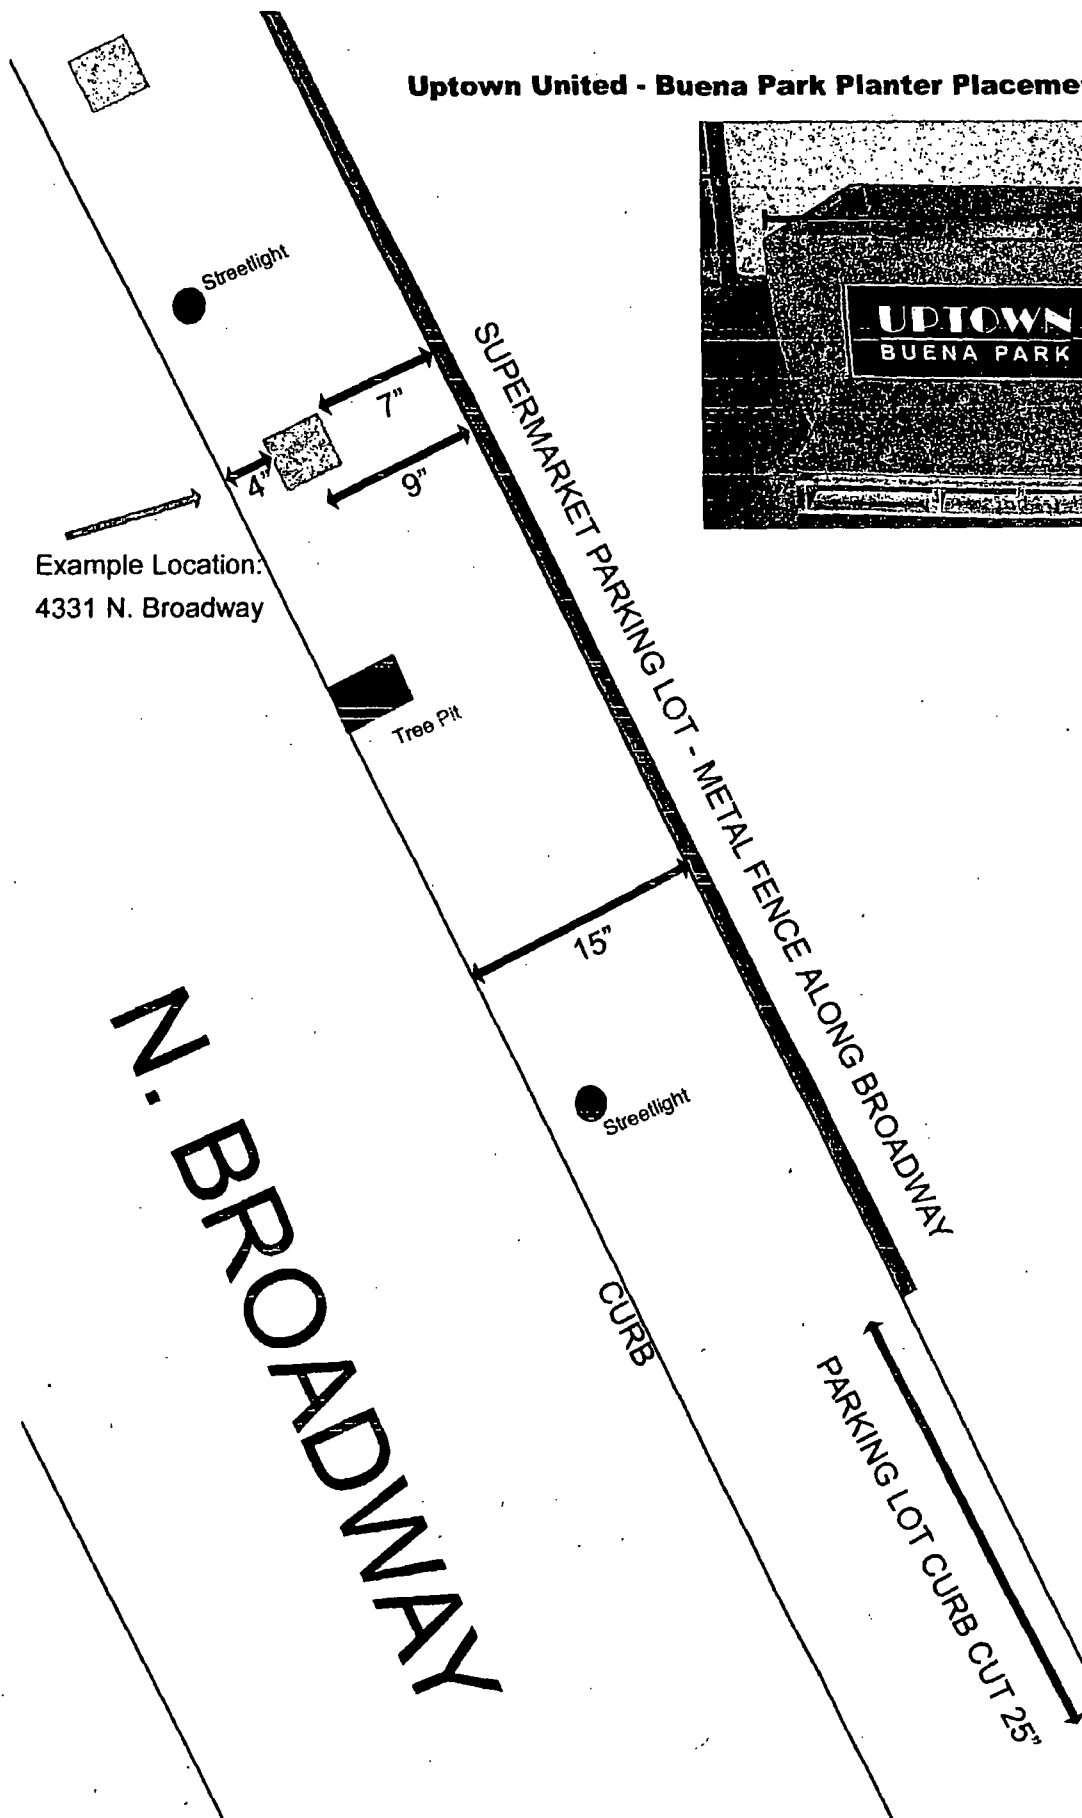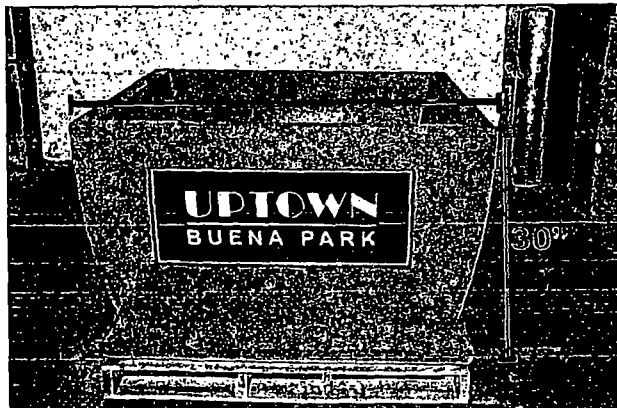

Building
4315-4317

Uptown United - Map of Buena Park Planter Placement - Spring 2013

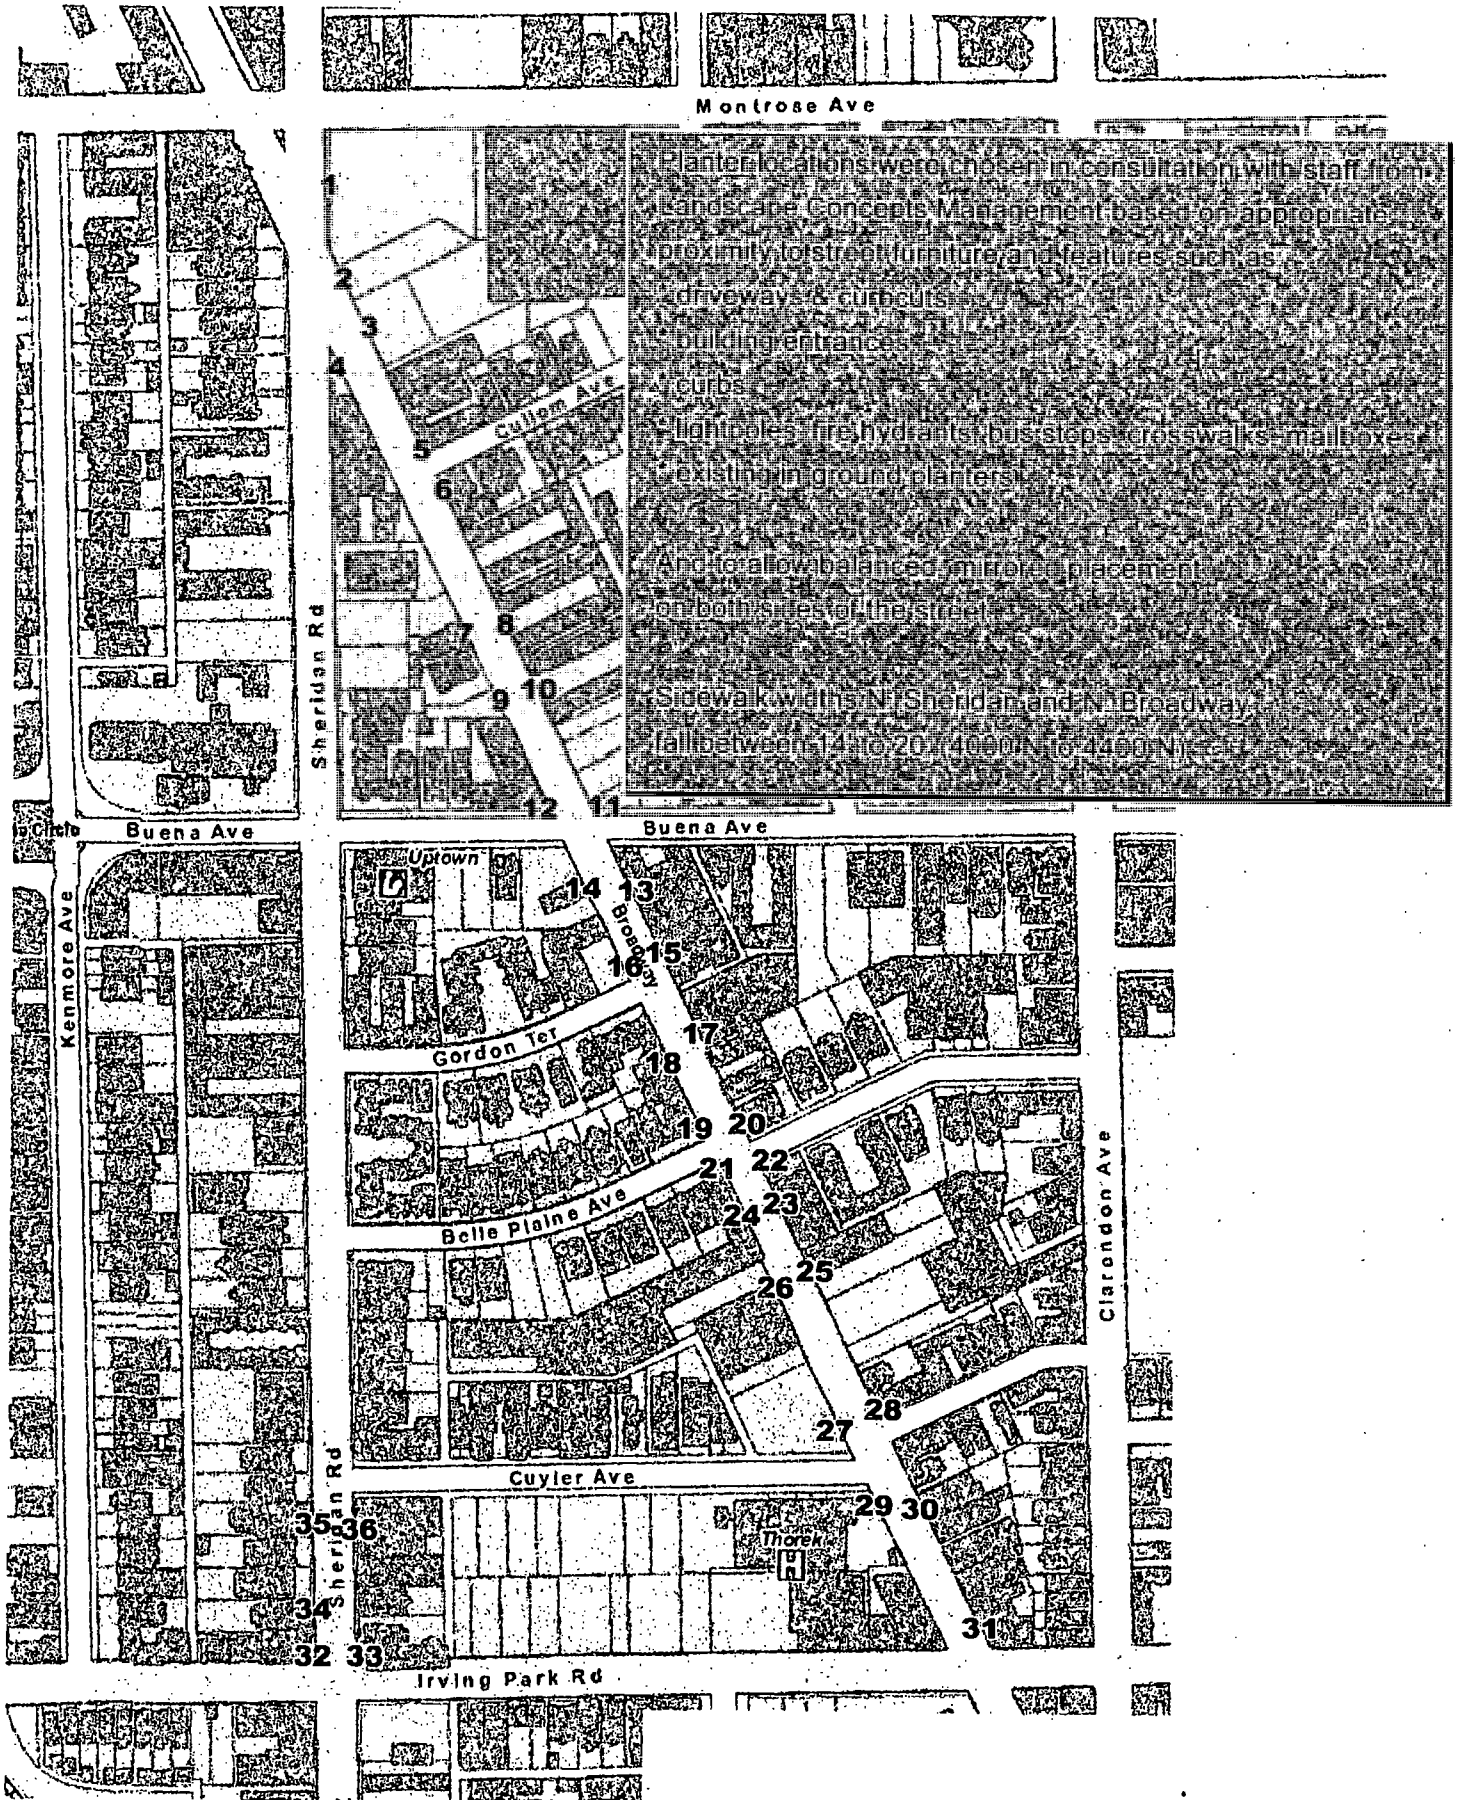



Department of Business Affairs and Consumer Protection
Business Assistance Center - Public Way Use Unit
City Hall - 121 N. LaSalle Street, Room 800 • Chicago, IL 60602
(312)-74-GOBIZ (312-744-6249) • (312) 744-1944 (TTY)
<http://www.cityofchicago.org/bacp>

06/05/2013

Alderman James Cappleman
Ward # 46
City of Chicago
City Hall, Room 300
121 North LaSalle Street
Chicago, Illinois 60602

Re: An ordinance to use and maintain a portion of the public right-of-way for **one (1) planter(s)** for
UPTOWN UNITED, adjacent to the premises known as **4236 N. Broadway**.

Dear Alderman **James Cappleman**:

The applicant referenced above has requested the use of the public right-of-way for a **planter(s)**. An ordinance has been prepared by the Department of Business Affairs and Consumer Protection – Business Assistance Center - Public Way Use Unit for presentation to the City Council. Because this request was made for properties located in your ward, as approved by you as per the attached, I respectfully request that you introduce the attached ordinance at the next City Council meeting.

If you have any questions regarding this ordinance, please contact Anthony Bertuca at (312) 744-5506.

Department of Business Affairs and Consumer Protection



City of Chicago



O2013-4492

Office of the City Clerk

Document Tracking Sheet

Meeting Date:	6/5/2013
Sponsor(s):	Cappleman, James (46)
Type:	Ordinance
Title:	Grant(s) of privilege in public way for Uptown United - 4267 N. Broadway
Committee(s) Assignment:	Committee on Transportation and Public Way

ORDINANCE
UPTOWN UNITED
Acct. No. 271681 - 11
Permit No. 1106677

Be It Ordained by the City Council of the City of Chicago:

SECTION 1. Permission and authority are hereby given and granted to UPTOWN UNITED, upon the terms and subject to the conditions of this ordinance to construct, install, maintain and use one (1) Planter(s) on the public right-of-way for beautification purposes adjacent to its premises known as 4267 N. Broadway .

Said Planter(s) at N. BROADWAY measure(s):

One (1) at four (4) feet in length, and four (4) feet in width for a total of sixteen (16) square feet.

Grantee must allow the required clear and unobstructed space for pedestrian passage at all times per rules and regulations approved by the Department of Transportation.

The location of said privilege shall be as shown on prints kept on file with the Department of Business Affairs and Consumer Protection and the Office of the City Clerk.

Said privilege shall be constructed in accordance with plans and specifications approved by the Department of Planning and Development and Department of Transportation (Division of Project Development).

This grant of privilege in the public way shall be subject to the provisions of Section 10-28-015 and all other required provisions of the Municipal Code of Chicago.

The grantee shall pay to the City of Chicago as compensation for the privilege #1106677 herein granted the sum of zero (\$0.00) per annum in advance.

A 25% penalty will be added for payments received after due date.

The permit holder agrees to hold the City of Chicago harmless for any damage, relocation or replacement costs associated with damage, relocation or removal of private property caused by the City performing work in the public way.

Authority herein given and granted for a period of five (5) years from and after Date of Passage.

Alderman



James Cappleman 46th Ward

Uptown United - Buena Park Planter Placement - Spring 2013



Streetlight

SUPERMARKET PARKING LOT - METAL FENCE ALONG BROADWAY

Example Location:
4331 N. Broadway

Tree Pit

15"

Streetlight


CURB

N. BROADWAY

PARKING LOT CURB CUT 25"

Building
4315-4317

Uptown United - Map of Buena Park Planter Placement - Spring 2013

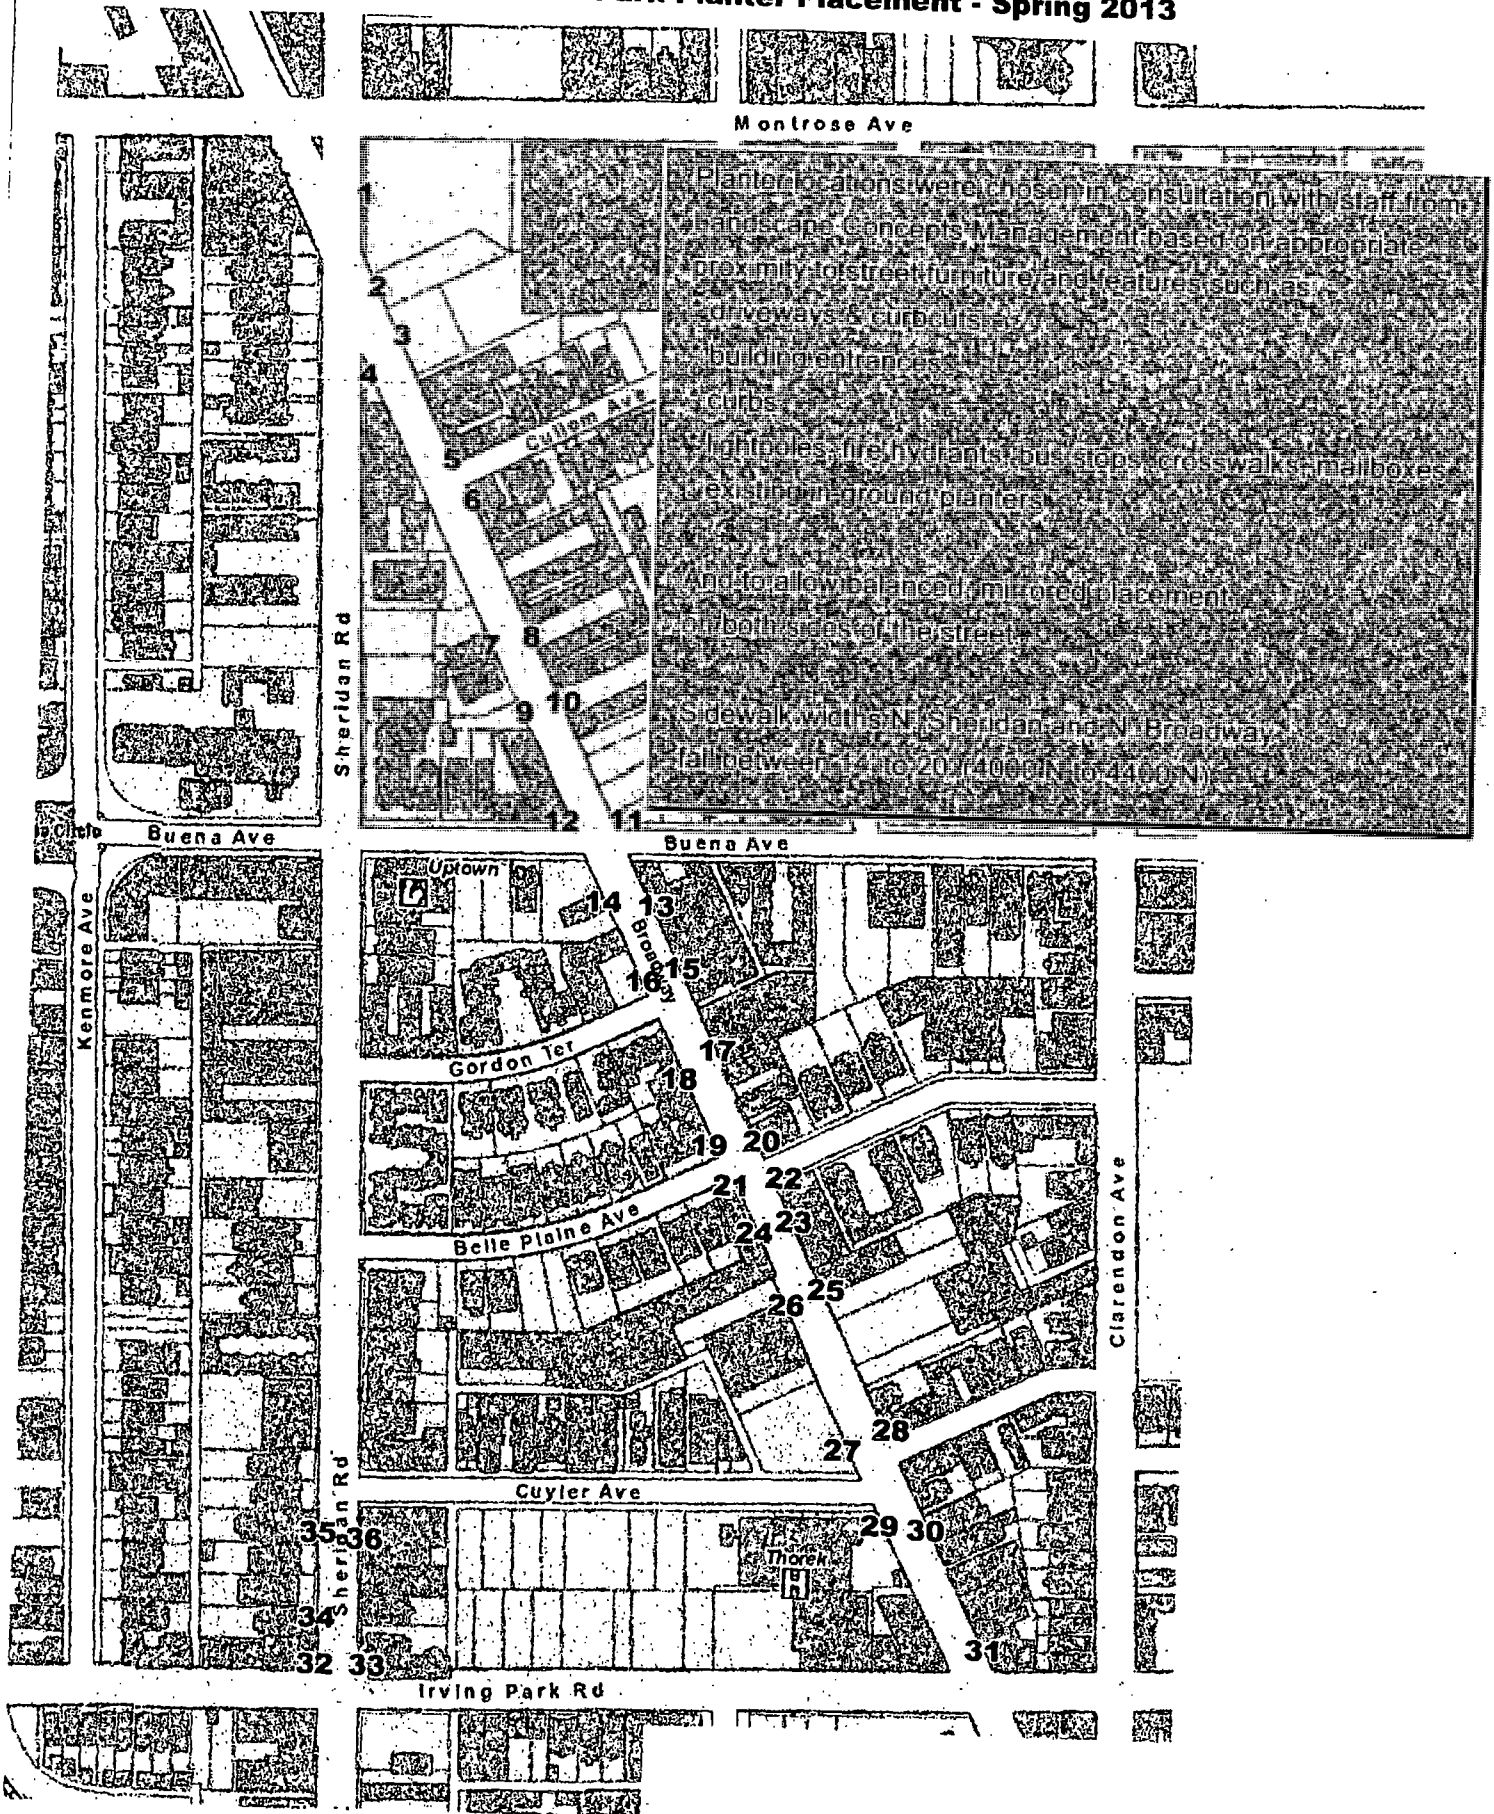



06/05/2013

Alderman **James Cappleman**
Ward # **46**
City of Chicago
City Hall, Room **300**
121 North LaSalle Street
Chicago, Illinois 60602

Re: An ordinance to use and maintain a portion of the public right-of-way for **one (1) planter(s)** for
UPTOWN UNITED, adjacent to the premises known as **4267 N. Broadway** .

Dear Alderman **James Cappleman**:

The applicant referenced above has requested the use of the public right-of-way for a **planter(s)**. An ordinance has been prepared by the Department of Business Affairs and Consumer Protection – Business Assistance Center - Public Way Use Unit for presentation to the City Council. Because this request was made for properties located in your ward, as approved by you as per the attached, I respectfully request that you introduce the attached ordinance at the next City Council meeting.

If you have any questions regarding this ordinance, please contact Anthony Bertuca at (312) 744-5506.

Department of Business Affairs and Consumer Protection



City of Chicago



O2013-4494

Office of the City Clerk

Document Tracking Sheet

Meeting Date:	6/5/2013
Sponsor(s):	Cappleman, James (46)
Type:	Ordinance
Title:	Grant(s) of privilege in public way for Uptown United - 4301 N. Broadway
Committee(s) Assignment:	Committee on Transportation and Public Way

ORDINANCE
UPTOWN UNITED
Acct. No. 271681 - 12
Permit No. 1106678

Be It Ordained by the City Council of the City of Chicago:

SECTION 1. Permission and authority are hereby given and granted to UPTOWN UNITED, upon the terms and subject to the conditions of this ordinance to construct, install, maintain and use one (1) Planter(s) on the public right-of-way for beautification purposes adjacent to its premises known as 4301 N. Broadway .

Said Planter(s) at N. BROADWAY measure(s):

One (1) at four (4) feet in length, and four (4) feet in width for a total of sixteen (16) square feet.

Grantee must allow the required clear and unobstructed space for pedestrian passage at all times per rules and regulations approved by the Department of Transportation.

The location of said privilege shall be as shown on prints kept on file with the Department of Business Affairs and Consumer Protection and the Office of the City Clerk.

Said privilege shall be constructed in accordance with plans and specifications approved by the Department of Planning and Development and Department of Transportation (Division of Project Development).

This grant of privilege in the public way shall be subject to the provisions of Section 10-28-015 and all other required provisions of the Municipal Code of Chicago.

The grantee shall pay to the City of Chicago as compensation for the privilege #1106678 herein granted the sum of zero (\$0.00) per annum in advance.

A 25% penalty will be added for payments received after due date.


The permit holder agrees to hold the City of Chicago harmless for any damage, relocation or replacement costs associated with damage, relocation or removal of private property caused by the City performing work in the public way.

Authority herein given and granted for a period of five (5) years from and after Date of Passage.

Alderman _____


James Capplemen 46th Ward

Uptown United - Buena Park Planter Placement - Spring 2013

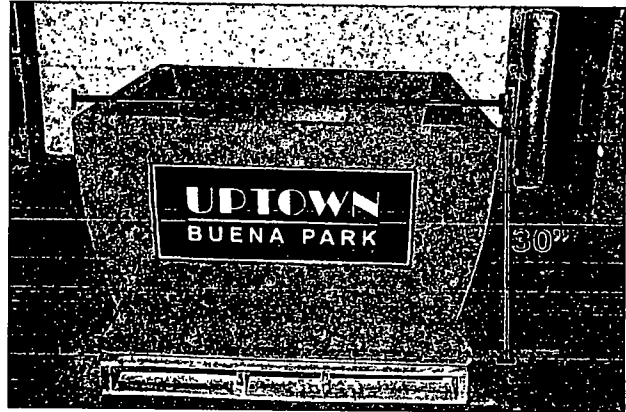

Streetlight

SUPERMARKET PARKING LOT - METAL FENCE ALONG BROADWAY

Example Location:
4331 N. Broadway

Tree Pit

15"

Streetlight


CURB

N. BROADWAY

PARKING LOT CURB CUT 25"

Building
4315-4317

Uptown United - Map of Buena Park Planter Placement - Spring 2013

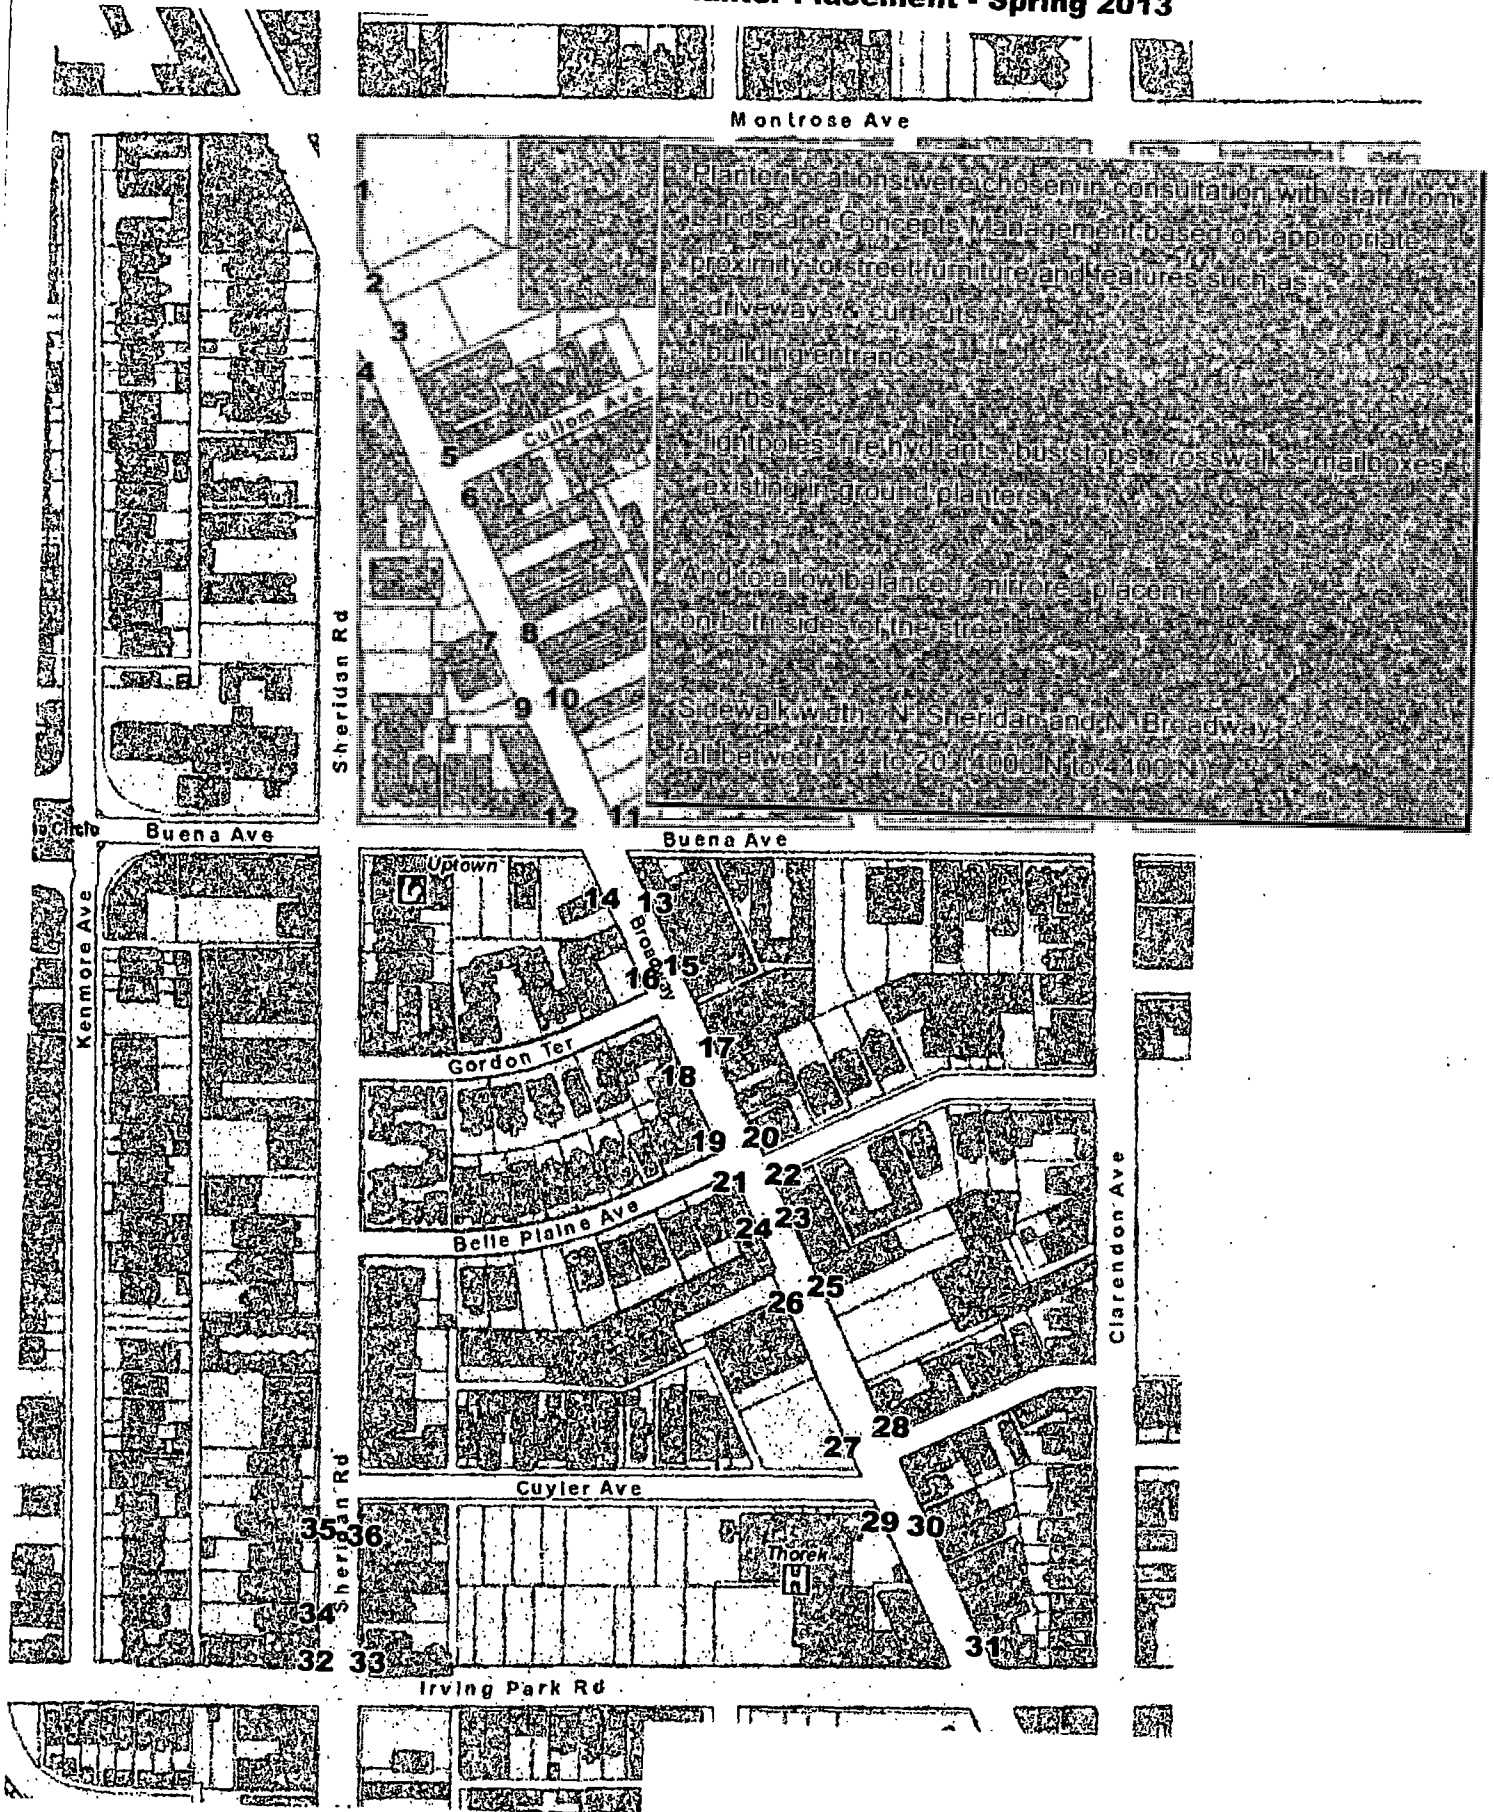



06/05/2013

Alderman James Cappleman
Ward # 46
City of Chicago
City Hall, Room 300
121 North LaSalle Street
Chicago, Illinois 60602

Re: An ordinance to use and maintain a portion of the public right-of-way for **one (1) planter(s)** for
UPTOWN UNITED, adjacent to the premises known as **4301 N. Broadway** .

Dear Alderman **James Cappleman**:

The applicant referenced above has requested the use of the public right-of-way for a **planter(s)**. An ordinance has been prepared by the Department of Business Affairs and Consumer Protection – Business Assistance Center - Public Way Use Unit for presentation to the City Council. Because this request was made for properties located in your ward, as approved by you as per the attached, I respectfully request that you introduce the attached ordinance at the next City Council meeting.

If you have any questions regarding this ordinance, please contact Anthony Bertuca at (312) 744-5506.

Department of Business Affairs and Consumer Protection



City of Chicago



O2013-4495

Office of the City Clerk

Document Tracking Sheet

Meeting Date:	6/5/2013
Sponsor(s):	Cappleman, James (46)
Type:	Ordinance
Title:	Grant(s) of privilege in public way for Uptown United - 4326 N. Broadway
Committee(s) Assignment:	Committee on Transportation and Public Way

ORDINANCE
UPTOWN UNITED
Acct. No. 271681 - 13
Permit No. 1106679

Be It Ordained by the City Council of the City of Chicago:

SECTION 1. Permission and authority are hereby given and granted to UPTOWN UNITED, upon the terms and subject to the conditions of this ordinance to construct, install, maintain and use one (1) Planter(s) on the public right-of-way for beautification purposes adjacent to its premises known as 4326 N. Broadway .

Said Planter(s) at N. BROADWAY measure(s):

One (1) at four (4) feet in length, and four (4) feet in width for a total of sixteen (16) square feet.

Grantee must allow the required clear and unobstructed space for pedestrian passage at all times per rules and regulations approved by the Department of Transportation.

The location of said privilege shall be as shown on prints kept on file with the Department of Business Affairs and Consumer Protection and the Office of the City Clerk.

Said privilege shall be constructed in accordance with plans and specifications approved by the Department of Planning and Development and Department of Transportation (Division of Project Development).

This grant of privilege in the public way shall be subject to the provisions of Section 10-28-015 and all other required provisions of the Municipal Code of Chicago.


The grantee shall pay to the City of Chicago as compensation for the privilege #1106679 herein granted the sum of zero (\$0.00) per annum in advance.

A 25% penalty will be added for payments received after due date.


The permit holder agrees to hold the City of Chicago harmless for any damage, relocation or replacement costs associated with damage, relocation or removal of private property caused by the City performing work in the public way.

Authority herein given and granted for a period of five (5) years from and after Date of Passage.

Alderman

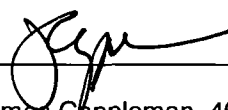
James Cappleman 46th Ward


Uptown United - Buena Park Planter Placement - Spring 2013

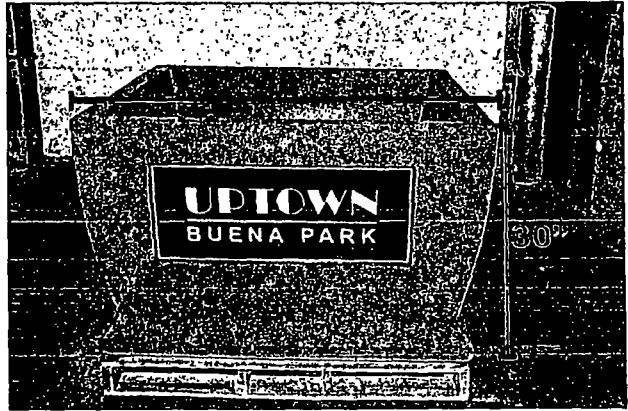

Example Location:
4331 N. Broadway

N. BROADWAY

Streetlight

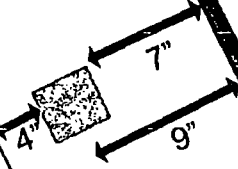

Tree Pit

15"

Streetlight


CURB

SUPERMARKET PARKING LOT - METAL FENCE ALONG BROADWAY

PARKING LOT CURB CUT 25"

Building
4315-4317

Uptown United - Map of Buena Park Planter Placement - Spring 2013

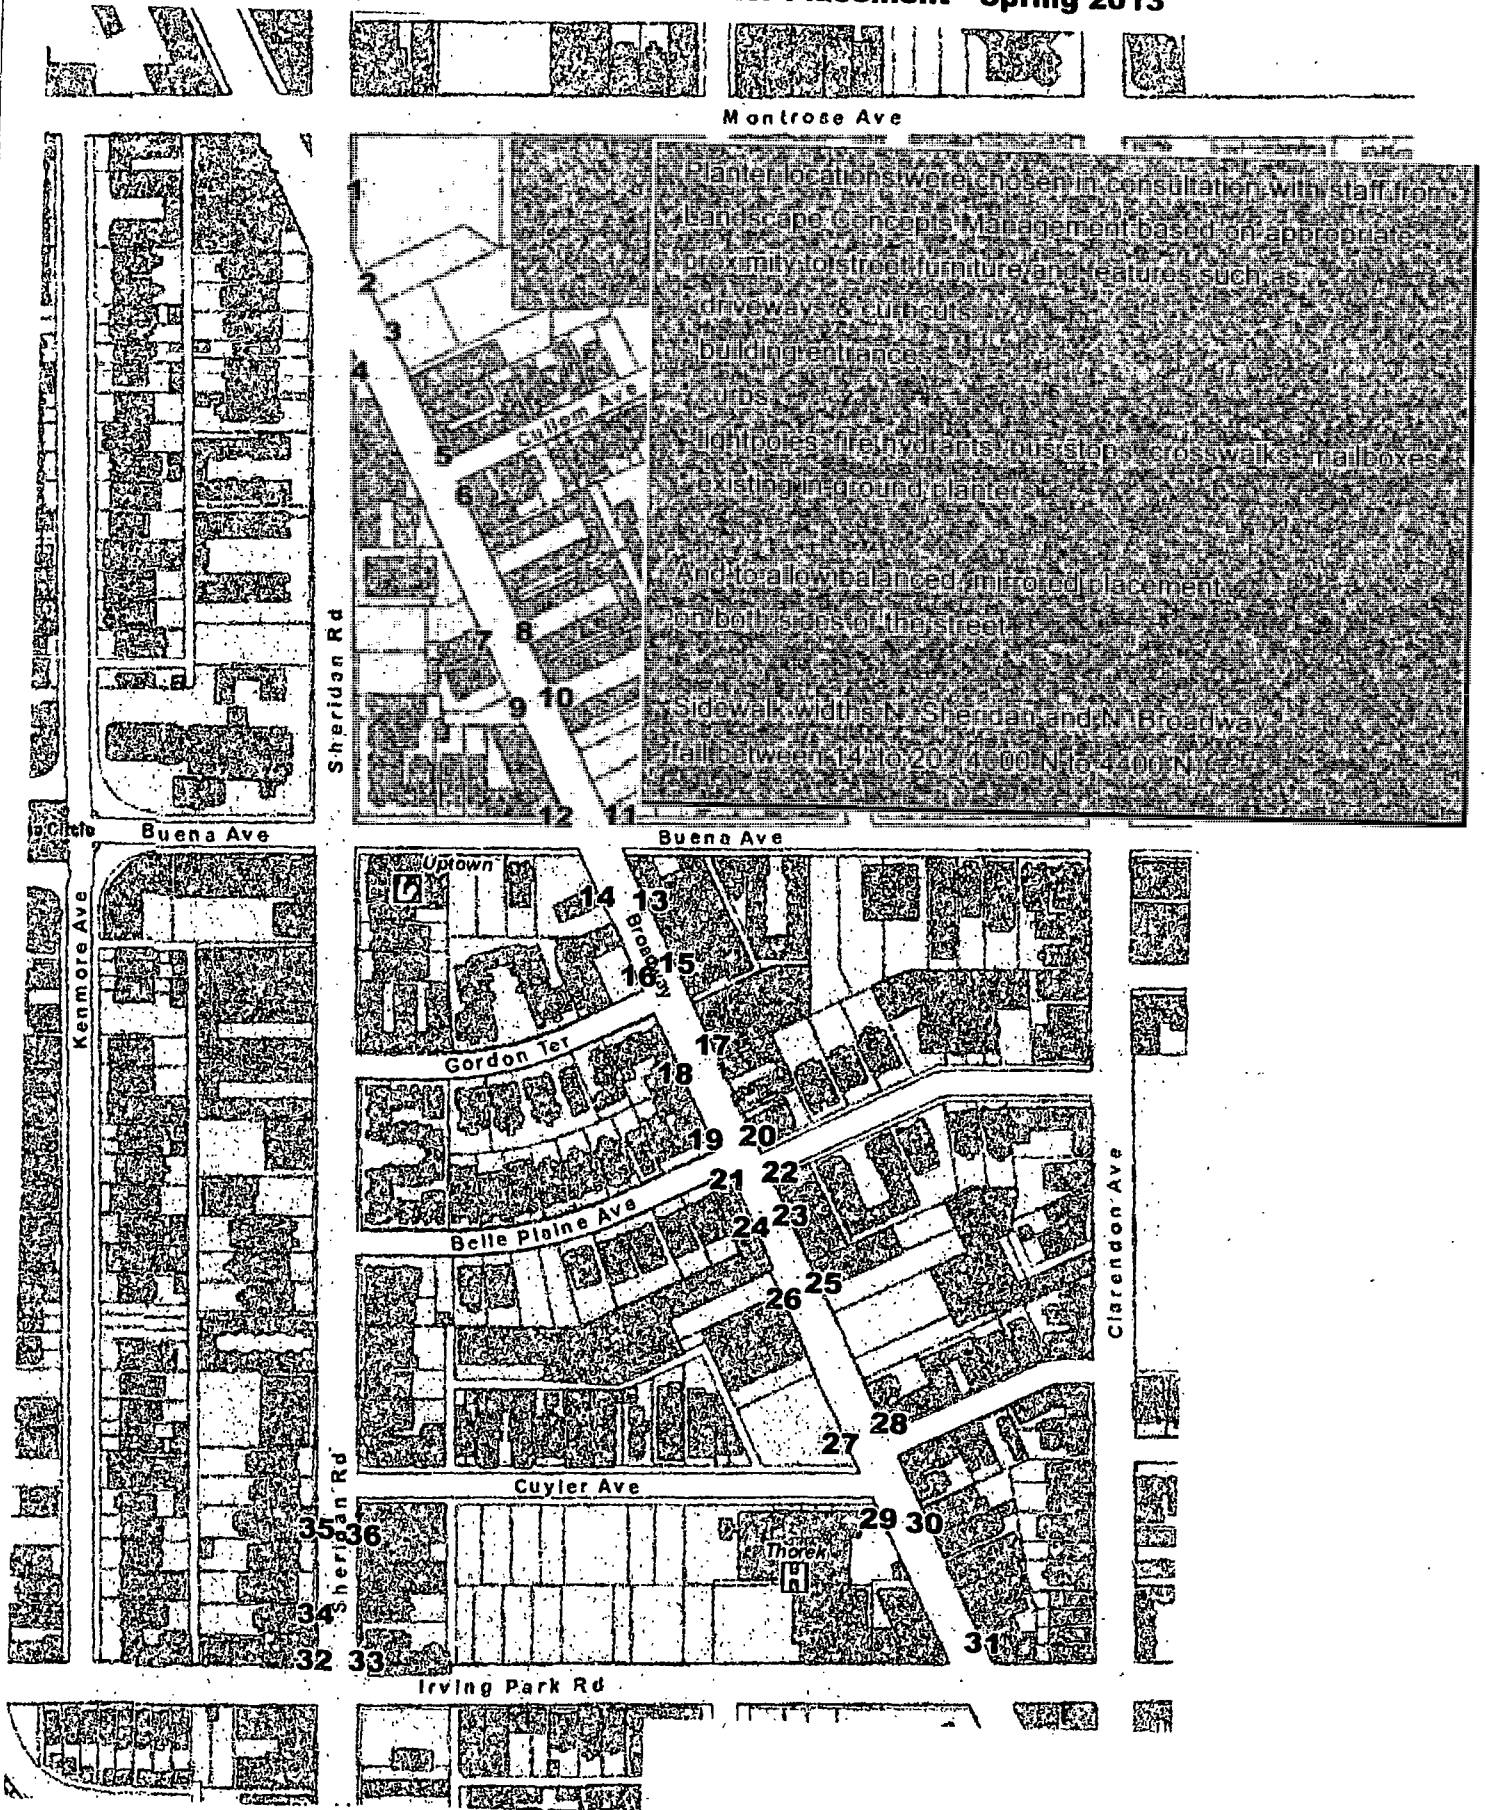



Department of Business Affairs and Consumer Protection

Business Assistance Center - Public Way Use Unit

City Hall - 121 N. LaSalle Street, Room 800 • Chicago, IL 60602

(312)-74-GOBIZ (312-744-6249) • (312) 744-1944 (TTY)

<http://www.cityofchicago.org/bacp>

06/05/2013

Alderman James Cappleman

Ward # 46

City of Chicago

City Hall, Room 300

121 North LaSalle Street

Chicago, Illinois 60602

Re: An ordinance to use and maintain a portion of the public right-of-way for **one (1) planter(s)** for **UPTOWN UNITED**, adjacent to the premises known as **4326 N. Broadway** .

Dear Alderman James Cappleman:

The applicant referenced above has requested the use of the public right-of-way for a **planter(s)**. An ordinance has been prepared by the Department of Business Affairs and Consumer Protection – Business Assistance Center - Public Way Use Unit for presentation to the City Council. Because this request was made for properties located in your ward, as approved by you as per the attached, I respectfully request that you introduce the attached ordinance at the next City Council meeting.

If you have any questions regarding this ordinance, please contact Anthony Bertuca at (312) 744-5506.

Department of Business Affairs and Consumer Protection



City of Chicago



O2013-4497

Office of the City Clerk

Document Tracking Sheet

Meeting Date:	6/5/2013
Sponsor(s):	Cappleman, James (46)
Type:	Ordinance
Title:	Grant(s) of privilege in public way for Uptown United - 4331 N. Broadway
Committee(s) Assignment:	Committee on Transportation and Public Way

ORDINANCE
UPTOWN UNITED
Acct. No. 271681 - 14
Permit No. 1106680

Be It Ordained by the City Council of the City of Chicago:

SECTION 1. Permission and authority are hereby given and granted to UPTOWN UNITED, upon the terms and subject to the conditions of this ordinance to construct, install, maintain and use one (1) Planter(s) on the public right-of-way for beautification purposes adjacent to its premises known as 4331 N. Broadway .

Said Planter(s) at N. BROADWAY measure(s):

One (1) at four (4) feet in length, and four (4) feet in width for a total of sixteen (16) square feet.

Grantee must allow the required clear and unobstructed space for pedestrian passage at all times per rules and regulations approved by the Department of Transportation.

The location of said privilege shall be as shown on prints kept on file with the Department of Business Affairs and Consumer Protection and the Office of the City Clerk.

Said privilege shall be constructed in accordance with plans and specifications approved by the Department of Planning and Development and Department of Transportation (Division of Project Development).

This grant of privilege in the public way shall be subject to the provisions of Section 10-28-015 and all other required provisions of the Municipal Code of Chicago.


The grantee shall pay to the City of Chicago as compensation for the privilege #1106680 herein granted the sum of zero (\$0.00) per annum in advance.

A 25% penalty will be added for payments received after due date.

The permit holder agrees to hold the City of Chicago harmless for any damage, relocation or replacement costs associated with damage, relocation or removal of private property caused by the City performing work in the public way.


Authority herein given and granted for a period of five (5) years from and after Date of Passage.

Alderman

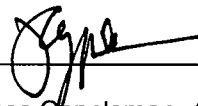


James Cappleman 46th Ward

Uptown United - Buena Park Planter Placement - Spring 2013

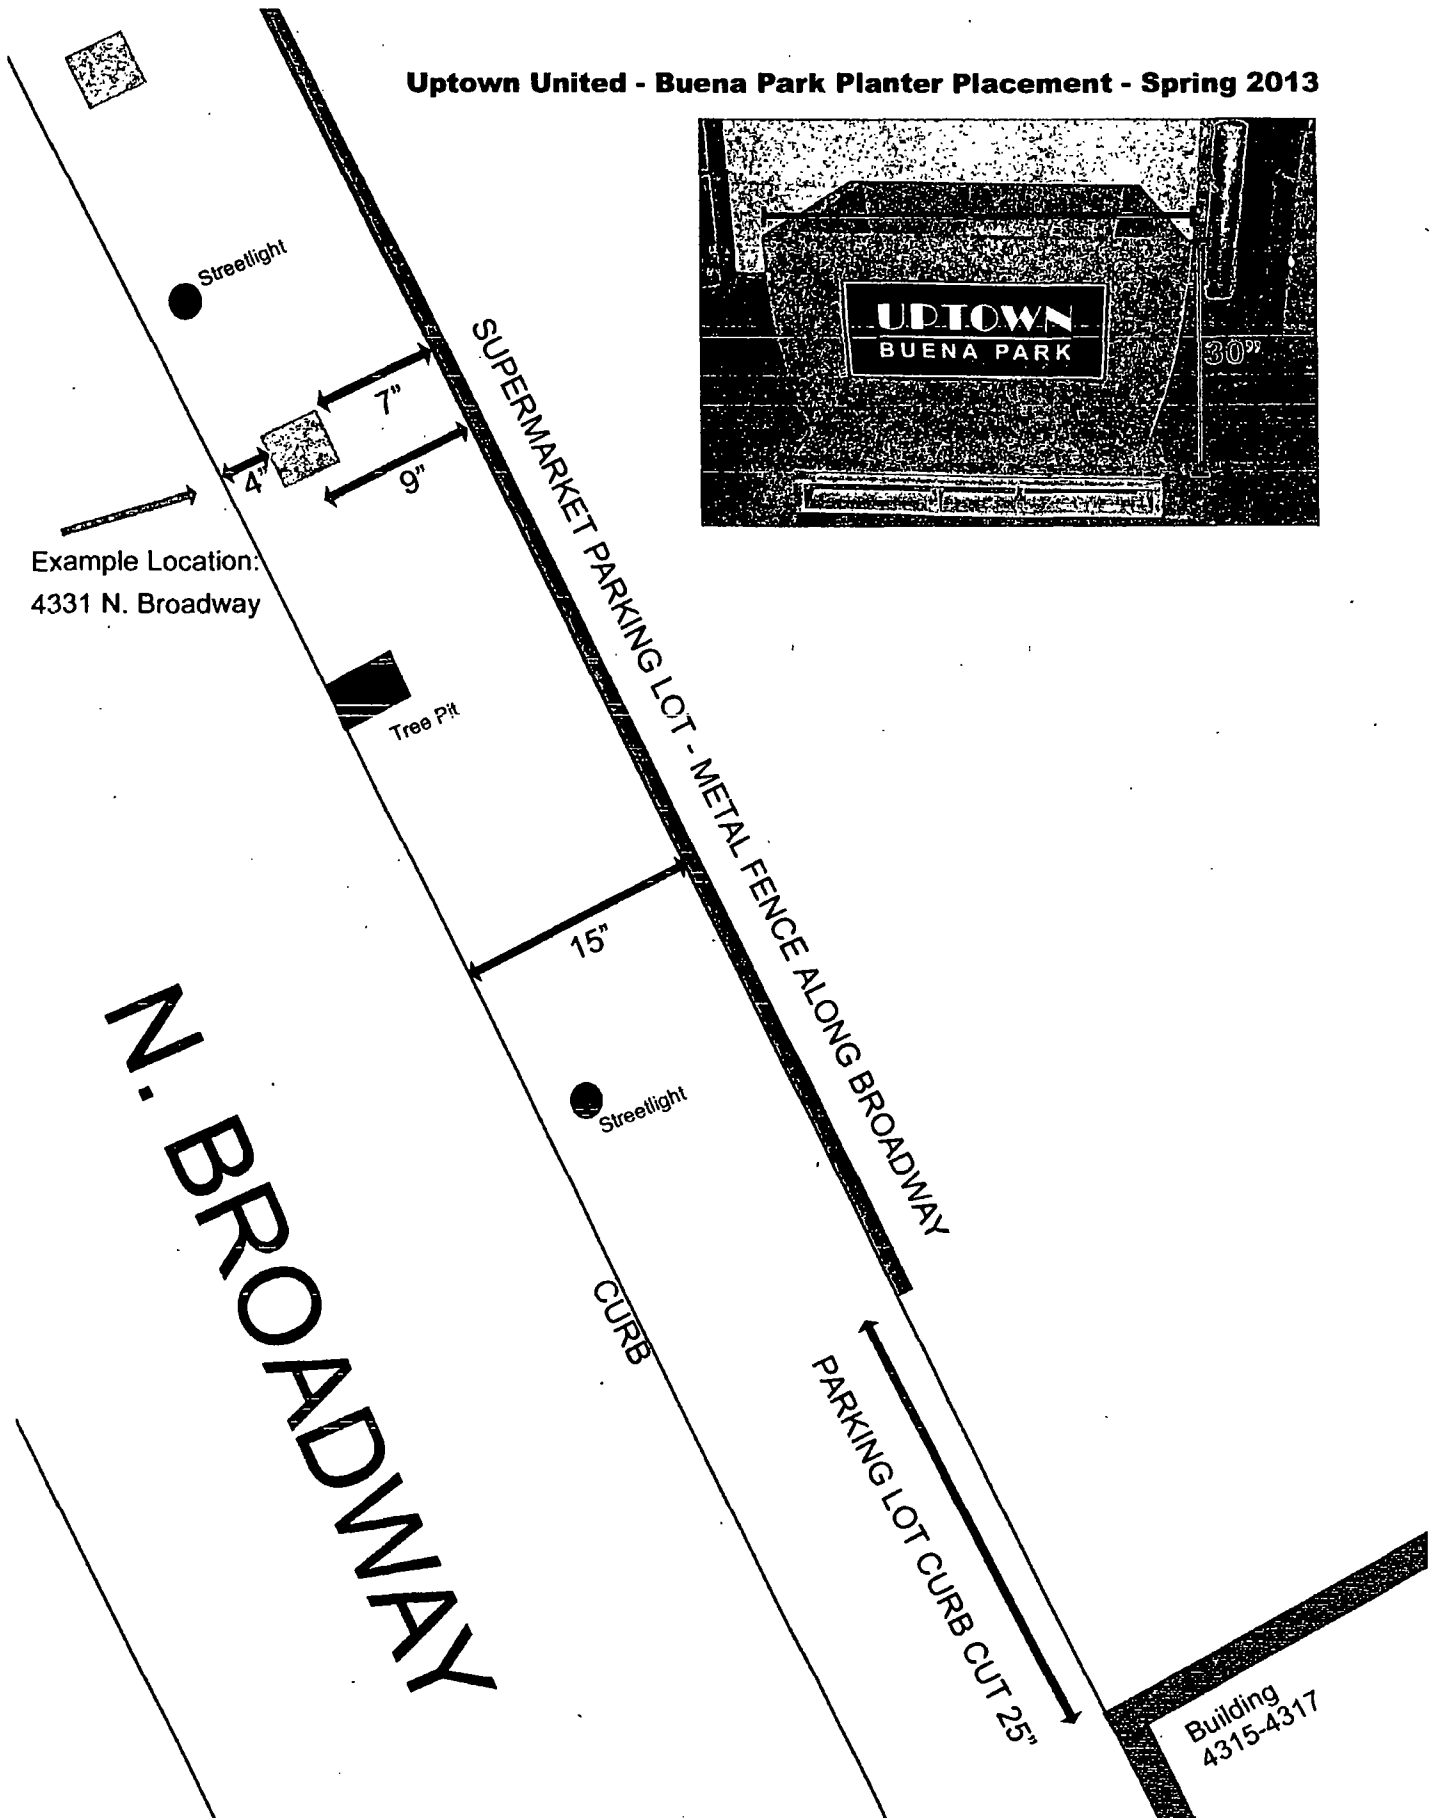

Uptown United - Map of Buena Park Planter Placement - Spring 2013

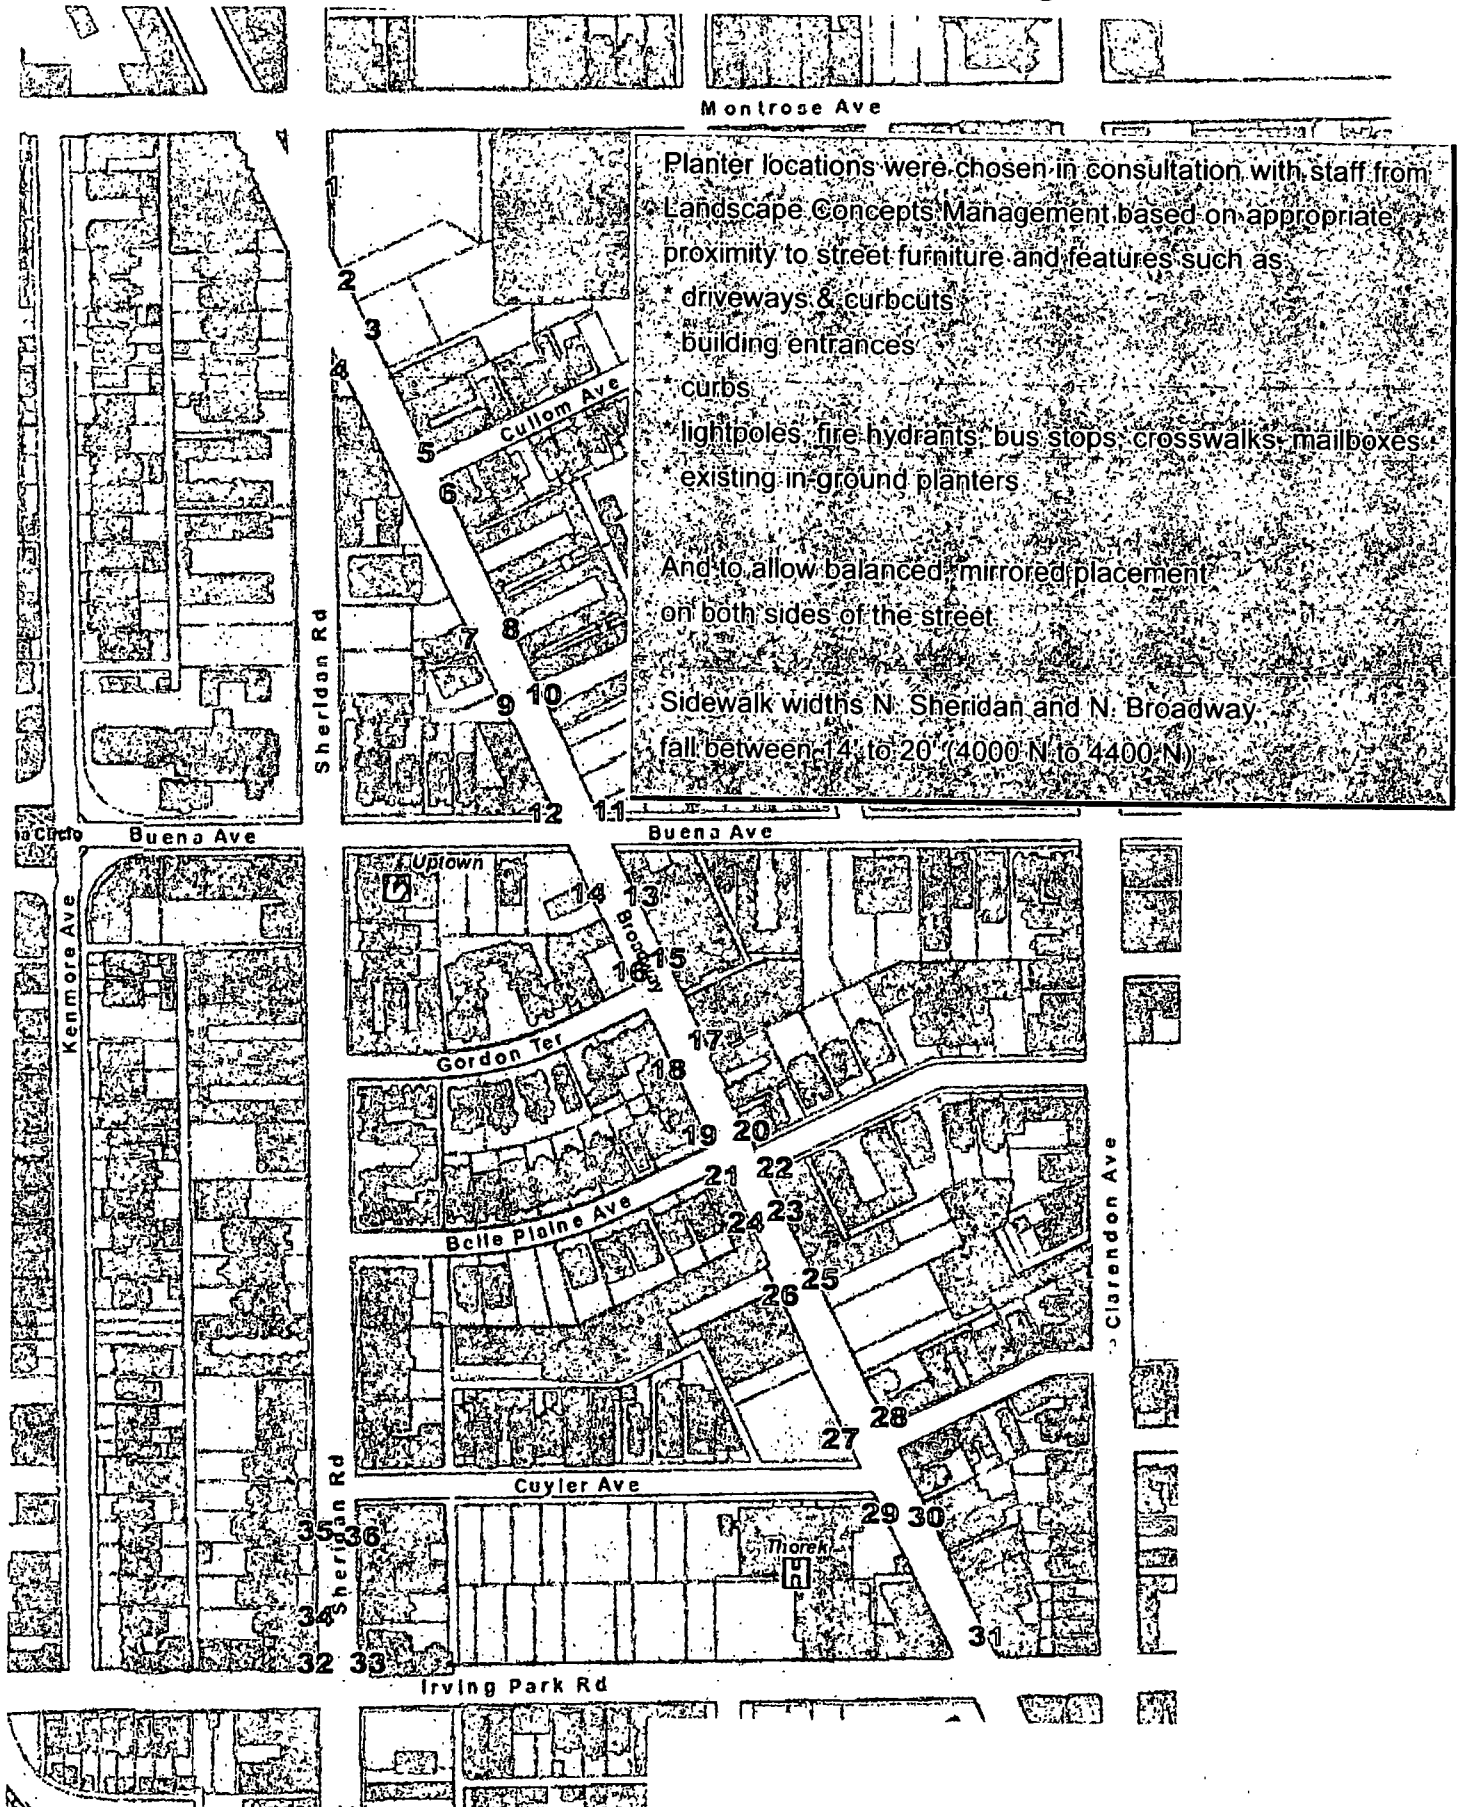



06/05/2013

Alderman James Cappleman
Ward # 46
City of Chicago
City Hall, Room 300
121 North LaSalle Street
Chicago, Illinois 60602

Re: An ordinance to use and maintain a portion of the public right-of-way for **one (1) planter(s)** for
UPTOWN UNITED, adjacent to the premises known as **4331 N. Broadway**.

Dear Alderman **James Cappleman**:

The applicant referenced above has requested the use of the public right-of-way for a **planter(s)**. An ordinance has been prepared by the Department of Business Affairs and Consumer Protection – Business Assistance Center - Public Way Use Unit for presentation to the City Council. Because this request was made for properties located in your ward, as approved by you as per the attached, I respectfully request that you introduce the attached ordinance at the next City Council meeting.

If you have any questions regarding this ordinance, please contact Anthony Bertuca at (312) 744-5506.

Department of Business Affairs and Consumer Protection



City of Chicago



O2013-4499

Office of the City Clerk

Document Tracking Sheet

Meeting Date:

6/5/2013

Sponsor(s):

Cappleman, James (46)

Type:

Ordinance

Title:

Grant(s) of privilege in public way for Uptown United - 4355
N. Sheridan Rd.

Committee(s) Assignment:

Committee on Transportation and Public Way

ORDINANCE
UPTOWN UNITED
Acct. No. 271681 - 16
Permit No. 1106682

Be It Ordained by the City Council of the City of Chicago:

SECTION 1. Permission and authority are hereby given and granted to UPTOWN UNITED, upon the terms and subject to the conditions of this ordinance to construct, install, maintain and use one (1) Planter(s) on the public right-of-way for beautification purposes adjacent to its premises known as 4355 N. Sheridan Rd..

Said Planter(s) at N. SHERIDAN measure(s):

One (1) at four (4) feet in length, and four (4) feet in width for a total of sixteen (16) square feet.

Grantee must allow the required clear and unobstructed space for pedestrian passage at all times per rules and regulations approved by the Department of Transportation.

The location of said privilege shall be as shown on prints kept on file with the Department of Business Affairs and Consumer Protection and the Office of the City Clerk.

Said privilege shall be constructed in accordance with plans and specifications approved by the Department of Planning and Development and Department of Transportation (Division of Project Development).

This grant of privilege in the public way shall be subject to the provisions of Section 10-28-015 and all other required provisions of the Municipal Code of Chicago.


The grantee shall pay to the City of Chicago as compensation for the privilege #1106682 herein granted the sum of zero (\$0.00) per annum in advance.

A 25% penalty will be added for payments received after due date.



The permit holder agrees to hold the City of Chicago harmless for any damage, relocation or replacement costs associated with damage, relocation or removal of private property caused by the City performing work in the public way.

Authority herein given and granted for a period of five (5) years from and after Date of Passage.

Alderman

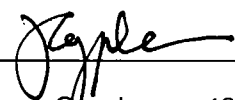

James Cappleman 46th Ward

Uptown United - Buena Park Planter Placement - Spring 2013

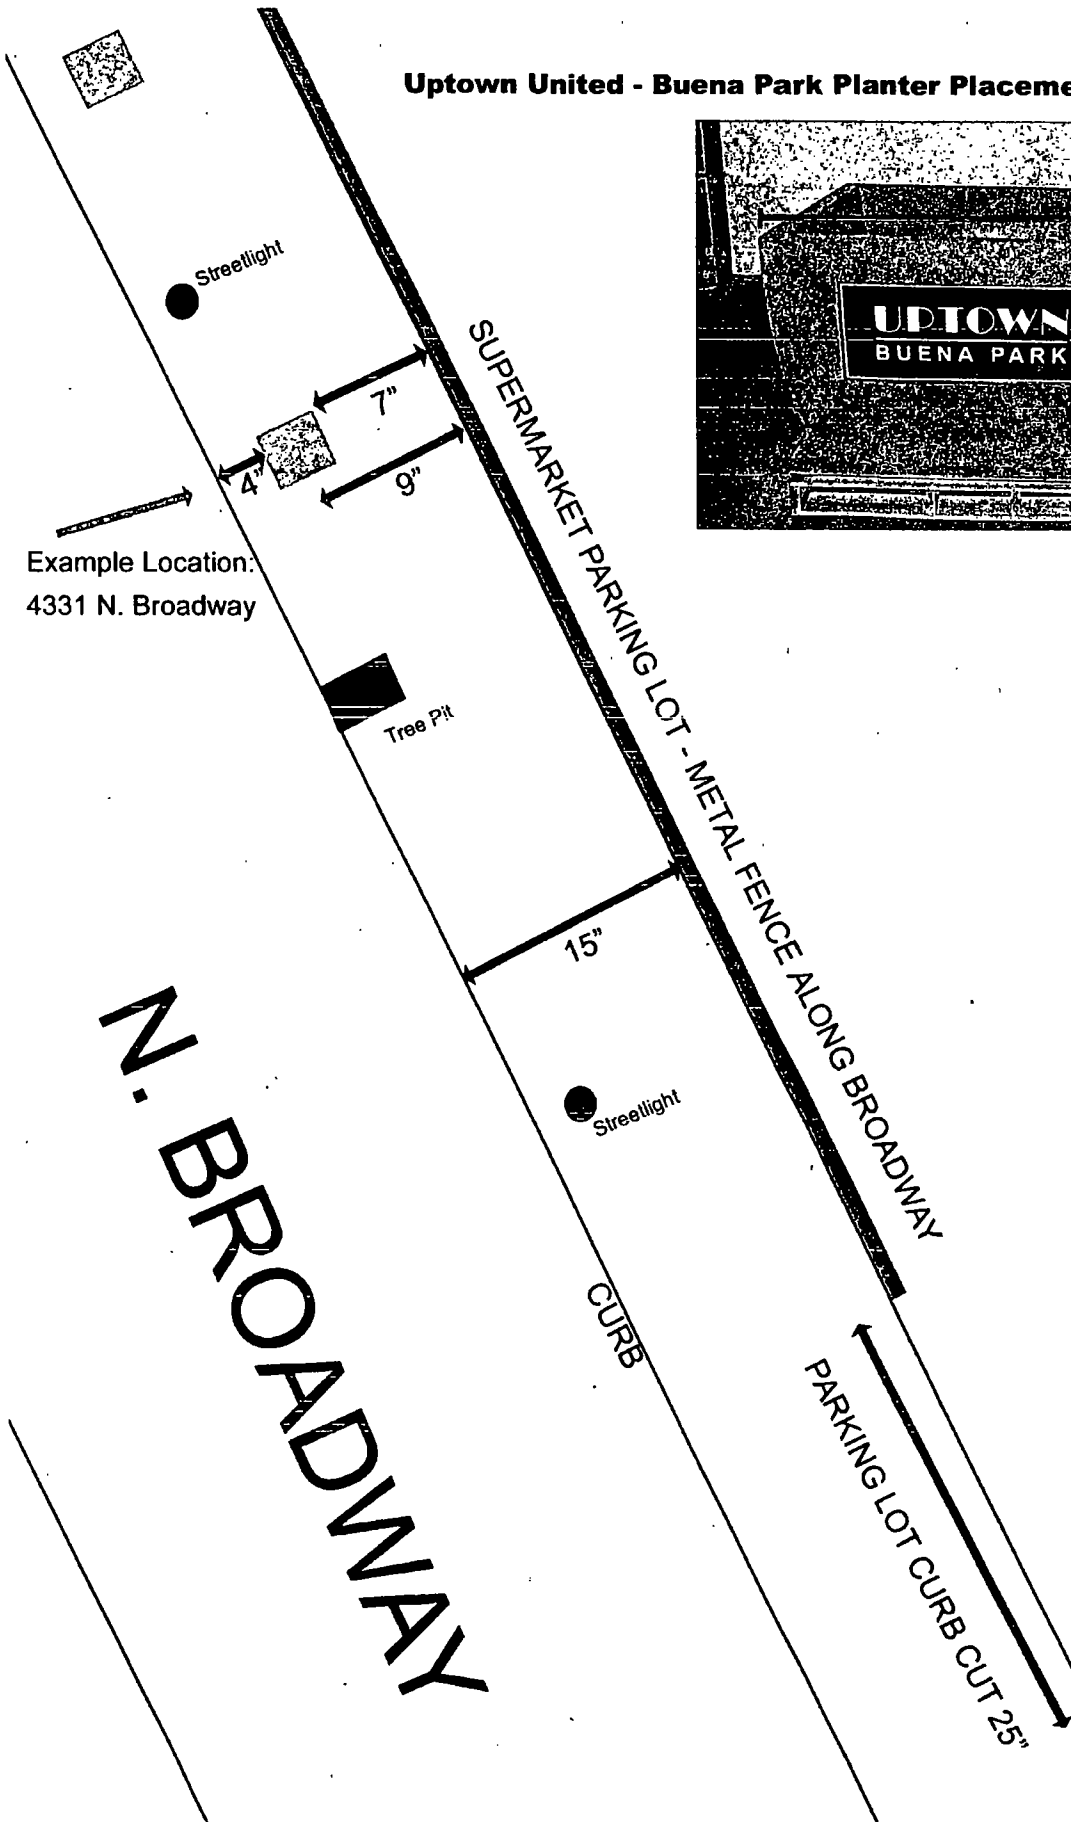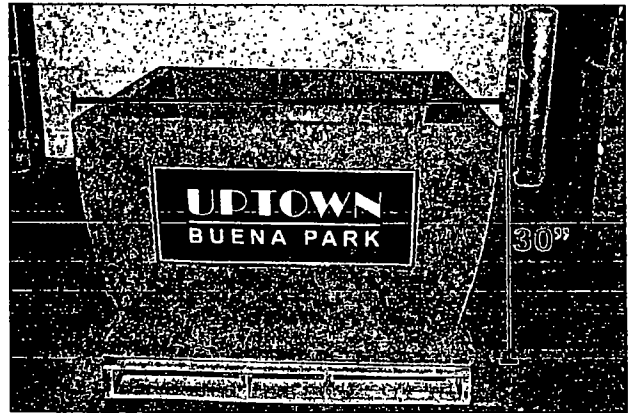

Building
4315-4317

Uptown United - Map of Buena Park Planter Placement - Spring 2013

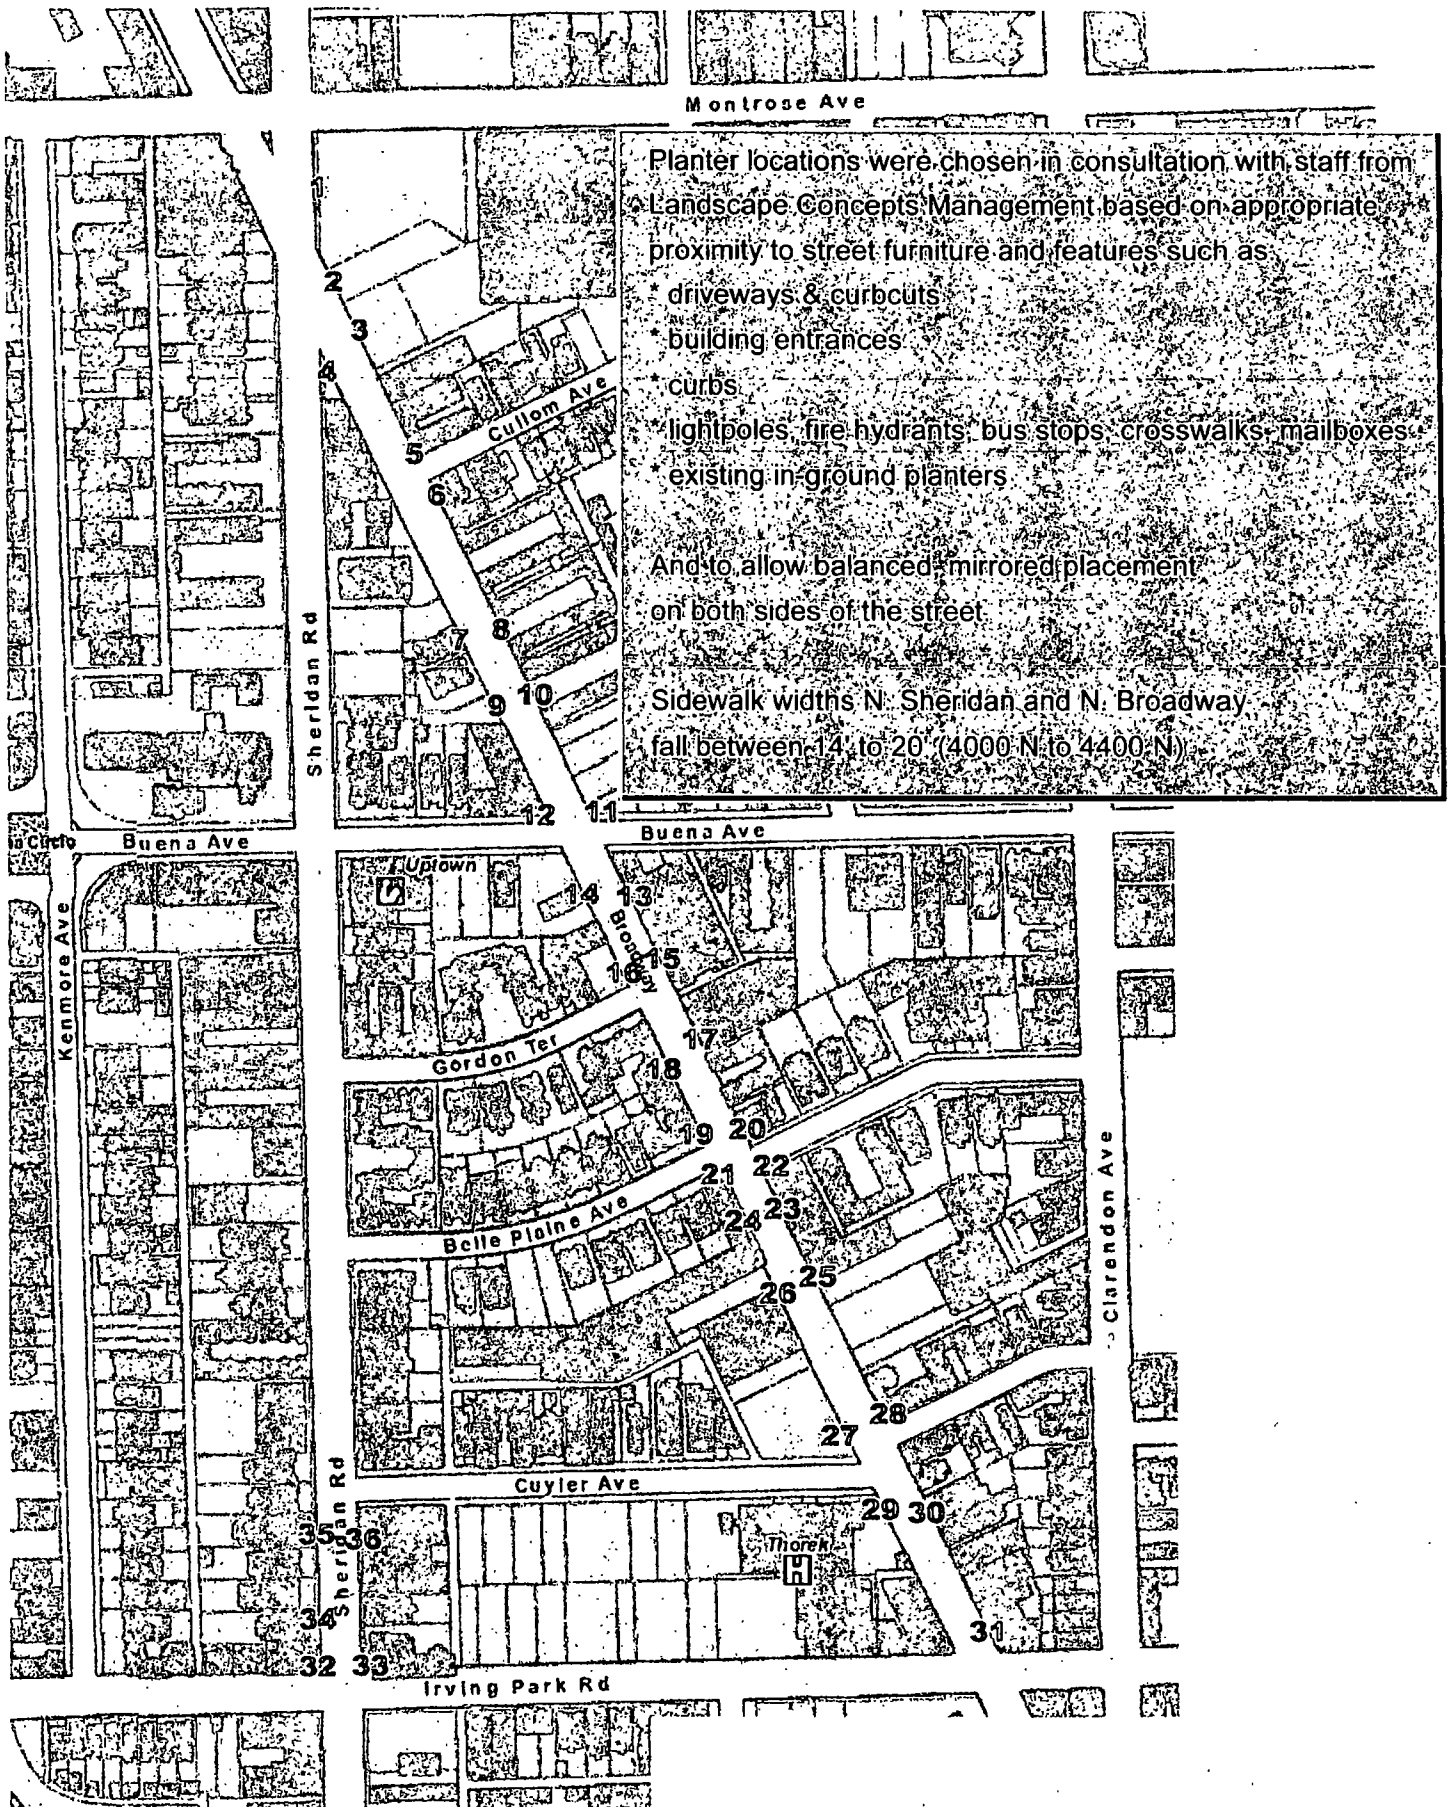



06/05/2013

Alderman James Cappleman
Ward # 46
City of Chicago
City Hall, Room 300
121 North LaSalle Street
Chicago, Illinois 60602

Re: An ordinance to use and maintain a portion of the public right-of-way for **one (1) planter(s)** for **UPTOWN UNITED**, adjacent to the premises known as **4355 N. Sheridan Rd.**

Dear Alderman **James Cappleman**:

The applicant referenced above has requested the use of the public right-of-way for a **planter(s)**. An ordinance has been prepared by the Department of Business Affairs and Consumer Protection – Business Assistance Center - Public Way Use Unit for presentation to the City Council. Because this request was made for properties located in your ward, as approved by you as per the attached, I respectfully request that you introduce the attached ordinance at the next City Council meeting.

If you have any questions regarding this ordinance, please contact Anthony Bertuca at (312) 744-5506.

Department of Business Affairs and Consumer Protection



City of Chicago



O2013-4501

Office of the City Clerk

Document Tracking Sheet

Meeting Date:	6/5/2013
Sponsor(s):	Cappleman, James (46)
Type:	Ordinance
Title:	Grant(s) of privilege in public way for Uptown United - 4337 N Broadway
Committee(s) Assignment:	Committee on Transportation and Public Way

ORDINANCE
UPTOWN UNITED
Acct. No. 271681 - 15
Permit No. 1106681

Be It Ordained by the City Council of the City of Chicago:

SECTION 1. Permission and authority are hereby given and granted to UPTOWN UNITED, upon the terms and subject to the conditions of this ordinance to construct, install, maintain and use one (1) Planter(s) on the public right-of-way for beautification purposes adjacent to its premises known as 4337 N. Broadway .

Said Planter(s) at N. BROADWAY measure(s):

One (1) at four (4) feet in length, and four (4) feet in width for a total of sixteen (16) square feet.

Grantee must allow the required clear and unobstructed space for pedestrian passage at all times per rules and regulations approved by the Department of Transportation.

The location of said privilege shall be as shown on prints kept on file with the Department of Business Affairs and Consumer Protection and the Office of the City Clerk.

Said privilege shall be constructed in accordance with plans and specifications approved by the Department of Planning and Development and Department of Transportation (Division of Project Development).

This grant of privilege in the public way shall be subject to the provisions of Section 10-28-015 and all other required provisions of the Municipal Code of Chicago.

The grantee shall pay to the City of Chicago as compensation for the privilege #1106681 herein granted the sum of zero (\$0.00) per annum in advance.

A 25% penalty will be added for payments received after due date.

The permit holder agrees to hold the City of Chicago harmless for any damage, relocation or replacement costs associated with damage, relocation or removal of private property caused by the City performing work in the public way.


Authority herein given and granted for a period of five (5) years from and after Date of Passage.

Alderman




James Cappleman 46th Ward

Uptown United - Buena Park Planter Placement - Spring 2013

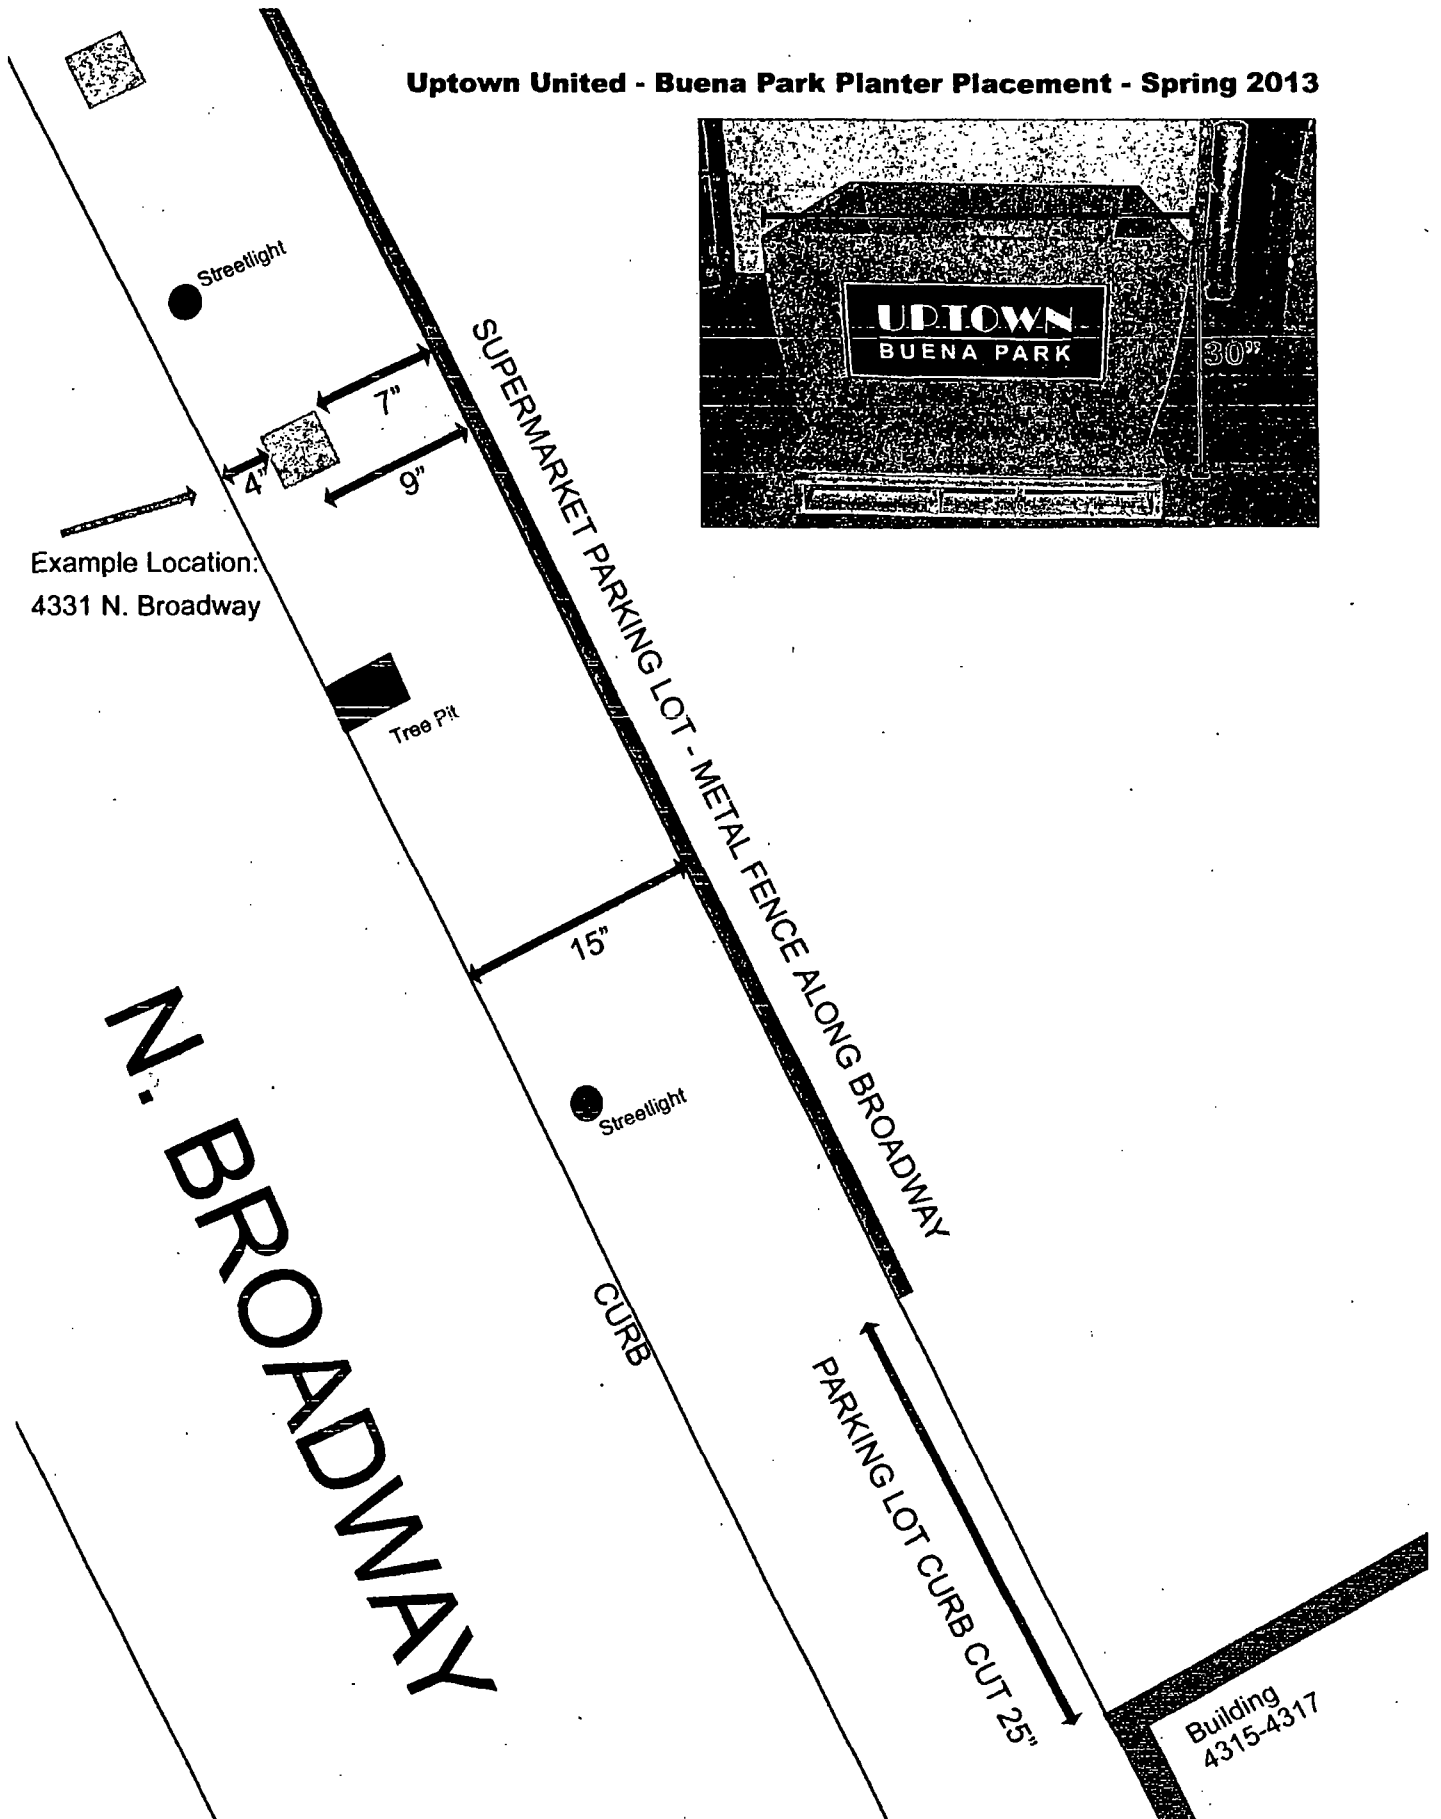

Uptown United - Map of Buena Park Planter Placement - Spring 2013

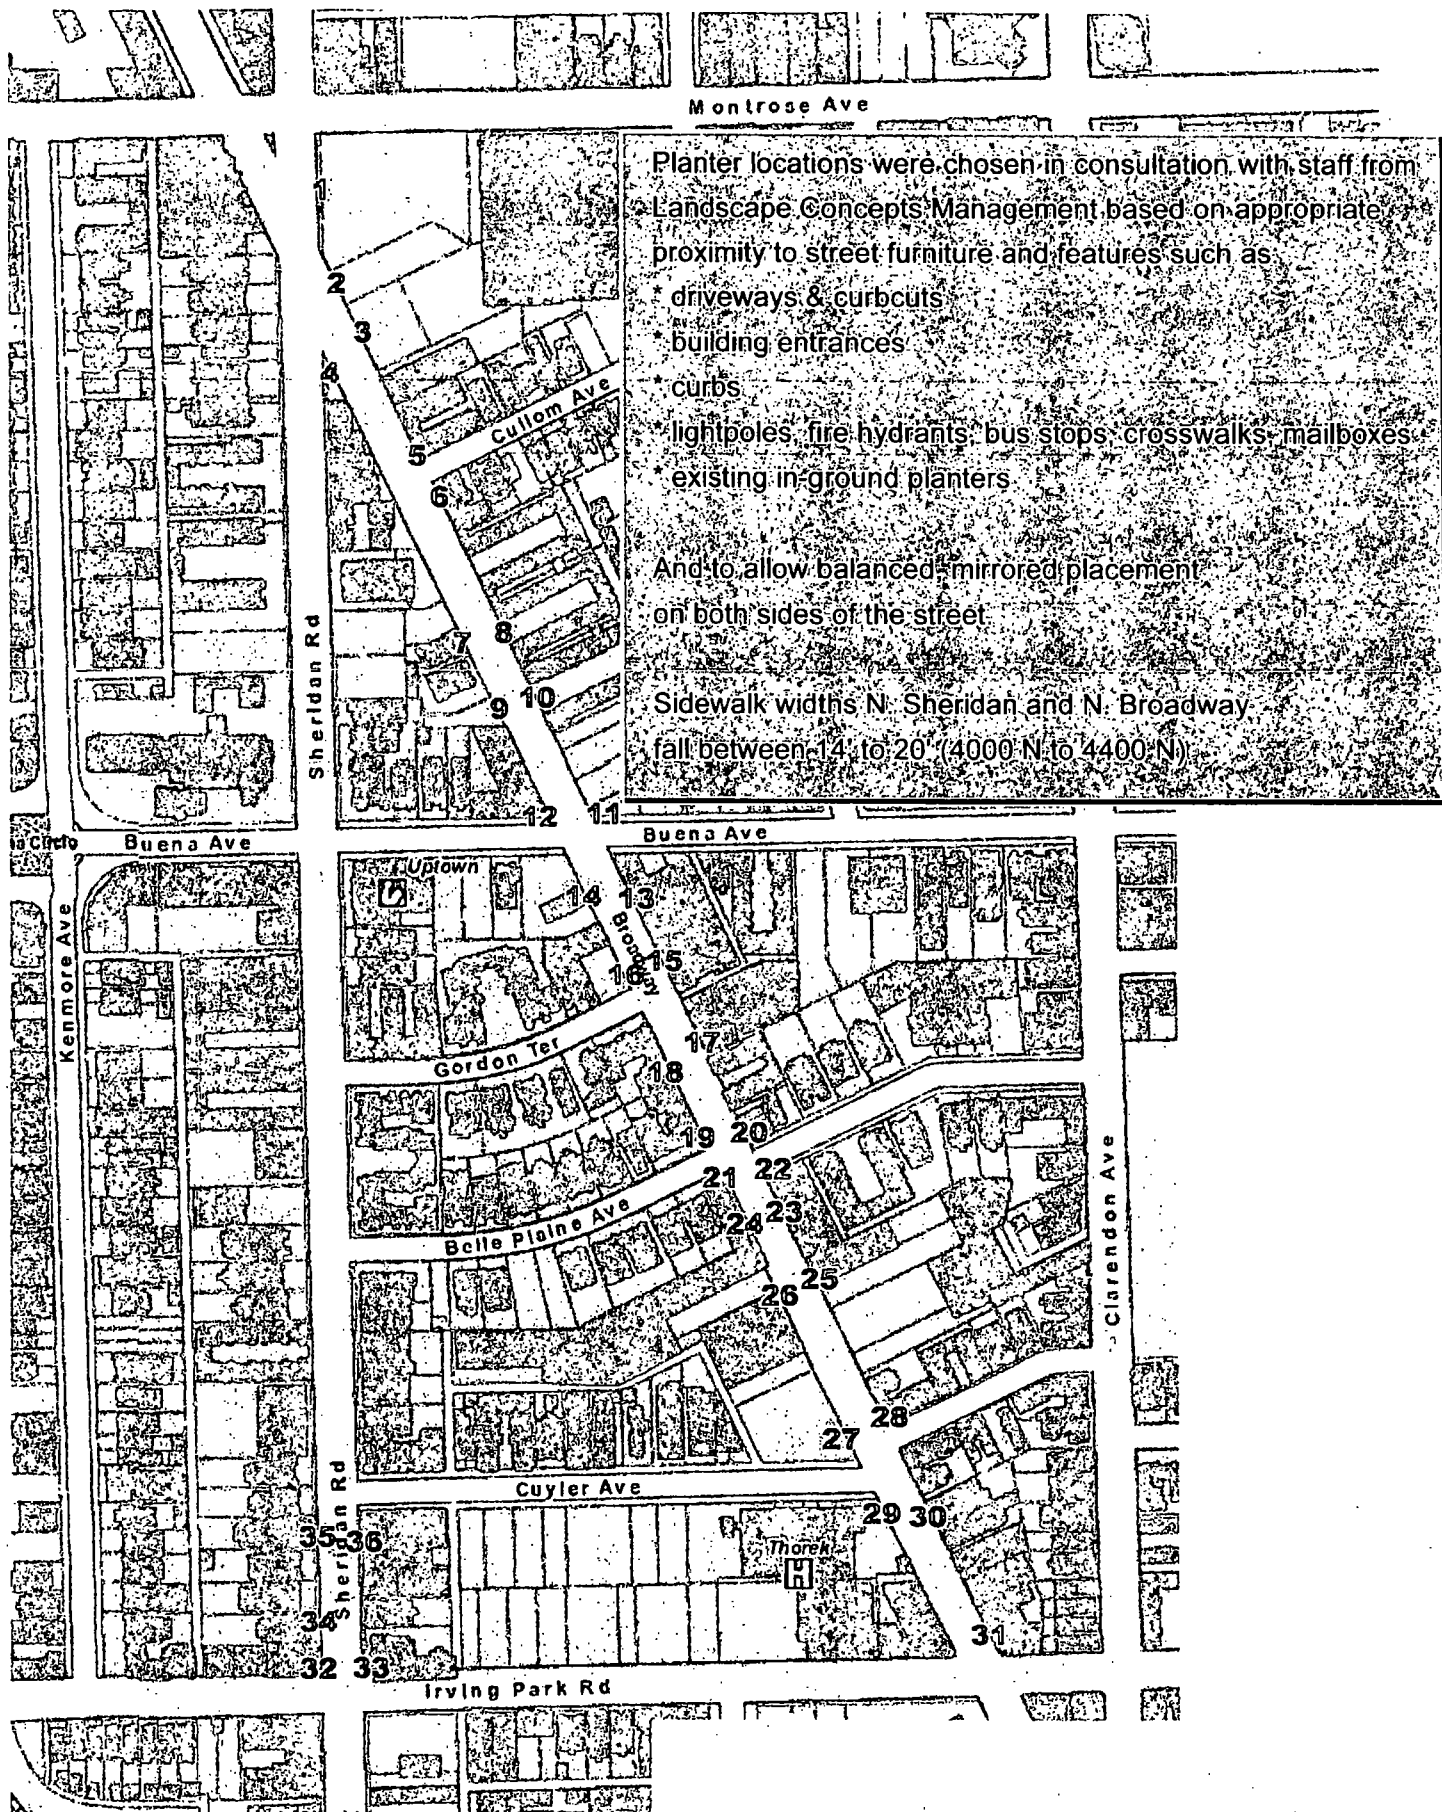



Department of Business Affairs and Consumer Protection

Business Assistance Center - Public Way Use Unit

City Hall - 121 N. LaSalle Street, Room 800 • Chicago, IL 60602

(312)-74-GOBIZ (312-744-6249) • (312) 744-1944 (TTY)

<http://www.cityofchicago.org/bacp>

06/05/2013

Alderman James Cappleman

Ward # 46

City of Chicago

City Hall, Room **300**

121 North LaSalle Street

Chicago, Illinois 60602

Re: An ordinance to use and maintain a portion of the public right-of-way for **one (1) planter(s)** for
UPTOWN UNITED, adjacent to the premises known as **4337 N. Broadway**.

Dear Alderman **James Cappleman**:

The applicant referenced above has requested the use of the public right-of-way for a **planter(s)**. An ordinance has been prepared by the Department of Business Affairs and Consumer Protection – Business Assistance Center - Public Way Use Unit for presentation to the City Council. Because this request was made for properties located in your ward, as approved by you as per the attached, I respectfully request that you introduce the attached ordinance at the next City Council meeting.

If you have any questions regarding this ordinance, please contact Anthony Bertuca at (312) 744-5506.

Department of Business Affairs and Consumer Protection



City of Chicago



O2013-4502

Office of the City Clerk

Document Tracking Sheet

Meeting Date:	6/5/2013
Sponsor(s):	Cappleman, James (46)
Type:	Ordinance
Title:	Grant(s) of privilege in public way for Angelina Ristorante
Committee(s) Assignment:	Committee on Transportation and Public Way

ORDINANCE
ANGELINA RISTORANTE
Acct. No. 12559 - 1
Permit No. 1106753

Be It Ordained by the City Council of the City of Chicago:

SECTION 1. Permission and authority are hereby given and granted to ANGELINA RISTORANTE, upon the terms and subject to the conditions of this ordinance to maintain and use, as now constructed, four (4) Light Fixture(s) projecting over the public right-of-way adjacent to its premises known as 3561 N. Broadway .

Said Light Fixture(s) at N. Broadway measure(s):

Four (4) at one (1) foot in length, three (3) feet in width and twelve (12) feet above grade level.

The location of said privilege shall be as shown on prints kept on file with the Department of Business Affairs and Consumer Protection and the Office of the City Clerk.

Said privilege shall be constructed in accordance with plans and specifications approved by the Department of Transportation (Division of Project Development).

This grant of privilege in the public way shall be subject to the provisions of Section 10-28-015 and all other required provisions of the Municipal Code of Chicago.


The grantee shall pay to the City of Chicago as compensation for the privilege #1106753 herein granted the sum of ninety (\$90.00) per annum in advance.

A 25% penalty will be added for payments received after due date.


The permit holder agrees to hold the City of Chicago harmless for any damage, relocation or replacement costs associated with damage, relocation or removal of private property caused by the City performing work in the public way.

Authority herein given and granted for a period of five (5) years from and after 06/11/2013.

Alderman

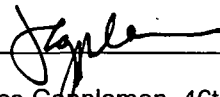

James Cappleman 46th Ward

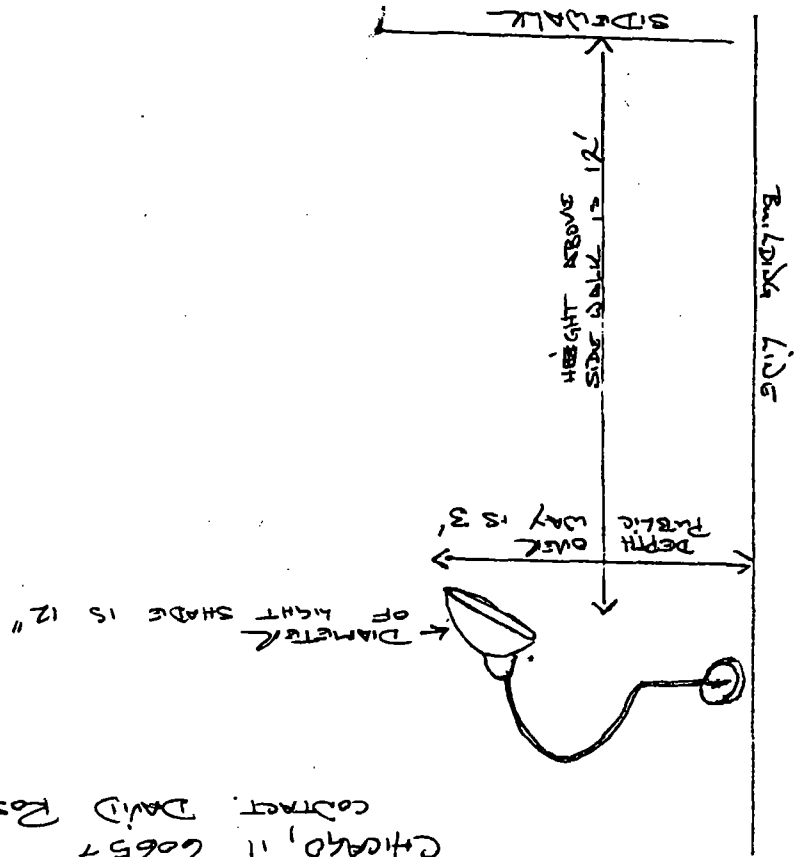

ADRIANA
3561 N.
CHICAGO, IL 60657
CONTRACT
DAVID ROSENTHAL
773.935.5933



06/05/2013

Alderman **James Cappleman**
Ward # **46**
City of Chicago
City Hall, Room **300**
121 North LaSalle Street
Chicago, Illinois 60602

Re: An ordinance to use and maintain a portion of the public right-of-way for **four (4) light fixture(s)** for
ANGELINA RISTORANTE, adjacent to the premises known as **3561 N. Broadway** .

Dear Alderman **James Cappleman**:

The applicant referenced above has requested the use of the public right-of-way for a **light fixture(s)**. An ordinance has been prepared by the Department of Business Affairs and Consumer Protection – Business Assistance Center - Public Way Use Unit for presentation to the City Council. Because this request was made for properties located in your ward, as approved by you as per the attached, I respectfully request that you introduce the attached ordinance at the next City Council meeting.

If you have any questions regarding this ordinance, please contact Anthony Bertuca at (312) 744-5506.

Department of Business Affairs and Consumer Protection



City of Chicago



O2013-4504

Office of the City Clerk

Document Tracking Sheet

Meeting Date:	6/5/2013
Sponsor(s):	Cappleman, James (46)
Type:	Ordinance
Title:	Grant(s) of privilege in public way for Uncle Bob's Self Storage No. 432
Committee(s) Assignment:	Committee on Transportation and Public Way

ORDINANCE
UNCLE BOB'S SELF STORAGE #432
Acct. No. 378126 - 4
Permit No. 1104476

Be It Ordained by the City Council of the City of Chicago:

SECTION 1. Permission and authority are hereby given and granted to UNCLE BOB'S SELF STORAGE #432, upon the terms and subject to the conditions of this ordinance to maintain and use two (2) sign(s) projecting over the public right-of-way attached to its premises known as 3636 N. Broadway .

Said sign structure(s) measures as follows; along N BROADWAY:

Two (2) at four point seven five (4.75) feet in length, fifteen point eight three (15.83) feet in height and sixteen (16) feet above grade level.

The location of said privilege shall be as shown on prints kept on file with the Department of Business Affairs and Consumer Protection and the Office of the City Clerk.

Said privilege shall be constructed in accordance with plans and specifications approved by the Department of Transportation (Division of Project Development) and Zoning Department - Signs.

This grant of privilege in the public way shall be subject to the provisions of Section 10-28-015 and all other required provisions of the Municipal Code of Chicago.

The grantee shall pay to the City of Chicago as compensation for the privilege #1104476 herein granted the sum of six hundred (\$600.00) per annum in advance.

A 25% penalty will be added for payments received after due date.

The permit holder agrees to hold the City of Chicago harmless for any damage, relocation or replacement costs associated with damage, relocation or removal of private property caused by the City performing work in the public way.

Authority herein given and granted for a period of five (5) years from and after Date of Passage.


Alderman



James Cappleman 46th Ward

FLAG SIGN TWO (2) REQUIRED

SCALE 1/4" = 1'

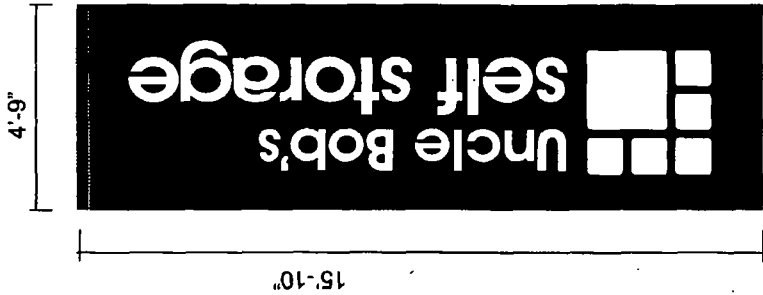

	Houston Dallas
Houston Corporate Office 5225 Katy Freeway, Suite 350 Houston, Texas 77007 713-977-7900 Fax 713-977-7903	
Dallas Regional Office 2220 San Jacinto Blvd. Suite 365 Denton, Texas 76205 940-380-9153 FAX: 940-380-9395	
Uncle Bob's self storage	
Address: #757 3626 North Broadway City: Chicago State: IL 60613	
Account Rep: B. OSBORN Sales Rep: M.J. DeNARDI	
APPROVALS CLIENT DESIGN PROD.	
Designer: PETER CARDINAL	
Design No. Us162686 R4	
DATE 11-20-12	
Rev. Date: 11-29-12	
APPROVED BY ALL PARTIES PETER CARDINAL 11-29-12	
8:8	

THIS DESIGN AND ENGINEERING IS SUBMITTED AS OUR PROPOSAL, AND THE RIGHT TO USE OR EXHIBIT IN ANY FORM, IS NOT AUTHORIZED WITHOUT WRITTEN PERMISSION BY US SIGNS.

COLOR SCHEDULE

Blue Colorfast 2870 3630-157 Sulfon Blue Vinyl	White	Flat black
Yellow 3630-025 vinyl		

FLEX FACE SPECIFICATIONS

- 1 NEW PENNANT TO BE DOUBLE FACED
WHITE FLEX WITH APPLIED GRAPHICS.
POLE POCKETS ON TOP & BOTTOM TO
ACCOMMODATE EXISTING SUPPORTS



06/05/2013

Alderman James Cappleman
Ward # 46
City of Chicago
City Hall, Room **300**
121 North LaSalle Street
Chicago, Illinois 60602

Re: An ordinance to use and maintain a portion of the public right-of-way for **two (2) sign(s)** for **UNCLE BOB'S SELF STORAGE #432**, adjacent to the premises known as **3636 N. Broadway** .

Dear Alderman James Cappleman:

The applicant referenced above has requested the use of the public right-of-way for a **sign(s)**. An ordinance has been prepared by the Department of Business Affairs and Consumer Protection – Business Assistance Center - Public Way Use Unit for presentation to the City Council. Because this request was made for properties located in your ward, as approved by you as per the attached, I respectfully request that you introduce the attached ordinance at the next City Council meeting.

If you have any questions regarding this ordinance, please contact Anthony Bertuca at (312) 744-5506.

Department of Business Affairs and Consumer Protection



City of Chicago



O2013-4508

Office of the City Clerk

Document Tracking Sheet

Meeting Date:	6/5/2013
Sponsor(s):	Cappleman, James (46)
Type:	Ordinance
Title:	Grant(s) of privilege in public way for Michael's Restaurant, Inc.
Committee(s) Assignment:	Committee on Transportation and Public Way

ORDINANCE
MICHAEL'S RESTAURANT, INC.
Acct. No. 16625 - 1
Permit No. 1106866

Be It Ordained by the City Council of the City of Chicago:

SECTION 1. Permission and authority are hereby given and granted to MICHAEL'S RESTAURANT, INC., upon the terms and subject to the conditions of this ordinance to maintain and use one (1) sign(s) projecting over the public right-of-way attached to its premises known as 4089-91 N. Broadway .

Said sign structure(s) measures as follows; along N. Broadway:
One (1) at four (4) feet in length, nine (9) feet in height and ten (10) feet above grade level.

The location of said privilege shall be as shown on prints kept on file with the Department of Business Affairs and Consumer Protection and the Office of the City Clerk.

Said privilege shall be constructed in accordance with plans and specifications approved by the Department of Transportation (Division of Project Development) and Zoning Department - Signs.

This grant of privilege in the public way shall be subject to the provisions of Section 10-28-015 and all other required provisions of the Municipal Code of Chicago.

The grantee shall pay to the City of Chicago as compensation for the privilege #1106866 herein granted the sum of three hundred (\$300.00) per annum in advance.

A 25% penalty will be added for payments received after due date.


The permit holder agrees to hold the City of Chicago harmless for any damage, relocation or replacement costs associated with damage, relocation or removal of private property caused by the City performing work in the public way.

Authority herein given and granted for a period of five (5) years from and after 06/11/2013.

Alderman



James Cappleman 46th Ward

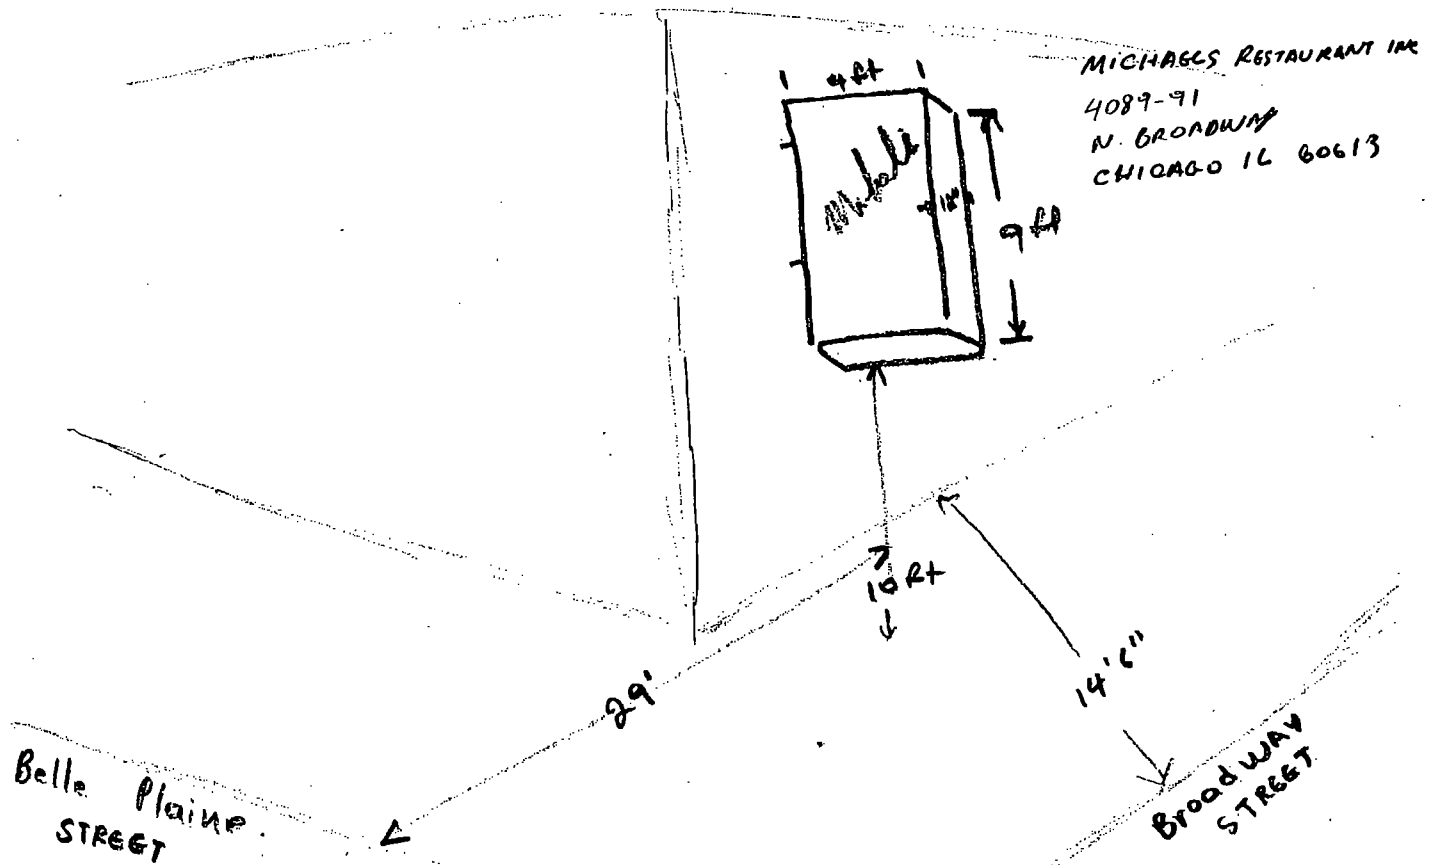



06/05/2013

Alderman James Cappleman
Ward # 46
City of Chicago
City Hall, Room 300
121 North LaSalle Street
Chicago, Illinois 60602

Re: An ordinance to use and maintain a portion of the public right-of-way for **one (1) sign(s)** for
MICHAEL'S RESTAURANT, INC., adjacent to the premises known as **4089-91 N. Broadway**.

Dear Alderman **James Cappleman**:

The applicant referenced above has requested the use of the public right-of-way for a **sign(s)**. An ordinance has been prepared by the Department of Business Affairs and Consumer Protection – Business Assistance Center - Public Way Use Unit for presentation to the City Council. Because this request was made for properties located in your ward, as approved by you as per the attached, I respectfully request that you introduce the attached ordinance at the next City Council meeting.

If you have any questions regarding this ordinance, please contact Anthony Bertuca at (312) 744-5506.

Department of Business Affairs and Consumer Protection



City of Chicago



O2013-4752

Office of the City Clerk

Document Tracking Sheet

Meeting Date:	6/5/2013
Sponsor(s):	Pawar, Ameya (47)
Type:	Ordinance
Title:	Grant(s) of privilege in public way for A.J. Hudson's Public House
Committee(s) Assignment:	Committee on Transportation and Public Way

ORDINANCE
A. J. HUDSON' S PUBLIC HOUSE
Acct. No. 15529 - 2
Permit No. 1106726

Be It Ordained by the City Council of the City of Chicago:

SECTION 1. Permission and authority are hereby given and granted to A. J. HUDSON' S PUBLIC HOUSE, upon the terms and subject to the conditions of this ordinance to maintain and use, as now constructed, twelve (12) Light Fixture(s) projecting over the public right-of-way adjacent to its premises known as 3801 N. Ashland Ave..

Said Light Fixture(s) at N. Ashland Avenue measure(s):

Eight (8) at one point five (1.5) foot in length, point three (.3) feet in width and fourteen (14) feet above grade level.

Four (4) at one point five (1.5) foot in length, point three (.3) feet in width and fourteen (14) feet above grade level.

The location of said privilege shall be as shown on prints kept on file with the Department of Business Affairs and Consumer Protection and the Office of the City Clerk.

Said privilege shall be constructed in accordance with plans and specifications approved by the Department of Transportation (Division of Project Development).

This grant of privilege in the public way shall be subject to the provisions of Section 10-28-015 and all other required provisions of the Municipal Code of Chicago.


The grantee shall pay to the City of Chicago as compensation for the privilege #1106726 herein granted the sum of one hundred thirty (\$130.00) per annum in advance.


A 25% penalty will be added for payments received after due date.

The permit holder agrees to hold the City of Chicago harmless for any damage, relocation or replacement costs associated with damage, relocation or removal of private property caused by the City performing work in the public way.

Authority herein given and granted for a period of five (5) years from and after 09/05/2012.

Alderman

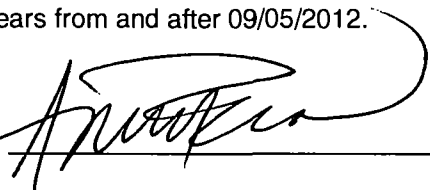
Ameja Pawar 47th Ward

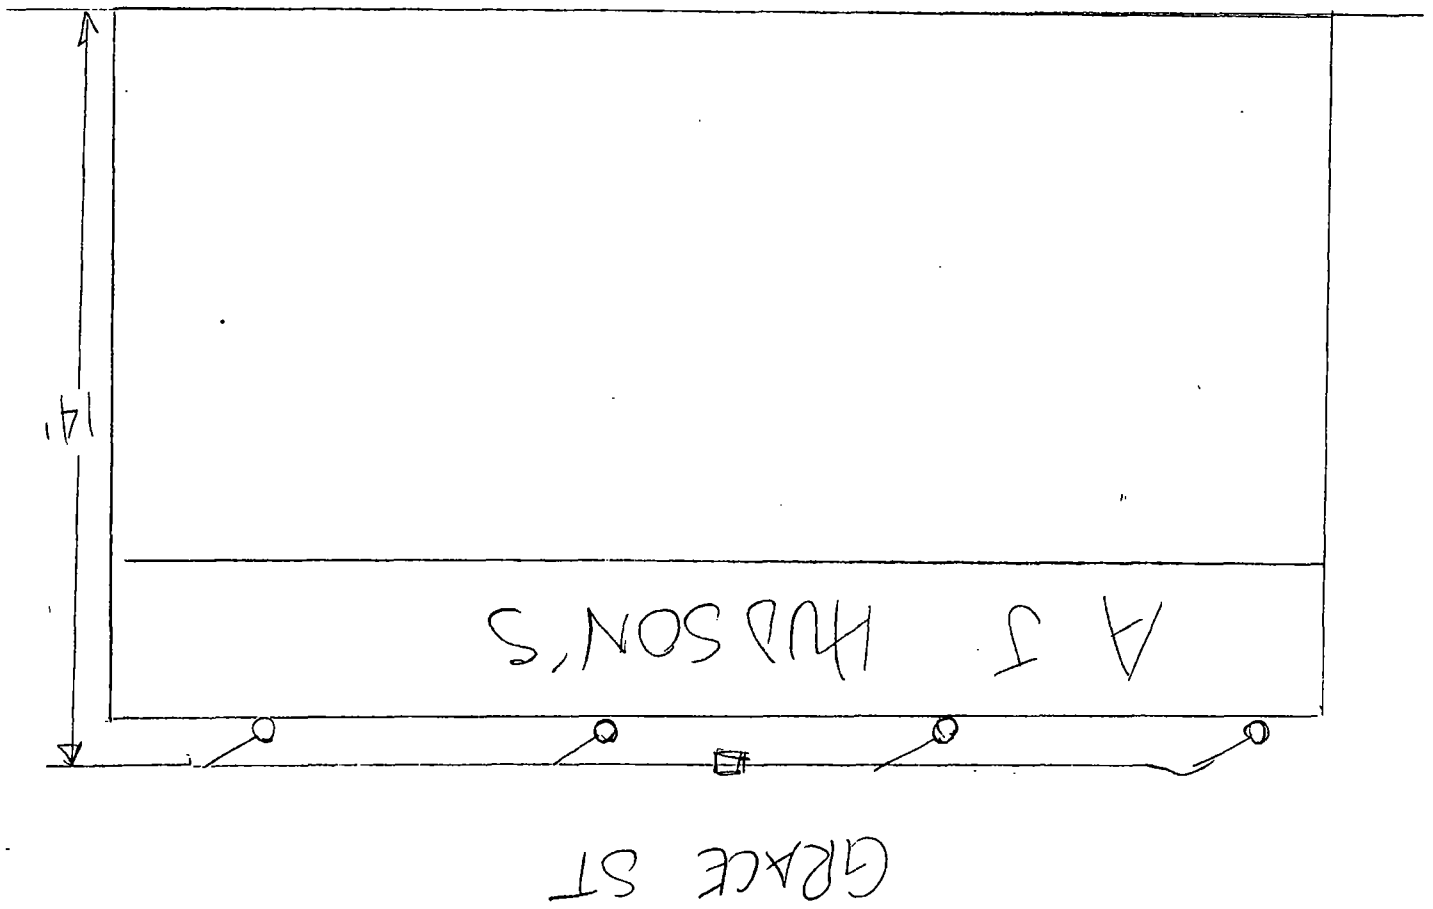



Department of Business Affairs and Consumer Protection
Business Assistance Center - Public Way Use Unit
City Hall - 121 N. LaSalle Street, Room 800 • Chicago, IL 60602
(312)-74-GOBIZ (312-744-6249) • (312) 744-1944 (TTY)
<http://www.cityofchicago.org/bacp>

06/05/2013

Alderman Ameya Pawar
Ward # 47
City of Chicago
City Hall, Room **300**
121 North LaSalle Street
Chicago, Illinois 60602

Re: An ordinance to use and maintain a portion of the public right-of-way for twelve (12) light fixture(s) for A. J. HUDSON' S PUBLIC HOUSE, adjacent to the premises known as 3801 N. Ashland Ave..

Dear Alderman Ameya Pawar:

The applicant referenced above has requested the use of the public right-of-way for a **light fixture(s)**. An ordinance has been prepared by the Department of Business Affairs and Consumer Protection – Business Assistance Center - Public Way Use Unit for presentation to the City Council. Because this request was made for properties located in your ward, as approved by you as per the attached, I respectfully request that you introduce the attached ordinance at the next City Council meeting.

If you have any questions regarding this ordinance, please contact Anthony Bertuca at (312) 744-5506.

Department of Business Affairs and Consumer Protection



City of Chicago



O2013-4757

Office of the City Clerk

Document Tracking Sheet

Meeting Date:	6/5/2013
Sponsor(s):	Pawar, Ameya (47)
Type:	Ordinance
Title:	Grant(s) of privilege in public way for Essence of India
Committee(s) Assignment:	Committee on Transportation and Public Way

ORDINANCE
ESSENCE OF INDIA
Acct. No. 277999 - 1
Permit No. 1106912

Be It Ordained by the City Council of the City of Chicago:

SECTION 1. Permission and authority are hereby given and granted to ESSENCE OF INDIA, upon the terms and subject to the conditions of this ordinance to maintain and use, as now constructed, five (5) Light Fixture(s) projecting over the public right-of-way adjacent to its premises known as 4601 N. Lincoln Ave..

Said Light Fixture(s) at N. Lincoln measure(s):

Five (5) at three (3) feet in length, one (1) foot in width and nine (9) feet above grade level.

The location of said privilege shall be as shown on prints kept on file with the Department of Business Affairs and Consumer Protection and the Office of the City Clerk.

Said privilege shall be constructed in accordance with plans and specifications approved by the Department of Transportation (Division of Project Development).

This grant of privilege in the public way shall be subject to the provisions of Section 10-28-015 and all other required provisions of the Municipal Code of Chicago.


The grantee shall pay to the City of Chicago as compensation for the privilege #1106912 herein granted the sum of ninety-five (\$95.00) per annum in advance.


A 25% penalty will be added for payments received after due date.

The permit holder agrees to hold the City of Chicago harmless for any damage, relocation or replacement costs associated with damage, relocation or removal of private property caused by the City performing work in the public way.

Authority herein given and granted for a period of five (5) years from and after 06/11/2013.

Alderman

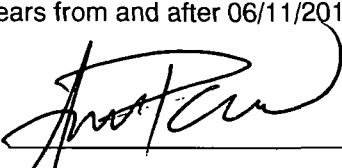
Ameya Pawar 47th Ward

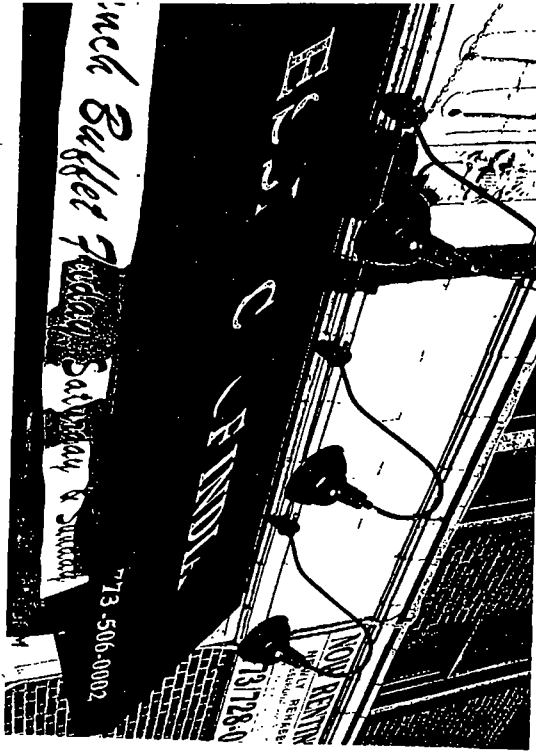

Light Fixtures
project over
public way
2 feet



06/05/2013

Alderman Ameya Pawar
Ward # 47
City of Chicago
City Hall, Room 300
121 North LaSalle Street
Chicago, Illinois 60602

Re: An ordinance to use and maintain a portion of the public right-of-way for **five (5) light fixture(s)** for **ESSENCE OF INDIA**, adjacent to the premises known as **4601 N. Lincoln Ave..**

Dear Alderman **Ameya Pawar**:

The applicant referenced above has requested the use of the public right-of-way for a **light fixture(s)**. An ordinance has been prepared by the Department of Business Affairs and Consumer Protection – Business Assistance Center - Public Way Use Unit for presentation to the City Council. Because this request was made for properties located in your ward, as approved by you as per the attached, I respectfully request that you introduce the attached ordinance at the next City Council meeting.

If you have any questions regarding this ordinance, please contact Anthony Bertuca at (312) 744-5506.

Department of Business Affairs and Consumer Protection



City of Chicago



O2013-4760

Office of the City Clerk

Document Tracking Sheet

Meeting Date:	6/5/2013
Sponsor(s):	Pawar, Ameya (47)
Type:	Ordinance
Title:	Grant(s) of privilege in public way for Fettes, Love & Sieben
Committee(s) Assignment:	Committee on Transportation and Public Way

ORDINANCE
FETTES, LOVE & SIEBEN
Acct. No. 9417 - 1
Permit No. 1091876

Be It Ordained by the City Council of the City of Chicago:

SECTION 1. Permission and authority are hereby given and granted to FETTES, LOVE & SIEBEN, upon the terms and subject to the conditions of this ordinance to maintain and use, as now constructed, four (4) Banner(s) projecting over the public right-of-way adjacent to its premises known as 4325 N. Lincoln Ave..

Said Banner(s) at N. Lincoln measure(s):

Four (4) at two point five (2.5) feet in length, and five (5) feet in width for a total of fifty (50) square feet.

The location of said privilege shall be as shown on prints kept on file with the Department of Business Affairs and Consumer Protection and the Office of the City Clerk.

Said privilege shall be constructed in accordance with plans and specifications approved by the Zoning Department - Signs.

This grant of privilege in the public way shall be subject to the provisions of Section 10-28-015 and all other required provisions of the Municipal Code of Chicago.


The grantee shall pay to the City of Chicago as compensation for the privilege #1091876 herein granted the sum of one hundred seventy-five (\$175.00) per annum in advance.


A 25% penalty will be added for payments received after due date.

The permit holder agrees to hold the City of Chicago harmless for any damage, relocation or replacement costs associated with damage, relocation or removal of private property caused by the City performing work in the public way.

Authority herein given and granted for a period of five (5) years from and after Date of Passage.

Alderman

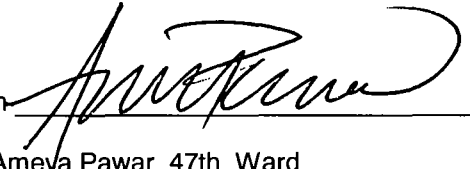
Ameya Pawar 47th Ward

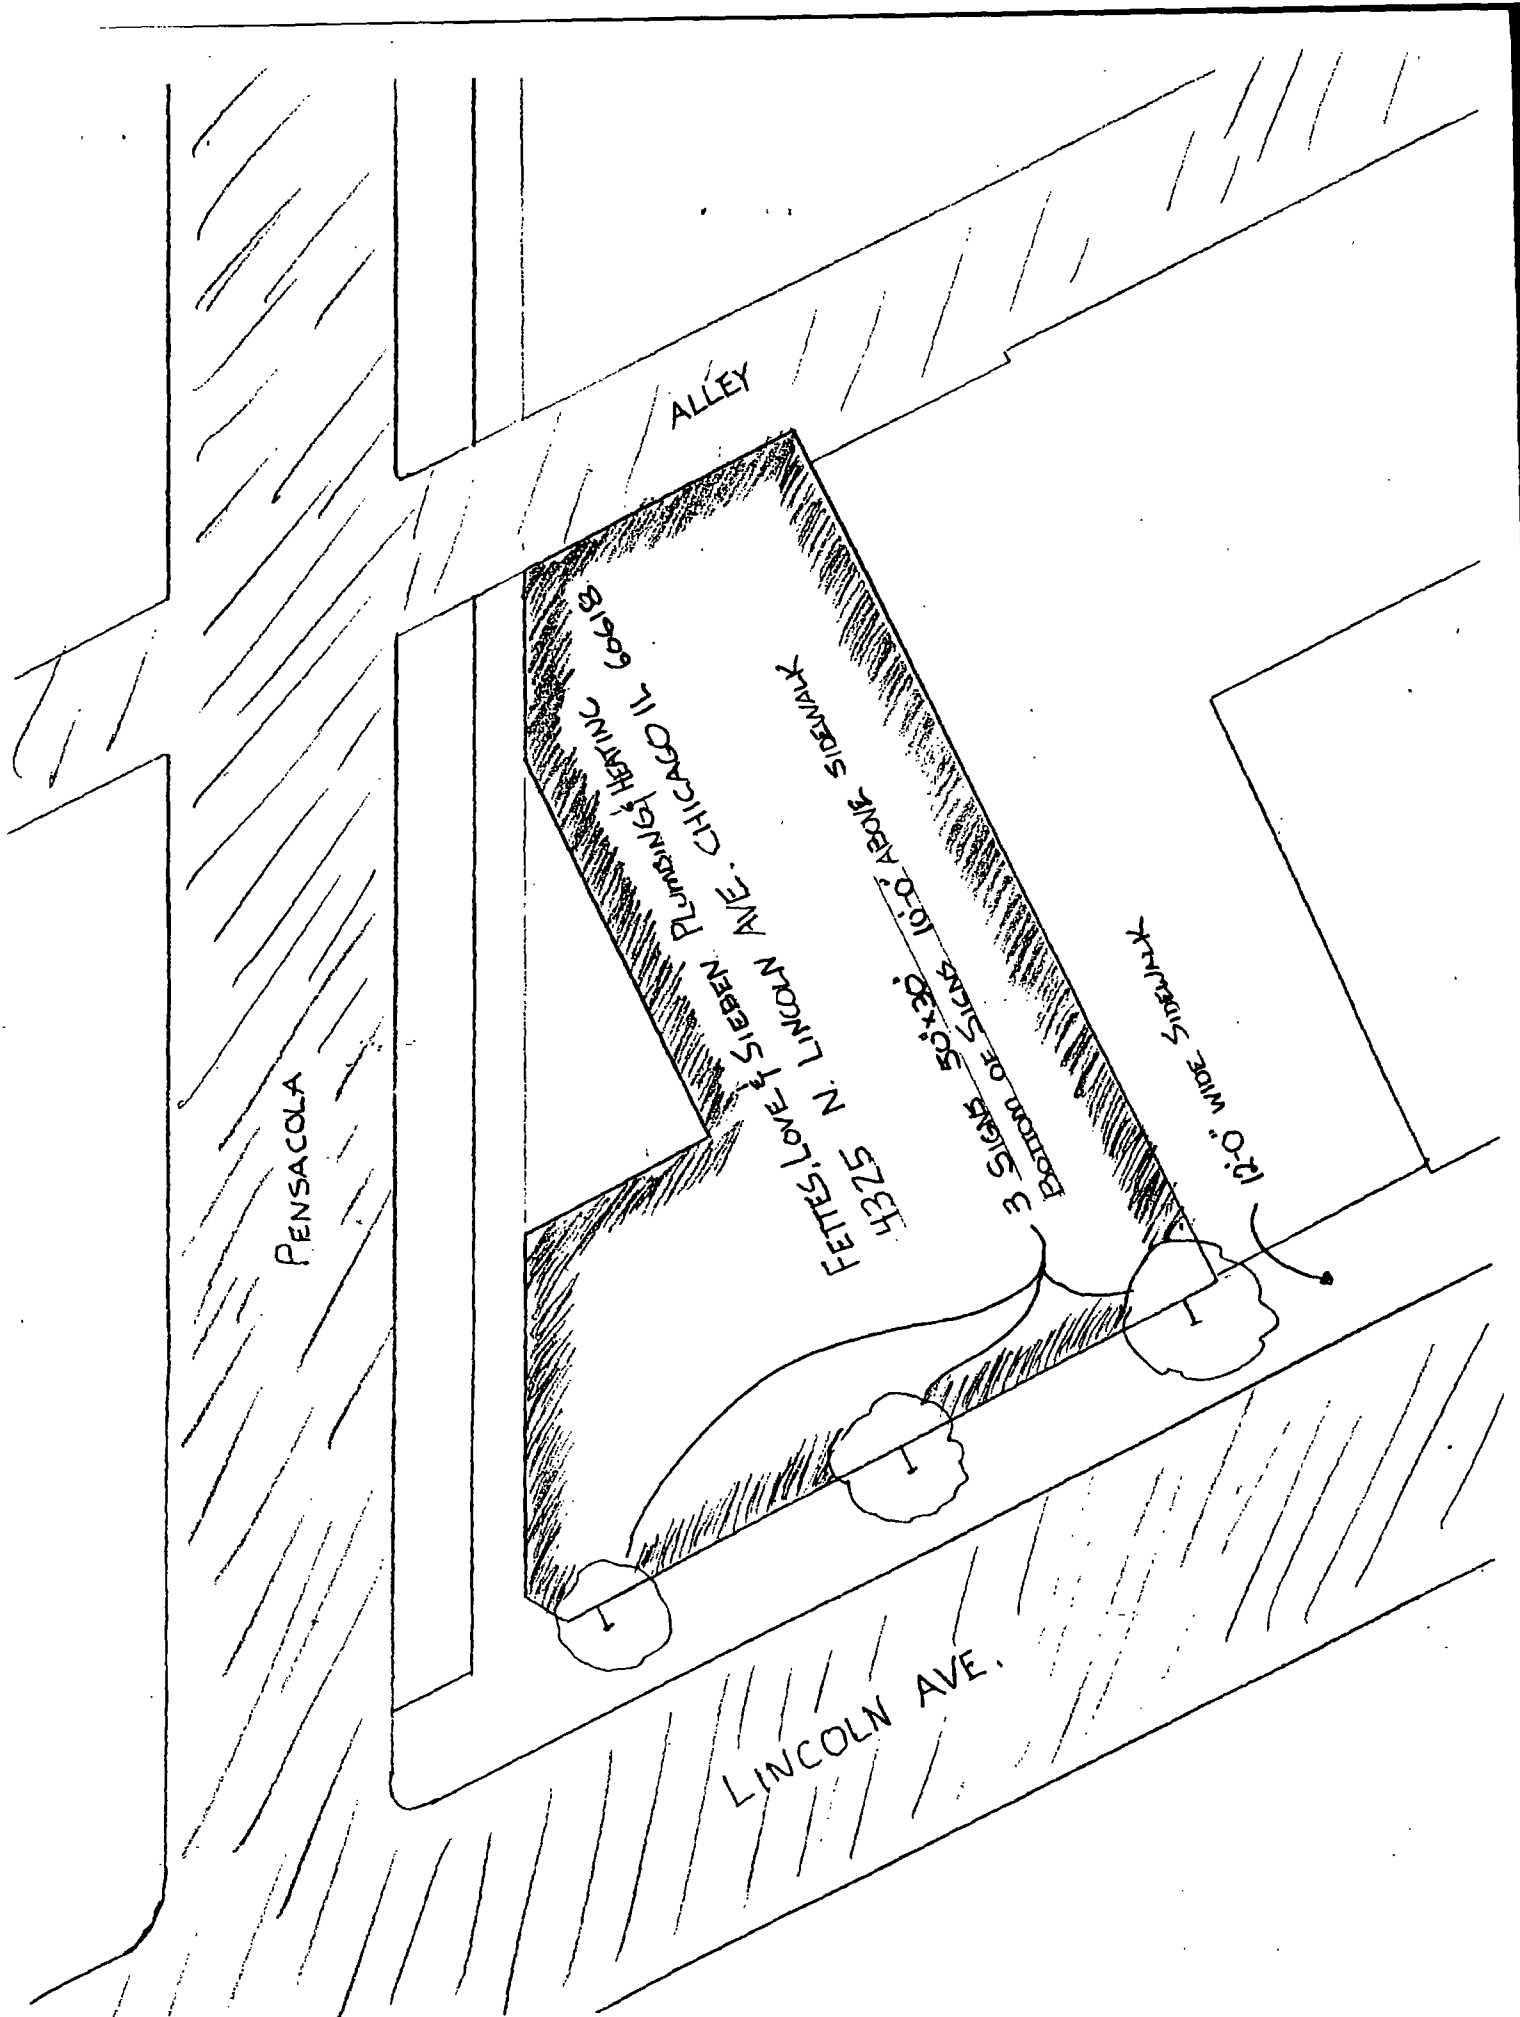



06/05/2013

Alderman Ameya Pawar
Ward # 47
City of Chicago
City Hall, Room 300
121 North LaSalle Street
Chicago, Illinois 60602

Re: An ordinance to use and maintain a portion of the public right-of-way for **four (4) banner(s)** for **FETTES, LOVE & SIEBEN**, adjacent to the premises known as **4325 N. Lincoln Ave.**.

Dear Alderman **Ameya Pawar**:

The applicant referenced above has requested the use of the public right-of-way for a **banner(s)**. An ordinance has been prepared by the Department of Business Affairs and Consumer Protection – Business Assistance Center - Public Way Use Unit for presentation to the City Council. Because this request was made for properties located in your ward, as approved by you as per the attached, I respectfully request that you introduce the attached ordinance at the next City Council meeting.

If you have any questions regarding this ordinance, please contact Anthony Bertuca at (312) 744-5506.

Department of Business Affairs and Consumer Protection



City of Chicago



O2013-4769

Office of the City Clerk

Document Tracking Sheet

Meeting Date:	6/5/2013
Sponsor(s):	Pawar, Ameya (47)
Type:	Ordinance
Title:	Grant(s) of privilege in public way for Garcia's, Inc.
Committee(s) Assignment:	Committee on Transportation and Public Way

ORDINANCE
GARCIA'S INC
Acct. No. 86734 - 2
Permit No. 1094116

Be It Ordained by the City Council of the City of Chicago:

SECTION 1. Permission and authority are hereby given and granted to GARCIA'S INC, upon the terms and subject to the conditions of this ordinance to maintain and use one (1) sign(s) projecting over the public right-of-way attached to its premises known as 4756-60 N. Lincoln Ave..

Said sign structure(s) measures as follows; along 4749 N Western:

One (1) at fifteen point five (15.5) feet in length, two point five (2.5) feet in height and thirteen (13) feet above grade level.

The location of said privilege shall be as shown on prints kept on file with the Department of Business Affairs and Consumer Protection and the Office of the City Clerk.

Said privilege shall be constructed in accordance with plans and specifications approved by the Department of Transportation (Division of Project Development) and Zoning Department - Signs.

This grant of privilege in the public way shall be subject to the provisions of Section 10-28-015 and all other required provisions of the Municipal Code of Chicago.

The grantee shall pay to the City of Chicago as compensation for the privilege #1094116 herein granted the sum of three hundred (\$300.00) per annum in advance.

A 25% penalty will be added for payments received after due date.

The permit holder agrees to hold the City of Chicago harmless for any damage, relocation or replacement costs associated with damage, relocation or removal of private property caused by the City performing work in the public way.


Authority herein given and granted for a period of five (5) years from and after Date of Passage.

Alderman

A handwritten signature in black ink, appearing to read 'Ameya Pawar', written over a horizontal line.

Ameya Pawar 47th Ward

LightBox

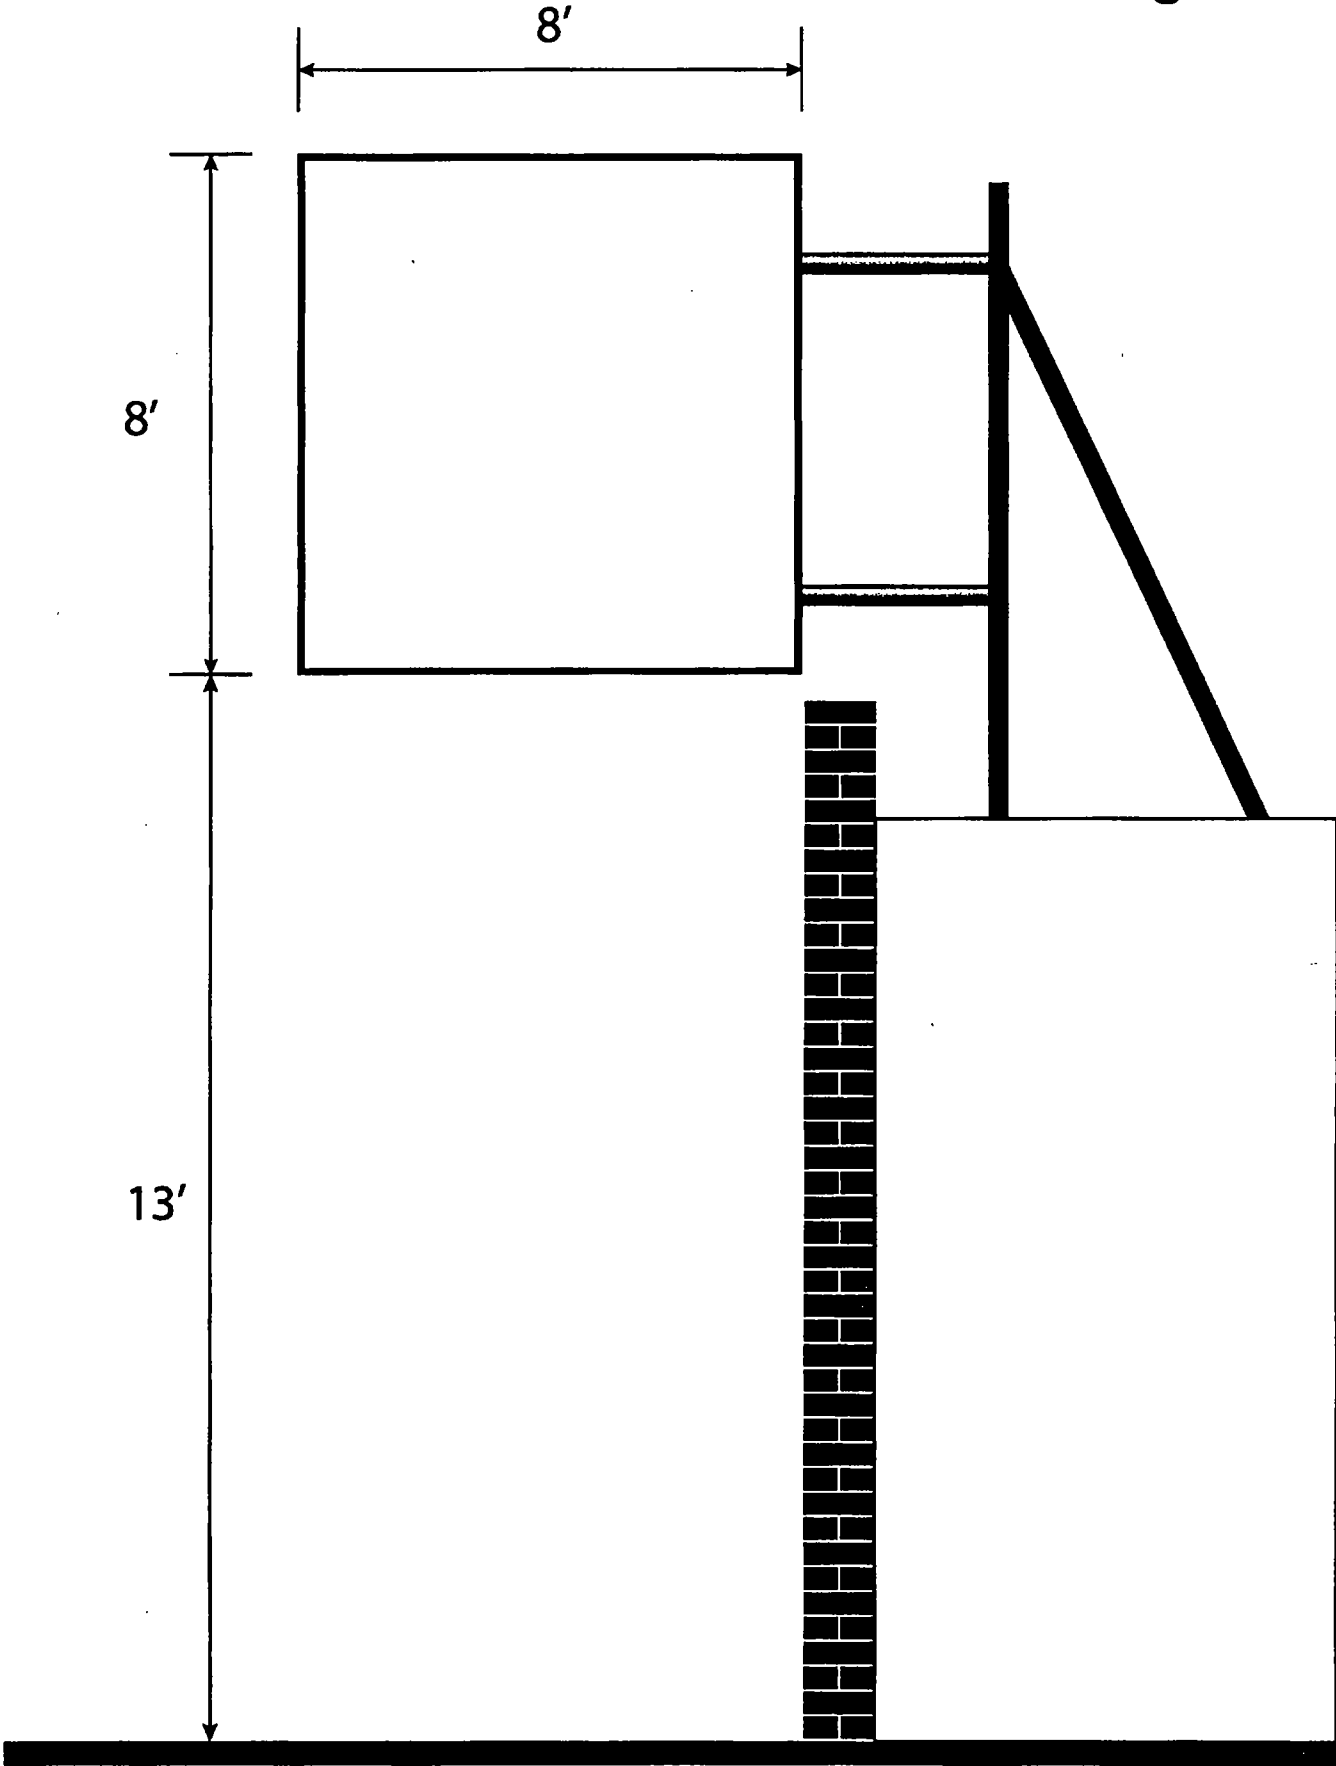



06/05/2013

Alderman Ameya Pawar
Ward # 47
City of Chicago
City Hall, Room **300**
121 North LaSalle Street
Chicago, Illinois 60602

Re: An ordinance to use and maintain a portion of the public right-of-way for **one (1) sign(s)** for
GARCIA'S INC, adjacent to the premises known as **4756-60 N. Lincoln Ave..**

Dear Alderman **Ameya Pawar**:

The applicant referenced above has requested the use of the public right-of-way for a **sign(s)**. An ordinance has been prepared by the Department of Business Affairs and Consumer Protection – Business Assistance Center - Public Way Use Unit for presentation to the City Council. Because this request was made for properties located in your ward, as approved by you as per the attached, I respectfully request that you introduce the attached ordinance at the next City Council meeting.

If you have any questions regarding this ordinance, please contact Anthony Bertuca at (312) 744-5506.

Department of Business Affairs and Consumer Protection



City of Chicago



O2013-4773

Office of the City Clerk

Document Tracking Sheet

Meeting Date:	6/5/2013
Sponsor(s):	Pawar, Ameya (47)
Type:	Ordinance
Title:	Grant(s) of privilege in public way for Sierra Auto Group, Inc.
Committee(s) Assignment:	Committee on Transportation and Public Way

ORDINANCE

Sierra Auto Group, Inc.

Acct. No. 255555 - 1

Permit No. 1106901

Be It Ordained by the City Council of the City of Chicago:

SECTION 1. Permission and authority are hereby given and granted to Sierra Auto Group, Inc., upon the terms and subject to the conditions of this ordinance to maintain and use two (2) sign(s) projecting over the public right-of-way attached to its premises known as 4207 N. Western Ave..

Said sign structure(s) measures as follows; along N. Western Avenue:

One (1) at nine (9) feet in length, eleven (11) feet in height and eleven (11) feet above grade level.

One (1) at eleven (11) feet in length, thirty-one (31) feet in height and eleven point five (11.5) feet above grade level.

The location of said privilege shall be as shown on prints kept on file with the Department of Business Affairs and Consumer Protection and the Office of the City Clerk.

Said privilege shall be constructed in accordance with plans and specifications approved by the Department of Transportation (Division of Project Development) and Zoning Department - Signs.

This grant of privilege in the public way shall be subject to the provisions of Section 10-28-015 and all other required provisions of the Municipal Code of Chicago.

The grantee shall pay to the City of Chicago as compensation for the privilege #1106901 herein granted the sum of six hundred (\$600.00) per annum in advance.


A 25% penalty will be added for payments received after due date.

The permit holder agrees to hold the City of Chicago harmless for any damage, relocation or replacement costs associated with damage, relocation or removal of private property caused by the City performing work in the public way.

Authority herein given and granted for a period of five (5) years from and after 06/11/2013.

Alderman


Ameya Pawar 47th Ward

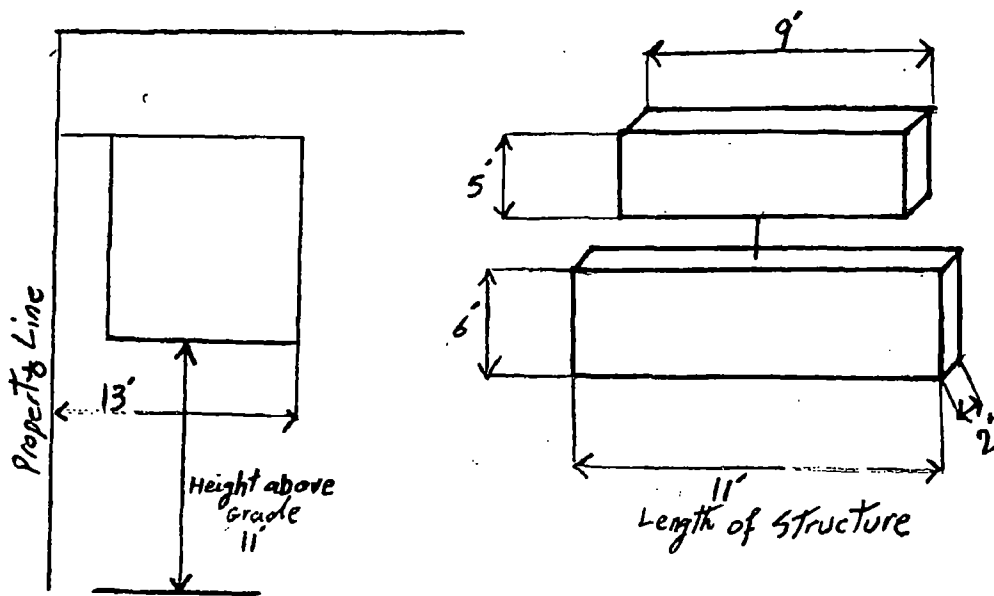



06/05/2013

Alderman Ameya Pawar
Ward # 47
City of Chicago
City Hall, Room 300
121 North LaSalle Street
Chicago, Illinois 60602

Re: An ordinance to use and maintain a portion of the public right-of-way for **two (2) sign(s)** for **Sierra Auto Group, Inc.**, adjacent to the premises known as **4207 N. Western Ave.**.

Dear Alderman **Ameya Pawar**:

The applicant referenced above has requested the use of the public right-of-way for a **sign(s)**. An ordinance has been prepared by the Department of Business Affairs and Consumer Protection – Business Assistance Center - Public Way Use Unit for presentation to the City Council. Because this request was made for properties located in your ward, as approved by you as per the attached, I respectfully request that you introduce the attached ordinance at the next City Council meeting.

If you have any questions regarding this ordinance, please contact Anthony Bertuca at (312) 744-5506.

Department of Business Affairs and Consumer Protection



City of Chicago



O2013-4748

Office of the City Clerk

Document Tracking Sheet

Meeting Date:	6/5/2013
Sponsor(s):	Osterman, Harry (48)
Type:	Ordinance
Title:	Grant(s) of privilege in public way for A Taste of Heaven
Committee(s) Assignment:	Committee on Transportation and Public Way

ORDINANCE
A TASTE OF HEAVEN
Acct. No. 15769 - 4
Permit No. 1106625

Be It Ordained by the City Council of the City of Chicago:

SECTION 1. Permission and authority are hereby given and granted to A TASTE OF HEAVEN, upon the terms and subject to the conditions of this ordinance to maintain and use, as now constructed, four (4) Light Fixture(s) projecting over the public right-of-way adjacent to its premises known as 5401 N. Clark St..

Said Light Fixture(s) at N CLARK ST measure(s):

One (1) at point seven five (.75) feet in length, one point two five (1.25) foot in width and thirteen point one seven (13.17) feet above grade level.

Said Light Fixture(s) at N CLARK ST measure(s):

One (1) at point seven five (.75) feet in length, one point two five (1.25) foot in width and thirteen point one seven (13.17) feet above grade level.

Said Light Fixture(s) at W BALMORAL AVE measure(s):

One (1) at point seven five (.75) feet in length, one point two five (1.25) foot in width and eleven point three three (11.33) feet above grade level.

Said Light Fixture(s) at W BALMORAL AVE measure(s):

One (1) at point seven five (.75) feet in length, one point two five (1.25) foot in width and eleven point three three (11.33) feet above grade level.

The location of said privilege shall be as shown on prints kept on file with the Department of Business Affairs and Consumer Protection and the Office of the City Clerk.

Said privilege shall be constructed in accordance with plans and specifications approved by the Department of Transportation (Division of Project Development).

This grant of privilege in the public way shall be subject to the provisions of Section 10-28-015 and all other required provisions of the Municipal Code of Chicago.


The grantee shall pay to the City of Chicago as compensation for the privilege #1106625 herein granted the sum of ninety (\$90.00) per annum in advance.

A 25% penalty will be added for payments received after due date.

The permit holder agrees to hold the City of Chicago harmless for any damage, relocation or replacement costs associated with damage, relocation or removal of private property caused by the City performing work in the public way.

Authority herein given and granted for a period of five (5) years from and after 04/09/2013.

Alderman

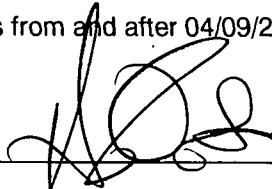
Harry Osterman 48th Ward





Department of Business Affairs and Consumer Protection

Business Assistance Center - Public Way Use Unit

City Hall - 121 N. LaSalle Street, Room 800 • Chicago, IL 60602

(312)-74-GOBIZ (312-744-6249) • (312) 744-1944 (TTY)

<http://www.cityofchicago.org/bacp>

06/05/2013

Alderman **Harry Osterman**

Ward # **48**

City of Chicago

City Hall, Room **300**

121 North LaSalle Street

Chicago, Illinois 60602

Re: An ordinance to use and maintain a portion of the public right-of-way for **four (4) light fixture(s)** for **A TASTE OF HEAVEN**, adjacent to the premises known as **5401 N. Clark St.**

Dear Alderman **Harry Osterman**:

The applicant referenced above has requested the use of the public right-of-way for a **light fixture(s)**. An ordinance has been prepared by the Department of Business Affairs and Consumer Protection – Business Assistance Center - Public Way Use Unit for presentation to the City Council. Because this request was made for properties located in your ward, as approved by you as per the attached, I respectfully request that you introduce the attached ordinance at the next City Council meeting.

If you have any questions regarding this ordinance, please contact Anthony Bertuca at (312) 744-5506.

Department of Business Affairs and Consumer Protection



City of Chicago



O2013-4784

Office of the City Clerk

Document Tracking Sheet

Meeting Date:	6/5/2013
Sponsor(s):	Osterman, Harry (48)
Type:	Ordinance
Title:	Grant(s) of privilege in public way for Wesley Place
Committee(s) Assignment:	Committee on Transportation and Public Way

ORDINANCE
Wesley Place
Acct. No. 217600 - 1
Permit No. 1106809

Be It Ordained by the City Council of the City of Chicago:

SECTION 1. Permission and authority are hereby given and granted to Wesley Place, upon the terms and subject to the conditions of this ordinance to maintain and use, as now constructed, one (1) Fire Escape(s) projecting over the public right-of-way adjacent to its premises known as 1415 W. Foster Ave..

Said Fire Escape(s) at PUBLIC ALLEY measure(s):

One (1) at thirty-six (36) feet in length, and seven point four one (7.41) feet in width for a total of two hundred sixty-six point seven six (266.76) square feet.

The location of said privilege shall be as shown on prints kept on file with the Department of Business Affairs and Consumer Protection and the Office of the City Clerk.

Said privilege shall be constructed in accordance with plans and specifications approved by the Department of Transportation (Division of Project Development).

This grant of privilege in the public way shall be subject to the provisions of Section 10-28-015 and all other required provisions of the Municipal Code of Chicago.


The grantee shall pay to the City of Chicago as compensation for the privilege #1106809 herein granted the sum of four hundred (\$400.00) per annum in advance.

A 25% penalty will be added for payments received after due date.

The permit holder agrees to hold the City of Chicago harmless for any damage, relocation or replacement costs associated with damage, relocation or removal of private property caused by the City performing work in the public way.


Authority herein given and granted for a period of five (5) years from and after 02/05/2013.

Alderman

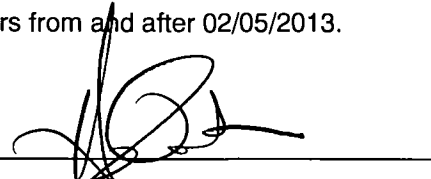A handwritten signature in black ink, appearing to read 'H. Osterman', is written over a horizontal line.

Harry Osterman 48th Ward

- N -
Wesley Place (The Methodist Home)
Chicago Land Methodist Senior Services
1415 W. Foster Ave.
Chicago, IL 60640

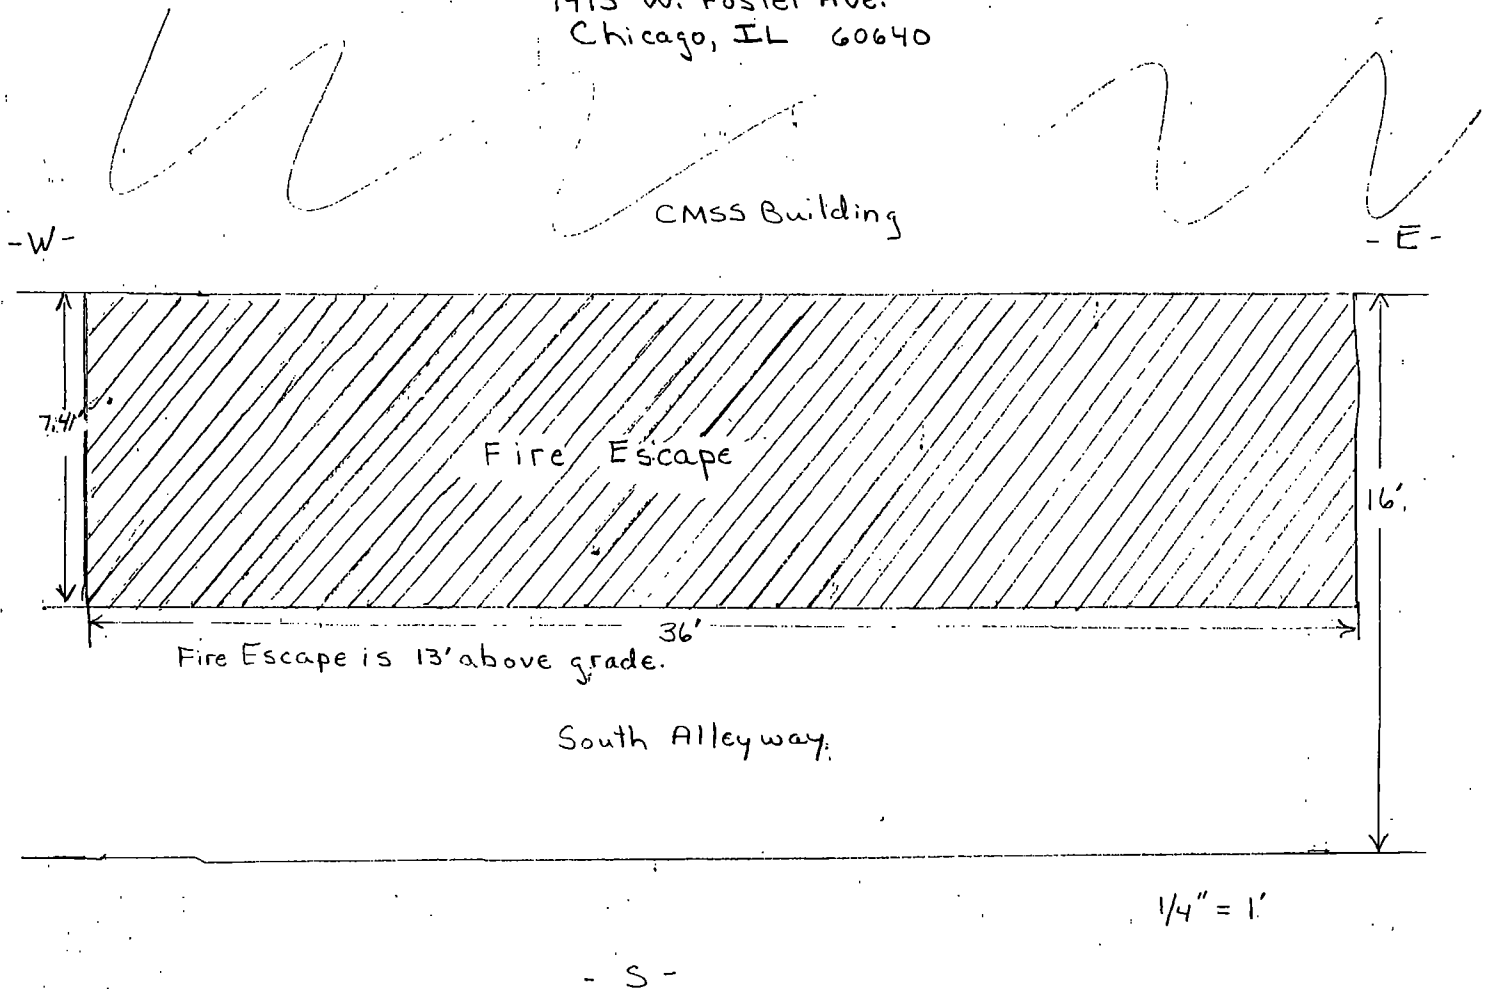



06/05/2013

Alderman **Harry Osterman**
Ward # **48**
City of Chicago
City Hall, Room **300**
121 North LaSalle Street
Chicago, Illinois 60602

Re: An ordinance to use and maintain a portion of the public right-of-way for **one (1) fire escape(s)** for
Wesley Place, adjacent to the premises known as **1415 W. Foster Ave..**

Dear Alderman **Harry Osterman**:

The applicant referenced above has requested the use of the public right-of-way for a **fire escape(s)**. An ordinance has been prepared by the Department of Business Affairs and Consumer Protection – Business Assistance Center - Public Way Use Unit for presentation to the City Council. Because this request was made for properties located in your ward, as approved by you as per the attached, I respectfully request that you introduce the attached ordinance at the next City Council meeting.

If you have any questions regarding this ordinance, please contact Anthony Bertuca at (312) 744-5506.

Department of Business Affairs and Consumer Protection



City of Chicago



O2013-4796

Office of the City Clerk

Document Tracking Sheet

Meeting Date:	6/5/2013
Sponsor(s):	Moore, Joseph (49)
Type:	Ordinance
Title:	Grant(s) of privilege in public way for Eastview, Inc.
Committee(s) Assignment:	Committee on Transportation and Public Way

ORDINANCE
EASTVIEW INC
Acct. No. 286466 - 1
Permit No. 1093985

Be It Ordained by the City Council of the City of Chicago:

SECTION 1. Permission and authority are hereby given and granted to EASTVIEW INC, upon the terms and subject to the conditions of this ordinance to maintain and use one (1) sign(s) projecting over the public right-of-way attached to its premises known as 1501 W. Jarvis Ave..

Said sign structure(s) measures as follows; along W. Jarvis:

One (1) at eight (8) feet in length, three (3) feet in height and eleven (11) feet above grade level.

The location of said privilege shall be as shown on prints kept on file with the Department of Business Affairs and Consumer Protection and the Office of the City Clerk.

Said privilege shall be constructed in accordance with plans and specifications approved by the Department of Transportation (Division of Project Development) and Zoning Department - Signs.


This grant of privilege in the public way shall be subject to the provisions of Section 10-28-015 and all other required provisions of the Municipal Code of Chicago.


The grantee shall pay to the City of Chicago as compensation for the privilege #1093985 herein granted the sum of one hundred (\$100.00) per annum **to commence (1) one year after passage.**

A 25% penalty will be added for payments received after due date.

The permit holder agrees to hold the City of Chicago harmless for any damage, relocation or replacement costs associated with damage, relocation or removal of private property caused by the City performing work in the public way.

Authority herein given and granted for a period of five (5) years from and after Date of Passage.

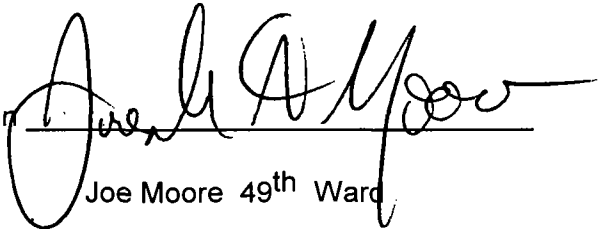Alderman 
Joe Moore 49th Ward

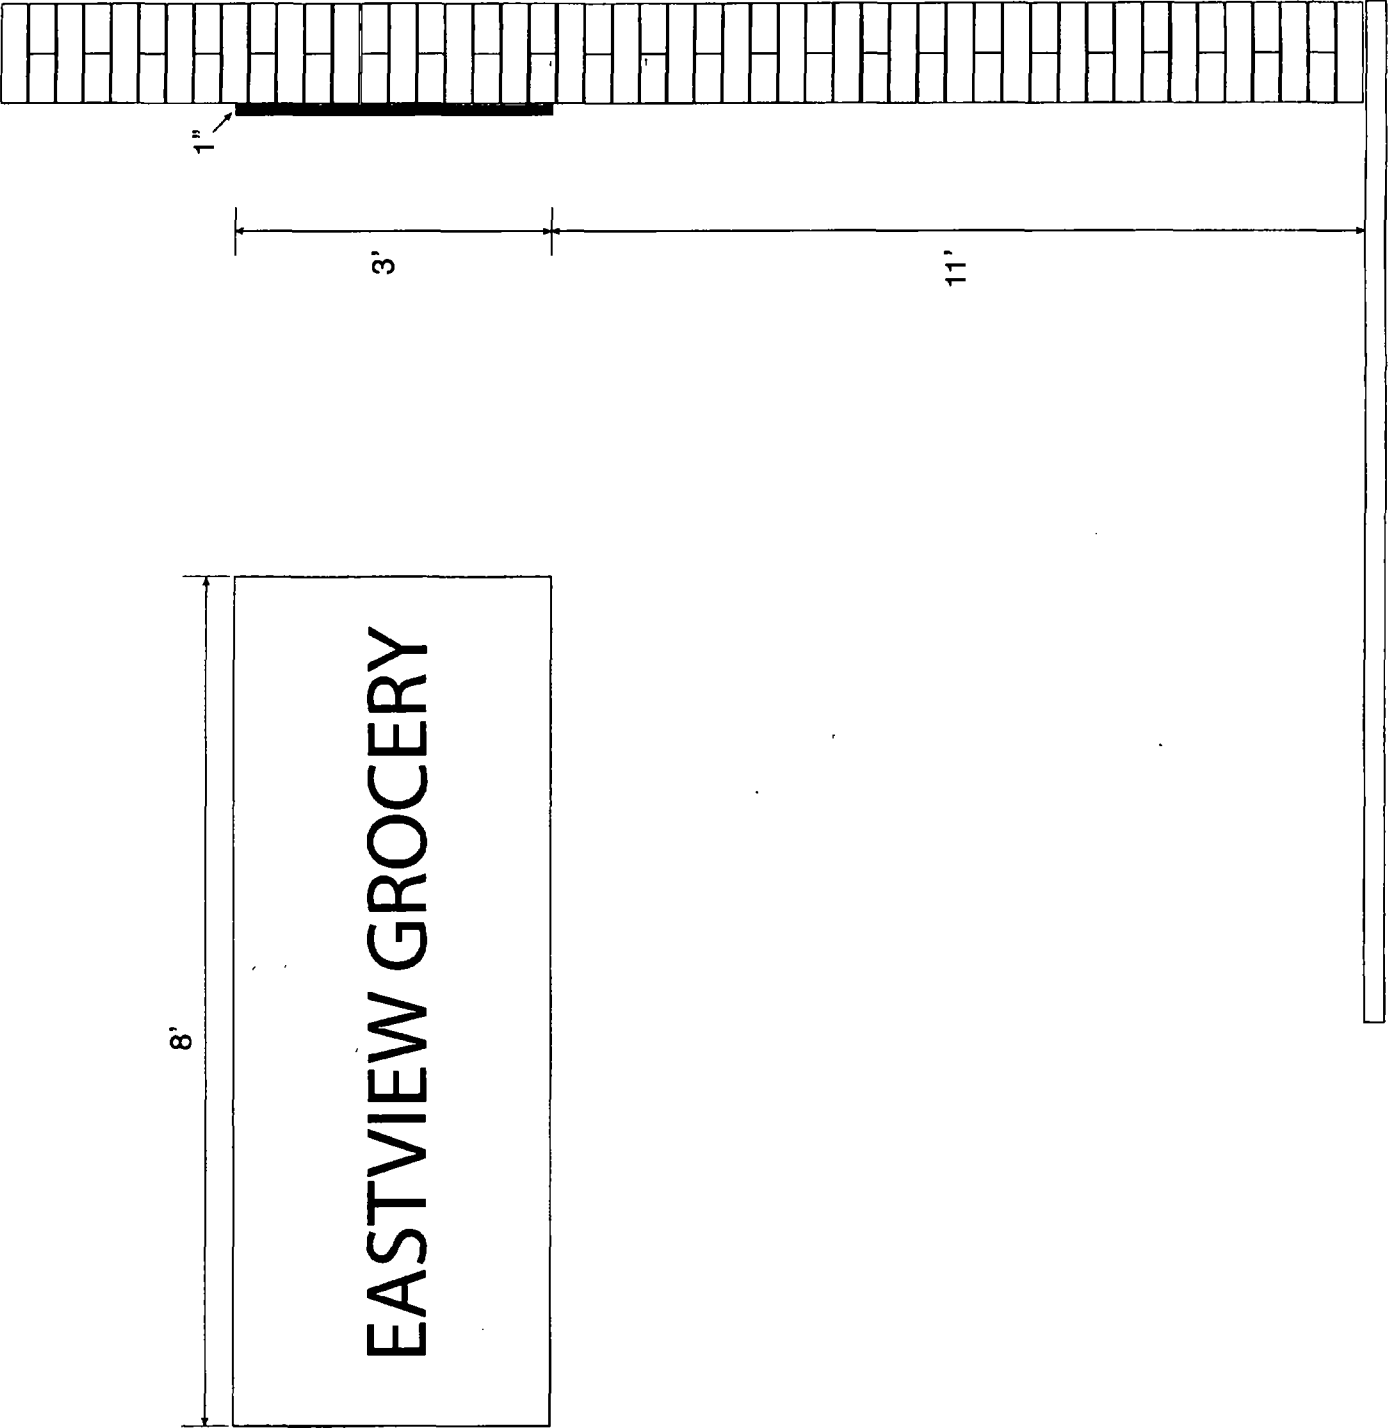



2nd ATTEMPT AT INTRODUCTION

06/05/2013

Alderman **Joe Moore**
Ward # **49**
City of Chicago
City Hall, Room **300**
121 North LaSalle Street
Chicago, Illinois 60602

Re: An ordinance to use and maintain a portion of the public right-of-way for **one (1) sign(s)** for
EASTVIEW INC, adjacent to the premises known as **1501 W. Jarvis Ave.**.

Dear Alderman **Joe Moore**:

The applicant referenced above has requested the use of the public right-of-way for a **sign(s)**. An ordinance has been prepared by the Department of Business Affairs and Consumer Protection – Business Assistance Center - Public Way Use Unit for presentation to the City Council. Because this request was made for properties located in your ward, as approved by you as per the attached, I respectfully request that you introduce the attached ordinance at the next City Council meeting.

If you have any questions regarding this ordinance, please contact Anthony Bertuca at (312) 744-5506.

Department of Business Affairs and Consumer Protection



City of Chicago



O2013-4799

Office of the City Clerk

Document Tracking Sheet

Meeting Date:	6/5/2013
Sponsor(s):	Moore, Joseph (49)
Type:	Ordinance
Title:	Grant(s) of privilege in public way for Kellee's Storage
Committee(s) Assignment:	Committee on Transportation and Public Way

ORDINANCE
KELLEE'S STORAGE
Acct. No. 23692 - 1
Permit No. 1106504

Be It Ordained by the City Council of the City of Chicago:

SECTION 1. Permission and authority are hereby given and granted to KELLEES STORAGE, upon the terms and subject to the conditions of this ordinance to maintain and use one (1) sign(s) projecting over the public right-of-way attached to its premises known as 1419-25 W. Howard St..

Said sign structure(s) measures as follows; along W. Howard:

One (1) at six (6) feet in length, six (6) feet in height and ten point four one (10.41) feet above grade level.

The location of said privilege shall be as shown on prints kept on file with the Department of Business Affairs and Consumer Protection and the Office of the City Clerk.

Said privilege shall be constructed in accordance with plans and specifications approved by the Department of Transportation (Division of Project Development) and Zoning Department - Signs.

This grant of privilege in the public way shall be subject to the provisions of Section 10-28-015 and all other required provisions of the Municipal Code of Chicago.


The grantee shall pay to the City of Chicago as compensation for the privilege #1106504 herein granted the sum of three hundred (\$300.00) per annum in advance.

A 25% penalty will be added for payments received after due date.


The permit holder agrees to hold the City of Chicago harmless for any damage, relocation or replacement costs associated with damage, relocation or removal of private property caused by the City performing work in the public way.

Authority herein given and granted for a period of five (5) years from and after 05/14/2013.

Alderman

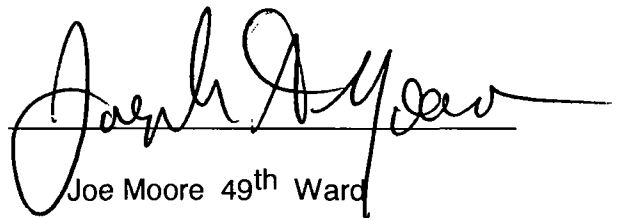

Joe Moore 49th Ward

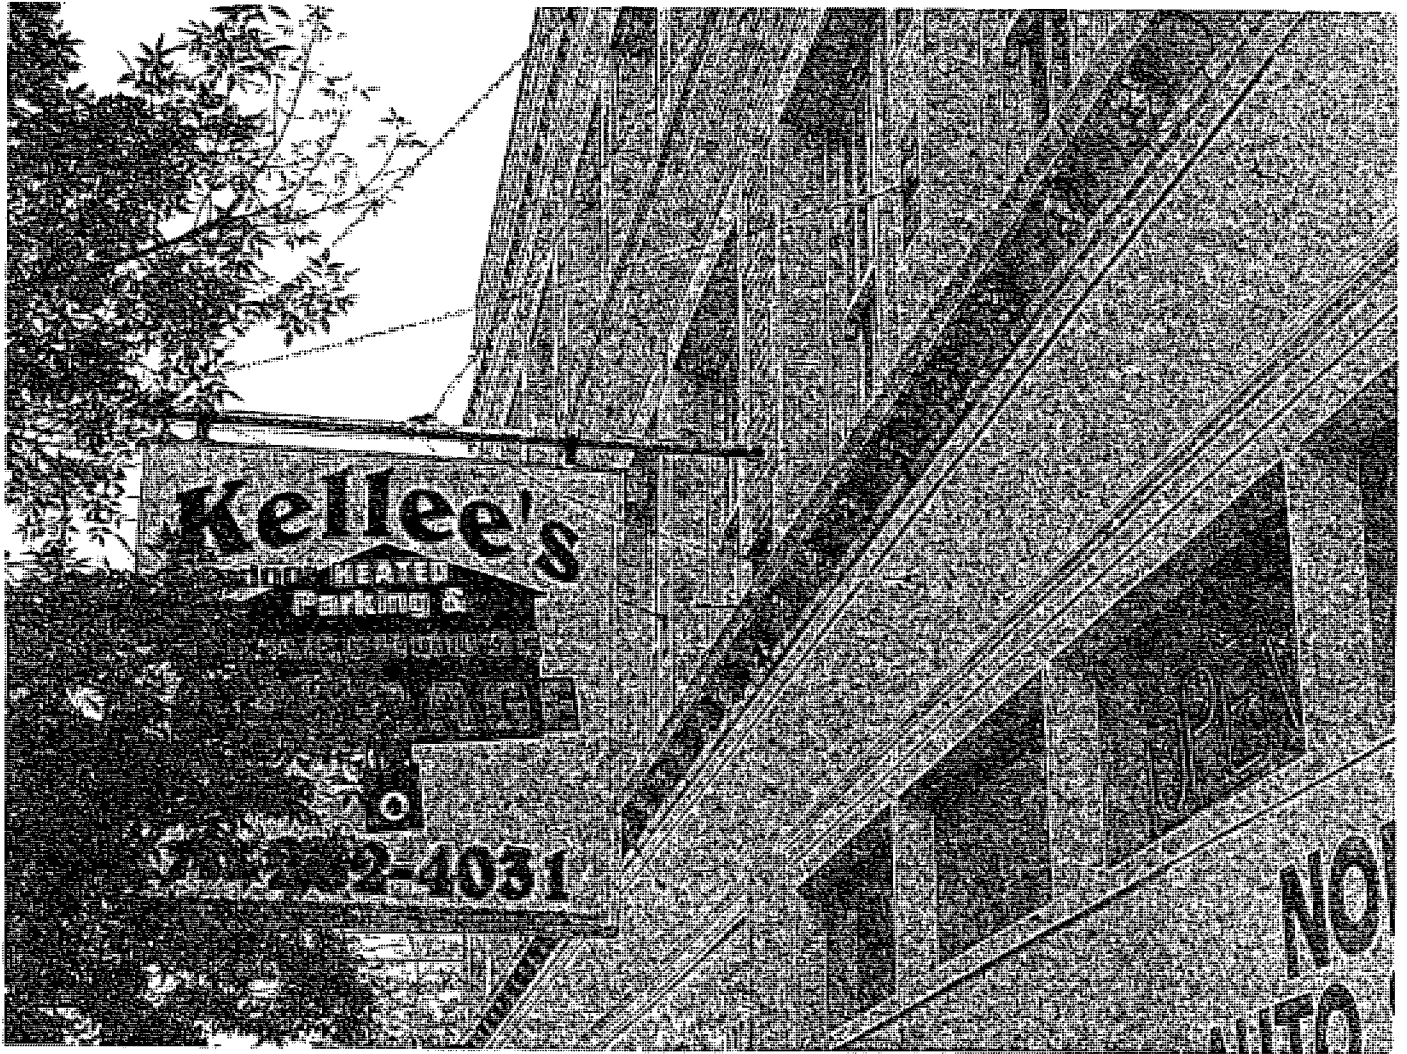



06/05/2013

Alderman Joe Moore
Ward # 49
City of Chicago
City Hall, Room 300
121 North LaSalle Street
Chicago, Illinois 60602

Re: An ordinance to use and maintain a portion of the public right-of-way for **one (1) sign(s)** for
KELLEE'S STORAGE, adjacent to the premises known as **1419-25 W. Howard St..**

Dear Alderman Joe Moore:

The applicant referenced above has requested the use of the public right-of-way for a **sign(s)**. An ordinance has been prepared by the Department of Business Affairs and Consumer Protection – Business Assistance Center - Public Way Use Unit for presentation to the City Council. Because this request was made for properties located in your ward, as approved by you as per the attached, I respectfully request that you introduce the attached ordinance at the next City Council meeting.

If you have any questions regarding this ordinance, please contact Anthony Bertuca at (312) 744-5506.

Department of Business Affairs and Consumer Protection



City of Chicago



O2013-4803

Office of the City Clerk

Document Tracking Sheet

Meeting Date:	6/5/2013
Sponsor(s):	Moore, Joseph (49)
Type:	Ordinance
Title:	Grant(s) of privilege in public way for Sabrina Sub
Committee(s) Assignment:	Committee on Transportation and Public Way

ORDINANCE
SABRINA SUB
Acct. No. 336530 - 1
Permit No. 1093486

Be It Ordained by the City Council of the City of Chicago:

SECTION 1. Permission and authority are hereby given and granted to SABRINA SUB, upon the terms and subject to the conditions of this ordinance to maintain and use two (2) sign(s) projecting over the public right-of-way attached to its premises known as 7559 N. Ridge Blvd..

Said sign structure(s) measures as follows; along W. Howard:

One (1) at ten (10) feet in length, two (2) feet in height and twenty (20) feet above grade level.

Said sign structure(s) measures as follows; along N. Ridge Boulevard:

One (1) at ten (10) feet in length, two (2) feet in height and twenty (20) feet above grade level.

The location of said privilege shall be as shown on prints kept on file with the Department of Business Affairs and Consumer Protection and the Office of the City Clerk.

Said privilege shall be constructed in accordance with plans and specifications approved by the Department of Transportation (Division of Project Development) and Zoning Department - Signs.

This grant of privilege in the public way shall be subject to the provisions of Section 10-28-015 and all other required provisions of the Municipal Code of Chicago.


The grantee shall pay to the City of Chicago as compensation for the privilege #1093486 herein granted the sum of one hundred seventy-five (\$175.00) per annum **to commence (1) one year after passage.**

A 25% penalty will be added for payments received after due date.

The permit holder agrees to hold the City of Chicago harmless for any damage, relocation or replacement costs associated with damage, relocation or removal of private property caused by the City performing work in the public way.

Authority herein given and granted for a period of five (5) years from and after Date of Passage.


Alderman

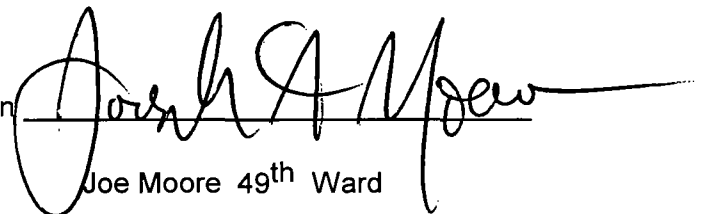A handwritten signature in black ink, appearing to read "Joe Moore", written over a horizontal line.

Joe Moore 49th Ward

1000

1000

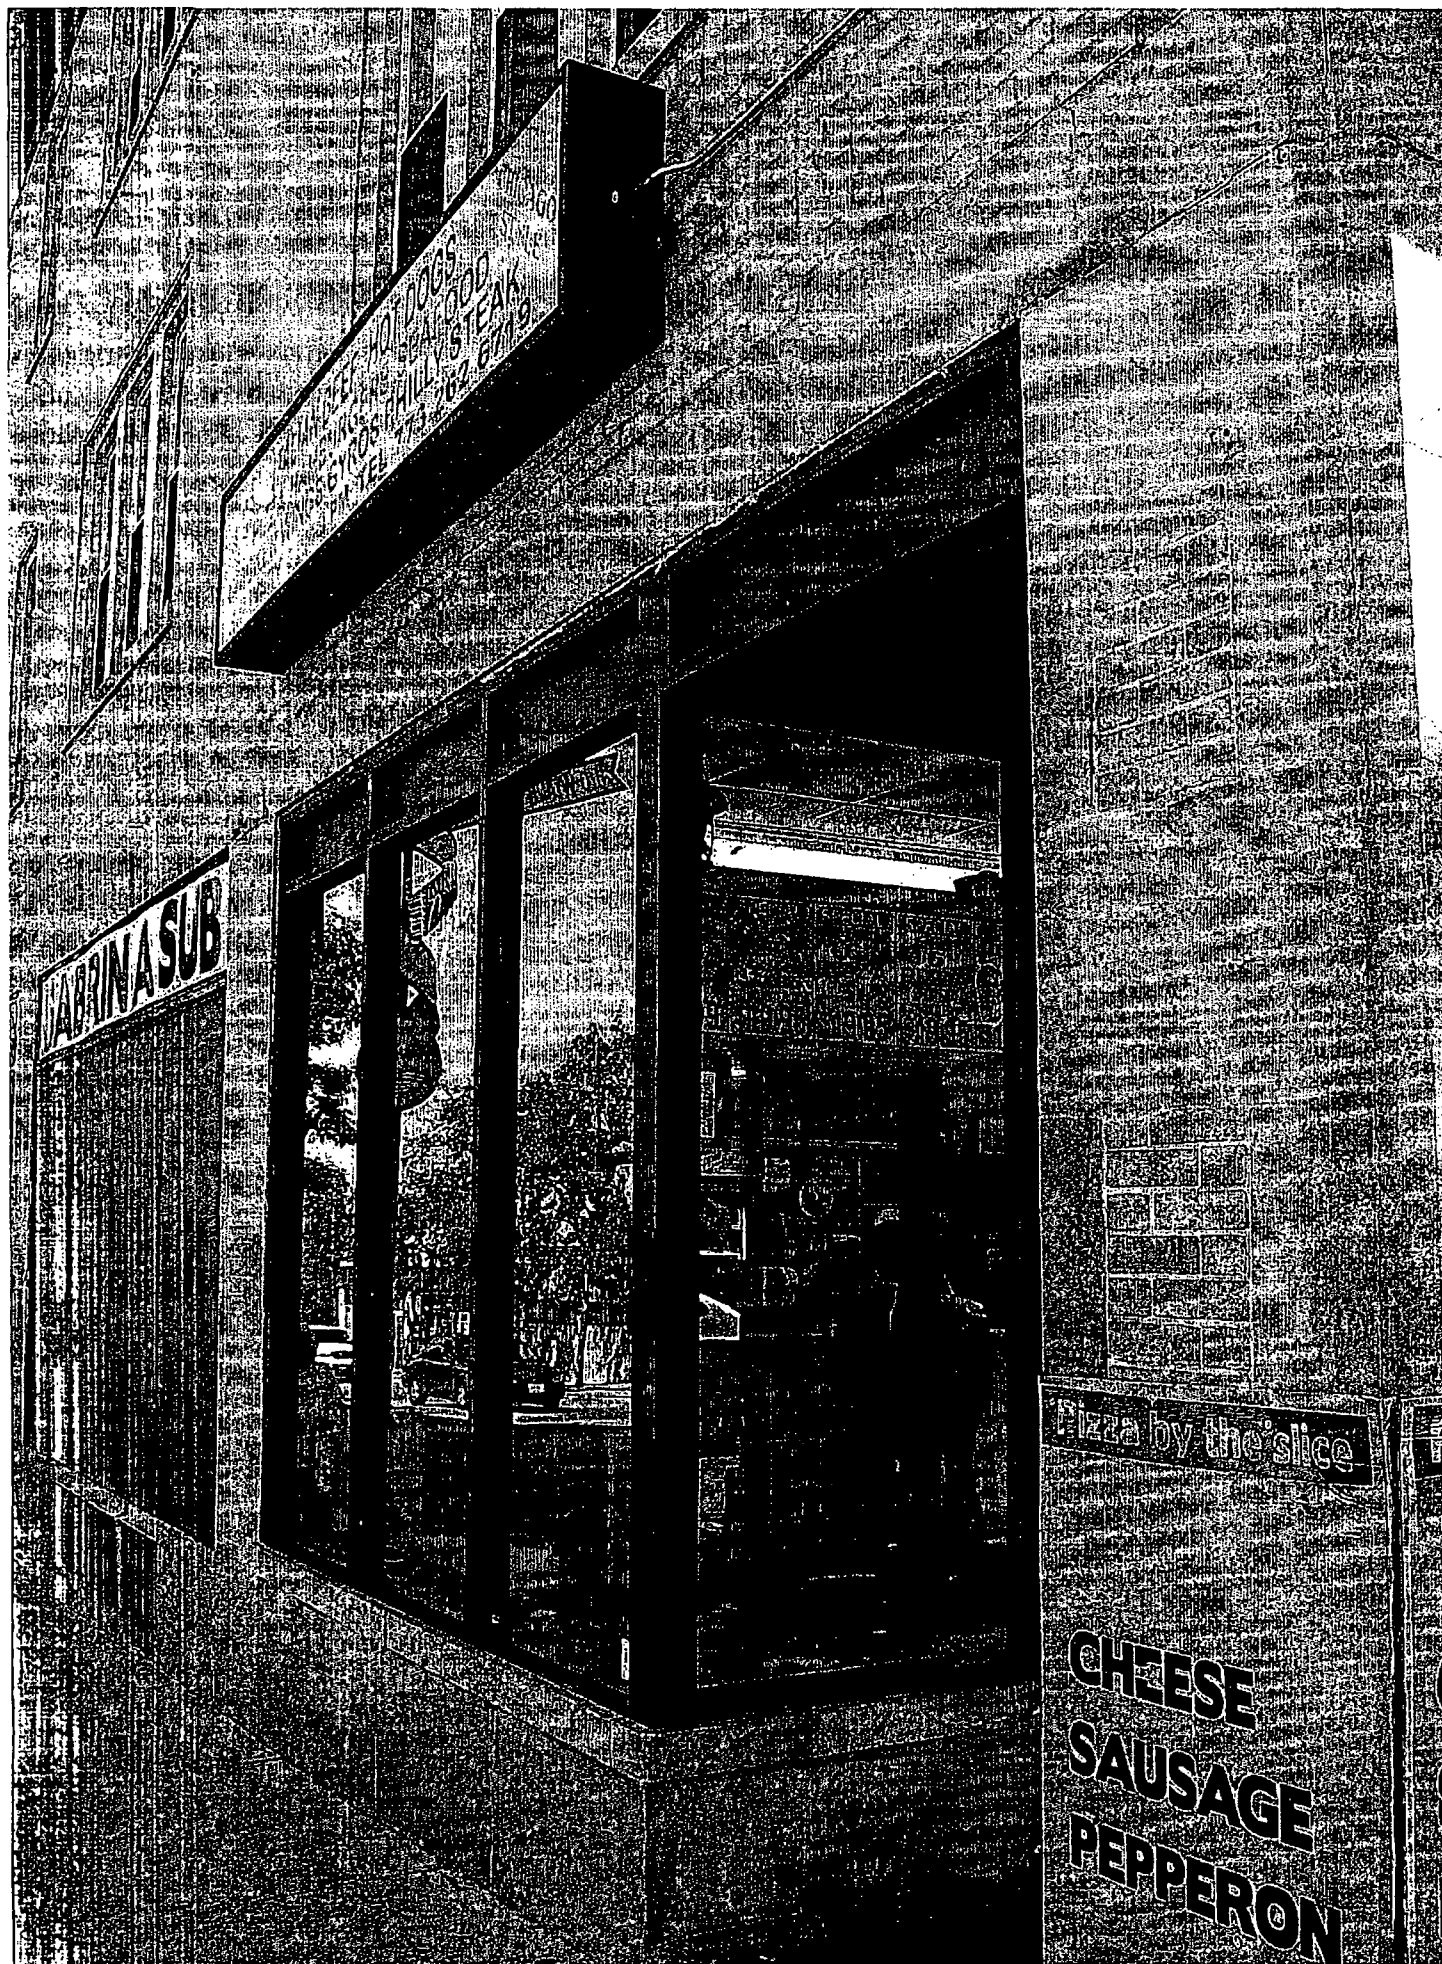



2nd ATTEMPT AT INTRODUCTION

06/05/2013

Alderman **Joe Moore**
Ward # **49**
City of Chicago
City Hall, Room **300**
121 North LaSalle Street
Chicago, Illinois 60602

Re: An ordinance to use and maintain a portion of the public right-of-way for **two (2) sign(s)** for
SABRINA SUB, adjacent to the premises known as **7559 N. Ridge Blvd.**

Dear Alderman **Joe Moore**:

The applicant referenced above has requested the use of the public right-of-way for a **sign(s)**. An ordinance has been prepared by the Department of Business Affairs and Consumer Protection – Business Assistance Center - Public Way Use Unit for presentation to the City Council. Because this request was made for properties located in your ward, as approved by you as per the attached, I respectfully request that you introduce the attached ordinance at the next City Council meeting.

If you have any questions regarding this ordinance, please contact Anthony Bertuca at (312) 744-5506.

Department of Business Affairs and Consumer Protection



City of Chicago



O2013-4810

Office of the City Clerk

Document Tracking Sheet

Meeting Date:	6/5/2013
Sponsor(s):	Moore, Joseph (49)
Type:	Ordinance
Title:	Grant(s) of privilege in public way for Uncle Bob's Self Storage
Committee(s) Assignment:	Committee on Transportation and Public Way

ORDINANCE
UNCLE BOB'S SELF STORAGE
Acct. No. 378229 - 1
Permit No. 1104528

Be It Ordained by the City Council of the City of Chicago:

SECTION 1. Permission and authority are hereby given and granted to UNCLE BOB'S SELF STORAGE, upon the terms and subject to the conditions of this ordinance to maintain and use two (2) sign(s) projecting over the public right-of-way attached to its premises known as 6331 N. Broadway .

Said sign structure(s) measures as follows; along N. Broadway:

One (1) at fifteen (15) feet in length, fifteen point five (15.5) feet in height and thirty (30) feet above grade level.

One (1) at ten (10) feet in length, two point one seven (2.17) feet in height and thirteen (13) feet above grade level.

The location of said privilege shall be as shown on prints kept on file with the Department of Business Affairs and Consumer Protection and the Office of the City Clerk.

Said privilege shall be constructed in accordance with plans and specifications approved by the Department of Transportation (Division of Project Development) and Zoning Department - Signs.


This grant of privilege in the public way shall be subject to the provisions of Section 10-28-015 and all other required provisions of the Municipal Code of Chicago.

The grantee shall pay to the City of Chicago as compensation for the privilege #1104528 herein granted the sum of four hundred (\$400.00) per annum in advance.

A 25% penalty will be added for payments received after due date.

The permit holder agrees to hold the City of Chicago harmless for any damage, relocation or replacement costs associated with damage, relocation or removal of private property caused by the City performing work in the public way.

Authority herein given and granted for a period of five (5) years from and after Date of Passage.

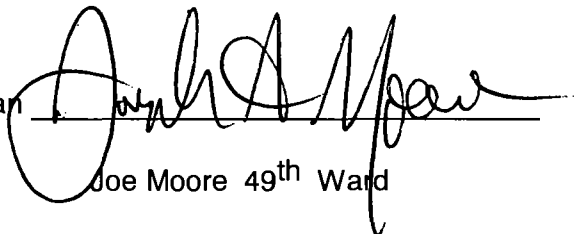Alderman 
Joe Moore 49th Ward



06/05/2013

Alderman Joe Moore
Ward # **49**
City of Chicago
City Hall, Room **300**
121 North LaSalle Street
Chicago, Illinois 60602

Re: An ordinance to use and maintain a portion of the public right-of-way for **two (2) sign(s)** for **UNCLE BOB'S SELF STORAGE**, adjacent to the premises known as **6331 N. Broadway** .

Dear Alderman **Joe Moore**:

The applicant referenced above has requested the use of the public right-of-way for a **sign(s)**. An ordinance has been prepared by the Department of Business Affairs and Consumer Protection – Business Assistance Center - Public Way Use Unit for presentation to the City Council. Because this request was made for properties located in your ward, as approved by you as per the attached, I respectfully request that you introduce the attached ordinance at the next City Council meeting.

If you have any questions regarding this ordinance, please contact Anthony Bertuca at (312) 744-5506.

Department of Business Affairs and Consumer Protection



City of Chicago



O2013-4818

Office of the City Clerk

Document Tracking Sheet

Meeting Date:	6/5/2013
Sponsor(s):	Silverstein, Debra L. (50)
Type:	Ordinance
Title:	Grant(s) of privilege in public way for Petco
Committee(s) Assignment:	Committee on Transportation and Public Way

ORDINANCE
PETCO
Acct. No. 19916 - 14
Permit No. 1104429

Be It Ordained by the City Council of the City of Chicago:

SECTION 1. Permission and authority are hereby given and granted to PETCO, upon the terms and subject to the conditions of this ordinance to maintain and use four (4) sign(s) projecting over the public right-of-way attached to its premises known as 6236 N. Western Ave..

Said sign structure(s) measures as follows; along N. Western:

One (1) at eight point five (8.5) feet in length, five point nine one (5.91) feet in height and eighteen (18) feet above grade level.

One (1) at eighteen point two five (18.25) feet in length, five point nine one (5.91) feet in height and twelve (12) feet above grade level.

One (1) at twelve point zero eight (12.08) feet in length, thirty point zero eight (30.08) feet in height and twelve (12) feet above grade level.

One (1) at two point five (2.5) feet in length, twenty-two point nine two (22.92) feet in height and eighteen point eight three (18.83) feet above grade level.

The location of said privilege shall be as shown on prints kept on file with the Department of Business Affairs and Consumer Protection and the Office of the City Clerk

Said privilege shall be constructed in accordance with plans and specifications approved by the Department of Transportation (Division of Project Development) and Zoning Department- Signs.


This grant of privilege in the public way shall be subject to the provisions of Section 10-28-015 and all other required provisions of the Municipal Code of Chicago.


The grantee shall pay to the City of Chicago as compensation for the privilege #1104429 herein granted the sum of one thousand two hundred (\$1,200.00) per annum in advance.

A 25% penalty will be added for payments received after due date.

The permit holder agrees to hold the City of Chicago harmless for any damage, relocation or replacement costs associated with damage, relocation or removal of private property caused by the City performing work in the public way.

Authority herein given and granted for a period of five (5) years from and after Date of Passage.

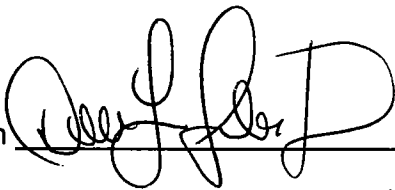Alderman 
Debra L. Silverstein 50th Ward

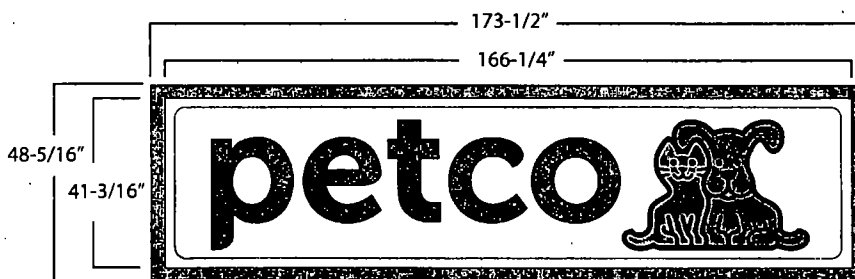

Polycarbonate Pan Face
w/ Vinyl, First Surface

COLOR REFERENCE 3M 3630-53 Cardinal Red 3M 3630-57 Blue 3M 7725-22 Black



DISCLAIMER: Renderings are for graphic purposes only and not intended for actual construction dimensions. For windload requirements, actual dimensions and mounting detail, please refer to engineering specifications and install drawings.

These drawings and designs are the exclusive property of Everbrite, Inc. Use of, or duplication in any manner without express written permission of Everbrite, Inc. is prohibited.

Customer: PETCO: Petco

Project No: 289863-3

Scale: 3/8" = 1'-0"

Date: 11/26/12

Drawn By: KW

Location: Chicago, IL Site No: PETCOT365

Description: Pylon Reface

Revised: 12/06/12

Revised: 12/20/12

Revised:

Customer Approval: NOTE: Unless specified by customer, all depth of embossing will be determined by Everbrite Engineering or existing customer specifications on file. Colors and graphics on file will be used unless otherwise specified by customer.

Please read carefully, check appropriate box and fax back to Everbrite:

☐ Sketch OK as is
☐ New sketch required

SIGNATURE

DATE



06/05/2013

Alderman Debra L. Silverstein
Ward # 50
City of Chicago
City Hall, Room 203
121 North LaSalle Street
Chicago, Illinois 60602

Re: An ordinance to use and maintain a portion of the public right-of-way for **four (4) sign(s)** for **PETCO**, adjacent to the premises known as **6236 N. Western Ave.**

Dear Alderman **Debra L. Silverstein**:

The applicant referenced above has requested the use of the public right-of-way for **sign(s)**. An ordinance has been prepared by the Department of Business Affairs and Consumer Protection – Business Assistance Center - Public Way Use Unit for presentation to the City Council. Because this request was made for properties located in your ward, as approved by you as per the attached, I respectfully request that you introduce the attached ordinance at the next City Council meeting.

If you have any questions regarding this ordinance, please contact Anthony Bertuca at (312) 744-5506.

Department of Business Affairs and Consumer Protection



City of Chicago



O2013-4821

Office of the City Clerk

Document Tracking Sheet

Meeting Date:	6/5/2013
Sponsor(s):	Silverstein, Debra L. (50)
Type:	Ordinance
Title:	Grant(s) of privilege in public way for Taxi Town
Committee(s) Assignment:	Committee on Transportation and Public Way

ORDINANCE
TAXI TOWN
Acct. No. 353771 - 2
Permit No. 1103940

Be It Ordained by the City Council of the City of Chicago:

SECTION 1. Permission and authority are hereby given and granted to TAXI TOWN, upon the terms and subject to the conditions of this ordinance to maintain and use one (1) sign(s) projecting over the public right-of-way attached to its premises known as 6500 N. Western Ave..

Said sign structure(s) measures as follows; along N. Western:
One (1) at sixteen (16) feet in length, two (2) feet in height and fifteen point five (15.5) feet above grade level.

The location of said privilege shall be as shown on prints kept on file with the Department of Business Affairs and Consumer Protection and the Office of the City Clerk.

Said privilege shall be constructed in accordance with plans and specifications approved by the Department of Transportation (Division of Project Development) and Zoning Department - Signs.


This grant of privilege in the public way shall be subject to the provisions of Section 10-28-015 and all other required provisions of the Municipal Code of Chicago.

The grantee shall pay to the City of Chicago as compensation for the privilege #1103940 herein granted the sum of three hundred (\$300.00) per annum in advance.



A 25% penalty will be added for payments received after due date.

The permit holder agrees to hold the City of Chicago harmless for any damage, relocation or replacement costs associated with damage, relocation or removal of private property caused by the City performing work in the public way.

Authority herein given and granted for a period of five (5) years from and after Date of Passage.

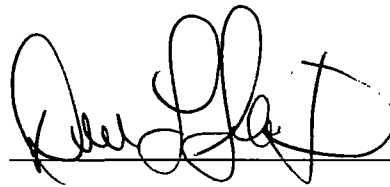Alderman 
Debra L. Silverstein 50th Ward

Typical Raceway Mount channel Letters with LED's

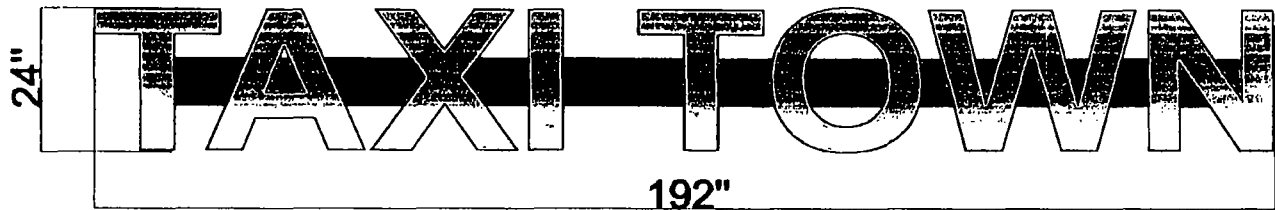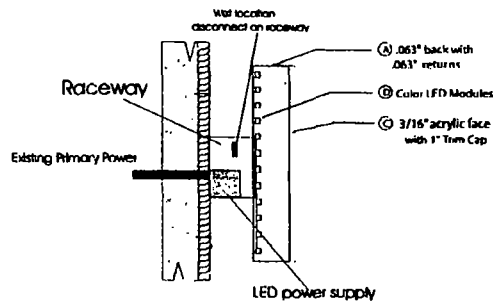

6500 N. WESTERN AVE, CHICAGO IL
ILLUMINATED CHANNEL LETTERS SIGN ON A RACEWAY.
COLORS:
BLACK-TRIM CAP
BLACK-RETURN
GREEN-PLEXIGLASS FACES
ILLUMINATED WITH WHITE LED. LOW VOLTAGE SYSTEM.



06/05/2013

Alderman Debra L. Silverstein
Ward # 50
City of Chicago
City Hall, Room 203
121 North LaSalle Street
Chicago, Illinois 60602

Re: An ordinance to use and maintain a portion of the public right-of-way for **one (1) sign(s)** for **TAXI TOWN**, adjacent to the premises known as **6500 N. Western Ave..**

Dear Alderman **Debra L. Silverstein**:

The applicant referenced above has requested the use of the public right-of-way for a **sign(s)**. An ordinance has been prepared by the Department of Business Affairs and Consumer Protection – Business Assistance Center - Public Way Use Unit for presentation to the City Council. Because this request was made for properties located in your ward, as approved by you as per the attached, I respectfully request that you introduce the attached ordinance at the next City Council meeting.

If you have any questions regarding this ordinance, please contact Anthony Bertuca at (312) 744-5506.

Department of Business Affairs and Consumer Protection



City of Chicago



O2013-4303

Office of the City Clerk

Document Tracking Sheet

Meeting Date:	6/5/2013
Sponsor(s):	Burnett, Walter (27)
Type:	Ordinance
Title:	Amendment of grant(s) of privilege in public way to Studio Merchandise, Inc - Permit No. 1102830
Committee(s) Assignment:	Committee on Transportation and Public Way

ORDINANCE AMENDMENT

Acct. No. 381427 - 1

Permit No. 1102830

BE IT ORDAINED BY THE CITY COUNCIL OF THE CITY OF CHICAGO:


Section 1:

The ordinance passed by the City Council of the City of Chicago for STUDIO MERCHANDISE INC on 10/03/2012, and printed upon page 35750 of the Journal of Proceedings of the City of Chicago is here by Amended by deleting the words "STUDIO MERCHANDISE INC" and inserting in their place the words "SHAMBHALA INTERNATIONAL (VAJRADHATU)"

Section 2:

This ordinance Amendment shall be in effect upon its passage.

ALDERMAN:

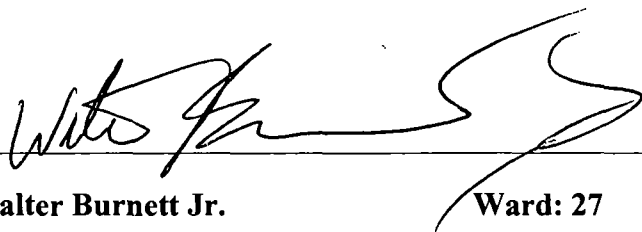
Walter Burnett Jr.

Ward: 27

Date:

05-05-13



City of Chicago



O2013-4308

Office of the City Clerk

Document Tracking Sheet

Meeting Date:	6/5/2013
Sponsor(s):	Burnett, Walter (27)
Type:	Ordinance
Title:	Amendment of grant(s) of privilege in public way to Studio Merchandise, Inc - Permit No. 1104111
Committee(s) Assignment:	Committee on Transportation and Public Way

ORDINANCE AMENDMENT

Acct. No. 381427 - 1

Permit No. 1104111

BE IT ORDAINED BY THE CITY COUNCIL OF THE CITY OF CHICAGO:

Section 1:

The ordinance passed by the City Council of the City of Chicago for STUDIO MERCHANDISE INC on 02/13/2013, and printed upon page 46966 of the Journal of Proceedings of the City of Chicago is here by Amended by deleting the words "STUDIO MERCHANDISE INC" and inserting in their place the words "SHAMBHALA INTERNATIONAL (VAJRADHATU)"

Section 2:

This ordinance Amendment shall be in effect upon its passage.

ALDERMAN:

 05-05-13

Walter Burnett Jr.

Ward: 27

Date:



City of Chicago



O2013-4312

Office of the City Clerk

Document Tracking Sheet

Meeting Date:	6/5/2013
Sponsor(s):	Reilly, Brendan (42)
Type:	Ordinance
Title:	Amendment of grant(s) of privilege in public way to Monroe/Wabash Development LLC - Permit No. 1101299
Committee(s) Assignment:	Committee on Transportation and Public Way

ORDINANCE AMENDMENT

Acct. No. 381335 - 1

Permit No. 1101299

BE IT ORDAINED BY THE CITY COUNCIL OF THE CITY OF CHICAGO:

Section 1:

The ordinance passed by the City Council of the City of Chicago for MONROE/WABASH DEVELOPMENT, LLC on 06/06/2012, and printed upon page 28737 of the Journal of Proceedings of the City of Chicago is here by Amended by deleting the words "MONROE/WABASH DEVELOPMENT, LLC" and inserting in their place the words "THE LEGACY AT MILLENNIUM PARK CONDOMINIUM ASSOCIATION"

Section 2:

This ordinance Amendment shall be in effect upon its passage.

ALDERMAN: _____

Brendan Reilly

Ward: 42

Date:



City of Chicago



O2013-4318

Office of the City Clerk

Document Tracking Sheet

Meeting Date:	6/5/2013
Sponsor(s):	Reilly, Brendan (42)
Type:	Ordinance
Title:	Amendment of grant(s) of privilege in public way to Monroe/Wabash Development LLC (Permit No. 1101319)
Committee(s) Assignment:	Committee on Transportation and Public Way

ORDINANCE AMENDMENT

Acct. No. 381335 - 1

Permit No. 1101319

BE IT ORDAINED BY THE CITY COUNCIL OF THE CITY OF CHICAGO:

Section 1:

The ordinance passed by the City Council of the City of Chicago for MONROE/WABASH DEVELOPMENT, LLC on 06/27/2012, and printed upon page 30364 of the Journal of Proceedings of the City of Chicago is here by Amended by deleting the words "MONROE/WABASH DEVELOPMENT, LLC" and inserting in their place the words "THE LEGACY AT MILLENNIUM PARK CONDOMINIUM ASSOCIATION"

Section 2:


This ordinance Amendment shall be in effect upon its passage.

ALDERMAN: _____

Brendan Reilly

Ward: 42

Date:

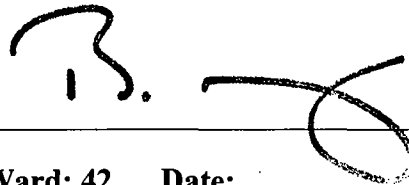A handwritten signature in black ink, appearing to be "B. Reilly", written over a horizontal line.



City of Chicago



O2013-4319

Office of the City Clerk

Document Tracking Sheet

Meeting Date:	6/5/2013
Sponsor(s):	Reilly, Brendan (42)
Type:	Ordinance
Title:	Amendment of grant(s) of privilege in public way to Monroe/Wabash Development LLC - Permit No. 1101311
Committee(s) Assignment:	Committee on Transportation and Public Way

ORDINANCE AMENDMENT

Acct. No. 381335 - 1

Permit No. 1101311


BE IT ORDAINED BY THE CITY COUNCIL OF THE CITY OF CHICAGO:

Section 1:

The ordinance passed by the City Council of the City of Chicago for MONROE/WABASH DEVELOPMENT, LLC on 06/06/2012, and printed upon page 28793 of the Journal of Proceedings of the City of Chicago is here by Amended by deleting the words "MONROE/WABASH DEVELOPMENT, LLC" and inserting in their place the words "THE LEGACY AT MILLENNIUM PARK CONDOMINIUM ASSOCIATION"

Section 2:

This ordinance Amendment shall be in effect upon its passage.

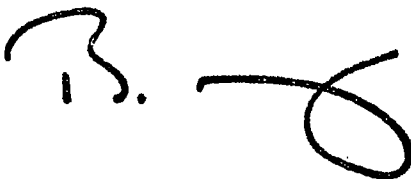A handwritten signature in black ink, appearing to be "B. Reilly", with a large, stylized flourish at the end.

ALDERMAN: _____

Brendan Reilly

Ward: 42 Date:



City of Chicago



O2013-4323

Office of the City Clerk

Document Tracking Sheet

Meeting Date:	6/5/2013
Sponsor(s):	Reilly, Brendan (42)
Type:	Ordinance
Title:	Amendment of grant(s) of privilege in public way to Monroe/Wabash Development LLC - Permit No. 1101315
Committee(s) Assignment:	Committee on Transportation and Public Way

ORDINANCE AMENDMENT

Acct. No. 381335 - 1

Permit No. 1101315

BE IT ORDAINED BY THE CITY COUNCIL OF THE CITY OF CHICAGO:

Section 1:

The ordinance passed by the City Council of the City of Chicago for MONROE/WABASH DEVELOPMENT, LLC on 06/27/2012, and printed upon page 30363 of the Journal of Proceedings of the City of Chicago is here by Amended by deleting the words "MONROE/WABASH DEVELOPMENT, LLC" and inserting in their place the words "THE LEGACY AT MILLENNIUM PARK CONDOMINIUM ASSOCIATION"


Section 2:

This ordinance Amendment shall be in effect upon its passage.

ALDERMAN: _____

Brendan Reilly

Ward: 42

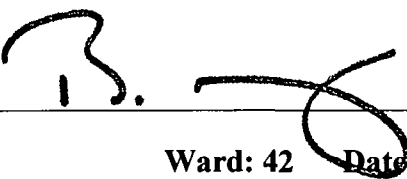Date: 



City of Chicago



O2013-4330

Office of the City Clerk

Document Tracking Sheet

Meeting Date:	6/5/2013
Sponsor(s):	Reilly, Brendan (42)
Type:	Ordinance
Title:	Amendment of grant(s) of privilege in public way to Monroe/Wabash Development LLC - Permit No. 1101316
Committee(s) Assignment:	Committee on Transportation and Public Way

ORDINANCE AMENDMENT

Acct. No. 381335 - 1

Permit No. 1101316

BE IT ORDAINED BY THE CITY COUNCIL OF THE CITY OF CHICAGO:

Section 1:

The ordinance passed by the City Council of the City of Chicago for MONROE/WABASH DEVELOPMENT, LLC on 06/06/2012, and printed upon page 28736 of the Journal of Proceedings of the City of Chicago is here by Amended by deleting the words "MONROE/WABASH DEVELOPMENT, LLC" and inserting in their place the words "THE LEGACY AT MILLENNIUM PARK CONDOMINIUM ASSOCIATION"

Section 2:

This ordinance Amendment shall be in effect upon its passage.

ALDERMAN: _____

Brendan Reilly

Ward: 42

Date: _____

2

3

4

5

6

7

8

9

10

11

12

13



City of Chicago



O2013-4333

Office of the City Clerk

Document Tracking Sheet

Meeting Date:	6/5/2013
Sponsor(s):	Reilly, Brendan (42)
Type:	Ordinance
Title:	Amendment of grant(s) of privilege in public way to Monroe/Wabash Development LLC (Pemit No 1101313)
Committee(s) Assignment:	Committee on Transportation and Public Way

ORDINANCE AMENDMENT

Acct. No. 381335 - 1

Permit No. 1101313


BE IT ORDAINED BY THE CITY COUNCIL OF THE CITY OF CHICAGO:

Section 1:

The ordinance passed by the City Council of the City of Chicago for MONROE/WABASH DEVELOPMENT, LLC on 06/27/2012, and printed upon page 30362 of the Journal of Proceedings of the City of Chicago is here by Amended by deleting the words "MONROE/WABASH DEVELOPMENT, LLC" and inserting in their place the words "THE LEGACY AT MILLENNIUM PARK CONDOMINIUM ASSOCIATION"

Section 2:

This ordinance Amendment shall be in effect upon its passage.

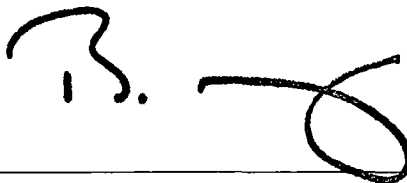A handwritten signature in black ink, appearing to be "B. Reilly", written over a horizontal line.

ALDERMAN: _____

Brendan Reilly

Ward: 42

Date:



City of Chicago



O2013-4336

Office of the City Clerk

Document Tracking Sheet

Meeting Date:	6/5/2013
Sponsor(s):	Reilly, Brendan (42)
Type:	Ordinance
Title:	Amendment of grant(s) of privilege in public way to Monroe/Wabash Development LLC - Permit No. 1101314
Committee(s) Assignment:	Committee on Transportation and Public Way

ORDINANCE AMENDMENT

Acct. No. 381335 - 1

Permit No. 1101314

BE IT ORDAINED BY THE CITY COUNCIL OF THE CITY OF CHICAGO:


Section 1:

The ordinance passed by the City Council of the City of Chicago for MONROE/WABASH DEVELOPMENT, LLC on **06/06/2012**, and printed upon page **28735** of the Journal of Proceedings of the City of Chicago is here by Amended by deleting the words "MONROE/WABASH DEVELOPMENT, LLC" and inserting in their place the words "**THE LEGACY AT MILLENNIUM PARK CONDOMINIUM ASSOCIATION**"

Section 2:

This ordinance Amendment shall be in effect upon its passage.

ALDERMAN: _____

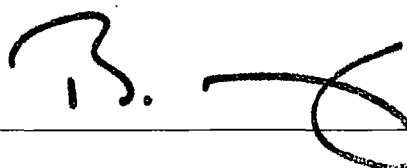A handwritten signature in black ink, appearing to be "B. Reilly", written over a horizontal line.

Brendan Reilly

Ward: 42

Date:



City of Chicago



O2013-4349

Office of the City Clerk

Document Tracking Sheet

Meeting Date:	6/5/2013
Sponsor(s):	Reilly, Brendan (42)
Type:	Ordinance
Title:	Amendment of grant(s) of privilege in public way to Bar Umbriago (Permit No. 1101608)
Committee(s) Assignment:	Committee on Transportation and Public Way

ORDINANCE AMENDMENT

Acct. No. 352100 - 1

Permit No. 1101608

BE IT ORDAINED BY THE CITY COUNCIL OF THE CITY OF CHICAGO:

Section 1:

The ordinance passed by the City Council of the City of Chicago for **BAR UMBRIAGO** on **10/03/2012**, and printed upon page **35444** of the Journal of Proceedings of the City of Chicago is here by Amended by deleting the words "**BAR UMBRIAGO**" and inserting in their place the words "**CENTRO**"

Section 2:


This ordinance Amendment shall be in effect upon its passage.

ALDERMAN: _____

Brendan Reilly

Ward: 42

Date: _____

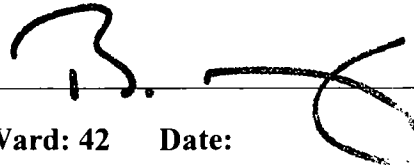A handwritten signature in black ink, appearing to be "B. Reilly", is written over a horizontal line. The signature is stylized with a large "B" and a long, sweeping horizontal stroke.



City of Chicago



O2013-4354

Office of the City Clerk

Document Tracking Sheet

Meeting Date:	6/5/2013
Sponsor(s):	Reilly, Brendan (42)
Type:	Ordinance
Title:	Amendment of grant(s) of privilege in public way to Rosebud Eatt (Permit No. 1091305)
Committee(s) Assignment:	Committee on Transportation and Public Way

ORDINANCE AMENDMENT

Acct. No. 352100 - 1

Permit No. 1091305

BE IT ORDAINED BY THE CITY COUNCIL OF THE CITY OF CHICAGO:

Section 1:


The ordinance passed by the City Council of the City of Chicago for **ROSEBUD EATT** on **06/09/2010**, and printed upon page **93793** of the Journal of Proceedings of the City of Chicago is here by Amended by deleting the words "**ROSEBUD EATT**" and inserting in their place the words "**CENTRO**"

Section 2:

This ordinance Amendment shall be in effect upon its passage.

ALDERMAN: _____

Brendan Reilly

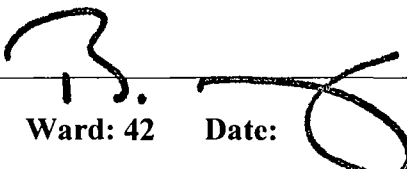
Ward: 42

Date: _____



City of Chicago



O2013-4360

Office of the City Clerk

Document Tracking Sheet

Meeting Date:	6/5/2013
Sponsor(s):	Reilly, Brendan (42)
Type:	Ordinance
Title:	Amendment of grant(s) of privilege in public way to Bar Umbriago (Permit No. 1104250)
Committee(s) Assignment:	Committee on Transportation and Public Way

ORDINANCE AMENDMENT

Acct. No. 352100 - 1

Permit No. 1104250

BE IT ORDAINED BY THE CITY COUNCIL OF THE CITY OF CHICAGO:

Section 1:

The ordinance passed by the City Council of the City of Chicago for **BAR UMBRIAGO** on **02/13/2013**, and printed upon page **47070** of the Journal of Proceedings of the City of Chicago is here by Amended by deleting the words "**BAR UMBRIAGO**" and inserting in their place the words "**CENTRO**"

Section 2:


This ordinance Amendment shall be in effect upon its passage.

ALDERMAN: _____

Brendan Reilly

Ward: 42

Date: _____

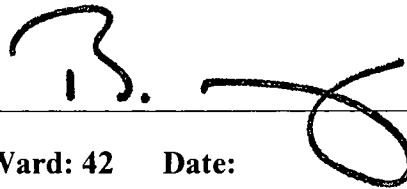A handwritten signature in black ink, appearing to be "B. Reilly", written over a horizontal line.



City of Chicago



O2013-4365

Office of the City Clerk

Document Tracking Sheet

Meeting Date:	6/5/2013
Sponsor(s):	Reilly, Brendan (42)
Type:	Ordinance
Title:	Amendment of grant(s) of privilege in public way to Moe's Cantina (Permit No. 1094678)
Committee(s) Assignment:	Committee on Transportation and Public Way

ORDINANCE AMENDMENT

Acct. No. 349511 - 1

Permit No. 1094678

BE IT ORDAINED BY THE CITY COUNCIL OF THE CITY OF CHICAGO:

Section 1:

The ordinance passed by the City Council of the City of Chicago for **MOE'S CANTINA** on **02/09/2011**, and printed upon page **112351** of the Journal of Proceedings of the City of Chicago is here by Amended by deleting the words "**149-151 W KINZIE ST**" and inserting in their place the words "**153-155 W KINZIE ST**"


Section 2:

This ordinance Amendment shall be in effect upon its passage.

ALDERMAN: _____

Brendan Reilly

Ward: 42

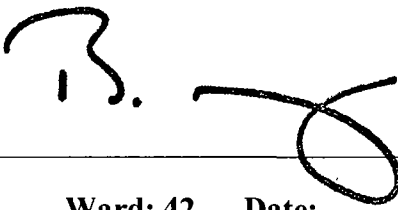Date: 



City of Chicago



O2013-4370

Office of the City Clerk

Document Tracking Sheet

Meeting Date:	6/5/2013
Sponsor(s):	Reilly, Brendan (42)
Type:	Ordinance
Title:	Amendment of grant(s) of privilege in public way to Moe's Cantina (Permit No. 1098635)
Committee(s) Assignment:	Committee on Transportation and Public Way

ORDINANCE AMENDMENT

Acct. No. 349511 - 1

Permit No. 1098635


BE IT ORDAINED BY THE CITY COUNCIL OF THE CITY OF CHICAGO:

Section 1:

The ordinance passed by the City Council of the City of Chicago for **MOE'S CANTINA** on **05/09/2012**, and printed upon page **26872** of the Journal of Proceedings of the City of Chicago is here by Amended by deleting the words "**149 W KINZIE ST**" and inserting in their place the words "**153-155 W KINZIE ST**"

Section 2:

This ordinance Amendment shall be in effect upon its passage.

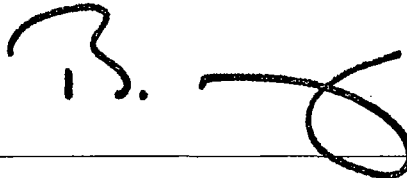A handwritten signature in black ink, appearing to read 'B. Reilly', with a large, stylized flourish at the end.

ALDERMAN: _____

Brendan Reilly

Ward: 42

Date:



City of Chicago



O2013-4374

Office of the City Clerk

Document Tracking Sheet

Meeting Date:	6/5/2013
Sponsor(s):	Reilly, Brendan (42)
Type:	Ordinance
Title:	Amendment of grant(s) of privilege in public way to Moe's Cantina (Permit No. 1093130)
Committee(s) Assignment:	Committee on Transportation and Public Way

ORDINANCE AMENDMENT

Acct. No. 349511 - 1

Permit No. 1093130

BE IT ORDAINED BY THE CITY COUNCIL OF THE CITY OF CHICAGO:

Section 1:


The ordinance passed by the City Council of the City of Chicago for **MOE'S CANTINA** on **11/02/2011**, and printed upon page **12017** of the Journal of Proceedings of the City of Chicago is here by Amended by deleting the words "**149-151 W KINZE ST**" and inserting in their place the words "**153-155 W KINZIE ST**"

Section 2:

This ordinance Amendment shall be in effect upon its passage.

ALDERMAN: _____

Brendan Reilly

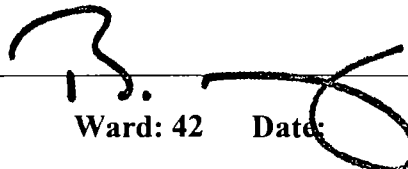
Ward: 42

Date: _____



City of Chicago



O2013-4377

Office of the City Clerk

Document Tracking Sheet

Meeting Date:	6/5/2013
Sponsor(s):	Reilly, Brendan (42)
Type:	Ordinance
Title:	Amendment of grant(s) of privilege in public way to Moe's Cantina - Permit No. 1099125
Committee(s) Assignment:	Committee on Transportation and Public Way

ORDINANCE AMENDMENT

Acct. No. 349511 - 1

Permit No. 1099125

BE IT ORDAINED BY THE CITY COUNCIL OF THE CITY OF CHICAGO:

Section 1:

The ordinance passed by the City Council of the City of Chicago for **MOE'S CANTINA** on **06/06/2012**, and printed upon page **28734** of the Journal of Proceedings of the City of Chicago is here by Amended by deleting the words "**149-151 W KINZIE ST**" and inserting in their place the words "**153-155 W KINZIE ST**"


Section 2:

This ordinance Amendment shall be in effect upon its passage.

ALDERMAN: _____

Brendan Reilly

Ward: 42

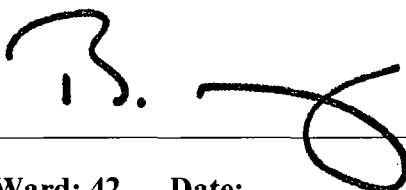Date: 



City of Chicago



O2013-4380

Office of the City Clerk

Document Tracking Sheet

Meeting Date:	6/5/2013
Sponsor(s):	Reilly, Brendan (42)
Type:	Ordinance
Title:	Amendment of grant(s) of privilege in public way to Rosebud Eatt (Permit No. 1091311)
Committee(s) Assignment:	Committee on Transportation and Public Way

ORDINANCE AMENDMENT

Acct. No. 352100 - 1

Permit No. 1091311

BE IT ORDAINED BY THE CITY COUNCIL OF THE CITY OF CHICAGO:

Section 1:

The ordinance passed by the City Council of the City of Chicago for **ROSEBUD EATT** on **10/06/2010**, and printed upon page **102702** of the Journal of Proceedings of the City of Chicago is here by Amended by deleting the words "**ROSEBUD EATT**" and inserting in their place the words "**CENTRO**"

Section 2:


This ordinance Amendment shall be in effect upon its passage.

ALDERMAN: _____

Brendan Reilly

Ward: 42

Date: _____

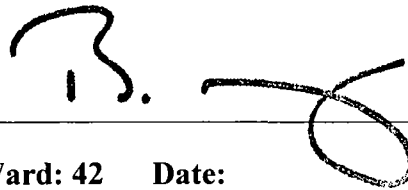A handwritten signature in black ink, appearing to be "B. Reilly", written over a horizontal line.



City of Chicago



O2013-4382

Office of the City Clerk

Document Tracking Sheet

Meeting Date:	6/5/2013
Sponsor(s):	Reilly, Brendan (42)
Type:	Ordinance
Title:	Amendment of grant(s) of privilege in public way Rosebud Eatt - Permit No. 1094710
Committee(s) Assignment:	Committee on Transportation and Public Way

ORDINANCE AMENDMENT

Acct. No. 352100 - 1

Permit No. 1094710

BE IT ORDAINED BY THE CITY COUNCIL OF THE CITY OF CHICAGO:

Section 1:

The ordinance passed by the City Council of the City of Chicago for **ROSEBUD EATT** on **04/13/2011**, and printed upon page **115501** of the Journal of Proceedings of the City of Chicago is here by Amended by deleting the words "**ROSEBUD EATT**" and inserting in their place the words "**CENTRO**"

Section 2:


This ordinance Amendment shall be in effect upon its passage.

ALDERMAN: _____

Brendan Reilly

Ward: 42

Date: _____

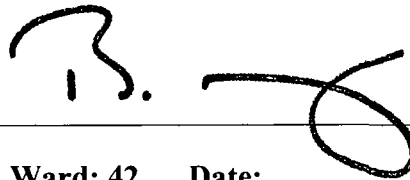A handwritten signature in black ink, appearing to be "B. Reilly", written over a horizontal line.



City of Chicago



O2013-4383

Office of the City Clerk

Document Tracking Sheet

Meeting Date:	6/5/2013
Sponsor(s):	Reilly, Brendan (42)
Type:	Ordinance
Title:	Amendment of grant(s) of privilege in public way to Rosebud Eatt (Permit No. 1091306)
Committee(s) Assignment:	Committee on Transportation and Public Way

ORDINANCE AMENDMENT

Acct. No. 352100 - 1
Permit No. 1091306

BE IT ORDAINED BY THE CITY COUNCIL OF THE CITY OF CHICAGO:

Section 1:

The ordinance passed by the City Council of the City of Chicago for **ROSEBUD EATT** on **10/06/2010**, and printed upon page **102731** of the Journal of Proceedings of the City of Chicago is here by Amended by deleting the words "**ROSEBUD EATT**" and inserting in their place the words "**CENTRO**"

Section 2:


This ordinance Amendment shall be in effect upon its passage.

ALDERMAN: _____

Brendan Reilly

Ward: 42

Date:

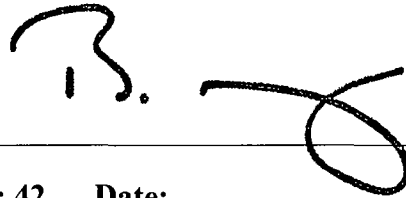A handwritten signature in black ink, appearing to be "B. Reilly", written over a horizontal line.



City of Chicago



O2013-4311

Office of the City Clerk

Document Tracking Sheet

Meeting Date:	6/5/2013
Sponsor(s):	Tunney, Thomas (44)
Type:	Ordinance
Title:	Amendment of grant(s) of privilege in public way to ZiZi's Kabobs - Permit No. 1101563
Committee(s) Assignment:	Committee on Transportation and Public Way

ORDINANCE AMENDMENT

Acct. No. 371248 - 1

Permit No. 1101563

BE IT ORDAINED BY THE CITY COUNCIL OF THE CITY OF CHICAGO:


Section 1:

The ordinance passed by the City Council of the City of Chicago for **ZIZI'S KABOBS** on **10/03/2012**, and printed upon page **35735** of the Journal of Proceedings of the City of Chicago is here by Amended by deleting the words "**ZIZI'S KABOBS**" and inserting in their place the words "**ZIZI'S CAFE**"

Section 2:

This ordinance Amendment shall be in effect upon its passage.

ALDERMAN:

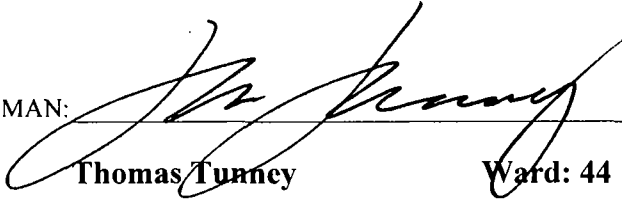A handwritten signature in black ink, appearing to read 'Thomas Tunney', is written over a horizontal line.

Thomas Tunney

Ward: 44

Date:



06/05/2013

Alderman Thomas Tunney
Ward # 44
City of Chicago
City Hall, Room 203
121 North LaSalle Street
Chicago, Illinois 60602

Re: An amended ordinance to use and maintain a portion of the public right-of-way for **one (1) awning(s)** for **ZIZI'S CAFE**, adjacent to the premises known as **2825 N. Sheffield Ave.**.

Dear Alderman **Thomas Tunney**:


The applicant referenced above has requested the use of the public right-of-way for a **awning(s)**. An ordinance has been prepared by the Department of Business Affairs and Consumer Protection – Business Assistance Center - Public Way Use Unit for presentation to the City Council. Because this request was made for properties located in your ward, as approved by you as per the attached, I respectfully request that you introduce the attached ordinance at the next City Council meeting.

If you have any questions regarding this ordinance, please contact Anthony Bertuca at (312) 744-5506.

Department of Business Affairs and Consumer Protection



City of Chicago

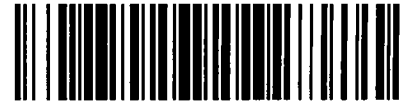

O2013-4535

Office of the City Clerk

Document Tracking Sheet

Meeting Date:	6/5/2013
Sponsor(s):	Tunney, Thomas (44)
Type:	Ordinance
Title:	Amendment of grant(s) of privilege in public way to Zizi's Kabobs - Permit No. 1101562
Committee(s) Assignment:	Committee on Transportation and Public Way

ORDINANCE AMENDMENT

Acct. No. 371248 - 1

Permit No. 1101562

BE IT ORDAINED BY THE CITY COUNCIL OF THE CITY OF CHICAGO:


Section 1:

The ordinance passed by the City Council of the City of Chicago for **ZIZI'S KABOBS** on **04/10/2013**, and printed upon page **51383** of the Journal of Proceedings of the City of Chicago is here by Amended by deleting the words "**ZIZI'S KABOBS**" and inserting in their place the words "**ZIZI'S CAFE**"

Section 2:

This ordinance Amendment shall be in effect upon its passage.

ALDERMAN:

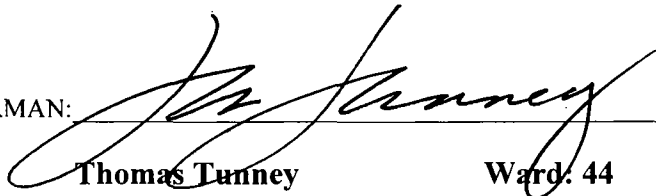

Thomas Tunney

Ward. 44

Date:



06/05/2013

Alderman **Thomas Tunney**
Ward # 44
City of Chicago
City Hall, Room 203
121 North LaSalle Street
Chicago, Illinois 60602

Re: An amended ordinance to use and maintain a portion of the public right-of-way for **one (1) sign(s)**
for **ZIZI'S CAFE**, adjacent to the premises known as **2825 N. Sheffield Ave.**.

Dear Alderman **Thomas Tunney**:

The applicant referenced above has requested the use of the public right-of-way for a **sign(s)**. An ordinance has been prepared by the Department of Business Affairs and Consumer Protection – Business Assistance Center - Public Way Use Unit for presentation to the City Council. Because this request was made for properties located in your ward, as approved by you as per the attached, I respectfully request that you introduce the attached ordinance at the next City Council meeting.

If you have any questions regarding this ordinance, please contact Anthony Bertuca at (312) 744-5506.

Department of Business Affairs and Consumer Protection



City of Chicago



SO2013-4182

Office of the City Clerk

Document Tracking Sheet

Meeting Date:

6/5/2013

Sponsor(s):

Harris, Michelle A. (8)

Type:

Ordinance

Title:

Honorary street designation as "Deacon Leon Hosley, Sr. Way"

Committee(s) Assignment:

Committee on Transportation and Public Way

SUBSTITUTE ORDINANCE

BE IT ORDAINED BY THE CITY COUNCIL OF THE CITY OF CHICAGO:

SECTION 1. Pursuant to an ordinance heretofore passed by the city Council which allows erection of honorary street-name signs, the Commissioner of Transportation shall take the necessary action for standardization of South Cottage Grove Avenue as "Deacon Leon Hosley, Sr. Way," installing a sign at 8901 S. Cottage Grove.

SECTION 2. This ordinance shall take effect upon its passage and publication.

A handwritten signature in black ink, reading "Michelle A. Harris", written over a horizontal line.

**Michelle A. Harris
Alderman, 8th Ward**



City of Chicago



Or2013-318


Office of the City Clerk

Document Tracking Sheet

Meeting Date:	6/5/2013
Sponsor(s):	Munoz, Ricardo (22)
Type:	Order
Title:	Honorary street designation as "Dr. Samuel Joaquim Flores Avenue"
Committee(s) Assignment:	Committee on Transportation and Public Way

City Council Meeting
June 5, 2013

ORDERED, That the Commissioner of Transportation is hereby authorized and directed to give consideration to honorary designate, the 2600 block of South Keeler Avenue , to Dr. Samuel Joaquin Flores Avenue.

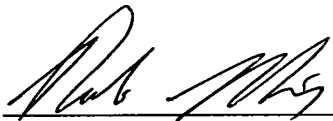

Ricardo Muñoz

Alderman, 22nd Ward



City of Chicago



O2013-4217

Office of the City Clerk

Document Tracking Sheet

Meeting Date:	6/5/2013
Sponsor(s):	Burnett, Walter (27)
Type:	Ordinance
Title:	Honorary street designation as "Joe Tipre Way"
Committee(s) Assignment:	Committee on Transportation and Public Way

**City Council
June 5, 2013**

BE IT ORDAINED BY THE CITY COUNCIL OF THE CITY OF CHICAGO

SECTION 1. That an ordinance heretofore passed by the city council which authorizes erection of honorary street name signs, the commissioner of transportation shall take the necessary action or standardization of W. North Ave And N. Weiland, southeast corner to be known as " Joe Tiptre Way".

SECTION 2. This ordinance shall take effect and be in full force hereinafter its passage And publication


Walter Burnett, Jr.
Alderman of the 27th Ward



City of Chicago



O2013-4179

Office of the City Clerk


Document Tracking Sheet

Meeting Date:	6/5/2013
Sponsor(s):	Ervin, Jason C. (28)
Type:	Ordinance
Title:	Honorary street designation as "Lucinda Ware Way"
Committee(s) Assignment:	Committee on Transportation and Public Way

BE IT ORDAINED BY THE CITY COUNCIL OF THE CITY OF CHICAGO;

SECTION 1. Pursuant to an ordinance heretofore passed by the City Council which allows erection of honorary street-name signs, the Commissioner of Transportation shall take the necessary action for standardization of West Washington Boulevard, from 5142 to 5199, as "Lucinda Ware Way."

SECTION 2. This ordinance shall take effect upon its passage and publication.

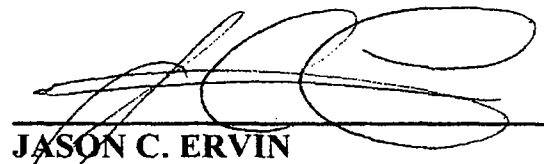
JASON C. ERVIN
Alderman, 28th Ward



City of Chicago



O2013-4183

Office of the City Clerk


Document Tracking Sheet

Meeting Date:	6/5/2013
Sponsor(s):	Arena, John (45)
Type:	Ordinance
Title:	Honorary street designation as "Irene Sendler Way"
Committee(s) Assignment:	Committee on Transportation and Public Way

BE IT ORDAINED BY THE CITY COUNCIL OF THE CITY OF CHICAGO;

SECTION 1. Pursuant to an ordinance heretofore passed by the City Council which allows erection of honorary street-name signs, the Commissioner of Transportation shall take the necessary action for standardization of the 5300 block of West Lawrence Avenue, from North Long Avenue to North Milwaukee Avenue, as "Irene Sendler Way."

SECTION 2. This ordinance shall take effect upon its passage and publication.

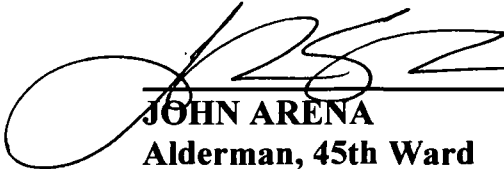
JOHN ARENA
Alderman, 45th Ward



City of Chicago



O2013-4184

Office of the City Clerk


Document Tracking Sheet

Meeting Date:	6/5/2013
Sponsor(s):	Arena, John (45)
Type:	Ordinance
Title:	Honorary street designation as "Warsaw-Chicago Sister Cities Way"
Committee(s) Assignment:	Committee on Transportation and Public Way

BE IT ORDAINED BY THE CITY COUNCIL OF THE CITY OF CHICAGO;

SECTION 1. Pursuant to an ordinance heretofore passed by the City Council which allows erection of honorary street-name signs, the Commissioner of Transportation shall take the necessary action for standardization of the 5200 to 5320 West Lawrence Avenue, installing signs on the north side of the street and on south side at the intersection of North Laramie Avenue as "Warsaw-Chicago Sister Cities Way."

SECTION 2. This ordinance shall take effect upon its passage and publication.

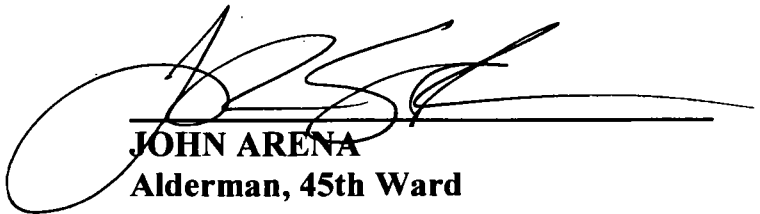

JOHN ARENA
Alderman, 45th Ward



City of Chicago



O2013-4186

Office of the City Clerk


Document Tracking Sheet

Meeting Date:	6/5/2013
Sponsor(s):	Arena, John (45)
Type:	Ordinance
Title:	Honorary street designation as "Chicago's 'Little Warsaw' Way"
Committee(s) Assignment:	Committee on Transportation and Public Way

BE IT ORDAINED BY THE CITY COUNCIL OF THE CITY OF CHICAGO;

SECTION 1. Pursuant to an ordinance heretofore passed by the City Council which allows erection of honorary street-name signs, the Commissioner of Transportation shall take the necessary action for standardization of the 4700 block of North Milwaukee Avenue, from West Lawrence Avenue to West Giddings Street, as "Chicago's "Little Warsaw" Way."

SECTION 2. This ordinance shall take effect upon its passage and publication.

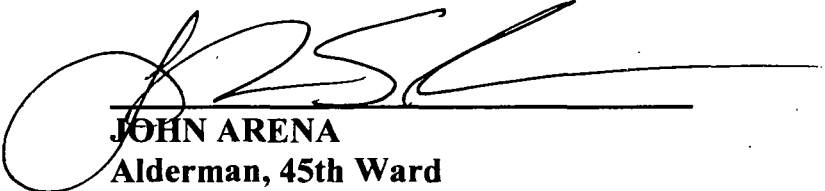
JOHN ARENA
Alderman, 45th Ward



City of Chicago



O2013-4187

Office of the City Clerk


Document Tracking Sheet

Meeting Date:	6/5/2013
Sponsor(s):	Arena, John (45)
Type:	Ordinance
Title:	Honorary street designation as "Jan Karski Way"
Committee(s) Assignment:	Committee on Transportation and Public Way

BE IT ORDAINED BY THE CITY COUNCIL OF THE CITY OF CHICAGO;

SECTION 1. Pursuant to an ordinance heretofore passed by the City Council which allows erection of honorary street-name signs, the Commissioner of Transportation shall take the necessary action for standardization of the 4800 block of North Milwaukee Avenue, from West Higgins Avenue to West Lawrence Avenue, as "Jan Karski Way."

SECTION 2. This ordinance shall take effect upon its passage and publication.

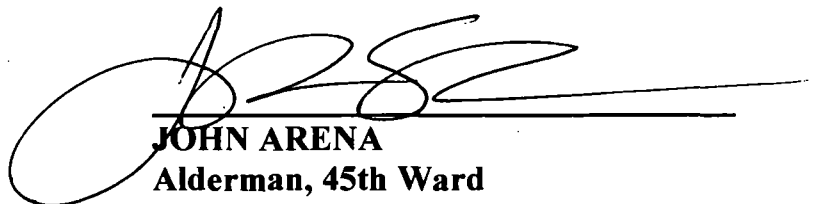

JOHN ARENA
Alderman, 45th Ward



City of Chicago



O2013-4197

Office of the City Clerk

Document Tracking Sheet

Meeting Date:	6/5/2013
Sponsor(s):	Burke, Edward M. (14)
Type:	Ordinance
Title:	Correction of City Council Journal of Proceedings for October 5, 2011
Committee(s) Assignment:	Committee on Committees, Rules and Ethics


JOURNAL CORRECTION**BE IT ORDAINED BY THE CITY COUNCIL OF THE CITY OF CHICAGO:**

SECTION 1. I hereby move to correct the printed official Journal of Proceedings of the City Council of October 5, 2011 as follows:

By deleting the word "Burke" appearing in the twelfth line of text from the top of the page and inserting the following beneath the roll call vote and the motion to reconsider on page 9165:

"Alderman Burke invoked Rule 14 of the City Council's Rules of Order and Procedure, disclosing that he has represented parties involved to this ordinance in previous and unrelated matters."

SECTION 2. This ordinance shall take effect upon its passage.

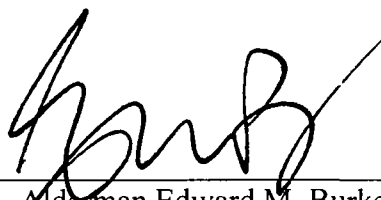A handwritten signature in black ink, appearing to read "E. M. Burke", is written over a horizontal line.

Alderman Edward M. Burke
Alderman, 14th Ward



City of Chicago



O2013-4208

Office of the City Clerk

Document Tracking Sheet

Meeting Date:

6/5/2013

Sponsor(s):

Brookins, Howard (21)
Ervin, Jason C. (28)
Harris, Michelle A. (8)
Cullerton, Timothy M. (38)
Hairston, Leslie A. (5)
Sawyer, Roderick T. (6)
Thompson, Joann (16)
Lane, Lona (18)
Dowell, Pat (3)
Burns, William D. (4)
Thomas, Latasha R. (17)
Austin, Carrie M. (34)
Graham, Deborah L. (29)
Burnett, Walter (27)
Balcer, James (11)
Beale, Anthony (9)
Pope, John (10)
Holmes, Natashaia (7)
Foulkes, Toni (15)

Type:

Ordinance

Title:

Amendment of Section 10-8-480 of Municipal Code
concerning violations for ejecting refuse or liquids upon
public way from moving or stationary vehicle

Committee(s) Assignment:

Committee on Finance

FINANCE

ORDINANCE

BE IT ORDAINED BY THE CITY OF CHICAGO CITY COUNCIL:

SECTION 1. Section 10-8-480 of the Municipal Code of the City of Chicago is hereby amended by striking out certain language and adding new language underlined as follows:

10-8-480 Casting refuse and liquids.

It shall be unlawful for any person, in person or by his agent, employee or servant to cast, throw, sweep, sift or deposit in any manner in or upon any public way or other public place in the city, or in or upon the waters of Lake Michigan, or any river, canal, public water, drain, sewer or receiving basin within the jurisdiction of the city, any kind of litter. Nor shall any person cast, throw, sweep, sift or deposit any litter anywhere within the jurisdiction of the city in such manner that it may be carried or deposited, in whole or in part, by the action of the sun, wind, rain or snow, into any of the aforementioned places.

Litter includes but is not limited to the following: (a) picnic or eating utensils, such as paper plates, cups, napkins, towels, plastic utensils, metal foil, cellophane, wax paper, paper bags, or any food wrappings; (b) liquid or beverage containers such as beer, soft-drink, and juice cans, beer, soft-drink, liquor and wine bottles, and milk or juice cartons; (c) tobacco and confection wrappers, such as cigarette packages, candy, ice cream, popsicle, gum or any other type of dessert or confection wrapping or container; (d) food wastes, such as fruit or vegetable peelings, pulp, rinds, leftovers or any other type of table wastes; (e) newspapers, books, placards, handbills, pamphlets, circulars, notices or papers of any type; (f) or any other type of rubbish, garbage, refuse matter, article, thing or substance such as discarded clothing, boxes, dust, manure or ashes.

Any person who is 16 years of age or older found to have ejected litter or refuse of any kind upon a public way from a vehicle, either moving or stationary, shall be fined the maximum allowable for violating the provisions of this section and the vehicle from which the violation has occurred shall be impounded.

Provided, that this section shall not apply to the deposit of material under a permit authorized by any ordinance of the city; or to goods, wares, or merchandise deposited upon any public way or other public place temporarily, in the necessary course of trade, and removed therefrom within two hours after being so deposited; or to articles or things deposited in or conducted into the city sewer system through lawful drains in accordance with the ordinances of the city relating thereto.

Any person violating any of the provisions of this section shall be fined not less than ~~\$50.00~~ \$150 nor more than ~~\$200.00~~ \$1,500 for each offense.

SECTION 2. This ordinance shall be in full force and effect 30 days after its passage and publication.



HOWARD BROOKINS, JR.
Alderman - 21st Ward

Nichelle Harris 8th

WARD

Emily McCune

38

WARD

Leslie Houston

5th

WARD

Robb A. S.

6th

WARD

Allen Thompson

16th

WARD

Gina Jones

18th

WARD

Natasha Z. Hill

7th

WARD

Pat Dowell

3rd

WARD

Will D. R.

4th

WARD

J. Mc

17th

WARD

Caryn M. Austin

34

WARD

Robert J. Brown

29th

WARD

W. S.

27

WARD

John A. Pope

10th

WARD

James A. Balcer

WARD

Anthony All. Beale

9th

WARD

John J. Sulko

WARD

WARD

WARD

WARD

WARD

WARD

WARD

WARD

WARD

WARD

WARD

WARD

WARD

WARD

WARD

WARD

WARD

WARD



City of Chicago



O2013-4200

Office of the City Clerk


Document Tracking Sheet

Meeting Date:	6/5/2013
Sponsor(s):	Ervin, Jason C. (28)
Type:	Ordinance
Title:	Amendment of Chapter 4-244-140 of Municipal Code prohibiting peddling on portion of S Pulaski Rd
Committee(s) Assignment:	Committee on License and Consumer Protection

BE IT ORDAINED BY THE CITY COUNCIL OF THE CITY OF CHICAGO:

That Chapter 4-244-140 is amended to include the prohibition of peddling of any merchandise or other articles whatsoever, within the following designated areas:

“Pulaski Road from West Lake Street to West Congress Parkway,
(290 North to 499 South Pulaski Road).”

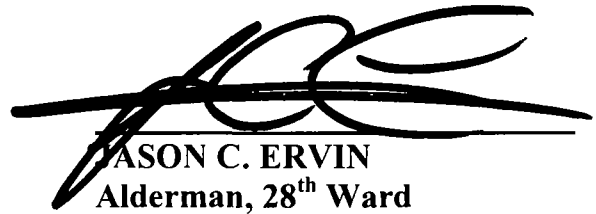

JASON C. ERVIN
Alderman, 28th Ward

10

10



City of Chicago



O2013-4198

Office of the City Clerk

Document Tracking Sheet

Meeting Date:	6/5/2013
Sponsor(s):	Austin, Carrie M. (34)
Type:	Ordinance
Title:	Amendment of Section 17-6-0403-F of Municipal Code by modifying permitted use of Planned Manufacturing Districts for Sports and Recreation Participant
Committee(s) Assignment:	Committee on Zoning, Landmarks and Building Standards

ORDINANCE

Be It Ordained by the City Council of the City of Chicago:

SECTION 1. Title 17, Section 17-6-0403-F of the Municipal Code of Chicago, the Chicago Zoning Ordinance, is hereby amended by adding the language underscored And deleting the language struck through, as follows:


(Omitted text is unaffected by this ordinance)

USE GROUP		PMD (Planned Manufacturing District)																			Use Standard	
Use Category		No. 1		No. 2		No. 3	No. 4		No. 5	No. 6	No. 7		No. 8	No. 9	No. 10	No. 11		No. 12	No. 13	No. 14		No. 15
	Specific Use Type	A	B	A	B		A	B			A	B				A	B					
P = permitted by right S = special use approval req'd PD = planned development approval req'd - = not allowed																						
COMMERCIAL (continued)																						
U. Gas Stations		S	S	S	S	S	S	S	S	P	P	S	P	S	S	S	S	S	S	-	S	§ 17-9-0109
V. Medical Service		P	P	P	P	P	P	P	P	-	S	P	P	-	S	P	P	P	P	-	P	Max GFA 9,000 sq ft or reuse of existing build. No GFA limit in B subdistricts, except PMD 4.
W. Office (except as more specifically regulated)		P	P	P	P	P	P	P	P	P	P	P	P	P	P	P	P	P	P	P	P	Except in PMD 5, max GFA: 9,000 sq ft or reuse of existing build or accessory to allowed industrial use. No GFA limit in B subdistricts, except PMD 4.
1	High Technology Office	P	P	P	P	P	P	P	P	P	P	P	P	P	P	P	P	P	P	P	P	
2	Electronic Data Storage Center	P	P	P	P	P	P	P	P	P	P	P	P	P	P	P	P	P	P	P	P	
X. Parking, Non-Accessory		P	P	P	P	P	P	P	P	P	P	P	S	P	S	P	P	P	P	-	-	
Y. Personal Service		-	P	-	-	-	P	P	P	P	P	P	P	P	P	P	P	P	P	-	-	Max GFA: 3,000 sq ft. No GFA limit in B subdistricts, except PMD 4.
Z. Repair or Laundry Service, Consumer		P	P	P	P	P	P	P	P	P	P	P	P	P	P	P	P	P	P	-	-	Max GFA: 3,000 sq ft. No GFA limit in B subdistricts, except PMD 4.
AA. Residential Storage Warehouse		-	-	-	-	-	-	-	-	P	P	P	P	P	-	S	P	P	P	P	P	
BB. Retail Sales, General		P	P	P	P	P	P	P	P	P	P	P	S	P	P	P	P	S	S	P	P	Max GFA: 3,000 sq ft in accessory sales of goods produced on-site not to exceed 20% of on-site GFA. No GFA limit or on-site production requirement in B subdistricts, except PMD 4.
CC. Sports and Recreation, Participant		-	S	-	S	-	S	-	S	-	S	P	-	-	<u>P</u>	-	P	-	-	-	-	
DD. Schools, Elementary and High (non-boarding)		-	-	-	-	-	-	-	-	-	-	-	-	-	-	-	-	-	-	-	-	

(Omitted text is unaffected by this ordinance)

(2)

SECTION 2. This ordinance shall take full force and effect upon its passage and due publication.

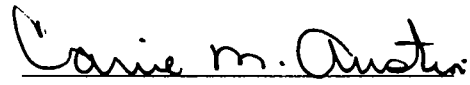A handwritten signature in cursive script, reading "Carrie M. Austin". The signature is written in dark ink and is positioned above a horizontal line.

Carrie M. Austin
Alderman, 34th Ward



City of Chicago



O2013-4209

Office of the City Clerk

Document Tracking Sheet

Meeting Date:	6/5/2013
Sponsor(s):	O'Connor, Patrick (40) Laurino, Margaret (39) O'Connor, Mary (41) Mitts, Emma (37) Thomas, Latasha R. (17)
Type:	Ordinance
Title:	Amendment of Chapter 8-4 of Municipal Code by adding new Section 052 concerning stolen cellular phones
Committee(s) Assignment:	Committee on License and Consumer Protection

Lucas

ORDINANCE

BE IT ORDAINED BY THE CITY COUNCIL OF THE CITY OF CHICAGO:

SECTION 1. Chapter 8-4 of the Municipal Code of Chicago is hereby amended by adding a new section 8-4-052, underscored as follows:


8-4-052 STOLEN CELLULAR PHONES

- a) For the purposes of this section:
 - 1. The term "unlock" shall include any process by which the software or hardware of a wireless communication device is modified so as to permit the device's use with multiple service providers.
 - 2. The term "wireless communication device" shall include any device through which personal wireless services, as defined in 47 U.S.C. 332 (c)(7)(C)(i), are transmitted.

- b) Any person who unlocks, or attempts to unlock, a wireless communication device in exchange for a fee or other compensation must:
 - 1. Require the requesting party to provide a driver's license or other government-issued identification showing the party's name, date of birth, and address.
 - 2. Record the Mobile Equipment Identifier (MEID), International Mobile Station Equipment Identity (IMEI) or Electronic Serial Number (ESN) of the wireless communication device.
 - 3. Provide, on a weekly basis, the information required in Subsections (b)(1) and (b)(2) to the superintendent of police by submitting a LeadsOnline electronic reporting form. If the person does not have internet access, however, the person can seek permission from the superintendent of police to use an alternative reporting system acceptable to the superintendent.

- c) This section shall be enforceable by the department of police and the department of business affairs and consumer protection. Any person violating this section shall be fined not less than \$500.00 nor more than \$1,000.00 for each offense.

SECTION 2. This ordinance shall be in full force and effect ten days following its passage and publication.

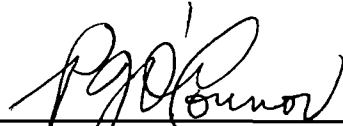
Patrick J. O'Connor
Alderman, 40th Ward

Margaret Linn 39

Mary O'Connor 41

Emma White 37

John Smith

1. The first part of the document is a list of the names of the persons who have been named in the proceedings.



City of Chicago



O2013-4202

Office of the City Clerk

Document Tracking Sheet

Meeting Date:

6/5/2013

Sponsor(s):

Cappleman, James (46)

Type:

Ordinance

Title:

Amendment of Section 17-3-503-E of Municipal Code by
modifying segments of N Broadway and N Racine Ave as
pedestrian streets

Committee(s) Assignment:

Committee on Zoning, Landmarks and Building Standards

Cappleman p street removal draft 1 5/31/13

ORDINANCE


BE IT ORDAINED BY THE CITY COUNCIL OF THE CITY OF CHICAGO:

SECTION 1. Section 17-3-0503-E of the Municipal Code of Chicago is hereby amended by deleting the language struck through, as follows:

17-3-0503-E Pedestrian streets also radiate from the following six-corner intersections.

Diagonal Street	Coordinates		East-West Street	Coordinates		North-South Street	Coordinates		Intersection Coordinates	
Blue Island	From	1600S	18th	From	1300W	Loomis	From	1600S	1800S	1400W
	To	1900S		To	1500W		To	1900S		
Broadway	From	4700N	Lawrence	From	1100W	Racine	From	4700N	4800N	1200W
	To	4900N		To	1230W		To	4800N		
Clark	From	2700N	Diversey	From	500W	Broadway	From	2800N	2800N	600W
	To	2900N		To	700W		To	2900N		
Lincoln	From	3200N	School	From	1600W	Marshfield	From	3300N	3300N	1630W
	To	3400N		To	1700W		To	3400N		
Lincoln	From	3900N	Irving Park	From	1900W	Damen	From	3900N	4000N	2000W
	To	4100N		To	2100W		To	4100N		
Milwaukee	From	1500N	North	From	1900W	Damen	From	1500N	1600N	2000W
	To	1700N		To	2100W		To	1700N		
Milwaukee	From	2715N	Diversey	From	3300W	Kimball	From	2700N	2800N	3400W
	To	2860N		To	3500W		To	2816N		
Milwaukee	From	3900N	Irving Park	From	4650W	Cicero	From	3900N	4000N	4800W
	To	4100N		To	4930W		To	4100N		

SECTION 2. This ordinance shall effect after its passage and publication.

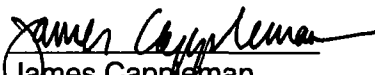
James Cappleman
Alderman, 46th Ward



— 100 —



City of Chicago



O2013-4196

Office of the City Clerk

Document Tracking Sheet

Meeting Date:	6/5/2013
Sponsor(s):	Osterman, Harry (48)
Type:	Ordinance
Title:	Amendment of Section 9-52-021 of Municipal Code by increasing fine for riding bicycles on sidewalk adjacent to N Sheridan Rd
Committee(s) Assignment:	Committee on Pedestrian and Traffic Safety

Traffic

Osterman Bikes on Sheridan Draft 1 5/30/13

ORDINANCE

BE IT ORDAINED BY THE CITY COUNCIL OF THE CITY OF CHICAGO:

SECTION 1. Section 9-52-021 of the Municipal Code of Chicago is hereby amended by deleting the language struck through and by adding the language underscored, as follows:

9-52-021 Riding bicycles on sidewalks – Penalty.

(a) The penalty for any person age 18 and older who rides a bicycle on the sidewalk adjacent to North Sheridan Road, between West Ardmore Avenue and West Sheridan Road (6400 north) shall be as follows:

- (1) the bicycle shall be temporarily disabled without permanent damage; and
- (2) the violator shall be subject to a fine of ~~\$50.00~~ 250.00.

(b) Following passage and approval, this section shall be in force and effect upon posting of signage notifying bicyclists of the penalty for violation of this section.

SECTION 2. This ordinance shall be in effect 10 days after passage and publication.



Harry Osterman
Alderman, 48th Ward



City of Chicago



O2013-4212

Office of the City Clerk


Document Tracking Sheet

Meeting Date:	6/5/2013
Sponsor(s):	Ervin, Jason C. (28)
Type:	Ordinance
Title:	Amendment of Section 4-244-140 of Municipal Code to prohibit peddling on portion(s) of W Madison St
Committee(s) Assignment:	Committee on License and Consumer Protection

BE IT ORDAINED BY THE CITY COUNCIL OF THE CITY OF CHICAGO:

That Chapter 4-244-140 is amended to include the prohibition of peddling of any merchandise or other articles whatsoever, within the following designated areas:

“West Madison Street from South Hamlin Boulevard to South Kostner Avenue, (3800-4299 West Madison Street).”

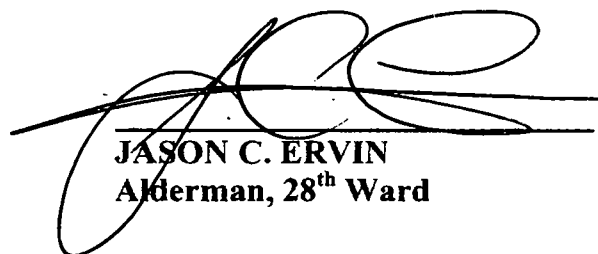

JASON C. ERVIN
Alderman, 28th Ward



City of Chicago

Office of the City Clerk

Document Tracking Sheet



O2013-4298

Meeting Date:	6/5/2013
Sponsor(s):	Moreno, Proco Joe (1)
Type:	Ordinance
Title:	Sidewalk cafe(s) for Hash
Committee(s) Assignment:	Committee on Transportation and Public Way

ORDINANCE

Hash

Acct. No. 377028 - 1

Permit No. 1106731

Be It Ordained by the City Council of the City of Chicago:

Permission and authority are hereby given and granted to Hash upon the terms and subject to the conditions of this ordinance, to maintain and use a portion of the public right of way for a sidewalk cafe adjacent to its premises located at 1357 N. Western Ave.. Said sidewalk cafe area #1 shall be thirty-one point three three (31.33) feet in length and ten point five (10.5) feet in width for a total of three hundred twenty-eight point nine seven (328.97) square feet and shall allow six (6) feet of clear space from the face of the curb/building line along W. Hirsch. The compensation for said space and the days and hours of operation for the sidewalk cafe shall be as follows:

Wednesday through Monday 8:00 a.m. to 12:00 midnight

Compensation: \$600.00

SEATING CAPACITY: 24


Sidewalk Cafe Permit and approved plan must be posted at all times.

This grant of privilege #1106731 for a sidewalk cafe shall be subject to the provisions of Section 10-28-800 through 10-28-885 of the Municipal Code of Chicago and the directions of the Commissioner of Department of Business Affairs and Consumer Protection, the Commissioner of Streets and Sanitation, and the Commissioner of Transportation.

The permit holder agrees to hold the City of Chicago harmless for any damage, relocation or replacement costs associated with damage, relocation or removal of private property caused by the City performing work in the public way.

Authority for the above named privilege is herein given and granted from and after March 1, 2013 through and including December 1, 2013.

Alderman _____

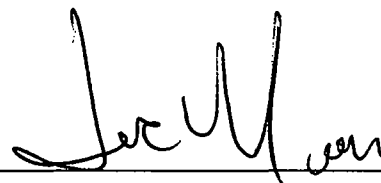

Proco Joe Moreno 1st Ward



06/05/2013

Alderman Proco Joe Moreno
Ward # 01
City of Chicago
City Hall, Room **300**
121 North LaSalle Street
Chicago, Illinois 60602

Re: An ordinance to use and maintain a portion of the public right-of-way for **one (1) sidewalk cafe(s)** for **Hash**, adjacent to the premises known as **1357 N. Western Ave..**

Dear Alderman **Proco Joe Moreno**:

The applicant referenced above has requested the use of the public right-of-way for a **sidewalk cafe(s)**. An ordinance has been prepared by the Department of Business Affairs and Consumer Protection – Business Assistance Center - Public Way Use Unit for presentation to the City Council. Because this request was made for properties located in your ward, as approved by you as per the attached, I respectfully request that you introduce the attached ordinance at the next City Council meeting.

If you have any questions regarding this ordinance, please contact Anthony Bertuca at (312) 744-5506.

Department of Business Affairs and Consumer Protection



City of Chicago



O2013-4301

Office of the City Clerk

Document Tracking Sheet

Meeting Date:	6/5/2013
Sponsor(s):	Moreno, Proco Joe (1)
Type:	Ordinance
Title:	Sidewalk cafe(s) for Las Islas Marias
Committee(s) Assignment:	Committee on Transportation and Public Way

ORDINANCE
LAS ISLAS MARIAS
Acct. No. 293315 - 2
Permit No. 1106838

Be It Ordained by the City Council of the City of Chicago:

Permission and authority are hereby given and granted to LAS ISLAS MARIAS upon the terms and subject to the conditions of this ordinance, to maintain and use a portion of the public right of way for a sidewalk cafe adjacent to its premises located at 2043-51 N. Milwaukee Ave.. Said sidewalk cafe area #1 shall be twenty-one point five (21.5) feet in length and four point one seven (4.17) feet in width, area #2 shall be forty-one (41) feet in length and six point one seven (6.17) feet in width for a total of three hundred forty-two point six three (342.63) square feet and shall allow six (6) feet of clear space from the face of the curb/building line along N. Milwaukee Avenue. The compensation for said space and the days and hours of operation for the sidewalk cafe shall be as follows:

Monday and Tuesday 12:00 noon to 10:00 p.m. Wednesday and Thursday 12:00 noon to 12:00 midnight Friday through Sunday 9:00 a.m. to 12:00 midnight
Compensation: \$600.00
SEATING CAPACITY: 30

Sidewalk Cafe Permit and approved plan must be posted at all times.

This grant of privilege #1106838 for a sidewalk cafe shall be subject to the provisions of Section 10-28-800 through 10-28-885 of the Municipal Code of Chicago and the directions of the Commissioner of Department of Business Affairs and Consumer Protection, the Commissioner of Streets and Sanitation, and the Commissioner of Transportation.

The permit holder agrees to hold the City of Chicago harmless for any damage, relocation or replacement costs associated with damage, relocation or removal of private property caused by the City performing work in the public way.

Authority for the above named privilege is herein given and granted from and after March 1, 2013 through and including December 1, 2013.

Alderman



Proco Joe Moreno 1st Ward



Department of Business Affairs and Consumer Protection

Business Assistance Center - Public Way Use Unit

City Hall - 121 N. LaSalle Street, Room 800 • Chicago, IL 60602

(312)-74-GOBIZ (312-744-6249) • (312) 744-1944 (TTY)

<http://www.cityofchicago.org/bacp>

06/05/2013

Alderman Proco Joe Moreno

Ward # 01

City of Chicago

City Hall, Room 300

121 North LaSalle Street

Chicago, Illinois 60602

Re: An ordinance to use and maintain a portion of the public right-of-way for **two (2) sidewalk cafe(s)** for **LAS ISLAS MARIAS**, adjacent to the premises known as **2043-51 N. Milwaukee Ave..**

Dear Alderman **Proco Joe Moreno**:

The applicant referenced above has requested the use of the public right-of-way for a **sidewalk cafe(s)**. An ordinance has been prepared by the Department of Business Affairs and Consumer Protection – Business Assistance Center - Public Way Use Unit for presentation to the City Council. Because this request was made for properties located in your ward, as approved by you as per the attached, I respectfully request that you introduce the attached ordinance at the next City Council meeting.

If you have any questions regarding this ordinance, please contact Anthony Bertuca at (312) 744-5506.

Department of Business Affairs and Consumer Protection



City of Chicago



O2013-4304

Office of the City Clerk

Document Tracking Sheet

Meeting Date:	6/5/2013
Sponsor(s):	Moreno, Proco Joe (1)
Type:	Ordinance
Title:	Sidewalk cafe(s) for Modern Asian Kitchen
Committee(s) Assignment:	Committee on Transportation and Public Way

ORDINANCE
Modern Asian Kitchen
Acct. No. 376689 - 1
Permit No. 1107014

Be It Ordained by the City Council of the City of Chicago:

Permission and authority are hereby given and granted to Modern Asian Kitchen upon the terms and subject to the conditions of this ordinance, to maintain and use a portion of the public right of way for a sidewalk cafe adjacent to its premises located at 1924 W. Division St.. Said sidewalk cafe area #1 shall be twenty-four (24) feet in length and fifteen (15) feet in width for a total of three hundred sixty (360) square feet and shall allow six (6) feet of clear space from the face of the curb/building line along W. Division Street. The compensation for said space and the days and hours of operation for the sidewalk cafe shall be as follows:

Monday through Sunday 11:00 a.m. to 10:00 p.m.
Compensation: \$600.00
SEATING CAPACITY: 28

Sidewalk Cafe Permit and approved plan must be posted at all times.

This grant of privilege #1107014 for a sidewalk cafe shall be subject to the provisions of Section 10-28-800 through 10-28-885 of the Municipal Code of Chicago and the directions of the Commissioner of Department of Business Affairs and Consumer Protection, the Commissioner of Streets and Sanitation, and the Commissioner of Transportation.

The permit holder agrees to hold the City of Chicago harmless for any damage, relocation or replacement costs associated with damage, relocation or removal of private property caused by the City performing work in the public way.

Authority for the above named privilege is herein given and granted from and after March 1, 2013 through and including December 1, 2013.

Alderman _____



Proco Joe Moreno 1st Ward



06/05/2013

Alderman Proco Joe Moreno
Ward # 01
City of Chicago
City Hall, Room **300**
121 North LaSalle Street
Chicago, Illinois 60602

Re: An ordinance to use and maintain a portion of the public right-of-way for **one (1) sidewalk cafe(s)** for **Modern Asian Kitchen**, adjacent to the premises known as **1924 W. Division St.**

Dear Alderman Proco Joe Moreno:

The applicant referenced above has requested the use of the public right-of-way for a **sidewalk cafe(s)**. An ordinance has been prepared by the Department of Business Affairs and Consumer Protection – Business Assistance Center - Public Way Use Unit for presentation to the City Council. Because this request was made for properties located in your ward, as approved by you as per the attached, I respectfully request that you introduce the attached ordinance at the next City Council meeting.

If you have any questions regarding this ordinance, please contact Anthony Bertuca at (312) 744-5506.

Department of Business Affairs and Consumer Protection



City of Chicago



O2013-4307

Office of the City Clerk

Document Tracking Sheet

Meeting Date:	6/5/2013
Sponsor(s):	Moreno, Proco Joe (1)
Type:	Ordinance
Title:	Sidewalk cafe(s) for Paradise Cantina
Committee(s) Assignment:	Committee on Transportation and Public Way

ORDINANCE
PARADISE CANTINA
Acct. No. 290451 - 1
Permit No. 1107020

Be It Ordained by the City Council of the City of Chicago:

Permission and authority are hereby given and granted to PARADISE CANTINA upon the terms and subject to the conditions of this ordinance, to maintain and use a portion of the public right of way for a sidewalk cafe adjacent to its premises located at 2015 W. Division St.. Said sidewalk cafe area #1 shall be twenty-five (25) feet in length and sixteen point three three (16.33) feet in width for a total of four hundred eight point two five (408.25) square feet and shall allow six (6) feet of clear space from the face of the curb/building line along W. Division St.. The compensation for said space and the days and hours of operation for the sidewalk cafe shall be as follows:

Sunday through Friday 11:00 am until 12:00 a.m. Saturday 11:00 am until 12:00 midnight
Compensation: \$600.00
SEATING CAPACITY: 54

Sidewalk Cafe Permit and approved plan must be posted at all times.

This grant of privilege #1107020 for a sidewalk cafe shall be subject to the provisions of Section 10-28-800 through 10-28-885 of the Municipal Code of Chicago and the directions of the Commissioner of Department of Business Affairs and Consumer Protection, the Commissioner of Streets and Sanitation, and the Commissioner of Transportation.

The permit holder agrees to hold the City of Chicago harmless for any damage, relocation or replacement costs associated with damage, relocation or removal of private property caused by the City performing work in the public way.

Authority for the above named privilege is herein given and granted from and after March 1, 2013 through and including December 1, 2013.

Alderman



Proco Joe Moreno 1st Ward



06/05/2013

Alderman Proco Joe Moreno
Ward # 01
City of Chicago
City Hall, Room 300
121 North LaSalle Street
Chicago, Illinois 60602

Re: An ordinance to use and maintain a portion of the public right-of-way for **one (1) sidewalk cafe(s)** for **PARADISE CANTINA**, adjacent to the premises known as **2015 W. Division St.**.

Dear Alderman **Proco Joe Moreno**:

The applicant referenced above has requested the use of the public right-of-way for a **sidewalk cafe(s)**. An ordinance has been prepared by the Department of Business Affairs and Consumer Protection – Business Assistance Center - Public Way Use Unit for presentation to the City Council. Because this request was made for properties located in your ward, as approved by you as per the attached, I respectfully request that you introduce the attached ordinance at the next City Council meeting.

If you have any questions regarding this ordinance, please contact Anthony Bertuca at (312) 744-5506.

Department of Business Affairs and Consumer Protection



City of Chicago



O2013-4310

Office of the City Clerk

Document Tracking Sheet

Meeting Date:	6/5/2013
Sponsor(s):	Moreno, Proco Joe (1)
Type:	Ordinance
Title:	Sidewalk cafe(s) for Shambles Bar
Committee(s) Assignment:	Committee on Transportation and Public Way

ORDINANCE
SHAMBLES BAR
Acct. No. 262299 - 2
Permit No. 1106992

Be It Ordained by the City Council of the City of Chicago:

Permission and authority are hereby given and granted to SHAMBLES BAR upon the terms and subject to the conditions of this ordinance, to maintain and use a portion of the public right of way for a sidewalk cafe adjacent to its premises located at 2050 W. Division St.. Said sidewalk cafe area #1 shall be twenty-five (25) feet in length and sixteen point five (16.5) feet in width for a total of four hundred twelve point five (412.5) square feet and shall allow six (6) feet of clear space from the face of the curb/building line along W. Division St.. The compensation for said space and the days and hours of operation for the sidewalk cafe shall be as follows:

Monday through Sunday 11:00 a.m. until 12:00 Midnight
Compensation: \$600.00
SEATING CAPACITY: 24


Sidewalk Cafe Permit and approved plan must be posted at all times.

This grant of privilege #1106992 for a sidewalk cafe shall be subject to the provisions of Section 10-28-800 through 10-28-885 of the Municipal Code of Chicago and the directions of the Commissioner of Department of Business Affairs and Consumer Protection, the Commissioner of Streets and Sanitation, and the Commissioner of Transportation.

The permit holder agrees to hold the City of Chicago harmless for any damage, relocation or replacement costs associated with damage, relocation or removal of private property caused by the City performing work in the public way.

Authority for the above named privilege is herein given and granted from and after March 1, 2013 through and including December 1, 2013.

Alderman _____

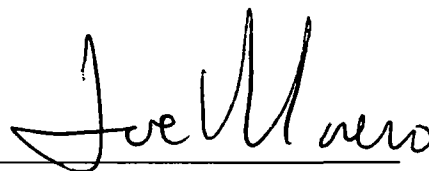A handwritten signature in black ink, appearing to read "Joe Moreno", written over a horizontal line.

Proco Joe Moreno 1st Ward



Department of Business Affairs and Consumer Protection

Business Assistance Center - Public Way Use Unit

City Hall - 121 N. LaSalle Street, Room 800 • Chicago, IL 60602

(312)-74-GOBIZ (312-744-6249) • (312) 744-1944 (TTY)

<http://www.cityofchicago.org/bacp>

06/05/2013

Alderman Proco Joe Moreno

Ward # 01

City of Chicago

City Hall, Room 300

121 North LaSalle Street

Chicago, Illinois 60602

Re: An ordinance to use and maintain a portion of the public right-of-way for **one (1) sidewalk cafe(s)** for **SHAMBLES BAR**, adjacent to the premises known as **2050 W. Division St.**

Dear Alderman **Proco Joe Moreno**:

The applicant referenced above has requested the use of the public right-of-way for a **sidewalk cafe(s)**. An ordinance has been prepared by the Department of Business Affairs and Consumer Protection – Business Assistance Center - Public Way Use Unit for presentation to the City Council. Because this request was made for properties located in your ward, as approved by you as per the attached, I respectfully request that you introduce the attached ordinance at the next City Council meeting.

If you have any questions regarding this ordinance, please contact Anthony Bertuca at (312) 744-5506.

Department of Business Affairs and Consumer Protection



City of Chicago



O2013-4315

Office of the City Clerk

Document Tracking Sheet

Meeting Date:	6/5/2013
Sponsor(s):	Moreno, Proco Joe (1)
Type:	Ordinance
Title:	Sidewalk cafe(s) for 4 Suyos
Committee(s) Assignment:	Committee on Transportation and Public Way

ORDINANCE

4 Suyos

Acct. No. 368708 - 1

Permit No. 1106718

Be It Ordained by the City Council of the City of Chicago:

Permission and authority are hereby given and granted to 4 Suyos upon the terms and subject to the conditions of this ordinance, to maintain and use a portion of the public right of way for a sidewalk cafe adjacent to its premises located at 2727 W. Fullerton Ave.. Said sidewalk cafe area #1 shall be seventeen (17) feet in length and seven (7) feet in width for a total of one hundred nineteen (119) square feet and shall allow six (6) feet of clear space from the face of the curb/building line along Fullerton. The compensation for said space and the days and hours of operation for the sidewalk cafe shall be as follows:

Monday to Thursday 5:00pm-11:00pm Friday 5:00pm-11:00pm Saturday 11:00am-11:00pm Sunday 11:00am-9:00pm

Compensation: \$600.00

SEATING CAPACITY: 12

Sidewalk Cafe Permit and approved plan must be posted at all times.

This grant of privilege #1106718 for a sidewalk cafe shall be subject to the provisions of Section 10-28-800 through 10-28-885 of the Municipal Code of Chicago and the directions of the Commissioner of Department of Business Affairs and Consumer Protection, the Commissioner of Streets and Sanitation, and the Commissioner of Transportation.

The permit holder agrees to hold the City of Chicago harmless for any damage, relocation or replacement costs associated with damage, relocation or removal of private property caused by the City performing work in the public way.

Authority for the above named privilege is herein given and granted from and after March 1, 2013 through and including December 1, 2013.

Alderman

A handwritten signature in black ink, appearing to read "Joe Moreno", written over a horizontal line.

Proco Joe Moreno 1st Ward



Department of Business Affairs and Consumer Protection
Business Assistance Center - Public Way Use Unit
City Hall - 121 N. LaSalle Street, Room 800 • Chicago, IL 60602
(312)-74-GOBIZ (312-744-6249) • (312) 744-1944 (TTY)
<http://www.cityofchicago.org/bacp>

06/05/2013

Alderman Proco Joe Moreno
Ward # 01
City of Chicago
City Hall, Room 300
121 North LaSalle Street
Chicago, Illinois 60602

Re: An ordinance to use and maintain a portion of the public right-of-way for **one (1) sidewalk cafe(s)** for **4 Suyos**, adjacent to the premises known as **2727 W. Fullerton Ave.**.

Dear Alderman **Proco Joe Moreno**:

The applicant referenced above has requested the use of the public right-of-way for a **sidewalk cafe(s)**. An ordinance has been prepared by the Department of Business Affairs and Consumer Protection – Business Assistance Center - Public Way Use Unit for presentation to the City Council. Because this request was made for properties located in your ward, as approved by you as per the attached, I respectfully request that you introduce the attached ordinance at the next City Council meeting.

If you have any questions regarding this ordinance, please contact Anthony Bertuca at (312) 744-5506.

Department of Business Affairs and Consumer Protection



City of Chicago



O2013-4390

Office of the City Clerk

Document Tracking Sheet

Meeting Date:	6/5/2013
Sponsor(s):	Burnett, Walter (27)
Type:	Ordinance
Title:	Sidewalk cafe(s) for Kai Sushi
Committee(s) Assignment:	Committee on Transportation and Public Way

ORDINANCE
KAI SUSHI
Acct. No. 359195 - 1
Permit No. 1106719

Be It Ordained by the City Council of the City of Chicago:

Permission and authority are hereby given and granted to KAI SUSHI upon the terms and subject to the conditions of this ordinance, to maintain and use a portion of the public right of way for a sidewalk cafe adjacent to its premises located at 1406 W. Grand Ave.. Said sidewalk cafe area #1 shall be seventeen (17) feet in length and six point six seven (6.67) feet in width for a total of one hundred thirteen point three nine (113.39) square feet and shall allow six (6) feet of clear space from the face of the curb/building line along W Grand Ave. The compensation for said space and the days and hours of operation for the sidewalk cafe shall be as follows:

Monday through Thursday 11:00 a.m. to 10:00 p.m. Friday through Sunday 11:00 a.m. to 11:00 p.m.

Compensation: \$600.00

SEATING CAPACITY: 12


Sidewalk Cafe Permit and approved plan must be posted at all times.

This grant of privilege #1106719 for a sidewalk cafe shall be subject to the provisions of Section 10-28-800 through 10-28-885 of the Municipal Code of Chicago and the directions of the Commissioner of Department of Business Affairs and Consumer Protection, the Commissioner of Streets and Sanitation, and the Commissioner of Transportation.

The permit holder agrees to hold the City of Chicago harmless for any damage, relocation or replacement costs associated with damage, relocation or removal of private property caused by the City performing work in the public way.

Authority for the above named privilege is herein given and granted from and after March 1, 2013 through and including December 1, 2013.

Alderman _____

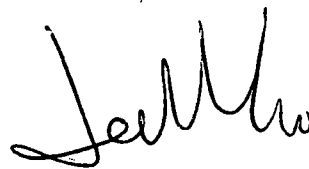

Walter Burnett Jr. 27th Ward



Joe

Department of Business Affairs and Consumer Protection
Business Assistance Center - Public Way Use Unit
City Hall - 121 N. LaSalle Street, Room 800 • Chicago, IL 60602
(312)-74-GOBIZ (312-744-6249) • (312) 744-1944 (TTY)
<http://www.cityofchicago.org/bacp>

06/05/2013

Alderman **Walter Burnett Jr.**
Ward # 27
City of Chicago
City Hall, Room 203
121 North LaSalle Street
Chicago, Illinois 60602

Re: An ordinance to use and maintain a portion of the public right-of-way for **one (1) sidewalk cafe(s)** for **KAI SUSHI**, adjacent to the premises known as **1406 W. Grand Ave..**

Dear Alderman **Walter Burnett Jr.:**

The applicant referenced above has requested the use of the public right-of-way for a **sidewalk cafe(s)**. An ordinance has been prepared by the Department of Business Affairs and Consumer Protection – Business Assistance Center - Public Way Use Unit for presentation to the City Council. Because this request was made for properties located in your ward, as approved by you as per the attached, I respectfully request that you introduce the attached ordinance at the next City Council meeting.

If you have any questions regarding this ordinance, please contact Anthony Bertuca at (312) 744-5506.

Department of Business Affairs and Consumer Protection



City of Chicago



O2013-4407

Office of the City Clerk Document Tracking Sheet

Meeting Date:	6/5/2013
Sponsor(s):	Moreno, Proco Joe (1)
Type:	Ordinance
Title:	Sidewalk cafe(s) for Oggi Trattoria & Caffè
Committee(s) Assignment:	Committee on Transportation and Public Way

ORDINANCE
OGGI TRATTORIA & CAFFE
Acct. No. 14955 - 1
Permit No. 1106988

Be It Ordained by the City Council of the City of Chicago:

Permission and authority are hereby given and granted to OGGI TRATTORIA & CAFFE upon the terms and subject to the conditions of this ordinance, to maintain and use a portion of the public right of way for a sidewalk cafe adjacent to its premises located at 1378 W. Grand Ave.. Said sidewalk cafe area #1 shall be twenty-five (25) feet in length and four (4) feet in width for a total of one hundred (100) square feet and shall allow six (6) feet of clear space from the face of the curb/building line along N Noble St. The compensation for said space and the days and hours of operation for the sidewalk cafe shall be as follows:

Monday through Thursday 11:00 a.m. to 9:30 p.m. Friday 11:00 a.m. to 11:00 p.m.
Saturday 4:00 p.m. to 10:30 p.m. Sunday 3:00 p.m. to 9:00 p.m.
Compensation: \$600.00
SEATING CAPACITY: 12


Sidewalk Cafe Permit and approved plan must be posted at all times.

This grant of privilege #1106988 for a sidewalk cafe shall be subject to the provisions of Section 10-28-800 through 10-28-885 of the Municipal Code of Chicago and the directions of the Commissioner of Department of Business Affairs and Consumer Protection, the Commissioner of Streets and Sanitation, and the Commissioner of Transportation.

The permit holder agrees to hold the City of Chicago harmless for any damage, relocation or replacement costs associated with damage, relocation or removal of private property caused by the City performing work in the public way.

Authority for the above named privilege is herein given and granted from and after March 1, 2013 through and including December 1, 2013.

Alderman

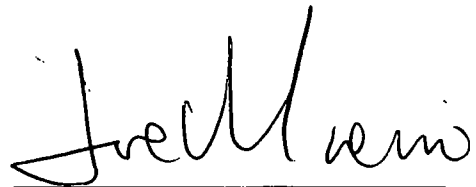

Walter Burnett Jr. 27th Ward



City of Chicago



O2013-4320

Office of the City Clerk

Document Tracking Sheet

Meeting Date:	6/5/2013
Sponsor(s):	Fioretti, Bob (2)
Type:	Ordinance
Title:	Sidewalk cafe(s) for Al's Beef
Committee(s) Assignment:	Committee on Transportation and Public Way

ORDINANCE

Al's Beef

Acct. No. 350032 - 1

Permit No. 1106971

Be It Ordained by the City Council of the City of Chicago:

Permission and authority are hereby given and granted to Al's Beef upon the terms and subject to the conditions of this ordinance, to maintain and use a portion of the public right of way for a sidewalk cafe adjacent to its premises located at 601 W. Adams St.. Said sidewalk cafe area #1 shall be twenty-seven (27) feet in length and ten (10) feet in width, area #2 shall be sixteen (16) feet in length and ten (10) feet in width for a total of four hundred thirty (430) square feet and shall allow six (6) feet of clear space from the face of the curb/building line along Jefferson St. The compensation for said space and the days and hours of operation for the sidewalk cafe shall be as follows:

Monday through Friday 10:00 a.m. until 8:00 p.m. Saturday and Sunday 10:00 a.m. to 6:00 p.m.

Compensation: \$600.00

SEATING CAPACITY: 24

Sidewalk Cafe Permit and approved plan must be posted at all times.

This grant of privilege #1106971 for a sidewalk cafe shall be subject to the provisions of Section 10-28-800 through 10-28-885 of the Municipal Code of Chicago and the directions of the Commissioner of Department of Business Affairs and Consumer Protection, the Commissioner of Streets and Sanitation, and the Commissioner of Transportation.

The permit holder agrees to hold the City of Chicago harmless for any damage, relocation or replacement costs associated with damage, relocation or removal of private property caused by the City performing work in the public way.

Authority for the above named privilege is herein given and granted from and after March 1, 2013 through and including December 1, 2013.

Alderman

Bob Fioretti 2nd Ward

1



06/05/2013

Alderman Bob Fioretti
Ward # 02
City of Chicago
City Hall, Room 300
121 North LaSalle Street
Chicago, Illinois 60602

Re: An ordinance to use and maintain a portion of the public right-of-way for **two (2) sidewalk cafe(s)** for **Al's Beef**, adjacent to the premises known as **601 W. Adams St.**.

Dear Alderman **Bob Fioretti**:

The applicant referenced above has requested the use of the public right-of-way for a **sidewalk cafe(s)**. An ordinance has been prepared by the Department of Business Affairs and Consumer Protection – Business Assistance Center - Public Way Use Unit for presentation to the City Council. Because this request was made for properties located in your ward, as approved by you as per the attached, I respectfully request that you introduce the attached ordinance at the next City Council meeting.

If you have any questions regarding this ordinance, please contact Anthony Bertuca at (312) 744-5506.

Department of Business Affairs and Consumer Protection



City of Chicago



O2013-4322

Office of the City Clerk

Document Tracking Sheet

Meeting Date:	6/5/2013
Sponsor(s):	Fioretti, Bob (2)
Type:	Ordinance
Title:	Sidewalk cafe(s) for Option Room, The
Committee(s) Assignment:	Committee on Transportation and Public Way

ORDINANCE
THE OPTION ROOM
Acct. No. 212340 - 1
Permit No. 1107022

Be It Ordained by the City Council of the City of Chicago:

Permission and authority are hereby given and granted to THE OPTION ROOM upon the terms and subject to the conditions of this ordinance, to maintain and use a portion of the public right of way for a sidewalk cafe adjacent to its premises located at 401 S. La Salle St.. Said sidewalk cafe area #1 shall be thirty (30) feet in length and four point five (4.5) feet in width for a total of one hundred thirty-five (135) square feet and shall allow six (6) feet of clear space from the face of the curb/building line along S La Salle. The compensation for said space and the days and hours of operation for the sidewalk cafe shall be as follows:

Monday thru Friday 12:00 noon until 11:00 p.m.
Compensation: \$600.00
SEATING CAPACITY: 20

Sidewalk Cafe Permit and approved plan must be posted at all times.

This grant of privilege #1107022 for a sidewalk cafe shall be subject to the provisions of Section 10-28-800 through 10-28-885 of the Municipal Code of Chicago and the directions of the Commissioner of Department of Business Affairs and Consumer Protection, the Commissioner of Streets and Sanitation, and the Commissioner of Transportation.

The permit holder agrees to hold the City of Chicago harmless for any damage, relocation or replacement costs associated with damage, relocation or removal of private property caused by the City performing work in the public way.

Authority for the above named privilege is herein given and granted from and after March 1, 2013 through and including December 1, 2013.

Alderman

Bob Fioretti 2nd Ward

2000



06/05/2013

Alderman **Bob Fioretti**
Ward # 02
City of Chicago
City Hall, Room 300
121 North LaSalle Street
Chicago, Illinois 60602

Re: An ordinance to use and maintain a portion of the public right-of-way for **one (1) sidewalk cafe(s)** for
THE OPTION ROOM, adjacent to the premises known as **401 S. La Salle St.**

Dear Alderman **Bob Fioretti**:

The applicant referenced above has requested the use of the public right-of-way for a **sidewalk cafe(s)**. An ordinance has been prepared by the Department of Business Affairs and Consumer Protection – Business Assistance Center - Public Way Use Unit for presentation to the City Council. Because this request was made for properties located in your ward, as approved by you as per the attached, I respectfully request that you introduce the attached ordinance at the next City Council meeting.

If you have any questions regarding this ordinance, please contact Anthony Bertuca at (312) 744-5506.

Department of Business Affairs and Consumer Protection



City of Chicago

Office of the City Clerk

Document Tracking Sheet



O2013-4327

Meeting Date:	6/5/2013
Sponsor(s):	Fioretti, Bob (2)
Type:	Ordinance
Title:	Sidewalk cafe(s) for Pockets
Committee(s) Assignment:	Committee on Transportation and Public Way

ORDINANCE

Pockets

Acct. No. 343898 - 1

Permit No. 1106967

Be It Ordained by the City Council of the City of Chicago:

Permission and authority are hereby given and granted to Pockets upon the terms and subject to the conditions of this ordinance, to maintain and use a portion of the public right of way for a sidewalk cafe adjacent to its premises located at 555 S. Dearborn St.. Said sidewalk cafe area #1 shall be fifteen point one seven (15.17) feet in length and eight point eight three (8.83) feet in width for a total of one hundred thirty-three point nine five (133.95) square feet and shall allow six (6) feet of clear space from the face of the curb/building line along S Plymouth Ct. The compensation for said space and the days and hours of operation for the sidewalk cafe shall be as follows:

Monday through Sunday 10:00 a.m. until 12:00 Midnight

Compensation: \$600.00


SEATING CAPACITY: 8

Sidewalk Cafe Permit and approved plan must be posted at all times.

This grant of privilege #1106967 for a sidewalk cafe shall be subject to the provisions of Section 10-28-800 through 10-28-885 of the Municipal Code of Chicago and the directions of the Commissioner of Department of Business Affairs and Consumer Protection, the Commissioner of Streets and Sanitation, and the Commissioner of Transportation.

The permit holder agrees to hold the City of Chicago harmless for any damage, relocation or replacement costs associated with damage, relocation or removal of private property caused by the City performing work in the public way.

Authority for the above named privilege is herein given and granted from and after March 1, 2013 through and including December 1, 2013.

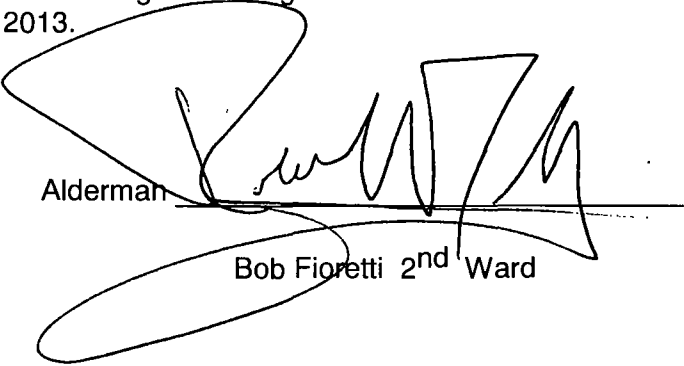

Alderman

Bob Fioretti 2nd Ward

11/11/11



06/05/2013

Alderman **Bob Fioretti**
Ward # **02**
City of Chicago
City Hall, Room **300**
121 North LaSalle Street
Chicago, Illinois 60602

Re: An ordinance to use and maintain a portion of the public right-of-way for **one (1) sidewalk cafe(s)** for **Pockets**, adjacent to the premises known as **555 S. Dearborn St.**.

Dear Alderman **Bob Fioretti**:

The applicant referenced above has requested the use of the public right-of-way for a **sidewalk cafe(s)**. An ordinance has been prepared by the Department of Business Affairs and Consumer Protection – Business Assistance Center - Public Way Use Unit for presentation to the City Council. Because this request was made for properties located in your ward, as approved by you as per the attached, I respectfully request that you introduce the attached ordinance at the next City Council meeting.

If you have any questions regarding this ordinance, please contact Anthony Bertuca at (312) 744-5506.

Department of Business Affairs and Consumer Protection



City of Chicago



O2013-4332

Office of the City Clerk

Document Tracking Sheet

Meeting Date:	6/5/2013
Sponsor(s):	Fioretti, Bob (2)
Type:	Ordinance
Title:	Sidewalk cafe(s) for Sofi LLC
Committee(s) Assignment:	Committee on Transportation and Public Way

ORDINANCE

Sofi LLC

Acct. No. 379551 - 1

Permit No. 1107015

Be It Ordained by the City Council of the City of Chicago:

Permission and authority are hereby given and granted to Sofi LLC upon the terms and subject to the conditions of this ordinance, to maintain and use a portion of the public right of way for a sidewalk cafe adjacent to its premises located at 616 S. Dearborn St.. Said sidewalk cafe area #1 shall be thirty (30) feet in length and six (6) feet in width for a total of one hundred eighty (180) square feet and shall allow six (6) feet of clear space from the face of the curb/building line along S. Dearborn Street. The compensation for said space and the days and hours of operation for the sidewalk cafe shall be as follows:

Monday through Thursday 5:00 p.m. to 11:00 p.m. Friday and Saturday 5:00 p.m. to 12:00 midnight Sunday 5:00 p.m. to 10:00 p.m.

Compensation: \$600.00

SEATING CAPACITY: 30


Sidewalk Cafe Permit and approved plan must be posted at all times.

This grant of privilege #1107015 for a sidewalk cafe shall be subject to the provisions of Section 10-28-800 through 10-28-885 of the Municipal Code of Chicago and the directions of the Commissioner of Department of Business Affairs and Consumer Protection, the Commissioner of Streets and Sanitation, and the Commissioner of Transportation.

The permit holder agrees to hold the City of Chicago harmless for any damage, relocation or replacement costs associated with damage, relocation or removal of private property caused by the City performing work in the public way.

Authority for the above named privilege is herein ~~given and~~ granted from and after March 1, 2013 through and including December 1, 2013.

Alderman

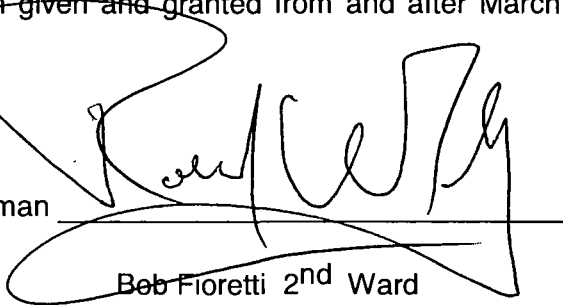
Bob Fioretti 2nd Ward

W. J. H. H.



06/05/2013

Alderman **Bob Fioretti**
Ward # **02**
City of Chicago
City Hall, Room **300**
121 North LaSalle Street
Chicago, Illinois 60602

Re: An ordinance to use and maintain a portion of the public right-of-way for **one (1) sidewalk cafe(s)** for Sofi LLC adjacent to the premises known as **616 S. Dearborn St.**.

Dear Alderman **Bob Fioretti**:

The applicant referenced above has requested the use of the public right-of-way for a **sidewalk cafe(s)**. An ordinance has been prepared by the Department of Business Affairs and Consumer Protection – Business Assistance Center - Public Way Use Unit for presentation to the City Council. Because this request was made for properties located in your ward, as approved by you as per the attached, I respectfully request that you introduce the attached ordinance at the next City Council meeting.

If you have any questions regarding this ordinance, please contact Anthony Bertuca at (312) 744-5506.

Department of Business Affairs and Consumer Protection



City of Chicago



O2013-4338

Office of the City Clerk

Document Tracking Sheet

Meeting Date:	6/5/2013
Sponsor(s):	Burns, William D. (4)
Type:	Ordinance
Title:	Sidewalk cafe(s) for Bonne Sante Health Foods, Inc.
Committee(s) Assignment:	Committee on Transportation and Public Way

ORDINANCE
BONNE SANTE HEALTH FOODS INC.
Acct. No. 85998 - 2
Permit No. 1106723

Be It Ordained by the City Council of the City of Chicago:

Permission and authority are hereby given and granted to BONNE SANTE HEALTH FOODS INC. upon the terms and subject to the conditions of this ordinance, to maintain and use a portion of the public right of way for a sidewalk cafe adjacent to its premises located at 1512 E. 53rd St.. Said sidewalk cafe area #1 shall be twenty-four (24) feet in length and six (6) feet in width for a total of one hundred forty-four (144) square feet and shall allow six (6) feet of clear space from the face of the curb/building line along E. 53rd Street. The compensation for said space and the days and hours of operation for the sidewalk cafe shall be as follows:

Monday thorough Saturday 9:30 a.m. to 9:00 p.m. Sunday 11:00 a.m. to 8:00 p.m.
Compensation: \$600.00
SEATING CAPACITY: 16

Sidewalk Cafe Permit and approved plan must be posted at all times.

This grant of privilege #1106723 for a sidewalk cafe shall be subject to the provisions of Section 10-28-800 though 10-28-885 of the Municipal Code of Chicago and the directions of the Commissioner of Department of Business Affairs and Consumer Protection, the Commissioner of Streets and Sanitation, and the Commissioner of Transportation.

The permit holder agrees to hold the City of Chicago harmless for any damage, relocation or replacement costs associated with damage, relocation or removal of private property caused by the City performing work in the public way.

Authority for the above named privilege is herein given and granted from and after March 1, 2013 through and including December 1, 2013.

Alderman 

William D. Burns 4th Ward



06/05/2013

Alderman **William D. Burns**
Ward # **04**
City of Chicago
City Hall, Room **300**
121 North LaSalle Street
Chicago, Illinois 60602

Re: An ordinance to use and maintain a portion of the public right-of-way for **one (1) sidewalk cafe(s)** for **BONNE SANTE HEALTH FOODS INC.**, adjacent to the premises known as **1512 E. 53rd St.**

Dear Alderman **William D. Burns**:

The applicant referenced above has requested the use of the public right-of-way for a **sidewalk cafe(s)**. An ordinance has been prepared by the Department of Business Affairs and Consumer Protection – Business Assistance Center - Public Way Use Unit for presentation to the City Council. Because this request was made for properties located in your ward, as approved by you as per the attached, I respectfully request that you introduce the attached ordinance at the next City Council meeting.

If you have any questions regarding this ordinance, please contact Anthony Bertuca at (312) 744-5506.

Department of Business Affairs and Consumer Protection



City of Chicago



O2013-4341

Office of the City Clerk

Document Tracking Sheet

Meeting Date:	6/5/2013
Sponsor(s):	Burns, William D. (4)
Type:	Ordinance
Title:	Sidewalk cafe(s) for Five Guys Burgers and Fries
Committee(s) Assignment:	Committee on Transportation and Public Way

ORDINANCE

Five Guys Burgers and Fries

Acct. No. 339081 - 7

Permit No. 1106729

Be It Ordained by the City Council of the City of Chicago:

Permission and authority are hereby given and granted to Five Guys Burgers and Fries upon the terms and subject to the conditions of this ordinance, to maintain and use a portion of the public right of way for a sidewalk cafe adjacent to its premises located at 1456 E. 53rd St.. Said sidewalk cafe area #1 shall be forty (40) feet in length and seven point seven five (7.75) feet in width for a total of three hundred ten (310) square feet and shall allow six (6) feet of clear space from the face of the curb/building line along E. 53RD. The compensation for said space and the days and hours of operation for the sidewalk cafe shall be as follows:

SUNDAY THROUGH SATURDAY 11:00AM UNTIL 10:00PM

Compensation: \$600.00

SEATING CAPACITY: 20

Sidewalk Cafe Permit and approved plan must be posted at all times.

This grant of privilege #1106729 for a sidewalk cafe shall be subject to the provisions of Section 10-28-800 through 10-28-885 of the Municipal Code of Chicago and the directions of the Commissioner of Department of Business Affairs and Consumer Protection, the Commissioner of Streets and Sanitation, and the Commissioner of Transportation.

The permit holder agrees to hold the City of Chicago harmless for any damage, relocation or replacement costs associated with damage, relocation or removal of private property caused by the City performing work in the public way.

Authority for the above named privilege is herein given and granted from and after March 1, 2013 through and including December 1, 2013.

Alderman 

William D. Burns 4th Ward



06/05/2013

Alderman William D. Burns
Ward # 04
City of Chicago
City Hall, Room 300
121 North LaSalle Street
Chicago, Illinois 60602

Re: An ordinance to use and maintain a portion of the public right-of-way for one (1) sidewalk cafe(s) for Five Guys Burgers and Fries, adjacent to the premises known as 1456 E. 53rd St..

Dear Alderman William D. Burns:

The applicant referenced above has requested the use of the public right-of-way for a **sidewalk cafe(s)**. An ordinance has been prepared by the Department of Business Affairs and Consumer Protection – Business Assistance Center - Public Way Use Unit for presentation to the City Council. Because this request was made for properties located in your ward, as approved by you as per the attached, I respectfully request that you introduce the attached ordinance at the next City Council meeting.

If you have any questions regarding this ordinance, please contact Anthony Bertuca at (312) 744-5506.

Department of Business Affairs and Consumer Protection



City of Chicago



O2013-4347

Office of the City Clerk

Document Tracking Sheet

Meeting Date:	6/5/2013
Sponsor(s):	Balcer, James (11)
Type:	Ordinance
Title:	Sidewalk cafe(s) for Nat's
Committee(s) Assignment:	Committee on Transportation and Public Way

ORDINANCE

NAT'S

Acct. No. 373205 - 1

Permit No. 1106982

Be It Ordained by the City Council of the City of Chicago:

Permission and authority are hereby given and granted to NAT'S upon the terms and subject to the conditions of this ordinance, to maintain and use a portion of the public right of way for a sidewalk cafe adjacent to its premises located at 3110 S. Shields Ave.. Said sidewalk cafe area #1 shall be forty-one point five eight (41.58) feet in length and five point four two (5.42) feet in width for a total of two hundred twenty-five point three six (225.36) square feet and shall allow six (6) feet of clear space from the face of the curb/building line along S. Shields Avenue. The compensation for said space and the days and hours of operation for the sidewalk cafe shall be as follows:

Monday through Thursday 10:30 a.m. to 10:00 p.m. Friday and Saturday 10:30 a.m. to 11:00 p.m.

Compensation: \$600.00


SEATING CAPACITY: 24

Sidewalk Cafe Permit and approved plan must be posted at all times.

This grant of privilege #1106982 for a sidewalk cafe shall be subject to the provisions of Section 10-28-800 through 10-28-885 of the Municipal Code of Chicago and the directions of the Commissioner of Department of Business Affairs and Consumer Protection, the Commissioner of Streets and Sanitation, and the Commissioner of Transportation.

The permit holder agrees to hold the City of Chicago harmless for any damage, relocation or replacement costs associated with damage, relocation or removal of private property caused by the City performing work in the public way.

Authority for the above named privilege is herein given and granted from and after March 1, 2013 through and including December 1, 2013.

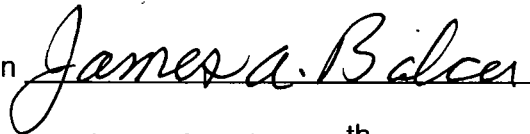Alderman 

James A. Balcer 11th Ward

1



06/05/2013

Alderman **James A. Balcer**
Ward # **11**
City of Chicago
City Hall, Room **203**
121 North LaSalle Street
Chicago, Illinois 60602

Re: An ordinance to use and maintain a portion of the public right-of-way for **one (1) sidewalk cafe(s)** for **NAT'S**, adjacent to the premises known as **3110 S. Shields Ave.**

Dear Alderman **James A. Balcer**:

The applicant referenced above has requested the use of the public right-of-way for a **sidewalk cafe(s)**. An ordinance has been prepared by the Department of Business Affairs and Consumer Protection – Business Assistance Center - Public Way Use Unit for presentation to the City Council. Because this request was made for properties located in your ward, as approved by you as per the attached, I respectfully request that you introduce the attached ordinance at the next City Council meeting.

If you have any questions regarding this ordinance, please contact Anthony Bertuca at (312) 744-5506.

Department of Business Affairs and Consumer Protection



City of Chicago



O2013-4361

Office of the City Clerk

Document Tracking Sheet

Meeting Date:	6/5/2013
Sponsor(s):	Munoz, Ricardo (22)
Type:	Ordinance
Title:	Sidewalk cafe(s) for La Catedral Cafe & Restaurant
Committee(s) Assignment:	Committee on Transportation and Public Way

ORDINANCE
LA CATEDRAL CAFE & RESTAURANT
Acct. No. 368665 - 1
Permit No. 1106709

Be It Ordained by the City Council of the City of Chicago:

Permission and authority are hereby given and granted to LA CATEDRAL CAFE & RESTAURANT upon the terms and subject to the conditions of this ordinance, to maintain and use a portion of the public right of way for a sidewalk cafe adjacent to its premises located at 2500 S. Christiana Ave.. Said sidewalk cafe area #1 shall be twenty-nine point one seven (29.17) feet in length and five (5) feet in width for a total of one hundred forty-five point eight five (145.85) square feet and shall allow six (6) feet of clear space from the face of the curb/building line along W. 25th Street. The compensation for said space and the days and hours of operation for the sidewalk cafe shall be as follows:

Monday through Thursday 8:00 a.m. to 4:00 p.m. Friday through Sunday 8:00 a.m. to 7:00 p.m.

Compensation: \$600.00


SEATING CAPACITY: 8

Sidewalk Cafe Permit and approved plan must be posted at all times.

This grant of privilege #1106709 for a sidewalk cafe shall be subject to the provisions of Section 10-28-800 through 10-28-885 of the Municipal Code of Chicago and the directions of the Commissioner of Department of Business Affairs and Consumer Protection, the Commissioner of Streets and Sanitation, and the Commissioner of Transportation.

The permit holder agrees to hold the City of Chicago harmless for any damage, relocation or replacement costs associated with damage, relocation or removal of private property caused by the City performing work in the public way.

Authority for the above named privilege is herein given and granted from and after March 1, 2013 through and including December 1, 2013.

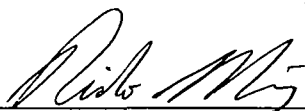Alderman  _____

Ricardo Munoz 22nd Ward



City of Chicago



O2013-4363

Office of the City Clerk

Document Tracking Sheet

Meeting Date:	6/5/2013
Sponsor(s):	Solis, Daniel (25)
Type:	Ordinance
Title:	Sidewalk cafe(s) for Morgan's Bar and Grill
Committee(s) Assignment:	Committee on Transportation and Public Way

ORDINANCE
MORGAN'S BAR AND GRILL
Acct. No. 288229 - 1
Permit No. 1106965

Be It Ordained by the City Council of the City of Chicago:

Permission and authority are hereby given and granted to MORGAN'S BAR AND GRILL upon the terms and subject to the conditions of this ordinance, to maintain and use a portion of the public right of way for a sidewalk cafe adjacent to its premises located at 1325 S. Halsted St.. Said sidewalk cafe area #1 shall be forty-two (42) feet in length and six (6) feet in width for a total of two hundred fifty-two (252) square feet and shall allow six (6) feet of clear space from the face of the curb/building line along W. Maxwell Street. The compensation for said space and the days and hours of operation for the sidewalk cafe shall be as follows:

Monday through Thursday 11:00 a.m. to 11:00 p.m. Friday and Saturday 11:00 a.m. to 12:00 midnight Sunday 11:00 a.m. to 10:00 p.m.

Compensation: \$600.00

SEATING CAPACITY: 38


Sidewalk Cafe Permit and approved plan must be posted at all times.

This grant of privilege #1106965 for a sidewalk cafe shall be subject to the provisions of Section 10-28-800 through 10-28-885 of the Municipal Code of Chicago and the directions of the Commissioner of Department of Business Affairs and Consumer Protection, the Commissioner of Streets and Sanitation, and the Commissioner of Transportation.

The permit holder agrees to hold the City of Chicago harmless for any damage, relocation or replacement costs associated with damage, relocation or removal of private property caused by the City performing work in the public way.

Authority for the above named privilege is herein given and granted from and after March 1, 2013 through, and including December 1, 2013.

Alderman

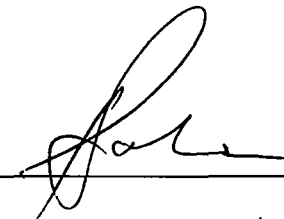

Daniel S. Solis 25th Ward



Department of Business Affairs and Consumer Protection
Business Assistance Center - Public Way Use Unit
City Hall - 121 N. LaSalle Street, Room 800 • Chicago, IL 60602
(312)-74-GOBIZ (312-744-6249) • (312) 744-1944 (TTY)
<http://www.cityofchicago.org/bacp>

06/05/2013

Alderman **Daniel S. Solis**
Ward # **25**
City of Chicago
City Hall, Room **203**
121 North LaSalle Street
Chicago, Illinois 60602

Re: An ordinance to use and maintain a portion of the public right-of-way for **one (1) sidewalk cafe(s)** for **MORGAN'S BAR AND GRILL**, adjacent to the premises known as **1325 S. Halsted St.**

Dear Alderman **Daniel S. Solis**:

The applicant referenced above has requested the use of the public right-of-way for a **sidewalk cafe(s)**. An ordinance has been prepared by the Department of Business Affairs and Consumer Protection – Business Assistance Center - Public Way Use Unit for presentation to the City Council. Because this request was made for properties located in your ward, as approved by you as per the attached, I respectfully request that you introduce the attached ordinance at the next City Council meeting.

If you have any questions regarding this ordinance, please contact Anthony Bertuca at (312) 744-5506.

Department of Business Affairs and Consumer Protection



City of Chicago



O2013-4367

Office of the City Clerk

Document Tracking Sheet

Meeting Date:	6/5/2013
Sponsor(s):	Solis, Daniel (25)
Type:	Ordinance
Title:	Sidewalk cafe(s) for Panaderia Nuevo Leon
Committee(s) Assignment:	Committee on Transportation and Public Way

ORDINANCE
PANADERIA NUEVO LEON
Acct. No. 9464 - 1
Permit No. 1106750

Be It Ordained by the City Council of the City of Chicago:

Permission and authority are hereby given and granted to PANADERIA NUEVO LEON upon the terms and subject to the conditions of this ordinance, to maintain and use a portion of the public right of way for a sidewalk cafe adjacent to its premises located at 1634 W. 18th St.. Said sidewalk cafe area #1 shall be eighteen point seven five (18.75) feet in length and four (4) feet in width for a total of seventy-five (75) square feet and shall allow six (6) feet of clear space from the face of the curb/building line along W. 18th Street. The compensation for said space and the days and hours of operation for the sidewalk cafe shall be as follows:


Monday through Sunday 8:00 a.m. to 9:00 p.m.
Compensation: \$600.00
SEATING CAPACITY: 14

Sidewalk Cafe Permit and approved plan must be posted at all times.

This grant of privilege #1106750 for a sidewalk cafe shall be subject to the provisions of Section 10-28-800 through 10-28-885 of the Municipal Code of Chicago and the directions of the Commissioner of Department of Business Affairs and Consumer Protection, the Commissioner of Streets and Sanitation, and the Commissioner of Transportation.

The permit holder agrees to hold the City of Chicago harmless for any damage, relocation or replacement costs associated with damage, relocation or removal of private property caused by the City performing work in the public way.

Authority for the above named privilege is herein given and granted from and after March 1, 2013 through and including December 1, 2013.

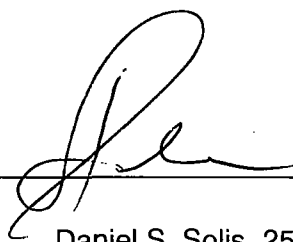Alderman 
Daniel S. Solis 25th Ward



06/05/2013

Alderman **Daniel S. Solis**
Ward # **25**
City of Chicago
City Hall, Room **203**
121 North LaSalle Street
Chicago, Illinois 60602

Re: An ordinance to use and maintain a portion of the public right-of-way for **one (1) sidewalk cafe(s)** for **PANADERIA NUEVO LEON**, adjacent to the premises known as **1634 W. 18th St..**

Dear Alderman **Daniel S. Solis**:

The applicant referenced above has requested the use of the public right-of-way for a **sidewalk cafe(s)**. An ordinance has been prepared by the Department of Business Affairs and Consumer Protection – Business Assistance Center - Public Way Use Unit for presentation to the City Council. Because this request was made for properties located in your ward, as approved by you as per the attached, I respectfully request that you introduce the attached ordinance at the next City Council meeting.

If you have any questions regarding this ordinance, please contact Anthony Bertuca at (312) 744-5506.

Department of Business Affairs and Consumer Protection



City of Chicago



O2013-4381

Office of the City Clerk

Document Tracking Sheet

Meeting Date:	6/5/2013
Sponsor(s):	Solis, Daniel (25)
Type:	Ordinance
Title:	Sidewalk cafe(s) for East Coast Pantry Chicago
Committee(s) Assignment:	Committee on Transportation and Public Way

ORDINANCE
EAST COAST PANTRY CHICAGO
Acct. No. 376930 - 1
Permit No. 1104169

Be It Ordained by the City Council of the City of Chicago:

Permission and authority are hereby given and granted to EAST COAST PANTRY CHICAGO upon the terms and subject to the conditions of this ordinance, to maintain and use a portion of the public right of way for a sidewalk cafe adjacent to its premises located at 611 N. Wells St.. Said sidewalk cafe area #1 shall be thirty-eight point six seven (38.67) feet in length and six (6) feet in width for a total of two hundred thirty-two point zero two (232.02) square feet and shall allow six (6) feet of clear space from the face of the curb/building line along S. Wells Street. The compensation for said space and the days and hours of operation for the sidewalk cafe shall be as follows:

Monday through Sunday 11:00 a.m. to 11:00 p.m.
Compensation: \$600.00
SEATING CAPACITY: 14


Sidewalk Cafe Permit and approved plan must be posted at all times.

This grant of privilege #1104169 for a sidewalk cafe shall be subject to the provisions of Section 10-28-800 through 10-28-885 of the Municipal Code of Chicago and the directions of the Commissioner of Department of Business Affairs and Consumer Protection, the Commissioner of Streets and Sanitation, and the Commissioner of Transportation.

The permit holder agrees to hold the City of Chicago harmless for any damage, relocation or replacement costs associated with damage, relocation or removal of private property caused by the City performing work in the public way.

Authority for the above named privilege is herein given and granted from and after March 1, 2013 through and including December 1, 2013.

Alderman

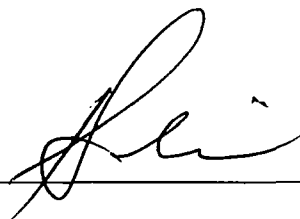

Brendan Reilly 42nd Ward





06/05/2013

Alderman **Brendan Reilly**
Ward # 42
City of Chicago
City Hall, Room 306
121 North LaSalle Street
Chicago, Illinois 60602

Re: An ordinance to use and maintain a portion of the public right-of-way for **one (1) sidewalk cafe(s)** for **EAST COAST PANTRY CHICAGO**, adjacent to the premises known as ~~611 N. Wells St.~~

Dear Alderman **Brendan Reilly**:

611 S. WELLS

The applicant referenced above has requested the use of the public right-of-way for a **sidewalk cafe(s)**. An ordinance has been prepared by the Department of Business Affairs and Consumer Protection – Business Assistance Center - Public Way Use Unit for presentation to the City Council. Because this request was made for properties located in your ward, as approved by you as per the attached, I respectfully request that you introduce the attached ordinance at the next City Council meeting.

If you have any questions regarding this ordinance, please contact Anthony Bertuca at (312) 744-5506.

Department of Business Affairs and Consumer Protection



City of Chicago



O2013-4384

Office of the City Clerk

Document Tracking Sheet

Meeting Date:	6/5/2013
Sponsor(s):	Burnett, Walter (27)
Type:	Ordinance
Title:	Sidewalk cafe(s) for Arista Foods
Committee(s) Assignment:	Committee on Transportation and Public Way

ORDINANCE
ARISTA FOODS
Acct. No. 271891 - 1
Permit No. 1107024

Be It Ordained by the City Council of the City of Chicago:

Permission and authority are hereby given and granted to ARISTA FOODS upon the terms and subject to the conditions of this ordinance, to maintain and use a portion of the public right of way for a sidewalk cafe adjacent to its premises located at 112 N. May St.. Said sidewalk cafe area #1 shall be forty-one point three three (41.33) feet in length and four (4) feet in width for a total of one hundred sixty-five point three two (165.32) square feet and shall allow six (6) feet of clear space from the face of the curb/building line along MAY STREET. The compensation for said space and the days and hours of operation for the sidewalk cafe shall be as follows:

Monday thru Friday 8:00 a.m. until 8:00 p.m.
Saturday 11:00 a.m. until 5:00 p.m.
Compensation: \$600.00
SEATING CAPACITY: 14

Sidewalk Cafe Permit and approved plan must be posted at all times.

This grant of privilege #1107024 for a sidewalk cafe shall be subject to the provisions of Section 10-28-800 through 10-28-885 of the Municipal Code of Chicago and the directions of the Commissioner of Department of Business Affairs and Consumer Protection, the Commissioner of Streets and Sanitation, and the Commissioner of Transportation.

The permit holder agrees to hold the City of Chicago harmless for any damage, relocation or replacement costs associated with damage, relocation or removal of private property caused by the City performing work in the public way.

Authority for the above named privilege is herein given and granted from and after March 1, 2013 through and including December 1, 2013.

Alderman



Walter Burnett Jr. 27th Ward



City of Chicago

Office of the City Clerk Document Tracking Sheet



O2013-4387

Meeting Date:	6/5/2013
Sponsor(s):	Burnett, Walter (27)
Type:	Ordinance
Title:	Sidewalk cafe(s) for Bistro Voltaire
Committee(s) Assignment:	Committee on Transportation and Public Way

ORDINANCE
BISTRO VOLTAIRE
Acct. No. 361027 - 1
Permit No. 1105778

Be It Ordained by the City Council of the City of Chicago:

Permission and authority are hereby given and granted to BISTRO VOLTAIRE upon the terms and subject to the conditions of this ordinance, to maintain and use a portion of the public right of way for a sidewalk cafe adjacent to its premises located at 226 W. Chicago Ave.. Said sidewalk cafe area #1 shall be nineteen point six seven (19.67) feet in length and seven (7) feet in width for a total of one hundred thirty-seven point six nine (137.69) square feet and shall allow six (6) feet of clear space from the face of the curb/building line along W. CHICAGO (2nd ATTEMPT AT INTRODUCTION). The compensation for said space and the days and hours of operation for the sidewalk cafe shall be as follows:

MONDAY THROUGH SATURDAY 10:00AM UNTIL 11:00PM
Compensation: \$600.00
SEATING CAPACITY: 16

Sidewalk Cafe Permit and approved plan must be posted at all times.

This grant of privilege #1105778 for a sidewalk cafe shall be subject to the provisions of Section 10-28-800 through 10-28-885 of the Municipal Code of Chicago and the directions of the Commissioner of Department of Business Affairs and Consumer Protection, the Commissioner of Streets and Sanitation, and the Commissioner of Transportation.

The permit holder agrees to hold the City of Chicago harmless for any damage, relocation or replacement costs associated with damage, relocation or removal of private property caused by the City performing work in the public way.

Authority for the above named privilege is herein given and granted from and after March 1, 2013 through and including December 1, 2013.

Alderman

A handwritten signature in black ink, appearing to read 'Walter Burnett Jr.', written over a horizontal line.

Walter Burnett Jr. 27th Ward



City of Chicago



O2013-4389

Office of the City Clerk

Document Tracking Sheet

Meeting Date:	6/5/2013
Sponsor(s):	Burnett, Walter (27)
Type:	Ordinance
Title:	Sidewalk cafe(s) for Juicy Wine Co., The
Committee(s) Assignment:	Committee on Transportation and Public Way

ORDINANCE
THE JUICY WINE CO.
Acct. No. 306650 - 1
Permit No. 1106964

Be It Ordained by the City Council of the City of Chicago:

Permission and authority are hereby given and granted to THE JUICY WINE CO. upon the terms and subject to the conditions of this ordinance, to maintain and use a portion of the public right of way for a sidewalk cafe adjacent to its premises located at 694 N. Milwaukee Ave.. Said sidewalk cafe area #1 shall be nineteen point six (19.6) feet in length and two point nine (2.9) feet in width for a total of fifty-six point eight four (56.84) square feet and shall allow six (6) feet of clear space from the face of the curb/building line along N. Milwaukee Avenue. The compensation for said space and the days and hours of operation for the sidewalk cafe shall be as follows:

Monday through Sunday 12:00 p.m. to 12:00 a.m.
Compensation: \$600.00
SEATING CAPACITY: 8

Sidewalk Cafe Permit and approved plan must be posted at all times.

This grant of privilege #1106964 for a sidewalk cafe shall be subject to the provisions of Section 10-28-800 through 10-28-885 of the Municipal Code of Chicago and the directions of the Commissioner of Department of Business Affairs and Consumer Protection, the Commissioner of Streets and Sanitation, and the Commissioner of Transportation.

The permit holder agrees to hold the City of Chicago harmless for any damage, relocation or replacement costs associated with damage, relocation or removal of private property caused by the City performing work in the public way.

Authority for the above named privilege is herein given and granted from and after March 1, 2013 through and including December 1, 2013.

Alderman 
Walter Burnett Jr. 27th Ward



City of Chicago



O2013-4396

Office of the City Clerk

Document Tracking Sheet

Meeting Date:	6/5/2013
Sponsor(s):	Burnett, Walter (27)
Type:	Ordinance
Title:	Sidewalk cafe(s) for Kanela II
Committee(s) Assignment:	Committee on Transportation and Public Way

ORDINANCE
KANELA II
Acct. No. 378508 - 1
Permit No. 1106720

Be It Ordained by the City Council of the City of Chicago:

Permission and authority are hereby given and granted to KANELA II upon the terms and subject to the conditions of this ordinance, to maintain and use a portion of the public right of way for a sidewalk cafe adjacent to its premises located at 1552 N. Wells St.. Said sidewalk cafe area #1 shall be thirteen point one seven (13.17) feet in length and eight (8) feet in width for a total of one hundred five point three six (105.36) square feet and shall allow six (6) feet of clear space from the face of the curb/building line along N. Wells Street. The compensation for said space and the days and hours of operation for the sidewalk cafe shall be as follows:

Monday through Sunday 8:00 a.m. to 3:30 p.m.
Compensation: \$600.00
SEATING CAPACITY: 8


Sidewalk Cafe Permit and approved plan must be posted at all times.

This grant of privilege #1106720 for a sidewalk cafe shall be subject to the provisions of Section 10-28-800 through 10-28-885 of the Municipal Code of Chicago and the directions of the Commissioner of Department of Business Affairs and Consumer Protection, the Commissioner of Streets and Sanitation, and the Commissioner of Transportation.

The permit holder agrees to hold the City of Chicago harmless for any damage, relocation or replacement costs associated with damage, relocation or removal of private property caused by the City performing work in the public way.

Authority for the above named privilege is herein given and granted from and after March 1, 2013 through and including December 1, 2013.

Alderman

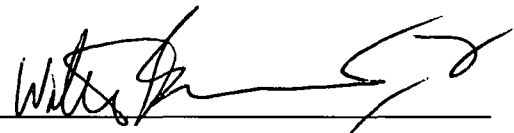

Walter Burnett Jr. 27th Ward



City of Chicago



O2013-4402

Office of the City Clerk

Document Tracking Sheet

Meeting Date:	6/5/2013
Sponsor(s):	Burnett, Walter (27)
Type:	Ordinance
Title:	Sidewalk cafe(s) for Mexique
Committee(s) Assignment:	Committee on Transportation and Public Way

ORDINANCE
MEXIQUE
Acct. No. 314785 - 1
Permit No. 1106972

Be It Ordained by the City Council of the City of Chicago:

Permission and authority are hereby given and granted to MEXIQUE upon the terms and subject to the conditions of this ordinance, to maintain and use a portion of the public right of way for a sidewalk cafe adjacent to its premises located at 1529 W. Chicago Ave.. Said sidewalk cafe area #1 shall be twenty-four (24) feet in length and four point eight eight (4.88) feet in width for a total of one hundred seventeen point one two (117.12) square feet and shall allow six (6) feet of clear space from the face of the curb/building line along W. Chicago Avenue. The compensation for said space and the days and hours of operation for the sidewalk cafe shall be as follows:

Tuesday through Thursday 11:00 a.m. to 10:00 p.m. Friday 11:00 a.m. to 11:00p.m.
Saturday 10:00 a.m. to 11:00 p.m. Sunday 10:00 a.m. to 9:00 p.m.
Compensation: \$600.00
SEATING CAPACITY: 22


Sidewalk Cafe Permit and approved plan must be posted at all times.

This grant of privilege #1106972 for a sidewalk cafe shall be subject to the provisions of Section 10-28-800 through 10-28-885 of the Municipal Code of Chicago and the directions of the Commissioner of Department of Business Affairs and Consumer Protection, the Commissioner of Streets and Sanitation, and the Commissioner of Transportation.

The permit holder agrees to hold the City of Chicago harmless for any damage, relocation or replacement costs associated with damage, relocation or removal of private property caused by the City performing work in the public way.

Authority for the above named privilege is herein given and granted from and after March 1, 2013 through and including December 1, 2013.

Alderman

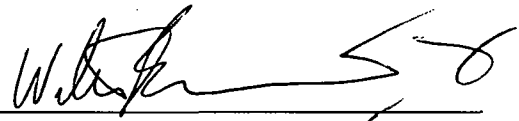

Walter Burnett Jr. 27th Ward

SIDEWALK CAFÉ APPLICATION

APPLICANT INFORMATION

LEGAL NAME OF ENTITY: OGGI TRATTORIA & CAFE LIMITED

BUSINESS NAME (DBA): OGGI TRATTORIA & CAFE LIMITED


PERMIT MAILING ADDRESS: 1378 W. GRAND

CITY: CHICAGO STATE: IL ZIP CODE: 60642

CONTACT PERSON: ISMAEL PADILLA TITLE: MANAGER

PHONE: (312)-(433)-(0442) MOBILE: (773)-(294-7953) E-MAIL: tsaac_cob1@yahoo.com

Note: Please review the above section to ensure the accuracy of your contact information. Any omissions/inaccuracies will delay the processing of your application.

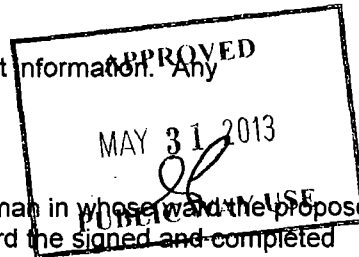

All Sidewalk Café applicants are required to obtain the signature of the Alderman in whose ward the proposed use of the public way is located. Additionally, the applicant will need to forward the signed and completed Sidewalk Café Application, including plans, photos, certificate of insurance, acceptance letter, and a copy of current license certificate.

Failure to submit all the requirements will delay processing your application. No faxes will be accepted. Please return this application and all the associated documents by mail or in person to:

City of Chicago
 Department of Business Affairs and Consumer Protection
 Business Assistance Center - Public Way Use Unit, City Hall, Room 800
 121 North LaSalle Street, Chicago, Illinois 60602

ALDERMAN'S APPROVAL

As part of this application process, you are required to notify/obtain approval from the Alderman in whose ward your proposed use of the public way is located.

ALDERMAN'S SIGNATURE: Walter Burnett Jr

DATE: 5-1-13 WARD: 27



City of Chicago



O2013-4410

Office of the City Clerk

Document Tracking Sheet

Meeting Date:	6/5/2013
Sponsor(s):	Burnett, Walter (27)
Type:	Ordinance
Title:	Sidewalk cafe(s) for Pinkberry - Wells St
Committee(s) Assignment:	Committee on Transportation and Public Way

ORDINANCE
PINKBERRY - WELLS ST
Acct. No. 365116 - 2
Permit No. 1105606

Be It Ordained by the City Council of the City of Chicago:

Permission and authority are hereby given and granted to PINKBERRY - WELLS ST upon the terms and subject to the conditions of this ordinance, to maintain and use a portion of the public right of way for a sidewalk cafe adjacent to its premises located at 1533 N. Wells St.. Said sidewalk cafe area #1 shall be nineteen point six seven (19.67) feet in length and nine point two five (9.25) feet in width for a total of one hundred eighty-one point nine five (181.95) square feet and shall allow six (6) feet of clear space from the face of the curb/building line along N. Wells (2nd ATTEMPT AT INTRODUCTION). The compensation for said space and the days and hours of operation for the sidewalk cafe shall be as follows:

Monday -Sunday 11:00 am to Midnight
Compensation: \$600.00
SEATING CAPACITY: 16

Sidewalk Cafe Permit and approved plan must be posted at all times.

This grant of privilege #1105606 for a sidewalk cafe shall be subject to the provisions of Section 10-28-800 through 10-28-885 of the Municipal Code of Chicago and the directions of the Commissioner of Department of Business Affairs and Consumer Protection, the Commissioner of Streets and Sanitation, and the Commissioner of Transportation.

The permit holder agrees to hold the City of Chicago harmless for any damage, relocation or replacement costs associated with damage, relocation or removal of private property caused by the City performing work in the public way.

Authority for the above named privilege is herein given and granted from and after March 1, 2013 through and including December 1, 2013.

Alderman



~~Michele Smith 43rd Ward~~

Walter Barnett, Jr

James M. Smith



City of Chicago

Office of the City Clerk

Document Tracking Sheet



O2013-4412

Meeting Date:	6/5/2013
Sponsor(s):	Burnett, Walter (27)
Type:	Ordinance
Title:	Sidewalk cafe(s) for Swim Cafe
Committee(s) Assignment:	Committee on Transportation and Public Way

ORDINANCE
SWIM CAFE
Acct. No. 292896 - 1
Permit No. 1106966

Be It Ordained by the City Council of the City of Chicago:

Permission and authority are hereby given and granted to SWIM CAFE upon the terms and subject to the conditions of this ordinance, to maintain and use a portion of the public right of way for a sidewalk cafe adjacent to its premises located at 1357 W. Chicago Ave.. Said sidewalk cafe area #1 shall be sixteen point six seven (16.67) feet in length and five (5) feet in width for a total of eighty-three point three five (83.35) square feet and shall allow six (6) feet of clear space from the face of the curb/building line along W Chicago Ave. The compensation for said space and the days and hours of operation for the sidewalk cafe shall be as follows:

Monday through Friday 8:00 a.m. to 7:00 p.m. Saturday and Sunday 8:00 a.m. to 6:00 p.m.

Compensation: \$600.00

SEATING CAPACITY: 12

Sidewalk Cafe Permit and approved plan must be posted at all times.

This grant of privilege #1106966 for a sidewalk cafe shall be subject to the provisions of Section 10-28-800 through 10-28-885 of the Municipal Code of Chicago and the directions of the Commissioner of Department of Business Affairs and Consumer Protection, the Commissioner of Streets and Sanitation, and the Commissioner of Transportation.

The permit holder agrees to hold the City of Chicago harmless for any damage, relocation or replacement costs associated with damage, relocation or removal of private property caused by the City performing work in the public way.

Authority for the above named privilege is herein given and granted from and after March 1, 2013 through and including December 1, 2013.

Alderman



Walter Burnett Jr. 27th Ward



City of Chicago



O2013-4414

Office of the City Clerk

Document Tracking Sheet

Meeting Date:	6/5/2013
Sponsor(s):	Burnett, Walter (27)
Type:	Ordinance
Title:	Sidewalk cafe(s) for Tasting Room, The
Committee(s) Assignment:	Committee on Transportation and Public Way

ORDINANCE
THE TASTING ROOM
Acct. No. 22928 - 2
Permit No. 1106979

Be It Ordained by the City Council of the City of Chicago:

Permission and authority are hereby given and granted to THE TASTING ROOM upon the terms and subject to the conditions of this ordinance, to maintain and use a portion of the public right of way for a sidewalk cafe adjacent to its premises located at 1415 W. Randolph St.. Said sidewalk cafe area #1 shall be sixty-four (64) feet in length and eight (8) feet in width for a total of five hundred twelve (512) square feet and shall allow six (6) feet of clear space from the face of the curb/building line along W RANDOLPH ST. The compensation for said space and the days and hours of operation for the sidewalk cafe shall be as follows:

Monday through Sunday 4:00 p.m. until 12:00 Midnight
Compensation: \$600.00
SEATING CAPACITY: 52


Sidewalk Cafe Permit and approved plan must be posted at all times.

This grant of privilege #1106979 for a sidewalk cafe shall be subject to the provisions of Section 10-28-800 through 10-28-885 of the Municipal Code of Chicago and the directions of the Commissioner of Department of Business Affairs and Consumer Protection, the Commissioner of Streets and Sanitation, and the Commissioner of Transportation.

The permit holder agrees to hold the City of Chicago harmless for any damage, relocation or replacement costs associated with damage, relocation or removal of private property caused by the City performing work in the public way.

Authority for the above named privilege is herein given and granted from and after March 1, 2013 through and including December 1, 2013.

Alderman

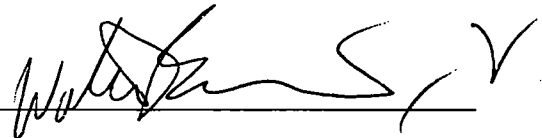A handwritten signature in black ink, appearing to read 'Walter Burnett Jr.', written over a horizontal line.

Walter Burnett Jr. 27th Ward



City of Chicago



O2013-4418

Office of the City Clerk

Document Tracking Sheet

Meeting Date:	6/5/2013
Sponsor(s):	Waguespack, Scott (32)
Type:	Ordinance
Title:	Sidewalk cafe(s) for Blue Star Bistro & Wine Bar
Committee(s) Assignment:	Committee on Transportation and Public Way

ORDINANCE
BLUE STAR BISTRO & WINE BAR
Acct. No. 348425 - 1
Permit No. 1106721

Be It Ordained by the City Council of the City of Chicago:

Permission and authority are hereby given and granted to BLUE STAR BISTRO & WINE BAR upon the terms and subject to the conditions of this ordinance, to maintain and use a portion of the public right of way for a sidewalk cafe adjacent to its premises located at 1209-1211 N. Noble St.. Said sidewalk cafe area #1 shall be fifty-five point seven five (55.75) feet in length and five (5) feet in width for a total of two hundred seventy-eight point seven five (278.75) square feet and shall allow six (6) feet of clear space from the face of the curb/building line along N. Noble. The compensation for said space and the days and hours of operation for the sidewalk cafe shall be as follows:

Sunday through Thursday 5:00 p.m. to 11:00 p.m. Friday and Saturday 5:00 p.m. to 12:00 midnight
Compensation: \$600.00
SEATING CAPACITY: 18

Sidewalk Cafe Permit and approved plan must be posted at all times.

This grant of privilege #1106721 for a sidewalk cafe shall be subject to the provisions of Section 10-28-800 through 10-28-885 of the Municipal Code of Chicago and the directions of the Commissioner of Department of Business Affairs and Consumer Protection, the Commissioner of Streets and Sanitation, and the Commissioner of Transportation.

The permit holder agrees to hold the City of Chicago harmless for any damage, relocation or replacement costs associated with damage, relocation or removal of private property caused by the City performing work in the public way.

Authority for the above named privilege is herein given and granted from and after March 1, 2013 through and including December 1, 2013.

Alderman



Scott Waguespack 32nd Ward



06/05/2013

Alderman Scott Waguespack
Ward # 32
City of Chicago
City Hall, Room 300
121 North LaSalle Street
Chicago, Illinois 60602

Re: An ordinance to use and maintain a portion of the public right-of-way for **one (1) sidewalk cafe(s)** for **BLUE STAR BISTRO & WINE BAR**, adjacent to the premises known as **1209-1211 N. Noble St.**

Dear Alderman **Scott Waguespack**:

The applicant referenced above has requested the use of the public right-of-way for a **sidewalk cafe(s)**. An ordinance has been prepared by the Department of Business Affairs and Consumer Protection – Business Assistance Center - Public Way Use Unit for presentation to the City Council. Because this request was made for properties located in your ward, as approved by you as per the attached, I respectfully request that you introduce the attached ordinance at the next City Council meeting.

If you have any questions regarding this ordinance, please contact Anthony Bertuca at (312) 744-5506.

Department of Business Affairs and Consumer Protection



City of Chicago



O2013-4421

Office of the City Clerk

Document Tracking Sheet

Meeting Date:	6/5/2013
Sponsor(s):	Mell, Richard F. (33)
Type:	Ordinance
Title:	Sidewalk cafe(s) for Golden Nugget
Committee(s) Assignment:	Committee on Transportation and Public Way

ORDINANCE
GOLDEN NUGGET
Acct. No. 15979 - 1
Permit No. 1107021

Be It Ordained by the City Council of the City of Chicago:

Permission and authority are hereby given and granted to GOLDEN NUGGET upon the terms and subject to the conditions of this ordinance, to maintain and use a portion of the public right of way for a sidewalk cafe adjacent to its premises located at 3234 W. Irving Park Rd.. Said sidewalk cafe area #1 shall be thirty-four point eight three (34.83) feet in length and eight point zero eight (8.08) feet in width for a total of two hundred eighty-one point four three (281.43) square feet and shall allow six (6) feet of clear space from the face of the curb/building line along W. Irving Park Road. The compensation for said space and the days and hours of operation for the sidewalk cafe shall be as follows:


Monday to Sunday 9:00 am - 11:00 pm
Compensation: \$600.00
SEATING CAPACITY: 22

Sidewalk Cafe Permit and approved plan must be posted at all times.

This grant of privilege #1107021 for a sidewalk cafe shall be subject to the provisions of Section 10-28-800 through 10-28-885 of the Municipal Code of Chicago and the directions of the Commissioner of Department of Business Affairs and Consumer Protection, the Commissioner of Streets and Sanitation, and the Commissioner of Transportation.

The permit holder agrees to hold the City of Chicago harmless for any damage, relocation or replacement costs associated with damage, relocation or removal of private property caused by the City performing work in the public way.

Authority for the above named privilege is herein given and granted from and after March 1, 2013 through and including December 1, 2013.

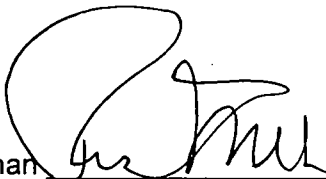Alderman  _____

Richard F. Mell 33rd Ward



06/05/2013

Alderman **Richard F. Mell**
Ward # **33**
City of Chicago
City Hall, Room **208**
121 North LaSalle Street
Chicago, Illinois 60602

Re: An ordinance to use and maintain a portion of the public right-of-way for **one (1) sidewalk cafe(s)** for **GOLDEN NUGGET**, adjacent to the premises known as **3234 W. Irving Park Rd.**

Dear Alderman **Richard F. Mell**:

The applicant referenced above has requested the use of the public right-of-way for a **sidewalk cafe(s)**. An ordinance has been prepared by the Department of Business Affairs and Consumer Protection – Business Assistance Center - Public Way Use Unit for presentation to the City Council. Because this request was made for properties located in your ward, as approved by you as per the attached, I respectfully request that you introduce the attached ordinance at the next City Council meeting.

If you have any questions regarding this ordinance, please contact Anthony Bertuca at (312) 744-5506.

Department of Business Affairs and Consumer Protection



City of Chicago



O2013-4425

Office of the City Clerk

Document Tracking Sheet

Meeting Date:	6/5/2013
Sponsor(s):	Colón, Rey (35)
Type:	Ordinance
Title:	Sidewalk cafe(s) for Mr. G's Beef
Committee(s) Assignment:	Committee on Transportation and Public Way

ORDINANCE
MR. G'S BEEF
Acct. No. 366789 - 1
Permit No. 1106983

Be It Ordained by the City Council of the City of Chicago:

Permission and authority are hereby given and granted to MR. G'S BEEF upon the terms and subject to the conditions of this ordinance, to maintain and use a portion of the public right of way for a sidewalk cafe adjacent to its premises located at 2715 N. Milwaukee Ave.. Said sidewalk cafe area #1 shall be twenty-three (23) feet in length and five point four two (5.42) feet in width, area #2 shall be fourteen (14) feet in length and seven (7) feet in width for a total of two hundred twenty-two point six six (222.66) square feet and shall allow six (6) feet of clear space from the face of the curb/building line along N. Milwaukee Avenue, Sawyer Avenue. The compensation for said space and the days and hours of operation for the sidewalk cafe shall be as follows:


Sunday through Thursday 10:30 a.m. to 10:00 p.m. Friday and Saturday 10:30 a.m. to 12:00 midnight
Compensation: \$600.00
SEATING CAPACITY: 10

Sidewalk Cafe Permit and approved plan must be posted at all times.

This grant of privilege #1106983 for a sidewalk cafe shall be subject to the provisions of Section 10-28-800 through 10-28-885 of the Municipal Code of Chicago and the directions of the Commissioner of Department of Business Affairs and Consumer Protection, the Commissioner of Streets and Sanitation, and the Commissioner of Transportation.

The permit holder agrees to hold the City of Chicago harmless for any damage, relocation or replacement costs associated with damage, relocation or removal of private property caused by the City performing work in the public way.

Authority for the above named privilege is herein given and granted from and after March 1, 2013 through and including December 1, 2013.

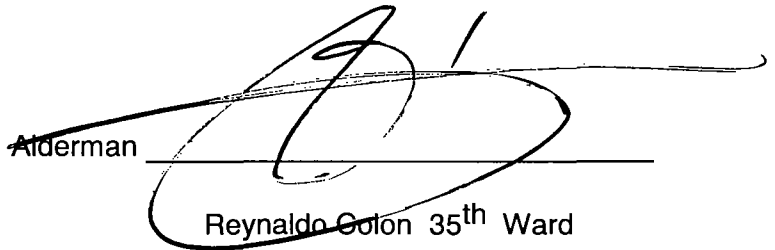Alderman 
Reynaldo Colon 35th Ward



06/05/2013

Alderman Reynaldo Colon
Ward # **35**
City of Chicago
City Hall, Room **203**
121 North LaSalle Street
Chicago, Illinois 60602

Re: An ordinance to use and maintain a portion of the public right-of-way for **two (2) sidewalk cafe(s)** for **MR. G'S BEEF**, adjacent to the premises known as **2715 N. Milwaukee Ave.**.

Dear Alderman **Reynaldo Colon**:

The applicant referenced above has requested the use of the public right-of-way for a **sidewalk cafe(s)**. An ordinance has been prepared by the Department of Business Affairs and Consumer Protection – Business Assistance Center - Public Way Use Unit for presentation to the City Council. Because this request was made for properties located in your ward, as approved by you as per the attached, I respectfully request that you introduce the attached ordinance at the next City Council meeting.

If you have any questions regarding this ordinance, please contact Anthony Bertuca at (312) 744-5506.

Department of Business Affairs and Consumer Protection



City of Chicago



O2013-4429

Office of the City Clerk

Document Tracking Sheet

Meeting Date:	6/5/2013
Sponsor(s):	Sposato, Nicholas (36)
Type:	Ordinance
Title:	Sidewalk cafe(s) for Amato's Pizzeria
Committee(s) Assignment:	Committee on Transportation and Public Way

ORDINANCE
AMATO'S PIZZERIA
Acct. No. 85906 - 2
Permit No. 1106842

Be It Ordained by the City Council of the City of Chicago:

Permission and authority are hereby given and granted to AMATO'S PIZZERIA upon the terms and subject to the conditions of this ordinance, to maintain and use a portion of the public right of way for a sidewalk cafe adjacent to its premises located at 1737 N. Harlem Ave.. Said sidewalk cafe area #1 shall be seventeen (17) feet in length and eleven (11) feet in width for a total of one hundred eighty-seven (187) square feet and shall allow six (6) feet of clear space from the face of the curb/building line along N. Harlem. The compensation for said space and the days and hours of operation for the sidewalk cafe shall be as follows:


Sunday through Saturday 11:00am until 12:00am
Compensation: \$600.00
SEATING CAPACITY: 16

Sidewalk Cafe Permit and approved plan must be posted at all times.

This grant of privilege #1106842 for a sidewalk cafe shall be subject to the provisions of Section 10-28-800 through 10-28-885 of the Municipal Code of Chicago and the directions of the Commissioner of Department of Business Affairs and Consumer Protection, the Commissioner of Streets and Sanitation, and the Commissioner of Transportation.

The permit holder agrees to hold the City of Chicago harmless for any damage, relocation or replacement costs associated with damage, relocation or removal of private property caused by the City performing work in the public way.

Authority for the above named privilege is herein given and granted from and after March 1, 2013 through and including December 1, 2013.

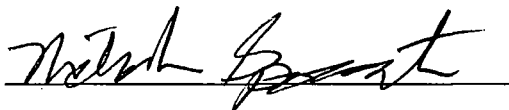Alderman 

Nicholas Sposato 36th Ward



06/05/2013

Alderman Nicholas Sposato
Ward # 36
City of Chicago
City Hall, Room 304
121 North LaSalle Street
Chicago, Illinois 60602

Re: An ordinance to use and maintain a portion of the public right-of-way for **one (1) sidewalk cafe(s)** for **AMATO'S PIZZERIA**, adjacent to the premises known as **1737 N. Harlem Ave.**

Dear Alderman **Nicholas Sposato**:

The applicant referenced above has requested the use of the public right-of-way for a **sidewalk cafe(s)**. An ordinance has been prepared by the Department of Business Affairs and Consumer Protection – Business Assistance Center - Public Way Use Unit for presentation to the City Council. Because this request was made for properties located in your ward, as approved by you as per the attached, I respectfully request that you introduce the attached ordinance at the next City Council meeting.

If you have any questions regarding this ordinance, please contact Anthony Bertuca at (312) 744-5506.

Department of Business Affairs and Consumer Protection



City of Chicago



O2013-4434

Office of the City Clerk

Document Tracking Sheet

Meeting Date:	6/5/2013
Sponsor(s):	Sposato, Nicholas (36)
Type:	Ordinance
Title:	Sidewalk cafe(s) for Pink Krokodile Cafe
Committee(s) Assignment:	Committee on Transportation and Public Way

ORDINANCE
PINK KROKODILE CAFE
Acct. No. 11496 - 1
Permit No. 1106840

Be It Ordained by the City Council of the City of Chicago:

Permission and authority are hereby given and granted to PINK KROKODILE CAFE upon the terms and subject to the conditions of this ordinance, to maintain and use a portion of the public right of way for a sidewalk cafe adjacent to its premises located at 6004 W. Belmont Ave.. Said sidewalk cafe area #1 shall be twenty-five (25) feet in length and six (6) feet in width for a total of one hundred fifty (150) square feet and shall allow six (6) feet of clear space from the face of the curb/building line along W. Belmont Avenue. The compensation for said space and the days and hours of operation for the sidewalk cafe shall be as follows:

Monday through Sunday 5:00 p.m. to 12:00 midnight
Compensation: \$600.00
SEATING CAPACITY: 16

Sidewalk Cafe Permit and approved plan must be posted at all times.

This grant of privilege #1106840 for a sidewalk cafe shall be subject to the provisions of Section 10-28-800 through 10-28-885 of the Municipal Code of Chicago and the directions of the Commissioner of Department of Business Affairs and Consumer Protection, the Commissioner of Streets and Sanitation, and the Commissioner of Transportation.

The permit holder agrees to hold the City of Chicago harmless for any damage, relocation or replacement costs associated with damage, relocation or removal of private property caused by the City performing work in the public way.

Authority for the above named privilege is herein given and granted from and after March 1, 2013 through and including December 1, 2013.

Alderman



Nicholas Sposato 36th Ward



06/05/2013

Alderman Nicholas Sposato
Ward # 36
City of Chicago
City Hall, Room **304**
121 North LaSalle Street
Chicago, Illinois 60602

Re: An ordinance to use and maintain a portion of the public right-of-way for **one (1) sidewalk cafe(s)** for **PINK KROKODILE CAFE**, adjacent to the premises known as **6004 W. Belmont Ave..**

Dear Alderman Nicholas Sposato:

The applicant referenced above has requested the use of the public right-of-way for a **sidewalk cafe(s)**. An ordinance has been prepared by the Department of Business Affairs and Consumer Protection – Business Assistance Center - Public Way Use Unit for presentation to the City Council. Because this request was made for properties located in your ward, as approved by you as per the attached, I respectfully request that you introduce the attached ordinance at the next City Council meeting.

If you have any questions regarding this ordinance, please contact Anthony Bertuca at (312) 744-5506.

Department of Business Affairs and Consumer Protection



City of Chicago



O2013-4438

Office of the City Clerk

Document Tracking Sheet

Meeting Date:	6/5/2013
Sponsor(s):	Cullerton, Timothy M. (38)
Type:	Ordinance
Title:	Sidewalk cafe(s) for Al's Pizza
Committee(s) Assignment:	Committee on Transportation and Public Way

ORDINANCE
AL'S PIZZA
Acct. No. 347307 - 1
Permit No. 1107028

Be It Ordained by the City Council of the City of Chicago:

Permission and authority are hereby given and granted to AL'S PIZZA upon the terms and subject to the conditions of this ordinance, to maintain and use a portion of the public right of way for a sidewalk cafe adjacent to its premises located at 6344 W. Irving Park Rd.. Said sidewalk cafe area #1 shall be twenty (20) feet in length and seven (7) feet in width for a total of one hundred forty (140) square feet and shall allow six (6) feet of clear space from the face of the curb/building line along Irving Park Road. The compensation for said space and the days and hours of operation for the sidewalk cafe shall be as follows:

Monday to Sunday 11:00 am - 11:00 pm
Compensation: \$600.00
SEATING CAPACITY: 20

Sidewalk Cafe Permit and approved plan must be posted at all times.

This grant of privilege #1107028 for a sidewalk cafe shall be subject to the provisions of Section 10-28-800 through 10-28-885 of the Municipal Code of Chicago and the directions of the Commissioner of Department of Business Affairs and Consumer Protection, the Commissioner of Streets and Sanitation, and the Commissioner of Transportation.

The permit holder agrees to hold the City of Chicago harmless for any damage, relocation or replacement costs associated with damage, relocation or removal of private property caused by the City performing work in the public way.

Authority for the above named privilege is herein given and granted from and after March 1, 2013 through and including December 1, 2013.

Alderman 
Timothy Cullerton 38th Ward



City of Chicago



O2013-4441

Office of the City Clerk

Document Tracking Sheet

Meeting Date:	6/5/2013
Sponsor(s):	Laurino, Margaret (39)
Type:	Ordinance
Title:	Sidewalk cafe(s) for Chicken Works and Salad Co.
Committee(s) Assignment:	Committee on Transportation and Public Way

ORDINANCE
CHICKEN WORKS AND SALAD CO.
Acct. No. 343279 - 1
Permit No. 1106751

Be It Ordained by the City Council of the City of Chicago:

Permission and authority are hereby given and granted to CHICKEN WORKS AND SALAD CO. upon the terms and subject to the conditions of this ordinance, to maintain and use a portion of the public right of way for a sidewalk cafe adjacent to its premises located at 3658 W. Irving Park Rd.. Said sidewalk cafe area #1 shall be fourteen point five (14.5) feet in length and four (4) feet in width for a total of fifty-eight (58) square feet and shall allow six (6) feet of clear space from the face of the curb/building line along W. Irving Park Road. The compensation for said space and the days and hours of operation for the sidewalk cafe shall be as follows:


Monday through Saturday 11:00 a.m. to 9:00 p.m.
Compensation: \$600.00
SEATING CAPACITY: 8

Sidewalk Cafe Permit and approved plan must be posted at all times.

This grant of privilege #1106751 for a sidewalk cafe shall be subject to the provisions of Section 10-28-800 through 10-28-885 of the Municipal Code of Chicago and the directions of the Commissioner of Department of Business Affairs and Consumer Protection, the Commissioner of Streets and Sanitation, and the Commissioner of Transportation.

The permit holder agrees to hold the City of Chicago harmless for any damage, relocation or replacement costs associated with damage, relocation or removal of private property caused by the City performing work in the public way.

Authority for the above named privilege is herein given and granted from and after March 1, 2013 through and including December 1, 2013.

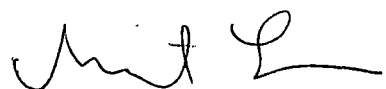Alderman 

Margaret Laurino 39th Ward



City of Chicago



O2013-4509

Office of the City Clerk

Document Tracking Sheet

Meeting Date:	6/5/2013
Sponsor(s):	O'Connor, Patrick (40)
Type:	Ordinance
Title:	Sidewalk cafe(s) for Cafe Zipo
Committee(s) Assignment:	Committee on Transportation and Public Way

ORDINANCE
CAFE ZIPO
Acct. No. 346473 - 1
Permit No. 1107023

Be It Ordained by the City Council of the City of Chicago:

Permission and authority are hereby given and granted to CAFE ZIPO upon the terms and subject to the conditions of this ordinance, to maintain and use a portion of the public right of way for a sidewalk cafe adjacent to its premises located at 5645 N. Lincoln Ave.. Said sidewalk cafe area #1 shall be twenty-two (22) feet in length and seven point five (7.5) feet in width for a total of one hundred sixty-five (165) square feet and shall allow six (6) feet of clear space from the face of the curb/building line along N. LINCOLN. The compensation for said space and the days and hours of operation for the sidewalk cafe shall be as follows:

SUNDAY THROUGH SATURDAY 8:00AM UNTIL 11:00PM
Compensation: \$600.00
SEATING CAPACITY: 19


Sidewalk Cafe Permit and approved plan must be posted at all times.

This grant of privilege #1107023 for a sidewalk cafe shall be subject to the provisions of Section 10-28-800 through 10-28-885 of the Municipal Code of Chicago and the directions of the Commissioner of Department of Business Affairs and Consumer Protection, the Commissioner of Streets and Sanitation, and the Commissioner of Transportation.

The permit holder agrees to hold the City of Chicago harmless for any damage, relocation or replacement costs associated with damage, relocation or removal of private property caused by the City performing work in the public way.

Authority for the above named privilege is herein given and granted from and after March 1, 2013 through and including December 1, 2013.

Alderman

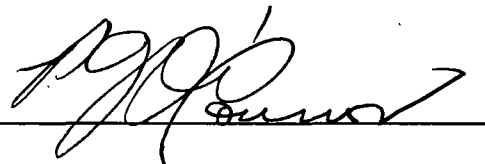A handwritten signature in black ink, appearing to read "Patrick O'Connor", written over a horizontal line.

Patrick O'Connor 40th Ward



06/05/2013

Alderman **Patrick O'Connor**
Ward # **40**
City of Chicago
City Hall, Room **305**
121 North LaSalle Street
Chicago, Illinois 60602

Re: An ordinance to use and maintain a portion of the public right-of-way for **one (1) sidewalk cafe(s)** for **CAFE ZIPO**, adjacent to the premises known as **5645 N. Lincoln Ave.**

Dear Alderman **Patrick O'Connor**:

The applicant referenced above has requested the use of the public right-of-way for a **sidewalk cafe(s)**. An ordinance has been prepared by the Department of Business Affairs and Consumer Protection – Business Assistance Center - Public Way Use Unit for presentation to the City Council. Because this request was made for properties located in your ward, as approved by you as per the attached, I respectfully request that you introduce the attached ordinance at the next City Council meeting.

If you have any questions regarding this ordinance, please contact Anthony Bertuca at (312) 744-5506.

Department of Business Affairs and Consumer Protection



City of Chicago



O2013-4510

Office of the City Clerk

Document Tracking Sheet

Meeting Date:	6/5/2013
Sponsor(s):	O'Connor, Patrick (40)
Type:	Ordinance
Title:	Sidewalk cafe(s) for Five Guys Burgers and Fries
Committee(s) Assignment:	Committee on Transportation and Public Way

ORDINANCE
FIVE GUYS BURGERS AND FRIES
Acct. No. 339081 - 2
Permit No. 1106752

Be It Ordained by the City Council of the City of Chicago:

Permission and authority are hereby given and granted to FIVE GUYS BURGERS AND FRIES upon the terms and subject to the conditions of this ordinance, to maintain and use a portion of the public right of way for a sidewalk cafe adjacent to its premises located at 6474 N. Sheridan Rd.. Said sidewalk cafe area #1 shall be thirty-one point two five (31.25) feet in length and seven (7) feet in width for a total of two hundred eighteen point seven five (218.75) square feet and shall allow six (6) feet of clear space from the face of the curb/building line along N Sheridan Rd. The compensation for said space and the days and hours of operation for the sidewalk cafe shall be as follows:

Monday through Sunday 11:00 a.m. until 10:00 p.m.
Compensation: \$600.00
SEATING CAPACITY: 14

Sidewalk Cafe Permit and approved plan must be posted at all times.

This grant of privilege #1106752 for a sidewalk cafe shall be subject to the provisions of Section 10-28-800 through 10-28-885 of the Municipal Code of Chicago and the directions of the Commissioner of Department of Business Affairs and Consumer Protection, the Commissioner of Streets and Sanitation, and the Commissioner of Transportation.

The permit holder agrees to hold the City of Chicago harmless for any damage, relocation or replacement costs associated with damage, relocation or removal of private property caused by the City performing work in the public way.

Authority for the above named privilege is herein given and granted from and after March 1, 2013 through and including December 1, 2013.

Alderman 
Patrick O'Connor 40th Ward



06/05/2013

Alderman Patrick O'Connor
Ward # 40
City of Chicago
City Hall, Room 305
121 North LaSalle Street
Chicago, Illinois 60602

Re: An ordinance to use and maintain a portion of the public right-of-way for **one (1) sidewalk cafe(s)** for **FIVE GUYS BURGERS AND FRIES**, adjacent to the premises known as **6474 N. Sheridan Rd..**

Dear Alderman **Patrick O'Connor**:

The applicant referenced above has requested the use of the public right-of-way for a **sidewalk cafe(s)**. An ordinance has been prepared by the Department of Business Affairs and Consumer Protection – Business Assistance Center - Public Way Use Unit for presentation to the City Council. Because this request was made for properties located in your ward, as approved by you as per the attached, I respectfully request that you introduce the attached ordinance at the next City Council meeting.

If you have any questions regarding this ordinance, please contact Anthony Bertuca at (312) 744-5506.

Department of Business Affairs and Consumer Protection



City of Chicago



O2013-4512

Office of the City Clerk

Document Tracking Sheet

Meeting Date:	6/5/2013
Sponsor(s):	O'Connor, Patrick (40)
Type:	Ordinance
Title:	Sidewalk cafe(s) for Pie Cafe
Committee(s) Assignment:	Committee on Transportation and Public Way

ORDINANCE

Pie cafe

Acct. No. 294900 - 4

Permit No. 1106206

Be It Ordained by the City Council of the City of Chicago:

Permission and authority are hereby given and granted to Pie cafe upon the terms and subject to the conditions of this ordinance, to maintain and use a portion of the public right of way for a sidewalk cafe adjacent to its premises located at 5357 N. Ashland Ave.. Said sidewalk cafe area #1 shall be seventeen point five (17.5) feet in length and six point two five (6.25) feet in width, area #2 shall be twelve point three three (12.33) feet in length and five point seven five (5.75) feet in width for a total of one hundred eighty point two seven (180.27) square feet and shall allow six (6) feet of clear space from the face of the curb/building line along Balmoral, Ashland. The compensation for said space and the days and hours of operation for the sidewalk cafe shall be as follows:

Monday thru Thursday 10:00 a.m. until 9:00 p.m. Friday 10:00 a.m. until 10:00 p.m.
Saturday 9:00 a.m. until 10:00 p.m. Sunday 9:00 a.m. until 9:00 p.m.
Compensation: \$600.00
SEATING CAPACITY: 20

Sidewalk Cafe Permit and approved plan must be posted at all times.

This grant of privilege #1106206 for a sidewalk cafe shall be subject to the provisions of Section 10-28-800 through 10-28-885 of the Municipal Code of Chicago and the directions of the Commissioner of Department of Business Affairs and Consumer Protection, the Commissioner of Streets and Sanitation, and the Commissioner of Transportation.

The permit holder agrees to hold the City of Chicago harmless for any damage, relocation or replacement costs associated with damage, relocation or removal of private property caused by the City performing work in the public way.

Authority for the above named privilege is herein given and granted from and after March 1, 2013 through and including December 1, 2013.

Alderman



Patrick O'Connor 40th Ward



Department of Business Affairs and Consumer Protection
Business Assistance Center - Public Way Use Unit
City Hall - 121 N LaSalle Street, Room 800 • Chicago, IL 60602
(312)-74-GOBIZ (312-744-6249) • (312) 744-1944 (TTY)
<http://www.cityofchicago.org/bacp>

06/05/2013

Alderman **Patrick O'Connor**
Ward # **40**
City of Chicago
City Hall, Room **305**
121 North LaSalle Street
Chicago, Illinois 60602

Re: An ordinance to use and maintain a portion of the public right-of-way for **two (2) sidewalk cafe(s)** for **Pie cafe**, adjacent to the premises known as **5357 N. Ashland Ave.**.

Dear Alderman **Patrick O'Connor**:

The applicant referenced above has requested the use of the public right-of-way for a **sidewalk cafe(s)**. An ordinance has been prepared by the Department of Business Affairs and Consumer Protection – Business Assistance Center - Public Way Use Unit for presentation to the City Council. Because this request was made for properties located in your ward, as approved by you as per the attached, I respectfully request that you introduce the attached ordinance at the next City Council meeting.

If you have any questions regarding this ordinance, please contact Anthony Bertuca at (312) 744-5506.

Department of Business Affairs and Consumer Protection



05/08/2013

Alderman **Patrick O'Connor**
Ward # **40**
City of Chicago
City Hall, Room **305**
121 North LaSalle Street
Chicago, Illinois 60602

Re: An ordinance to use and maintain a portion of the public right-of-way for **two (2) sidewalk cafe(s)** for **Pie cafe**, adjacent to the premises known as **5357 N. Ashland Ave.**

Dear Alderman **Patrick O'Connor**:

The applicant referenced above has requested the use of the public right-of-way for a **sidewalk cafe(s)**. An ordinance has been prepared by the Department of Business Affairs and Consumer Protection – Business Assistance Center - Public Way Use Unit for presentation to the City Council. Because this request was made for properties located in your ward, as approved by you as per the attached, I respectfully request that you introduce the attached ordinance at the next City Council meeting.

If you have any questions regarding this ordinance, please contact Anthony Bertuca at (312) 744-5506.

Department of Business Affairs and Consumer Protection



City of Chicago



O2013-4516

Office of the City Clerk

Document Tracking Sheet

Meeting Date:	6/5/2013
Sponsor(s):	O'Connor, Patrick (40)
Type:	Ordinance
Title:	Sidewalk cafe(s) for Sabor A Cafe, Inc.
Committee(s) Assignment:	Committee on Transportation and Public Way

ORDINANCE
SABOR A CAFE INC
Acct. No. 219937 - 1
Permit No. 1106839

Be It Ordained by the City Council of the City of Chicago:

Permission and authority are hereby given and granted to SABOR A CAFE INC upon the terms and subject to the conditions of this ordinance, to maintain and use a portion of the public right of way for a sidewalk cafe adjacent to its premises located at 2435 W. Peterson Ave.. Said sidewalk cafe area #1 shall be thirty-two (32) feet in length and six point six seven (6.67) feet in width for a total of two hundred thirteen point four four (213.44) square feet and shall allow six (6) feet of clear space from the face of the curb/building line along W. Peterson Ave.. The compensation for said space and the days and hours of operation for the sidewalk cafe shall be as follows:

Monday, Tuesday and Wednesday 11:00 a.m. until 9:00 p.m. Friday and Saturday 11:00 a.m. until 12:00 Midnight Sunday 11:00 a.m. until 11:00 p.m.
Compensation: \$600.00
SEATING CAPACITY: 20


Sidewalk Cafe Permit and approved plan must be posted at all times.

This grant of privilege #1106839 for a sidewalk cafe shall be subject to the provisions of Section 10-28-800 through 10-28-885 of the Municipal Code of Chicago and the directions of the Commissioner of Department of Business Affairs and Consumer Protection, the Commissioner of Streets and Sanitation, and the Commissioner of Transportation.

The permit holder agrees to hold the City of Chicago harmless for any damage, relocation or replacement costs associated with damage, relocation or removal of private property caused by the City performing work in the public way.

Authority for the above named privilege is herein given and granted from and after March 1, 2013 through and including December 1, 2013.

Alderman

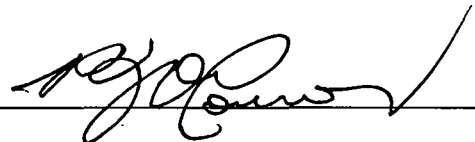A handwritten signature in black ink, appearing to read "Patrick O'Connor", written over a horizontal line.

Patrick O'Connor 40th Ward



Department of Business Affairs and Consumer Protection
Business Assistance Center - Public Way Use Unit
City Hall - 121 N. LaSalle Street, Room 800 • Chicago, IL 60602
(312)-74-GOBI7, (312)-744-6249 • (312) 744-1944 (TTY)
<http://www.cityofchicago.org/bacp>

06/05/2013

Alderman Patrick O'Connor
Ward # **40**
City of Chicago
City Hall, Room **305**
121 North LaSalle Street
Chicago, Illinois 60602

Re: An ordinance to use and maintain a portion of the public right-of-way for **one (1) sidewalk cafe(s)** for **SABOR A CAFE INC**, adjacent to the premises known as **2435 W. Peterson Ave..**

Dear Alderman **Patrick O'Connor**:


The applicant referenced above has requested the use of the public right-of-way for a **sidewalk cafe(s)**. An ordinance has been prepared by the Department of Business Affairs and Consumer Protection – Business Assistance Center - Public Way Use Unit for presentation to the City Council. Because this request was made for properties located in your ward, as approved by you as per the attached, I respectfully request that you introduce the attached ordinance at the next City Council meeting.

If you have any questions regarding this ordinance, please contact Anthony Bertuca at (312) 744-5506.

Department of Business Affairs and Consumer Protection



City of Chicago

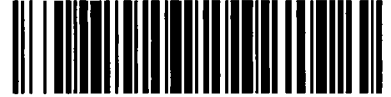

O2013-4518

Office of the City Clerk

Document Tracking Sheet

Meeting Date:	6/5/2013
Sponsor(s):	Reilly, Brendan (42)
Type:	Ordinance
Title:	Sidewalk cafe(s) for Bistro by the Pier, The
Committee(s) Assignment:	Committee on Transportation and Public Way

ORDINANCE
THE BISTRO BY THE PIER
Acct. No. 375386 - 1
Permit No. 1103118

Be It Ordained by the City Council of the City of Chicago:

Permission and authority are hereby given and granted to THE BISTRO BY THE PIER upon the terms and subject to the conditions of this ordinance, to maintain and use a portion of the public right of way for a sidewalk cafe adjacent to its premises located at 505 N. Lake Shore Dr.. Said sidewalk cafe area #1 shall be fifty-four point one seven (54.17) feet in length and seven point six seven (7.67) feet in width for a total of four hundred fifteen point four eight (415.48) square feet and shall allow six (6) feet of clear space from the face of the curb/building line along W. Illinois. The compensation for said space and the days and hours of operation for the sidewalk cafe shall be as follows:


Monday through Saturday 11:00 a.m. to 12:00 midnight Sunday 11:00 a.m. to 10:00 p.m.
Compensation: \$955.61
SEATING CAPACITY: 30

Sidewalk Cafe Permit and approved plan must be posted at all times.

This grant of privilege #1103118 for a sidewalk cafe shall be subject to the provisions of Section 10-28-800 through 10-28-885 of the Municipal Code of Chicago and the directions of the Commissioner of Department of Business Affairs and Consumer Protection, the Commissioner of Streets and Sanitation, and the Commissioner of Transportation.

The permit holder agrees to hold the City of Chicago harmless for any damage, relocation or replacement costs associated with damage, relocation or removal of private property caused by the City performing work in the public way.

Authority for the above named privilege is herein given and granted from and after March 1, 2013 through and including December 1, 2013.

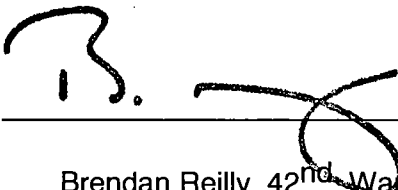Alderman 
Brendan Reilly 42nd Ward



City of Chicago



O2013-4520

Office of the City Clerk

Document Tracking Sheet

Meeting Date:	6/5/2013
Sponsor(s):	Reilly, Brendan (42)
Type:	Ordinance
Title:	Sidewalk cafe(s) for Chick-Fil-A State & Lake
Committee(s) Assignment:	Committee on Transportation and Public Way

ORDINANCE
CHICK-FIL-A STATE & LAKE
Acct. No. 380113 - 1
Permit No. 1106975

Be It Ordained by the City Council of the City of Chicago:

Permission and authority are hereby given and granted to CHICK-FIL-A STATE & LAKE, upon the terms and subject to the conditions of this ordinance, to maintain and use a portion of the public right of way for a sidewalk cafe adjacent to its premises located at 177 N. State St.. Said sidewalk cafe area #1 shall be twenty-nine point six seven (29.67) feet in length and nine point four two (9.42) feet in width for a total of two hundred seventy-nine point four nine (279.49) square feet and shall allow six (6) feet of clear space from the face of the curb/building line along N. State Street. The compensation for said space and the days and hours of operation for the sidewalk cafe shall be as follows:


Monday through Saturday 8:00 a.m. to 10:30 p.m.
Compensation: \$1,257.71
SEATING CAPACITY: 16

Sidewalk Cafe Permit and approved plan must be posted at all times.

This grant of privilege #1106975 for a sidewalk cafe shall be subject to the provisions of Section 10-28-800 through 10-28-885 of the Municipal Code of Chicago and the directions of the Commissioner of Department of Business Affairs and Consumer Protection, the Commissioner of Streets and Sanitation, and the Commissioner of Transportation.

The permit holder agrees to hold the City of Chicago harmless for any damage, relocation or replacement costs associated with damage, relocation or removal of private property caused by the City performing work in the public way.

Authority for the above named privilege is herein given and granted from and after March 1, 2013 through and including December 1, 2013.

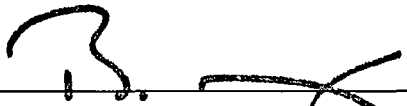Alderman 
Brendan Reilly 42nd Ward



City of Chicago



O2013-4526

Office of the City Clerk

Document Tracking Sheet

Meeting Date:	6/5/2013
Sponsor(s):	Reilly, Brendan (42)
Type:	Ordinance
Title:	Sidewalk cafe(s) for Crumbs Bake Shop
Committee(s) Assignment:	Committee on Transportation and Public Way

ORDINANCE
Crumbs Bake Shop
Acct. No. 366395 - 1
Permit No. 1106754

Be It Ordained by the City Council of the City of Chicago:

Permission and authority are hereby given and granted to Crumbs Bake Shop upon the terms and subject to the conditions of this ordinance, to maintain and use a portion of the public right of way for a sidewalk cafe adjacent to its premises located at 346 N. Clark St.. Said sidewalk cafe area #1 shall be ten point five eight (10.58) feet in length and five point nine two (5.92) feet in width for a total of sixty-two point six three (62.63) square feet and shall allow six (6) feet of clear space from the face of the curb/building line along N. Clark Street. The compensation for said space and the days and hours of operation for the sidewalk cafe shall be as follows:


Monday through Friday 8:00 a.m. to 7:00 p.m. Saturday 10:00 a.m. to 6:00 p.m.
Compensation: \$600.00
SEATING CAPACITY: 4

Sidewalk Cafe Permit and approved plan must be posted at all times.

This grant of privilege #1106754 for a sidewalk cafe shall be subject to the provisions of Section 10-28-800 through 10-28-885 of the Municipal Code of Chicago and the directions of the Commissioner of Department of Business Affairs and Consumer Protection, the Commissioner of Streets and Sanitation, and the Commissioner of Transportation.

The permit holder agrees to hold the City of Chicago harmless for any damage, relocation or replacement costs associated with damage, relocation or removal of private property caused by the City performing work in the public way.

Authority for the above named privilege is herein given and granted from and after March 1, 2013 through and including December 1, 2013.

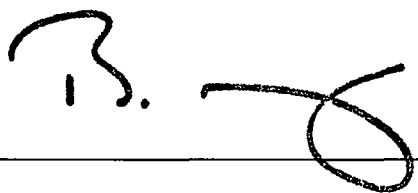Alderman 
Brendan Reilly 42nd Ward



City of Chicago



O2013-4529

Office of the City Clerk

Document Tracking Sheet

Meeting Date:	6/5/2013
Sponsor(s):	Reilly, Brendan (42)
Type:	Ordinance
Title:	Sidewalk cafe(s) for Doc B's Restaurant 001 LLC
Committee(s) Assignment:	Committee on Transportation and Public Way

ORDINANCE
DOC B'S RESTAURANT 001 LLC
Acct. No. 379567 - 1
Permit No. 1106755

Be It Ordained by the City Council of the City of Chicago:

Permission and authority are hereby given and granted to DOC B'S RESTAURANT 001 LLC upon the terms and subject to the conditions of this ordinance, to maintain and use a portion of the public right of way for a sidewalk cafe adjacent to its premises located at 100 E. Walton St.. Said sidewalk cafe area #1 shall be thirty-five (35) feet in length and seven point six three (7.63) feet in width for a total of two hundred sixty-seven point zero five (267.05) square feet and shall allow six (6) feet of clear space from the face of the curb/building line along E. Walton Street. The compensation for said space and the days and hours of operation for the sidewalk cafe shall be as follows:

Sunday through Thursday 8:00 a.m. to 10:00 p.m. Friday and Saturday 8:00 a.m. to 11:00 a.m.
Compensation: \$614.22
SEATING CAPACITY: 20


Sidewalk Cafe Permit and approved plan must be posted at all times.

This grant of privilege #1106755 for a sidewalk cafe shall be subject to the provisions of Section 10-28-800 through 10-28-885 of the Municipal Code of Chicago and the directions of the Commissioner of Department of Business Affairs and Consumer Protection, the Commissioner of Streets and Sanitation, and the Commissioner of Transportation.

The permit holder agrees to hold the City of Chicago harmless for any damage, relocation or replacement costs associated with damage, relocation or removal of private property caused by the City performing work in the public way.

Authority for the above named privilege is herein given and granted from and after March 1, 2013 through and including December 1, 2013.

Alderman

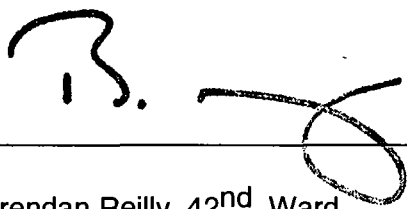
Brendan Reilly 42nd Ward



City of Chicago



O2013-4540

Office of the City Clerk

Document Tracking Sheet

Meeting Date:	6/5/2013
Sponsor(s):	Reilly, Brendan (42)
Type:	Ordinance
Title:	Sidewalk cafe(s) for Epic Burger, Inc. - Privilege No. 1106985
Committee(s) Assignment:	Committee on Transportation and Public Way

ORDINANCE
EPIC BURGER Inc.
Acct. No. 331323 - 4
Permit No. 1106985

Be It Ordained by the City Council of the City of Chicago:

Permission and authority are hereby given and granted to EPIC BURGER Inc. upon the terms and subject to the conditions of this ordinance, to maintain and use a portion of the public right of way for a sidewalk cafe adjacent to its premises located at 227 E. Ontario St.. Said sidewalk cafe area #1 shall be twenty-five point six seven (25.67) feet in length and thirteen (13) feet in width for a total of three hundred thirty-three point seven one (333.71) square feet and shall allow six (6) feet of clear space from the face of the curb/building line along Ontario. The compensation for said space and the days and hours of operation for the sidewalk cafe shall be as follows:


Monday to Sunday 10:30 am - 10:00 pm
Compensation: \$767.53
SEATING CAPACITY: 18

Sidewalk Cafe Permit and approved plan must be posted at all times.

This grant of privilege #1106985 for a sidewalk cafe shall be subject to the provisions of Section 10-28-800 through 10-28-885 of the Municipal Code of Chicago and the directions of the Commissioner of Department of Business Affairs and Consumer Protection, the Commissioner of Streets and Sanitation, and the Commissioner of Transportation.

The permit holder agrees to hold the City of Chicago harmless for any damage, relocation or replacement costs associated with damage, relocation or removal of private property caused by the City performing work in the public way.

Authority for the above named privilege is herein given and granted from and after March 1, 2013 through and including December 1, 2013.

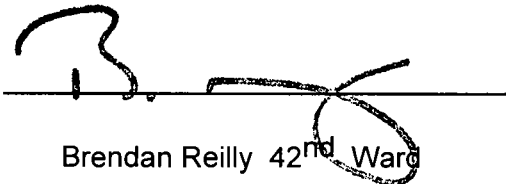Alderman 
Brendan Reilly 42nd Ward



City of Chicago



O2013-4545

Office of the City Clerk

Document Tracking Sheet

Meeting Date:	6/5/2013
Sponsor(s):	Reilly, Brendan (42)
Type:	Ordinance
Title:	Sidewalk cafe(s) for Epic Burger, Inc. - Privilege No. 1106987
Committee(s) Assignment:	Committee on Transportation and Public Way

ORDINANCE
EPIC BURGER Inc.
Acct. No. 331323 - 5
Permit No. 1106987

Be It Ordained by the City Council of the City of Chicago:

Permission and authority are hereby given and granted to EPIC BURGER Inc. upon the terms and subject to the conditions of this ordinance, to maintain and use a portion of the public right of way for a sidewalk cafe adjacent to its premises located at 40 E. Pearson St.. Said sidewalk cafe area #1 shall be twenty-eight point five eight (28.58) feet in length and twelve point three three (12.33) feet in width for a total of three hundred fifty-two point three nine (352.39) square feet and shall allow six (6) feet of clear space from the face of the curb/building line along E Pearson St. The compensation for said space and the days and hours of operation for the sidewalk cafe shall be as follows:

Monday thru Thursday 11:00 a.m. until 10:00 p.m. Friday and Saturday 11:00 a.m. until 11:00 p.m. Sunday 11:00 a.m. until 9:00 p.m.
Compensation: \$810.50
SEATING CAPACITY: 20


Sidewalk Cafe Permit and approved plan must be posted at all times.

This grant of privilege #1106987 for a sidewalk cafe shall be subject to the provisions of Section 10-28-800 through 10-28-885 of the Municipal Code of Chicago and the directions of the Commissioner of Department of Business Affairs and Consumer Protection, the Commissioner of Streets and Sanitation, and the Commissioner of Transportation.

The permit holder agrees to hold the City of Chicago harmless for any damage, relocation or replacement costs associated with damage, relocation or removal of private property caused by the City performing work in the public way.

Authority for the above named privilege is herein given and granted from and after March 1, 2013 through and including December 1, 2013.

Alderman _____

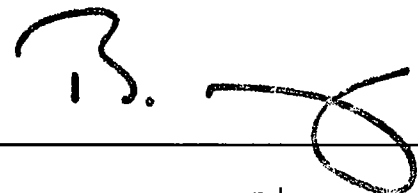A handwritten signature in black ink, appearing to be "B. Reilly", written over a horizontal line.

Brendan Reilly 42nd Ward



City of Chicago



O2013-4551

Office of the City Clerk

Document Tracking Sheet

Meeting Date:	6/5/2013
Sponsor(s):	Reilly, Brendan (42)
Type:	Ordinance
Title:	Sidewalk cafe(s) for Epic Burger, Inc. - Privilege No. 1106991
Committee(s) Assignment:	Committee on Transportation and Public Way

ORDINANCE
EPIC BURGER, INC
Acct. No. 331323 - 6
Permit No. 1106991

Be It Ordained by the City Council of the City of Chicago:

Permission and authority are hereby given and granted to EPIC BURGER, INC upon the terms and subject to the conditions of this ordinance, to maintain and use a portion of the public right of way for a sidewalk cafe adjacent to its premises located at 407 N. Clark St.. Said sidewalk cafe area #1 shall be twenty (20) feet in length and five point six seven (5.67) feet in width for a total of one hundred thirteen point four (113.4) square feet and shall allow six (6) feet of clear space from the face of the curb/building line along N. Clark. The compensation for said space and the days and hours of operation for the sidewalk cafe shall be as follows:

Monday to Sunday 10:30 am - 10:00 pm
Compensation: \$600.00
SEATING CAPACITY: 12


Sidewalk Cafe Permit and approved plan must be posted at all times.

This grant of privilege #1106991 for a sidewalk cafe shall be subject to the provisions of Section 10-28-800 through 10-28-885 of the Municipal Code of Chicago and the directions of the Commissioner of Department of Business Affairs and Consumer Protection, the Commissioner of Streets and Sanitation, and the Commissioner of Transportation.

The permit holder agrees to hold the City of Chicago harmless for any damage, relocation or replacement costs associated with damage, relocation or removal of private property caused by the City performing work in the public way.

Authority for the above named privilege is herein given and granted from and after March 1, 2013 through and including December 1, 2013.

Alderman _____

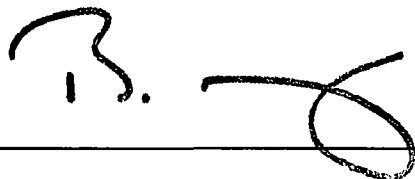A handwritten signature in black ink, appearing to read 'B. Reilly', written over a horizontal line.

Brendan Reilly 42nd Ward



City of Chicago



O2013-4555

Office of the City Clerk

Document Tracking Sheet

Meeting Date:	6/5/2013
Sponsor(s):	Reilly, Brendan (42)
Type:	Ordinance
Title:	Sidewalk cafe(s) for Fabcakes
Committee(s) Assignment:	Committee on Transportation and Public Way

ORDINANCE
FABCAKES
Acct. No. 368669 - 1
Permit No. 1106717

Be It Ordained by the City Council of the City of Chicago:

Permission and authority are hereby given and granted to FABCAKES upon the terms and subject to the conditions of this ordinance, to maintain and use a portion of the public right of way for a sidewalk cafe adjacent to its premises located at 714 N. Wells St.. Said sidewalk cafe area #1 shall be fifteen (15) feet in length and eight (8) feet in width for a total of one hundred twenty (120) square feet and shall allow six (6) feet of clear space from the face of the curb/building line along N. Wells Street. The compensation for said space and the days and hours of operation for the sidewalk cafe shall be as follows:


Monday through Friday 8:00 a.m. to 6:00 p.m. Saturday 9:00 a.m. to 3:00 p.m.
Compensation: \$600.00
SEATING CAPACITY: 8

Sidewalk Cafe Permit and approved plan must be posted at all times.

This grant of privilege #1106717 for a sidewalk cafe shall be subject to the provisions of Section 10-28-800 through 10-28-885 of the Municipal Code of Chicago and the directions of the Commissioner of Department of Business Affairs and Consumer Protection, the Commissioner of Streets and Sanitation, and the Commissioner of Transportation.

The permit holder agrees to hold the City of Chicago harmless for any damage, relocation or replacement costs associated with damage, relocation or removal of private property caused by the City performing work in the public way.

Authority for the above named privilege is herein given and granted from and after March 1, 2013 through and including December 1, 2013.

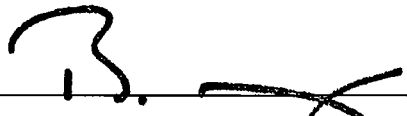Alderman 
Brendan Reilly 42nd Ward



City of Chicago



O2013-4558

Office of the City Clerk

Document Tracking Sheet

Meeting Date:	6/5/2013
Sponsor(s):	Reilly, Brendan (42)
Type:	Ordinance
Title:	Sidewalk cafe(s) for Jersey Mike's Subs
Committee(s) Assignment:	Committee on Transportation and Public Way

ORDINANCE
Jersey Mike's Subs
Acct. No. 366773 - 1
Permit No. 1107018

Be It Ordained by the City Council of the City of Chicago:

Permission and authority are hereby given and granted to Jersey Mike's Subs upon the terms and subject to the conditions of this ordinance, to maintain and use a portion of the public right of way for a sidewalk cafe adjacent to its premises located at 203 E. Ohio St.. Said sidewalk cafe area #1 shall be seventeen point seven five (17.75) feet in length and six point one seven (6.17) feet in width for a total of one hundred nine point five two (109.52) square feet and shall allow six (6) feet of clear space from the face of the curb/building line along E. Ohio Street. The compensation for said space and the days and hours of operation for the sidewalk cafe shall be as follows:

Monday through Sunday 10:00 a.m. to 9:00 p.m.
Compensation: \$600.00
SEATING CAPACITY: 6


Sidewalk Cafe Permit and approved plan must be posted at all times.

This grant of privilege #1107018 for a sidewalk cafe shall be subject to the provisions of Section 10-28-800 through 10-28-885 of the Municipal Code of Chicago and the directions of the Commissioner of Department of Business Affairs and Consumer Protection, the Commissioner of Streets and Sanitation, and the Commissioner of Transportation.

The permit holder agrees to hold the City of Chicago harmless for any damage, relocation or replacement costs associated with damage, relocation or removal of private property caused by the City performing work in the public way.

Authority for the above named privilege is herein given and granted from and after March 1, 2013 through and including December 1, 2013.

Alderman _____

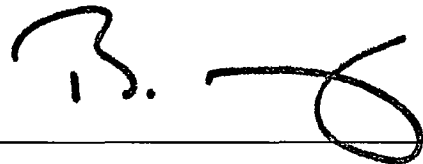A handwritten signature in black ink, appearing to read 'B. Reilly', written over a horizontal line.

Brendan Reilly 42nd Ward



City of Chicago



O2013-4562

Office of the City Clerk

Document Tracking Sheet

Meeting Date:	6/5/2013
Sponsor(s):	Reilly, Brendan (42)
Type:	Ordinance
Title:	Sidewalk cafe(s) for Naf Naf Grill
Committee(s) Assignment:	Committee on Transportation and Public Way

ORDINANCE
Naf Naf Grill
Acct. No. 375498 - 1
Permit No. 1106728

Be It Ordained by the City Council of the City of Chicago:

Permission and authority are hereby given and granted to Naf Naf Grill upon the terms and subject to the conditions of this ordinance, to maintain and use a portion of the public right of way for a sidewalk cafe adjacent to its premises located at 309 W. Washington St.. Said sidewalk cafe area #1 shall be twenty-three point five (23.5) feet in length and five point six seven (5.67) feet in width for a total of one hundred thirty-three point two five (133.25) square feet and shall allow six (6) feet of clear space from the face of the curb/building line along W. Washington Street. The compensation for said space and the days and hours of operation for the sidewalk cafe shall be as follows:


Monday through Sunday 10:30 a.m. to 9:00 p.m.
Compensation: \$600.00
SEATING CAPACITY: 14

Sidewalk Cafe Permit and approved plan must be posted at all times.

This grant of privilege #1106728 for a sidewalk cafe shall be subject to the provisions of Section 10-28-800 through 10-28-885 of the Municipal Code of Chicago and the directions of the Commissioner of Department of Business Affairs and Consumer Protection, the Commissioner of Streets and Sanitation, and the Commissioner of Transportation.

The permit holder agrees to hold the City of Chicago harmless for any damage, relocation or replacement costs associated with damage, relocation or removal of private property caused by the City performing work in the public way.

Authority for the above named privilege is herein given and granted from and after March 1, 2013 through and including December 1, 2013.

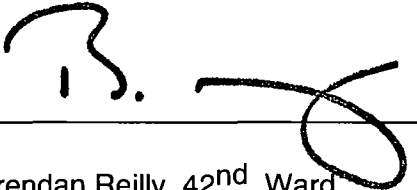Alderman 
Brendan Reilly 42nd Ward



City of Chicago



O2013-4568

Office of the City Clerk

Document Tracking Sheet

Meeting Date:	6/5/2013
Sponsor(s):	Reilly, Brendan (42)
Type:	Ordinance
Title:	Sidewalk cafe(s) for New Line/Wafel
Committee(s) Assignment:	Committee on Transportation and Public Way

ORDINANCE
NEW LINE / WAFEL
Acct. No. 344964 - 2
Permit No. 1106973

Be It Ordained by the City Council of the City of Chicago:

Permission and authority are hereby given and granted to NEW LINE / WAFEL upon the terms and subject to the conditions of this ordinance, to maintain and use a portion of the public right of way for a sidewalk cafe adjacent to its premises located at 215 N. Clinton St.. Said sidewalk cafe area #1 shall be twelve (12) feet in length and seven point five (7.5) feet in width, area #2 shall be twelve (12) feet in length and seven point five (7.5) feet in width, area #3 shall be twelve (12) feet in length and sixteen (16) feet in width for a total of three hundred seventy-two (372) square feet and shall allow six (6) feet of clear space from the face of the curb/building line along N. Clinton Street, N. Milwaukee Avenue. The compensation for said space and the days and hours of operation for the sidewalk cafe shall be as follows:

Monday through Sunday 11:30 a.m. to 11:00 p.m.
Compensation: \$600.00
SEATING CAPACITY: 36


Sidewalk Cafe Permit and approved plan must be posted at all times.

This grant of privilege #1106973 for a sidewalk cafe shall be subject to the provisions of Section 10-28-800 through 10-28-885 of the Municipal Code of Chicago and the directions of the Commissioner of Department of Business Affairs and Consumer Protection, the Commissioner of Streets and Sanitation, and the Commissioner of Transportation.

The permit holder agrees to hold the City of Chicago harmless for any damage, relocation or replacement costs associated with damage, relocation or removal of private property caused by the City performing work in the public way.

Authority for the above named privilege is herein given and granted from and after March 1, 2013 through and including December 1, 2013.

Alderman

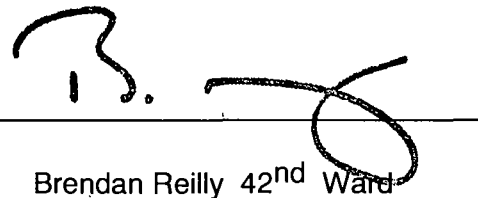
Brendan Reilly 42nd Ward



City of Chicago



O2013-4572

Office of the City Clerk

Document Tracking Sheet

Meeting Date:	6/5/2013
Sponsor(s):	Reilly, Brendan (42)
Type:	Ordinance
Title:	Sidewalk cafe(s) for Starbucks Coffee
Committee(s) Assignment:	Committee on Transportation and Public Way

ORDINANCE
STARBUCKS COFFEE
Acct. No. 369504 - 2
Permit No. 1101999

Be It Ordained by the City Council of the City of Chicago:

Permission and authority are hereby given and granted to STARBUCKS COFFEE upon the terms and subject to the conditions of this ordinance, to maintain and use a portion of the public right of way for a sidewalk cafe adjacent to its premises located at 200 S. Michigan Ave.. Said sidewalk cafe area #1 shall be sixteen point six seven (16.67) feet in length and fourteen point eight (14.8) feet in width for a total of two hundred forty-six point seven two (246.72) square feet and shall allow six (6) feet of clear space from the face of the curb/building line along S. Michigan. The compensation for said space and the days and hours of operation for the sidewalk cafe shall be as follows:


Monday to Sunday 8:00 am - 10:00 pm
Compensation: \$600.00
SEATING CAPACITY: 12

Sidewalk Cafe Permit and approved plan must be posted at all times.

This grant of privilege #1101999 for a sidewalk cafe shall be subject to the provisions of Section 10-28-800 through 10-28-885 of the Municipal Code of Chicago and the directions of the Commissioner of Department of Business Affairs and Consumer Protection, the Commissioner of Streets and Sanitation, and the Commissioner of Transportation.

The permit holder agrees to hold the City of Chicago harmless for any damage, relocation or replacement costs associated with damage, relocation or removal of private property caused by the City performing work in the public way.

Authority for the above named privilege is herein given and granted from and after March 1, 2013 through and including December 1, 2013.

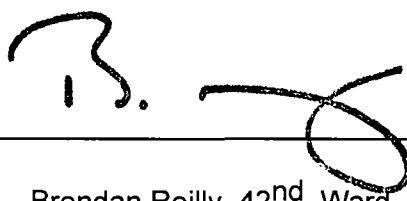Alderman 
Brendan Reilly 42nd Ward



City of Chicago
Office of the City Clerk
Document Tracking Sheet



O2013-4576

Meeting Date:	6/5/2013
Sponsor(s):	Reilly, Brendan (42)
Type:	Ordinance
Title:	Sidewalk cafe(s) for Taco Fresco
Committee(s) Assignment:	Committee on Transportation and Public Way

ORDINANCE
TACO FRESCO
Acct. No. 324270 - 1
Permit No. 1106969

Be It Ordained by the City Council of the City of Chicago:

Permission and authority are hereby given and granted to TACO FRESCO upon the terms and subject to the conditions of this ordinance, to maintain and use a portion of the public right of way for a sidewalk cafe adjacent to its premises located at 23 E. Adams St.. Said sidewalk cafe area #1 shall be eight point zero eight (8.08) feet in length and six point one seven (6.17) feet in width, area #2 shall be eight point eight three (8.83) feet in length and seven point one seven (7.17) feet in width for a total of one hundred thirteen point one six (113.16) square feet and shall allow six (6) feet of clear space from the face of the curb/building line along E. Adams St.. The compensation for said space and the days and hours of operation for the sidewalk cafe shall be as follows:

Monday through Saturday 8:00 a.m. until 6:00 p.m.
Compensation: \$600.00
SEATING CAPACITY: 14


Sidewalk Cafe Permit and approved plan must be posted at all times.

This grant of privilege #1106969 for a sidewalk cafe shall be subject to the provisions of Section 10-28-800 through 10-28-885 of the Municipal Code of Chicago and the directions of the Commissioner of Department of Business Affairs and Consumer Protection, the Commissioner of Streets and Sanitation, and the Commissioner of Transportation.

The permit holder agrees to hold the City of Chicago harmless for any damage, relocation or replacement costs associated with damage, relocation or removal of private property caused by the City performing work in the public way.

Authority for the above named privilege is herein given and granted from and after March 1, 2013 through and including December 1, 2013.

Alderman

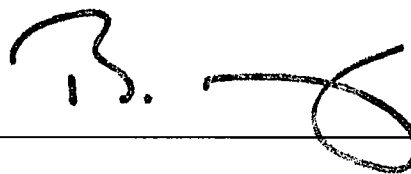A handwritten signature in black ink, appearing to read 'B. Reilly', written over a horizontal line.

Brendan Reilly 42nd Ward



City of Chicago



O2013-4579

Office of the City Clerk

Document Tracking Sheet

Meeting Date:	6/5/2013
Sponsor(s):	Reilly, Brendan (42)
Type:	Ordinance
Title:	Sidewalk cafe(s) for Vapiano
Committee(s) Assignment:	Committee on Transportation and Public Way

ORDINANCE
VAPIANO
Acct. No. 378899 - 1
Permit No. 1106715

Be It Ordained by the City Council of the City of Chicago:

Permission and authority are hereby given and granted to VAPIANO upon the terms and subject to the conditions of this ordinance, to maintain and use a portion of the public right of way for a sidewalk cafe adjacent to its premises located at 44 S. Wabash Ave.. Said sidewalk cafe area #1 shall be seventy-one point eight three (71.83) feet in length and six point nine two (6.92) feet in width for a total of four hundred ninety-seven point zero six (497.06) square feet and shall allow six (6) feet of clear space from the face of the curb/building line along E. Monroe Street. The compensation for said space and the days and hours of operation for the sidewalk cafe shall be as follows:


Monday through Saturday 8:00 a.m. to 12:00 midnight Sunday 10:00 a.m. to 11:00 p.m.
Compensation: \$2,236.79
SEATING CAPACITY: 42

Sidewalk Cafe Permit and approved plan must be posted at all times.

This grant of privilege #1106715 for a sidewalk cafe shall be subject to the provisions of Section 10-28-800 through 10-28-885 of the Municipal Code of Chicago and the directions of the Commissioner of Department of Business Affairs and Consumer Protection, the Commissioner of Streets and Sanitation, and the Commissioner of Transportation.

The permit holder agrees to hold the City of Chicago harmless for any damage, relocation or replacement costs associated with damage, relocation or removal of private property caused by the City performing work in the public way.

Authority for the above named privilege is herein given and granted from and after March 1, 2013 through and including December 1, 2013.

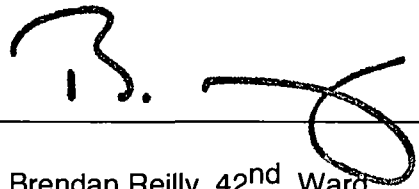Alderman 
Brendan Reilly 42nd Ward



City of Chicago



O2013-4584

Office of the City Clerk

Document Tracking Sheet

Meeting Date:	6/5/2013
Sponsor(s):	Reilly, Brendan (42)
Type:	Ordinance
Title:	Sidewalk cafe(s) for Vermilion
Committee(s) Assignment:	Committee on Transportation and Public Way

ORDINANCE
VERMILION
Acct. No. 211324 - 1
Permit No. 1107013

Be It Ordained by the City Council of the City of Chicago:

Permission and authority are hereby given and granted to VERMILION upon the terms and subject to the conditions of this ordinance, to maintain and use a portion of the public right of way for a sidewalk cafe adjacent to its premises located at 10 W. Hubbard St.. Said sidewalk cafe area #1 shall be twenty-four point five (24.5) feet in length and ten (10) feet in width for a total of two hundred forty-five (245) square feet and shall allow six (6) feet of clear space from the face of the curb/building line along W. Hubbard Street. The compensation for said space and the days and hours of operation for the sidewalk cafe shall be as follows:


Monday through Sunday 11:00 a.m. to 12:00 a.m. Midnight
Compensation: \$600.00
SEATING CAPACITY: 16

Sidewalk Cafe Permit and approved plan must be posted at all times.

This grant of privilege #1107013 for a sidewalk cafe shall be subject to the provisions of Section 10-28-800 through 10-28-885 of the Municipal Code of Chicago and the directions of the Commissioner of Department of Business Affairs and Consumer Protection, the Commissioner of Streets and Sanitation, and the Commissioner of Transportation.

The permit holder agrees to hold the City of Chicago harmless for any damage, relocation or replacement costs associated with damage, relocation or removal of private property caused by the City performing work in the public way.

Authority for the above named privilege is herein given and granted from and after March 1, 2013 through and including December 1, 2013.

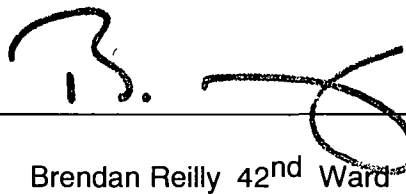Alderman  _____
Brendan Reilly 42nd Ward



City of Chicago



O2013-4467

Office of the City Clerk

Document Tracking Sheet

Meeting Date:	6/5/2013
Sponsor(s):	Tunney, Thomas (44)
Type:	Ordinance
Title:	Sidewalk cafe(s) for Black Sheep Beer Garden
Committee(s) Assignment:	Committee on Transportation and Public Way

ORDINANCE
BLACK SHEEP BEER GARDEN
Acct. No. 15706 - 1
Permit No. 1107012

Be It Ordained by the City Council of the City of Chicago:

Permission and authority are hereby given and granted to BLACK SHEEP BEER GARDEN upon the terms and subject to the conditions of this ordinance, to maintain and use a portion of the public right of way for a sidewalk cafe adjacent to its premises located at 3441 N. Sheffield Ave.. Said sidewalk cafe area #1 shall be eighteen (18) feet in length and seven (7) feet in width for a total of one hundred twenty-six (126) square feet and shall allow six (6) feet of clear space from the face of the curb/building line along N. Sheffield Ave.. The compensation for said space and the days and hours of operation for the sidewalk cafe shall be as follows:

Monday through Wednesday 4:00 p.m. to 10:00 p.m. Thursday and Sunday 12:00 p.m. to 10:00 p.m. Friday and Saturday 12:00 p.m. to 11:00 p.m.

Compensation: \$600.00


SEATING CAPACITY: 10

Sidewalk Cafe Permit and approved plan must be posted at all times.

This grant of privilege #1107012 for a sidewalk cafe shall be subject to the provisions of Section 10-28-800 through 10-28-885 of the Municipal Code of Chicago and the directions of the Commissioner of Department of Business Affairs and Consumer Protection, the Commissioner of Streets and Sanitation, and the Commissioner of Transportation.

The permit holder agrees to hold the City of Chicago harmless for any damage, relocation or replacement costs associated with damage, relocation or removal of private property caused by the City performing work in the public way.

Authority for the above named privilege is herein given and granted from and after March 1, 2013 through and including December 1, 2013.

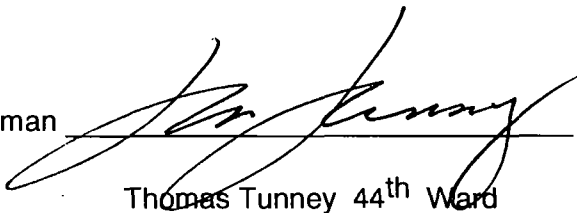Alderman 
Thomas Tunney 44th Ward



06/05/2013

Alderman **Thomas Tunney**
Ward # 44
City of Chicago
City Hall, Room 203
121 North LaSalle Street
Chicago, Illinois 60602

Re: An ordinance to use and maintain a portion of the public right-of-way for **one (1) sidewalk cafe(s)** for **BLACK SHEEP BEER GARDEN**, adjacent to the premises known as **3441 N. Sheffield Ave..**

Dear Alderman **Thomas Tunney**:

The applicant referenced above has requested the use of the public right-of-way for a **sidewalk cafe(s)**. An ordinance has been prepared by the Department of Business Affairs and Consumer Protection – Business Assistance Center - Public Way Use Unit for presentation to the City Council. Because this request was made for properties located in your ward, as approved by you as per the attached, I respectfully request that you introduce the attached ordinance at the next City Council meeting.

If you have any questions regarding this ordinance, please contact Anthony Bertuca at (312) 744-5506.

Department of Business Affairs and Consumer Protection



City of Chicago



O2013-4469

Office of the City Clerk

Document Tracking Sheet

Meeting Date:	6/5/2013
Sponsor(s):	Tunney, Thomas (44)
Type:	Ordinance
Title:	Sidewalk cafe(s) for Bow Truss
Committee(s) Assignment:	Committee on Transportation and Public Way

ORDINANCE

Bow Truss

Acct. No. 373157 - 1

Permit No. 1107026

Be It Ordained by the City Council of the City of Chicago:

Permission and authority are hereby given and granted to Bow Truss upon the terms and subject to the conditions of this ordinance, to maintain and use a portion of the public right of way for a sidewalk cafe adjacent to its premises located at 2934 N. Broadway . Said sidewalk cafe area #1 shall be fourteen point four two (14.42) feet in length and seven point two five (7.25) feet in width for a total of one hundred four point five five (104.55) square feet and shall allow six (6) feet of clear space from the face of the curb/building line along Broadway. The compensation for said space and the days and hours of operation for the sidewalk cafe shall be as follows:

Monday to Sunday 8:00 am - 8:00 pm

Compensation: \$600.00

SEATING CAPACITY: 8


Sidewalk Cafe Permit and approved plan must be posted at all times.

This grant of privilege #1107026 for a sidewalk cafe shall be subject to the provisions of Section 10-28-800 through 10-28-885 of the Municipal Code of Chicago and the directions of the Commissioner of Department of Business Affairs and Consumer Protection, the Commissioner of Streets and Sanitation, and the Commissioner of Transportation.

The permit holder agrees to hold the City of Chicago harmless for any damage, relocation or replacement costs associated with damage, relocation or removal of private property caused by the City performing work in the public way.

Authority for the above named privilege is herein given and granted from and after March 1, 2013 through and including December 1, 2013.

Alderman

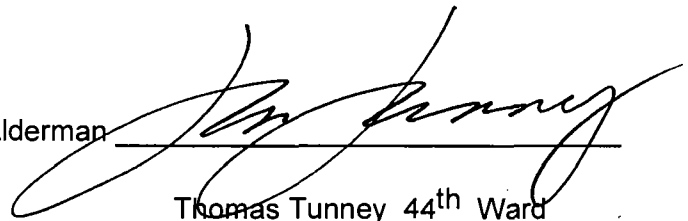A handwritten signature in black ink, appearing to read 'Tom Tunney', is written over a horizontal line.

Thomas Tunney 44th Ward



06/05/2013

Alderman **Thomas Tunney**
Ward # **44**
City of Chicago
City Hall, Room **203**
121 North LaSalle Street
Chicago, Illinois 60602

Re: An ordinance to use and maintain a portion of the public right-of-way for **one (1) sidewalk cafe(s)** for
Bow Truss, adjacent to the premises known as **2934 N. Broadway**.

Dear Alderman **Thomas Tunney**:

The applicant referenced above has requested the use of the public right-of-way for a **sidewalk cafe(s)**. An ordinance has been prepared by the Department of Business Affairs and Consumer Protection – Business Assistance Center - Public Way Use Unit for presentation to the City Council. Because this request was made for properties located in your ward, as approved by you as per the attached, I respectfully request that you introduce the attached ordinance at the next City Council meeting.

If you have any questions regarding this ordinance, please contact Anthony Bertuca at (312) 744-5506.

Department of Business Affairs and Consumer Protection



City of Chicago



O2013-4473

Office of the City Clerk

Document Tracking Sheet

Meeting Date:	6/5/2013
Sponsor(s):	Tunney, Thomas (44)
Type:	Ordinance
Title:	Sidewalk cafe(s) for Clarke's on Belmont
Committee(s) Assignment:	Committee on Transportation and Public Way

ORDINANCE
CLARKE'S ON BELMONT
Acct. No. 49812 - 1
Permit No. 1106841

Be It Ordained by the City Council of the City of Chicago:

Permission and authority are hereby given and granted to CLARKE'S ON BELMONT upon the terms and subject to the conditions of this ordinance, to maintain and use a portion of the public right of way for a sidewalk cafe adjacent to its premises located at 928-930 W. Belmont Ave.. Said sidewalk cafe area #1 shall be fifty (50) feet in length and eight (8) feet in width for a total of four hundred (400) square feet and shall allow six (6) feet of clear space from the face of the curb/building line along N. Wilton Ave. The compensation for said space and the days and hours of operation for the sidewalk cafe shall be as follows:

Sunday through Thursday 9:00 a.m. to 10:00 p.m. Friday and Saturday 9:00 a.m. until 11:00 p.m.

Compensation: \$600.00


SEATING CAPACITY: 30

Sidewalk Cafe Permit and approved plan must be posted at all times.

This grant of privilege #1106841 for a sidewalk cafe shall be subject to the provisions of Section 10-28-800 through 10-28-885 of the Municipal Code of Chicago and the directions of the Commissioner of Department of Business Affairs and Consumer Protection, the Commissioner of Streets and Sanitation, and the Commissioner of Transportation.

The permit holder agrees to hold the City of Chicago harmless for any damage, relocation or replacement costs associated with damage, relocation or removal of private property caused by the City performing work in the public way.

Authority for the above named privilege is herein given and granted from and after March 1, 2013 through and including December 1, 2013.

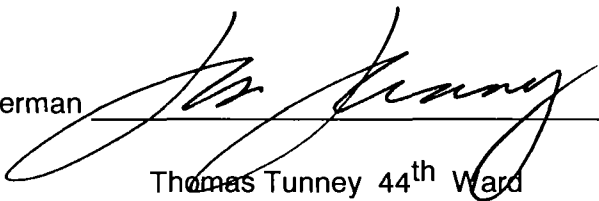Alderman 
Thomas Tunney 44th Ward



Department of Business Affairs and Consumer Protection
Business Assistance Center - Public Way Use Unit
City Hall - 121 N. LaSalle Street, Room 800 • Chicago, IL 60602
(312)-74-GOBIZ (312-744-6249) • (312) 744-1944 (T1Y)
<http://www.cityofchicago.org/bacp>

06/05/2013

Alderman Thomas Tunney
Ward # 44
City of Chicago
City Hall, Room 203
121 North LaSalle Street
Chicago, Illinois 60602

Re: An ordinance to use and maintain a portion of the public right-of-way for **one (1) sidewalk cafe(s)** for **CLARKE'S ON BELMONT**, adjacent to the premises known as **928-930 W. Belmont Ave.**.

Dear Alderman **Thomas Tunney**:


The applicant referenced above has requested the use of the public right-of-way for a **sidewalk cafe(s)**. An ordinance has been prepared by the Department of Business Affairs and Consumer Protection – Business Assistance Center - Public Way Use Unit for presentation to the City Council. Because this request was made for properties located in your ward, as approved by you as per the attached, I respectfully request that you introduce the attached ordinance at the next City Council meeting.

If you have any questions regarding this ordinance, please contact Anthony Bertuca at (312) 744-5506.

Department of Business Affairs and Consumer Protection



City of Chicago

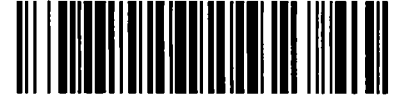

O2013-4475

Office of the City Clerk

Document Tracking Sheet

Meeting Date:	6/5/2013
Sponsor(s):	Tunney, Thomas (44)
Type:	Ordinance
Title:	Sidewalk cafe(s) for Dolce Gelato
Committee(s) Assignment:	Committee on Transportation and Public Way

ORDINANCE
DOLCE GELATO
Acct. No. 375566 - 1
Permit No. 1106978

Be It Ordained by the City Council of the City of Chicago:

Permission and authority are hereby given and granted to DOLCE GELATO upon the terms and subject to the conditions of this ordinance, to maintain and use a portion of the public right of way for a sidewalk cafe adjacent to its premises located at 2904 N. Broadway . Said sidewalk cafe area #1 shall be thirteen (13) feet in length and seven (7) feet in width for a total of ninety-one (91) square feet and shall allow six (6) feet of clear space from the face of the curb/building line along N. Broadway. The compensation for said space and the days and hours of operation for the sidewalk cafe shall be as follows:

Sunday through Thursday 11:00 a.m. to 10:00 p.m. Friday and Saturday 11:00 a.m. to 11:00 p.m.

Compensation: \$600.00

SEATING CAPACITY: 10


Sidewalk Cafe Permit and approved plan must be posted at all times.

This grant of privilege #1106978 for a sidewalk cafe shall be subject to the provisions of Section 10-28-800 through 10-28-885 of the Municipal Code of Chicago and the directions of the Commissioner of Department of Business Affairs and Consumer Protection, the Commissioner of Streets and Sanitation, and the Commissioner of Transportation.

The permit holder agrees to hold the City of Chicago harmless for any damage, relocation or replacement costs associated with damage, relocation or removal of private property caused by the City performing work in the public way.

Authority for the above named privilege is herein given and granted from and after March 1, 2013 through and including December 1, 2013.

Alderman

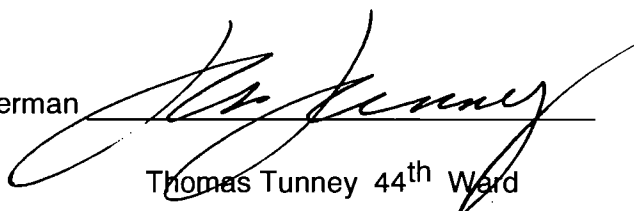

Thomas Tunney 44th Ward



06/05/2013

Alderman **Thomas Tunney**
Ward # **44**
City of Chicago
City Hall, Room **203**
121 North LaSalle Street
Chicago, Illinois 60602

Re: An ordinance to use and maintain a portion of the public right-of-way for **one (1) sidewalk cafe(s)** for **DOLCE GELATO**, adjacent to the premises known as **2904 N. Broadway**.

Dear Alderman **Thomas Tunney**:

The applicant referenced above has requested the use of the public right-of-way for a **sidewalk cafe(s)**. An ordinance has been prepared by the Department of Business Affairs and Consumer Protection – Business Assistance Center - Public Way Use Unit for presentation to the City Council. Because this request was made for properties located in your ward, as approved by you as per the attached, I respectfully request that you introduce the attached ordinance at the next City Council meeting.

If you have any questions regarding this ordinance, please contact Anthony Bertuca at (312) 744-5506.

Department of Business Affairs and Consumer Protection



City of Chicago



O2013-4478

Office of the City Clerk

Document Tracking Sheet

Meeting Date:	6/5/2013
Sponsor(s):	Tunney, Thomas (44)
Type:	Ordinance
Title:	Sidewalk cafe(s) for Indie Burger
Committee(s) Assignment:	Committee on Transportation and Public Way

ORDINANCE
INDIE BURGER
Acct. No. 370427 - 1
Permit No. 1106732

Be It Ordained by the City Council of the City of Chicago:

Permission and authority are hereby given and granted to INDIE BURGER upon the terms and subject to the conditions of this ordinance, to maintain and use a portion of the public right of way for a sidewalk cafe adjacent to its premises located at 1034 W. Belmont Ave.. Said sidewalk cafe area #1 shall be twenty-five (25) feet in length and ten (10) feet in width for a total of two hundred fifty (250) square feet and shall allow six (6) feet of clear space from the face of the curb/building line along N. Kenmore. The compensation for said space and the days and hours of operation for the sidewalk cafe shall be as follows:

Monday through Thursday 11:00 a.m. to 10:00 p.m. Friday and Saturday 11:00 a.m. to 11:00 p.m. Sunday 11:00 a.m. to 9:00 p.m.

Compensation: \$600.00


SEATING CAPACITY: 28

Sidewalk Cafe Permit and approved plan must be posted at all times.

This grant of privilege #1106732 for a sidewalk cafe shall be subject to the provisions of Section 10-28-800 through 10-28-885 of the Municipal Code of Chicago and the directions of the Commissioner of Department of Business Affairs and Consumer Protection, the Commissioner of Streets and Sanitation, and the Commissioner of Transportation.

The permit holder agrees to hold the City of Chicago harmless for any damage, relocation or replacement costs associated with damage, relocation or removal of private property caused by the City performing work in the public way.

Authority for the above named privilege is herein given and granted from and after March 1, 2013 through and including December 1, 2013.

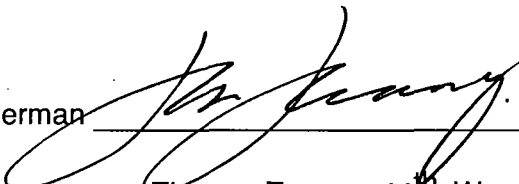Alderman 
Thomas Tunney 44th Ward



06/05/2013

Alderman **Thomas Tunney**
Ward # **44**
City of Chicago
City Hall, Room **203**
121 North LaSalle Street
Chicago, Illinois 60602

Re: An ordinance to use and maintain a portion of the public right-of-way for **one (1) sidewalk cafe(s)** for **INDIE BURGER**, adjacent to the premises known as **1034 W. Belmont Ave..**

Dear Alderman **Thomas Tunney**:

The applicant referenced above has requested the use of the public right-of-way for a **sidewalk cafe(s)**. An ordinance has been prepared by the Department of Business Affairs and Consumer Protection – Business Assistance Center - Public Way Use Unit for presentation to the City Council. Because this request was made for properties located in your ward, as approved by you as per the attached, I respectfully request that you introduce the attached ordinance at the next City Council meeting.

If you have any questions regarding this ordinance, please contact Anthony Bertuca at (312) 744-5506.

Department of Business Affairs and Consumer Protection



City of Chicago



O2013-4482

Office of the City Clerk

Document Tracking Sheet

Meeting Date:	6/5/2013
Sponsor(s):	Tunney, Thomas (44)
Type:	Ordinance
Title:	Sidewalk cafe(s) for Noodles & Company
Committee(s) Assignment:	Committee on Transportation and Public Way

ORDINANCE
NOODLES & COMPANY
Acct. No. 287445 - 4
Permit No. 1106986

Be It Ordained by the City Council of the City of Chicago:

Permission and authority are hereby given and granted to NOODLES & COMPANY upon the terms and subject to the conditions of this ordinance, to maintain and use a portion of the public right of way for a sidewalk cafe adjacent to its premises located at 3419 N. Southport Ave.. Said sidewalk cafe area #1 shall be twenty-three point one seven (23.17) feet in length and eight point two five (8.25) feet in width for a total of one hundred ninety-one point one five (191.15) square feet and shall allow six (6) feet of clear space from the face of the curb/building line along N. Southport Avenue. The compensation for said space and the days and hours of operation for the sidewalk cafe shall be as follows:


Monday through Sunday 10:30 a.m. to 10:00 p.m.
Compensation: \$600.00
SEATING CAPACITY: 10

Sidewalk Cafe Permit and approved plan must be posted at all times.

This grant of privilege #1106986 for a sidewalk cafe shall be subject to the provisions of Section 10-28-800 through 10-28-885 of the Municipal Code of Chicago and the directions of the Commissioner of Department of Business Affairs and Consumer Protection, the Commissioner of Streets and Sanitation, and the Commissioner of Transportation.

The permit holder agrees to hold the City of Chicago harmless for any damage, relocation or replacement costs associated with damage, relocation or removal of private property caused by the City performing work in the public way.

Authority for the above named privilege is herein given and granted from and after March 1, 2013 through and including December 1, 2013.

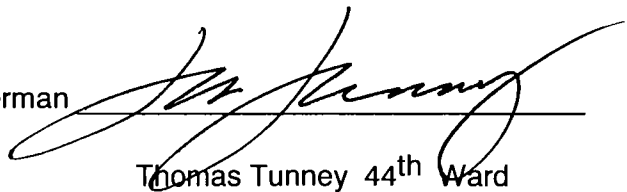Alderman 
Thomas Tunney 44th Ward



06/05/2013

Alderman **Thomas Tunney**
Ward # **44**
City of Chicago
City Hall, Room **203**
121 North LaSalle Street
Chicago, Illinois 60602

Re: An ordinance to use and maintain a portion of the public right-of-way for **one (1) sidewalk cafe(s)** for **NOODLES & COMPANY**, adjacent to the premises known as **3419 N. Southport Ave..**

Dear Alderman **Thomas Tunney**:

The applicant referenced above has requested the use of the public right-of-way for a **sidewalk cafe(s)**. An ordinance has been prepared by the Department of Business Affairs and Consumer Protection – Business Assistance Center - Public Way Use Unit for presentation to the City Council. Because this request was made for properties located in your ward, as approved by you as per the attached, I respectfully request that you introduce the attached ordinance at the next City Council meeting.

If you have any questions regarding this ordinance, please contact Anthony Bertuca at (312) 744-5506.

Department of Business Affairs and Consumer Protection



City of Chicago



O2013-4486

Office of the City Clerk

Document Tracking Sheet

Meeting Date:	6/5/2013
Sponsor(s):	Tunney, Thomas (44)
Type:	Ordinance
Title:	Sidewalk cafe(s) for Oh Fusion Thai & Sushi Bar
Committee(s) Assignment:	Committee on Transportation and Public Way

ORDINANCE
OH FUSION THAI & SUSHI BAR
Acct. No. 376695 - 1
Permit No. 1106727

Be It Ordained by the City Council of the City of Chicago:

Permission and authority are hereby given and granted to OH FUSION THAI & SUSHI BAR upon the terms and subject to the conditions of this ordinance, to maintain and use a portion of the public right of way for a sidewalk cafe adjacent to its premises located at 3911 N. Sheridan Rd.. Said sidewalk cafe area #1 shall be thirteen (13) feet in length and fifteen point five (15.5) feet in width for a total of two hundred one point five (201.5) square feet and shall allow six (6) feet of clear space from the face of the curb/building line along N. Sheridan Road. The compensation for said space and the days and hours of operation for the sidewalk cafe shall be as follows:


Sunday 12:00 p.m. to 10:00 p.m. Monday through Thursday 4:00 p.m. to 10:00 p.m.
Friday 4:00 p.m. to 11:00 p.m. Saturday 12:00 noon to 11:00 p.m.
Compensation: \$600.00
SEATING CAPACITY: 12

Sidewalk Cafe Permit and approved plan must be posted at all times.

This grant of privilege #1106727 for a sidewalk cafe shall be subject to the provisions of Section 10-28-800 through 10-28-885 of the Municipal Code of Chicago and the directions of the Commissioner of Department of Business Affairs and Consumer Protection, the Commissioner of Streets and Sanitation, and the Commissioner of Transportation.

The permit holder agrees to hold the City of Chicago harmless for any damage, relocation or replacement costs associated with damage, relocation or removal of private property caused by the City performing work in the public way.

Authority for the above named privilege is herein given and granted from and after March 1, 2013 through and including December 1, 2013.

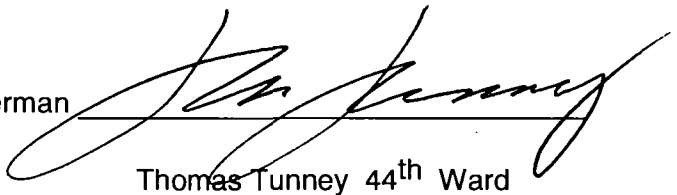Alderman 
Thomas Tunney 44th Ward



06/05/2013

Alderman Thomas Tunney
Ward # **44**
City of Chicago
City Hall, Room **203**
121 North LaSalle Street
Chicago, Illinois 60602

Re: An ordinance to use and maintain a portion of the public right-of-way for **one (1) sidewalk cafe(s)** for **OH FUSION THAI & SUSHI BAR**, adjacent to the premises known as **3911 N. Sheridan Rd.**

Dear Alderman **Thomas Tunney**:

The applicant referenced above has requested the use of the public right-of-way for a **sidewalk cafe(s)**. An ordinance has been prepared by the Department of Business Affairs and Consumer Protection – Business Assistance Center - Public Way Use Unit for presentation to the City Council. Because this request was made for properties located in your ward, as approved by you as per the attached, I respectfully request that you introduce the attached ordinance at the next City Council meeting.

If you have any questions regarding this ordinance, please contact Anthony Bertuca at (312) 744-5506.

Department of Business Affairs and Consumer Protection



City of Chicago



O2013-4493

Office of the City Clerk

Document Tracking Sheet

Meeting Date:	6/5/2013
Sponsor(s):	Tunney, Thomas (44)
Type:	Ordinance
Title:	Sidewalk cafe(s) for Yango's Grill
Committee(s) Assignment:	Committee on Transportation and Public Way

ORDINANCE
YANGO'S GRILL
Acct. No. 10030 - 1
Permit No. 1107025

Be It Ordained by the City Council of the City of Chicago:

Permission and authority are hereby given and granted to YANGO'S GRILL upon the terms and subject to the conditions of this ordinance, to maintain and use a portion of the public right of way for a sidewalk cafe adjacent to its premises located at 2845 N. Broadway . Said sidewalk cafe area #1 shall be thirty-two (32) feet in length and six (6) feet in width for a total of one hundred ninety-two (192) square feet and shall allow six (6) feet of clear space from the face of the curb/building line along N. Broadway. The compensation for said space and the days and hours of operation for the sidewalk cafe shall be as follows:


Monday through Sunday 8:00a.m. to 10:00p.m.
Compensation: \$600.00
SEATING CAPACITY: 16

Sidewalk Cafe Permit and approved plan must be posted at all times.

This grant of privilege #1107025 for a sidewalk cafe shall be subject to the provisions of Section 10-28-800 through 10-28-885 of the Municipal Code of Chicago and the directions of the Commissioner of Department of Business Affairs and Consumer Protection, the Commissioner of Streets and Sanitation, and the Commissioner of Transportation.

The permit holder agrees to hold the City of Chicago harmless for any damage, relocation or replacement costs associated with damage, relocation or removal of private property caused by the City performing work in the public way.

Authority for the above named privilege is herein given and granted from and after March 1, 2013 through and including December 1, 2013.

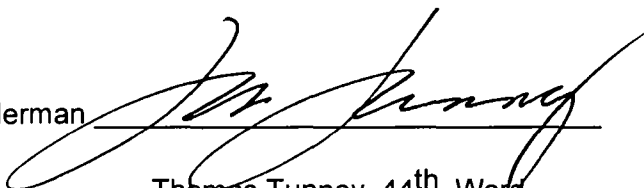Alderman 
Thomas Tunney 44th Ward



06/05/2013

Alderman **Thomas Tunney**
Ward # **44**
City of Chicago
City Hall, Room **203**
121 North LaSalle Street
Chicago, Illinois 60602

Re: An ordinance to use and maintain a portion of the public right-of-way for **one (1) sidewalk cafe(s)** for **YANGO'S GRILL**, adjacent to the premises known as **2845 N. Broadway**.

Dear Alderman **Thomas Tunney**:

The applicant referenced above has requested the use of the public right-of-way for a **sidewalk cafe(s)**. An ordinance has been prepared by the Department of Business Affairs and Consumer Protection – Business Assistance Center - Public Way Use Unit for presentation to the City Council. Because this request was made for properties located in your ward, as approved by you as per the attached, I respectfully request that you introduce the attached ordinance at the next City Council meeting.

If you have any questions regarding this ordinance, please contact Anthony Bertuca at (312) 744-5506.

Department of Business Affairs and Consumer Protection



City of Chicago



O2013-4496

Office of the City Clerk

Document Tracking Sheet

Meeting Date:	6/5/2013
Sponsor(s):	Arena, John (45)
Type:	Ordinance
Title:	Sidewalk cafe(s) for Alfred Kr, Inc.
Committee(s) Assignment:	Committee on Transportation and Public Way

ORDINANCE
ALFRED KR INC.
Acct. No. 375946 - 1
Permit No. 1107027

Be It Ordained by the City Council of the City of Chicago:

Permission and authority are hereby given and granted to ALFRED KR INC. upon the terms and subject to the conditions of this ordinance, to maintain and use a portion of the public right of way for a sidewalk cafe adjacent to its premises located at 4237 N. Cicero Ave.. Said sidewalk cafe area #1 shall be twenty-seven (27) feet in length and eleven (11) feet in width, area #2 shall be thirty-one (31) feet in length and fourteen (14) feet in width for a total of seven hundred thirty-one (731) square feet and shall allow six (6) feet of clear space from the face of the curb/building line along Cicero, Hutchinson. The compensation for said space and the days and hours of operation for the sidewalk cafe shall be as follows:


Monday to Sunday 10:00 am - 10:00 pm
Compensation: \$804.10
SEATING CAPACITY: 24

Sidewalk Cafe Permit and approved plan must be posted at all times.

This grant of privilege #1107027 for a sidewalk cafe shall be subject to the provisions of Section 10-28-800 through 10-28-885 of the Municipal Code of Chicago and the directions of the Commissioner of Department of Business Affairs and Consumer Protection, the Commissioner of Streets and Sanitation, and the Commissioner of Transportation.

The permit holder agrees to hold the City of Chicago harmless for any damage, relocation or replacement costs associated with damage, relocation or removal of private property caused by the City performing work in the public way.

Authority for the above named privilege is herein given and granted from and after March 1, 2013 through and including December 1, 2013.

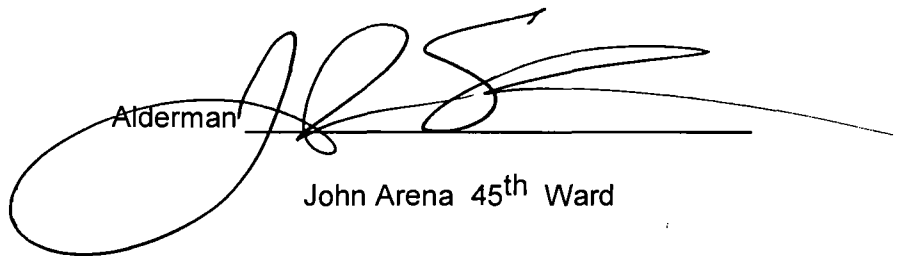
Alderman _____
John Arena 45th Ward



06/05/2013

Alderman **John Arena**
Ward # 45
City of Chicago
City Hall, Room 305
121 North LaSalle Street
Chicago, Illinois 60602

Re: An ordinance to use and maintain a portion of the public right-of-way for **two (2) sidewalk cafe(s)** for **ALFRED KR INC.**, adjacent to the premises known as **4237 N. Cicero Ave.**.

Dear Alderman **John Arena**:

The applicant referenced above has requested the use of the public right-of-way for a **sidewalk cafe(s)**. An ordinance has been prepared by the Department of Business Affairs and Consumer Protection – Business Assistance Center - Public Way Use Unit for presentation to the City Council. Because this request was made for properties located in your ward, as approved by you as per the attached, I respectfully request that you introduce the attached ordinance at the next City Council meeting.

If you have any questions regarding this ordinance, please contact Anthony Bertuca at (312) 744-5506.

Department of Business Affairs and Consumer Protection



City of Chicago

Office of the City Clerk

Document Tracking Sheet



O2013-4498

Meeting Date:	6/5/2013
Sponsor(s):	Arena, John (45)
Type:	Ordinance
Title:	Sidewalk cafe(s) for City News
Committee(s) Assignment:	Committee on Transportation and Public Way

ORDINANCE
CITY NEWS
Acct. No. 32376 - 1
Permit No. 1106730

Be It Ordained by the City Council of the City of Chicago:

Permission and authority are hereby given and granted to CITY NEWS upon the terms and subject to the conditions of this ordinance, to maintain and use a portion of the public right of way for a sidewalk cafe adjacent to its premises located at 4018 N. Cicero Ave.. Said sidewalk cafe area #1 shall be eighteen (18) feet in length and five (5) feet in width for a total of ninety (90) square feet and shall allow six (6) feet of clear space from the face of the curb/building line along N. Cicero Avenue. The compensation for said space and the days and hours of operation for the sidewalk cafe shall be as follows:

Monday through Sunday 8:00 a.m. to 10:00 p.m.
Compensation: \$600.00
SEATING CAPACITY: 8


Sidewalk Cafe Permit and approved plan must be posted at all times.

This grant of privilege #1106730 for a sidewalk cafe shall be subject to the provisions of Section 10-28-800 through 10-28-885 of the Municipal Code of Chicago and the directions of the Commissioner of Department of Business Affairs and Consumer Protection, the Commissioner of Streets and Sanitation, and the Commissioner of Transportation.

The permit holder agrees to hold the City of Chicago harmless for any damage, relocation or replacement costs associated with damage, relocation or removal of private property caused by the City performing work in the public way.

Authority for the above named privilege is herein given and granted from and after March 1, 2013 through and including December 1, 2013.

Alderman

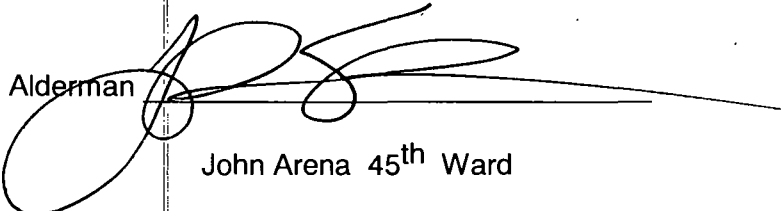
John Arena 45th Ward



Department of Business Affairs and Consumer Protection
Business Assistance Center - Public Way Use Unit
City Hall - 121 N. LaSalle Street, Room 800 • Chicago, IL 60602
(312)-74-GOBIZ (312-744-6249) • (312) 744-1944 (TTY)
<http://www.cityofchicago.org/bacp>

06/05/2013

Alderman John Arena
Ward # 45
City of Chicago
City Hall, Room 305
121 North LaSalle Street
Chicago, Illinois 60602

Re: An ordinance to use and maintain a portion of the public right-of-way for **one (1) sidewalk cafe(s)** for **CITY NEWS**, adjacent to the premises known as **4018 N. Cicero Ave..**

Dear Alderman **John Arena**:

The applicant referenced above has requested the use of the public right-of-way for a **sidewalk cafe(s)**. An ordinance has been prepared by the Department of Business Affairs and Consumer Protection – Business Assistance Center - Public Way Use Unit for presentation to the City Council. Because this request was made for properties located in your ward, as approved by you as per the attached, I respectfully request that you introduce the attached ordinance at the next City Council meeting.

If you have any questions regarding this ordinance, please contact Anthony Bertuca at (312) 744-5506.

Department of Business Affairs and Consumer Protection



City of Chicago



O2013-4500

Office of the City Clerk

Document Tracking Sheet

Meeting Date:	6/5/2013
Sponsor(s):	Arena, John (45)
Type:	Ordinance
Title:	Sidewalk cafe(s) for Windsor, The
Committee(s) Assignment:	Committee on Transportation and Public Way

ORDINANCE
THE WINDSOR
Acct. No. 204868 - 1
Permit No. 1106977

Be It Ordained by the City Council of the City of Chicago:

Permission and authority are hereby given and granted to THE WINDSOR upon the terms and subject to the conditions of this ordinance, to maintain and use a portion of the public right of way for a sidewalk cafe adjacent to its premises located at 4530 N. Milwaukee Ave.. Said sidewalk cafe area #1 shall be thirty-five point one seven (35.17) feet in length and thirteen point one seven (13.17) feet in width for a total of four hundred sixty-three point one nine (463.19) square feet and shall allow six (6) feet of clear space from the face of the curb/building line along Windsor Avenue. The compensation for said space and the days and hours of operation for the sidewalk cafe shall be as follows:


Tuesday through Sunday 2:00 p.m. to 11:00 p.m.
Compensation: \$600.00
SEATING CAPACITY: 30

Sidewalk Cafe Permit and approved plan must be posted at all times.

This grant of privilege #1106977 for a sidewalk cafe shall be subject to the provisions of Section 10-28-800 through 10-28-885 of the Municipal Code of Chicago and the directions of the Commissioner of Department of Business Affairs and Consumer Protection, the Commissioner of Streets and Sanitation, and the Commissioner of Transportation.

The permit holder agrees to hold the City of Chicago harmless for any damage, relocation or replacement costs associated with damage, relocation or removal of private property caused by the City performing work in the public way.

Authority for the above named privilege is herein given and granted from and after March 1, 2013 through and including December 1, 2013.

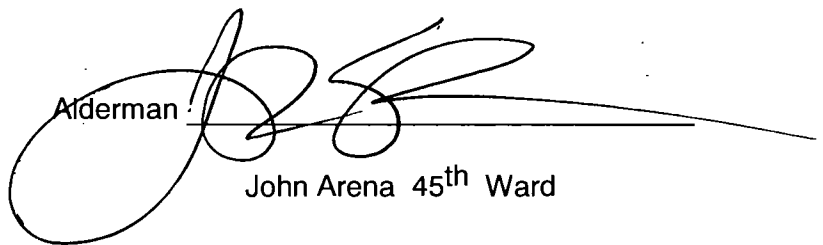Alderman: 
John Arena 45th Ward



06/05/2013

Alderman **John Arena**
Ward # **45**
City of Chicago
City Hall, Room **305**
121 North LaSalle Street
Chicago, Illinois 60602

Re: An ordinance to use and maintain a portion of the public right-of-way for **one (1) sidewalk cafe(s)** for **THE WINDSOR**, adjacent to the premises known as **4530 N. Milwaukee Ave..**

Dear Alderman **John Arena**:

The applicant referenced above has requested the use of the public right-of-way for a **sidewalk cafe(s)**. An ordinance has been prepared by the Department of Business Affairs and Consumer Protection – Business Assistance Center - Public Way Use Unit for presentation to the City Council. Because this request was made for properties located in your ward, as approved by you as per the attached, I respectfully request that you introduce the attached ordinance at the next City Council meeting.

If you have any questions regarding this ordinance, please contact Anthony Bertuca at (312) 744-5506.

Department of Business Affairs and Consumer Protection



City of Chicago



O2013-4490

Office of the City Clerk

Document Tracking Sheet

Meeting Date:	6/5/2013
Sponsor(s):	Cappleman, James (46)
Type:	Ordinance
Title:	Sidewalk cafe(s) for Tac Quick
Committee(s) Assignment:	Committee on Transportation and Public Way

ORDINANCE
TAC QUICK
Acct. No. 209093 - 2
Permit No. 1106722

Be It Ordained by the City Council of the City of Chicago:

Permission and authority are hereby given and granted to TAC QUICK upon the terms and subject to the conditions of this ordinance, to maintain and use a portion of the public right of way for a sidewalk cafe adjacent to its premises located at 3928-3930 N. Sheridan Rd.. Said sidewalk cafe area #1 shall be thirty-four (34) feet in length and nine point eight three (9.83) feet in width for a total of three hundred thirty-four point two two (334.22) square feet and shall allow six (6) feet of clear space from the face of the curb/building line along N. Sheridan. The compensation for said space and the days and hours of operation for the sidewalk cafe shall be as follows:

Sunday through Thursday 11:00 a.m. until 10:00 p.m. Friday & Saturday 11:00am until 11:00pm
Compensation: \$600.00
SEATING CAPACITY: 32


Sidewalk Cafe Permit and approved plan must be posted at all times.

This grant of privilege #1106722 for a sidewalk cafe shall be subject to the provisions of Section 10-28-800 through 10-28-885 of the Municipal Code of Chicago and the directions of the Commissioner of Department of Business Affairs and Consumer Protection, the Commissioner of Streets and Sanitation, and the Commissioner of Transportation.

The permit holder agrees to hold the City of Chicago harmless for any damage, relocation or replacement costs associated with damage, relocation or removal of private property caused by the City performing work in the public way.

Authority for the above named privilege is herein given and granted from and after March 1, 2013 through and including December 1, 2013.

Alderman

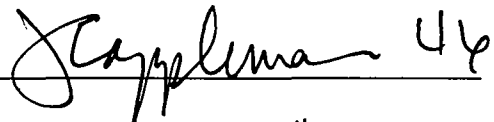A handwritten signature in black ink, appearing to read 'Tunney', followed by the number '44'.

Thomas Tunney 44th Ward



06/05/2013

Alderman **Thomas Tunney**
Ward # **44**
City of Chicago
City Hall, Room **203**
121 North LaSalle Street
Chicago, Illinois 60602

Re: An ordinance to use and maintain a portion of the public right-of-way for **one (1) sidewalk cafe(s)** for **TAC QUICK**, adjacent to the premises known as **3928-3930 N. Sheridan Rd.**.

Dear Alderman **Thomas Tunney**:

The applicant referenced above has requested the use of the public right-of-way for a **sidewalk cafe(s)**. An ordinance has been prepared by the Department of Business Affairs and Consumer Protection – Business Assistance Center - Public Way Use Unit for presentation to the City Council. Because this request was made for properties located in your ward, as approved by you as per the attached, I respectfully request that you introduce the attached ordinance at the next City Council meeting.

If you have any questions regarding this ordinance, please contact Anthony Bertuca at (312) 744-5506.

Department of Business Affairs and Consumer Protection



City of Chicago



O2013-4503

Office of the City Clerk

Document Tracking Sheet

Meeting Date:	6/5/2013
Sponsor(s):	Pawar, Ameya (47)
Type:	Ordinance
Title:	Sidewalk cafe(s) for Bartoli's Pizzeria
Committee(s) Assignment:	Committee on Transportation and Public Way

ORDINANCE
BARTOLI'S PIZZERIA
Acct. No. 376913 - 1
Permit No. 1107016

Be It Ordained by the City Council of the City of Chicago:

Permission and authority are hereby given and granted to BARTOLI'S PIZZERIA upon the terms and subject to the conditions of this ordinance, to maintain and use a portion of the public right of way for a sidewalk cafe adjacent to its premises located at 1955 W. Addison St.. Said sidewalk cafe area #1 shall be twenty-three (23) feet in length and ten (10) feet in width for a total of two hundred thirty (230) square feet and shall allow six (6) feet of clear space from the face of the curb/building line along W. Addison Street. The compensation for said space and the days and hours of operation for the sidewalk cafe shall be as follows:

Sunday through Thursday 11:00 a.m. to 11:00 p.m. Friday and Saturday 11:00 a.m. to 12:00 midnight
Compensation: \$600.00
SEATING CAPACITY: 25

Sidewalk Cafe Permit and approved plan must be posted at all times.

This grant of privilege #1107016 for a sidewalk cafe shall be subject to the provisions of Section 10-28-800 through 10-28-885 of the Municipal Code of Chicago and the directions of the Commissioner of Department of Business Affairs and Consumer Protection, the Commissioner of Streets and Sanitation, and the Commissioner of Transportation.

The permit holder agrees to hold the City of Chicago harmless for any damage, relocation or replacement costs associated with damage, relocation or removal of private property caused by the City performing work in the public way.

Authority for the above named privilege is herein given and granted from and after March 1, 2013 through and including December 1, 2013.

Alderman 
Ameya Pawar 47th Ward



Department of Business Affairs and Consumer Protection

Business Assistance Center - Public Way Use Unit

City Hall - 121 N. LaSalle Street, Room 800 • Chicago, IL 60602

(312)-74-GOBIZ (312-744-6249) • (312) 744-1944 (TTY)

<http://www.cityofchicago.org/bacp>

06/05/2013

Alderman Ameya Pawar

Ward # 47

City of Chicago

City Hall, Room **300**

121 North LaSalle Street

Chicago, Illinois 60602

Re: An ordinance to use and maintain a portion of the public right-of-way for **one (1) sidewalk cafe(s)** for **BARTOLI'S PIZZERIA**, adjacent to the premises known as **1955 W. Addison St..**

Dear Alderman **Ameya Pawar**:

The applicant referenced above has requested the use of the public right-of-way for a **sidewalk cafe(s)**. An ordinance has been prepared by the Department of Business Affairs and Consumer Protection – Business Assistance Center - Public Way Use Unit for presentation to the City Council. Because this request was made for properties located in your ward, as approved by you as per the attached, I respectfully request that you introduce the attached ordinance at the next City Council meeting.

If you have any questions regarding this ordinance, please contact Anthony Bertuca at (312) 744-5506.

Department of Business Affairs and Consumer Protection



City of Chicago



O2013-4506

Office of the City Clerk

Document Tracking Sheet

Meeting Date:	6/5/2013
Sponsor(s):	Pawar, Ameya (47)
Type:	Ordinance
Title:	Sidewalk cafe(s) for Bulerias, Inc.
Committee(s) Assignment:	Committee on Transportation and Public Way

ORDINANCE
BULERIAS INC.
Acct. No. 374408 - 1
Permit No. 1107019

Be It Ordained by the City Council of the City of Chicago:

Permission and authority are hereby given and granted to BULERIAS INC. upon the terms and subject to the conditions of this ordinance, to maintain and use a portion of the public right of way for a sidewalk cafe adjacent to its premises located at 3656 N. Ashland Ave.. Said sidewalk cafe area #1 shall be sixty (60) feet in length and ten (10) feet in width for a total of six hundred (600) square feet and shall allow six (6) feet of clear space from the face of the curb/building line along W. Waveland Avenue. The compensation for said space and the days and hours of operation for the sidewalk cafe shall be as follows:

Monday through Sunday 11:00 a.m. to 11:00 p.m.
Compensation: \$660.00
SEATING CAPACITY: 94

Sidewalk Cafe Permit and approved plan must be posted at all times.

This grant of privilege #1107019 for a sidewalk cafe shall be subject to the provisions of Section 10-28-800 through 10-28-885 of the Municipal Code of Chicago and the directions of the Commissioner of Department of Business Affairs and Consumer Protection, the Commissioner of Streets and Sanitation, and the Commissioner of Transportation.

The permit holder agrees to hold the City of Chicago harmless for any damage, relocation or replacement costs associated with damage, relocation or removal of private property caused by the City performing work in the public way.

Authority for the above named privilege is herein given and granted from and after March 1, 2013 through and including December 1, 2013.

Alderman



Ameya Pawar 47th Ward



Department of Business Affairs and Consumer Protection
Business Assistance Center - Public Way Use Unit
City Hall - 121 N. LaSalle Street, Room 800 • Chicago, IL 60602
(312)-74-GOBIZ (312-744-6249) • (312) 744-1944 (TTY)
<http://www.cityofchicago.org/bacp>

06/05/2013

Alderman Ameya Pawar
Ward #47
City of Chicago
City Hall, Room 300
121 North LaSalle Street
Chicago, Illinois 60602

Re: An ordinance to use and maintain a portion of the public right-of-way for **one (1) sidewalk cafe(s)** for **BULERIAS INC.**, adjacent to the premises known as **3656 N. Ashland Ave.**.

Dear Alderman **Ameya Pawar**:

The applicant referenced above has requested the use of the public right-of-way for a **sidewalk cafe(s)**. An ordinance has been prepared by the Department of Business Affairs and Consumer Protection – Business Assistance Center - Public Way Use Unit for presentation to the City Council. Because this request was made for properties located in your ward, as approved by you as per the attached, I respectfully request that you introduce the attached ordinance at the next City Council meeting.

If you have any questions regarding this ordinance, please contact Anthony Bertuca at (312) 744-5506.

Department of Business Affairs and Consumer Protection



City of Chicago



Or2013-314

Office of the City Clerk

Document Tracking Sheet

Meeting Date:	6/5/2013
Sponsor(s):	Fioretti, Bob (2)
Type:	Order
Title:	Issuance of permits for sign(s)/signboard(s) at 605 W Roosevelt Rd - west elevation
Committee(s) Assignment:	Committee on Zoning, Landmarks and Building Standards

ORDERED, That the Commissioner of the Building Department is hereby directed to issue a sign permit to: *(Contractor's name and address)*

Signco Inc
1327 31st Ave
Mt ROSE PK IL 60160

For the erection of a sign / signboard over twenty-four (24) feet in height and / or over one hundred (100) square feet (in area of one face) at:


On-Premise / Business ID signs: indicate Business Name and Address
Off-Premise / Advertising signs: must indicate that it is for Advertising

Sleepy's
605 W Roosevelt Rd
Chicago IL 60600


Dimensions: 23'-7" x 30"

Height above grade: 40'

Such signs shall comply with all provisions of Title 17 of the Chicago Zoning Ordinance and all other applicable provisions of the Municipal Code of the City of Chicago governing the construction and maintenance of outdoor signs, sign boards, and structures.

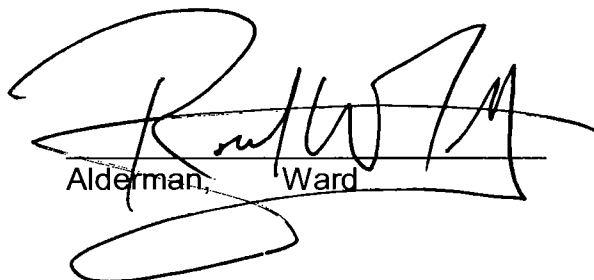
Alderman, Ward

SIGN D	30" Sleepy's
Type:	Individual Channel Letters on a Raceway
Illumination:	Internally Illuminated LED
Square Footage:	\$9.04
To Grade:	Top of sign to grade = 38'-7 3/4" Bottom of sign to grade = 36'-1 3/4"

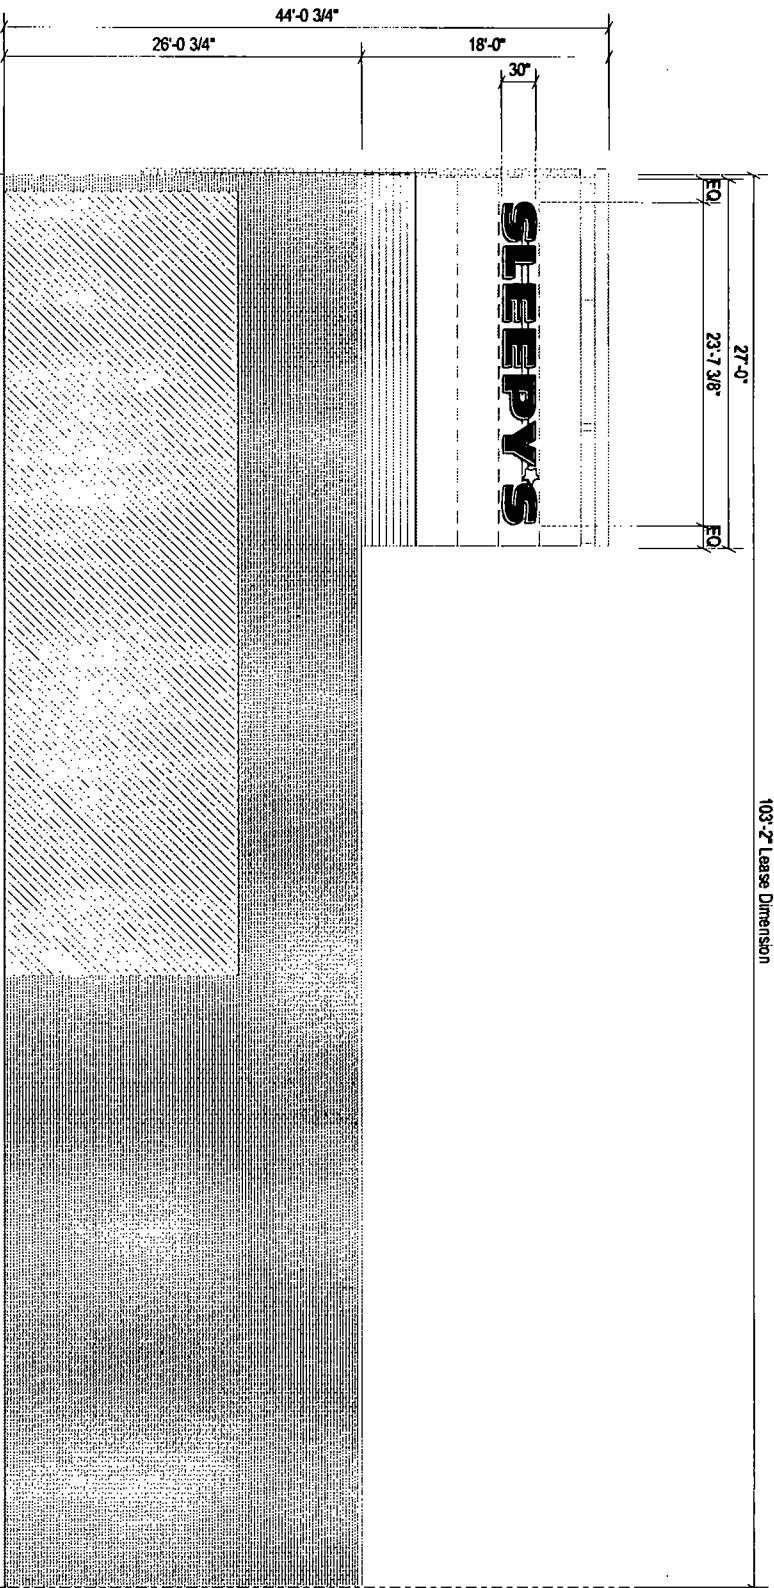

Tower Elevation (West)

Scale: 3/32" = 1'-0"

SLEEPY'S The Mattress Professionals	Client: Sleepy's
	Site #: SY-A17223
	Address: 605 West Roosevelt Road
	Chicago, IL 60607
	4RO

REVISION INFO	
03/08/2013	Original Rendering
03/14/2013	Revised Rear Sign to 24" CL. Updated Allowable SF
03/21/2013	Revised All Signs
04/01/2013	Revised Sign A - 2 Options
04/08/2013	Revised All Signs (Except Sign E). Added Window Vinyl
04/09/2013	Added Raceway to Sign E
04/10/2013	Updated Sign A. Option 1 Trim Cap/Return Color
SD	BC
SD	SD
SD	SD
SD	SD
SD	SD

This rendering is the property of AnchorSign, Inc. and the party who has provided the rendering. It is an unpublished original drawing not to be reproduced or transmitted in any form or by any means, electronic, mechanical, photocopying, recording, or by any information storage and retrieval system, without the prior written permission of AnchorSign, Inc. Please contact your account manager with questions regarding this statement.

Allowable Square Footage this Elevation:	245.00 shared
Formula: 245.00 shared	
Actual Square Footage this Elevation:	\$9.04

AnchorSign
1.800.213.3331


SIGN C	30" Sleepy's
Type:	Individual Channel Letters on a Raceway
Illumination:	Internally Illuminated LED
Square Footage:	59.04
To Grade:	Top of sign to grade = 38'-7 3/4" Bottom of sign to grade = 36'-1 3/4"

SIGN D	30" Sleepy's
Type:	Individual Channel Letters on a Raceway
Illumination:	Internally Illuminated LED
Square Footage:	59.04
To Grade:	Top of sign to grade = 38'-7 3/4" Bottom of sign to grade = 36'-1 3/4"


Electrical Detail: Channel Letters
White Sloan Value Line Plus (2) 60W Transformer Total Amps: 1.70 (1) 20 amp 120V Circuit Req.

General Notes:
This sign is to be installed in accordance with the requirements of Article 600 of the National Electrical Code. 1) Grounded and bonded per NEC 600.7/NEC 250 2) Existing branch circuit in compliance with NEC 600.5, not to exceed 20 amps 3) Sign is to be UL listed per NEC 600.3 4) UL disconnected switch per NEC 600.6- required per sign component before leaving manufacturer* *For multiple signs, a disconnected is permitted but not required for each section

SLEEPY'S The Mattress Professionals	Client: Sleepy's Site #: SYA17223 Address: 605 West Roosevelt Road Chicago, IL 60607 4RO	REVISION INFO 03/08/2013 Original Rendering 03/14/2013 Revised Rear Sign to 24" CL Updated Allowable SF 03/21/2013 Revised All Signs 04/01/2013 Revised Sign A-2 Options 04/08/2013 Revised All Signs (Excluded Sign E), Added Window Vinyl 04/09/2013 Added Raceway to Sign E 04/10/2013 Updated Sign A, Option 1 Trim Cap/Return Color	BC SD SD SD SD SD SD SD	This rendering is the property of AnchorSign, Inc. and the party which has authorized AnchorSign, Inc. to publish this original drawing is to be used without the consent of AnchorSign, Inc. Please contact your account manager with questions regarding the information.
---	--	--	--	---

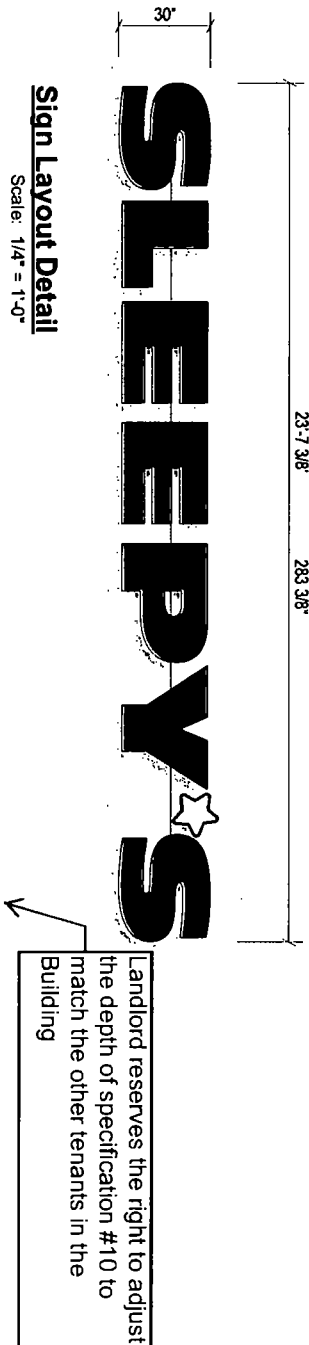

- Specifications: LED Channel Letters / "Star"**
- Existing Facade: TBD
 - 0.040" Aluminum letter returns painted to match Black
 - 0.125" x 1" Black Jewelle trimcap
 - 3mm Signabond Lite composite backs (interior of sign can painted ultra white for maximum illumination)
 - LEDs - Letters - Sloan Value Line Plus Long White LED modules
Stars - Sloan Value Line Plus Short White LEDs
 - Faces - Letters - 3/16" 2447 White LD acrylic
Stars - 3/16" 2447 White LD acrylic w/ Vinyl 3M#3630-125 Golden Yellow vinyl with 3M#7125-22 Matte Black vinyl outline
 - Waterproof disconnected switch per NEC 600-6
 - Primary electrical feed
 - Transformers
 - 0.080" Raceway (5 1/2" tall x 3 1/2" deep fabricated aluminum). Painted to match facade
 - 9" x 2" x 0.1875" Aluminum mounting tabs welded to raceway
- Maximum 6" from each end and every 48" o.c.
 - #12 x 1" TEC screws with 11/4" fender washers
 - Mounting hardware to suit

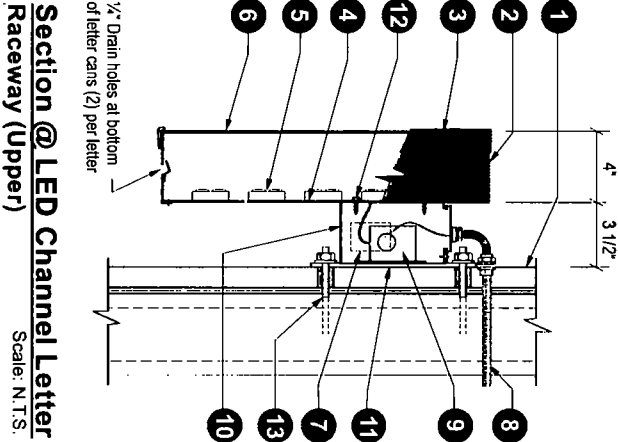



City of Chicago



Or2013-315

Office of the City Clerk

Document Tracking Sheet

Meeting Date:	6/5/2013
Sponsor(s):	Fioretti, Bob (2)
Type:	Order
Title:	Issuance of permits for sign(s)/signboard(s) at 605 W Roosevelt Rd - east elevation
Committee(s) Assignment:	Committee on Zoning, Landmarks and Building Standards

ORDERED, That the Commissioner of the Building Department is hereby directed to issue a sign permit to: (Contractor's name and address)

Signio Inc
1327 31st Ave
Melrose Park IL 60160

For the erection of a sign / signboard over twenty-four (24) feet in height and / or over one hundred (100) square feet (in area of one face) at:


On-Premise / Business ID signs: indicate Business Name and Address
Off-Premise / Advertising signs: must indicate that it is for Advertising

Sleepy's
605 W Roosevelt Rd
Chicago IL 60160


Dimensions: 23' - 7" x 30"

Height above grade: 40'

Such signs shall comply with all provisions of Title 17 of the Chicago Zoning Ordinance and all other applicable provisions of the Municipal Code of the City of Chicago governing the construction and maintenance of outdoor signs, sign boards, and structures.

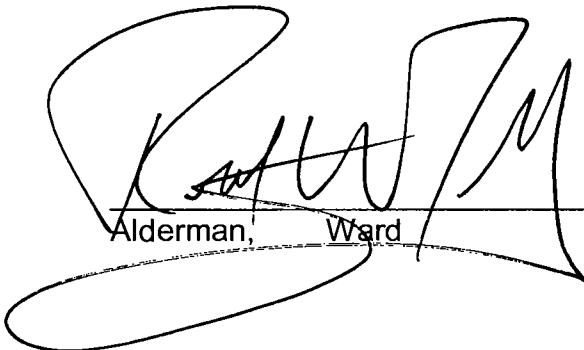
Alderman, Ward

SIGN C	30" Sleepy's
Type:	Individual Channel Letters on a Raceway
Illumination:	Internally Illuminated LED
Square Footage:	59.04
To Grade:	Top of sign to grade = 38'-7 3/4" Bottom of sign to grade = 36'-1 3/4"

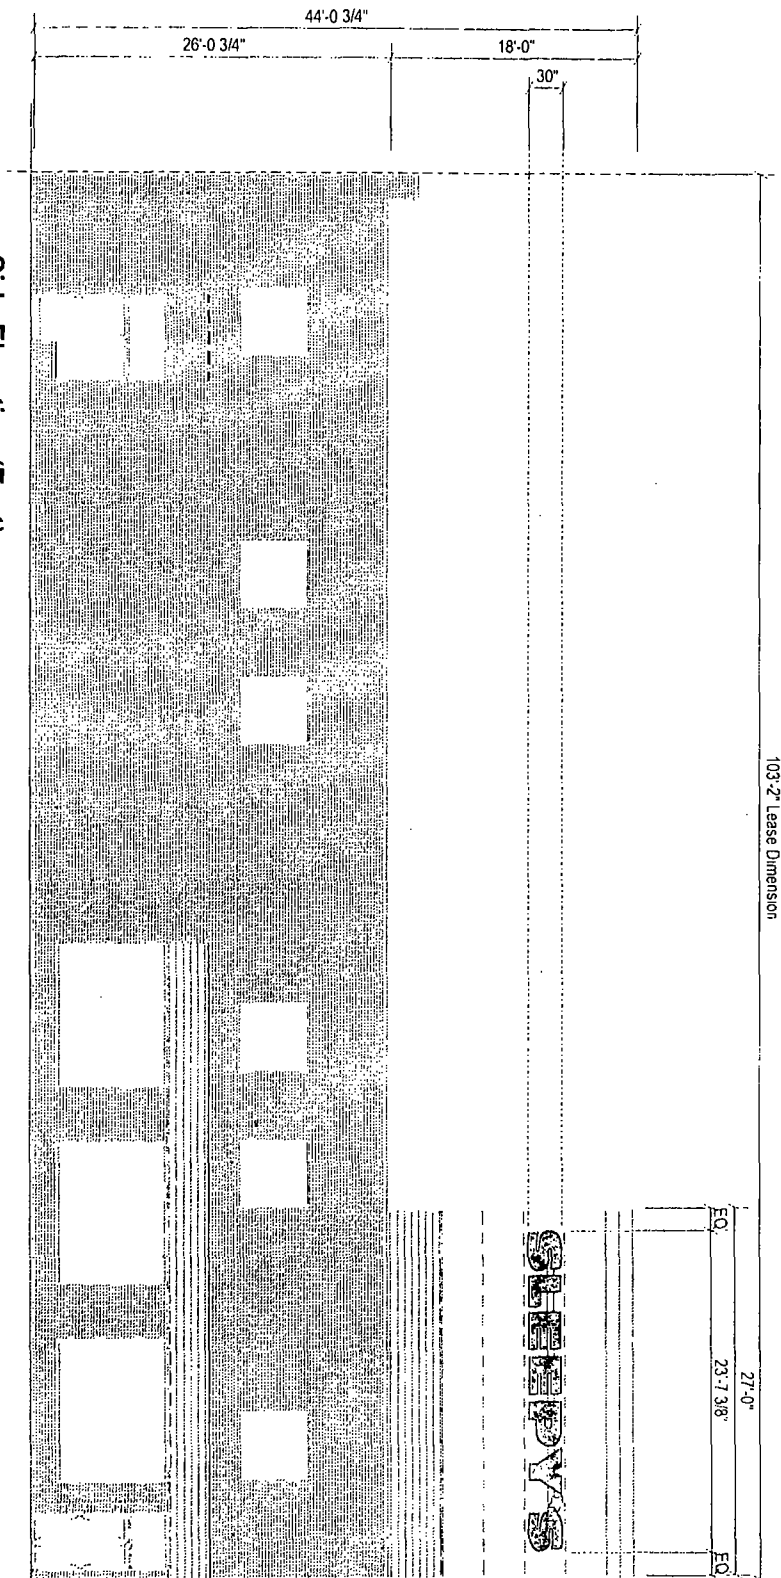

Side Elevation (East)

Scale: 3/32" = 1'-0"

SLEEPY'S
The Mattress Professionals

Client: Sleepy's
Site #: SYA17223
Address: 605 West Roosevelt Road
Chicago, IL 60607
ARO

REVISION INFO		
03/08/2013	Original Rendering	BC
03/14/2013	Revised Rear Sign to 24' CL. Updated Allowable SF	SD
03/21/2013	Revised All Sign	SD
04/01/2013	Revised Sign A-2 Options	SD
04/08/2013	Revised All Sign (Except Sign E) Added Window Vinyl	SD
04/09/2013	Added Rear Sign E	SD
04/10/2013	Updated Sign A, Option 1 from Capiteam Color	SD

AnchorSign
1.800.213.3331

Allowable Square Footage this Elevation:	245.00
Actual Square Footage this Elevation:	59.04

SIGN C	30" Sleepy's
Type:	Individual Channel Letters on a Raceway
Illumination:	Internally Illuminated LED
Square Footage:	59.04
To Grade:	Top of sign to grade = 38'-7 3/4" Bottom of sign to grade = 36'-1 3/4"

SIGN D	30" Sleepy's
Type:	Individual Channel Letters on a Raceway
Illumination:	Internally Illuminated LED
Square Footage:	59.04
To Grade:	Top of sign to grade = 38'-7 3/4" Bottom of sign to grade = 36'-1 3/4"


Electrical Detail: Channel Letters
White Sloan Value Line Plus
(2) 60W Transformer
Total Amps: 1.70
(1) 20 amp 120V Circuit Req.

General Notes:
This sign is to be installed in accordance with the requirements of Article 600 of the National Electrical Code.
1) Grounded and bonded per NEC 600.7/NEC 250
2) Existing branch circuit in compliance with NEC 600.5, not to exceed 20 amps
3) Sign is to be UL listed per NEC 600.3
4) UL disconnected switch per NEC 600.6- required per sign component before leaving manufacturer*
*For multiple signs, a disconnected is permitted but not required for each section

Client: Sleepy's
Site #: SY-A17223
Address: 605 West Roosevelt Road
Chicago, IL 60607
4RO


Specifications: LED Channel Letters / "Star"
1. Existing Facade: TBD
2. 0.040" Aluminum letter returns painted to match Black
3. 0.125" x 1" Black Jewelle trimcap
4. 3mm Signabond Lite composite backs (interior of sign can painted ultra white for maximum illumination)
5. LEDs - Letters- Sloan Value Line Plus Long White LED modules
Stars- Sloan Value Line Plus Short White LEDs
6. Faces - Letters- 3/16" 2447 White LD acrylic
Stars- 3/16" 2447 White LD acrylic
Golden Yellow vinyl with 3M#7125-22 Matte Black vinyl outline
7. Waterproof disconnected switch per NEC 600-6
8. Primary electrical feed
9. Transformers
10. 0.080" Raceway (5 1/2" tall x 3 1/2" deep fabricated aluminum). Painted to match facade
11. 9" x 2" x 0.1875" Aluminum mounting tabs welded to raceway
- Maximum 6" from each end and every 48" o.c.
12. #12 x 1" TEC screws with 11/4" fender washers
13. Mounting hardware to suit

REVISION INFO
03/06/2013 Original Rendering
03/14/2013 Revised Rear Sign to 24" CL Updated Allowable SF
03/21/2013 Revised All Signs
04/01/2013 Revised Sign A-2 Options
04/08/2013 Revised All Signs (Except Sign E), Added Window Vinyl
04/09/2013 Added Raceway to Sign E
04/10/2013 Updated Sign A Option 1 from CapRenum Color

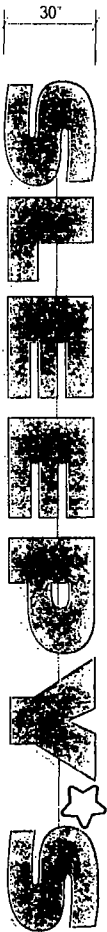

Sign Layout Detail

Scale: 1/4" = 1'-0"

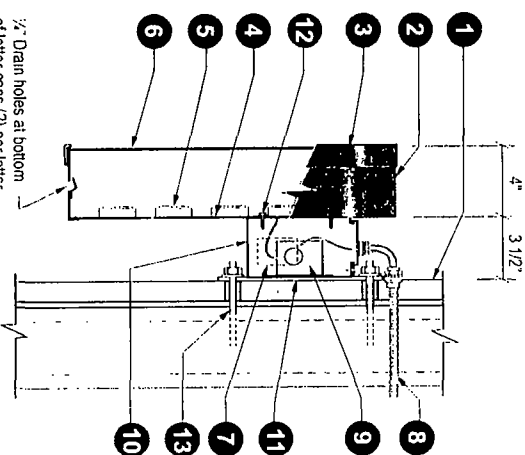

Section @ LED Channel Letter Raceway (Upper)

Scale: N.T.S.

Landlord reserves the right to adjust the depth of specification #10 to match the other tenants in the Building

1.800.213.9391



City of Chicago



Or2013-327

Office of the City Clerk

Document Tracking Sheet

Meeting Date:	6/5/2013
Sponsor(s):	Dowell, Pat (3)
Type:	Order
Title:	Issuance of permits for sign(s)/signboard(s) at 2138 S Indiana Ave
Committee(s) Assignment:	Committee on Zoning, Landmarks and Building Standards

ORDINANCE

2138 South Indiana Avenue

BE IT ORDAINED BY THE CITY COUNCIL OF THE CITY OF CHICAGO:

SECTION 1: That the Commissioner of Buildings is hereby authorized and directed to issue a sign permit to H.M. Witt, 3313 W. Newport, Chicago, IL 60618, for the erection of a sign/signboard over 100 square feet (in area of one face) at property located at 2138 S. Indiana Avenue, Chicago, Illinois with the dimensions, height and square foot area:


Dimensions of total sign: length 9 feet 3 inches; height, 106 feet, 7 inches

Height Above Grade/Roof to top of sign: 315 feet, 0 inches

Total Square Foot Area of Text on Sign: 986 square feet

Notwithstanding any provisions of Title 17 of the Municipal Code of the City of Chicago (the Chicago Zoning Ordinance) to the contrary, the Commissioner of Building is hereby directed and authorized to issue a sign permit to the address referenced within this Ordinance.

SECTION 2: This Ordinance shall be in force and effect from and after its passage and due publication.

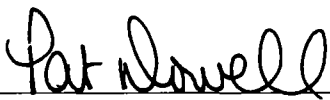A handwritten signature in black ink, reading "Pat Dowell", written over a horizontal line.

Pat Dowell
Alderman, 3rd Ward

2. 10. 1971



CITY OF CHICAGO

DEPARTMENT OF BUILDINGS

Sign Permit Application

APPROVAL NUMBER	APPLICATION NUMBER 100464897	ANNUAL FEE	WORK CODE	DRAWINGS ATTACHED ☒ YES ☐ NO
DATE OF APPLICATION 10/31/2012			TYPE OF SIGN FLAT OR BOX	
ADDRESS OF SIGN 2138 S INDIANA AVE, 60616-			LENGTH	FT. IN 9 3
BUILDING	ORIGINAL PERMIT NUMBER	AREA	SQ. FT. 986	HEIGHT FT. IN 106 7
TYPE OF PERMIT NEW CONSTRUCTION (SIGN)		WEIGHT		LBS 500
PAYER OF ANNUAL INSPECTION HEWITT, SETH 175 W. JACKSON BLVD., SUITE 540 CHICAGO, IL 60604 (312)572-6368		SIGN HEIGHT ABOVE GRADE/ROOF FT 315		
SIGN MANUFACTURER H.M. WITT & CO.		SHAPE OF SIGN REGULAR		
ADDRESS WHERE SIGN CAN BE SEEN PRIOR TO ERECTION		SIGN WILL READ THE IEX CHICAGO.COM		
TICKET NUMBER 0	REINSPECTION CONTROL NUMBER	NO OF LAMPS		
TYPE OF SUPPORT FOR SIGN BUILDING		TOTAL WATTAGE		
SIGN BOARD SUPPORT MEMBERS STEEL		TYPE OF LAMP		
ANNUAL FEE CONSTRUCTION FEE 1017 B FEE TOTAL FEE AMOUNT PAID BALANCE DUE		NO OF BALLAST/TRANSFORMERS INPUT OF TRANSFORMERS		
1,200.00 1,200.00 200.00 \$ 1,000.00		CONTRACTOR WILL INSTALL ☒ FEEDERS ☒ CUSTOMER LEADS		
Check # for Zoning		TYPE OF SWITCH		
Check # for DCAP		LOCATION OF SWITCH		
		SIGN LOCATION VINYL BANNER ON NORTH ELEVATION		

The undersigned certify that the statements in this application are true and correct and that all work done under the proposed permit will conform to the requirements of the Chicago Municipal Code

REG NO	BOND NO	REG NO	N93128
ELECT CONTR	SIGN ERECTOR HM WITT	SIGNER	
ADDRESS	ADDRESS 3313 W. NEWPORT CHICAGO IL, 60618-		
SUPERVISOR SIGNATURE	SIGNATURE 		


The permit issued on this application will authorize only signs here applied for. If other signs are to be erected they must be covered by additional permits

City of Chicago
Rahm Emanuel, MayorDepartment of Buildings
Michael Merchant, Commissioner

TYPE OF BUSINESS <u>RES GRP LIVING</u> Other: _____ Name: _____ LIC #: _____ Renewal Date: _____	SIGN BOND REQUIRED? ☐ YES COUNCIL ORDER REQUIRED ☐ YES IS SPECIAL PERMISSION REQUIRED FROM CHIEF ELECTRICAL? ☐ YES IF YES, ATTACH LETTER OF REQUEST
Projects Over: ☒ Private Property ☒ Public Way Grant Permit #: _____ ☒ Planned Development/Manufacturing PMD/PD#: <u>681</u> Zoning District: <u>OTHER</u> Other: <u>PD681</u>	TIME STAMP
TYPE OF SIGN: ☐ ADVERTISING ☐ ILLUMINATE ☐ MOVEABLE ☒ BUSINESS ☐ FLASHING	
TOTAL STREET FRONTAGE OF LOT (IN FEET) <u>600</u>	
TOTAL AREA OF NEW SIGN (SQ. FT.) <u>986</u>	
TOTAL AREA OF ALL SIGNS ON LOT (SQ. FT.) <u>40</u>	
HEIGHT OF SIGN ABOVE GRADE (TO TOP) <u>421ft 7in</u>	
DISTANCE OF CURB LINE OUTER EDGE (ft) <u>50</u>	SIGN CLERK
DISTANCE OF STRUCTURE INNER EDGE (ft) <u>50</u>	APPROVED FOR PERMIT
DISTANCE FROM (ft) A. PUBLIC PARK (OVER 10 ACRES) <u>2,675</u> B. EXPRESSWAY (IF LESS THAN 1,000 FT.) <u>2,700</u> C. RESIDENCE DISTRICT (ADVERTISING SIGNS ONLY) <u>890</u>	REMARKS
IF REPLACEMENT SIGN OR CHANGE OF FACE, WHAT DOES THE EXISTING SIGN READ? Original Payee: _____	
Landmark Hold: ☐ Status: _____	
ZONING (OFFICE USE ONLY)	

CITY OF CHICAGO
DEPARTMENT OF ZONING AND LAND USE PLANNING
SIGN SITE PLAN
(ALL INFORMATION MUST BE COMPLETED AND LEGIBLE)

Site Address: 2138 S. Indiana Ave. 1 of 1 applications
Sign Company: H. M. Witt & Co. Rep Name: BRIAN SHUPIN
Phone (773) 290-5000 EXT 313 (Below: Building, streets and location of sign on lot or structure)
North

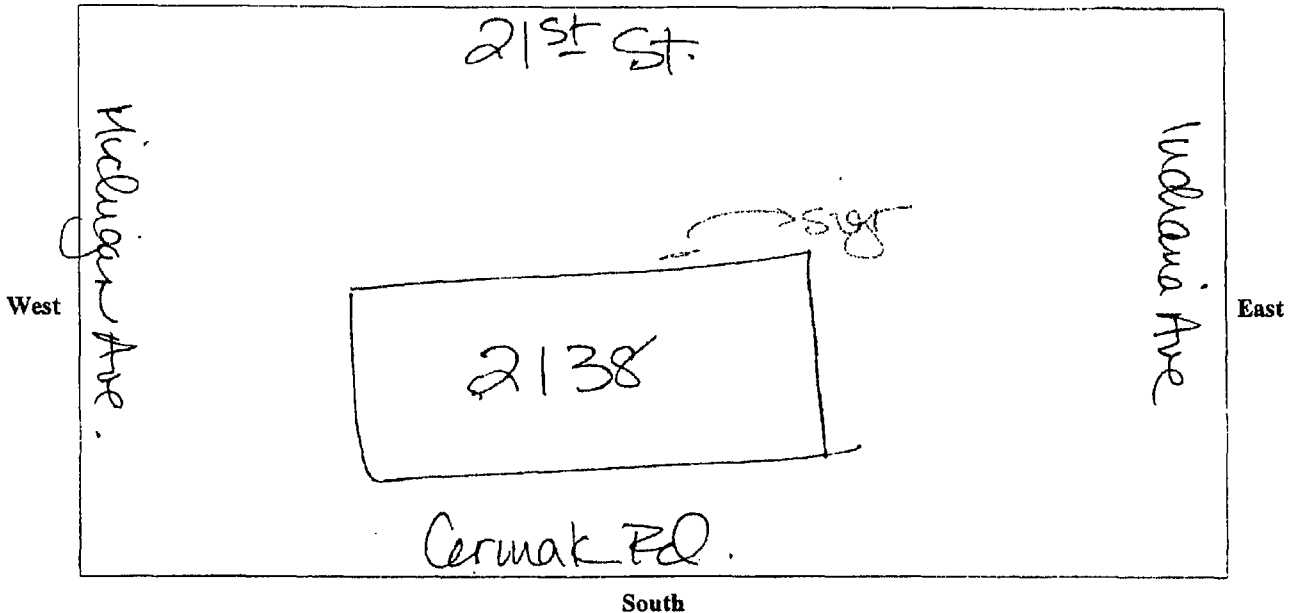

SIGN USE:

Bus. ID (On-premise) ☒
Business Lice. #

Advertising (Off-premise) ☐

PERMIT TYPE:

New Construction ☒

Change of Face

Previous Permit # ☐

TYPE OF SIGN:

Flat Wall ☒

Freestanding ☐

Awning ☐

Marquee ☐

High Rise Building ☐

Projecting Private ☐

Projecting Public Way ☐

Public Way Use -Permit # ☐

SIGN CHARACTERISTICS:

Non- Illuminated ☒

Illuminated ☐

Changing Image ☐

Video Display ☐

Flashing ☐

DISTANCE FROM:

Curb Line: 50

Expressway, Toll Roads

or Major Route

(n/a if over 1000 ft) 2700

Park (over 10 acres) 2675

Residential Zone 2810

Existing Off-premise on
same side of street: NA

TOTAL SQUARE FOOTAGE:

Square footage of this proposed sign 986


Gross area of all proposed signs 986

Area of all existing signs

(not including proposed) on Zoning Lot 40

Signature: [Signature]

Date: 10/31/12

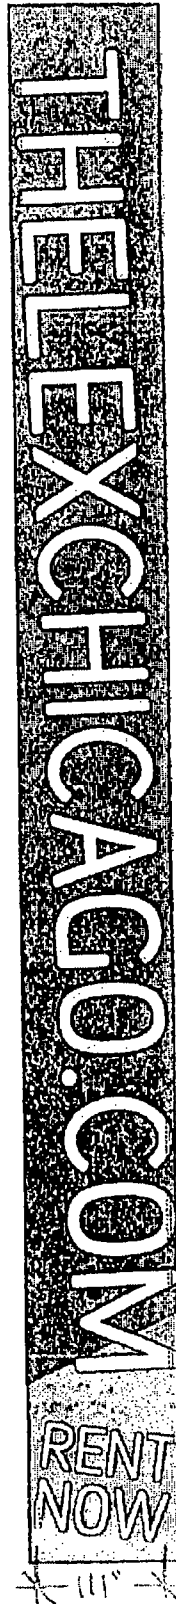

1279"

The dashed line represents the stitch line of the hem.
 The solid line indicates the visual image of the banner.
 The outer edge is material added for fabrication.





1. PREPARED BY: [illegible]
2. CHECKED BY: [illegible]
3. DATE: [illegible]

2. 1/2" = 1'-0"

FILE NO. 1560 L-2


1. PREPARED BY: [illegible]
2. CHECKED BY: [illegible]
3. DATE: [illegible]




NORTH ELEVATION

1. PREPARED BY: [illegible]
2. CHECKED BY: [illegible]
3. DATE: [illegible]

A3-03

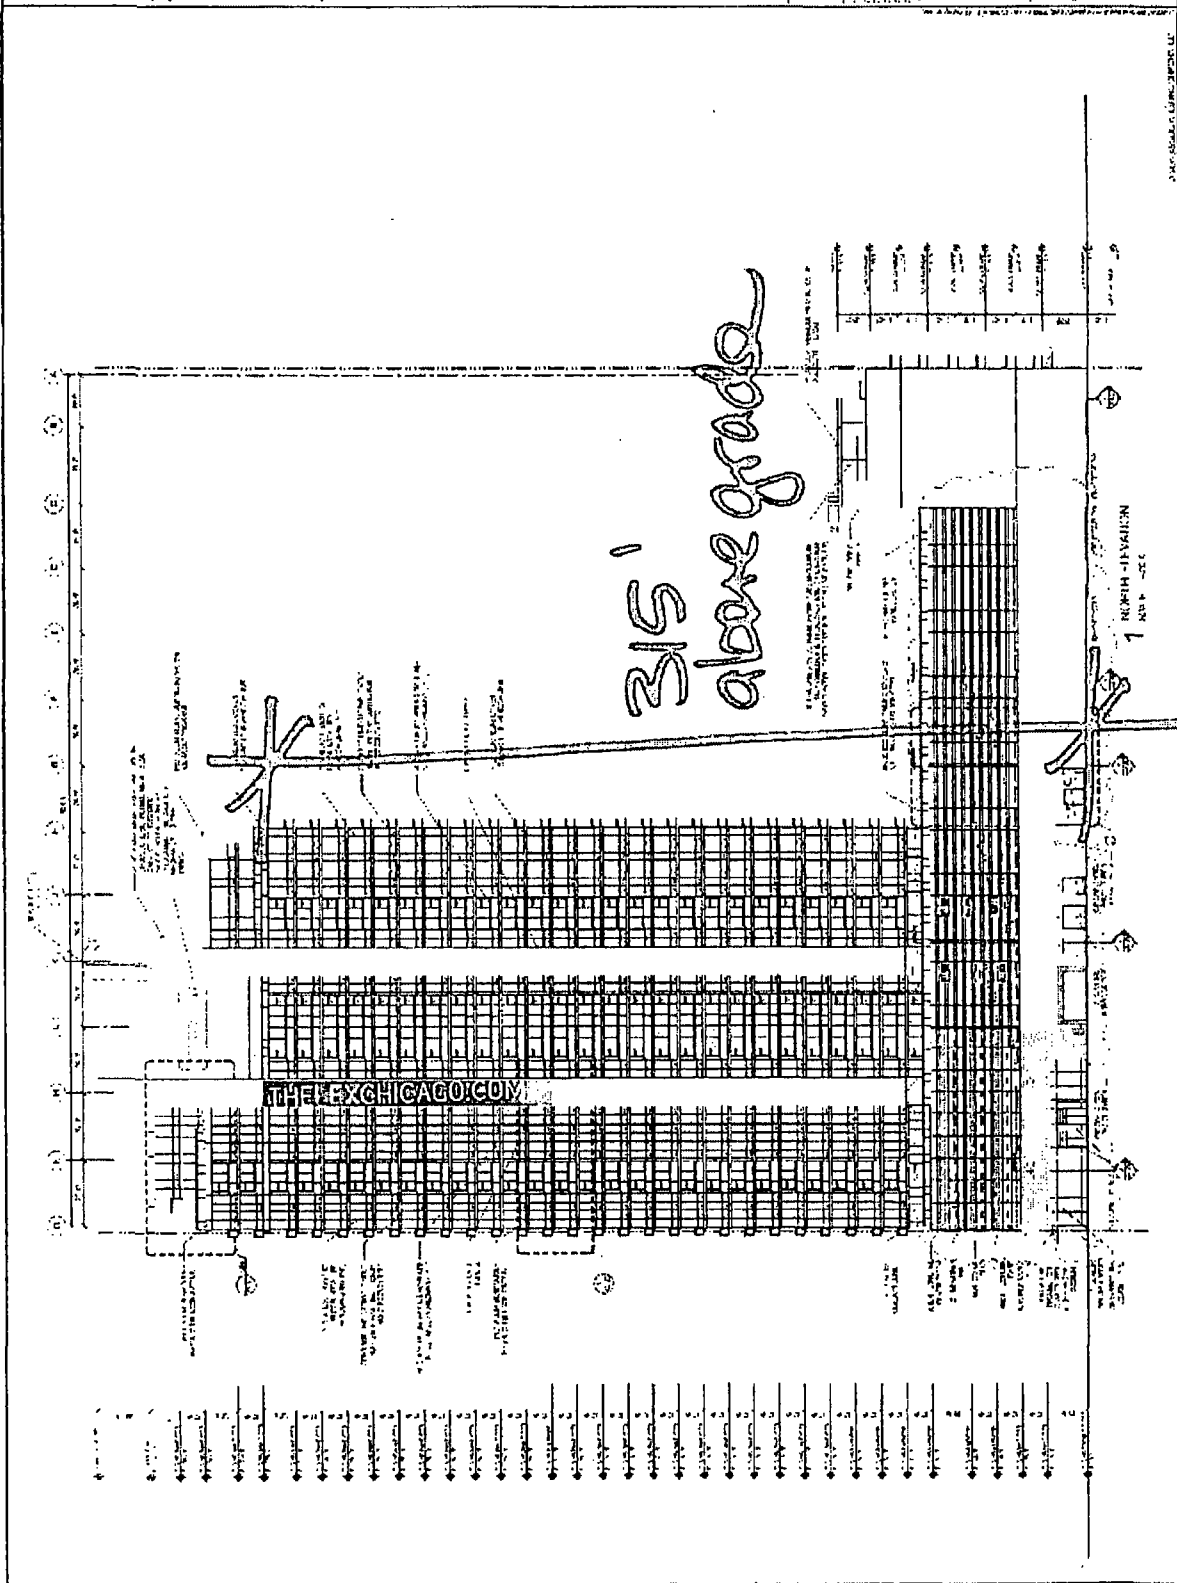

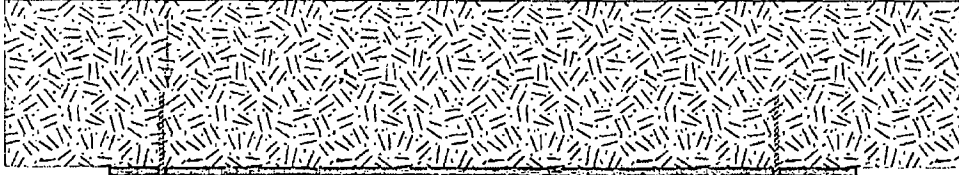

2" tek screws
through face &
into concrete
building facade
every 24"

Washers for
added stability
and security

Digitally printed vinyl banners, mechanically attached to concrete facade

- ☐ approved
- ☐ approved w/changes
- ☐ revise & resubmit

signature
date



This is an original drawing by H.M. Witt & Co. Signs. It is not to be reproduced without the permission of H.M. Witt & Co. Signs.



3313 West Newport Ave. Chicago, IL 60618
office | 773 250 5000 fax | 773 250 5100
toll free | 1 888 427 0703 web | www.hmwoff.com

ST Residential
2138 S. Indiana

date: 10-31-12
file: Section.pdf
scale: No Scale



DEPARTMENT OF HOUSING AND ECONOMIC DEVELOPMENT
CITY OF CHICAGO

August 17, 2012

Mara S. Georges
Katten Muchin Rosenman LLP
525 W. Monroe Street
Chicago, IL 60661-3693

**Re: Advisory Opinion for Business Planned Development No. 681
The Lexington – 2138 S. Indiana Avenue**


Dear Ms. Georges:

In response to your administrative relief request, please be advised that we have reviewed the sign requirements for Business Planned Development No. 681 ("PD") and an administrative relief is not required for the existing, temporary "TheLexChicago" banner. We are in acceptance of your \$50 check which is required for an advisory opinion, and therefore, are responding to your request with an advisory opinion letter rather than an administrative relief letter (which requires a \$1,500 review fee).

Based on an underlying downtown zoning district, and pursuant to Section 17-12-1103-E of the Chicago Zoning Ordinance ("Ordinance"), the PD is allowed a maximum total sign area of 800 square feet ("SF"). The Department of Housing and Economic Development defines substantial compliance as not greater than 30% of the maximum allowed. Therefore, a maximum of 1,040 SF (800 + 240) of sign area is allowed. According to your request letter, the existing banner measures 10 feet x 100 feet or 1,000 SF. Therefore, there is only an additional 40 SF of sign area available, if the existing banner is to remain in place.

The building also contains five vinyl window signs. Three of these signs (permit numbers 100418869, 100418870, and 100418874) are considered incidental signs which convey direction and pursuant to Section 17-12-0803 of the Ordinance, are not included in the total sign area. However, two of the signs (permit numbers 100418872 and 100418876) read "The Lex" and at 86 and 81 SF respectively, are included in the total sign area. Therefore, in order to allow the existing "TheLexChicago" sign to remain and to obtain a sign permit for it, the two existing "The Lex" signs will need to be removed or reduced to 40 SF. Also, since the building already contains the maximum amount of sign area, if, in the future, they wish to add any additional signs, the banner will need to be removed. If you have any questions or require any additional information, please contact Teresa McLaughlin of my staff at (312) 744-4891.

Sincerely,

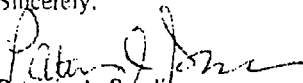
Patricia A. Scudiero
Zoning Administrator

PAS: HG: tm
cc: Vicky Lozano, Main file



City of Chicago



Or2013-329

Office of the City Clerk

Document Tracking Sheet

Meeting Date:	6/5/2013
Sponsor(s):	Dowell, Pat (3)
Type:	Order
Title:	Issuance of permits for sign(s)/signboard(s) at 1615 S Clark St
Committee(s) Assignment:	Committee on Zoning, Landmarks and Building Standards

City Council, meeting date: 6/5/13
Committee on Zoning, Landmarks, & Building Standards

ORDERED, That the Commissioner of the Building Department is hereby directed to issue a sign permit to: *(Contractor's name and address)*

Doyle Signs, Inc

232 W Interstate Road

Addison, IL 60101

For the erection of a sign / signboard over twenty-four (24) feet in height and / or over one hundred (100) square feet (in area of one face) at:

On-Premise / Business ID signs: indicate Business Name and Address


Off-Premise / Advertising signs: must indicate that it is for Advertising

Mariano's

1615 S Clark Street

Chicago, IL 60616

Such signs shall comply with all provisions of Title 17 of the Chicago Zoning Ordinance and all other applicable provisions of the Municipal Code of the City of Chicago governing the construction and maintenance of outdoor signs, sign boards, and structures.

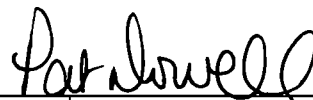

3rd Ward Alderman
Pat Dowell



CITY OF CHICAGO

DEPARTMENT OF BUILDINGS

Sign Permit Application

APPROVAL NUMBER	APPLICATION NUMBER 100491637	ANNUAL FEE	WORK CODE	DRAWINGS ATTACHED ☐ YES ☒ NO			
DATE OF APPLICATION 05/21/2013		TYPE OF SIGN FLAT OR BOX					
ADDRESS OF SIGN 1615 S CLARK ST, 60616-		LENGTH	FT. 23	IN. 0	HEIGHT	FT. 8	IN. 3
BUILDING	ORIGINAL PERMIT NUMBER		AREA	SQ. FT. 190	WEIGHT	LBS. 300	
TYPE OF PERMIT NEW CONSTRUCTION (SIGN)		SIGN HEIGHT ABOVE GRADE/ROOF		FT. 20			
PAYER OF ANNUAL INSPECTION MARIANO'S, MARIANO'S 1615 S CLARK ST CHICAGO, IL 60616 (630)543-9490		SHAPE OF SIGN REGULAR					
SIGN MANUFACTURER DOYLE SIGNS, INC.		SIGN WILL READ MARIANO'S					
ADDRESS WHERE SIGN CAN BE SEEN PRIOR TO ERECTION		NO. OF LAMPS		TOTAL WATTAGE			
		TYPE OF LAMP					
		NO. OF BALLAST/TRANSFORMERS		INPUT OF TRANSFORMERS			
TICKET NUMBER 0		REINSPECTION CONTROL NUMBER UL# E31106		CONTRACTOR WILL INSTALL		☒ FEEDERS ☒ CUSTOMER LEADS	
TYPE OF SUPPORT FOR SIGN BUILDING		TYPE OF SWITCH					
SIGN BOARD SUPPORT MEMBERS NONE		LOCATION OF SWITCH					
ANNUAL FEE		SIGN LOCATION INSTALLATION OF (1) SET OF NON ILLUMINATED CHANNEL LETTERS TO BE MOUNTED TO THE NORTH BUILDING ELEVATION					
CONSTRUCTION FEE 1017 B FEE							
TOTAL FEE							
AMOUNT PAID							
BALANCE DUE							

The undersigned certify that the statements in this application are true and correct and that all work done under the proposed permit will conform to the requirements of the Chicago Municipal Code

ELECT CONTR	REG. NO.	BOND. NO. 646966	REG. NO. E92684
ADDRESS	SIGN ERECTOR DOYLE SIGNS INC		
SUPERVISOR SIGNATURE	ADDRESS 232 INTERSTATE RD - P.O. BOX 1068 ADDISON IL, 60101		
	SIGNATURE 		

The permit issued on this application will authorize only signs here applied for. If other signs are to be erected they must be covered by additional permits

City of Chicago
Rahm Emanuel, MayorDepartment of Buildings
Michael Merchant, Commissioner


TYPE OF BUSINESS COMMERCIAL Other: _____ Name: _____ LIC #: _____ Renewal Date: _____	SIGN BOND REQUIRED? ☐ YES COUNCIL ORDER REQUIRED ☒ YES IS SPECIAL PERMISSION REQUIRED FROM CHIEF ELECTRICAL ☐ YES IF YES, ATTACH LETTER OF REQUEST
Projects Over: ☒ Private Property ☒ Public Way Grant Permit #: _____ ☐ Planned Development/Manufacturing PMD/PD#: _____ Zoning District: <u>DS</u> Other: <u>DS-5</u>	TIME STAMP
TYPE OF SIGN: ☐ ADVERTISING ☐ ILLUMINATE ☐ MOVEABLE ☒ BUSINESS ☐ FLASHING	
TOTAL STREET FRONTAGE OF LOT (IN FEET) <u>530</u>	
TOTAL AREA OF NEW SIGN (SQ.FT.) <u>190</u>	
TOTAL AREA OF ALL SIGNS ON LOT (SQ.FT.) <u>280</u>	
HEIGHT OF SIGN ABOVE GRADE (TO TOP) <u>28ft 3in</u>	
DISTANCE OF CURB LINE OUTER EDGE (ft) <u>25</u> DISTANCE OF STRUCTURE INNER EDGE (ft) <u>25</u>	SIGN CLERK APPROVED FOR PERMIT
DISTANCE FROM (ft): A. PUBLIC PARK (OVER 10 ACRES) <u>677</u> B. EXPRESSWAY (IF LESS THAN 1,000 FT.) <u>624</u> C. RESIDENCE DISTRICT (ADVERTISING SIGNS ONLY) <u>955</u>	REMARKS
IF REPLACEMENT SIGN OR CHANGE OF FACE, WHAT DOES THE EXISTING SIGN READ? Original Payee: _____	
Landmark Hold: ☐ Status: _____	
ZONING (OFFICE USE ONLY)	

CITY OF CHICAGO
DEPARTMENT OF ZONING AND LAND USE PLANNING
SIGN SITE PLAN
(ALL INFORMATION MUST BE COMPLETED AND LEGIBLE)

Site Address: 11015 S. Clark Street of applications

Sign Company: Boyle Sign & More Rep Name: Joe Boyle

Phone: (773) 555-0000 EXT. 00 (Below: Building, streets and location of sign on lot or structure)
North

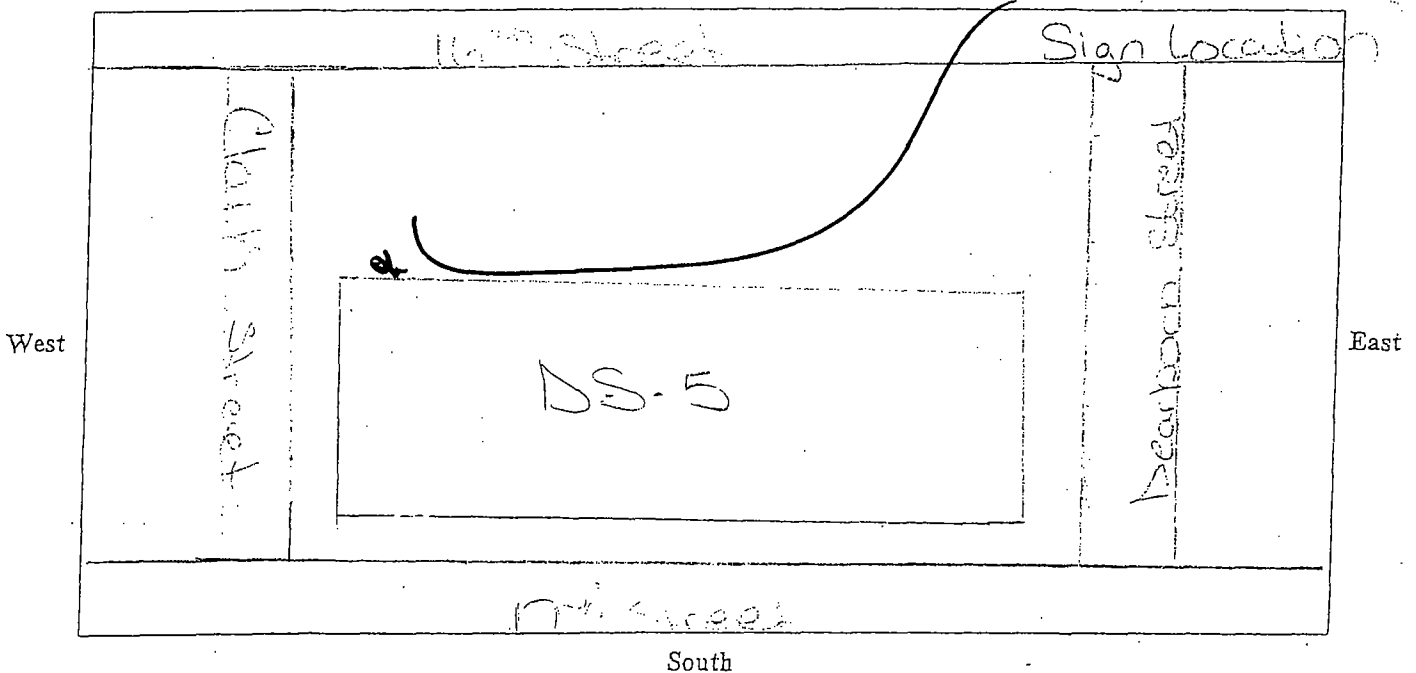

SIGN USE:

Bus. ID (On-premise) ☒
Business Lice. #

Advertising (Off-premise) ☐

PERMIT TYPE:

New Construction ☒
Change of Face
Previous Permit # ☐

TYPE OF SIGN:

Flat Wall ☒
Freestanding ☐
Awning ☐
Marquee ☐
High Rise Building ☐
Projecting Private ☐
Projecting Public Way ☐
Public Way Use -Permit #

SIGN CHARACTERISTICS:

Non- Illuminated ☒
Illuminated ☐
Changing Image ☐
Video Display ☐
Flashing ☐

DISTANCE FROM:


Curb Line: 25
Expressway, Toll Roads
or Major Route
(n/a if over 1000 ft) 624
Park (over 10 acres) 677
Residential Zone 955
Existing Off-premise on
same side of street: N/A

TOTAL SQUARE FOOTAGE:

Square footage of this proposed sign 190
Gross area of all proposed signs 417
Area of all existing signs
(not including proposed) on Zoning Lot 280

Signature: [Signature]

Date: 5/17/13


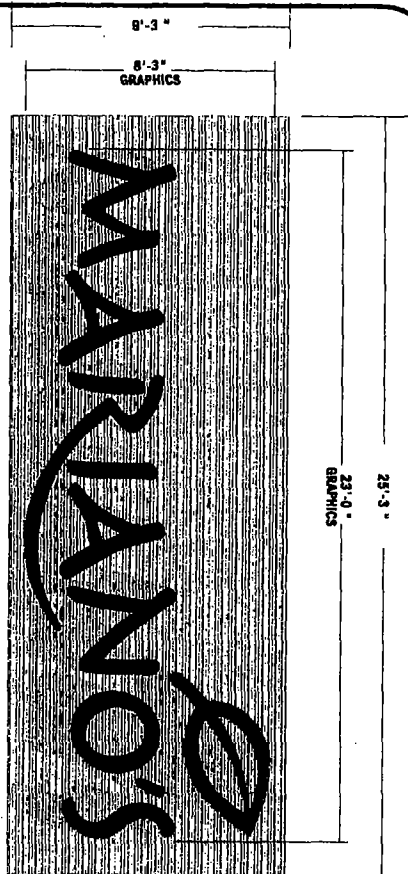


A Elevation Detail Sign "A"

FURNISH & INSTALL LETTERS ONLY; BACKGROUND PANEL & LIGHTING BY OTHERS

ONE (1) REQ'D. $1/4" \pm 1'-0"$

* "MARIANO'S" LETTERS WILL BE FAB'D. ALUM., 24" DEEP
 REVERSE-CHANNEL W/ CLOSED BACKS (ENTIRE LETTER HAS
 PMS 7516 BROWN ENAMEL FINISH) LEAF ELEMENT: PAINT
 ALUMINUM FACES AND RETURN TO MATCH PMS 87498
 * MOUNTED TO CORRUGATED ALUMINUM BACKGROUND PANEL
 BY OTHERS

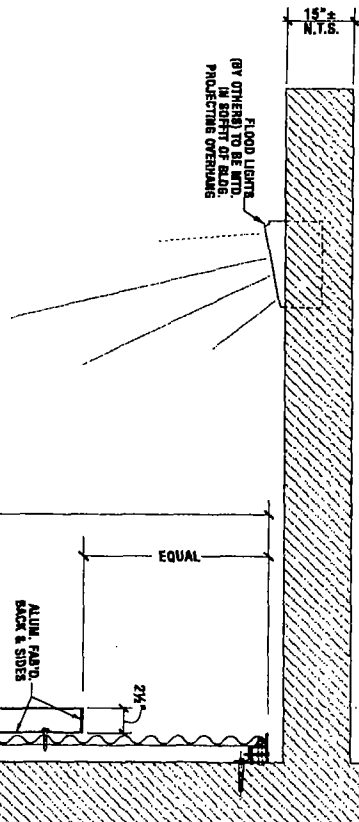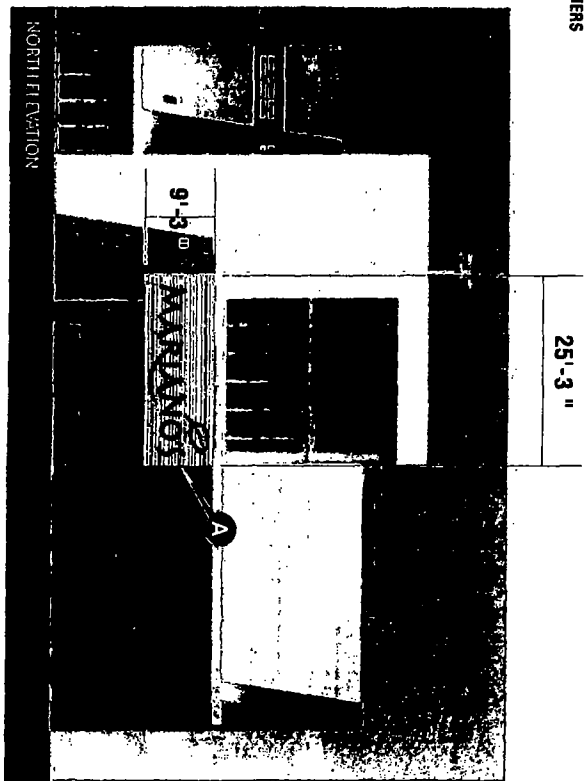

SECTION DETAIL
 1'-2'-0"

DOYLE

GENERAL SIGN CONTRACTORS

322 INTERSTATE RD. NO. 807 1903
 ADDISON, IL 60101

630-443-6680
 FAX 630-443-6628

DATE	REVISION
6-10-12	ADD FLOOD LIGHT FEATURES
12-21-12	INCREASE SIZE OF SIGN W. - OVER FLOOD-LIGHTS TO BE BY OTHERS
1-20-13	LEFT FOR T.A.
1-24-13	ADD COLOR SPEC. & DET. FOR SIGN "A"
2-27-13	ADD ALL FOR SIGN "A"
4-11-13	CONSOLIDATE FILE

CUSTOMER APPROVAL

DATE

The design is the original and unpublished work of
 DOYLE SIGN, INC. and may not be reproduced, copied
 or used in any way without the written consent of
 the undersigned or an authorized officer of The Company.
 The rights to this design may be purchased.

CLIENT **MARIANO'S FRESH MARKET**

ADDRESS 1815 S. CLARK ST.
 CHICAGO, IL


DESIGNER **DF** **SALES** **TD**

SCALE **NOTED** **DATE** **6-11-12**

DRAWN **No. 812775** **SHEET No. 1 of 5**

1 SITE PLAN
1/84"=1'-0"

1/8"=1'-0"

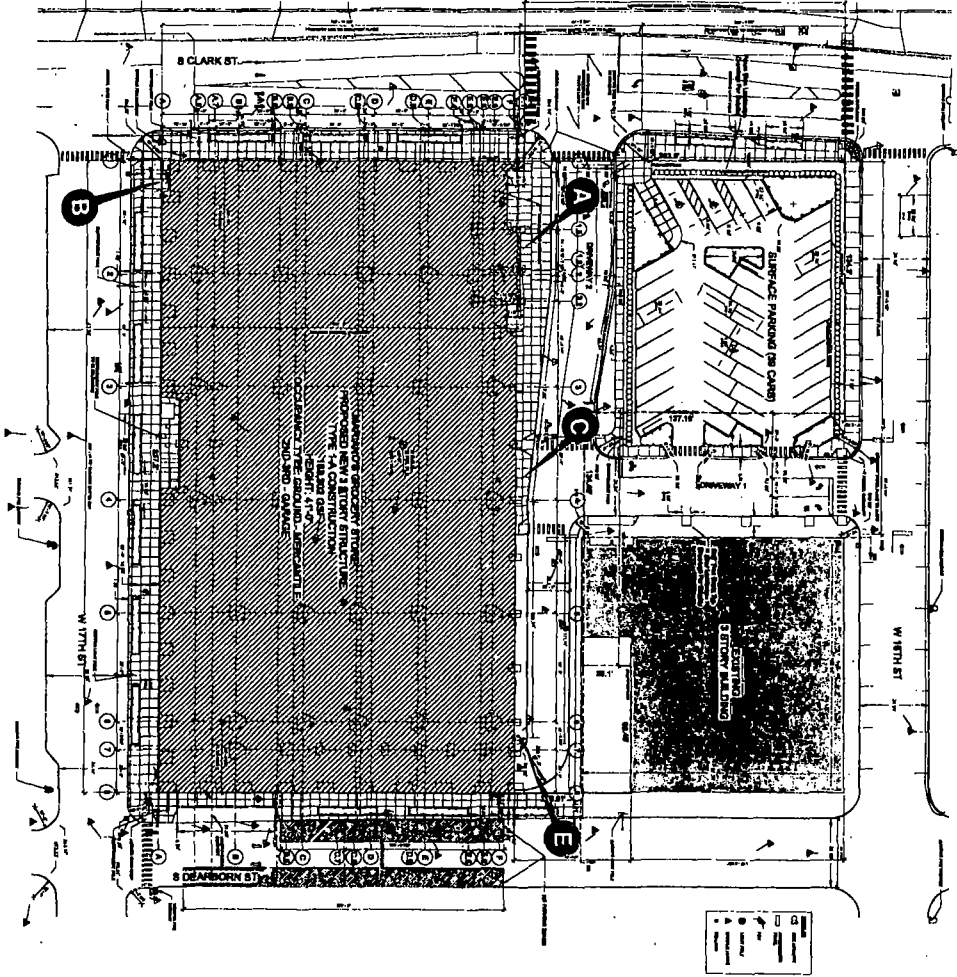

DOYLE

GENERAL SIGN CONTRACTORS
332 INTERSTATE RD. P.O. BOX 1008
ADDISON, N.J. 07101
620-643-0000
FAX 620-643-0003

DATE	REVISION
12-28-12	INDICATE SHIP LOCATIONS
01-25-13	INDICATE SHIP 'E' LOCATION

[illegible]

CUSTOMER APPROVAL

This design is the original and unpublished work of DOONYE SIGNS, INC. and may not be reproduced, copied or exhibited in any fashion without the expressed written consent from an authorized officer of The Company. The rights to this design may be purchased.

CUSTOMER
MARIANO'S FRESH MARKET

1815 S. CLARK ST.
CHICAGO, IL

ORDERMAN	DF	SALES	TD
SCALE	NOTED	DATE	6-12-12
ORDER No.	#12793	SHEET No.	

DATE: Mo.

၂
 ၃
 ၂

TWO (2) DOUBLE SIDED BANNERS
SCALE: 1/4" = 1'
USE WHITE BANNER WITH APPLIED VINYL GRAPHICS

NOW OPEN

SIDE B

COMING SOON!

SIDE A



City of Chicago



Or2013-324

Office of the City Clerk

Document Tracking Sheet

Meeting Date:	6/5/2013
Sponsor(s):	Burns, William D. (4)
Type:	Order
Title:	Issuance of permits for sign(s)/signboard(s) at 3753 S Cottage Grove Ave
Committee(s) Assignment:	Committee on Zoning, Landmarks and Building Standards

ORDINANCE

Be it ordained by the City Council of the City of Chicago:

Section 1. That the Commissioner of Buildings is hereby authorized and directed to issue a sign permit to Landmark Sign Group, 7424 Industrial Ave., Chesterton, IN 46304 for the erection of a sign/signboard over 24 feet in height and/or over 100 square feet (in area of one face) at Mercy Family Health Center at Oakwood Shores, 3753 S. Cottage Grove Ave., Chicago, IL 60653 with the dimensions, height and square foot area:

Dimensions: length: 36'6" Height: 4'10"

Height above grade/roof to the top of the sign: 29'10"

Total Square Foot Area 176 sq feet

Such signs (s) shall comply with all applicable provisions of Title 17 of the Chicago Zoning Ordinance and all other applicable provisions of the Municipal Code of the City of Chicago governing the construction and maintenance of outdoor signs, signboards and structures.

Section 2. This ordinance shall be in force and effect from and after its passage and due publication.



William D. Burns
Alderman, 4th Ward
City of Chicago



City of Chicago



Or2013-271

Office of the City Clerk

Document Tracking Sheet

Meeting Date:	6/5/2013
Sponsor(s):	Thompson, Joann (16)
Type:	Order
Title:	Issuance of permits for sign(s)/signboard(s) at 2946 W 59th St
Committee(s) Assignment:	Committee on Zoning, Landmarks and Building Standards

CITY COUNCIL MEETING
Introduced June 5, 2013

Ordered, that the Commissioner of Buildings is hereby authorized and directed to issue a sign permit to:

**Ed Signs, Inc.
6229 S. Kedzie
Chicago, IL 60629**

For the erection of a sign/signboard over 24 feet in height and/or 100 square feet in the area of one facet at:

**Iglesia Cristiana Pentecostes, Inc.
2946 W. 59th Street
Chicago, IL 60629**

Dimensions: Length: 50 Ft Height: 3 Ft

Height above grade/roof to top of sign: 8 Ft

Total Square Foot Area: 150 Sq Ft

Such sign(s) shall comply with the applicable provisions of Title 17 of the Chicago Zoning Ordinance of the Municipal Code of the City of Chicago governing the construction and maintenance of outdoor signs, signboards and structures.

A handwritten signature in black ink, reading "JoAnn Thompson", is written over a horizontal line.


**JoAnn Thompson
Alderman, 16th Ward**

CITY OF CHICAGO • BACP-PWU • BUNDLE PERMIT APPLICATION • V.09.28.10

APPLICATION TO USE THE PUBLIC RIGHT OF WAYEXAMPLE OF CANOPY/AWNING DRAWING

CANOPY DRAWINGS

PROPERTY LOCATION: 2946 W. 59th
 ORGANIZATION'S NAME: Primrose Iglesia Cristiana

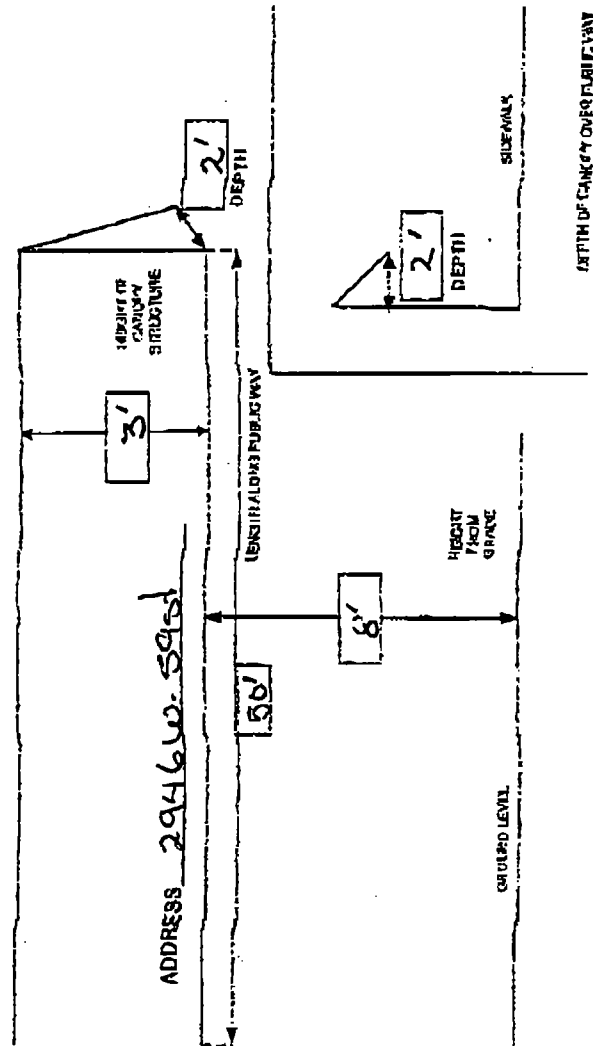


Primera Iglesia Cristiana Pentecostes, Inc.
Rev. Ricardo Rodriguez
2946 W. 59 St. Chicago, Illinois 60629





Primera Iglesia Cristiana Pentecostes, Inc.
Rev. Ricardo Rodriguez
2946 W. 59 St. Chicago, Illinois 60629

Canopie

Material: Galv, tube square 1" x 1"

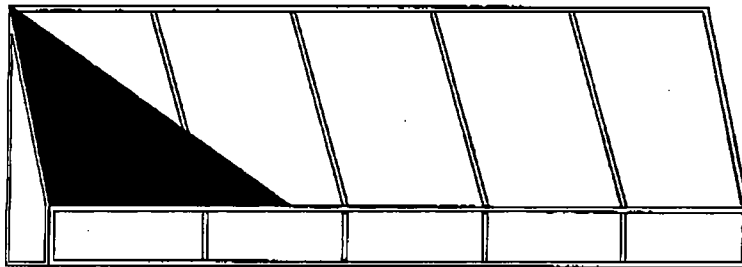

All joints are to be 100 % weld

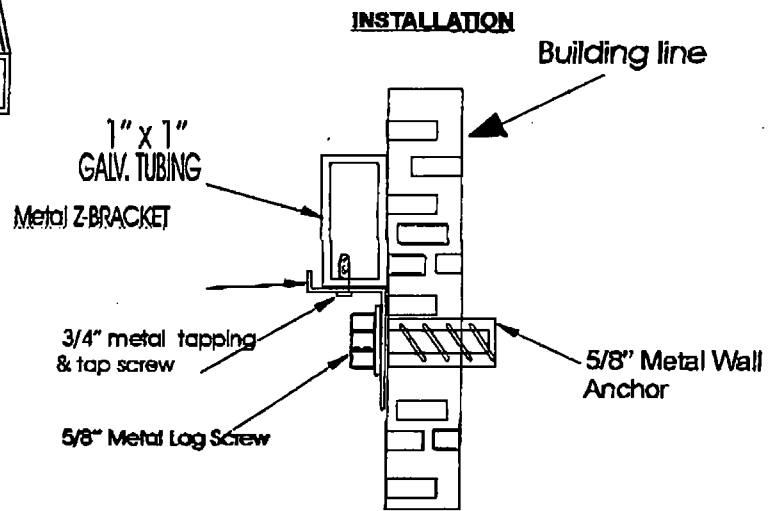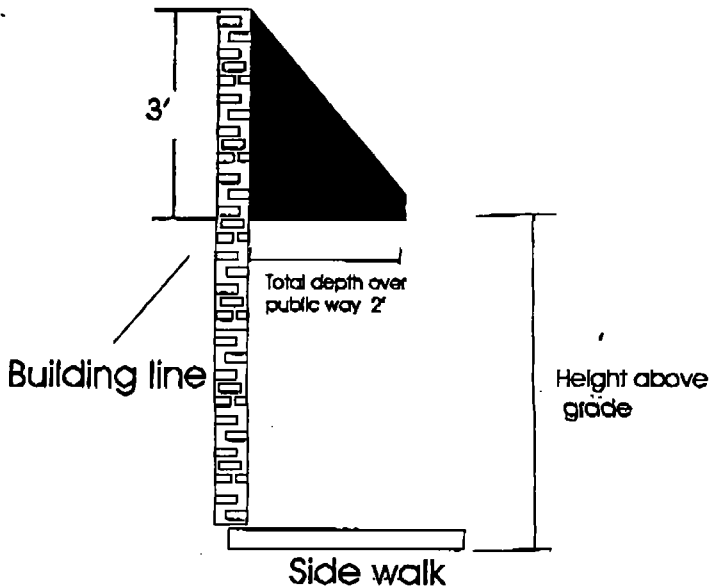

General Specifications

Sign Type:	Canopie
Material:	Galv., tube square 1" x 1"
	All joints are to be 100 % weld
Face Material:	Sumbrellal Fabric
Face color:	Burgundy
Vinyl Graphics	white letters



City of Chicago



Or2013-272

Office of the City Clerk

Document Tracking Sheet

Meeting Date:	6/5/2013
Sponsor(s):	Burnett, Walter (27)
Type:	Order
Title:	Issuance of permits for sign(s)/signboard(s) at 1901 W Madison St - south elevation
Committee(s) Assignment:	Committee on Zoning, Landmarks and Building Standards

Committee on Zoning, Landmarks
and Building Standards
City Council Meeting, June 5, 2013
Alderman Walter Burnett, 27th Ward
Sign Order

ORDERED, That the Commissioner of Buildings is hereby directed to issues a sign permit to:

Kieffer Signs
3322 Washington Avenue
Sheboygan, WI 53081

For the erection of a sign/signboard over 24 feet in height and/or over 100 square feet (in area of one face) at:

United Center
1901 W. Madison Street
Chicago, IL 60612


Dimensions: length 99'-4 3/4" height 5'

Height above grade/roof to top of sign 110'

Total Square Foot Area 497

Elevation South

Such sign shall comply with all applicable provisions of TITLE 17 of the Chicago Zoning Ordinance and all other applicable provisions of the Municipal Code of the City of Chicago governing the construction and maintenance of outdoor signs, signboards and structures.

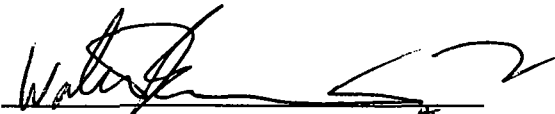
Walter Burnett, Alderman, 27th Ward



City of Chicago



Or2013-273

Office of the City Clerk

Document Tracking Sheet

Meeting Date:	6/5/2013
Sponsor(s):	Burnett, Walter (27)
Type:	Order
Title:	Issuance of permits for sign(s)/signboard(s) at 1901 W Madison St
Committee(s) Assignment:	Committee on Zoning, Landmarks and Building Standards

Committee on Zoning, Landmarks
and Building Standards
City Council Meeting, June 5, 2013
Alderman Walter Burnett, 27th Ward
Sign Order

ORDERED, That the Commissioner of Buildings is hereby directed to issues a sign permit to:

Kieffer Signs
3322 Washington Avenue
Sheboygan, WI 53081

For the erection of a sign/signboard over 24 feet in height and/or over 100 square feet (in area of one face) at:

United Center
1901 W. Madison Street
Chicago, IL 60612

Dimensions: length 6'- 6 ¾ " height 59' – 5/8"

Height above grade/roof to top of sign 79'

Total Square Foot Area 390

Elevation South

Such sign shall comply with all applicable provisions of TITLE 17 of the Chicago Zoning Ordinance and all other applicable provisions of the Municipal Code of the City of Chicago governing the construction and maintenance of outdoor signs, signboards and structures.


Walter Burnett, Alderman, 27th Ward



City of Chicago



Or2013-274

Office of the City Clerk

Document Tracking Sheet

Meeting Date:	6/5/2013
Sponsor(s):	Burnett, Walter (27)
Type:	Order
Title:	Issuance of permits for sign(s)/signboard(s) at 1901 W Madison St - north elevation
Committee(s) Assignment:	Committee on Zoning, Landmarks and Building Standards

Committee on Zoning, Landmarks
and Building Standards
City Council Meeting, June 5, 2013
Alderman Walter Burnett, 27th Ward
Sign Order

ORDERED, That the Commissioner of Buildings is hereby directed to issues a sign permit to:

Kieffer Signs
3322 Washington Avenue
Sheboygan, WI 53081

For the erection of a sign/signboard over 24 feet in height and/or over 100 square feet (in area of one face) at:

United Center
1901 W. Madison Street
Chicago, IL 60612

Dimensions: length 99'-4 3/4" height 5'

Height above grade/roof to top of sign 110'

Total Square Foot Area 497

Elevation North

Such sign shall comply with all applicable provisions of TITLE 17 of the Chicago Zoning Ordinance and all other applicable provisions of the Municipal Code of the City of Chicago governing the construction and maintenance of outdoor signs, signboards and structures.


Walter Burnett, Alderman, 27th Ward



City of Chicago



Or2013-275

Office of the City Clerk

Document Tracking Sheet

Meeting Date:	6/5/2013
Sponsor(s):	Burnett, Walter (27)
Type:	Order
Title:	Issuance of permits for sign(s)/signboard(s) at 1901 W Madison St - freestanding elevation
Committee(s) Assignment:	Committee on Zoning, Landmarks and Building Standards

Committee on Zoning, Landmarks
and Building Standards
City Council Meeting, June 5, 2013
Alderman Walter Burnett, 27th Ward
Sign Order

ORDERED, That the Commissioner of Buildings is hereby directed to issues a sign permit to:

Kieffer Signs
3322 Washington Avenue
Sheboygan, WI 53081

For the erection of a sign/signboard over 24 feet in height and/or over 100 square feet (in area of one face) at:

United Center
1901 W. Madison Street
Chicago, IL 60612


Dimensions: length 15' height 31'-6"

Height above grade/roof to top of sign (freestanding) 31'-6"

Total Square Foot Area 472.5

Elevation (freestanding – replace existing)

Such sign shall comply with all applicable provisions of TITLE 17 of the Chicago Zoning Ordinance and all other applicable provisions of the Municipal Code of the City of Chicago governing the construction and maintenance of outdoor signs, signboards and structures.

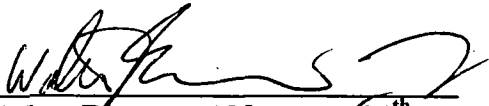
Walter Burnett, Alderman, 27th Ward



City of Chicago



Or2013-276

Office of the City Clerk

Document Tracking Sheet

Meeting Date:	6/5/2013
Sponsor(s):	Burnett, Walter (27)
Type:	Order
Title:	Issuance of permits for sign(s)/signboard(s) at 1901 W Madison St - freestanding elevation
Committee(s) Assignment:	Committee on Zoning, Landmarks and Building Standards

Committee on Zoning, Landmarks
and Building Standards
City Council Meeting, June 5, 2013
Alderman Walter Burnett, 27th Ward
Sign Order

ORDERED, That the Commissioner of Buildings is hereby directed to issues a sign permit to:

Kieffer Signs
3322 Washington Avenue
Sheboygan, WI 53081

For the erection of a sign/signboard over 24 feet in height and/or over 100 square feet (in area of one face) at:

United Center
1901 W. Madison Street
Chicago, IL 60612

Dimensions: length 15' height 31'-6"

Height above grade/roof to top of sign (freestanding) 31'-6"

Total Square Foot Area 472.5

Elevation (freestanding – replace existing)

Such sign shall comply with all applicable provisions of TITLE 17 of the Chicago Zoning Ordinance and all other applicable provisions of the Municipal Code of the City of Chicago governing the construction and maintenance of outdoor signs, signboards and structures.


Walter Burnett, Alderman, 27th Ward



City of Chicago



Or2013-277

Office of the City Clerk

Document Tracking Sheet

Meeting Date:	6/5/2013
Sponsor(s):	Burnett, Walter (27)
Type:	Order
Title:	Issuance of permits for sign(s)/signboard(s) at 1901 W Madison St
Committee(s) Assignment:	Committee on Zoning, Landmarks and Building Standards

Committee on Zoning, Landmarks
and Building Standards
City Council Meeting, June 5, 2013
Alderman Walter Burnett, 27th Ward
Sign Order

ORDERED, That the Commissioner of Buildings is hereby directed to issues a sign permit to:

Kieffer Signs
3322 Washington Avenue
Sheboygan, WI 53081

For the erection of a sign/signboard over 24 feet in height and/or over 100 square feet (in area of one face) at:

United Center
1901 W. Madison Street
Chicago, IL 60612

Dimensions: length 6' - 6 $\frac{3}{4}$ " height 59' - 5/8"

Height above grade/roof to top of sign 79'

Total Square Foot Area 390

Elevation South

Such sign shall comply with all applicable provisions of TITLE 17 of the Chicago Zoning Ordinance and all other applicable provisions of the Municipal Code of the City of Chicago governing the construction and maintenance of outdoor signs, signboards and structures.


Walter Burnett, Alderman, 27th Ward



City of Chicago



Or2013-278

Office of the City Clerk

Document Tracking Sheet

Meeting Date:	6/5/2013
Sponsor(s):	Burnett, Walter (27)
Type:	Order
Title:	Issuance of permits for sign(s)/signboard(s) at 1901 W Madison St (south)
Committee(s) Assignment:	Committee on Zoning, Landmarks and Building Standards

Committee on Zoning, Landmarks
and Building Standards
City Council Meeting, June 5, 2013
Alderman Walter Burnett, 27th Ward
Sign Order

ORDERED, That the Commissioner of Buildings is hereby directed to issues a sign permit to:

Kieffer Signs
3322 Washington Avenue
Sheboygan, WI 53081

For the erection of a sign/signboard over 24 feet in height and/or over 100 square feet (in area of one face) at:

United Center
1901 W. Madison Street
Chicago, IL 60612

Dimensions: length 6' - 6 ¾ " height 59' - 5/8"

Height above grade/roof to top of sign 79'

Total Square Foot Area 390

Elevation South

Such sign shall comply with all applicable provisions of TITLE 17 of the Chicago Zoning Ordinance and all other applicable provisions of the Municipal Code of the City of Chicago governing the construction and maintenance of outdoor signs, signboards and structures.


Walter Burnett, Alderman, 27th Ward



City of Chicago



Or2013-279

Office of the City Clerk

Document Tracking Sheet

Meeting Date:	6/5/2013
Sponsor(s):	Burnett, Walter (27)
Type:	Order
Title:	Issuance of permits for sign(s)/signboard(s) at 1901 W Madison St (south)
Committee(s) Assignment:	Committee on Zoning, Landmarks and Building Standards

Committee on Zoning, Landmarks
and Building Standards
City Council Meeting, June 5, 2013
Alderman Walter Burnett, 27th Ward
Sign Order

ORDERED, That the Commissioner of Buildings is hereby directed to issues a sign permit to:

Kieffer Signs
3322 Washington Avenue
Sheboygan, WI 53081

For the erection of a sign/signboard over 24 feet in height and/or over 100 square feet (in area of one face) at:

United Center
1901 W. Madison Street
Chicago, IL 60612


Dimensions: length 6' - 6 $\frac{3}{4}$ " height 59' - 5/8"

Height above grade/roof to top of sign 79'

Total Square Foot Area 390

Elevation South

Such sign shall comply with all applicable provisions of TITLE 17 of the Chicago Zoning Ordinance and all other applicable provisions of the Municipal Code of the City of Chicago governing the construction and maintenance of outdoor signs, signboards and structures.

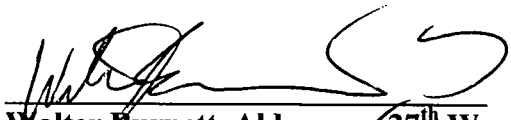
Walter Burnett, Alderman, 27th Ward



City of Chicago



Or2013-280

Office of the City Clerk

Document Tracking Sheet

Meeting Date:	6/5/2013
Sponsor(s):	Burnett, Walter (27)
Type:	Order
Title:	Issuance of permits for sign(s)/signboard(s) at 1901 W Madison St (south)
Committee(s) Assignment:	Committee on Zoning, Landmarks and Building Standards

Committee on Zoning, Landmarks
and Building Standards
City Council Meeting, June 5, 2013
Alderman Walter Burnett, 27th Ward
Sign Order

ORDERED, That the Commissioner of Buildings is hereby directed to issues a sign permit to:

Kieffer Signs
3322 Washington Avenue
Sheboygan, WI 53081

For the erection of a sign/signboard over 24 feet in height and/or over 100 square feet (in area of one face) at:

United Center
1901 W. Madison Street
Chicago, IL 60612

Dimensions: length 6' - 6 $\frac{3}{4}$ " height 59' - 5/8"

Height above grade/roof to top of sign 79'

Total Square Foot Area 390

Elevation South

Such sign shall comply with all applicable provisions of TITLE 17 of the Chicago Zoning Ordinance and all other applicable provisions of the Municipal Code of the City of Chicago governing the construction and maintenance of outdoor signs, signboards and structures.


Walter Burnett, Alderman, 27th Ward



City of Chicago



Or2013-281

Office of the City Clerk

Document Tracking Sheet

Meeting Date:	6/5/2013
Sponsor(s):	Burnett, Walter (27)
Type:	Order
Title:	Issuance of permits for sign(s)/signboard(s) at 1901 W Madison St (north)
Committee(s) Assignment:	Committee on Zoning, Landmarks and Building Standards

Committee on Zoning, Landmarks
and Building Standards
City Council Meeting, June 5, 2013
Alderman Walter Burnett, 27th Ward
Sign Order

ORDERED, That the Commissioner of Buildings is hereby directed to issues a sign permit to:

Kieffer Signs
3322 Washington Avenue
Sheboygan, WI 53081

For the erection of a sign/signboard over 24 feet in height and/or over 100 square feet (in area of one face) at:

United Center
1901 W. Madison Street
Chicago, IL 60612


Dimensions: length 6'- 6 ¾ " height 59' - 5/8"

Height above grade/roof to top of sign 79'

Total Square Foot Area 390

Elevation North

Such sign shall comply with all applicable provisions of TITLE 17 of the Chicago Zoning Ordinance and all other applicable provisions of the Municipal Code of the City of Chicago governing the construction and maintenance of outdoor signs, signboards and structures.

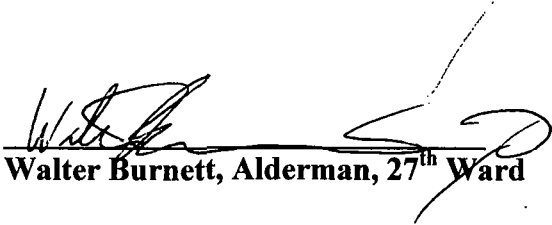

Walter Burnett, Alderman, 27th Ward



City of Chicago



Or2013-282

Office of the City Clerk

Document Tracking Sheet

Meeting Date:	6/5/2013
Sponsor(s):	Burnett, Walter (27)
Type:	Order
Title:	Issuance of permits for sign(s)/signboard(s) at 1901 W Madison St (North)
Committee(s) Assignment:	Committee on Zoning, Landmarks and Building Standards

Committee on Zoning, Landmarks
and Building Standards
City Council Meeting, June 5, 2013
Alderman Walter Burnett, 27th Ward
Sign Order

ORDERED, That the Commissioner of Buildings is hereby directed to issues a sign permit to:

Kieffer Signs
3322 Washington Avenue
Sheboygan, WI 53081

For the erection of a sign/signboard over 24 feet in height and/or over 100 square feet (in area of one face) at:

United Center
1901 W. Madison Street
Chicago, IL 60612

Dimensions: length 6' - 6 3/4 " height 59' - 5/8 "

Height above grade/roof to top of sign 79'

Total Square Foot Area 390

Elevation North

Such sign shall comply with all applicable provisions of TITLE 17 of the Chicago Zoning Ordinance and all other applicable provisions of the Municipal Code of the City of Chicago governing the construction and maintenance of outdoor signs, signboards and structures.


Walter Burnett, Alderman, 27th Ward



City of Chicago



Or2013-283

Office of the City Clerk

Document Tracking Sheet

Meeting Date:	6/5/2013
Sponsor(s):	Burnett, Walter (27)
Type:	Order
Title:	Issuance of permits for sign(s)/signboard(s) at 1901 W. Madison St (North)
Committee(s) Assignment:	Committee on Zoning, Landmarks and Building Standards

Committee on Zoning, Landmarks
and Building Standards
City Council Meeting, June 5, 2013
Alderman Walter Burnett, 27th Ward
Sign Order

ORDERED, That the Commissioner of Buildings is hereby directed to issues a sign permit to:

Kieffer Signs
3322 Washington Avenue
Sheboygan, WI 53081

For the erection of a sign/signboard over 24 feet in height and/or over 100 square feet (in area of one face) at:

United Center
1901 W. Madison Street
Chicago, IL 60612


Dimensions: length 6' - 6 3/4" height 59' - 5/8"

Height above grade/roof to top of sign 79'

Total Square Foot Area 390

Elevation North

Such sign shall comply with all applicable provisions of TITLE 17 of the Chicago Zoning Ordinance and all other applicable provisions of the Municipal Code of the City of Chicago governing the construction and maintenance of outdoor signs, signboards and structures.

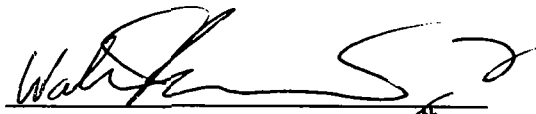
Walter Burnett, Alderman, 27th Ward



City of Chicago



Or2013-284

Office of the City Clerk

Document Tracking Sheet

Meeting Date:	6/5/2013
Sponsor(s):	Burnett, Walter (27)
Type:	Order
Title:	Issuance of permits for sign(s)/signboard(s) at 1901 W Madison St - north-east corner
Committee(s) Assignment:	Committee on Zoning, Landmarks and Building Standards

Committee on Zoning, Landmarks
and Building Standards
City Council Meeting, June 5, 2013
Alderman Walter Burnett, 27th Ward
Sign Order

ORDERED, That the Commissioner of Buildings is hereby directed to issues a sign permit to:

Kieffer Signs
3322 Washington Avenue
Sheboygan, WI 53081

For the erection of a sign/signboard over 24 feet in height and/or over 100 square feet (in area of one face) at:

United Center
1901 W. Madison Street
Chicago, IL 60612


Dimensions: length 22' height 27'

Height above grade/roof to top of sign 85'

Total Square Foot Area 1188

Elevation North-East corner

Such sign shall comply with all applicable provisions of TITLE 17 of the Chicago Zoning Ordinance and all other applicable provisions of the Municipal Code of the City of Chicago governing the construction and maintenance of outdoor signs, signboards and structures.

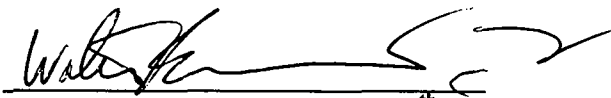
Walter Burnett, Alderman, 27th Ward



City of Chicago



Or2013-285

Office of the City Clerk

Document Tracking Sheet

Meeting Date:	6/5/2013
Sponsor(s):	Burnett, Walter (27)
Type:	Order
Title:	Issuance of permits for sign(s)/signboard(s) at 1901 W Madison St (North)
Committee(s) Assignment:	Committee on Zoning, Landmarks and Building Standards

Committee on Zoning, Landmarks
and Building Standards
City Council Meeting, June 5, 2013
Alderman Walter Burnett, 27th Ward
Sign Order

ORDERED, That the Commissioner of Buildings is hereby directed to issues a sign permit to:

Kieffer Signs
3322 Washington Avenue
Sheboygan, WI 53081

For the erection of a sign/signboard over 24 feet in height and/or over 100 square feet (in area of one face) at:

United Center
1901 W. Madison Street
Chicago, IL 60612


Dimensions: length 6' - 6 3/4 " height 59' - 5/8"

Height above grade/roof to top of sign 79'

Total Square Foot Area 390

Elevation North

Such sign shall comply with all applicable provisions of TITLE 17 of the Chicago Zoning Ordinance and all other applicable provisions of the Municipal Code of the City of Chicago governing the construction and maintenance of outdoor signs, signboards and structures.

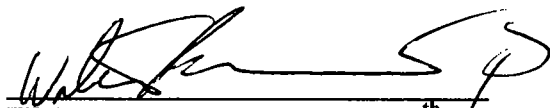
Walter Burnett, Alderman, 27th Ward



City of Chicago



Or2013-286

Office of the City Clerk

Document Tracking Sheet

Meeting Date:	6/5/2013
Sponsor(s):	Burnett, Walter (27)
Type:	Order
Title:	Issuance of permits for sign(s)/signboard(s) at 1901 W Madison St - south-east corner
Committee(s) Assignment:	Committee on Zoning, Landmarks and Building Standards

Committee on Zoning, Landmarks
and Building Standards
City Council Meeting, June 5, 2013
Alderman Walter Burnett, 27th Ward
Sign Order

ORDERED, That the Commissioner of Buildings is hereby directed to issues a sign permit to:

Kieffer Signs
3322 Washington Avenue
Sheboygan, WI 53081

For the erection of a sign/signboard over 24 feet in height and/or over 100 square feet (in area of one face) at:

United Center
1901 W. Madison Street
Chicago, IL 60612


Dimensions: length 22' height 27'

Height above grade/roof to top of sign 85'

Total Square Foot Area 1188

Elevation South-East corner

Such sign shall comply with all applicable provisions of TITLE 17 of the Chicago Zoning Ordinance and all other applicable provisions of the Municipal Code of the City of Chicago governing the construction and maintenance of outdoor signs, signboards and structures.

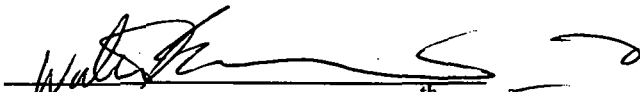
Walter Burnett, Alderman, 27th Ward



City of Chicago



Or2013-287

Office of the City Clerk

Document Tracking Sheet

Meeting Date:	6/5/2013
Sponsor(s):	Burnett, Walter (27)
Type:	Order
Title:	Issuance of permits for sign(s)/signboard(s) at 1901 W Madison St - south-east corner
Committee(s) Assignment:	Committee on Zoning, Landmarks and Building Standards

Committee on Zoning, Landmarks
and Building Standards
City Council Meeting, June 5, 2013
Alderman Walter Burnett, 27th Ward
Sign Order

ORDERED, That the Commissioner of Buildings is hereby directed to issues a sign permit to:

Kieffer Signs
3322 Washington Avenue
Sheboygan, WI 53081

For the erection of a sign/signboard over 24 feet in height and/or over 100 square feet (in area of one face) at:

United Center
1901 W. Madison Street
Chicago, IL 60612


Dimensions: length 50' height 2'-8 3/4"

Height above grade/roof to top of sign 15'

Total Square Foot Area 136


Elevation South-East corner

Such sign shall comply with all applicable provisions of TITLE 17 of the Chicago Zoning Ordinance and all other applicable provisions of the Municipal Code of the City of Chicago governing the construction and maintenance of outdoor signs, signboards and structures.

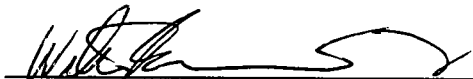
Walter Burnett, Alderman, 27th Ward



City of Chicago

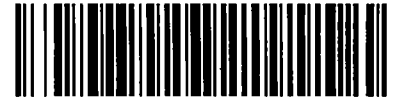

Or2013-288

Office of the City Clerk

Document Tracking Sheet

Meeting Date:	6/5/2013
Sponsor(s):	Burnett, Walter (27)
Type:	Order
Title:	Issuance of permits for sign(s)/signboard(s) at 1901 W Madison St (North)
Committee(s) Assignment:	Committee on Zoning, Landmarks and Building Standards

Committee on Zoning, Landmarks
and Building Standards
City Council Meeting, June 5, 2013
Alderman Walter Burnett, 27th Ward
Sign Order

ORDERED, That the Commissioner of Buildings is hereby directed to issues a sign permit to:

Kieffer Signs
3322 Washington Avenue
Sheboygan, WI 53081

For the erection of a sign/signboard over 24 feet in height and/or over 100 square feet (in area of one face) at:

United Center
1901 W. Madison Street
Chicago, IL 60612

Dimensions: length 6' - 6 ¾ " height 59' - 5/8"

Height above grade/roof to top of sign 79'

Total Square Foot Area 390

Elevation North

Such sign shall comply with all applicable provisions of TITLE 17 of the Chicago Zoning Ordinance and all other applicable provisions of the Municipal Code of the City of Chicago governing the construction and maintenance of outdoor signs, signboards and structures.


Walter Burnett, Alderman, 27th Ward



City of Chicago



Or2013-289

Office of the City Clerk

Document Tracking Sheet

Meeting Date:	6/5/2013
Sponsor(s):	Burnett, Walter (27)
Type:	Order
Title:	Issuance of permits for sign(s)/signboard(s) 1901 W Madison St - south-east corner
Committee(s) Assignment:	Committee on Zoning, Landmarks and Building Standards

Committee on Zoning, Landmarks
and Building Standards
City Council Meeting, June 5, 2013
Alderman Walter Burnett, 27th Ward
Sign Order

ORDERED, That the Commissioner of Buildings is hereby directed to issues a sign permit to:

Kieffer Signs
3322 Washington Avenue
Sheboygan, WI 53081

For the erection of a sign/signboard over 24 feet in height and/or over 100 square feet (in area of one face) at:

United Center
1901 W. Madison Street
Chicago, IL 60612

Dimensions: length 50' height 2'-8 3/4 "

Height above grade/roof to top of sign 27'

Total Square Foot Area 136

Elevation South-East corner

Such sign shall comply with all applicable provisions of TITLE 17 of the Chicago Zoning Ordinance and all other applicable provisions of the Municipal Code of the City of Chicago governing the construction and maintenance of outdoor signs, signboards and structures.


Walter Burnett, Alderman, 27th Ward



City of Chicago



Or2013-290

Office of the City Clerk

Document Tracking Sheet

Meeting Date:	6/5/2013
Sponsor(s):	Burnett, Walter (27)
Type:	Order
Title:	Issuance of permits for sign(s)/signboard(s) at 1901 W Madison St - south-east corner
Committee(s) Assignment:	Committee on Zoning, Landmarks and Building Standards

Committee on Zoning, Landmarks
and Building Standards
City Council Meeting, June 5, 2013
Alderman Walter Burnett, 27th Ward
Sign Order

ORDERED, That the Commissioner of Buildings is hereby directed to issues a sign permit to:

Kieffer Signs
3322 Washington Avenue
Sheboygan, WI 53081

For the erection of a sign/signboard over 24 feet in height and/or over 100 square feet (in area of one face) at:

United Center
1901 W. Madison Street
Chicago, IL 60612


Dimensions: length 50' height 2'-8 3/4 "

Height above grade/roof to top of sign 39'

Total Square Foot Area 136

Elevation South-East corner

Such sign shall comply with all applicable provisions of TITLE 17 of the Chicago Zoning Ordinance and all other applicable provisions of the Municipal Code of the City of Chicago governing the construction and maintenance of outdoor signs, signboards and structures.

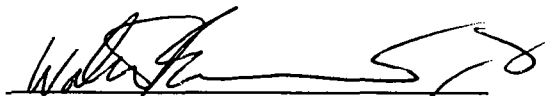
Walter Burnett, Alderman, 27th Ward



City of Chicago



Or2013-291

Office of the City Clerk

Document Tracking Sheet

Meeting Date:	6/5/2013
Sponsor(s):	Burnett, Walter (27)
Type:	Order
Title:	Issuance of permits for sign(s)/signboard(s) at 1901 W Madison St (North)
Committee(s) Assignment:	Committee on Zoning, Landmarks and Building Standards

Committee on Zoning, Landmarks
and Building Standards
City Council Meeting, June 5, 2013
Alderman Walter Burnett, 27th Ward
Sign Order

ORDERED, That the Commissioner of Buildings is hereby directed to issues a sign permit to:

Kieffer Signs
3322 Washington Avenue
Sheboygan, WI 53081

For the erection of a sign/signboard over 24 feet in height and/or over 100 square feet (in area of one face) at:

United Center
1901 W. Madison Street
Chicago, IL 60612

Dimensions: length 6' - 6 ¾" height 59' - 5/8"

Height above grade/roof to top of sign 79'

Total Square Foot Area 390

Elevation North

Such sign shall comply with all applicable provisions of TITLE 17 of the Chicago Zoning Ordinance and all other applicable provisions of the Municipal Code of the City of Chicago governing the construction and maintenance of outdoor signs, signboards and structures.



Walter Burnett, Alderman, 27th Ward



City of Chicago



Or2013-292

Office of the City Clerk

Document Tracking Sheet

Meeting Date:	6/5/2013
Sponsor(s):	Burnett, Walter (27)
Type:	Order
Title:	Issuance of permits for sign(s)/signboard(s) at 1901 W Madison St (North)
Committee(s) Assignment:	Committee on Zoning, Landmarks and Building Standards

Committee on Zoning, Landmarks
and Building Standards
City Council Meeting, June 5, 2013
Alderman Walter Burnett, 27th Ward
Sign Order

ORDERED, That the Commissioner of Buildings is hereby directed to issues a sign permit to:

Kieffer Signs
3322 Washington Avenue
Sheboygan, WI 53081

For the erection of a sign/signboard over 24 feet in height and/or over 100 square feet (in area of one face) at:

United Center
1901 W. Madison Street
Chicago, IL 60612

Dimensions: length 6'- 6 ¾ " height 59' - 5/8"

Height above grade/roof to top of sign 79'

Total Square Foot Area 390

Elevation North

Such sign shall comply with all applicable provisions of TITLE 17 of the Chicago Zoning Ordinance and all other applicable provisions of the Municipal Code of the City of Chicago governing the construction and maintenance of outdoor signs, signboards and structures.


Walter Burnett, Alderman, 27th Ward



City of Chicago



Or2013-293

Office of the City Clerk

Document Tracking Sheet

Meeting Date:	6/5/2013
Sponsor(s):	Burnett, Walter (27)
Type:	Order
Title:	Issuance of permits for sign(s)/signboard(s) at 1901 W Madison St - south-east corner
Committee(s) Assignment:	Committee on Zoning, Landmarks and Building Standards

Committee on Zoning, Landmarks
and Building Standards
City Council Meeting, June 5, 2013
Alderman Walter Burnett, 27th Ward
Sign Order

ORDERED, That the Commissioner of Buildings is hereby directed to issues a sign permit to:

Kieffer Signs
3322 Washington Avenue
Sheboygan, WI 53081

For the erection of a sign/signboard over 24 feet in height and/or over 100 square feet (in area of one face) at:

United Center
1901 W. Madison Street
Chicago, IL 60612

Dimensions: length 50' height 2'-8 3/4 "

Height above grade/roof to top of sign 41'

Total Square Foot Area 136

Elevation South-East corner

Such sign shall comply with all applicable provisions of TITLE 17 of the Chicago Zoning Ordinance and all other applicable provisions of the Municipal Code of the City of Chicago governing the construction and maintenance of outdoor signs, signboards and structures.


Walter Burnett, Alderman, 27th Ward

1
2
City of Chicago



Or2013-294

Office of the City Clerk

Document Tracking Sheet

Meeting Date:	6/5/2013
Sponsor(s):	Burnett, Walter (27)
Type:	Order
Title:	Issuance of permits for sign(s)/signboard(s) at 1901 W Madison St - south-east corner
Committee(s) Assignment:	Committee on Zoning, Landmarks and Building Standards

Committee on Zoning, Landmarks
and Building Standards
City Council Meeting, June 5, 2013
Alderman Walter Burnett, 27th Ward
Sign Order

ORDERED, That the Commissioner of Buildings is hereby directed to issues a sign permit to:

Kieffer Signs
3322 Washington Avenue
Sheboygan, WI 53081

For the erection of a sign/signboard over 24 feet in height and/or over 100 square feet (in area of one face) at:

United Center
1901 W. Madison Street
Chicago, IL 60612

Dimensions: length 50' height 2'-8 3/4 "

Height above grade/roof to top of sign 53'

Total Square Foot Area 136

Elevation South-East corner

Such sign shall comply with all applicable provisions of TITLE 17 of the Chicago Zoning Ordinance and all other applicable provisions of the Municipal Code of the City of Chicago governing the construction and maintenance of outdoor signs, signboards and structures.


Walter Burnett, Alderman, 27th Ward



City of Chicago



Or2013-295

Office of the City Clerk

Document Tracking Sheet

Meeting Date:	6/5/2013
Sponsor(s):	Burnett, Walter (27)
Type:	Order
Title:	Issuance of permits for sign(s)/signboard(s) at 1901 W Madison St (North)
Committee(s) Assignment:	Committee on Zoning, Landmarks and Building Standards

Committee on Zoning, Landmarks
and Building Standards
City Council Meeting, June 5, 2013
Alderman Walter Burnett, 27th Ward
Sign Order

ORDERED, That the Commissioner of Buildings is hereby directed to issues a sign permit to:

Kieffer Signs
3322 Washington Avenue
Sheboygan, WI 53081

For the erection of a sign/signboard over 24 feet in height and/or over 100 square feet (in area of one face) at:

United Center
1901 W. Madison Street
Chicago, IL 60612

Dimensions: length 6'- 6 ¾" height 59' - 5/8"

Height above grade/roof to top of sign 79'

Total Square Foot Area 390

Elevation North

Such sign shall comply with all applicable provisions of TITLE 17 of the Chicago Zoning Ordinance and all other applicable provisions of the Municipal Code of the City of Chicago governing the construction and maintenance of outdoor signs, signboards and structures.


Walter Burnett, Alderman, 27th Ward



City of Chicago



Or2013-296

Office of the City Clerk

Document Tracking Sheet

Meeting Date:	6/5/2013
Sponsor(s):	Burnett, Walter (27)
Type:	Order
Title:	Issuance of permits for sign(s)/signboard(s) at 1901 W Madison St - north-east corner
Committee(s) Assignment:	Committee on Zoning, Landmarks and Building Standards

Committee on Zoning, Landmarks
and Building Standards
City Council Meeting, June 5, 2013
Alderman Walter Burnett, 27th Ward
Sign Order

ORDERED, That the Commissioner of Buildings is hereby directed to issues a sign permit to:

Kieffer Signs
3322 Washington Avenue
Sheboygan, WI 53081

For the erection of a sign/signboard over 24 feet in height and/or over 100 square feet (in area of one face) at:

United Center
1901 W. Madison Street
Chicago, IL 60612

Dimensions: length 50' height 2'-8 3/4 "

Height above grade/roof to top of sign 15'

Total Square Foot Area 136

Elevation North-East corner

Such sign shall comply with all applicable provisions of TITLE 17 of the Chicago Zoning Ordinance and all other applicable provisions of the Municipal Code of the City of Chicago governing the construction and maintenance of outdoor signs, signboards and structures.


Walter Burnett, Alderman, 27th Ward



City of Chicago



Or2013-297

Office of the City Clerk

Document Tracking Sheet

Meeting Date:	6/5/2013
Sponsor(s):	Burnett, Walter (27)
Type:	Order
Title:	Issuance of permits for sign(s)/signboard(s) at 1901 W Madison St (North)
Committee(s) Assignment:	Committee on Zoning, Landmarks and Building Standards

Committee on Zoning, Landmarks
and Building Standards
City Council Meeting, June 5, 2013
Alderman Walter Burnett, 27th Ward
Sign Order

ORDERED, That the Commissioner of Buildings is hereby directed to issues a sign permit to:

Kieffer Signs
3322 Washington Avenue
Sheboygan, WI 53081

For the erection of a sign/signboard over 24 feet in height and/or over 100 square feet (in area of one face) at:

United Center
1901 W. Madison Street
Chicago, IL 60612

Dimensions: length 6' - 6 ¾ " height 59' - 5/8"

Height above grade/roof to top of sign 79'

Total Square Foot Area 390

Elevation North

Such sign shall comply with all applicable provisions of TITLE 17 of the Chicago Zoning Ordinance and all other applicable provisions of the Municipal Code of the City of Chicago governing the construction and maintenance of outdoor signs, signboards and structures.


Walter Burnett, Alderman, 27th Ward



City of Chicago



Or2013-298

Office of the City Clerk

Document Tracking Sheet

Meeting Date:	6/5/2013
Sponsor(s):	Burnett, Walter (27)
Type:	Order
Title:	Issuance of permits for sign(s)/signboard(s) at 1901 W Madison St - north-east corner
Committee(s) Assignment:	Committee on Zoning, Landmarks and Building Standards

Committee on Zoning, Landmarks
and Building Standards
City Council Meeting, June 5, 2013
Alderman Walter Burnett, 27th Ward
Sign Order

ORDERED, That the Commissioner of Buildings is hereby directed to issues a sign permit to:

Kieffer Signs
3322 Washington Avenue
Sheboygan, WI 53081

For the erection of a sign/signboard over 24 feet in height and/or over 100 square feet (in area of one face) at:

United Center
1901 W. Madison Street
Chicago, IL 60612

Dimensions: length 50' height 2'-8 3/4"

Height above grade/roof to top of sign 27'

Total Square Foot Area 136

Elevation North-East corner

Such sign shall comply with all applicable provisions of TITLE 17 of the Chicago Zoning Ordinance and all other applicable provisions of the Municipal Code of the City of Chicago governing the construction and maintenance of outdoor signs, signboards and structures.


Walter Burnett, Alderman, 27th Ward



City of Chicago



Or2013-299

Office of the City Clerk

Document Tracking Sheet

Meeting Date:	6/5/2013
Sponsor(s):	Burnett, Walter (27)
Type:	Order
Title:	Issuance of permits for sign(s)/signboard(s) at 1901 W Madison St (North)
Committee(s) Assignment:	Committee on Zoning, Landmarks and Building Standards

Committee on Zoning, Landmarks
and Building Standards
City Council Meeting, June 5, 2013
Alderman Walter Burnett, 27th Ward
Sign Order

ORDERED, That the Commissioner of Buildings is hereby directed to issues a sign permit to:

Kieffer Signs
3322 Washington Avenue
Sheboygan, WI 53081

For the erection of a sign/signboard over 24 feet in height and/or over 100 square feet (in area of one face) at:

United Center
1901 W. Madison Street
Chicago, IL 60612

Dimensions: length 6'- 6 ¾ " height 59' - 5/8"

Height above grade/roof to top of sign 79'

Total Square Foot Area 390

Elevation North

Such sign shall comply with all applicable provisions of TITLE 17 of the Chicago Zoning Ordinance and all other applicable provisions of the Municipal Code of the City of Chicago governing the construction and maintenance of outdoor signs, signboards and structures.


Walter Burnett, Alderman, 27th Ward



City of Chicago



Or2013-300

Office of the City Clerk

Document Tracking Sheet

Meeting Date:	6/5/2013
Sponsor(s):	Burnett, Walter (27)
Type:	Order
Title:	Issuance of permits for sign(s)/signboard(s) at 1901 W Madison St - north-east corner
Committee(s) Assignment:	Committee on Zoning, Landmarks and Building Standards

Committee on Zoning, Landmarks
and Building Standards
City Council Meeting, June 5, 2013
Alderman Walter Burnett, 27th Ward
Sign Order

ORDERED, That the Commissioner of Buildings is hereby directed to issues a sign permit to:

Kieffer Signs
3322 Washington Avenue
Sheboygan, WI 53081

For the erection of a sign/signboard over 24 feet in height and/or over 100 square feet (in area of one face) at:

United Center
1901 W. Madison Street
Chicago, IL 60612


Dimensions: length 50' height 2'-8 3/4"

Height above grade/roof to top of sign 39'

Total Square Foot Area 136

Elevation North-East corner

Such sign shall comply with all applicable provisions of TITLE 17 of the Chicago Zoning Ordinance and all other applicable provisions of the Municipal Code of the City of Chicago governing the construction and maintenance of outdoor signs, signboards and structures.

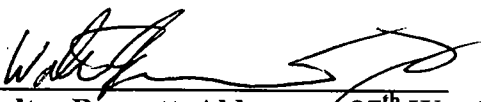

Walter Burnett, Alderman, 27th Ward



City of Chicago



Or2013-301

Office of the City Clerk

Document Tracking Sheet

Meeting Date:	6/5/2013
Sponsor(s):	Burnett, Walter (27)
Type:	Order
Title:	Issuance of permits for sign(s)/signboard(s) at 1901 W Madison St - north-east corner
Committee(s) Assignment:	Committee on Zoning, Landmarks and Building Standards

Committee on Zoning, Landmarks
and Building Standards
City Council Meeting, June 5, 2013
Alderman Walter Burnett, 27th Ward
Sign Order

ORDERED, That the Commissioner of Buildings is hereby directed to issues a sign permit to:

Kieffer Signs
3322 Washington Avenue
Sheboygan, WI 53081

For the erection of a sign/signboard over 24 feet in height and/or over 100 square feet (in area of one face) at:

United Center
1901 W. Madison Street
Chicago, IL 60612

Dimensions: length 50' height 2'-8 3/4"

Height above grade/roof to top of sign 41'

Total Square Foot Area 136

Elevation North-East corner

Such sign shall comply with all applicable provisions of TITLE 17 of the Chicago Zoning Ordinance and all other applicable provisions of the Municipal Code of the City of Chicago governing the construction and maintenance of outdoor signs, signboards and structures.


Walter Burnett, Alderman, 27th Ward



City of Chicago



Or2013-302

Office of the City Clerk

Document Tracking Sheet

Meeting Date:	6/5/2013
Sponsor(s):	Burnett, Walter (27)
Type:	Order
Title:	Issuance of permits for sign(s)/signboard(s) at 1901 W Madison St - north-east corner
Committee(s) Assignment:	Committee on Zoning, Landmarks and Building Standards

Committee on Zoning, Landmarks
and Building Standards
City Council Meeting, June 5, 2013
Alderman Walter Burnett, 27th Ward
Sign Order

ORDERED, That the Commissioner of Buildings is hereby directed to issues a sign permit to:

Kieffer Signs
3322 Washington Avenue
Sheboygan, WI 53081

For the erection of a sign/signboard over 24 feet in height and/or over 100 square feet (in area of one face) at:

United Center
1901 W. Madison Street
Chicago, IL 60612


Dimensions: length 50' height 2'-8 3/4 "

Height above grade/roof to top of sign 53'

Total Square Foot Area 136

Elevation North-East corner

Such sign shall comply with all applicable provisions of TITLE 17 of the Chicago Zoning Ordinance and all other applicable provisions of the Municipal Code of the City of Chicago governing the construction and maintenance of outdoor signs, signboards and structures.

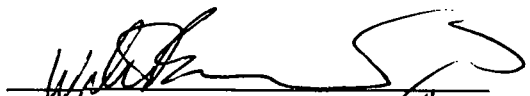
Walter Burnett, Alderman, 27th Ward



City of Chicago



Or2013-303

Office of the City Clerk

Document Tracking Sheet

Meeting Date:	6/5/2013
Sponsor(s):	Burnett, Walter (27)
Type:	Order
Title:	Issuance of permits for sign(s)/signboard(s) at 1901 W Madison St (North)
Committee(s) Assignment:	Committee on Zoning, Landmarks and Building Standards

Committee on Zoning, Landmarks
and Building Standards
City Council Meeting, June 5, 2013
Alderman Walter Burnett, 27th Ward
Sign Order

ORDERED, That the Commissioner of Buildings is hereby directed to issues a sign permit to:

Kieffer Signs
3322 Washington Avenue
Sheboygan, WI 53081

For the erection of a sign/signboard over 24 feet in height and/or over 100 square feet (in area of one face) at:

United Center
1901 W. Madison Street
Chicago, IL 60612


Dimensions: length 6' - 6 ¾ " height 59' - 5/8"

Height above grade/roof to top of sign 79'

Total Square Foot Area 390

Elevation North

Such sign shall comply with all applicable provisions of TITLE 17 of the Chicago Zoning Ordinance and all other applicable provisions of the Municipal Code of the City of Chicago governing the construction and maintenance of outdoor signs, signboards and structures.

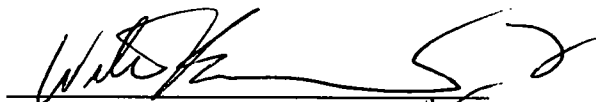
Walter Burnett, Alderman, 27th Ward



City of Chicago



Or2013-304

Office of the City Clerk

Document Tracking Sheet

Meeting Date:	6/5/2013
Sponsor(s):	Burnett, Walter (27)
Type:	Order
Title:	Issuance of permits for sign(s)/signboard(s) at 1901 W Madison St - north elevation
Committee(s) Assignment:	Committee on Zoning, Landmarks and Building Standards

Committee on Zoning, Landmarks
and Building Standards
City Council Meeting, June 5, 2013
Alderman Walter Burnett, 27th Ward
Sign Order

ORDERED, That the Commissioner of Buildings is hereby directed to issues a sign permit to:

Kieffer Signs
3322 Washington Avenue
Sheboygan, WI 53081

For the erection of a sign/signboard over 24 feet in height and/or over 100 square feet (in area of one face) at:

United Center
1901 W. Madison Street
Chicago, IL 60612

Dimensions: length 26'- 8 ¾ " height 14'-8 ¾ "

Height above grade/roof to top of sign 39'

Total Square Foot Area 392.5

Elevation North

Such sign shall comply with all applicable provisions of TITLE 17 of the Chicago Zoning Ordinance and all other applicable provisions of the Municipal Code of the City of Chicago governing the construction and maintenance of outdoor signs, signboards and structures.


Walter Burnett, Alderman, 27th Ward



City of Chicago



Or2013-305

Office of the City Clerk

Document Tracking Sheet

Meeting Date:	6/5/2013
Sponsor(s):	Burnett, Walter (27)
Type:	Order
Title:	Issuance of permits for sign(s)/signboard(s) at 1901 W Madison St (North)
Committee(s) Assignment:	Committee on Zoning, Landmarks and Building Standards

Committee on Zoning, Landmarks
and Building Standards
City Council Meeting, June 5, 2013
Alderman Walter Burnett, 27th Ward
Sign Order

ORDERED, That the Commissioner of Buildings is hereby directed to issues a sign permit to:

Kieffer Signs
3322 Washington Avenue
Sheboygan, WI 53081

For the erection of a sign/signboard over 24 feet in height and/or over 100 square feet (in area of one face) at:

United Center
1901 W. Madison Street
Chicago, IL 60612


Dimensions: length 6'- 6 ¾ " height 59' - 5/8"

Height above grade/roof to top of sign 79'

Total Square Foot Area 390

Elevation North

Such sign shall comply with all applicable provisions of TITLE 17 of the Chicago Zoning Ordinance and all other applicable provisions of the Municipal Code of the City of Chicago governing the construction and maintenance of outdoor signs, signboards and structures.

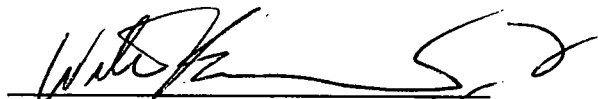
Walter Burnett, Alderman, 27th Ward



City of Chicago



Or2013-306

Office of the City Clerk

Document Tracking Sheet

Meeting Date:	6/5/2013
Sponsor(s):	Burnett, Walter (27)
Type:	Order
Title:	Issuance of permits for sign(s)/signboard(s) at 1901 W Madison St - north elevation
Committee(s) Assignment:	Committee on Zoning, Landmarks and Building Standards

Committee on Zoning, Landmarks
and Building Standards
City Council Meeting, June 5, 2013
Alderman Walter Burnett, 27th Ward
Sign Order

ORDERED, That the Commissioner of Buildings is hereby directed to issues a sign permit to:

Kieffer Signs
3322 Washington Avenue
Sheboygan, WI 53081

For the erection of a sign/signboard over 24 feet in height and/or over 100 square feet (in area of one face) at:

United Center
1901 W. Madison Street
Chicago, IL 60612

Dimensions: length 26'-8 3/4" height 14'-8 3/4"

Height above grade/roof to top of sign 39'

Total Square Foot Area 392.5

Elevation North

Such sign shall comply with all applicable provisions of TITLE 17 of the Chicago Zoning Ordinance and all other applicable provisions of the Municipal Code of the City of Chicago governing the construction and maintenance of outdoor signs, signboards and structures.


Walter Burnett, Alderman, 27th Ward



City of Chicago



Or2013-307

Office of the City Clerk

Document Tracking Sheet

Meeting Date:	6/5/2013
Sponsor(s):	Burnett, Walter (27)
Type:	Order
Title:	Issuance of permits for sign(s)/signboard(s) at 1901 W Madison St - south elevation
Committee(s) Assignment:	Committee on Zoning, Landmarks and Building Standards

Committee on Zoning, Landmarks
and Building Standards
City Council Meeting, June 5, 2013
Alderman Walter Burnett, 27th Ward
Sign Order

ORDERED, That the Commissioner of Buildings is hereby directed to issues a sign permit to:

Kieffer Signs
3322 Washington Avenue
Sheboygan, WI 53081

For the erection of a sign/signboard over 24 feet in height and/or over 100 square feet (in area of one face) at:

United Center
1901 W. Madison Street
Chicago, IL 60612


Dimensions: length 6'- 6 ¾ " height 59' - 5/8"

Height above grade/roof to top of sign 79'

Total Square Foot Area 390

Elevation South

Such sign shall comply with all applicable provisions of TITLE 17 of the Chicago Zoning Ordinance and all other applicable provisions of the Municipal Code of the City of Chicago governing the construction and maintenance of outdoor signs, signboards and structures.

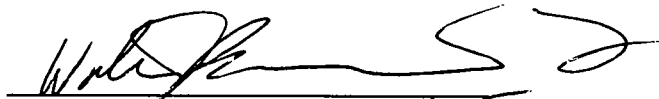
Walter Burnett, Alderman, 27th Ward



City of Chicago



Or2013-308

Office of the City Clerk

Document Tracking Sheet

Meeting Date:	6/5/2013
Sponsor(s):	Burnett, Walter (27)
Type:	Order
Title:	Issuance of permits for sign(s)/signboard(s) at 1901 W Madison St - south elevation
Committee(s) Assignment:	Committee on Zoning, Landmarks and Building Standards

Committee on Zoning, Landmarks
and Building Standards
City Council Meeting, June 5, 2013
Alderman Walter Burnett, 27th Ward
Sign Order

ORDERED, That the Commissioner of Buildings is hereby directed to issues a sign permit to:

Kieffer Signs
3322 Washington Avenue
Sheboygan, WI 53081

For the erection of a sign/signboard over 24 feet in height and/or over 100 square feet (in area of one face) at:

United Center
1901 W. Madison Street
Chicago, IL 60612

Dimensions: length 6'- 6 ¾ " height 59' - 5/8"

Height above grade/roof to top of sign 79'

Total Square Foot Area 390

Elevation South

Such sign shall comply with all applicable provisions of TITLE 17 of the Chicago Zoning Ordinance and all other applicable provisions of the Municipal Code of the City of Chicago governing the construction and maintenance of outdoor signs, signboards and structures.


Walter Burnett, Alderman, 27th Ward



City of Chicago



Or2013-309

Office of the City Clerk

Document Tracking Sheet

Meeting Date:	6/5/2013
Sponsor(s):	Burnett, Walter (27)
Type:	Order
Title:	Issuance of permits for sign(s)/signboard(s) at 1901 W Madison St - south elevation
Committee(s) Assignment:	Committee on Zoning, Landmarks and Building Standards

Committee on Zoning, Landmarks
and Building Standards
City Council Meeting, June 5, 2013
Alderman Walter Burnett, 27th Ward
Sign Order

ORDERED, That the Commissioner of Buildings is hereby directed to issues a sign permit to:

Kieffer Signs
3322 Washington Avenue
Sheboygan, WI 53081

For the erection of a sign/signboard over 24 feet in height and/or over 100 square feet (in area of one face) at:

United Center
1901 W. Madison Street
Chicago, IL 60612


Dimensions: length 6'- 6 ¾ " height 59' - 5/8"

Height above grade/roof to top of sign 79'

Total Square Foot Area 390

Elevation South

Such sign shall comply with all applicable provisions of TITLE 17 of the Chicago Zoning Ordinance and all other applicable provisions of the Municipal Code of the City of Chicago governing the construction and maintenance of outdoor signs, signboards and structures.

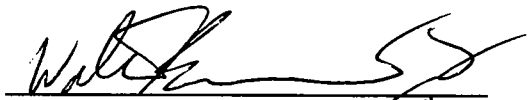
Walter Burnett, Alderman, 27th Ward



City of Chicago



Or2013-310

Office of the City Clerk

Document Tracking Sheet

Meeting Date:	6/5/2013
Sponsor(s):	Burnett, Walter (27)
Type:	Order
Title:	Issuance of permits for sign(s)/signboard(s) at 1901 W Madison St - south elevation
Committee(s) Assignment:	Committee on Zoning, Landmarks and Building Standards

Committee on Zoning, Landmarks
and Building Standards
City Council Meeting, June 5, 2013
Alderman Walter Burnett, 27th Ward
Sign Order

ORDERED, That the Commissioner of Buildings is hereby directed to issues a sign permit to:

Kieffer Signs
3322 Washington Avenue
Sheboygan, WI 53081

For the erection of a sign/signboard over 24 feet in height and/or over 100 square feet (in area of one face) at:

United Center
1901 W. Madison Street
Chicago, IL 60612


Dimensions: length 6' - 6 ¾" height 59' - 5/8"

Height above grade/roof to top of sign 79'

Total Square Foot Area 390

Elevation South

Such sign shall comply with all applicable provisions of TITLE 17 of the Chicago Zoning Ordinance and all other applicable provisions of the Municipal Code of the City of Chicago governing the construction and maintenance of outdoor signs, signboards and structures.

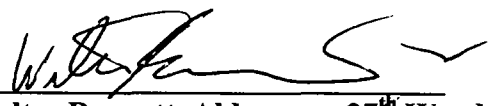
Walter Burnett, Alderman, 27th Ward



City of Chicago



Or2013-311

Office of the City Clerk

Document Tracking Sheet

Meeting Date:	6/5/2013
Sponsor(s):	Burnett, Walter (27)
Type:	Order
Title:	Issuance of permits for sign(s)/signboard(s) at 1901 W Madison St - south elevation
Committee(s) Assignment:	Committee on Zoning, Landmarks and Building Standards

Committee on Zoning, Landmarks
and Building Standards
City Council Meeting, June 5, 2013
Alderman Walter Burnett, 27th Ward
Sign Order

ORDERED, That the Commissioner of Buildings is hereby directed to issues a sign permit to:

Kieffer Signs
3322 Washington Avenue
Sheboygan, WI 53081

For the erection of a sign/signboard over 24 feet in height and/or over 100 square feet (in area of one face) at:

United Center
1901 W. Madison Street
Chicago, IL 60612

Dimensions: length 6'-6 3/4" height 59' - 5/8"

Height above grade/roof to top of sign 79'

Total Square Foot Area 390

Elevation South

Such sign shall comply with all applicable provisions of TITLE 17 of the Chicago Zoning Ordinance and all other applicable provisions of the Municipal Code of the City of Chicago governing the construction and maintenance of outdoor signs, signboards and structures.



Walter Burnett, Alderman, 27th Ward



City of Chicago



Or2013-312

Office of the City Clerk

Document Tracking Sheet

Meeting Date:	6/5/2013
Sponsor(s):	Burnett, Walter (27)
Type:	Order
Title:	Issuance of permits for sign(s)/signboard(s) at 1901 W Madison St - south elevation
Committee(s) Assignment:	Committee on Zoning, Landmarks and Building Standards

Committee on Zoning, Landmarks
and Building Standards
City Council Meeting, June 5, 2013
Alderman Walter Burnett, 27th Ward
Sign Order

ORDERED, That the Commissioner of Buildings is hereby directed to issues a sign permit to:

Kieffer Signs
3322 Washington Avenue
Sheboygan, WI 53081

For the erection of a sign/signboard over 24 feet in height and/or over 100 square feet (in area of one face) at:

United Center
1901 W. Madison Street
Chicago, IL 60612


Dimensions: length 6'- 6 3/4 " height 59' - 5/8"

Height above grade/roof to top of sign 79'

Total Square Foot Area 390

Elevation South

Such sign shall comply with all applicable provisions of TITLE 17 of the Chicago Zoning Ordinance and all other applicable provisions of the Municipal Code of the City of Chicago governing the construction and maintenance of outdoor signs, signboards and structures.

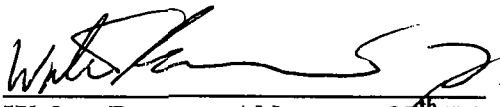
Walter Burnett, Alderman, 27th Ward



City of Chicago



Or2013-313

Office of the City Clerk

Document Tracking Sheet

Meeting Date:	6/5/2013
Sponsor(s):	Burnett, Walter (27)
Type:	Order
Title:	Issuance of permits for sign(s)/signboard(s) at 1901 W Madison St - south elevation
Committee(s) Assignment:	Committee on Zoning, Landmarks and Building Standards

Committee on Zoning, Landmarks
and Building Standards
City Council Meeting, June 5, 2013
Alderman Walter Burnett, 27th Ward
Sign Order

ORDERED, That the Commissioner of Buildings is hereby directed to issues a sign permit to:

Kieffer Signs
3322 Washington Avenue
Sheboygan, WI 53081

For the erection of a sign/signboard over 24 feet in height and/or over 100 square feet (in area of one face) at:

United Center
1901 W. Madison Street
Chicago, IL 60612

Dimensions: length 6' - 6 $\frac{3}{4}$ " height 59' - 5/8"

Height above grade/roof to top of sign 79'

Total Square Foot Area 390

Elevation South

Such sign shall comply with all applicable provisions of TITLE 17 of the Chicago Zoning Ordinance and all other applicable provisions of the Municipal Code of the City of Chicago governing the construction and maintenance of outdoor signs, signboards and structures.


Walter Burnett, Alderman, 27th Ward



City of Chicago



Or2013-340

Office of the City Clerk

Document Tracking Sheet

Meeting Date:	6/5/2013
Sponsor(s):	Burnett, Walter (27)
Type:	Order
Title:	Issuance of permits for sign(s)/signboard(s) at 600 W Division St
Committee(s) Assignment:	Committee on Zoning, Landmarks and Building Standards

ORDERED, That the Commissioner of the Building Department is hereby directed to issue a sign permit to: (Contractor's name and address)

NEON PRISM ELECTRIC SIGN Co, Inc.
1213 PARAMOUNT PARKWAY
BATAVIA, IL 60510

For the erection of a sign / signboard over twenty-four (24) feet in height and / or
over one hundred (100) square feet (in area of one face) at

XOn-Premise / Business ID signs: indicate Business Name and Address ✓
Off-Premise / Advertising signs: must indicate that it is for Advertising

TARGET
600 W. DIVISION ST.
CHICAGO, IL 60615

Dimensions: 20' 10" x 2' 4" = 49 SQUARE FEET

Height above grade: 35'

Such signs shall comply with all provisions of Title 17 of the Chicago Zoning Ordinance and all other applicable provisions of the Municipal Code of the City of Chicago governing the construction and maintenance of outdoor signs, sign boards, and structures.

Walter J. Bennett Jr
Alderman, Ward



City of Chicago



Or2013-339

Office of the City Clerk

Document Tracking Sheet

Meeting Date:	6/5/2013
Sponsor(s):	Graham, Deborah L. (29)
Type:	Order
Title:	Issuance of permits for sign(s)/signboard(s) at 5420 W Roosevelt Rd
Committee(s) Assignment:	Committee on Zoning, Landmarks and Building Standards

Committee on Zoning, Landmarks and Building Standards

(Signs)

ORDERED, That the Commissioner of Buildings is hereby directed to issue a sign permit to: (Contractor's NAME & ADDRESS)

White Way Sign

451 Kingston Court

Mount Prospect, IL 60056

for the erection of a sign/signboard over 24 feet in height and/or over 100 square feet (in area of one face) at: (Business NAME & ADDRESS)


Shetland Properties – Sun Gate Park

5420 West Roosevelt Road

Chicago, IL 60644

Dimensions: length	15'- 0"	height	12'-0"
height above grade/roof to top of sign			32'-0"
TOTAL SQUARE FOOT AREA			180 Sq. Ft.

Such sign(s) shall comply with all applicable provisions of TITLE 17 of the Chicago Zoning Ordinance and all other applicable provisions of the Municipal Code of the City of Chicago governing the construction and maintenance of outdoor signs, signboards and structures.

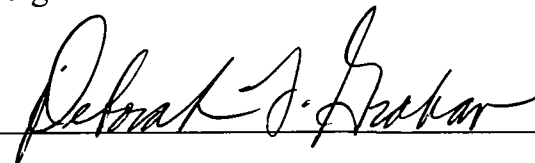

Deborah Graham, Alderman, 29th Ward


CITY OF CHICAGO
DEPARTMENT OF ZONING AND LAND USE PLANNING
SIGN SITE PLAN
(ALL INFORMATION MUST BE COMPLETED AND LEGIBLE)

Site Address: 5420 W. Roosevelt Road 1 of 1 applications

Sign Company: White Way Sign & Maintenance Co. **Rep Name:** Peter A. Tomaselli

Phone: (847) 391-0200 **Ext:** 300 (Below: Building, streets and location of sign on lot or structure)

North

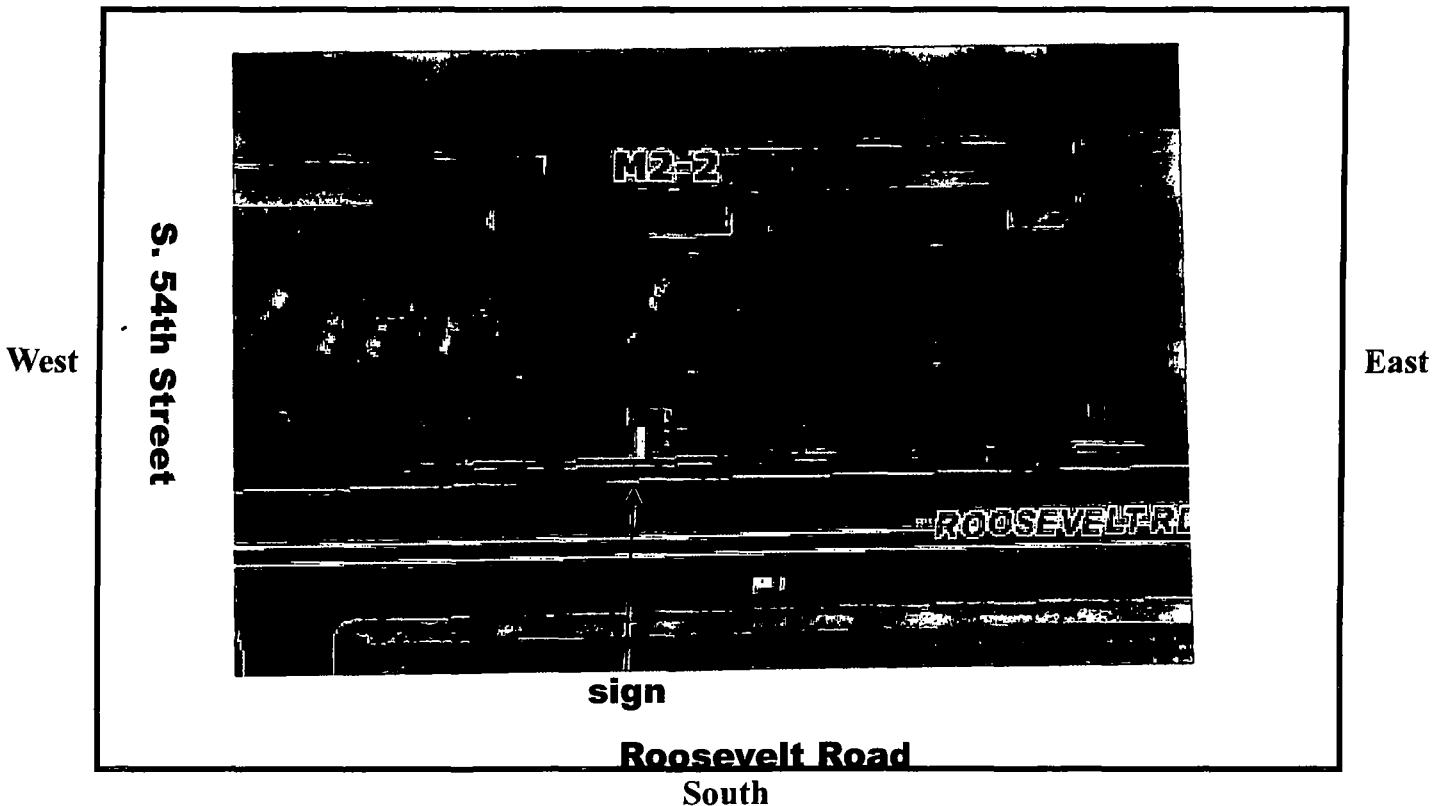

SIGN USE:

Bus. ID (On-Premise) ☒

Business License #

Advertising (Off-Premise) ☐

TYPE OF SIGN:

Flat Wall ☐

Freestanding ☒

Awning ☐

Marquee ☐

High Rise Building ☐

Projecting Private ☐

Projecting Public Way ☒

Public Way Use-Permit #

1092469

SIGN CHARACTERISTICS:

Non-Illuminated ☒

Illuminated ☒

Changing Image ☐

Video Display ☐

Flashing ☐

PERMIT TYPE:

New-Construction ☒

Change of Face ☐

Previous Permit #

**-Existing Sign did not
have a permit**

TOTAL SQUARE FOOTAGE:

Square Footage of this proposed sign 180'-0"

Gross area of all proposed signs 180'-0"

Area of all existing signs

(not including proposed) on Zoning Lot 342'-0"

DISTANCE FROM:

Curb Line: 16'-0"

Expressway, Toll Roads

or Major Route

(N/A if over 1000 ft)

Park (over 10 acres)

Residential Zone

Existing Off-Premise on

same side of street:

Signature:

Date: May 8, 2013

5420

SunGate
park

Specialty Properties

05/07/2013



WHITE WAY SIGN COMPANY

451 KINGSTON COURT MOUNT PROSPECT IL 60056

847/391-0200

FAX 847/391-0099

May 8, 2013

The Honorable Deborah Graham
City of Chicago, Ward 29
5755 W. Division Street
Chicago, IL 60651

Re: - Shetland Properties – Sun Gate Park – 5420 W. Roosevelt Road

Dear Alderman Graham,

Enclosed please find a copy of the sign in question **depicting an existing double face ground sign on Roosevelt Road in the middle of the property.**

Since the display is over 24 feet in height and/or 100 square feet in area a Council Order will be required as stipulated in the New Section 14-40-120 entitled "Council Approval" which was added to the Municipal Code by virtue of the Ordinance passed April 13, 1994 and as amended February 5, 1998.

For that reason, it would be appreciated if you would introduce to the City Council at its next meeting, your request to grant to White Way Sign, permission to permit this double face display.

If you have any questions, please do not hesitate to give me a call.

Your assistance in this matter is greatly appreciated.

Kindest regards,

Jessica Heath-Bolden
Permit Coordinator
White Way Sign Company
451 Kingston Court

Mt. Prospect, IL 60056

847-391-0200

847-391-0263 (Direct)

847-391-0294 (Fax)

jessica.heath-bolden@whiteway.com



City of Chicago



Or2013-316

Office of the City Clerk

Document Tracking Sheet

Meeting Date:	6/5/2013
Sponsor(s):	Colón, Rey (35)
Type:	Order
Title:	Issuance of permits for sign(s)/signboard(s) at 3250 N Kedzie Ave
Committee(s) Assignment:	Committee on Zoning, Landmarks and Building Standards

CITY COUNCIL
June 5, 2013

COMMITTEE ON ZONING, LANDMARKS & BUILDING STANDARDS

Order, Commissioner of Buildings is hereby directed to issue a sign permit to:

Doyle Signs, Inc.
232 W Interstate Road
Addison, IL 60101


for the erection of a permitted pre-existing nonconforming replacement sign/signboard over 24 feet in height and/or over 100 square feet (in area of one face) at:

Uhaul 3250 N. Kedzie, Chicago, IL 60618

Dimensions: Length: 12' 1" Height: 8' 4"
Height above grade/roof to top of sign: 16'
Total Square Foot Area: 101

Application Date: 05/08/2013

Such sign(s) shall comply with all applicable provisions of Title 17 of the Chicago Zoning Ordinance and all other applicable provisions of the Municipal Code for the City of Chicago governing the construction and maintenance of outdoor signs, signboards, and structures.

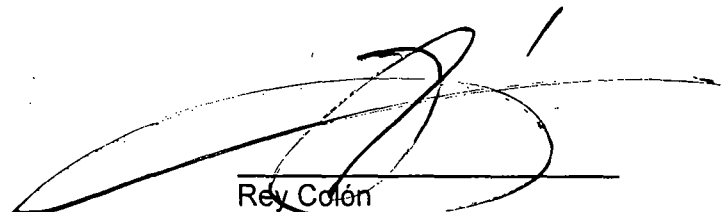

Rey Colón
Alderman, 35th Ward



CITY OF CHICAGO

DEPARTMENT OF BUILDINGS**Sign Permit Application**

APPROVAL NUMBER	APPLICATION NUMBER 100489699	ANNUAL FEE	WORK CODE	DRAWINGS ATTACHED ☐ YES ☒ NO
DATE OF APPLICATION 05/08/2013			TYPE OF SIGN FLAT OR BOX	
ADDRESS OF SIGN 3250 N KEDZIE AVE, 60618-			LENGTH 12	FT. IN 1
BUILDING			HEIGHT 8	IN 4
ORIGINAL PERMIT NUMBER			AREA 101	SQ. FT. WEIGHT 200
TYPE OF PERMIT NEW CONSTRUCTION (SIGN)			SIGN HEIGHT ABOVE GRADE/ROOF 16	
PAYER OF ANNUAL INSPECTION UHAUL, UHAUL 3250 N KEDZIE AVE CHICAGO, IL 60618 (630)543-9490			SHAPE OF SIGN REGULAR	
SIGN MANUFACTURER DOYLE SIGNS, INC			SIGN WILL READ VARIOUS	
ADDRESS WHERE SIGN CAN BE SEEN PRIOR TO ERECTION			NO. OF LAMPS 10	
TICKET NUMBER 0			TOTAL WATTAGE 980	
REINSPECTION CONTROL NUMBER 0644-531106			TYPE OF LAMP FLUORESCENT	
TYPE OF SUPPORT FOR SIGN POLE			NO. OF BALLAST/TRANSFORMERS 3	
SIGN BOARD SUPPORT MEMBERS NONE			INPUT OF TRANSFORMERS 120	
ANNUAL FEE			CONTRACTOR WILL INSTALL ☒ FEEDERS ☐	
CONSTRUCTION FEE 200.00			☒ CUSTOMER LEADS	
1017 B FEE			TYPE OF SWITCH SPECIAL	
TOTAL FEE 200.00			LOCATION OF SWITCH LISTED FLUSH TOGGLE	
AMOUNT PAID 200.00			SIGN LOCATION INSTALLATION OF (1) NEW INTERNALLY ILLUMINATED PYLON SIGN TO BE MOUNTED PER THE ATTACHED SITE PLAN. SIGN TO BE MANUAL READER BOARD	
BALANCE DUE				

The undersigned certify that the statements in this application are true and correct and that all work done under the proposed permit will conform to the requirements of the Chicago Municipal Code

ELECT CONTR DOYLE SIGNS INC	REG. NO. E92684	BOND. NO. <i>6046 Kdc</i>	REG. NO. E92684
ADDRESS 232 INTERSTATE RD - P.O. BOX 1068 ADDISON, IL 60101	ELECTR	SIGN ERECTOR DOYLE SIGNS INC	SIGNER
SUPERVISOR SIGNATURE		ADDRESS 232 INTERSTATE RD - P.O. BOX 1068 ADDISON IL, 60101	SIGNATURE

The permit issued on this application will authorize only signs here applied for. If other signs are to be erected they must be covered by additional permits.

City of Chicago
Rahm Emanuel, MayorDepartment of Buildings
Michael Merchant, Commissioner


TYPE OF BUSINESS <u>COMMERCIAL</u> Other: _____ Name: _____ LIC #: _____ Renewal Date: _____	SIGN BOND REQUIRED? ☐ YES COUNCIL ORDER REQUIRED ☒ YES
Projects Over: ☒ Private Property ☒ Public Way Grant Permit #: _____ ☒ Planned Development/Manufacturing PMD/PD#: <u>PMD14</u> Zoning District: <u>OTHER</u> Other: <u>PMD</u>	IS SPECIAL PERMISSION REQUIRED FROM CHIEF ELECTRICAL ☐ YES IF YES, ATTACH LETTER OF REQUEST
TYPE OF SIGN: ☐ ADVERTISING ☒ ILLUMINATE ☐ MOVEABLE ☒ BUSINESS ☐ FLASHING	TIME STAMP
TOTAL STREET FRONTAGE OF LOT (IN FEET) <u>442</u> TOTAL AREA OF NEW SIGN (SQ.FT.) <u>101</u> TOTAL AREA OF ALL SIGNS ON LOT (SQ.FT.) <u>418</u> HEIGHT OF SIGN ABOVE GRADE (TO TOP) <u>24ft 4in</u>	SIGN CLERK APPROVED FOR PERMIT
DISTANCE OF CURB LINE OUTER EDGE (ft) <u>92</u> DISTANCE OF STRUCTURE INNER EDGE (ft) <u>92</u> DISTANCE FROM (ft): A. PUBLIC PARK (OVER 10 ACRES) <u>1,971</u> B. EXPRESSWAY (IF LESS THAN 1,000 FT.) <u>190</u> C. RESIDENCE DISTRICT (ADVERTISING SIGNS ONLY) <u>138</u>	REMARKS
IF REPLACEMENT SIGN OR CHANGE OF FACE, WHAT DOES THE EXISTING SIGN READ? Original Payee: _____	
Landmark Hold: ☐ Status: _____	
ZONING (OFFICE USE ONLY)	

CITY OF CHICAGO
DEPARTMENT OF ZONING AND LAND USE PLANNING
SIGN SITE PLAN
(ALL INFORMATION MUST BE COMPLETED AND LEGIBLE)

Site Address: 3250 N. Halsted Ave of 1 applications

Sign Company: Doyle Signs Inc. Rep Name: Lisa Neal

Phone: (630) 543-9490 EXT 28 (Below: Building, streets and location of sign on lot or structure)
North

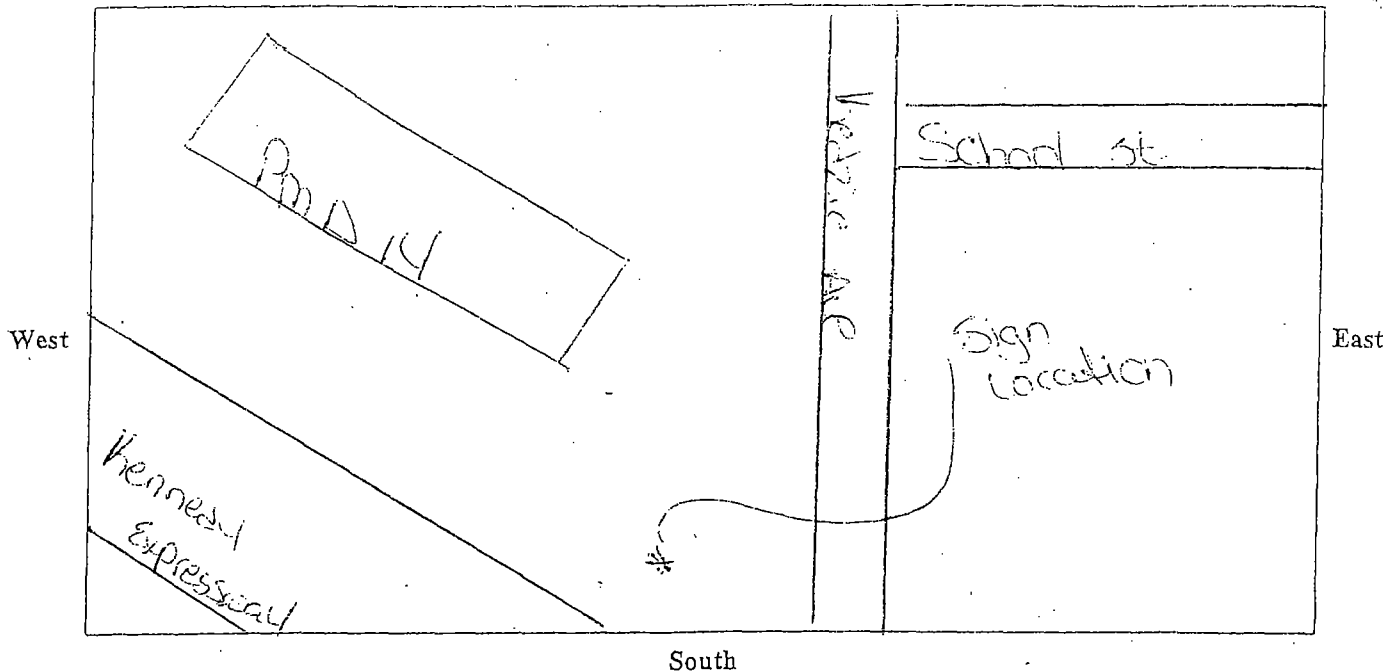

SIGN USE:

Bus. ID (On-premise) ☒
Business Lice. #

Advertising (Off-premise) ☐

PERMIT TYPE:

New Construction ☒
Change of Face
Previous Permit #

TYPE OF SIGN:

Flat Wall ☐
Freestanding ☒
Awning ☐
Marquee ☐
High Rise Building ☐
Projecting Private ☐
Projecting Public Way ☐
Public Way Use -Permit #

SIGN CHARACTERISTICS:

Non-Illuminated ☐
Illuminated ☒
Changing Image ☐
Video Display ☐
Flashing ☐

DISTANCE FROM:


Curb Line: 92
Expressway, Toll Roads
or Major Route
(n/a if over 1000 ft) 190
Park (over 10 acres) 1971
Residential Zone 138
Existing Off-premise on
same side of street: n/a

TOTAL SQUARE FOOTAGE:

Square footage of this proposed sign 101
Gross area of all proposed signs 413
Area of all existing signs
(not including proposed) on Zoning Lot 0

Signature: Lisa Neal

Date: 5/8/13

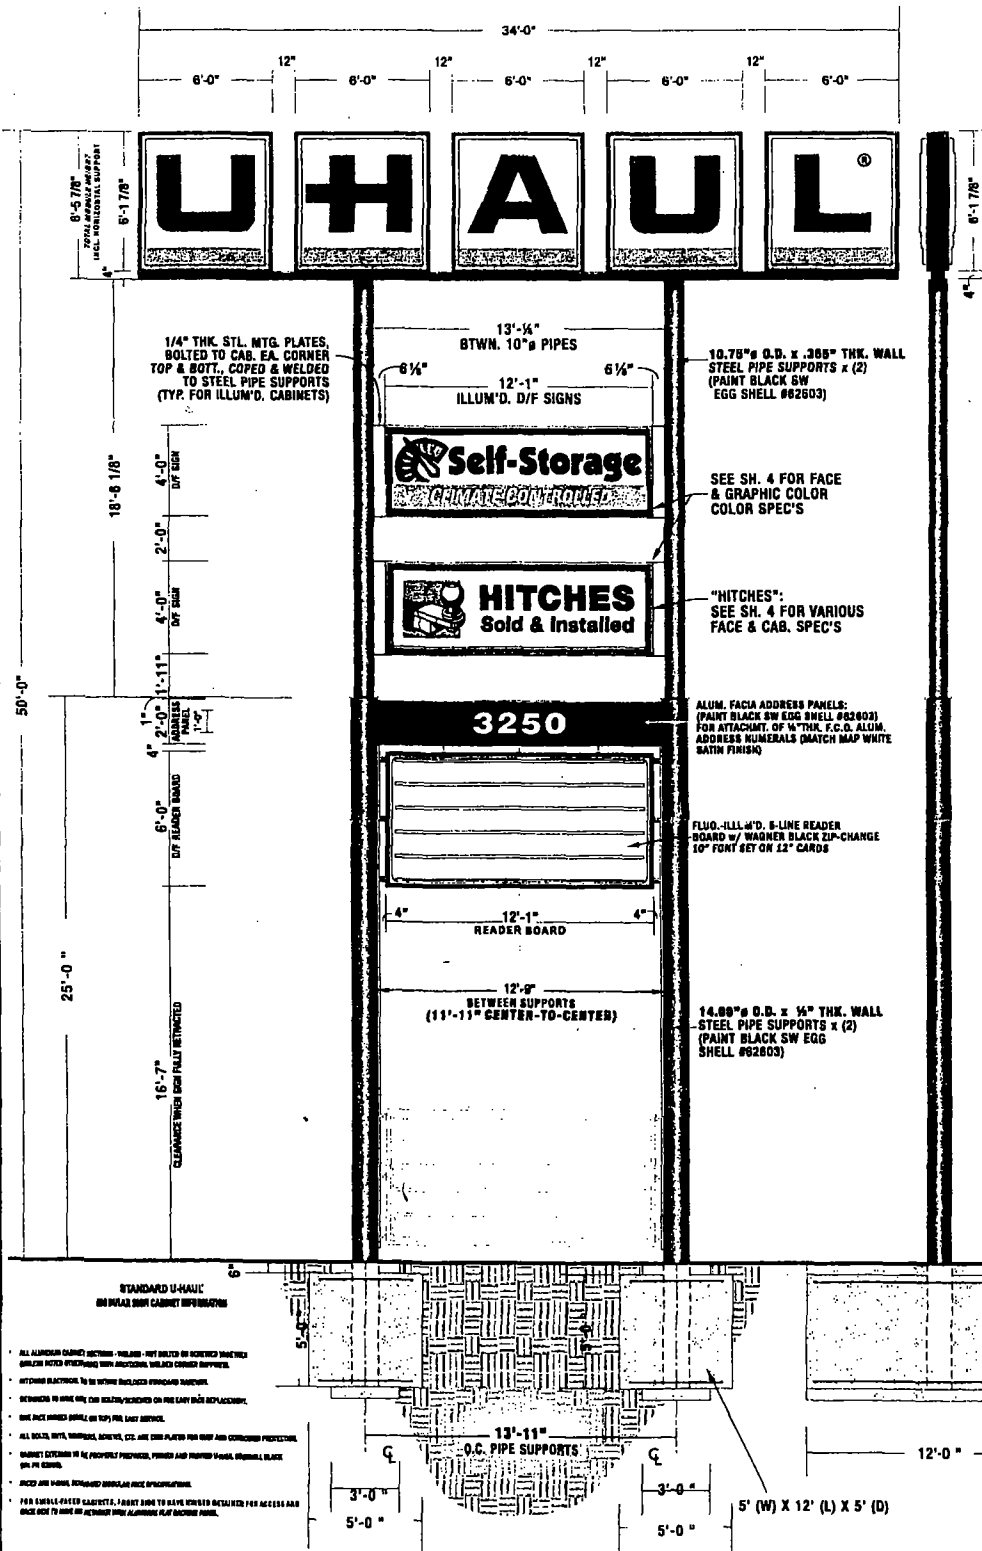


1 "U-Haul" D/F Pylon Elevation Detail Side Elevation
ONE (1) REQ'D. 3/16"=1'-0"

CLIENT: UHAUL
ADDRESS: 3236-3250 KEDDIE AVE.
CITY: CHICAGO
STATE: IL
DESIGNER: JN
DATE: 10/28/2012
SHEET NO. 1 of 6
SCALE: NOTED

CUSTOMER APPROVAL
DATE: _____
THE SIGNER'S NAME AND TITLE MUST BE PRINTED AND SIGNED BY THE SIGNER. THE SIGNER MUST BE A REPRESENTATIVE OF THE COMPANY. 


REVISION
DATE: _____
REVISION: _____



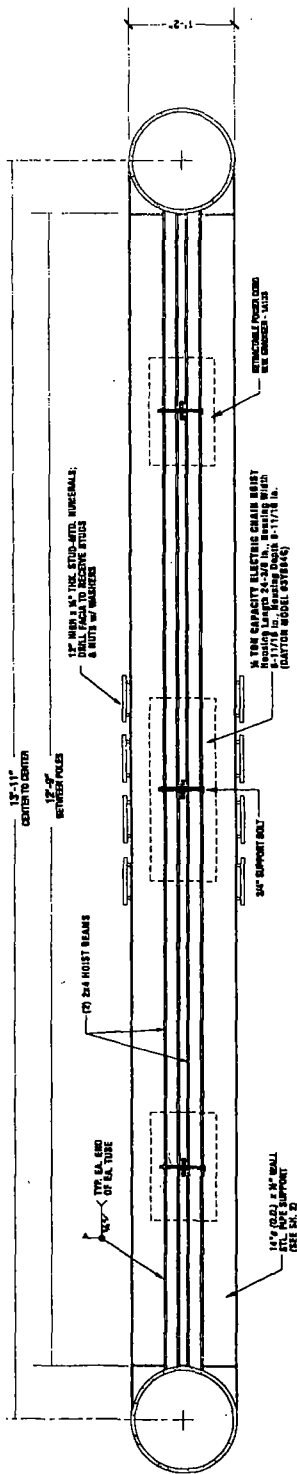

1 Address Facia Plan Section

1/4"=1'-0"

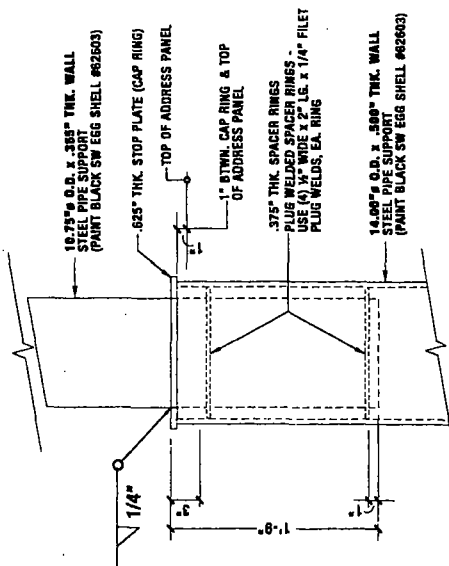

2 Sleeve Conn. Detail

1/4"=1'-0"



DATE	REVISION

CUSTOMER APPROVAL	DATE
THIS DESIGN IS THE SOLE PROPERTY OF DOLE GENERAL SIGN CONTRACTORS. NO PART OF THIS DESIGN MAY BE REPRODUCED OR TRANSMITTED IN ANY FORM OR BY ANY MEANS, ELECTRONIC OR MECHANICAL, WITHOUT THE WRITTEN PERMISSION OF DOLE GENERAL SIGN CONTRACTORS. THE RIGHTS TO THIS DESIGN MAY BE PURCHASED.	

CLIENT	JHALL
ADDRESS	3236-3250 KEDZIE AVE
CITY	CHICAGO
STATE	IL
DESIGNER	KM
DATE	10.29.2012
SCALE	NOTED
DRAWING NO.	13061
SHEET NO.	6 of 6



City of Chicago



Or2013-322

Office of the City Clerk

Document Tracking Sheet

Meeting Date:	6/5/2013
Sponsor(s):	Colón, Rey (35)
Type:	Order
Title:	Issuance of permits for sign(s)/signboard(s) at 3250 N Kedzie Ave
Committee(s) Assignment:	Committee on Zoning, Landmarks and Building Standards

CITY COUNCIL
June 5, 2013

COMMITTEE ON ZONING, LANDMARKS & BUILDING STANDARDS

Order, Commissioner of Buildings is hereby directed to issue a sign permit to:

Doyle Signs, Inc.
232 W Interstate Road
Addison, IL 60101

for the erection of a permitted pre-existing nonconforming replacement sign/signboard over 24 feet in height and/or over 100 square feet (in area of one face) at:

Uhaul 3250 N. Kedzie, Chicago, IL 60618

Dimensions: Length: 34' Height: 6' 6"
Height above grade/roof to top of sign: 43'
Total Square Foot Area: 221

Application Date: 05/08/2013

Such sign(s) shall comply with all applicable provisions of Title 17 of the Chicago Zoning Ordinance and all other applicable provisions of the Municipal Code for the City of Chicago governing the construction and maintenance of outdoor signs, signboards, and structures.



Rey Colon
Alderman, 35th Ward



CITY OF CHICAGO

DEPARTMENT OF BUILDINGS

Sign Permit Application

APPROVAL NUMBER	APPLICATION NUMBER 100489685	ANNUAL FEE	WORK CODE	DRAWINGS ATTACHED ☒ YES ☐ NO			
DATE OF APPLICATION 05/08/2013			TYPE OF SIGN FLAT OR BOX				
ADDRESS OF SIGN 3250 N KEDZIE AVE, 60618-			LENGTH 34	FT 0	HEIGHT 6	FT 6	
BUILDING	ORIGINAL PERMIT NUMBER		AREA 221	SQ FT 221		WEIGHT 600	LBS 600
TYPE OF PERMIT NEW CONSTRUCTION (SIGN)			SIGN HEIGHT ABOVE GRADE/ROOF 43				
PAYER OF ANNUAL INSPECTION UHAUL, UHAUL 3250 N KEDZIE AVE CHICAGO, IL 60618 (630)543-9490			SHAPE OF SIGN REGULAR				
SIGN MANUFACTURER DOYLE SIGNS, INC			SIGN WILL READ UHAUL				
ADDRESS WHERE SIGN CAN BE SEEN PRIOR TO ERECTION			NO OF LAMPS 25				TOTAL WATTAGE 980
TICKET NUMBER 0			REINSPECTION CONTROL NUMBER 100489685				TYPE OF LAMP FLUORESCENT
TYPE OF SUPPORT FOR SIGN POLE			NO OF BALLAST/TRANSFORMERS 5				INPUT OF TRANSFORMERS 120
SIGN BOARD SUPPORT MEMBERS NONE			CONTRACTOR WILL INSTALL ☒ FEEDERS ☒ CUSTOMER LEADS				
ANNUAL FEE CONSTRUCTION FEE 1017 B FEE TOTAL FEE AMOUNT PAID BALANCE DUE			TYPE OF SWITCH SPECIAL				
200.00 200.00 200.00 200.00			LOCATION OF SWITCH LISTED FLUSH TOGGLE				
Check # for Zoning			SIGN LOCATION INSTALLATION OF (1) NEW INTERNALLY ILLUMINATED PYLON SIGN TO BE MOUNTED PER THE ATTACHED SITE PLAN. SIGN TO READ UHAUL.				
Check # for DCAP							

The undersigned certify that the statements in this application are true and correct and that all work done under the proposed permit will conform to the requirements of the Chicago Municipal Code

ELECT CONTR DOYLE SIGNS INC	REG NO E92684	BOND NO 646 966	REG NO E92684
ADDRESS 232 INTERSTATE RD - P.O. BOX 1068 ADDISON, IL 60101	ELECTR	SIGN ERECTOR DOYLE SIGNS INC	SIGNER
SUPERVISOR SIGNATURE		ADDRESS 232 INTERSTATE RD - P.O. BOX 1068 ADDISON IL, 60101	SIGNATURE

The permit issued on this application will authorize only signs here applied for. If other signs are to be erected they must be covered by additional permits

City of Chicago
Rahm Emanuel, MayorDepartment of Buildings
Michael Merchant, Commissioner


TYPE OF BUSINESS <u>COMMERCIAL</u> Other: _____ Name: _____ LIC #: _____ Renewal Date: _____ Projects Over: ☒ Private Property ☒ Public Way Grant Permit # _____ ☒ Planned Development/Manufacturing PMD/PD# <u>PMD14</u> Zoning District: <u>OTHER</u> Other: <u>PMD</u>	SIGN BOND REQUIRED? ☐ YES COUNCIL ORDER REQUIRED ☒ YES IS SPECIAL PERMISSION REQUIRED FROM CHIEF ELECTRICAL ☐ YES IF YES, ATTACH LETTER OF REQUEST TIME STAMP
TYPE OF SIGN: ☐ ADVERTISING ☒ ILLUMINATE ☐ MOVEABLE ☒ BUSINESS ☐ FLASHING TOTAL STREET FRONTAGE OF LOT (IN FEET) <u>442</u> TOTAL AREA OF NEW SIGN (SQ.FT.) <u>221</u> TOTAL AREA OF ALL SIGNS ON LOT (SQ.FT.) <u>418</u> HEIGHT OF SIGN ABOVE GRADE (TO TOP) <u>49ft 6in</u> DISTANCE OF CURB LINE OUTER EDGE (ft) <u>92</u> DISTANCE OF STRUCTURE INNER EDGE (ft) <u>92</u>	SIGN CLERK APPROVED FOR PERMIT
DISTANCE FROM (ft). A. PUBLIC PARK (OVER 10 ACRES) <u>1,971</u> B. EXPRESSWAY (IF LESS THAN 1,000 FT.) <u>190</u> C. RESIDENCE DISTRICT (ADVERTISING SIGNS ONLY) <u>138</u> IF REPLACEMENT SIGN OR CHANGE OF FACE, WHAT DOES THE EXISTING SIGN READ? Original Payee: _____ Landmark Hold: ☐ Status: _____	REMARKS
ZONING (OFFICE USE ONLY)	

CITY OF CHICAGO
DEPARTMENT OF ZONING AND LAND USE PLANNING
SIGN SITE PLAN
(ALL INFORMATION MUST BE COMPLETED AND LEGIBLE)

Site Address: 3250 N. Halsted Ave of applications

Sign Company: Doyle Signs Inc. Rep Name: Lisa Ward

Phone (630) 513-9490 EXT 28 (Below: Building, streets and location of sign on lot or structure)
North

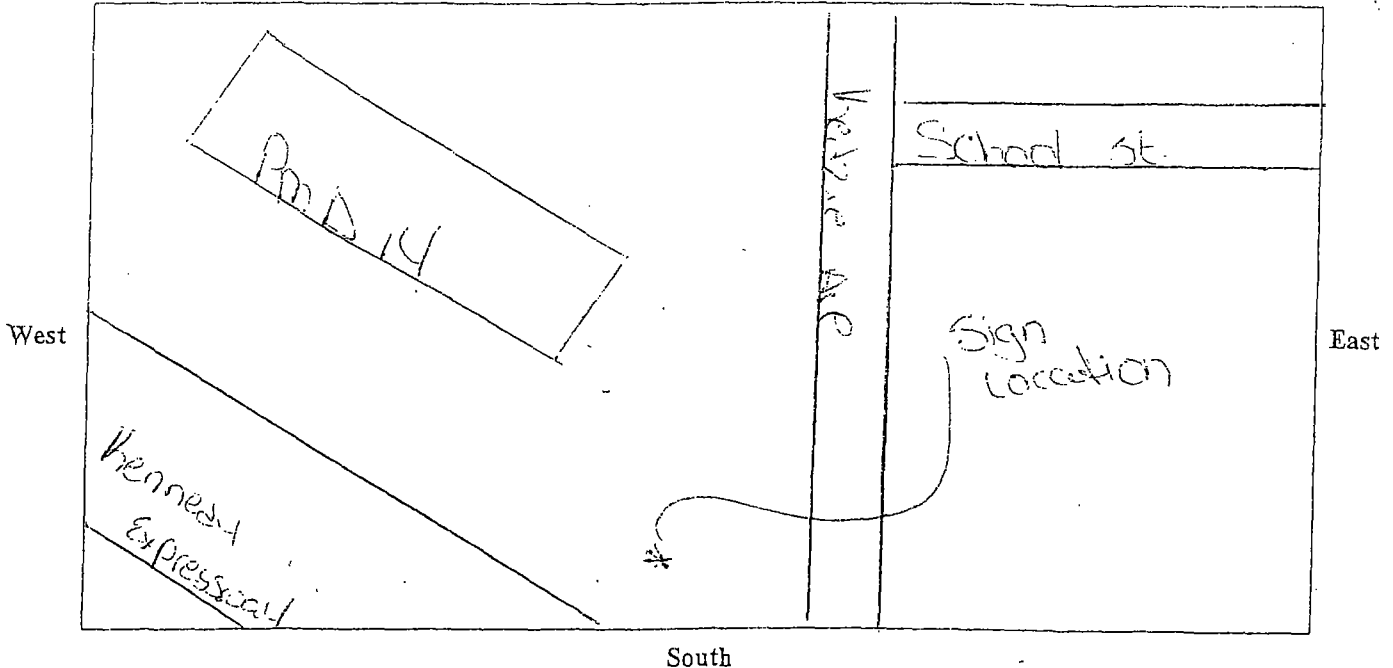

SIGN USE:

Bus. ID (On-premise) ☒

Business Lice. #

Advertising (Off-premise) ☐

PERMIT TYPE:

New Construction ☒

Change of Face ☐

Previous Permit # ☐

TYPE OF SIGN:

Flat Wall ☐

Freestanding ☒

Awning ☐

Marquee ☐

High Rise Building ☐

Projecting Private ☐

Projecting Public Way ☐

Public Way Use -Permit #

SIGN CHARACTERISTICS:

Non- Illuminated ☐

Illuminated ☒

Changing Image ☐

Video Display ☐

Flashing ☐

DISTANCE FROM:

Curb Line: 92

Expressway, Toll Roads

or Major Route

(n/a if over 1000 ft) 190

Park (over 10 acres) 1971

Residential Zone 138

Existing Off-premise on

same side of street: n/a

TOTAL SQUARE FOOTAGE:

Square footage of this proposed sign 221


Gross area of all proposed signs 418

Area of all existing signs

(not including proposed) on Zoning Lot 0

Signature: Lisa Ward

Date: 5/8/13

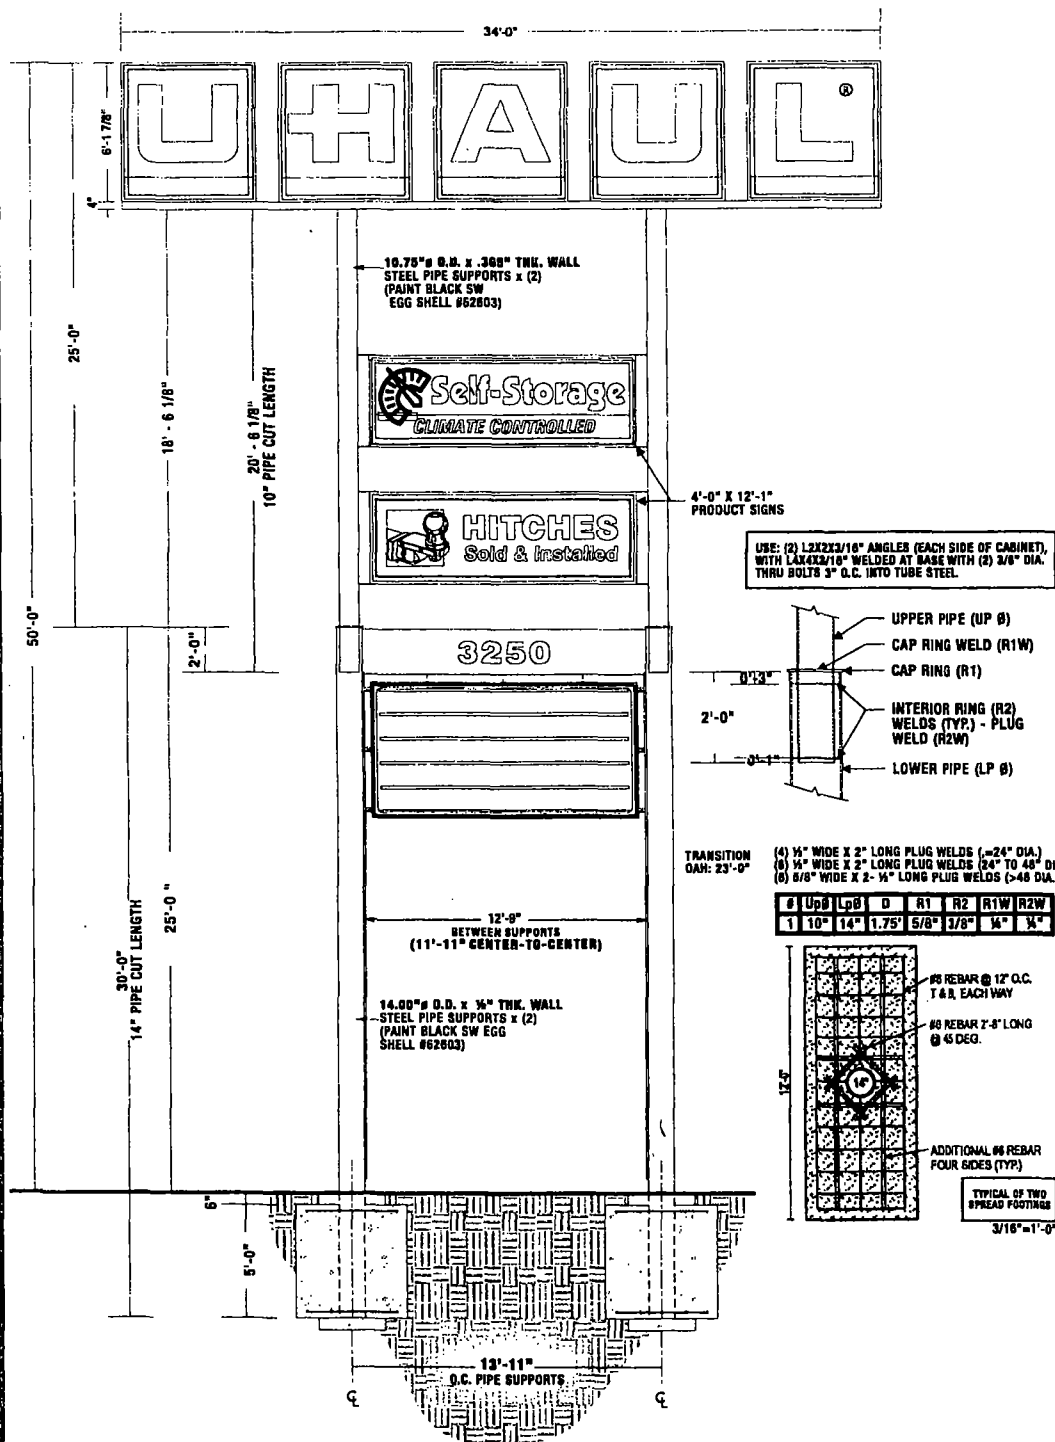


1 "U-Haul" D/F Pylon Elevation Detail
ONE (1) REQ'D. 3/16"=1'-0"

CLIENT UHAUL
ADDRESS 3236-3250 KEDZIE AVE.
CITY CHICAGO
STATE IL
DESIGNER KA
DATE 10.29.2012
DRAWING NO. 13061
SCALE NOTED
SHEET NO. 2 OF 6

CUSTOMER APPROVAL
DATE
This sheet is the original and unaltered work of
DOYLE SIGNS, INC. and may not be reproduced, copied
or otherwise used without the written consent of Doyle Signs, Inc.
Contract No. 13061 dated 10/29/2012



DATE
REVISION

DOYLE
GENERAL SIGN CONTRACTORS
224 W. 10TH ST. SUITE 100
CHICAGO, IL 60607
312.462.0000
www.doyle-signs.com

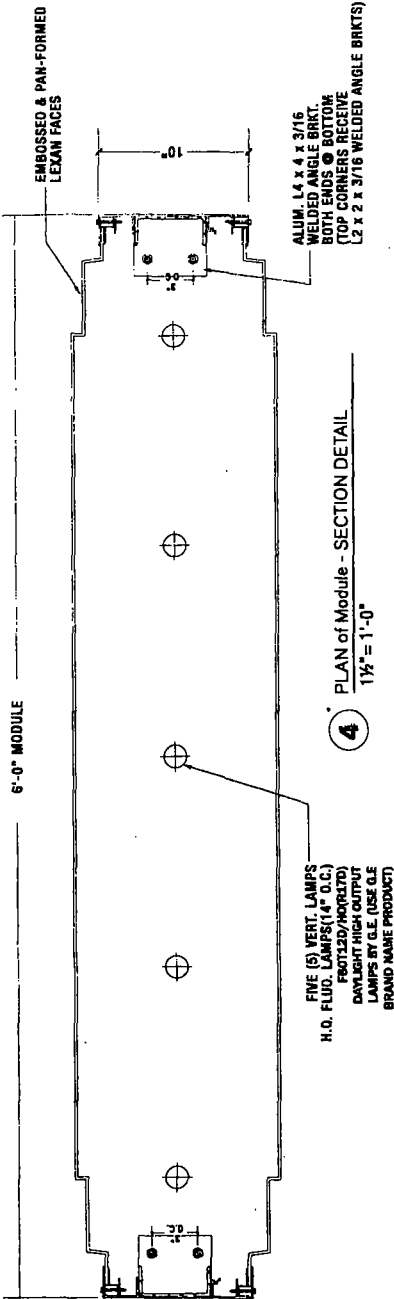


4 PLAN of Module - SECTION DETAIL
1 1/4" = 1'-0"

1 "U-Haul" Section Detail
1 1/4" = 1'-0"

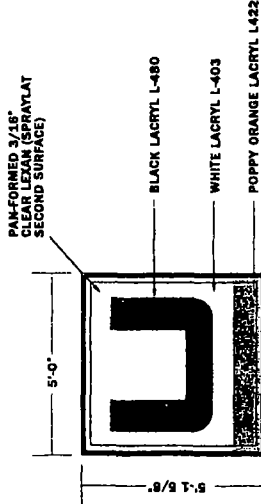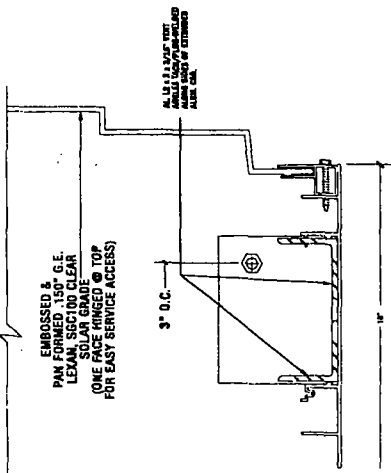

3 Graphic Detail
1 1/4" = 1'-0"

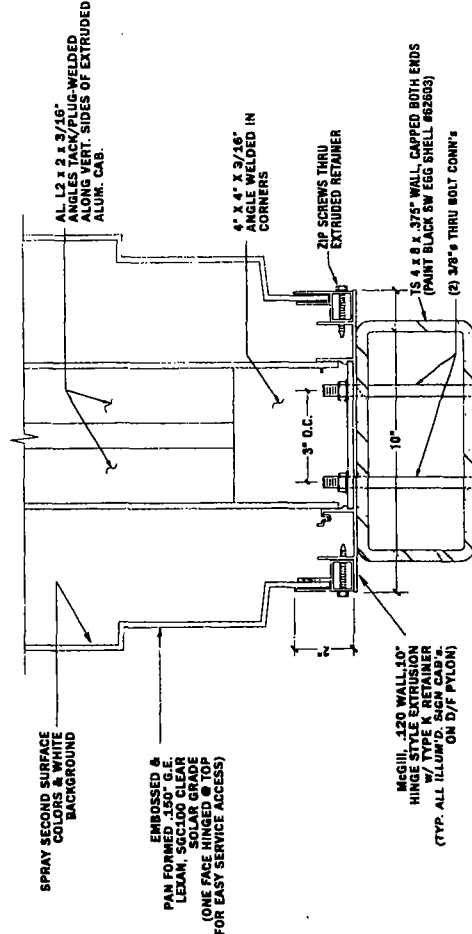

5 Ft. Module Conn. Detail 2
3'-0" = 1'-0"



DATE	REVISION

CUSTOMER APPROVAL
DATE
This drawing is the original and unaltered work of DOLE SIGN CONTRACTORS. Any reproduction or alteration of this drawing without the written consent of DOLE SIGN CONTRACTORS is strictly prohibited. The undersigned hereby certifies that the work shown on this drawing was done by the undersigned or under the direct supervision of the undersigned.

CLIENT UHAUL
ADDRESS 3238-3250 MEDIE AVE.
CITY CHICAGO
STATE IL
DESIGNER KM
SALESPERSON JD
DATE 10.29.2012
SCALE NOTED
DWG. NO. 13061
SHEET NO. 3 of 6



City of Chicago



Or2013-317

Office of the City Clerk

Document Tracking Sheet

Meeting Date:	6/5/2013
Sponsor(s):	Reilly, Brendan (42)
Type:	Order
Title:	Issuance of permits for sign(s)/signboard(s) at 108 N State St - Dearborn elevation
Committee(s) Assignment:	Committee on Zoning, Landmarks and Building Standards

100492389

Committee on Buildings

(signs)

ORDERED, That the Commissioner of Buildings is hereby directed to
issue a sign permit to: (Contractor's name and address)

Landmark Sign Group
7424 Industrial Ave.
Chester ton, IN

for the erection of a sign/signboard over 24 feet in height and/or over
100 square feet (in area of one face) at: (Business NAME & ADDRESS)

Block 37 (Dearborn Elevation)
108 N. State Street
Chicago IL 60601

Dimensions: length 4' height 66'

height above grade/roof to top of sign 98'

TOTAL SQUARE FOOT AREA 264

Such sign(s) shall comply with all applicable provisions of TITLE
17 of the Chicago Zoning Ordinance and all other applicable provisions
of the Municipal Code of the City of Chicago governing the construction
and maintenance of outdoor signs, signboards and structures.


Alderman, Ward 42
Reilly



Kiku Obata & Company
6161 Delmar Boulevard
Suite 200
St. Louis, Missouri 63112
Phone 314-361-3110
Fax 314-361-4716
www.kikuobata.com

**Block
Thirty
Seven**
108 N. State Street
Chicago, Illinois

CIM Group


12.04.2012
Exterior Signage
2012017.03
© Kiku Obata & Company, Inc. 2012

REVISIONS		No.	Date	Description
1	-	1	-	-
2	-	2	-	-
3	-	3	-	-
4	-	4	-	-
5	-	5	-	-

Drawn by: JR, TM
Checked by: Dt


Type C3 - Blade - Anchor ID
Dearborn Street

G4.9

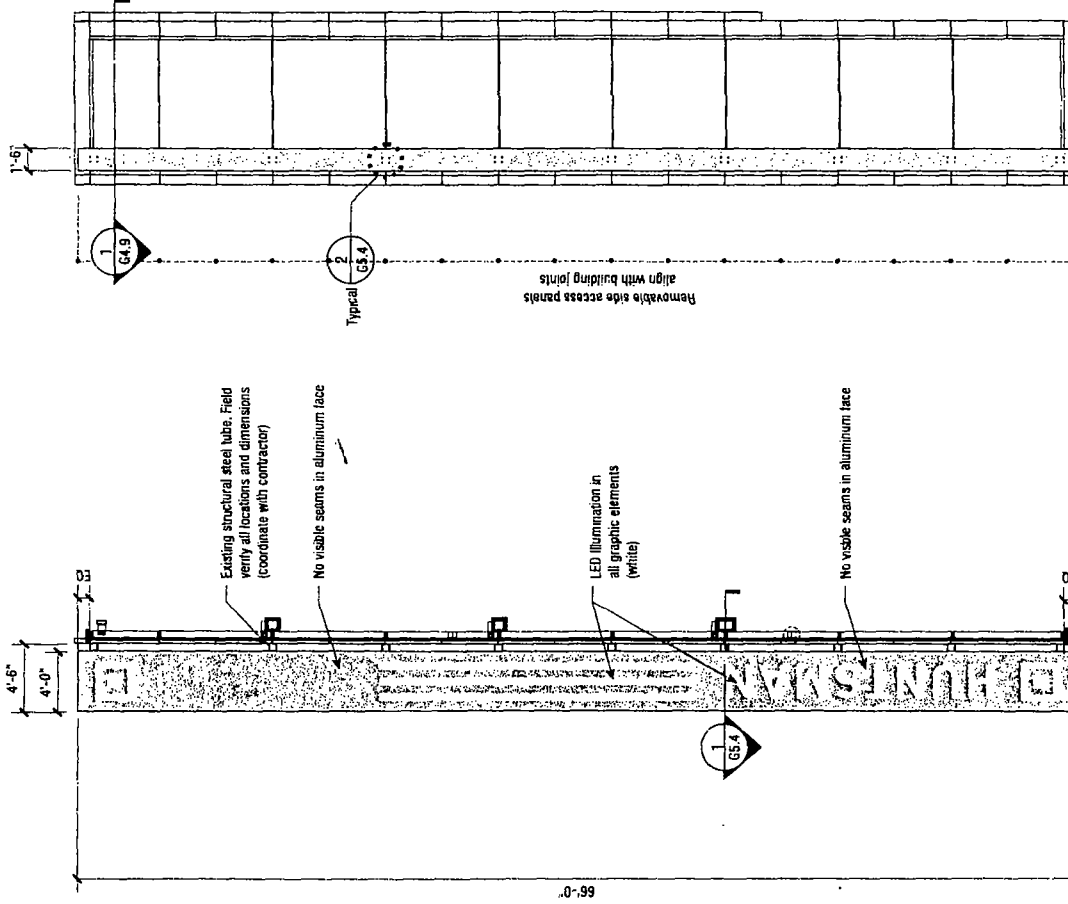

1 PLAN SECTION: Sign Type C3

SCALE: 1/4"=1'-0"

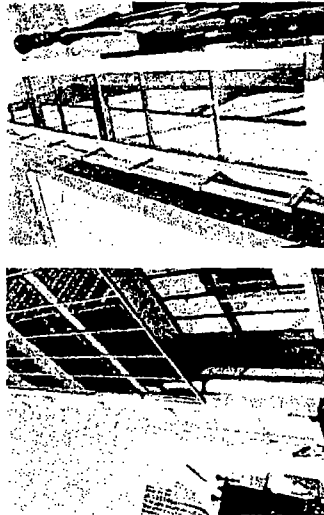

Existing

NOTE:
Contractor to provide pricing
for this sign based on sign
face art as shown.

2 SIDE ELEVATION: Sign Type C3 - Anchor Tenant ID

SCALE: 1/8"=1'-0"

3 ELEVATION: Sign Type C3 - Anchor Tenant ID

SCALE: 1/8"=1'-0"

100492389



BLOCK
THIRTY
SEVEN



1	2	
---	---	---	---	---	---	---	---	---	----	----	-----



DKW
ARCHITECTS
100 N. STATE STREET
CHICAGO, ILLINOIS 60602
TEL: 312.527.1234
FAX: 312.527.1235
WWW.DKWARCHITECTS.COM

BLOCK 37 LLC
100 N. STATE STREET
CHICAGO, ILLINOIS 60602
SIGN TYPE C3

DATE: 11/18/2010
BY: [Signature]
PROJECT: 12002
SHEET: A317

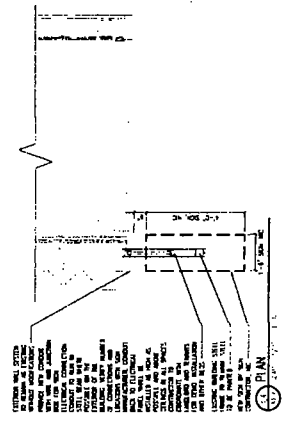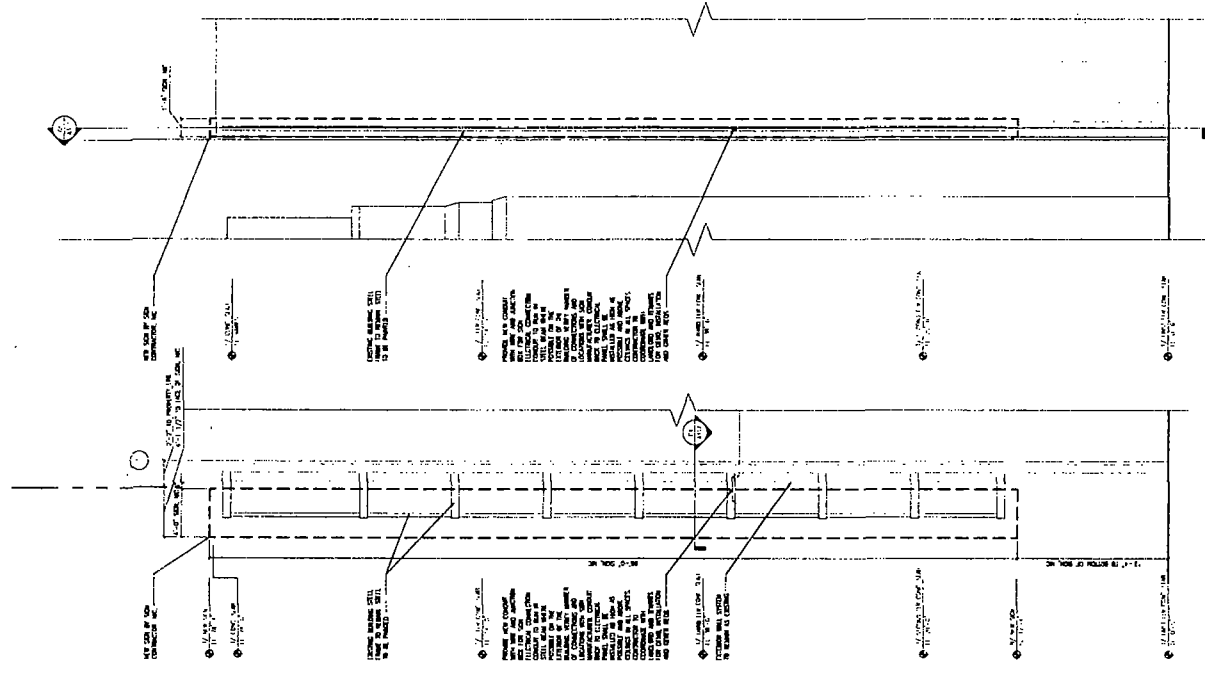

ELEVATION
WALL SECTION

11-18-2010
A317

Copy



City of Chicago



Or2013-319

Office of the City Clerk

Document Tracking Sheet

Meeting Date:	6/5/2013
Sponsor(s):	Reilly, Brendan (42)
Type:	Order
Title:	Issuance of permits for sign(s)/signboard(s) at 108 N State St - Dearborn banner
Committee(s) Assignment:	Committee on Zoning, Landmarks and Building Standards

100492387

Committee on Buildings

(signs)

ORDERED, That the Commissioner of Buildings is hereby directed to
issue a sign permit to: (Contractor's name and address)

Landmark Sign Group
7424 Industrial Ave.
Chester ton, IN

for the erection of a sign/signboard over 24 feet in height and/or over
100 square feet (in area of one face) at: (Business NAME & ADDRESS)

Block 37 (Banner - Dearborn)
108 N. State Street
Chicago IL 60601

Dimensions: length 4' height 40' 6"

height above grade/roof to top of sign 74' 6"


TOTAL SQUARE FOOT AREA 162

Such sign(s) shall comply with all applicable provisions of TITLE
17 of the Chicago Zoning Ordinance and all other applicable provisions
of the Municipal Code of the City of Chicago governing the construction
and maintenance of outdoor signs, signboards and structures.

Alderman,
Reilly


Ward

42

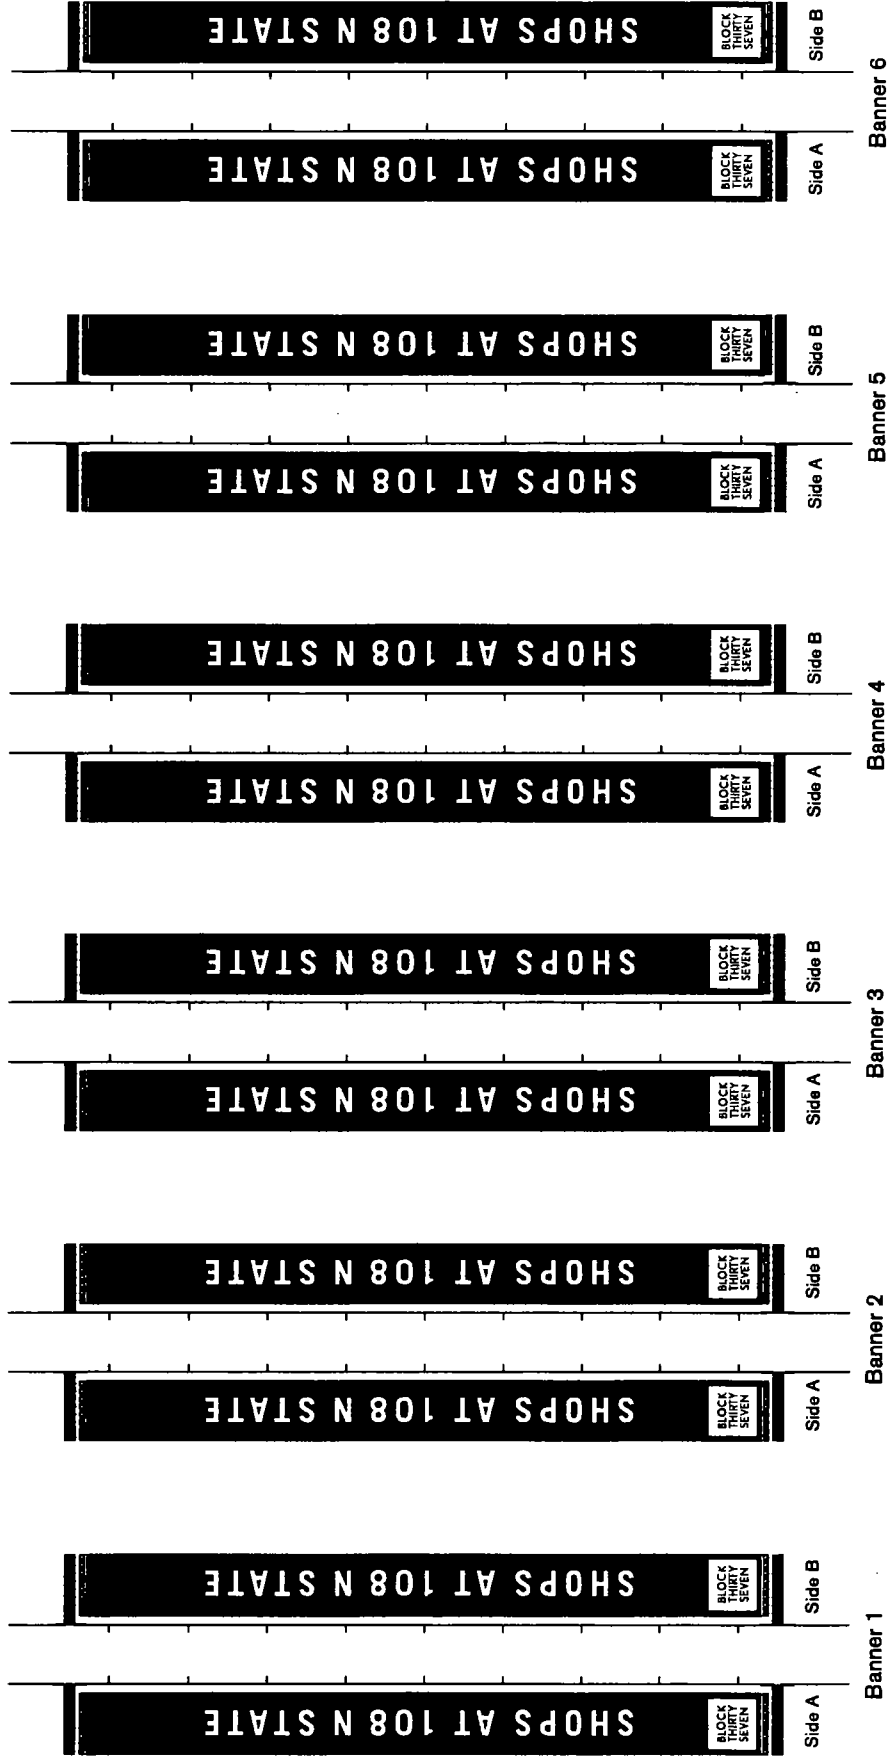

Note: Banner final color to be determined.

KIKU OBATA	CIM Group	May 23, 2013 © 2013 Kiku Obata & Company www.kikuobata.com	Block Thirty Seven	Sign Type D	03
------------	-----------	--	--------------------	-------------	----

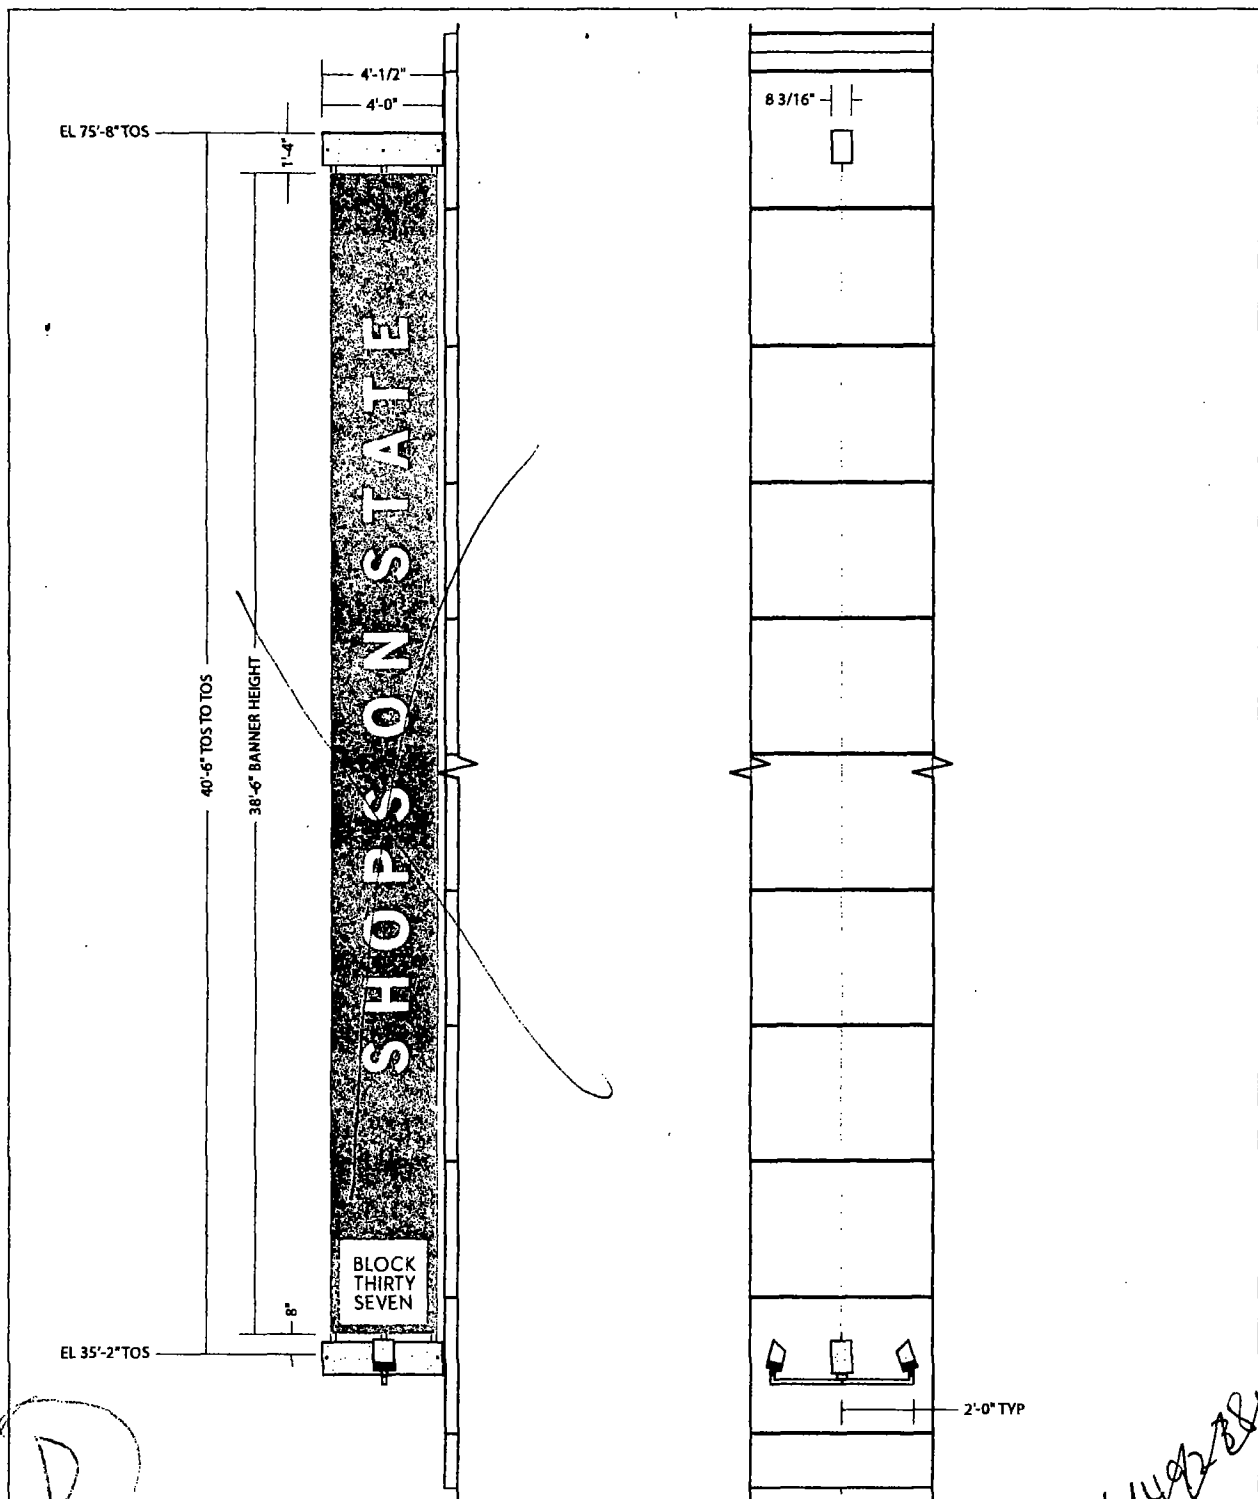

SIGN TYPE D - ELEVATION VIEW

(6) SIX BANNERS WITH VINYL APPLIED GRAPHICS, TENSIONING HARDWARE AND LIGHTING

BANNER = SUNBRELLA MARINE GRADE FABRIC WITH BLOCKOUT

BACKGROUND COLOR = TBD

COPY & LOGO = TBD - PER TENANT

SUPPORTS, LIGHTS & COVERS = TO MATCH ARCADIA CHAMPAGNE

NOTES: ALL SIZES, DIMENSIONS AND ELEVATIONS TO BE FIELD VERIFIED
ALL COPY, LOGOS, COLORS AND ARTWORK FOR FINAL LAYOUTS
TO BE PROVIDED BY KO FOR FINAL APPROVAL.

Landmark



group

7424 Industrial Avenue
Chesterton, IN 46304
phone 219.762.9577
fax 219.762.4259

SO-21123-D-1
PRINT #

BLOCK THIRTY SEVEN

CLIENT NAME

04.03.13

DATE

SHAUN O'BRIEN

LSG SALES REP.

108 N. STATE STREET
CHICAGO, IL

JOB LOCATION

TA

DRAWN BY

1/4" = 1'-0"

SCALE

REVISIONS:

1.

X

Customer Acceptance SIGNATURE

DATE

X

IF REQUIRED: Landlord Acceptance SIGNATURE

DATE

LSG SALES INITIALS

DATE

THIS DRAWING IS THE PROPERTY OF LANDMARK SIGN GROUP, INC. NO REPRODUCTIONS OR EXHIBITIONS ARE PERMITTED WITHOUT THE EXPRESS WRITTEN CONSENT OF LANDMARK SIGN GROUP, INC. AN ASSESSMENT OF UP TO \$1500.00 WILL BE CHARGED FOR ANY REUSE OF THIS DRAWING. By signing the Customer Acceptance on this print, I understand that I am accepting all aspects of this drawing. This includes Artwork, Specifications, Dimensions, Spelling, and all other representations herein. I also understand that color reproductions on this print are approximate, and may not match manufacturer's samples exactly.



Note
Sign contractor to engineer banner, and
banner cable and tensioning system, to
1. Minimize Chicago wind load require-
ments
2. Provide adjustable tensioning to keep
banners face flat and edges straight
3. Provide for changeable banner

Kiko Obata & Company
6161 Delmar Boulevard
Suite 200

St. Louis, Missouri 63112

Phone 314-361-3110

Fax 314-361-4716

www.kikobata.com

**Block
Thirty
Seven**
108 N. State Street
Chicago, Illinois

CIM Group

12.04.2012

Exterior Signage

201207.03


© Kiko Obata & Company, Inc. 2012

REVISIONS	No.	Date	Description
	1	-	-
	2	-	-
	3	-	-
	4	-	-
	5	-	-

Drawn by: J.R. TM
Checked by: DL


Sign Type D - Typical Banner
Details

G5.5

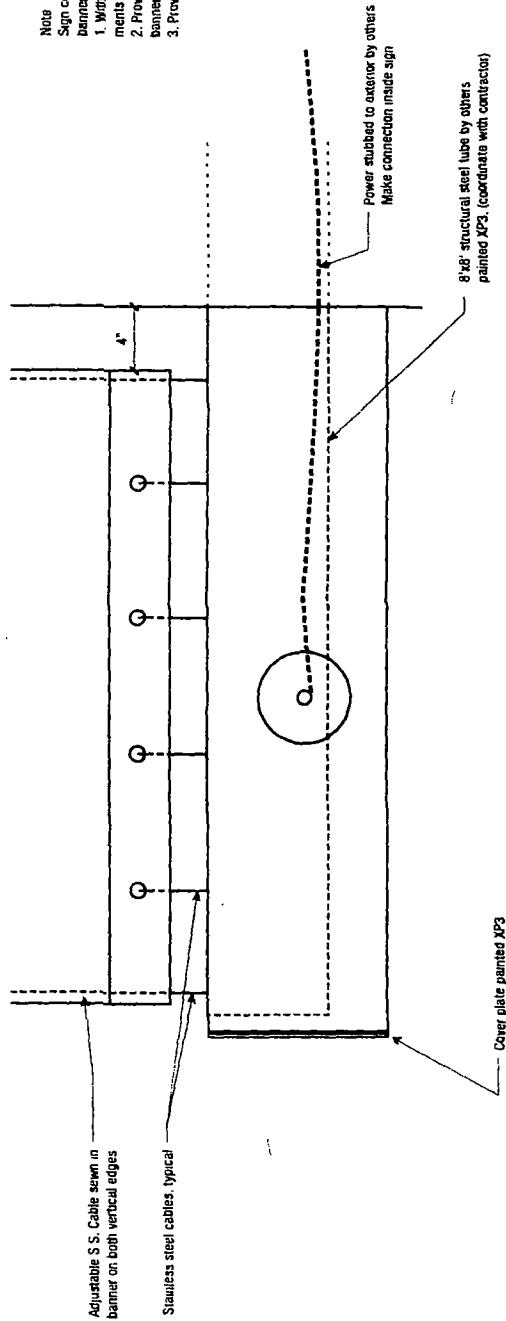

1 ELEVATION DETAIL AT BASE: SIGN TYPE D - Typical Banner

SCALE: 1 1/2" = 1'-0"

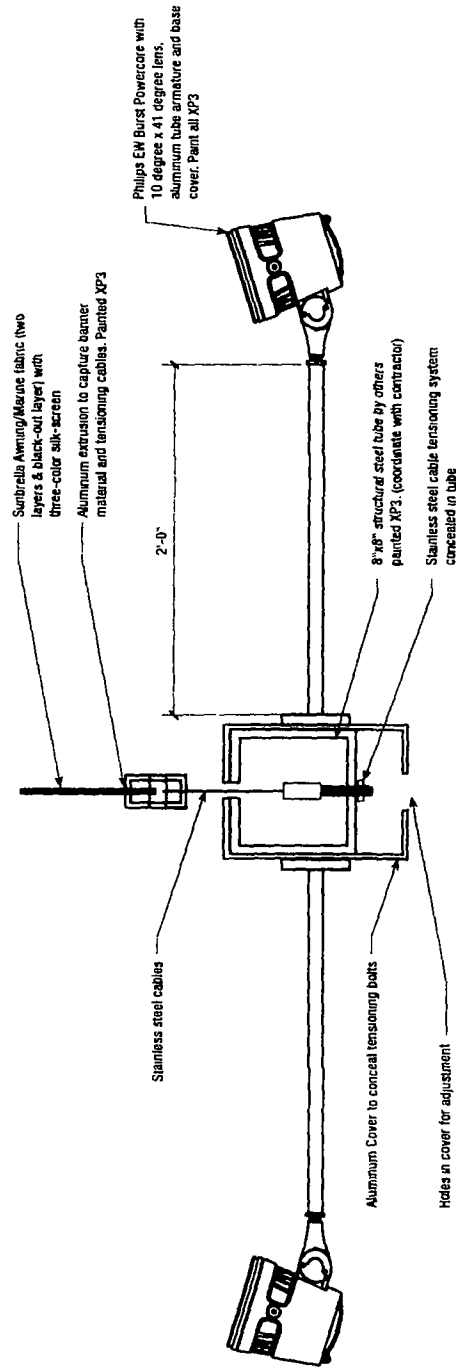

2 SECTION DETAIL: SIGN TYPE D - Typical Banner

SCALE: 1 1/2" = 1'-0"



CITY OF CHICAGO

DEPARTMENT OF BUILDINGS

Sign Permit Application

APPROVAL NUMBER	APPLICATION NUMBER 100492387	ANNUAL FEE	WORK CODE	DRAWINGS ATTACHED ☐ YES ☐ NO
DATE OF APPLICATION 05/27/2013		TYPE OF SIGN FLAT OR BOX		
ADDRESS OF SIGN 108 N STATE ST, 60602-		LENGTH FT. 4 IN. 0 HEIGHT FT. 40 IN. 6		
BUILDING	ORIGINAL PERMIT NUMBER	AREA SQ FT 162 WEIGHT LBS. 500		
TYPE OF PERMIT NEW CONSTRUCTION (SIGN)		SIGN HEIGHT ABOVE GRADE/ROOF FT. 34		
PAYER OF ANNUAL INSPECTION 108 N. STATE ST. - STE. 390, . 108 N STATE ST CHICAGO, IL 60602 (312)261-4702		SHAPE OF SIGN REGULAR		
SIGN MANUFACTURER LANDMARK SIGN GROUP		SIGN WILL READ SHOPS ON STATE		
ADDRESS WHERE SIGN CAN BE SEEN PRIOR TO ERECTION		NO. OF LAMPS 2 TOTAL WATTAGE 800		
TICKET NUMBER 0 REINSPECTION CONTROL NUMBER		TYPE OF LAMP INCANDESCENT		
TYPE OF SUPPORT FOR SIGN BUILDING		NO. OF BALLAST/TRANSFORMERS 2 INPUT OF TRANSFORMERS 120		
SIGN BOARD SUPPORT MEMBERS STEEL		CONTRACTOR WILL INSTALL ☒ FEEDERS ☒ CUSTOMER LEADS		
ANNUAL FEE CONSTRUCTION FEE 200.00 1017 B FEE TOTAL FEE 200.00 AMOUNT PAID 200.00 BALANCE DUE		TYPE OF SWITCH SPECIAL		
Check # for Zoning		LOCATION OF SWITCH OUTSIDE SIGN		
Check # for DCAP		SIGN LOCATION DEARBORN STREET ELEVATION: DOUBLE FACE BANNER ILLUMINATED BY SPOT LIGHTS "SHOPS ON STATE"		

The undersigned certify that the statements in this application are true and correct and that all work done under the proposed permit will conform to the requirements of the Chicago Municipal Code

REG. NO. E92009	REG. NO. N90730
ELECT CONTR HOWARD UNELL ADDRESS 0N730 BARRY AVE. WHEATON, IL 60187-	SIGN ERECTOR LANDMARK OUTD'R ADVERTIS' ADDRESS 7424 INDUSTRIAL AVE CHESTERTON XXX IN, 46304
SUPERVISOR SIGNATURE	SIGNER

The permit issued on this application will authorize only signs here applied for. If other signs are to be erected they must be covered by additional permits

City of Chicago
Rahm Emanuel, MayorDepartment of Buildings
Michael Merchant, Commissioner

TYPE OF BUSINESS <u>COMMERCIAL</u> Other: <u>SHOPPING CENTER</u> Name: <u>SHOPS ON STATE</u> LIC #: _____ Renewal Date: _____	SIGN BOND REQUIRED? ☐ YES COUNCIL ORDER REQUIRED ☒ YES IS SPECIAL PERMISSION REQUIRED FROM CHIEF ELECTRICAL ☐ YES IF YES, ATTACH LETTER OF REQUEST
Projects Over: ☒ Private Property ☒ Public Way Grant Permit #: <u>1106743</u> ☒ Planned Development/Manufacturing PMD/PD#: <u>489</u> Zoning District: <u>OTHER</u> Other: <u>PD</u>	TIME STAMP
TYPE OF SIGN: ☐ ADVERTISING ☒ ILLUMINATE ☐ MOVEABLE ☒ BUSINESS ☐ FLASHING	
TOTAL STREET FRONTAGE OF LOT (IN FEET) <u>701</u>	
TOTAL AREA OF NEW SIGN (SQ.FT.) <u>162</u>	
TOTAL AREA OF ALL SIGNS ON LOT (SQ.FT.) <u>2,394</u>	
HEIGHT OF SIGN ABOVE GRADE (TO TOP) <u>74ft 6in</u>	
DISTANCE OF CURB LINE OUTER EDGE (ft) <u>8</u> DISTANCE OF STRUCTURE INNER EDGE (ft) <u>12</u>	SIGN CLERK APPROVED FOR PERMIT
DISTANCE FROM (ft): A. PUBLIC PARK (OVER 10 ACRES) <u>1,000</u> B. EXPRESSWAY (IF LESS THAN 1,000 FT.) <u>1,000</u> C. RESIDENCE DISTRICT (ADVERTISING SIGNS ONLY) <u>1,000</u>	REMARKS
IF REPLACEMENT SIGN OR CHANGE OF FACE, WHAT DOES THE EXISTING SIGN READ? Original Payee: _____	
Landmark Hold: ☐ Status: _____	
ZONING (OFFICE USE ONLY)	



Kiko Obata & Company
6161 Delmar Boulevard
Suite 200
St. Louis, Missouri 63112
Phone 314-361-3110
Fax 314-361-4716
www.kikuoata.com

**Block
Thirty
Seven**
108 N. State Street
Chicago, Illinois

CIM Group

12.04.2012

Exterior Signage

2012017.03



© Kiko Obata & Company, Inc 2012

REVISIONS	
No.	Description
1	-
2	-
3	-
4	-
5	-

Drawn by: JR, TM
Checked by: DL

Sign Locations

G2.2

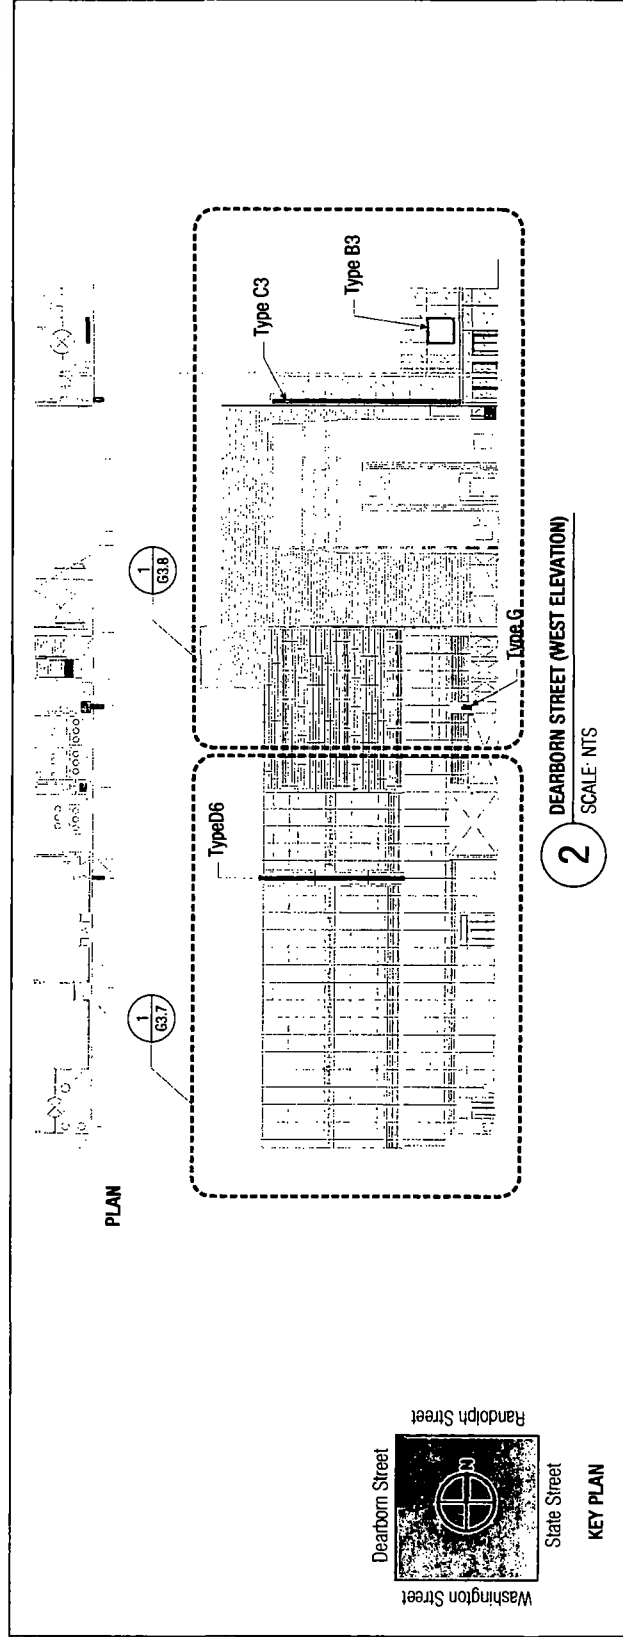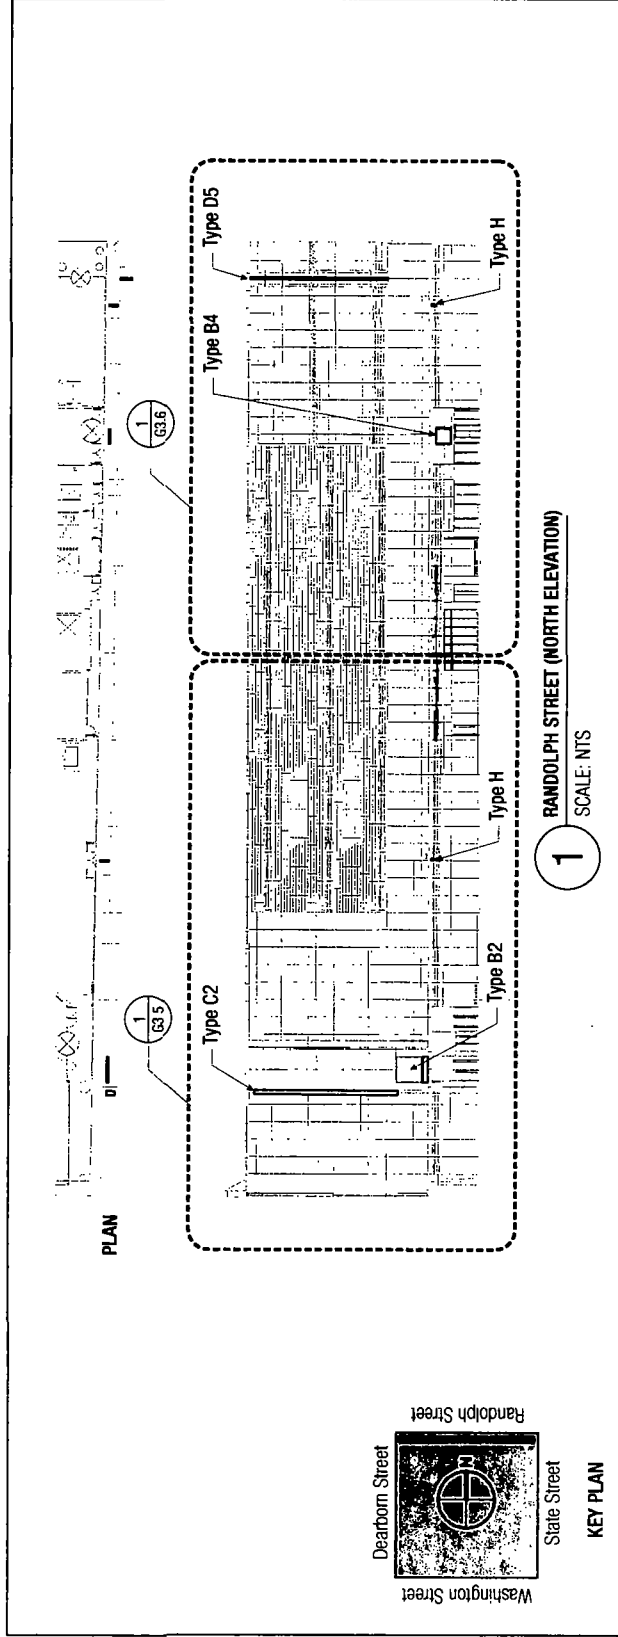



City of Chicago



Or2013-320

Office of the City Clerk

Document Tracking Sheet

Meeting Date:	6/5/2013
Sponsor(s):	Reilly, Brendan (42)
Type:	Order
Title:	Issuance of permits for sign(s)/signboard(s) at 108 N State St - Randolph banner
Committee(s) Assignment:	Committee on Zoning, Landmarks and Building Standards

100492386

Committee on Buildings

(signs)

ORDERED, That the Commissioner of Buildings is hereby directed to
issue a sign permit to: (Contractor's name and address)

Landmark Sign Group
7424 Industrial Ave.
Chester ton, IN

for the erection of a sign/signboard over 24 feet in height and/or over
100 square feet (in area of one face) at: (Business NAME & ADDRESS)


Block 37
108 N. State Street
Chicago IL 60601

Dimensions: length 4' height 40' 6"

height above grade/roof to top of sign 74' 6"

TOTAL SQUARE FOOT AREA 162

Such sign(s) shall comply with all applicable provisions of TITLE
17 of the Chicago Zoning Ordinance and all other applicable provisions
of the Municipal Code of the City of Chicago governing the construction
and maintenance of outdoor signs, signboards and structures.

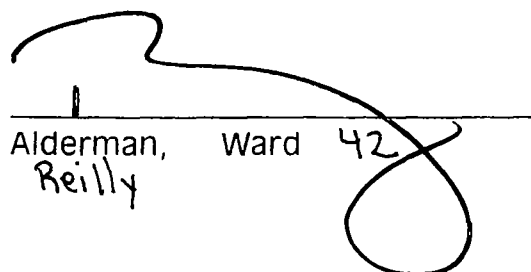
Alderman, Ward 42
Reilly

100492386

Committee on Buildings

(signs)

ORDERED, That the Commissioner of Buildings is hereby directed to
issue a sign permit to: (Contractor's name and address)

Landmark Sign Group
7424 Industrial Ave.
Chester ton, IN

for the erection of a sign/signboard over 24 feet in height and/or over
100 square feet (in area of one face) at: (Business NAME & ADDRESS)


Block 37
108 N. State Street
Chicago IL 60601


Dimensions: length 4' height 40' 6"

height above grade/roof to top of sign 74' 6"

TOTAL SQUARE FOOT AREA 162


Such sign(s) shall comply with all applicable provisions of TITLE
17 of the Chicago Zoning Ordinance and all other applicable provisions
of the Municipal Code of the City of Chicago governing the construction
and maintenance of outdoor signs, signboards and structures.

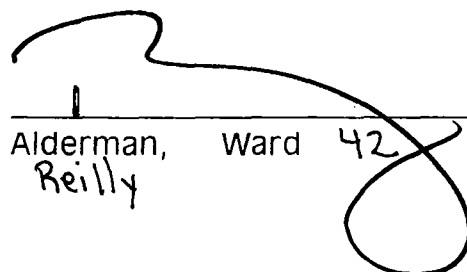
Alderman, Ward 42
Reilly

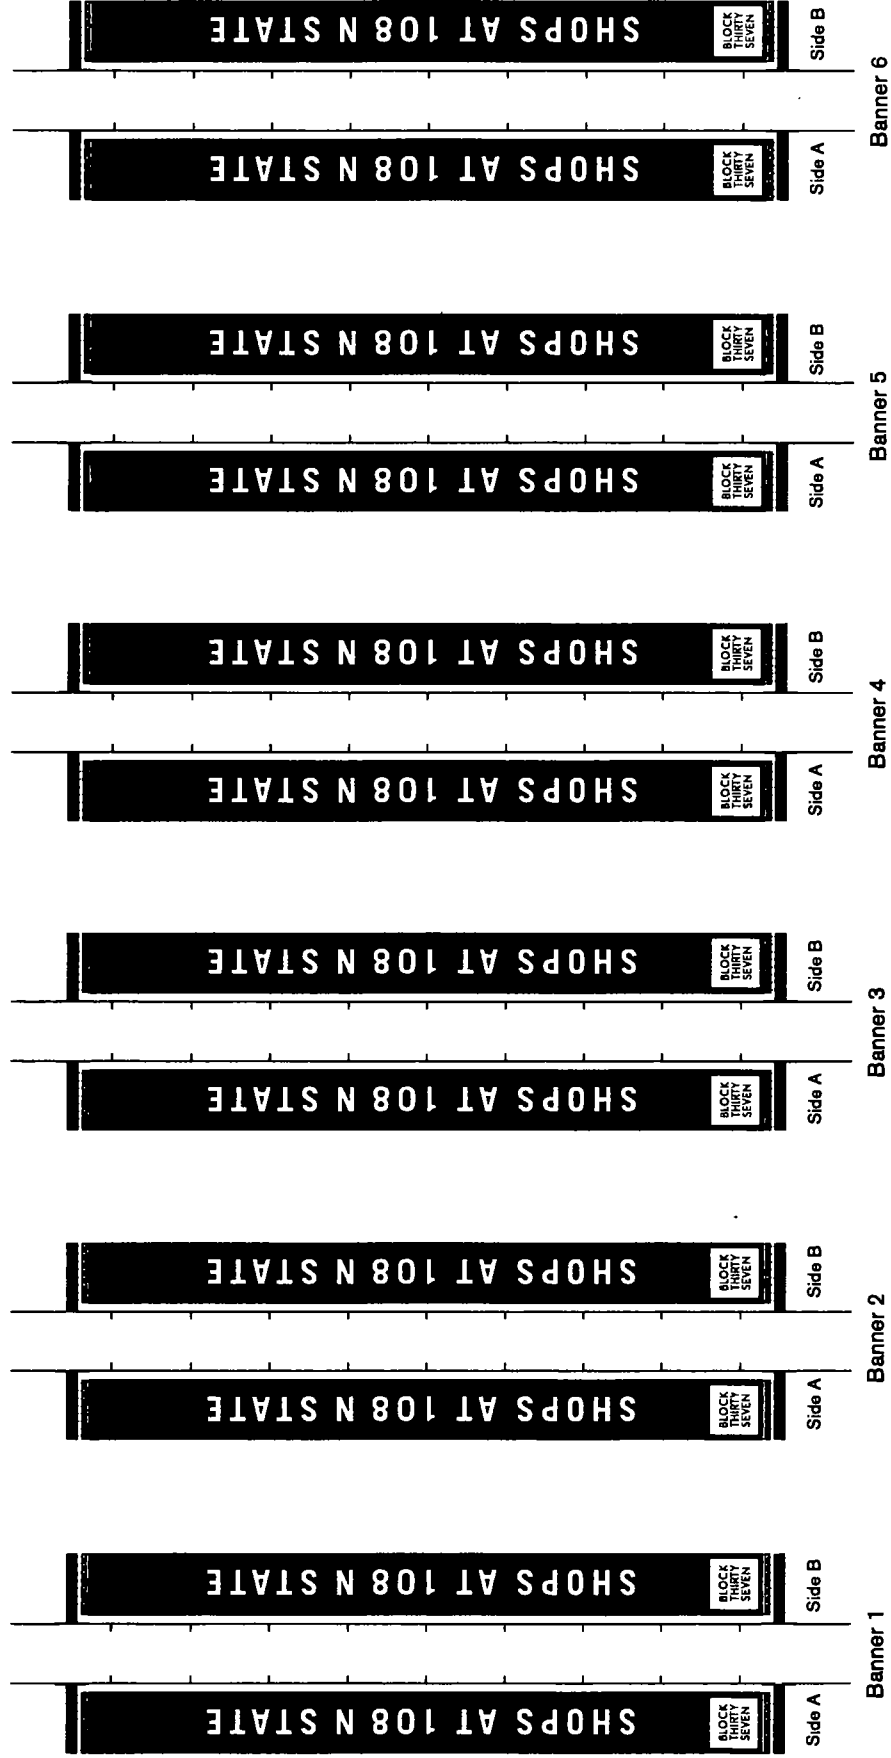

Note: Banner final color to be determined.

KIKU OBATA	CIM Group	May 23, 2013 © sag Kiku Obata & Company www.kikubata.com	Block Thirty Seven	Sign Type D	03
------------	-----------	--	--------------------	-------------	----

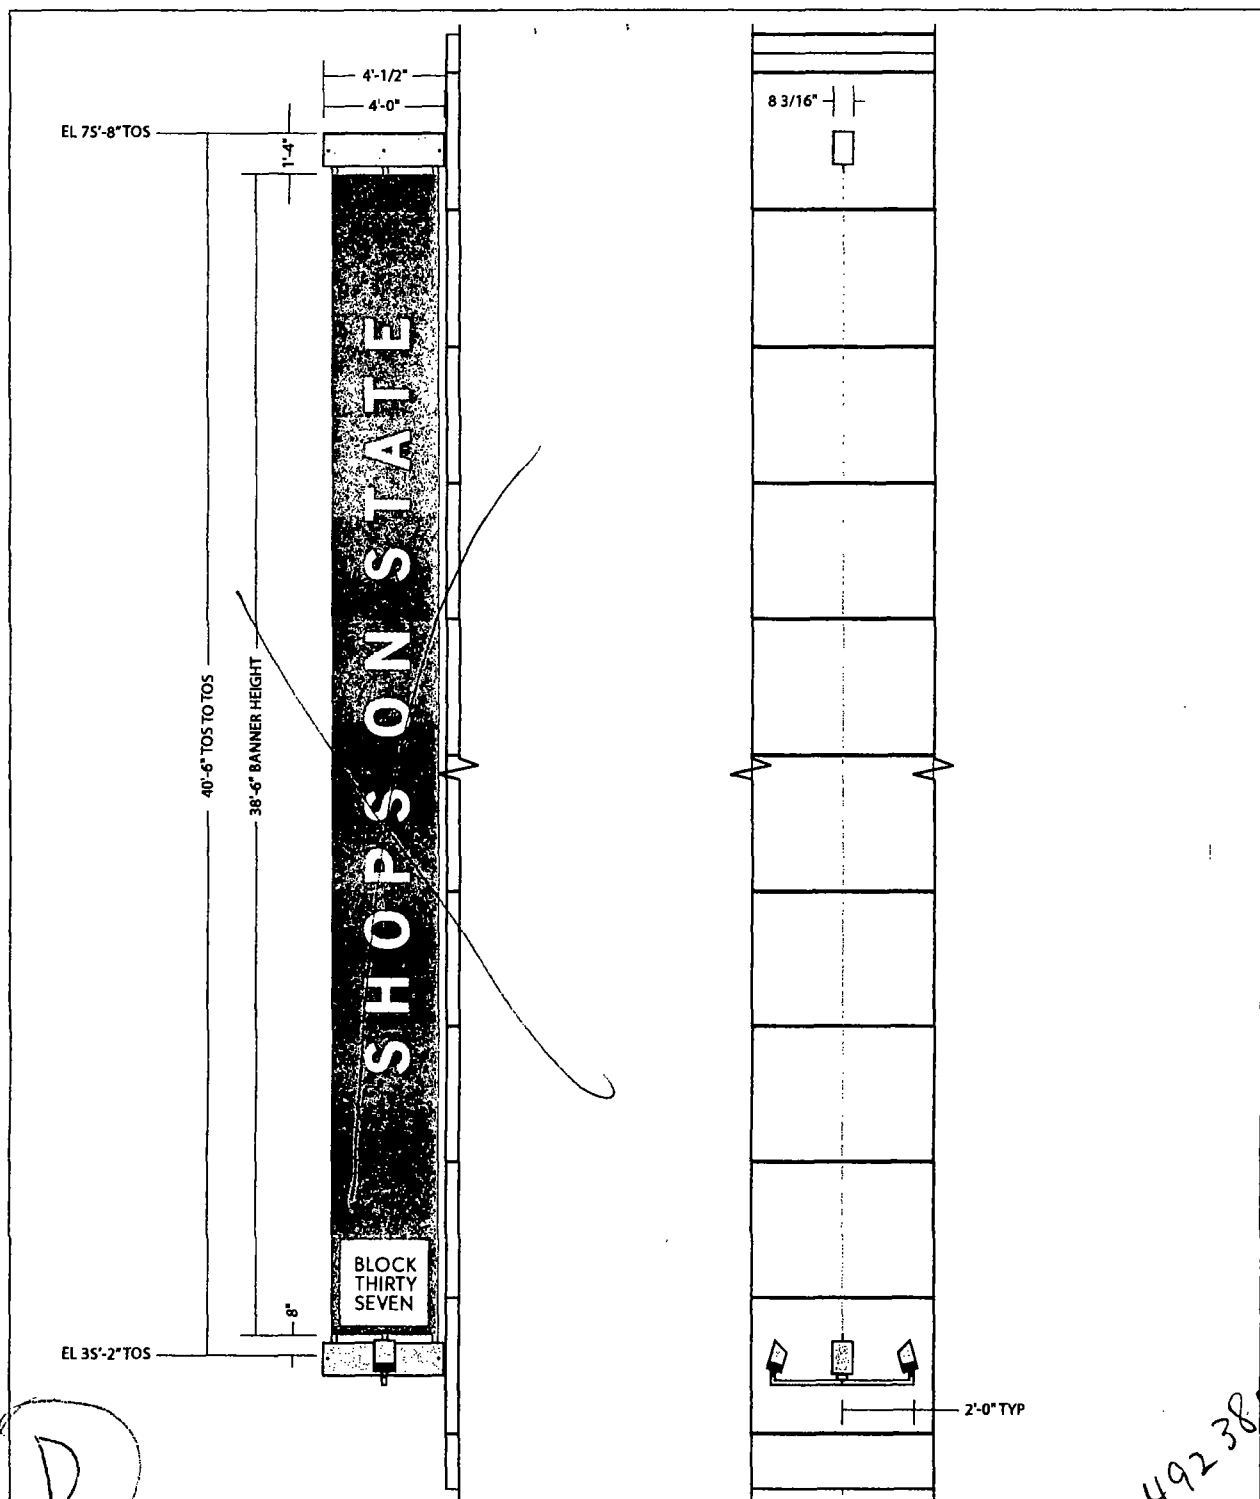

SIGN TYPE D - ELEVATION VIEW

(6) SIX BANNERS WITH VINYL APPLIED GRAPHICS, TENSIONING HARDWARE AND LIGHTING

BANNER = SUNBRELLA MARINE GRADE FABRIC WITH BLOCKOUT

BACKGROUND COLOR = TBD

COPY & LOGO = TBD - PER TENANT

SUPPORTS, LIGHTS & COVERS = TO MATCH ARCADIA CHAMPAGNE

NOTES: ALL SIZES, DIMENSIONS AND ELEVATIONS TO BE FIELD VERIFIED
ALL COPY, LOGOS, COLORS AND ARTWORK FOR FINAL LAYOUTS
TO BE PROVIDED BY KO FOR FINAL APPROVAL.

Landmark
group
7424 Industrial Avenue
Chesterton, IN 46304
phone 219.762.9577
fax 219.762.4259



SO-21123-D-1
PRINT #

BLOCK THIRTY SEVEN

CLIENT NAME

04.03.13

DATE

SHAUN O'BRIEN

LSG SALES REP.

108 N. STATE STREET

CHICAGO, IL

JOB LOCATION

TA

DRAWN BY

1/4" = 1'-0"

SCALE

REVISIONS:

1.

X

CUSTOMER ACCEPTANCE SIGNATURE

DATE

X

IF REQUIRED: LANDLORD ACCEPTANCE SIGNATURE

DATE

LSG SALES INITIALS

DATE

100492386



Note
Sign contractor to engineer banner, and
banner cable and tensioning system, to
withstand Chicago wind load require-
ments
1. Provide adjustable tensioning to keep
banner face flat and edges straight
2. Provide for changeable banner

Kiko Odate & Company
6161 Delmar Boulevard
Suite 200
St. Louis, Missouri 63112
Phone 314-361-3110
Fax 314-361-4716
www.kikoodate.com

**Block
Thirty
Seven**
108 N. State Street
Chicago, Illinois

CIM Group

12.04.2012

Exterior Signage

20120703


© Kiko Odate & Company, Inc. 2012

REVISIONS	No.	Date	Description
	1	-	-
	2	-	-
	3	-	-
	4	-	-
	5	-	-


Drawn by: JH, TM
Checked by: JH, TM

Sign Type D - Typical Banner
Details

G5.5

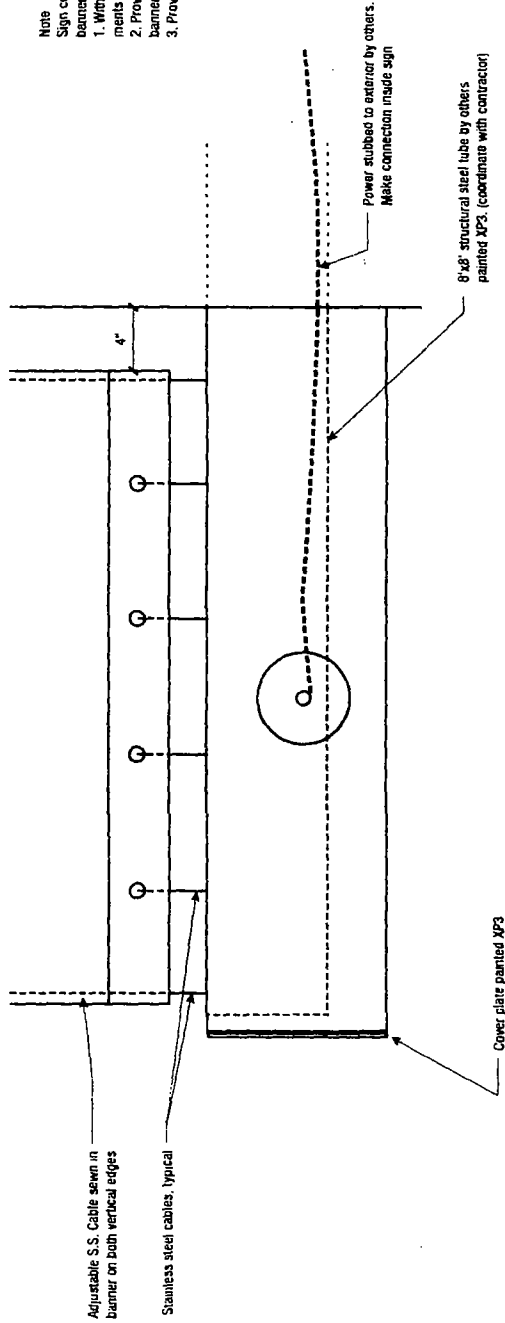

1 ELEVATION DETAIL AT BASE: SIGN TYPE D - Typical Banner
SCALE: 1 1/2" = 1'-0"

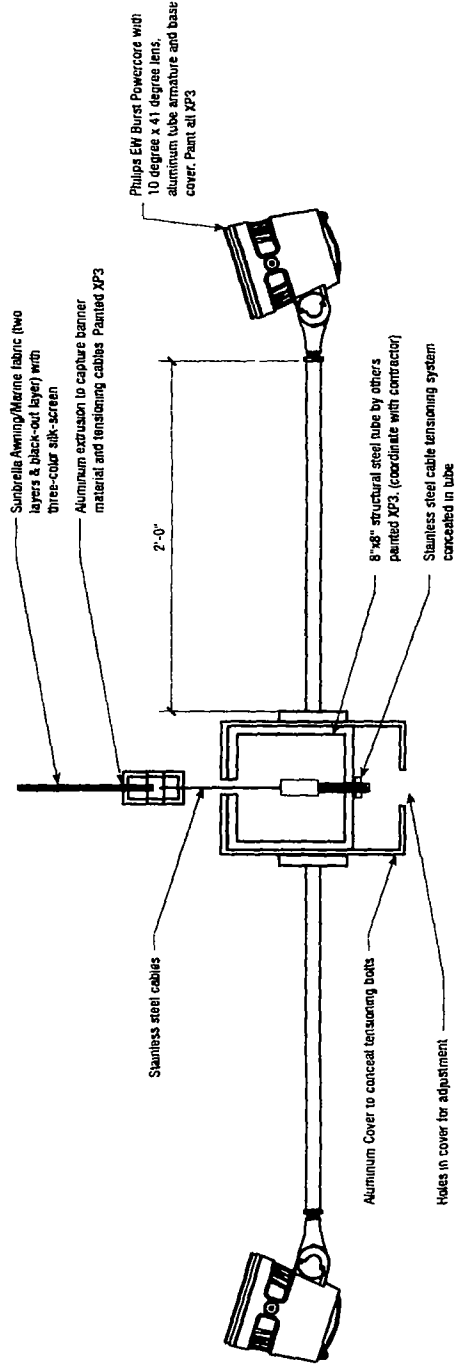

2 SECTION DETAIL: SIGN TYPE D - Typical Banner
SCALE: 1 1/2" = 1'-0"



CITY OF CHICAGO

DEPARTMENT OF BUILDINGS

Sign Permit Application

APPROVAL NUMBER	APPLICATION NUMBER 100492386	ANNUAL FEE	WORK CODE	DRAWINGS ATTACHED ☐ YES ☐ NO				
DATE OF APPLICATION 05/27/2013			TYPE OF SIGN FLAT OR BOX					
ADDRESS OF SIGN 108 N STATE ST, 60602-			LENGTH	FT 4	IN. 0	HEIGHT	FT. 40	IN 6
BUILDING	ORIGINAL PERMIT NUMBER		AREA	SQ. FT 162	WEIGHT		LBS 500	
TYPE OF PERMIT NEW CONSTRUCTION (SIGN)			SIGN HEIGHT ABOVE GRADE/ROOF FT 34					
PAYER OF ANNUAL INSPECTION 108 N. STATE ST. - STE. 390, . 108 N STATE ST CHICAGO, IL 60602 (312)261-4702			SHAPE OF SIGN REGULAR					
SIGN MANUFACTURER LANDMARK SIGN GROUP			SIGN WILL READ SHOPS AT 108 N STATE					
ADDRESS WHERE SIGN CAN BE SEEN PRIOR TO ERECTION			NO. OF LAMPS 2			TOTAL WATTAGE 800		
TICKET NUMBER 0			REINSPECTION CONTROL NUMBER			TYPE OF LAMP INCANDESCENT		
TYPE OF SUPPORT FOR SIGN BUILDING			NO. OF BALLAST/TRANSFORMERS 2			INPUT OF TRANSFORMERS 120		
SIGN BOARD SUPPORT MEMBERS STEEL			CONTRACTOR WILL INSTALL			☒ FEEDERS ☒ CUSTOMER LEADS		
ANNUAL FEE CONSTRUCTION FEE 1017 B FEE TOTAL FEE AMOUNT PAID BALANCE DUE			Check # for Zoning			TYPE OF SWITCH SPECIAL		
			Check # for DCAP			LOCATION OF SWITCH OUTSIDE SIGN		
			SIGN LOCATION RANDOLPH STREET ELEVATION: DOUBLE FACE BANNER ILLUMINATED BY SPOT LIGHTS "SHOPS AT 108 N STATE"					

The undersigned certify that the statements in this application are true and correct and that all work done under the proposed permit will conform to the requirements of the Chicago Municipal Code

REG NO E92009	BOND. NO. N90730
ELECT CONTR HOWARD UNELL ELECTR	SIGN ERECTOR LANDMARK OUTD'R ADVERTIS' SIGNER
ADDRESS 0N730 BARRY AVE. WHEATON, IL 60187-	ADDRESS 7424 INDUSTRIAL AVE CHESTERTON XXX IN, 46304
SUPERVISOR SIGNATURE	SIGNATURE

The permit issued on this application will authorize only signs here applied for. If other signs are to be erected they must be covered by additional permits

City of Chicago
Rahm Emanuel, MayorDepartment of Buildings
Michael Merchant, Commissioner

TYPE OF BUSINESS <u>COMMERCIAL</u> Other: <u>SHOPPING CENTER</u> Name: <u>SHOPS ON STATE</u> LIC #: _____ Renewal Date: _____	SIGN BOND REQUIRED? ☐ YES COUNCIL ORDER REQUIRED ☒ YES IS SPECIAL PERMISSION REQUIRED FROM CHIEF ELECTRICAL ☐ YES IF YES, ATTACH LETTER OF REQUEST
Projects Over: ☒ Private Property ☒ Public Way Grant Permit #: <u>1106743</u> ☒ Planned Development/Manufacturing PMD/PD#: <u>489</u> Zoning District: <u>OTHER</u> Other: <u>PD</u>	TIME STAMP
TYPE OF SIGN: ☐ ADVERTISING ☒ ILLUMINATE ☐ MOVEABLE ☒ BUSINESS ☐ FLASHING	
TOTAL STREET FRONTAGE OF LOT (IN FEET) <u>701</u> TOTAL AREA OF NEW SIGN (SQ.FT.) <u>162</u> TOTAL AREA OF ALL SIGNS ON LOT (SQ.FT.) <u>2,394</u> HEIGHT OF SIGN ABOVE GRADE (TO TOP) <u>74ft 6in</u>	
DISTANCE OF CURB LINE OUTER EDGE (ft) <u>8</u> DISTANCE OF STRUCTURE INNER EDGE (ft) <u>12</u>	SIGN CLERK APPROVED FOR PERMIT
DISTANCE FROM (ft): A. PUBLIC PARK (OVER 10 ACRES) <u>1,000</u> B. EXPRESSWAY (IF LESS THAN 1,000 FT.) <u>1,000</u> C. RESIDENCE DISTRICT (ADVERTISING SIGNS ONLY) <u>1,000</u>	REMARKS
IF REPLACEMENT SIGN OR CHANGE OF FACE, WHAT DOES THE EXISTING SIGN READ? Original Payee: _____	
Landmark Hold: ☐ Status: _____	
ZONING (OFFICE USE ONLY)	



Kiku Obata & Company
6161 Delmar Boulevard
Suite 200
St. Louis, Missouri 63112
Phone 314-361-3110
Fax 314-361-4716
www.kikuobata.com

**Block
Thirty
Seven**
108 N. State Street
Chicago, Illinois



CIM Group

12.04.2012
Exterior Signage
2012017.03
© Kiku Obata & Company, Inc 2012

REVISIONS	
No.	Description
1	-
2	-
3	-
4	-
5	-

Drawn by:	JR, TM
Checked by:	DL
Sign Locations	

G2.2

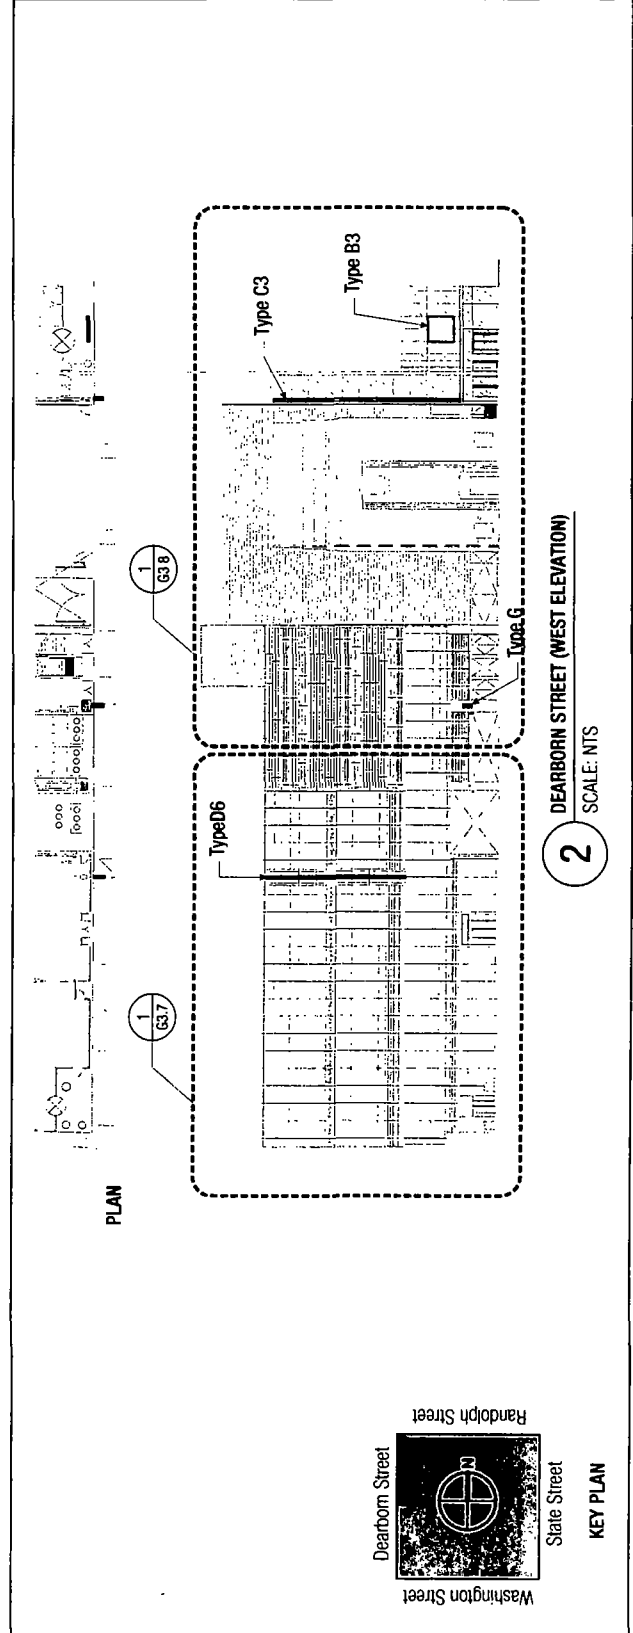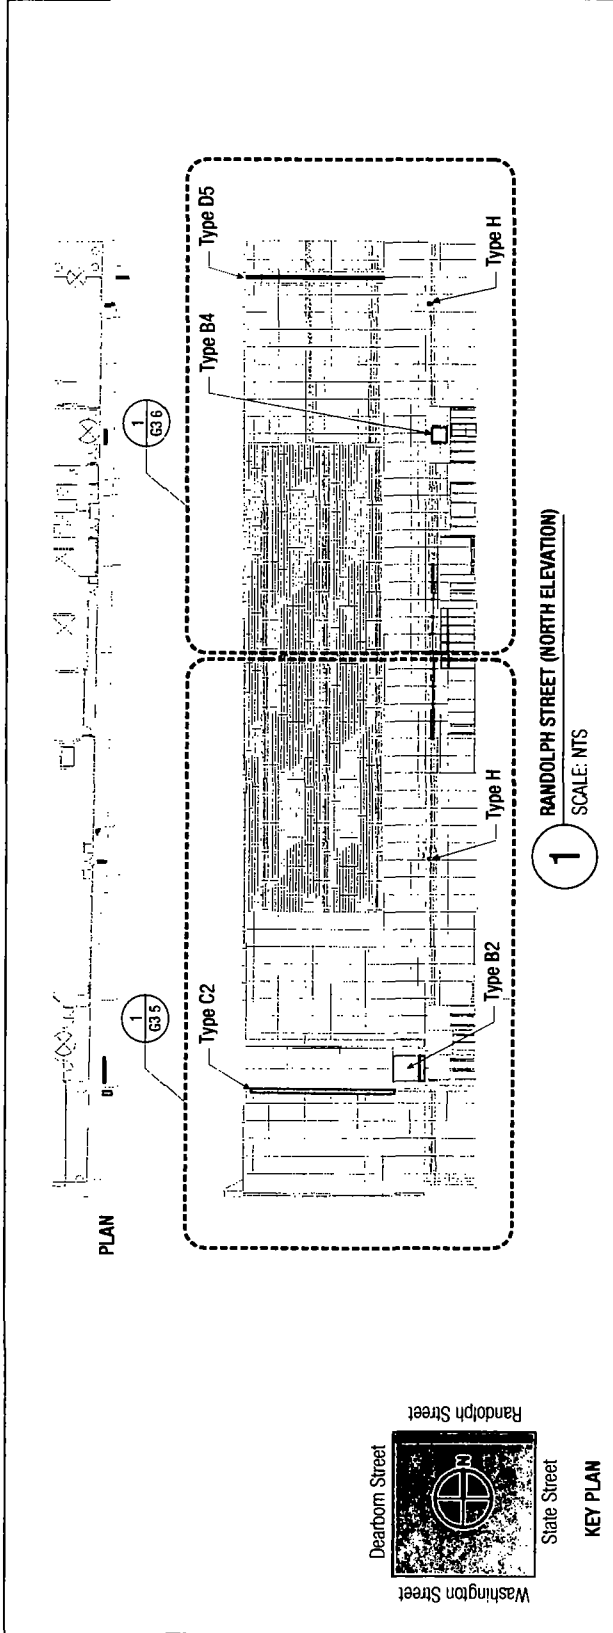



City of Chicago



Or2013-321

Office of the City Clerk

Document Tracking Sheet

Meeting Date:	6/5/2013
Sponsor(s):	Reilly, Brendan (42)
Type:	Order
Title:	Issuance of permits for sign(s)/signboard(s) at 401 N Wabash Ave
Committee(s) Assignment:	Committee on Zoning, Landmarks and Building Standards

Committee on Zoning, Landmarks
and Building Standards
City Council Meeting, June 5, 2013
Alderman Brendan Reilly, 42nd Ward
Sign Order

ORDERED, That the Commissioner of Buildings is hereby directed to issue a sign permit to:


Sign Company – Poblocki Sign Company
Address – 922 S 70th St.
City and State, Zip – Milwaukee, WI 53214

For the erection of a sign/signboard over 24 feet in height and/or over 100 square feet (in area of one face) at:

Trump International Tower
401 N. Wabash
Chicago, IL 60611

Dimensions: length 141'-1/2" height 20'-6"
Height above grade/roof to top of sign 210'-6" feet
Total Square Foot Area 2891 square feet
Elevation South

Such sign shall comply with all applicable provisions of TITLE 17 of the Chicago Zoning Ordinance and all other applicable provisions of the Municipal Code of the City of Chicago governing the construction and maintenance of outdoor signs, signboards and structures.

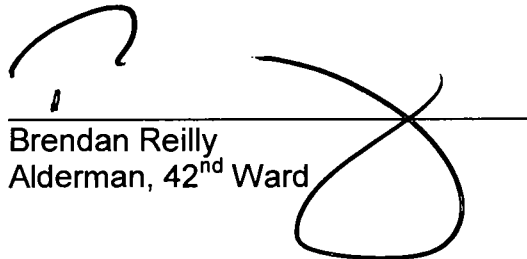

Brendan Reilly
Alderman, 42nd Ward



City of Chicago



Or2013-328

Office of the City Clerk

Document Tracking Sheet

Meeting Date:	6/5/2013
Sponsor(s):	Reilly, Brendan (42)
Type:	Order
Title:	Issuance of permits for sign(s)/signboard(s) at 108 N State St (1 of 4)
Committee(s) Assignment:	Committee on Zoning, Landmarks and Building Standards

100492392

Committee on Buildings

(signs)

ORDERED, That the Commissioner of Buildings is hereby directed to
issue a sign permit to: (Contractor's name and address)

Landmark Sign Group
7424 Industrial Ave.
Chester ton, IN

for the erection of a sign/signboard over 24 feet in height and/or over
100 square feet (in area of one face) at: (Business NAME & ADDRESS)

Block 37 (Banner ^{State St.} 1 of 4)
108 N. State Street
Chicago IL 60601


Dimensions: length 4' height 40'6"

height above grade/roof to top of sign 74'6"

TOTAL SQUARE FOOT AREA 162

Such sign(s) shall comply with all applicable provisions of TITLE
17 of the Chicago Zoning Ordinance and all other applicable provisions
of the Municipal Code of the City of Chicago governing the construction
and maintenance of outdoor signs, signboards and structures.


Alderman, Ward 42
Reilly

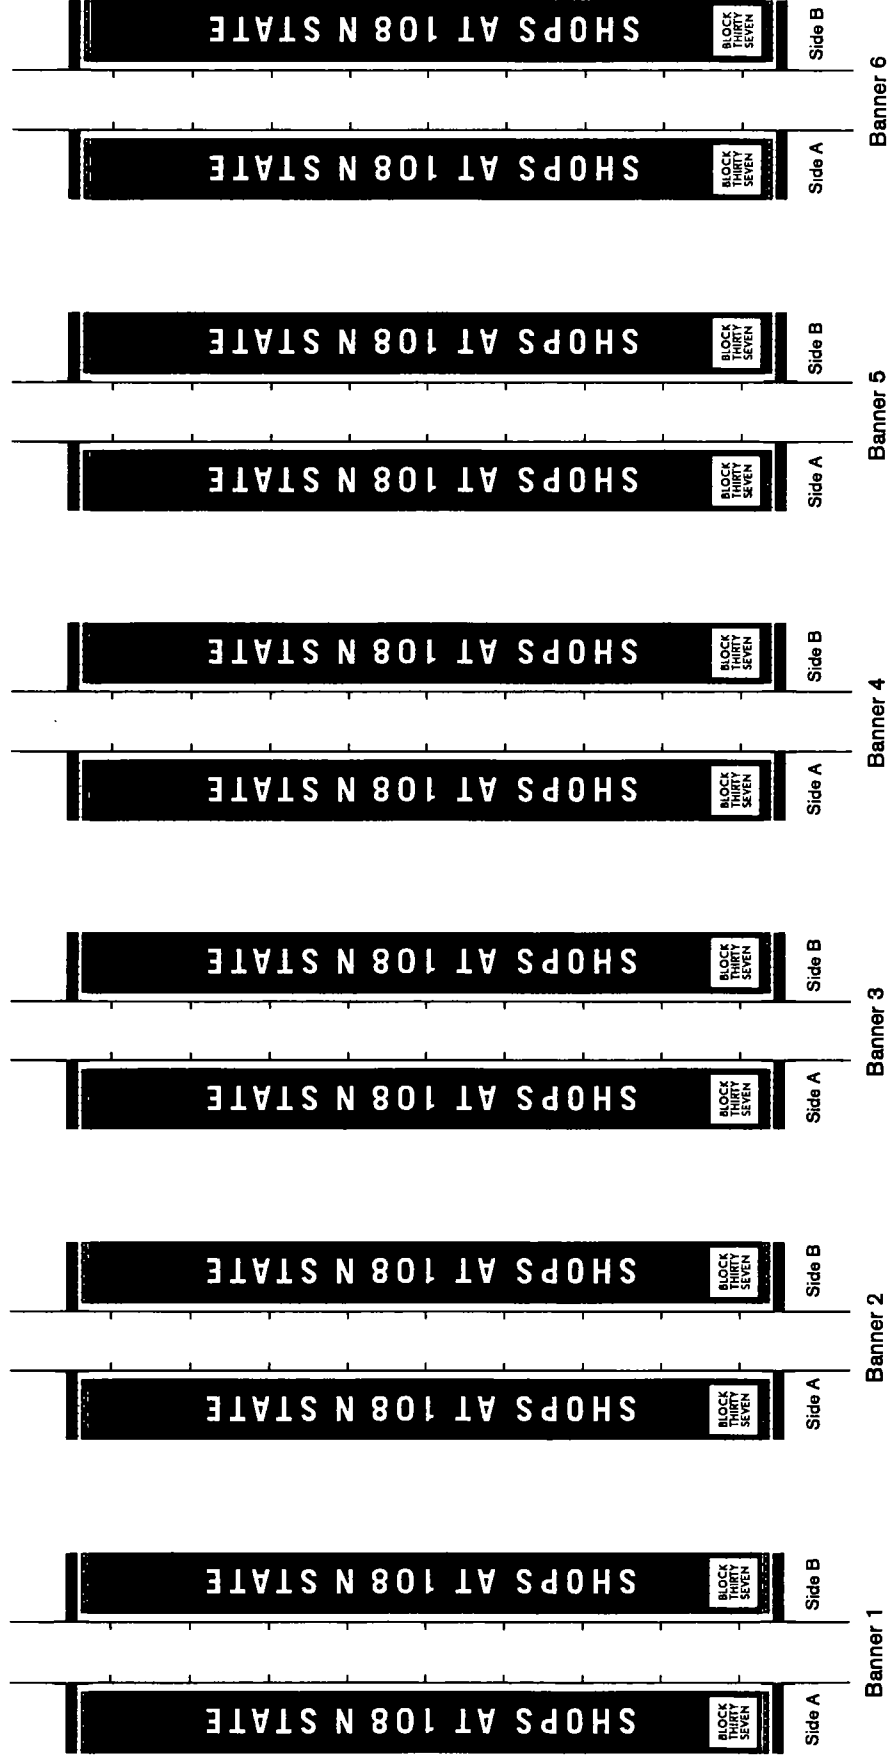

Note: Banner final color to be determined.

KIKU OBATA	CIM Group	May 23, 2013 © 2013 Kiku Obata & Company www.kikubata.com	Block Thirty Seven	Sign Type D	03
------------	-----------	---	--------------------	-------------	----

THIS DRAWING IS THE PROPERTY OF LANDMARK SIGN GROUP, INC. NO REPRODUCTIONS OR EDITIONS ARE PERMITTED WITHOUT THE EXPRESS WRITTEN CONSENT OF LANDMARK SIGN GROUP, INC. AN ASSUMER UP TO 125% WILL BE CLAIMED FOR ANY REUSE OF THIS DRAWING. By signing the Customer Acceptance on this print, I understand that I am accepting all aspects of this drawing. This includes Artwork, Specifications, Dimensions, Dimensions, Spelling, and all other representations herein. I also understand that color reproductions on this print are approximate, and may not match manufacturer's samples exactly.

DATE	DATE
DATE	DATE
DATE	DATE

DATE 04.03.13
CLIENT NAME BLOCK THIRTY SEVEN
7424 Industrial Avenue
Chardon, IN 46304
Phone 219.762.9577
Fax 219.762.4259

PRINT # SO-21123-D-1

LSG SALES REP. SHAUN O'BRIEN

108 N. STATE STREET
CHICAGO, IL

TA
JOB LOCATION
DRAWN BY

SCALE 1/4" = 1'-0"




Landmark
Sign
Group

NOTES: ALL SIZES, DIMENSIONS AND ELEVATIONS TO BE FIELD VERIFIED
ALL COPY, LOGOS, COLORS AND ARTWORK FOR FINAL LAYOUTS
TO BE PROVIDED BY KO FOR FINAL APPROVAL.

(6) SIX BANNERS WITH VINYL APPLIED GRAPHICS, TENSIONING HARDWARE AND LIGHTING

BANNER = SUNBRELLA MARINE GRADE FABRIC WITH BLOCKOUT
BACKGROUND COLOR = TBD
COPY & LOGO = TBD - PER TENANT
SUPPORTS, LIGHTS & COVERS = TO MATCH ARCADIA CHAMPAGNE

SIGN TYPE D - ELEVATION VIEW

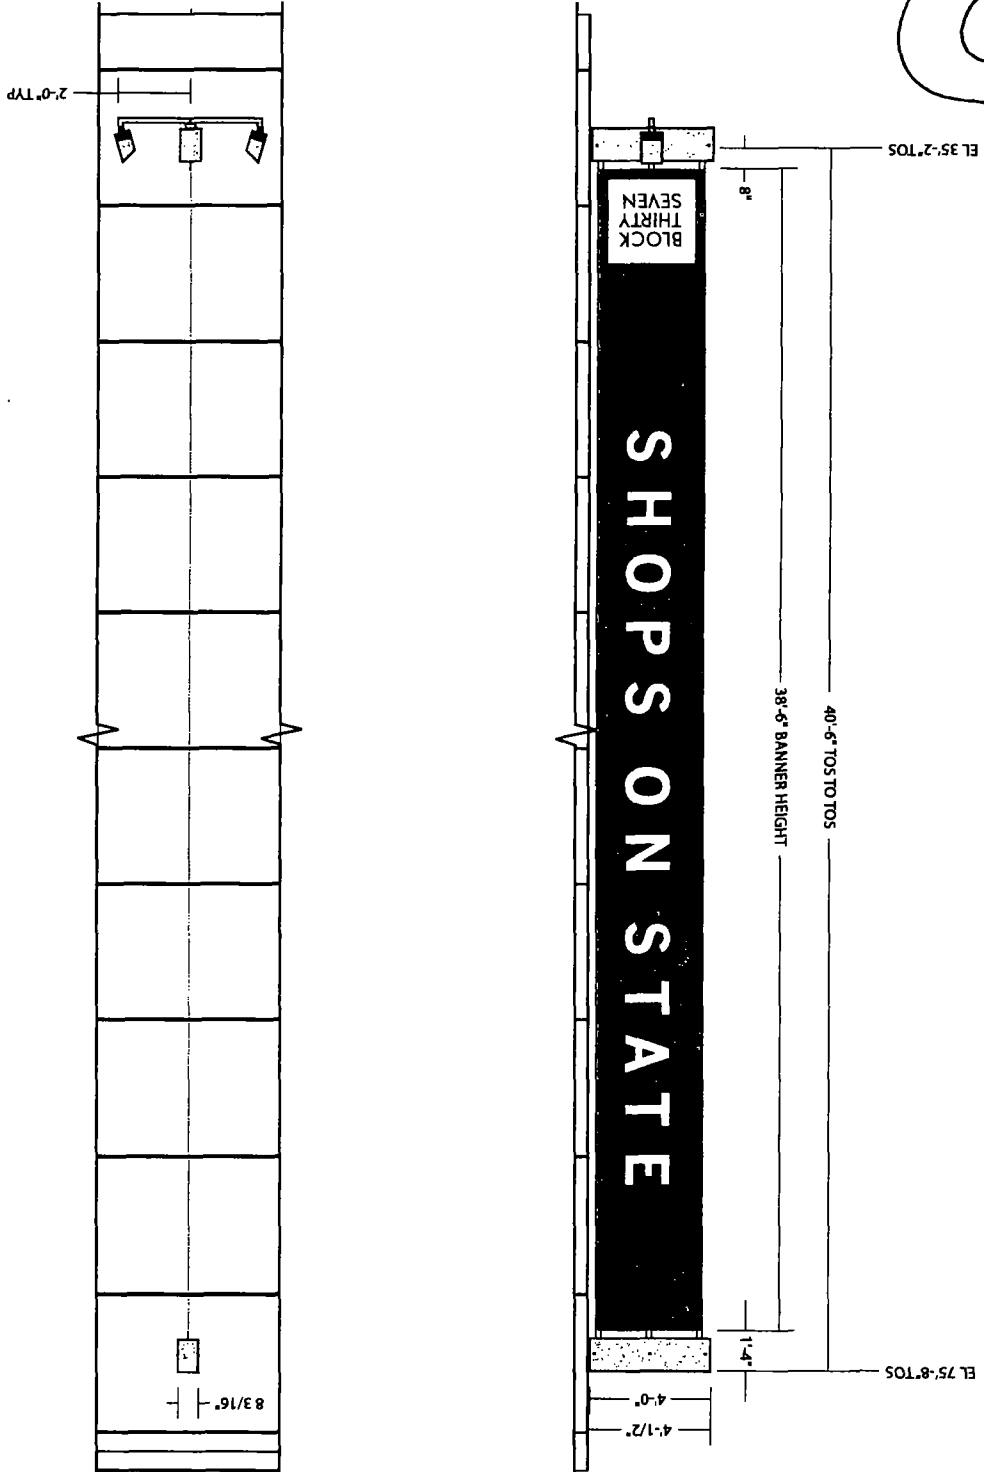

Landmark

group

7424 Industrial Avenue
Chesterton, IN 46304
phone 219.762.9577
fax 219.762.4259

PRINT #
SO-21123-D-2
SHAUN O'BRIEN
LSC SALES REPRESENTATIVE

DATE
04.04.13

CLIENT NAME
**BLOCK
THIRTY SEVEN**

JOB LOCATION
**108 NORTH STATE ST
CHICAGO, IL**

TA
DRAWN BY
REVISIONS
1.

Designed for

110 Volts

Electrical Connection will be
Visible within 5 ft. at time of
Installation.
Second Trip will be Charged
at Turn & Material

THIS DRAWING IS THE PROPERTY OF
LANDMARK SIGN GROUP, INC.
NO REPRODUCTION OR ALTERATION
WITHOUT THE WRITTEN PERMISSION OF
LANDMARK SIGN GROUP, INC.
AN EQUAL OPPORTUNITY AFFIRMATIVE ACTION
EEO/AAE/DFW/FM/11/12/13/99/100


By signing the Customer Acceptance on this print, I understand that I am accepting all aspects of this drawing. X
This includes Accuracy, Specifications, Dimensions, Spelling, and all other representations herein.
I also understand that color reproductions on this print are approximations and that the actual manufacturing process may vary slightly.

DATE: _____

DATE: _____

DATE: _____

DATE: _____

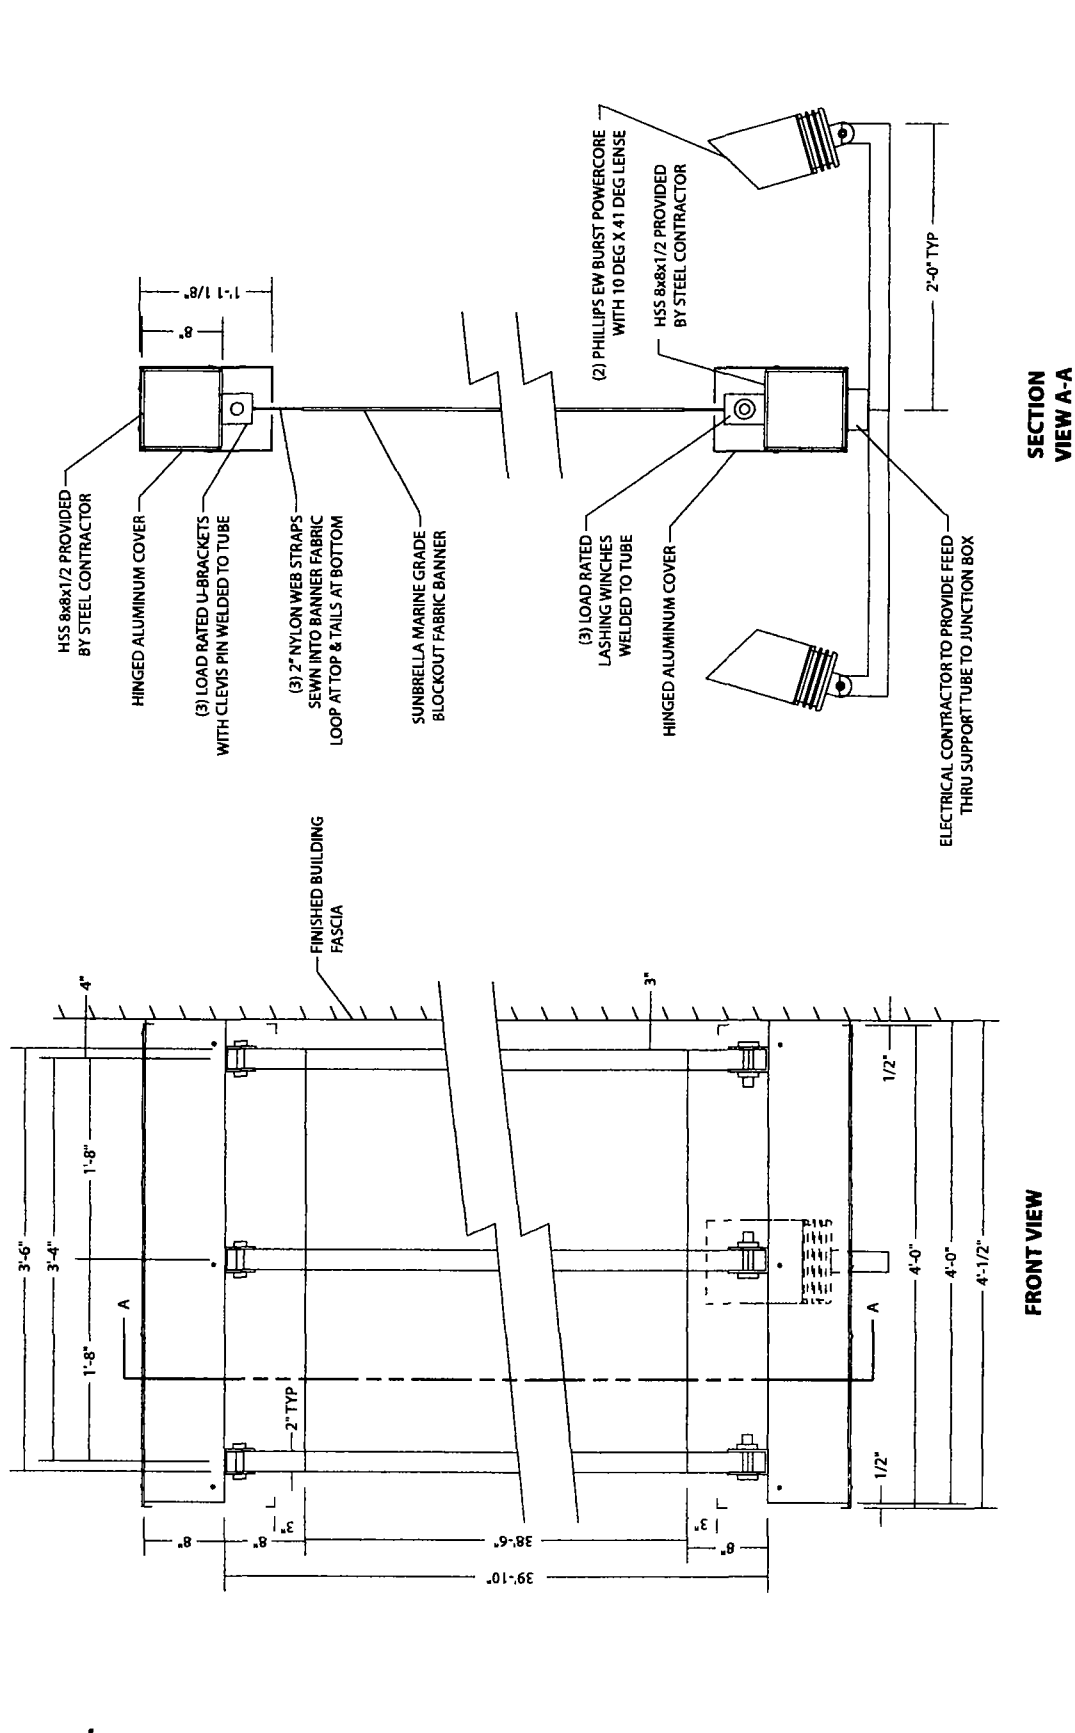

SIGN TYPE D - CONSTRUCTION DETAIL
POWER = 8amps @ 120vac



Kiku Obata & Company
 6161 Delmar Boulevard
 Suite 200
 St. Louis, Missouri 63112
 Phone 314-361-3110
 Fax 314-361-4716
 www.kikuobata.com

**Block
 Thirty
 Seven**
 108 N. State Street
 Chicago, Illinois

CIM Group



12.04.2012
 Exterior Signage
 2012017.03
 © Kiku Obata & Company, Inc. 2012

REVISIONS	No.	Date	Description
	1	-	-
	2	-	-
	3	-	-
	4	-	-
	5	-	-

Drawn by: JH, TM
 Checked by: DL

Sign Locations

G2.1

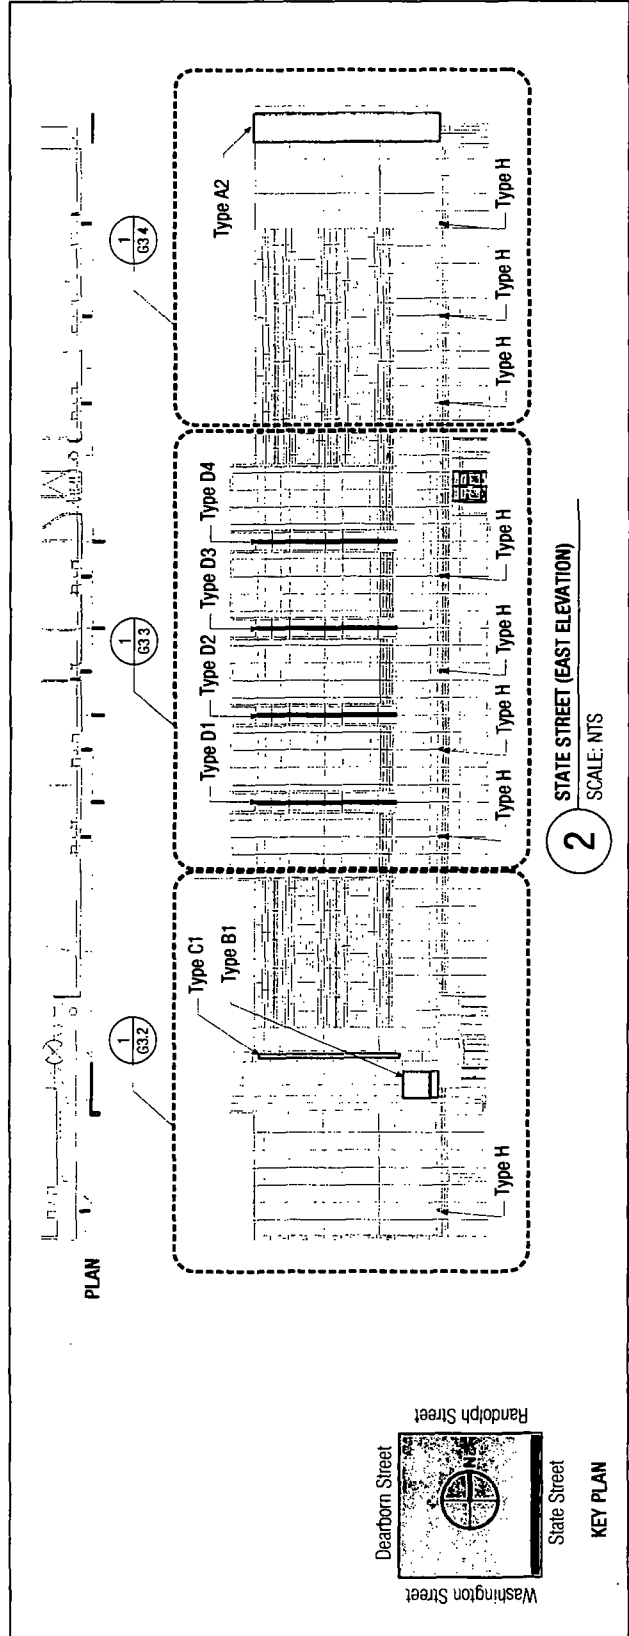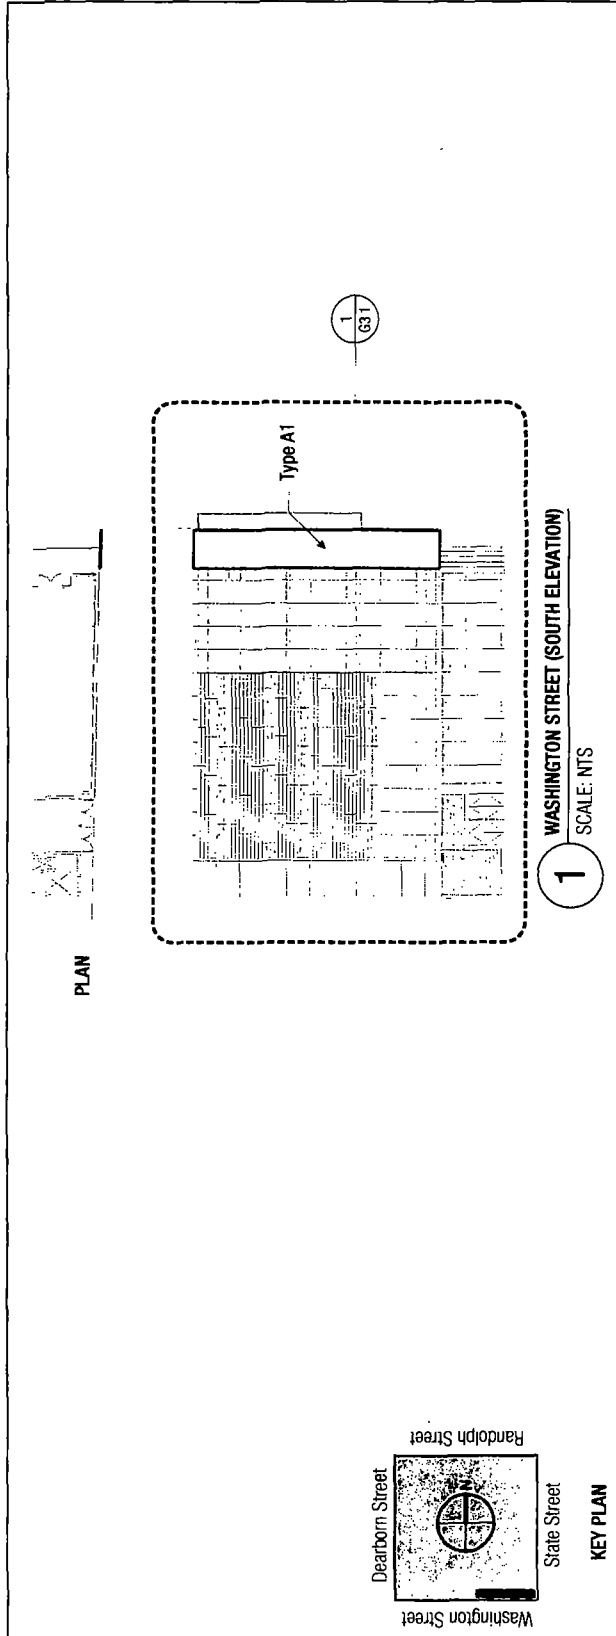



CITY OF CHICAGO

DEPARTMENT OF BUILDINGS

Sign Permit Application

APPROVAL NUMBER	APPLICATION NUMBER 100492392	ANNUAL FEE	WORK CODE	DRAWINGS ATTACHED ☐ YES ☐ NO				
DATE OF APPLICATION 05/27/2013			TYPE OF SIGN FLAT OR BOX					
ADDRESS OF SIGN 108 N STATE ST, 60602-			LENGTH	FT 4	IN 0	HEIGHT	FT. 40	IN 6
BUILDING	ORIGINAL PERMIT NUMBER		AREA	SQ FT 162	WEIGHT		LBS 500	
TYPE OF PERMIT NEW CONSTRUCTION (SIGN)			SIGN HEIGHT ABOVE GRADE/ROOF FT. 34					
PAYER OF ANNUAL INSPECTION 108 N. STATE ST. - STE. 390, 108 N STATE ST CHICAGO, IL 60602 (312)261-4702			SHAPE OF SIGN REGULAR					
SIGN MANUFACTURER LANDMARK SIGN GROUP			SIGN WILL READ SHOPS AT 108 N STATE					
ADDRESS WHERE SIGN CAN BE SEEN PRIOR TO ERECTION			NO OF LAMPS 2			TOTAL WATTAGE 800		
			TYPE OF LAMP INCANDESCENT					
			NO. OF BALLAST/TRANSFORMERS 2			INPUT OF TRANSFORMERS 120		
TICKET NUMBER 0			REINSPECTION CONTROL NUMBER			CONTRACTOR WILL INSTALL ☒ FEEDERS ☒ CUSTOMER LEADS		
TYPE OF SUPPORT FOR SIGN BUILDING			TYPE OF SWITCH SPECIAL					
SIGN BOARD SUPPORT MEMBERS STEEL			LOCATION OF SWITCH OUTSIDE SIGN					
ANNUAL FEE CONSTRUCTION FEE 1017 B FEE TOTAL FEE AMOUNT PAID BALANCE DUE			SIGN LOCATION STATE STREET ELEVATION: DOUBLE FACE BANNER ILLUMINATED BY SPOT LIGHTS "SHOPS AT 108 N STATE" (1 OF 4)					

The undersigned certify that the statements in this application are true and correct and that all work done under the proposed permit will conform to the requirements of the Chicago Municipal Code

REG NO E92009	BOND NO	REG NO N90730
ELECT CONTR HOWARD UNELL ADDRESS 0N730 BARRY AVE. WHEATON, IL 60187-	SIGN ERECTOR LANDMARK OUTD'R ADVERTIS' ADDRESS 7424 INDUSTRIAL AVE CHESTERTON XXX IN, 46304	SIGNER
SUPERVISOR SIGNATURE	SIGNATURE	

The permit issued on this application will authorize only signs here applied for. If other signs are to be erected they must be covered by additional permits

City of Chicago
Rahm Emanuel, MayorDepartment of Buildings
Michael Merchant, Commissioner

TYPE OF BUSINESS <u>COMMERCIAL</u> Other: <u>SHOPPING CENTER</u> Name: <u>SHOPS ON STATE</u> LIC #: _____ Renewal Date: _____	SIGN BOND REQUIRED? ☐ YES COUNCIL ORDER REQUIRED ☒ YES IS SPECIAL PERMISSION REQUIRED FROM CHIEF ELECTRICAL ☐ YES IF YES, ATTACH LETTER OF REQUEST
Projects Over: ☐ Private Property ☒ Public Way Grant Permit #: <u>1106743</u> ☒ Planned Development/Manufacturing PMD/PD#: <u>489</u> Zoning District: <u>OTHER</u> Other: <u>PD</u>	TIME STAMP
TYPE OF SIGN: ☐ ADVERTISING ☒ ILLUMINATE ☐ MOVEABLE ☒ BUSINESS ☐ FLASHING	
TOTAL STREET FRONTAGE OF LOT (IN FEET) <u>701</u>	
TOTAL AREA OF NEW SIGN (SQ.FT.) <u>162</u>	
TOTAL AREA OF ALL SIGNS ON LOT (SQ.FT.) <u>2,394</u>	
HEIGHT OF SIGN ABOVE GRADE (TO TOP) <u>74ft 6in</u>	
DISTANCE OF CURB LINE OUTER EDGE (ft) <u>8</u> DISTANCE OF STRUCTURE INNER EDGE (ft) <u>12</u>	SIGN CLERK _____ APPROVED FOR PERMIT _____
DISTANCE FROM (ft): A. PUBLIC PARK (OVER 10 ACRES) <u>1,000</u> B. EXPRESSWAY (IF LESS THAN 1,000 FT.) <u>1,000</u> C. RESIDENCE DISTRICT (ADVERTISING SIGNS ONLY) <u>1,000</u>	REMARKS
IF REPLACEMENT SIGN OR CHANGE OF FACE, WHAT DOES THE EXISTING SIGN READ? Original Payee: _____	
Landmark Hold: ☐ Status: _____	
ZONING (OFFICE USE ONLY)	



City of Chicago



Or2013-331

Office of the City Clerk

Document Tracking Sheet

Meeting Date:	6/5/2013
Sponsor(s):	Reilly, Brendan (42)
Type:	Order
Title:	Issuance of permits for sign(s)/signboard(s) at 108 N State St (2 of 4)
Committee(s) Assignment:	Committee on Zoning, Landmarks and Building Standards

100492393

Committee on Buildings

(signs)

ORDERED, That the Commissioner of Buildings is hereby directed to
issue a sign permit to: (Contractor's name and address)

Landmark Sign Group
7424 Industrial Ave.
Chester ton, IN

for the erection of a sign/signboard over 24 feet in height and/or over
100 square feet (in area of one face) at: (Business NAME & ADDRESS)

Block 37 (Banner 2 of 4) State St.
108 N. State Street
Chicago IL 60601

Dimensions: length 4' height 40'6"


height above grade/roof to top of sign 74'6"

TOTAL SQUARE FOOT AREA 162

Such sign(s) shall comply with all applicable provisions of TITLE
17 of the Chicago Zoning Ordinance and all other applicable provisions
of the Municipal Code of the City of Chicago governing the construction
and maintenance of outdoor signs, signboards and structures.


1
Alderman,
Reilly

Ward 42

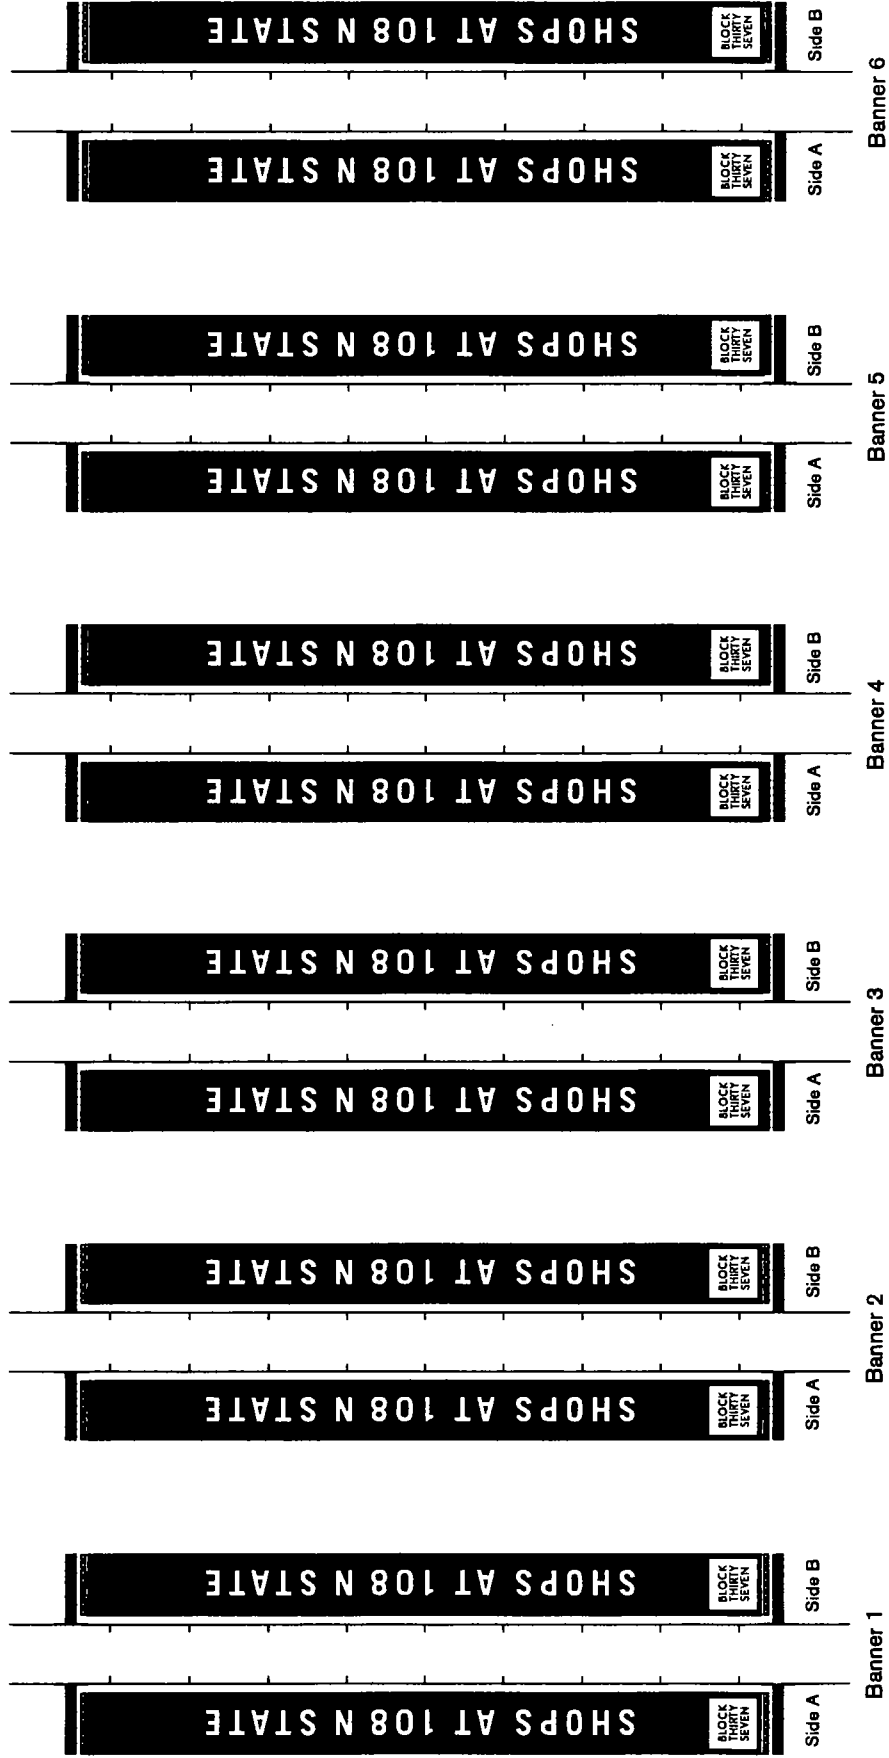

Note: Banner final color to be determined.

KIKU OBATA	CIM Group	May 23, 2013 © 2013 Kiku Obata & Company www.kikubeta.com	Block Thirty Seven	Sign Type D	03
------------	-----------	---	--------------------	-------------	----

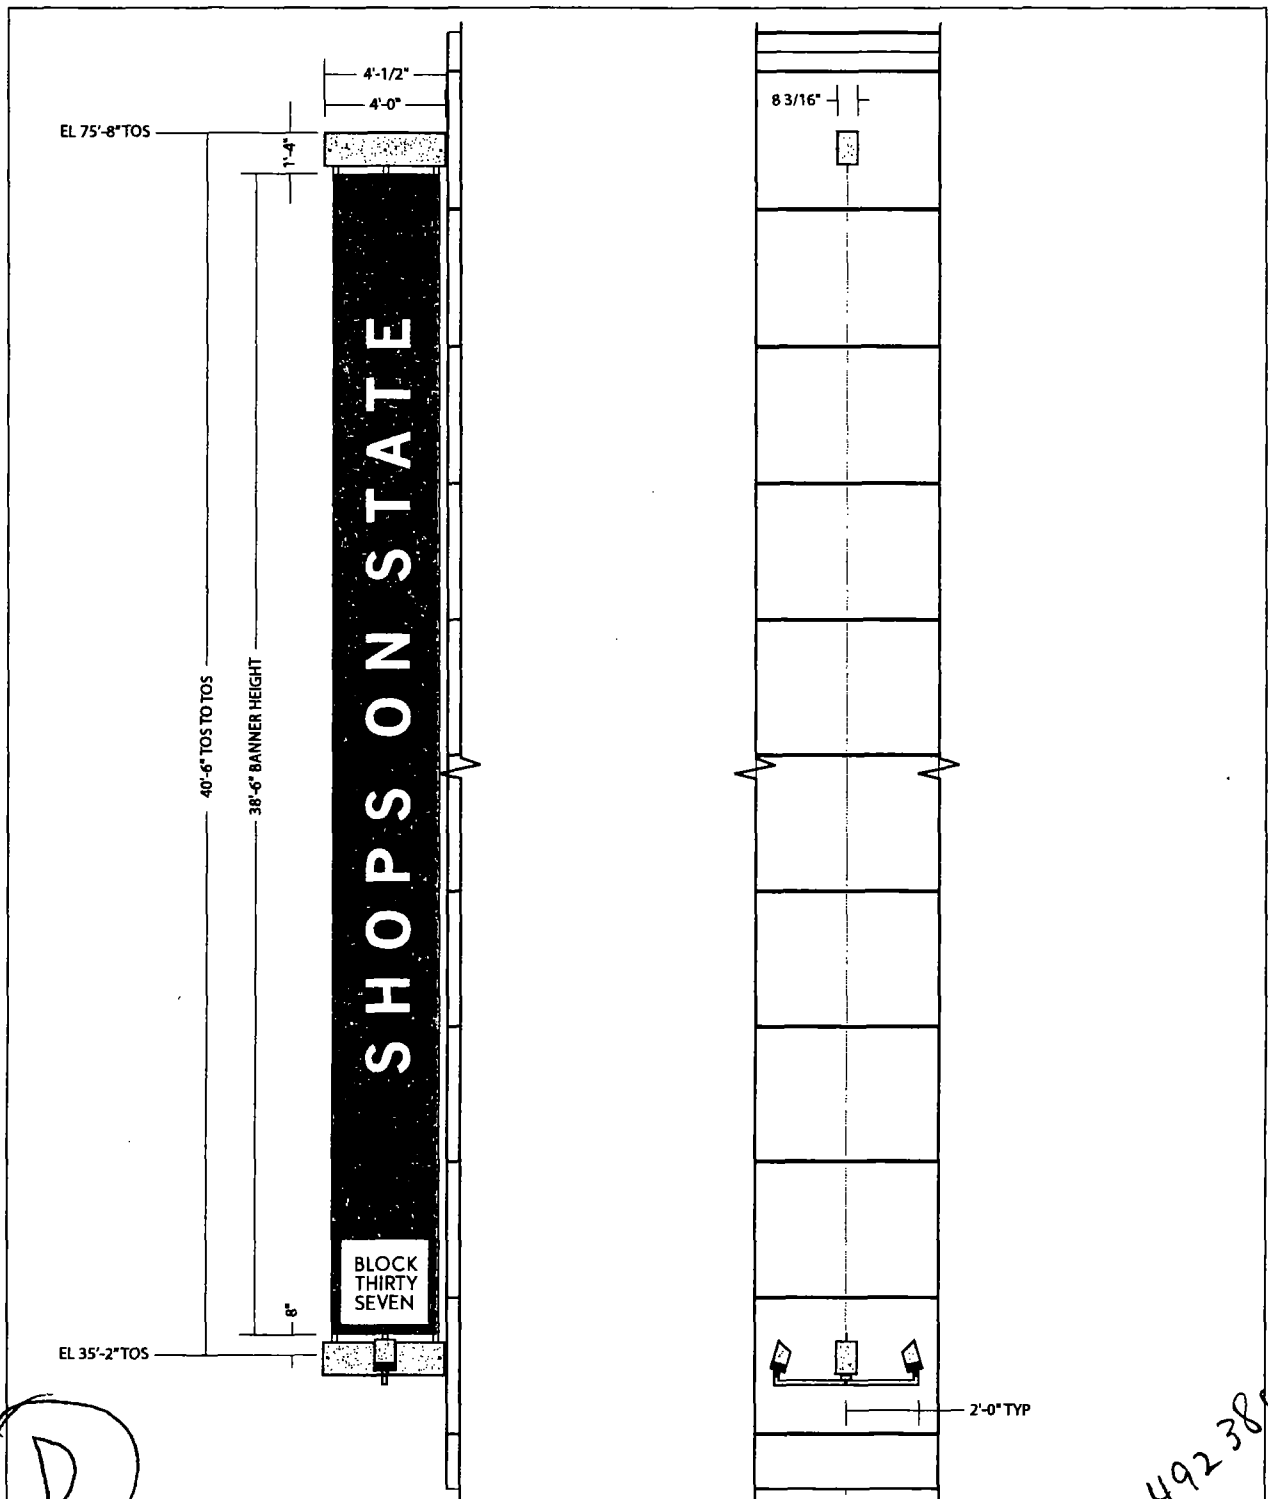

SIGN TYPE D - ELEVATION VIEW

(6) SIX BANNERS WITH VINYL APPLIED GRAPHICS, TENSIONING HARDWARE AND LIGHTING

BANNER = SUNBRELLA MARINE GRADE FABRIC WITH BLOCKOUT

BACKGROUND COLOR = TBD

COPY & LOGO = TBD - PER TENANT

SUPPORTS, LIGHTS & COVERS = TO MATCH ARCADIA CHAMPAGNE

NOTES: ALL SIZES, DIMENSIONS AND ELEVATIONS TO BE FIELD VERIFIED
ALL COPY, LOGOS, COLORS AND ARTWORK FOR FINAL LAYOUTS
TO BE PROVIDED BY KO FOR FINAL APPROVAL.

Landmark Sign Group
www.landmarksigngroup.com

7424 Industrial Avenue
Chesterton, IN 46304
phone 219.762.9577
fax 219.762.4259

SO-21123-D-1
PRINT #

BLOCK THIRTY SEVEN

CLIENT NAME

04.03.13

DATE

SHAUN O'BRIEN

LSG SALES REP.

108 N. STATE STREET
CHICAGO, IL

JOB LOCATION

TA

DRAWN BY

1/4" = 1'-0"
SCALE

REVISIONS:

1.

X

Customer Acceptance SIGNATURE

DATE

X

IF REQUIRED: Landlord Acceptance SIGNATURE

DATE

LSG SALES INITIALS

DATE

THIS DRAWING IS THE PROPERTY OF LANDMARK SIGN GROUP, INC. No reproductions or alterations are permitted without the express written consent of LANDMARK SIGN GROUP, INC. An assessment of up to \$2500.00 will be charged for any misuse of this drawing. By signing the Customer Acceptance on this print, I understand that I am accepting all aspects of this drawing. This includes Artwork, Specifications, Dimensions, Spelling, and all other representations herein. I also understand that color reproductions on this print are approximate, and may not match manufacturer's samples exactly.

100492386

Landmark

group

7424 Industrial Avenue
Chesterton, IN 46304
phone 219.762.9577
fax 219.762.4259

PRINT #
SO-21123-D-2
SHAUN O'BRIEN
LSC SALES REPRESENTATIVE

04.04.13
DATE

**BLOCK
THIRTY SEVEN**
CLIENT NAME

**108 NORTH STATE ST
CHICAGO, IL**
JOB LOCATION

TA
DRAWN BY
SCALE
1" = 1'-0"

REVISIONS
1.

Designed
110 Volts
Electrical Connection will be
Visible and will be at Time of
Installation
Second Trip will be Charged
at Time & Material


THIS DRAWING IS THE PROPERTY OF
LANDMARK SIGN GROUP, INC.
NO PART OF THIS DRAWING IS TO BE
REPRODUCED OR TRANSMITTED IN
ANY FORM OR BY ANY MEANS
ELECTRONIC OR MECHANICAL
INCLUDING PHOTOCOPYING, RECORDING,
OR BY ANY INFORMATION STORAGE
AND RETRIEVAL SYSTEM
WITHOUT WRITTEN PERMISSION
FROM LANDMARK SIGN GROUP, INC.

By signing the Customer Acceptance on this print, I understand that I am accepting all aspects of the drawing. This includes all dimensions, specifications, dimensions, spacing and all other representations herein. I also understand that any reproduction of this print is not to match manufacturing samples exactly.

DATE REQUIRED APPROVED ACCEPTANCE SIGNATURE DATE

DATE REQUIRED APPROVED ACCEPTANCE SIGNATURE DATE

DATE REQUIRED APPROVED ACCEPTANCE SIGNATURE DATE

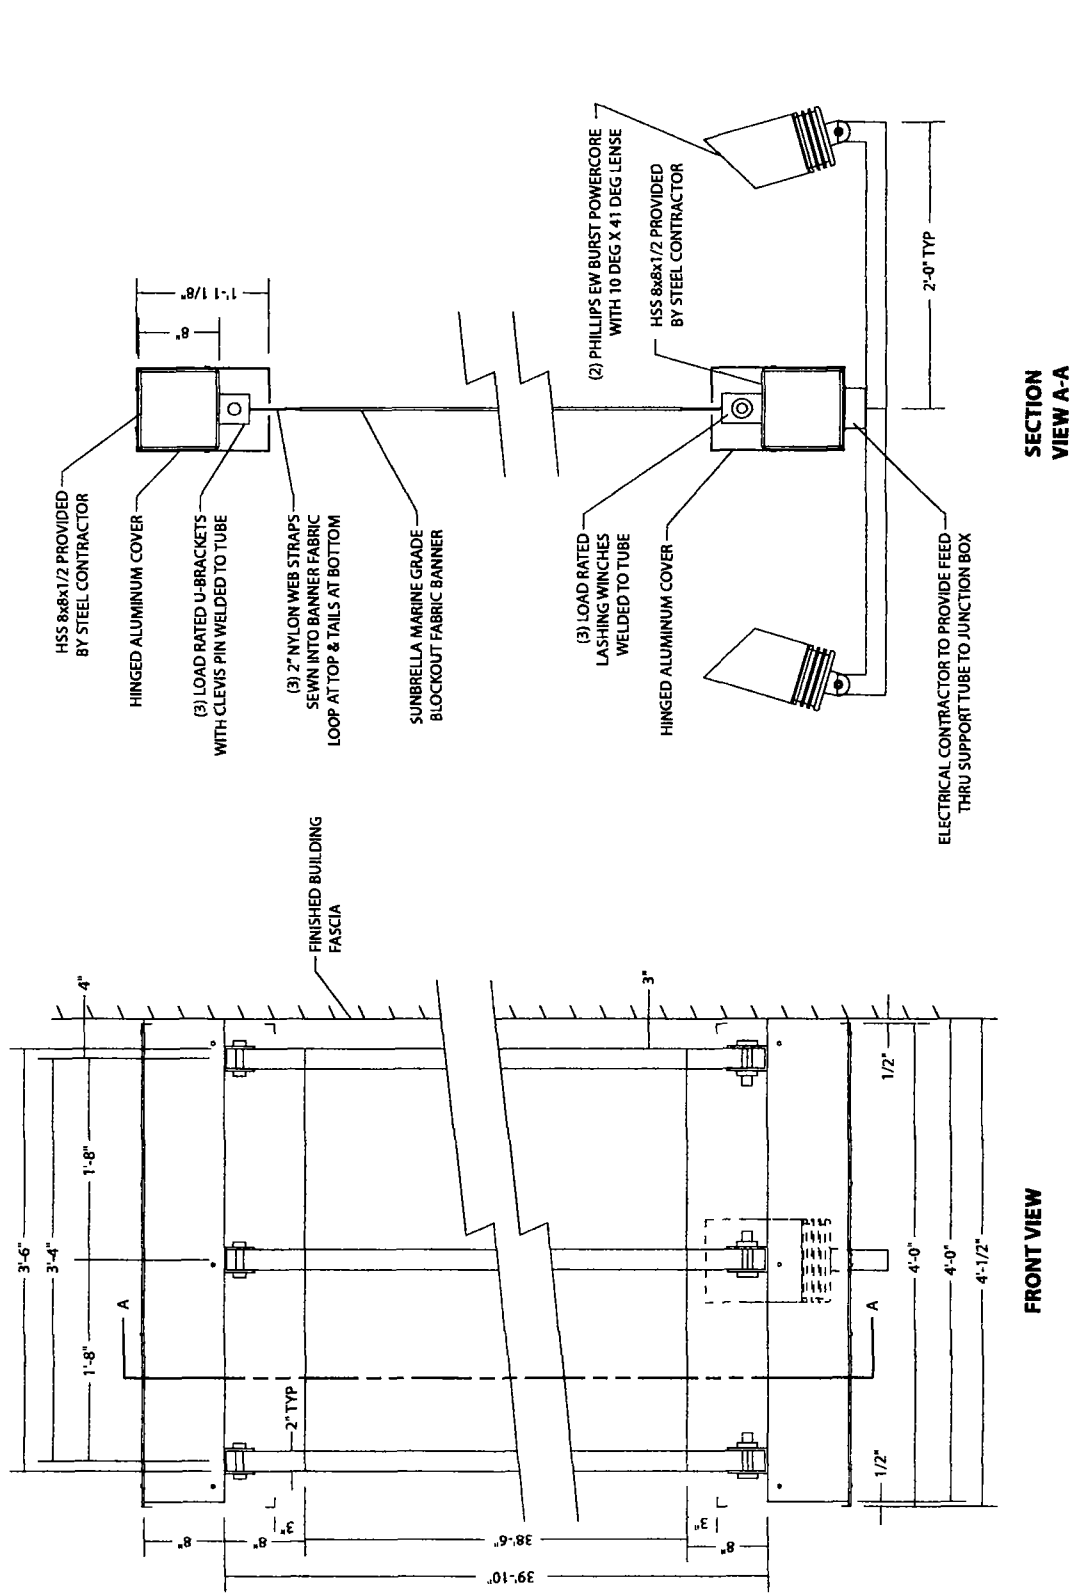

**SECTION
VIEW A-A**

FRONT VIEW

SIGN TYPE D - CONSTRUCTION DETAIL

POWER = 8amps @ 120vac

NOTES: ALL SIZES, DIMENSIONS AND ELEVATIONS TO BE FIELD VERIFIED
ALL COPY LOGOS, COLORS AND ARTWORK FOR FINAL LAYOUTS
TO BE PROVIDED BY NO FOR FINAL APPROVAL



Kiku Obata & Company
6161 Delmar Boulevard
Suite 200
St. Louis, Missouri 63112
Phone 314-361-3110
Fax 314-361-4716
www.kikuobata.com

**Block
Thirty
Seven**
108 N. State Street
Chicago, Illinois

CIM Group

12.04.2012

Exterior Signage

2012017.03



© Kiku Obata & Company, Inc. 2012

REVISIONS	
No	Description
1	
2	
3	
4	
5	

Drawn by: JR, TM
Checked by: DL

Sign Locations

G2.1

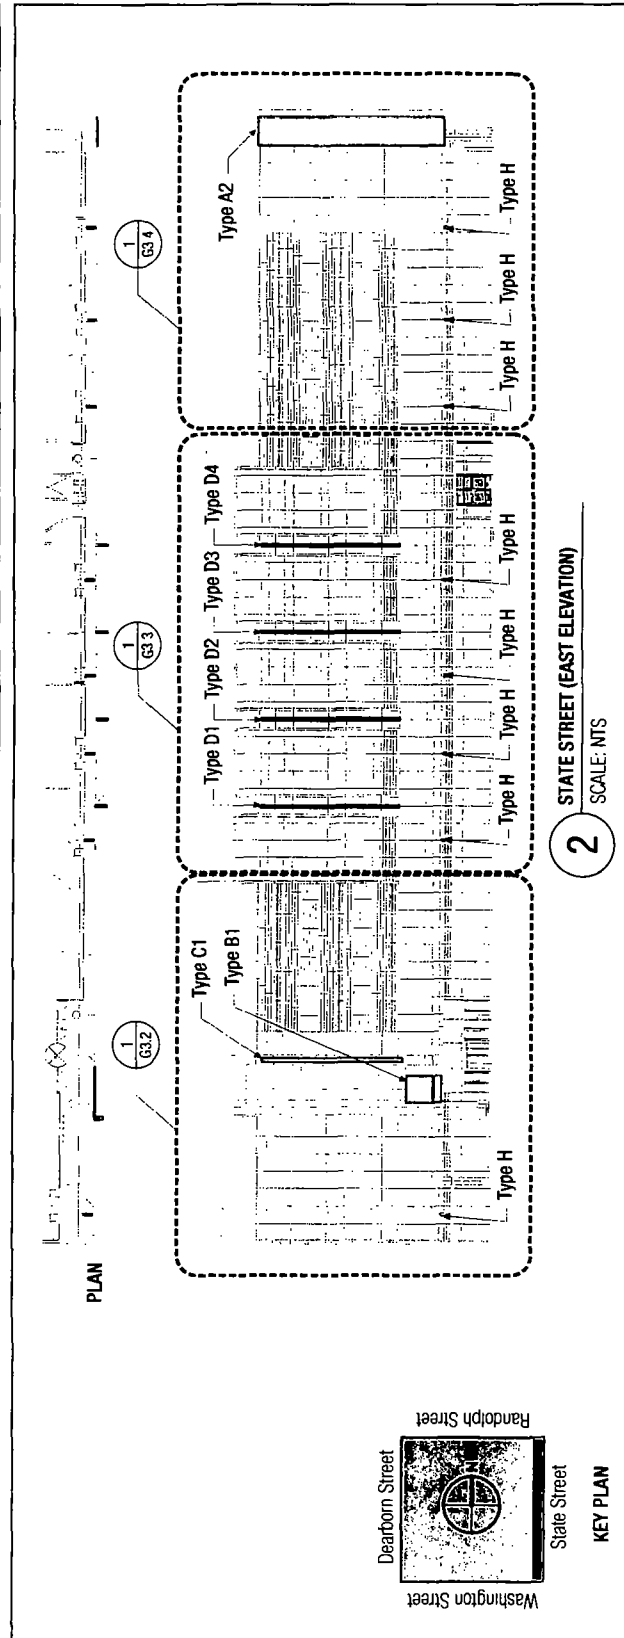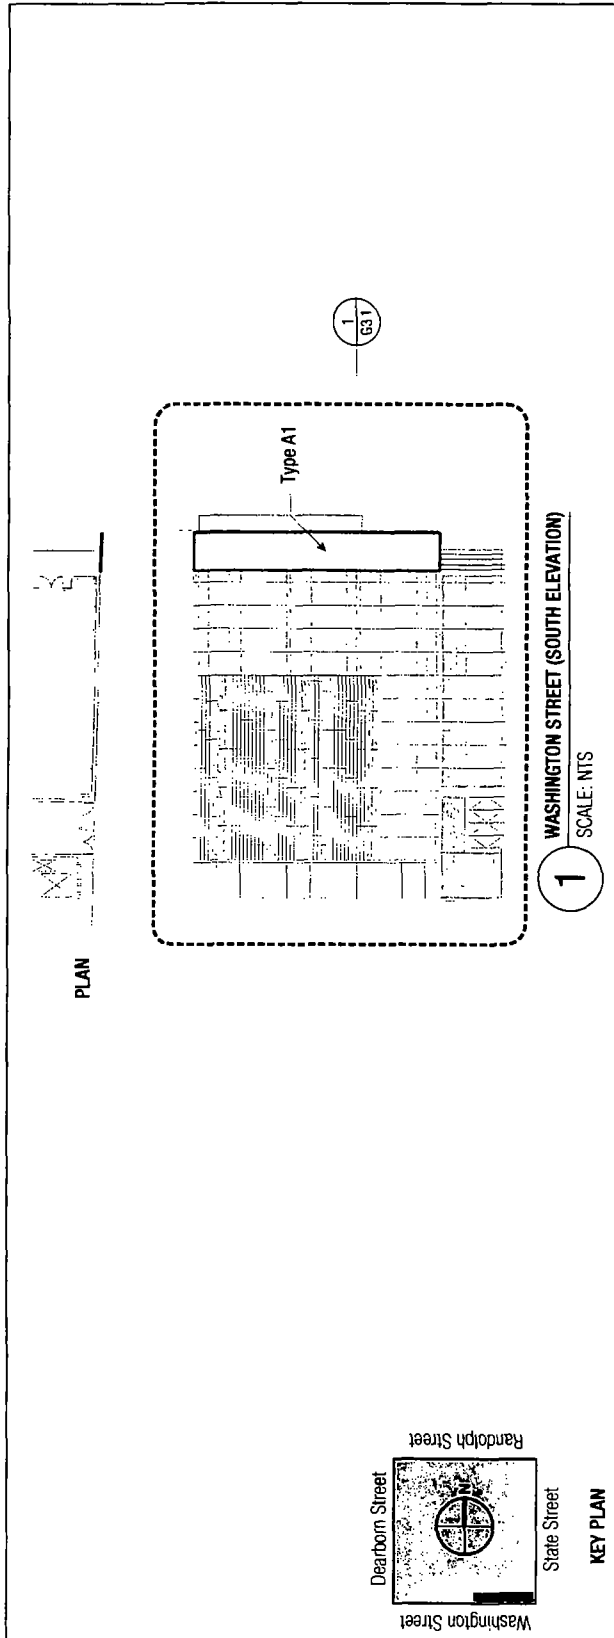



CITY OF CHICAGO

DEPARTMENT OF BUILDINGS

Sign Permit Application

APPROVAL NUMBER	APPLICATION NUMBER 100492393	ANNUAL FEE	WORK CODE	DRAWINGS ATTACHED ☐ YES ☐ NO				
DATE OF APPLICATION 05/27/2013		TYPE OF SIGN FLAT OR BOX						
ADDRESS OF SIGN 108 N STATE ST, 60602-		LENGTH	FT 4	IN. 0	HEIGHT	FT 40	IN. 6	
BUILDING	ORIGINAL PERMIT NUMBER	AREA	SQ FT. 162	WEIGHT	LBS 500	SIGN HEIGHT ABOVE GRADE/ROOF FT. 34		
TYPE OF PERMIT NEW CONSTRUCTION (SIGN)		SHAPE OF SIGN REGULAR						
PAYER OF ANNUAL INSPECTION 108 N. STATE ST. - STE. 390, . 108 N STATE ST CHICAGO, IL 60602 (312)261-4702		SIGN WILL READ SHOPS AT 108 N STATE						
SIGN MANUFACTURER LANDMARK SIGN GROUP		NO OF LAMPS 2		TOTAL WATTAGE 800				
ADDRESS WHERE SIGN CAN BE SEEN PRIOR TO ERECTION		TYPE OF LAMP INCANDESCENT		NO. OF BALLAST/TRANSFORMERS 2				INPUT OF TRANSFORMERS 120
TICKET NUMBER 0		REINSPECTION CONTROL NUMBER		CONTRACTOR WILL INSTALL		☒ FEEDERS ☒ CUSTOMER LEADS		
TYPE OF SUPPORT FOR SIGN BUILDING		TYPE OF SWITCH SPECIAL						
SIGN BOARD SUPPORT MEMBERS STEEL		LOCATION OF SWITCH OUTSIDE SIGN						
ANNUAL FEE		SIGN LOCATION STATE STREET ELEVATION: DOUBLE FACE BANNER ILLUMINATED BY SPOT LIGHTS "SHOPS AT 108 N STATE" (2 OF 4)						
CONSTRUCTION FEE 1017 B FEE		TOTAL FEE						
TOTAL FEE		AMOUNT PAID						
AMOUNT PAID		BALANCE DUE						
BALANCE DUE		Check # for Zoning						
		Check # for DCAP						

The undersigned certify that the statements in this application are true and correct and that all work done under the proposed permit will conform to the requirements of the Chicago Municipal Code

REG. NO. E92009	BOND NO. N90730
ELECT CONTR HOWARD UNELL ELECTR	SIGN ERECTOR LANDMARK OUTD'R ADVERTIS' SIGNER
ADDRESS 0N730 BARRY AVE. WHEATON, IL 60187-	ADDRESS 7424 INDUSTRIAL AVE CHESTERTON XXX IN, 46304
SUPERVISOR SIGNATURE	SIGNATURE

The permit issued on this application will authorize only signs here applied for. If other signs are to be erected they must be covered by additional permits

City of Chicago
Rahm Emanuel, MayorDepartment of Buildings
Michael Merchant, Commissioner

TYPE OF BUSINESS <u>COMMERCIAL</u> Other: <u>SHOPPING CENTER</u> Name: <u>SHOPS ON STATE</u> LIC #: _____ Renewal Date: _____	SIGN BOND REQUIRED? ☐ YES COUNCIL ORDER REQUIRED ☒ YES IS SPECIAL PERMISSION REQUIRED FROM CHIEF ELECTRICAL ☐ YES IF YES, ATTACH LETTER OF REQUEST
Projects Over: ☒ Private Property ☒ Public Way Grant Permit #: <u>1106743</u> ☒ Planned Development/Manufacturing PMD/PD#: <u>489</u> Zoning District: <u>OTHER</u> Other: <u>PD</u>	TIME STAMP
TYPE OF SIGN: ☐ ADVERTISING ☒ ILLUMINATE ☐ MOVEABLE ☒ BUSINESS ☐ FLASHING	
TOTAL STREET FRONTAGE OF LOT (IN FEET) <u>701</u>	
TOTAL AREA OF NEW SIGN (SQ.FT.) <u>162</u>	
TOTAL AREA OF ALL SIGNS ON LOT (SQ.FT.) <u>2,394</u>	
HEIGHT OF SIGN ABOVE GRADE (TO TOP) <u>74ft 6in</u>	
DISTANCE OF CURB LINE OUTER EDGE (ft) <u>8</u> DISTANCE OF STRUCTURE INNER EDGE (ft) <u>12</u>	SIGN CLERK APPROVED FOR PERMIT
DISTANCE FROM (ft). A. PUBLIC PARK (OVER 10 ACRES) <u>1,000</u> B. EXPRESSWAY (IF LESS THAN 1,000 FT.) <u>1,000</u> C. RESIDENCE DISTRICT (ADVERTISING SIGNS ONLY) <u>1,000</u>	REMARKS
IF REPLACEMENT SIGN OR CHANGE OF FACE, WHAT DOES THE EXISTING SIGN READ? Original Payee: _____	
Landmark Hold: ☐ Status: _____	
ZONING (OFFICE USE ONLY)	



City of Chicago



Or2013-332

Office of the City Clerk

Document Tracking Sheet

Meeting Date:	6/5/2013
Sponsor(s):	Reilly, Brendan (42)
Type:	Order
Title:	Issuance of permits for sign(s)/signboard(s) at 108 N State St (3 of 4)
Committee(s) Assignment:	Committee on Zoning, Landmarks and Building Standards

100492394

Committee on Buildings

(signs)

ORDERED, That the Commissioner of Buildings is hereby directed to
issue a sign permit to: (Contractor's name and address)

Landmark Sign Group
7424 Industrial Ave.
Chester ton, IN

for the erection of a sign/signboard over 24 feet in height and/or over
100 square feet (in area of one face) at: (Business NAME & ADDRESS)


Block 37 State St.
(Banner 3 of 4)
108 N. State Street
Chicago IL 60601

Dimensions: length 4' height 40' 6"

height above grade/roof to top of sign 74' 6"

TOTAL SQUARE FOOT AREA 162


Such sign(s) shall comply with all applicable provisions of TITLE
17 of the Chicago Zoning Ordinance and all other applicable provisions
of the Municipal Code of the City of Chicago governing the construction
and maintenance of outdoor signs, signboards and structures.

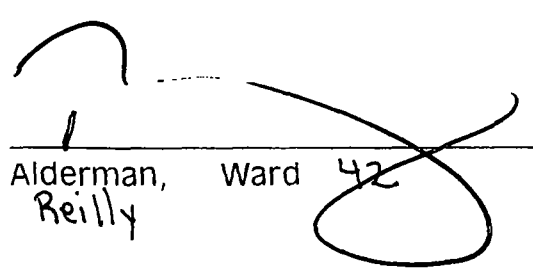
Alderman,
Reilly

Ward 42



Note: Banner final color to be determined.

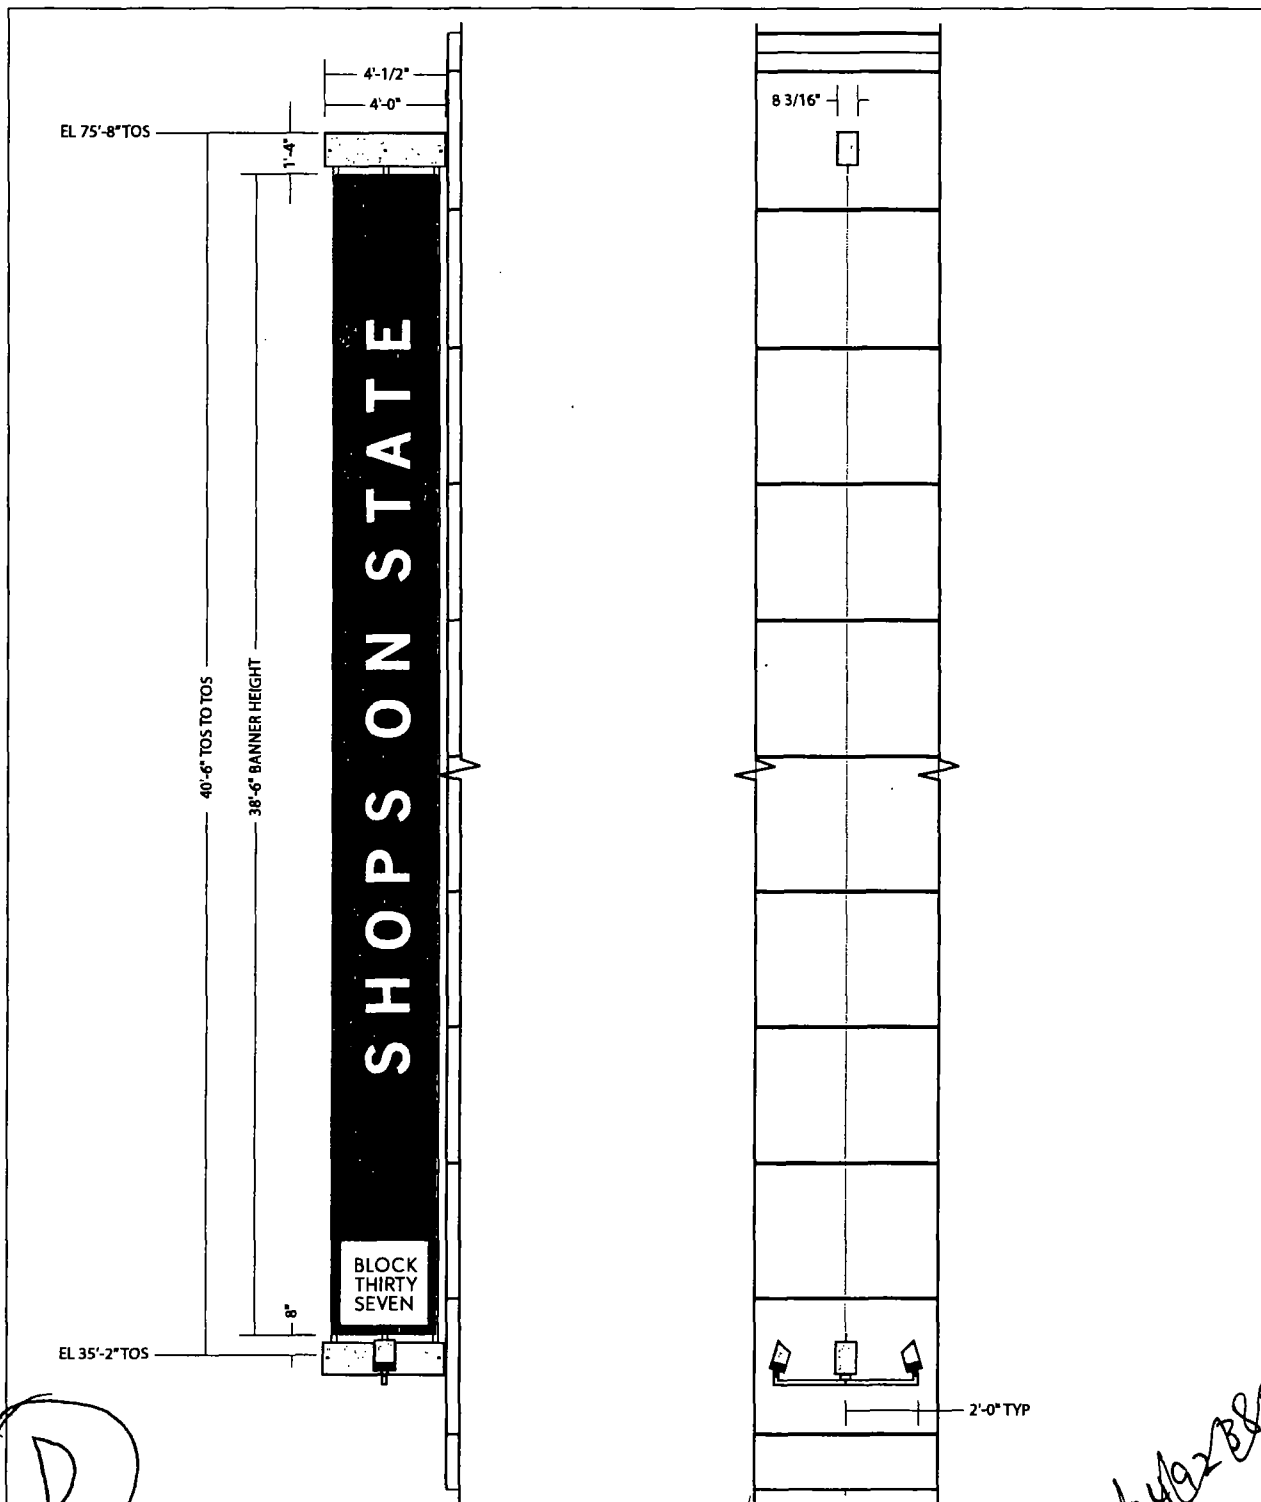

SIGN TYPE D - ELEVATION VIEW

(6) SIX BANNERS WITH VINYL APPLIED GRAPHICS, TENSIONING HARDWARE AND LIGHTING

BANNER = SUNBRELLA MARINE GRADE FABRIC WITH BLOCKOUT

BACKGROUND COLOR = TBD

COPY & LOGO = TBD - PER TENANT

SUPPORTS, LIGHTS & COVERS = TO MATCH ARCADIA CHAMPAGNE

NOTES: ALL SIZES, DIMENSIONS AND ELEVATIONS TO BE FIELD VERIFIED
ALL COPY, LOGOS, COLORS AND ARTWORK FOR FINAL LAYOUTS
TO BE PROVIDED BY KO FOR FINAL APPROVAL.

Landmark Sign group

**7424 Industrial Avenue
Chesterton, IN 46304
phone 219.762.9577
fax 219.762.4259**

**SO-21123-D-1
PRINT #**

BLOCK THIRTY SEVEN

CLIENT NAME

04.03.13

DATE

SHAUN O'BRIEN

LSG SALES REP.

**108 N. STATE STREET
CHICAGO, IL**

JOB LOCATION

TA

DRAWN BY

1/4" = 1'-0"

SCALE

REVISIONS:

1.

X

CUSTOMER ACCEPTANCE SIGNATURE

DATE

X

IF REQUIRED: LANDLORD ACCEPTANCE SIGNATURE

DATE

LSG SALES INITIALS

DATE

THIS DRAWING IS THE PROPERTY OF LANDMARK SIGN GROUP, INC. NO REPRODUCTIONS OR EXEMPTIONS ARE PERMITTED WITHOUT THE EXPRESS WRITTEN CONSENT OF LANDMARK SIGN GROUP, INC. AN ASSESSMENT OF UP TO \$3500.00 WILL BE CHARGED FOR ANY REUSE OF THIS DRAWING. By signing the Customer Acceptance on this print, I understand that I am accepting all aspects of this drawing. This includes Artwork, Specifications, Dimensions, Spelling, and all other representations herein. I also understand that color reproductions on this print are approximate, and may not match manufacturer's samples exactly.

By signing the "Customer Acceptance" on this print, I understand that I am accepting all aspects of this drawing. Y

THIS DRAWING IS THE PROPERTY OF
LANDMARK SIGN GROUP, INC.
OR ANY OF ITS SUBSIDIARIES. IT IS
TO BE USED ONLY FOR THE PROJECT
AND SITE SPECIFICALLY IDENTIFIED
HEREON. IT IS NOT TO BE REPRODUCED,
COPIED, OR TRANSMITTED IN ANY
MANNER WITHOUT THE WRITTEN
CONSENT OF LANDMARK SIGN GROUP, INC.





CITY OF CHICAGO

DEPARTMENT OF BUILDINGS

Sign Permit Application

APPROVAL NUMBER	APPLICATION NUMBER 100492394	ANNUAL FEE	WORK CODE	DRAWINGS ATTACHED ☐ YES ☐ NO			
DATE OF APPLICATION 05/27/2013		TYPE OF SIGN FLAT OR BOX					
ADDRESS OF SIGN 108 N STATE ST, 60602-		LENGTH	FT. 4	IN. 0	HEIGHT	FT. 40	IN. 6
BUILDING	ORIGINAL PERMIT NUMBER		AREA	SQ. FT. 162	WEIGHT	LBS. 500	
TYPE OF PERMIT NEW CONSTRUCTION (SIGN)		SIGN HEIGHT ABOVE GRADE/ROOF		FT. 34			
PAYER OF ANNUAL INSPECTION 108 N. STATE ST. - STE. 390, . 108 N STATE ST CHICAGO, IL 60602 (312)261-4702		SHAPE OF SIGN REGULAR					
SIGN MANUFACTURER LANDMARK SIGN GROUP		SIGN WILL READ SHOPS AT 108 N STATE					
ADDRESS WHERE SIGN CAN BE SEEN PRIOR TO ERECTION		NO. OF LAMPS 2		TOTAL WATTAGE 800			
TICKET NUMBER 0		REINSPECTION CONTROL NUMBER		TYPE OF LAMP INCANDESCENT			
TYPE OF SUPPORT FOR SIGN BUILDING		NO. OF BALLAST/TRANSFORMERS 2		INPUT OF TRANSFORMERS 120			
SIGN BOARD SUPPORT MEMBERS STEEL		CONTRACTOR WILL INSTALL		☒ N FEEDERS ☒ Y CUSTOMER LEADS			
ANNUAL FEE		TYPE OF SWITCH SPECIAL					
CONSTRUCTION FEE 200.00		LOCATION OF SWITCH OUTSIDE SIGN					
1017 B FEE		SIGN LOCATION STATE STREET ELEVATION: DOUBLE FACE BANNER ILLUMINATED BY SPOT LIGHTS "SHOPS AT 108 N STATE" (3 OF 4)					
TOTAL FEE 200.00							
AMOUNT PAID 200.00							
BALANCE DUE							

The undersigned certify that the statements in this application are true and correct and that all work done under the proposed permit will conform to the requirements of the Chicago Municipal Code

REG. NO E92009	BOND. NO N90730
ELECT CONTR HOWARD UNELL	SIGN ERECTOR LANDMARK OUTD'R ADVERTIS'
ADDRESS 0N730 BARRY AVE. WHEATON, IL 60187-	ADDRESS 7424 INDUSTRIAL AVE CHESTERTON XXX IN, 46304
SUPERVISOR SIGNATURE:	SIGNATURE

The permit issued on this application will authorize only signs here applied for. If other signs are to be erected they must be covered by additional permits

City of Chicago
Rahm Emanuel, MayorDepartment of Buildings
Michael Merchant, Commissioner

TYPE OF BUSINESS <u>COMMERCIAL</u> Other: <u>SHOPPING CENTER</u> Name: <u>SHOPS ON STATE</u> LIC #: _____ Renewal Date: _____	SIGN BOND REQUIRED? ☐ YES COUNCIL ORDER REQUIRED ☒ YES IS SPECIAL PERMISSION REQUIRED FROM CHIEF ELECTRICAL ☐ YES IF YES, ATTACH LETTER OF REQUEST
Projects Over: ☒ Private Property ☒ Public Way Grant Permit #: <u>1106743</u> ☒ Planned Development/Manufacturing PMD/PD#: <u>489</u> Zoning District: <u>OTHER</u> Other: <u>PD</u>	TIME STAMP
TYPE OF SIGN: ☐ ADVERTISING ☒ ILLUMINATE ☐ MOVEABLE ☒ BUSINESS ☐ FLASHING	TOTAL STREET FRONTAGE OF LOT (IN FEET) <u>701</u> TOTAL AREA OF NEW SIGN (SQ.FT.) <u>162</u> TOTAL AREA OF ALL SIGNS ON LOT (SQ.FT.) <u>2,394</u> HEIGHT OF SIGN ABOVE GRADE (TO TOP) <u>74ft 6in</u> DISTANCE OF CURB LINE OUTER EDGE (ft) <u>8</u> DISTANCE OF STRUCTURE INNER EDGE (ft) <u>12</u>
DISTANCE FROM (ft): A. PUBLIC PARK (OVER 10 ACRES) <u>1,000</u> B. EXPRESSWAY (IF LESS THAN 1,000 FT.) <u>1,000</u> C. RESIDENCE DISTRICT (ADVERTISING SIGNS ONLY) <u>1,000</u> IF REPLACEMENT SIGN OR CHANGE OF FACE, WHAT DOES THE EXISTING SIGN READ? Original Payee: _____ Landmark Hold: ☐ Status: _____	REMARKS
ZONING (OFFICE USE ONLY)	



Kiku Obata & Company
6161 Delmar Boulevard
Suite 200
St. Louis, Missouri 63112
Phone 314-361-3110
Fax 314-361-4716
www.kikuobata.com

**Block
Thirty
Seven**
108 N. State Street
Chicago, Illinois

CIM Group

12.04.2012

Exterior Signage

2012017.03



© Kiku Obata & Company, Inc. 2012

REVISIONS	
No.	Description
1	
2	
3	
4	
5	

Drawn by: JR, TM
Checked by: DL

Sign Locations

G2.1

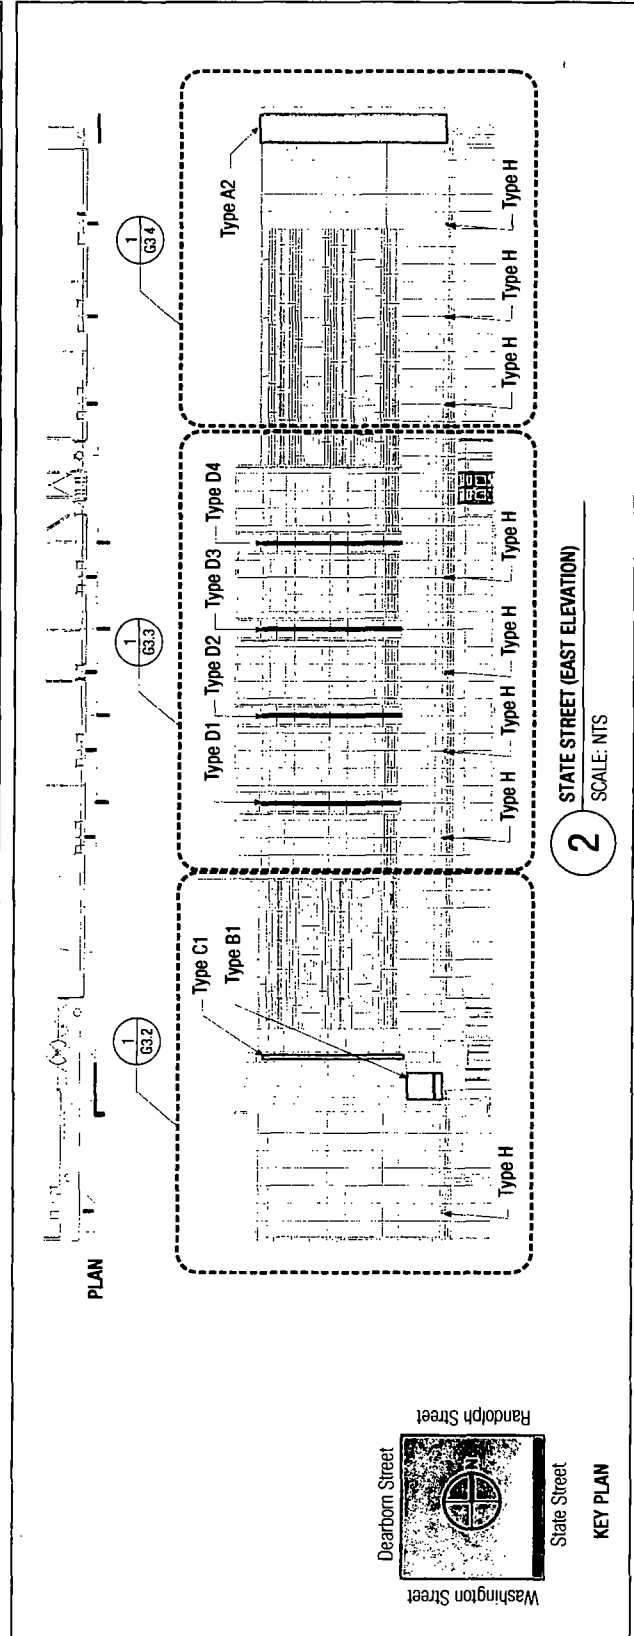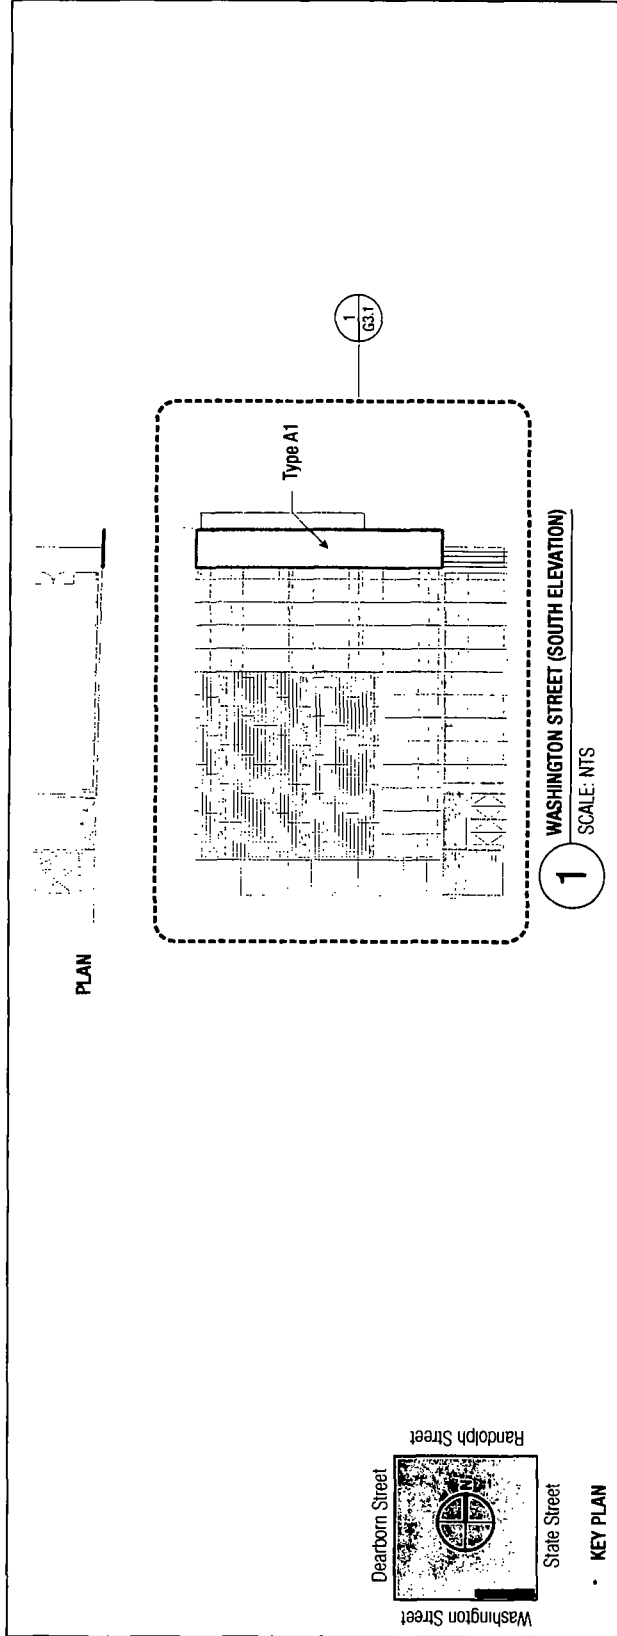



City of Chicago



Or2013-333

Office of the City Clerk

Document Tracking Sheet

Meeting Date:	6/5/2013
Sponsor(s):	Reilly, Brendan (42)
Type:	Order
Title:	Issuance of permits for sign(s)/signboard(s) at 108 N State St - Randolph elevation
Committee(s) Assignment:	Committee on Zoning, Landmarks and Building Standards

100492382

Committee on Buildings

(signs)

ORDERED, That the Commissioner of Buildings is hereby directed to
issue a sign permit to: (Contractor's name and address)

Landmark Sign Group
7424 Industrial Ave.
Chester ton, IN

for the erection of a sign/signboard over 24 feet in height and/or over
100 square feet (in area of one face) at: (Business NAME & ADDRESS)

Block 37 (Randolph Elevation)
108 N. State Street
Chicago IL 60601

Dimensions: length 4' height 48'

height above grade/roof to top of sign 76'

TOTAL SQUARE FOOT AREA 192

Such sign(s) shall comply with all applicable provisions of TITLE
17 of the Chicago Zoning Ordinance and all other applicable provisions
of the Municipal Code of the City of Chicago governing the construction
and maintenance of outdoor signs, signboards and structures.

Alderman, Ward 42
Reilly



Kiku Obata & Company
8181 Delmar Boulevard
Suite 200
St. Louis, Missouri 63112
Phone 314-361-3110
Fax 314-361-4716
www.kikuobata.com

**Block
Thirty
Seven**
108 N. State Street
Chicago, Illinois

CIM Group

12.04.2012

Exterior Signage

2012017.03

© Kiku Obata & Company, Inc. 2012


REVISIONS	
No.	Description
1	
2	
3	
4	
5	

Drawn by: JR, TM
Checked by: OL

Type C2 - Blade - Anchor ID
Randolph Street

G4.8

100492382

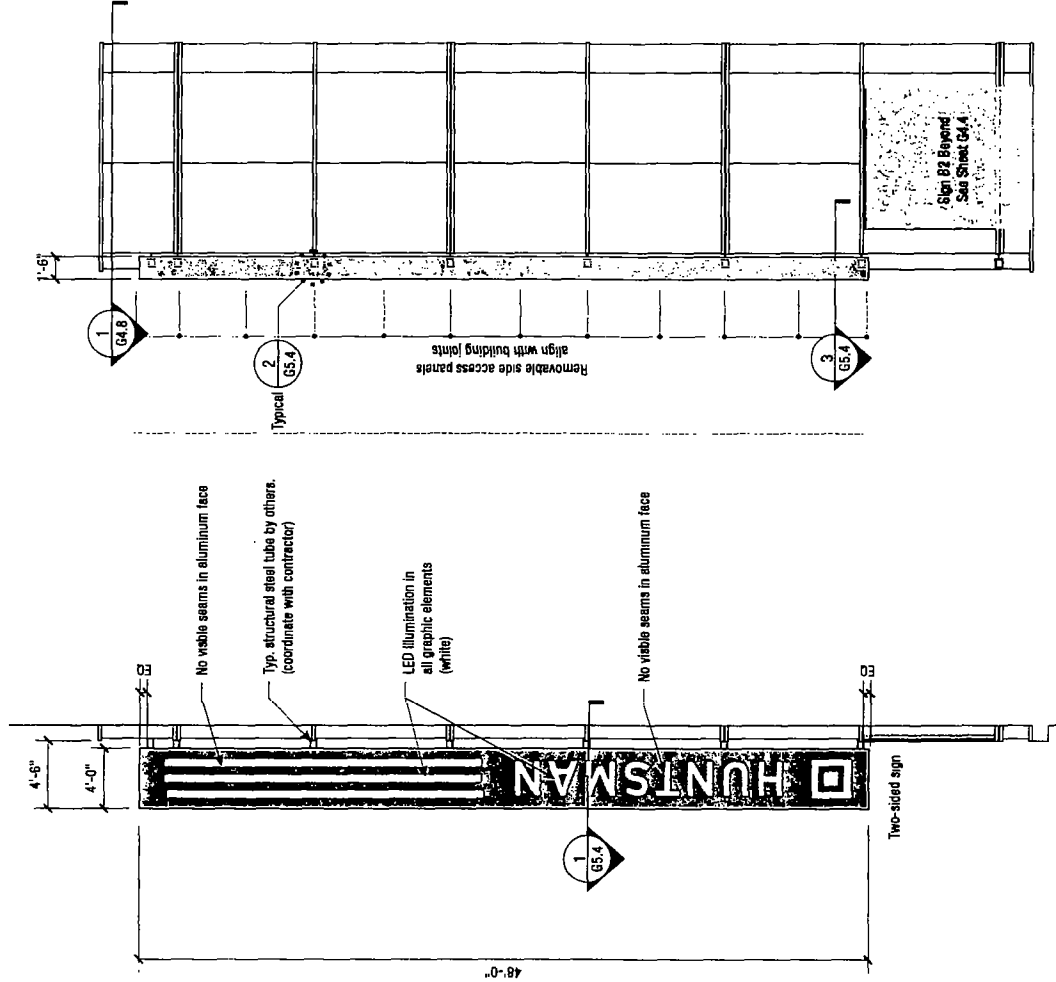

2 SIDE ELEVATION/Sign C2 - Anchor Tenant ID



SCALE: 1/8"=1'-0"

3 FRONT ELEVATION/Sign C2 - Anchor Tenant ID


SCALE: 1/8"=1'-0"

1 PLAN: Sign C2 - Anchor Tenant ID

SCALE: 1/4"=1'-0"

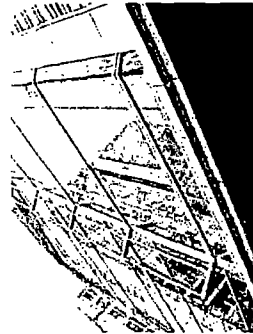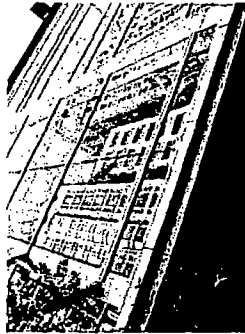

Existing

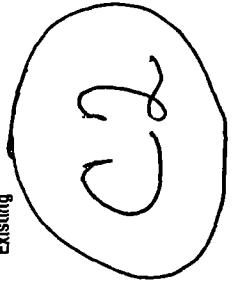

BLOCK THIRTY SEVEN

1. 1/2" = 1' - 0"
 2. 1/4" = 1' - 0"
 3. 1/8" = 1' - 0"
 4. 1/16" = 1' - 0"
 220. 1/1684996666896914987166688442938726917102321526408785780068975640576" = 1' - 0"
 221. 1/3369993333793829974333376885877453834204643052817571560137951281152" = 1' - 0"
 222. 1/6739986667587659948666753771754907668409286105635143120275902562304" = 1' - 0"
 223. 1/13479973335175319897333507543509815336818572211270286240551805124608" = 1' - 0"
 224. 1/26959946670350639794667015087019630673637144422540572481103610249216" = 1' - 0"



CITY OF CHICAGO

DEPARTMENT OF BUILDINGS

Sign Permit Application

APPROVAL NUMBER	APPLICATION NUMBER 100492382	ANNUAL FEE	WORK CODE	DRAWINGS ATTACHED ☐ YES ☐ NO				
DATE OF APPLICATION 05/27/2013		TYPE OF SIGN FLAT OR BOX						
ADDRESS OF SIGN 108 N STATE ST, 60602-		LENGTH	FT. 4	IN. 0	HEIGHT	FT. 48	IN. 0	
BUILDING	ORIGINAL PERMIT NUMBER	AREA	SQ. FT. 192	WEIGHT	LBS. 900	SIGN HEIGHT ABOVE GRADE/ROOF FT. 28		
TYPE OF PERMIT NEW CONSTRUCTION (SIGN)		SHAPE OF SIGN REGULAR						
PAYER OF ANNUAL INSPECTION 108 N. STATE STREET #390, 108 N STATE ST CHICAGO, IL 60602 (312)261-4706		SIGN WILL READ HUNTSMAN						
SIGN MANUFACTURER LANDMARK SIGN GROUP		NO OF LAMPS 1						TOTAL WATTAGE 1200
ADDRESS WHERE SIGN CAN BE SEEN PRIOR TO ERECTION		TYPE OF LAMP OTHER						
TICKET NUMBER 0		REINSPECTION CONTROL NUMBER				NO. OF BALLAST/TRANSFORMERS 2		INPUT OF TRANSFORMERS 120
TYPE OF SUPPORT FOR SIGN BUILDING		CONTRACTOR WILL INSTALL				☒ N FEEDERS ☒ Y CUSTOMER LEADS		
SIGN BOARD SUPPORT MEMBERS STEEL		TYPE OF SWITCH SPECIAL						
ANNUAL FEE CONSTRUCTION FEE 1017 B FEE TOTAL FEE AMOUNT PAID BALANCE DUE		LOCATION OF SWITCH OUTSIDE SIGN						
		SIGN LOCATION RANDOLPH ELEVATION: LED ILLUMINATED ANCHOR TENANT ID "HUNTSMAN"						
		Check # for Zoning						
		Check # for DCAP						

The undersigned certify that the statements in this application are true and correct and that all work done under the proposed permit will conform to the requirements of the Chicago Municipal Code

REG. NO. E92009	BOND NO. N90730
ELECT CONTR HOWARD UNELL	SIGN ERECTOR LANDMARK OUTD'R ADVERTIS'
ADDRESS 0N730 BARRY AVE. WHEATON, IL 60187-	SIGNER
SUPERVISOR SIGNATURE	ADDRESS 7424 INDUSTRIAL AVE CHESTERTON XXX IN, 46304
	SIGNATURE

The permit issued on this application will authorize only signs here applied for. If other signs are to be erected they must be covered by additional permits

City of Chicago
Rahm Emanuel, MayorDepartment of Buildings
Michael Merchant, Commissioner

TYPE OF BUSINESS <u>COMMERCIAL</u> Other: <u>STORES</u> Name: <u>BLOCK THIRTY SEVEN</u> LIC #: _____ Renewal Date: _____	SIGN BOND REQUIRED? ☐ YES COUNCIL ORDER REQUIRED ☒ YES IS SPECIAL PERMISSION REQUIRED FROM CHIEF ELECTRICAL ☐ YES IF YES, ATTACH LETTER OF REQUEST
Projects Over: ☒ Private Property ☒ Public Way Grant Permit #: <u>1106745</u> ☒ Planned Development/Manufacturing PMD/PD#: <u>489</u> Zoning District: <u>OTHER</u> Other: <u>PD</u>	TIME STAMP
TYPE OF SIGN: ☐ ADVERTISING ☒ ILLUMINATE ☐ MOVEABLE ☒ BUSINESS ☐ FLASHING	
TOTAL STREET FRONTAGE OF LOT (IN FEET) <u>701</u>	
TOTAL AREA OF NEW SIGN (SQ.FT.) <u>192</u>	
TOTAL AREA OF ALL SIGNS ON LOT (SQ.FT.) <u>2,394</u>	
HEIGHT OF SIGN ABOVE GRADE (TO TOP) <u>76ft 0in</u>	
DISTANCE OF CURB LINE OUTER EDGE (ft) <u>8</u>	SIGN CLERK
DISTANCE OF STRUCTURE INNER EDGE (ft) <u>12</u>	APPROVED FOR PERMIT
DISTANCE FROM (ft): A. PUBLIC PARK (OVER 10 ACRES) <u>1,000</u> B. EXPRESSWAY (IF LESS THAN 1,000 FT.) <u>1,000</u> C. RESIDENCE DISTRICT (ADVERTISING SIGNS ONLY) <u>1,000</u>	REMARKS
IF REPLACEMENT SIGN OR CHANGE OF FACE, WHAT DOES THE EXISTING SIGN READ? Original Payee: _____	
Landmark Hold: ☐ Status: _____	
ZONING (OFFICE USE ONLY)	



Kiko Obata & Company
6161 Delmar Boulevard
Suite 200
St. Louis, Missouri 63112
Phone 314-361-3110
Fax 314-361-4716
www.kikobata.com

**Block
Thirty
Seven**
108 N. State Street
Chicago, Illinois

CIM Group



12.04.2012
Exterior Signage
2012017.03
© Kiko Obata & Company, Inc. 2012

REVISIONS	
No.	Description
1	-
2	-
3	-
4	-
5	-

Drawn by: JR, TM
Checked by: DL

Sign Locations

G2.2

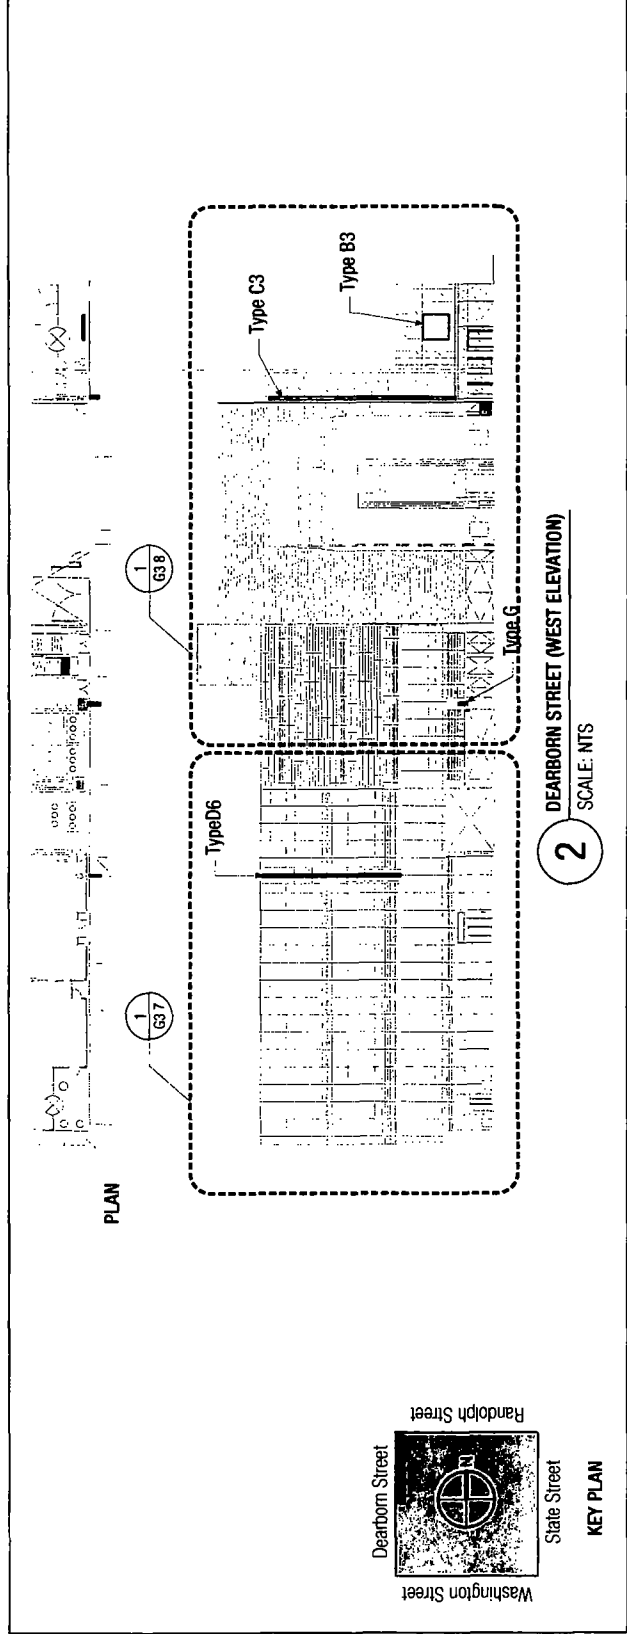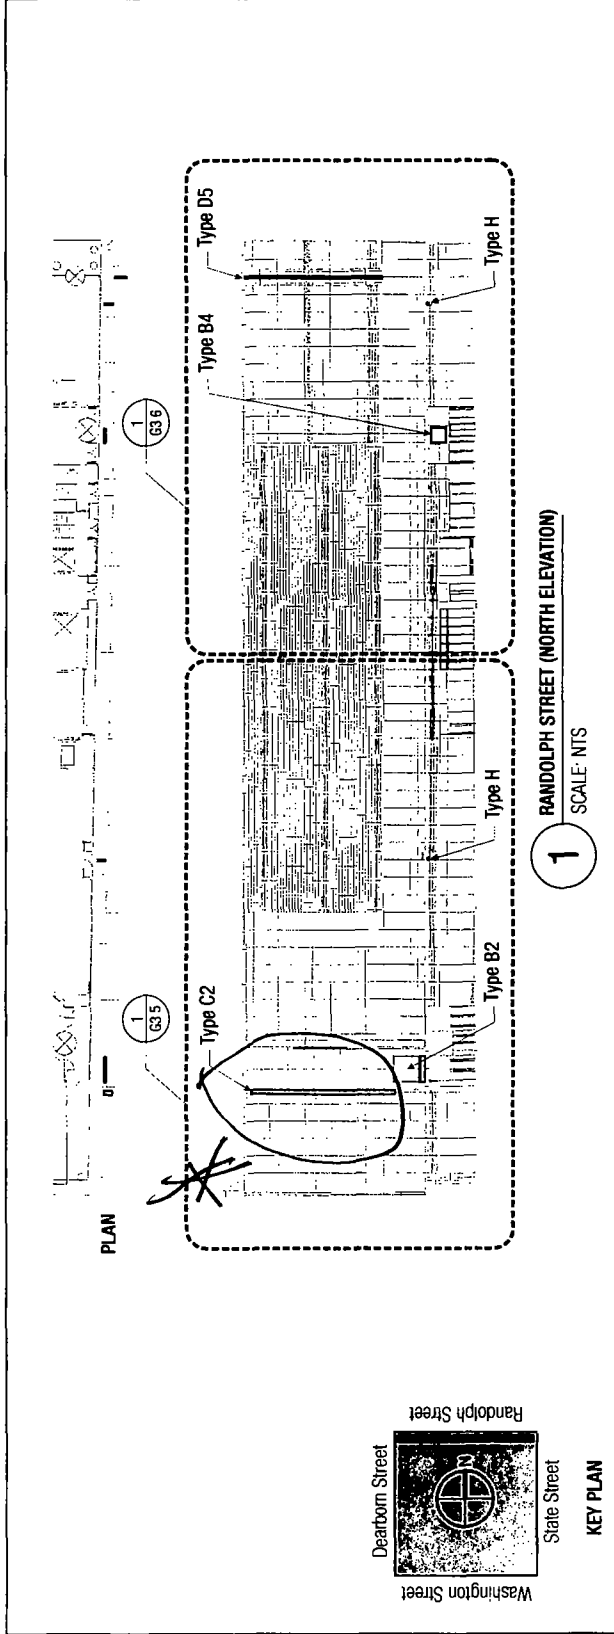



City of Chicago



Or2013-334

Office of the City Clerk

Document Tracking Sheet

Meeting Date:	6/5/2013
Sponsor(s):	Reilly, Brendan (42)
Type:	Order
Title:	Issuance of permits for sign(s)/signboard(s) at 108 N State St - State elevation
Committee(s) Assignment:	Committee on Zoning, Landmarks and Building Standards

Committee on Buildings

(signs)

ORDERED, That the Commissioner of Buildings is hereby directed to
issue a sign permit to: (Contractor's name and address)

Landmark Sign Group
7424 Industrial Ave.
Chester ton, IN

for the erection of a sign/signboard over 24 feet in height and/or over
100 square feet (in area of one face) at: (Business NAME & ADDRESS)


Block 37 (State St.)
108 N. State Street
Chicago IL 60601

Dimensions: length 4' height 48'

height above grade/roof to top of sign 76

TOTAL SQUARE FOOT AREA 192

Such sign(s) shall comply with all applicable provisions of TITLE
17 of the Chicago Zoning Ordinance and all other applicable provisions
of the Municipal Code of the City of Chicago governing the construction
and maintenance of outdoor signs, signboards and structures.

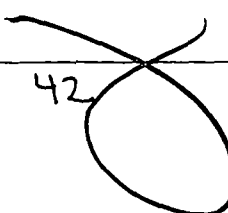
Alderman, Ward 42
Reilly 

SCALE: 1/8"=1'-0"

BLOCK
THIRTY
SEVEN

1. ALL WORK SHALL BE IN ACCORDANCE WITH THE CITY OF CHICAGO SPECIFICATIONS FOR HIGHWAY CONSTRUCTION, LATEST EDITION, AND THE ILLINOIS DEPARTMENT OF TRANSPORTATION SPECIFICATIONS FOR HIGHWAY CONSTRUCTION, LATEST EDITION.

2. THE CONTRACTOR SHALL BE RESPONSIBLE FOR OBTAINING ALL NECESSARY PERMITS AND APPROVALS FROM THE CITY OF CHICAGO AND THE ILLINOIS DEPARTMENT OF TRANSPORTATION.

3. THE CONTRACTOR SHALL MAINTAIN ACCESS TO ALL ADJACENT PROPERTIES AND TRAFFIC AT ALL TIMES.

4. THE CONTRACTOR SHALL BE RESPONSIBLE FOR THE PROTECTION OF ALL EXISTING UTILITIES AND STRUCTURES.

5. THE CONTRACTOR SHALL MAINTAIN ADEQUATE DRAINAGE AND EROSION CONTROL MEASURES THROUGHOUT THE PROJECT.

6. THE CONTRACTOR SHALL BE RESPONSIBLE FOR THE REMEDIATION OF ANY DAMAGE TO THE SURROUNDING ENVIRONMENT.

7. THE CONTRACTOR SHALL MAINTAIN ADEQUATE SAFETY MEASURES AND TRAFFIC CONTROL DURING THE CONSTRUCTION PHASE.

8. THE CONTRACTOR SHALL BE RESPONSIBLE FOR THE PROTECTION OF ALL ADJACENT PROPERTIES AND TRAFFIC AT ALL TIMES.

9. THE CONTRACTOR SHALL MAINTAIN ADEQUATE DRAINAGE AND EROSION CONTROL MEASURES THROUGHOUT THE PROJECT.

10. THE CONTRACTOR SHALL BE RESPONSIBLE FOR THE REMEDIATION OF ANY DAMAGE TO THE SURROUNDING ENVIRONMENT.





DKW
DESIGN KILPATRICK WATSON
100 N. STATE STREET
CHICAGO, IL 60601
TEL: 312.567.1200
FAX: 312.567.1201
WWW.DKWENGINEERS.COM

BLOCK 37 LLC
100 N. STATE STREET
CHICAGO, IL 60601
TEL: 312.567.1200
FAX: 312.567.1201
WWW.BLOCK37LLC.COM

**SIGN TYPE C3
ALTERNATE**

12002 A317A

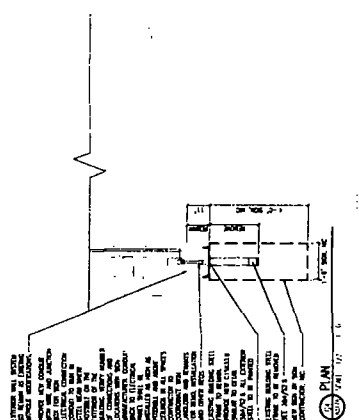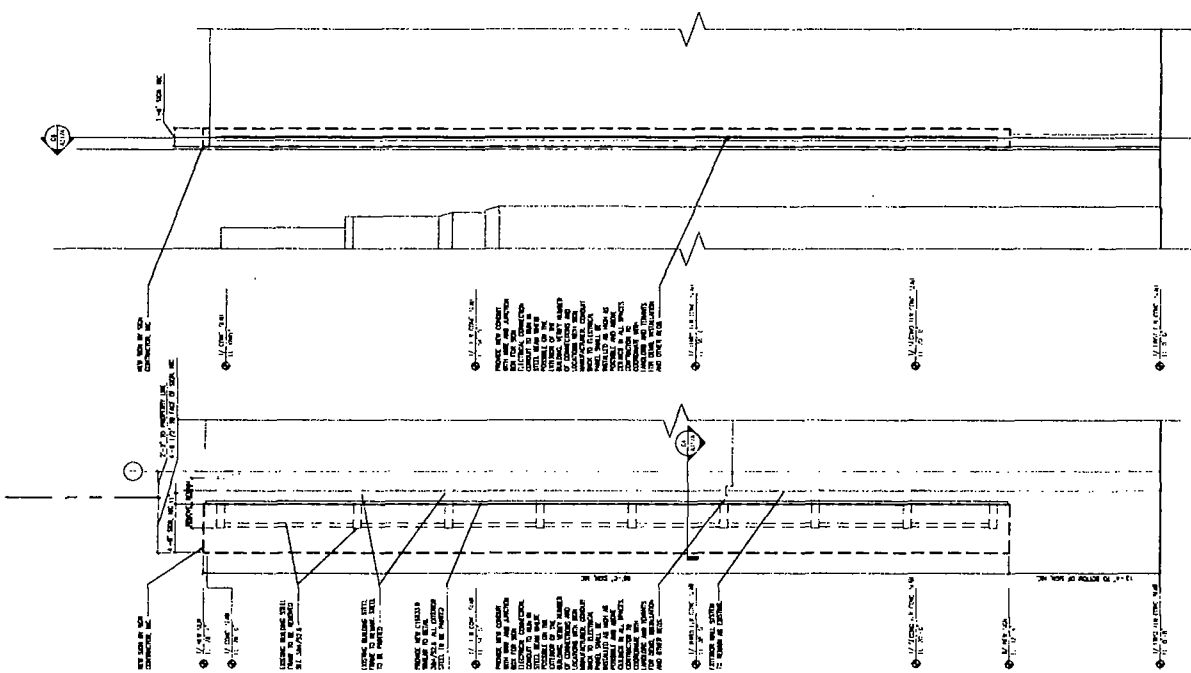

ELEVATION
1/4\"/>

PLAN
1/4\"/>



CITY OF CHICAGO

DEPARTMENT OF BUILDINGS

Sign Permit Application

APPROVAL NUMBER	APPLICATION NUMBER 100492391	ANNUAL FEE	WORK CODE	DRAWINGS ATTACHED ☐ YES ☐ NO			
DATE OF APPLICATION 05/27/2013		TYPE OF SIGN FLAT OR BOX					
ADDRESS OF SIGN 108 N STATE ST, 60602-		LENGTH	FT 4	IN. 0	HEIGHT	FT. 48	IN. 0
BUILDING	ORIGINAL PERMIT NUMBER		AREA	SQ. FT. 192	WEIGHT	LBS. 900	
TYPE OF PERMIT NEW CONSTRUCTION (SIGN)		SIGN HEIGHT ABOVE GRADE/ROOF				FT. 28	
PAYER OF ANNUAL INSPECTION 108 N. STATE STREET #390, 108 N STATE ST CHICAGO, IL 60602 (312)261-4706		SHAPE OF SIGN REGULAR					
SIGN MANUFACTURER LANDMARK SIGN GROUP		SIGN WILL READ HUNTSMAN					
ADDRESS WHERE SIGN CAN BE SEEN PRIOR TO ERECTION		NO. OF LAMPS 1		TOTAL WATTAGE 1200			
TICKET NUMBER 0		REINSPECTION CONTROL NUMBER		TYPE OF LAMP OTHER			
TYPE OF SUPPORT FOR SIGN BUILDING		NO. OF BALLAST/TRANSFORMERS 2		INPUT OF TRANSFORMERS 120			
SIGN BOARD SUPPORT MEMBERS STEEL		CONTRACTOR WILL INSTALL		☒ N FEEDERS ☒ Y CUSTOMER LEADS			
ANNUAL FEE		TYPE OF SWITCH SPECIAL					
CONSTRUCTION FEE 200.00		LOCATION OF SWITCH OUTSIDE SIGN					
1017 B FEE		SIGN LOCATION STATE STREET ELEVATION: LED ILLUMINATED ANCHOR TENANT ID "HUNTSMAN"					
TOTAL FEE 200.00		Check # for Zoning					
AMOUNT PAID 200.00		Check # for DCAP					
BALANCE DUE							

The undersigned certify that the statements in this application are true and correct and that all work done under the nonresused permit will conform to the requirements of the Chicago Municipal Code

ELECT CONTR HOWARD UNELL	REG. NO E92009	BOND NO.	REG. NO. N90730
ADDRESS 0N730 BARRY AVE. WHEATON, IL 60187-	ELECTR	SIGN ERECTOR LANDMARK OUTD'R ADVERTIS'	SIGNER
SUPERVISOR SIGNATURE		ADDRESS 7424 INDUSTRIAL AVE CHESTERTON XXX IN, 46304	
		SIGNATURE	

The permit issued on this application will authorize only signs here applied for. If other signs are to be erected they must be covered by additional permits

City of Chicago
Rahm Emanuel, MayorDepartment of Buildings
Michael Merchant, Commissioner

TYPE OF BUSINESS <u>COMMERCIAL</u> Other: <u>STORES</u> Name: <u>BLOCK THIRTY SEVEN</u> LIC #: _____ Renewal Date: _____	SIGN BOND REQUIRED? ☐ YES COUNCIL ORDER REQUIRED ☒ YES IS SPECIAL PERMISSION REQUIRED FROM CHIEF ELECTRICAL ☐ YES IF YES, ATTACH LETTER OF REQUEST
Projects Over: ☒ Private Property ☒ Public Way Grant Permit #: <u>1106745</u> ☒ Planned Development/Manufacturing PMD/PD#: <u>489</u> Zoning District: <u>OTHER</u> Other: <u>PD</u>	TIME STAMP
TYPE OF SIGN: ☐ ADVERTISING ☒ ILLUMINATE ☐ MOVEABLE ☒ BUSINESS ☐ FLASHING	
TOTAL STREET FRONTAGE OF LOT (IN FEET) <u>701</u>	
TOTAL AREA OF NEW SIGN (SQ.FT.) <u>192</u>	
TOTAL AREA OF ALL SIGNS ON LOT (SQ.FT.) <u>2,394</u>	
HEIGHT OF SIGN ABOVE GRADE (TO TOP) <u>76ft 0in</u>	
DISTANCE OF CURB LINE OUTER EDGE (ft) <u>8</u>	SIGN CLERK
DISTANCE OF STRUCTURE INNER EDGE (ft) <u>12</u>	APPROVED FOR PERMIT
DISTANCE FROM (ft). A. PUBLIC PARK (OVER 10 ACRES) <u>1,000</u> B. EXPRESSWAY (IF LESS THAN 1,000 FT.) <u>1,000</u> C. RESIDENCE DISTRICT (ADVERTISING SIGNS ONLY) <u>1,000</u>	REMARKS
IF REPLACEMENT SIGN OR CHANGE OF FACE, WHAT DOES THE EXISTING SIGN READ? Original Payee: _____	
Landmark Hold: ☐ Status: _____	
ZONING (OFFICE USE ONLY)	



Kiku Obata & Company
6161 Delmar Boulevard
Suite 200
St. Louis, Missouri 63112
Phone 314-361-3110
Fax 314-361-4718
www.kikuobata.com

**Block
Thirty
Seven**
108 N. State Street
Chicago, Illinois

CIM Group

12.04.2012

Exterior Signage

2012017.03



© Kiku Obata & Company, Inc. 2012

REVISIONS	
No.	Description
1	
2	
3	
4	
5	

Drawn By: JR, TM
Checked by: DL

Sign Locations

G2.1

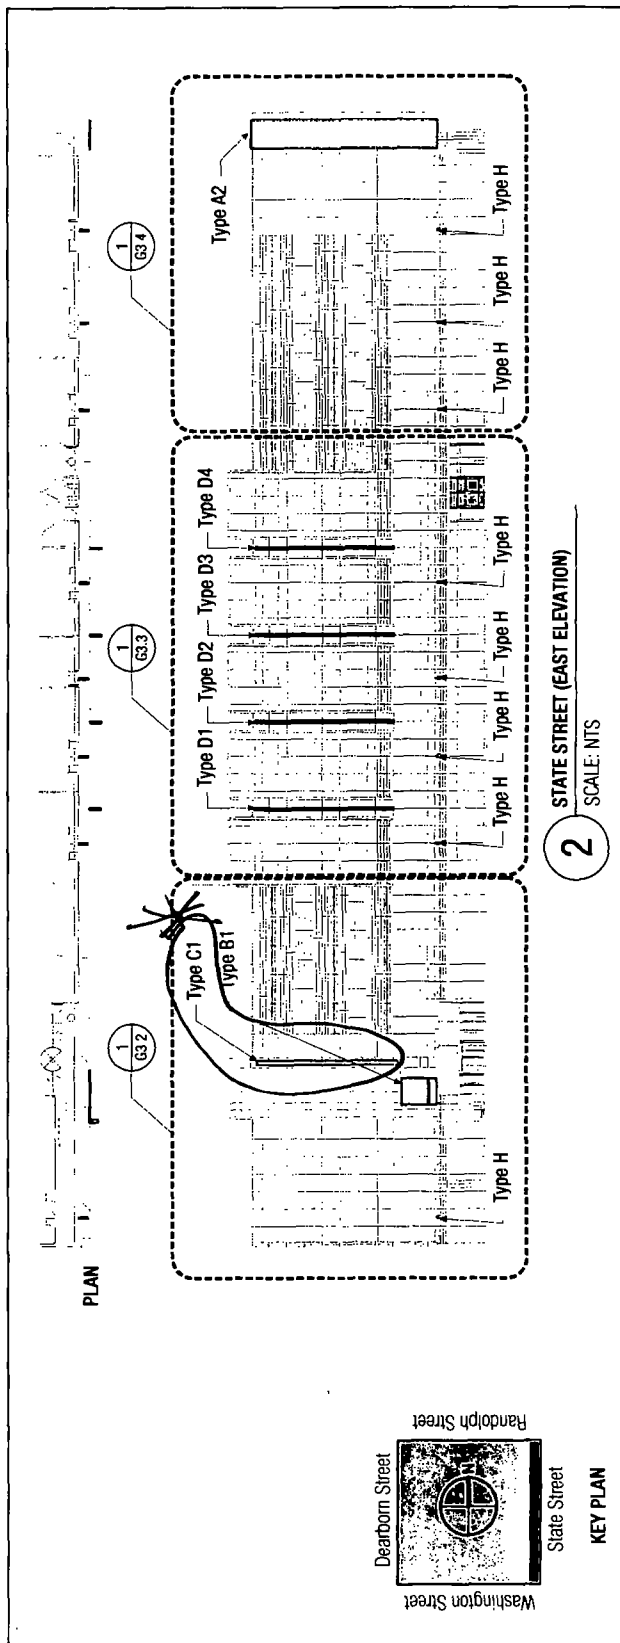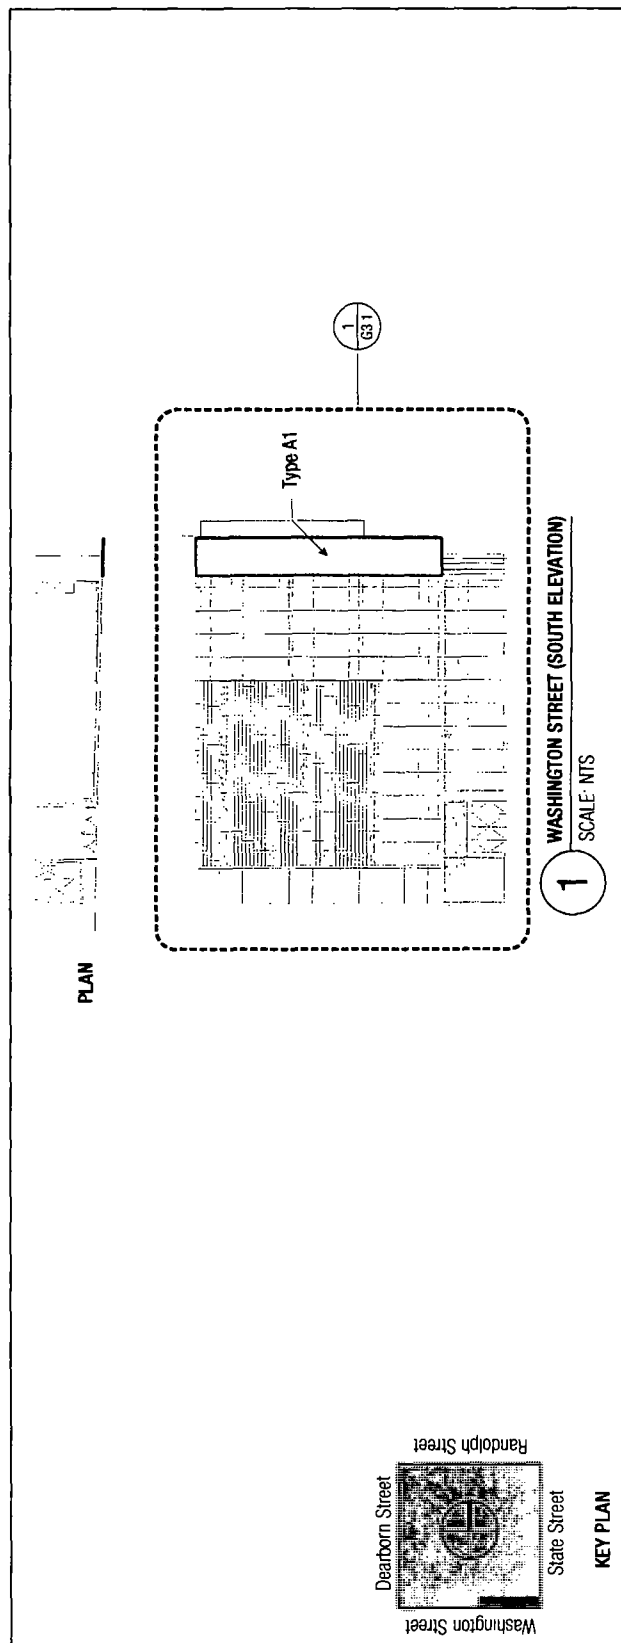



City of Chicago



Or2013-335

Office of the City Clerk

Document Tracking Sheet

Meeting Date:	6/5/2013
Sponsor(s):	Reilly, Brendan (42)
Type:	Order
Title:	Issuance of permits for sign(s)/signboard(s) at 108 N State St (4 of 4)
Committee(s) Assignment:	Committee on Zoning, Landmarks and Building Standards

Committee on Buildings

(signs)

ORDERED, That the Commissioner of Buildings is hereby directed to
issue a sign permit to: (Contractor's name and address)

Landmark Sign Group
7424 Industrial Ave.
Chester ton, IN

for the erection of a sign/signboard over 24 feet in height and/or over
100 square feet (in area of one face) at: (Business NAME & ADDRESS)


Block 37 State St.
108 N. State Street (Banner 4 of 4)
Chicago IL 60601

Dimensions: length 4' height 40' 6"

height above grade/roof to top of sign 74' 6"

TOTAL SQUARE FOOT AREA 162


Such sign(s) shall comply with all applicable provisions of TITLE
17 of the Chicago Zoning Ordinance and all other applicable provisions
of the Municipal Code of the City of Chicago governing the construction
and maintenance of outdoor signs, signboards and structures.

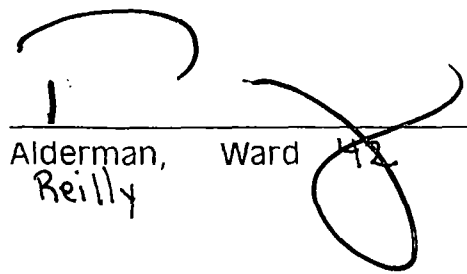
Alderman,
Reilly

Ward 42



Note: Banner final color to be determined.

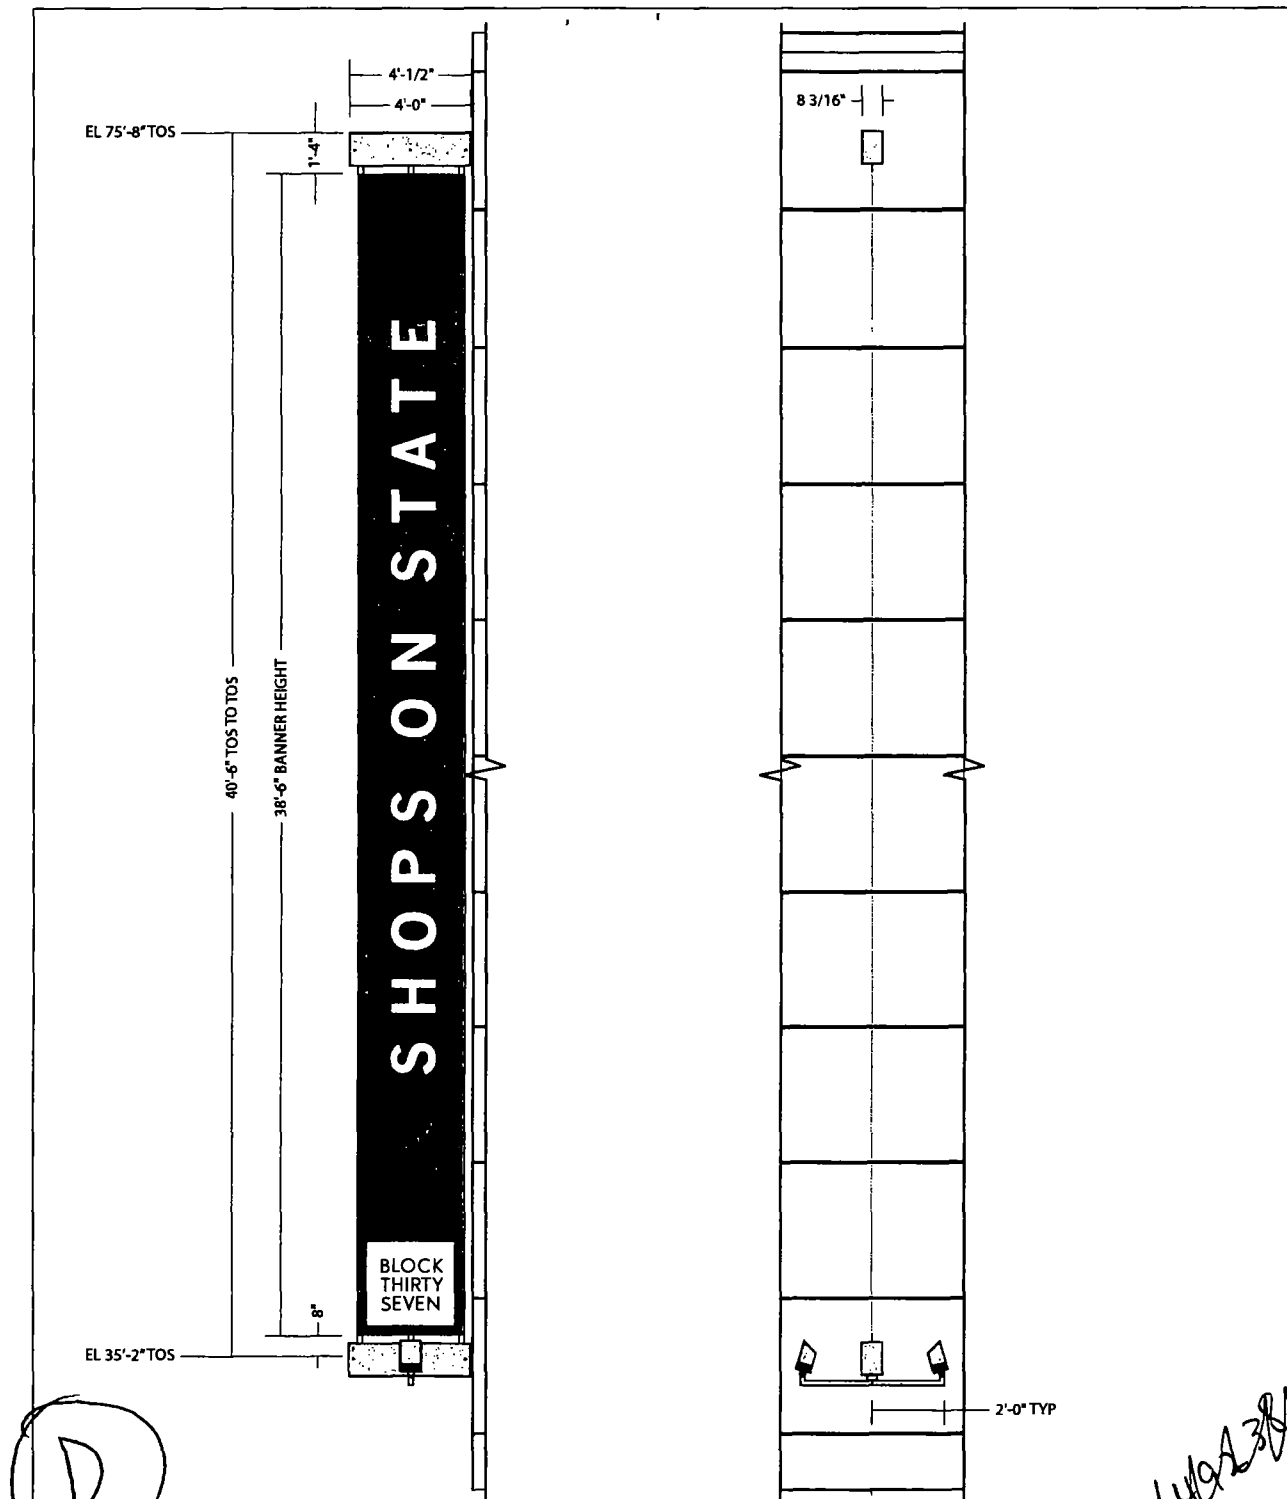

SIGN TYPE D - ELEVATION VIEW

(6) SIX BANNERS WITH VINYL APPLIED GRAPHICS, TENSIONING HARDWARE AND LIGHTING

BANNER = SUNBRELLA MARINE GRADE FABRIC WITH BLOCKOUT

BACKGROUND COLOR = TBD

COPY & LOGO = TBD - PER TENANT

SUPPORTS, LIGHTS & COVERS = TO MATCH ARCADIA CHAMPAGNE

NOTES: ALL SIZES, DIMENSIONS AND ELEVATIONS TO BE FIELD VERIFIED
ALL COPY, LOGOS, COLORS AND ARTWORK FOR FINAL LAYOUTS
TO BE PROVIDED BY KO FOR FINAL APPROVAL

Landmark Sign Group

7424 Industrial Avenue
Chesterton, IN 46304
phone 219.762.9577
fax 219.762.4259

SO-21123-D-1
PRINT #

BLOCK THIRTY SEVEN

CLIENT NAME

DATE

SHAUN O'BRIEN

LSG SALES REP.

108 N. STATE STREET
CHICAGO, IL

JOB LOCATION

TA

DRAWN BY

1/4" = 1'-0"

SCALE

REVISIONS:

1.

X

Customer Acceptance SIGNATURE

DATE

X

IF REQUIRED: Landlord Acceptance SIGNATURE

DATE

LSG SALES INITIALS

DATE

<u>L.S.G SALES INITIALS</u>	<u>DATE</u>
-----------------------------	-------------

group

7424 Industrial Avenue
Chesterton, IN 46304
phone 219.762.9577
fax 219.762.4259

PRINT #
SO-21123-D-2
SHAUN O'BRIEN
LSC SALES REPRESENTATIVE

DATE
04.04.13

**BLOCK
THIRTY SEVEN
CLIENT NAME**

**108 NORTH STATE ST
CHICAGO, IL
JOB LOCATION**


TA
DRAWN BY
REVISIONS
1" = 1'-0"
SCALE

Designed

**for
110 Volts**

Electrical Connection will be Visible within 5 Ft. at time of Installation.
Second Trip will be Charged at Time & Material

THIS DRAWING IS THE PROPERTY OF
LANDMARK SIGN GROUP, INC.
REPRODUCTIONS OR MODIFICATIONS ARE PROHIBITED.
WITHOUT THE WRITTEN PERMISSION OF
LANDMARK SIGN GROUP, INC.
AN ASSIGNMENT OF UP TO \$2,000.00 WILL BE MADE
TO ANY INDIVIDUAL OR FIRM, INSTEAD

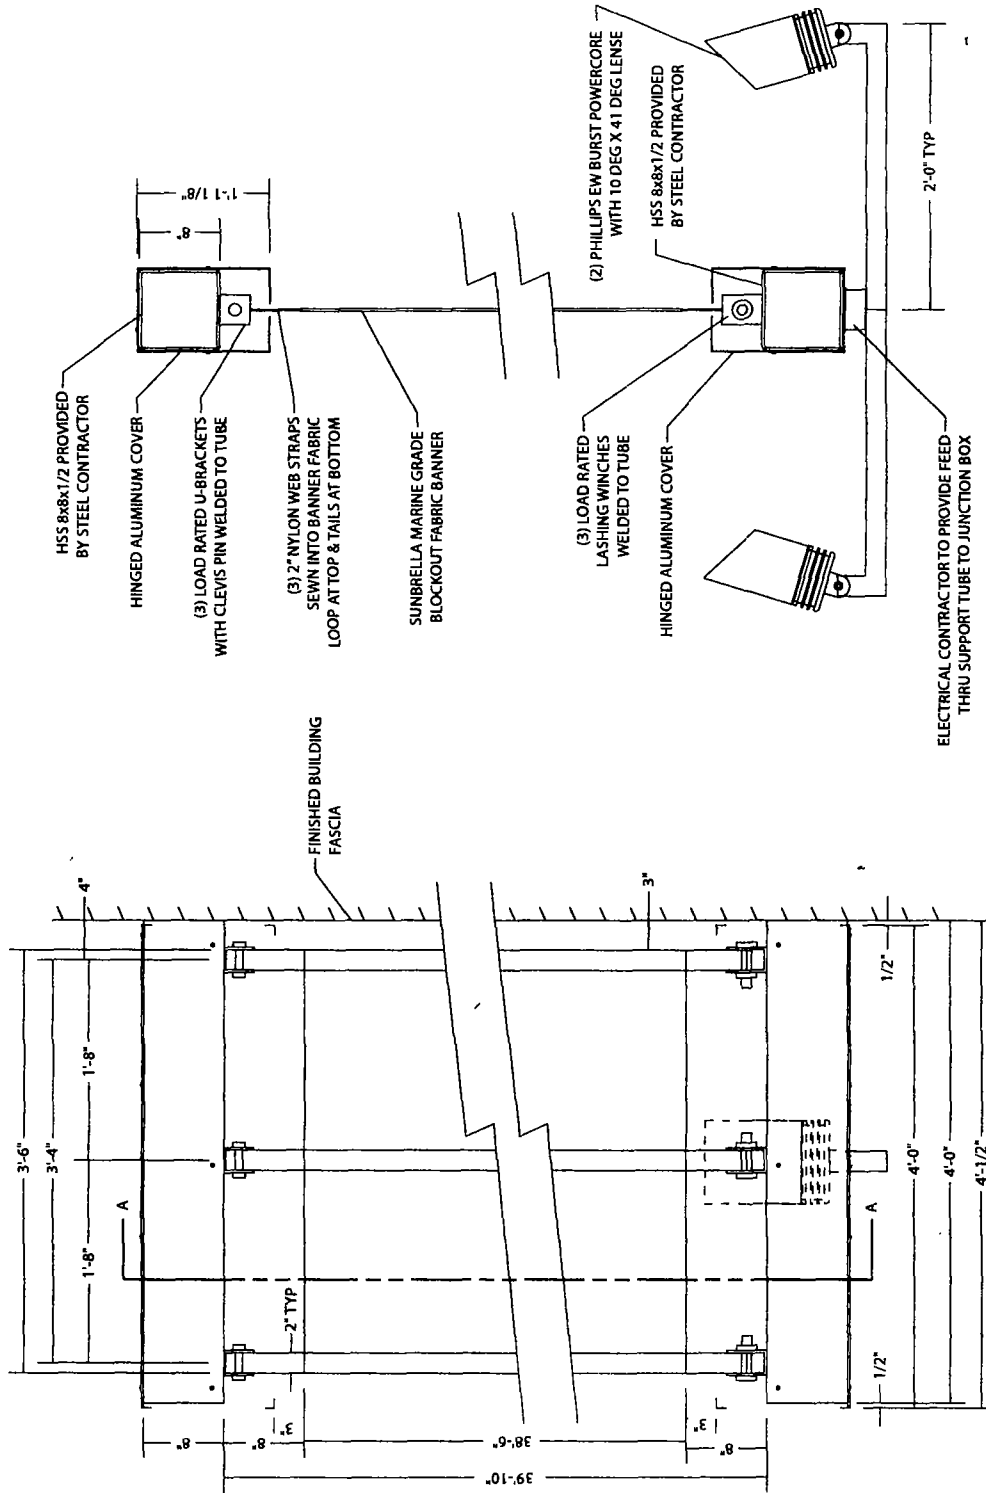

FRONT VIEW

**SECTION
VIEW A-A**

SIGN TYPE D - CONSTRUCTION DETAIL

POWER = 8amps @ 120vac

NOTES: ALL SIZES, DIMENSIONS AND ELEVATIONS TO BE FIELD VERIFIED
ALL COPY, LOGOS, COLORS AND ARTWORK FOR FINAL LAYOUTS
TO BE PROVIDED BY KO FOR FINAL APPROVAL.



CITY OF CHICAGO

DEPARTMENT OF BUILDINGS**Sign Permit Application**

APPROVAL NUMBER	APPLICATION NUMBER 100492395	ANNUAL FEE	WORK CODE	DRAWINGS ATTACHED ☐ YES ☐ NO
DATE OF APPLICATION 05/27/2013				
ADDRESS OF SIGN 108 N STATE ST, 60602-				
BUILDING	ORIGINAL PERMIT NUMBER			
TYPE OF PERMIT NEW CONSTRUCTION (SIGN)				
PAYER OF ANNUAL INSPECTION 108 N. STATE ST. - STE. 390, . 108 N STATE ST CHICAGO, IL 60602 (312)261-4702				
SIGN MANUFACTURER LANDMARK SIGN GROUP				
ADDRESS WHERE SIGN CAN BE SEEN PRIOR TO ERECTION				
TICKET NUMBER 0	REINSPECTION CONTROL NUMBER			
TYPE OF SUPPORT FOR SIGN BUILDING				
SIGN BOARD SUPPORT MEMBERS STEEL				
ANNUAL FEE				
CONSTRUCTION FEE		200.00		
1017 B FEE			Check # for Zoning	
TOTAL FEE		200.00		
AMOUNT PAID		200.00	Check # for DCAP	
BALANCE DUE				
TYPE OF SIGN FLAT OR BOX				
LENGTH	FT. 4	IN. 0	HEIGHT	FT. 40 IN 6
AREA	SQ. FT. 162	WEIGHT	LBS. 500	
SIGN HEIGHT ABOVE GRADE/ROOF			FT. 34	
SHAPE OF SIGN REGULAR				
SIGN WILL READ SHOPS AT 108 N STATE				
NO. OF LAMPS 2		TOTAL WATTAGE 800		
TYPE OF LAMP INCANDESCENT				
NO. OF BALLAST/TRANSFORMERS 2		INPUT OF TRANSFORMERS 120		
CONTRACTOR WILL INSTALL		☒ N FEEDERS ☒ Y CUSTOMER LEADS		
TYPE OF SWITCH SPECIAL				
LOCATION OF SWITCH OUTSIDE SIGN				
SIGN LOCATION STATE STREET ELEVATION: DOUBLE FACE BANNER ILLUMINATED BY SPOT LIGHTS "SHOPS AT 108 N STATE" (4 OF 4)				

The undersigned certify that the statements in this application are true and correct and that all work done under the proposed permit will conform to the requirements of the Chicago Municipal Code

REG. NO.	E92009	BOND. NO.	REG. NO.	N90730
ELECT. CONTR.	HOWARD UNELL	SIGN ERECTOR	LANDMARK OUTD'R ADVERTIS'	
ADDRESS	0N730 BARRY AVE. WHEATON, IL 60187-	ADDRESS	7424 INDUSTRIAL AVE CHESTERTON XXX IN, 46304	
SUPERVISOR SIGNATURE		SIGNATURE		

The permit issued on this application will authorize only signs here applied for. If other signs are to be erected they must be covered by additional permits

City of Chicago
Rahm Emanuel, MayorDepartment of Buildings
Michael Merchant, Commissioner

TYPE OF BUSINESS <u>COMMERCIAL</u> Other: <u>SHOPPING CENTER</u> Name: <u>SHOPS ON STATE</u> LIC #: _____ Renewal Date: _____	SIGN BOND REQUIRED? ☐ YES COUNCIL ORDER REQUIRED ☒ YES IS SPECIAL PERMISSION REQUIRED FROM CHIEF ELECTRICAL ☐ YES IF YES, ATTACH LETTER OF REQUEST
Projects Over: ☒ Private Property ☒ Public Way Grant Permit #: <u>1106743</u> ☒ Planned Development/Manufacturing PMD/PD#: <u>489</u> Zoning District: <u>OTHER</u> Other: <u>PD</u>	TIME STAMP
TYPE OF SIGN: ☐ ADVERTISING ☒ ILLUMINATE ☐ MOVEABLE ☒ BUSINESS ☐ FLASHING	
TOTAL STREET FRONTAGE OF LOT (IN FEET) <u>701</u>	
TOTAL AREA OF NEW SIGN (SQ.FT.) <u>162</u>	
TOTAL AREA OF ALL SIGNS ON LOT (SQ.FT.) <u>2,394</u>	
HEIGHT OF SIGN ABOVE GRADE (TO TOP) <u>74ft 6in</u>	
DISTANCE OF CURB LINE OUTER EDGE (ft) <u>8</u>	SIGN CLERK
DISTANCE OF STRUCTURE INNER EDGE (ft) <u>12</u>	APPROVED FOR PERMIT
DISTANCE FROM (ft): A. PUBLIC PARK (OVER 10 ACRES) <u>1,000</u> B. EXPRESSWAY (IF LESS THAN 1,000 FT.) <u>1,000</u> C. RESIDENCE DISTRICT (ADVERTISING SIGNS ONLY) <u>1,000</u>	REMARKS
IF REPLACEMENT SIGN OR CHANGE OF FACE, WHAT DOES THE EXISTING SIGN READ? Original Payee: _____	
Landmark Hold: ☐ Status: _____	
ZONING (OFFICE USE ONLY)	



Kiku Obata & Company
6161 Delmar Boulevard
Suite 200
St. Louis, Missouri 63112
Phone 314-361-3110
Fax 314-361-4716
www.kikuobata.com

**Block
Thirty
Seven**
108 N. State Street
Chicago, Illinois

CIM Group

12.04.2012

Exterior Signage

2012017.03



© Kiku Obata & Company, Inc. 2012

REVISIONS	
No.	Description
1	
2	
3	
4	
5	

Drawn by: J.R. TM
Checked by: DL

Sign Locations

G2.1

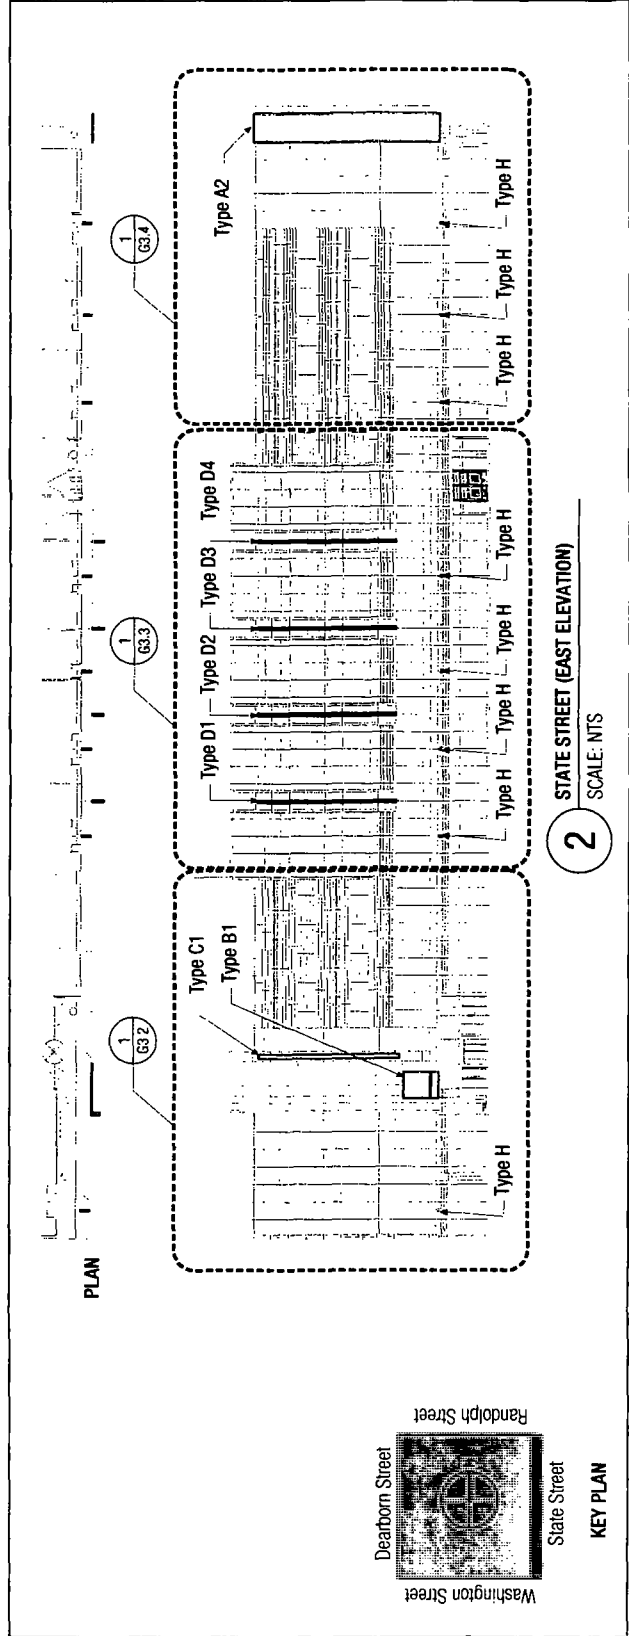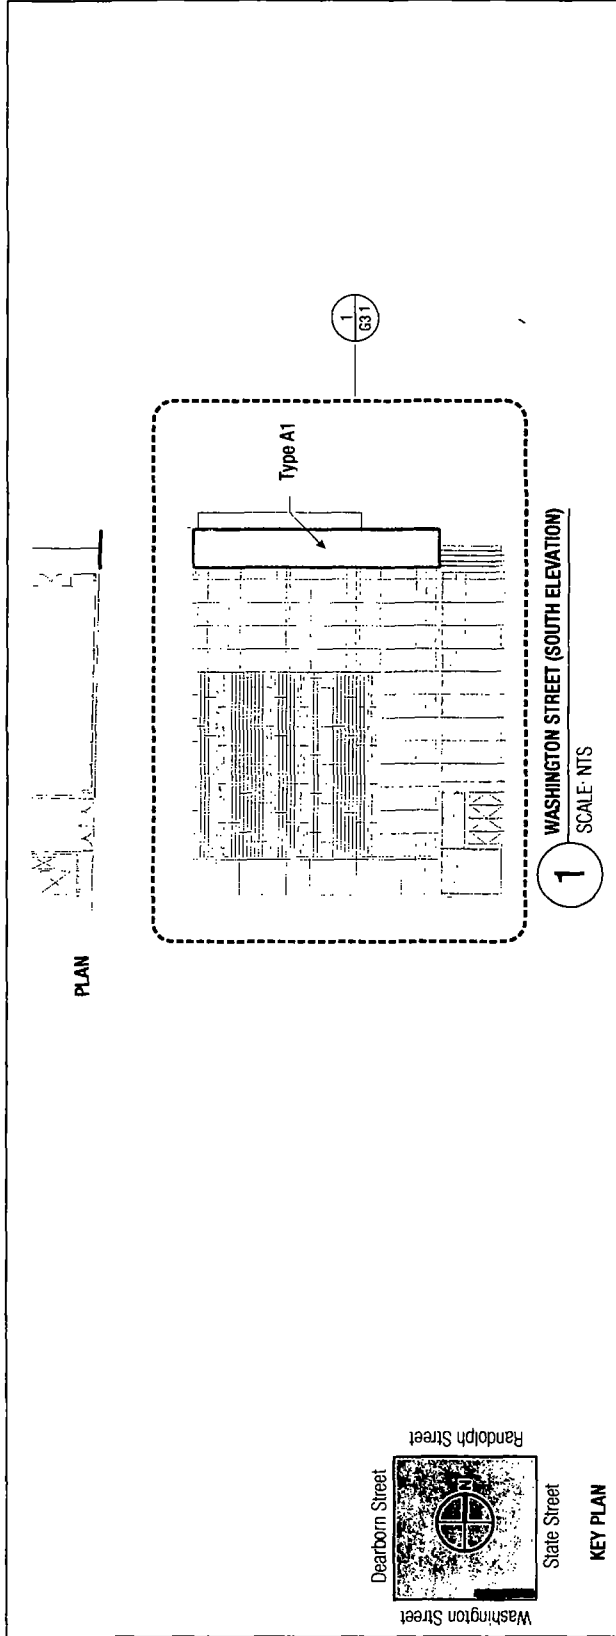



City of Chicago



Or2013-336

Office of the City Clerk

Document Tracking Sheet

Meeting Date:	6/5/2013
Sponsor(s):	Reilly, Brendan (42)
Type:	Order
Title:	Issuance of permits for sign(s)/signboard(s) at 108 N State St - Washington elevation
Committee(s) Assignment:	Committee on Zoning, Landmarks and Building Standards

100492381

Committee on Buildings

(signs)

ORDERED, That the Commissioner of Buildings is hereby directed to
issue a sign permit to: (Contractor's name and address)

Landmark Sign Group
7424 Industrial Ave.
Chester ton, IN

for the erection of a sign/signboard over 24 feet in height and/or over
100 square feet (in area of one face) at: (Business NAME & ADDRESS)

Block 37 (Sign on Washington St.)
108 N. State Street
Chicago IL 60601


Dimensions: length 9'8" height 62'8"

height above grade/roof to top of sign 79'8"

TOTAL SQUARE FOOT AREA 606

Such sign(s) shall comply with all applicable provisions of TITLE
17 of the Chicago Zoning Ordinance and all other applicable provisions
of the Municipal Code of the City of Chicago governing the construction
and maintenance of outdoor signs, signboards and structures.

1
Alderman, Ward 42
Reilly

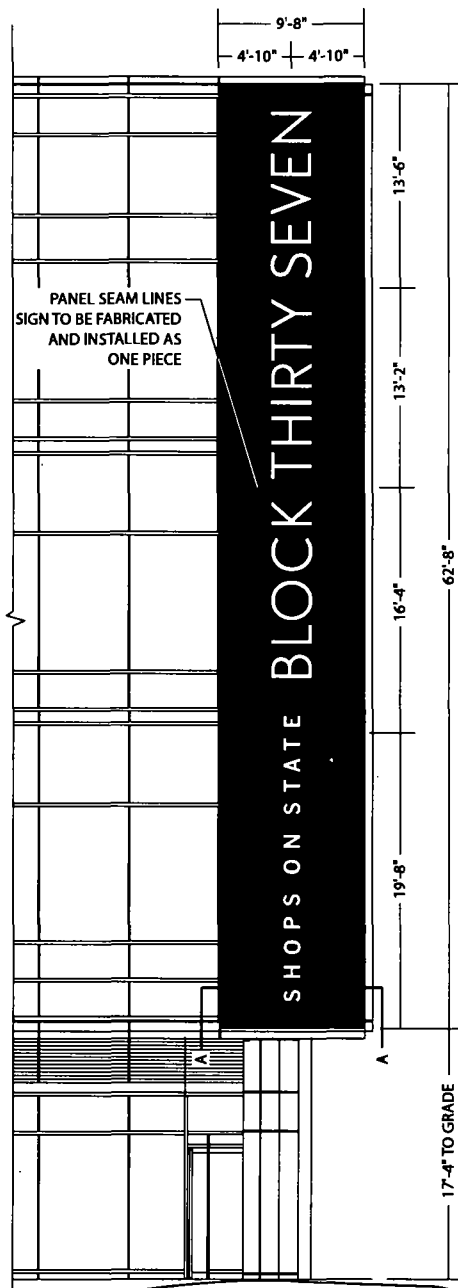


ELEVATION - WASHINGTON STREET

SIGN TYPE A - ELEVATION VIEW

(2) TWO ILLUMINATED ROUTED SINGLE FACE SIGNS
with FLUSH PUSH THRU COPY

SIGNCASE = MAP BLACK

COPY = 3/4" 2447 MILK WHITE PLEX with MATTE FINISH

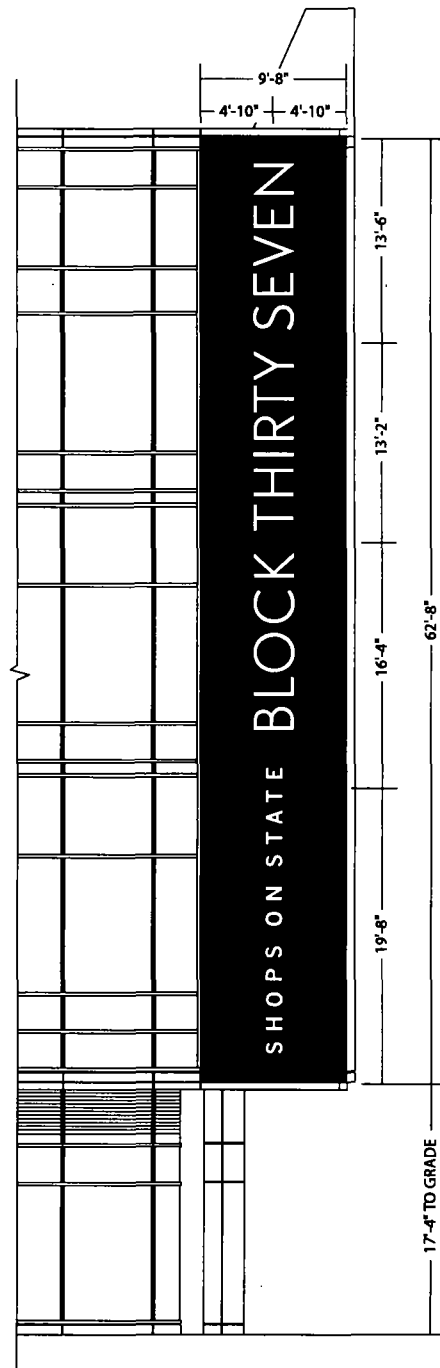

ELEVATION - STATE STREET



SECTION A-A

NOTES: ALL SIZES, DIMENSIONS AND ELEVATIONS TO BE FIELD VERIFIED
ALL COPY, LOGOS, COLORS AND ARTWORK FOR FINAL LAYOUTS
TO BE PROVIDED BY KO FOR FINAL APPROVAL.

Landmark
Sign
group
www.landmarksign.com

A
7424 Industrial Avenue
Chesterton, IN 46304
phone 219.762.9577
fax 219.762.4259

SO-21123-A-1
PRINT #

BLOCK THIRTY SEVEN
CLIENT NAME
04.05.13
DATE

SHAUN O'BRIEN

LSG SALES REP.

108 N. STATE STREET
CHICAGO, IL

JOB LOCATION

TA

DRAWN BY

1/8" = 1'-0"
SCALE

REVISIONS:

1.

X

Customer Acceptance SIGNATURE

DATE

X


IF REQUIRED: Landlord Acceptance SIGNATURE

DATE

LSG SALES INITIALS

DATE

THIS DRAWING IS THE PROPERTY OF LANDMARK SIGN GROUP, INC. NO REPRODUCTIONS OR EXIBITIONS ARE PERMITTED WITHOUT THE EXPRESS WRITTEN CONSENT OF LANDMARK SIGN GROUP, INC. AN ASSESSMENT OF UP TO \$350.00 WILL BE CHARGED FOR ANY REUSE OF THIS DRAWING. By signing the Customer Acceptance on this print, I understand that I am accepting all aspects of this drawing. This includes Artwork, Specifications, Dimensions, Spelling, and all other representations herein. I also understand that color reproductions on this print are approximate, and may not match manufacturer's samples exactly.

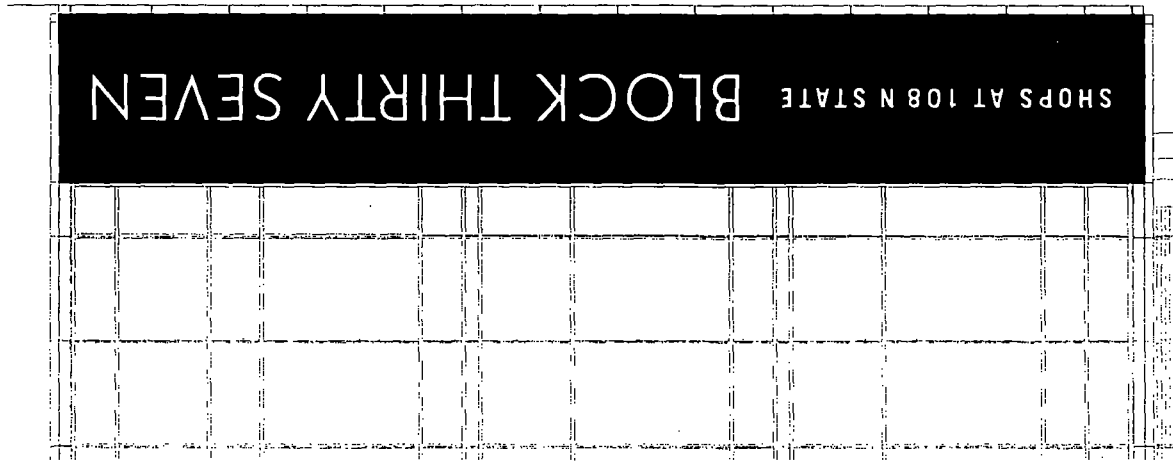

New Tagline at State Street

100492381




New Tagline at Washington Street

100492381

KIKU OBATA	CIM Group	May 23, 2013 © 2013 Kiku Obata & Company www.kikubata.com	Block Thirty Seven	Sign Type A	01
------------	-----------	---	--------------------	-------------	----

18350901

18350901

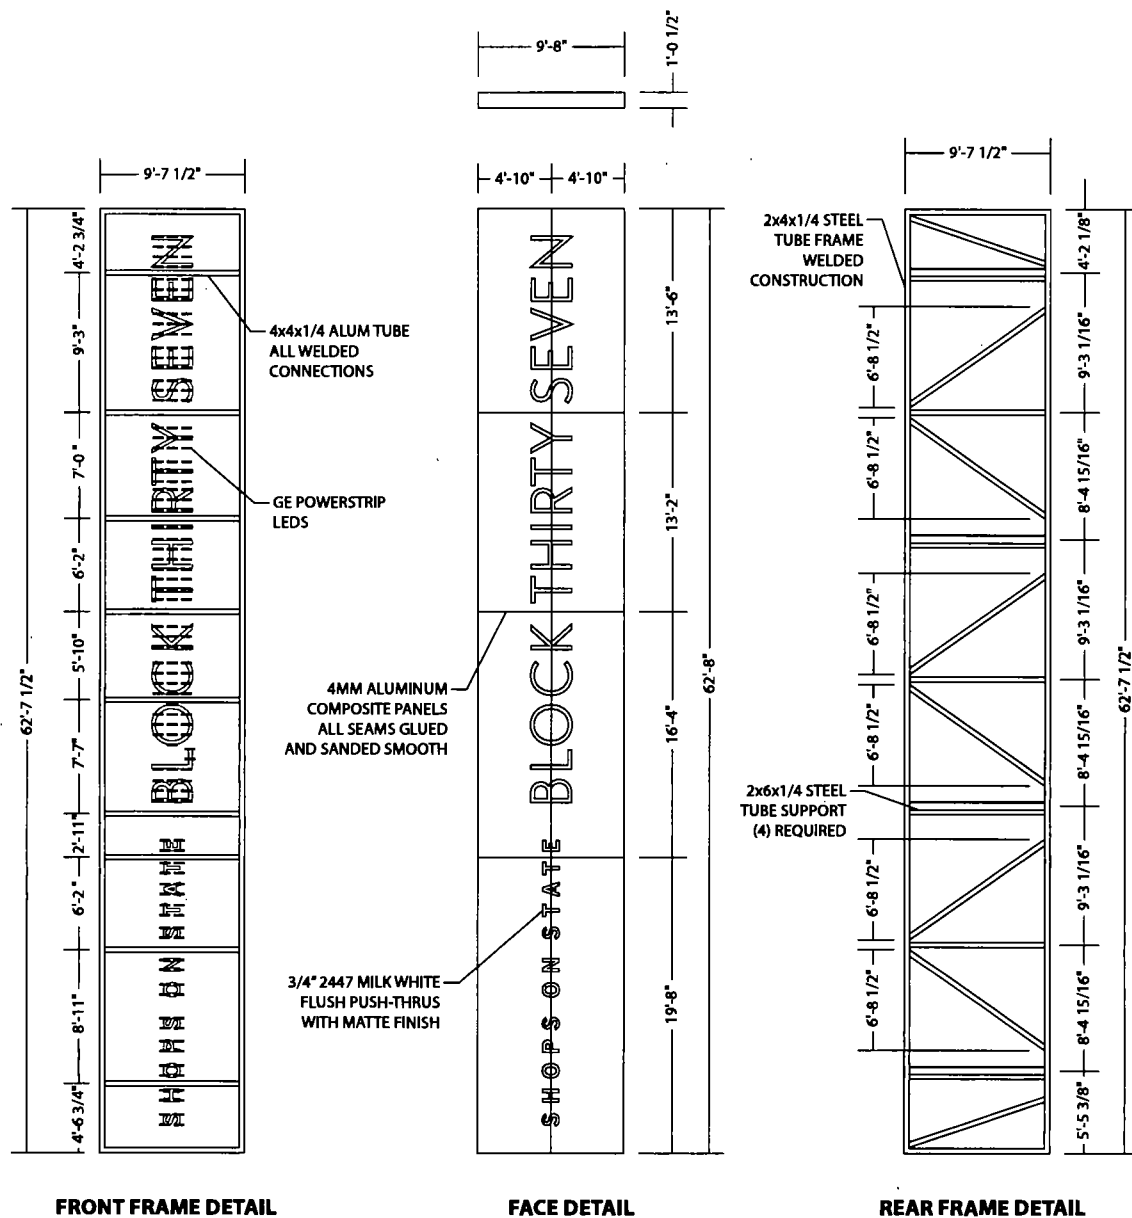

SIGN TYPE A - SIGN FRAMING DETAIL

TOTAL SIGN WEIGHT = 5950lbs

PRIMARY POWER = 10.4amps 120vac

SECONDARY POWER = (13) 60w 12vdc POWER SUPPLIES

NOTES: ALL SIZES, DIMENSIONS AND ELEVATIONS TO BE FIELD VERIFIED
ALL COPY, LOGOS, COLORS AND ARTWORK FOR FINAL LAYOUTS
TO BE PROVIDED BY KO FOR FINAL APPROVAL.

Landmark
Sign
group
www.landmarksigngroup.com



7424 Industrial Avenue
Chesterton, IN 46304
phone 219.762.9577
fax 219.762.4259

SO-21123-A-3
PRINT #

BLOCK THIRTY SEVEN

CLIENT NAME

04.05.13

DATE

SHAUN O'BRIEN

LSG SALES REP.

108 N. STATE STREET
CHICAGO, IL

JOB LOCATION

TA

DRAWN BY

1/8" = 1'-0"

SCALE

REVISIONS:

1.

X

Customer Acceptance SIGNATURE

DATE

X


IF REQUIRED: Landlord Acceptance SIGNATURE

DATE

LSG SALES INITIALS

DATE

THIS DRAWING IS THE PROPERTY OF LANDMARK SIGN GROUP, INC. NO REPRODUCTIONS OR EXIBITIONS ARE PERMITTED WITHOUT THE EXPRESS WRITTEN CONSENT OF LANDMARK SIGN GROUP, INC. AN ASSESSMENT OF UP TO \$2500.00 WILL BE CHARGED FOR ANY ABUSE OF THIS DRAWING. By signing the Customer Acceptance on this print, I understand that I am accepting all aspects of this drawing. This includes Artwork, Specifications, Dimensions, Spelling, and all other representations herein. I also understand that color reproductions on this print are approximate, and may not match manufacturer's samples exactly.

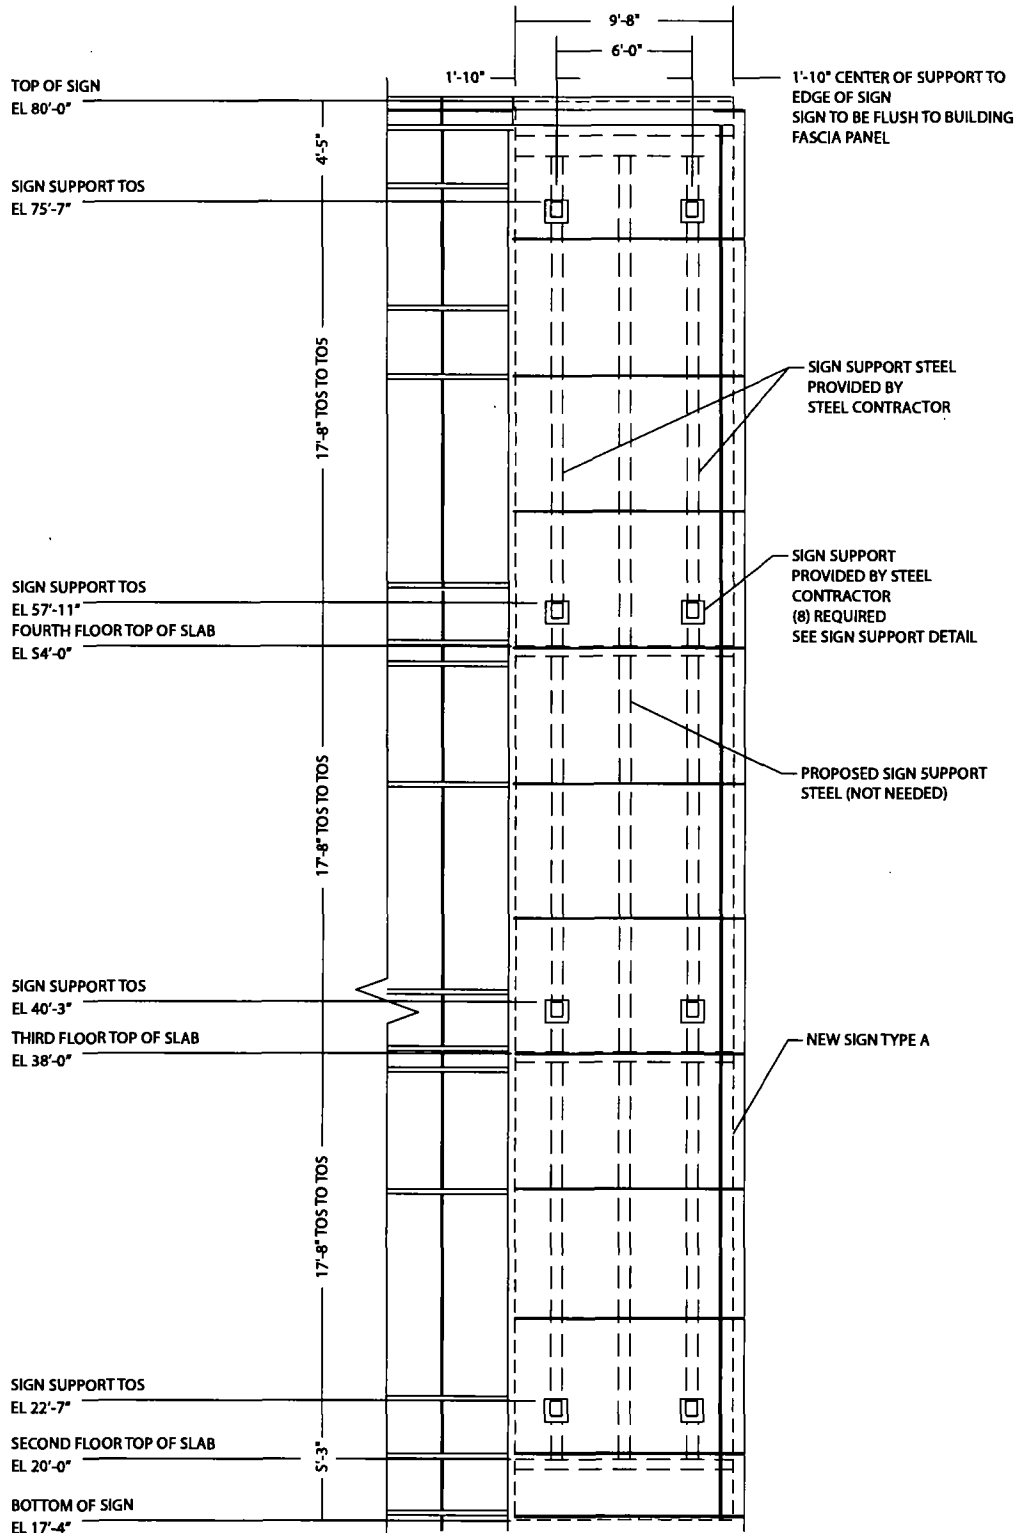

SIGN TYPE A - SIGN SUPPORT LAYOUT

TYP ELEVATION - WASHINGTON & STATE STREET

TOTAL SIGN WEIGHT = 5650lbs

PRIMARY POWER = 10.4amps 120vac

SECONDARY POWER = (13) 60w 12vdc POWER SUPPLIES

NOTES: ALL SIZES, DIMENSIONS AND ELEVATIONS TO BE FIELD VERIFIED
ALL COPY, LOGOS, COLORS AND ARTWORK FOR FINAL LAYOUTS
TO BE PROVIDED BY KO FOR FINAL APPROVAL.

**Landmark
Sign
group**
www.landmarksigngroup.com

**7424 Industrial Avenue
Chesterton, IN 46304
phone 219.762.9577
fax 219.762.4259**

SO-21123-A-2

PRINT #

BLOCK THIRTY SEVEN

CLIENT NAME

04.05.13

DATE

SHAUN O'BRIEN

LSG SALES REP.

**108 N. STATE STREET
CHICAGO, IL**

JOB LOCATION

TA

DRAWN BY

3/16" = 1'-0"

SCALE

REVISIONS:

1.

X

Customer Acceptance SIGNATURE

DATE

X

IF REQUIRED: Landlord Acceptance SIGNATURE

DATE

LSG SALES INITIALS

DATE

THIS DRAWING IS THE PROPERTY OF LANDMARK SIGN GROUP INC. NO REPRODUCTIONS OR EXHIBITIONS ARE PERMITTED WITHOUT THE EXPRESS WRITTEN CONSENT OF LANDMARK SIGN GROUP INC. AN ASSESSMENT OF UP TO \$2500.00 WILL BE CHARGED FOR ANY ABUSE OF THIS DRAWING. By signing the Customer Acceptance on this print, I understand that I am accepting all aspects of this drawing. This includes Artwork, Specifications, Dimensions, Spelling, and all other representations herein. I also understand that color reproductions on this print are approximate, and may not match manufacturer's samples exactly.



7424 Industrial Avenue
Chesterton, IN 46304
phone 219.762.9577
fax 219.762.4259
www.landmarksign.com

PRINT #
SO-21123-A-4
SHAUN O'BRIEN
LSC SALES REPRESENTATIVE

DATE
04.05.13

BLOCK
THIRTY SEVEN
CLIENT NAME

108 NORTH STATE ST
CHICAGO, IL
JOB LOCATION

TA
1 1/2" - 1'-0"
SCALE


DRAWN BY
1.
REVISIONS

Designed
by
110Voits
Electrical Connection will be
Visible within 3 ft. at time of
Installation.
Second Year of Service
at Time & Material

THIS DRAWING IS THE PROPERTY OF
LANDMARK SIGN GROUP, INC.
NO REPRODUCTION OR ALTERATION OF ANY PART
WITHOUT THE WRITTEN PERMISSION OF
LANDMARK SIGN GROUP, INC.
AN ASSEMBLY OF UP TO 32,000.00 WILL BE CHARGED
FOR ANY REPAIR OF THIS DRAWING.

By signing the Customer Acceptance on this print, I understand that I am accepting all aspects of this drawing. X
This includes: Accuracy, Specifications, Dimensions, Colors, Logos, and all other representations herein.
I also understand that color reproductions on this print are approximate, and may not match manufacturer's finishes exactly.

Customer Acceptance SIGNATURE DATE IF REQUIRED: Landlord Acceptance SIGNATURE DATE L.S.G. SALES INITIALS DATE

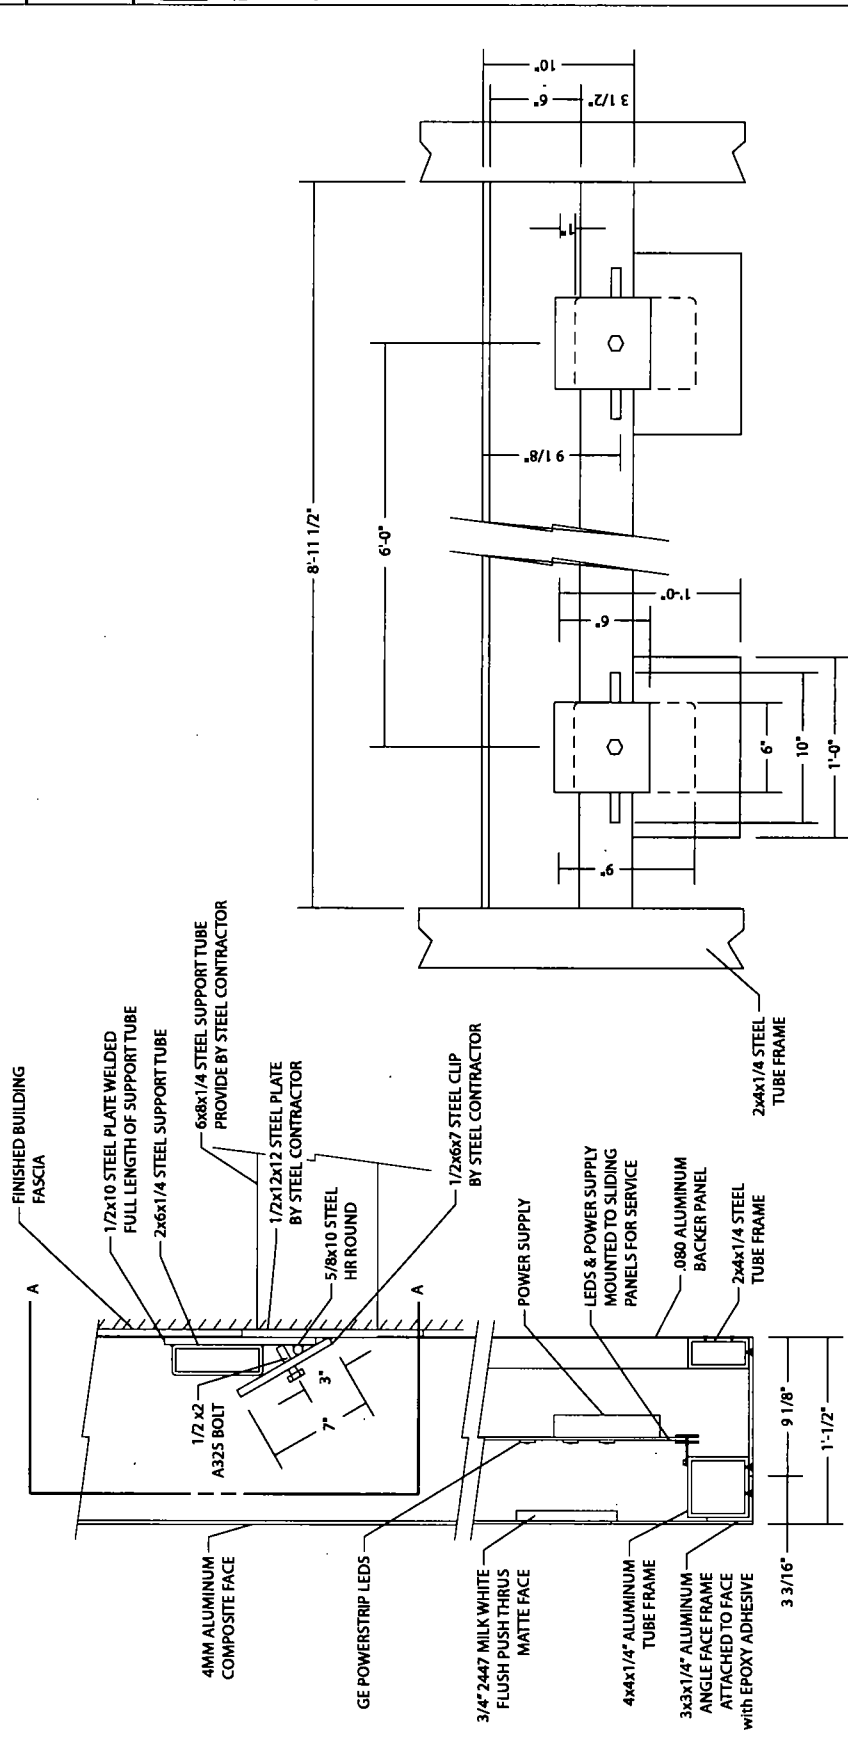

SECTION VIEW
SIDE ELEVATION

SECTION
VIEW A-A

SIGN TYPE A - CONSTRUCTION AND SUPPORT DETAIL

TOTAL SIGN WEIGHT = 5,950 lbs
LOAD PER SIGN SUPPORT = 744 lbs

NOTES: ALL SIZES, DIMENSIONS AND ELEVATIONS TO BE FIELD VERIFIED
ALL COPY, LOGOS, COLORS AND ARTWORK FOR FINAL LAYOUTS
TO BE PROVIDED BY KO FOR FINAL APPROVAL.



CITY OF CHICAGO

DEPARTMENT OF BUILDINGS**Sign Permit Application**

APPROVAL NUMBER	APPLICATION NUMBER 100492404	ANNUAL FEE	WORK CODE	DRAWINGS ATTACHED ☐ YES ☐ NO				
DATE OF APPLICATION 05/27/2013		TYPE OF SIGN FLAT OR BOX						
ADDRESS OF SIGN 108 N STATE ST, 60602-		LENGTH	FT. 9	IN. 8	HEIGHT	FT. 62	IN. 8	
BUILDING	ORIGINAL PERMIT NUMBER	AREA	SQ. FT. 606	WEIGHT	LBS. 900	SIGN HEIGHT ABOVE GRADE/ROOF FT. 17		
TYPE OF PERMIT NEW CONSTRUCTION (SIGN)		SHAPE OF SIGN REGULAR						
PAYER OF ANNUAL INSPECTION 108 N. STATE STREET #390, 108 N STATE ST CHICAGO, IL 60602 (312)261-4706		SIGN WILL READ SHOPS AT 108 N STATE BLOCK THIRTY SEVEN						
SIGN MANUFACTURER LANDMARK SIGN GROUP		NO. OF LAMPS 1		TOTAL WATTAGE 1200				
ADDRESS WHERE SIGN CAN BE SEEN PRIOR TO ERECTION		TYPE OF LAMP OTHER		NO. OF BALLAST/TRANSFORMERS 2				INPUT OF TRANSFORMERS 120
TICKET NUMBER 0	REINSPECTION CONTROL NUMBER	CONTRACTOR WILL INSTALL		☒ N FEEDERS ☒ Y CUSTOMER LEADS				
TYPE OF SUPPORT FOR SIGN BUILDING		TYPE OF SWITCH SPECIAL						
SIGN BOARD SUPPORT MEMBERS STEEL		LOCATION OF SWITCH OUTSIDE SIGN						
ANNUAL FEE		SIGN LOCATION STATE STREET ELEVATION: ILLUMINATED SINGLE FACE SIGN "SHOPS AT 108 N STATE BLOCK THIRTY SEVEN"						
CONSTRUCTION FEE 200.00								
1017 B FEE								
TOTAL FEE 200.00		Check # for Zoning						
AMOUNT PAID 200.00		Check # for DCAP						
BALANCE DUE								

The undersigned certify that the statements in this application are true and correct and that all work done under the proposed permit will conform to the requirements of the Chicago Municipal Code

REG. NO. E92009	BOND. NO. N90730
ELECT CONTR HOWARD UNELL	SIGN ERECTOR LANDMARK OUTD'R ADVERTIS'
ADDRESS 0N730 BARRY AVE. WHEATON, IL 60187-	SIGNER ADDRESS 7424 INDUSTRIAL AVE CHESTERTON XXX IN, 46304
SUPERVISOR SIGNATURE	SIGNATURE

The permit issued on this application will authorize only signs here applied for. If other signs are to be erected they must be covered by additional permits

City of Chicago
Rahm Emanuel, MayorDepartment of Buildings
Michael Merchant, Commissioner

TYPE OF BUSINESS <u>COMMERCIAL</u> Other: <u>STORES</u> Name: <u>BLOCK THIRTY SEVEN</u> LIC #: _____ Renewal Date: _____	SIGN BOND REQUIRED? ☐ YES COUNCIL ORDER REQUIRED ☒ YES IS SPECIAL PERMISSION REQUIRED FROM CHIEF ELECTRICAL ☐ YES IF YES, ATTACH LETTER OF REQUEST
Projects Over: ☒ Private Property ☒ Public Way Grant Permit #: <u>1106745</u> ☒ Planned Development/Manufacturing PMD/PD#: <u>489</u> Zoning District: <u>OTHER</u> Other: <u>PD</u>	TIME STAMP
TYPE OF SIGN: ☐ ADVERTISING ☒ ILLUMINATE ☐ MOVEABLE ☒ BUSINESS ☐ FLASHING	
TOTAL STREET FRONTAGE OF LOT (IN FEET) <u>701</u>	
TOTAL AREA OF NEW SIGN (SQ.FT.) <u>606</u>	
TOTAL AREA OF ALL SIGNS ON LOT (SQ.FT.) <u>2,394</u>	
HEIGHT OF SIGN ABOVE GRADE (TO TOP) <u>79ft 8in</u>	
DISTANCE OF CURB LINE OUTER EDGE (ft) <u>11</u> DISTANCE OF STRUCTURE INNER EDGE (ft) <u>12</u>	SIGN CLERK _____ APPROVED FOR PERMIT _____
DISTANCE FROM (ft): A. PUBLIC PARK (OVER 10 ACRES) <u>1,000</u> B. EXPRESSWAY (IF LESS THAN 1,000 FT.) <u>1,000</u> C. RESIDENCE DISTRICT (ADVERTISING SIGNS ONLY) <u>1,000</u>	REMARKS
IF REPLACEMENT SIGN OR CHANGE OF FACE, WHAT DOES THE EXISTING SIGN READ? Original Payee: _____	
Landmark Hold: ☐ Status: _____	
ZONING (OFFICE USE ONLY)	



Kiku Obata & Company
6161 Delmar Boulevard
Suite 200
St. Louis, Missouri 63112
Phone 314-361-3110
Fax 314-361-4716
www.kikuobata.com

**Block
Thirty
Seven**
108 N. State Street
Chicago, Illinois

CIM Group

12.04.2012
Exterior Signage
201207.03



© Kiku Obata & Company, Inc. 2012

REVISIONS	
No.	Description
1	
2	
3	
4	
5	

Drawn by: JR, TM
Checked by: DL

Sign Locations

G2.1

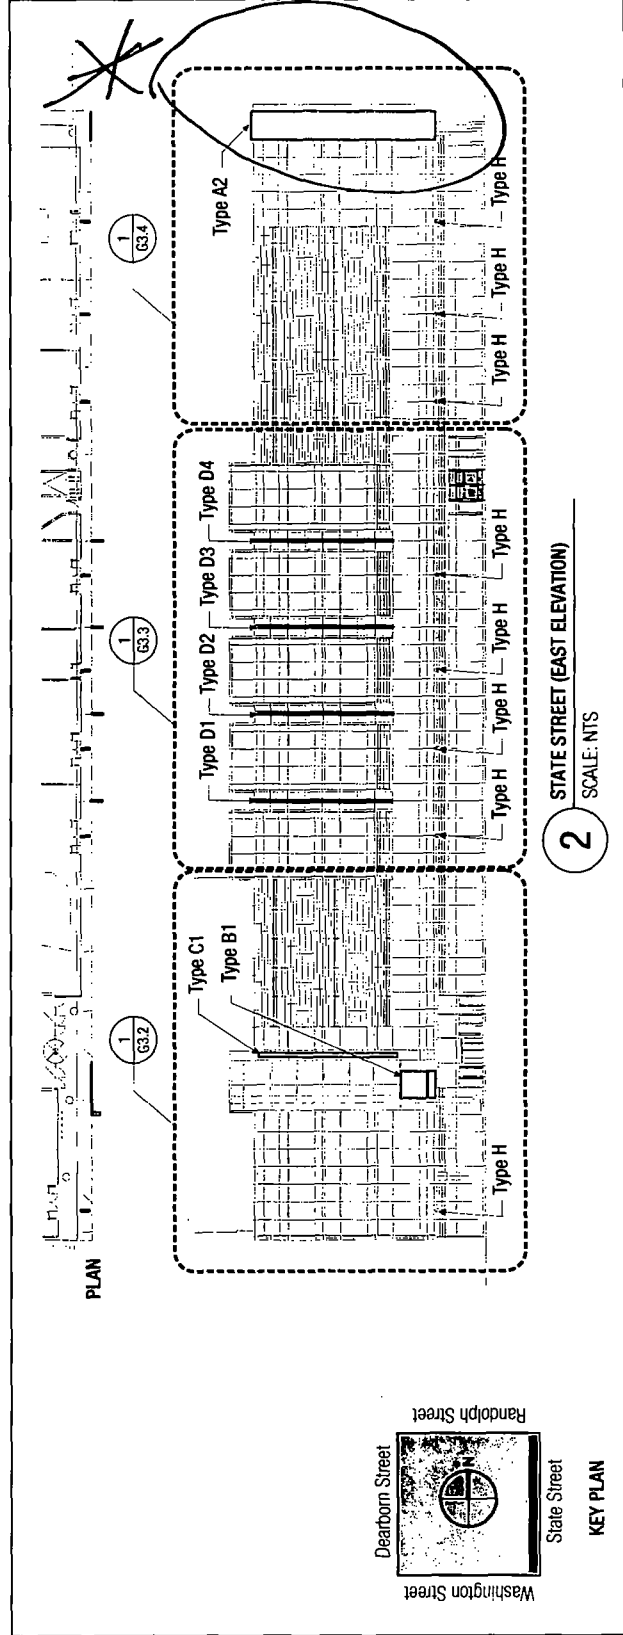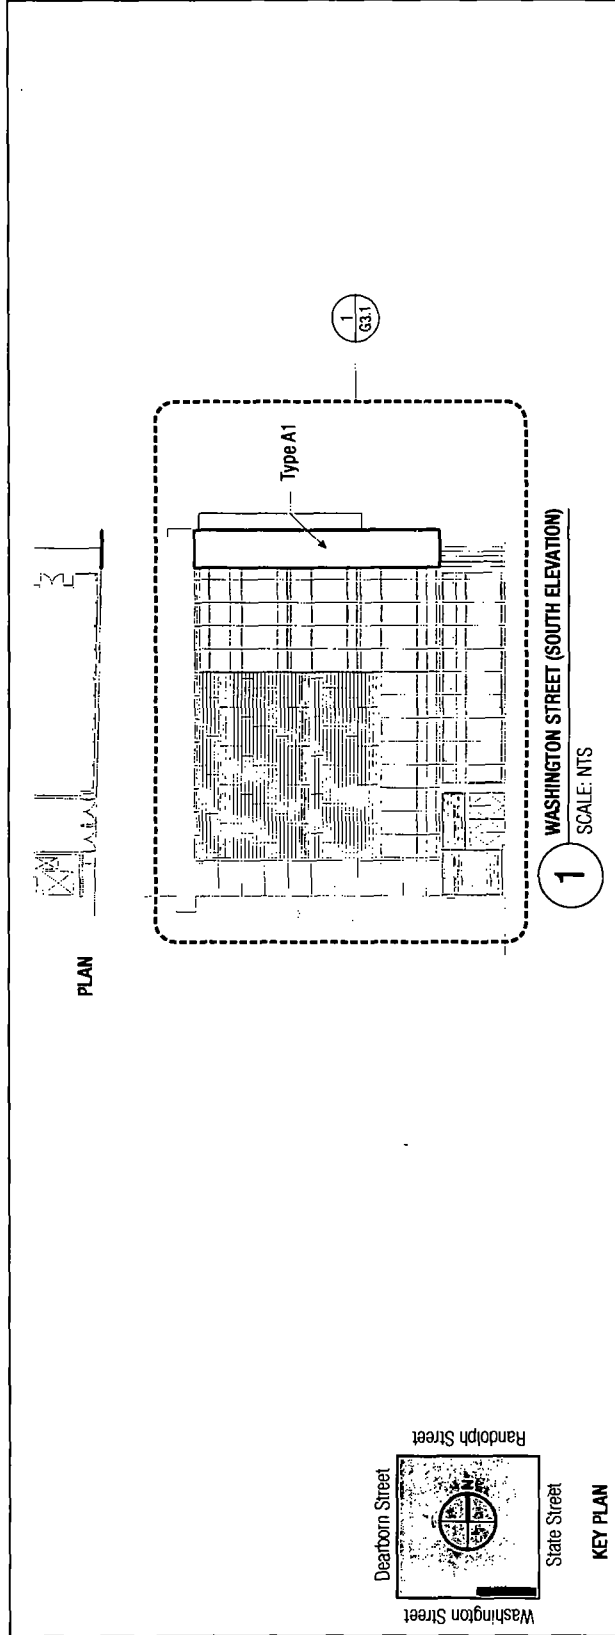



City of Chicago



Or2013-337

Office of the City Clerk

Document Tracking Sheet

Meeting Date:	6/5/2013
Sponsor(s):	Reilly, Brendan (42)
Type:	Order
Title:	Issuance of permits for sign(s)/signboard(s) at 108 N State St (Washington St)
Committee(s) Assignment:	Committee on Zoning, Landmarks and Building Standards

100492404

Committee on Buildings

(signs)

ORDERED, That the Commissioner of Buildings is hereby directed to
issue a sign permit to: (Contractor's name and address)

Landmark Sign Group
7424 Industrial Ave.
Chester ton, IN

for the erection of a sign/signboard over 24 feet in height and/or over
100 square feet (in area of one face) at: (Business NAME & ADDRESS)

Block 37
108 N. State Street
Chicago IL 60601

Dimensions: length 9'8" height 62'8"


height above grade/roof to top of sign 79'8"

TOTAL SQUARE FOOT AREA 606

Such sign(s) shall comply with all applicable provisions of TITLE
17 of the Chicago Zoning Ordinance and all other applicable provisions
of the Municipal Code of the City of Chicago governing the construction
and maintenance of outdoor signs, signboards and structures.

1
Alderman,
Reilly

Ward 42

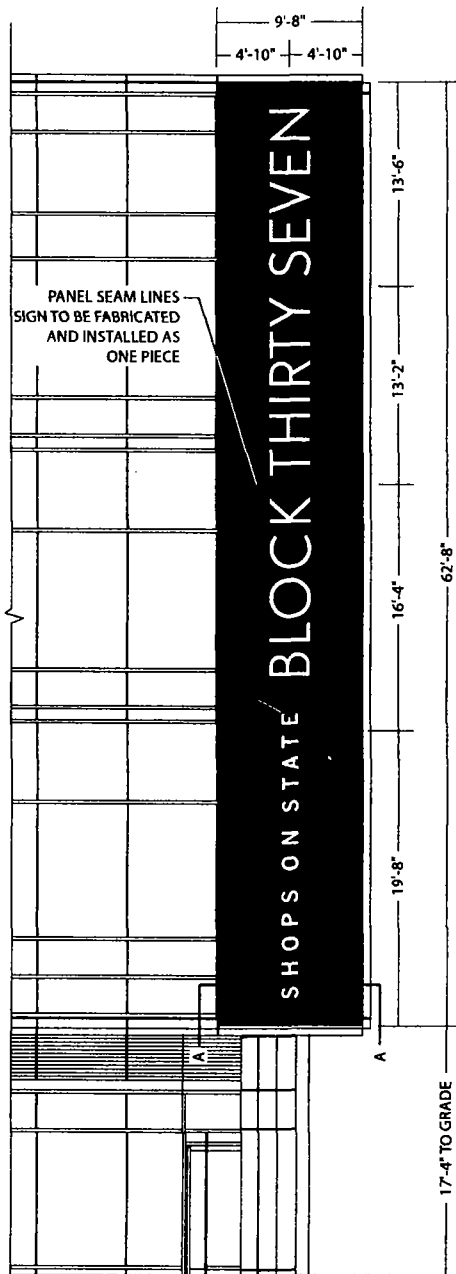


ELEVATION - WASHINGTON STREET

SIGN TYPE A - ELEVATION VIEW

**(2) TWO ILLUMINATED ROUTED SINGLE FACE SIGNS
with FLUSH PUSH THRU COPY**

SIGNCASE = MAP BLACK

COPY = 3/4" 2447 MILK WHITE PLEX with MATTE FINISH

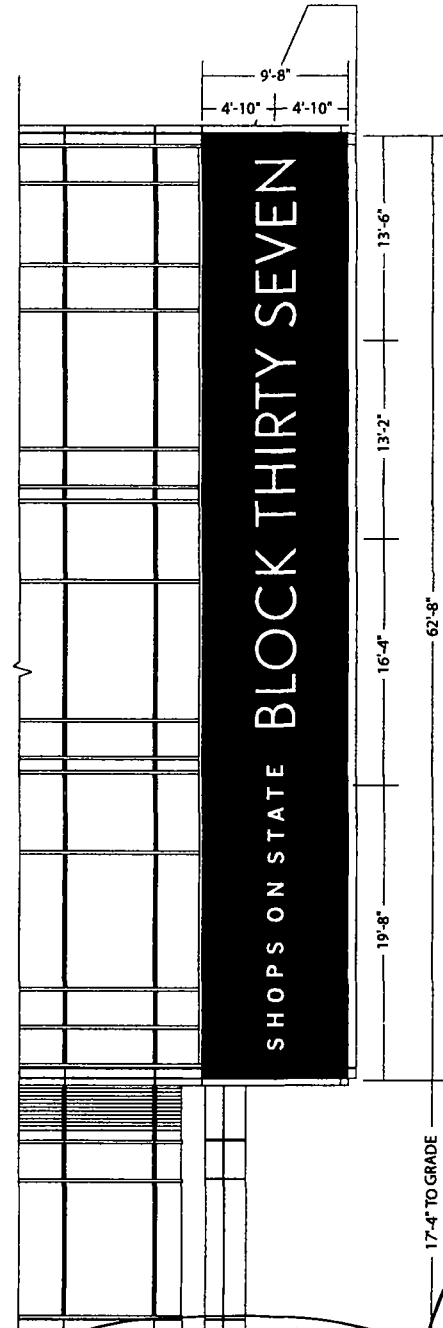

ELEVATION - STATE STREET

SECTION A-A

NOTES: ALL SIZES, DIMENSIONS AND ELEVATIONS TO BE FIELD VERIFIED
ALL COPY, LOGOS, COLORS AND ARTWORK FOR FINAL LAYOUTS
TO BE PROVIDED BY KO FOR FINAL APPROVAL.

Landmark



group

7424 Industrial Avenue
Chesterton, IN 46304
phone 219.762.9577
fax 219.762.4259

**SO-21123-A-1
PRINT #**

BLOCK THIRTY SEVEN

CLIENT NAME
04.05.13
DATE

SHAUN O'BRIEN

LSG SALES REP.

**108 N. STATE STREET
CHICAGO, IL**

JOB LOCATION

TA

DRAWN BY

1/8" = 1'-0"
SCALE

REVISIONS:

1.

X

Customer Acceptance SIGNATURE

DATE

IF REQUIRED: Landlord Acceptance SIGNATURE

DATE

LSG SALES INITIALS

DATE



New Tagline at State Street



New Tagline at Washington Street

KIKU OBATA


CIM Group

May 23, 2013
© 2013 Kiku Obata & Company
www.kikubata.com

Block Thirty Seven

Sign Type A

01

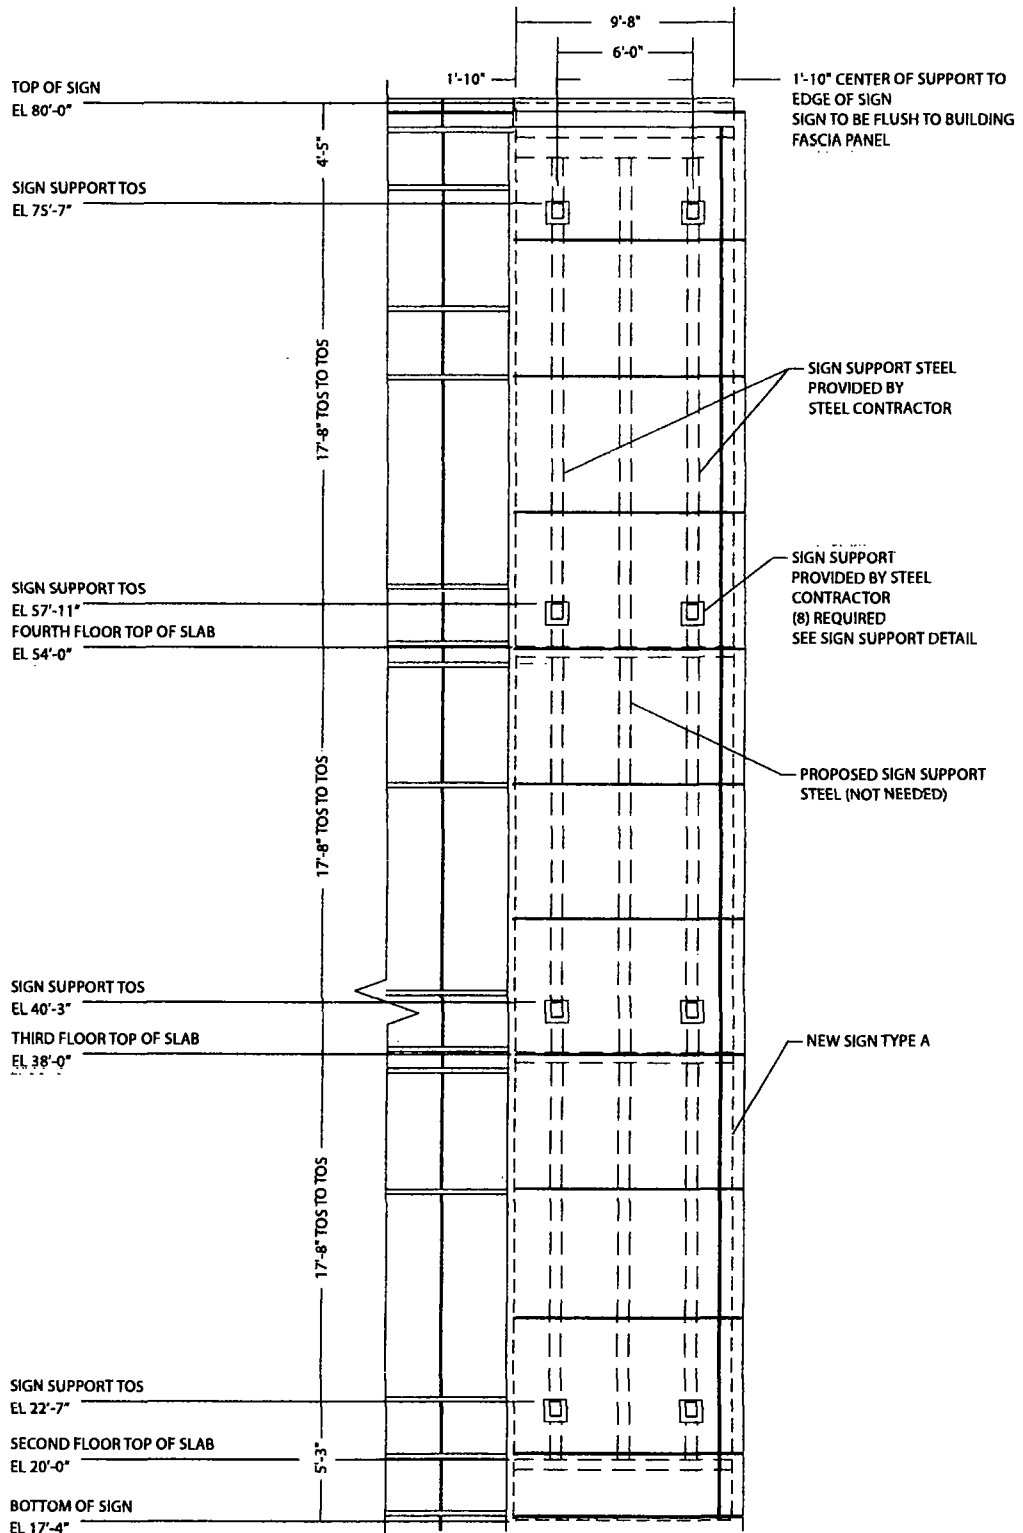

SIGN TYPE A - SIGN SUPPORT LAYOUT


TYP ELEVATION - WASHINGTON & STATE STREET

TOTAL SIGN WEIGHT = 5650lbs

PRIMARY POWER = 10.4amps 120vac

SECONDARY POWER = (13) 60w 12vdc POWER SUPPLIES

NOTES: ALL SIZES, DIMENSIONS AND ELEVATIONS TO BE FIELD VERIFIED
ALL COPY, LOGOS, COLORS AND ARTWORK FOR FINAL LAYOUTS
TO BE PROVIDED BY KO FOR FINAL APPROVAL.

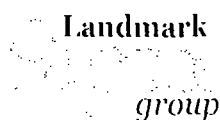

7424 Industrial Avenue
Chesterton, IN 46304
phone 219.762.9577
fax 219.762.4259

SO-21123-A-2
PRINT #

BLOCK THIRTY SEVEN

CLIENT NAME

04.05.13

DATE

SHAUN O'BRIEN

LSG SALES REP.

108 N. STATE STREET
CHICAGO, IL

JOB LOCATION

TA

DRAWN BY

3/16" = 1'-0"

SCALE

REVISIONS:

1.

X

Customer Acceptance SIGNATURE

DATE


IF REQUIRED: Landlord Acceptance SIGNATURE

DATE

LSG SALES INITIALS

DATE

THIS DRAWING IS THE PROPERTY OF LANDMARK SIGN GROUP, INC. NO REPRODUCTIONS OR EXHIBITIONS ARE PERMITTED WITHOUT THE EXPRESS WRITTEN CONSENT OF LANDMARK SIGN GROUP, INC. AN ASSESSMENT OF UP TO \$2500.00 WILL BE CHARGED FOR ANY MISUSE OF THIS DRAWING. By signing the Customer Acceptance on this print, I understand that I am accepting all aspects of this drawing. This includes Artwork, Specifications, Dimensions, Spelling, and all other representations herein. I also understand that color reproductions on this print are approximate, and may not match manufacturer's samples exactly.

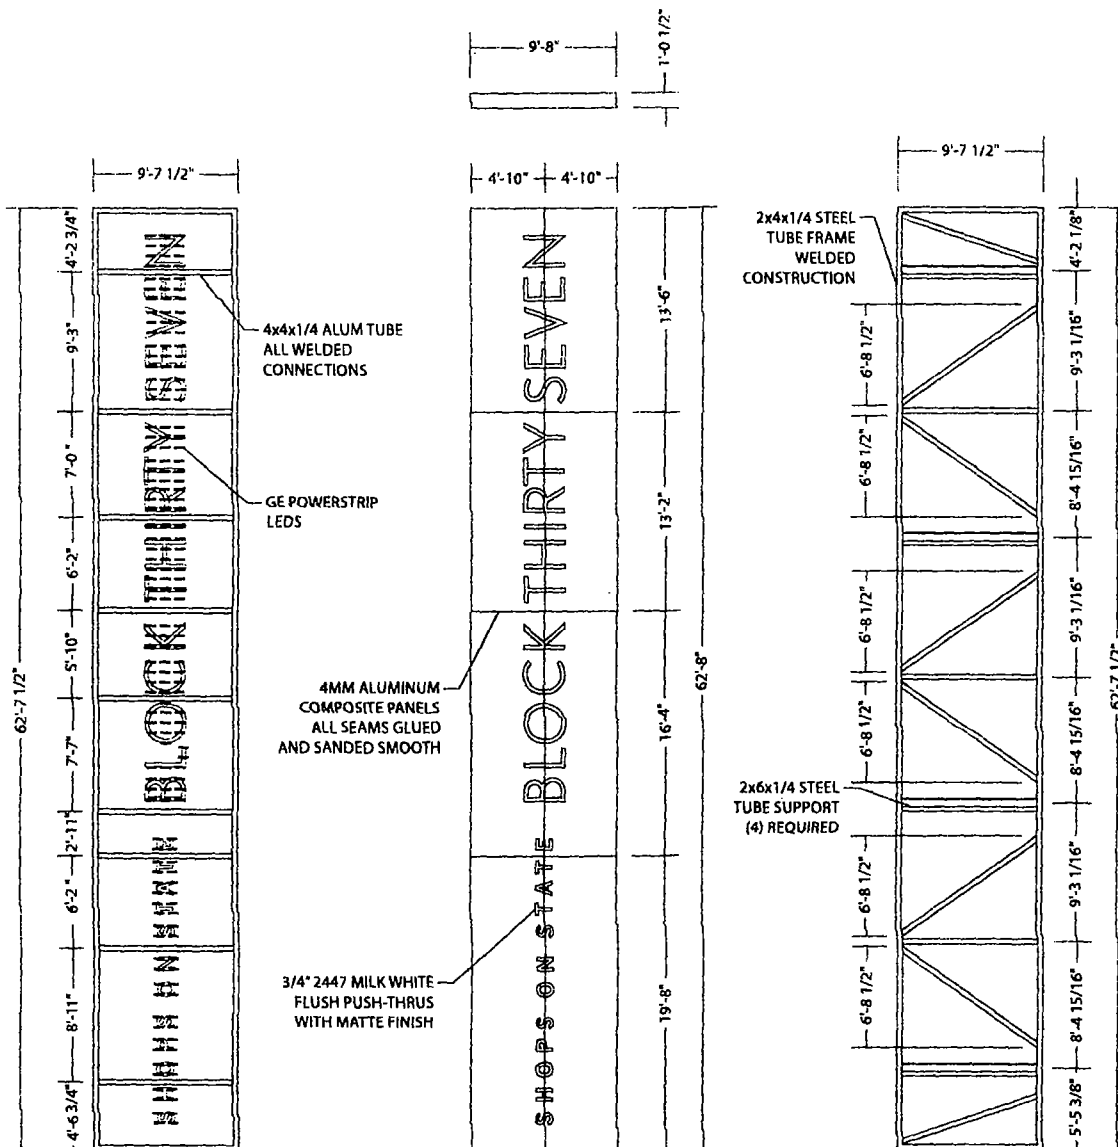

FRONT FRAME DETAIL

FACE DETAIL

REAR FRAME DETAIL

SIGN TYPE A - SIGN FRAMING DETAIL

TOTAL SIGN WEIGHT = 5950lbs

PRIMARY POWER = 10.4amps 120vac

SECONDARY POWER = (13) 60w 12vdc POWER SUPPLIES

NOTES: ALL SIZES, DIMENSIONS AND ELEVATIONS TO BE FIELD VERIFIED
ALL COPY, LOGOS, COLORS AND ARTWORK FOR FINAL LAYOUTS
TO BE PROVIDED BY KO FOR FINAL APPROVAL.

Landmark



group

7424 Industrial Avenue
Chesterton, IN 46304
phone 219.762.9577
fax 219.762.4259

SO-21123-A-3
PRINT #

BLOCK THIRTY SEVEN

CLIENT NAME

04.05.13

DATE

SHAUN O'BRIEN

LSG SALES REP

108 N. STATE STREET
CHICAGO, IL

JOB LOCATION

TA

DRAWN BY

1/8" = 1'-0"

SCALE

REVISIONS:

1.

☒ Approved & Accepted SIGNATURE DATE

☐ IF REQUIRED: Engineer/Architect SIGNATURE DATE

DATE

By signing the _____ on this print, I understand that I am accepting all aspects of this drawing. This includes artwork, specifications, dimensions, spelling, and all other reproductions herein. I also understand that color reproductions on this print are approximate, and may not match manufacturer's samples exactly.

DATE _____ IF REQUIRED: _____ DATE _____

Landmark

group

7424 Industrial Avenue
Chesterton, IN 46304
phone 219.762.9577
fax 219.762.4259

PRINT #
SO-21123-A-4
SHAUN O'BRIEN
LSC SALES REPRESENTATIVE

DATE
04.05.13

BLOCK
THIRTY SEVEN
CLIENT NAME


108 NORTH STATE ST
CHICAGO, IL
JOB LOCATION

TA 1 1/2" - 1-0"
SCALE
DRAWN BY
REVISIONS
1.

Designed
110 Volts

Electrical connection will be made in accordance with the National Electrical Code (NEC) and local codes. Second trip will be charged at Time & Material.

THIS DRAWING IS THE PROPERTY OF LANDMARK SIGN GROUP, INC. IT IS TO BE USED ONLY FOR THE PROJECT SPECIFICALLY IDENTIFIED HEREIN. IT IS NOT TO BE REPRODUCED, COPIED, OR TRANSMITTED IN ANY FORM OR BY ANY MEANS, ELECTRONIC OR MECHANICAL, WITHOUT THE WRITTEN PERMISSION OF LANDMARK SIGN GROUP, INC.

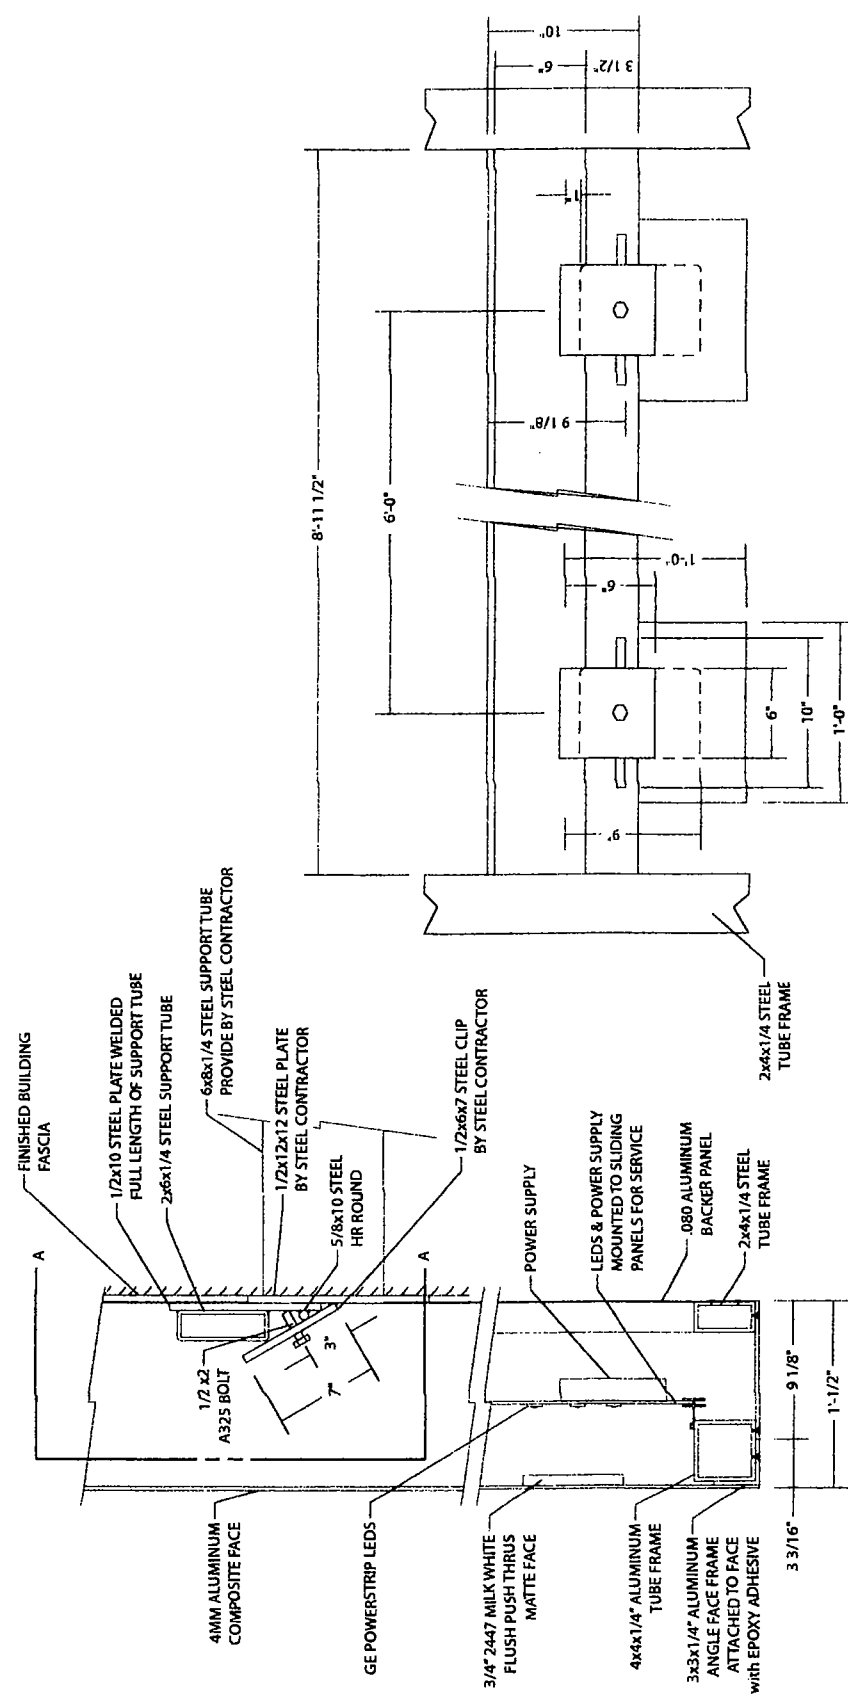

SECTION VIEW
SIDE ELEVATION

SECTION
VIEW A-A

SIGN TYPE A - CONSTRUCTION AND SUPPORT DETAIL

TOTAL SIGN WEIGHT = 5,950 lbs
LOAD PER SIGN SUPPORT = 744 lbs

NOTES: ALL SIZES, DIMENSIONS AND ELEVATIONS TO BE FIELD VERIFIED
ALL COPY, LOGOS, COLORS AND ARTWORK FOR FINAL LAYOUTS
TO BE PROVIDED BY KO FOR FINAL APPROVAL



CITY OF CHICAGO

DEPARTMENT OF BUILDINGS

Sign Permit Application

APPROVAL NUMBER	APPLICATION NUMBER 100492404	ANNUAL FEE	WORK CODE	DRAWINGS ATTACHED ☐ YES ☐ NO
DATE OF APPLICATION 05/27/2013				
ADDRESS OF SIGN 108 N STATE ST, 60602-				
BUILDING	ORIGINAL PERMIT NUMBER			
TYPE OF PERMIT NEW CONSTRUCTION (SIGN)				
PAYER OF ANNUAL INSPECTION 108 N. STATE STREET #390, . 108 N STATE ST CHICAGO, IL 60602 (312)261-4706				
SIGN MANUFACTURER LANDMARK SIGN GROUP				
ADDRESS WHERE SIGN CAN BE SEEN PRIOR TO ERECTION				
TICKET NUMBER 0	REINSPECTION CONTROL NUMBER			
TYPE OF SUPPORT FOR SIGN BUILDING				
SIGN BOARD SUPPORT MEMBERS STEEL				
ANNUAL FEE CONSTRUCTION FEE 1017 B FEE TOTAL FEE AMOUNT PAID BALANCE DUE		TYPE OF SIGN FLAT OR BOX LENGTH FT. 9 IN. 8 HEIGHT FT. 62 IN. 8 AREA SQ. FT. 606 WEIGHT LBS. 900 SIGN HEIGHT ABOVE GRADE/ROOF FT. 17		
		SHAPE OF SIGN REGULAR SIGN WILL READ SHOPS AT 108 N STATE BLOCK THIRTY SEVEN		
		NO. OF LAMPS 1 TOTAL WATTAGE 1200 TYPE OF LAMP OTHER NO. OF BALLAST/TRANSFORMERS 2 INPUT OF TRANSFORMERS 120 CONTRACTOR WILL INSTALL ☒ N FEEDERS ☒ Y CUSTOMER LEADS		
		TYPE OF SWITCH SPECIAL LOCATION OF SWITCH OUTSIDE SIGN SIGN LOCATION STATE STREET ELEVATION: ILLUMINATED SINGLE FACE SIGN "SHOPS AT 108 N STATE BLOCK THIRTY SEVEN"		

The undersigned certify that the statements in this application are true and correct and that all work done under the proposed permit will conform to the requirements of the Chicago Municipal Code

REG. NO. E92009	BOND. NO. N90730
ELECT CONTR HOWARD UNELL ADDRESS 0N730 BARRY AVE. WHEATON, IL 60187-	SIGN ERECTOR LANDMARK OUTD'R ADVERTIS' ADDRESS 7424 INDUSTRIAL AVE CHESTERTON XXX IN, 46304
SUPERVISOR SIGNATURE	SIGNER

The permit issued on this application will authorize only signs here applied for. If other signs are to be erected they must be covered by additional permits

City of Chicago
Rahm Emanuel, MayorDepartment of Buildings
Michael Merchant, Commissioner

TYPE OF BUSINESS <u>COMMERCIAL</u> Other: <u>STORES</u> Name: <u>BLOCK THIRTY SEVEN</u> LIC #: _____ Renewal Date: _____	SIGN BOND REQUIRED? ☐ YES COUNCIL ORDER REQUIRED ☒ YES IS SPECIAL PERMISSION REQUIRED FROM CHIEF ELECTRICAL ☐ YES IF YES, ATTACH LETTER OF REQUEST
Projects Over: ☒ Private Property ☒ Public Way Grant Permit #: <u>1106745</u> ☒ Planned Development/Manufacturing PMD/PD#: <u>489</u> Zoning District: <u>OTHER</u> Other: <u>PD</u>	TIME STAMP
TYPE OF SIGN: ☐ ADVERTISING ☒ ILLUMINATE ☐ MOVEABLE ☒ BUSINESS ☐ FLASHING	TOTAL STREET FRONTAGE OF LOT (IN FEET) <u>701</u> TOTAL AREA OF NEW SIGN (SQ.FT.) <u>606</u> TOTAL AREA OF ALL SIGNS ON LOT (SQ.FT.) <u>2,394</u> HEIGHT OF SIGN ABOVE GRADE (TO TOP) <u>79ft 8in</u>
DISTANCE OF CURB LINE OUTER EDGE (ft) <u>11</u> DISTANCE OF STRUCTURE INNER EDGE (ft) <u>12</u>	SIGN CLERK APPROVED FOR PERMIT
DISTANCE FROM (ft): A. PUBLIC PARK (OVER 10 ACRES) <u>1,000</u> B. EXPRESSWAY (IF LESS THAN 1,000 FT.) <u>1,000</u> C. RESIDENCE DISTRICT (ADVERTISING SIGNS ONLY) <u>1,000</u>	REMARKS
IF REPLACEMENT SIGN OR CHANGE OF FACE, WHAT DOES THE EXISTING SIGN READ? Original Payee: _____	
Landmark Hold: ☐ Status: _____	
ZONING (OFFICE USE ONLY)	



Kiku Obata & Company
6181 Delmar Boulevard
Suite 200
St. Louis, Missouri 63112
Phone 314-361-3110
Fax 314-361-4716
www.kikuobata.com

**Block
Thirty
Seven**
108 N. State Street
Chicago, Illinois

CIM Group

12.04.2012
Exterior Signage
2012017.03



© Kiku Obata & Company, Inc. 2012

REVISIONS	
No.	Description
1	
2	
3	
4	
5	

Drawn by: JR, TM
Checked by: DL

Sign Locations

G2.1

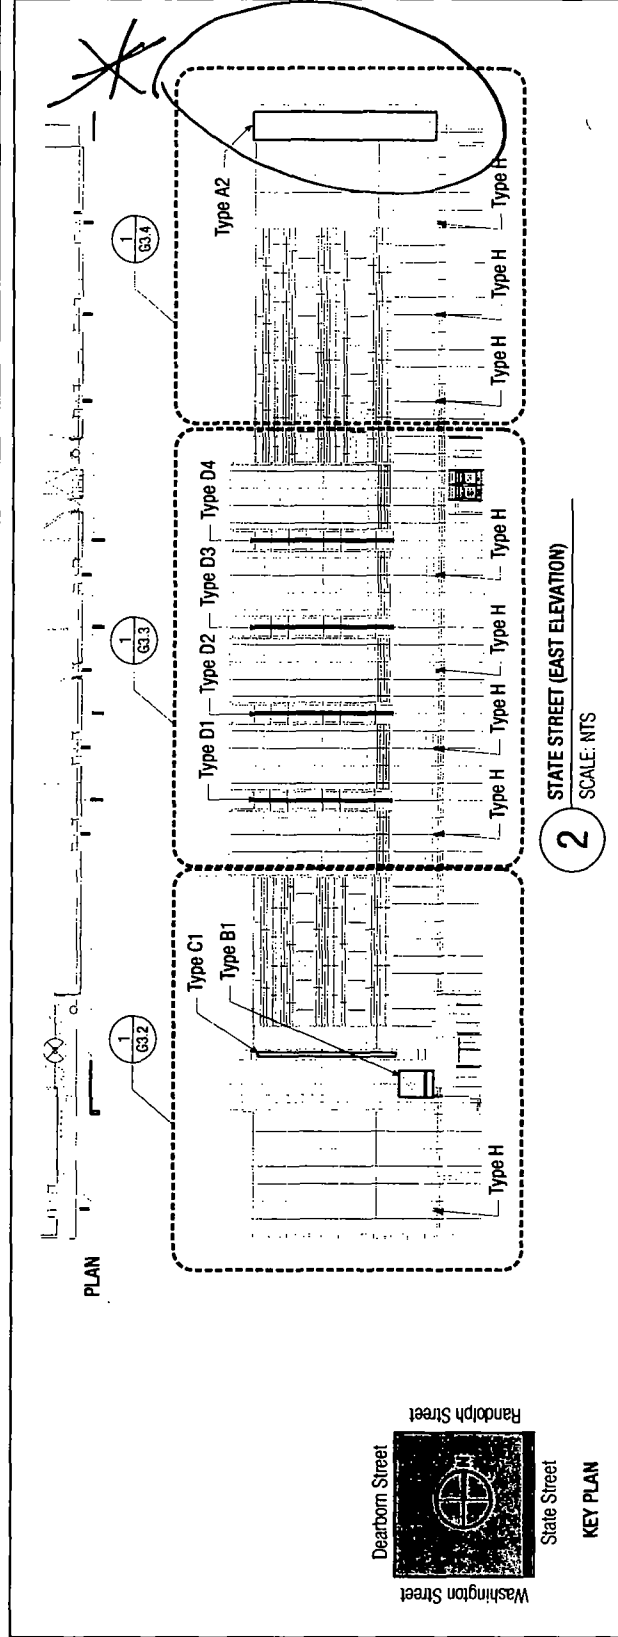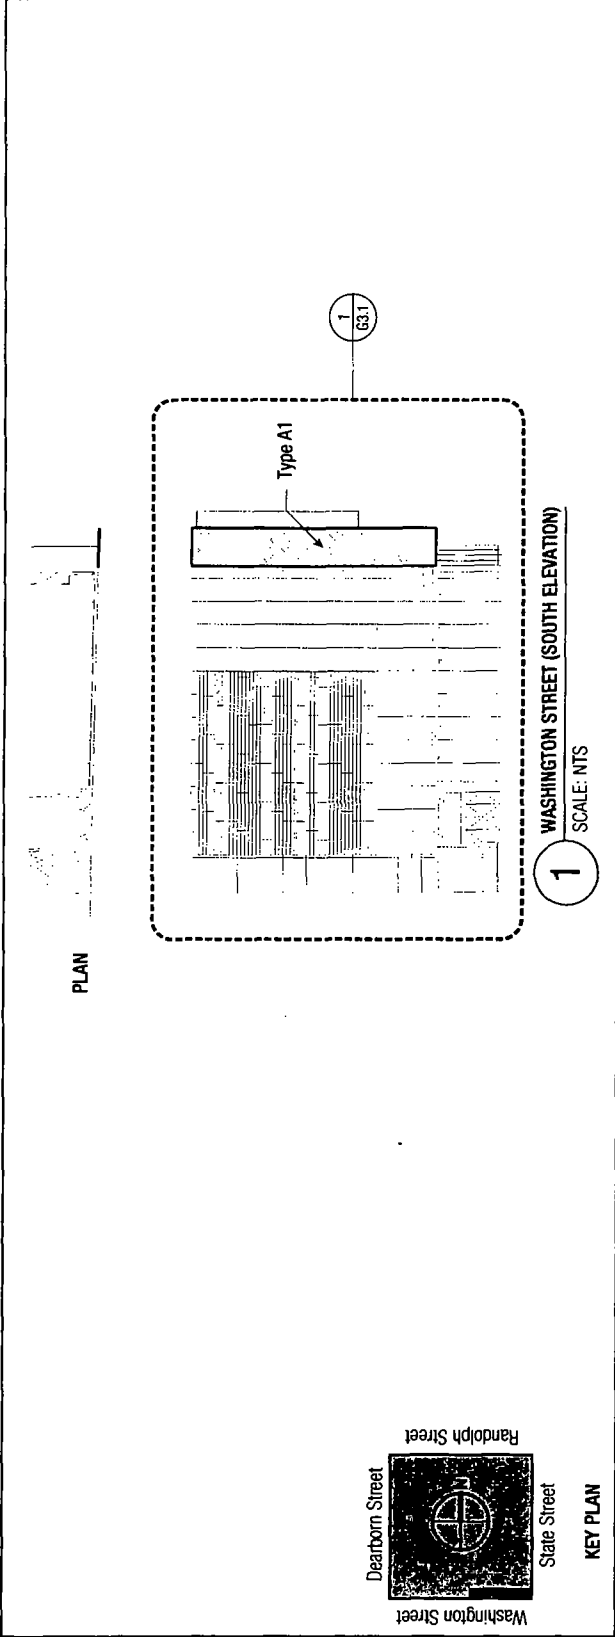



City of Chicago



Or2013-323

Office of the City Clerk

Document Tracking Sheet

Meeting Date:	6/5/2013
Sponsor(s):	Smith, Michele (43)
Type:	Order
Title:	Issuance of permits for sign(s)/signboard(s) at 1001 W Armitage Ave
Committee(s) Assignment:	Committee on Zoning, Landmarks and Building Standards

Committee on Buildings

ORDERED, That the Commissioner of Building is hereby directed to issue
a sign permit to:

Lincoln Services, Inc.
P.O. Box 64479
Chicago, IL 60664

For the erection of a sign/signboard over 24 feet in height and or over 100
square feet (in area of one face) at:


1001 W. Armitage

Dimensions: Length 30' Height 10'.


Height above grade / roof to top of sign 40'.

TOTAL SQUARE FOOT AREA 300.

Such sign(s) shall comply with all applicable provisions of Title 17 of the
Chicago Zoning Ordinance and all other applicable provisions of the
Municipal Code of the City of Chicago governing the construction and
maintenance of outdoor signs, signboards and structures.

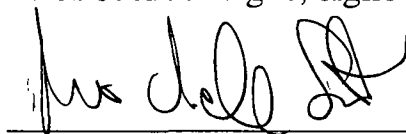

Alderman, 43rd Ward

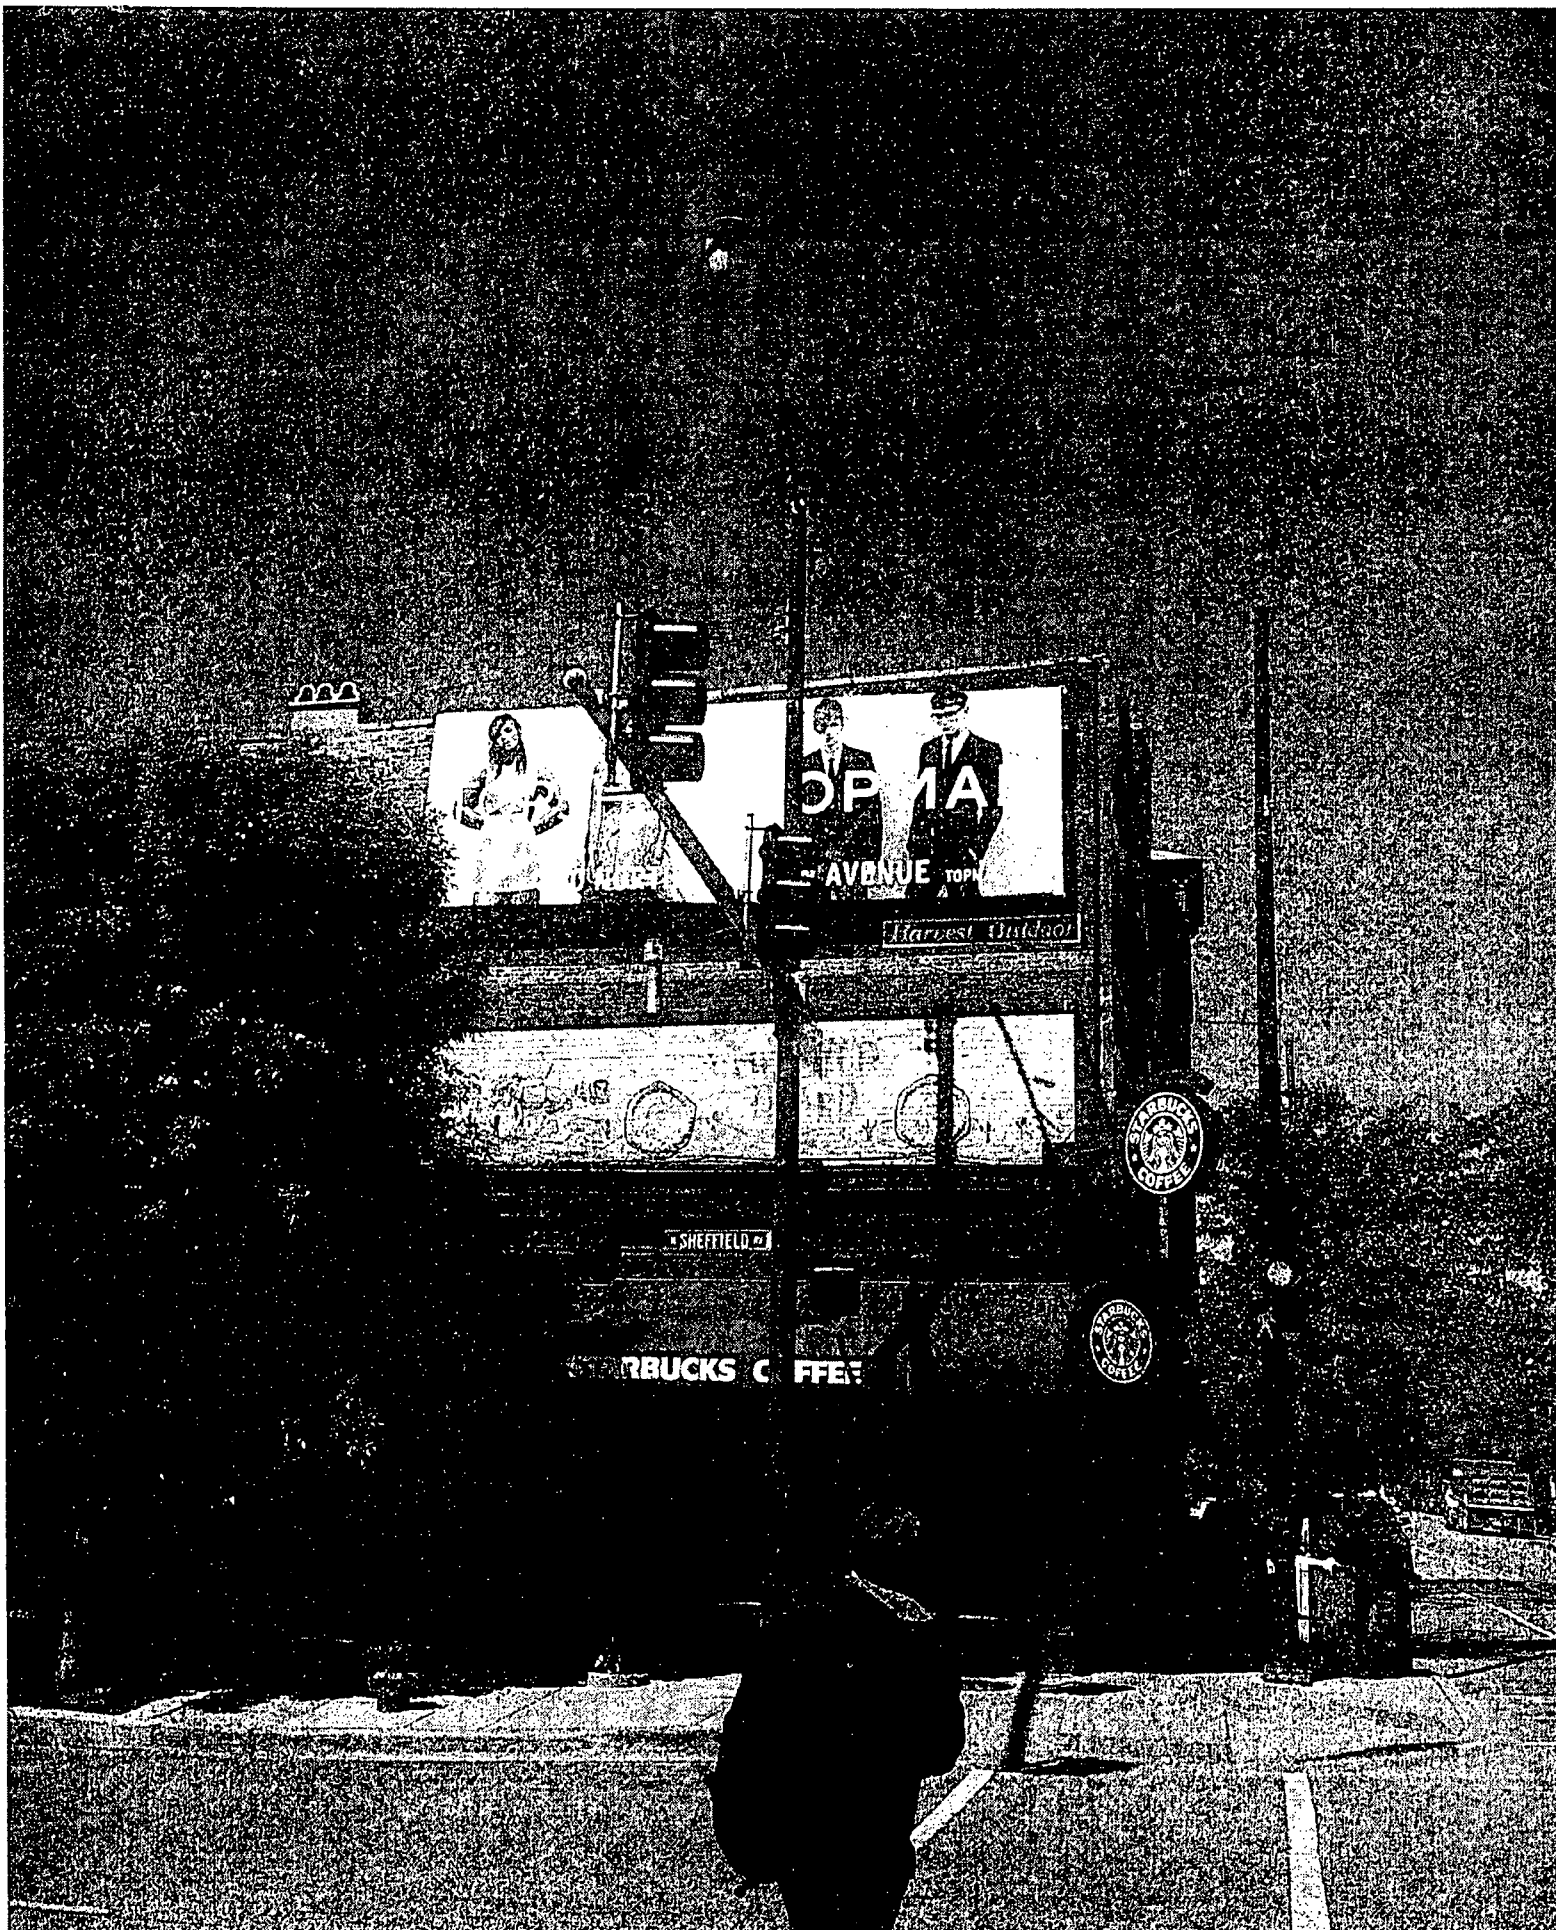



City of Chicago



Or2013-325

Office of the City Clerk

Document Tracking Sheet

Meeting Date:	6/5/2013
Sponsor(s):	Smith, Michele (43)
Type:	Order
Title:	Issuance of permits for sign(s)/signboard(s) at 2273 N Lincoln Ave
Committee(s) Assignment:	Committee on Zoning, Landmarks and Building Standards

Committee on Buildings

(signs)

ORDERED, that the Commissioner of Buildings is hereby directed to issue a sign permit to: (Contractor's NAME & ADDRESS)


Madison Awnings located at 2528 W. Madison St. Chicago, IL 60612

For the erection of a sign/signboard over 24 feet in height and/or over 100 square feet (in area of one face) at: (Business NAME & ADDRESS)

Fat Sandwich Company located at 2273 N. Lincoln Ave. Chicago, IL 60614


Dimensions: length	<u>28 Feet</u>	height	<u>4 feet</u>
		height above grade/roof to top of sign	<u>9 feet</u>
TOTAL SQUARE FOOT AREA			<u>112 Sq Ft</u>

Such sign(s) shall comply with all applicable provisions of TITLE 17 of the Chicago Zoning Ordinance and all other applicable provisions of the Municipal Code of the City of Chicago governing the construction and maintenance of outdoor signs, signboards and structures.

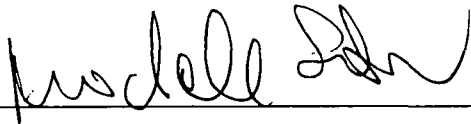

Alderman, Michele Smith, 43rd Ward

2273 N. Lincoln Ave.

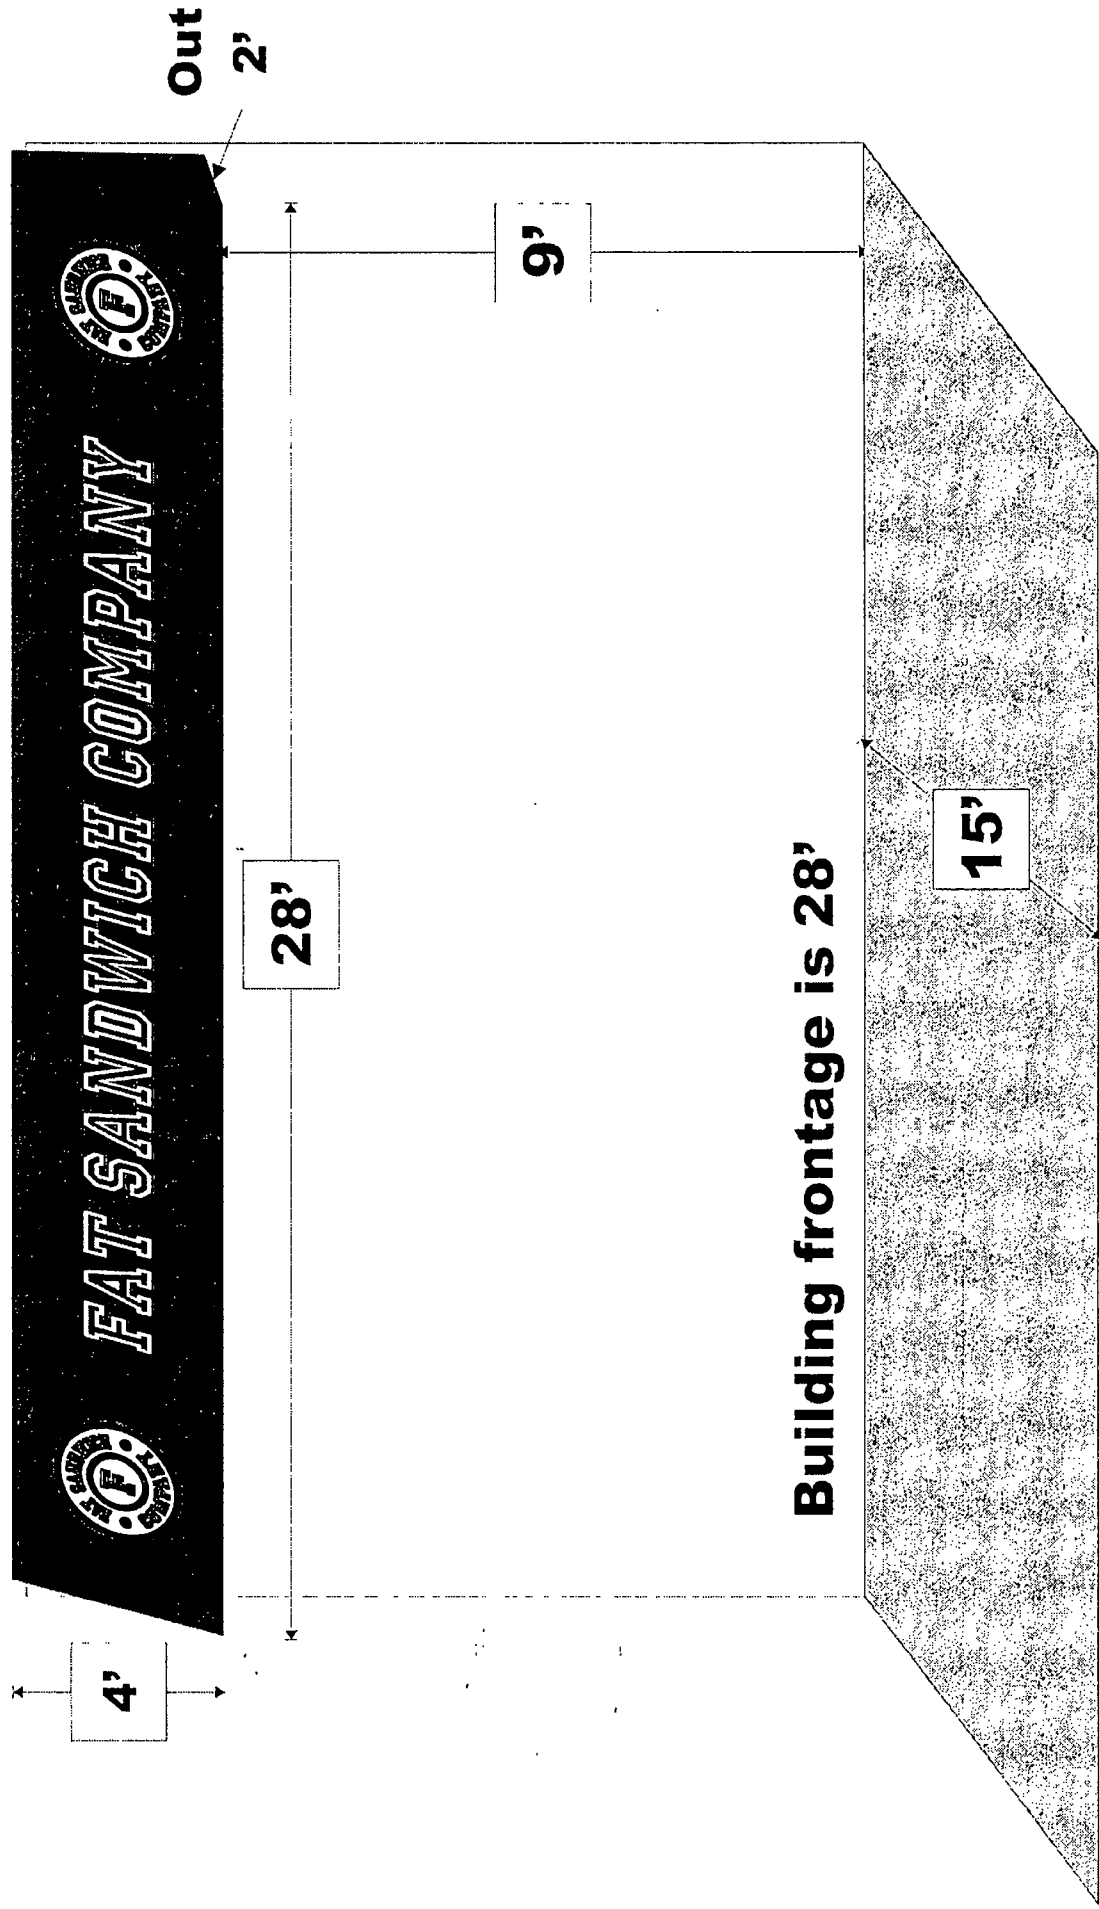

Building frontage is 28'

15'

2273 N. Lincoln Ave.



2273 N. Lincoln Ave.





City of Chicago



Or2013-326

Office of the City Clerk

Document Tracking Sheet

Meeting Date:	6/5/2013
Sponsor(s):	Smith, Michele (43)
Type:	Order
Title:	Issuance of permits for sign(s)/signboard(s) at 2461 N Clark St
Committee(s) Assignment:	Committee on Zoning, Landmarks and Building Standards

Committee on Buildings

(signs)

ORDERED, that the Commissioner of Buildings is hereby directed to issue a sign permit to: (Contractor's NAME & ADDRESS)

Robert Brian Awning Co.

8152 N. Lawndale Ave.

Skokie, Illinois 60076

For the erection of a sign/signboard over 24 feet in height and/or over 100 square feet (in area of one face) at: (Business NAME & ADDRESS)

Basil Leaf Cafe

2461 N. Clark St.

Chicago, IL 60614

Dimensions: length 36' height 4'


height above grade/roof to top of sign 13'

TOTAL SQUARE FOOT AREA 144'

Such sign(s) shall comply with all applicable provisions of TITLE 17 of the Chicago Zoning Ordinance and all other applicable provisions of the Municipal Code of the City of Chicago governing the construction and maintenance of outdoor signs, signboards and structures.




Alderman, Michele Smith, 43rd Ward

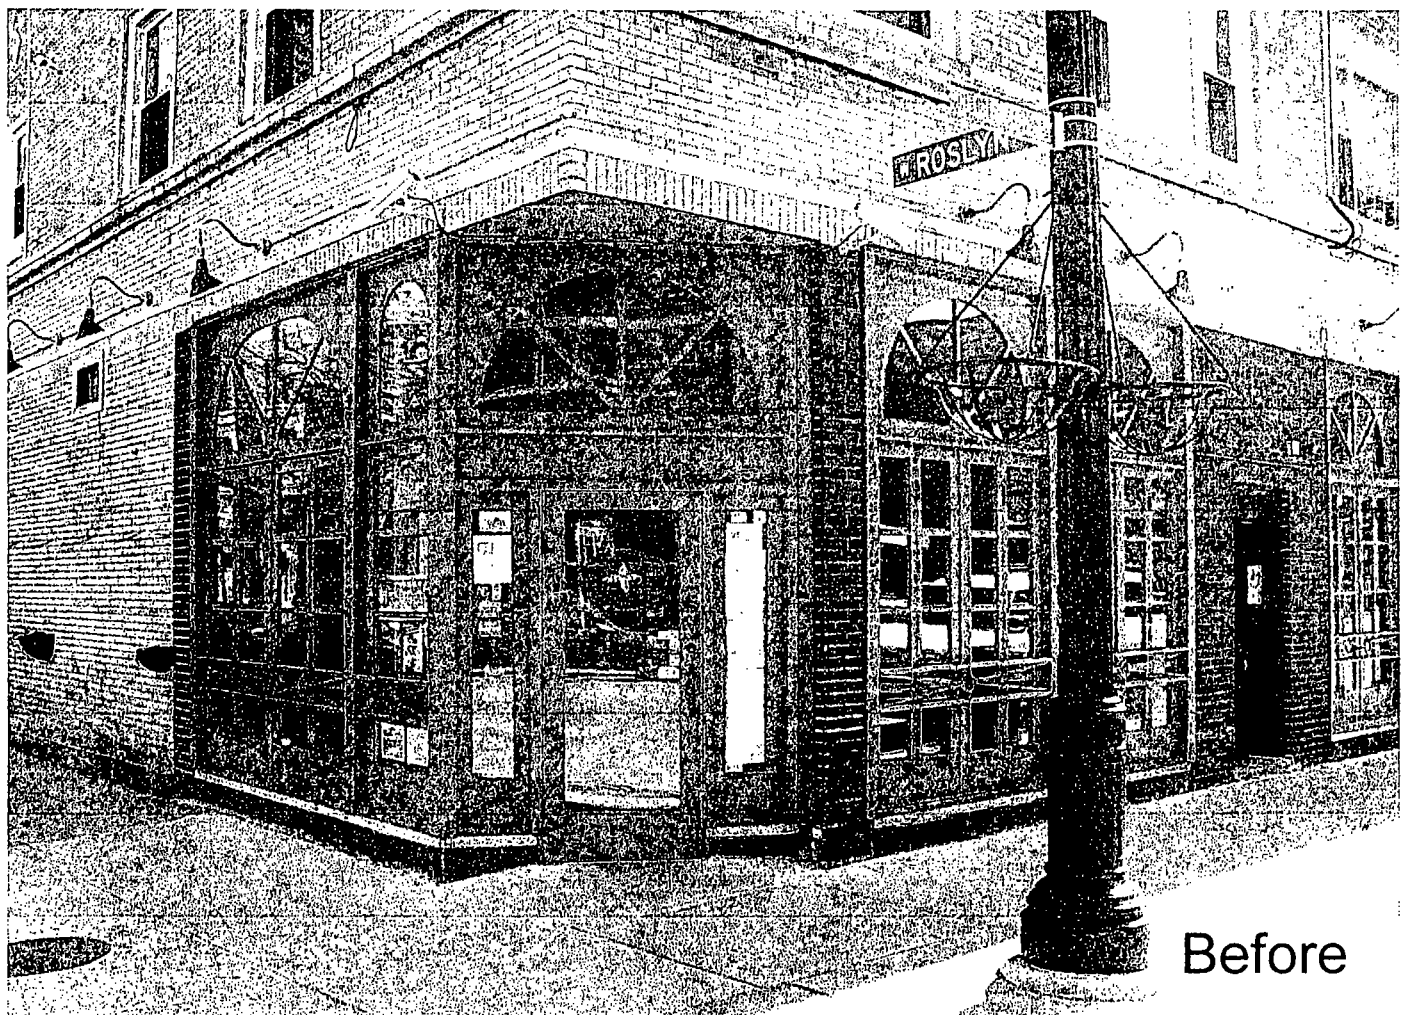



Before




After

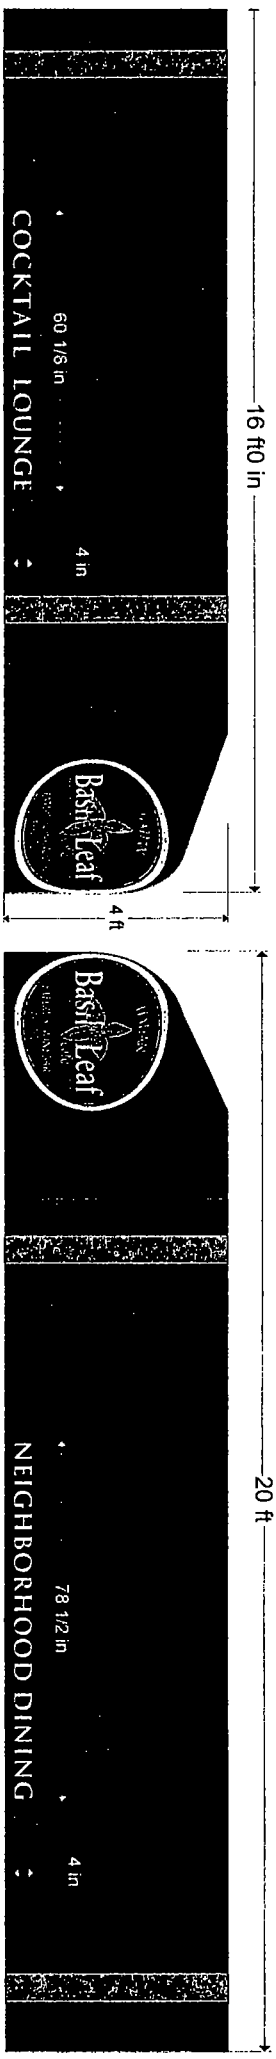


North Elevation

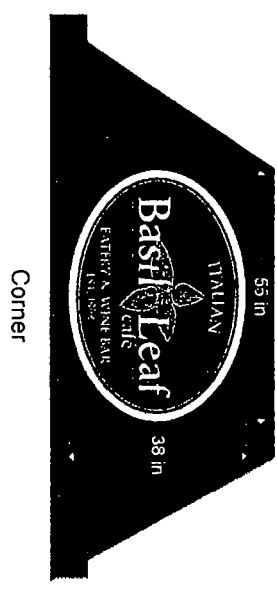
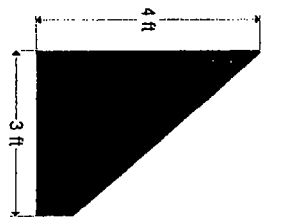


West Elevation

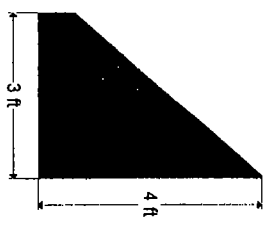


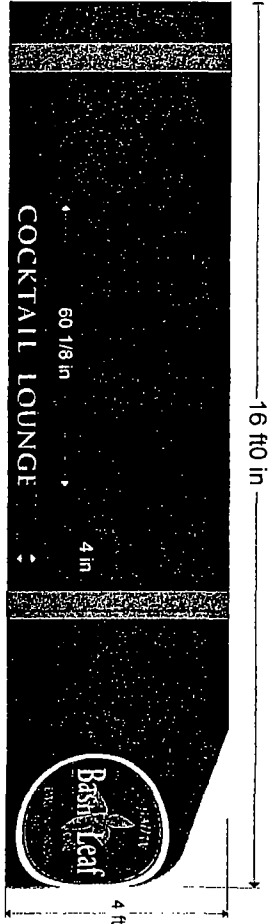


North Elevation

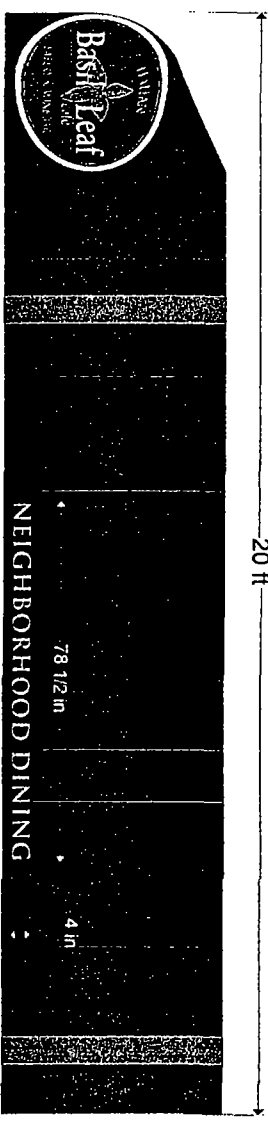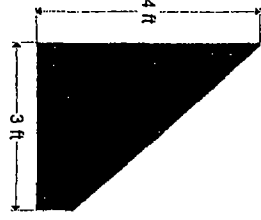

West Elevation

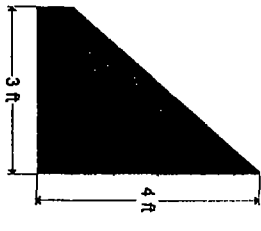

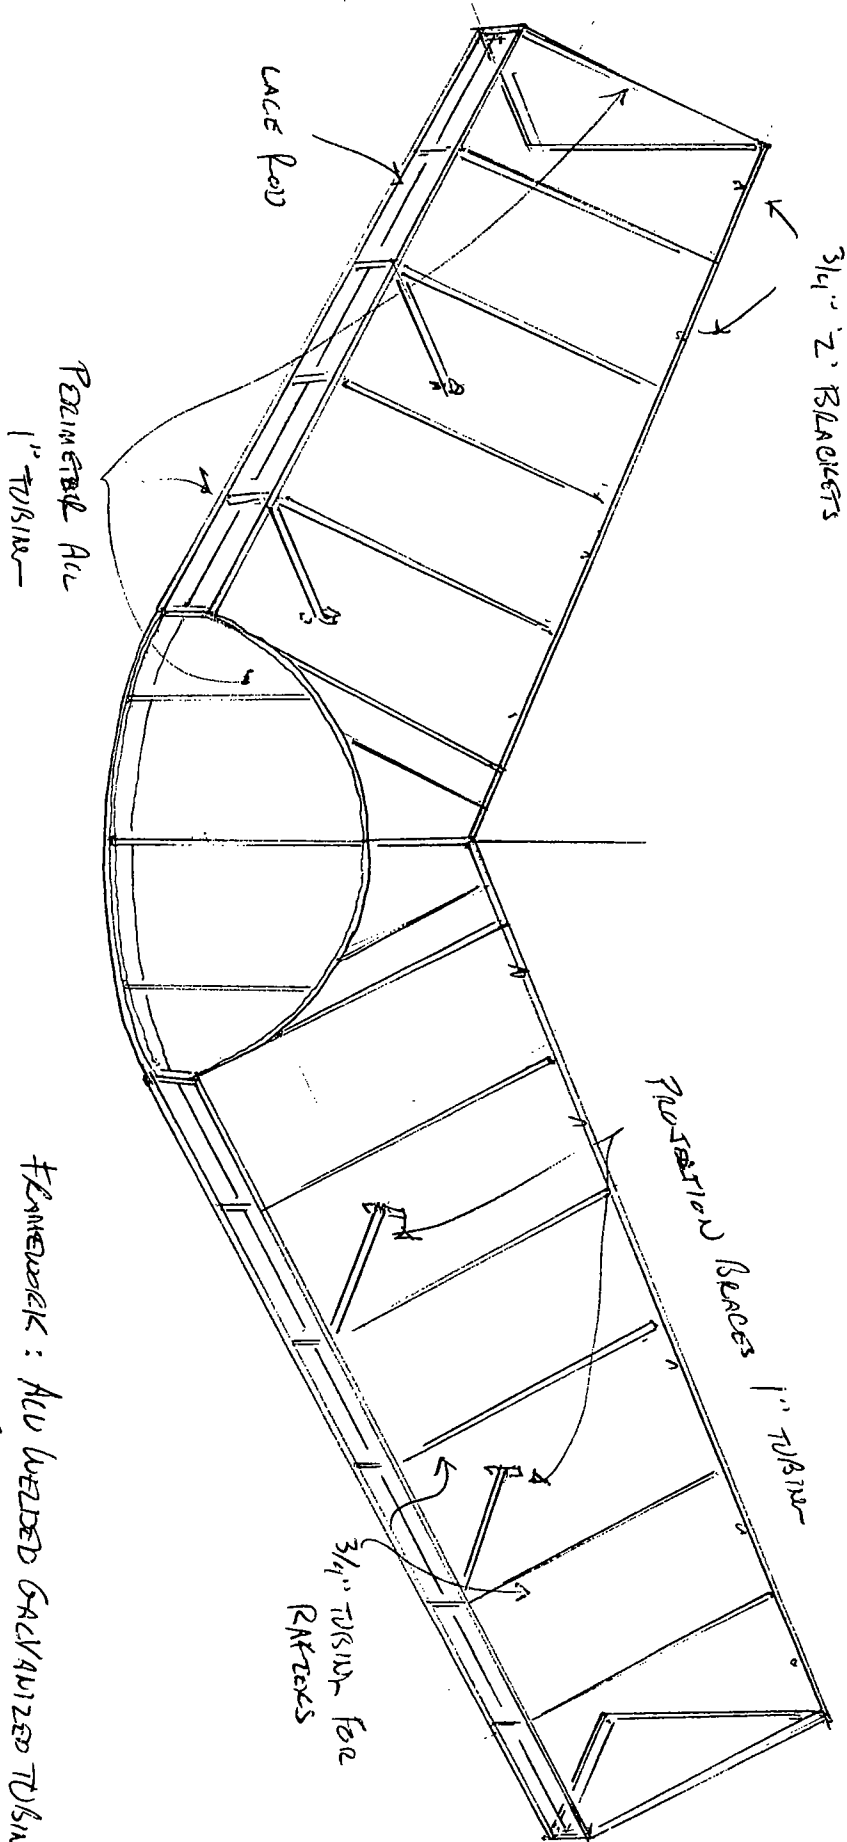

FRAMEWORK: ALL WELDED GALVANIZED TUBING
 (GALVALUME)
 PAINT FRAME (BROWN)



City of Chicago



Or2013-330

Office of the City Clerk

Document Tracking Sheet

Meeting Date:	6/5/2013
Sponsor(s):	Smith, Michele (43)
Type:	Order
Title:	Issuance of permits for sign(s)/signboard(s) at 2619 N Clark St
Committee(s) Assignment:	Committee on Zoning, Landmarks and Building Standards

City Council, meeting date: JUNE 5, 2013
Committee on Zoning, Landmarks, & Building Standards

ORDERED, That the Commissioner of the Building Department is hereby directed to issue a sign permit to: *(Contractor's name and address)*

Doyle Signs, Inc

232 W Interstate Road

Addison, IL 60101

For the erection of a sign / signboard over twenty-four (24) feet in height and / or over one hundred (100) square feet (in area of one face) at:

On-Premise / Business ID signs: indicate Business Name and Address


Off-Premise / Advertising signs: must indicate that it is for Advertising

7-Eleven

2619 N Clark Street

Chicago, IL 60614

Such signs shall comply with all provisions of Title 17 of the Chicago Zoning Ordinance and all other applicable provisions of the Municipal Code of the City of Chicago governing the construction and maintenance of outdoor signs, sign boards, and structures.


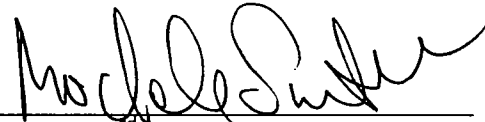


43rd Ward Alderman,
Michelle Smith


2015. 7. 31

2015. 7. 31

(1) NON-ILLUMINATED FABRIC COVERED AWNING - SECTION #1

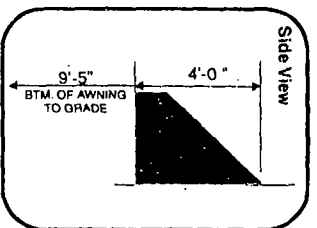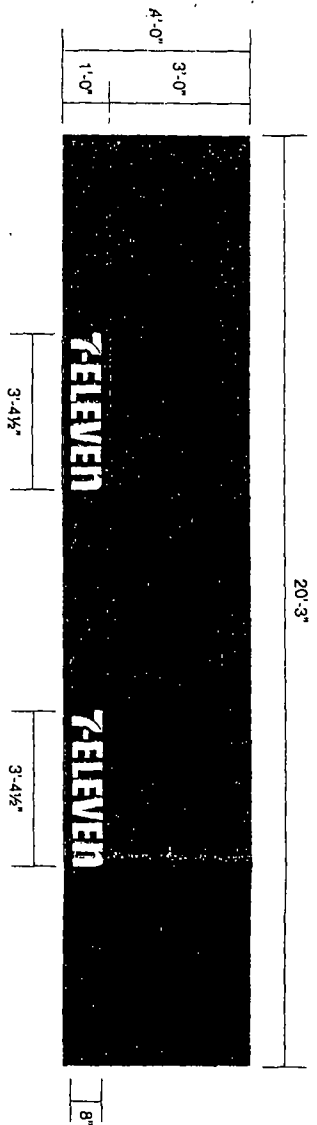

(1) NON-ILLUMINATED FABRIC COVERED AWNING - SECTION #3

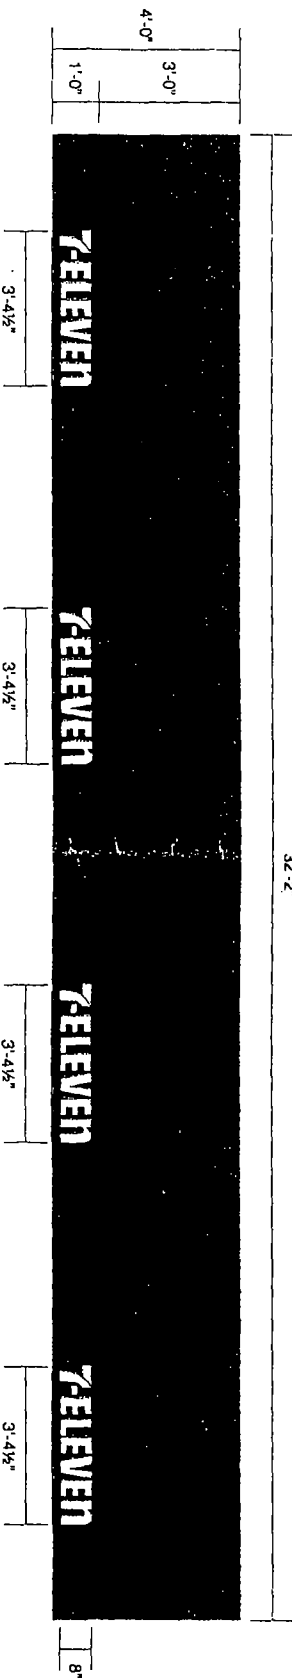

DOYLE

GENERAL SIGN CONTRACTORS
232 INTERSTATE RD. P.O. BOX 1088
ADDISON, IL 60101
TEL: 630-543-9430
FAX: 630-543-9433

DATE	REVISION
4.16.13	ADDED VANCE GRAPHICS
4.30.13	REVISED PER JST

CUSTOMER APPROVAL	DATE
The design is the original and unpublished work of Doyle Sign Contractors. It is to be used only for the project and location specified. It is not to be reproduced, copied or combined in any fashion without the express written consent from an authorized officer of The Company. The rights to this design may be purchased.	





CUSTOMER 7-Eleven #33082

ADDRESS 2619 North Clark Street

CITY Chicago STATE IL DESIGNER RJ SALESPERSON TD

DRWG. NO. 11492 SCALE: Noted DATE: 04.28.2010 SHEET NO. 1 of 3

7-Eleven #33082
2619 North Clark Street
Chicago, Illinois

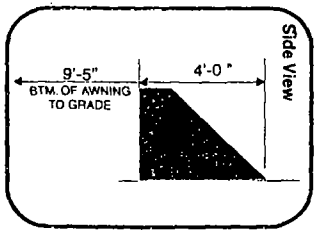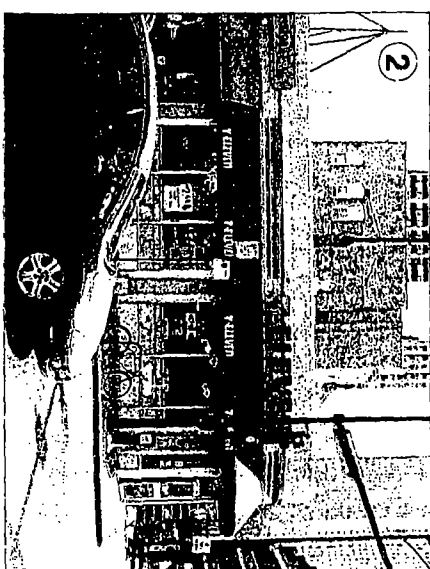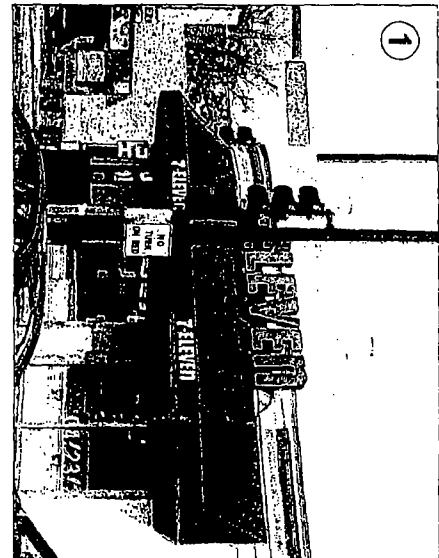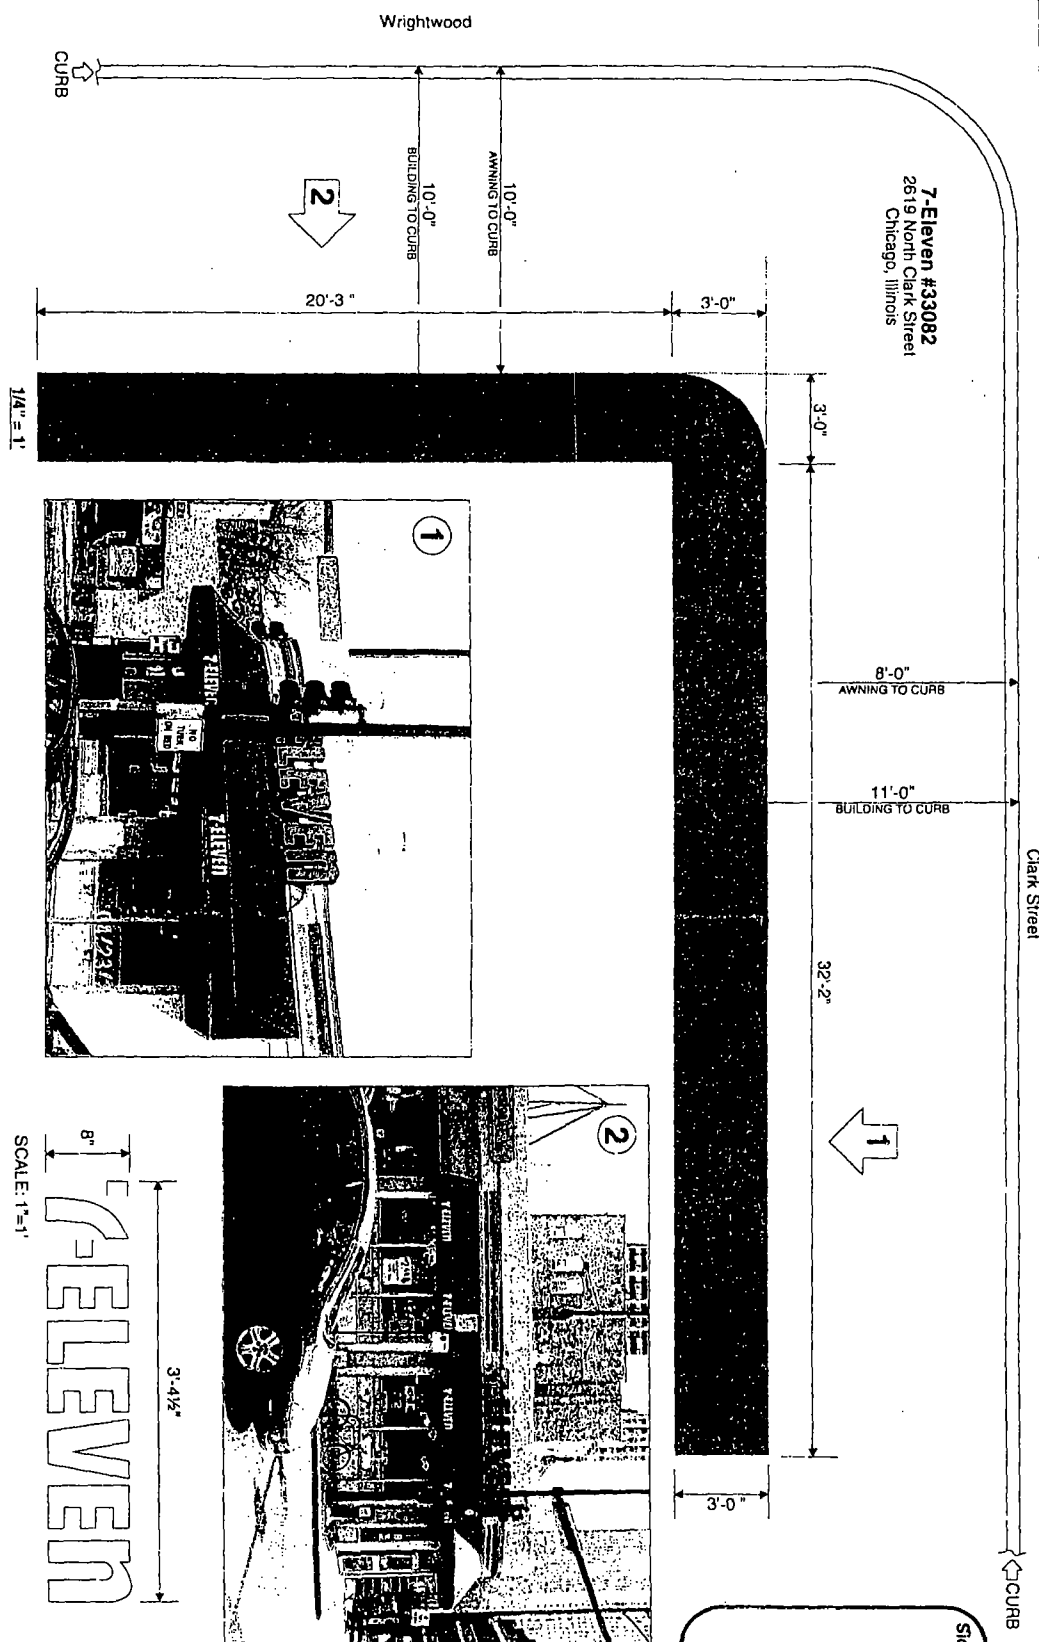

8"
7-ELEVEN
3'-4 1/2"

SCALE: 1"=1'

WHITE COPY ON
AWNING VALANCE
QTY: SEVEN(7)

DOYLE

GENERAL SIGN CONTRACTORS
232 INTERSTATE RD. P.O. BOX 1068
ADDISON, IL. 60101
820-543-3430
FAX 820-543-9483

DATE	REVISION
4.16.13	ADDED VALANCE GRAPHICS
4.30.13	REVISED PER JST

CUSTOMER APPROVAL
This design is the original and unqualified work of
DOYLE SIGNS, INC., and may not be reproduced, copied
or used in any way without the written permission
of an authorized officer of The Company.
The rights to this design may be purchased.

CLIENT 7-Eleven #33082
Address 2619 North Clark Street
CITY Chicago STATE IL
DRWG. NO. 11492
SCALE: Noted
DATE: 04.28.2010
SHEET NO. 2 of 3



City of Chicago



Or2013-270

Office of the City Clerk

Document Tracking Sheet

Meeting Date:	6/5/2013
Sponsor(s):	Cappleman, James (46)
Type:	Order
Title:	Issuance of permits for sign(s)/signboard(s) at 731 W Sheridan Rd
Committee(s) Assignment:	Committee on Zoning, Landmarks and Building Standards

ORDER

ORDERED, That the Commissioner of Buildings is hereby authorized and directed to issue a sign permit to :

**North Shore Outdoor, LLC
1650 Sunnyside
Highland Park, IL 60635**

for the re-erection of a permitted pre-existing nonconforming replacement sign/signboard over 24 feet in height and/or over 100 square feet (in area of face) at: **731 W. Sheridan, Chicago, IL 60613**

(Illuminated Roof Mount) with the following dimensions, height and square foot area:


Dimensions: Length: 48' Height: 14'


Height above grade/roof to the top of the sign: 58'

Total square foot area: 672

Application Date: 3-21-2013

Such sign(s) shall comply with all applicable provisions of Title 17 of the Chicago Zoning Ordinance and all other applicable provision of the Municipal Code of the City of Chicago governing the construction and maintenance of outdoor signs, signboards and structures.

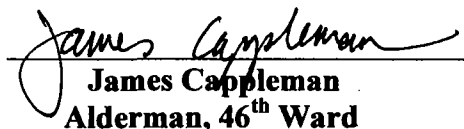
**James Cappleman
Alderman, 46th Ward**

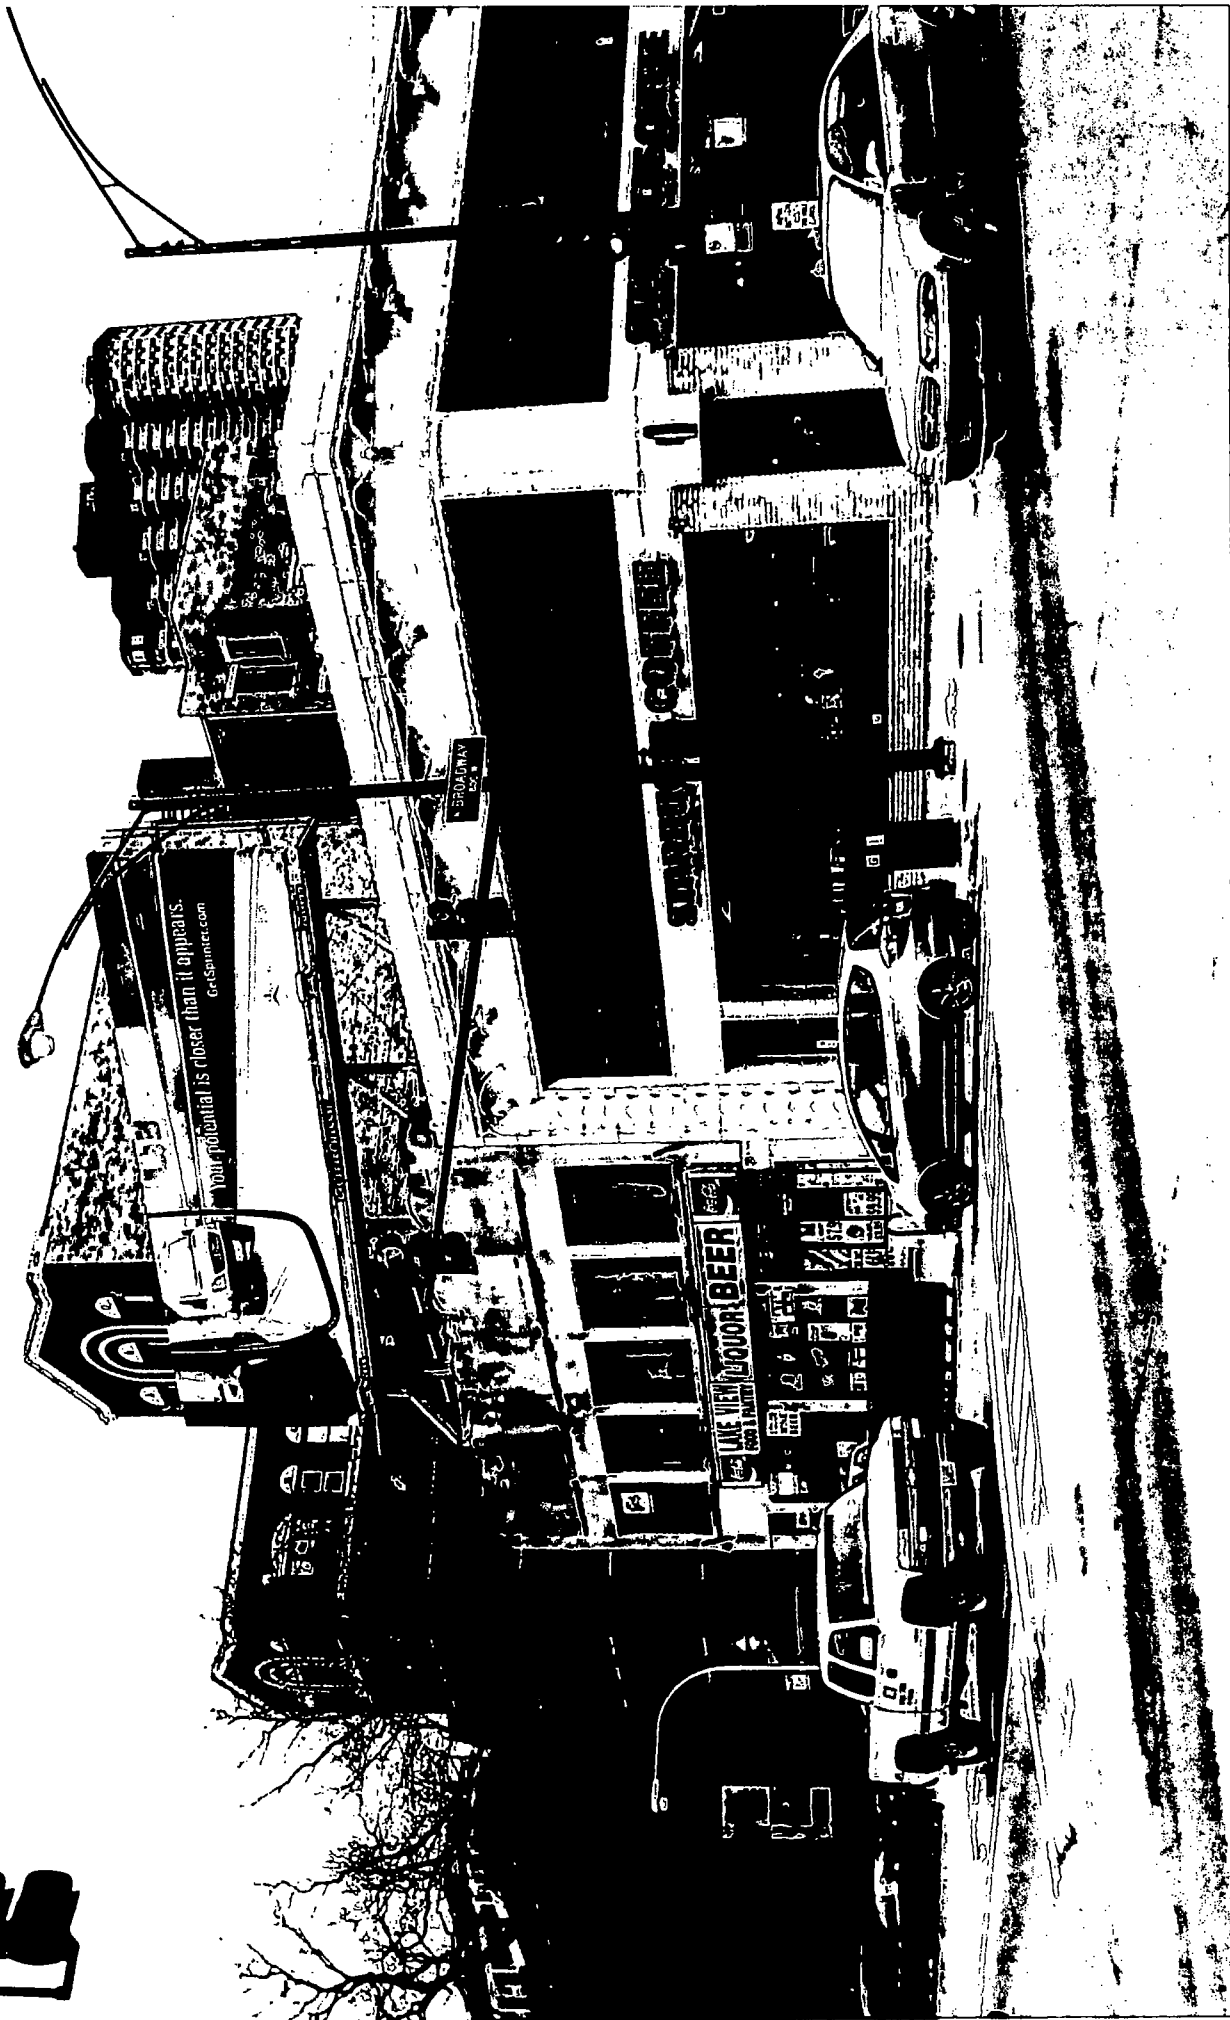



CITY OF CHICAGO

DEPARTMENT OF BUILDINGS**Sign Permit Application**

APPROVAL NUMBER	APPLICATION NUMBER 100482454	ANNUAL FEE	WORK CODE	DRAWINGS ATTACHED ☐ YES ☐ NO
-----------------	---------------------------------	------------	-----------	--

DATE OF APPLICATION 03/21/2013		TYPE OF SIGN ROOF			
ADDRESS OF SIGN 731 W SHERIDAN RD, 60613-		LENGTH	FT. 48	IN.	HEIGHT
BUILDING	ORIGINAL PERMIT NUMBER	AREA	SQ. FT. 672	WEIGHT	LBS. 3,500
TYPE OF PERMIT NEW CONSTRUCTION (SIGN)		SIGN HEIGHT ABOVE GRADE/ROOF FT. 44			
PAYER OF ANNUAL INSPECTION MANONE, DEAN 1650 SUNNYSIDE HIGHLAND PARK, IL 60035 (312)520-2266		SHAPE OF SIGN REGULAR			
SIGN MANUFACTURER NORTH SHORE OUTDOOR		SIGN WILL READ VARIOUS ADVERTISERS			
ADDRESS WHERE SIGN CAN BE SEEN PRIOR TO ERECTION		NO. OF LAMPS 4			
TICKET NUMBER 0		REINSPECTION CONTROL NUMBER		TOTAL WATTAGE 2000	
TYPE OF SUPPORT FOR SIGN BUILDING		TYPE OF LAMP OTHER			
SIGN BOARD SUPPORT MEMBERS STEEL		NO. OF BALLAST/TRANSFORMERS 4		INPUT OF TRANSFORMERS 120	
ANNUAL FEE		CONSTRUCTION FEE 1,500.00		CONTRACTOR WILL INSTALL ☒ FEEDERS ☒ CUSTOMER LEADS	
1017 B FEE		TOTAL FEE 1,500.00		TYPE OF SWITCH KNIFE	
AMOUNT PAID 500.00		BALANCE DUE \$ 1,000.00		LOCATION OF SWITCH OUTSIDE SIGN	
BALANCE DUE		SIGN LOCATION REBUILD OF A PRE-EXISTING NON CONFORMING ROOF TOP SIGN. THE REBUILD IS AUTHORIZED BY 13-96-085 & 17-15-0503 OF THE CITY OF CHICAGO MUNICIPAL CODES. THE NEW SIGN WILL COMPLY WITH ALL			

The undersigned certify that the statements in this application are true and correct and that all work done under the proposed permit will conform to the requirements of the Chicago Municipal Code

ELECT CONTR GENEVA ELECTRIC	REG. NO. E75039	BOND. NO.	REG. NO. N93204
ADDRESS 3149 DUNDEE ROAD - STE. 201 NORTHBROOK, IL 60062-		SIGN ERECTOR NORTH SHORE OUTDOOR	
SUPERVISOR SIGNATURE		SIGNER 1650 SUNNYSIDE HIGHLAND PARK IL, 60035	
		SIGNATURE	

The permit issued on this application will authorize only signs here applied for. If other signs are to be erected they must be covered by additional permits

City of Chicago
Rahm Emanuel, MayorDepartment of Buildings
Michael Merchant, Commissioner

Page 2 of 2

Report Date 11/28/2012 02:14 PM

Submitted By Mark Izzo t# 4-3479

Page 1

A/P # ES2945859

Application Information

Stages

	Date / Time	By		Date / Time	By
Processed			Temp COO		
Issued	04/25/1979 00:00	ES-CONVERT-A	COO		
Final	05/07/1981 00:00	ES-CONVERT-A	Expires		

Associated Information

Type of Work		# Plans	0	Declared Valuation	0.00
Dept of Commerce		# Pages	0	Calculated Valuation	0.00
Priority		Bill Group	INSPBL	Actual Valuation	0.00
Square Footage	0.00	☐ Auto Reviews			
		Name			

Description of Work

FORMER PREBIL

Parent A/P

Project #	Project/Phase Name	Phase #
Size/Area	Size Description	

Property/Site Information

Address 731 W SHERIDAN RD
CHICAGO IL 60613-Location TENANT: ARBY'S RESTAURANT
SIGN LOC:
PREM ADDR: 00731 W SHERIDAN

Owner/Tenant

There are no contacts for this site

Linked Addresses

No Addresses are linked to this Application

A/P Linked Addresses

No Addresses are linked to this Application

Linked Parcels

No Parcels are linked to this Application

A/P Linked Parcels

No Parcels are linked to this Application

Applicants/Contacts

OLD PERMIT COPY

Report Date 11/28/2012 02:14 PM

Submitted By Mark Izzo II# 4-3479

Page 2

Applicants/Contacts

Primary N Capacity OTHER Other ES_PAYER Contact ID AC1223362 Foreign
 Effective Expire
 Name CLEAR CHANNEL OUTDOOR
 Day Phone (312)843-2000 x Eve Phone Organization
 Pager PIN # Position
 Fax Mobile Profession
 E-Mail
 Address 4000 S MORGAN
 CHICAGO, IL 60609
 Comments
 Custom

City ID Spl Owner Exam Info

Unit Type Unit
 Exempt
 Beginning 01/01/2000 Ending 12/31/2010
 By IMSV7 10/04/2010

Exam Transactions	Seq No	Exam Title	Exam Date	Primary Code	Sub Code	OP Short ID	Fee	Fee Date
	Fee Paid	Refund	Score	Grade	CT_Score	CT_Grade	RD_Score	RD_Grade
Practical Test			Practical Score	Print File Label	Rec Status			

There are no items in this list

Additional Email Grid
Additional Email Address

There are no items in this list

Grid Contractor ID	LIC	LIC#	Expire Dt	Address	City
State	Contact Title	Ownership%			

There are no items in this list

Grid Website	Username	Security Answer
--------------	----------	-----------------

There are no items in this list

Grid DP User Name	Security Answer
-------------------	-----------------

There are no items in this list

WEBUSER ROLES
Web Roles

There are no items in this list

No Comments

Primary N Capacity APPL Contact ID AC382118 Foreign
 Effective Expire
 Name CLEAR CHANNEL OUTDOOR
 Day Phone Eve Phone Organization
 Pager PIN # Position
 Fax Mobile Profession
 E-Mail
 Address 4000 S MORGAN
 CHICAGO, IL 60609-2513
 Comments

Report Date 11/28/2012 02:14 PM

Submitted By Mark Izzo li# 4-3479

Page 3

Custom

City ID 523329X

Spl Owner

Exam Info

Unit Type

Unit

Exempt

Beginning 07/26/2010

Ending 12/31/2010

By CONTACT FIX

08/06/2010

Exam Transactions

Seq No	Exam Title	Exam Date	Primary Code	Sub Code	OP Short ID	Fee	Fee Date
Fee Paid	Refund	Score	Grade	CT_Score	CT_Grade	RD_Score	RD_Grade
Practical Test		Practical Score	Print File Label	Rec Status			

There are no items in this list

Additional Email Grid
Additional Email Address

There are no items in this list

Grid Contractor ID	LIC	LIC#	Expire Dt	Address	City
State	Contact Title	Ownership%			

There are no items in this list

Grid Website	Username	Security Answer
--------------	----------	-----------------

There are no items in this list

Grid DP User Name	Security Answer
-------------------	-----------------

There are no items in this list

WEBUSER ROLES
Web Roles

There are no items in this list

No Comments

Contractors

No Contractors

Fees	Status	Paid Date	Amount
ES_LEGACY WARRANT WARR#: 007697	P	12/05/2000 00:00	36.00
SIGN WARRANT FEE:135547	U		36.00

Bill #	288294	Bill Date	04/02/2009	Due Date	05/09/2009	Delinquency Date	05/09/2009
SIGN WARRANT FEE				P	03/10/2010 23:39		612.00

Bill #	290994	Bill Date	04/03/2009	Due Date	05/10/2009	Delinquency Date	05/10/2009
SIGN WARRANT FEE				P	08/18/2010 13:12		612.00

Bill #	294617	Bill Date	04/03/2009	Due Date	05/10/2009	Delinquency Date	05/10/2009
SIGN WARRANT FEE				U			0.00

Bill #	338335	Bill Date	04/13/2010	Due Date	07/19/2010	Delinquency Date	07/19/2010
SIGN WARRANT FEE				P	08/13/2010 10:55		612.00

Bill #	397855	Bill Date	12/30/2011	Due Date	02/09/2012	Delinquency Date	02/09/2012
SIGN WARRANT FEE				P	03/20/2012 08:59		612.00

Total Unpaid	36.00	Total Paid	2484.00
--------------	-------	------------	---------

Report Date 11/28/2012 02:14 PM

Submitted By Mark Izzo t/# 4-3479

Page 5

Sign Data

Originating Office DCAP - 9TH FL

Conditional Permit

Drawing Approval # 6614

Sign Permit Type NEWSGN

Sign Manuf

Test Lab

☐ Sign w/no bldg ☐ Support Type POLE ☐ Support Material NONE ☐ Painted Wall? ☐ Secondary Sign

Type and Size of Sign

Type PROJ

of Signs 0

Use Type (select only 1)

☐ Advertising ☐ Business

Length 48 ft 0 in

Area 672

Height 14 ft 0 in

of Faces 1

Billboard Y/N

Weight 0

Height Above Grade or Roof 0 ft

Shape

Sign to Read 32241

☐ Man Calc Area?

Electrical Equipment

☐ Electrical Work Not Required☐ Flashing☐ Movable Parts

Switch

Contractor Will:

of Lamps 4

Total Wattage 1840

Type of Lamps

Type

Install Feeders

of Ballasts or Transformers 2

Input of Transformer 115

Location

Connect Leads

Sign Status: INUSE

Lease Number: 32241

Penalty Fee Y/N: Y Prev ICN: 0

N Projects Over Public way:

Sign Annual Fee: 612

Exempt? ☐ Reason:Employee
Employee ID

Last

First

MI

Comments

No Employee Entries

Log
Action
HoursDescription
Comments

Entered By

Start

Stop

No Log Entries



City of Chicago



Or2013-342

Office of the City Clerk

Document Tracking Sheet

Meeting Date:	6/5/2013
Sponsor(s):	Mitts, Emma (37)
Type:	Order
Title:	Waiver of special event license and/or permit fee(s) for St. Stanislaus B&M Church Festival/Carnival
Committee(s) Assignment:	Committee on Special Events, Cultural Affairs and Recreation

CITY COUNCIL MEETING June 5, 2013

ORDERED, that the Director of the City Department of Revenue is hereby authorized and directed to waive the Food Vendor License fees, Itinerant Merchant License fees, Mechanical Rides fees, Tent Erection fees and Street Closure fees for all the participants in the St. Stanislaus B&M Church Festival/Carnival located at 5352 W. Belden Avenue, to be held on July 25th through July 28th, 2013.

This shall take effect upon its passage and approval.

A handwritten signature in black ink, appearing to read "Emma Mitts", written over a horizontal line.

Emma Mitts
Alderman, 37th Ward



City of Chicago



Or2013-343

Office of the City Clerk

Document Tracking Sheet

Meeting Date:	6/5/2013
Sponsor(s):	Mitts, Emma (37)
Type:	Order
Title:	Waiver of special event license and/or permit fee(s) for New 37th Ward Gospel Festival
Committee(s) Assignment:	Committee on Special Events, Cultural Affairs and Recreation

CITY COUNCIL MEETING June 5, 2013

ORDERED, that the Director of the City Department of Revenue is hereby authorized and directed to waive the Food Vendor License fees, Itinerant Merchant License fees, and Tent Erection fees for all the participants in the New 37th Ward Gospel Festival located at La Follette Park, 1333 N. Laramie, to be held on August 3, 2013.

This shall take effect upon its passage and approval.

A handwritten signature in black ink, appearing to read "Emma Mitts", written over a horizontal line.

Emma Mitts
Alderman, 37th Ward



City of Chicago



O2013-4188

Office of the City Clerk

Document Tracking Sheet

Meeting Date:	6/5/2013
Sponsor(s):	Reilly, Brendan (42)
Type:	Ordinance
Title:	Amendment of taxicab stand(s) at E Walton St
Committee(s) Assignment:	Committee on Transportation and Public Way

AMEND CAB STAND #798


BE IT ORDAINED BY THE CITY COUNCIL OF THE CITY OF CHICAGO

Section 1. That an ordinance passed by the City Council on July 28, 2011 page 5370 of the Journal of Proceedings which reads, East Walton street (south side), from a point 100' west of North Rush Street tap 60' west thereof Cab Stand #798 (3 cabs) in designated area, be and the same is hereby amended by striking there from the following:

from a point 100' west of North Rush Street tap 60' west thereof Taxicab Stand #798 (3 cabs) and inserting in lieu thereof

from a point 120' west of North Rush street tap 40' west thereof Taxicab stand #798 (2 cabs)

Section 2. This ordinance shall take effect and be in force hereinafter its passage and publication.

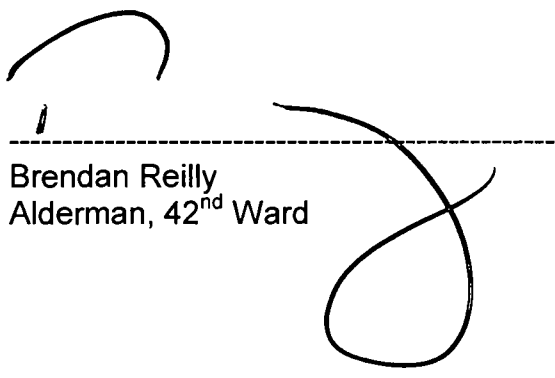

Brendan Reilly
Alderman, 42nd Ward



City of Chicago



O2013-4404

Office of the City Clerk

Document Tracking Sheet

Meeting Date:	6/5/2013
Sponsor(s):	Burns, William D. (4)
Type:	Ordinance
Title:	Establishment of taxicab stand(s) at E 52nd Pl at S Harper Ave
Committee(s) Assignment:	Committee on Transportation and Public Way

City Council
June 5, 2013

Ordinance

Section 1. E. 52nd. Pl. (North side) from a point 30ft. east of S. Harper Ave to a point 60ft. east thereof;

No Parking Taxi Stand

3 Taxis

Section 2. This ordinance shall be in force and effect upon passage and publication.

A handwritten signature in black ink, reading "William D. Burns", is written over a horizontal line.

William D. Burns
Alderman, 4th Ward
City of Chicago



City of Chicago



O2013-4846


Office of the City Clerk

Document Tracking Sheet

Meeting Date:	6/5/2013
Sponsor(s):	Burnett, Walter (27)
Type:	Ordinance
Title:	Repeal of taxicab stand(s) at N Milwaukee Ave from N Halsted St to N Green St
Committee(s) Assignment:	Committee on Pedestrian and Traffic Safety

City Council Meeting
June 5, 2013

TYPE OF SIGN REMOVAL: TAXI STAND TOW ZONE
LOCATION: N. MILWAUKEE AVE. BETWEEN N. HALSTED ST. AND N. GREEN ST.
DISTANCE: 425 FEET
CONTACT: ADLERMAN BURNETT
312-432-1995

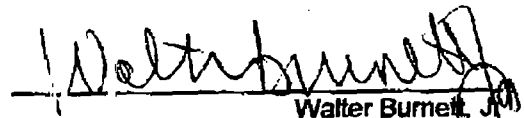
Walter Burnett, Jr.
Alderman, 27th Ward