



# Office of the City Clerk City of Chicago

City Hall  
121 North LaSalle Street  
Room 107  
Chicago, IL 60602  
www.chicityclerk.com

## Legislation Referred to Committees at the Chicago City Council Meeting 6/26/2013

### Section 3c - Aldermanic Introductions Regarding Unclassified Matters

| File #                                 | Title      | Sponsor(s)   | Committee Referral                      |
|----------------------------------------|------------|---|-----------------------------------------|
| <b>4-60-022 Allow Alcoholic Liquor</b> |            |   |                                         |
| 1                                      | O2013-4949 | Amendment of Section 4-60-022 of Municipal Code to allow additional alcoholic liquor licenses on portion(s) of E 93rd St         | Pope, John (10) License                 |
| 2                                      | O2013-4951 | Amendment of Section 4-60-022 of Municipal Code to allow additional alcoholic liquor licenses on portion(s) of N Marcey St       | Waguespack, Scott (32) License          |
| 3                                      | O2013-4954 | Amendment of Section 4-60-022 of Municipal Code to allow additional alcoholic liquor licenses on portion(s) of W North Ave       | Mitts, Emma (37) License                |
| <b>4-60-023 Allow Package Goods</b>    |            |   |                                         |
| 4                                      | O2013-4953 | Amendment of Section 4-60-023 of Municipal Code to allow additional package goods licenses on portion(s) of W Montrose Ave       | Mell, Richard F. (33) License           |
| 5                                      | O2013-4992 | Amendment of Section 4-60-023 of Municipal Code to allow additional package goods licenses on portion(s) W Lawrence Ave          | Pawar, Ameya (47) License               |
| <b>4-60-023 Disallow Package Goods</b> |            |   |                                         |
| 6                                      | O2013-4976 | Amendment of Section 4-60-023 of Municipal Code to disallow additional package goods licenses on various streets within 9th Ward | Beale, Anthony (9) License              |
| <b>Alley Access Barrier(s)</b>         |            |   |                                         |
| 7                                      | O2013-4997 | Exemption from physical barrier requirement for commercial driveway alley access for Synergy Construction Group LLC              | Moreno, Proco Joe (1) Transportation    |
| 8                                      | O2013-4991 | Exemption from physical barrier requirement for commercial driveway alley access for SYNES Corporation                           | Cardenas, George A. (12) Transportation |
| 9                                      | O2013-4940 | Exemption from physical barrier requirement for commercial driveway alley access for Sunshine Gospel Ministries                  | Cochran, Willie (20) Transportation     |
| 10                                     | O2013-4986 | Exemption from physical barrier requirement for commercial driveway alley access for CA IV LLC                                   | Solis, Daniel (25) Transportation       |
| 11                                     | O2013-4969 | Exemption from physical barrier requirement for commercial driveway alley access for Breakthrough Urban Ministries               | Ervin, Jason C. (28) Transportation     |
| 12                                     | O2013-4964 | Exemption from physical barrier requirement for commercial driveway alley access for Regional Auto Group, Inc                    | Suarez, Regner Ray (31) Transportation  |
| 13                                     | O2013-4971 | Exemption from physical barrier requirement for commercial driveway alley access for Damen Car Wash                              | Waguespack, Scott (32) Transportation   |

# Legislation Referred to Committees at the Chicago City Council Meeting

6/26/2013

## Section 3c - Aldermanic Introductions Regarding Unclassified Matters

|                        | File #     | Title   | Sponsor(s)                | Committee Referral |
|------------------------|------------|---|---------------------------|--------------------|
| 14                     | O2013-4987 | Exemption from physical barrier requirement for commercial driveway alley access for Sheffield Weed LLC                                             | Waguespack, Scott (32)    | Transportation     |
| 15                     | O2013-4988 | Exemption from physical barrier requirement for commercial driveway alley access for Barrett Homes LLC                                              | Waguespack, Scott (32)    | Transportation     |
| 16                     | O2013-4990 | Exemption from physical barrier requirement for commercial driveway alley access for TheDamenPlace, Inc                                             | Waguespack, Scott (32)    | Transportation     |
| 17                     | O2013-5028 | Exemption from physical barrier requirement for commercial driveway alley access for Public Building Commission of Chicago                          | Laurino, Margaret (39)    | Transportation     |
| 18                     | O2013-5030 | Exemption from physical barrier requirement for commercial driveway alley access for Evolution Fitness                                              | Laurino, Margaret (39)    | Transportation     |
| 19                     | O2013-5032 | Exemption from physical barrier requirement for commercial driveway alley access for Silver Property Group, Ltd.                                    | Laurino, Margaret (39)    | Transportation     |
| <b>Amend Ordinance</b> |            |   |                           |                    |
| 20                     | O2013-4989 | Amendment of prior ordinance which granted right to Union Station Company to construct, maintain and operate certain railroad tracks and facilities | Solis, Daniel (25)        | Transportation     |
| <b>Awning(s)</b>       |            |   |                           |                    |
| 21                     | O2013-5135 | Awning(s) for Mi Casa   | Moreno, Proco Joe (1)     | Transportation     |
| 22                     | O2013-5138 | Awning(s) for DePaul University   | Fioretti, Bob (2)         | Transportation     |
| 23                     | O2013-5143 | Awning(s) for Brite New Mind Day Care Center, Inc.                                                                                                  | Dowell, Pat (3)           | Transportation     |
| 24                     | O2013-5145 | Awning(s) for Paris Hair Weave   | Beale, Anthony (9)        | Transportation     |
| 25                     | O2013-5147 | Awning(s) for Foot Health Center   | Pope, John (10)           | Transportation     |
| 26                     | O2013-5155 | Awning(s) for D&H Granite & Marble Supply   | Balcer, James (11)        | Transportation     |
| 27                     | O2013-5158 | Awning(s) for Marbett   | Quinn, Marty (13)         | Transportation     |
| 28                     | O2013-5166 | Awning(s) for El Plan, Inc.   | Burke, Edward M. (14)     | Transportation     |
| 29                     | O2013-5171 | Awning(s) for El Gallo Oro   | Foulkes, Toni (15)        | Transportation     |
| 30                     | O2013-5173 | Awning(s) for Nezell Co.   | Foulkes, Toni (15)        | Transportation     |
| 31                     | O2013-5176 | Awning(s) for Phone Booth   | Thomas, Latasha R. (17)   | Transportation     |
| 32                     | O2013-5188 | Awning(s) for Mario's Jewelry   | Munoz, Ricardo (22)       | Transportation     |
| 33                     | O2013-5192 | Awning(s) for Supermercado Santos   | Munoz, Ricardo (22)       | Transportation     |
| 34                     | O2013-5196 | Awning(s) for Gallardo 1-Stop Services, Inc.   | Zalewski, Michael R. (23) | Transportation     |
| 35                     | O2013-5198 | Awning(s) for Morgan's Bar and Grill   | Solis, Daniel (25)        | Transportation     |
| 36                     | O2013-5201 | Awning(s) for Original Ferrara, Inc.   | Solis, Daniel (25)        | Transportation     |

Legislation Referred to Committees at the Chicago City Council Meeting  
6/26/2013

Section 3c - Aldermanic Introductions Regarding Unclassified Matters

|    | File #     | Title                                                              | Sponsor(s)              | Committee Referral |
|----|------------|--------------------------------------------------------------------|-------------------------|--------------------|
| 37 | O2013-5204 | Awning(s) for Ashland Laundromat                                   | Burnett, Walter (27)    | Transportation     |
| 38 | O2013-5205 | Awning(s) for Chicagoland Realty Services LLC                      | Burnett, Walter (27)    | Transportation     |
| 39 | O2013-5206 | Awning(s) for Westside Youth Entrepreneur Ct.                      | Ervin, Jason C. (28)    | Transportation     |
| 40 | O2013-5207 | Awning(s) for Elvira's Beauty Salon                                | Reboyas, Ariel (30)     | Transportation     |
| 41 | O2013-5208 | Awning(s) for American Security Insurance Consultants, Inc.        | Suarez, Regner Ray (31) | Transportation     |
| 42 | O2013-5209 | Awning(s) for Bridge of Life, Inc., The                            | Suarez, Regner Ray (31) | Transportation     |
| 43 | O2013-5213 | Awning(s) for Man-Jo-Vin, Inc.                                     | Waguespack, Scott (32)  | Transportation     |
| 44 | O2013-5215 | Awning(s) for One Strange Bird                                     | Waguespack, Scott (32)  | Transportation     |
| 45 | O2013-5217 | Awning(s) for Optimum Kidney Care, S.C.                            | Waguespack, Scott (32)  | Transportation     |
| 46 | O2013-5219 | Awning(s) for Southport Cleaners                                   | Waguespack, Scott (32)  | Transportation     |
| 47 | O2013-5225 | Awning(s) for VMR Financial Strategies, Inc.                       | Mell, Richard F. (33)   | Transportation     |
| 48 | O2013-5235 | Awning(s) for Berger Financial Services, c/o Realty & Mortgage Co. | Reilly, Brendan (42)    | Transportation     |
| 49 | O2013-5236 | Awning(s) for Cafe Iberico                                         | Reilly, Brendan (42)    | Transportation     |
| 50 | O2013-5239 | Awning(s) for Image Nails No. 1                                    | Reilly, Brendan (42)    | Transportation     |
| 51 | O2013-5241 | Awning(s) for Intelligentsia Coffee & Tea                          | Reilly, Brendan (42)    | Transportation     |
| 52 | O2013-5242 | Awning(s) for 7 Eleven                                             | Reilly, Brendan (42)    | Transportation     |
| 53 | O2013-5245 | Awning(s) for Climate Home                                         | Smith, Michele (43)     | Transportation     |
| 54 | O2013-5247 | Awning(s) for Dog & Kitty in the City                              | Smith, Michele (43)     | Transportation     |
| 55 | O2013-5249 | Awning(s) for Go Cycle LLC                                         | Smith, Michele (43)     | Transportation     |
| 56 | O2013-5251 | Awning(s) for My Fit Foods                                         | Smith, Michele (43)     | Transportation     |
| 57 | O2013-5253 | Awning(s) for Victory Gardens Theater                              | Smith, Michele (43)     | Transportation     |
| 58 | O2013-5255 | Awning(s) for Wing Stop                                            | Smith, Michele (43)     | Transportation     |
| 59 | O2013-5260 | Awning(s) for Bar Celona                                           | Tunney, Thomas (44)     | Transportation     |
| 60 | O2013-5262 | Awning(s) for Hi-Way Nails                                         | Tunney, Thomas (44)     | Transportation     |
| 61 | O2013-5265 | Awning(s) for Potbelly Sandwich Works LLC                          | Tunney, Thomas (44)     | Transportation     |
| 62 | O2013-5267 | Awning(s) for Angelina Ristorante                                  | Cappleman, James (46)   | Transportation     |
| 63 | O2013-5268 | Awning(s) for Panino's Pizzeria                                    | Cappleman, James (46)   | Transportation     |
| 64 | O2013-5273 | Awning(s) for Chicago Pediatric Clinic                             | Pawar, Ameya (47)       | Transportation     |

**Canopy(s)**

|    |            |                                                    |                   |                |
|----|------------|----------------------------------------------------|-------------------|----------------|
| 65 | O2013-5100 | Canopy(s) for Residence of 41 East 8th Street, The | Fioretti, Bob (2) | Transportation |
|----|------------|----------------------------------------------------|-------------------|----------------|

Legislation Referred to Committees at the Chicago City Council Meeting  
6/26/2013

Section 3c - Aldermanic Introductions Regarding Unclassified Matters

|                                    | File #     | Title   | Sponsor(s)            | Committee Referral            |
|------------------------------------|------------|---|-----------------------|-------------------------------|
| 66                                 | O2013-5102 | Canopy(s) for 330 S Michigan Avenue Condo Assn.   | Fioretti, Bob (2)     | Transportation                |
| 67                                 | O2013-5107 | Canopy(s) for Allstate   | Balcer, James (11)    | Transportation                |
| 68                                 | O2013-5109 | Canopy(s) for La Luce   | Burnett, Walter (27)  | Transportation                |
| 69                                 | O2013-5118 | Canopy(s) for Metropolitan Family Services - 3249 N Central Ave   | Reboyas, Ariel (30)   | Transportation                |
| 70                                 | O2013-5136 | Canopy(s) for Metropolitan Family Services - 3255 N Central Ave   | Reboyas, Ariel (30)   | Transportation                |
| 71                                 | O2013-5140 | Canopy(s) for All Right Sales, Inc.   | Mell, Richard F. (33) | Transportation                |
| 72                                 | O2013-5146 | Canopy(s) for Elephant & Castle Pub & Restaurant   | Reilly, Brendan (42)  | Transportation                |
| 73                                 | O2013-5157 | Canopy(s) for Hearn Co., The   | Reilly, Brendan (42)  | Transportation                |
| 74                                 | O2013-5160 | Canopy(s) for Intercontinental Hotel Chicago   | Reilly, Brendan (42)  | Transportation                |
| 75                                 | O2013-5162 | Canopy(s) for Marlowe   | Reilly, Brendan (42)  | Transportation                |
| 76                                 | O2013-5178 | Canopy(s) for MB Financial Bank   | Reilly, Brendan (42)  | Transportation                |
| 77                                 | O2013-5180 | Canopy(s) for Oxford OBG Hotel Wacker Chicago LLC   | Reilly, Brendan (42)  | Transportation                |
| 78                                 | O2013-5182 | Canopy(s) for Tower 10 Glades LLC   | Reilly, Brendan (42)  | Transportation                |
| 79                                 | O2013-5183 | Canopy(s) for Carling Hotel   | Smith, Michele (43)   | Transportation                |
| 80                                 | O2013-5186 | Canopy(s) for Marshall Hotel LLC   | Smith, Michele (43)   | Transportation                |
| <b>Closed to Traffic</b>           |            |   |                       |                               |
| 81                                 | Or2013-379 | Closed to traffic 4350 N Laverne Ave for school purposes   | Arena, John (45)      | Pedestrian and Traffic Safety |
| <b>Committee/Public Hearing(s)</b> |            |   |                       |                               |
| 82                                 | R2013-617  | Call for hearings on establishment of City-mandated warranties for residential and commercial development and construction                                                    | Fioretti, Bob (2)     | Housing                       |
| 83                                 | R2013-616  | Call for hearing(s) concerning the separation agreement between Metra and its former CEO Alex Clifford                                                                        | Beale, Anthony (9)    | Finance                       |
| 84                                 | R2013-618  | Call on representatives from Department of Business Affairs and Consumer Protection and Citizens Utility Board to testify regarding oversubscription of cell phone data plans | Burke, Edward M. (14) | Finance                       |
| <b>Grant(s) of Privilege</b>       |            |   |                       |                               |
| 85                                 | O2013-5041 | Grant(s) of privilege in public way for Baer Lofts in Bucktown Condominium Association, The                                                                                   | Moreno, Proco Joe (1) | Transportation                |
| 86                                 | O2013-5043 | Grant(s) of privilege in public way for China Station   | Moreno, Proco Joe (1) | Transportation                |
| 87                                 | O2013-5044 | Grant(s) of privilege in public way for Hanco   | Moreno, Proco Joe (1) | Transportation                |
| 88                                 | O2013-5045 | Grant(s) of privilege in public way for John Rago Sons   | Moreno, Proco Joe (1) | Transportation                |



# Legislation Referred to Committees at the Chicago City Council Meeting

6/26/2013

## Section 3c - Aldermanic Introductions Regarding Unclassified Matters

|     | File #     | Title                                                                                | Sponsor(s)              | Committee Referral |
|-----|------------|--------------------------------------------------------------------------------------|-------------------------|--------------------|
| 89  | O2013-5048 | Grant(s) of privilege in public way for Roots Handmade Pizza                         | Moreno, Proco Joe (1)   | Transportation     |
| 90  | O2013-5049 | Grant(s) of privilege in public way for Stems                                        | Moreno, Proco Joe (1)   | Transportation     |
| 91  | O2013-5050 | Grant(s) of privilege in public way for Table, Donkey & Stick                        | Moreno, Proco Joe (1)   | Transportation     |
| 92  | O2013-5054 | Grant(s) of privilege in public way for Village West Veterinary                      | Moreno, Proco Joe (1)   | Transportation     |
| 93  | O2013-5055 | Grant(s) of privilege in public way for Wicker Park Veterinary Clinic                | Moreno, Proco Joe (1)   | Transportation     |
| 94  | O2013-5066 | Grant(s) of privilege in public way for Chicago Hilton & Towers                      | Fioretti, Bob (2)       | Transportation     |
| 95  | O2013-5067 | Grant(s) of privilege in public way for DePaul University                            | Fioretti, Bob (2)       | Transportation     |
| 96  | O2013-5069 | Grant(s) of privilege in public way for Euro Collision                               | Fioretti, Bob (2)       | Transportation     |
| 97  | O2013-5070 | Grant(s) of privilege in public way for Giordano's Restaurant                        | Fioretti, Bob (2)       | Transportation     |
| 98  | O2013-5072 | Grant(s) of privilege in public way for Harrison Street Lofts Condominium            | Fioretti, Bob (2)       | Transportation     |
| 99  | O2013-5073 | Grant(s) of privilege in public way for Interpark                                    | Fioretti, Bob (2)       | Transportation     |
| 100 | O2013-5074 | Grant(s) of privilege in public way for John Marshall Law School                     | Fioretti, Bob (2)       | Transportation     |
| 101 | O2013-5076 | Grant(s) of privilege in public way for Lofts Werks on Michigan LLC                  | Fioretti, Bob (2)       | Transportation     |
| 102 | O2013-5078 | Grant(s) of privilege in public way for El Patio Restaurant                          | Dowell, Pat (3)         | Transportation     |
| 103 | O2013-5080 | Grant(s) of privilege in public way for La Barca                                     | Dowell, Pat (3)         | Transportation     |
| 104 | O2013-5081 | Grant(s) of privilege in public way for Chicago Computer Club                        | Burns, William D. (4)   | Transportation     |
| 105 | O2013-5082 | Grant(s) of privilege in public way for Allstate Insurance                           | Hairston, Leslie A. (5) | Transportation     |
| 106 | O2013-5084 | Grant(s) of privilege in public way for McDonald's                                   | Hairston, Leslie A. (5) | Transportation     |
| 107 | O2013-5085 | Grant(s) of privilege in public way for University of Chicago, The - manholes        | Hairston, Leslie A. (5) | Transportation     |
| 108 | O2013-5089 | Grant(s) of privilege in public way for University of Chicago, The - tieback systems | Hairston, Leslie A. (5) | Transportation     |
| 109 | O2013-5092 | Grant(s) of privilege in public way for University of Chicago, The - caissons        | Hairston, Leslie A. (5) | Transportation     |
| 110 | O2013-5093 | Grant(s) of privilege in public way for Univerisity of Chicago, The - sheetings      | Hairston, Leslie A. (5) | Transportation     |
| 111 | O2013-5096 | Grant(s) of privilege in public way for Pill Hill Development Center                 | Harris, Michelle A. (8) | Transportation     |
| 112 | O2013-5098 | Grant(s) of privilege in public way for Maya's Pizza Inc.                            | Pope, John (10)         | Transportation     |
| 113 | O2013-5104 | Grant(s) of privilege in public way for Standard Bank & Trust Company                | Pope, John (10)         | Transportation     |

Legislation Referred to Committees at the Chicago City Council Meeting  
6/26/2013

Section 3c - Aldermanic Introductions Regarding Unclassified Matters

|     | File #     | Title                                                                                  | Sponsor(s)                | Committee Referral |
|-----|------------|----------------------------------------------------------------------------------------|---------------------------|--------------------|
| 114 | O2013-5108 | Grant(s) of privilege in public way for Allcare Orthodontic Center LLC                 | Balcer, James (11)        | Transportation     |
| 115 | O2013-5110 | Grant(s) of privilege in public way for Bridgeport Pasty LLC                           | Balcer, James (11)        | Transportation     |
| 116 | O2013-5113 | Grant(s) of privilege in public way for Pls Check Cashers -- 47th & Western            | Cardenas, George A. (12)  | Transportation     |
| 117 | O2013-5114 | Grant(s) of privilege in public way for Tampico Club Inc                               | Cardenas, George A. (12)  | Transportation     |
| 118 | O2013-5115 | Grant(s) of privilege in public way for Taqueria Los Comales No. 1 Inc.                | Cardenas, George A. (12)  | Transportation     |
| 119 | O2013-5117 | Grant(s) of privilege in public way for Athletic & Therapeutic Institute of Midway LLC | Quinn, Marty (13)         | Transportation     |
| 120 | O2013-5120 | Grant(s) of privilege in public way for Dunkin Donuts                                  | Quinn, Marty (13)         | Transportation     |
| 121 | O2013-5122 | Grant(s) of privilege in public way for Radio Shack No. 6296                           | Quinn, Marty (13)         | Transportation     |
| 122 | O2013-5126 | Grant(s) of privilege in public way for El Rincon Norteno Inc.                         | Burke, Edward M. (14)     | Transportation     |
| 123 | O2013-5128 | Grant(s) of privilege in public way for Liz-Ney-Land Learning Center Inc.              | Burke, Edward M. (14)     | Transportation     |
| 124 | O2013-5129 | Grant(s) of privilege in public way for Nary's Grill & Pizza                           | Burke, Edward M. (14)     | Transportation     |
| 125 | O2013-5130 | Grant(s) of privilege in public way for 5501 South Kedzie LLC                          | Burke, Edward M. (14)     | Transportation     |
| 126 | O2013-5134 | Grant(s) of privilege in public way for Taqueria La Hacienda Inc.                      | Burke, Edward M. (14)     | Transportation     |
| 127 | O2013-5139 | Grant(s) of privilege in public way for Kingdom Chevrolet Inc.                         | Foulkes, Toni (15)        | Transportation     |
| 128 | O2013-5142 | Grant(s) of privilege in public way for New Blossom Shoes                              | Foulkes, Toni (15)        | Transportation     |
| 129 | O2013-5149 | Grant(s) of privilege in public way for Salvation Army Thrift Store, The               | Foulkes, Toni (15)        | Transportation     |
| 130 | O2013-5152 | Grant(s) of privilege in public way for Extra Value Food & Liquor                      | Thompson, Joann (16)      | Transportation     |
| 131 | O2013-5159 | Grant(s) of privilege in public way for Family Dollar Store No. 7050                   | Lane, Lona (18)           | Transportation     |
| 132 | O2013-5161 | Grant(s) of privilege in public way for O'Reilly Auto Parts No. 3367                   | O'Shea, Matthew J. (19)   | Transportation     |
| 133 | O2013-5163 | Grant(s) of privilege in public way for ER&J Food & Liquor Inc.                        | Cochran, Willie (20)      | Transportation     |
| 134 | O2013-5165 | Grant(s) of privilege in public way for Taqueria Los Gallos Inc.                       | Munoz, Ricardo (22)       | Transportation     |
| 135 | O2013-5167 | Grant(s) of privilege in public way for Family Dollar                                  | Zalewski, Michael R. (23) | Transportation     |
| 136 | O2013-5169 | Grant(s) of privilege in public way for Sportman's Inn Motel                           | Zalewski, Michael R. (23) | Transportation     |
| 137 | O2013-5168 | Grant(s) of privilege in public way for Family Medical Center                          | Chandler, Michael D. (24) | Transportation     |
| 138 | O2013-5172 | Grant(s) of privilege in public way for Custom Properties LLC                          | Solis, Daniel (25)        | Transportation     |

Legislation Referred to Committees at the Chicago City Council Meeting  
6/26/2013

Section 3c - Aldermanic Introductions Regarding Unclassified Matters

|     | File #     | Title                                                                                 | Sponsor(s)              | Committee Referral |
|-----|------------|---------------------------------------------------------------------------------------|-------------------------|--------------------|
| 139 | O2013-5185 | Grant(s) of privilege in public way for El Trebol Corp.                               | Solis, Daniel (25)      | Transportation     |
| 140 | O2013-5187 | Grant(s) of privilege in public way for Mexican Fine Arts                             | Solis, Daniel (25)      | Transportation     |
| 141 | O2013-5190 | Grant(s) of privilege in public way for Popeyes Louisiana Kitchen                     | Solis, Daniel (25)      | Transportation     |
| 142 | O2013-5246 | Grant(s) of privilege in public way for Aberdeen Tap, The                             | Burnett, Walter (27)    | Transportation     |
| 143 | O2013-5248 | Grant(s) of privilege in public way for Artopolis Bakery Cafe & Angor - sign          | Burnett, Walter (27)    | Transportation     |
| 144 | O2013-5250 | Grant(s) of privilege in public way for Artopolis Bakery Cafe & Angor - light fixture | Burnett, Walter (27)    | Transportation     |
| 145 | O2013-5252 | Grant(s) of privilege in public way for Belly Q                                       | Burnett, Walter (27)    | Transportation     |
| 146 | O2013-5254 | Grant(s) of privilege in public way for Glen Lerner LLC                               | Burnett, Walter (27)    | Transportation     |
| 147 | O2013-5256 | Grant(s) of privilege in public way for La Luce - fire escape                         | Burnett, Walter (27)    | Transportation     |
| 148 | O2013-5257 | Grant(s) of privilege in public way for La Luce - sign                                | Burnett, Walter (27)    | Transportation     |
| 149 | O2013-5258 | Grant(s) of privilege in public way for Milkwaukee-Noble LLC                          | Burnett, Walter (27)    | Transportation     |
| 150 | O2013-5259 | Grant(s) of privilege in public way for Pegasus Restaurant & Taverna                  | Burnett, Walter (27)    | Transportation     |
| 151 | O2013-5261 | Grant(s) of privilege in public way for Toni's Pizza and Pasta                        | Burnett, Walter (27)    | Transportation     |
| 152 | O2013-5264 | Grant(s) of privilege in public way for 123 Sangamon Venture Partners LLC             | Burnett, Walter (27)    | Transportation     |
| 153 | O2013-5243 | Grant(s) of privilege in public way for Bob's Liquors & Groceries                     | Ervin, Jason C. (28)    | Transportation     |
| 154 | O2013-5244 | Grant(s) of privilege in public way for Enterprise Rent-A-Car                         | Ervin, Jason C. (28)    | Transportation     |
| 155 | O2013-5240 | Grant(s) of privilege in public way for State Farm Insurance                          | Graham, Deborah L. (29) | Transportation     |
| 156 | O2013-5237 | Grant(s) of privilege in public way for Family Dollar - Privilege No. 1104930         | Reboyas, Ariel (30)     | Transportation     |
| 157 | O2013-5238 | Grant(s) of privilege in public way for Family Dollar - Privilege No. 1104931         | Reboyas, Ariel (30)     | Transportation     |
| 158 | O2013-5234 | Grant(s) of privilege in public way for Fast Entertainment Inc.                       | Suarez, Regner Ray (31) | Transportation     |
| 159 | O2013-5222 | Grant(s) of privilege in public way for Bucaro Brothers Auto Care                     | Waguespack, Scott (32)  | Transportation     |
| 160 | O2013-5223 | Grant(s) of privilege in public way for Cooking Fools LLC                             | Waguespack, Scott (32)  | Transportation     |
| 161 | O2013-5224 | Grant(s) of privilege in public way for Drinking Bird, The                            | Waguespack, Scott (32)  | Transportation     |
| 162 | O2013-5226 | Grant(s) of privilege in public way for General Iron Industries Inc.                  | Waguespack, Scott (32)  | Transportation     |
| 163 | O2013-5227 | Grant(s) of privilege in public way for Lakeview Medical Campus LLC                   | Waguespack, Scott (32)  | Transportation     |

Legislation Referred to Committees at the Chicago City Council Meeting  
6/26/2013

Section 3c - Aldermanic Introductions Regarding Unclassified Matters

|     | File #     | Title                                                                                          | Sponsor(s)                 | Committee Referral |
|-----|------------|------------------------------------------------------------------------------------------------|----------------------------|--------------------|
| 164 | O2013-5228 | Grant(s) of privilege in public way for Luxe A Salon Inc.                                      | Waguespack, Scott (32)     | Transportation     |
| 165 | O2013-5229 | Grant(s) of privilege in public way for Macku                                                  | Waguespack, Scott (32)     | Transportation     |
| 166 | O2013-5230 | Grant(s) of privilege in public way for Northwest Insurance Network Inc.                       | Waguespack, Scott (32)     | Transportation     |
| 167 | O2013-5231 | Grant(s) of privilege in public way for Pepe's No. 2 Food & Liquor                             | Waguespack, Scott (32)     | Transportation     |
| 168 | O2013-5232 | Grant(s) of privilege in public way for St. Helen Church                                       | Waguespack, Scott (32)     | Transportation     |
| 169 | O2013-5233 | Grant(s) of privilege in public way for Willow Court Homeowners Association                    | Waguespack, Scott (32)     | Transportation     |
| 170 | O2013-5218 | Grant(s) of privilege in public way for America's Financial Choice Inc.                        | Mell, Richard F. (33)      | Transportation     |
| 171 | O2013-5220 | Grant(s) of privilege in public way for Hiromi's Oriental Restaurant                           | Mell, Richard F. (33)      | Transportation     |
| 172 | O2013-5221 | Grant(s) of privilege in public way for KFC                                                    | Mell, Richard F. (33)      | Transportation     |
| 173 | O2013-5210 | Grant(s) of privilege in public way for Fresenius Medical Care Ventures LLC                    | Colón, Rey (35)            | Transportation     |
| 174 | O2013-5211 | Grant(s) of privilege in public way for Allstate Insurance                                     | Sposato, Nicholas (36)     | Transportation     |
| 175 | O2013-5212 | Grant(s) of privilege in public way for Crazy Calabrese                                        | Sposato, Nicholas (36)     | Transportation     |
| 176 | O2013-5214 | Grant(s) of privilege in public way for Addison Launderette                                    | Cullerton, Timothy M. (38) | Transportation     |
| 177 | O2013-5216 | Grant(s) of privilege in public way for Joe's Food & Liquor                                    | Laurino, Margaret (39)     | Transportation     |
| 178 | O2013-5263 | Grant(s) of privilege in public way for Acadia Heritage Shops LLC                              | Reilly, Brendan (42)       | Transportation     |
| 179 | O2013-5266 | Grant(s) of privilege in public way for Ann & Robert H. Lurie Children's Hospital of Chicago   | Reilly, Brendan (42)       | Transportation     |
| 180 | O2013-5269 | Grant(s) of privilege in public way for Big Bowl - banner                                      | Reilly, Brendan (42)       | Transportation     |
| 181 | O2013-5270 | Grant(s) of privilege in public way for Big Bowl - signs                                       | Reilly, Brendan (42)       | Transportation     |
| 182 | O2013-5271 | Grant(s) of privilege in public way for Billy Goat Tavern & Grill                              | Reilly, Brendan (42)       | Transportation     |
| 183 | O2013-5272 | Grant(s) of privilege in public way for Cafe Iberico - light fixtures                          | Reilly, Brendan (42)       | Transportation     |
| 184 | O2013-5274 | Grant(s) of privilege in public way for Cafe Iberico - sign                                    | Reilly, Brendan (42)       | Transportation     |
| 185 | O2013-5275 | Grant(s) of privilege in public way for Centro                                                 | Reilly, Brendan (42)       | Transportation     |
| 186 | O2013-5276 | Grant(s) of privilege in public way for Chicago Symphony Orchestra/Orchestral Association, The | Reilly, Brendan (42)       | Transportation     |
| 187 | O2013-5277 | Grant(s) of privilege in public way for Chipotle Mexican Grill - light fixtures                | Reilly, Brendan (42)       | Transportation     |

Legislation Referred to Committees at the Chicago City Council Meeting  
6/26/2013

Section 3c - Aldermanic Introductions Regarding Unclassified Matters

|     | File #     | Title                                                                                       | Sponsor(s)           | Committee Referral |
|-----|------------|---------------------------------------------------------------------------------------------|----------------------|--------------------|
| 188 | O2013-5278 | Grant(s) of privilege in public way for Chipotle Mexican Grill - security camera            | Reilly, Brendan (42) | Transportation     |
| 189 | O2013-5279 | Grant(s) of privilege in public way for East Bank Club - planters                           | Reilly, Brendan (42) | Transportation     |
| 190 | O2013-5280 | Grant(s) of privilege in public way for East Bank Club - bicycle racks                      | Reilly, Brendan (42) | Transportation     |
| 191 | O2013-5281 | Grant(s) of privilege in public way for Eddie V's                                           | Reilly, Brendan (42) | Transportation     |
| 192 | O2013-5282 | Grant(s) of privilege in public way for Elephant & Castle Pub & Restaurant                  | Reilly, Brendan (42) | Transportation     |
| 193 | O2013-5283 | Grant(s) of privilege in public way for Image Nails No. 1                                   | Reilly, Brendan (42) | Transportation     |
| 194 | O2013-5284 | Grant(s) of privilege in public way for J&J Fish                                            | Reilly, Brendan (42) | Transportation     |
| 195 | O2013-5285 | Grant(s) of privilege in public way for Latin School of Chicago, The                        | Reilly, Brendan (42) | Transportation     |
| 196 | O2013-5286 | Grant(s) of privilege in public way for MB Real Estate/AAF One North LaSalle Properties LLC | Reilly, Brendan (42) | Transportation     |
| 197 | O2013-5287 | Grant(s) of privilege in public way for MP Catalyst LLC                                     | Reilly, Brendan (42) | Transportation     |
| 198 | O2013-5288 | Grant(s) of privilege in public way for McCormick & Schmick's Seafood Restaurant            | Reilly, Brendan (42) | Transportation     |
| 199 | O2013-5289 | Grant(s) of privilege in public way for McCormick & Schmick's Seafood Restaurant - trees    | Reilly, Brendan (42) | Transportation     |
| 200 | O2013-5290 | Grant(s) of privilege in public way for OfficeMax                                           | Reilly, Brendan (42) | Transportation     |
| 201 | O2013-5291 | Grant(s) of privilege in public way for Pizano                                              | Reilly, Brendan (42) | Transportation     |
| 202 | O2013-5292 | Grant(s) of privilege in public way for River Bank Lofts, c/o Building Group                | Reilly, Brendan (42) | Transportation     |
| 203 | O2013-5293 | Grant(s) of privilege in public way for Rock & Roll McDonalds                               | Reilly, Brendan (42) | Transportation     |
| 204 | O2013-5295 | Grant(s) of privilege in public way for Standard Parking                                    | Reilly, Brendan (42) | Transportation     |
| 205 | O2013-5296 | Grant(s) of privilege in public way for Subway                                              | Reilly, Brendan (42) | Transportation     |
| 206 | O2013-5297 | Grant(s) of privilege in public way for Symphonyiri Group, Inc.                             | Reilly, Brendan (42) | Transportation     |
| 207 | O2013-5325 | Grant(s) of privilege in public way for Talbott Hotel, The - light fixtures                 | Reilly, Brendan (42) | Transportation     |
| 208 | O2013-5330 | Grant(s) of privilege in public way for Talbott Hotel, The - security cameras               | Reilly, Brendan (42) | Transportation     |
| 209 | O2013-5332 | Grant(s) of privilege in public way for Tower 10 Glades LLC - planters                      | Reilly, Brendan (42) | Transportation     |
| 210 | O2013-5336 | Grant(s) of privilege in public way for Tower 10 Glades LLC - caissons                      | Reilly, Brendan (42) | Transportation     |
| 211 | O2013-5339 | Grant(s) of privilege in public way for Trader Joe's East                                   | Reilly, Brendan (42) | Transportation     |

# Legislation Referred to Committees at the Chicago City Council Meeting

6/26/2013

## Section 3c - Aldermanic Introductions Regarding Unclassified Matters

|     | File #     | Title                                                                                     | Sponsor(s)           | Committee Referral |
|-----|------------|-------------------------------------------------------------------------------------------|----------------------|--------------------|
| 212 | O2013-5341 | Grant(s) of privilege in public way for Vora                                              | Reilly, Brendan (42) | Transportation     |
| 213 | O2013-5343 | Grant(s) of privilege in public way for 437 Rush - banner                                 | Reilly, Brendan (42) | Transportation     |
| 214 | O2013-5344 | Grant(s) of privilege in public way for 55 Chicago Partners                               | Reilly, Brendan (42) | Transportation     |
| 215 | O2013-5346 | Grant(s) of privilege in public way for 120 Building LLC                                  | Reilly, Brendan (42) | Transportation     |
| 216 | O2013-5347 | Grant(s) of privilege in public way for 437 Rush - light fixtures                         | Reilly, Brendan (42) | Transportation     |
| 217 | O2013-5349 | Grant(s) of privilege in public way for 437 Rush - planters                               | Reilly, Brendan (42) | Transportation     |
| 218 | O2013-5350 | Grant(s) of privilege in public way for Subway - banner                                   | Reilly, Brendan (42) | Transportation     |
| 219 | O2013-5299 | Grant(s) of privilege in public way for Angela's Burrito Style                            | Smith, Michele (43)  | Transportation     |
| 220 | O2013-5301 | Grant(s) of privilege in public way for Bonobos                                           | Smith, Michele (43)  | Transportation     |
| 221 | O2013-5302 | Grant(s) of privilege in public way for Dog & Kitty in the City                           | Smith, Michele (43)  | Transportation     |
| 222 | O2013-5304 | Grant(s) of privilege in public way for Etno Village Grill                                | Smith, Michele (43)  | Transportation     |
| 223 | O2013-5305 | Grant(s) of privilege in public way for Go Cycle LLC                                      | Smith, Michele (43)  | Transportation     |
| 224 | O2013-5306 | Grant(s) of privilege in public way for Kelsey's                                          | Smith, Michele (43)  | Transportation     |
| 225 | O2013-5307 | Grant(s) of privilege in public way for Kendall's                                         | Smith, Michele (43)  | Transportation     |
| 226 | O2013-5313 | Grant(s) of privilege in public way for St. Clement All School Reunion Party (Indoors)    | Smith, Michele (43)  | Transportation     |
| 227 | O2013-5314 | Grant(s) of privilege in public way for State Restaurant & Cafe                           | Smith, Michele (43)  | Transportation     |
| 228 | O2013-5315 | Grant(s) of privilege in public way for Steppenwolf                                       | Smith, Michele (43)  | Transportation     |
| 229 | O2013-5316 | Grant(s) of privilege in public way for Young's Cleaners & Tailors                        | Smith, Michele (43)  | Transportation     |
| 230 | O2013-5317 | Grant(s) of privilege in public way for Central Lakeview Merchants - 3839 N Sheffield Ave | Tunney, Thomas (44)  | Transportation     |
| 231 | O2013-5319 | Grant(s) of privilege in public way for Central Lakeview Merchants - 983 W George St      | Tunney, Thomas (44)  | Transportation     |
| 232 | O2013-5326 | Grant(s) of privilege in public way for Days Inn Chicago                                  | Tunney, Thomas (44)  | Transportation     |
| 233 | O2013-5328 | Grant(s) of privilege in public way for Intelligentsia Coffee & Tea, Inc.                 | Tunney, Thomas (44)  | Transportation     |
| 234 | O2013-5334 | Grant(s) of privilege in public way for Potbelly Sandwich Works                           | Tunney, Thomas (44)  | Transportation     |
| 235 | O2013-5340 | Grant(s) of privilege in public way for Restoration Salon                                 | Tunney, Thomas (44)  | Transportation     |
| 236 | O2013-5342 | Grant(s) of privilege in public way for State Street Barbers                              | Tunney, Thomas (44)  | Transportation     |

Legislation Referred to Committees at the Chicago City Council Meeting  
6/26/2013

Section 3c - Aldermanic Introductions Regarding Unclassified Matters

|                                       | File #     | Title                                                                                     | Sponsor(s)                                 | Committee Referral |
|---------------------------------------|------------|-------------------------------------------------------------------------------------------|--------------------------------------------|--------------------|
| 237                                   | O2013-5345 | Grant(s) of privilege in public way for Walgreens No. 15281                               | Tunney, Thomas (44)                        | Transportation     |
| 238                                   | O2013-5327 | Grant(s) of privilege in public way for Allstate Insurance                                | Arena, John (45)                           | Transportation     |
| 239                                   | O2013-5329 | Grant(s) of privilege in public way for Friendly Food & Liquors                           | Arena, John (45)                           | Transportation     |
| 240                                   | O2013-5331 | Grant(s) of privilege in public way for Meineke Car Care Center No. 2290                  | Arena, John (45)                           | Transportation     |
| 241                                   | O2013-5324 | Grant(s) of privilege in public way for Alapash: Meaningful Terrariums                    | Pawar, Ameya (47)                          | Transportation     |
| 242                                   | O2013-5333 | Grant(s) of privilege in public way for Guaranteed Rate                                   | Pawar, Ameya (47)                          | Transportation     |
| 243                                   | O2013-5335 | Grant(s) of privilege in public way for Rockwell Partners                                 | Pawar, Ameya (47)                          | Transportation     |
| 244                                   | O2013-5337 | Grant(s) of privilege in public way for Sierra Auto Group, Inc.                           | Pawar, Ameya (47)                          | Transportation     |
| 245                                   | O2013-5338 | Grant(s) of privilege in public way for Sierra Auto Group Inc. - light fixtures           | Pawar, Ameya (47)                          | Transportation     |
| 246                                   | O2013-5310 | Grant(s) of privilege in public way for Loa Sze Chuan Restaurant                          | Osterman, Harry (48)                       | Transportation     |
| 247                                   | O2013-5311 | Grant(s) of privilege in public way for National Car Wash                                 | Osterman, Harry (48)                       | Transportation     |
| 248                                   | O2013-5312 | Grant(s) of privilege in public way for Loyola University Chicago                         | Moore, Joseph (49)                         | Transportation     |
| 249                                   | O2013-5348 | Grant(s) of privilege in public way for Devon & Western Currency Exchange Inc.            | Silverstein, Debra L. (50)                 | Transportation     |
| <b>Grant(s) of Privilege - Amend</b>  |            |                                                                                           |                                            |                    |
| 250                                   | O2013-5013 | Amendment of grant(s) of privilege in public way to CHA/Shields Apartments                | Balcer, James (11)                         | Transportation     |
| 251                                   | O2013-5014 | Amendment of grant(s) of privilege in public way to Roka Akor/Bombay Spice Grill and Wine | Reilly, Brendan (42)                       | Transportation     |
| 252                                   | O2013-5011 | Amendment of grant(s) of privilege in public way to 42 N Latitude                         | Pawar, Ameya (47)                          | Transportation     |
| <b>Honorary Street Designation(s)</b> |            |                                                                                           |                                            |                    |
| 253                                   | O2013-4939 | Honorary street designation as "Apostle Robert L. Mitchell Boulevard"                     | Hairston, Leslie A. (5)                    | Transportation     |
| 254                                   | O2013-4965 | Honorary street designation as "Danette Spazio Way"                                       | Quinn, Marty (13)                          | Transportation     |
| 255                                   | O2013-4963 | Honorary street designation as "John Gac Way"                                             | Burke, Edward M. (14)                      | Transportation     |
| 256                                   | O2013-4984 | Honorary street designation as "Honorary George Lemperis Way"                             | Burnett, Walter (27)                       | Transportation     |
| 257                                   | O2013-4995 | Honorary street designation as "Gus Giordano Way"                                         | O'Connor, Patrick (40)                     | Transportation     |
| <b>Issuance of Permit(s)</b>          |            |                                                                                           |                                            |                    |
| 258                                   | O2013-5443 | Issuance of permit(s) to Independence Park Advisory Council                               | Laurino, Margaret (39)<br>Arena, John (45) | Finance            |

# Legislation Referred to Committees at the Chicago City Council Meeting

6/26/2013

## Section 3c - Aldermanic Introductions Regarding Unclassified Matters

| File #                             | Title       | Sponsor(s)   | Committee Referral              |                               |
|------------------------------------|-------------|---|---------------------------------|-------------------------------|
| <b>Municipal Code Amendment(s)</b> |             |   |                                 |                               |
| 259                                | O2013-5009  | Amendment of Section 2-156-111 of Municipal Code regarding prohibited conduct by elected officials or city employees             | Fioretti, Bob (2)<br>And Others | Rules                         |
| 260                                | O2013-4980  | Amendment of Chapter 4-4 of Municipal Code adding new Section 302 regarding businesses orgainzed as social clubs                 | Maldonado, Roberto (26)         | License                       |
| 261                                | O2013-4981  | Amendment of Section 17-3-503-E of Municipal Code by allowing light equipment sales/rental within planned development No. 14     | Colón, Rey (35)                 | Zoning                        |
| 262                                | SO2013-4985 | Amendment of Section 9-64-206 of Municipal Code concerning parking meter hours of operation within certain areas of 43rd Ward    | Smith, Michele (43)             | Pedestrian and Traffic Safety |
| 263                                | O2013-4973  | Amendment of Section of 9-64-206 of Municipal Code concerning parking meter hours of operation within certain areas of 45th Ward | Arena, John (45)                | Pedestrian and Traffic Safety |
| 264                                | O2013-4979  | Amendment of Section 9-64-205 of Municipal Code regarding parking meter rates at various locations within 45th Ward              | Arena, John (45)                | Pedestrian and Traffic Safety |
| <b>Peddling Prohibited</b>         |             |   |                                 |                               |
| 265                                | O2013-4938  | Amendment of Section 4-244-140 of Municipal Code to prohibit peddling in certain areas of 23rd Ward                              | Zalewski, Michael R. (23)       | License                       |
| <b>Plat(s) of Resubdivision</b>    |             |   |                                 |                               |
| 266                                | O2013-4972  | Approval of Loyola University of Chicago Plat of Resubdivision                                                                   | Reilly, Brendan (42)            | Transportation                |
| <b>Sidewalk Cafe(s)</b>            |             |   |                                 |                               |
| 267                                | O2013-5052  | Sidewalk cafe(s) for Joey's Shrimp House                                                                                         | Moreno, Proco Joe (1)           | Transportation                |
| 268                                | O2013-5058  | Sidewalk cafe(s) for Taxim   | Moreno, Proco Joe (1)           | Transportation                |
| 269                                | O2013-5060  | Sidewalk cafe(s) for Freshii   | Fioretti, Bob (2)               | Transportation                |
| 270                                | O2013-5064  | Sidewalk cafe(s) for Sataza   | Fioretti, Bob (2)               | Transportation                |
| 271                                | O2013-5071  | Sidewalk cafe(s) for Chicago Schnitzel King                                                                                      | Balcer, James (11)              | Transportation                |
| 272                                | O2013-5075  | Sidewalk cafe(s) for El Pacifico, Inc.                                                                                           | Maldonado, Roberto (26)         | Transportation                |
| 273                                | O2013-5077  | Sidewalk cafe(s) for M Vie   | Burnett, Walter (27)            | Transportation                |
| 274                                | O2013-5087  | Sidewalk cafe(s) for Toni's Pizza and Pasta                                                                                      | Burnett, Walter (27)            | Transportation                |
| 275                                | O2013-5090  | Sidewalk cafe(s) for Fast Entertainment, Inc.                                                                                    | Suarez, Regner Ray (31)         | Transportation                |
| 276                                | O2013-5094  | Sidewalk cafe(s) for Dinkel's Bakery, Inc.                                                                                       | Waguespack, Scott (32)          | Transportation                |
| 277                                | O2013-5101  | Sidewalk cafe(s) for Flagship Tavern & Grill                                                                                     | Waguespack, Scott (32)          | Transportation                |



Legislation Referred to Committees at the Chicago City Council Meeting  
6/26/2013

Section 3c - Aldermanic Introductions Regarding Unclassified Matters

|                             | File #     | Title                                                                                 | Sponsor(s)                 | Committee Referral |                 |
|-----------------------------|------------|---------------------------------------------------------------------------------------|----------------------------|--------------------|-----------------|
| 278                         | O2013-5105 | Sidewalk cafe(s) for Pasta Al Gusto, Inc.                                             | Waguespack, Scott (32)     | Transportation     |                 |
| 279                         | O2013-5112 | Sidewalk cafe(s) for Ba Le Sandwiches No. 3                                           | Reilly, Brendan (42)       | Transportation     |                 |
| 280                         | O2013-5133 | Sidewalk cafe(s) for Blue Agave                                                       | Reilly, Brendan (42)       | Transportation     |                 |
| 281                         | O2013-5137 | Sidewalk cafe(s) for Blue Agave Tequila Bar & Restaurant                              | Reilly, Brendan (42)       | Transportation     |                 |
| 282                         | O2013-5141 | Sidewalk cafe(s) for Elephant & Castle Pub & Restaurant                               | Reilly, Brendan (42)       | Transportation     |                 |
| 283                         | O2013-5144 | Sidewalk cafe(s) for Compass Group                                                    | Reilly, Brendan (42)       | Transportation     |                 |
| 284                         | O2013-5148 | Sidewalk cafe(s) for La Cocina Mexican Grill LLC                                      | Reilly, Brendan (42)       | Transportation     |                 |
| 285                         | O2013-5150 | Sidewalk cafe(s) for Lao 18                                                           | Reilly, Brendan (42)       | Transportation     |                 |
| 286                         | O2013-5151 | Sidewalk cafe(s) for Macy's                                                           | Reilly, Brendan (42)       | Transportation     |                 |
| 287                         | O2013-5154 | Sidewalk cafe(s) for Piccolo Sogno Due                                                | Reilly, Brendan (42)       | Transportation     |                 |
| 288                         | O2013-5164 | Sidewalk cafe(s) for Tre Soldi                                                        | Reilly, Brendan (42)       | Transportation     |                 |
| 289                         | O2013-5170 | Sidewalk cafe(s) for Clarke's on Lincoln                                              | Smith, Michele (43)        | Transportation     |                 |
| 290                         | O2013-5174 | Sidewalk cafe(s) for Forever Yogurt 001                                               | Tunney, Thomas (44)        | Transportation     |                 |
| 291                         | O2013-5177 | Sidewalk cafe(s) for Nancy's Home of Stuffed Pizza                                    | Tunney, Thomas (44)        | Transportation     |                 |
| 292                         | O2013-5189 | Sidewalk cafe(s) for NewYork Deli                                                     | Tunney, Thomas (44)        | Transportation     |                 |
| 293                         | O2013-5193 | Sidewalk cafe(s) for Gather Chicago                                                   | Pawar, Ameya (47)          | Transportation     |                 |
| 294                         | O2013-5195 | Sidewalk cafe(s) for Le Cafe                                                          | Pawar, Ameya (47)          | Transportation     |                 |
| 295                         | O2013-5199 | Sidewalk cafe(s) for Bale Sandwich and Bakery                                         | Osterman, Harry (48)       | Transportation     |                 |
| 296                         | O2013-5202 | Sidewalk cafe(s) for Rozana                                                           | Silverstein, Debra L. (50) | Transportation     |                 |
| <b>Sign(s)/Signboard(s)</b> |            |                                                                                       |                            |                    |                 |
| 297                         | Or2013-370 | Issuance of permits for sign(s)/signboard(s) at 7601 S Cicero Ave                     | Lane, Lona (18)            | Zoning             |                 |
| 298                         | Or2013-381 | Issuance of permits for sign(s)/signboard(s) at 3417 N Western Ave                    | Waguespack, Scott (32)     | Zoning             |                 |
| 299                         | Or2013-368 | Issuance of permits for sign(s)/signboard(s) at 3120 W Irving Park Rd                 | Mell, Richard F. (33)      | Zoning             |                 |
| 300                         | Or2013-367 | Issuance of permits for sign(s)/signboard(s) at 10700 S Halsted St                    | Austin, Carrie M. (34)     | Zoning             | Redacted Record |
| 301                         | Or2013-378 | Issuance of permits for sign(s)/signboard(s) at 3407 W Belmont Ave                    | Colón, Rey (35)            | Zoning             |                 |
| 302                         | Or2013-376 | Issuance of permits for sign(s)/signboard(s) at 6816 W Grand Ave                      | Sposato, Nicholas (36)     | Zoning             |                 |
| 303                         | Or2013-372 | Issuance of permits for sign(s)/signboard(s) at 127 W Huron St - north high rise wall | Reilly, Brendan (42)       | Zoning             |                 |
| 304                         | Or2013-373 | Issuance of permits for sign(s)/signboard(s) at 127 W Huron St - south high rise wall | Reilly, Brendan (42)       | Zoning             |                 |

Legislation Referred to Committees at the Chicago City Council Meeting

6/26/2013

Section 3c - Aldermanic Introductions Regarding Unclassified Matters

|                                 | File #     | Title                                                                                        | Sponsor(s)           | Committee Referral |
|---------------------------------|------------|----------------------------------------------------------------------------------------------|----------------------|--------------------|
| 305                             | Or2013-374 | Issuance of permits for sign(s)/signboard(s) at 127 W Huron St - north projecting blade sign | Reilly, Brendan (42) | Zoning             |
| 306                             | Or2013-375 | Issuance of permits for sign(s)/signboard(s) at 127 W Huron St - north canopy                | Reilly, Brendan (42) | Zoning             |
| 307                             | Or2013-371 | Issuance of permits for sign(s)/signboard(s) at 4805 W Irving Park Rd                        | Arena, John (45)     | Zoning             |
| <b>Taxicab Stand(s) - Amend</b> |            |                                                                                              |                      |                    |
| 308                             | O2013-5020 | Amendment of ordinance which established taxicab stand No. 476 on portion of W Quincy St     | Reilly, Brendan (42) | Transportation     |



# City of Chicago



O2013-4949

Office of the City Clerk

## Document Tracking Sheet

|                                 |   |
|---------------------------------|---|
| <b>Meeting Date:</b>            | 6/26/2013   |
| <b>Sponsor(s):</b>              | Pope, John (10)   |
| <b>Type:</b>                    | Ordinance   |
| <b>Title:</b>                   | Amendment of Section 4-60-022 of Municipal Code to allow additional alcoholic liquor licenses on portion(s) of E 93rd St |
| <b>Committee(s) Assignment:</b> | Committee on License and Consumer Protection                                                                             |

**ORDINANCE**

**BE IT ORDAINED BY THE CITY COUNCIL OF THE CITY OF CHICAGO:**

**SECTION 1.** Section 4-60-022 of the Municipal Code of Chicago is hereby amended by deleting the language struck through, as follows:

**4-60-022 Restrictions on additional licenses.**


Subject to the provisions of subsection 4-60-021(c), no additional license shall be issued for the sale of alcoholic liquor, for consumption on the premises within the following areas:

*(Omitted text is unaffected by this ordinance)*

~~(10.37) On 93<sup>rd</sup> Street, from Houston Avenue to South Chicago Avenue thence to Exchange Avenue.~~

*(Omitted text is unaffected by this ordinance)*

**SECTION 2.** This ordinance shall be in force and effect upon passage and approval.

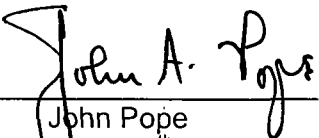  
\_\_\_\_\_  
John Pope  
Alderman, 10<sup>th</sup> Ward



# City of Chicago



O2013-4951

Office of the City Clerk

## Document Tracking Sheet

|                                 |   |
|---------------------------------|---|
| <b>Meeting Date:</b>            | 6/26/2013   |
| <b>Sponsor(s):</b>              | Waguespack, Scott (32)   |
| <b>Type:</b>                    | Ordinance   |
| <b>Title:</b>                   | Amendment of Section 4-60-022 of Municipal Code to allow additional alcoholic liquor licenses on portion(s) of N Marcey St |
| <b>Committee(s) Assignment:</b> | Committee on License and Consumer Protection                                                                               |

## **ORDINANCE**

**BE IT ORDAINED BY THE CITY COUNCIL OF THE CITY OF CHICAGO:**

**SECTION 1.** Section 4-60-022 of the Municipal Code of Chicago is hereby amended by deleting the language struck through, as follows:

**4-60-022 Restrictions on additional licenses.**


Subject to the provisions of subsection 4-60-021(c), no additional license shall be issued for the sale of alcoholic liquor, for consumption on the premises within the following areas:

*(Omitted text is unaffected by this ordinance)*

~~(32.35) On Marcey Street, from Sheffield Avenue to Wisconsin Street.~~

*(Omitted text is unaffected by this ordinance)*

**SECTION 2.** This ordinance shall be in force and effect upon passage and approval.

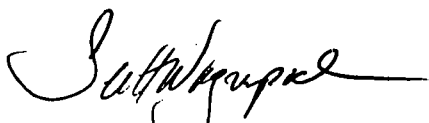  
\_\_\_\_\_  
Scott Waguespack  
Alderman, 32<sup>nd</sup> Ward



# City of Chicago



O2013-4954

Office of the City Clerk

## Document Tracking Sheet

|                                 |   |
|---------------------------------|---|
| <b>Meeting Date:</b>            | 6/26/2013   |
| <b>Sponsor(s):</b>              | Mitts, Emma (37)   |
| <b>Type:</b>                    | Ordinance   |
| <b>Title:</b>                   | Amendment of Section 4-60-022 of Municipal Code to allow additional alcoholic liquor licenses on portion(s) of W North Ave |
| <b>Committee(s) Assignment:</b> | Committee on License and Consumer Protection                                                                               |

**ORDINANCE**

**BE IT ORDAINED BY THE CITY COUNCIL OF THE CITY OF CHICAGO:**

**SECTION 1.** Section 4-60-022 of the Municipal Code of Chicago is hereby amended by deleting the language struck through, as follows:

**4-60-022 Restrictions on additional licenses.**


Subject to the provisions of subsection 4-60-021(c), no additional license shall be issued for the sale of alcoholic liquor, for consumption on the premises within the following areas:

*(Omitted text is unaffected by this ordinance)*

~~(37.14) On West North Avenue, from North Kenton Avenue to North Cicero Avenue.~~

*(Omitted text is unaffected by this ordinance)*

**SECTION 2.** This ordinance shall be in force and effect upon passage and approval.

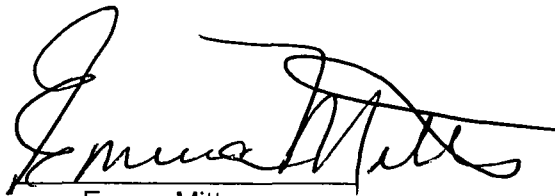A handwritten signature in black ink, appearing to read "Emma Mitts", with a horizontal line drawn underneath the signature.

Emma Mitts  
Alderman, 37<sup>th</sup> Ward





# City of Chicago



O2013-4953

Office of the City Clerk

## Document Tracking Sheet

|                                 |   |
|---------------------------------|---|
| <b>Meeting Date:</b>            | 6/26/2013   |
| <b>Sponsor(s):</b>              | Mell, Richard F. (33)   |
| <b>Type:</b>                    | Ordinance   |
| <b>Title:</b>                   | Amendment of Section 4-60-023 of Municipal Code to allow additional package goods licenses on portion(s) of W Montrose Ave |
| <b>Committee(s) Assignment:</b> | Committee on License and Consumer Protection                                                                               |

**ORDINANCE**

**BE IT ORDAINED BY THE CITY COUNCIL OF THE CITY OF CHICAGO:**

**SECTION 1.** Section 4-60-023 of the Municipal Code of Chicago is hereby amended by deleting the language struck through, as follows:

**4-60-023 Restrictions on additional licenses.**


Subject to the provisions of subsection 4-60-021(c), no additional package goods license shall be issued for any premises located within the following areas:

*(Omitted text is unaffected by this ordinance)*

~~(33.16) On Montrose Avenue, from Kimball Avenue to Kedzie Avenue.~~

*(Omitted text is unaffected by this ordinance)*

**SECTION 2.** This ordinance shall be in force and effect upon passage and publication.

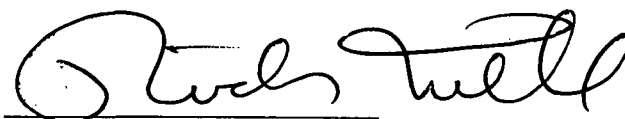

Richard Mell  
Alderman, 33<sup>rd</sup> Ward



# City of Chicago



O2013-4992

Office of the City Clerk

## Document Tracking Sheet

|                                 |   |
|---------------------------------|---|
| <b>Meeting Date:</b>            | 6/26/2013   |
| <b>Sponsor(s):</b>              | Pawar, Ameya (47)   |
| <b>Type:</b>                    | Ordinance   |
| <b>Title:</b>                   | Amendment of Section 4-60-023 of Municipal Code to allow additional package goods licenses on portion(s) W Lawrence Ave |
| <b>Committee(s) Assignment:</b> | Committee on License and Consumer Protection                                                                            |

**ORDINANCE**

**BE IT ORDAINED BY THE CITY COUNCIL OF THE CITY OF CHICAGO:**

**SECTION 1.** Section 4-60-023 of the Municipal Code of Chicago is hereby amended by deleting the language struck through, as follows:

**4-60-023 Restrictions on additional licenses.**

Subject to the provisions of subsection 4-60-021(c), no additional package goods license shall be issued for any premises located within the following areas:

*(Omitted text is unaffected by this ordinance)*

~~(47.35) On Lawrence Avenue, from Ravenswood Avenue to Damen Avenue.~~

*(Omitted text is unaffected by this ordinance)*

**SECTION 2.** This ordinance shall be in force and effect upon passage and approval.



Ameya Pawar  
Alderman, 47<sup>th</sup> Ward



# City of Chicago



O2013-4976

Office of the City Clerk

## Document Tracking Sheet

|                                 |   |
|---------------------------------|---|
| <b>Meeting Date:</b>            | 6/26/2013   |
| <b>Sponsor(s):</b>              | Beale, Anthony (9)   |
| <b>Type:</b>                    | Ordinance   |
| <b>Title:</b>                   | Amendment of Section 4-60-023 of Municipal Code to disallow additional package goods licenses on various streets within the 9th Ward |
| <b>Committee(s) Assignment:</b> | Committee on License and Consumer Protection                                                                                         |

## **ORDINANCE**

### ***BE IT ORDAINED BY THE CITY COUNCIL OF THE CITY OF CHICAGO:***

**SECTION 1.** The City Council finds that the areas described in Section 2 of this ordinance are adversely affected by the over-concentration of businesses licensed to sell alcoholic liquor within and near the areas.

**SECTION 2.** Section 4-60-023 of the Municipal Code of Chicago is hereby amended by inserting the underscored language as new subsections 4-60-023 (9.319) through (9.346), as follows:

#### **4-60-023      Restrictions on additional package goods licenses.**

Subject to the provisions of subsection 4-60-021(c), no additional package goods license shall be issued for any premises located within the following areas:

*(Omitted text is unaffected by this ordinance)*

- (9.319)      On Parnell Avenue, from 125<sup>th</sup> Street to 126<sup>th</sup> Street.
- (9.320)      On Parnell Avenue, from 126<sup>th</sup> Street to 127<sup>th</sup> Street; and on 126<sup>th</sup> Place, from Wallace Street to Eggleston Avenue.
- (9.321)      On 128<sup>th</sup> Place, from Union Avenue to Wallace Street.
- (9.322)      On 128<sup>th</sup> Place, from Wallace Street to Eggleston Avenue thence on Eggleston Avenue to 129<sup>th</sup> Place; and on 127<sup>th</sup> Place and on 128<sup>th</sup> Street, from Parnell Avenue to their ends east of Parnell Avenue.
- (9.323)      On 129<sup>th</sup> Place, from Union Avenue to Wallace Street.
- (9.324)      On 129<sup>th</sup> Place, from Wallace Street to Eggleston Avenue.
- (9.325)      On Wallace Street, from 125<sup>th</sup> Street to 127<sup>th</sup> Street.
- (9.326)      On Wallace Street, from 127<sup>th</sup> Street to 129<sup>th</sup> Place.
- (9.327)      On Parnell Avenue, from 127<sup>th</sup> Street to 129<sup>th</sup> Place; and on Normal Avenue, from 128<sup>th</sup> Street to 129<sup>th</sup> Street.
- (9.328)      On Eggleston Avenue, from 125<sup>th</sup> Street to 127<sup>th</sup> Street.
- (9.329)      On Stewart Avenue, from 125<sup>th</sup> Street to 127<sup>th</sup> Street.
- (9.330)      On Harvard Avenue, from 125<sup>th</sup> Street to 127<sup>th</sup> Street.
- (9.331)      On Princeton Avenue, from 125<sup>th</sup> Street to 127<sup>th</sup> Street.

- (9.332) On Yale Avenue, from 125<sup>th</sup> Street to 127<sup>th</sup> Street.
- (9.333) On Wentworth Avenue, from 125<sup>th</sup> Street to 127<sup>th</sup> Street.
- (9.334) On the east side only of Yale Avenue, from 119<sup>th</sup> Street to 122<sup>nd</sup> Street.
- (9.335) On the east side only of Yale Avenue, from 122<sup>nd</sup> Street to 125<sup>th</sup> Street.
- (9.336) On Wentworth Avenue, from 119<sup>th</sup> Street to 121<sup>st</sup> Street.
- (9.337) On Wentworth Avenue, from 121<sup>st</sup> Street to 123<sup>rd</sup> Street.
- (9.338) On Wentworth Avenue, from 123<sup>rd</sup> Street to 125<sup>th</sup> Street.
- (9.339) On LaSalle Street, from 119<sup>th</sup> Street to 121<sup>st</sup> Street.
- (9.340) On LaSalle Street, from 121<sup>st</sup> Street to 123<sup>rd</sup> Street.
- (9.341) On LaSalle Street, from 123<sup>rd</sup> Street to its terminus south of 125<sup>th</sup> Street.
- (9.342) On Perry Avenue, from 119<sup>th</sup> Street to 121<sup>st</sup> Street.
- (9.343) On Perry Avenue, from 121<sup>st</sup> Street to 123<sup>rd</sup> Street.
- (9.344) On Perry Avenue, from 123<sup>rd</sup> Street to 125<sup>th</sup> Street.
- (9.345) On Lafayette Avenue, from 119<sup>th</sup> Street to 121<sup>st</sup> Street.
- (9.346) On Lafayette Avenue, from 121<sup>st</sup> Street to 124<sup>th</sup> Street.

*(Omitted text is unaffected by this ordinance)*

**SECTION 3.** This ordinance shall be in full force and effect from and after its passage and publication.

  
Anthony Beale  
Alderman, 9<sup>th</sup> Ward



# City of Chicago



O2013-4997

Office of the City Clerk

## Document Tracking Sheet

|                                 |   |
|---------------------------------|---|
| <b>Meeting Date:</b>            | 6/26/2013   |
| <b>Sponsor(s):</b>              | Moreno, Proco Joe (1)                                                                                               |
| <b>Type:</b>                    | Ordinance   |
| <b>Title:</b>                   | Exemption from physical barrier requirement for commercial driveway alley access for Synergy Construction Group LLC |
| <b>Committee(s) Assignment:</b> | Committee on Transportation and Public Way                                                                          |




**COUNCIL MEETING**  
Wednesday, June 20, 2013

BE IT ORDAINED BY THE CITY COUNCIL OF THE CITY OF CHICAGO:

**SECTION 1.** Per Section 10-20-430 of the Municipal Code of Chicago, the Director of Revenue is hereby authorized and directed to exempt **Synergy Construction Group LLC.** from the provisions requiring barriers as a prerequisite to prohibit alley ingress and egress into **1894 N Milwaukee Avenue.**

**SECTION 2.** This ordinance shall be in force and take effect from and after its passage and publication.

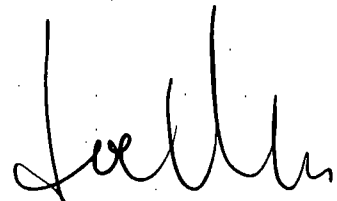

---

Proco Joe Moreno  
Alderman, 1<sup>st</sup> Ward



# City of Chicago



O2013-4991

Office of the City Clerk


## Document Tracking Sheet

|                                 |   |
|---------------------------------|---|
| <b>Meeting Date:</b>            | 6/26/2013                                                                                              |
| <b>Sponsor(s):</b>              | Cardenas, George A. (12)                                                                               |
| <b>Type:</b>                    | Ordinance                                                                                              |
| <b>Title:</b>                   | Exemption from physical barrier requirement for commercial driveway alley access for SYNES Corporation |
| <b>Committee(s) Assignment:</b> | Committee on Transportation and Public Way                                                             |

**BE IT ORDAINED BY THE CITY COUNCIL OF CHICAGO:**

**SECTION 1.** Section 10-20-430 of the Municipal Code of Chicago, the Commissioner of Transportation is hereby authorized and directed to exempt **SYNES Corporation / Nestor Cabello, 2059 West 47<sup>th</sup> Street**, from the provisions requiring barriers as a prerequisite to prohibit alley ingress and egress to parking facilities for premise address.

**SECTION 2.** This ordinance shall take effect and be in force from and after its passage and publication.

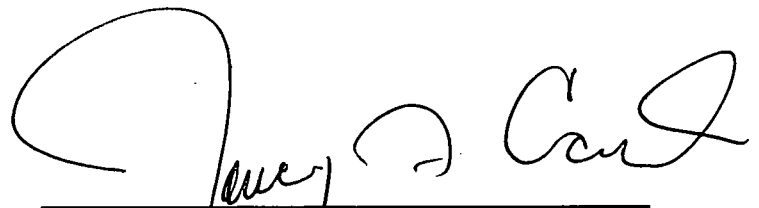

---

**GEORGE A. CARDENAS**  
Alderman, 12th Ward



# City of Chicago



O2013-4940

Office of the City Clerk

## Document Tracking Sheet

|                                 |   |
|---------------------------------|---|
| <b>Meeting Date:</b>            | 6/26/2013   |
| <b>Sponsor(s):</b>              | Cochran, Willie (20)                                                                                            |
| <b>Type:</b>                    | Ordinance   |
| <b>Title:</b>                   | Exemption from physical barrier requirement for commercial driveway alley access for Sunshine Gospel Ministries |
| <b>Committee(s) Assignment:</b> | Committee on Transportation and Public Way                                                                      |



## DEPARTMENT OF TRANSPORTATION DRIVEWAY PERMITS

TO ALL PROPERTY OWNERS, INGRESS AND EGRESS TO PUBLIC ALLEYS FROM PRIVATE PROPERTY IS PROHIBITED, UNLESS EXEMPTED BY ORDINANCE FROM THE ALDERMAN OF YOUR WARD.

BE IT ORDAINED BY THE CITY COUNCIL OF THE CITY OF CHICAGO:

SECTION 1. Section 10-20-430 of the Municipal Code of Chicago, Commissioner of Transportation is hereby authorized and directed to exempt

JOEL HAMERNICK of Sunshine Gospel Ministries from the

provisions requiring barriers as a prerequisite to prohibit alley ingress and egress to parking facilities for Premise Address.

501 East 61<sup>st</sup> Street Chicago IL 60637

SECTION 2. This ordinance shall take effect and be in force from and after its passage and publication.

Alderman

Date

William Blair  
6/19/2013

Please do not sign and return sample. The above is for introduction to City Council for passage.



# City of Chicago



O2013-4986

Office of the City Clerk

## Document Tracking Sheet


|                                 |                                                                                                |
|---------------------------------|------------------------------------------------------------------------------------------------|
| <b>Meeting Date:</b>            | 6/26/2013                                                                                      |
| <b>Sponsor(s):</b>              | Solis, Daniel (25)                                                                             |
| <b>Type:</b>                    | Ordinance                                                                                      |
| <b>Title:</b>                   | Exemption from physical barrier requirement for commercial driveway alley access for CA IV LLC |
| <b>Committee(s) Assignment:</b> | Committee on Transportation and Public Way                                                     |

City Council  
June 26, 2013

BE IT ORDAINED BY THE CITY COUNCIL OF THE CITY OF CHICAGO:

**SECTION 1.** Pursuant to section 10-20-430 of the Municipal Code of Chicago, the Commissioner of the Department of Transportation is hereby authorized and directed to exempt **CA IV LLC, at 1116-1132 West Adams** from requiring barriers as a prerequisite to prohibit alley ingress and egress to parking facilities for premise addresses.

**SECTION 2.** This ordinance shall take effect and be in force upon its passage and publication.

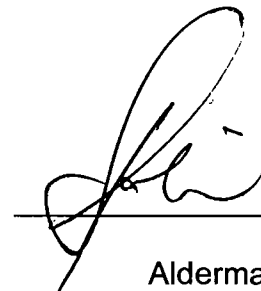

---

Daniel Solis  
Alderman, 25<sup>th</sup> Ward



# City of Chicago



O2013-4969

Office of the City Clerk

## Document Tracking Sheet

|                                 |   |
|---------------------------------|---|
| <b>Meeting Date:</b>            | 6/26/2013   |
| <b>Sponsor(s):</b>              | Ervin, Jason C. (28)                                                                                               |
| <b>Type:</b>                    | Ordinance   |
| <b>Title:</b>                   | Exemption from physical barrier requirement for commercial driveway alley access for Breakthrough Urban Ministries |
| <b>Committee(s) Assignment:</b> | Committee on Transportation and Public Way                                                                         |




*Transfer to be*

BE IT ORDAINED BY THE CITY COUNCIL OF THE CITY OF CHICAGO:

**SECTION 1.** Pursuant to Section 10-20-430 of the Municipal Code of Chicago, the Commissioner of Transportation and the Director of Revenue are hereby authorized and directed to exempt Breakthrough Urban Ministries, who operate a community center located at 3322-3334 W. Carroll Avenue, from provisions requiring barriers as prerequisite to prohibit alley ingress and egress to parking facilities for premise address.

**SECTION 2.** This ordinance shall take effect and be in force hereinafter its passage and publication.

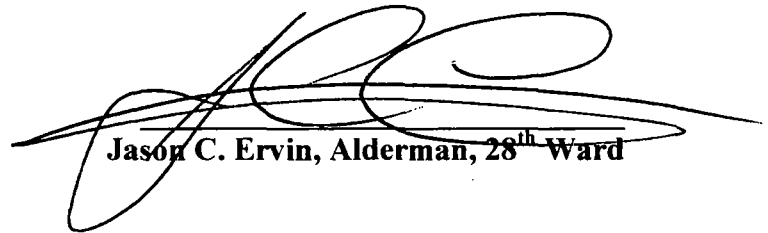

Jason C. Ervin, Alderman, 28<sup>th</sup> Ward



# City of Chicago



O2013-4964

Office of the City Clerk

## Document Tracking Sheet


|                                 |   |
|---------------------------------|---|
| <b>Meeting Date:</b>            | 6/26/2013   |
| <b>Sponsor(s):</b>              | Suarez, Regner Ray (31)                                                                                       |
| <b>Type:</b>                    | Ordinance   |
| <b>Title:</b>                   | Exemption from physical barrier requirement for commercial driveway alley access for Regional Auto Group, Inc |
| <b>Committee(s) Assignment:</b> | Committee on Transportation and Public Way                                                                    |

**CITY COUNCIL**  
**June 26, 2013**

**BE IT ORDAINED BY THE CITY COUNCIL OF THE CITY OF CHICAGO:**

**SECTION 1.** Pursuant to Section 10-20-430 of the Municipal Code of Chicago, the Commissioner of Transportation is hereby authorized and directed to exempt Regional Auto Group Inc. of 2045-51 N. Cicero Avenue from the provisions requiring barriers as a prerequisite to prohibit alley ingress and/or egress to parking facilities at 2045-51 N. Cicero Avenue, Chicago, Illinois.

**SECTION 2.** This ordinance shall take effect and be in force from and after its passage and publication.

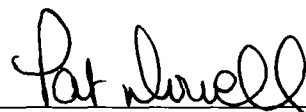  
Alderman Ray Suarez, 31<sup>st</sup> Ward



# City of Chicago



O2013-4971

Office of the City Clerk


## Document Tracking Sheet

|                                 |   |
|---------------------------------|---|
| <b>Meeting Date:</b>            | 6/26/2013                                                                                           |
| <b>Sponsor(s):</b>              | Waguespack, Scott (32)                                                                              |
| <b>Type:</b>                    | Ordinance                                                                                           |
| <b>Title:</b>                   | Exemption from physical barrier requirement for commercial driveway alley access for Damen Car Wash |
| <b>Committee(s) Assignment:</b> | Committee on Transportation and Public Way                                                          |

BE IT ORDAINED BY THE CITY COUNCIL OF THE CITY OF CHICAGO:

**SECTION 1.** Pursuant to Section 10-20-430 of the Municipal Code of Chicago, the Director of the Department of Revenue is hereby authorized and directed to exempt Armitage and Damen Car Wash at 2036-38 W Armitage from requiring barriers as a prerequisite to prohibit alley ingress and egress to a loading dock for premise address.

**SECTION 2.** This ordinance shall take effect and be in force upon its passage and publication.

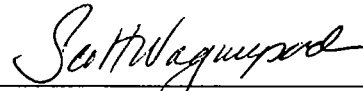A handwritten signature in cursive script, reading "Scott Waguespack", written over a horizontal line.

Scott Waguespack  
Alderman, 32nd Ward



# City of Chicago



O2013-4987

Office of the City Clerk


## Document Tracking Sheet

|                                 |   |
|---------------------------------|---|
| <b>Meeting Date:</b>            | 6/26/2013                                                                                               |
| <b>Sponsor(s):</b>              | Waguespack, Scott (32)                                                                                  |
| <b>Type:</b>                    | Ordinance                                                                                               |
| <b>Title:</b>                   | Exemption from physical barrier requirement for commercial driveway alley access for Sheffield Weed LLC |
| <b>Committee(s) Assignment:</b> | Committee on Transportation and Public Way                                                              |

BE IT ORDAINED BY THE CITY COUNCIL OF THE CITY OF CHICAGO:

**SECTION 1.** Pursuant to Section 10-20-430 of the Municipal Code of Chicago, the Director of the Department of Revenue is hereby authorized and directed to exempt Sheffield Weed LLC at 1551 N Sheffield from requiring barriers as a prerequisite to prohibit alley ingress and egress to a loading dock for premise address.

**SECTION 2.** This ordinance shall take effect and be in force upon its passage and publication.

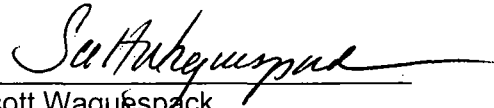A handwritten signature in cursive script, appearing to read "Scott Waguespack", written over a horizontal line.

Scott Waguespack  
Alderman, 32nd Ward



# City of Chicago



O2013-4988

Office of the City Clerk

## Document Tracking Sheet

|                                 |   |
|---------------------------------|---|
| <b>Meeting Date:</b>            | 6/26/2013                                                                                              |
| <b>Sponsor(s):</b>              | Waguespack, Scott (32)                                                                                 |
| <b>Type:</b>                    | Ordinance                                                                                              |
| <b>Title:</b>                   | Exemption from physical barrier requirement for commercial driveway alley access for Barrett Homes LLC |
| <b>Committee(s) Assignment:</b> | Committee on Transportation and Public Way                                                             |



BE IT ORDAINED BY THE CITY COUNCIL OF THE CITY OF CHICAGO:

**SECTION 1.** Pursuant to Section 10-20-430 of the Municipal Code of Chicago, the Director of the Department of Revenue is hereby authorized and directed to exempt Barrett Homes LLC at 1349-51 W Belmont from requiring barriers as a prerequisite to prohibit alley ingress and egress to parking facilities for premise address.

**SECTION 2.** This ordinance shall take effect and be in force upon its passage and publication.

A handwritten signature in black ink, reading "Scott Waguespack", is written over a horizontal line.

Scott Waguespack  
Alderman, 32nd Ward



# City of Chicago



O2013-4990

Office of the City Clerk


## Document Tracking Sheet

|                                 |   |
|---------------------------------|---|
| <b>Meeting Date:</b>            | 6/26/2013                                                                                               |
| <b>Sponsor(s):</b>              | Waguespack, Scott (32)                                                                                  |
| <b>Type:</b>                    | Ordinance                                                                                               |
| <b>Title:</b>                   | Exemption from physical barrier requirement for commercial driveway alley access for TheDamenPlace, Inc |
| <b>Committee(s) Assignment:</b> | Committee on Transportation and Public Way                                                              |

BE IT ORDAINED BY THE CITY COUNCIL OF THE CITY OF CHICAGO:

**SECTION 1.** Pursuant to Section 10-20-430 of the Municipal Code of Chicago, the Director of the Department of Revenue is hereby authorized and directed to exempt **TheDamenPlace, Inc. at 1046 N Damen** from requiring barriers as a prerequisite to prohibit alley ingress and egress to parking facilities for premise address.

**SECTION 2.** This ordinance shall take effect and be in force upon its passage and publication.

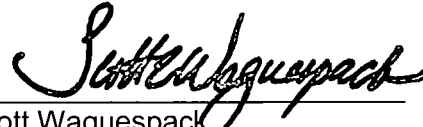A handwritten signature in black ink, reading "Scott Waguespack", written over a horizontal line.

Scott Waguespack  
Alderman, 32nd Ward



# City of Chicago



**O2013-5028**

Office of the City Clerk

## Document Tracking Sheet


|                                 |   |
|---------------------------------|---|
| <b>Meeting Date:</b>            | 6/26/2013   |
| <b>Sponsor(s):</b>              | Laurino, Margaret (39)   |
| <b>Type:</b>                    | Ordinance   |
| <b>Title:</b>                   | Exemption from physical barrier requirement for commercial driveway alley access for Public Building Commission of Chicago |
| <b>Committee(s) Assignment:</b> | Committee on Transportation and Public Way                                                                                 |

*AUTHORIZATION FOR EXEMPTION OF PUBLIC BUILDING COMMISSOIN of CHICAGO  
FROM PHYSICAL BARRIER REQUIREMENT PERTAINING TO ALLEY ACCESSIBILITY  
FOR PARKING FACILITIES AT 5150 N. Kimball.*

*Be It Ordained by the City Council of the City of Chicago:*

SECTION 1. Pursuant to Section 10-20-430 of the Municipal Code of Chicago, the Commissioner of Transportation is hereby authorized and directed to exempt **Public Building Commission of Chicago** from the provisions requiring barriers as a prerequisite to prohibit alley ingress and egress to parking facilities for **5150 N. Kimball**.

SECTION 2. This ordinance shall take effect and be in force from and after its passage and publication.

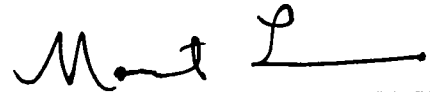A handwritten signature in black ink, appearing to read 'Margaret Laurino', written over a horizontal line.

MARGARET LAURINO  
Alderman, 39<sup>th</sup> Ward



# City of Chicago



O2013-5030

Office of the City Clerk

## Document Tracking Sheet

|                                 |   |
|---------------------------------|---|
| <b>Meeting Date:</b>            | 6/26/2013                                                                                              |
| <b>Sponsor(s):</b>              | Laurino, Margaret (39)                                                                                 |
| <b>Type:</b>                    | Ordinance                                                                                              |
| <b>Title:</b>                   | Exemption from physical barrier requirement for commercial driveway alley access for Evolution Fitness |
| <b>Committee(s) Assignment:</b> | Committee on Transportation and Public Way                                                             |

*AUTHORIZATION FOR EXEMPTION OF EVOLUTION FITNESS FROM PHYSICAL  
BARRIER REQUIREMENT PERTAINING TO ALLEY ACCESSIBILITY FOR PARKING  
FACILITIES AT 6122 N. Pulaski*

*Be It Ordained by the City Council of the City of Chicago:*

SECTION 1. Pursuant to Section 10-20-430 of the Municipal Code of Chicago, the Commissioner of Transportation is hereby authorized and directed to exempt **EVOLUTION FITNESS** from the provisions requiring barriers as a prerequisite to prohibit alley ingress and egress to parking facilities for **6122 N. Pulaski**.

SECTION 2. This ordinance shall take effect and be in force from and after its passage and publication.



MARGARET LAURINO  
Alderman, 39<sup>th</sup> Ward



# City of Chicago



O2013-5032

Office of the City Clerk

## Document Tracking Sheet

|                                 |   |
|---------------------------------|---|
| <b>Meeting Date:</b>            | 6/26/2013   |
| <b>Sponsor(s):</b>              | Laurino, Margaret (39)                                                                                           |
| <b>Type:</b>                    | Ordinance   |
| <b>Title:</b>                   | Exemption from physical barrier requirement for commercial driveway alley access for Silver Property Group, Ltd. |
| <b>Committee(s) Assignment:</b> | Committee on Transportation and Public Way                                                                       |




*AUTHORIZATION FOR EXEMPTION OF SILVER PROPERTY GROUP, LTD FROM  
PHYSICAL BARRIER REQUIREMENT PERTAINING TO ALLEY ACCESSIBILITY FOR  
PARKING FACILITIES AT 4054-56 N. HARDING*

*Be It Ordained by the City Council of the City of Chicago:*

SECTION 1. Pursuant to Section 10-20-430 of the Municipal Code of Chicago, the Commissioner of Transportation is hereby authorized and directed to exempt **SILVER PROPERTY GROUP, LTD** from the provisions requiring barriers as a prerequisite to prohibit alley ingress and egress to parking facilities for **4054-56 N. HARDING**.

SECTION 2. This ordinance shall take effect and be in force from and after its passage and publication.

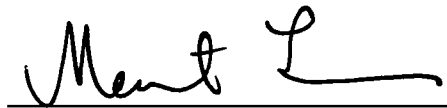

---

MARGARET LAURINO  
Alderman, 39<sup>th</sup> Ward



# City of Chicago



O2013-4989

Office of the City Clerk

## Document Tracking Sheet

|                                 |   |
|---------------------------------|---|
| <b>Meeting Date:</b>            | 6/26/2013   |
| <b>Sponsor(s):</b>              | Solis, Daniel (25)   |
| <b>Type:</b>                    | Ordinance   |
| <b>Title:</b>                   | Amendment of prior ordinance which allow granting the right of Union Station Company to construct, maintain and operate certain railroad tracks and facilities |
| <b>Committee(s) Assignment:</b> | Committee on Transportation and Public Way   |

**ORDINANCE**

Amending an ordinance entitled "An Ordinance Granting to the Union Station Company, a corporation, its successors and assigns, the right to construct, maintain and operate a railroad passenger station in the City of Chicago, and the right also to construct, maintain and operate certain railroad tracks and facilities in connection therewith in this ordinance described," passed by the City Council of the City of Chicago on March 23, 1914, appearing in the printed Journal of the Proceedings of the City Council of that date on pages 4536 to 4562, approved March 31, 1914, and amended September 10, 1914, pages 1409 to 1412 of said Journal, amended March 25, 1916, pages 4047 and 4048 of said Journal, amended April 22, 1918, pages 2466 to 2569 of said Journal; amended May 27, 1925, pages 392 and 393 of said Journal; and amended January 21, 1931, pages \_\_\_\_ and \_\_\_\_ of said Journal and said amending Ordinance being recorded with the Cook County Recorder of Deeds on June 25, 1954 as document numbered 15943542; now, therefore.


**BE IT ORDAINED BY THE CITY COUNCIL OF THE CITY OF CHICAGO:**

**SECTION 1.** That an Ordinance passed by the city Council of the City of Chicago on March 28, 1914, approved March 31, 1914, and appearing in the printed Journal of the Proceedings of the City Council of that date, on pages 4536 to 4562, as subsequently amended, be and the same is further amended by deleting and repealing that portion and language of Section 4(a) of said Ordinance which is found in last sentence of said Section and states as follows:

"... and it is further covenanted and agreed that no structure of any kind shall ever be erected above, over or across that portion of said Congress street viaduct between the east property or right-of-way line of the Chicago Union Station company described as being three hundred and forty-four (344) feet east of and parallel to the east-line of Canal street and the west bank of the South branch of the Chicago River."

The above passage of said Ordinance is hereby repealed. In all other respects, said Ordinance shall remain in full force and effect.

**SECTION 2.** This Ordinance shall be in force and effect from and after its passage.

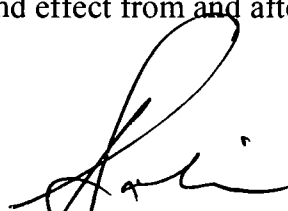

---

DANIEL SOLIS  
Alderman 25<sup>th</sup> Ward



# City of Chicago



O2013-5135

Office of the City Clerk

## Document Tracking Sheet

|                                 |                                            |
|---------------------------------|--------------------------------------------|
| <b>Meeting Date:</b>            | 6/26/2013                                  |
| <b>Sponsor(s):</b>              | Moreno, Proco Joe (1)                      |
| <b>Type:</b>                    | Ordinance                                  |
| <b>Title:</b>                   | Awning(s) for Mi Casa                      |
| <b>Committee(s) Assignment:</b> | Committee on Transportation and Public Way |

ORDINANCE  
MI CASA  
Acct. No. 250677 - 4  
Permit No. 1107101

*Be It Ordained by the City Council of the City of Chicago:*

SECTION 1. Permission and authority are hereby given and granted to MI CASA, upon the terms and subject to the conditions of this ordinance to maintain and use, as now constructed, one (1) Awning(s) projecting over the public right-of-way adjacent to its premises known as 2441 W. Armitage Ave..

Said Awning(s) at W. Armitage measure(s):

One (1) at seventeen point two (17.2) feet in length, and two (2) feet in width for a total of thirty-four point four (34.4) square feet.

The location of said privilege shall be as shown on prints kept on file with the Department of Business Affairs and Consumer Protection and the Office of the City Clerk.

Said privilege shall be constructed in accordance with plans and specifications approved by the Zoning Department - Signs.

This grant of privilege in the public way shall be subject to the provisions of Section 10-28-015 and all other required provisions of the Municipal Code of Chicago.


The grantee shall pay to the City of Chicago as compensation for the privilege #1107101 herein granted the sum of fifty (\$50.00) per annum in advance.

A 25% penalty will be added for payments received after due date.

The permit holder agrees to hold the City of Chicago harmless for any damage, relocation or replacement costs associated with damage, relocation or removal of private property caused by the City performing work in the public way.


Authority herein given and granted for a period of five (5) years from and after 06/11/2013.

Alderman \_\_\_\_\_

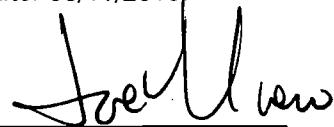

Proco Joe Moreno 1st Ward

2441 W.Armitage ave.

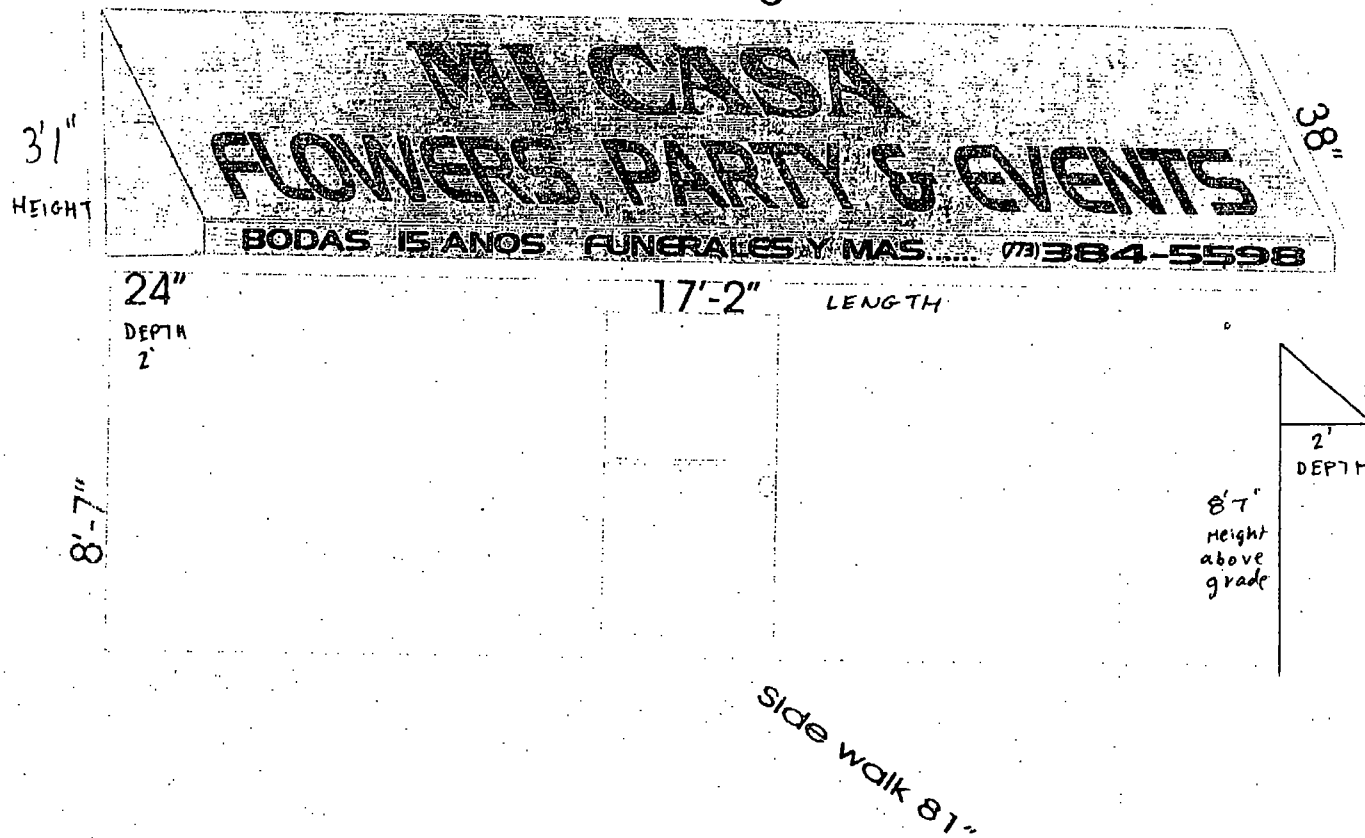



**06/26/2013**

**Alderman Proco Joe Moreno**  
**Ward # 01**  
City of Chicago  
City Hall, Room 300  
121 North LaSalle Street  
Chicago, Illinois 60602

Re: An ordinance to use and maintain a portion of the public right-of-way for **one (1) awning(s)** for **MI CASA**, adjacent to the premises known as **2441 W. Armitage Ave.**.

Dear Alderman **Proco Joe Moreno**:

The applicant referenced above has requested the use of the public right-of-way for a **awning(s)**. An ordinance has been prepared by the Department of Business Affairs and Consumer Protection – Business Assistance Center - Public Way Use Unit for presentation to the City Council. Because this request was made for properties located in your ward, as approved by you as per the attached, I respectfully request that you introduce the attached ordinance at the next City Council meeting.

If you have any questions regarding this ordinance, please contact Anthony Bertuca at (312) 744-5506.

**Department of Business Affairs and Consumer Protection**



# City of Chicago



O2013-5138

Office of the City Clerk

## Document Tracking Sheet

|                                 |                                            |
|---------------------------------|--------------------------------------------|
| <b>Meeting Date:</b>            | 6/26/2013                                  |
| <b>Sponsor(s):</b>              | Fioretti, Bob (2)                          |
| <b>Type:</b>                    | Ordinance                                  |
| <b>Title:</b>                   | Awning(s) for DePaul University            |
| <b>Committee(s) Assignment:</b> | Committee on Transportation and Public Way |



ORDINANCE  
DE PAUL UNIVERSITY  
Acct. No. 63260 - 2  
Permit No. 1107065

*Be It Ordained by the City Council of the City of Chicago:*

SECTION 1. Permission and authority are hereby given and granted to DE PAUL UNIVERSITY, upon the terms and subject to the conditions of this ordinance to maintain and use, as now constructed, seventeen (17) Awning(s) projecting over the public right-of-way adjacent to its premises known as 333 S. State St..

Said Awning(s) at S. State Street measure(s):

Seventeen (17) at fourteen (14) feet in length, and nine point three (9.3) feet in width for a total of two thousand two hundred thirteen point four (2213.4) square feet.

The location of said privilege shall be as shown on prints kept on file with the Department of Business Affairs and Consumer Protection and the Office of the City Clerk.

Said privilege shall be constructed in accordance with plans and specifications approved by the Zoning Department - Signs.

This grant of privilege in the public way shall be subject to the provisions of Section 10-28-015 and all other required provisions of the Municipal Code of Chicago.

The grantee shall pay to the City of Chicago as compensation for the privilege #1107065 herein granted the sum of one hundred seventy-five (\$175.00) per annum in advance.


A 25% penalty will be added for payments received after due date.

The permit holder agrees to hold the City of Chicago harmless for any damage, relocation or replacement costs associated with damage, relocation or removal of private property caused by the City performing work in the public way.

Authority herein given and granted for a period of five (5) years from and after 06/08/2013.

Alderman

Bob Fioretti 2nd Ward

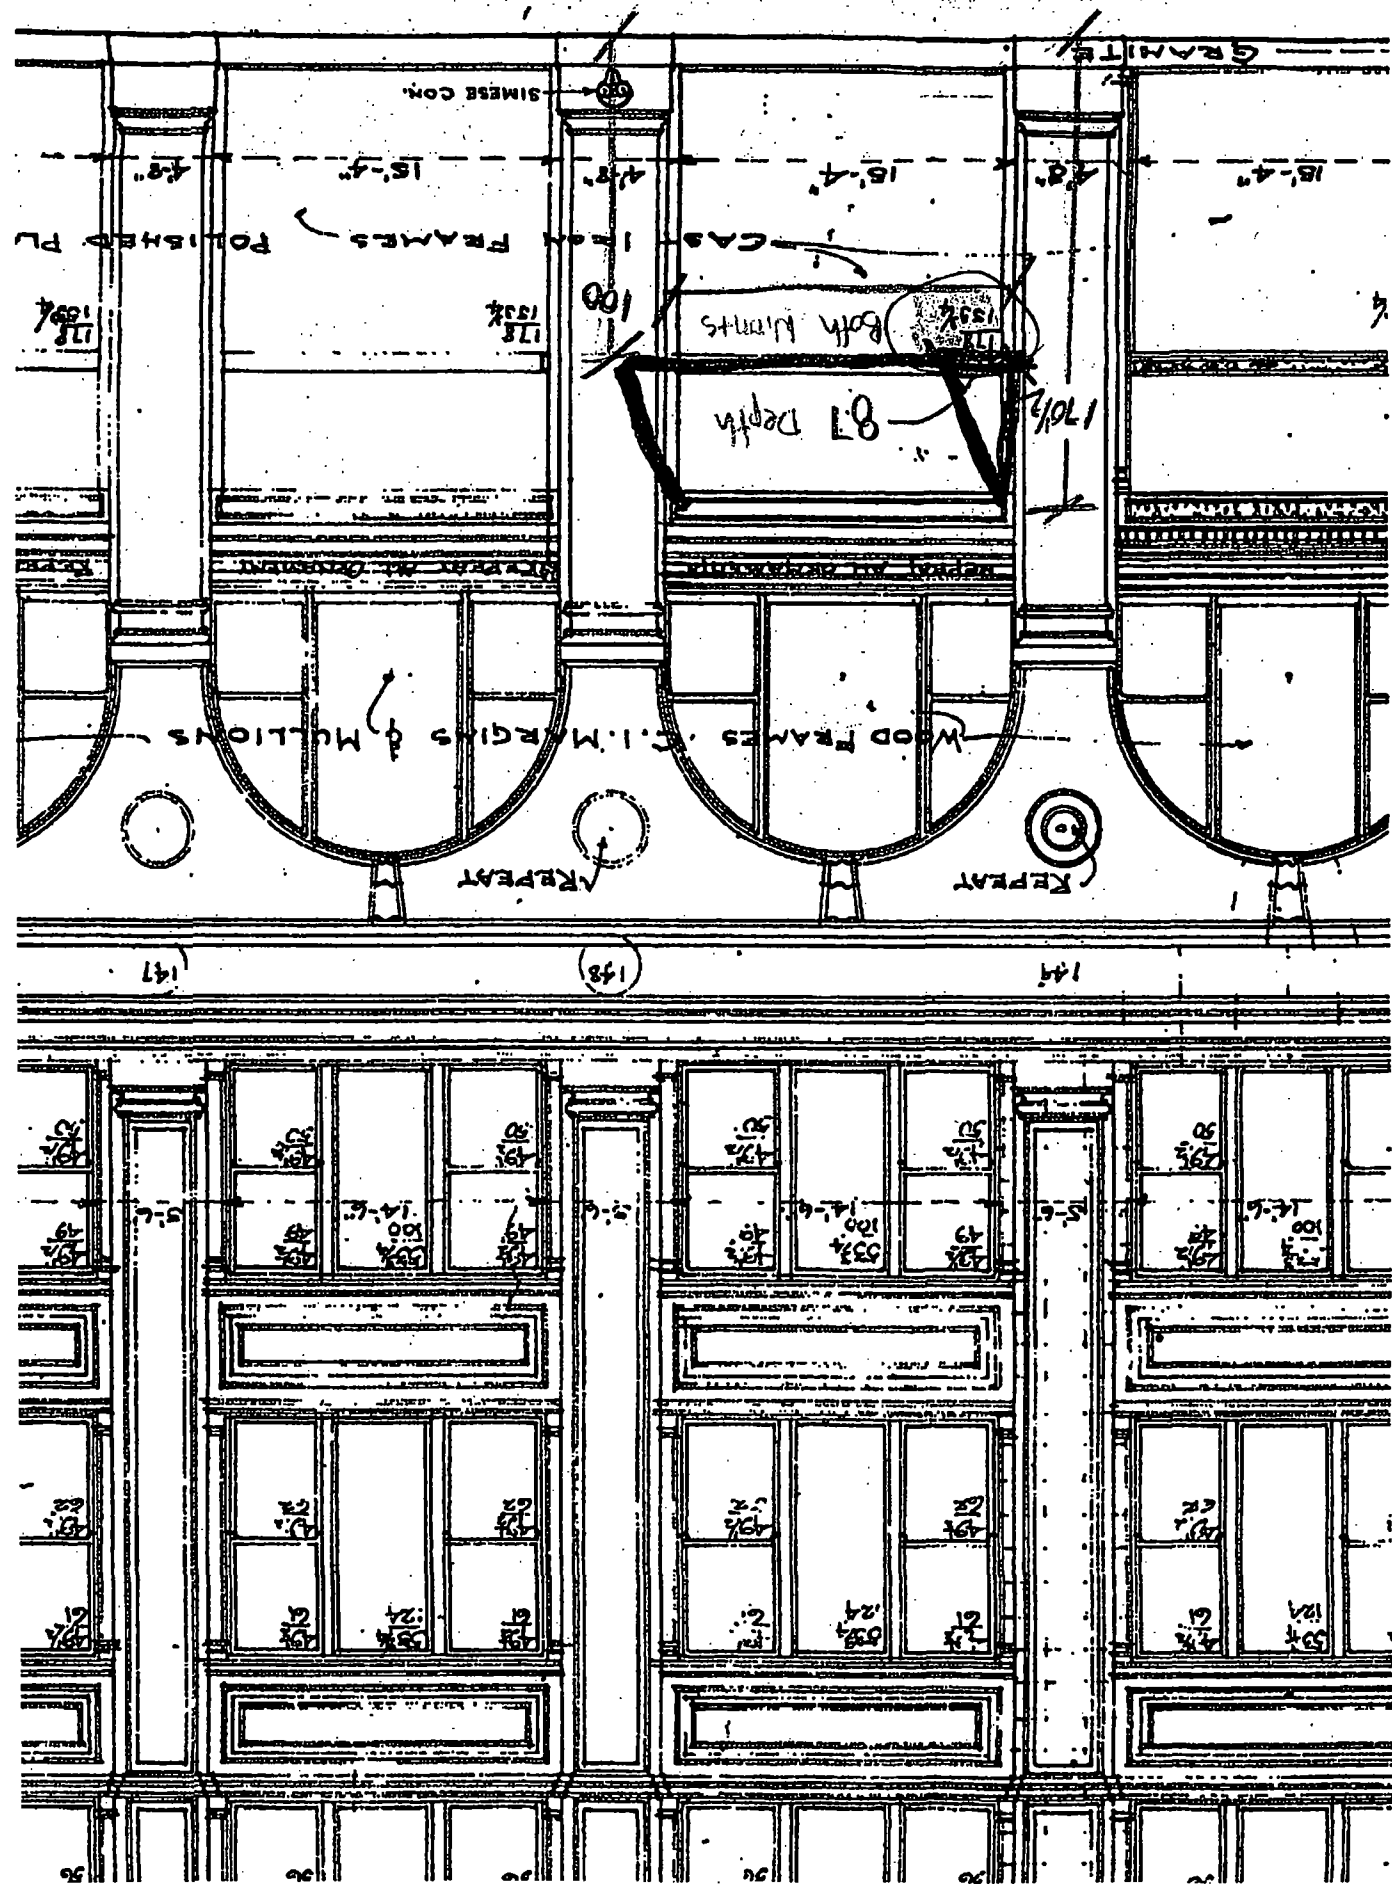



**Department of Business Affairs and Consumer Protection**  
Business Assistance Center - Public Way Use Unit  
City Hall - 121 N. LaSalle Street, Room 800 • Chicago, IL 60602  
(312)-74-GOBIZ (312-744-6249) • (312) 744-1944 (TTY)  
<http://www.cityofchicago.org/bacp>

**06/26/2013**

**Alderman Bob Fioretti**  
**Ward # 02**  
City of Chicago  
City Hall, Room **300**  
121 North LaSalle Street  
Chicago, Illinois 60602

Re: An ordinance to use and maintain a portion of the public right-of-way for **seventeen (17) awning(s)** for **DE PAUL UNIVERSITY**, adjacent to the premises known as **333 S. State St.**

Dear Alderman **Bob Fioretti**:

The applicant referenced above has requested the use of the public right-of-way for a **awning(s)**. An ordinance has been prepared by the Department of Business Affairs and Consumer Protection – Business Assistance Center - Public Way Use Unit for presentation to the City Council. Because this request was made for properties located in your ward, as approved by you as per the attached, I respectfully request that you introduce the attached ordinance at the next City Council meeting.

If you have any questions regarding this ordinance, please contact Anthony Bertuca at (312) 744-5506.

**Department of Business Affairs and Consumer Protection**



# City of Chicago



O2013-5143

Office of the City Clerk

## Document Tracking Sheet

|                                 |                                                    |
|---------------------------------|----------------------------------------------------|
| <b>Meeting Date:</b>            | 6/26/2013                                          |
| <b>Sponsor(s):</b>              | Dowell, Pat (3)                                    |
| <b>Type:</b>                    | Ordinance                                          |
| <b>Title:</b>                   | Awning(s) for Brite New Mind Day Care Center, Inc. |
| <b>Committee(s) Assignment:</b> | Committee on Transportation and Public Way         |

ORDINANCE  
BRITE NEW MIND DAY CARE CENTER, INC.  
Acct. No. 319685 - 1  
Permit No. 1107248

*Be It Ordained by the City Council of the City of Chicago:*

SECTION 1. Permission and authority are hereby given and granted to BRITE NEW MIND DAY CARE CENTER, INC., upon the terms and subject to the conditions of this ordinance to maintain and use, as now constructed, one (1) Awning(s) projecting over the public right-of-way adjacent to its premises known as 112 E. 51st St..

Said Awning(s) at E. 51st St. measure(s):

One (1) at sixteen (16) feet in length, and two (2) feet in width for a total of thirty-two (32) square feet.

The location of said privilege shall be as shown on prints kept on file with the Department of Business Affairs and Consumer Protection and the Office of the City Clerk.

Said privilege shall be constructed in accordance with plans and specifications approved by the Zoning Department - Signs.


This grant of privilege in the public way shall be subject to the provisions of Section 10-28-015 and all other required provisions of the Municipal Code of Chicago.

The grantee shall pay to the City of Chicago as compensation for the privilege #1107248 herein granted the sum of fifty (\$50.00) per annum in advance.

A 25% penalty will be added for payments received after due date.

The permit holder agrees to hold the City of Chicago harmless for any damage, relocation or replacement costs associated with damage, relocation or removal of private property caused by the City performing work in the public way.

Authority herein given and granted for a period of five (5) years from and after 05/14/2013.

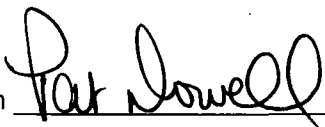Alderman   
Pat Dowell 3rd Ward

FROM : Chesterfield Awning Co., Inc. FAX NO. : 708 596 9469

Dec. 28 2006 03:16PM P2

**COMMERCIAL AWNING WORKSHEET**

1. Name BRITE NEW MIND DAY CARE Center, INC
2. Border Style \_\_\_\_\_ Size \_\_\_\_\_  
☐ Sewn On ☐ Separate/T.M.
3. Binding Color N/A
4. Banding ☐ Yes ☒ No Size \_\_\_\_\_  
☐ Painted ☐ P.S. ☐ Cut Out ☐ Appl.  
 Placement \_\_\_\_\_  
 Color \_\_\_\_\_ Mat/# \_\_\_\_\_

5. Installation Instructions \_\_\_\_\_

Anything in the way - Recess - Ext. - Etc.

☒ No ☐ Yes

6. Call for: ☐ Electric ☒ COD ☐ Misc  
☐ Customer will call ☐ OK just install ☐ Hold

7. Sizes: ☐ OK ☒ Recheck ☐ Leave Up ☒ Take Down

8. Misc. \_\_\_\_\_


9. Material NORTH STAR  
 Color YELLOW No. 30  
 Frame: ☒ Steel ☐ Alum ☒ Recover ☐ Staple System

**ARTWORK**☒ Yes ☐ No

- Painted ☐  
 P.S. Pressure Sensitive ☒  
 Eradicate ☐  
 Heat Sealed ☐  
 Sunb. System ☐  
 Sewn on (Appl.) ☐  
 Sp. Logo ☒

**EXTRAS**

- Double Front Bar ☐  
 Shadow Free ☐  
 Cut Outs ☐  
 Double Lace ☐  
 Eggcrating ☐  
 Lights (Enclosed) ☐  
 Lights (Regular) ☐  
 Paint Frames ☐  
 Shop Drawing ☐

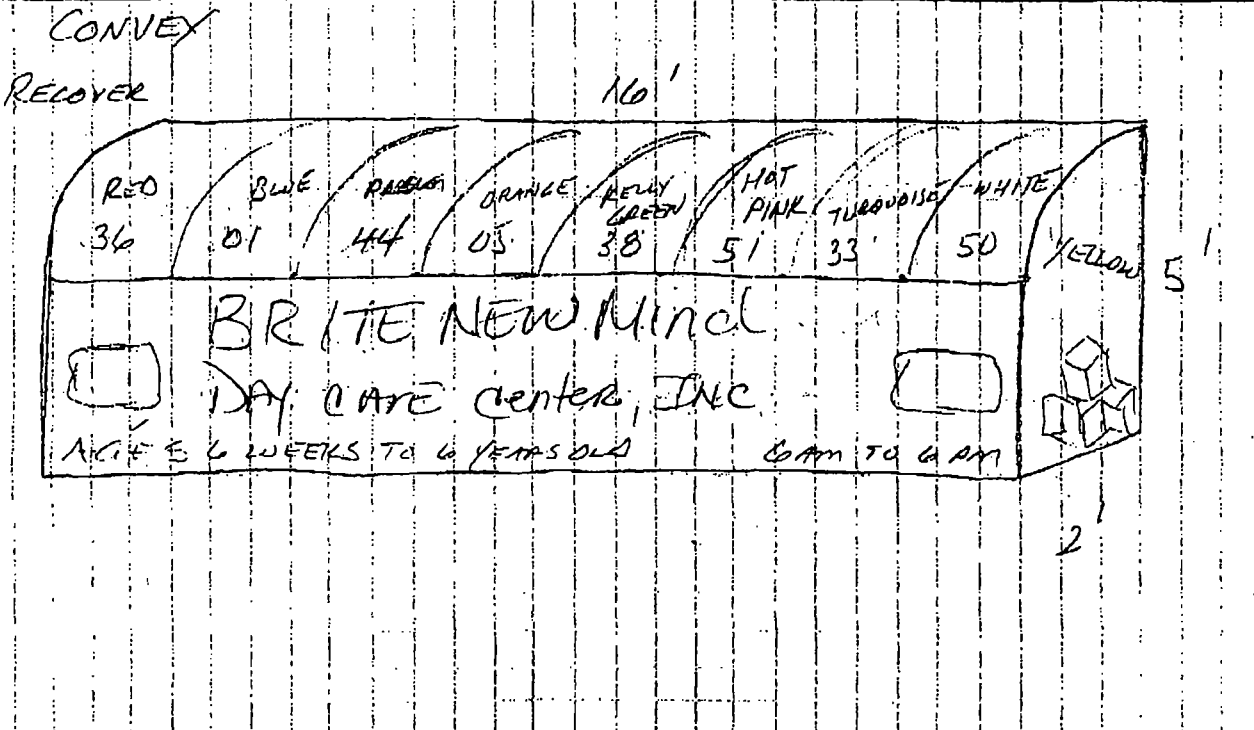



**06/26/2013**

**Alderman Pat Dowell**  
**Ward # 03**  
City of Chicago  
City Hall, Room **300**  
121 North LaSalle Street  
Chicago, Illinois 60602

Re: An ordinance to use and maintain a portion of the public right-of-way for **one (1) awning(s)** for  
**BRITE NEW MIND DAY CARE CENTER, INC.**, adjacent to the premises known as **112 E. 51st**  
**St.**.

**Dear Alderman Pat Dowell:**

The applicant referenced above has requested the use of the public right-of-way for a **awning(s)**. An ordinance has been prepared by the Department of Business Affairs and Consumer Protection – Business Assistance Center - Public Way Use Unit for presentation to the City Council. Because this request was made for properties located in your ward, as approved by you as per the attached, I respectfully request that you introduce the attached ordinance at the next City Council meeting.

If you have any questions regarding this ordinance, please contact Anthony Bertuca at (312) 744-5506.

**Department of Business Affairs and Consumer Protection**



# City of Chicago



O2013-5145

Office of the City Clerk

## Document Tracking Sheet

|                                 |                                            |
|---------------------------------|--------------------------------------------|
| <b>Meeting Date:</b>            | 6/26/2013                                  |
| <b>Sponsor(s):</b>              | Beale, Anthony (9)                         |
| <b>Type:</b>                    | Ordinance                                  |
| <b>Title:</b>                   | Awning(s) for Paris Hair Weave             |
| <b>Committee(s) Assignment:</b> | Committee on Transportation and Public Way |



ORDINANCE  
PARIS HAIR WEAVE  
Acct. No. 53128 - 1  
Permit No. 1107267

*Be It Ordained by the City Council of the City of Chicago:*

SECTION 1. Permission and authority are hereby given and granted to PARIS HAIR WEAVE, upon the terms and subject to the conditions of this ordinance to maintain and use, as now constructed, one (1) Awning(s) projecting over the public right-of-way adjacent to its premises known as 9216 S. Cottage Grove Ave..

Said Awning(s) at S. Cottage Grove measure(s):

One (1) at twenty-two (22) feet in length, and two (2) feet in width for a total of forty-four (44) square feet.

The location of said privilege shall be as shown on prints kept on file with the Department of Business Affairs and Consumer Protection and the Office of the City Clerk.

Said privilege shall be constructed in accordance with plans and specifications approved by the Zoning Department - Signs.

This grant of privilege in the public way shall be subject to the provisions of Section 10-28-015 and all other required provisions of the Municipal Code of Chicago.

The grantee shall pay to the City of Chicago as compensation for the privilege #1107267 herein granted the sum of fifty (\$50.00) per annum in advance.

A 25% penalty will be added for payments received after due date.

The permit holder agrees to hold the City of Chicago harmless for any damage, relocation or replacement costs associated with damage, relocation or removal of private property caused by the City performing work in the public way.

Authority herein given and granted for a period of <sup>Three 3</sup>~~five~~ (5) years from and after 06/11/2013.

Alderman




Anthony Beale 9th Ward

06/18/13 TUE 11:30 FAX 7737852790

ALDERMAN ANTHONY BEALE

002

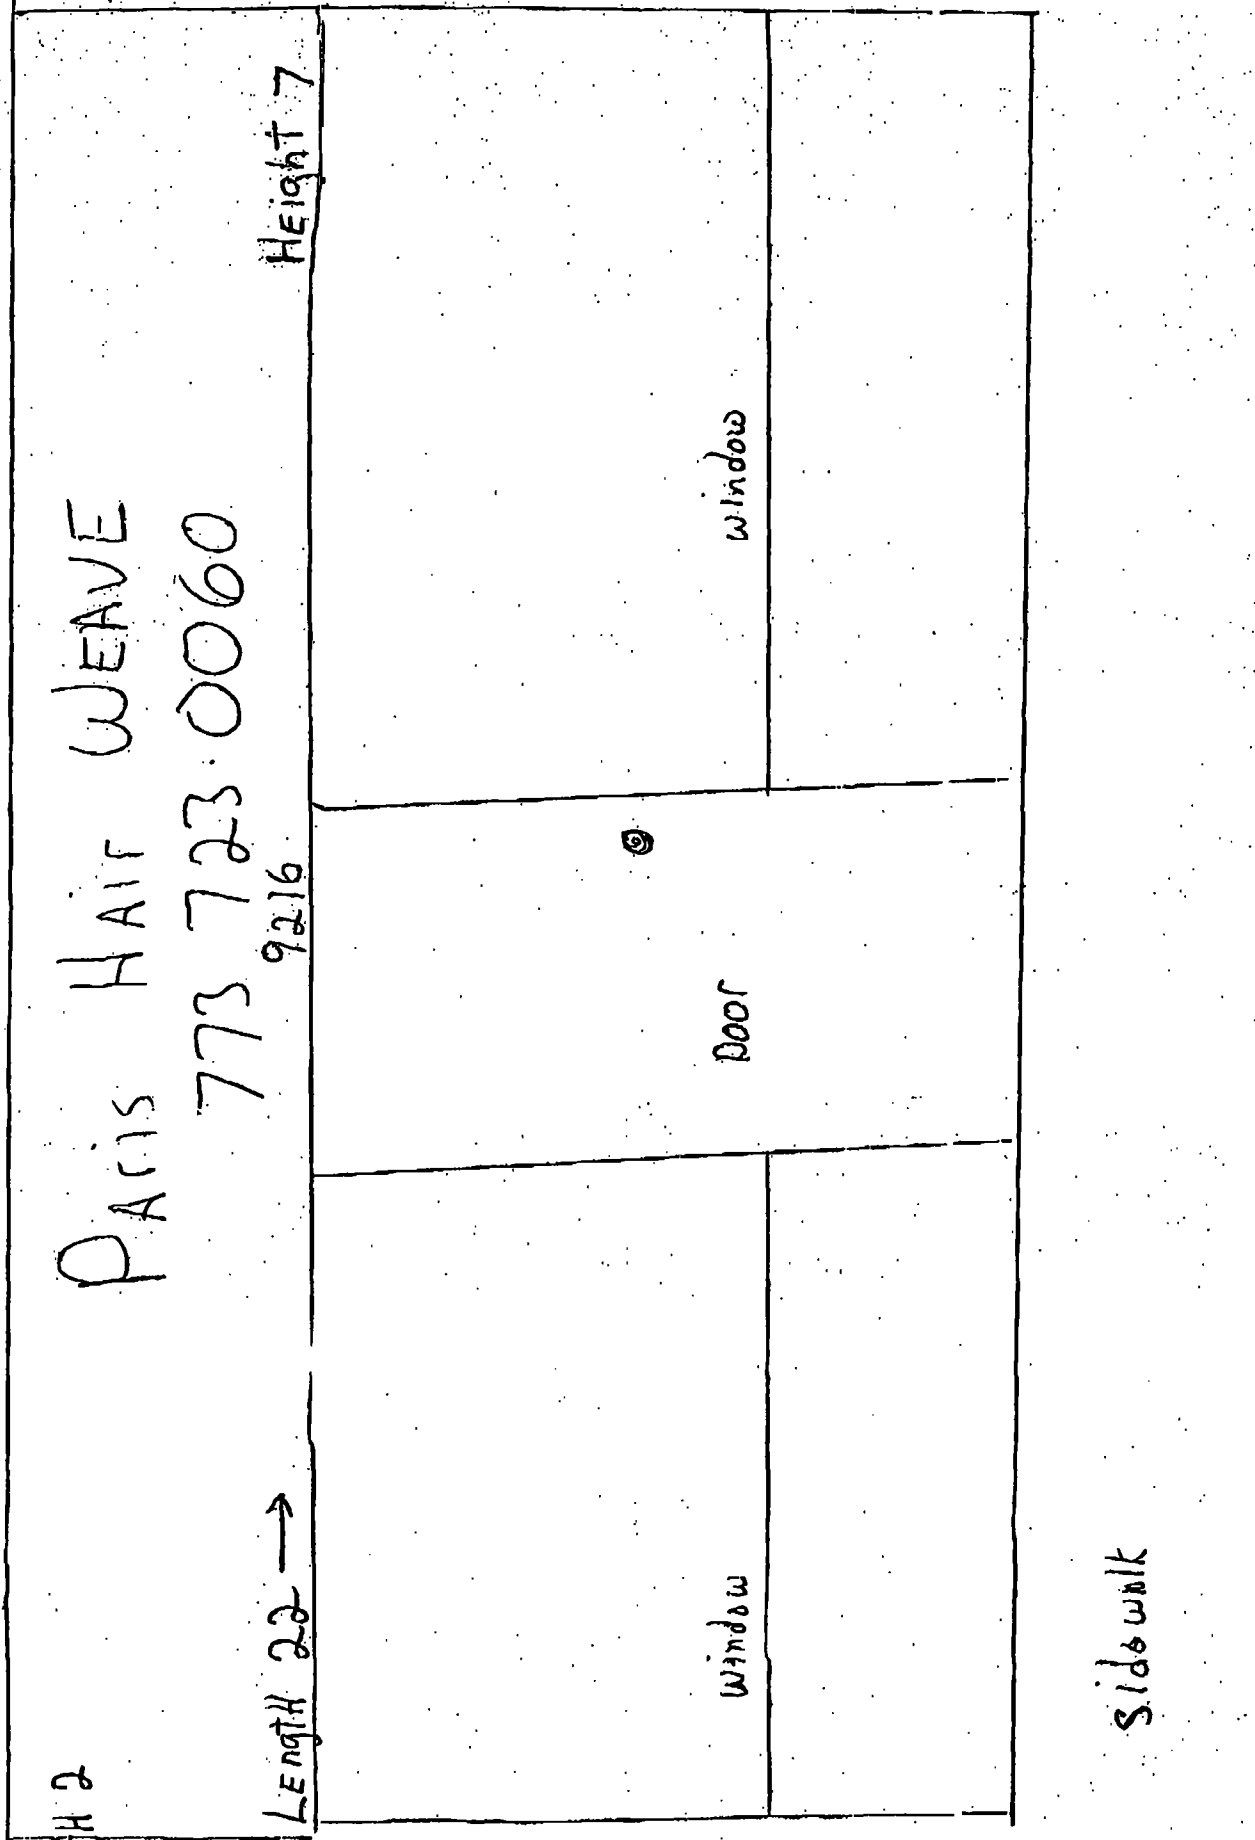

Light 2

Length 22 →

9216

Height 7

Window

Door

Window

Sidewalk

Street Cottage Grove



06/26/2013

Alderman **Anthony Beale**  
Ward # **09**  
City of Chicago  
City Hall, Room **300**  
121 North LaSalle Street  
Chicago, Illinois 60602

Re: An ordinance to use and maintain a portion of the public right-of-way for **one (1) awning(s)** for  
**PARIS HAIR WEAVE**, adjacent to the premises known as **9216 S. Cottage Grove Ave..**

Dear Alderman **Anthony Beale**:

The applicant referenced above has requested the use of the public right-of-way for a **awning(s)**. An ordinance has been prepared by the Department of Business Affairs and Consumer Protection – Business Assistance Center - Public Way Use Unit for presentation to the City Council. Because this request was made for properties located in your ward, as approved by you as per the attached, I respectfully request that you introduce the attached ordinance at the next City Council meeting.

If you have any questions regarding this ordinance, please contact Anthony Bertuca at (312) 744-5506.

Department of Business Affairs and Consumer Protection



# City of Chicago



O2013-5147

Office of the City Clerk

## Document Tracking Sheet

|                                 |                                            |
|---------------------------------|--------------------------------------------|
| <b>Meeting Date:</b>            | 6/26/2013                                  |
| <b>Sponsor(s):</b>              | Pope, John (10)                            |
| <b>Type:</b>                    | Ordinance                                  |
| <b>Title:</b>                   | Awning(s) for Foot Health Center           |
| <b>Committee(s) Assignment:</b> | Committee on Transportation and Public Way |

ORDINANCE  
FOOT HEALTH CENTER  
Acct. No. 73276 - 1  
Permit No. 1106905

*Be It Ordained by the City Council of the City of Chicago:*

SECTION 1. Permission and authority are hereby given and granted to FOOT HEALTH CENTER, upon the terms and subject to the conditions of this ordinance to maintain and use, as now constructed, one (1) Awning(s) projecting over the public right-of-way adjacent to its premises known as 10528 S. Ewing Ave..

Said Awning(s) at S. EWING measure(s):

One (1) at twenty (20) feet in length, and two (2) feet in width for a total of forty (40) square feet.

The location of said privilege shall be as shown on prints kept on file with the Department of Business Affairs and Consumer Protection and the Office of the City Clerk.

Said privilege shall be constructed in accordance with plans and specifications approved by the Zoning Department - Signs.

This grant of privilege in the public way shall be subject to the provisions of Section 10-28-015 and all other required provisions of the Municipal Code of Chicago.


The grantee shall pay to the City of Chicago as compensation for the privilege #1106905 herein granted the sum of fifty (\$50.00) per annum in advance.

A 25% penalty will be added for payments received after due date.


The permit holder agrees to hold the City of Chicago harmless for any damage, relocation or replacement costs associated with damage, relocation or removal of private property caused by the City performing work in the public way.

Authority herein given and granted for a period of five (5) years from and after 05/14/2013.

Alderman

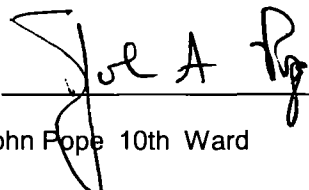  
John Pope 10th Ward

Business Located at 10528 S. Ewing Ave., on the west side of  
the street, cross street is Ewing Ave &  
E. 106<sup>th</sup> Street

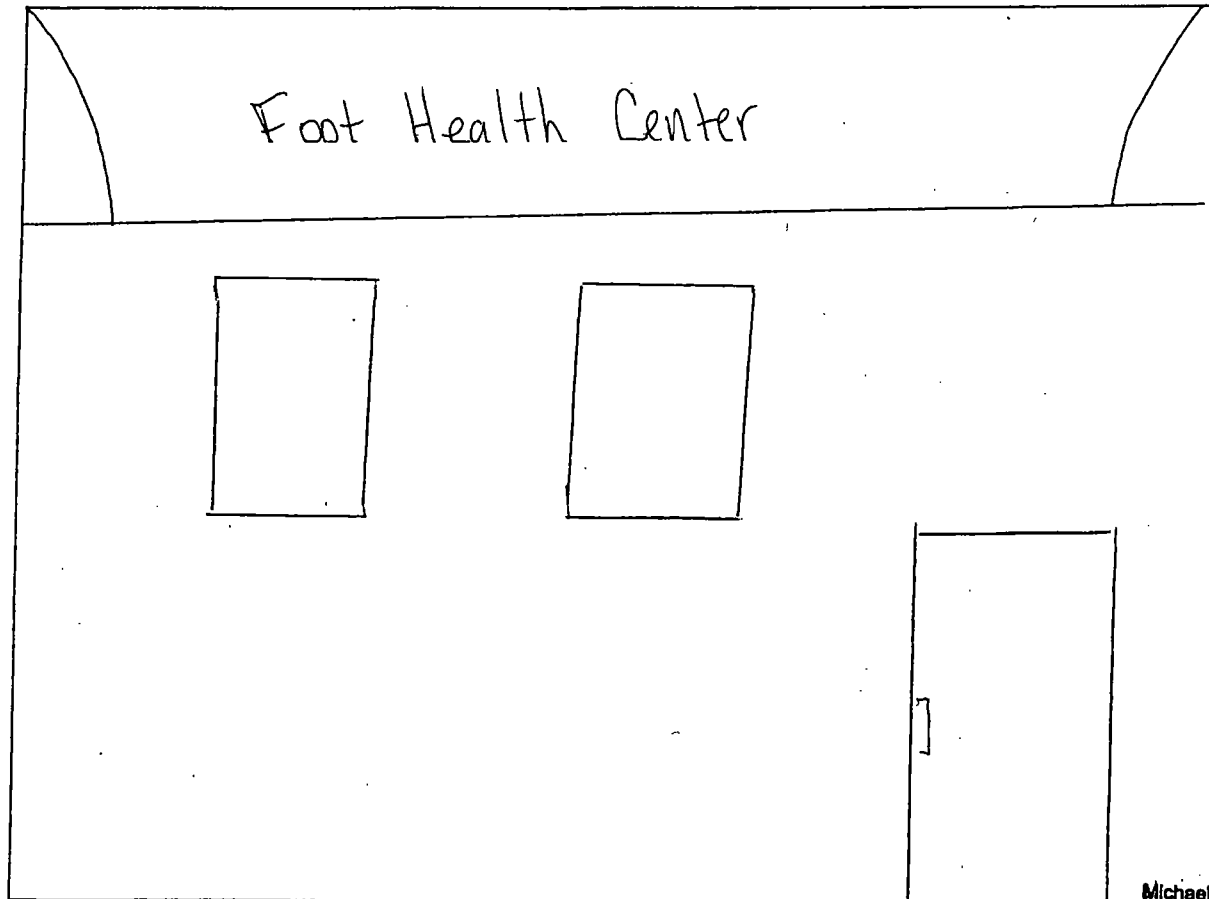

\* Any Further Questions please call our office at (773) 375-0791.

Michael A. Wood, D.P.M.  
10528 S. Ewing Avenue  
Chicago, IL 60617



**06/26/2013**

**Alderman John Pope**  
**Ward # 10**  
City of Chicago  
City Hall, Room 300  
121 North LaSalle Street  
Chicago, Illinois 60602

Re: An ordinance to use and maintain a portion of the public right-of-way for **one (1) awning(s)** for  
**FOOT HEALTH CENTER**, adjacent to the premises known as **10528 S. Ewing Ave..**

Dear Alderman **John Pope**:

The applicant referenced above has requested the use of the public right-of-way for a **awning(s)**. An ordinance has been prepared by the Department of Business Affairs and Consumer Protection – Business Assistance Center - Public Way Use Unit for presentation to the City Council. Because this request was made for properties located in your ward, as approved by you as per the attached, I respectfully request that you introduce the attached ordinance at the next City Council meeting.

If you have any questions regarding this ordinance, please contact Anthony Bertuca at (312) 744-5506.

**Department of Business Affairs and Consumer Protection**



# City of Chicago



O2013-5155

Office of the City Clerk

## Document Tracking Sheet

|                                 |                                            |
|---------------------------------|--------------------------------------------|
| <b>Meeting Date:</b>            | 6/26/2013                                  |
| <b>Sponsor(s):</b>              | Balcer, James (11)                         |
| <b>Type:</b>                    | Ordinance                                  |
| <b>Title:</b>                   | Awning(s) for D&H Granite & Marble Supply  |
| <b>Committee(s) Assignment:</b> | Committee on Transportation and Public Way |



ORDINANCE  
D & H GRANITE & MARBLE SUPPLY  
Acct. No. 246351 - 2  
Permit No. 1105960

*Be It Ordained by the City Council of the City of Chicago:*

SECTION 1. Permission and authority are hereby given and granted to D & H GRANITE & MARBLE SUPPLY, upon the terms and subject to the conditions of this ordinance to maintain and use, as now constructed, one (1) Awning(s) projecting over the public right-of-way adjacent to its premises known as 1520 W. Pershing Rd..

Said Awning(s) at W. Pershing measure(s):

One (1) at ten (10) feet in length, and four (4) feet in width for a total of forty (40) square feet.

The location of said privilege shall be as shown on prints kept on file with the Department of Business Affairs and Consumer Protection and the Office of the City Clerk.

Said privilege shall be constructed in accordance with plans and specifications approved by the Zoning Department - Signs.


This grant of privilege in the public way shall be subject to the provisions of Section 10-28-015 and all other required provisions of the Municipal Code of Chicago.

The grantee shall pay to the City of Chicago as compensation for the privilege #1105960 herein granted the sum of fifty (\$50.00) per annum in advance.

A 25% penalty will be added for payments received after due date.

The permit holder agrees to hold the City of Chicago harmless for any damage, relocation or replacement costs associated with damage, relocation or removal of private property caused by the City performing work in the public way.



Authority herein given and granted for a period of five (5) years from and after Date of Passage.

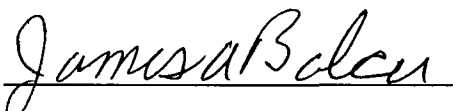Alderman   
James A. Balcer 11th Ward



Athena Design Group

1882 S. Normal Avenue, Chicago, IL 60616 | Tel: 312-733-2828 | Fax: 312-733-2822 | E-mail: mail@3228.com

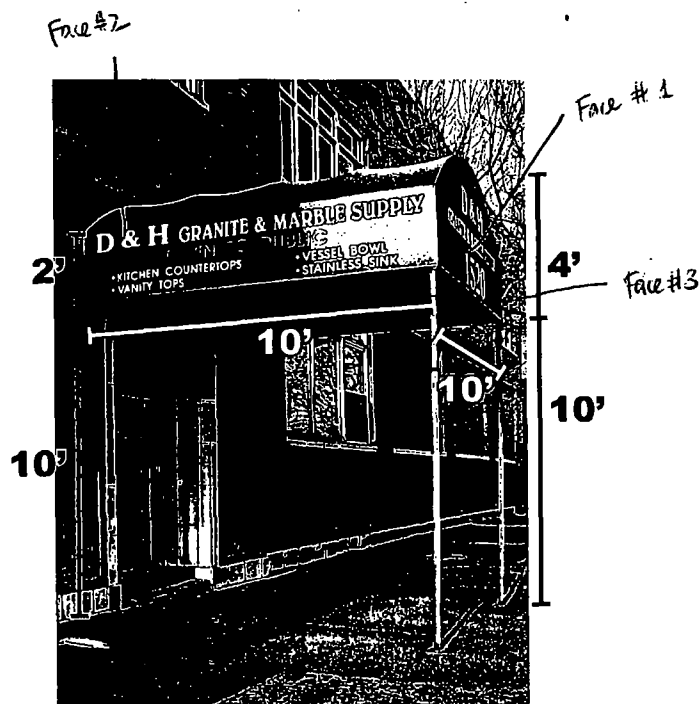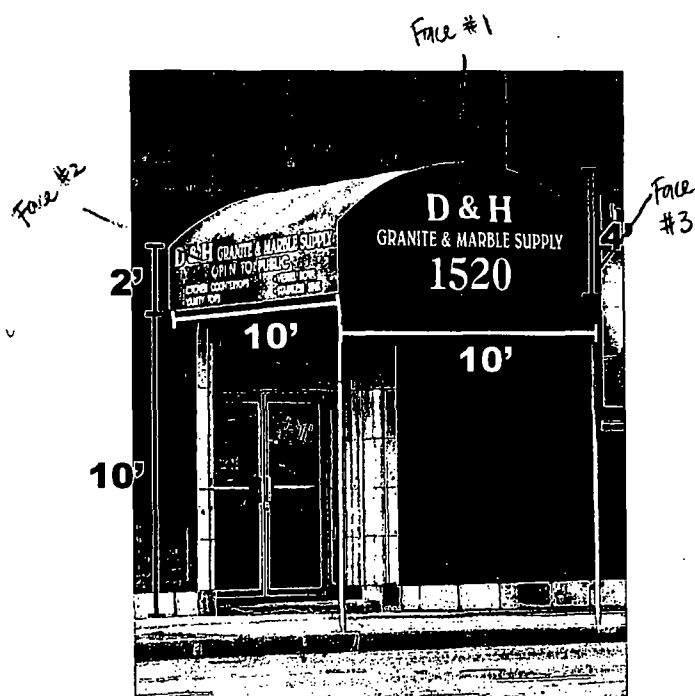

Face #3 on the other side is exactly the same as face #2

Sign permit, bond, and special insurance required by the city are extra.

Client: D&H Granite & Marble Supply

Date: 4/3/2013

Site Address: 1520 W Pershing Rd., Chicago, IL 60609

Scale: 1" = 83"

Sign Type: awning

Color: white lettering on green

All sign designs and concepts shown here are confidential and are the property of ADG. They are not to be distributed, exhibited, copied, or otherwise used without our written permission. Computer generated colors are not a true match to any PMS, VINYL, or PAINT.



**06/26/2013**

**Alderman James A. Balcer**  
**Ward # 11**  
City of Chicago  
City Hall, Room 203  
121 North LaSalle Street  
Chicago, Illinois 60602

Re: An ordinance to use and maintain a portion of the public right-of-way for **one (1) awning(s)** for **D & H GRANITE & MARBLE SUPPLY**, adjacent to the premises known as **1520 W. Pershing Rd..**

Dear Alderman **James A. Balcer**:

The applicant referenced above has requested the use of the public right-of-way for a **awning(s)**. An ordinance has been prepared by the Department of Business Affairs and Consumer Protection – Business Assistance Center - Public Way Use Unit for presentation to the City Council. Because this request was made for properties located in your ward, as approved by you as per the attached, I respectfully request that you introduce the attached ordinance at the next City Council meeting.

If you have any questions regarding this ordinance, please contact Anthony Bertuca at (312) 744-5506.

**Department of Business Affairs and Consumer Protection**



# City of Chicago



O2013-5158

Office of the City Clerk

## Document Tracking Sheet

|                                 |                                            |
|---------------------------------|--------------------------------------------|
| <b>Meeting Date:</b>            | 6/26/2013                                  |
| <b>Sponsor(s):</b>              | Quinn, Marty (13)                          |
| <b>Type:</b>                    | Ordinance                                  |
| <b>Title:</b>                   | Awning(s) for Marbett                      |
| <b>Committee(s) Assignment:</b> | Committee on Transportation and Public Way |

ORDINANCE  
MARBETT  
Acct. No. 349983 - 2  
Permit No. 1098088

*Be It Ordained by the City Council of the City of Chicago:*

SECTION 1. Permission and authority are hereby given and granted to MARBETT, upon the terms and subject to the conditions of this ordinance to construct, install, maintain and use one (1) Awning(s) projecting over the public right-of-way adjacent to its premises known as 5948 S. Pulaski Rd..

Said Awning(s) at S. Pulaski Road measure(s):

One (1) at seventeen (17) feet in length, and two (2) feet in width for a total of thirty-four (34) square feet.

The location of said privilege shall be as shown on prints kept on file with the Department of Business Affairs and Consumer Protection and the Office of the City Clerk.

Said privilege shall be constructed in accordance with plans and specifications approved by the Zoning Department - Signs.

This grant of privilege in the public way shall be subject to the provisions of Section 10-28-015 and all other required provisions of the Municipal Code of Chicago.


The grantee shall pay to the City of Chicago as compensation for the privilege #1098088 herein granted the sum of fifty (\$50.00) per annum in advance.

A 25% penalty will be added for payments received after due date.


The permit holder agrees to hold the City of Chicago harmless for any damage, relocation or replacement costs associated with damage, relocation or removal of private property caused by the City performing work in the public way.

Authority herein given and granted for a period of five (5) years from and after Date of Passage.

Alderman \_\_\_\_\_

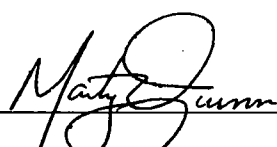  
Marty Quinn 13th Ward

**Name: Marbett**  
**Site address: 5948 S. Pulaski Rd**  
**Sign type: Canopy**  
**Color : Blue with white graphics**

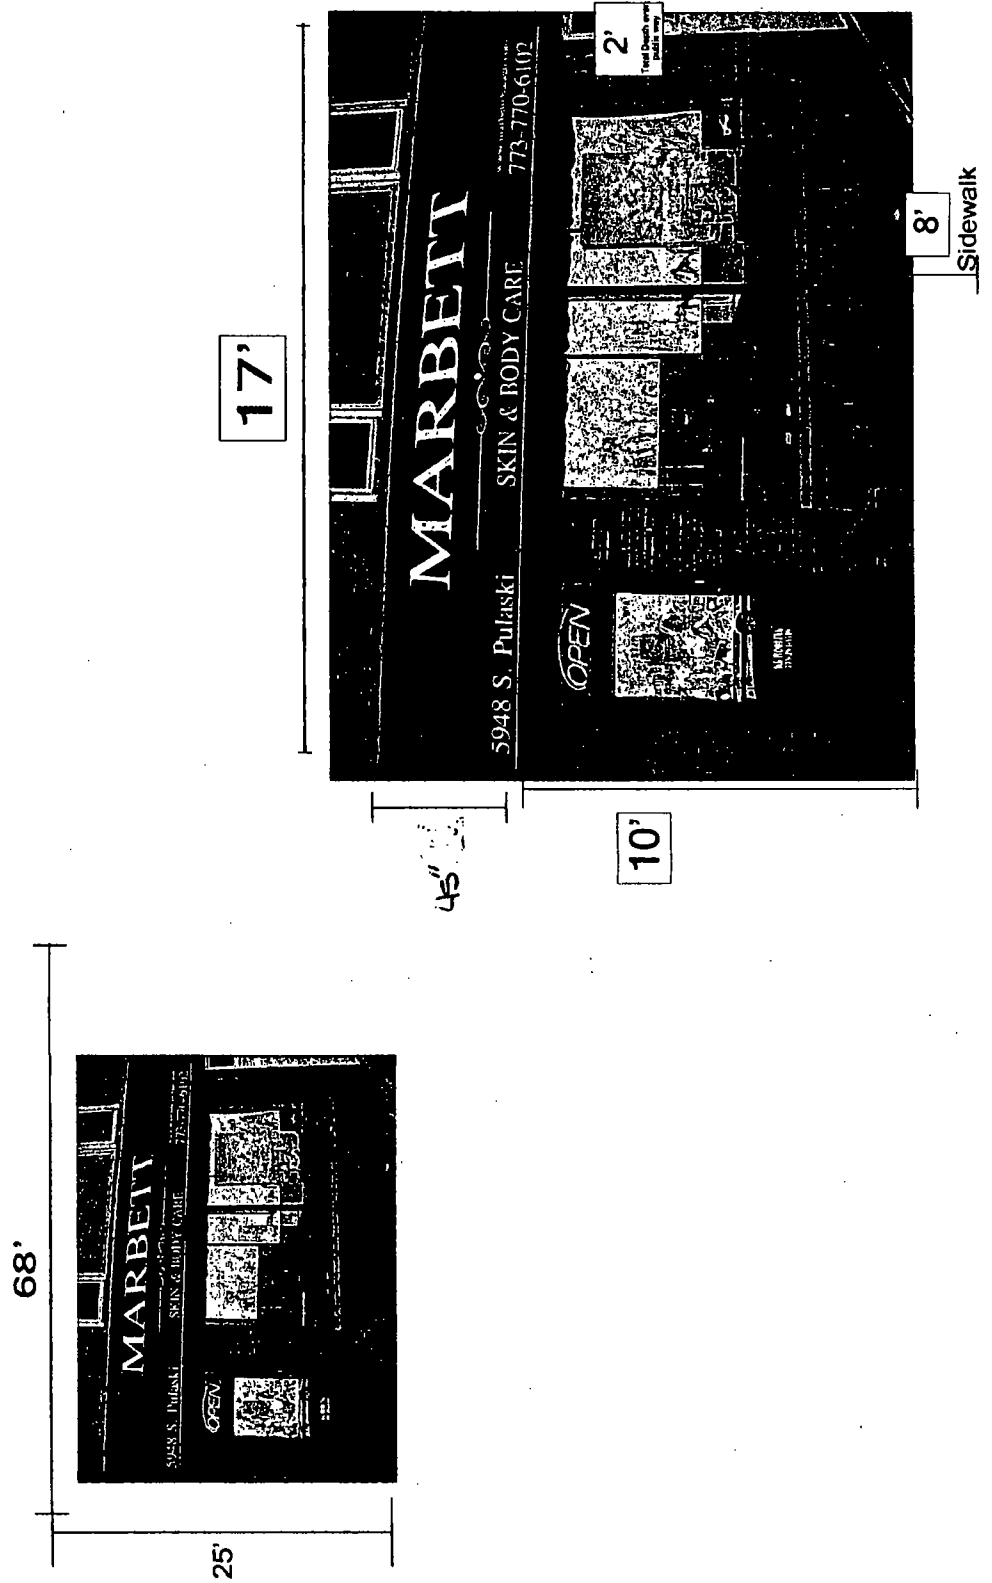



**06/26/2013**

**Alderman Marty Quinn**  
**Ward # 13**  
City of Chicago  
City Hall, Room **203**  
121 North LaSalle Street  
Chicago, Illinois 60602

Re: An ordinance to use and maintain a portion of the public right-of-way for **one (1) awning(s)** for  
**MARBETT**, adjacent to the premises known as **5948 S. Pulaski Rd..**

Dear Alderman **Marty Quinn**:

The applicant referenced above has requested the use of the public right-of-way for a **awning(s)**. An ordinance has been prepared by the Department of Business Affairs and Consumer Protection – Business Assistance Center - Public Way Use Unit for presentation to the City Council. Because this request was made for properties located in your ward, as approved by you as per the attached, I respectfully request that you introduce the attached ordinance at the next City Council meeting.

If you have any questions regarding this ordinance, please contact Anthony Bertuca at (312) 744-5506.

**Department of Business Affairs and Consumer Protection**



# City of Chicago



O2013-5166

Office of the City Clerk

## Document Tracking Sheet

|                                 |                                            |
|---------------------------------|--------------------------------------------|
| <b>Meeting Date:</b>            | 6/26/2013                                  |
| <b>Sponsor(s):</b>              | Burke, Edward M. (14)                      |
| <b>Type:</b>                    | Ordinance                                  |
| <b>Title:</b>                   | Awning(s) for El Plan, Inc.                |
| <b>Committee(s) Assignment:</b> | Committee on Transportation and Public Way |



ORDINANCE  
EL PLAN INC  
Acct. No. 15489 - 1  
Permit No. 1106875

*Be It Ordained by the City Council of the City of Chicago:*

SECTION 1. Permission and authority are hereby given and granted to EL PLAN INC, upon the terms and subject to the conditions of this ordinance to maintain and use, as now constructed, two (2) Awning(s) projecting over the public right-of-way adjacent to its premises known as 2532 W. 51st St..

Said Awning(s) at W. 51st Street measure(s):

One (1) at seven point five (7.5) feet in length, and four (4) feet in width for a total of thirty (30) square feet.

One (1) at four (4) feet in length, and four (4) feet in width for a total of sixteen (16) square feet.

The location of said privilege shall be as shown on prints kept on file with the Department of Business Affairs and Consumer Protection and the Office of the City Clerk.

Said privilege shall be constructed in accordance with plans and specifications approved by the Zoning Department - Signs.


This grant of privilege in the public way shall be subject to the provisions of Section 10-28-015 and all other required provisions of the Municipal Code of Chicago.

The grantee shall pay to the City of Chicago as compensation for the privilege #1106875 herein granted the sum of one hundred (\$100.00) per annum in advance.

A 25% penalty will be added for payments received after due date.

The permit holder agrees to hold the City of Chicago harmless for any damage, relocation or replacement costs associated with damage, relocation or removal of private property caused by the City performing work in the public way.

Authority herein given and granted for a period of five (5) years from and after 06/11/2013.

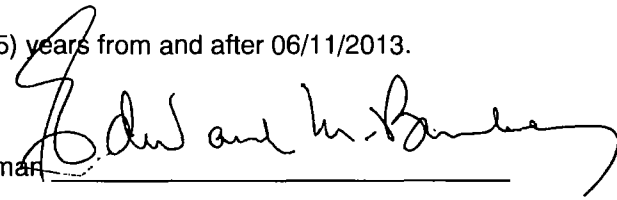  
Alderman \_\_\_\_\_

Edward M. Burke 14th Ward





**06/26/2013**

Alderman **Edward M. Burke**  
Ward # 14  
City of Chicago  
City Hall, Room 302  
121 North LaSalle Street  
Chicago, Illinois 60602

Re: An amended ordinance to use and maintain a portion of the public right-of-way for **two (2)** **awning(s)** for **EL PLAN INC**, adjacent to the premises known as **2532 W. 51st St.**.

Dear Alderman **Edward M. Burke**:

The applicant referenced above has requested the use of the public right-of-way for a **awning(s)**. An ordinance has been prepared by the Department of Business Affairs and Consumer Protection – Business Assistance Center - Public Way Use Unit for presentation to the City Council. Because this request was made for properties located in your ward, as approved by you as per the attached, I respectfully request that you introduce the attached ordinance at the next City Council meeting.

If you have any questions regarding this ordinance, please contact Anthony Bertuca at (312) 744-5506.

**Department of Business Affairs and Consumer Protection**



# City of Chicago



O2013-5171

Office of the City Clerk

## Document Tracking Sheet

|                                 |                                            |
|---------------------------------|--------------------------------------------|
| <b>Meeting Date:</b>            | 6/26/2013                                  |
| <b>Sponsor(s):</b>              | Foulkes, Toni (15)                         |
| <b>Type:</b>                    | Ordinance                                  |
| <b>Title:</b>                   | Awning(s) for El Gallo Oro                 |
| <b>Committee(s) Assignment:</b> | Committee on Transportation and Public Way |

ORDINANCE  
EL GALLO ORO  
Acct. No. 9997 - 1  
Permit No. 1107200

*Be It Ordained by the City Council of the City of Chicago:*

SECTION 1. Permission and authority are hereby given and granted to EL GALLO ORO, upon the terms and subject to the conditions of this ordinance to maintain and use, as now constructed, one (1) Awning(s) projecting over the public right-of-way adjacent to its premises known as 2952 W. 63rd St..

Said Awning(s) at West 63rd St. measure(s):

One (1) at twenty-five point five (25.5) feet in length, and three point five (3.5) feet in width for a total of eighty-nine point two five (89.25) square feet.

The location of said privilege shall be as shown on prints kept on file with the Department of Business Affairs and Consumer Protection and the Office of the City Clerk.

Said privilege shall be constructed in accordance with plans and specifications approved by the Zoning Department - Signs.

This grant of privilege in the public way shall be subject to the provisions of Section 10-28-015 and all other required provisions of the Municipal Code of Chicago.

The grantee shall pay to the City of Chicago as compensation for the privilege #1107200 herein granted the sum of fifty dollars and fifty cents (\$50.50) per annum in advance.

A 25% penalty will be added for payments received after due date.


The permit holder agrees to hold the City of Chicago harmless for any damage, relocation or replacement costs associated with damage, relocation or removal of private property caused by the City performing work in the public way.

Authority herein given and granted for a period of five (5) years from and after 06/11/2013.

Alderman 

Toni Foulkes 15th Ward

EL GALLO DE ORO  
2952 W 63 ST

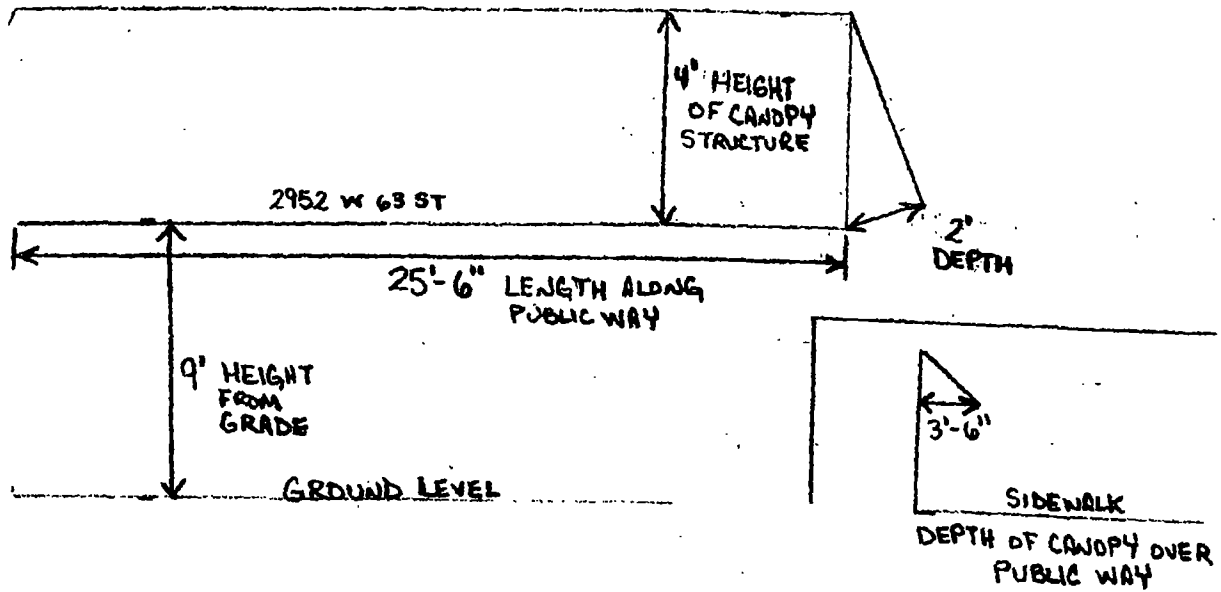



# City of Chicago



O2013-5173

Office of the City Clerk

## Document Tracking Sheet

|                                 |                                            |
|---------------------------------|--------------------------------------------|
| <b>Meeting Date:</b>            | 6/26/2013                                  |
| <b>Sponsor(s):</b>              | Foulkes, Toni (15)                         |
| <b>Type:</b>                    | Ordinance                                  |
| <b>Title:</b>                   | Awning(s) for Nezell Co.                   |
| <b>Committee(s) Assignment:</b> | Committee on Transportation and Public Way |

ORDINANCE  
NEZELL COMPANY  
Acct. No. 267113 - 4  
Permit No. 1107057

*Be It Ordained by the City Council of the City of Chicago:*

SECTION 1. Permission and authority are hereby given and granted to NEZELL COMPANY, upon the terms and subject to the conditions of this ordinance to maintain and use, as now constructed, one (1) Awning(s) projecting over the public right-of-way adjacent to its premises known as 3320 W. 63rd St..

Said Awning(s) at W. 63rd Street measure(s):

One (1) at twenty-four (24) feet in length, and two (2) feet in width for a total of forty-eight (48) square feet.

The location of said privilege shall be as shown on prints kept on file with the Department of Business Affairs and Consumer Protection and the Office of the City Clerk.

Said privilege shall be constructed in accordance with plans and specifications approved by the Zoning Department - Signs.

This grant of privilege in the public way shall be subject to the provisions of Section 10-28-015 and all other required provisions of the Municipal Code of Chicago.

The grantee shall pay to the City of Chicago as compensation for the privilege #1107057 herein granted the sum of fifty (\$50.00) per annum in advance.

A 25% penalty will be added for payments received after due date.


The permit holder agrees to hold the City of Chicago harmless for any damage, relocation or replacement costs associated with damage, relocation or removal of private property caused by the City performing work in the public way.

Authority herein given and granted for a period of five (5) years from and after 04/09/2013.

Alderman 

Toni Foulkes 15th Ward



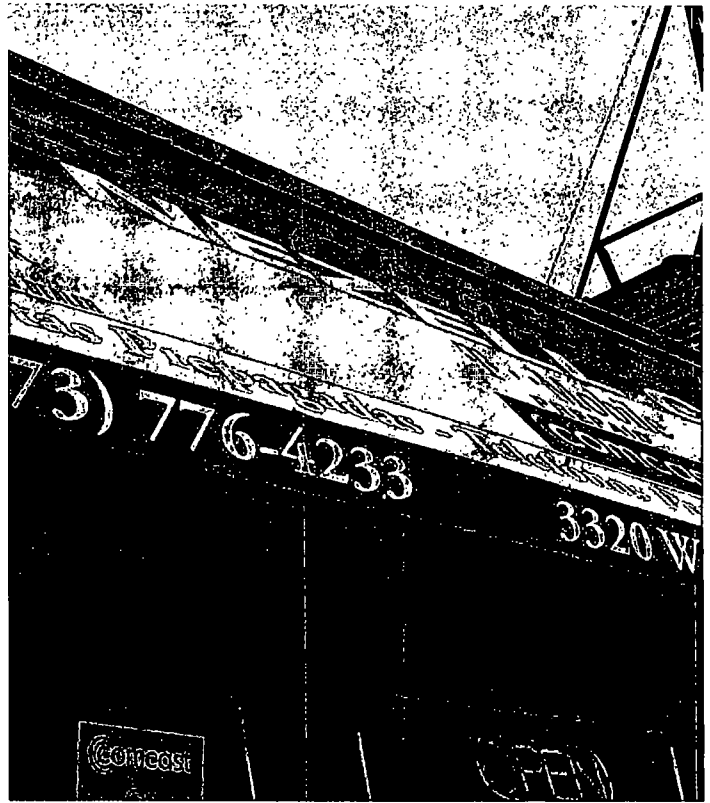

Canopy on 3320 W. 63<sup>rd</sup> St Chicago IL 60629



# City of Chicago



O2013-5176

Office of the City Clerk

## Document Tracking Sheet

|                                 |                                            |
|---------------------------------|--------------------------------------------|
| <b>Meeting Date:</b>            | 6/26/2013                                  |
| <b>Sponsor(s):</b>              | Thomas, Latasha R. (17)                    |
| <b>Type:</b>                    | Ordinance                                  |
| <b>Title:</b>                   | Awning(s) for Phone Booth                  |
| <b>Committee(s) Assignment:</b> | Committee on Transportation and Public Way |

ORDINANCE  
PHONE BOOTH  
Acct. No. 321623 - 1  
Permit No. 1107222

*Be It Ordained by the City Council of the City of Chicago:*

SECTION 1. Permission and authority are hereby given and granted to PHONE BOOTH, upon the terms and subject to the conditions of this ordinance to maintain and use, as now constructed, one (1) Awning(s) projecting over the public right-of-way adjacent to its premises known as 6852 S. Ashland Ave..

Said Awning(s) at S. Ashland measure(s):

One (1) at twenty-two point six seven (22.67) feet in length, and four (4) feet in width for a total of ninety point six eight (90.68) square feet.

The location of said privilege shall be as shown on prints kept on file with the Department of Business Affairs and Consumer Protection and the Office of the City Clerk.

Said privilege shall be constructed in accordance with plans and specifications approved by the Zoning Department - Signs.


This grant of privilege in the public way shall be subject to the provisions of Section 10-28-015 and all other required provisions of the Municipal Code of Chicago.

The grantee shall pay to the City of Chicago as compensation for the privilege #1107222 herein granted the sum of fifty (\$50.00) per annum in advance.


A 25% penalty will be added for payments received after due date.

The permit holder agrees to hold the City of Chicago harmless for any damage, relocation or replacement costs associated with damage, relocation or removal of private property caused by the City performing work in the public way.

Authority herein given and granted for a period of five (5) years from and after 05/14/2013.

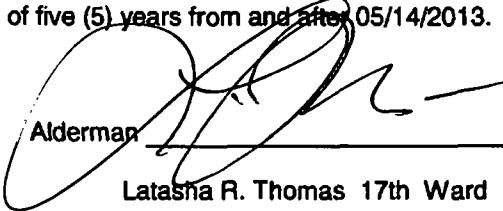  
Alderman

Latasha R. Thomas 17th Ward

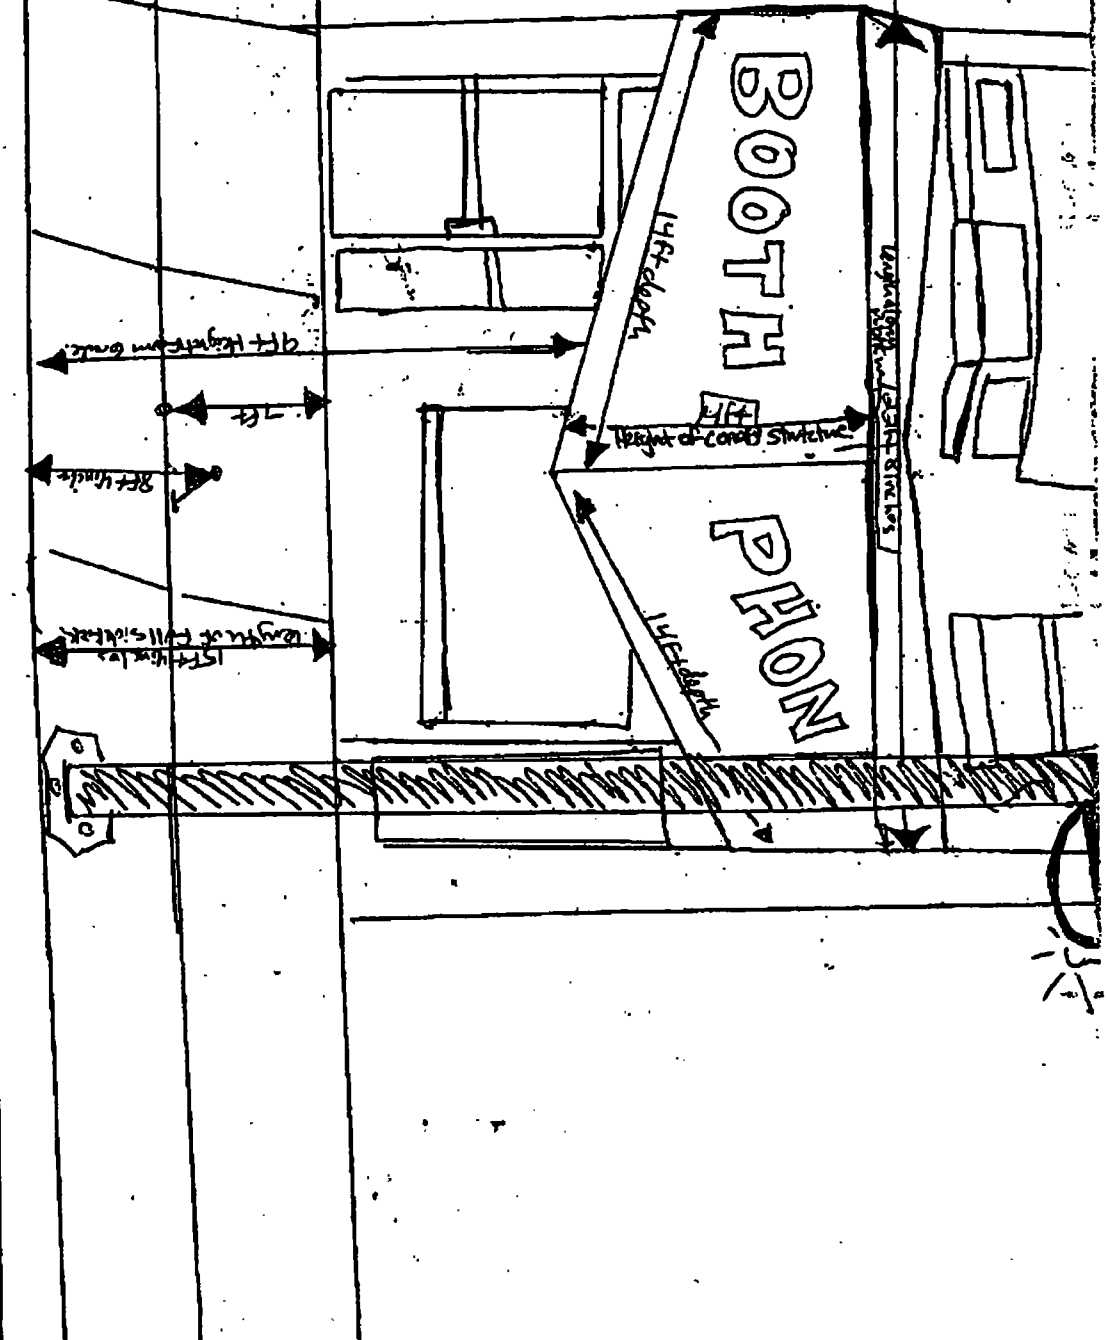



# City of Chicago



O2013-5188

Office of the City Clerk

## Document Tracking Sheet

|                                 |                                            |
|---------------------------------|--------------------------------------------|
| <b>Meeting Date:</b>            | 6/26/2013                                  |
| <b>Sponsor(s):</b>              | Munoz, Ricardo (22)                        |
| <b>Type:</b>                    | Ordinance                                  |
| <b>Title:</b>                   | Awning(s) for Mario's Jewelry              |
| <b>Committee(s) Assignment:</b> | Committee on Transportation and Public Way |

ORDINANCE  
MARIO'S JEWELRY  
Acct. No. 50077 - 1  
Permit No. 1107201

*Be It Ordained by the City Council of the City of Chicago:*

SECTION 1. Permission and authority are hereby given and granted to MARIO'S JEWELRY, upon the terms and subject to the conditions of this ordinance to maintain and use, as now constructed, one (1) Awning(s) projecting over the public right-of-way adjacent to its premises known as 3312 W. 26th St..

Said Awning(s) at W. 26th Street and corner measure(s):  
One (1) at six (6) feet in length, and two (2) feet in width for a total of twelve (12) square feet.

The location of said privilege shall be as shown on prints kept on file with the Department of Business Affairs and Consumer Protection and the Office of the City Clerk.

Said privilege shall be constructed in accordance with plans and specifications approved by the Zoning Department - Signs.

This grant of privilege in the public way shall be subject to the provisions of Section 10-28-015 and all other required provisions of the Municipal Code of Chicago.

The grantee shall pay to the City of Chicago as compensation for the privilege #1107201 herein granted the sum of fifty (\$50.00) per annum in advance.

A 25% penalty will be added for payments received after due date.

The permit holder agrees to hold the City of Chicago harmless for any damage, relocation or replacement costs associated with damage, relocation or removal of private property caused by the City performing work in the public way.

Authority herein given and granted for a period of five (5) years from and after 05/24/2013.

Alderman



Ricardo Munoz 22nd Ward





# City of Chicago



O2013-5192

Office of the City Clerk

## Document Tracking Sheet

|                                 |                                            |
|---------------------------------|--------------------------------------------|
| <b>Meeting Date:</b>            | 6/26/2013                                  |
| <b>Sponsor(s):</b>              | Munoz, Ricardo (22)                        |
| <b>Type:</b>                    | Ordinance                                  |
| <b>Title:</b>                   | Awning(s) for Supermercado Santos          |
| <b>Committee(s) Assignment:</b> | Committee on Transportation and Public Way |



ORDINANCE  
Supermercado Santos  
Acct. No. 206261 - 1  
Permit No. 1107160

*Be It Ordained by the City Council of the City of Chicago:*

SECTION 1. Permission and authority are hereby given and granted to Supermercado Santos, upon the terms and subject to the conditions of this ordinance to maintain and use, as now constructed, one (1) Awning(s) projecting over the public right-of-way adjacent to its premises known as 4045-4047 W. 31st St..

Said Awning(s) at West 31st St. measure(s):

One (1) at forty-four point four two (44.42) feet in length, and four (4) feet in width for a total of one hundred seventy-seven point six eight (177.68) square feet.

The location of said privilege shall be as shown on prints kept on file with the Department of Business Affairs and Consumer Protection and the Office of the City Clerk.

Said privilege shall be constructed in accordance with plans and specifications approved by the Zoning Department - Signs.

This grant of privilege in the public way shall be subject to the provisions of Section 10-28-015 and all other required provisions of the Municipal Code of Chicago.

The grantee shall pay to the City of Chicago as compensation for the privilege #1107160 herein granted the sum of sixty-nine dollars and forty-two cents (\$69.42) per annum in advance.


A 25% penalty will be added for payments received after due date.

The permit holder agrees to hold the City of Chicago harmless for any damage, relocation or replacement costs associated with damage, relocation or removal of private property caused by the City performing work in the public way.

Authority herein given and granted for a period of five (5) years from and after 06/11/2013.

Alderman   
Ricardo Munoz 22nd Ward

# SUPERMERCADO SANTOS

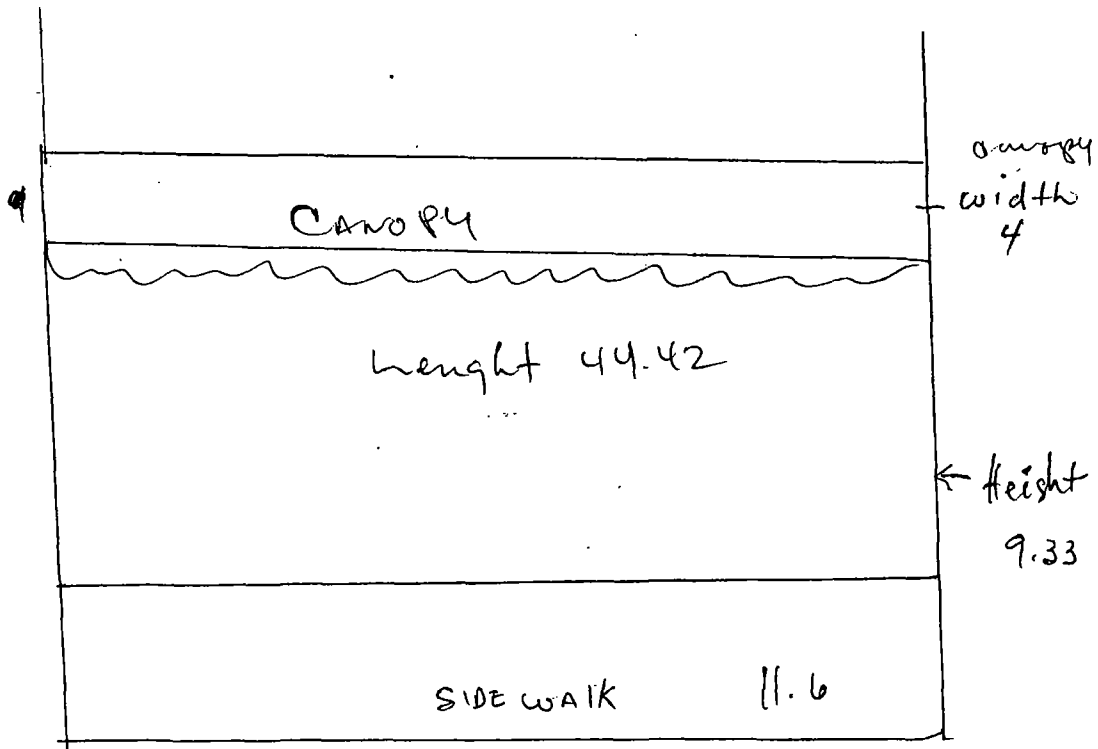

4045 W. 31<sup>st</sup> ST



# City of Chicago



O2013-5196

Office of the City Clerk

## Document Tracking Sheet

|                                 |                                              |
|---------------------------------|----------------------------------------------|
| <b>Meeting Date:</b>            | 6/26/2013                                    |
| <b>Sponsor(s):</b>              | Zalewski, Michael R. (23)                    |
| <b>Type:</b>                    | Ordinance                                    |
| <b>Title:</b>                   | Awning(s) for Gallardo 1-Stop Services, Inc. |
| <b>Committee(s) Assignment:</b> | Committee on Transportation and Public Way   |

ORDINANCE  
GALLARDO 1-STOP SERVICES, INC  
Acct. No. 282864 - 1  
Permit No. 1107186

*Be It Ordained by the City Council of the City of Chicago:*

SECTION 1. Permission and authority are hereby given and granted to GALLARDO 1-STOP SERVICES, INC, upon the terms and subject to the conditions of this ordinance to maintain and use, as now constructed, one (1) Awning(s) projecting over the public right-of-way adjacent to its premises known as 5306 S. Pulaski Rd..

Said Awning(s) at S. Pulaski Road measure(s):

One (1) at sixteen (16) feet in length, and two (2) feet in width for a total of thirty-two (32) square feet.

The location of said privilege shall be as shown on prints kept on file with the Department of Business Affairs and Consumer Protection and the Office of the City Clerk.

Said privilege shall be constructed in accordance with plans and specifications approved by the Zoning Department - Signs.

This grant of privilege in the public way shall be subject to the provisions of Section 10-28-015 and all other required provisions of the Municipal Code of Chicago.


The grantee shall pay to the City of Chicago as compensation for the privilege #1107186 herein granted the sum of fifty (\$50.00) per annum in advance.

A 25% penalty will be added for payments received after due date.

The permit holder agrees to hold the City of Chicago harmless for any damage, relocation or replacement costs associated with damage, relocation or removal of private property caused by the City performing work in the public way.

Authority herein given and granted for a period of five (5) years from and after 02/06/2013.

Alderman

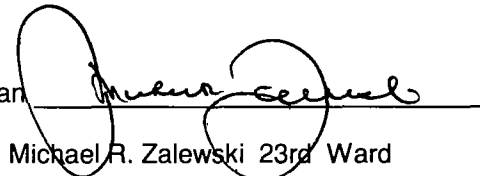

Michael R. Zalewski 23rd Ward



# GALLARDO 1 STOP SERVICES

CITY STICKERS PLACAS 3-5 DIAS TITULOS

PLATE STICKERS ENVIOS DE DINERO Se Habla Español

(773) 582-8840

AL INSTANTE VIAMERICAS PAQUETERIA FAX (773) 582-8841

16ft

↓ 10ft



**06/26/2013**

**Alderman Michael R. Zalewski**  
Ward # 23  
City of Chicago  
City Hall, Room 203  
121 North LaSalle Street  
Chicago, Illinois 60602

Re: An ordinance to use and maintain a portion of the public right-of-way for **one (1) awning(s)** for  
**GALLARDO 1-STOP SERVICES, INC**, adjacent to the premises known as **5306 S. Pulaski Rd..**

Dear Alderman **Michael R. Zalewski**:

The applicant referenced above has requested the use of the public right-of-way for a **awning(s)**. An ordinance has been prepared by the Department of Business Affairs and Consumer Protection – Business Assistance Center - Public Way Use Unit for presentation to the City Council. Because this request was made for properties located in your ward, as approved by you as per the attached, I respectfully request that you introduce the attached ordinance at the next City Council meeting.

If you have any questions regarding this ordinance, please contact Anthony Bertuca at (312) 744-5506.

**Department of Business Affairs and Consumer Protection**



# City of Chicago



O2013-5198

Office of the City Clerk

## Document Tracking Sheet

|                                 |                                            |
|---------------------------------|--------------------------------------------|
| <b>Meeting Date:</b>            | 6/26/2013                                  |
| <b>Sponsor(s):</b>              | Solis, Daniel (25)                         |
| <b>Type:</b>                    | Ordinance                                  |
| <b>Title:</b>                   | Awning(s) for Morgan's Bar and Grill       |
| <b>Committee(s) Assignment:</b> | Committee on Transportation and Public Way |

ORDINANCE  
MORGAN'S BAR AND GRILL  
Acct. No. 288229 - 1  
Permit No. 1107084

*Be It Ordained by the City Council of the City of Chicago:*

SECTION 1. Permission and authority are hereby given and granted to MORGAN'S BAR AND GRILL, upon the terms and subject to the conditions of this ordinance to maintain and use, as now constructed, seven (7) Awning(s) projecting over the public right-of-way adjacent to its premises known as 1325 S. Halsted St..

Said Awning(s) at S. Halsted Street measure(s):

Four (4) at eighty-nine (89) feet in length, and two point six (2.6) feet in width for a total of nine hundred twenty-five point six (925.6) square feet.

Said Awning(s) at W. Maxwell Street measure(s):

Three (3) at fifty-one (51) feet in length, and two point six (2.6) feet in width for a total of three hundred ninety-seven point eight (397.8) square feet.

The location of said privilege shall be as shown on prints kept on file with the Department of Business Affairs and Consumer Protection and the Office of the City Clerk.

Said privilege shall be constructed in accordance with plans and specifications approved by the Zoning Department - Signs.

This grant of privilege in the public way shall be subject to the provisions of Section 10-28-015 and all other required provisions of the Municipal Code of Chicago.


The grantee shall pay to the City of Chicago as compensation for the privilege #1107084 herein granted the sum of one hundred seventy-five (\$175.00) per annum in advance.

A 25% penalty will be added for payments received after due date.

The permit holder agrees to hold the City of Chicago harmless for any damage, relocation or replacement costs associated with damage, relocation or removal of private property caused by the City performing work in the public way.

Authority herein given and granted for a period of five (5) years from and after 06/29/2013.

Alderman

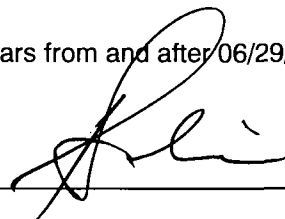

Daniel S. Solis 25th Ward







**06/26/2013**

Alderman **Daniel S. Solis**  
Ward # **25**  
City of Chicago  
City Hall, Room **203**  
121 North LaSalle Street  
Chicago, Illinois 60602

Re: An ordinance to use and maintain a portion of the public right-of-way for **seven (7) awning(s)** for  
**MORGAN'S BAR AND GRILL**, adjacent to the premises known as **1325 S. Halsted St.**

Dear Alderman **Daniel S. Solis**:

The applicant referenced above has requested the use of the public right-of-way for a **awning(s)**. An ordinance has been prepared by the Department of Business Affairs and Consumer Protection – Business Assistance Center - Public Way Use Unit for presentation to the City Council. Because this request was made for properties located in your ward, as approved by you as per the attached, I respectfully request that you introduce the attached ordinance at the next City Council meeting.

If you have any questions regarding this ordinance, please contact Anthony Bertuca at (312) 744-5506.

**Department of Business Affairs and Consumer Protection**



# City of Chicago



O2013-5201

Office of the City Clerk

## Document Tracking Sheet

|                                 |                                            |
|---------------------------------|--------------------------------------------|
| <b>Meeting Date:</b>            | 6/26/2013                                  |
| <b>Sponsor(s):</b>              | Solis, Daniel (25)                         |
| <b>Type:</b>                    | Ordinance                                  |
| <b>Title:</b>                   | Awning(s) for Original Ferrara, Inc.       |
| <b>Committee(s) Assignment:</b> | Committee on Transportation and Public Way |

ORDINANCE  
ORIGINAL FERRARA INC  
Acct. No. 3040 - 1  
Permit No. 1107148

*Be It Ordained by the City Council of the City of Chicago:*

SECTION 1. Permission and authority are hereby given and granted to ORIGINAL FERRARA INC, upon the terms and subject to the conditions of this ordinance to maintain and use, as now constructed, three (3) Awning(s) projecting over the public right-of-way adjacent to its premises known as 2210 W. Taylor St..

Said Awning(s) at W. Taylor Street measure(s):

Three (3) at eighteen (18) feet in length, and five (5) feet in width for a total of two hundred seventy (270) square feet.

The location of said privilege shall be as shown on prints kept on file with the Department of Business Affairs and Consumer Protection and the Office of the City Clerk.

Said privilege shall be constructed in accordance with plans and specifications approved by the Zoning Department - Signs.

This grant of privilege in the public way shall be subject to the provisions of Section 10-28-015 and all other required provisions of the Municipal Code of Chicago.


The grantee shall pay to the City of Chicago as compensation for the privilege #1107148 herein granted the sum of one hundred fifty (\$150.00) per annum in advance.

A 25% penalty will be added for payments received after due date.


The permit holder agrees to hold the City of Chicago harmless for any damage, relocation or replacement costs associated with damage, relocation or removal of private property caused by the City performing work in the public way.

Authority herein given and granted for a period of five (5) years from and after 05/16/2013.


Alderman

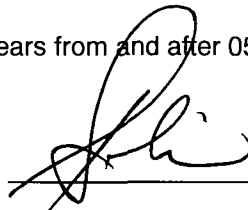


Daniel S. Solis 25th Ward

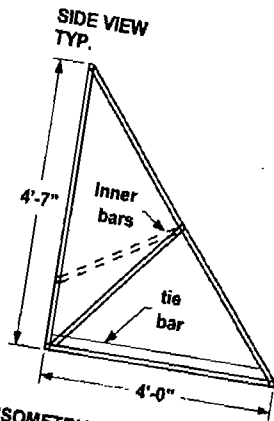

- NOTES:
- GALV STL FRAME (1)
  - ALL 1" SQ FRAMING
  - PAINTED GREEN
  - TIE BAR UP
  - NOTE DETAILS OF ATTACHMENT

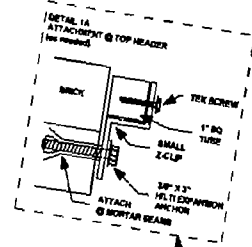

ISOMETRIC VIEW  
S103

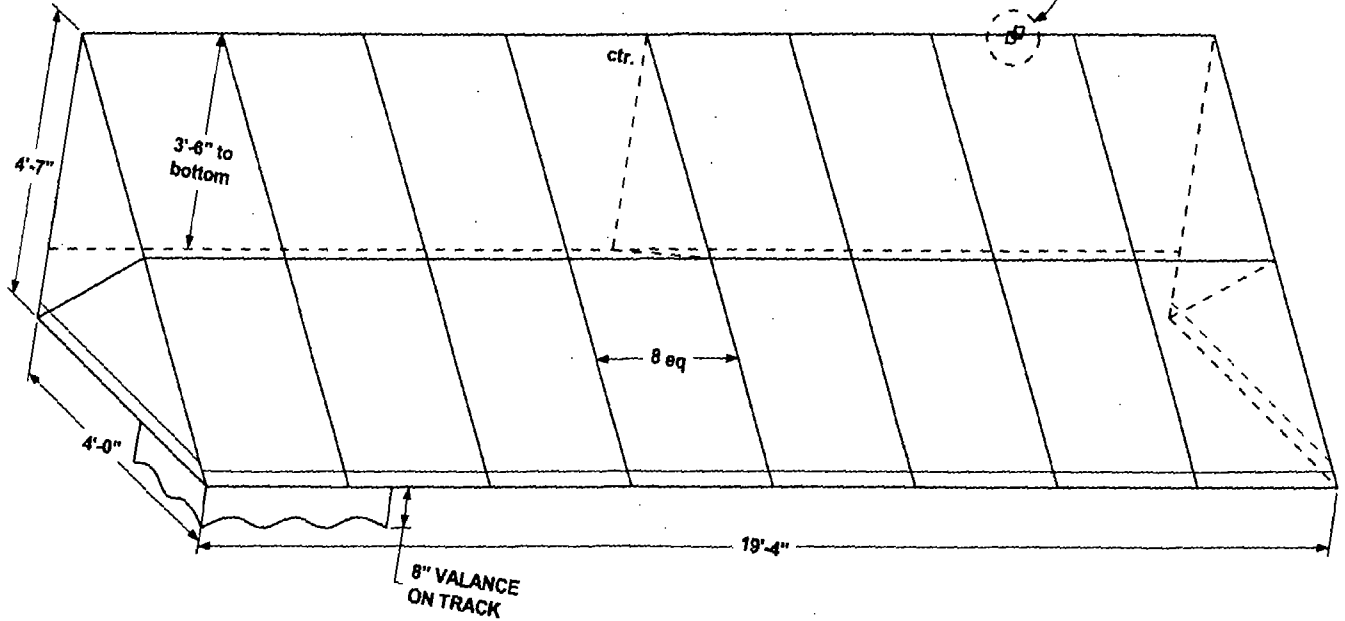

AWNING IS 12'  
OFF GRADE



**06/26/2013**

Alderman **Daniel S. Solis**  
Ward # **25**  
City of Chicago  
City Hall, Room **203**  
121 North LaSalle Street  
Chicago, Illinois 60602

Re: An ordinance to use and maintain a portion of the public right-of-way for **three (3) awning(s)** for  
**ORIGINAL FERRARA INC**, adjacent to the premises known as **2210 W. Taylor St.**

Dear Alderman **Daniel S. Solis**:

The applicant referenced above has requested the use of the public right-of-way for a **awning(s)**. An ordinance has been prepared by the Department of Business Affairs and Consumer Protection – Business Assistance Center - Public Way Use Unit for presentation to the City Council. Because this request was made for properties located in your ward, as approved by you as per the attached, I respectfully request that you introduce the attached ordinance at the next City Council meeting.

If you have any questions regarding this ordinance, please contact Anthony Bertuca at (312) 744-5506.

**Department of Business Affairs and Consumer Protection**



# City of Chicago



O2013-5204

Office of the City Clerk

## Document Tracking Sheet

|                                 |                                            |
|---------------------------------|--------------------------------------------|
| <b>Meeting Date:</b>            | 6/26/2013                                  |
| <b>Sponsor(s):</b>              | Burnett, Walter (27)                       |
| <b>Type:</b>                    | Ordinance                                  |
| <b>Title:</b>                   | Awning(s) for Ashland Laundromat           |
| <b>Committee(s) Assignment:</b> | Committee on Transportation and Public Way |

ORDINANCE  
ASHLAND LAUNDROMAT  
Acct. No. 353710 - 1  
Permit No. 1107055

*Be It Ordained by the City Council of the City of Chicago:*

SECTION 1. Permission and authority are hereby given and granted to ASHLAND LAUNDROMAT, upon the terms and subject to the conditions of this ordinance to maintain and use, as now constructed, one (1) Awning(s) projecting over the public right-of-way adjacent to its premises known as 715 N. Ashland Ave..

Said Awning(s) at N. Ashland Avenue measure(s):

One (1) at forty (40) feet in length, and two (2) feet in width for a total of eighty (80) square feet.

The location of said privilege shall be as shown on prints kept on file with the Department of Business Affairs and Consumer Protection and the Office of the City Clerk.

Said privilege shall be constructed in accordance with plans and specifications approved by the Zoning Department - Signs.

This grant of privilege in the public way shall be subject to the provisions of Section 10-28-015 and all other required provisions of the Municipal Code of Chicago.

The grantee shall pay to the City of Chicago as compensation for the privilege #1107055 herein granted the sum of sixty-five (\$65.00) per annum in advance.

A 25% penalty will be added for payments received after due date.

The permit holder agrees to hold the City of Chicago harmless for any damage, relocation or replacement costs associated with damage, relocation or removal of private property caused by the City performing work in the public way.

Authority herein given and granted for a period of five (5) years from and after 01/09/2013.

Alderman



Walter Burnett Jr. 27th Ward







# City of Chicago



O2013-5205

Office of the City Clerk

## Document Tracking Sheet

|                                 |                                               |
|---------------------------------|-----------------------------------------------|
| <b>Meeting Date:</b>            | 6/26/2013                                     |
| <b>Sponsor(s):</b>              | Burnett, Walter (27)                          |
| <b>Type:</b>                    | Ordinance                                     |
| <b>Title:</b>                   | Awning(s) for Chicagoland Realty Services LLC |
| <b>Committee(s) Assignment:</b> | Committee on Transportation and Public Way    |

ORDINANCE  
CHIAGOLAND REALTY SERVICES, LLC  
Acct. No. 380896 - 1  
Permit No. 1106520

*Be It Ordained by the City Council of the City of Chicago:*

SECTION 1. Permission and authority are hereby given and granted to CHIAGOLAND REALTY SERVICES, LLC, upon the terms and subject to the conditions of this ordinance to construct, install, maintain and use one (1) Awning(s) projecting over the public right-of-way adjacent to its premises known as 1338 W. Madison St..

Said Awning(s) at West Madison Street measure(s):

One (1) at sixteen (16) feet in length, and five (5) feet in width for a total of eighty (80) square feet.

The location of said privilege shall be as shown on prints kept on file with the Department of Business Affairs and Consumer Protection and the Office of the City Clerk.

Said privilege shall be constructed in accordance with plans and specifications approved by the Zoning Department - Signs.

This grant of privilege in the public way shall be subject to the provisions of Section 10-28-015 and all other required provisions of the Municipal Code of Chicago.


The grantee shall pay to the City of Chicago as compensation for the privilege #1106520 herein granted the sum of fifty (\$50.00) per annum in advance.


A 25% penalty will be added for payments received after due date.

The permit holder agrees to hold the City of Chicago harmless for any damage, relocation or replacement costs associated with damage, relocation or removal of private property caused by the City performing work in the public way.

Authority herein given and granted for a period of five (5) years from and after Date of Passage.

Alderman

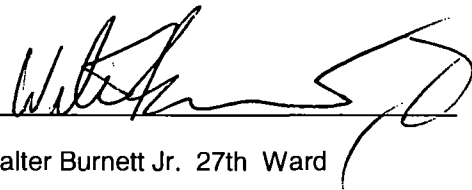  
Walter Burnett Jr. 27th Ward

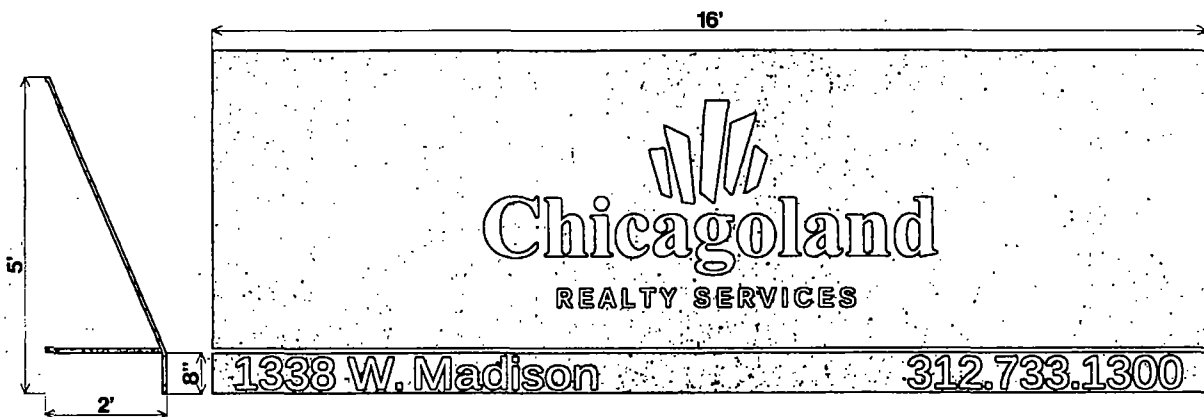

Overall Logo Dimension  
40" h X 87.6" w

address - 6" h X 69.3" w

phone - 6" h X 52.6" w

|   |                                                     |  |                      |                                       |  |                                               |                     |                         |
|---|-----------------------------------------------------|--|----------------------|---------------------------------------|--|-----------------------------------------------|---------------------|-------------------------|
| <b>THATCHER OAKS</b><br><b>AWNINGS &amp; SIGNS</b><br>630-833-5700 voice<br>630-833-5795 fax<br>718 Industrial Dr.<br>Elmhurst, IL 60120 | CLIENT: <b>Chicagoland Realty Services</b>          |  |                      | Awning Material: <b>SUNBRELLA</b>     |  | FILE NAME: <b>Chicagoland Realty Services</b> |                     |                         |
|   | DRAWING DESCRIPTION: <b>Graphic Approval Layout</b> |  | DATE: <b>3/27/13</b> | DRAWN BY: <b>af.</b>                  |  | COVER COLOR: <b>LOGO RED</b>                  |                     |                         |
|   | CLIENT APPROVAL:                                    |  |                      | GRAPHIC MATERIAL: <b>SGS HP VINYL</b> |  | NO. <b>2</b>                                  |                     |                         |
|   | ORDER #: <b>723010</b>                              |  |                      | SALESMAN: <b>Kevin Eltoft</b>         |  | GRAPHIC COLOR: <b>WHITE</b>                   |                     | REVISION BY: <b>af.</b> |
|   | SCALE: <b>Not To Certain Scale</b>                  |  |                      |                                       |  |                                               | DATE: <b>4/1/13</b> |                         |



# City of Chicago



O2013-5206

Office of the City Clerk

## Document Tracking Sheet

|                                 |                                               |
|---------------------------------|-----------------------------------------------|
| <b>Meeting Date:</b>            | 6/26/2013                                     |
| <b>Sponsor(s):</b>              | Ervin, Jason C. (28)                          |
| <b>Type:</b>                    | Ordinance                                     |
| <b>Title:</b>                   | Awning(s) for Westside Youth Entrepreneur Ct. |
| <b>Committee(s) Assignment:</b> | Committee on Transportation and Public Way    |

ORDINANCE  
WESTSIDE YOUTH ENTREPRENEUR CT  
Acct. No. 49477 - 1  
Permit No. 1106960

*Be It Ordained by the City Council of the City of Chicago:*

SECTION 1. Permission and authority are hereby given and granted to WESTSIDE YOUTH ENTREPRENEUR CT, upon the terms and subject to the conditions of this ordinance to maintain and use, as now constructed, four (4) Awning(s) projecting over the public right-of-way adjacent to its premises known as 4213 W. Madison St..

Said Awning(s) at Madison measure(s):

One (1) at thirteen (13) feet in length, and two (2) feet in width for a total of twenty-six (26) square feet.

One (1) at seven (7) feet in length, and three (3) feet in width for a total of twenty-one (21) square feet.

One (1) at nine (9) feet in length, and two (2) feet in width for a total of eighteen (18) square feet.

One (1) at four (4) feet in length, and two (2) feet in width for a total of eight (8) square feet.

The location of said privilege shall be as shown on prints kept on file with the Department of Business Affairs and Consumer Protection and the Office of the City Clerk.

Said privilege shall be constructed in accordance with plans and specifications approved by the Zoning Department - Signs.


This grant of privilege in the public way shall be subject to the provisions of Section 10-28-015 and all other required provisions of the Municipal Code of Chicago.


The grantee shall pay to the City of Chicago as compensation for the privilege #1106960 herein granted the sum of one hundred seventy-five (\$175.00) per annum in advance.

A 25% penalty will be added for payments received after due date.

The permit holder agrees to hold the City of Chicago harmless for any damage, relocation or replacement costs associated with damage, relocation or removal of private property caused by the City performing work in the public way.

Authority herein given and granted for a period of five (5) years from and after 07/25/2012.

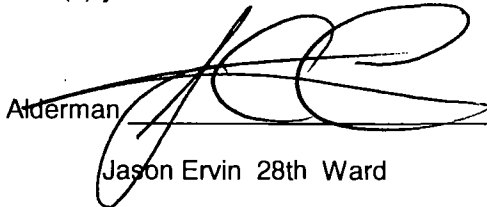Alderman   
Jason Ervin 28th Ward

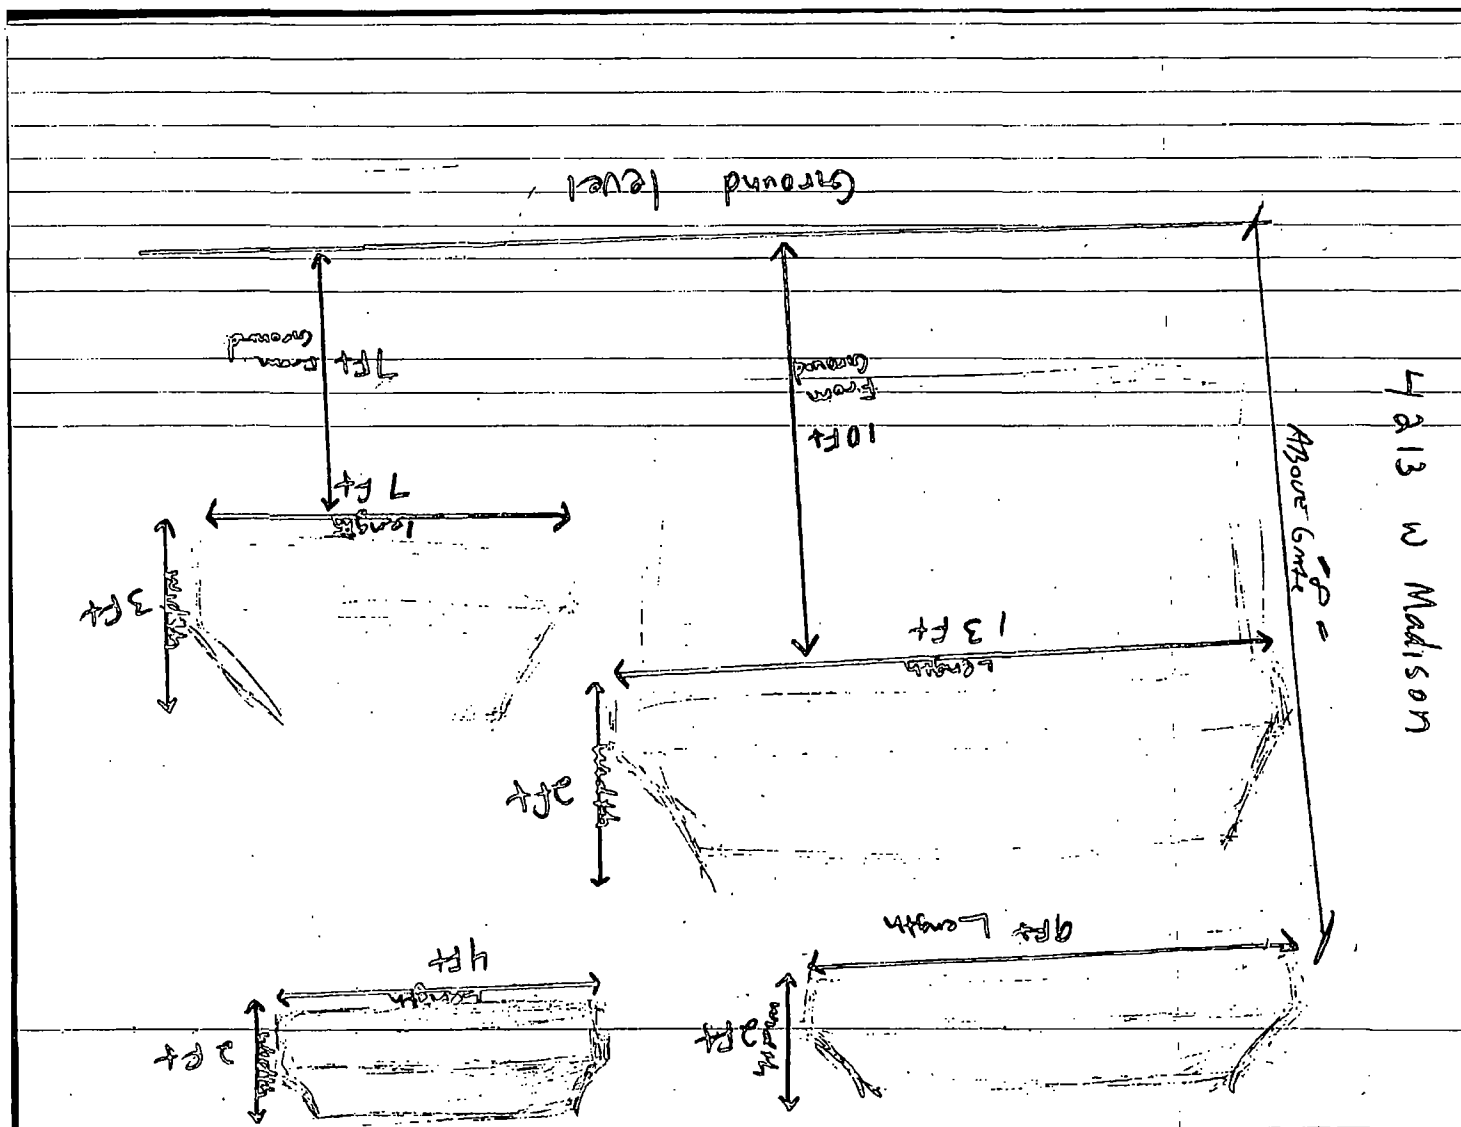



# City of Chicago



O2013-5207

Office of the City Clerk

## Document Tracking Sheet

|                                 |                                            |
|---------------------------------|--------------------------------------------|
| <b>Meeting Date:</b>            | 6/26/2013                                  |
| <b>Sponsor(s):</b>              | Reboyas, Ariel (30)                        |
| <b>Type:</b>                    | Ordinance                                  |
| <b>Title:</b>                   | Awning(s) for Elvira's Beauty Salon        |
| <b>Committee(s) Assignment:</b> | Committee on Transportation and Public Way |



ORDINANCE  
ELVIRA'S BEAUTY SALON  
Acct. No. 299742 - 3  
Permit No. 1106984

*Be It Ordained by the City Council of the City of Chicago:*

SECTION 1. Permission and authority are hereby given and granted to ELVIRA'S BEAUTY SALON, upon the terms and subject to the conditions of this ordinance to maintain and use, as now constructed, one (1) Awning(s) projecting over the public right-of-way adjacent to its premises known as 5410 W. Fullerton Ave..

Said Awning(s) at W. Fullerton measure(s):

One (1) at twenty point three three (20.33) feet in length, and three (3) feet in width for a total of sixty point nine nine (60.99) square feet.

The location of said privilege shall be as shown on prints kept on file with the Department of Business Affairs and Consumer Protection and the Office of the City Clerk.

Said privilege shall be constructed in accordance with plans and specifications approved by the Zoning Department - Signs.

This grant of privilege in the public way shall be subject to the provisions of Section 10-28-015 and all other required provisions of the Municipal Code of Chicago.


The grantee shall pay to the City of Chicago as compensation for the privilege #1106984 herein granted the sum of fifty (\$50.00) per annum in advance.

A 25% penalty will be added for payments received after due date.


The permit holder agrees to hold the City of Chicago harmless for any damage, relocation or replacement costs associated with damage, relocation or removal of private property caused by the City performing work in the public way.

Authority herein given and granted for a period of five (5) years from and after 06/11/2013.

Alderman \_\_\_\_\_

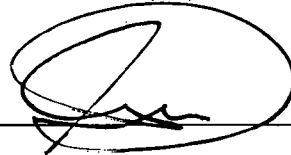A handwritten signature in black ink, appearing to read 'Ariel Reboyras', is written over a horizontal line. The signature is enclosed within a hand-drawn oval.

Ariel Reboyras 30th Ward

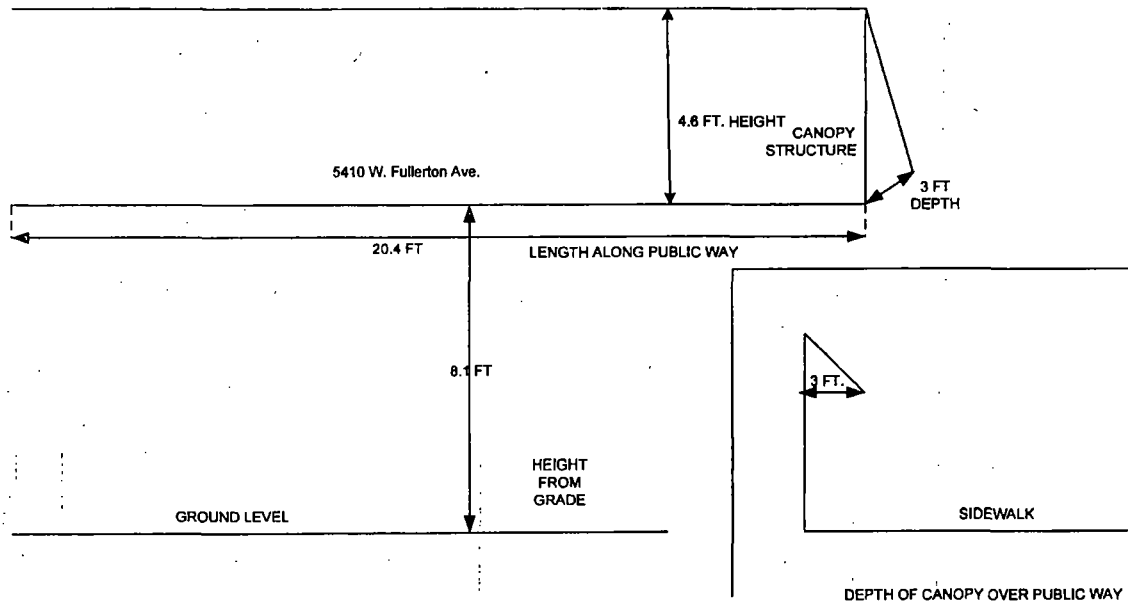



**06/26/2013**

**Alderman Ariel Reboyras**  
**Ward # 30**  
City of Chicago  
City Hall, Room 203  
121 North LaSalle Street  
Chicago, Illinois 60602

Re: An ordinance to use and maintain a portion of the public right-of-way for **one (1) awning(s)** for  
**ELVIRA'S BEAUTY SALON**, adjacent to the premises known as **5410 W. Fullerton Ave..**

Dear Alderman **Ariel Reboyras**:

The applicant referenced above has requested the use of the public right-of-way for a **awning(s)**. An ordinance has been prepared by the Department of Business Affairs and Consumer Protection – Business Assistance Center - Public Way Use Unit for presentation to the City Council. Because this request was made for properties located in your ward, as approved by you as per the attached, I respectfully request that you introduce the attached ordinance at the next City Council meeting.

If you have any questions regarding this ordinance, please contact Anthony Bertuca at (312) 744-5506.

**Department of Business Affairs and Consumer Protection**



# City of Chicago



O2013-5208

Office of the City Clerk

## Document Tracking Sheet

|                                 |                                                             |
|---------------------------------|-------------------------------------------------------------|
| <b>Meeting Date:</b>            | 6/26/2013                                                   |
| <b>Sponsor(s):</b>              | Suarez, Regner Ray (31)                                     |
| <b>Type:</b>                    | Ordinance                                                   |
| <b>Title:</b>                   | Awning(s) for American Security Insurance Consultants, Inc. |
| <b>Committee(s) Assignment:</b> | Committee on Transportation and Public Way                  |

ORDINANCE  
AMERICAN SECURITY INSURANCE CONSULTANTS INC  
Acct. No. 251549 - 2  
Permit No. 1107161

*Be It Ordained by the City Council of the City of Chicago:*

SECTION 1. Permission and authority are hereby given and granted to AMERICAN SECURITY INSURANCE CONSULTANTS INC, upon the terms and subject to the conditions of this ordinance to maintain and use, as now constructed, one (1) Awning(s) projecting over the public right-of-way adjacent to its premises known as 5518 W. Diversey Ave..

Said Awning(s) at W. DIVERSITY measure(s):

One (1) at fourteen point four one (14.41) feet in length, and two (2) feet in width for a total of twenty-eight point eight two (28.82) square feet.

The location of said privilege shall be as shown on prints kept on file with the Department of Business Affairs and Consumer Protection and the Office of the City Clerk.

Said privilege shall be constructed in accordance with plans and specifications approved by the Zoning Department - Signs.

This grant of privilege in the public way shall be subject to the provisions of Section 10-28-015 and all other required provisions of the Municipal Code of Chicago.

The grantee shall pay to the City of Chicago as compensation for the privilege #1107161 herein granted the sum of fifty (\$50.00) per annum in advance.

A 25% penalty will be added for payments received after due date.

The permit holder agrees to hold the City of Chicago harmless for any damage, relocation or replacement costs associated with damage, relocation or removal of private property caused by the City performing work in the public way.


Authority herein given and granted for a period of five (5) years from and after 06/11/2013.

Alderman \_\_\_\_\_

*Scott Wagoner*  
*for R.S.*

Ray Suarez 31st Ward

American Security Insurance Con.Inc.-Com  
5518 W. DIVERSEY AVE.  
Chicago, IL 60639  
Phone: 773-725-1111 FAX: 773-283-2775

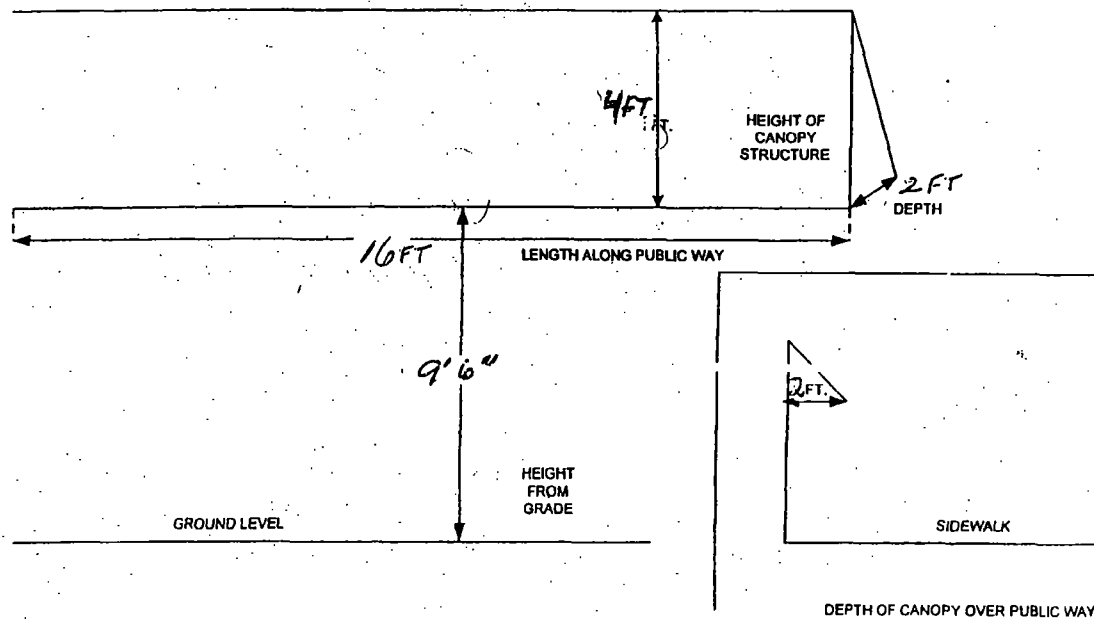



**06/26/2013**

**Alderman Ray Suarez**  
**Ward # 31**  
City of Chicago  
City Hall, Room 203  
121 North LaSalle Street  
Chicago, Illinois 60602

Re: An ordinance to use and maintain a portion of the public right-of-way for **one (1) awning(s)** for  
**AMERICAN SECURITY INSURANCE CONSULTANTS INC**, adjacent to the premises known  
as **5518 W. Diversey Ave.**.

Dear Alderman **Ray Suarez**:

The applicant referenced above has requested the use of the public right-of-way for a **awning(s)**. An ordinance has been prepared by the Department of Business Affairs and Consumer Protection – Business Assistance Center - Public Way Use Unit for presentation to the City Council. Because this request was made for properties located in your ward, as approved by you as per the attached, I respectfully request that you introduce the attached ordinance at the next City Council meeting.

If you have any questions regarding this ordinance, please contact Anthony Bertuca at (312) 744-5506.

**Department of Business Affairs and Consumer Protection**



# City of Chicago



O2013-5209

Office of the City Clerk

## Document Tracking Sheet

|                                 |                                            |
|---------------------------------|--------------------------------------------|
| <b>Meeting Date:</b>            | 6/26/2013                                  |
| <b>Sponsor(s):</b>              | Suarez, Regner Ray (31)                    |
| <b>Type:</b>                    | Ordinance                                  |
| <b>Title:</b>                   | Awning(s) for Bridge of Life, Inc., The    |
| <b>Committee(s) Assignment:</b> | Committee on Transportation and Public Way |



ORDINANCE  
THE BRIDGE OF LIFE INC  
Acct. No. 294235 - 1  
Permit No. 1107109

*Be It Ordained by the City Council of the City of Chicago:*

SECTION 1. Permission and authority are hereby given and granted to THE BRIDGE OF LIFE INC, upon the terms and subject to the conditions of this ordinance to maintain and use, as now constructed, one (1) Awning(s) projecting over the public right-of-way adjacent to its premises known as 4433 W. Fullerton Ave..

Said Awning(s) at W. Fullerton & N. Kenneth measure(s):

One (1) at twenty-eight (28) feet in length, and two (2) feet in width for a total of fifty-six (56) square feet.

The location of said privilege shall be as shown on prints kept on file with the Department of Business Affairs and Consumer Protection and the Office of the City Clerk.

Said privilege shall be constructed in accordance with plans and specifications approved by the Zoning Department - Signs.

This grant of privilege in the public way shall be subject to the provisions of Section 10-28-015 and all other required provisions of the Municipal Code of Chicago.


The grantee shall pay to the City of Chicago as compensation for the privilege #1107109 herein granted the sum of fifty-three (\$53.00) per annum in advance.

A 25% penalty will be added for payments received after due date.



The permit holder agrees to hold the City of Chicago harmless for any damage, relocation or replacement costs associated with damage, relocation or removal of private property caused by the City performing work in the public way.

Authority herein given and granted for a period of five (5) years from and after 06/11/2013.

Alderman \_\_\_\_\_

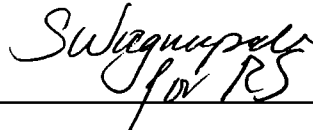A handwritten signature in black ink, appearing to read "Ray Suarez" with a stylized flourish at the end.

Ray Suarez 31st Ward

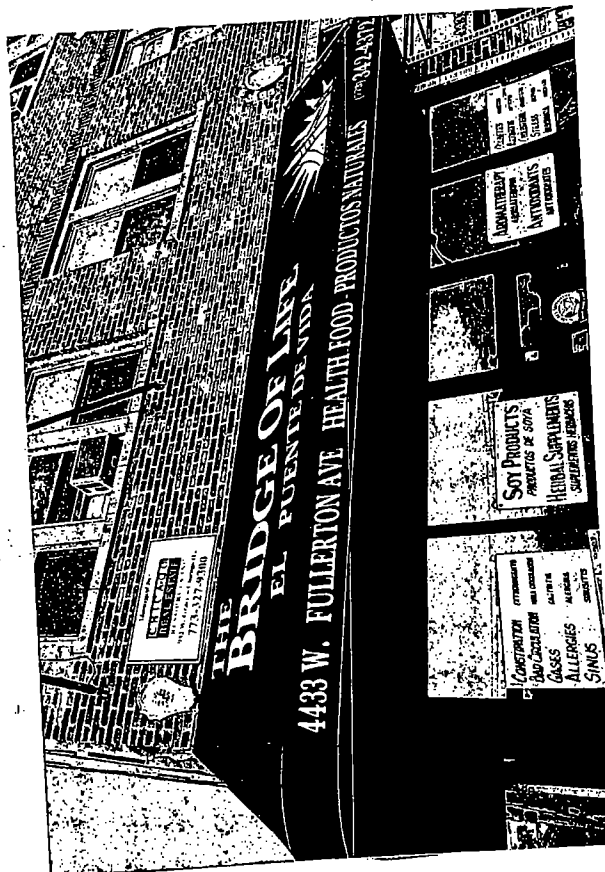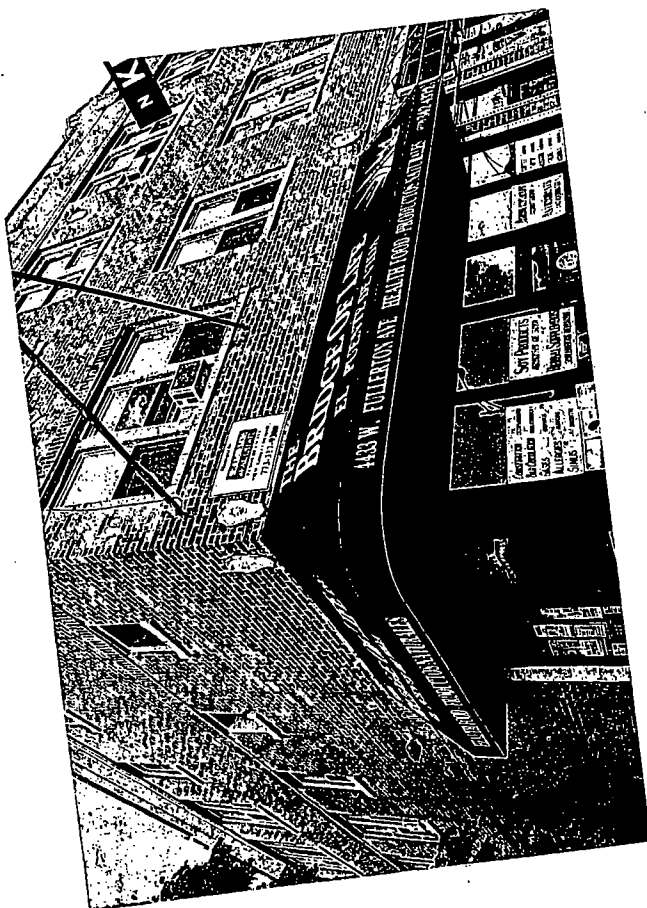



**06/26/2013**

**Alderman Ray Suarez**  
Ward # **31**  
City of Chicago  
City Hall, Room **203**  
121 North LaSalle Street  
Chicago, Illinois 60602

Re: An ordinance to use and maintain a portion of the public right-of-way for **one (1) awning(s)** for **THE BRIDGE OF LIFE INC**, adjacent to the premises known as **4433 W. Fullerton Ave..**

Dear Alderman **Ray Suarez**:

The applicant referenced above has requested the use of the public right-of-way for a **awning(s)**. An ordinance has been prepared by the Department of Business Affairs and Consumer Protection – Business Assistance Center - Public Way Use Unit for presentation to the City Council. Because this request was made for properties located in your ward, as approved by you as per the attached, I respectfully request that you introduce the attached ordinance at the next City Council meeting.

If you have any questions regarding this ordinance, please contact Anthony Bertuca at (312) 744-5506.

**Department of Business Affairs and Consumer Protection**



# City of Chicago



O2013-5213

Office of the City Clerk

## Document Tracking Sheet

|                                 |                                            |
|---------------------------------|--------------------------------------------|
| <b>Meeting Date:</b>            | 6/26/2013                                  |
| <b>Sponsor(s):</b>              | Waguespack, Scott (32)                     |
| <b>Type:</b>                    | Ordinance                                  |
| <b>Title:</b>                   | Awning(s) for Man-Jo-Vin, Inc.             |
| <b>Committee(s) Assignment:</b> | Committee on Transportation and Public Way |

ORDINANCE  
MAN-JO-VIN INC  
Acct. No. 2973 - 1  
Permit No. 1107177

*Be It Ordained by the City Council of the City of Chicago:*

SECTION 1. Permission and authority are hereby given and granted to MAN-JO-VIN INC, upon the terms and subject to the conditions of this ordinance to maintain and use, as now constructed, two (2) Awning(s) projecting over the public right-of-way adjacent to its premises known as 3224 N. Damen Ave..

Said Awning(s) at N. Damen Avenue measure(s):

One (1) at fifteen point eight (15.8) feet in length, and three (3) feet in width for a total of forty-seven point four (47.4) square feet.

Said Awning(s) at W. Melrose Street measure(s):

One (1) at twenty point one seven (20.17) feet in length, and three (3) feet in width for a total of sixty point five one (60.51) square feet.

The location of said privilege shall be as shown on prints kept on file with the Department of Business Affairs and Consumer Protection and the Office of the City Clerk.

Said privilege shall be constructed in accordance with plans and specifications approved by the Zoning Department - Signs.


This grant of privilege in the public way shall be subject to the provisions of Section 10-28-015 and all other required provisions of the Municipal Code of Chicago.

The grantee shall pay to the City of Chicago as compensation for the privilege #1107177 herein granted the sum of one hundred (\$100.00) per annum in advance.

A 25% penalty will be added for payments received after due date.

The permit holder agrees to hold the City of Chicago harmless for any damage, relocation or replacement costs associated with damage, relocation or removal of private property caused by the City performing work in the public way.

Authority herein given and granted for a period of five (5) years from and after 06/11/2013.

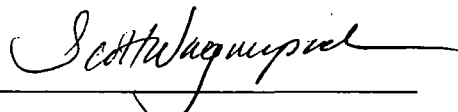Alderman   
Scott Waguespack 32nd Ward



Material Sunbrella Black  
Graphic Colors Sgs White, Coral, & Peacock  
Man-Jo-Vins 23" H x 110" W  
Valance Graphics 4" H

3224N DAMEN



**06/26/2013**

**Alderman Scott Waguespack**  
Ward # 32  
City of Chicago  
City Hall, Room 300  
121 North LaSalle Street  
Chicago, Illinois 60602

Re: An ordinance to use and maintain a portion of the public right-of-way for **two (2) awning(s)** for  
**MAN-JO-VIN INC**, adjacent to the premises known as **3224 N. Damen Ave.**.

Dear Alderman **Scott Waguespack**:

The applicant referenced above has requested the use of the public right-of-way for a **awning(s)**. An ordinance has been prepared by the Department of Business Affairs and Consumer Protection – Business Assistance Center - Public Way Use Unit for presentation to the City Council. Because this request was made for properties located in your ward, as approved by you as per the attached, I respectfully request that you introduce the attached ordinance at the next City Council meeting.

If you have any questions regarding this ordinance, please contact Anthony Bertuca at (312) 744-5506.

**Department of Business Affairs and Consumer Protection**



# City of Chicago



O2013-5215

Office of the City Clerk

## Document Tracking Sheet

|                                 |                                            |
|---------------------------------|--------------------------------------------|
| <b>Meeting Date:</b>            | 6/26/2013                                  |
| <b>Sponsor(s):</b>              | Waguespack, Scott (32)                     |
| <b>Type:</b>                    | Ordinance                                  |
| <b>Title:</b>                   | Awning(s) for One Strange Bird             |
| <b>Committee(s) Assignment:</b> | Committee on Transportation and Public Way |



ORDINANCE  
One Strange Bird  
Acct. No. 366081 - 2  
Permit No. 1106053

*Be It Ordained by the City Council of the City of Chicago:*

SECTION 1. Permission and authority are hereby given and granted to One Strange Bird, upon the terms and subject to the conditions of this ordinance to construct, install, maintain and use one (1) Awning(s) projecting over the public right-of-way adjacent to its premises known as 2124 W. Division St..

Said Awning(s) at W Division St measure(s):

One (1) at twenty-two point three (22.3) feet in length, and two (2) feet in width for a total of forty-four point six (44.6) square feet.

The location of said privilege shall be as shown on prints kept on file with the Department of Business Affairs and Consumer Protection and the Office of the City Clerk.

Said privilege shall be constructed in accordance with plans and specifications approved by the Zoning Department - Signs.

This grant of privilege in the public way shall be subject to the provisions of Section 10-28-015 and all other required provisions of the Municipal Code of Chicago.

The grantee shall pay to the City of Chicago as compensation for the privilege #1106053 herein granted the sum of fifty (\$50.00) per annum in advance.

A 25% penalty will be added for payments received after due date.

The permit holder agrees to hold the City of Chicago harmless for any damage, relocation or replacement costs associated with damage, relocation or removal of private property caused by the City performing work in the public way.

Authority herein given and granted for a period of five (5) years from and after Date of Passage.

Alderman   
Scott Waguespack 32nd Ward

22.3 wide

40" high



24" projection

5'





**06/26/2013**

**Alderman Scott Waguespack**  
**Ward # 32**  
City of Chicago  
City Hall, Room 300  
121 North LaSalle Street  
Chicago, Illinois 60602

**Re: An ordinance to use and maintain a portion of the public right-of-way for one (1) awning(s) for One Strange Bird, adjacent to the premises known as 2124 W. Division St..**

**Dear Alderman Scott Waguespack:**

The applicant referenced above has requested the use of the public right-of-way for a **awning(s)**. An ordinance has been prepared by the Department of Business Affairs and Consumer Protection – Business Assistance Center - Public Way Use Unit for presentation to the City Council. Because this request was made for properties located in your ward, as approved by you as per the attached, I respectfully request that you introduce the attached ordinance at the next City Council meeting.

If you have any questions regarding this ordinance, please contact Anthony Bertuca at (312) 744-5506.

**Department of Business Affairs and Consumer Protection**



# City of Chicago



O2013-5217

Office of the City Clerk

## Document Tracking Sheet

|                                 |                                            |
|---------------------------------|--------------------------------------------|
| <b>Meeting Date:</b>            | 6/26/2013                                  |
| <b>Sponsor(s):</b>              | Waguespack, Scott (32)                     |
| <b>Type:</b>                    | Ordinance                                  |
| <b>Title:</b>                   | Awning(s) for Optimum Kidney Care, S.C.    |
| <b>Committee(s) Assignment:</b> | Committee on Transportation and Public Way |

ORDINANCE  
OPTIMUM KIDNEY CARE, S.C.  
Acct. No. 353664 - 1  
Permit No. 1091945

*Be It Ordained by the City Council of the City of Chicago:*

SECTION 1. Permission and authority are hereby given and granted to OPTIMUM KIDNEY CARE, S.C., upon the terms and subject to the conditions of this ordinance to construct, install, maintain and use two (2) Awning(s) projecting over the public right-of-way adjacent to its premises known as 3023-3025 N. Ashland Ave..

Said Awning(s) at N. ASHLAND measure(s):

Two (2) at nineteen (19) feet in length, and two (2) feet in width for a total of seventy-six (76) square feet.

The location of said privilege shall be as shown on prints kept on file with the Department of Business Affairs and Consumer Protection and the Office of the City Clerk.

Said privilege shall be constructed in accordance with plans and specifications approved by the Zoning Department - Signs.


This grant of privilege in the public way shall be subject to the provisions of Section 10-28-015 and all other required provisions of the Municipal Code of Chicago.

The grantee shall pay to the City of Chicago as compensation for the privilege #1091945 herein granted the sum of one hundred (\$100.00) per annum in advance.


A 25% penalty will be added for payments received after due date.

The permit holder agrees to hold the City of Chicago harmless for any damage, relocation or replacement costs associated with damage, relocation or removal of private property caused by the City performing work in the public way.

Authority herein given and granted for a period of five (5) years from and after Date of Passage.

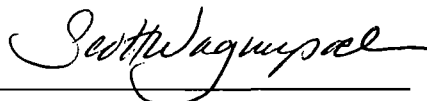Alderman   
Scott Waguespack 32nd Ward


SIDE VIEW

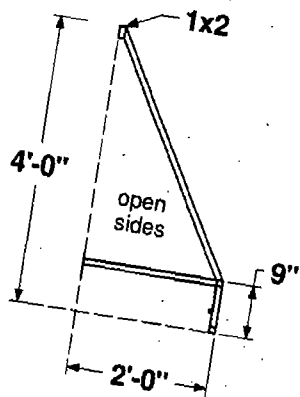

NOTES:  
-GALV STL FRAMES (2)  
-TUBING AS NOTED  
-SILVER FRAME FINISH

JOB#718548  
OPTIMUM KIDNEY

ISO VIEW

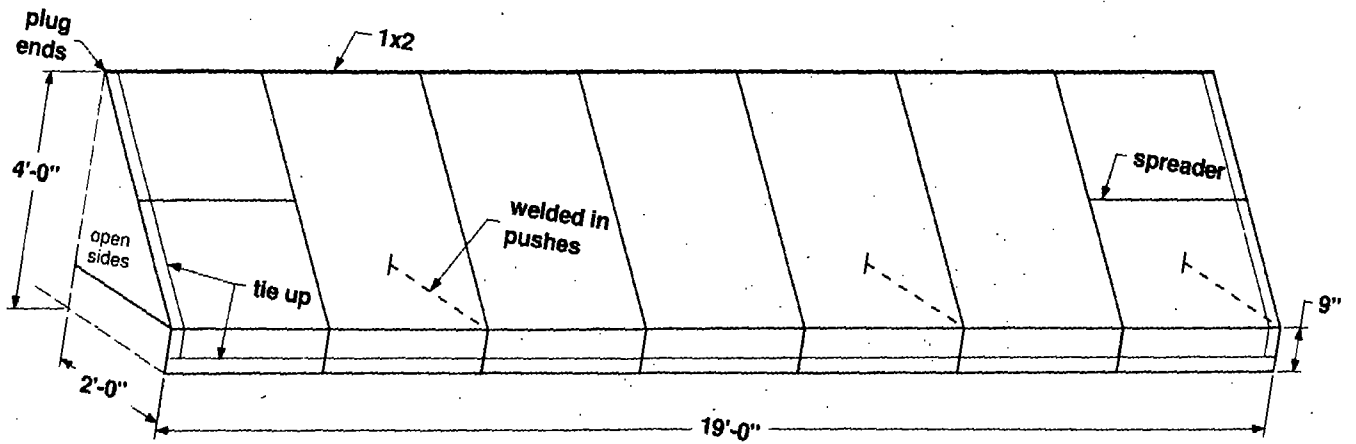



**06/26/2013**

**Alderman Scott Waguespack**  
Ward # **32**  
City of Chicago  
City Hall, Room **300**  
121 North LaSalle Street  
Chicago, Illinois 60602

Re: An ordinance to use and maintain a portion of the public right-of-way for **two (2) awning(s)** for **OPTIMUM KIDNEY CARE, S.C.**, adjacent to the premises known as **3023-3025 N. Ashland Ave.**.

**Dear Alderman Scott Waguespack:**

The applicant referenced above has requested the use of the public right-of-way for a **awning(s)**. An ordinance has been prepared by the Department of Business Affairs and Consumer Protection – Business Assistance Center - Public Way Use Unit for presentation to the City Council. Because this request was made for properties located in your ward, as approved by you as per the attached, I respectfully request that you introduce the attached ordinance at the next City Council meeting.

If you have any questions regarding this ordinance, please contact Anthony Bertuca at (312) 744-5506.

**Department of Business Affairs and Consumer Protection**



# City of Chicago



O2013-5219

Office of the City Clerk

## Document Tracking Sheet

|                                 |                                            |
|---------------------------------|--------------------------------------------|
| <b>Meeting Date:</b>            | 6/26/2013                                  |
| <b>Sponsor(s):</b>              | Waguespack, Scott (32)                     |
| <b>Type:</b>                    | Ordinance                                  |
| <b>Title:</b>                   | Awning(s) for Southport Cleaners           |
| <b>Committee(s) Assignment:</b> | Committee on Transportation and Public Way |



ORDINANCE  
SOUTHPORT CLEANERS  
Acct. No. 260081 - 1  
Permit No. 1107237

*Be It Ordained by the City Council of the City of Chicago:*

SECTION 1. Permission and authority are hereby given and granted to SOUTHPORT CLEANERS, upon the terms and subject to the conditions of this ordinance to maintain and use, as now constructed, two (2) Awning(s) projecting over the public right-of-way adjacent to its premises known as 2823 N. Southport Ave..

Said Awning(s) at N. Southport measure(s):

One (1) at eighteen (18) feet in length, and two point nine (2.9) feet in width for a total of fifty-two point two (52.2) square feet.

One (1) at three point eight three (3.83) feet in length, and two point nine (2.9) feet in width for a total of eleven point one one (11.11) square feet.

The location of said privilege shall be as shown on prints kept on file with the Department of Business Affairs and Consumer Protection and the Office of the City Clerk.

Said privilege shall be constructed in accordance with plans and specifications approved by the Zoning Department - Signs.

This grant of privilege in the public way shall be subject to the provisions of Section 10-28-015 and all other required provisions of the Municipal Code of Chicago.


The grantee shall pay to the City of Chicago as compensation for the privilege #1107237 herein granted the sum of one hundred (\$100.00) per annum in advance.

A 25% penalty will be added for payments received after due date.

The permit holder agrees to hold the City of Chicago harmless for any damage, relocation or replacement costs associated with damage, relocation or removal of private property caused by the City performing work in the public way.





Authority herein given and granted for a period of five (5) years from and after 06/29/2013.

Alderman

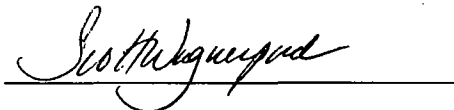

Scott Waguespack 32nd Ward

SOUTHPORT CLEANERS  
2823 N. SOUTHPORT AVE  
2 PC CANOPY

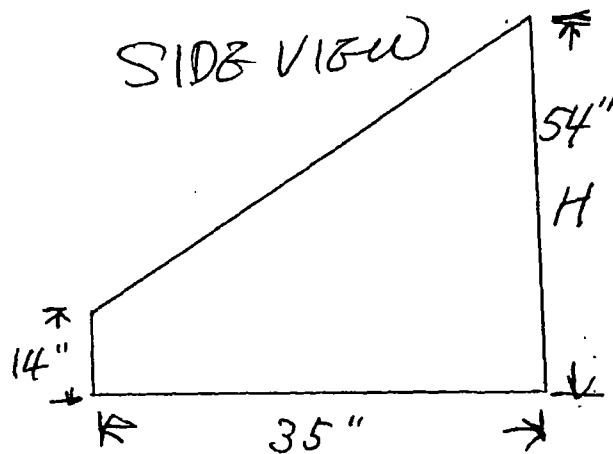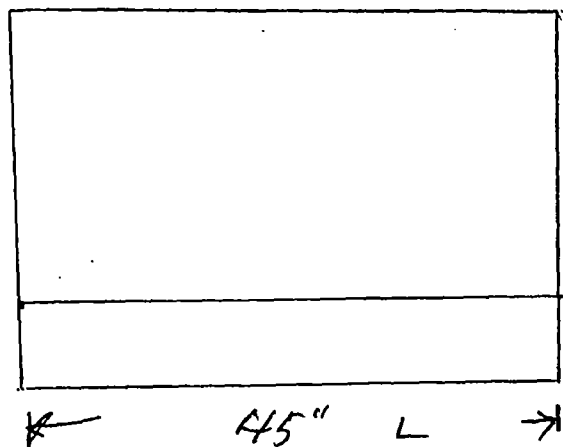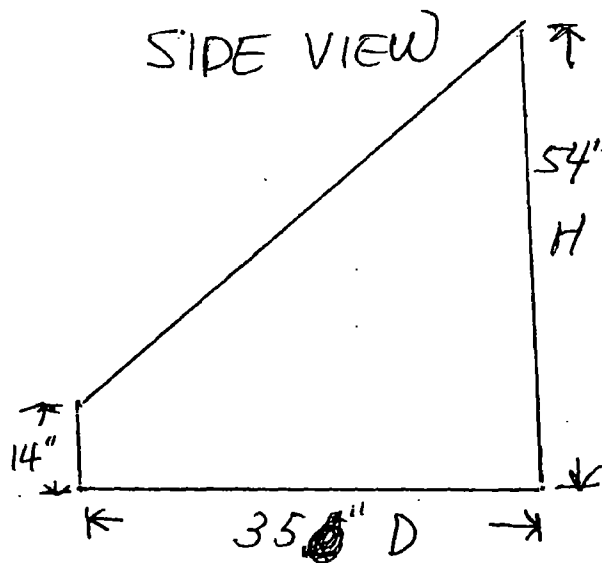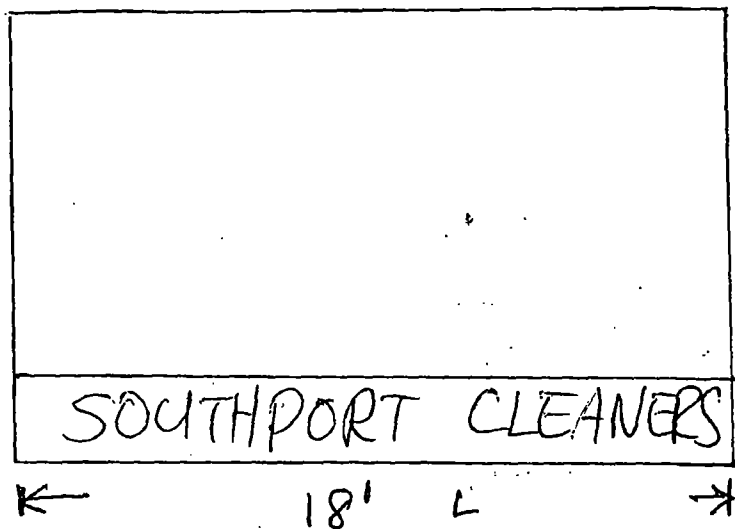



**06/26/2013**

**Alderman Scott Waguespack**  
Ward # 32  
City of Chicago  
City Hall, Room 300  
121 North LaSalle Street  
Chicago, Illinois 60602

Re: An ordinance to use and maintain a portion of the public right-of-way for **two (2) awning(s)** for  
**SOUTHPORT CLEANERS**, adjacent to the premises known as **2823 N. Southport Ave..**

Dear Alderman **Scott Waguespack**:

The applicant referenced above has requested the use of the public right-of-way for a **awning(s)**. An ordinance has been prepared by the Department of Business Affairs and Consumer Protection – Business Assistance Center - Public Way Use Unit for presentation to the City Council. Because this request was made for properties located in your ward, as approved by you as per the attached, I respectfully request that you introduce the attached ordinance at the next City Council meeting.

If you have any questions regarding this ordinance, please contact Anthony Bertuca at (312) 744-5506.

**Department of Business Affairs and Consumer Protection**



# City of Chicago



O2013-5225

Office of the City Clerk

## Document Tracking Sheet

|                                 |                                              |
|---------------------------------|----------------------------------------------|
| <b>Meeting Date:</b>            | 6/26/2013                                    |
| <b>Sponsor(s):</b>              | Mell, Richard F. (33)                        |
| <b>Type:</b>                    | Ordinance                                    |
| <b>Title:</b>                   | Awning(s) for VMR Financial Strategies, Inc. |
| <b>Committee(s) Assignment:</b> | Committee on Transportation and Public Way   |

ORDINANCE  
VMR FINANCIAL STRATEGIES INC.  
Acct. No. 337754 - 1  
Permit No. 1094050

*Be It Ordained by the City Council of the City of Chicago:*

SECTION 1. Permission and authority are hereby given and granted to VMR FINANCIAL STRATEGIES INC., upon the terms and subject to the conditions of this ordinance to maintain and use, as now constructed, one (1) Awning(s) projecting over the public right-of-way adjacent to its premises known as 2947 W. Belmont Ave..

Said Awning(s) at W. Belmont measure(s):

One (1) at twenty-three (23) feet in length, and four (4) feet in width for a total of ninety-two (92) square feet.

The location of said privilege shall be as shown on prints kept on file with the Department of Business Affairs and Consumer Protection and the Office of the City Clerk.

Said privilege shall be constructed in accordance with plans and specifications approved by the Zoning Department - Signs.


This grant of privilege in the public way shall be subject to the provisions of Section 10-28-015 and all other required provisions of the Municipal Code of Chicago.

The grantee shall pay to the City of Chicago as compensation for the privilege #1094050 herein granted the sum of fifty (\$50.00) per annum in advance.

A 25% penalty will be added for payments received after due date.

The permit holder agrees to hold the City of Chicago harmless for any damage, relocation or replacement costs associated with damage, relocation or removal of private property caused by the City performing work in the public way.

Authority herein given and granted for a period of five (5) years from and after Date of Passage.

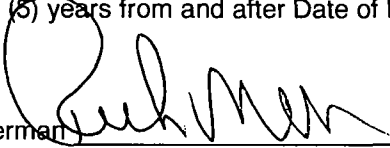  
Alderman

Richard F. Mell 33rd Ward



# Awnings Express

8028 S. Western Av. 773.579.1437

|               |                                |
|---------------|--------------------------------|
| Date:         | <b>10.15.10</b>                |
| Sales Person: |                                |
| Address:      | <b>2947 W.<br/>Belmont Av.</b> |

BURGUNDY SUNBRELLA  
FABRIC COVER  
LACED ON - TYP.  
(100% PMS 527 COLOR)


Frame  
Construction

3/4" SQ. GALV. STL.  
TUBING 16 GA. - TYP.  
(TOP, BACK & SIDES)




5/8" RND. GALV. STL.  
TUBING - TYP.  
(RAFTERS)

1/2" RND. GALV. STL.  
TUBING - TYP.  
(LACING ROD)

1" SQ. GALV. STEEL  
TUBING 16GA - TYP.  
(BOTTOM PERIMETER)

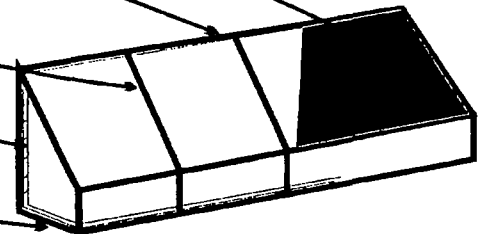

FRAME TO WALL ANCHOR DETAIL

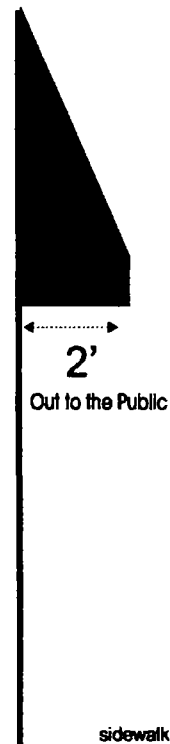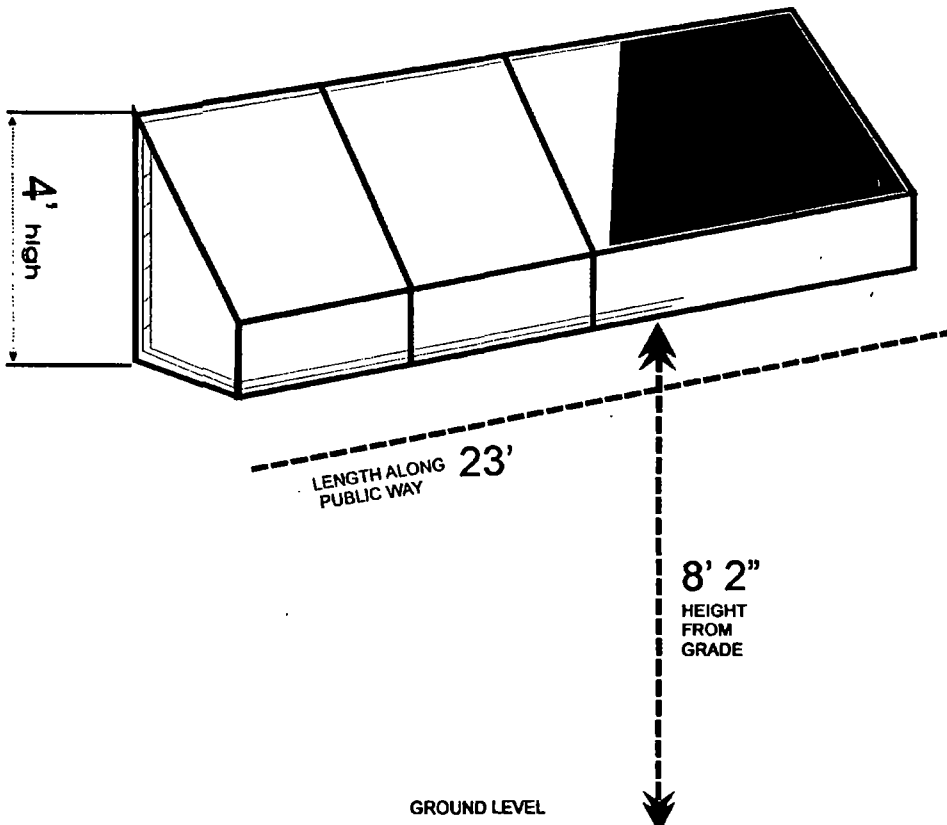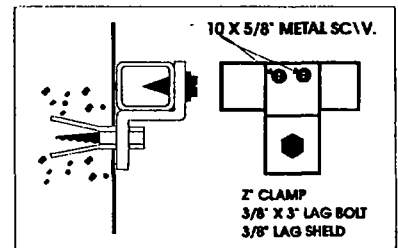



**06/26/2013**

**Alderman Richard F. Mell**  
**Ward # 33**  
City of Chicago  
City Hall, Room 208  
121 North LaSalle Street  
Chicago, Illinois 60602

Re: An ordinance to use and maintain a portion of the public right-of-way for **one (1) awning(s)** for **VMR FINANCIAL STRATEGIES INC.**, adjacent to the premises known as **2947 W. Belmont Ave.**

Dear Alderman **Richard F. Mell**:

The applicant referenced above has requested the use of the public right-of-way for a **awning(s)**. An ordinance has been prepared by the Department of Business Affairs and Consumer Protection – Business Assistance Center - Public Way Use Unit for presentation to the City Council. Because this request was made for properties located in your ward, as approved by you as per the attached, I respectfully request that you introduce the attached ordinance at the next City Council meeting.

If you have any questions regarding this ordinance, please contact Anthony Bertuca at (312) 744-5506.

**Department of Business Affairs and Consumer Protection**



# City of Chicago



O2013-5235

Office of the City Clerk

## Document Tracking Sheet

|                                 |                                                                    |
|---------------------------------|--------------------------------------------------------------------|
| <b>Meeting Date:</b>            | 6/26/2013                                                          |
| <b>Sponsor(s):</b>              | Reilly, Brendan (42)                                               |
| <b>Type:</b>                    | Ordinance                                                          |
| <b>Title:</b>                   | Awning(s) for Berger Financial Services, c/o Realty & Mortgage Co. |
| <b>Committee(s) Assignment:</b> | Committee on Transportation and Public Way                         |



ORDINANCE  
BERGER FINANCIAL SERVICES, C/O REALTY & MORTGAGE COMPANY  
Acct. No. 88015 - 2  
Permit No. 1107147

*Be It Ordained by the City Council of the City of Chicago:*

SECTION 1. Permission and authority are hereby given and granted to BERGER FINANCIAL SERVICES, C/O REALTY & MORTGAGE COMPANY, upon the terms and subject to the conditions of this ordinance to maintain and use, as now constructed, one (1) Awning(s) projecting over the public right-of-way adjacent to its premises known as 1100 N. Dearborn St..

Said Awning(s) at N. DEARBORN ST. measure(s):

One (1) at twelve (12) feet in length, and nine (9) feet in width for a total of one hundred eight (108) square feet.

The location of said privilege shall be as shown on prints kept on file with the Department of Business Affairs and Consumer Protection and the Office of the City Clerk.

Said privilege shall be constructed in accordance with plans and specifications approved by the Zoning Department - Signs.

This grant of privilege in the public way shall be subject to the provisions of Section 10-28-015 and all other required provisions of the Municipal Code of Chicago.


The grantee shall pay to the City of Chicago as compensation for the privilege #1107147 herein granted the sum of fifty (\$50.00) per annum in advance.


A 25% penalty will be added for payments received after due date.

The permit holder agrees to hold the City of Chicago harmless for any damage, relocation or replacement costs associated with damage, relocation or removal of private property caused by the City performing work in the public way.

Authority herein given and granted for a period of five (5) years from and after 01/12/2013.

Alderman

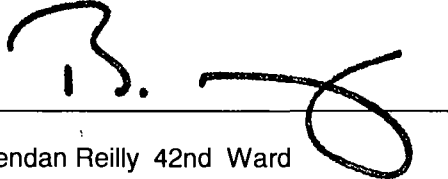  
Brendan Reilly 42nd Ward

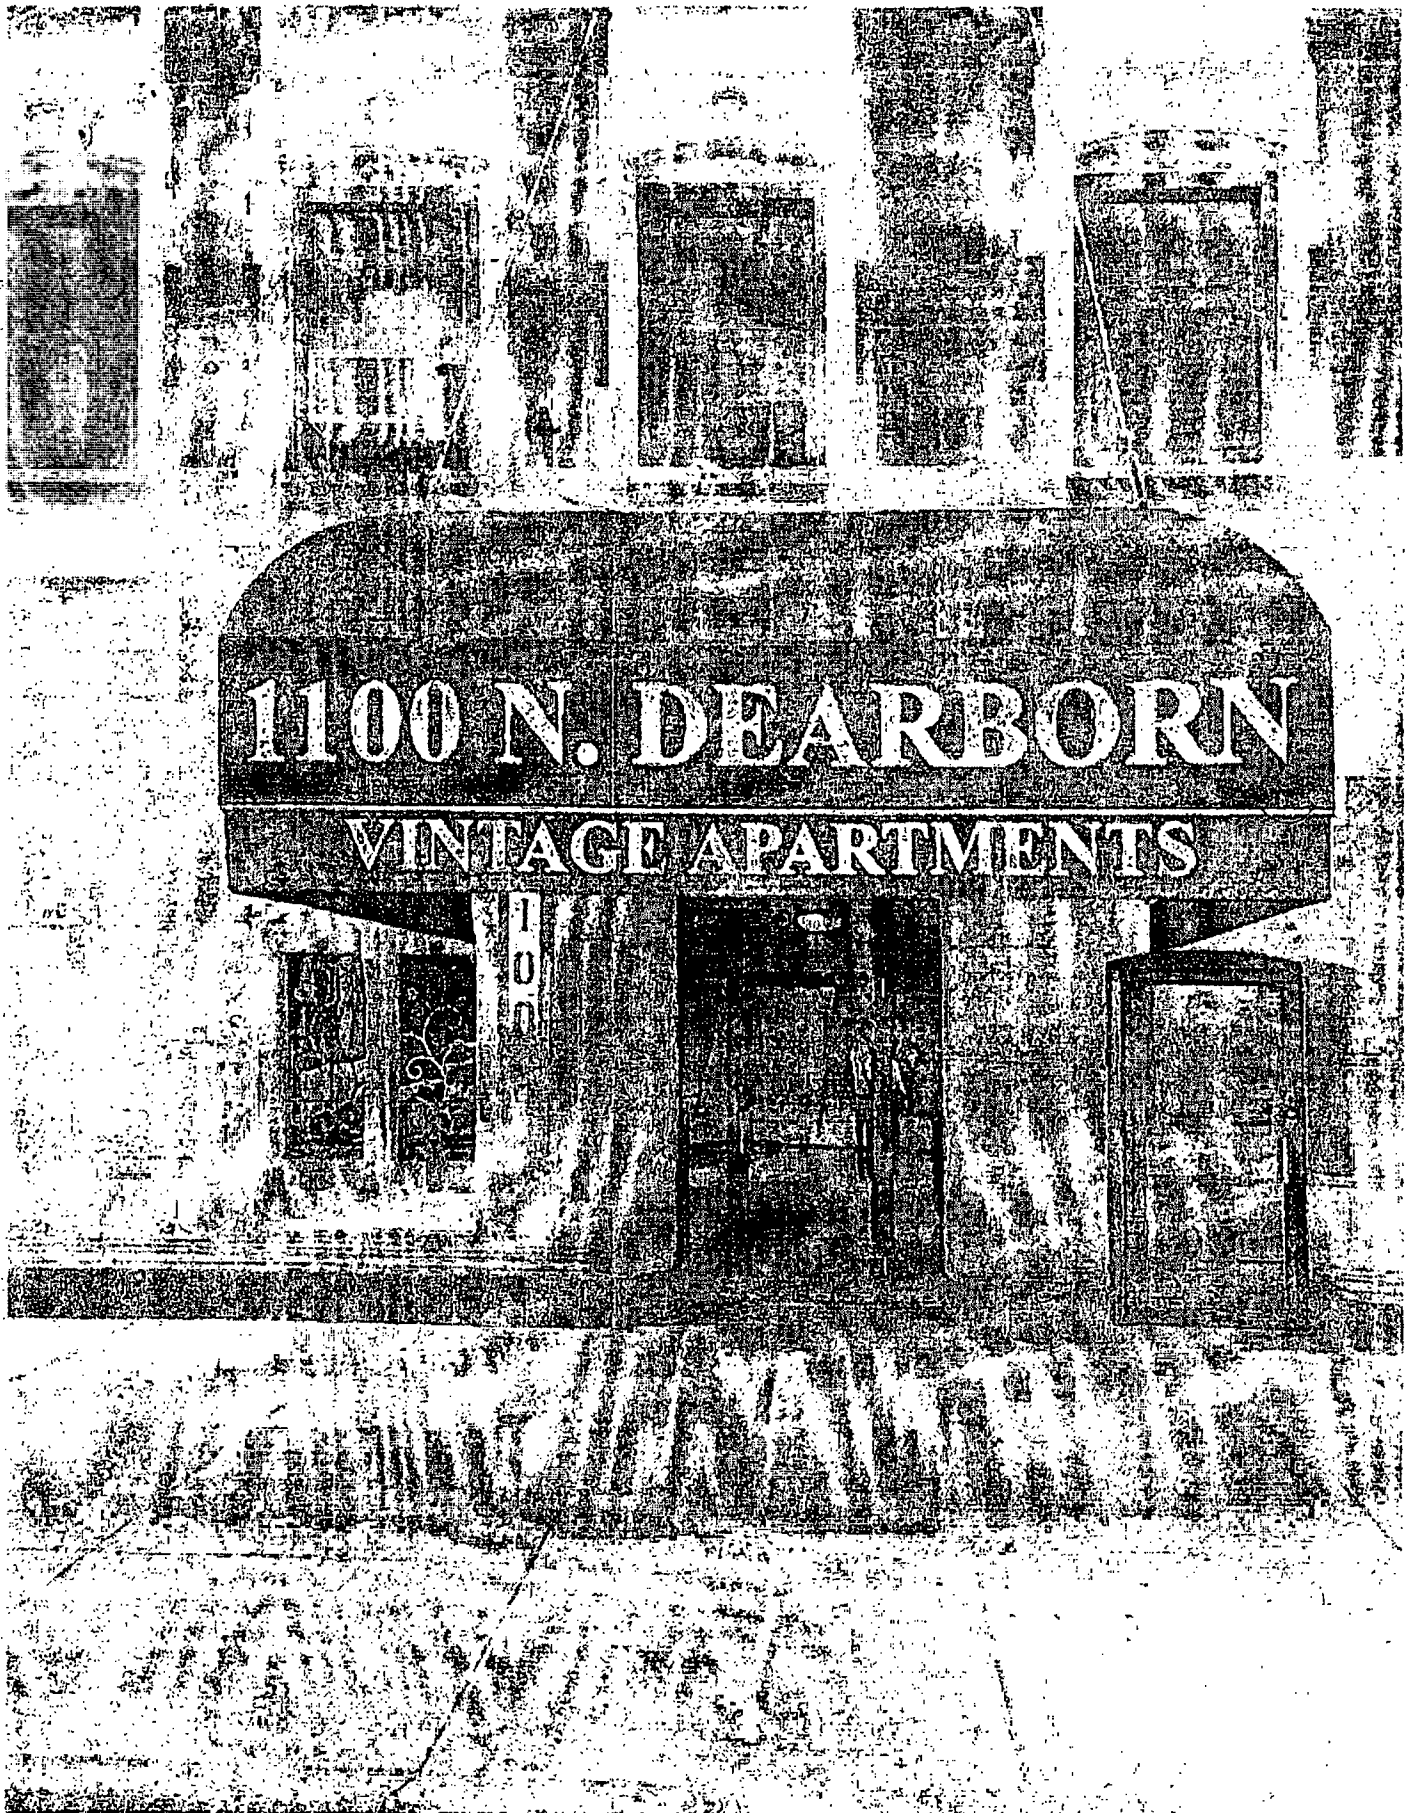



# City of Chicago



O2013-5236

Office of the City Clerk

## Document Tracking Sheet

|                                 |                                            |
|---------------------------------|--------------------------------------------|
| <b>Meeting Date:</b>            | 6/26/2013                                  |
| <b>Sponsor(s):</b>              | Reilly, Brendan (42)                       |
| <b>Type:</b>                    | Ordinance                                  |
| <b>Title:</b>                   | Awning(s) for Cafe Iberico                 |
| <b>Committee(s) Assignment:</b> | Committee on Transportation and Public Way |

ORDINANCE  
CAFE IBERICO  
Acct. No. 11598 - 2  
Permit No. 1107102

*Be It Ordained by the City Council of the City of Chicago:*

SECTION 1. Permission and authority are hereby given and granted to CAFE IBERICO, upon the terms and subject to the conditions of this ordinance to maintain and use, as now constructed, six (6) Awning(s) projecting over the public right-of-way adjacent to its premises known as 739 N. La Salle Dr..

Said Awning(s) at N. La Salle measure(s):

Six (6) at six (6) feet in length, and one point five eight (1.58) foot in width for a total of fifty-six point eight eight (56.88) square feet.

The location of said privilege shall be as shown on prints kept on file with the Department of Business Affairs and Consumer Protection and the Office of the City Clerk.

Said privilege shall be constructed in accordance with plans and specifications approved by the Zoning Department - Signs.

This grant of privilege in the public way shall be subject to the provisions of Section 10-28-015 and all other required provisions of the Municipal Code of Chicago.

The grantee shall pay to the City of Chicago as compensation for the privilege #1107102 herein granted the sum of fifty (\$50.00) per annum in advance.

A 25% penalty will be added for payments received after due date.

The permit holder agrees to hold the City of Chicago harmless for any damage, relocation or replacement costs associated with damage, relocation or removal of private property caused by the City performing work in the public way.

Authority herein given and granted for a period of five (5) years from and after 05/14/2013.


Alderman \_\_\_\_\_

Brendan Reilly 42nd Ward

**Property Location: 739 N. LaSalle Dr.**  
**Organization Name: Café Iberico**  
**Account: 11598-1**

**CANOPY DRAWING**

**\*\*Each canopy has the same depth and height.**

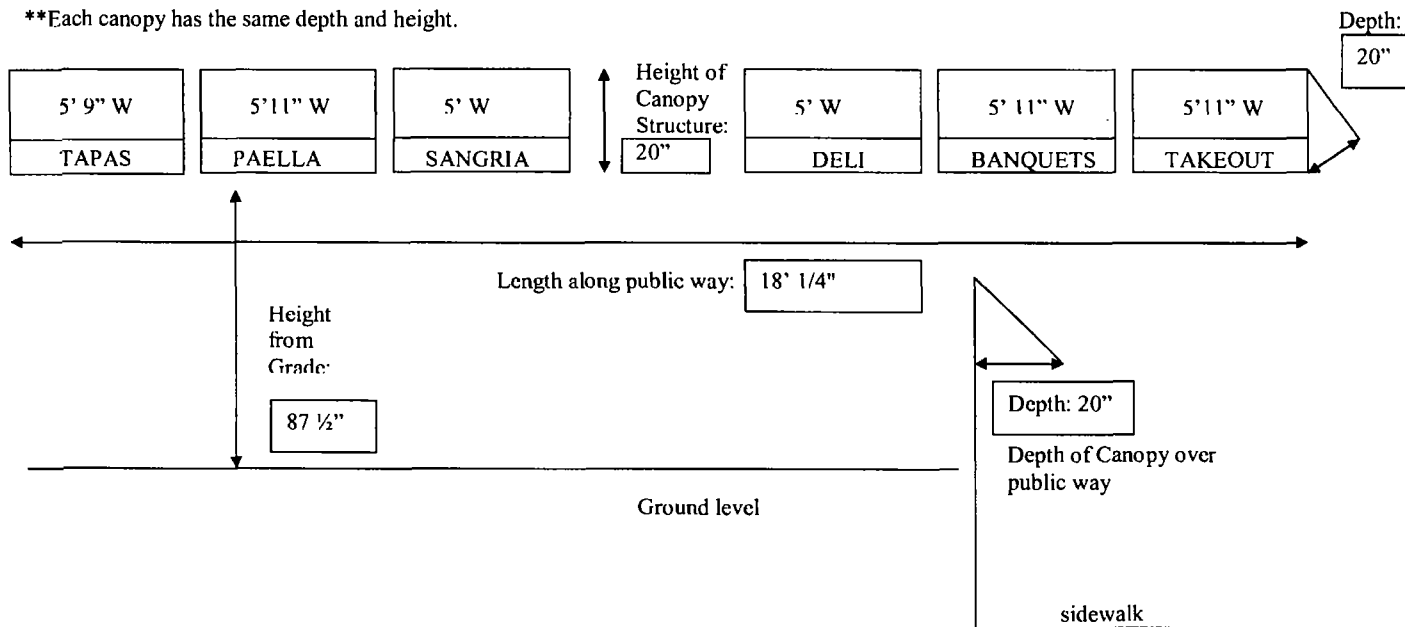



# City of Chicago



O2013-5239

Office of the City Clerk

## Document Tracking Sheet

|                                 |                                            |
|---------------------------------|--------------------------------------------|
| <b>Meeting Date:</b>            | 6/26/2013                                  |
| <b>Sponsor(s):</b>              | Reilly, Brendan (42)                       |
| <b>Type:</b>                    | Ordinance                                  |
| <b>Title:</b>                   | Awning(s) for Image Nails No. 1            |
| <b>Committee(s) Assignment:</b> | Committee on Transportation and Public Way |

ORDINANCE  
IMAGE NAILS #1  
Acct. No. 289188 - 1  
Permit No. 1107008

*Be It Ordained by the City Council of the City of Chicago:*

SECTION 1. Permission and authority are hereby given and granted to IMAGE NAILS #1, upon the terms and subject to the conditions of this ordinance to maintain and use, as now constructed, one (1) Awning(s) projecting over the public right-of-way adjacent to its premises known as 203 W. Lake St..

Said Awning(s) at W LAKE ST measure(s):

One (1) at seventeen point six seven (17.67) feet in length, and three point nine two (3.92) feet in width for a total of sixty-nine point two seven (69.27) square feet.

The location of said privilege shall be as shown on prints kept on file with the Department of Business Affairs and Consumer Protection and the Office of the City Clerk.

Said privilege shall be constructed in accordance with plans and specifications approved by the Zoning Department - Signs.


This grant of privilege in the public way shall be subject to the provisions of Section 10-28-015 and all other required provisions of the Municipal Code of Chicago.

The grantee shall pay to the City of Chicago as compensation for the privilege #1107008 herein granted the sum of fifty (\$50.00) per annum in advance.

A 25% penalty will be added for payments received after due date.

The permit holder agrees to hold the City of Chicago harmless for any damage, relocation or replacement costs associated with damage, relocation or removal of private property caused by the City performing work in the public way.

Authority herein given and granted for a period of five (5) years from and after 06/11/2013.

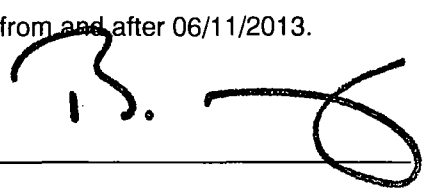Alderman 

Brendan Reilly 42nd Ward







# City of Chicago



O2013-5241

Office of the City Clerk

## Document Tracking Sheet

|                                 |                                            |
|---------------------------------|--------------------------------------------|
| <b>Meeting Date:</b>            | 6/26/2013                                  |
| <b>Sponsor(s):</b>              | Reilly, Brendan (42)                       |
| <b>Type:</b>                    | Ordinance                                  |
| <b>Title:</b>                   | Awning(s) for Intelligentsia Coffee & Tea  |
| <b>Committee(s) Assignment:</b> | Committee on Transportation and Public Way |

ORDINANCE  
Intelligentsia Coffee & Tea  
Acct. No. 86212 - 4  
Permit No. 1107327

*Be It Ordained by the City Council of the City of Chicago:*

SECTION 1. Permission and authority are hereby given and granted to Intelligentsia Coffee & Tea, upon the terms and subject to the conditions of this ordinance to maintain and use, as now constructed, one (1) Awning(s) projecting over the public right-of-way adjacent to its premises known as 53 E. Randolph St..

Said Awning(s) at E. RANDOLPH measure(s):

One (1) at fifteen point seven five (15.75) feet in length, and five point seven five (5.75) feet in width for a total of ninety point five six (90.56) square feet.

The location of said privilege shall be as shown on prints kept on file with the Department of Business Affairs and Consumer Protection and the Office of the City Clerk.

Said privilege shall be constructed in accordance with plans and specifications approved by the Zoning Department - Signs.

This grant of privilege in the public way shall be subject to the provisions of Section 10-28-015 and all other required provisions of the Municipal Code of Chicago.


The grantee shall pay to the City of Chicago as compensation for the privilege #1107327 herein granted the sum of fifty (\$50.00) per annum in advance.

A 25% penalty will be added for payments received after due date.


The permit holder agrees to hold the City of Chicago harmless for any damage, relocation or replacement costs associated with damage, relocation or removal of private property caused by the City performing work in the public way.

Authority herein given and granted for a period of five (5) years from and after 06/11/2013.

Alderman

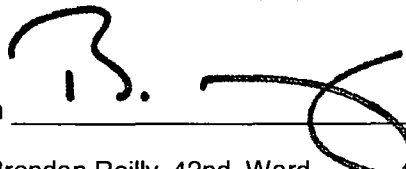  
Brendan Reilly 42nd Ward

53 E. RANDOLPH ST  
CHICAGO, IL 60601  
INTELLIGENTSIA COFFEE

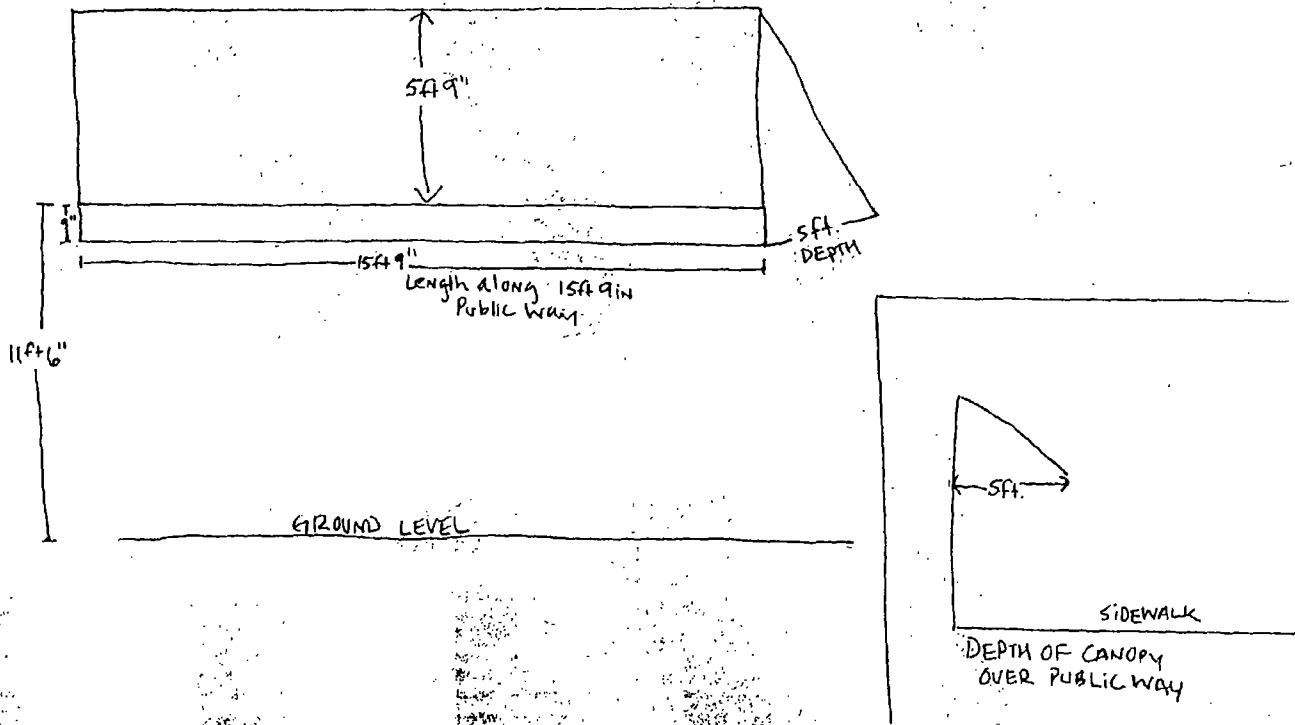



# City of Chicago



**O2013-5242**

Office of the City Clerk

## Document Tracking Sheet

|                                 |                                            |
|---------------------------------|--------------------------------------------|
| <b>Meeting Date:</b>            | 6/26/2013                                  |
| <b>Sponsor(s):</b>              | Reilly, Brendan (42)                       |
| <b>Type:</b>                    | Ordinance                                  |
| <b>Title:</b>                   | Awning(s) for 7 Eleven                     |
| <b>Committee(s) Assignment:</b> | Committee on Transportation and Public Way |

ORDINANCE  
7 ELEVEN  
Acct. No. 65465 - 68  
Permit No. 1105541

*Be It Ordained by the City Council of the City of Chicago:*

SECTION 1. Permission and authority are hereby given and granted to 7 ELEVEN, upon the terms and subject to the conditions of this ordinance to construct, install, maintain and use four (4) Awning(s) projecting over the public right-of-way adjacent to its premises known as 177 N. Wells St..

Said Awning(s) at Lake St measure(s):

One (1) at twenty-four point six seven (24.67) feet in length, and two point eight three (2.83) feet in width for a total of sixty-nine point eight two (69.82) square feet.

Said Awning(s) at Corner of Lake & Wells measure(s):

One (1) at thirty-three point five (33.5) feet in length, and two point eight three (2.83) feet in width for a total of ninety-four point eight one (94.81) square feet.

Said Awning(s) at Wells St measure(s):

One (1) at twenty-one point four two (21.42) feet in length, and two point eight three (2.83) feet in width for a total of sixty point six two (60.62) square feet.

One (1) at fifteen point seven five (15.75) feet in length, and two point eight three (2.83) feet in width for a total of forty-four point five seven (44.57) square feet.

The location of said privilege shall be as shown on prints kept on file with the Department of Business Affairs and Consumer Protection and the Office of the City Clerk.

Said privilege shall be constructed in accordance with plans and specifications approved by the Zoning Department - Signs.

This grant of privilege in the public way shall be subject to the provisions of Section 10-28-015 and all other required provisions of the Municipal Code of Chicago.


The grantee shall pay to the City of Chicago as compensation for the privilege #1105541 herein granted the sum of one hundred seventy-five (\$175.00) per annum in advance.


A 25% penalty will be added for payments received after due date.

The permit holder agrees to hold the City of Chicago harmless for any damage, relocation or replacement costs associated with damage, relocation or removal of private property caused by the City performing work in the public way.

Authority herein given and granted for a period of five (5) years from and after Date of Passage.

Alderman

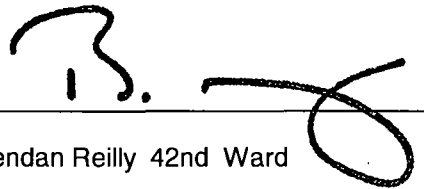  
Brendan Reilly 42nd Ward

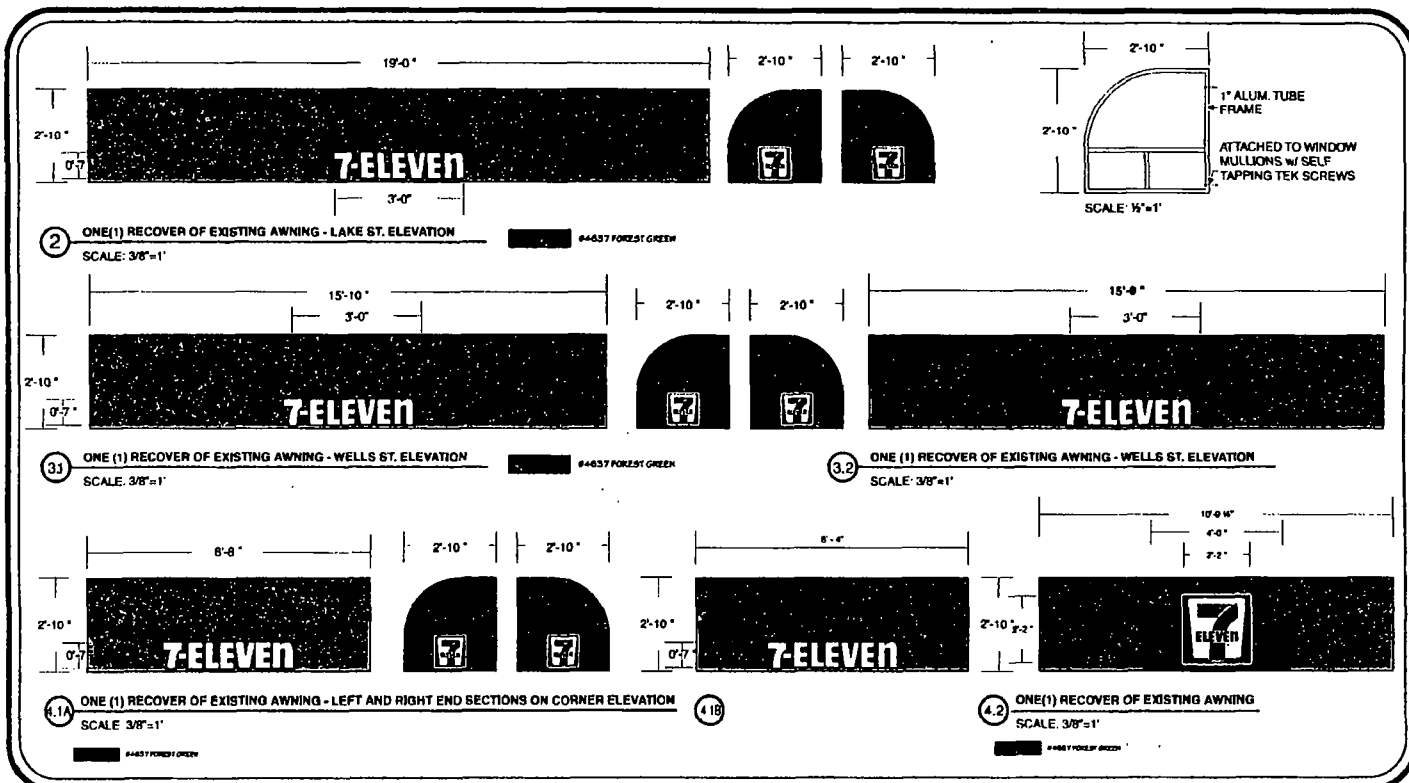

| DATE    | REVISION          |
|---------|-------------------|
| 11.18   | ADD OPTIONS       |
| 1.21.12 | REVISE PER SURVEY |
|         |                   |
|         |                   |
|         |                   |

|   |      |
|---|------|
| CUSTOMER APPROVAL   | DATE |
| This design is the original and unpublished work of DOYLE SIGNS, INC. and may not be reproduced, copied or exhibited in any fashion without the expressed written consent from an authorized officer of The Company. The rights to this design may be purchased. |      |

|             |                               |           |            |
|-------------|-------------------------------|-----------|------------|
| CLIENT      | 7-ELEVEN #36841               |           |            |
| ADDRESS     | 177 N. WELLS @ LAKE ST. (SWC) |           |            |
| CITY        | CHICAGO                       | STATE     | IL         |
| DRWG. NO.   | 13054                         | SCALE     | NOTED      |
| DESIGNER    | JOM                           | DATE      | 10.24.2012 |
| SALESPERSON | JST                           | SHEET NO. | ALT 2 of 3 |



# City of Chicago



O2013-5245

Office of the City Clerk

## Document Tracking Sheet

|                                 |                                            |
|---------------------------------|--------------------------------------------|
| <b>Meeting Date:</b>            | 6/26/2013                                  |
| <b>Sponsor(s):</b>              | Smith, Michele (43)                        |
| <b>Type:</b>                    | Ordinance                                  |
| <b>Title:</b>                   | Awning(s) for Climate Home                 |
| <b>Committee(s) Assignment:</b> | Committee on Transportation and Public Way |

ORDINANCE  
CLIMATE HOME  
Acct. No. 86881 - 3  
Permit No. 1107165

*Be It Ordained by the City Council of the City of Chicago:*

SECTION 1. Permission and authority are hereby given and granted to CLIMATE HOME, upon the terms and subject to the conditions of this ordinance to maintain and use, as now constructed, one (1) Awning(s) projecting over the public right-of-way adjacent to its premises known as 2462 N. Clark St..

Said Awning(s) at CLARK ST. measure(s):

One (1) at seventeen (17) feet in length, and three point one seven (3.17) feet in width for a total of fifty-three point eight nine (53.89) square feet.

The location of said privilege shall be as shown on prints kept on file with the Department of Business Affairs and Consumer Protection and the Office of the City Clerk.

Said privilege shall be constructed in accordance with plans and specifications approved by the Zoning Department - Signs.

This grant of privilege in the public way shall be subject to the provisions of Section 10-28-015 and all other required provisions of the Municipal Code of Chicago.


The grantee shall pay to the City of Chicago as compensation for the privilege #1107165 herein granted the sum of fifty (\$50.00) per annum in advance.

A 25% penalty will be added for payments received after due date.

The permit holder agrees to hold the City of Chicago harmless for any damage, relocation or replacement costs associated with damage, relocation or removal of private property caused by the City performing work in the public way.

Authority herein given and granted for a period of five (5) years from and after 06/11/2013.



Alderman

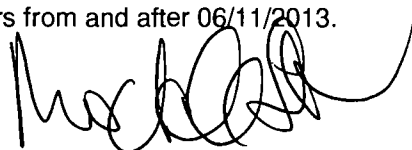A handwritten signature in black ink, appearing to read 'Michele Smith', written over a horizontal line.

Michele Smith 43rd Ward



climate  
2462 N. Clark  
Chicago, IL 60614

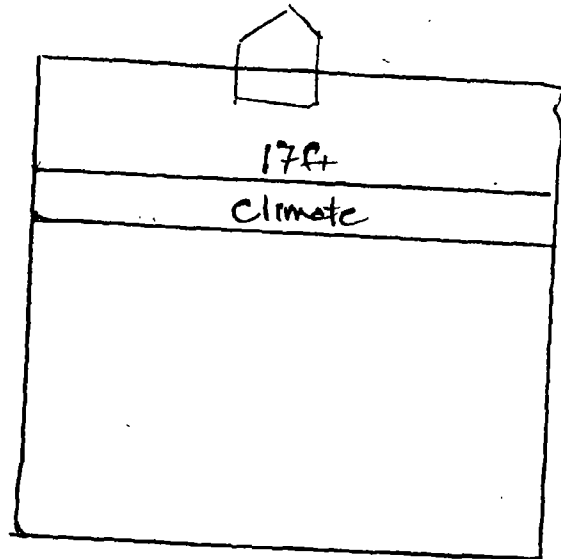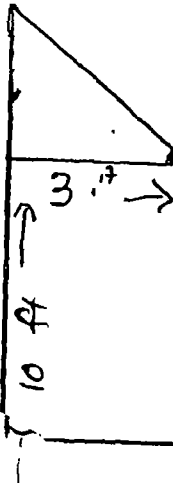



# City of Chicago



O2013-5247

Office of the City Clerk

## Document Tracking Sheet

|                                 |                                            |
|---------------------------------|--------------------------------------------|
| <b>Meeting Date:</b>            | 6/26/2013                                  |
| <b>Sponsor(s):</b>              | Smith, Michele (43)                        |
| <b>Type:</b>                    | Ordinance                                  |
| <b>Title:</b>                   | Awning(s) for Dog & Kitty in the City      |
| <b>Committee(s) Assignment:</b> | Committee on Transportation and Public Way |

ORDINANCE  
Dog & Kitty in the City  
Acct. No. 380128 - 1  
Permit No. 1106596

*Be It Ordained by the City Council of the City of Chicago:*

SECTION 1. Permission and authority are hereby given and granted to Dog & Kitty in the City, upon the terms and subject to the conditions of this ordinance to construct, install, maintain and use one (1) Awning(s) projecting over the public right-of-way adjacent to its premises known as 2622 N. Halsted St..

Said Awning(s) at N. Halsted Street measure(s):

One (1) at seventeen (17) feet in length, and one point four one (1.41) foot in width for a total of twenty-three point nine seven (23.97) square feet.

The location of said privilege shall be as shown on prints kept on file with the Department of Business Affairs and Consumer Protection and the Office of the City Clerk.

Said privilege shall be constructed in accordance with plans and specifications approved by the Zoning Department - Signs.

This grant of privilege in the public way shall be subject to the provisions of Section 10-28-015 and all other required provisions of the Municipal Code of Chicago.

The grantee shall pay to the City of Chicago as compensation for the privilege #1106596 herein granted the sum of fifty (\$50.00) per annum in advance.



A 25% penalty will be added for payments received after due date.

The permit holder agrees to hold the City of Chicago harmless for any damage, relocation or replacement costs associated with damage, relocation or removal of private property caused by the City performing work in the public way.

Authority herein given and granted for a period of five (5) years from and after Date of Passage.

Alderman 

Michele Smith 43rd Ward

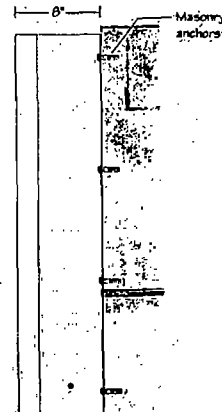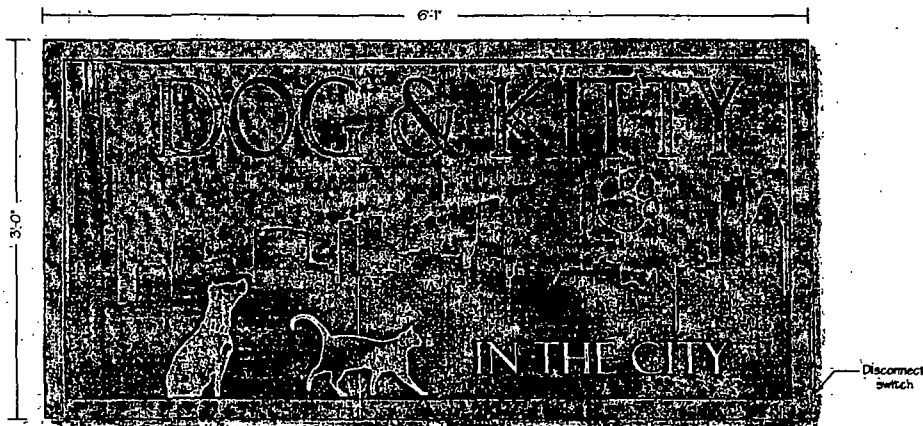

(1) 3'-0" x 6'-1" x 8" deep single face illuminated aluminum sign cabinet w/Lexan face

Cabinet: 8" deep fabricated aluminum w/2" retainers painted PMS 7690 Blue.  
Sign face: 3/16" thick White Lexan w/translucent vinyl graphics applied.  
Background: 3M 3630-147 Light European Blue (PMS 7690) translucent vinyl.  
"DOG & KITTY", skyline, rule & pawprint: Opaque Black vinyl.  
Dog & cat graphics & "IN THE CITY": Avery UC 900-837-T PMS 430 Grey translucent vinyl.  
Illumination: (5) 6" H.O. Fluorescent Lamps & (1) Electrical Ballast.  
Power: Utilize Existing, (120 volt assumed).



**Parvin-Clauss**  
SIGN COMPANY  
Design • Fabrication • Installation • Maintenance  
1837 North Dearborn Street, Chicago, IL 60614  
Tel: 773.327.2000 • Fax: 773.327.2001  
www.parvin-clauss.com

**PROJECT:**

**DOG & KITTY**

2622 N. Halsted St.  
CHICAGO

**CUSTOMER APPROVAL:**

DATE \_\_\_\_\_

AUTHORIZED SIGNATURE \_\_\_\_\_

REPRESENTATIVE \_\_\_\_\_

Use Voight \_\_\_\_\_

DRAWN BY \_\_\_\_\_

DATE \_\_\_\_\_

4-18-13

SCALE \_\_\_\_\_

1/4" = 1'

SHEET NO. \_\_\_\_\_

1 of 2

WORK ORDER \_\_\_\_\_

#68703

FILE NAME \_\_\_\_\_

DOG68703

PRINT INFO \_\_\_\_\_

**REVISIONS:**

1 4-24-13

2 4-29-13

3 \_\_\_\_\_

4 \_\_\_\_\_

5 \_\_\_\_\_

6 \_\_\_\_\_

7 \_\_\_\_\_

8 \_\_\_\_\_

9 \_\_\_\_\_

10 \_\_\_\_\_



This sign is listed as UL Standard  
for operation in North America.

This document is owned by, and the information contained in it is proprietary to, Parvin-Clauss Sign Company. By receipt hereof the holder agrees not to use the information, disclosure to any third party  
nor reproduce this document without the prior written consent of Parvin-Clauss Sign Company. Holder also agrees to immediately return this document upon request of Parvin-Clauss Sign Company.

© Copyright 2013 by Parvin-Clauss Sign Co.



# City of Chicago



O2013-5249

Office of the City Clerk

## Document Tracking Sheet

|                                 |                                            |
|---------------------------------|--------------------------------------------|
| <b>Meeting Date:</b>            | 6/26/2013                                  |
| <b>Sponsor(s):</b>              | Smith, Michele (43)                        |
| <b>Type:</b>                    | Ordinance                                  |
| <b>Title:</b>                   | Awning(s) for Go Cycle LLC                 |
| <b>Committee(s) Assignment:</b> | Committee on Transportation and Public Way |

ORDINANCE  
Go Cycle, LLC  
Acct. No. 379873 - 1  
Permit No. 1105733

*Be It Ordained by the City Council of the City of Chicago:*

SECTION 1. Permission and authority are hereby given and granted to Go Cycle, LLC, upon the terms and subject to the conditions of this ordinance to construct, install, maintain and use one (1) Awning(s) projecting over the public right-of-way adjacent to its premises known as 525 W. North Ave..

Said Awning(s) at W. North Avenue measure(s):

One (1) at nineteen point seven five (19.75) feet in length, and two point eight five (2.85) feet in width for a total of fifty-six point two nine (56.29) square feet.

The location of said privilege shall be as shown on prints kept on file with the Department of Business Affairs and Consumer Protection and the Office of the City Clerk.

Said privilege shall be constructed in accordance with plans and specifications approved by the Zoning Department - Signs.

This grant of privilege in the public way shall be subject to the provisions of Section 10-28-015 and all other required provisions of the Municipal Code of Chicago.


The grantee shall pay to the City of Chicago as compensation for the privilege #1105733 herein granted the sum of fifty (\$50.00) per annum in advance.

A 25% penalty will be added for payments received after due date.


The permit holder agrees to hold the City of Chicago harmless for any damage, relocation or replacement costs associated with damage, relocation or removal of private property caused by the City performing work in the public way.

Authority herein given and granted for a period of five (5) years from and after Date of Passage.

Alderman

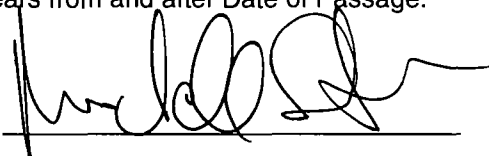A handwritten signature in black ink, appearing to read 'Michele Smith', written over a horizontal line.

Michele Smith 43rd Ward

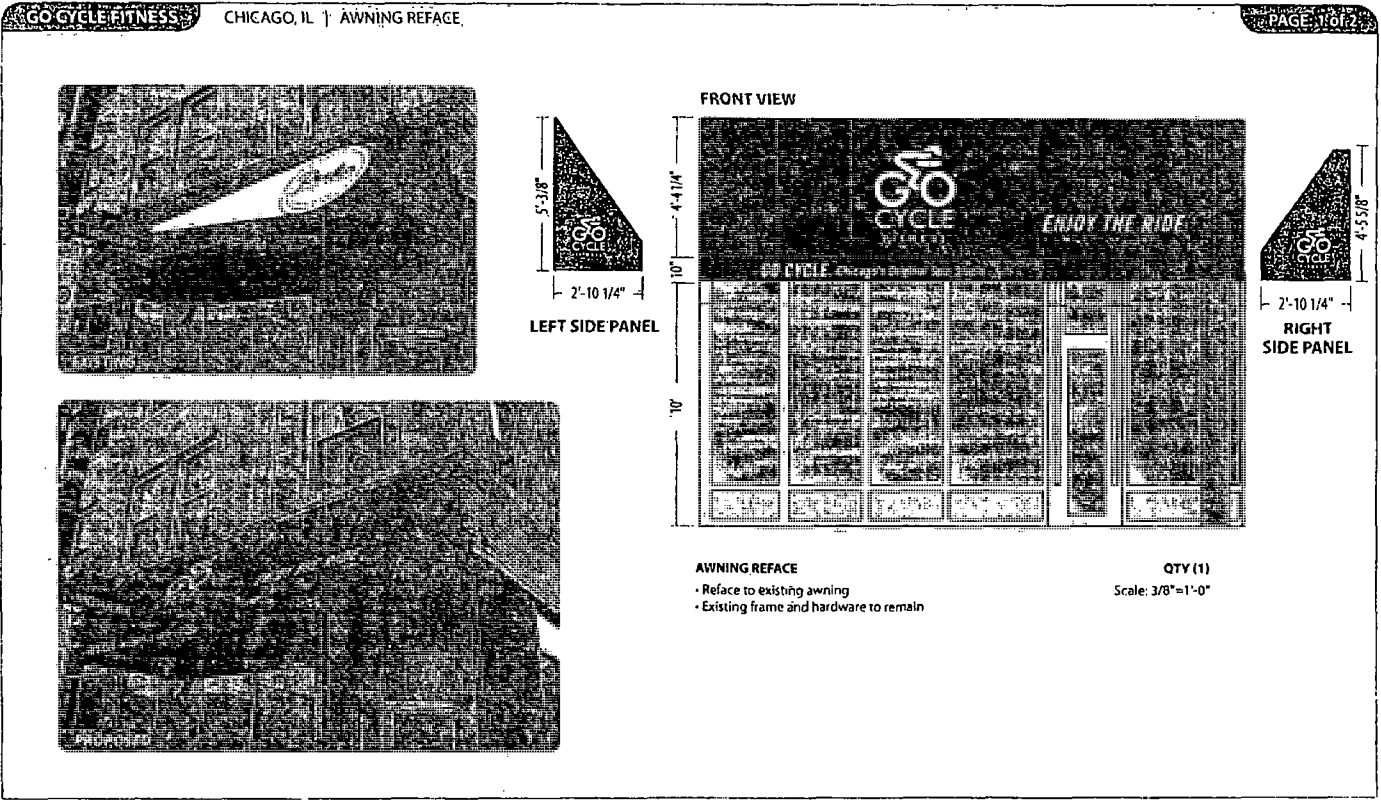

CORPORATE IDENTIFICATION SOLUTIONS

CUSTOMER  
Go Cycle Fitness  
SITE NUMBER  
N/A

LOCATION  
Chicago, IL  
ACCOUNT REP  
Justin Harter

DRAWN BY  
SW  
DATE  
03/26/13

REVISION  
01  
SCALE  
1"=12"

CORPORATE ID SOLUTIONS  
5563 N Elston Ave  
CHICAGO, IL 60630  
P: 773-763-9800 | F: 773-763-9806  
www.CorporateIDSolutions.com

CUSTOMER ACCEPTANCE  
THIS DRAWING IS THE PROPERTY OF CORPORATE IDENTIFICATION SOLUTIONS, INC. A CHICAGO, ILLINOIS AND SOLELY THE PROPERTY AND CONFIDENTIAL INFORMATION OF CORPORATE IDENTIFICATION SOLUTIONS, INC. IT IS LOANED TO YOU FOR YOUR USE ONLY AND IS NOT TO BE REPRODUCED OR TRANSMITTED IN ANY FORM OR BY ANY MEANS, ELECTRONIC OR MECHANICAL, INCLUDING PHOTOCOPYING, RECORDING, OR BY ANY INFORMATION STORAGE AND RETRIEVAL SYSTEM, WITHOUT THE WRITTEN PERMISSION OF CORPORATE IDENTIFICATION SOLUTIONS, INC. ANY UNAUTHORIZED USE OR REPRODUCTION OF THIS DRAWING IS STRICTLY PROHIBITED AND WILL BE PROSECUTED TO THE FULL EXTENT OF THE LAW.

SIGNATURE \_\_\_\_\_ DATE \_\_\_\_\_



# City of Chicago



O2013-5251

Office of the City Clerk

## Document Tracking Sheet

|                                 |                                            |
|---------------------------------|--------------------------------------------|
| <b>Meeting Date:</b>            | 6/26/2013                                  |
| <b>Sponsor(s):</b>              | Smith, Michele (43)                        |
| <b>Type:</b>                    | Ordinance                                  |
| <b>Title:</b>                   | Awning(s) for My Fit Foods                 |
| <b>Committee(s) Assignment:</b> | Committee on Transportation and Public Way |



ORDINANCE  
MY FIT FOODS  
Acct. No. 376629 - 2  
Permit No. 1104714

*Be It Ordained by the City Council of the City of Chicago:*

SECTION 1. Permission and authority are hereby given and granted to MY FIT FOODS, upon the terms and subject to the conditions of this ordinance to construct, install, maintain and use four (4) Awning(s) projecting over the public right-of-way adjacent to its premises known as 157 W. North Ave..

Said Awning(s) at W. North Ave measure(s):

One (1) at thirteen point zero four (13.04) feet in length, and three (3) feet in width for a total of thirty-nine point one two (39.12) square feet.

One (1) at twelve point eight eight (12.88) feet in length, and three (3) feet in width for a total of thirty-eight point six four (38.64) square feet.

One (1) at twelve point seven nine (12.79) feet in length, and three (3) feet in width for a total of thirty-eight point three seven (38.37) square feet.

One (1) at sixteen point four six (16.46) feet in length, and three (3) feet in width for a total of forty-nine point three eight (49.38) square feet.

The location of said privilege shall be as shown on prints kept on file with the Department of Business Affairs and Consumer Protection and the Office of the City Clerk.

Said privilege shall be constructed in accordance with plans and specifications approved by the Zoning Department - Signs.

This grant of privilege in the public way shall be subject to the provisions of Section 10-28-015 and all other required provisions of the Municipal Code of Chicago.


The grantee shall pay to the City of Chicago as compensation for the privilege #1104714 herein granted the sum of one hundred seventy-five (\$175.00) per annum in advance.

A 25% penalty will be added for payments received after due date.

The permit holder agrees to hold the City of Chicago harmless for any damage, relocation or replacement costs associated with damage, relocation or removal of private property caused by the City performing work in the public way.

Authority herein given and granted for a period of five (5) years from and after Date of Passage.

Alderman

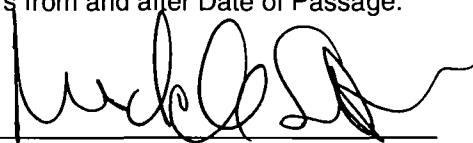A handwritten signature in black ink, appearing to read 'Michele Smith', written over a horizontal line.


Michele Smith 43rd Ward

LED FACE LIT & REVERSE LIT CHANNEL LETTERS


145.00 SQ. FT.

SCALE: 3/16" = 1'-0"


DAY VIEW

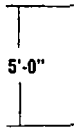


MY FIT FOODS  
EAT FIT. LIVE FIT.

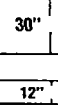

NIGHT VIEW  
(SEE PHOTOS)

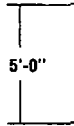

MY FIT FOODS  
EAT FIT. LIVE FIT.

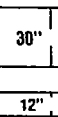

'MY FIT FOODS' LETTERS TO HAVE PERFORATED (DAY/NIGHT) VINYL OVERLAY TO BE SEEING BLACK DURING THE DAY & RED LED'S TO BE SEEING RED AT NIGHT.  
'EAT FIT. LIVE FIT.' TO BE BRUSHED ALUMINUM AND BACK LIT (REVERSE). MARIO MAN TO BE CHANNEL LETTER WITH VINYL OVERLAY (HEAD).

(1) ONE SET REQUIRED


SPECIFICATIONS

SIDE SECTION VIEW



MOUNTING DETAIL

COLOR SCHEDULE

REVERSE LIT

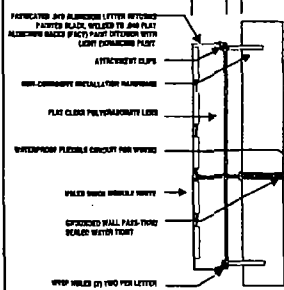

FACE LIT

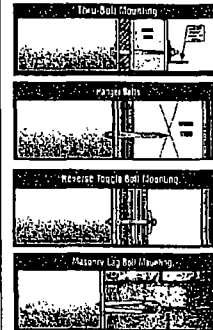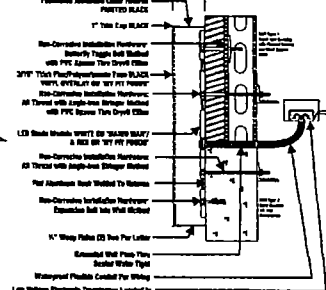

- BLACK TRIMCAPS & RETURNS
- PERFORATED BLACK VINYL OVERLAY (LETTERS)
- WHITE FACES, LED'S
- BRUSHED ALUMINUM
- RED LED'S (MAIN LETTERS)

**SIGNS**

**HOUSTON DALLAS**

Houston Corporate Office  
5225 Katy Freeway # 350  
Houston, TX 77007  
713-977-7900  
Fax 713-977-7903

Dallas Regional Office  
2220 San Jacinto Blvd. # 365  
Denton, Texas 76205  
940-380-9133  
FAX 940-380-9395

**MY FIT FOODS**  
SIGN ELEVATION EXHIBIT

Address: 157 WEST NORTH AVE

City: CHICAGO

State: IL 60610

Account Rep: S. HICKS

Sales Rep: J. GRAFF

APPROVALS

CLIENT: \_\_\_\_\_

DESIGN: \_\_\_\_\_

PROD: \_\_\_\_\_

Designer: MD/ET-R12

Design No: US 17411-R12

DATE: 10-12-12

Rev Date: 01-15-13

ELECTRICAL TO BE APPROVED AND SHALL MEET I.E.C. STANDARDS

2:9

THIS DESIGN AND ENGINEERING IS SUBMITTED AS OUR PROPOSAL AND THE RIGHT TO USE OR EXHIBIT IN ANY FORM, IS NOT AUTHORIZED WITHOUT WRITTEN PERMISSION BY US SIGNS



# City of Chicago



O2013-5253

Office of the City Clerk

## Document Tracking Sheet

|                                 |                                            |
|---------------------------------|--------------------------------------------|
| <b>Meeting Date:</b>            | 6/26/2013                                  |
| <b>Sponsor(s):</b>              | Smith, Michele (43)                        |
| <b>Type:</b>                    | Ordinance                                  |
| <b>Title:</b>                   | Awning(s) for Victory Gardens Theater      |
| <b>Committee(s) Assignment:</b> | Committee on Transportation and Public Way |

ORDINANCE  
VICTORY GARDENS THEATER  
Acct. No. 30238 - 2  
Permit No. 1107056

*Be It Ordained by the City Council of the City of Chicago:*

SECTION 1. Permission and authority are hereby given and granted to VICTORY GARDENS THEATER, upon the terms and subject to the conditions of this ordinance to maintain and use, as now constructed, three (3) Awning(s) projecting over the public right-of-way adjacent to its premises known as 2433 N. Lincoln Ave..

Said Awning(s) at N. Lincoln Avenue measure(s):

Two (2) at fourteen point zero eight (14.08) feet in length, and three (3) feet in width for a total of eighty-four point four eight (84.48) square feet.

Said Awning(s) at N. Lincoln Avenue measure(s):

One (1) at six point seven five (6.75) feet in length, and three (3) feet in width for a total of twenty point two five (20.25) square feet.

The location of said privilege shall be as shown on prints kept on file with the Department of Business Affairs and Consumer Protection and the Office of the City Clerk.

Said privilege shall be constructed in accordance with plans and specifications approved by the Zoning Department - Signs.

This grant of privilege in the public way shall be subject to the provisions of Section 10-28-015 and all other required provisions of the Municipal Code of Chicago.


The grantee shall pay to the City of Chicago as compensation for the privilege #1107056 herein granted the sum of one hundred fifty (\$150.00) per annum in advance.



A 25% penalty will be added for payments received after due date.

The permit holder agrees to hold the City of Chicago harmless for any damage, relocation or replacement costs associated with damage, relocation or removal of private property caused by the City performing work in the public way.

Authority herein given and granted for a period of five (5) years from and after 10/31/2012.

Alderman

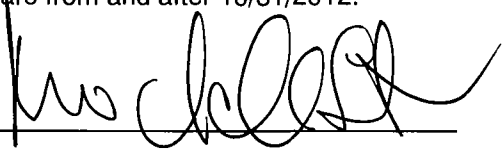  
Michele Smith 43rd Ward

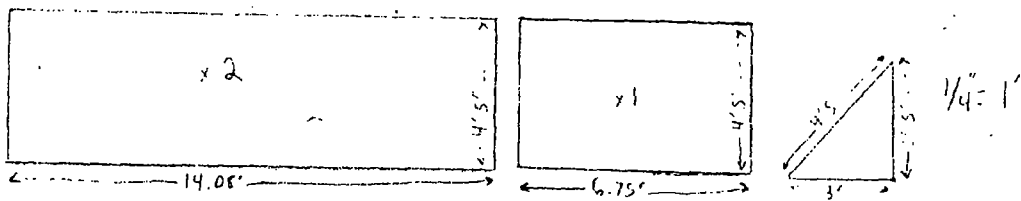 

☐ Check if changes to dimensions and include below:

| Length | Width |
|--------|-------|
|        |       |
|        |       |
|        |       |
|        |       |



# City of Chicago



O2013-5255

Office of the City Clerk

## Document Tracking Sheet

|                                 |                                            |
|---------------------------------|--------------------------------------------|
| <b>Meeting Date:</b>            | 6/26/2013                                  |
| <b>Sponsor(s):</b>              | Smith, Michele (43)                        |
| <b>Type:</b>                    | Ordinance                                  |
| <b>Title:</b>                   | Awning(s) for Wing Stop                    |
| <b>Committee(s) Assignment:</b> | Committee on Transportation and Public Way |

ORDINANCE  
WING STOP  
Acct. No. 380411 - 1  
Permit No. 1106074

*Be It Ordained by the City Council of the City of Chicago:*

SECTION 1. Permission and authority are hereby given and granted to WING STOP, upon the terms and subject to the conditions of this ordinance to construct, install, maintain and use one (1) Awning(s) projecting over the public right-of-way adjacent to its premises known as 2634 N. Clark St..

Said Awning(s) at N. Clark Street measure(s):

One (1) at twenty-one (21) feet in length, and two point six seven (2.67) feet in width for a total of fifty-six point zero seven (56.07) square feet.

The location of said privilege shall be as shown on prints kept on file with the Department of Business Affairs and Consumer Protection and the Office of the City Clerk.

Said privilege shall be constructed in accordance with plans and specifications approved by the Zoning Department - Signs.

This grant of privilege in the public way shall be subject to the provisions of Section 10-28-015 and all other required provisions of the Municipal Code of Chicago.

The grantee shall pay to the City of Chicago as compensation for the privilege #1106074 herein granted the sum of fifty (\$50.00) per annum in advance.

A 25% penalty will be added for payments received after due date.


The permit holder agrees to hold the City of Chicago harmless for any damage, relocation or replacement costs associated with damage, relocation or removal of private property caused by the City performing work in the public way.

Authority herein given and granted for a period of five (5) years from and after Date of Passage.

Alderman

A handwritten signature in dark ink, appearing to read 'Michele Smith', written over a horizontal line.

Michele Smith 43rd Ward

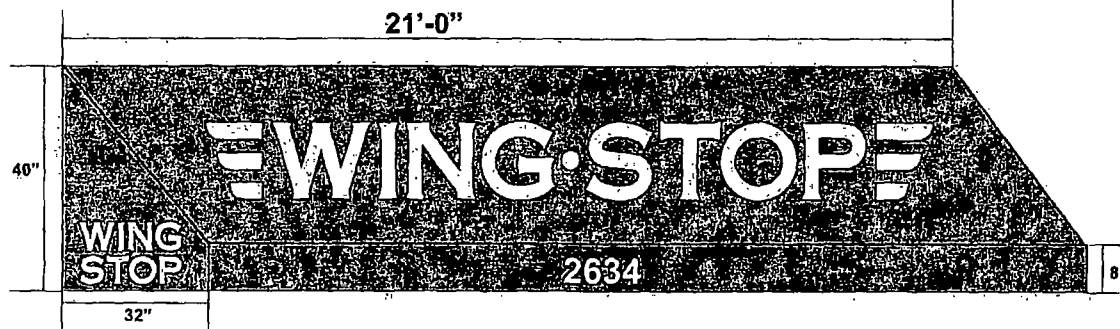

REPLACE LETTERS WITH 21'-0" CLOTH AWNING WITH WHITE COPY WING STOP LETTERS ON IT. AWNING COLOR: SUNBRELLA FOREST GREEN #4637. AWNING WITH 32" PROJECTION, CLOSED ENDS WITH WING STOP COPY ON EACH END. SOLID 8" VALANCE AREA. 4 GOOSE NECK FIXTURES TO BE. PLACE ABOVE AWNING.



STOREFRONT ELEVATION  
SCALE: 1/8" = 1'-0"

**A-ERO TEC GRAPHICS**  
Sign Design • Manufacturing • Installation • Service  
(972) 289- 9854

| LANDLORD APPROVAL   | NOTE   | DESIGN SPECIFICATIONS & COLOR APPROVAL                                                                                   | CLIENT: WING STOP              | DATE: 4/16/13 |
|---|---|---|--------------------------------|---------------|
| The undersigned consents to the installation and maintenance of this sign on my property in accordance with the agreement between A-ERO TEC and my TENANT(S) and any extension, renewals or modifications thereof. | 1st Revision<br>no charge<br>Each additional revision will be \$35.00 refundable if we are awarded the contract. | This drawing is the property of A-ERO TEC GRAPHICS and all rights to its use for reproduction are reserved by A-ERO TEC. | ADDRESS: 2634 CLARK ST.        |               |
| Property Owner or Authorized Agent   |   | Contractor   | DESIGNATION: CHICAGO, IL 60614 |               |
| Date   |   | Date   | SALESMAN: WOOD                 | DESIGNER: RJ  |
|   |   |   | DESIGN #: 32813-2              | REVISION #:   |





# City of Chicago



O2013-5260

Office of the City Clerk

## Document Tracking Sheet

|                                 |                                            |
|---------------------------------|--------------------------------------------|
| <b>Meeting Date:</b>            | 6/26/2013                                  |
| <b>Sponsor(s):</b>              | Tunney, Thomas (44)                        |
| <b>Type:</b>                    | Ordinance                                  |
| <b>Title:</b>                   | Awning(s) for Bar Celona                   |
| <b>Committee(s) Assignment:</b> | Committee on Transportation and Public Way |

ORDINANCE  
BAR CELONA  
Acct. No. 22379 - 1  
Permit No. 1092151

*Be It Ordained by the City Council of the City of Chicago:*

SECTION 1. Permission and authority are hereby given and granted to BAR CELONA, upon the terms and subject to the conditions of this ordinance to maintain and use, as now constructed, one (1) Awning(s) projecting over the public right-of-way adjacent to its premises known as 3474 N. Clark St..

Said Awning(s) at N. Clark Street measure(s):

One (1) at fourteen (14) feet in length, and two (2) feet in width for a total of twenty-eight (28) square feet.

The location of said privilege shall be as shown on prints kept on file with the Department of Business Affairs and Consumer Protection and the Office of the City Clerk.

Said privilege shall be constructed in accordance with plans and specifications approved by the Zoning Department - Signs.

This grant of privilege in the public way shall be subject to the provisions of Section 10-28-015 and all other required provisions of the Municipal Code of Chicago.


The grantee shall pay to the City of Chicago as compensation for the privilege #1092151 herein granted the sum of fifty (\$50.00) per annum **to commence (1) one year after passage.**

A 25% penalty will be added for payments received after due date.

The permit holder agrees to hold the City of Chicago harmless for any damage, relocation or replacement costs associated with damage, relocation or removal of private property caused by the City performing work in the public way.

Authority herein given and granted for a period of five (5) years from and after Date of Passage.

Alderman

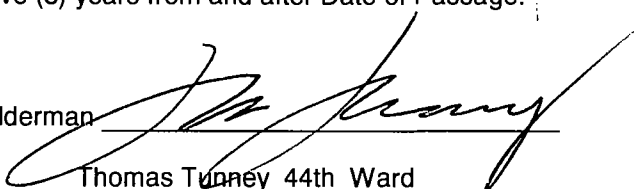  
Thomas Tunney 44th Ward

CITY OF CHICAGO • BUNDLE APPLICATION PACKAGE • V.04.08.10




## APPLICATION TO USE THE PUBLIC RIGHT OF WAY

### EXAMPLE OF CANOPY/AWNING DRAWING

#### CANOPY DRAWINGS

PROPERTY LOCATION: 3474 N. Clark  
ORGANIZATION'S NAME: Baselone

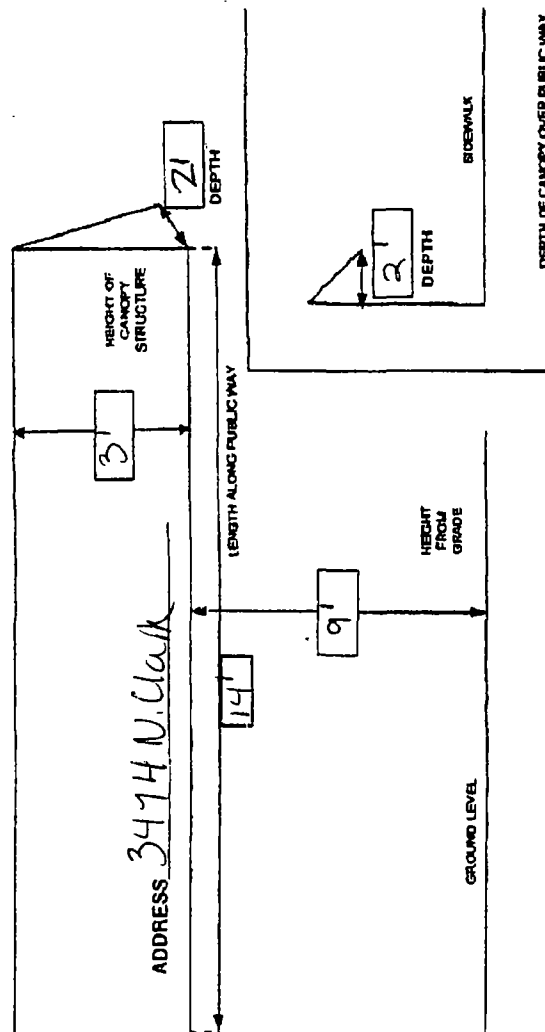



**06/26/2013**

Alderman **Thomas Tunney**  
Ward # **44**  
City of Chicago  
City Hall, Room **203**  
121 North LaSalle Street  
Chicago, Illinois 60602

Re: An ordinance to use and maintain a portion of the public right-of-way for **one (1) awning(s)** for **BAR CELONA**, adjacent to the premises known as **3474 N. Clark St.**.

Dear Alderman **Thomas Tunney**:

The applicant referenced above has requested the use of the public right-of-way for a **awning(s)**. An ordinance has been prepared by the Department of Business Affairs and Consumer Protection – Business Assistance Center - Public Way Use Unit for presentation to the City Council. Because this request was made for properties located in your ward, as approved by you as per the attached, I respectfully request that you introduce the attached ordinance at the next City Council meeting.

If you have any questions regarding this ordinance, please contact Anthony Bertuca at (312) 744-5506.

**Department of Business Affairs and Consumer Protection**



# City of Chicago



O2013-5262

Office of the City Clerk

## Document Tracking Sheet

|                                 |                                            |
|---------------------------------|--------------------------------------------|
| <b>Meeting Date:</b>            | 6/26/2013                                  |
| <b>Sponsor(s):</b>              | Tunney, Thomas (44)                        |
| <b>Type:</b>                    | Ordinance                                  |
| <b>Title:</b>                   | Awning(s) for Hi-Way Nails                 |
| <b>Committee(s) Assignment:</b> | Committee on Transportation and Public Way |

ORDINANCE  
HI-WAY NAILS  
Acct. No. 374190 - 1  
Permit No. 1106120

*Be It Ordained by the City Council of the City of Chicago:*

SECTION 1. Permission and authority are hereby given and granted to HI-WAY NAILS, upon the terms and subject to the conditions of this ordinance to maintain and use, as now constructed, one (1) Awning(s) projecting over the public right-of-way adjacent to its premises known as 608 W. Belmont Ave..

Said Awning(s) at W. Belmont measure(s):

One (1) at eight (8) feet in length, and two (2) feet in width for a total of sixteen (16) square feet.

The location of said privilege shall be as shown on prints kept on file with the Department of Business Affairs and Consumer Protection and the Office of the City Clerk.

Said privilege shall be constructed in accordance with plans and specifications approved by the Zoning Department - Signs.

This grant of privilege in the public way shall be subject to the provisions of Section 10-28-015 and all other required provisions of the Municipal Code of Chicago.


The grantee shall pay to the City of Chicago as compensation for the privilege #1106120 herein granted the sum of fifty (\$50.00) per annum in advance.



A 25% penalty will be added for payments received after due date.

The permit holder agrees to hold the City of Chicago harmless for any damage, relocation or replacement costs associated with damage, relocation or removal of private property caused by the City performing work in the public way.

Authority herein given and granted for a period of five (5) years from and after Date of Passage.

Alderman

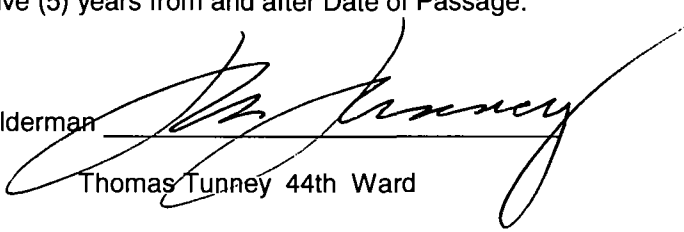  
Thomas Tunney 44th Ward

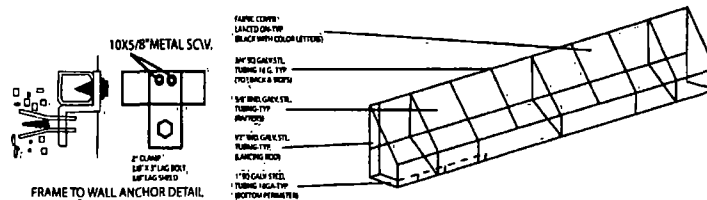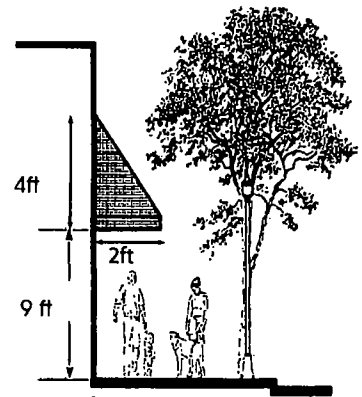

|                             |           |                |   |
|-----------------------------|-----------|----------------|---|
| Client: Hi Way Nails Spa    |           | Drawing #: 1   | <p>All sign and concepts shown here are confidential and are the property of Magic Sign Co. They are not to be distributed, copied or otherwise used without our written permission.</p> <p><b>COMPUTER GENERATED COLORS ARE NOT A TRUE MATCH TO ANY PMS. VINYL OR PAINT.</b></p> <p><b>MagicSign</b><br/>The Sign That Shines</p> |
| Address: 608 W. Belmont Ave |           | Date: 03/20/13 |   |
| Scale:                      | Drawn By: | Rev Date:      |   |



**06/26/2013**

**Alderman Thomas Tunney**  
**Ward # 44**  
City of Chicago  
City Hall, Room 203  
121 North LaSalle Street  
Chicago, Illinois 60602

Re: An ordinance to use and maintain a portion of the public right-of-way for **one (1) awning(s)** for **HI-WAY NAILS**, adjacent to the premises known as **608 W. Belmont Ave.**

Dear Alderman **Thomas Tunney**:

The applicant referenced above has requested the use of the public right-of-way for a **awning(s)**. An ordinance has been prepared by the Department of Business Affairs and Consumer Protection – Business Assistance Center - Public Way Use Unit for presentation to the City Council. Because this request was made for properties located in your ward, as approved by you as per the attached, I respectfully request that you introduce the attached ordinance at the next City Council meeting.

If you have any questions regarding this ordinance, please contact Anthony Bertuca at (312) 744-5506.

**Department of Business Affairs and Consumer Protection**





# City of Chicago



O2013-5265

Office of the City Clerk

## Document Tracking Sheet

|                                 |                                            |
|---------------------------------|--------------------------------------------|
| <b>Meeting Date:</b>            | 6/26/2013                                  |
| <b>Sponsor(s):</b>              | Tunney, Thomas (44)                        |
| <b>Type:</b>                    | Ordinance                                  |
| <b>Title:</b>                   | Awning(s) for Potbelly Sandwich Works LLC  |
| <b>Committee(s) Assignment:</b> | Committee on Transportation and Public Way |

ORDINANCE  
POTBELLY SANDWICH WORKS LLC  
Acct. No. 65004 - 10  
Permit No. 1107259

*Be It Ordained by the City Council of the City of Chicago:*

SECTION 1. Permission and authority are hereby given and granted to POTBELLY SANDWICH WORKS LLC, upon the terms and subject to the conditions of this ordinance to maintain and use, as now constructed, two (2) Awning(s) projecting over the public right-of-way adjacent to its premises known as 3424 N. Southport Ave..

Said Awning(s) at N. Southport Avenue measure(s):

One (1) at fourteen point three (14.3) feet in length, and three point six (3.6) feet in width for a total of fifty-one point four eight (51.48) square feet.

One (1) at seven point six (7.6) feet in length, and three point six (3.6) feet in width for a total of twenty-seven point three six (27.36) square feet.

The location of said privilege shall be as shown on prints kept on file with the Department of Business Affairs and Consumer Protection and the Office of the City Clerk.

Said privilege shall be constructed in accordance with plans and specifications approved by the Zoning Department - Signs.

This grant of privilege in the public way shall be subject to the provisions of Section 10-28-015 and all other required provisions of the Municipal Code of Chicago.


The grantee shall pay to the City of Chicago as compensation for the privilege #1107259 herein granted the sum of one hundred (\$100.00) per annum in advance.


A 25% penalty will be added for payments received after due date.

The permit holder agrees to hold the City of Chicago harmless for any damage, relocation or replacement costs associated with damage, relocation or removal of private property caused by the City performing work in the public way.

Authority herein given and granted for a period of five (5) years from and after 07/27/2013.

Alderman \_\_\_\_\_

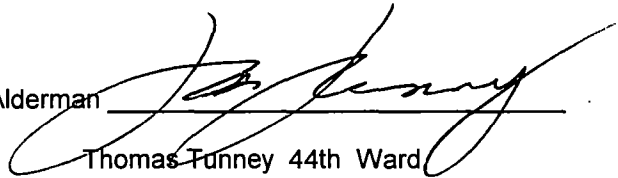  
Thomas Tunney 44th Ward

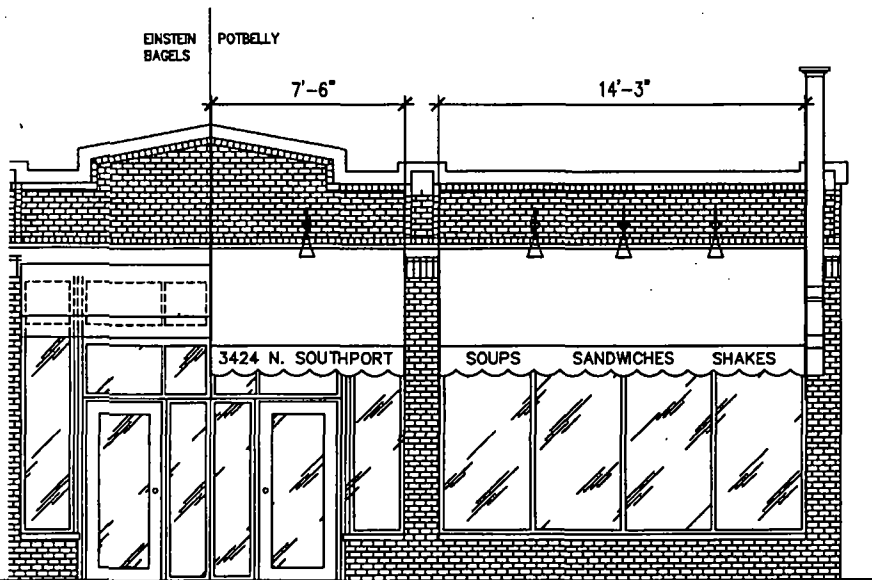

EXISTING FRONT ELEVATION

SCALE: 1/8" = 1'-0"

POTBELLY SANDWICH WORKS  
3424 N. SOUTHPORT  
CHICAGO, ILLINOIS

ISSUED:  
RIGHT OF WAY PERMIT  
06.13.13





**06/26/2013**

**Alderman Thomas Tunney**  
Ward # 44  
City of Chicago  
City Hall, Room 203  
121 North LaSalle Street  
Chicago, Illinois 60602

Re: An ordinance to use and maintain a portion of the public right-of-way for **two (2) awning(s)** for **POTBELLY SANDWICH WORKS LLC**, adjacent to the premises known as **3424 N. Southport Ave.**.

Dear Alderman **Thomas Tunney**:

The applicant referenced above has requested the use of the public right-of-way for a **awning(s)**. An ordinance has been prepared by the Department of Business Affairs and Consumer Protection – Business Assistance Center - Public Way Use Unit for presentation to the City Council. Because this request was made for properties located in your ward, as approved by you as per the attached, I respectfully request that you introduce the attached ordinance at the next City Council meeting.

If you have any questions regarding this ordinance, please contact Anthony Bertuca at (312) 744-5506.

**Department of Business Affairs and Consumer Protection**



# City of Chicago



**O2013-5267**

Office of the City Clerk

## Document Tracking Sheet

|                                 |                                            |
|---------------------------------|--------------------------------------------|
| <b>Meeting Date:</b>            | 6/26/2013                                  |
| <b>Sponsor(s):</b>              | Cappleman, James (46)                      |
| <b>Type:</b>                    | Ordinance                                  |
| <b>Title:</b>                   | Awning(s) for Angelina Ristorante          |
| <b>Committee(s) Assignment:</b> | Committee on Transportation and Public Way |

ORDINANCE  
ANGELINA RISTORANTE  
Acct. No. 12559 - 1  
Permit No. 1107281

*Be It Ordained by the City Council of the City of Chicago:*

SECTION 1. Permission and authority are hereby given and granted to ANGELINA RISTORANTE, upon the terms and subject to the conditions of this ordinance to maintain and use, as now constructed, two (2) Awning(s) projecting over the public right-of-way adjacent to its premises known as 3561 N. Broadway .

Said Awning(s) at N. Broadway measure(s):

Two (2) at sixteen point five (16.5) feet in length, and three point four two (3.42) feet in width for a total of one hundred twelve point eight six (112.86) square feet.

The location of said privilege shall be as shown on prints kept on file with the Department of Business Affairs and Consumer Protection and the Office of the City Clerk.

Said privilege shall be constructed in accordance with plans and specifications approved by the Zoning Department - Signs.

This grant of privilege in the public way shall be subject to the provisions of Section 10-28-015 and all other required provisions of the Municipal Code of Chicago.

The grantee shall pay to the City of Chicago as compensation for the privilege #1107281 herein granted the sum of eighty-five (\$85.00) per annum in advance.


A 25% penalty will be added for payments received after due date.

The permit holder agrees to hold the City of Chicago harmless for any damage, relocation or replacement costs associated with damage, relocation or removal of private property caused by the City performing work in the public way.

Authority herein given and granted for a period of five (5) years from and after 06/11/2013.

Alderman   
James Cappleman 46th Ward

2020年12月

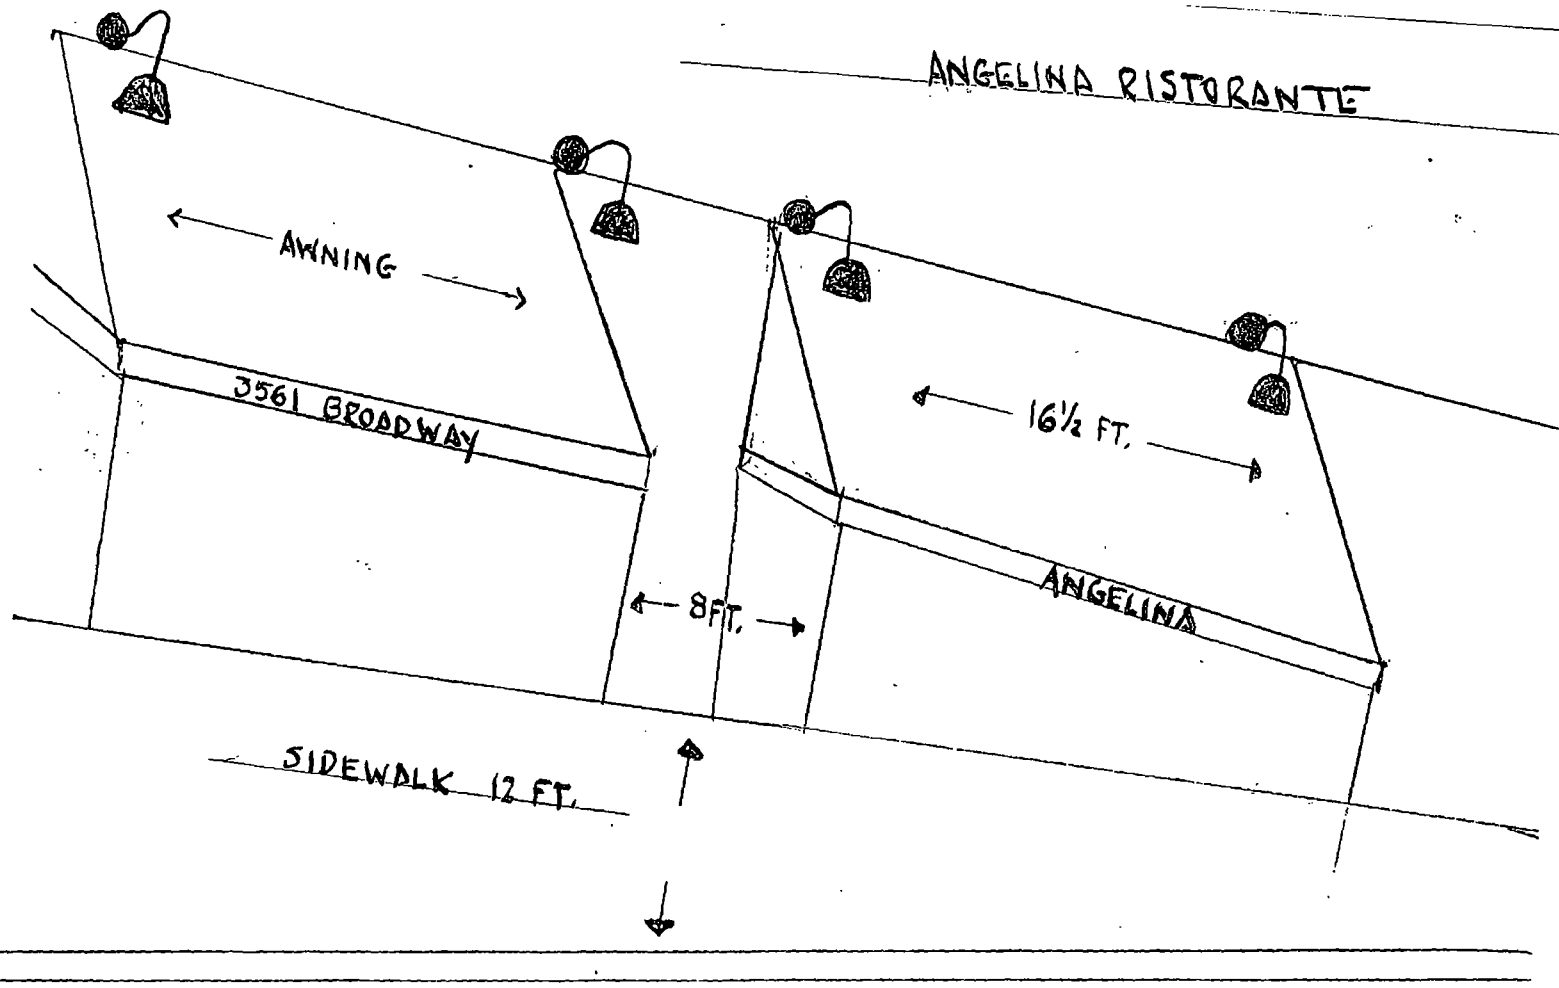

3561 N. BROADWAY CHICAGO, IL 60657





**06/26/2013**

**Alderman James Cappleman**  
Ward # 46  
City of Chicago  
City Hall, Room 300  
121 North LaSalle Street  
Chicago, Illinois 60602

Re: An ordinance to use and maintain a portion of the public right-of-way for **two (2) awning(s)** for  
**ANGELINA RISTORANTE**, adjacent to the premises known as **3561 N. Broadway** .

Dear Alderman **James Cappleman**:

The applicant referenced above has requested the use of the public right-of-way for a **awning(s)**. An ordinance has been prepared by the Department of Business Affairs and Consumer Protection – Business Assistance Center - Public Way Use Unit for presentation to the City Council. Because this request was made for properties located in your ward, as approved by you as per the attached, I respectfully request that you introduce the attached ordinance at the next City Council meeting.

If you have any questions regarding this ordinance, please contact Anthony Bertuca at (312) 744-5506.

**Department of Business Affairs and Consumer Protection**



# City of Chicago



O2013-5268

Office of the City Clerk

## Document Tracking Sheet

|                                 |                                            |
|---------------------------------|--------------------------------------------|
| <b>Meeting Date:</b>            | 6/26/2013                                  |
| <b>Sponsor(s):</b>              | Cappleman, James (46)                      |
| <b>Type:</b>                    | Ordinance                                  |
| <b>Title:</b>                   | Awning(s) for Panino's Pizzeria            |
| <b>Committee(s) Assignment:</b> | Committee on Transportation and Public Way |

ORDINANCE  
Panino's Pizzeria  
Acct. No. 256138 - 2  
Permit No. 1107253

*Be It Ordained by the City Council of the City of Chicago:*

SECTION 1. Permission and authority are hereby given and granted to Panino's Pizzeria, upon the terms and subject to the conditions of this ordinance to maintain and use, as now constructed, one (1) Awning(s) projecting over the public right-of-way adjacent to its premises known as 3702 N. Broadway .

Said Awning(s) at N. BROADWAY measure(s):

One (1) at twenty point eight seven (20.87) feet in length, and five point three four (5.34) feet in width for a total of one hundred eleven point four five (111.45) square feet.

The location of said privilege shall be as shown on prints kept on file with the Department of Business Affairs and Consumer Protection and the Office of the City Clerk.

Said privilege shall be constructed in accordance with plans and specifications approved by the Zoning Department - Signs.

This grant of privilege in the public way shall be subject to the provisions of Section 10-28-015 and all other required provisions of the Municipal Code of Chicago.

The grantee shall pay to the City of Chicago as compensation for the privilege #1107253 herein granted the sum of fifty (\$50.00) per annum in advance.

A 25% penalty will be added for payments received after due date.

The permit holder agrees to hold the City of Chicago harmless for any damage, relocation or replacement costs associated with damage, relocation or removal of private property caused by the City performing work in the public way.

Authority herein given and granted for a period of five (5) years from and after 06/29/2013.

Alderman

  
James Cappleman 46th Ward

2009.05.15

AOL Mail - Message View

<http://mail.aol.com/37776-111/aol-6/en-us/Lite/MsgRead.aspx?folder=NewMail&uid=29...>





**06/26/2013**

**Alderman James Cappleman**  
**Ward # 46**  
City of Chicago  
City Hall, Room 300  
121 North LaSalle Street  
Chicago, Illinois 60602

Re: An ordinance to use and maintain a portion of the public right-of-way for **one (1) awning(s)** for  
**Panino's Pizzeria**, adjacent to the premises known as **3702 N. Broadway**.

Dear Alderman **James Cappleman**:

The applicant referenced above has requested the use of the public right-of-way for a **awning(s)**. An ordinance has been prepared by the Department of Business Affairs and Consumer Protection – Business Assistance Center - Public Way Use Unit for presentation to the City Council. Because this request was made for properties located in your ward, as approved by you as per the attached, I respectfully request that you introduce the attached ordinance at the next City Council meeting.

If you have any questions regarding this ordinance, please contact Anthony Bertuca at (312) 744-5506.

**Department of Business Affairs and Consumer Protection**



# City of Chicago



O2013-5273

Office of the City Clerk

## Document Tracking Sheet

|                                 |                                            |
|---------------------------------|--------------------------------------------|
| <b>Meeting Date:</b>            | 6/26/2013                                  |
| <b>Sponsor(s):</b>              | Pawar, Ameya (47)                          |
| <b>Type:</b>                    | Ordinance                                  |
| <b>Title:</b>                   | Awning(s) for Chicago Pediatric Clinic     |
| <b>Committee(s) Assignment:</b> | Committee on Transportation and Public Way |

ORDINANCE  
CHICAGO PEDIATRIC CLINIC  
Acct. No. 216192 - 2  
Permit No. 1105952

*Be It Ordained by the City Council of the City of Chicago:*

SECTION 1. Permission and authority are hereby given and granted to CHICAGO PEDIATRIC CLINIC, upon the terms and subject to the conditions of this ordinance to construct, install, maintain and use one (1) Awning(s) projecting over the public right-of-way adjacent to its premises known as 1916 W. Irving Park Rd..

Said Awning(s) at W. Irving Park Road measure(s):

One (1) at twenty-two (22) feet in length, and two (2) feet in width for a total of forty-four (44) square feet.

The location of said privilege shall be as shown on prints kept on file with the Department of Business Affairs and Consumer Protection and the Office of the City Clerk.

Said privilege shall be constructed in accordance with plans and specifications approved by the Zoning Department - Signs.

This grant of privilege in the public way shall be subject to the provisions of Section 10-28-015 and all other required provisions of the Municipal Code of Chicago.


The grantee shall pay to the City of Chicago as compensation for the privilege #1105952 herein granted the sum of fifty (\$50.00) per annum in advance.

A 25% penalty will be added for payments received after due date.

The permit holder agrees to hold the City of Chicago harmless for any damage, relocation or replacement costs associated with damage, relocation or removal of private property caused by the City performing work in the public way.

Authority herein given and granted for a period of five (5) years from and after Date of Passage.

Alderman


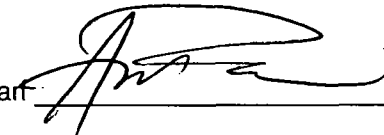
A handwritten signature in black ink, appearing to read 'Ameya Pawar', written over a horizontal line.

Ameya Pawar 47th Ward



## Application # 100486184

This is an awning located on 1916 W Irving Park Rd, Chicago and measures 22'Wx4'Hx2'out in canvas material, color Pacific blue with white lettering. Hernandez Signs is doing the awning and also applying for the City Permit.

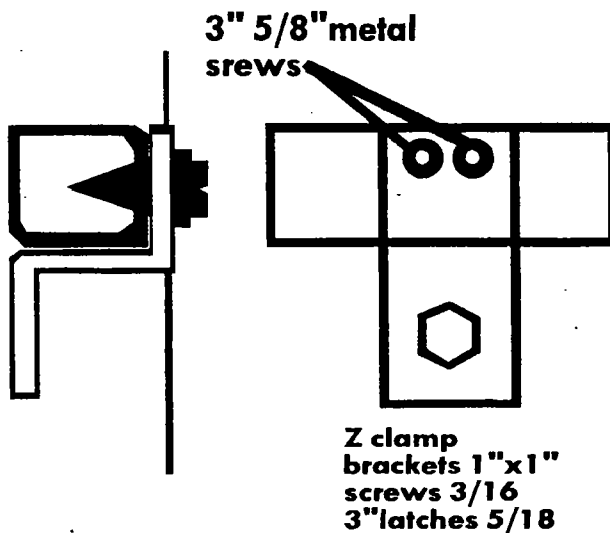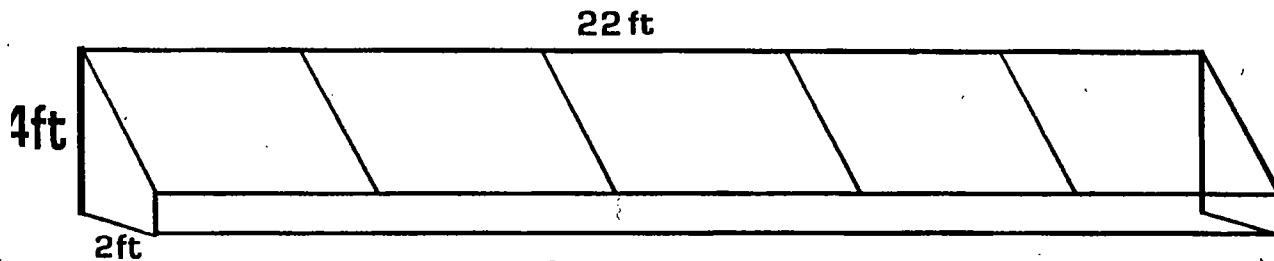


**frame to wall anchor**

vinyl on awning will be nite lite-color Argenta Grey with white lettering.

1"x1" Galvanized Steel Tubing 16GA. typ

1/2" RND. Gal. Stl Tubing on bottom every ? apart

1/2" RND. Gal. Stl Tubing on top every ? apart

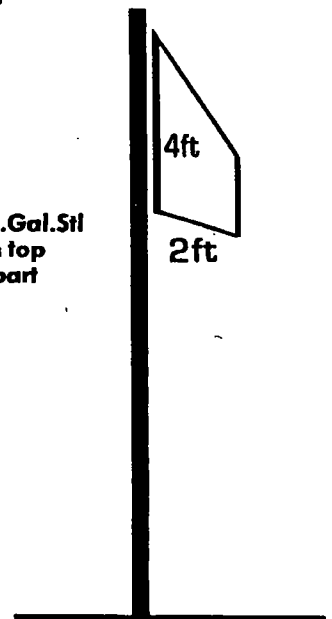





**06/26/2013**

**Alderman Ameya Pawar**  
**Ward # 47**  
City of Chicago  
City Hall, Room 300  
121 North LaSalle Street  
Chicago, Illinois 60602

Re: An ordinance to use and maintain a portion of the public right-of-way for **one (1) awning(s)** for  
**CHICAGO PEDIATRIC CLINIC**, adjacent to the premises known as **1916 W. Irving Park Rd..**

Dear Alderman **Ameya Pawar**:

The applicant referenced above has requested the use of the public right-of-way for a **awning(s)**. An ordinance has been prepared by the Department of Business Affairs and Consumer Protection – Business Assistance Center - Public Way Use Unit for presentation to the City Council. Because this request was made for properties located in your ward, as approved by you as per the attached, I respectfully request that you introduce the attached ordinance at the next City Council meeting.

If you have any questions regarding this ordinance, please contact Anthony Bertuca at (312) 744-5506.

**Department of Business Affairs and Consumer Protection**





# City of Chicago



O2013-5100

Office of the City Clerk

## Document Tracking Sheet

|                                 |                                                    |
|---------------------------------|----------------------------------------------------|
| <b>Meeting Date:</b>            | 6/26/2013                                          |
| <b>Sponsor(s):</b>              | Fioretti, Bob (2)                                  |
| <b>Type:</b>                    | Ordinance                                          |
| <b>Title:</b>                   | Canopy(s) for Residence of 41 East 8th Street, The |
| <b>Committee(s) Assignment:</b> | Committee on Transportation and Public Way         |

ORDINANCE

The Residence of 41 East 8th Street

Acct. No. 329372 - 1

Permit No. 1107070

*Be It Ordained by the City Council of the City of Chicago:*

SECTION 1. Permission and authority are hereby given and granted to The Residence of 41 East 8th Street, upon the terms and subject to the conditions of this ordinance to maintain and use, as now constructed, two (2) Canopy(s) projecting over the public right-of-way adjacent to its premises known as 41 E. 8th St..

Said Canopy(s) at E. 8TH ST. measure(s):

One (1) at twenty-five point one seven (25.17) feet in length, and three (3) feet in width for a total of seventy-five point five one (75.51) square feet.

Said Canopy(s) at S. WABASH measure(s):

One (1) at twenty-one point one seven (21.17) feet in length, and three (3) feet in width for a total of sixty-three point five one (63.51) square feet.

The location of said privilege shall be as shown on prints kept on file with the Department of Business Affairs and Consumer Protection and the Office of the City Clerk.

Said privilege shall be constructed in accordance with plans and specifications approved by the Zoning Department - Signs.

This grant of privilege in the public way shall be subject to the provisions of Section 10-28-015 and all other required provisions of the Municipal Code of Chicago.

The grantee shall pay to the City of Chicago as compensation for the privilege #1107070 herein granted the sum of one hundred dollars and seventeen cents (\$100.17) per annum in advance.

A 25% penalty will be added for payments received after due date.

The permit holder agrees to hold the City of Chicago harmless for any damage, relocation or replacement costs associated with damage, relocation or removal of private property caused by the City performing work in the public way.


Authority herein given and granted for a period of five (5) years from and after 06/11/2013.

Alderman


Bob Fioretti 2nd Ward

# Canopy Dimensions at 41 E. 8<sup>th</sup> Street

## Main Entrance Canopy on East 8<sup>th</sup> Street

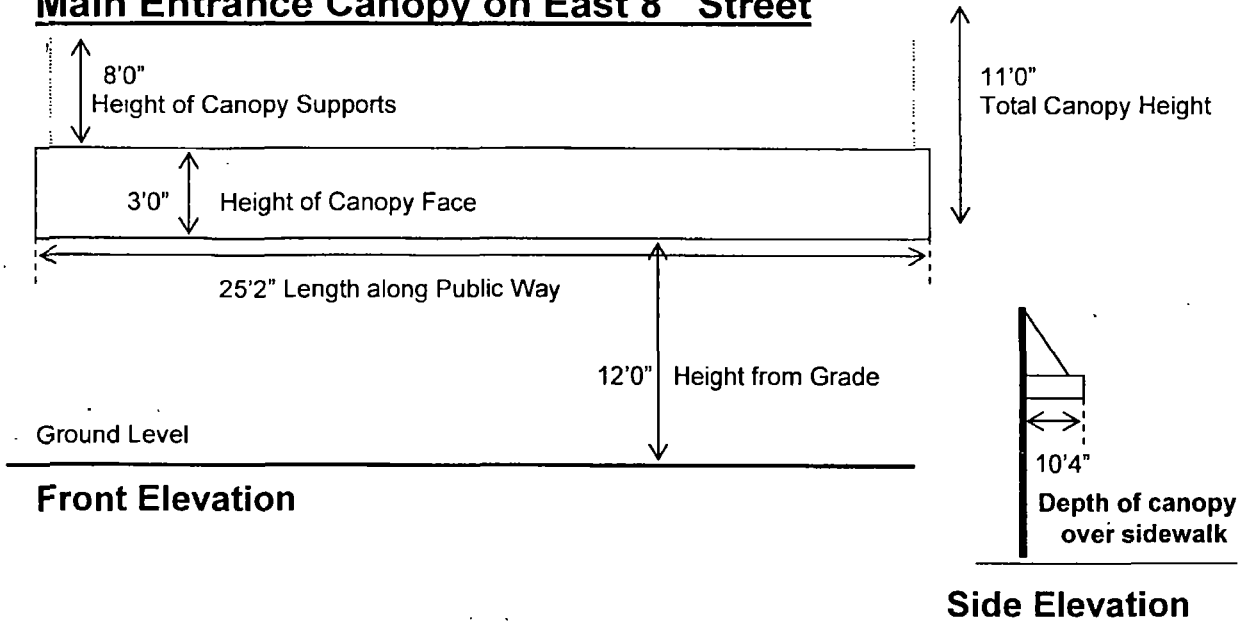

## Side Canopy on South Wabash Avenue

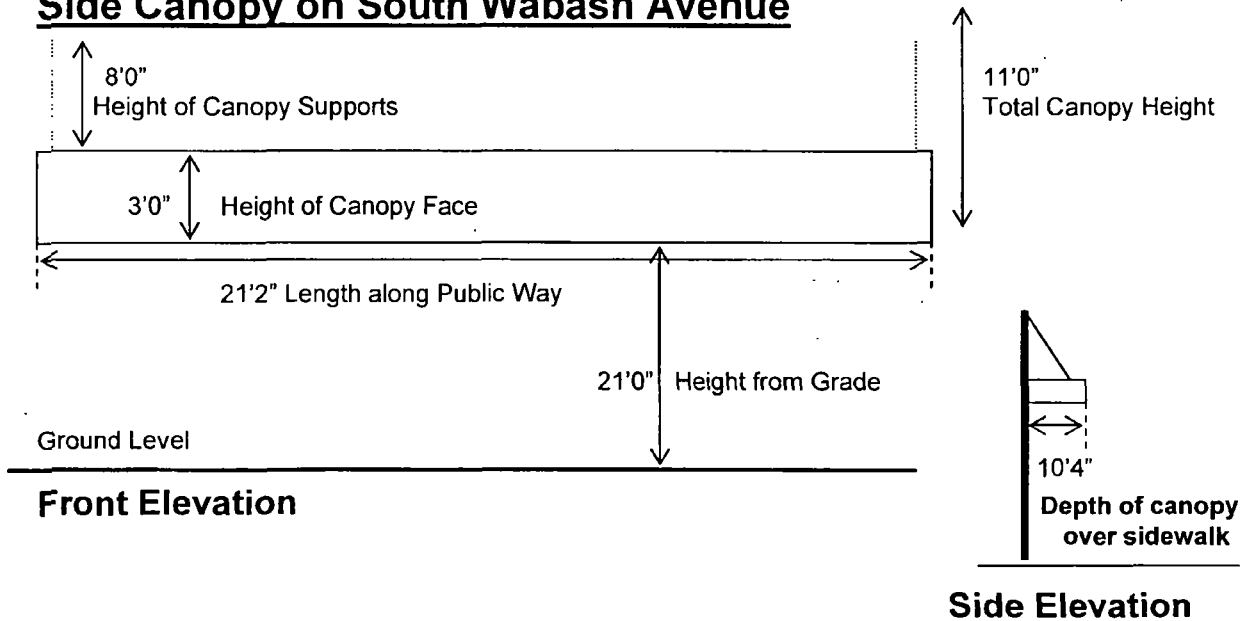

11





**06/26/2013**

Alderman **Bob Fioretti**  
Ward # **02**  
City of Chicago  
City Hall, Room **300**  
121 North LaSalle Street  
Chicago, Illinois 60602

Re: An ordinance to use and maintain a portion of the public right-of-way for **two (2) canopy(ies)** for **The Residence of 41 East 8th Street**, adjacent to the premises known as **41 E. 8th St.**.

Dear Alderman **Bob Fioretti**:

The applicant referenced above has requested the use of the public right-of-way for a **canopy(ies)**. An ordinance has been prepared by the Department of Business Affairs and Consumer Protection – Business Assistance Center - Public Way Use Unit for presentation to the City Council. Because this request was made for properties located in your ward, as approved by you as per the attached, I respectfully request that you introduce the attached ordinance at the next City Council meeting.

If you have any questions regarding this ordinance, please contact Anthony Bertuca at (312) 744-5506.

**Department of Business Affairs and Consumer Protection**



# City of Chicago



O2013-5102

Office of the City Clerk

## Document Tracking Sheet

|                                 |                                                 |
|---------------------------------|-------------------------------------------------|
| <b>Meeting Date:</b>            | 6/26/2013                                       |
| <b>Sponsor(s):</b>              | Fioretti, Bob (2)                               |
| <b>Type:</b>                    | Ordinance                                       |
| <b>Title:</b>                   | Canopy(s) for 330 S Michigan Avenue Condo Assn. |
| <b>Committee(s) Assignment:</b> | Committee on Transportation and Public Way      |

ORDINANCE  
330 S MICHIGAN AVENUE CONDOMINIUM ASSOCIATION  
Acct. No. 308269 - 1  
Permit No. 1107054

*Be It Ordained by the City Council of the City of Chicago:*

SECTION 1. Permission and authority are hereby given and granted to 330 S MICHIGAN AVENUE CONDOMINIUM ASSOCIATION, upon the terms and subject to the conditions of this ordinance to maintain and use, as now constructed, one (1) Canopy(s) projecting over the public right-of-way adjacent to its premises known as 330 S. Michigan Ave..

Said Canopy(s) at S. Michigan Ave. measure(s):

One (1) at twenty-one (21) feet in length, and ten (10) feet in width for a total of two hundred ten (210) square feet.

The location of said privilege shall be as shown on prints kept on file with the Department of Business Affairs and Consumer Protection and the Office of the City Clerk.

Said privilege shall be constructed in accordance with plans and specifications approved by the Zoning Department - Signs.

This grant of privilege in the public way shall be subject to the provisions of Section 10-28-015 and all other required provisions of the Municipal Code of Chicago.

The grantee shall pay to the City of Chicago as compensation for the privilege #1107054 herein granted the sum of fifty (\$50.00) per annum in advance.


A 25% penalty will be added for payments received after due date.

The permit holder agrees to hold the City of Chicago harmless for any damage, relocation or replacement costs associated with damage, relocation or removal of private property caused by the City performing work in the public way.

Authority herein given and granted for a period of five (5) years from and after 06/09/2013.


Alderman

Bob Fioretti 2nd Ward

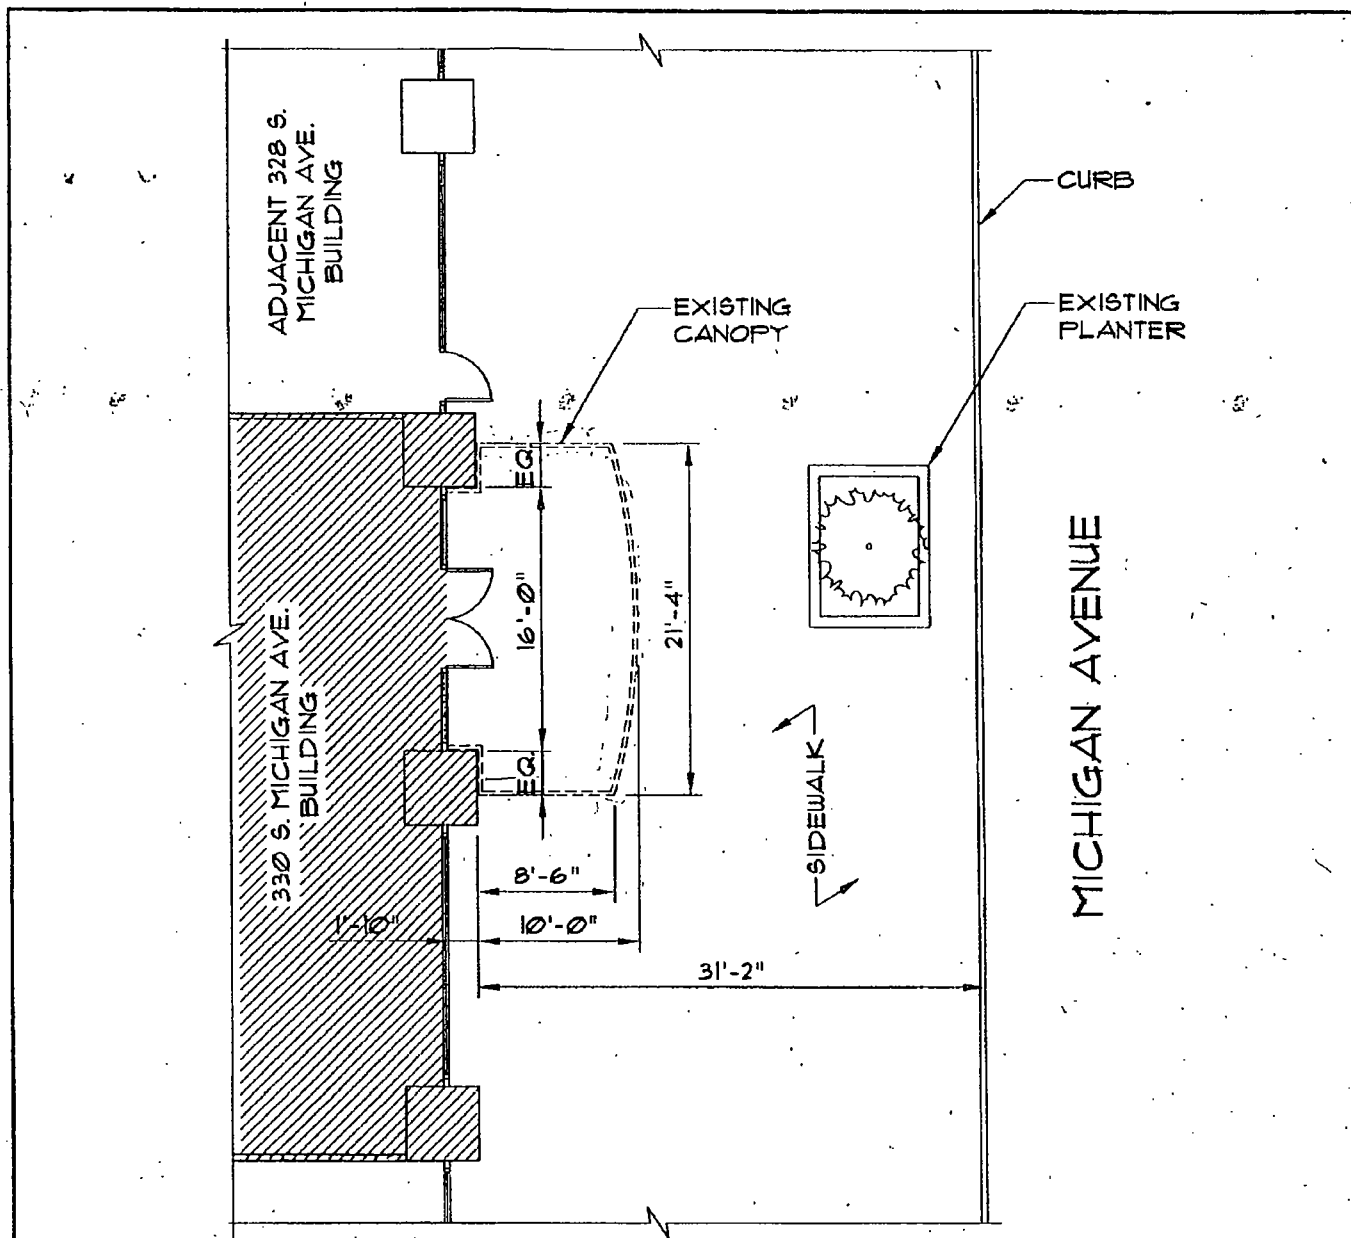

## SITE PLAN WITH CANOPY

SCALE : NONE

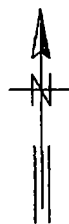

Klein and  
Hoffman Inc.  
Consulting Engineers  
150 South Wacker Drive  
SUITE 1900  
Chicago, Illinois 60606  
Phone 312/251-1900

330 S. MICHIGAN AVE.  
CANOPY

SITE PLAN WITH CANOPY

SK-1  
12-2-05



**06/26/2013**

Alderman **Bob Fioretti**  
Ward # **02**  
City of Chicago  
City Hall, Room **300**  
121 North LaSalle Street  
Chicago, Illinois 60602

Re: An ordinance to use and maintain a portion of the public right-of-way for **one (1) canopy(ies)** for **330 S MICHIGAN AVENUE CONDOMINIUM ASSOCIATION**, adjacent to the premises known as **330 S. Michigan Ave..**

Dear Alderman **Bob Fioretti**:

The applicant referenced above has requested the use of the public right-of-way for a **canopy(ies)**. An ordinance has been prepared by the Department of Business Affairs and Consumer Protection – Business Assistance Center - Public Way Use Unit for presentation to the City Council. Because this request was made for properties located in your ward, as approved by you as per the attached, I respectfully request that you introduce the attached ordinance at the next City Council meeting.

If you have any questions regarding this ordinance, please contact Anthony Bertuca at (312) 744-5506.

**Department of Business Affairs and Consumer Protection**



# City of Chicago

Office of the City Clerk

## Document Tracking Sheet



O2013-5107

|                                 |                                            |
|---------------------------------|--------------------------------------------|
| <b>Meeting Date:</b>            | 6/26/2013                                  |
| <b>Sponsor(s):</b>              | Balcer, James (11)                         |
| <b>Type:</b>                    | Ordinance                                  |
| <b>Title:</b>                   | Canopy(s) for Allstate                     |
| <b>Committee(s) Assignment:</b> | Committee on Transportation and Public Way |

ORDINANCE  
ALLSTATE  
Acct. No. 329626 - 1  
Permit No. 1107220

*Be It Ordained by the City Council of the City of Chicago:*

SECTION 1. Permission and authority are hereby given and granted to ALLSTATE, upon the terms and subject to the conditions of this ordinance to maintain and use, as now constructed, one (1) Canopy(s) projecting over the public right-of-way adjacent to its premises known as 2881 S. Archer Ave..

Said Canopy(s) at S. ARCHER measure(s):

One (1) at twenty (20) feet in length, and three (3) feet in width for a total of sixty (60) square feet.

The location of said privilege shall be as shown on prints kept on file with the Department of Business Affairs and Consumer Protection and the Office of the City Clerk.

Said privilege shall be constructed in accordance with plans and specifications approved by the Zoning Department - Signs.


This grant of privilege in the public way shall be subject to the provisions of Section 10-28-015 and all other required provisions of the Municipal Code of Chicago.

The grantee shall pay to the City of Chicago as compensation for the privilege #1107220 herein granted the sum of fifty (\$50.00) per annum in advance.

A 25% penalty will be added for payments received after due date.

The permit holder agrees to hold the City of Chicago harmless for any damage, relocation or replacement costs associated with damage, relocation or removal of private property caused by the City performing work in the public way.


Authority herein given and granted for a period of five (5) years from and after 06/11/2013.

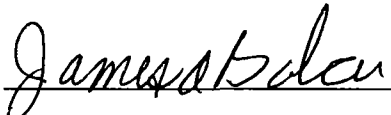Alderman   
James A. Balcer 11th Ward

Canopy

2881 S Archer

Chicago, IL 60608

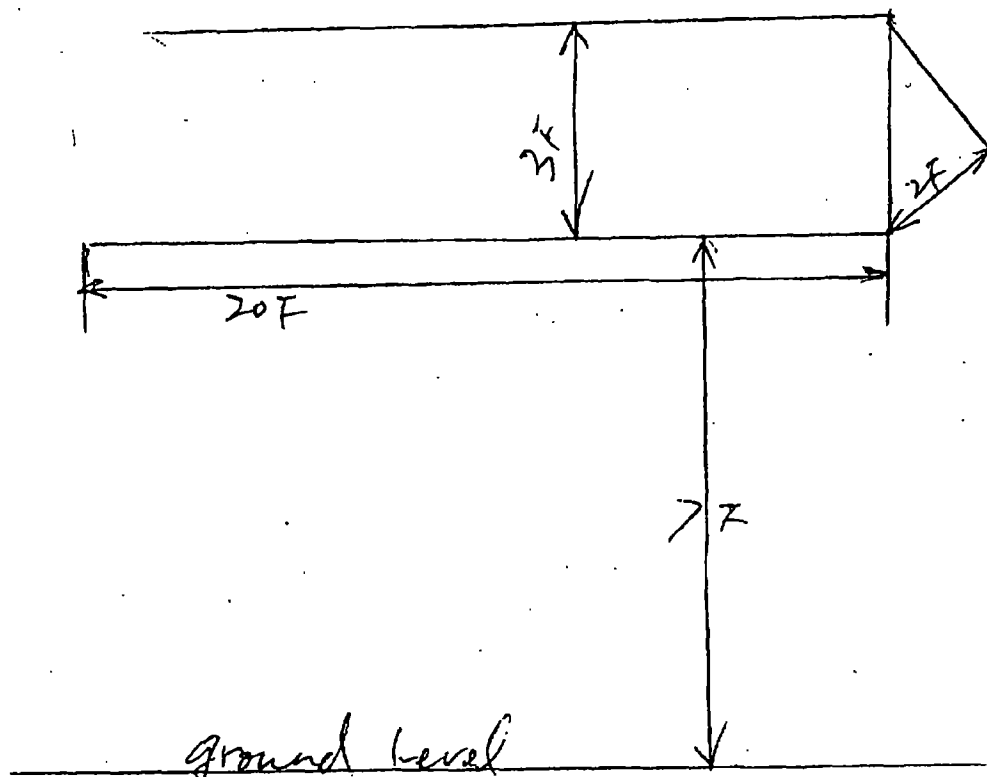





**06/26/2013**

**Alderman James A. Balcer**  
**Ward # 11**  
City of Chicago  
City Hall, Room 203  
121 North LaSalle Street  
Chicago, Illinois 60602

Re: An ordinance to use and maintain a portion of the public right-of-way for **one (1) canopy(ies)** for **ALLSTATE**, adjacent to the premises known as **2881 S. Archer Ave.**.

Dear Alderman **James A. Balcer**:

The applicant referenced above has requested the use of the public right-of-way for a **canopy(ies)**. An ordinance has been prepared by the Department of Business Affairs and Consumer Protection – Business Assistance Center - Public Way Use Unit for presentation to the City Council. Because this request was made for properties located in your ward, as approved by you as per the attached, I respectfully request that you introduce the attached ordinance at the next City Council meeting.

If you have any questions regarding this ordinance, please contact Anthony Bertuca at (312) 744-5506.

**Department of Business Affairs and Consumer Protection**



# City of Chicago



O2013-5109

Office of the City Clerk

## Document Tracking Sheet

|                                 |                                            |
|---------------------------------|--------------------------------------------|
| <b>Meeting Date:</b>            | 6/26/2013                                  |
| <b>Sponsor(s):</b>              | Burnett, Walter (27)                       |
| <b>Type:</b>                    | Ordinance                                  |
| <b>Title:</b>                   | Canopy(s) for La Luce                      |
| <b>Committee(s) Assignment:</b> | Committee on Transportation and Public Way |

ORDINANCE  
LA LUCE  
Acct. No. 14993 - 1  
Permit No. 1107000

*Be It Ordained by the City Council of the City of Chicago:*

SECTION 1. Permission and authority are hereby given and granted to LA LUCE, upon the terms and subject to the conditions of this ordinance to maintain and use, as now constructed, four (4) Canopy(s) projecting over the public right-of-way adjacent to its premises known as 1393 W. Lake St..

Said Canopy(s) at W. Lake St. measure(s):

Two (2) at four (4) feet in length, and three (3) feet in width for a total of twenty-four (24) square feet.

Said Canopy(s) at Loomis St. measure(s):

One (1) at four (4) feet in length, and three (3) feet in width for a total of twelve (12) square feet.

One (1) at five (5) feet in length, and five (5) feet in width for a total of twenty-five (25) square feet.

The location of said privilege shall be as shown on prints kept on file with the Department of Business Affairs and Consumer Protection and the Office of the City Clerk.

Said privilege shall be constructed in accordance with plans and specifications approved by the Zoning Department - Signs.

This grant of privilege in the public way shall be subject to the provisions of Section 10-28-015 and all other required provisions of the Municipal Code of Chicago.


The grantee shall pay to the City of Chicago as compensation for the privilege #1107000 herein granted the sum of one hundred seventy-five (\$175.00) per annum in advance.

A 25% penalty will be added for payments received after due date.

The permit holder agrees to hold the City of Chicago harmless for any damage, relocation or replacement costs associated with damage, relocation or removal of private property caused by the City performing work in the public way.

Authority herein given and granted for a period of five (5) years from and after 04/09/2013.

Alderman

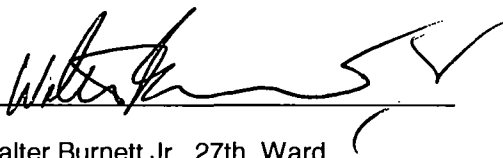  
Walter Burnett Jr. 27th Ward





# City of Chicago



O2013-5118

Office of the City Clerk

## Document Tracking Sheet

|                                 |                                                                 |
|---------------------------------|-----------------------------------------------------------------|
| <b>Meeting Date:</b>            | 6/26/2013                                                       |
| <b>Sponsor(s):</b>              | Reboyas, Ariel (30)                                             |
| <b>Type:</b>                    | Ordinance                                                       |
| <b>Title:</b>                   | Canopy(s) for Metropolitan Family Services - 3249 N Central Ave |
| <b>Committee(s) Assignment:</b> | Committee on Transportation and Public Way                      |

ORDINANCE  
METROPOLITAN FAMILY SERVICES  
Acct. No. 76218 - 2  
Permit No. 1107094

*Be It Ordained by the City Council of the City of Chicago:*

SECTION 1. Permission and authority are hereby given and granted to METROPOLITAN FAMILY SERVICES, upon the terms and subject to the conditions of this ordinance to maintain and use, as now constructed, one (1) Canopy(s) projecting over the public right-of-way adjacent to its premises known as 3249 N. Central Ave..

Said Canopy(s) at N. CENTRAL AVE measure(s):

One (1) at thirty-nine point three three (39.33) feet in length, and three point four one (3.41) feet in width for a total of one hundred thirty-four point one two (134.12) square feet.

The location of said privilege shall be as shown on prints kept on file with the Department of Business Affairs and Consumer Protection and the Office of the City Clerk.

Said privilege shall be constructed in accordance with plans and specifications approved by the Zoning Department - Signs.

This grant of privilege in the public way shall be subject to the provisions of Section 10-28-015 and all other required provisions of the Municipal Code of Chicago.

The grantee shall pay to the City of Chicago as compensation for the privilege #1107094 herein granted the sum of sixty-four dollars and thirty-three cents (\$64.33) per annum in advance.

A 25% penalty will be added for payments received after due date.

The permit holder agrees to hold the City of Chicago harmless for any damage, relocation or replacement costs associated with damage, relocation or removal of private property caused by the City performing work in the public way.

Authority herein given and granted for a period of five (5) years from and after 03/05/2013.

Alderman \_\_\_\_\_





~~Timothy Cullerton 38th Ward~~



ARACMAN 5 YEARS

17th Nov 1944

17th Nov 1944

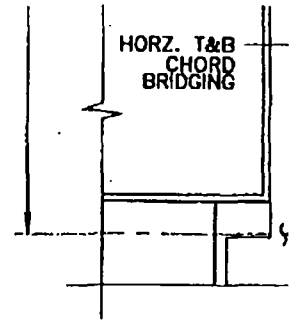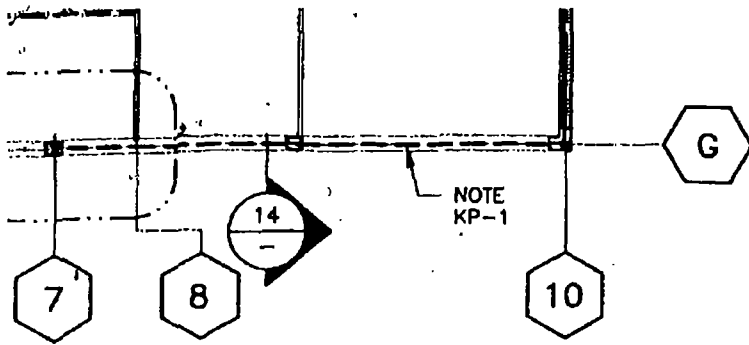

EXISTING W33x118 ABOVE: SEE ALSO SECTION 6/A15.  
OR HSS HEADERS AND COLUMNS FOR STOREFRONT SUPPORT.

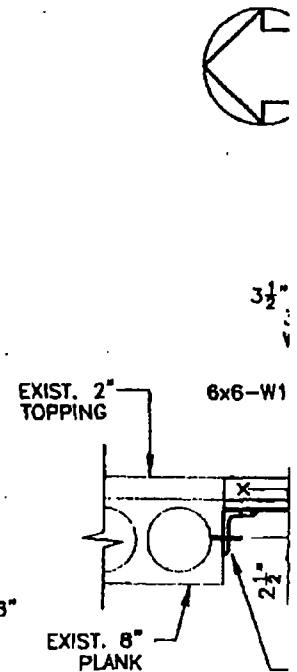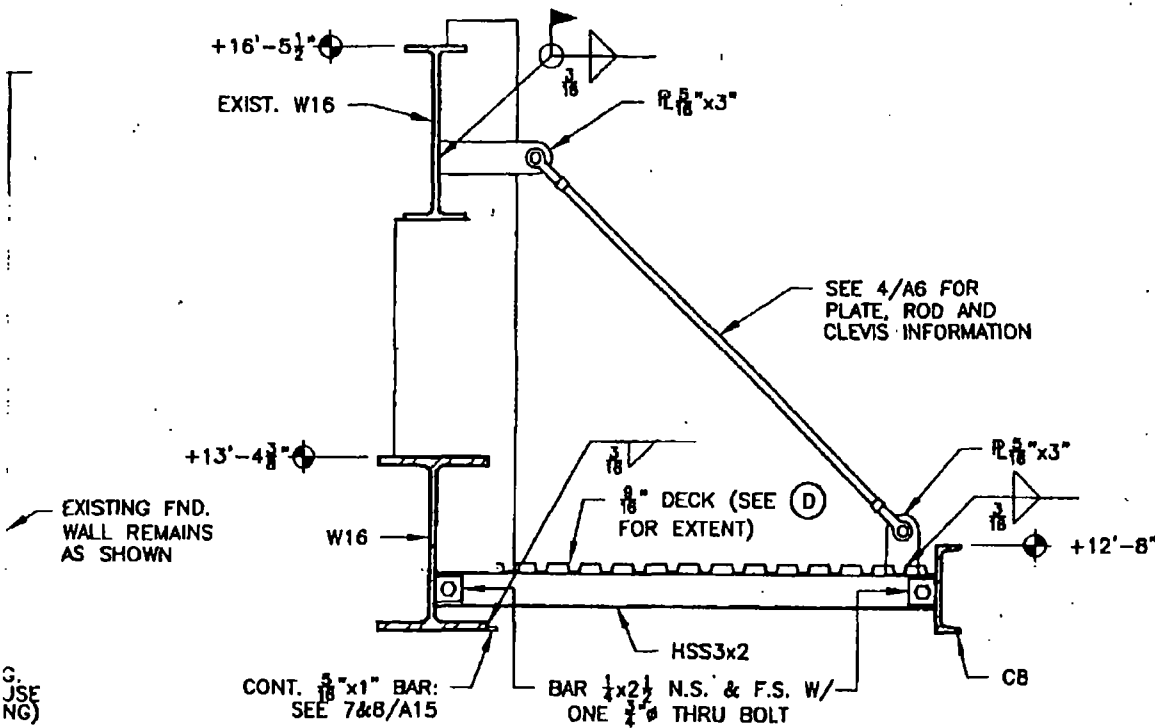

### SECTION 3

$\frac{3}{4}" = 1'-0"$

### SEC

$\frac{3}{4}" = 1'-$

L+18'-2"

-20 GA. STUDS  
8" o.c.  
6"-20 GA. TRACK


T/JST.  
ELEV. VARIES  
(FIELD VERIFY)

L2 $\frac{1}{2}$ x2 $\frac{1}{2}$ x $\frac{1}{2}$ x0'-9"  
BEAR MIN. 2"  
ONTO W16 FLNG.  
(2 SUCH)

+15'-4"

HSS4.5x4.5

BOTT. FLNG. OF  
EXIST. W16

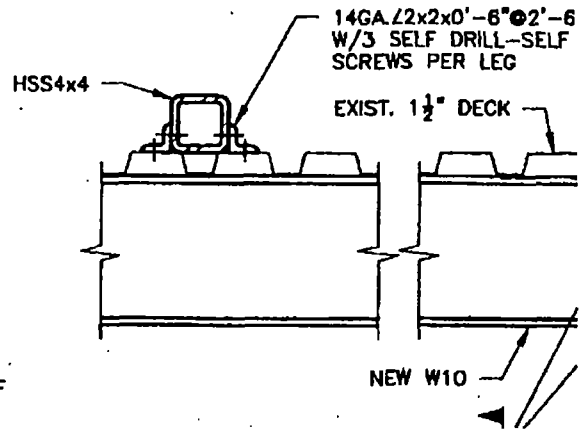





# City of Chicago



O2013-5136

Office of the City Clerk

## Document Tracking Sheet

|                                 |                                                                 |
|---------------------------------|-----------------------------------------------------------------|
| <b>Meeting Date:</b>            | 6/26/2013                                                       |
| <b>Sponsor(s):</b>              | Reboyas, Ariel (30)                                             |
| <b>Type:</b>                    | Ordinance                                                       |
| <b>Title:</b>                   | Canopy(s) for Metropolitan Family Services - 3255 N Central Ave |
| <b>Committee(s) Assignment:</b> | Committee on Transportation and Public Way                      |

ORDINANCE  
METROPOLITAN FAMILY SERVICES  
Acct. No. 76218 - 2  
Permit No. 1107096

*Be It Ordained by the City Council of the City of Chicago:*

SECTION 1. Permission and authority are hereby given and granted to METROPOLITAN FAMILY SERVICES, upon the terms and subject to the conditions of this ordinance to maintain and use, as now constructed, one (1) Canopy(s) projecting over the public right-of-way adjacent to its premises known as 3255 N. Central Ave..

Said Canopy(s) at N. Central Avenue measure(s):

One (1) at thirteen point three three (13.33) feet in length, and three point three three (3.33) feet in width for a total of forty-four point three nine (44.39) square feet.

The location of said privilege shall be as shown on prints kept on file with the Department of Business Affairs and Consumer Protection and the Office of the City Clerk.

Said privilege shall be constructed in accordance with plans and specifications approved by the Zoning Department - Signs.

This grant of privilege in the public way shall be subject to the provisions of Section 10-28-015 and all other required provisions of the Municipal Code of Chicago.

The grantee shall pay to the City of Chicago as compensation for the privilege #1107096 herein granted the sum of fifty (\$50.00) per annum in advance.

A 25% penalty will be added for payments received after due date.

The permit holder agrees to hold the City of Chicago harmless for any damage, relocation or replacement costs associated with damage, relocation or removal of private property caused by the City performing work in the public way.

Authority herein given and granted for a period of five (5) years from and after 09/27/2012.


Alderman \_\_\_\_\_

  
Timothy Callerton 38th Ward

*Arver Reynolds*  
*30th Ward*

1. *Pharmaceuticals*—The pharmaceutical industry is the largest of the three industries, with sales of \$10.5 billion in 1990. The industry is highly concentrated, with the top 10 firms accounting for 40% of sales. The industry is also highly innovative, with a high rate of R&D spending.

NCC

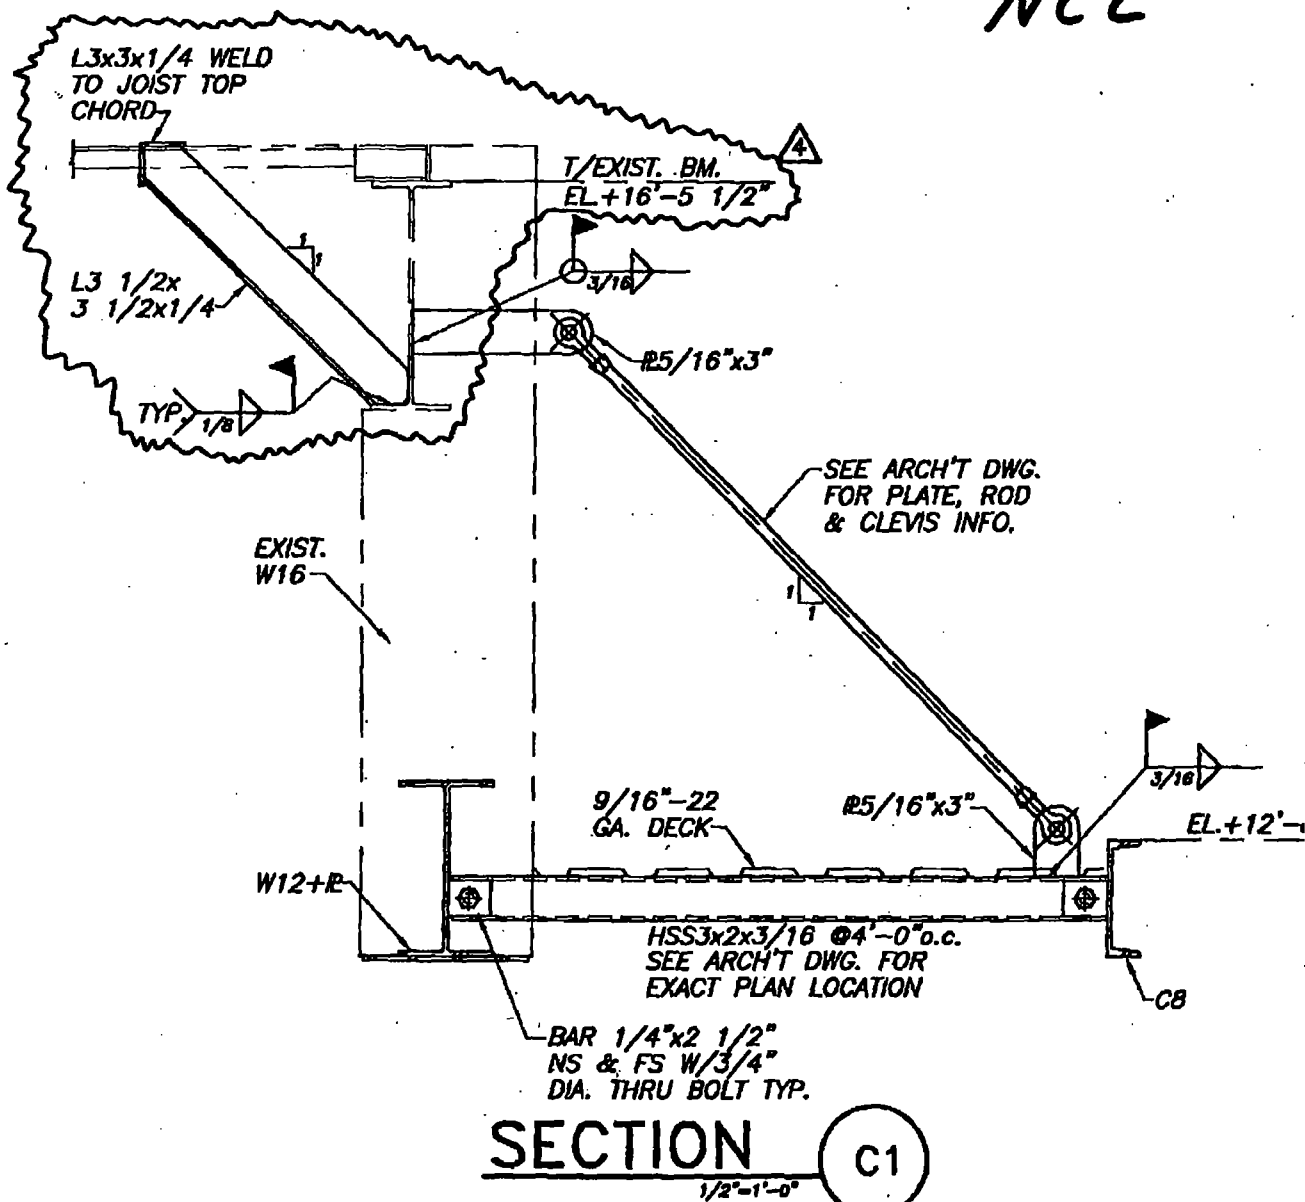



**06/26/2013**

Alderman **Timothy Cullerton**  
Ward # **38**  
City of Chicago  
City Hall, Room **203**  
121 North LaSalle Street  
Chicago, Illinois 60602

Re: An ordinance to use and maintain a portion of the public right-of-way for **one (1) canopy(ies)** for **METROPOLITAN FAMILY SERVICES**, adjacent to the premises known as **3255 N. Central Ave.**.

Dear Alderman **Timothy Cullerton**:

The applicant referenced above has requested the use of the public right-of-way for a **canopy(ies)**. An ordinance has been prepared by the Department of Business Affairs and Consumer Protection – Business Assistance Center - Public Way Use Unit for presentation to the City Council. Because this request was made for properties located in your ward, as approved by you as per the attached, I respectfully request that you introduce the attached ordinance at the next City Council meeting.

If you have any questions regarding this ordinance, please contact Anthony Bertuca at (312) 744-5506.

**Department of Business Affairs and Consumer Protection**



# City of Chicago



O2013-5140

Office of the City Clerk

## Document Tracking Sheet

|                                 |                                            |
|---------------------------------|--------------------------------------------|
| <b>Meeting Date:</b>            | 6/26/2013                                  |
| <b>Sponsor(s):</b>              | Mell, Richard F. (33)                      |
| <b>Type:</b>                    | Ordinance                                  |
| <b>Title:</b>                   | Canopy(s) for All Right Sales, Inc.        |
| <b>Committee(s) Assignment:</b> | Committee on Transportation and Public Way |

ORDINANCE  
ALL RIGHT SALES INC  
Acct. No. 53132 - 1  
Permit No. 1098152

*Be It Ordained by the City Council of the City of Chicago:*

SECTION 1. Permission and authority are hereby given and granted to ALL RIGHT SALES INC, upon the terms and subject to the conditions of this ordinance to construct, install, maintain and use one (1) Canopy(s) projecting over the public right-of-way adjacent to its premises known as 4310 N. Kedzie Ave..

Said Canopy(s) at N. Kedzie Avenue measure(s):

One (1) at thirty (30) feet in length, and four (4) feet in width for a total of one hundred twenty (120) square feet.

The location of said privilege shall be as shown on prints kept on file with the Department of Business Affairs and Consumer Protection and the Office of the City Clerk.

Said privilege shall be constructed in accordance with plans and specifications approved by the Zoning Department - Signs.


This grant of privilege in the public way shall be subject to the provisions of Section 10-28-015 and all other required provisions of the Municipal Code of Chicago.

The grantee shall pay to the City of Chicago as compensation for the privilege #1098152 herein granted the sum of fifty-five (\$55.00) per annum in advance.


A 25% penalty will be added for payments received after due date.

The permit holder agrees to hold the City of Chicago harmless for any damage, relocation or replacement costs associated with damage, relocation or removal of private property caused by the City performing work in the public way.

Authority herein given and granted for a period of five (5) years from and after Date of Passage.

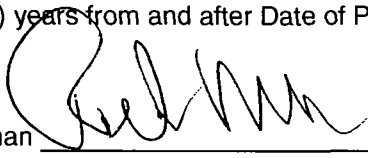Alderman 

Richard F. Mell 33rd Ward

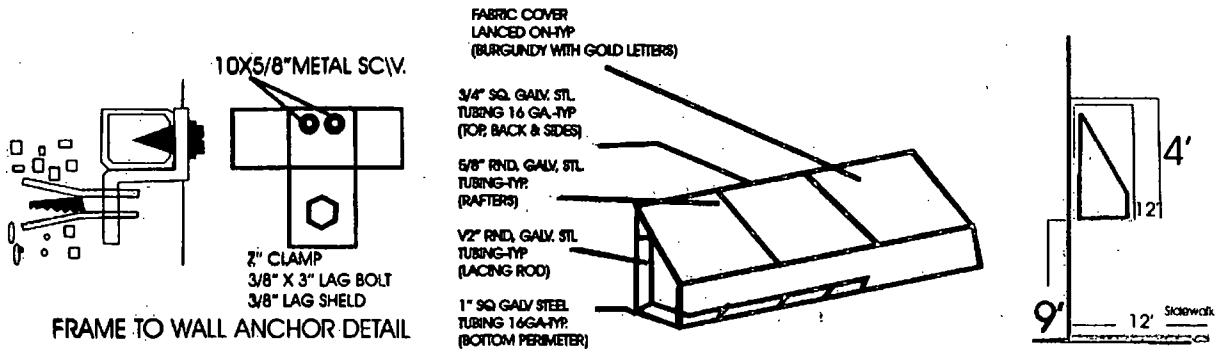

Side & elevation details





**06/26/2013**

**Alderman Richard F. Mell**  
Ward # 33  
City of Chicago  
City Hall, Room 208  
121 North LaSalle Street  
Chicago, Illinois 60602

Re: An ordinance to use and maintain a portion of the public right-of-way for **one (1) canopy(ies)** for **ALL RIGHT SALES INC**, adjacent to the premises known as **4310 N. Kedzie Ave..**

Dear Alderman **Richard F. Mell**:

The applicant referenced above has requested the use of the public right-of-way for a **canopy(ies)**. An ordinance has been prepared by the Department of Business Affairs and Consumer Protection – Business Assistance Center - Public Way Use Unit for presentation to the City Council. Because this request was made for properties located in your ward, as approved by you as per the attached, I respectfully request that you introduce the attached ordinance at the next City Council meeting.

If you have any questions regarding this ordinance, please contact Anthony Bertuca at (312) 744-5506.

**Department of Business Affairs and Consumer Protection**



# City of Chicago



O2013-5146

Office of the City Clerk

## Document Tracking Sheet

|                                 |                                                  |
|---------------------------------|--------------------------------------------------|
| <b>Meeting Date:</b>            | 6/26/2013                                        |
| <b>Sponsor(s):</b>              | Reilly, Brendan (42)                             |
| <b>Type:</b>                    | Ordinance                                        |
| <b>Title:</b>                   | Canopy(s) for Elephant & Castle Pub & Restaurant |
| <b>Committee(s) Assignment:</b> | Committee on Transportation and Public Way       |

ORDINANCE  
ELEPHANT & CASTLE PUB & RESTAURANT  
Acct. No. 370448 - 1  
Permit No. 1107124

*Be It Ordained by the City Council of the City of Chicago:*

SECTION 1. Permission and authority are hereby given and granted to ELEPHANT & CASTLE PUB & RESTAURANT, upon the terms and subject to the conditions of this ordinance to maintain and use, as now constructed, four (4) Canopy(s) projecting over the public right-of-way adjacent to its premises known as 160 E. Huron St..

Said Canopy(s) at N. ST CLAIR measure(s):

One (1) at forty-five (45) feet in length, and five point six (5.6) feet in width for a total of two hundred fifty-two (252) square feet.

Said Canopy(s) at N. ST CLAIR measure(s):

Three (3) at sixteen point four (16.4) feet in length, and five point six (5.6) feet in width for a total of two hundred seventy-five point five two (275.52) square feet.

The location of said privilege shall be as shown on prints kept on file with the Department of Business Affairs and Consumer Protection and the Office of the City Clerk.

Said privilege shall be constructed in accordance with plans and specifications approved by the Zoning Department - Signs.

This grant of privilege in the public way shall be subject to the provisions of Section 10-28-015 and all other required provisions of the Municipal Code of Chicago.


The grantee shall pay to the City of Chicago as compensation for the privilege #1107124 herein granted the sum of one hundred seventy-five (\$175.00) per annum in advance.


A 25% penalty will be added for payments received after due date.

The permit holder agrees to hold the City of Chicago harmless for any damage, relocation or replacement costs associated with damage, relocation or removal of private property caused by the City performing work in the public way.

Authority herein given and granted for a period of five (5) years from and after 06/29/2013.

Alderman

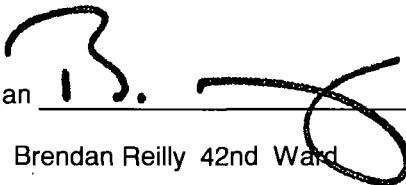  
Brendan Reilly 42nd Ward

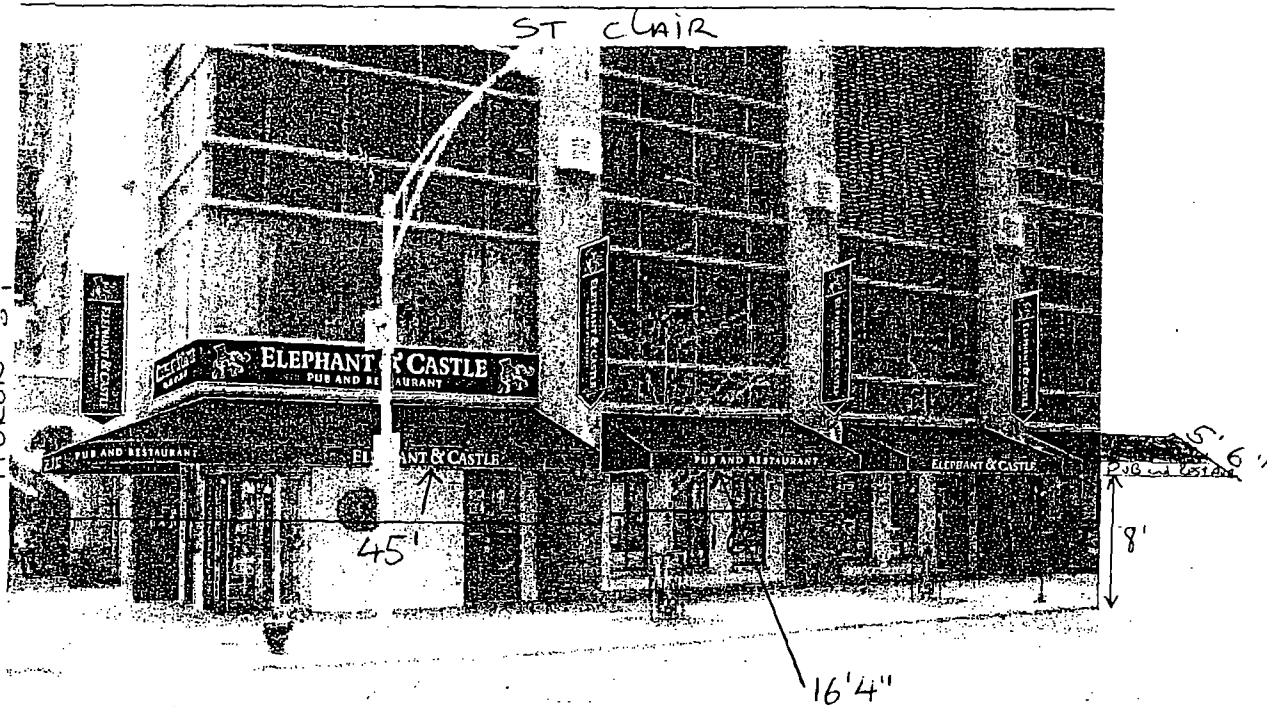

DETAIL FOR FOUR (4) D/F PROJECTING BANNERS - RE-SKIN EXISTING AWNING DISPLAYS

- TWO (2) ILLUMINATED THIN CABINET SIGNS w/ GOLD HANDTOOLED LETTERS.

NOTE : BLACK BKGD. TO MATCH EXISTING SPANDREL.



# City of Chicago



O2013-5157

Office of the City Clerk

## Document Tracking Sheet

|                                 |                                            |
|---------------------------------|--------------------------------------------|
| <b>Meeting Date:</b>            | 6/26/2013                                  |
| <b>Sponsor(s):</b>              | Reilly, Brendan (42)                       |
| <b>Type:</b>                    | Ordinance                                  |
| <b>Title:</b>                   | Canopy(s) for Hearn Co., The               |
| <b>Committee(s) Assignment:</b> | Committee on Transportation and Public Way |

ORDINANCE  
THE HEARN COMPANY  
Acct. No. 63049 - 1  
Permit No. 1107106

*Be It Ordained by the City Council of the City of Chicago:*

SECTION 1. Permission and authority are hereby given and granted to THE HEARN COMPANY, upon the terms and subject to the conditions of this ordinance to maintain and use, as now constructed, one (1) Canopy(s) projecting over the public right-of-way adjacent to its premises known as 100 N. La Salle St..

Said Canopy(s) at N. Washington Street measure(s):

One (1) at ten (10) feet in length, and twelve (12) feet in width for a total of one hundred twenty (120) square feet.

The location of said privilege shall be as shown on prints kept on file with the Department of Business Affairs and Consumer Protection and the Office of the City Clerk.

Said privilege shall be constructed in accordance with plans and specifications approved by the Zoning Department - Signs.

This grant of privilege in the public way shall be subject to the provisions of Section 10-28-015 and all other required provisions of the Municipal Code of Chicago.


The grantee shall pay to the City of Chicago as compensation for the privilege #1107106 herein granted the sum of fifty (\$50.00) per annum in advance.

A 25% penalty will be added for payments received after due date.

The permit holder agrees to hold the City of Chicago harmless for any damage, relocation or replacement costs associated with damage, relocation or removal of private property caused by the City performing work in the public way.

Authority herein given and granted for a period of five (5) years from and after 02/25/2013.

Alderman

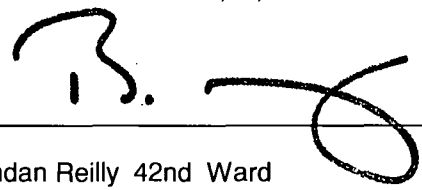  
Brendan Reilly 42nd Ward





# City of Chicago



O2013-5160

Office of the City Clerk

## Document Tracking Sheet

|                                 |                                              |
|---------------------------------|----------------------------------------------|
| <b>Meeting Date:</b>            | 6/26/2013                                    |
| <b>Sponsor(s):</b>              | Reilly, Brendan (42)                         |
| <b>Type:</b>                    | Ordinance                                    |
| <b>Title:</b>                   | Canopy(s) for Intercontinental Hotel Chicago |
| <b>Committee(s) Assignment:</b> | Committee on Transportation and Public Way   |



ORDINANCE  
INTERCONTINENTAL HOTEL CHICAGO  
Acct. No. 322399 - 1  
Permit No. 1107191

*Be It Ordained by the City Council of the City of Chicago:*

SECTION 1. Permission and authority are hereby given and granted to INTERCONTINENTAL HOTEL CHICAGO, upon the terms and subject to the conditions of this ordinance to maintain and use, as now constructed, three (3) Canopy(s) projecting over the public right-of-way adjacent to its premises known as 505 N. Michigan Ave..

Said Canopy(s) at N. Michigan measure(s):

One (1) at thirty-five (35) feet in length, and six (6) feet in width for a total of two hundred ten (210) square feet.

One (1) at eleven (11) feet in length, and eight (8) feet in width for a total of eighty-eight (88) square feet.

Said Canopy(s) at Illinois Street measure(s):

One (1) at twenty-two (22) feet in length, and fourteen (14) feet in width for a total of three hundred eight (308) square feet.

The location of said privilege shall be as shown on prints kept on file with the Department of Business Affairs and Consumer Protection and the Office of the City Clerk.

Said privilege shall be constructed in accordance with plans and specifications approved by the Zoning Department - Signs.


This grant of privilege in the public way shall be subject to the provisions of Section 10-28-015 and all other required provisions of the Municipal Code of Chicago.

The grantee shall pay to the City of Chicago as compensation for the privilege #1107191 herein granted the sum of one hundred sixty (\$160.00) per annum in advance.

A 25% penalty will be added for payments received after due date.

The permit holder agrees to hold the City of Chicago harmless for any damage, relocation or replacement costs associated with damage, relocation or removal of private property caused by the City performing work in the public way.

Authority herein given and granted for a period of five (5) years from and after 06/11/2013.

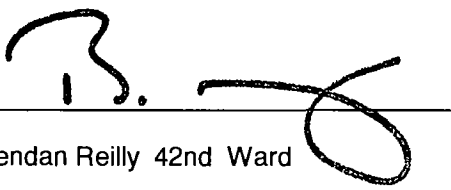Alderman   
Brendan Reilly 42nd Ward





# City of Chicago



O2013-5162

Office of the City Clerk

## Document Tracking Sheet

|                                 |                                            |
|---------------------------------|--------------------------------------------|
| <b>Meeting Date:</b>            | 6/26/2013                                  |
| <b>Sponsor(s):</b>              | Reilly, Brendan (42)                       |
| <b>Type:</b>                    | Ordinance                                  |
| <b>Title:</b>                   | Canopy(s) for Marlowe                      |
| <b>Committee(s) Assignment:</b> | Committee on Transportation and Public Way |

ORDINANCE  
MARLOWE  
Acct. No. 219804 - 1  
Permit No. 1104396

*Be It Ordained by the City Council of the City of Chicago:*

SECTION 1. Permission and authority are hereby given and granted to MARLOWE, upon the terms and subject to the conditions of this ordinance to construct, install, maintain and use one (1) Canopy(s) projecting over the public right-of-way adjacent to its premises known as 800 N. Michigan Ave..

Said Canopy(s) at N. Michigan measure(s):

One (1) at fourteen point nine two (14.92) feet in length, and three point five (3.5) feet in width for a total of fifty-two point two two (52.22) square feet.

The location of said privilege shall be as shown on prints kept on file with the Department of Business Affairs and Consumer Protection and the Office of the City Clerk.

Said privilege shall be constructed in accordance with plans and specifications approved by the Zoning Department - Signs.

This grant of privilege in the public way shall be subject to the provisions of Section 10-28-015 and all other required provisions of the Municipal Code of Chicago.


The grantee shall pay to the City of Chicago as compensation for the privilege #1104396 herein granted the sum of fifty (\$50.00) per annum in advance.


A 25% penalty will be added for payments received after due date.

The permit holder agrees to hold the City of Chicago harmless for any damage, relocation or replacement costs associated with damage, relocation or removal of private property caused by the City performing work in the public way.

Authority herein given and granted for a period of five (5) years from and after Date of Passage.

Alderman

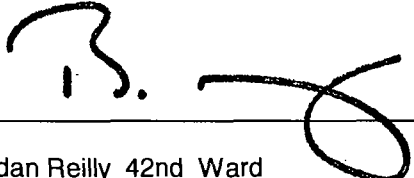  
Brendan Reilly 42nd Ward

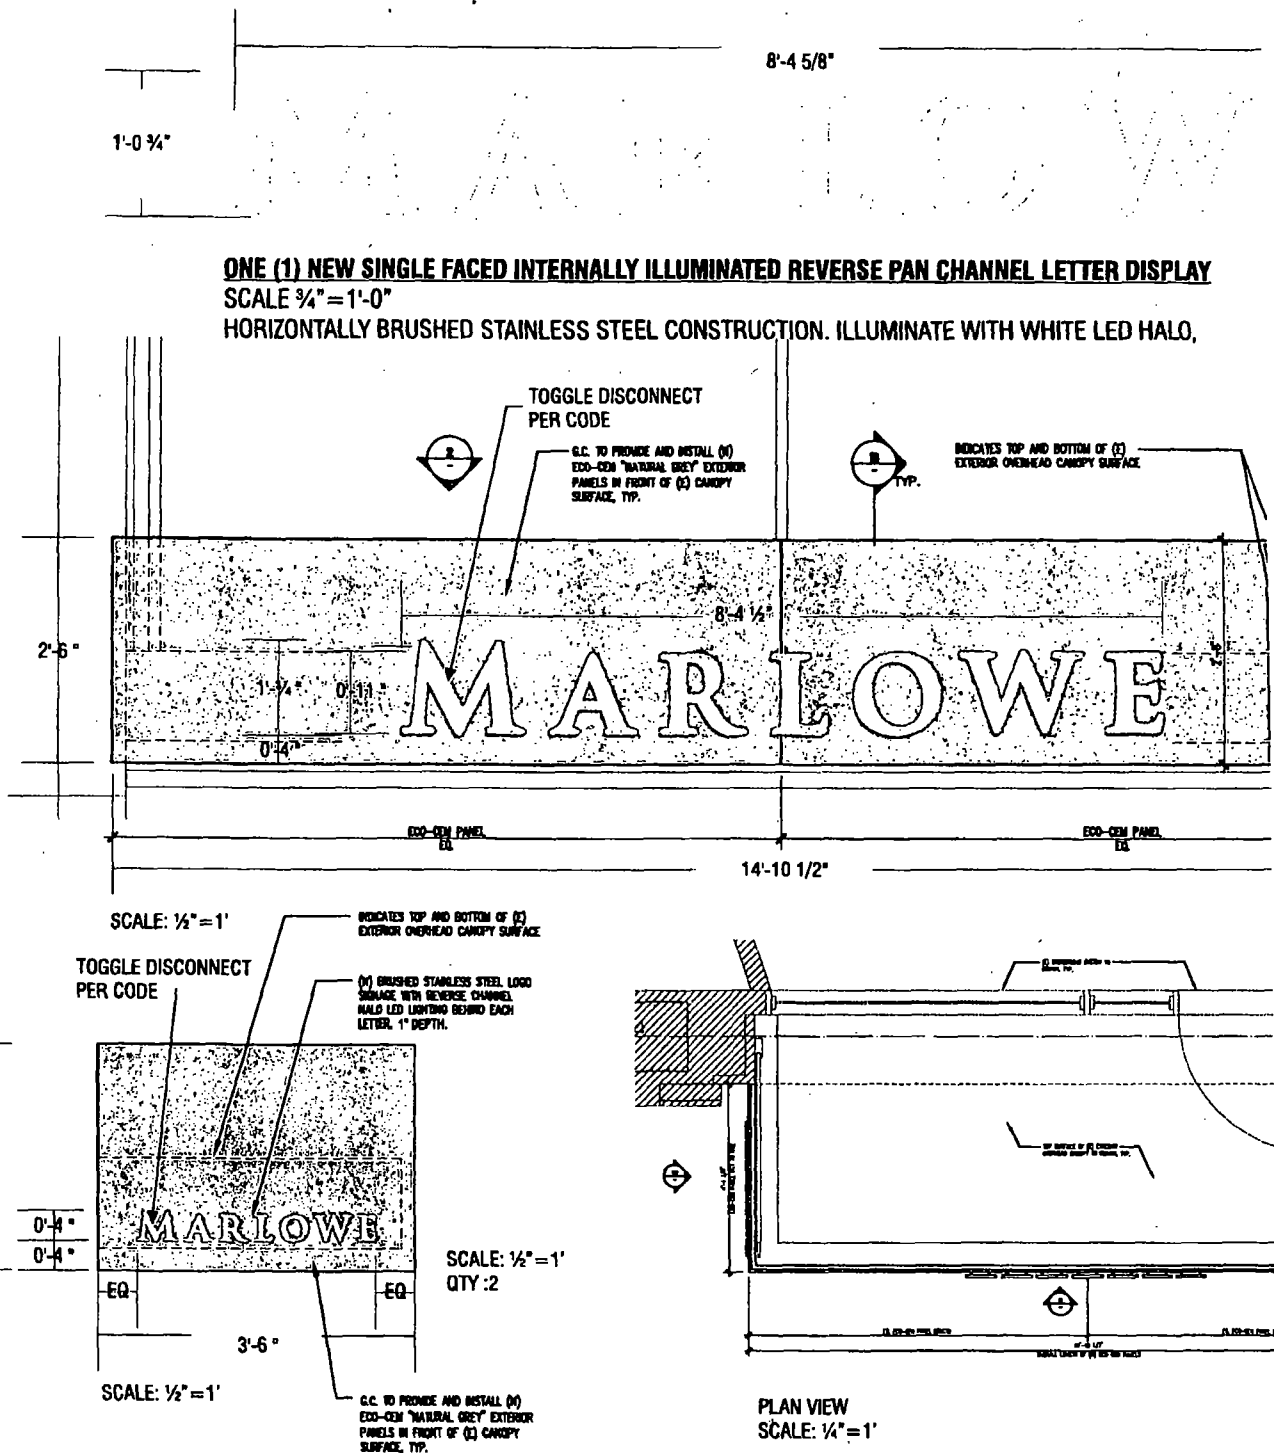

GENERAL SIGN CONTRACTORS

232 INTERSTATE RD. P.O. BOX 1068  
ADDISON, IL 60101

630-843-0490  
FAX 630-843-0493

| DATE    | REVISION      |
|---------|---------------|
| 8.23.12 | UPDATED SPECS |
|         |               |
|         |               |
|         |               |
|         |               |
|         |               |

CUSTOMER APP

This design is the  
DOYLE SIGNS, INC.  
or exhibited in any form  
consent from an au  
The rights to th



# City of Chicago



O2013-5178

Office of the City Clerk

## Document Tracking Sheet

|                                 |                                            |
|---------------------------------|--------------------------------------------|
| <b>Meeting Date:</b>            | 6/26/2013                                  |
| <b>Sponsor(s):</b>              | Reilly, Brendan (42)                       |
| <b>Type:</b>                    | Ordinance                                  |
| <b>Title:</b>                   | Canopy(s) for MB Financial Bank            |
| <b>Committee(s) Assignment:</b> | Committee on Transportation and Public Way |

ORDINANCE  
MB FINANCIAL BANK  
Acct. No. 248808 - 42  
Permit No..1107167

*Be It Ordained by the City Council of the City of Chicago:*

SECTION 1. Permission and authority are hereby given and granted to MB FINANCIAL BANK, upon the terms and subject to the conditions of this ordinance to maintain and use, as now constructed, two (2) Canopy(s) projecting over the public right-of-way adjacent to its premises known as 363 W. Ontario St..

Said Canopy(s) at W. Ontario measure(s):

One (1) at sixteen point five (16.5) feet in length, and four (4) feet in width for a total of sixty-six (66) square feet.  
One (1) at nine point three three (9.33) feet in length, and two point five (2.5) feet in width for a total of twenty-three point three three (23.33) square feet.

The location of said privilege shall be as shown on prints kept on file with the Department of Business Affairs and Consumer Protection and the Office of the City Clerk.

Said privilege shall be constructed in accordance with plans and specifications approved by the Zoning Department - Signs.

This grant of privilege in the public way shall be subject to the provisions of Section 10-28-015 and all other required provisions of the Municipal Code of Chicago.


The grantee shall pay to the City of Chicago as compensation for the privilege #1107167 herein granted the sum of one hundred (\$100.00) per annum in advance.

A 25% penalty will be added for payments received after due date.

The permit holder agrees to hold the City of Chicago harmless for any damage, relocation or replacement costs associated with damage, relocation or removal of private property caused by the City performing work in the public way.

Authority herein given and granted for a period of five (5) years from and after 04/21/2013.

Alderman

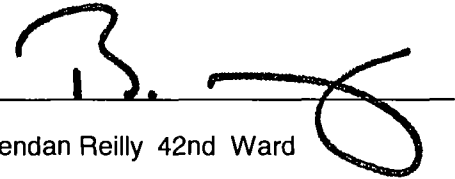  
Brendan Reilly 42nd Ward







# City of Chicago

Office of the City Clerk

## Document Tracking Sheet



O2013-5180

**Meeting Date:**

6/26/2013

**Sponsor(s):**

Reilly, Brendan (42)

**Type:**

Ordinance

**Title:**

Canopy(s) for Oxford OBG Hotel Wacker Chicago LLC

**Committee(s) Assignment:**

Committee on Transportation and Public Way

ORDINANCE  
OXFORD OBG HOTEL WACKER CHICAGO LLC  
Acct. No. 317381 - 2  
Permit No. 1107125

*Be It Ordained by the City Council of the City of Chicago:*

SECTION 1. Permission and authority are hereby given and granted to OXFORD OBG HOTEL WACKER CHICAGO LLC, upon the terms and subject to the conditions of this ordinance to maintain and use, as now constructed, one (1) Canopy(s) projecting over the public right-of-way adjacent to its premises known as 111 W. Huron St..

Said Canopy(s) at W. HURON measure(s):

One (1) at twenty-one (21) feet in length, and nineteen (19) feet in width for a total of three hundred ninety-nine (399) square feet.

The location of said privilege shall be as shown on prints kept on file with the Department of Business Affairs and Consumer Protection and the Office of the City Clerk.

Said privilege shall be constructed in accordance with plans and specifications approved by the Zoning Department - Signs.

This grant of privilege in the public way shall be subject to the provisions of Section 10-28-015 and all other required provisions of the Municipal Code of Chicago.

The grantee shall pay to the City of Chicago as compensation for the privilege #1107125 herein granted the sum of fifty (\$50.00) per annum in advance.

A 25% penalty will be added for payments received after due date.

The permit holder agrees to hold the City of Chicago harmless for any damage, relocation or replacement costs associated with damage, relocation or removal of private property caused by the City performing work in the public way.

Authority herein given and granted for a period of five (5) years from and after 06/11/2013.

Alderman \_\_\_\_\_

Brendan Reilly 42nd Ward





# City of Chicago



O2013-5182

Office of the City Clerk

## Document Tracking Sheet

|                                 |                                            |
|---------------------------------|--------------------------------------------|
| <b>Meeting Date:</b>            | 6/26/2013                                  |
| <b>Sponsor(s):</b>              | Reilly, Brendan (42)                       |
| <b>Type:</b>                    | Ordinance                                  |
| <b>Title:</b>                   | Canopy(s) for Tower 10 Glades LLC          |
| <b>Committee(s) Assignment:</b> | Committee on Transportation and Public Way |

ORDINANCE  
TOWER 10 GLADES LLC  
Acct. No. 381437 - 1  
Permit No. 1106837

*Be It Ordained by the City Council of the City of Chicago:*

SECTION 1. Permission and authority are hereby given and granted to TOWER 10 GLADES LLC, upon the terms and subject to the conditions of this ordinance to construct, install, maintain and use one (1) Canopy(s) projecting over the public right-of-way adjacent to its premises known as 845 N. State St..

Said Canopy(s) at North State Street measure(s):

One (1) at forty-four (44) feet in length, and five point five (5.5) feet in width for a total of two hundred forty-two (242) square feet. Said canopy shall be approximately twelve (12) feet above grade level.

The location of said privilege shall be as shown on prints kept on file with the Department of Business Affairs and Consumer Protection and the Office of the City Clerk.

Said privilege shall be constructed in accordance with plans and specifications approved by the Zoning Department - Signs.

This grant of privilege in the public way shall be subject to the provisions of Section 10-28-015 and all other required provisions of the Municipal Code of Chicago.


The grantee shall pay to the City of Chicago as compensation for the privilege #1106837 herein granted the sum of sixty-nine (\$69.00) per annum in advance.


A 25% penalty will be added for payments received after due date.

The permit holder agrees to hold the City of Chicago harmless for any damage, relocation or replacement costs associated with damage, relocation or removal of private property caused by the City performing work in the public way.

Authority herein given and granted for a period of five (5) years from and after Date of Passage.

Alderman

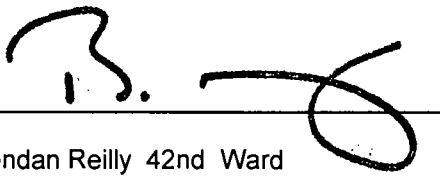  
Brendan Reilly 42nd Ward

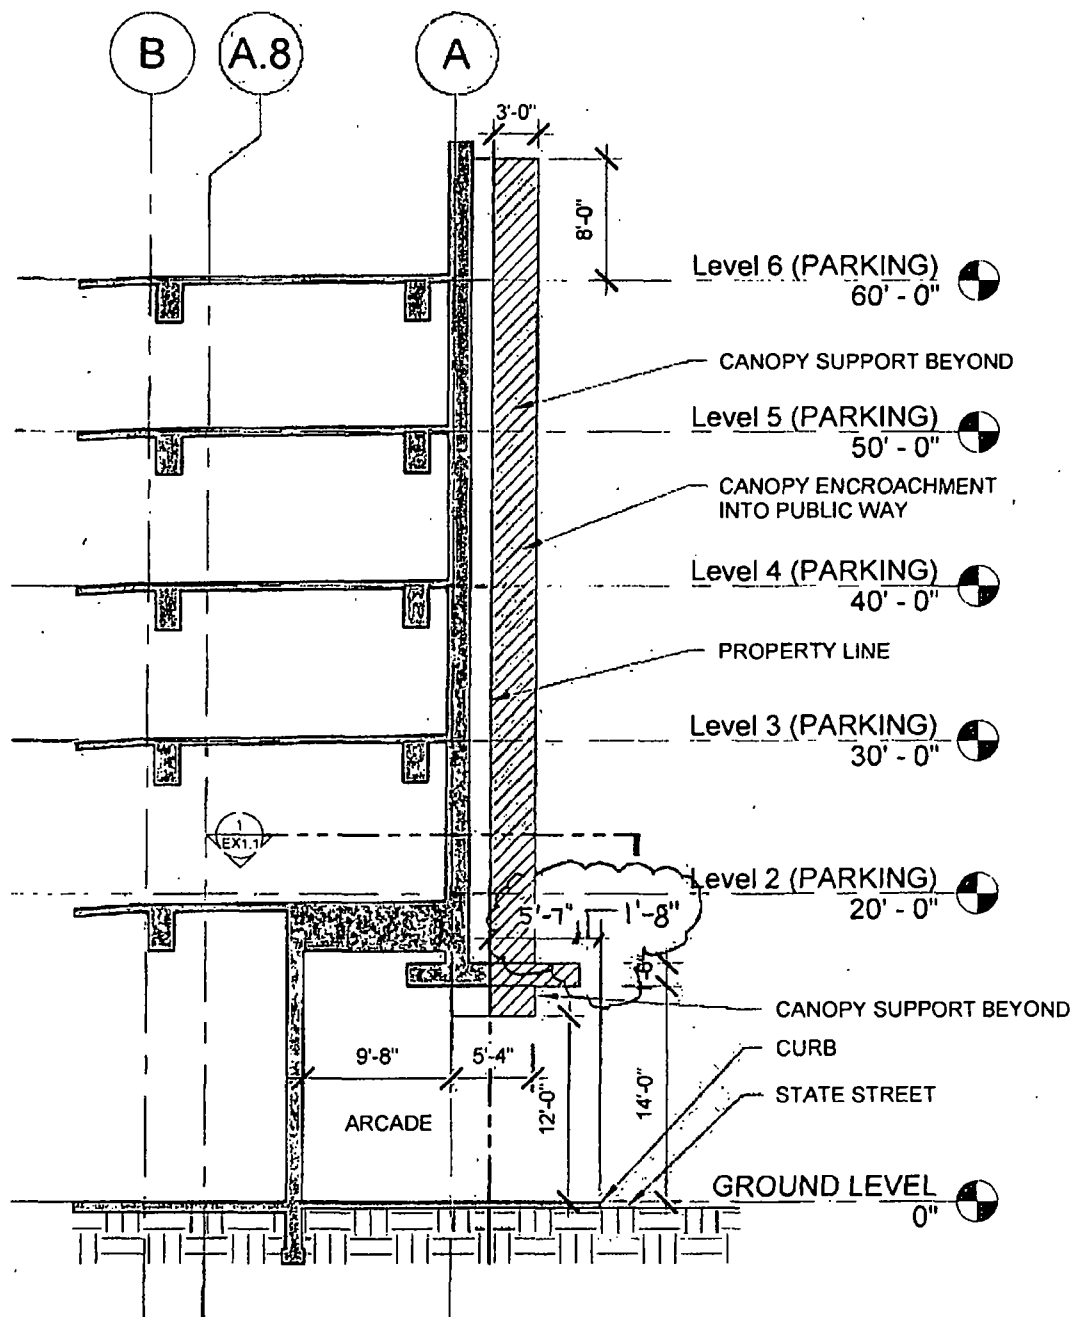

# 1 CANOPY SECTION

SCALE: 3/32" = 1'-0"

STATE STREET CANOPY  
 AREA = 308 SF  
 VOLUME = 720 CU FT



= CANOPY ENCROACHMENT  
 INTO PUBLIC WAY



© 2012 SCB

PROJECT NAME: STATE &amp; CHESTNUT

PROJECT NO: 2011008

DTL/SHT. REF.:

DATE: 3/11/13

REV.: 06.19.2013

DRAWING TITLE: STATE STREET CANOPY SECTION

SHEET 2 of 4

EX1.2

Architecture Planning Interior Design 625 N. Michigan Ave. Chicago, IL 60611 T 312 896 1100 F 312 896.1200



# City of Chicago



O2013-5183

Office of the City Clerk

## Document Tracking Sheet

**Meeting Date:**

6/26/2013

**Sponsor(s):**

Smith, Michele (43)

**Type:**

Ordinance

**Title:**

Canopy(s) for Carling Hotel

**Committee(s) Assignment:**

Committee on Transportation and Public Way

ORDINANCE  
CARLING HOTEL  
Acct. No. 345501 - 1  
Permit No. 1107079

*Be It Ordained by the City Council of the City of Chicago:*

SECTION 1. Permission and authority are hereby given and granted to CARLING HOTEL, upon the terms and subject to the conditions of this ordinance to maintain and use, as now constructed, one (1) Canopy(s) projecting over the public right-of-way adjacent to its premises known as 1512 N. La Salle Dr..

Said Canopy(s) at N. La Salle Dr. measure(s):

One (1) at thirteen point six (13.6) feet in length, and twelve (12) feet in width for a total of one hundred sixty-three point two (163.2) square feet.

The location of said privilege shall be as shown on prints kept on file with the Department of Business Affairs and Consumer Protection and the Office of the City Clerk.

Said privilege shall be constructed in accordance with plans and specifications approved by the Zoning Department - Signs.

This grant of privilege in the public way shall be subject to the provisions of Section 10-28-015 and all other required provisions of the Municipal Code of Chicago.


The grantee shall pay to the City of Chicago as compensation for the privilege #1107079 herein granted the sum of fifty (\$50.00) per annum in advance.

A 25% penalty will be added for payments received after due date.

The permit holder agrees to hold the City of Chicago harmless for any damage, relocation or replacement costs associated with damage, relocation or removal of private property caused by the City performing work in the public way.


Authority herein given and granted for a period of ten (10) years from and after 05/15/2018.

Alderman

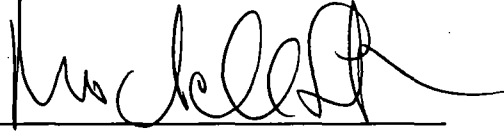A handwritten signature in black ink, appearing to read 'Michele Smith', written over a horizontal line.

Michele Smith 43rd Ward



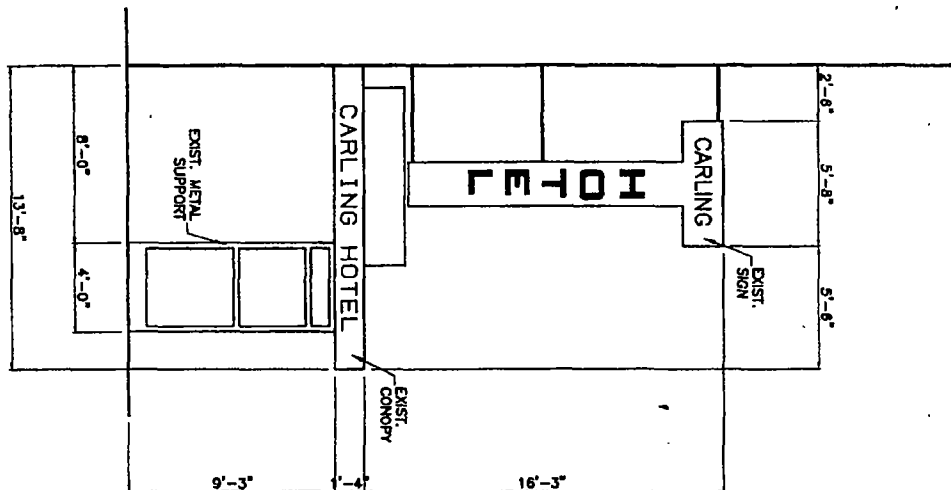

SECTION  
ELEVATION

|                                                                           |                                                                                  |                                                                                             |   |                                                            |                                     |
|---------------------------------------------------------------------------|----------------------------------------------------------------------------------|---------------------------------------------------------------------------------------------|---|------------------------------------------------------------|-------------------------------------|
| <div>PROJECT:</div> <div>SCALE:</div> <div>DATE:</div> <div>6-15-13</div> | <div>ARCHITECTURE</div> <div>PLANNING</div> <div>ARCHITECTURAL ENGINEERING</div> | <div>ARCHITECTS</div> <div>173 W. 25th Ave. Chicago, IL 60616</div> <div>773.775.8700</div> | <div>CARLING HOTEL, LLC</div> <div>1512 N. LA SALLE ST.</div> <div>CHICAGO, IL</div> <div>60610</div> | <div>FRONT ELEVATION</div> <div>OF EXISTING BUILDING</div> | <div>DATE:</div> <div>6-15-13</div> |
|---------------------------------------------------------------------------|----------------------------------------------------------------------------------|---------------------------------------------------------------------------------------------|---|------------------------------------------------------------|-------------------------------------|



# City of Chicago



O2013-5186

Office of the City Clerk

## Document Tracking Sheet

|                                 |                                            |
|---------------------------------|--------------------------------------------|
| <b>Meeting Date:</b>            | 6/26/2013                                  |
| <b>Sponsor(s):</b>              | Smith, Michele (43)                        |
| <b>Type:</b>                    | Ordinance                                  |
| <b>Title:</b>                   | Canopy(s) for Marshall Hotel LLC           |
| <b>Committee(s) Assignment:</b> | Committee on Transportation and Public Way |

ORDINANCE  
MARSHALL HOTEL, LLC  
Acct. No. 345500 - 1  
Permit No. 1107073

*Be It Ordained by the City Council of the City of Chicago:*

SECTION 1. Permission and authority are hereby given and granted to MARSHALL HOTEL, LLC, upon the terms and subject to the conditions of this ordinance to maintain and use, as now constructed, one (1) Canopy(s) projecting over the public right-of-way adjacent to its premises known as 1232 N. La Salle Dr..

Said Canopy(s) at N.LA SALLE DR. measure(s):

One (1) at eleven point eight three (11.83) feet in length, and thirteen point six seven (13.67) feet in width for a total of one hundred sixty-one point seven two (161.72) square feet.

The location of said privilege shall be as shown on prints kept on file with the Department of Business Affairs and Consumer Protection and the Office of the City Clerk.

Said privilege shall be constructed in accordance with plans and specifications approved by the Zoning Department - Signs.

This grant of privilege in the public way shall be subject to the provisions of Section 10-28-015 and all other required provisions of the Municipal Code of Chicago.


The grantee shall pay to the City of Chicago as compensation for the privilege #1107073 herein granted the sum of fifty (\$50.00) per annum in advance.

A 25% penalty will be added for payments received after due date.

The permit holder agrees to hold the City of Chicago harmless for any damage, relocation or replacement costs associated with damage, relocation or removal of private property caused by the City performing work in the public way.


Authority herein given and granted for a period of ten (10) years from and after 12/30/2007.

Alderman

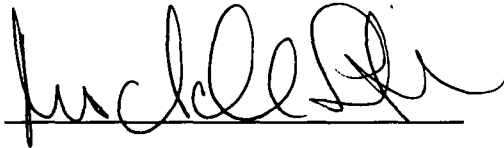
A handwritten signature in black ink, appearing to read 'Michele Smith', written over a horizontal line.

Michele Smith 43rd Ward

FRONT-EAST ELEVATION  
SCALE: 1/8" = 1'-0"

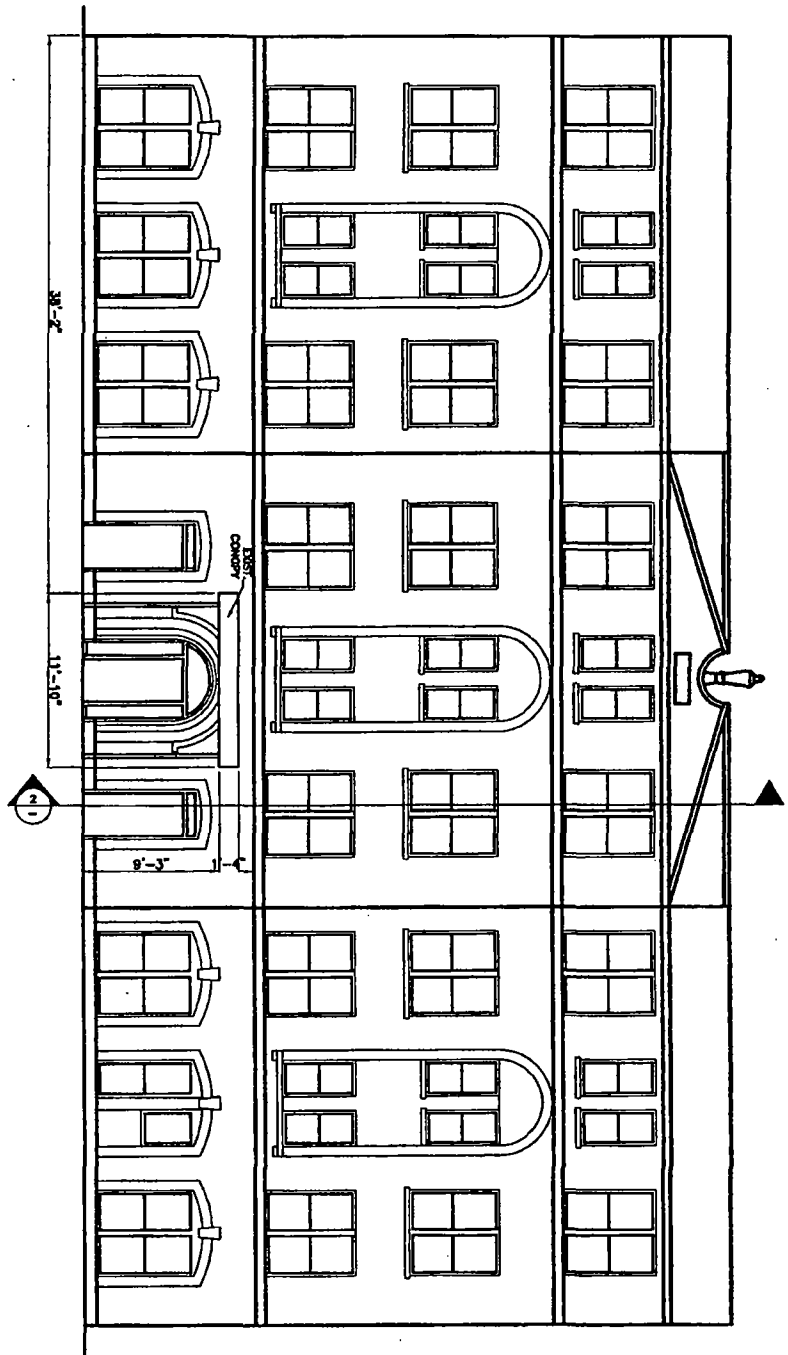


SECTION  
SCALE: 1/8" = 1'-0"

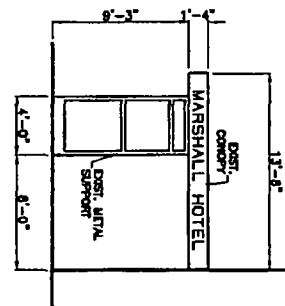

|                                                                               |   |                                                                                     |                                                  |                                                     |
|-------------------------------------------------------------------------------|---|-------------------------------------------------------------------------------------|--------------------------------------------------|-----------------------------------------------------|
| <p>PROJECT:<br/>SCALE:<br/>DATE:<br/>PL 10.15</p> <p><b>A2</b><br/>1 of 3</p> | <p>ARCHITECTURE<br/>PLANNING<br/>ARCHITECTURAL ENGINEERING</p> <p><b>ARCHITECTS</b></p> <p>630 N. Dearborn Ave.<br/>Chicago, IL 60610<br/>773.772.8776 office<br/>773.772.8554 fax</p> | <p><b>MARSHALL HOTEL, LLC</b><br/>1232 N. LASALLE ST.<br/>CHICAGO, IL<br/>60610</p> | <p><b>ELEVATION OF<br/>EXISTING BUILDING</b></p> | <p>DESCRIPTION<br/>CHECKED BY:<br/>DATE:<br/>10</p> |
|-------------------------------------------------------------------------------|---|-------------------------------------------------------------------------------------|--------------------------------------------------|-----------------------------------------------------|



# City of Chicago

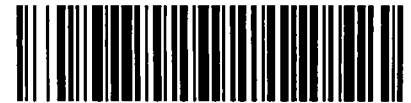

Or2013-379

Office of the City Clerk

## Document Tracking Sheet

|                                 |                                                             |
|---------------------------------|-------------------------------------------------------------|
| <b>Meeting Date:</b>            | 6/26/2013                                                   |
| <b>Sponsor(s):</b>              | Arena, John (45)                                            |
| <b>Type:</b>                    | Order                                                       |
| <b>Title:</b>                   | Closed to traffic on 4350 N Laverne Ave for school purposes |
| <b>Committee(s) Assignment:</b> | Committee on Pedestrian and Traffic Safety                  |


City Council – June 2013

Committee on Traffic & Safety

Street Closure

John Arena – Alderman, 45<sup>th</sup> Ward

ORDERED, that the Commissioner of the City of Chicago Department of Transportation is hereby directed to give permission to St. John's Lutheran Church and School, located at 4939 W. Montrose Avenue, for the Street Closure of 4350 N. Lavergne Avenue between West Montrose Avenue and West Pensacola Avenue, on all School Days from August 21, 2013 to June 5, 2013 between the hours of 8:00 a.m. to 9:00 a.m., 11:30 a.m. to 12:30 p.m., and 2:30 p.m. to 3:30 p.m.

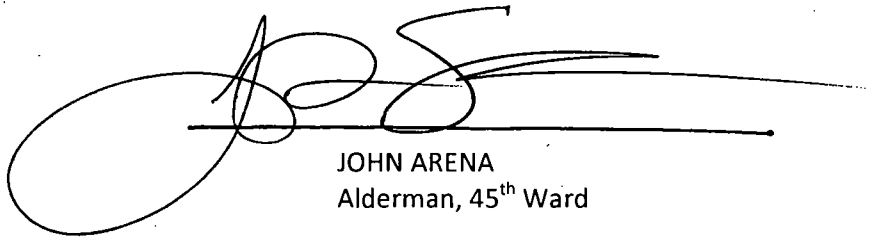A handwritten signature in black ink, consisting of a large, stylized 'J' and 'A' followed by a horizontal line extending to the right.

JOHN ARENA  
Alderman, 45<sup>th</sup> Ward



# City of Chicago



**R2013-617**

Office of the City Clerk

## Document Tracking Sheet

|                                 |                                                                                              |
|---------------------------------|----------------------------------------------------------------------------------------------|
| <b>Meeting Date:</b>            | 6/26/2013                                                                                    |
| <b>Sponsor(s):</b>              | Fioretti, Bob (2)                                                                            |
| <b>Type:</b>                    | Resolution                                                                                   |
| <b>Title:</b>                   | Call for City-mandated warranties in residential and commercial development and construction |
| <b>Committee(s) Assignment:</b> | Committee on Housing and Real Estate                                                         |

**RESOLUTION CALLING FOR CITY-MANDATED WARRANTIES  
IN RESIDENTIAL AND COMMERCIAL DEVELOPMENT & CONSTRUCTION**

WHEREAS, Since 1990, Chicago experienced a reinvestment and building boom that is unparalleled since the reconstruction of Chicago after the Great Fire of 1871; and,


WHEREAS, Although many substantial commercial and residential buildings were constructed during this period, there were also many buildings, recently built or renovated, that are sub-standard in the quality of design, materials and/or execution. This has caused undue financial strain and emotional duress to the owners, occupants and tenants of these buildings in the forms of unfulfilled warranties, latent defects, water damage, costly repairs, skyrocketing assessments, building code and zoning violations, and diminishing value; and,

WHEREAS, Poor-quality development and construction as well as misleading marketing has been responsible for creating the conditions under which owners, occupants, tenants, condominium associations and other related parties find themselves with no choice but to abandon their homes in the face of damaged living units, mounting repair costs, special assessments and even foreclosure; and,

WHEREAS, Homeowners, occupants, renters, tenants, lenders, code enforcement officials and municipalities have benefited in other jurisdictions where legislation was enacted to protect residents from the repercussions of poor quality construction and latent defects, now, therefore

BE IT RESOLVED That the Committee on Housing and Real Estate expeditiously hold public hearings to produce a Developer Accountability Ordinance and a Homebuyer's Bill of Rights and Warranty Program to discourage this opportunistic trend from proliferating in the future.

BE IT FURTHER RESOLVED That a copy of this resolution be provided to the Honorable Ray Suarez, Vice-Mayor and the chairman of the committee on housing and real estate.

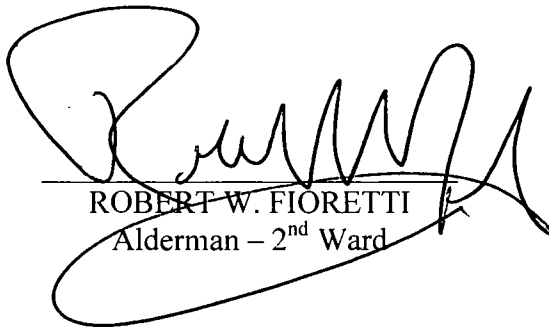  
ROBERT W. FIORETTI  
Alderman – 2<sup>nd</sup> Ward





# City of Chicago



**R2013-616**

Office of the City Clerk

## Document Tracking Sheet

|                                 |   |
|---------------------------------|---|
| <b>Meeting Date:</b>            | 6/26/2013                                                                                              |
| <b>Sponsor(s):</b>              | Beale, Anthony (9)                                                                                     |
| <b>Type:</b>                    | Resolution                                                                                             |
| <b>Title:</b>                   | Call for hearing(s) concerning the separation agreement between Metra and its former CEO Alex Clifford |
| <b>Committee(s) Assignment:</b> | Committee on Finance                                                                                   |

**RESOLUTION**

**WHEREAS**, on June 22, 2013 the board of directors of The Commuter Rail Division of the Regional Transportation Authority and Northeast Illinois Regional Commuter Railroad Corporation (collectively "Metra") voted 9-1 to accept the resignation of CEO Alex Clifford and approve a separation agreement which authorized an immediate \$442,000 payout to Mr. Clifford; and

**WHEREAS**, Alex Clifford was hired as the Executive Director of the commuter rail system on February 11, 2011 and at the time of his resignation, there were eight months remaining on his \$252,500 per year contract; and

**WHEREAS**, the \$442,000 payout figure reportedly includes salary, benefits, vacation pay and six months' severance; and

**WHEREAS**, Metra could reportedly end up paying \$750,000 or more for Mr. Clifford's legal fees (up to \$75,000), moving expenses (up to \$78,000), health care insurance, and to subsidize his earnings for an additional 12 months to ensure Mr. Clifford is paid the equivalent of his Metra salary through August 11, 2015; and

**WHEREAS**, for each of the six months from February 11, 2014 through August 11, 2014 Metra shall pay Mr. Clifford \$22,993 per month and for each of the twelve months thereafter, through August 11, 2015, should Mr. Clifford earn less each month than what he earned at Metra, Metra has agreed to pay him the difference between what he last earned at Metra and what he earns in his new employment in each such month; and

**WHEREAS**, the price of Metra monthly and 10-ride passes rose by approximately 29 percent in early 2012, and 10-ride passes spiked another 11 percent this February; and

**WHEREAS**, the corporate authorities of the City of Chicago intend to ensure that the taxpayer dollars of Chicago residents are being expended appropriately; now therefore

**BE IT RESOLVED**, that the Chairman of the Regional Transportation Authority and the members of the board of directors Metra are hereby invited to appear before the Committee on Finance to testify at a hearing concerning the separation agreement between Metra and its former CEO, Alex Clifford.

  
Anthony Beale, Alderman, 9<sup>th</sup> Ward



# City of Chicago



R2013-618

Office of the City Clerk

## Document Tracking Sheet

|                                 |   |
|---------------------------------|---|
| <b>Meeting Date:</b>            | 6/26/2013   |
| <b>Sponsor(s):</b>              | Burke, Edward M. (14)   |
| <b>Type:</b>                    | Resolution   |
| <b>Title:</b>                   | Call for representatives from Department of Business Affairs and Consumer Protection and Citizens Utility Board to testify regarding oversubscription of cell phone data plans |
| <b>Committee(s) Assignment:</b> | Committee on Finance   |

**RESOLUTION**

**WHEREAS**, the corporate authorities of the City of Chicago are committed to promoting the health, welfare and prosperity of all Chicago residents; and

**WHEREAS**, according to a new study released by the Citizens Utility Board (CUB), Illinois cell phone users are overpaying for their data plans by approximately \$1.4 billion a year; and

**WHEREAS**, the analysis, which measured the difference between the amount of data paid for and the amount actually used, means Illinois users overpay by an average of approximately \$194 on their smartphones and about \$30 a year on traditional wireless phones; and

**WHEREAS**, the \$1.4 billion in data overpayments is more than four times the combined team salaries of the Chicago Cubs, Chicago White Sox, and the St. Louis Cardinals; and

**WHEREAS**, using 2012 Census population estimates, CUB quantified that Chicago consumers are overpaying by an estimated \$295.2 million per year; and

**WHEREAS**, in 2010, the *Wall Street Journal* cited research that estimated that 70% of all cell phone users are oversubscribed; and

**WHEREAS**, CUB's analysis reveals that most of the waste is due to oversubscription by consumers who are on plans that give them more data than they will ever use; and

**WHEREAS**, only a fraction of the overpayments was due to consumers who incur overage penalties because they use more data than their plans allow; and


**WHEREAS**, CUB features a Cellphone Savings Center, which is a resource designed to help cut wireless costs; and

**WHEREAS**, CUB's Cellphone Savings Center offers a free online tool, which has instructed AT&T, Sprint and Verizon customers how to save an average of \$300 per year by matching them with better plans with their current carriers; and

**WHEREAS**, the Pew Research Center recently reported that, for the first time ever, a majority of American adults own smartphones; and

**WHEREAS**, as smartphone use continues to increase, the corporate authorities of the City of Chicago intend to promote customer education on choosing the right cell phone plan; now therefore

**BE IT RESOLVED**, that representatives from the Department of Business Affairs and Consumer Protection and the Citizens Utility Board are hereby invited to appear before the Committee on Finance to testify at a hearing regarding the oversubscription of cell phone data plans.

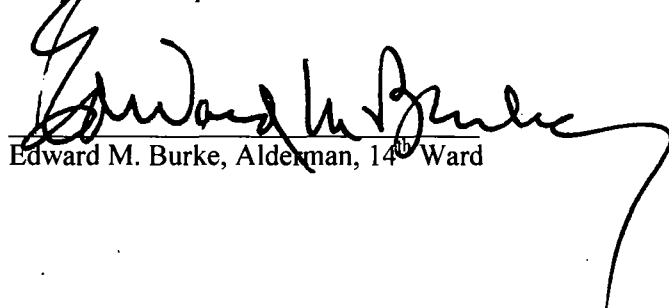

Edward M. Burke, Alderman, 14<sup>th</sup> Ward



# City of Chicago



O2013-5041

Office of the City Clerk

## Document Tracking Sheet

|                                 |                                                                                                |
|---------------------------------|------------------------------------------------------------------------------------------------|
| <b>Meeting Date:</b>            | 6/26/2013                                                                                      |
| <b>Sponsor(s):</b>              | Moreno, Proco Joe (1)                                                                          |
| <b>Type:</b>                    | Ordinance                                                                                      |
| <b>Title:</b>                   | Grant(s) of privilege in public way for Baer Lofts in Bucktown<br>Condominium Association, The |
| <b>Committee(s) Assignment:</b> | Committee on Transportation and Public Way                                                     |

ORDINANCE  
THE BAER LOFTS IN BUCKTOWN CONDOMINIUM ASSOCIATION  
Acct. No. 381826 - 1  
Permit No. 1107069

*Be It Ordained by the City Council of the City of Chicago:*

SECTION 1. Permission and authority are hereby given and granted to THE BAER LOFTS IN BUCKTOWN CONDOMINIUM ASSOCIATION, upon the terms and subject to the conditions of this ordinance to maintain and use, as now constructed, eight (8) Balcony(s) projecting over the public right-of-way adjacent to its premises known as 1927 N. Milwaukee Ave..

Said Balcony(s) at PUBLIC ALLEY measure(s):

Four (4) at fourteen point four (14.4) feet in length, and four (4) feet in width for a total of two hundred thirty point four (230.4) square feet.

Said Balcony(s) at N. MILWAUKEE measure(s):

Four (4) at nine point one one (9.11) feet in length, and four (4) feet in width for a total of one hundred forty-five point seven six (145.76) square feet.

The location of said privilege shall be as shown on prints kept on file with the Department of Business Affairs and Consumer Protection and the Office of the City Clerk.

Said privilege shall be constructed in accordance with plans and specifications approved by the Department of Planning and Development and Department of Transportation (Division of Project Development).

This grant of privilege in the public way shall be subject to the provisions of Section 10-28-015 and all other required provisions of the Municipal Code of Chicago.

The grantee shall pay to the City of Chicago as compensation for the privilege #1107069 herein granted the sum of six hundred (\$600.00) per annum in advance.

A 25% penalty will be added for payments received after due date.

The permit holder agrees to hold the City of Chicago harmless for any damage, relocation or replacement costs associated with damage, relocation or removal of private property caused by the City performing work in the public way.

Authority herein given and granted for a period of five (5) years from and after 02/07/2012.


Alderman \_\_\_\_\_



Proco Joe Moreno 1st Ward

## Baer Lofts in Bucktown Condo Association

1927 N. Milwaukee Ave

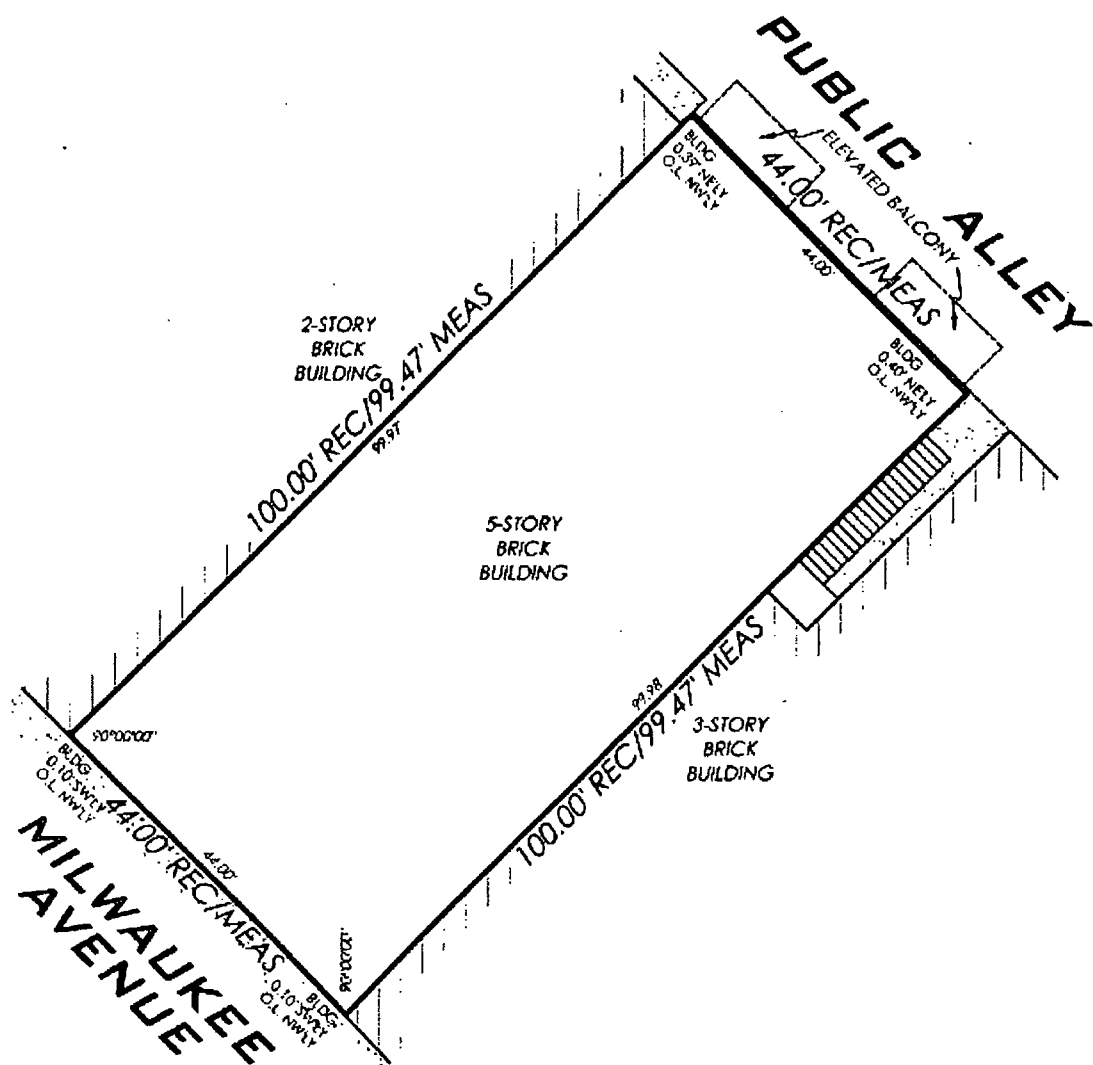



**06/26/2013**

**Alderman Proco Joe Moreno**  
**Ward # 01**  
City of Chicago  
City Hall, Room 300  
121 North LaSalle Street  
Chicago, Illinois 60602

Re: An ordinance to use and maintain a portion of the public right-of-way for **eight (8) balcony(ies)** for **THE BAER LOFTS IN BUCKTOWN CONDOMINIUM ASSOCIATION**, adjacent to the premises known as **1927 N. Milwaukee Ave..**

Dear Alderman **Proco Joe Moreno**:

The applicant referenced above has requested the use of the public right-of-way for a **balcony(ies)**. An ordinance has been prepared by the Department of Business Affairs and Consumer Protection – Business Assistance Center - Public Way Use Unit for presentation to the City Council. Because this request was made for properties located in your ward, as approved by you as per the attached, I respectfully request that you introduce the attached ordinance at the next City Council meeting.

If you have any questions regarding this ordinance, please contact Anthony Bertuca at (312) 744-5506.

**Department of Business Affairs and Consumer Protection**





# City of Chicago



O2013-5043

Office of the City Clerk

## Document Tracking Sheet

|                                 |                                                       |
|---------------------------------|-------------------------------------------------------|
| <b>Meeting Date:</b>            | 6/26/2013                                             |
| <b>Sponsor(s):</b>              | Moreno, Proco Joe (1)                                 |
| <b>Type:</b>                    | Ordinance                                             |
| <b>Title:</b>                   | Grant(s) of privilege in public way for China Station |
| <b>Committee(s) Assignment:</b> | Committee on Transportation and Public Way            |

ORDINANCE  
CHINA STATION  
Acct. No. 381158 - 1  
Permit No. 1107228

*Be It Ordained by the City Council of the City of Chicago:*

SECTION 1. Permission and authority are hereby given and granted to CHINA STATION, upon the terms and subject to the conditions of this ordinance to maintain and use one (1) sign(s) projecting over the public right-of-way attached to its premises known as 2411 W. North Ave..

Said sign structure(s) measures as follows; along W. North Ave:

One (1) at six (6) feet in length, three (3) feet in height and fourteen (14) feet above grade level.

The location of said privilege shall be as shown on prints kept on file with the Department of Business Affairs and Consumer Protection and the Office of the City Clerk.

Said privilege shall be constructed in accordance with plans and specifications approved by the Department of Transportation (Division of Project Development) and Zoning Department - Signs.

This grant of privilege in the public way shall be subject to the provisions of Section 10-28-015 and all other required provisions of the Municipal Code of Chicago.


The grantee shall pay to the City of Chicago as compensation for the privilege #1107228 herein granted the sum of one hundred (\$100.00) per annum in advance.

A 25% penalty will be added for payments received after due date.


The permit holder agrees to hold the City of Chicago harmless for any damage, relocation or replacement costs associated with damage, relocation or removal of private property caused by the City performing work in the public way.

Authority herein given and granted for a period of five (5) years from and after 05/14/2013.

Alderman

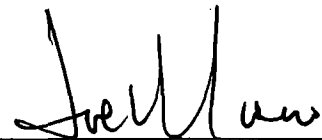

Proco Joe Moreno 1<sup>st</sup> Ward

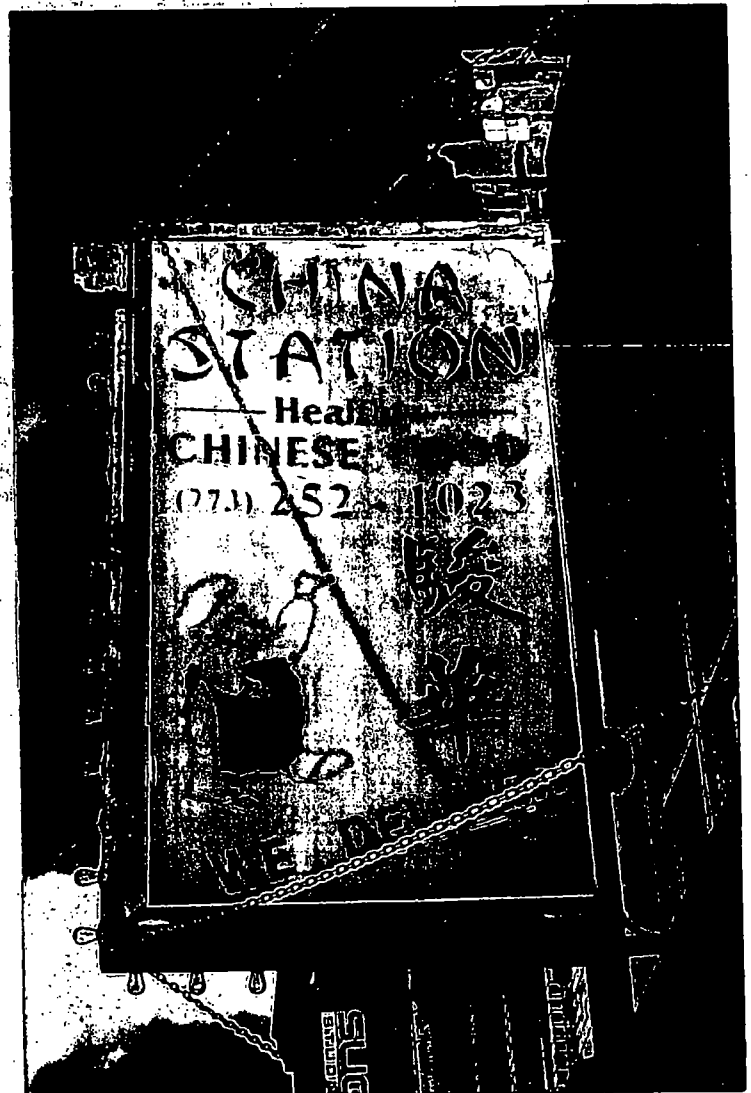



**06/26/2013**

**Alderman Proco Joe Moreno**  
**Ward # 01**  
City of Chicago  
City Hall, Room 300  
121 North LaSalle Street  
Chicago, Illinois 60602

Re: An ordinance to use and maintain a portion of the public right-of-way for **one (1) sign(s)** for **CHINA STATION**, adjacent to the premises known as **2411 W. North Ave..**

Dear Alderman **Proco Joe Moreno**:

The applicant referenced above has requested the use of the public right-of-way for a **sign(s)**. An ordinance has been prepared by the Department of Business Affairs and Consumer Protection – Business Assistance Center - Public Way Use Unit for presentation to the City Council. Because this request was made for properties located in your ward, as approved by you as per the attached, I respectfully request that you introduce the attached ordinance at the next City Council meeting.

If you have any questions regarding this ordinance, please contact Anthony Bertuca at (312) 744-5506.

**Department of Business Affairs and Consumer Protection**



# City of Chicago



O2013-5044

Office of the City Clerk

## Document Tracking Sheet

|                                 |                                               |
|---------------------------------|-----------------------------------------------|
| <b>Meeting Date:</b>            | 6/26/2013                                     |
| <b>Sponsor(s):</b>              | Moreno, Proco Joe (1)                         |
| <b>Type:</b>                    | Ordinance                                     |
| <b>Title:</b>                   | Grant(s) of privilege in public way for Hanco |
| <b>Committee(s) Assignment:</b> | Committee on Transportation and Public Way    |

ORDINANCE  
HANCO  
Acct. No. 27380 - 2  
Permit No. 1107219

*Be It Ordained by the City Council of the City of Chicago:*

SECTION 1. Permission and authority are hereby given and granted to HANCO, upon the terms and subject to the conditions of this ordinance to maintain and use one (1) sign(s) projecting over the public right-of-way attached to its premises known as 3067 N. Elston Ave..

Said sign structure(s) measures as follows; along N. Elston Avenue:

One (1) at five (5) feet in length, eight (8) feet in height and twelve (12) feet above grade level.

The location of said privilege shall be as shown on prints kept on file with the Department of Business Affairs and Consumer Protection and the Office of the City Clerk.

Said privilege shall be constructed in accordance with plans and specifications approved by the Department of Transportation (Division of Project Development) and Zoning Department - Signs.

This grant of privilege in the public way shall be subject to the provisions of Section 10-28-015 and all other required provisions of the Municipal Code of Chicago.

The grantee shall pay to the City of Chicago as compensation for the privilege #1107219 herein granted the sum of three hundred (\$300.00) per annum in advance.

A 25% penalty will be added for payments received after due date.

The permit holder agrees to hold the City of Chicago harmless for any damage, relocation or replacement costs associated with damage, relocation or removal of private property caused by the City performing work in the public way.

Authority herein given and granted for a period of five (5) years from and after 06/11/2013.

Alderman \_\_\_\_\_



Proco Joe Moreno 1<sup>st</sup> Ward

BUILDING



ONE 8'-0" x 5'-0" D/F ILLUMINATED SIGN  
FLAG MOUNTED 10" FROM BUILDING

|   |                     |
|---|---------------------|
| Ordering Dates: 6/13/2006 to 6/16/2006 6/22/2006 to 6/23/2006 6/28/2006 to 6/30/06 7/1/06 to 7/14/06 | Scale: NOTED        |
| Drawing Name: HANCO1                                                                                 |                     |
| Company: HANCO WHOLESALE IMPRINTABLES                                                                |                     |
| Address:                                                                                             | Phone: 773-303-1800 |
| City: CHICAGO                                                                                        | State: IL           |

|   |      |
|---|------|
| <input checked="" type="checkbox"/> Customer Approval                                                                                                   | Date |
| Please review the following COLORS, LAYOUT, LOGOS, SIZES AND DESIGN IDEAS. Your signature AUTHORIZES NSI SIGNS Inc. to manufacture items as shown above |      |
| <input checked="" type="checkbox"/> Landlord Approval                                                                                                   | Date |

**NSI SIGNS**  
SINCE 1972  
National Signs, Inc.  
(630) 350-2333



06/26/2013

Alderman **Proco Joe Moreno**  
Ward # 01  
City of Chicago  
City Hall, Room 300  
121 North LaSalle Street  
Chicago, Illinois 60602

Re: An ordinance to use and maintain a portion of the public right-of-way for **one (1) sign(s)** for  
**HANCO**, adjacent to the premises known as **3067 N. Elston Ave.**

Dear Alderman **Proco Joe Moreno**:

The applicant referenced above has requested the use of the public right-of-way for a **sign(s)**. An ordinance has been prepared by the Department of Business Affairs and Consumer Protection – Business Assistance Center - Public Way Use Unit for presentation to the City Council. Because this request was made for properties located in your ward, as approved by you as per the attached, I respectfully request that you introduce the attached ordinance at the next City Council meeting.

If you have any questions regarding this ordinance, please contact Anthony Bertuca at (312) 744-5506.

**Department of Business Affairs and Consumer Protection**





# City of Chicago



O2013-5045

Office of the City Clerk

## Document Tracking Sheet

|                                 |                                                        |
|---------------------------------|--------------------------------------------------------|
| <b>Meeting Date:</b>            | 6/26/2013                                              |
| <b>Sponsor(s):</b>              | Moreno, Proco Joe (1)                                  |
| <b>Type:</b>                    | Ordinance                                              |
| <b>Title:</b>                   | Grant(s) of privilege in public way for John Rago Sons |
| <b>Committee(s) Assignment:</b> | Committee on Transportation and Public Way             |

ORDINANCE  
JOHN RAGO SONS  
Acct. No. 307926 - 1  
Permit No. 1107240

*Be It Ordained by the City Council of the City of Chicago:*

SECTION 1. Permission and authority are hereby given and granted to JOHN RAGO SONS, upon the terms and subject to the conditions of this ordinance to maintain and use one (1) sign(s) projecting over the public right-of-way attached to its premises known as 721 N. Western Ave..

Said sign structure(s) measures as follows; along n. western:  
One (1) at six (6) feet in length, four (4) feet in height and fifteen (15) feet above grade level.

The location of said privilege shall be as shown on prints kept on file with the Department of Business Affairs and Consumer Protection and the Office of the City Clerk.

Said privilege shall be constructed in accordance with plans and specifications approved by the Department of Transportation (Division of Project Development) and Zoning Department - Signs.

This grant of privilege in the public way shall be subject to the provisions of Section 10-28-015 and all other required provisions of the Municipal Code of Chicago.


The grantee shall pay to the City of Chicago as compensation for the privilege #1107240 herein granted the sum of one hundred (\$100.00) per annum in advance.

A 25% penalty will be added for payments received after due date.


The permit holder agrees to hold the City of Chicago harmless for any damage, relocation or replacement costs associated with damage, relocation or removal of private property caused by the City performing work in the public way.

Authority herein given and granted for a period of five (5) years from and after 06/11/2013.

Alderman

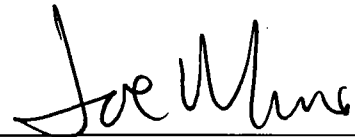

Proco Joe Moreno 1<sup>st</sup> Ward

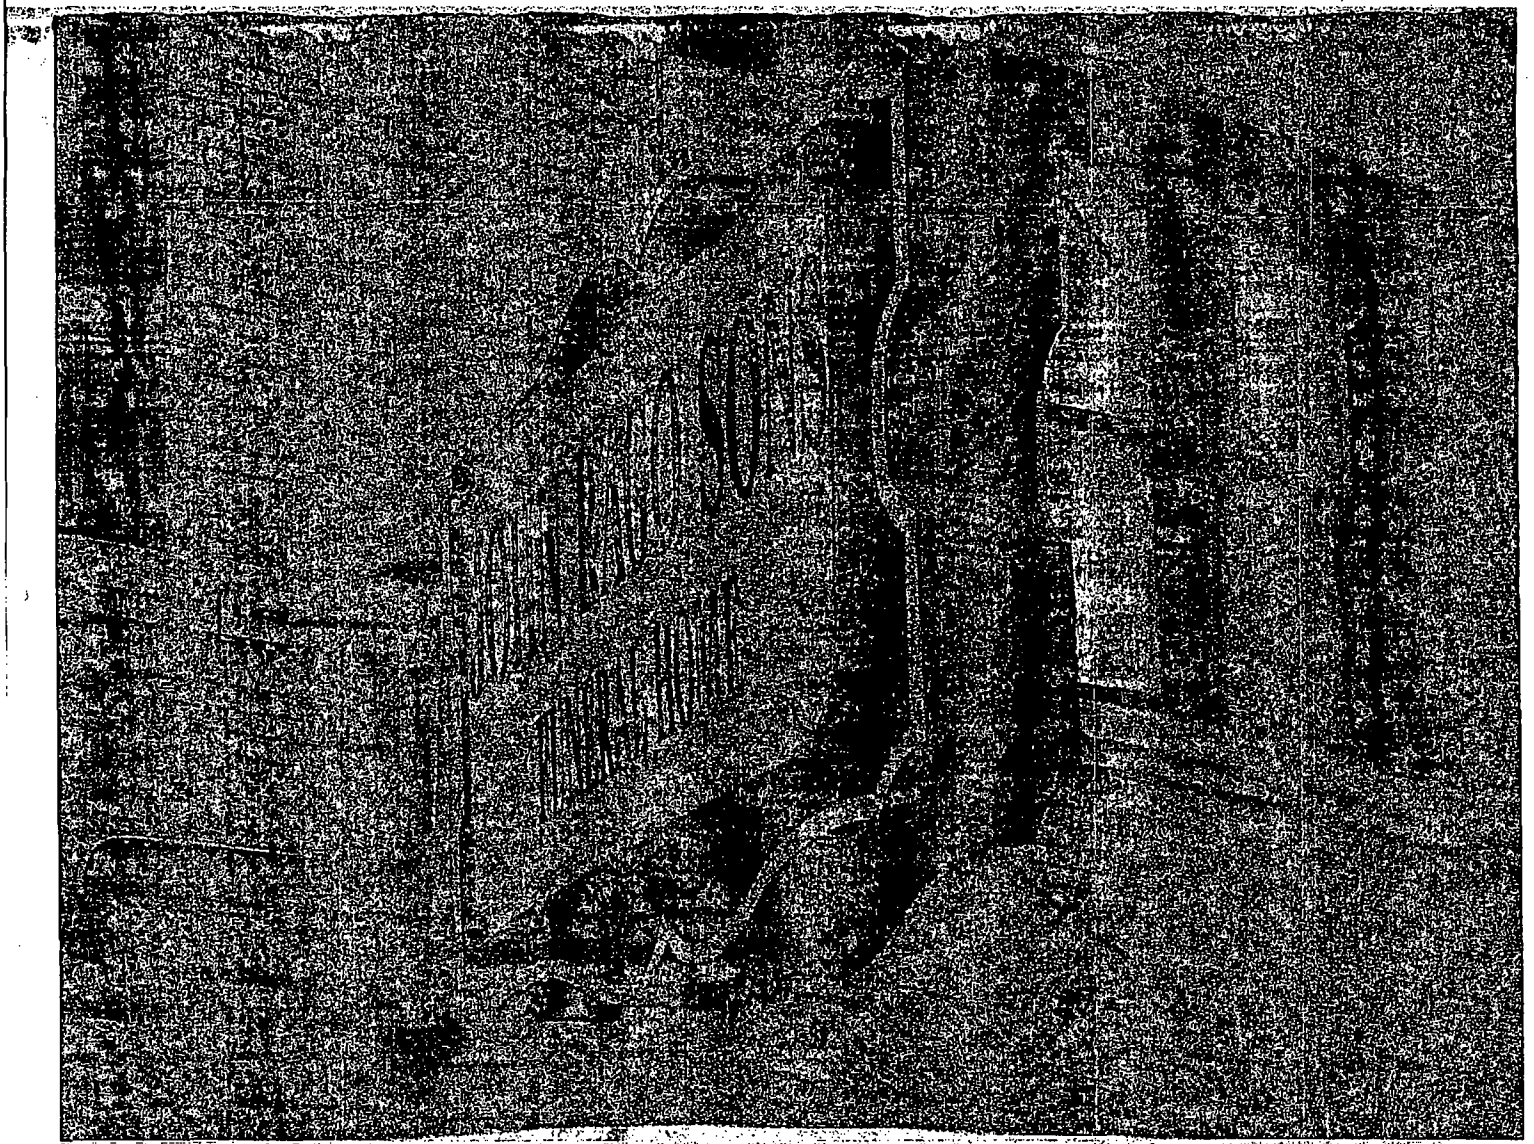



**06/26/2013**

**Alderman Proco Joe Moreno**  
Ward # 01  
City of Chicago  
City Hall, Room 300  
121 North LaSalle Street  
Chicago, Illinois 60602

Re: An ordinance to use and maintain a portion of the public right-of-way for **one (1) sign(s)** for **JOHN RAGO SONS**, adjacent to the premises known as **721 N. Western Ave.**.

Dear Alderman **Proco Joe Moreno**:

The applicant referenced above has requested the use of the public right-of-way for a **sign(s)**. An ordinance has been prepared by the Department of Business Affairs and Consumer Protection – Business Assistance Center - Public Way Use Unit for presentation to the City Council. Because this request was made for properties located in your ward, as approved by you as per the attached, I respectfully request that you introduce the attached ordinance at the next City Council meeting.

If you have any questions regarding this ordinance, please contact Anthony Bertuca at (312) 744-5506.

**Department of Business Affairs and Consumer Protection**



# City of Chicago



**O2013-5048**

Office of the City Clerk

## Document Tracking Sheet

|                                 |                                                                 |
|---------------------------------|-----------------------------------------------------------------|
| <b>Meeting Date:</b>            | 6/26/2013                                                       |
| <b>Sponsor(s):</b>              | Moreno, Proco Joe (1)                                           |
| <b>Type:</b>                    | Ordinance                                                       |
| <b>Title:</b>                   | Grant(s) of privilege in public way for Roots Handmade<br>Pizza |
| <b>Committee(s) Assignment:</b> | Committee on Transportation and Public Way                      |

ORDINANCE  
ROOTS HANDMADE PIZZA  
Acct. No. 359681 - 1  
Permit No. 1096242

*Be It Ordained by the City Council of the City of Chicago:*

SECTION 1. Permission and authority are hereby given and granted to ROOTS HANDMADE PIZZA, upon the terms and subject to the conditions of this ordinance to maintain and use one (1) sign(s) projecting over the public right-of-way attached to its premises known as 1924 W. Chicago Ave..

Said sign structure(s) measures as follows; along W. Chicago: ·  
One (1) at seven (7) feet in length, eight point six six (8.66) feet in height and ten (10) feet above grade level.

The location of said privilege shall be as shown on prints kept on file with the Department of Business Affairs and Consumer Protection and the Office of the City Clerk.

Said privilege shall be constructed in accordance with plans and specifications approved by the Department of Transportation (Division of Project Development) and Zoning Department - Signs.

This grant of privilege in the public way shall be subject to the provisions of Section 10-28-015 and all other required provisions of the Municipal Code of Chicago.

The grantee shall pay to the City of Chicago as compensation for the privilege #1096242 herein granted the sum of three hundred (\$300.00) per annum in advance.

A 25% penalty will be added for payments received after due date.

The permit holder agrees to hold the City of Chicago harmless for any damage, relocation or replacement costs associated with damage, relocation or removal of private property caused by the City performing work in the public way.

Authority herein given and granted for a period of five (5) years from and after Date of Passage.

Alderman \_\_\_\_\_



Proco Joe Moreno 1<sup>st</sup> Ward



7424 Industrial Avenue  
Chesterton, IN 46304  
Phone 219.782.9577  
Fax 219.782.9259  
www.landmarksign.com

SO-9941-2

SHAUN O'BRIEN  
LSD SALES REPRESENTATIVE

04.05.11  
DATE

ROOTS HANDMADE  
PIZZA  
CUSTOMER


1924 W. CHICAGO AVE  
CHICAGO, IL 60647  
JOB LOCATION

DESIGNED BY  
REVISED

Designed  
116 Years  
Experience  
We will be  
in the field  
at the time of  
installation  
second TID will be charged  
at the material


BY signing the Customer Acceptance on this print, I understand that I am accepting all aspects of this drawing. I also understand that color reproductions on this print are approximate, and may not match manufacturer's standards exactly.

DATE: F. REVISED: LANDLORD ACCEPTANCE SIGNATURE: DATE: L.S.G. SALES INITIALS: DATE:

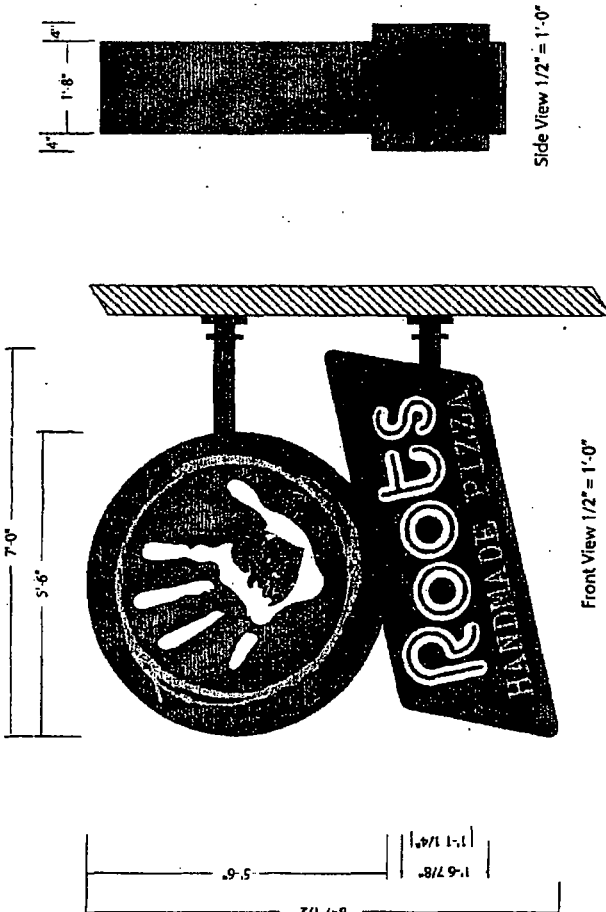

Front View 1/2" = 1'-0"

Side View 1/2" = 1'-0"

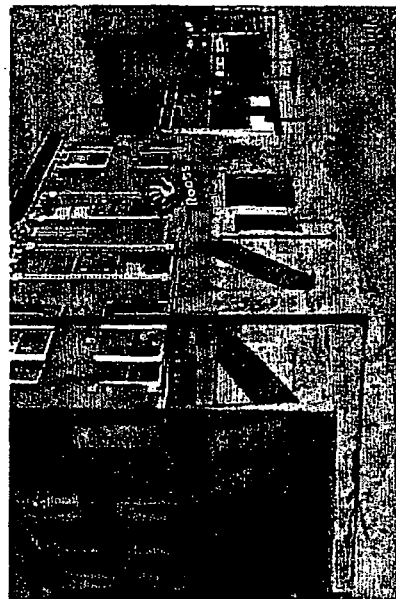

ONE DOUBLE FACE INTERNALLY ILLUMINATED SIGN/  
ROUTED ALUMINUM BACKED WITH PLEX/  
WITH DIGITAL PRINT  
OPEN FACE CHANNEL LETTERS WITH NEON/

◎ SIGNCASE & BKGD = MAP BLACK  
LOGO CIRCLE OUTLINE = CLEAR PLEX BACKED WITH 230-25 TRANS SUNFLOWER YELLOW VINYL  
LOGO CIRCLE = DIGITAL PRINT  
HAND = WHITE PLEX  
HANDMADE PIZZA = CLEAR PLEX BACKED WITH 230-25 TRANS SUNFLOWER YELLOW VINYL

◎ ROOTS CHANNEL LETTER INTERIOR = MAP WHITE  
CHANNEL LETTER EXTERIOR = MAP PMS 202U RED  
NEON = CLEAR RED



**06/26/2013**

**Alderman Proco Joe Moreno**  
**Ward # 01**  
City of Chicago  
City Hall, Room 300  
121 North LaSalle Street  
Chicago, Illinois 60602

Re: An ordinance to use and maintain a portion of the public right-of-way for **one (1) sign(s)** for **ROOTS HANDMADE PIZZA**, adjacent to the premises known as **1924 W. Chicago Ave..**

Dear Alderman **Proco Joe Moreno**:

The applicant referenced above has requested the use of the public right-of-way for a **sign(s)**. An ordinance has been prepared by the Department of Business Affairs and Consumer Protection – Business Assistance Center - Public Way Use Unit for presentation to the City Council. Because this request was made for properties located in your ward, as approved by you as per the attached, I respectfully request that you introduce the attached ordinance at the next City Council meeting.

If you have any questions regarding this ordinance, please contact Anthony Bertuca at (312) 744-5506.

**Department of Business Affairs and Consumer Protection**





# City of Chicago



O2013-5049

Office of the City Clerk

## Document Tracking Sheet

|                                 |                                               |
|---------------------------------|-----------------------------------------------|
| <b>Meeting Date:</b>            | 6/26/2013                                     |
| <b>Sponsor(s):</b>              | Moreno, Proco Joe (1)                         |
| <b>Type:</b>                    | Ordinance                                     |
| <b>Title:</b>                   | Grant(s) of privilege in public way for Stems |
| <b>Committee(s) Assignment:</b> | Committee on Transportation and Public Way    |

ORDINANCE  
STEMS  
Acct. No. 207551 - 2  
Permit No. 1106009

*Be It Ordained by the City Council of the City of Chicago:*

SECTION 1. Permission and authority are hereby given and granted to STEMS, upon the terms and subject to the conditions of this ordinance to maintain and use, as now constructed, one (1) Light Fixture(s) projecting over the public right-of-way adjacent to its premises known as 850 N. Ashland Ave..

Said Light Fixture(s) at N. Ashland measure(s):

One (1) at two point two five (2.25) feet in length, point six six (.66) feet in width and fourteen (14) feet above grade level.

The location of said privilege shall be as shown on prints kept on file with the Department of Business Affairs and Consumer Protection and the Office of the City Clerk.

Said privilege shall be constructed in accordance with plans and specifications approved by the Department of Transportation (Division of Project Development).

This grant of privilege in the public way shall be subject to the provisions of Section 10-28-015 and all other required provisions of the Municipal Code of Chicago.

The grantee shall pay to the City of Chicago as compensation for the privilege #1106009 herein granted the sum of seventy-five (\$75.00) per annum in advance.

A 25% penalty will be added for payments received after due date.

The permit holder agrees to hold the City of Chicago harmless for any damage, relocation or replacement costs associated with damage, relocation or removal of private property caused by the City performing work in the public way.

Authority herein given and granted for a period of five (5) years from and after 02/06/2013.


Alderman \_\_\_\_\_



Proco Joe Moreno 1st Ward

## Application to use the Public Right of Way

Light Fixture / 6 / 850 N Ashland Ave

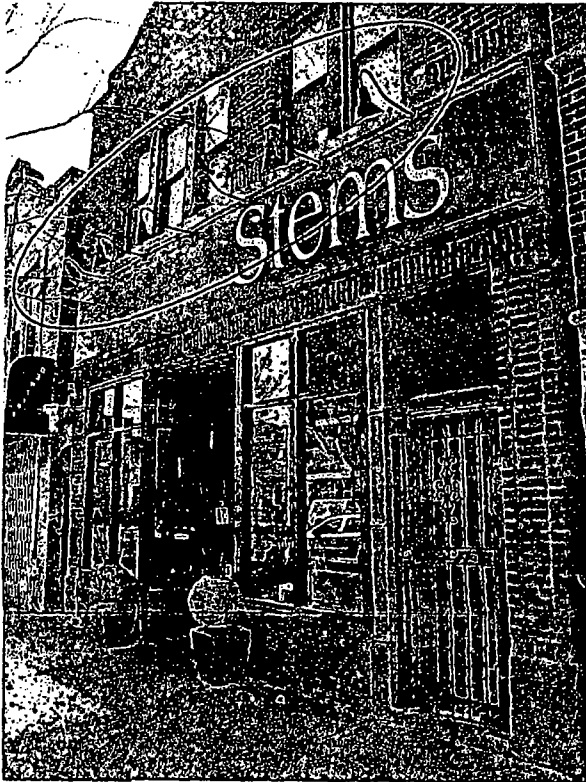

On the West side of Ashland Ave at  
850 N Ashland Ave

Ashland Avenue, a major, four lane  
boulevard, divided two way, north/  
south, asphalt paved roadway with  
parking on both sides

Length 2.25

Width .66

Height / Height Above Grade 14



**06/26/2013**

**Alderman Proco Joe Moreno**  
Ward # 01  
City of Chicago  
City Hall, Room 300  
121 North LaSalle Street  
Chicago, Illinois 60602

Re: An ordinance to use and maintain a portion of the public right-of-way for **one (1) light fixture(s)** for **STEMS**, adjacent to the premises known as **850 N. Ashland Ave.**.

Dear Alderman **Proco Joe Moreno**:

The applicant referenced above has requested the use of the public right-of-way for a **light fixture(s)**. An ordinance has been prepared by the Department of Business Affairs and Consumer Protection – Business Assistance Center - Public Way Use Unit for presentation to the City Council. Because this request was made for properties located in your ward, as approved by you as per the attached, I respectfully request that you introduce the attached ordinance at the next City Council meeting.

If you have any questions regarding this ordinance, please contact Anthony Bertuca at (312) 744-5506.

**Department of Business Affairs and Consumer Protection**



# City of Chicago



O2013-5050

Office of the City Clerk

## Document Tracking Sheet

|                                 |                                                               |
|---------------------------------|---------------------------------------------------------------|
| <b>Meeting Date:</b>            | 6/26/2013                                                     |
| <b>Sponsor(s):</b>              | Moreno, Proco Joe (1)                                         |
| <b>Type:</b>                    | Ordinance                                                     |
| <b>Title:</b>                   | Grant(s) of privilege in public way for Table, Donkey & Stick |
| <b>Committee(s) Assignment:</b> | Committee on Transportation and Public Way                    |

ORDINANCE  
TABLE, DONKEY & STICK  
Acct. No. 306210 - 1  
Permit No. 1107162

*Be It Ordained by the City Council of the City of Chicago:*

SECTION 1. Permission and authority are hereby given and granted to TABLE, DONKEY & STICK, upon the terms and subject to the conditions of this ordinance to maintain and use, as now constructed, four (4) Light Fixture(s) projecting over the public right-of-way adjacent to its premises known as 2728 W. Armitage Ave..

Said Light Fixture(s) at W. Armitage measure(s):

Four (4) at point six six (.66) feet in length, point three three (.33) feet in width and twelve (12) feet above grade level.

The location of said privilege shall be as shown on prints kept on file with the Department of Business Affairs and Consumer Protection and the Office of the City Clerk.

Said privilege shall be constructed in accordance with plans and specifications approved by the Department of Transportation (Division of Project Development).

This grant of privilege in the public way shall be subject to the provisions of Section 10-28-015 and all other required provisions of the Municipal Code of Chicago.

The grantee shall pay to the City of Chicago as compensation for the privilege #1107162 herein granted the sum of ninety (\$90.00) per annum in advance.

A 25% penalty will be added for payments received after due date.



The permit holder agrees to hold the City of Chicago harmless for any damage, relocation or replacement costs associated with damage, relocation or removal of private property caused by the City performing work in the public way.

Authority herein given and granted for a period of five (5) years from and after 02/06/2013.

Alderman \_\_\_\_\_



Proco Joe Moreno 1st Ward

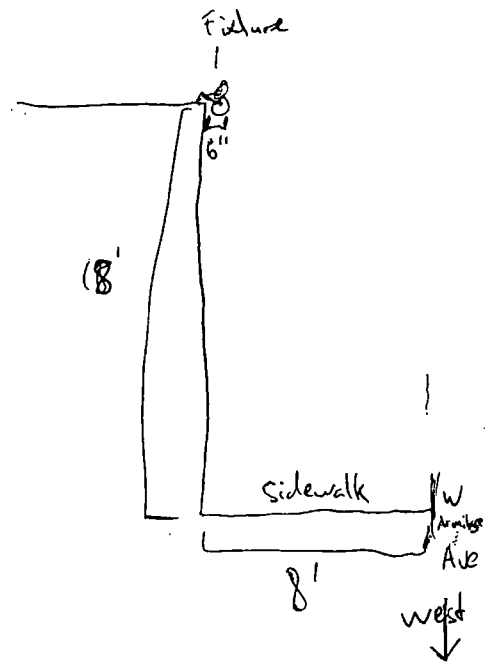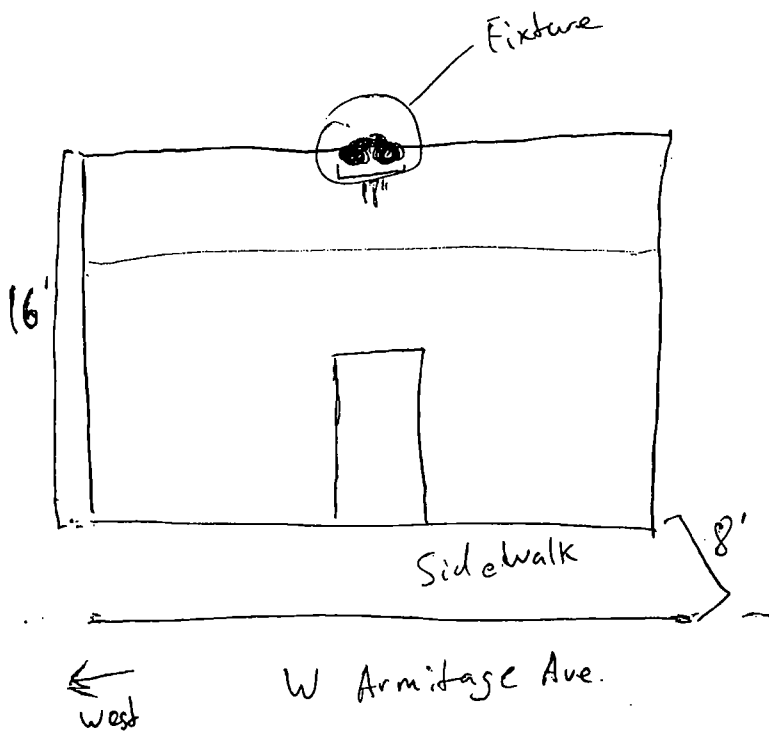



**06/26/2013**

**Alderman Proco Joe Moreno**

**Ward # 01**

City of Chicago

City Hall, Room 300

121 North LaSalle Street

Chicago, Illinois 60602

Re: An ordinance to use and maintain a portion of the public right-of-way for **four (4) light fixture(s)** for **TABLE, DONKEY & STICK**, adjacent to the premises known as **2728 W. Armitage Ave..**

Dear Alderman **Proco Joe Moreno**:

The applicant referenced above has requested the use of the public right-of-way for a **light fixture(s)**. An ordinance has been prepared by the Department of Business Affairs and Consumer Protection – Business Assistance Center - Public Way Use Unit for presentation to the City Council. Because this request was made for properties located in your ward, as approved by you as per the attached, I respectfully request that you introduce the attached ordinance at the next City Council meeting.

If you have any questions regarding this ordinance, please contact Anthony Bertuca at (312) 744-5506.

**Department of Business Affairs and Consumer Protection**





# City of Chicago



O2013-5054

Office of the City Clerk

## Document Tracking Sheet

|                                 |                                                                    |
|---------------------------------|--------------------------------------------------------------------|
| <b>Meeting Date:</b>            | 6/26/2013                                                          |
| <b>Sponsor(s):</b>              | Moreno, Proco Joe (1)                                              |
| <b>Type:</b>                    | Ordinance                                                          |
| <b>Title:</b>                   | Grant(s) of privilege in public way for Village West<br>Veterinary |
| <b>Committee(s) Assignment:</b> | Committee on Transportation and Public Way                         |

ORDINANCE  
VILLAGE WEST VETERINARY  
Acct. No. 359694 - 1  
Permit No. 1106058

*Be It Ordained by the City Council of the City of Chicago:*

SECTION 1. Permission and authority are hereby given and granted to VILLAGE WEST VETERINARY, upon the terms and subject to the conditions of this ordinance to maintain and use two (2) sign(s) projecting over the public right-of-way attached to its premises known as 840 N. Western Ave..

Said sign structure(s) measures as follows; along N. Western Avenue:

One (1) at eighteen point nine five (18.95) feet in length, one point four one (1.41) feet in height and ten (10) feet above grade level.

Said sign structure(s) measures as follows; along N. Western Avenue & W. Rice Street:

One (1) at eighteen point nine five (18.95) feet in length, one point four one (1.41) feet in height and ten (10) feet above grade level.

The location of said privilege shall be as shown on prints kept on file with the Department of Business Affairs and Consumer Protection and the Office of the City Clerk.

Said privilege shall be constructed in accordance with plans and specifications approved by the Department of Transportation (Division of Project Development) and Zoning Department - Signs.

This grant of privilege in the public way shall be subject to the provisions of Section 10-28-015 and all other required provisions of the Municipal Code of Chicago.

The grantee shall pay to the City of Chicago as compensation for the privilege #1106058 herein granted the sum of six hundred (\$600.00) per annum in advance.

A 25% penalty will be added for payments received after due date.

The permit holder agrees to hold the City of Chicago harmless for any damage, relocation or replacement costs associated with damage, relocation or removal of private property caused by the City performing work in the public way.

Authority herein given and granted for a period of five (5) years from and after Date of Passage.

Alderman \_\_\_\_\_



Proco Joe Moreno 1<sup>st</sup> Ward

227.5"

# VILLAGE WEST VETERINARY


SCALE: 1/2" = 1'-0"



\*PHOTOS ARE NTS AND ARE FOR VISUAL REPRESENTATION ONLY

**SPECIFICATIONS:**

2 SETS, 4" THICK FABRICATED ALUMINUM LETTERS WITH TRIM CAPS PAINTED TO MATCH PMS3435C. FACES ARE WHITE ACRYLIC WITH GREEN VINYL APPLIED LEAVING .25" REVEAL TO ILLUMINATE AT NIGHT. APPROX 228" X 5" X 5" RACEWAY PAINTED "OYSTER" AND FLUSH MOUNTED TO EXTERIOR FACADE.

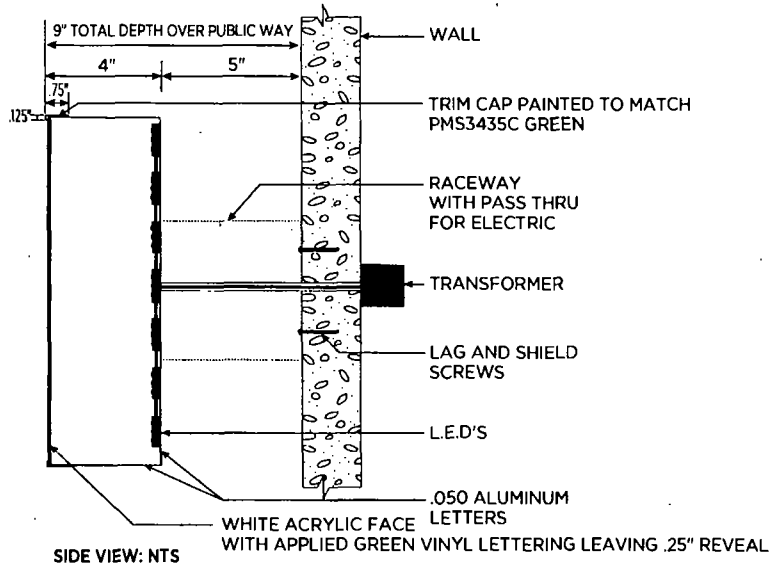

**H.M. WITT & CO.**  
*Signs*  
FINE SIGNAGE SINCE 1894

3313 West Newport Ave. Chicago, IL 60618  
office | 773 250 5000 fax | 773 250 5100  
toll free | 1 888 427 0703 web | www.hmwitt.com

APPROVED AS IS ☐  
APPROVED W/CHANGES ☐  
REVISE AND RESUBMIT ☐

APPROVAL .....  
DATE .....

**REVISIONS**

|          |                     |
|----------|---------------------|
| 03.19.13 | FABRICATION DETAILS |
| 04.11.13 | COLOR/NOTE CHANGES  |

CLIENT VILLAGE WEST VETERINARY

DATE 04.11.13

JOB # VWV13001

DRAWN BY ns/as

SCALE AS NOTED

THIS IS AN ORIGINAL DRAWING BY H.M. WITT &amp; CO. SIGNS AND IS NOT TO BE REPRODUCED WITHOUT PERMISSION OF H.M. WITT &amp; CO. SIGNS.



**06/26/2013**

Alderman **Proco Joe Moreno**  
Ward # **01**  
City of Chicago  
City Hall, Room **300**  
121 North LaSalle Street  
Chicago, Illinois 60602

Re: An ordinance to use and maintain a portion of the public right-of-way for **two (2) sign(s)** for  
**VILLAGE WEST VETERINARY**, adjacent to the premises known as **840 N. Western Ave..**

Dear Alderman **Proco Joe Moreno**:

The applicant referenced above has requested the use of the public right-of-way for a **sign(s)**. An ordinance has been prepared by the Department of Business Affairs and Consumer Protection – Business Assistance Center - Public Way Use Unit for presentation to the City Council. Because this request was made for properties located in your ward, as approved by you as per the attached, I respectfully request that you introduce the attached ordinance at the next City Council meeting.

If you have any questions regarding this ordinance, please contact Anthony Bertuca at (312) 744-5506.

**Department of Business Affairs and Consumer Protection**



# City of Chicago



O2013-5055

Office of the City Clerk

## Document Tracking Sheet

|                                 |                                                                       |
|---------------------------------|-----------------------------------------------------------------------|
| <b>Meeting Date:</b>            | 6/26/2013                                                             |
| <b>Sponsor(s):</b>              | Moreno, Proco Joe (1)                                                 |
| <b>Type:</b>                    | Ordinance                                                             |
| <b>Title:</b>                   | Grant(s) of privilege in public way for Wicker Park Veterinary Clinic |
| <b>Committee(s) Assignment:</b> | Committee on Transportation and Public Way                            |

ORDINANCE  
WICKER PARK VETERINARY CLINIC  
Acct. No. 369119 - 1  
Permit No. 1104919

*Be It Ordained by the City Council of the City of Chicago:*

SECTION 1. Permission and authority are hereby given and granted to WICKER PARK VETERINARY CLINIC, upon the terms and subject to the conditions of this ordinance to maintain and use one (1) sign(s) projecting over the public right-of-way attached to its premises known as 1166 N. Milwaukee Ave..

Said sign structure(s) measures as follows; along N. Milwaukee:  
One (1) at five (5) feet in length, four (4) feet in height and ten (10) feet above grade level.

The location of said privilege shall be as shown on prints kept on file with the Department of Business Affairs and Consumer Protection and the Office of the City Clerk.

Said privilege shall be constructed in accordance with plans and specifications approved by the Department of Transportation (Division of Project Development) and Zoning Department - Signs.

This grant of privilege in the public way shall be subject to the provisions of Section 10-28-015 and all other required provisions of the Municipal Code of Chicago.

The grantee shall pay to the City of Chicago as compensation for the privilege #1104919 herein granted the sum of one hundred (\$100.00) per annum in advance.

A 25% penalty will be added for payments received after due date.

The permit holder agrees to hold the City of Chicago harmless for any damage, relocation or replacement costs associated with damage, relocation or removal of private property caused by the City performing work in the public way.


Authority herein given and granted for a period of five (5) years from and after Date of Passage.

Alderman

A handwritten signature in black ink, appearing to read "Joe Moreno", written over a horizontal line.

Proco Joe Moreno 1<sup>st</sup> Ward

# Wicker Park Veterinary clinic

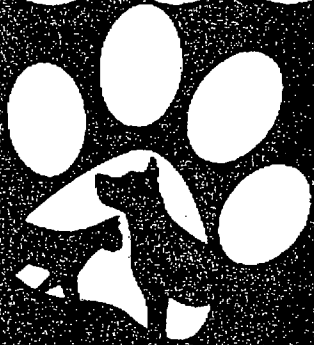

**FREE PARKING**



**06/26/2013**

**Alderman Proco Joe Moreno**  
**Ward # 01**  
City of Chicago  
City Hall, Room 300  
121 North LaSalle Street  
Chicago, Illinois 60602

Re: An ordinance to use and maintain a portion of the public right-of-way for **one (1) sign(s)** for  
**WICKER PARK VETERINARY CLINIC**, adjacent to the premises known as **1166 N.**  
**Milwaukee Ave..**

**Dear Alderman Proco Joe Moreno:**

The applicant referenced above has requested the use of the public right-of-way for a **sign(s)**. An ordinance has been prepared by the Department of Business Affairs and Consumer Protection – Business Assistance Center - Public Way Use Unit for presentation to the City Council. Because this request was made for properties located in your ward, as approved by you as per the attached, I respectfully request that you introduce the attached ordinance at the next City Council meeting.

If you have any questions regarding this ordinance, please contact Anthony Bertuca at (312) 744-5506.

**Department of Business Affairs and Consumer Protection**





# City of Chicago



O2013-5066

Office of the City Clerk

## Document Tracking Sheet

|                                 |                                                                 |
|---------------------------------|-----------------------------------------------------------------|
| <b>Meeting Date:</b>            | 6/26/2013                                                       |
| <b>Sponsor(s):</b>              | Fioretti, Bob (2)                                               |
| <b>Type:</b>                    | Ordinance                                                       |
| <b>Title:</b>                   | Grant(s) of privilege in public way for Chicago Hilton & Towers |
| <b>Committee(s) Assignment:</b> | Committee on Transportation and Public Way                      |

ORDINANCE  
CHICAGO HILTON & TOWERS  
Acct. No. 210667 - 1  
Permit No. 1107103

*Be It Ordained by the City Council of the City of Chicago:*

SECTION 1. Permission and authority are hereby given and granted to CHICAGO HILTON & TOWERS, upon the terms and subject to the conditions of this ordinance to maintain and use, as now constructed, twenty (20) Light Fixture(s) projecting over the public right-of-way adjacent to its premises known as 720 S. Michigan Ave..

Said Light Fixture(s) at 8TH ST measure(s):

Nine (9) at point three three (.33) feet in length, eleven point five (11.5) feet in width and eleven point five (11.5) feet above grade level.

Said Light Fixture(s) at BALBO measure(s):

Eight (8) at point three three (.33) feet in length, eleven point five (11.5) feet in width and eleven point five (11.5) feet above grade level.

Said Light Fixture(s) at WABASH measure(s):

Three (3) at point three three (.33) feet in length, eleven point five (11.5) feet in width and eleven point five (11.5) feet above grade level.

The location of said privilege shall be as shown on prints kept on file with the Department of Business Affairs and Consumer Protection and the Office of the City Clerk.

Said privilege shall be constructed in accordance with plans and specifications approved by the Department of Transportation (Division of Project Development).

This grant of privilege in the public way shall be subject to the provisions of Section 10-28-015 and all other required provisions of the Municipal Code of Chicago.

The grantee shall pay to the City of Chicago as compensation for the privilege #1107103 herein granted the sum of one hundred seventy (\$170.00) per annum in advance.

A 25% penalty will be added for payments received after due date.

The permit holder agrees to hold the City of Chicago harmless for any damage, relocation or replacement costs associated with damage, relocation or removal of private property caused by the City performing work in the public way.

Authority herein given and granted for a period of five (5) years from and after 06/11/2013.

Alderman

Bob Fioretti 2nd Ward





**06/26/2013**

**Alderman Bob Fioretti**  
Ward # 02  
City of Chicago  
City Hall, Room 300  
121 North LaSalle Street  
Chicago, Illinois 60602

Re: An ordinance to use and maintain a portion of the public right-of-way for **twenty (20) light fixture(s)** for **CHICAGO HILTON & TOWERS**, adjacent to the premises known as **720 S. Michigan Ave..**

Dear Alderman **Bob Fioretti**:

The applicant referenced above has requested the use of the public right-of-way for a **light fixture(s)**. An ordinance has been prepared by the Department of Business Affairs and Consumer Protection – Business Assistance Center - Public Way Use Unit for presentation to the City Council. Because this request was made for properties located in your ward, as approved by you as per the attached, I respectfully request that you introduce the attached ordinance at the next City Council meeting.

If you have any questions regarding this ordinance, please contact Anthony Bertuca at (312) 744-5506.

**Department of Business Affairs and Consumer Protection**



# City of Chicago



**O2013-5067**

## Office of the City Clerk Document Tracking Sheet

|                                 |                                                           |
|---------------------------------|-----------------------------------------------------------|
| <b>Meeting Date:</b>            | 6/26/2013                                                 |
| <b>Sponsor(s):</b>              | Fioretti, Bob (2)                                         |
| <b>Type:</b>                    | Ordinance                                                 |
| <b>Title:</b>                   | Grant(s) of privilege in public way for DePaul University |
| <b>Committee(s) Assignment:</b> | Committee on Transportation and Public Way                |

ORDINANCE  
DE PAUL UNIVERSITY  
Acct. No. 88297 - 3  
Permit No. 1105396

*Be It Ordained by the City Council of the City of Chicago:*

SECTION 1. Permission and authority are hereby given and granted to DE PAUL UNIVERSITY, upon the terms and subject to the conditions of this ordinance to maintain and use, as now constructed, one (1) Marquee projecting over the public right-of-way adjacent to its premises known as 60 E. Balbo Ave..

Said Marquee at E. Balbo measure(s):

One (1) at sixty-three (63) feet in length, and fourteen (14) feet in width for a total of eight hundred eighty-two (882) square feet. Existing marquee is approximately twelve (12) feet eight (8) inches above grade level.

The location of said privilege shall be as shown on prints kept on file with the Department of Business Affairs and Consumer Protection and the Office of the City Clerk.

Said privilege shall be constructed in accordance with plans and specifications approved by the Zoning Department - Signs.


This grant of privilege in the public way shall be subject to the provisions of Section 10-28-015 and all other required provisions of the Municipal Code of Chicago.

The grantee shall pay to the City of Chicago as compensation for the privilege #1105396 herein granted the sum of eighty-eight (\$88.00) per annum in advance.

A 25% penalty will be added for payments received after due date.


The permit holder agrees to hold the City of Chicago harmless for any damage, relocation or replacement costs associated with damage, relocation or removal of private property caused by the City performing work in the public way.

Authority herein given and granted for a period of five (5) years from and after 03/08/2013.

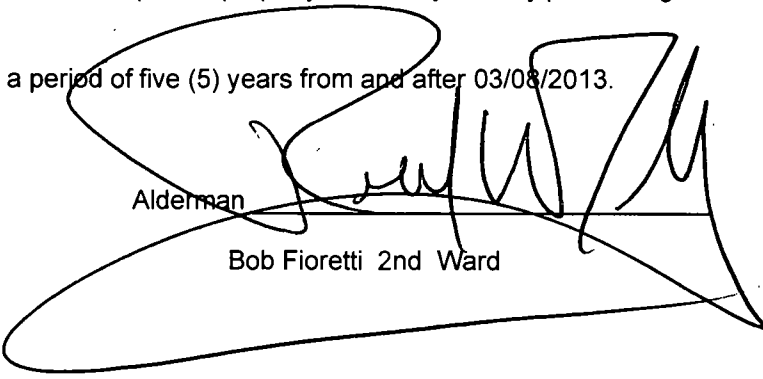

Alderman

Bob Fioretti 2nd Ward

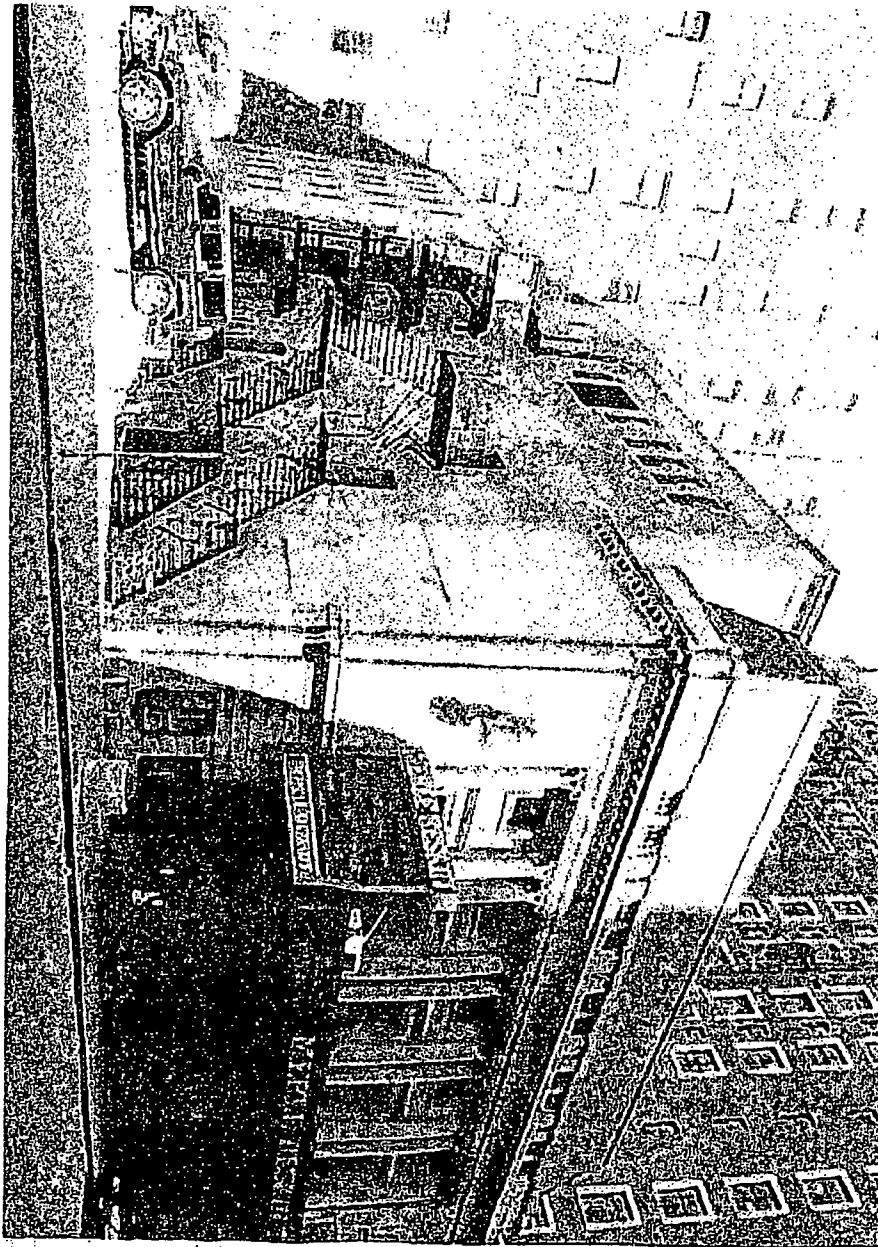

11/11/11





**06/26/2013**

**Alderman Bob Fioretti**  
Ward # **02**  
City of Chicago  
City Hall, Room **300**  
121 North LaSalle Street  
Chicago, Illinois 60602

Re: An ordinance to use and maintain a portion of the public right-of-way for **one (1) marquee(s)** for **DE PAUL UNIVERSITY**, adjacent to the premises known as **60 E. Balbo Ave.**

Dear Alderman **Bob Fioretti**:

The applicant referenced above has requested the use of the public right-of-way for a **marquee(s)**. An ordinance has been prepared by the Department of Business Affairs and Consumer Protection – Business Assistance Center - Public Way Use Unit for presentation to the City Council. Because this request was made for properties located in your ward, as approved by you as per the attached, I respectfully request that you introduce the attached ordinance at the next City Council meeting.

If you have any questions regarding this ordinance, please contact Anthony Bertuca at (312) 744-5506.

**Department of Business Affairs and Consumer Protection**



# City of Chicago



O2013-5069

Office of the City Clerk

## Document Tracking Sheet

|                                 |                                                        |
|---------------------------------|--------------------------------------------------------|
| <b>Meeting Date:</b>            | 6/26/2013                                              |
| <b>Sponsor(s):</b>              | Fioretti, Bob (2)                                      |
| <b>Type:</b>                    | Ordinance                                              |
| <b>Title:</b>                   | Grant(s) of privilege in public way for Euro Collision |
| <b>Committee(s) Assignment:</b> | Committee on Transportation and Public Way             |

ORDINANCE  
EURO COLLISION  
Acct. No. 326297 - 2  
Permit No. 1106550

*Be It Ordained by the City Council of the City of Chicago:*

SECTION 1. Permission and authority are hereby given and granted to EURO COLLISION, upon the terms and subject to the conditions of this ordinance to construct, install, maintain and use Occupation of Space on the public right-of-way adjacent to its premises known as 2232 S. Wabash (Rear) Ave..

Said Occupation of Space(s) at S. Wabash (alley) measure(s):

One (1) at twelve (12) feet in length, and three (3) feet in width for a total of thirty-six (36) square feet. Said occupation of space (structure for basement entrance) will be located at rear of building.

The location of said privilege shall be as shown on prints kept on file with the Department of Business Affairs and Consumer Protection and the Office of the City Clerk.

Said privilege shall be constructed in accordance with plans and specifications approved by the Department of Planning and Development, Department of Transportation (Division of Project Development), and Department of Transportation (Office of Underground Coordination).

This grant of privilege in the public way shall be subject to the provisions of Section 10-28-015 and all other required provisions of the Municipal Code of Chicago.

The grantee shall pay to the City of Chicago as compensation for the privilege #1106550 herein granted the sum of four hundred (\$400.00) per annum in advance.


A 25% penalty will be added for payments received after due date.

The permit holder agrees to hold the City of Chicago harmless for any damage, relocation or replacement costs associated with damage, relocation or removal of private property caused by the City performing work in the public way.

Authority herein given and granted for a period of five (5) years from and after Date of Passage.

Alderman

Bob Fioretti 2nd Ward

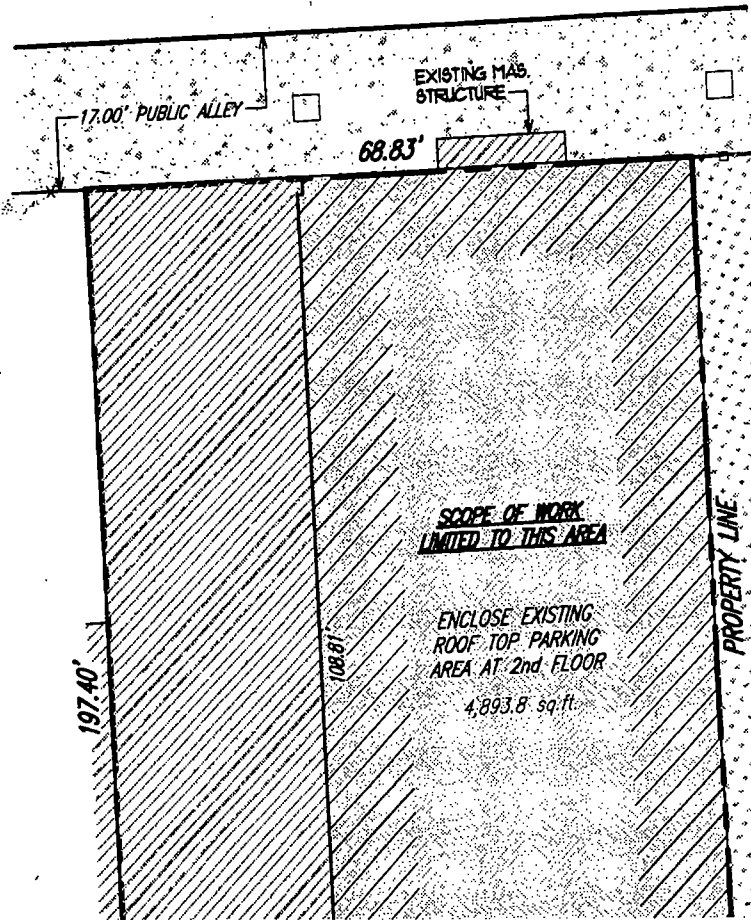


2 FEL  
4/25/2013

NAL NOTES

HED UP 6'

2 FEL  
4/25/2013

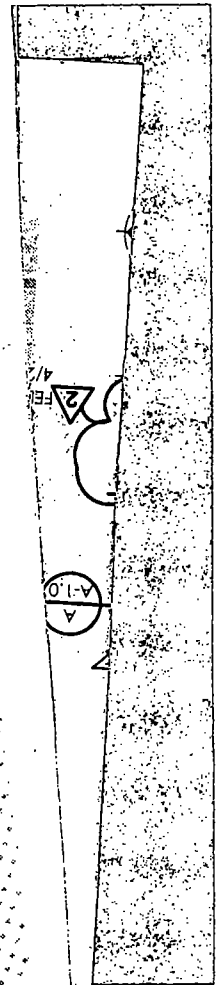



06/26/2013

Alderman **Bob Fioretti**  
Ward # **02**  
City of Chicago  
City Hall, Room **300**  
121 North LaSalle Street  
Chicago, Illinois 60602

Re: An ordinance to use and maintain a portion of the public right-of-way for **one (1) occupation of space(s)** for **EURO COLLISION**, adjacent to the premises known as **2232 S. Wabash (Rear) Ave.**

Dear Alderman **Bob Fioretti**:

The applicant referenced above has requested the use of the public right-of-way for a **occupation of space(s)**. An ordinance has been prepared by the Department of Business Affairs and Consumer Protection – Business Assistance Center - Public Way Use Unit for presentation to the City Council. Because this request was made for properties located in your ward, as approved by you as per the attached, I respectfully request that you introduce the attached ordinance at the next City Council meeting.

If you have any questions regarding this ordinance, please contact Anthony Bertuca at (312) 744-5506.

**Department of Business Affairs and Consumer Protection**



# City of Chicago



**O2013-5070**

Office of the City Clerk

## Document Tracking Sheet

|                                 |                                                               |
|---------------------------------|---------------------------------------------------------------|
| <b>Meeting Date:</b>            | 6/26/2013                                                     |
| <b>Sponsor(s):</b>              | Fioretti, Bob (2)                                             |
| <b>Type:</b>                    | Ordinance                                                     |
| <b>Title:</b>                   | Grant(s) of privilege in public way for Giordano's Restaurant |
| <b>Committee(s) Assignment:</b> | Committee on Transportation and Public Way                    |

ORDINANCE  
GIORDANO'S RESTAURANT  
Acct. No. 375298 - 1  
Permit No. 1104899

*Be It Ordained by the City Council of the City of Chicago:*

SECTION 1. Permission and authority are hereby given and granted to GIORDANO'S RESTAURANT, upon the terms and subject to the conditions of this ordinance to maintain and use two (2) sign(s) projecting over the public right-of-way attached to its premises known as 1340 S. Michigan Ave..

Said sign structure(s) measures as follows; along S. Michigan:

One (1) at twenty-eight (28) feet in length, three point nine two (3.92) feet in height and fifteen (15) feet above grade level.

One (1) at two point one seven (2.17) feet in length, nine (9) feet in height and ten (10) feet above grade level.

The location of said privilege shall be as shown on prints kept on file with the Department of Business Affairs and Consumer Protection and the Office of the City Clerk.

Said privilege shall be constructed in accordance with plans and specifications approved by the Department of Transportation (Division of Project Development) and Zoning Department - Signs.

This grant of privilege in the public way shall be subject to the provisions of Section 10-28-015 and all other required provisions of the Municipal Code of Chicago.


The grantee shall pay to the City of Chicago as compensation for the privilege #1104899 herein granted the sum of four hundred (\$400.00) per annum in advance.

A 25% penalty will be added for payments received after due date.

The permit holder agrees to hold the City of Chicago harmless for any damage, relocation or replacement costs associated with damage, relocation or removal of private property caused by the City performing work in the public way.

Authority herein given and granted for a period of five (5) years from and after Date of Passage.

Alderman

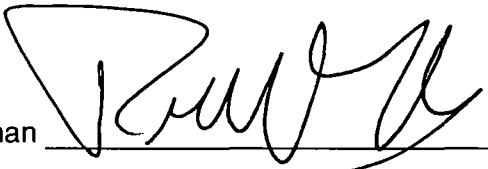  
Bob Fioretti 2<sup>nd</sup> Ward

A




SCALE 1/4"=10"

### 47'x 10' OVAL SIGN

DRUM OF SIGN BLACK, TRIM GOLD, GIORDANO'S LOGO TO BE 1"  
RAISED AND BLACK BULLETS TO BORDER PANEL  
THREE 4" LED ILLUMINATED RED STRIPES, WITH BLACK TRIMCAP AND RETURNS.  
OVERALL LENGTH - APPROXIMATELY 30'

 DETAIL OF STRIPE  
WITH BLACK TRIMCAP

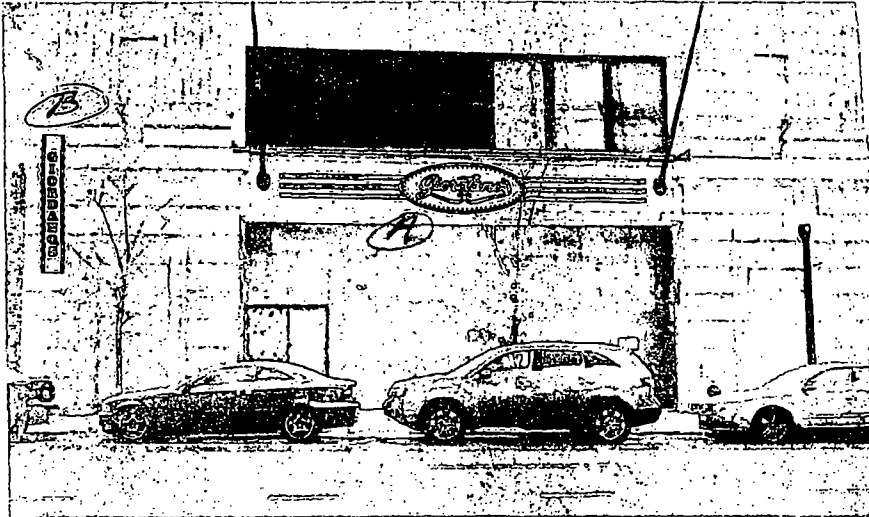

50' Front

DX-7

2'-2"

B



SCALE  
3/8"=10"

9'-0"

RED VINYL  
LOGO ON  
SIDE OF  
SIGN

9'x 28" BLADE SIGN  
8" DOUBLE TUBE NEON LETTERS / RED  
BACKED WITH RED VINYL  
ON ALUMINUM FACE  
CLEAR/11 WATT BULBS  
AROUND FACE, ON EACH SIDE

## BEST NEON SIGN CO.

SCALE AS NOTED OR NO. GIOMICH3

CUSTOMER GIORDANO'S

JOB ADDRESS MICHIGAN AVE.

CITY CHICAGO STATE IL.

ARTIST IG DATE 2/5/13

SALES APPROVED DATE

CUSTOMER  
APPROVAL:

APPROVED  
DATE

By signing the approval box on this sheet, I understand that I am accepting all aspects of this drawing. This includes artwork, specifications, dimensions, spelling and any other representations herein. I also understand that color reproductions on this sheet are approximate, and may not match manufactured product exactly.





**06/26/2013**

Alderman **Bob Fioretti**  
Ward # **02**  
City of Chicago  
City Hall, Room **300**  
121 North LaSalle Street  
Chicago, Illinois 60602

Re: An ordinance to use and maintain a portion of the public right-of-way for **two (2) sign(s)** for  
**GIORDANO'S RESTAURANT**, adjacent to the premises known as **1340 S. Michigan Ave..**

Dear Alderman **Bob Fioretti**:

The applicant referenced above has requested the use of the public right-of-way for a **sign(s)**. An ordinance has been prepared by the Department of Business Affairs and Consumer Protection – Business Assistance Center - Public Way Use Unit for presentation to the City Council. Because this request was made for properties located in your ward, as approved by you as per the attached, I respectfully request that you introduce the attached ordinance at the next City Council meeting.

If you have any questions regarding this ordinance, please contact Anthony Bertuca at (312) 744-5506.

**Department of Business Affairs and Consumer Protection**



# City of Chicago



O2013-5072

Office of the City Clerk

## Document Tracking Sheet

|                                 |                                                                              |
|---------------------------------|------------------------------------------------------------------------------|
| <b>Meeting Date:</b>            | 6/26/2013                                                                    |
| <b>Sponsor(s):</b>              | Fioretti, Bob (2)                                                            |
| <b>Type:</b>                    | Ordinance                                                                    |
| <b>Title:</b>                   | Grant(s) of privilege in public way for Harrison Street Lofts<br>Condominium |
| <b>Committee(s) Assignment:</b> | Committee on Transportation and Public Way                                   |

ORDINANCE  
HARRISON STREET LOFTS CONDOMINIUM  
Acct. No. 88057 - 1  
Permit No. 1106064

*Be It Ordained by the City Council of the City of Chicago:*

SECTION 1. Permission and authority are hereby given and granted to HARRISON STREET LOFTS CONDOMINIUM, upon the terms and subject to the conditions of this ordinance to maintain and use, as now constructed, two (2) Vault(s) under the public right-of-way adjacent to its premises known as 547 S. Clark St..

Said Vault(s) at S. Clark Street measure(s):

One (1) at ninety-five (95) feet in length, and fifteen (15) feet in width for a total of one thousand four hundred twenty-five (1425) square feet.

Said Vault(s) at W. Harrison Street measure(s):

One (1) at ninety-five (95) feet in length, and six (6) feet in width for a total of five hundred seventy (570) square feet.

The location of said privilege shall be as shown on prints kept on file with the Department of Business Affairs and Consumer Protection and the Office of the City Clerk.

Said privilege shall be constructed in accordance with plans and specifications approved by the Department of Transportation (Office of Underground Coordination).

This grant of privilege in the public way shall be subject to the provisions of Section 10-28-015 and all other required provisions of the Municipal Code of Chicago.

The grantee shall pay to the City of Chicago as compensation for the privilege #1106064 herein granted the sum of one thousand eight hundred sixty-seven (\$1,867.00) per annum in advance.


A 25% penalty will be added for payments received after due date.

The permit holder agrees to hold the City of Chicago harmless for any damage, relocation or replacement costs associated with damage, relocation or removal of private property caused by the City performing work in the public way.

Authority herein given and granted for a period of five (5) years from and after 11/05/2012.

Alderman

Bob Fioretti 2nd Ward

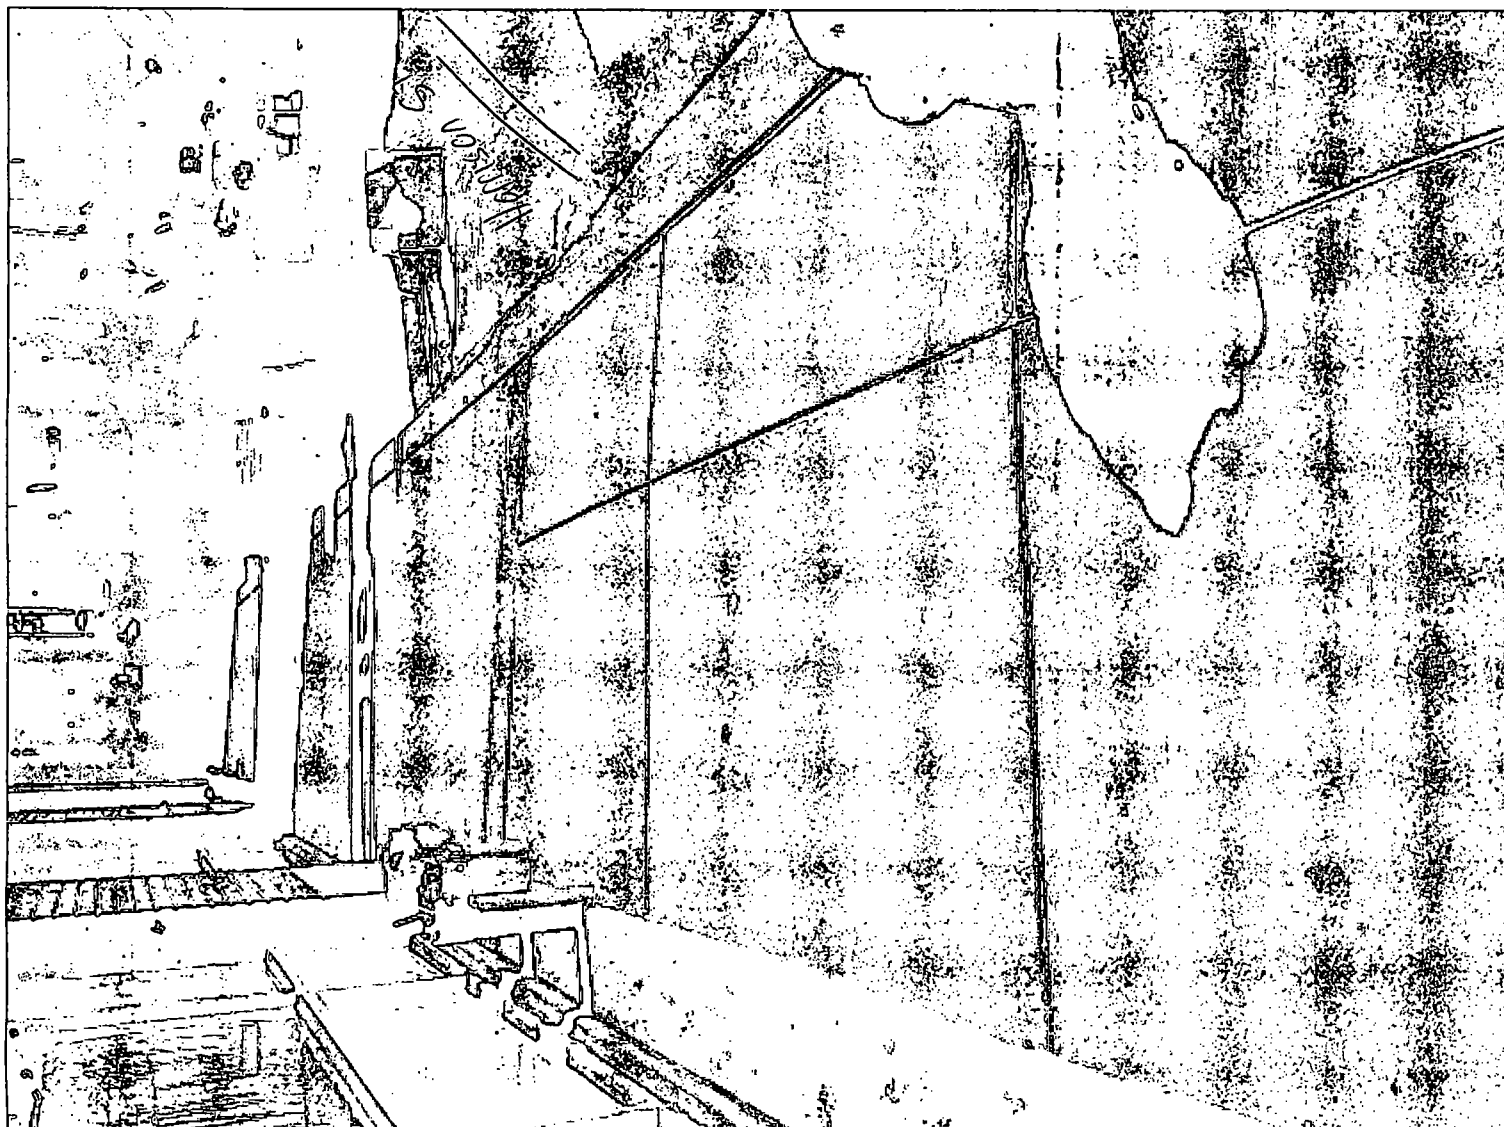



**06/26/2013**

**Alderman Bob Fioretti**  
Ward # 02  
City of Chicago  
City Hall, Room 300  
121 North LaSalle Street  
Chicago, Illinois 60602

Re: An ordinance to use and maintain a portion of the public right-of-way for **two (2) vault(s)** for  
**HARRISON STREET LOFTS CONDOMINIUM**, adjacent to the premises known as **547 S.**  
**Clark St..**

Dear Alderman **Bob Fioretti**:

The applicant referenced above has requested the use of the public right-of-way for **vault(s)**. An ordinance has been prepared by the Department of Business Affairs and Consumer Protection – Business Assistance Center - Public Way Use Unit for presentation to the City Council. Because this request was made for properties located in your ward, as approved by you as per the attached, I respectfully request that you introduce the attached ordinance at the next City Council meeting.

If you have any questions regarding this ordinance, please contact Anthony Bertuca at (312) 744-5506.

**Department of Business Affairs and Consumer Protection**



# City of Chicago



O2013-5073

Office of the City Clerk

## Document Tracking Sheet

|                                 |                                                   |
|---------------------------------|---------------------------------------------------|
| <b>Meeting Date:</b>            | 6/26/2013                                         |
| <b>Sponsor(s):</b>              | Fioretti, Bob (2)                                 |
| <b>Type:</b>                    | Ordinance                                         |
| <b>Title:</b>                   | Grant(s) of privilege in public way for Interpark |
| <b>Committee(s) Assignment:</b> | Committee on Transportation and Public Way        |

ORDINANCE  
INTERPARK  
Acct. No. 63376 - 100  
Permit No. 1107205

*Be It Ordained by the City Council of the City of Chicago:*

SECTION 1. Permission and authority are hereby given and granted to INTERPARK, upon the terms and subject to the conditions of this ordinance to maintain and use five (5) sign(s) projecting over the public right-of-way attached to its premises known as 326 S. Wells St..

Said sign structure(s) measures as follows; along FRANKLIN ST.:

One (1) at seven (7) feet in length, ten (10) feet in height and twenty (20) feet above grade level.

Said sign structure(s) measures as follows; along FRANKLIN ST.:

One (1) at seven (7) feet in length, seven (7) feet in height and thirty-four (34) feet above grade level.

Said sign structure(s) measures as follows; along VAN BUREN ST.:

One (1) at seven (7) feet in length, ten (10) feet in height and twenty (20) feet above grade level.

Said sign structure(s) measures as follows; along VAN BUREN ST.:

One (1) at seven (7) feet in length, seven (7) feet in height and thirty-four (34) feet above grade level.

Said sign structure(s) measures as follows; along WELLS ST.:

One (1) at five (5) feet in length, ten (10) feet in height and twelve (12) feet above grade level.

The location of said privilege shall be as shown on prints kept on file with the Department of Business Affairs and Consumer Protection and the Office of the City Clerk.

Said privilege shall be constructed in accordance with plans and specifications approved by the Department of Transportation (Division of Project Development) and Zoning Department - Signs.

This grant of privilege in the public way shall be subject to the provisions of Section 10-28-015 and all other required provisions of the Municipal Code of Chicago.


The grantee shall pay to the City of Chicago as compensation for the privilege #1107205 herein granted the sum of one thousand five hundred (\$1,500.00) per annum in advance.

A 25% penalty will be added for payments received after due date.

The permit holder agrees to hold the City of Chicago harmless for any damage, relocation or replacement costs associated with damage, relocation or removal of private property caused by the City performing work in the public way.

Authority herein given and granted for a period of five (5) years from and after 06/11/2013.

Alderman

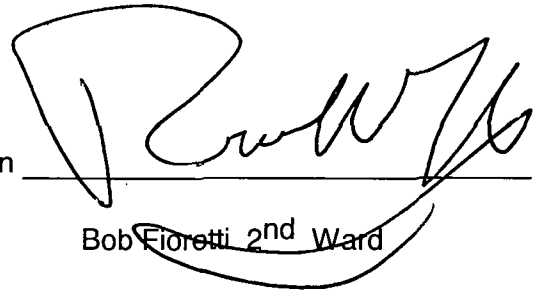

Bob Fioretti 2nd Ward






## TRADERS SELF PARK

326 S. WELLS ST. - (VAN BUREN ST.)

C- (1) 10' x 7' x 18" (D) PROJECTING SIGN

D- (1) 7' x 7' x 18" (D) PROJECTING SIGN

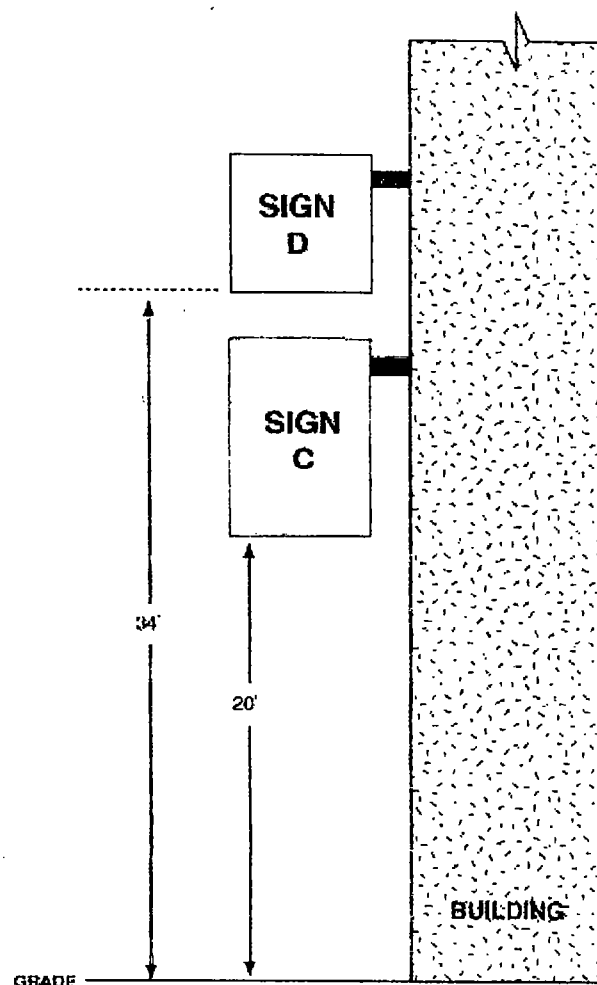



**06/26/2013**

**Alderman Bob Fioretti**  
Ward # 02  
City of Chicago  
City Hall, Room 300  
121 North LaSalle Street  
Chicago, Illinois 60602

Re: An ordinance to use and maintain a portion of the public right-of-way for **five (5) sign(s)** for **INTERPARK**, adjacent to the premises known as **326 S. Wells St.**.

Dear Alderman **Bob Fioretti**:

The applicant referenced above has requested the use of the public right-of-way for a **sign(s)**. An ordinance has been prepared by the Department of Business Affairs and Consumer Protection – Business Assistance Center - Public Way Use Unit for presentation to the City Council. Because this request was made for properties located in your ward, as approved by you as per the attached, I respectfully request that you introduce the attached ordinance at the next City Council meeting.

If you have any questions regarding this ordinance, please contact Anthony Bertuca at (312) 744-5506.

**Department of Business Affairs and Consumer Protection**



# City of Chicago



O2013-5074

Office of the City Clerk

## Document Tracking Sheet

|                                 |                                                                  |
|---------------------------------|------------------------------------------------------------------|
| <b>Meeting Date:</b>            | 6/26/2013                                                        |
| <b>Sponsor(s):</b>              | Fioretti, Bob (2)                                                |
| <b>Type:</b>                    | Ordinance                                                        |
| <b>Title:</b>                   | Grant(s) of privilege in public way for John Marshall Law School |
| <b>Committee(s) Assignment:</b> | Committee on Transportation and Public Way                       |

ORDINANCE  
JOHN MARSHALL LAW SCHOOL  
Acct. No. 88040 - 3  
Permit No. 1105639

*Be It Ordained by the City Council of the City of Chicago:*

SECTION 1. Permission and authority are hereby given and granted to JOHN MARSHALL LAW SCHOOL, upon the terms and subject to the conditions of this ordinance to construct, install, maintain and use four (4) Banner(s) projecting over the public right-of-way adjacent to its premises known as 19 W. Jackson Blvd..

Said Banner(s) at W. Jackson measure(s):

Two (2) at three (3) feet in length, and sixteen (16) feet in width for a total of ninety-six (96) square feet.

Said Banner(s) at S. Plymouth measure(s):

Two (2) at three (3) feet in length, and sixteen (16) feet in width for a total of ninety-six (96) square feet.

The location of said privilege shall be as shown on prints kept on file with the Department of Business Affairs and Consumer Protection and the Office of the City Clerk.

Said privilege shall be constructed in accordance with plans and specifications approved by the Zoning Department - Signs.

This grant of privilege in the public way shall be subject to the provisions of Section 10-28-015 and all other required provisions of the Municipal Code of Chicago.

The grantee shall pay to the City of Chicago as compensation for the privilege #1105639 herein granted the sum of one hundred seventy-five (\$175.00) per annum in advance.


A 25% penalty will be added for payments received after due date.

The permit holder agrees to hold the City of Chicago harmless for any damage, relocation or replacement costs associated with damage, relocation or removal of private property caused by the City performing work in the public way.


Authority herein given and granted for a period of five (5) years from and after Date of Passage.

Alderman \_\_\_\_\_

Bob Fioretti 2nd Ward

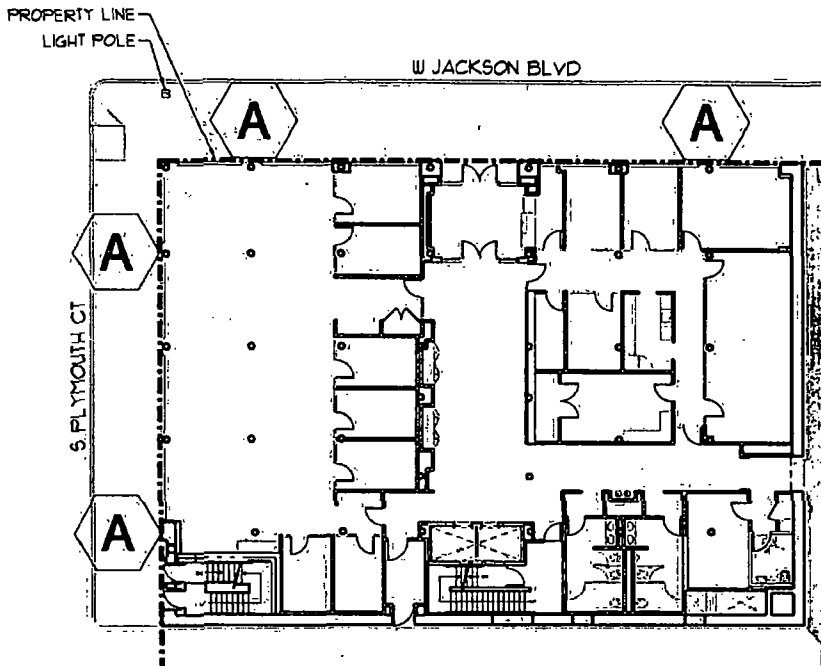

**1 KEY PLAN**  
SCALE: NO SCALE

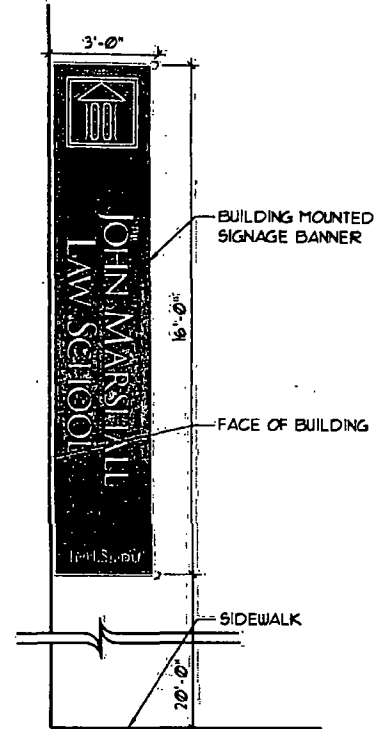

**A SIGN**  
SCALE: NO SCALE  
AREA = 48sf

Griskelis  
Young  
Harrell

## BANNER DIMENSIONS

19 WEST JACKSON BLVD - JOHN MARSHALL LAW SCHOOL  
MARCH 12, 2013



JOHN MARSHALL  
LAW SCHOOL



**06/26/2013**

Alderman **Bob Fioretti**  
Ward # **02**  
City of Chicago  
City Hall, Room **300**  
121 North LaSalle Street  
Chicago, Illinois 60602

Re: An ordinance to use and maintain a portion of the public right-of-way for **four (4) banner(s)** for  
**JOHN MARSHALL LAW SCHOOL**, adjacent to the premises known as **19 W. Jackson Blvd.**

Dear Alderman **Bob Fioretti**:

The applicant referenced above has requested the use of the public right-of-way for a **banner(s)**. An ordinance has been prepared by the Department of Business Affairs and Consumer Protection – Business Assistance Center - Public Way Use Unit for presentation to the City Council. Because this request was made for properties located in your ward, as approved by you as per the attached, I respectfully request that you introduce the attached ordinance at the next City Council meeting.

If you have any questions regarding this ordinance, please contact Anthony Bertuca at (312) 744-5506.

**Department of Business Affairs and Consumer Protection**



# City of Chicago



O2013-5076

Office of the City Clerk

## Document Tracking Sheet

|                                 |                                                                     |
|---------------------------------|---------------------------------------------------------------------|
| <b>Meeting Date:</b>            | 6/26/2013                                                           |
| <b>Sponsor(s):</b>              | Fioretti, Bob (2)                                                   |
| <b>Type:</b>                    | Ordinance                                                           |
| <b>Title:</b>                   | Grant(s) of privilege in public way for Lofts Werks on Michigan LLC |
| <b>Committee(s) Assignment:</b> | Committee on Transportation and Public Way                          |

ORDINANCE  
LOFT WERKS ON MICHIGAN LLC  
Acct. No. 278750 - 1  
Permit No. 1106539

*Be It Ordained by the City Council of the City of Chicago:*

SECTION 1. Permission and authority are hereby given and granted to LOFT WERKS ON MICHIGAN LLC, upon the terms and subject to the conditions of this ordinance to maintain and use, as now constructed, three (3) Balcony(s) projecting over the public right-of-way adjacent to its premises known as 1919 S. Michigan Ave..

Said Balcony(s) at measure(s):

Three (3) at eighteen point eight (18.8) feet in length, and five point six (5.6) feet in width for a total of three hundred fifteen point eight four (315.84) square feet.

The location of said privilege shall be as shown on prints kept on file with the Department of Business Affairs and Consumer Protection and the Office of the City Clerk.

Said privilege shall be constructed in accordance with plans and specifications approved by the Department of Planning and Development and Department of Transportation (Division of Project Development).

This grant of privilege in the public way shall be subject to the provisions of Section 10-28-015 and all other required provisions of the Municipal Code of Chicago.

The grantee shall pay to the City of Chicago as compensation for the privilege #1106539 herein granted the sum of two hundred twenty-five (\$225.00) per annum in advance.

A 25% penalty will be added for payments received after due date.

The permit holder agrees to hold the City of Chicago harmless for any damage, relocation or replacement costs associated with damage, relocation or removal of private property caused by the City performing work in the public way.

Authority herein given and granted for a period of ten (10) years from and after 07/21/2009.

Alderman

Bob Fioretti 2nd Ward



1919 S. MICHIGAN AVE

LOT LINE

S. MICHIGAN AVE


12' WIDE  
CONCRETE  
SIDEWALK

B  
A  
L  
C  
O  
N  
Y

LOWEST  
BALCONY  
IS  
15 FEET  
ABOVE  
SIDEWALK



130 FT ↓  
TO CULLERTON ST

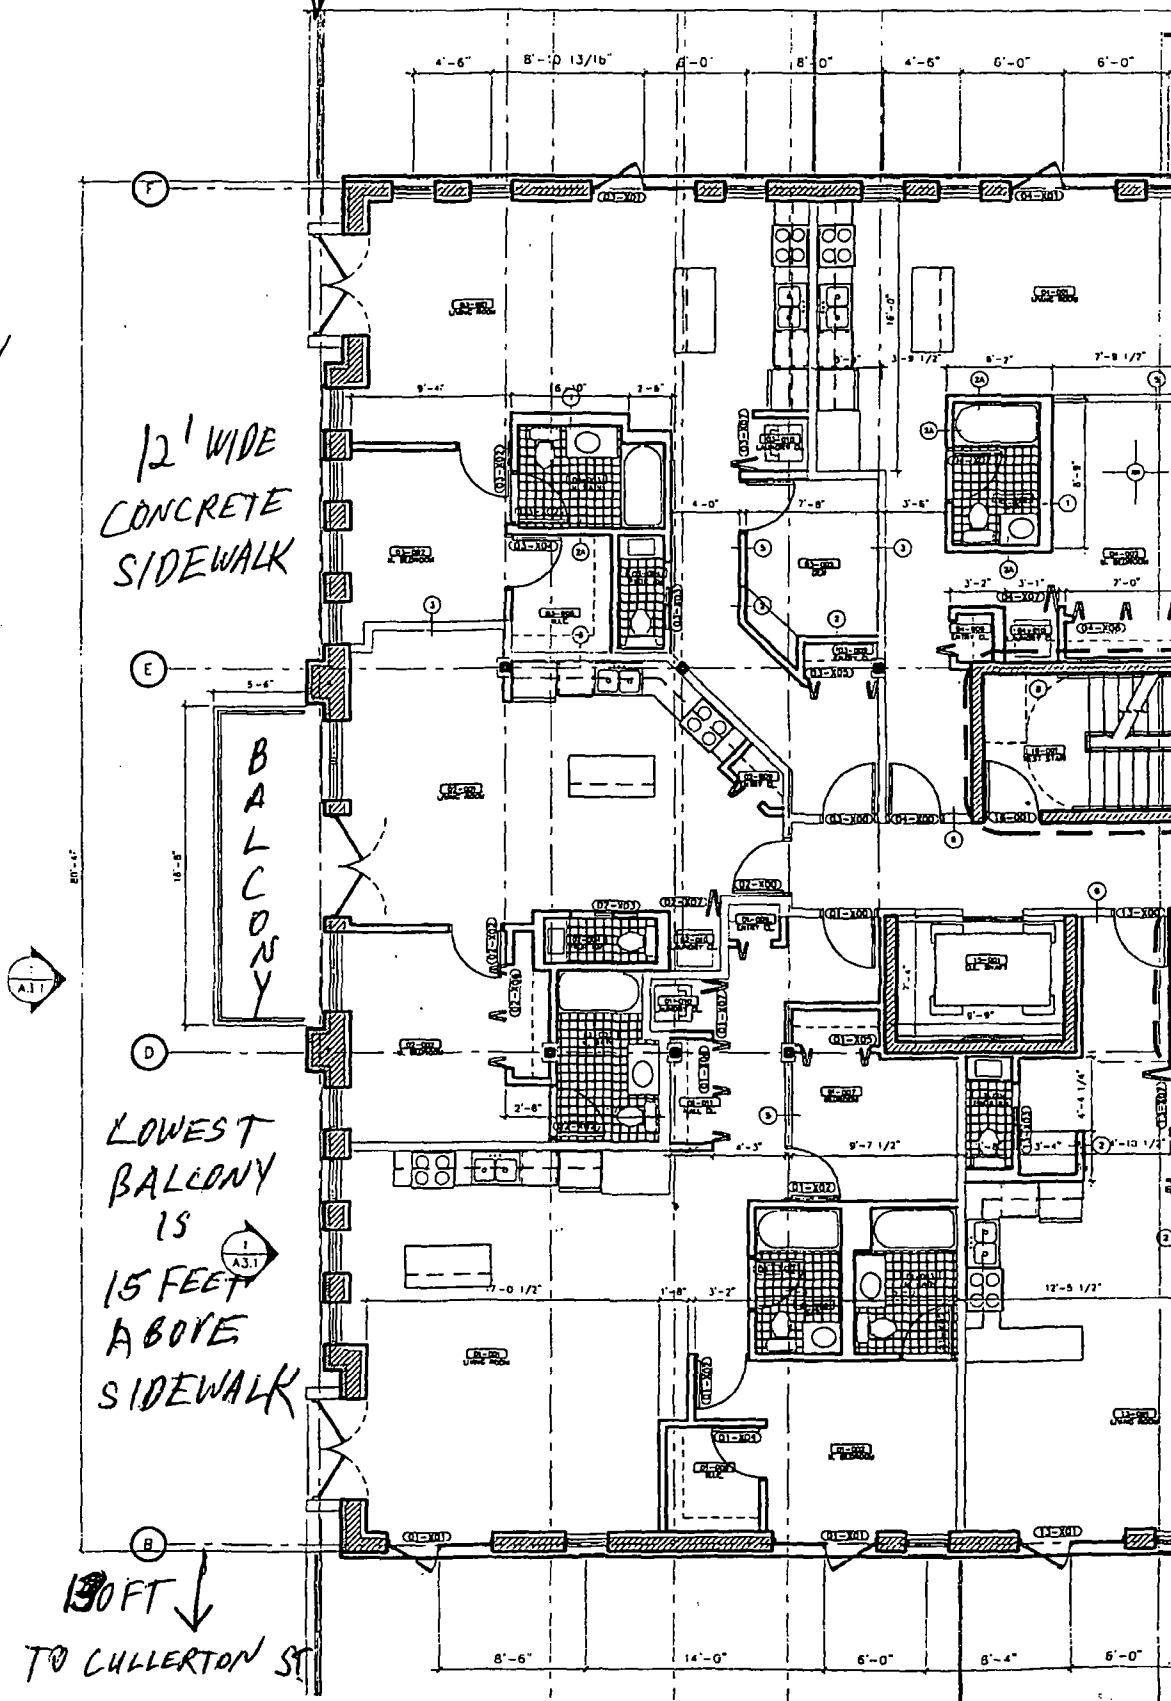



Department of Business Affairs and Consumer Protection  
Business Assistance Center - Public Way Use Unit  
City Hall - 121 N. LaSalle Street, Room 800 • Chicago, IL 60602  
(312)-74-GOBIZ (312-744-6249) • (312) 744-1944 (TTY)  
<http://www.cityofchicago.org/bacp>

06/26/2013

Alderman **Bob Fioretti**  
Ward # **02**  
City of Chicago  
City Hall, Room 300  
121 North LaSalle Street  
Chicago, Illinois 60602

Re: An ordinance to use and maintain a portion of the public right-of-way for **three (3) balcony(ies)** for  
**LOFT WERKS ON MICHIGAN LLC**, adjacent to the premises known as **1919 S. Michigan Ave..**

Dear Alderman **Bob Fioretti**:

The applicant referenced above has requested the use of the public right-of-way for a **balcony(ies)**. An ordinance has been prepared by the Department of Business Affairs and Consumer Protection – Business Assistance Center - Public Way Use Unit for presentation to the City Council. Because this request was made for properties located in your ward, as approved by you as per the attached, I respectfully request that you introduce the attached ordinance at the next City Council meeting.

If you have any questions regarding this ordinance, please contact Anthony Bertuca at (312) 744-5506.

**Department of Business Affairs and Consumer Protection**



# City of Chicago



O2013-5078

Office of the City Clerk

## Document Tracking Sheet

|                                 |                                                             |
|---------------------------------|-------------------------------------------------------------|
| <b>Meeting Date:</b>            | 6/26/2013                                                   |
| <b>Sponsor(s):</b>              | Dowell, Pat (3)                                             |
| <b>Type:</b>                    | Ordinance                                                   |
| <b>Title:</b>                   | Grant(s) of privilege in public way for El Patio Restaurant |
| <b>Committee(s) Assignment:</b> | Committee on Transportation and Public Way                  |



ORDINANCE  
EL PATIO RESTAURANT  
Acct. No. 62796 - 1  
Permit No. 1107088

*Be It Ordained by the City Council of the City of Chicago:*

SECTION 1. Permission and authority are hereby given and granted to EL PATIO RESTAURANT, upon the terms and subject to the conditions of this ordinance to maintain and use one (1) sign(s) projecting over the public right-of-way attached to its premises known as 4527 S. Ashland Ave..

Said sign structure(s) measures as follows; along S Ashland:

One (1) at six point two five (6.25) feet in length, three (3) feet in height and eleven (11) feet above grade level.

The location of said privilege shall be as shown on prints kept on file with the Department of Business Affairs and Consumer Protection and the Office of the City Clerk.

Said privilege shall be constructed in accordance with plans and specifications approved by the Department of Transportation (Division of Project Development) and Zoning Department - Signs.


This grant of privilege in the public way shall be subject to the provisions of Section 10-28-015 and all other required provisions of the Municipal Code of Chicago.

The grantee shall pay to the City of Chicago as compensation for the privilege #1107088 herein granted the sum of one hundred (\$100.00) per annum in advance.

A 25% penalty will be added for payments received after due date.

The permit holder agrees to hold the City of Chicago harmless for any damage, relocation or replacement costs associated with damage, relocation or removal of private property caused by the City performing work in the public way.

Authority herein given and granted for a period of five (5) years from and after 06/11/2013.

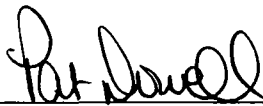Alderman   
Pat Dowell 3<sup>rd</sup> Ward

N  
45th St  
60609 S  
ASHLAND AVE

PAZ DEL SUR INC  
MEXICAN RESTAURANT  
DINE IN CARRY OUT  
SEAFOOD MARISCOS  
773-847-2595

Bottom of sign to floor is 11ft. Distance south from 45th St is 180ft.  
SIGN EXTENDS 6 1/4 ft from the front.



**06/26/2013**

**Alderman Pat Dowell**  
Ward # 03  
City of Chicago  
City Hall, Room 300  
121 North LaSalle Street  
Chicago, Illinois 60602

Re: An ordinance to use and maintain a portion of the public right-of-way for **one (1) sign(s)** for **EL PATIO RESTAURANT**, adjacent to the premises known as **4527 S. Ashland Ave..**

Dear Alderman **Pat Dowell**:

The applicant referenced above has requested the use of the public right-of-way for a **sign(s)**. An ordinance has been prepared by the Department of Business Affairs and Consumer Protection – Business Assistance Center - Public Way Use Unit for presentation to the City Council. Because this request was made for properties located in your ward, as approved by you as per the attached, I respectfully request that you introduce the attached ordinance at the next City Council meeting.

If you have any questions regarding this ordinance, please contact Anthony Bertuca at (312) 744-5506.

**Department of Business Affairs and Consumer Protection**



# City of Chicago



O2013-5080

Office of the City Clerk

## Document Tracking Sheet

|                                 |                                                  |
|---------------------------------|--------------------------------------------------|
| <b>Meeting Date:</b>            | 6/26/2013                                        |
| <b>Sponsor(s):</b>              | Dowell, Pat (3)                                  |
| <b>Type:</b>                    | Ordinance                                        |
| <b>Title:</b>                   | Grant(s) of privilege in public way for La Barca |
| <b>Committee(s) Assignment:</b> | Committee on Transportation and Public Way       |



ORDINANCE  
LA BARCA  
Acct. No. 8729 - 1  
Permit No. 1107152

*Be It Ordained by the City Council of the City of Chicago:*

SECTION 1. Permission and authority are hereby given and granted to LA BARCA, upon the terms and subject to the conditions of this ordinance to maintain and use one (1) sign(s) projecting over the public right-of-way attached to its premises known as 1221 W. 47th St..

Said sign structure(s) measures as follows; along W. 47th St.:

One (1) at five (5) feet in length, eight (8) feet in height and fifteen (15) feet above grade level.

The location of said privilege shall be as shown on prints kept on file with the Department of Business Affairs and Consumer Protection and the Office of the City Clerk.

Said privilege shall be constructed in accordance with plans and specifications approved by the Department of Transportation (Division of Project Development) and Zoning Department - Signs.

This grant of privilege in the public way shall be subject to the provisions of Section 10-28-015 and all other required provisions of the Municipal Code of Chicago.


The grantee shall pay to the City of Chicago as compensation for the privilege #1107152 herein granted the sum of three hundred (\$300.00) per annum in advance.

A 25% penalty will be added for payments received after due date.

The permit holder agrees to hold the City of Chicago harmless for any damage, relocation or replacement costs associated with damage, relocation or removal of private property caused by the City performing work in the public way.

Authority herein given and granted for a period of five (5) years from and after 06/11/2013.


Alderman

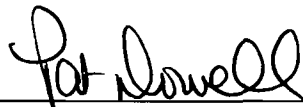A handwritten signature in black ink, appearing to read "Pat Dowell", is written over a horizontal line.

Pat Dowell 3<sup>rd</sup> Ward

NOV-13-2007 10:43 PM

P. 2

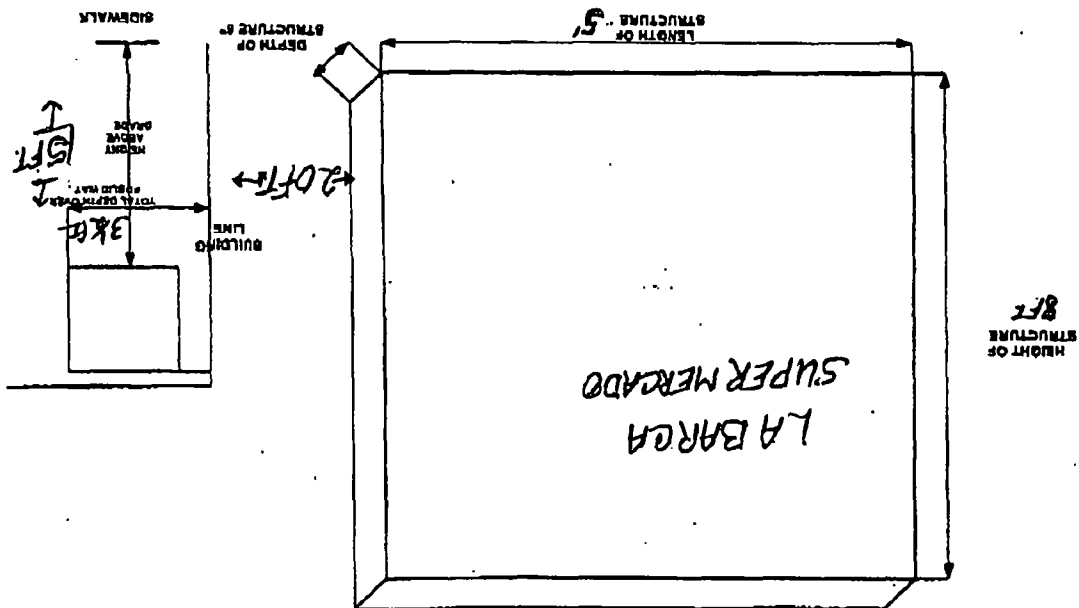



**06/26/2013**

**Alderman Pat Dowell**  
**Ward # 03**  
City of Chicago  
City Hall, Room 300  
121 North LaSalle Street  
Chicago, Illinois 60602

Re: An ordinance to use and maintain a portion of the public right-of-way for **one (1) sign(s)** for **LA BARCA**, adjacent to the premises known as **1221 W. 47th St.**.

Dear Alderman **Pat Dowell**:

The applicant referenced above has requested the use of the public right-of-way for a **sign(s)**. An ordinance has been prepared by the Department of Business Affairs and Consumer Protection – Business Assistance Center - Public Way Use Unit for presentation to the City Council. Because this request was made for properties located in your ward, as approved by you as per the attached, I respectfully request that you introduce the attached ordinance at the next City Council meeting.

If you have any questions regarding this ordinance, please contact Anthony Bertuca at (312) 744-5506.

**Department of Business Affairs and Consumer Protection**



# City of Chicago



O2013-5081

Office of the City Clerk

## Document Tracking Sheet

**Meeting Date:**

6/26/2013

**Sponsor(s):**

Burns, William D. (4)

**Type:**

Ordinance

**Title:**

Grant(s) of privilege in public way for Chicago Computer Club

**Committee(s) Assignment:**

Committee on Transportation and Public Way

ORDINANCE  
CHICAGO COMPUTER CLUB  
Acct. No. 373452 - 1  
Permit No. 1107269

*Be It Ordained by the City Council of the City of Chicago:*

SECTION 1. Permission and authority are hereby given and granted to CHICAGO COMPUTER CLUB, upon the terms and subject to the conditions of this ordinance to maintain and use one (1) sign(s) projecting over the public right-of-way attached to its premises known as 329-331 E. 35th St..

Said sign structure(s) measures as follows; along East 35th Street:

One (1) at eight (8) feet in length, four (4) feet in height and fourteen (14) feet above grade level.

The location of said privilege shall be as shown on prints kept on file with the Department of Business Affairs and Consumer Protection and the Office of the City Clerk.

Said privilege shall be constructed in accordance with plans and specifications approved by the Department of Transportation (Division of Project Development) and Zoning Department - Signs.


This grant of privilege in the public way shall be subject to the provisions of Section 10-28-015 and all other required provisions of the Municipal Code of Chicago.

The grantee shall pay to the City of Chicago as compensation for the privilege #1107269 herein granted the sum of three hundred (\$300.00) per annum in advance.


A 25% penalty will be added for payments received after due date.

The permit holder agrees to hold the City of Chicago harmless for any damage, relocation or replacement costs associated with damage, relocation or removal of private property caused by the City performing work in the public way.

Authority herein given and granted for a period of five (5) years from and after 06/11/2013.

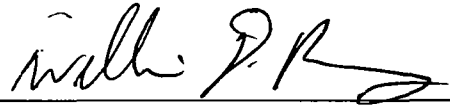Alderman 

William D. Burns 4<sup>th</sup> Ward

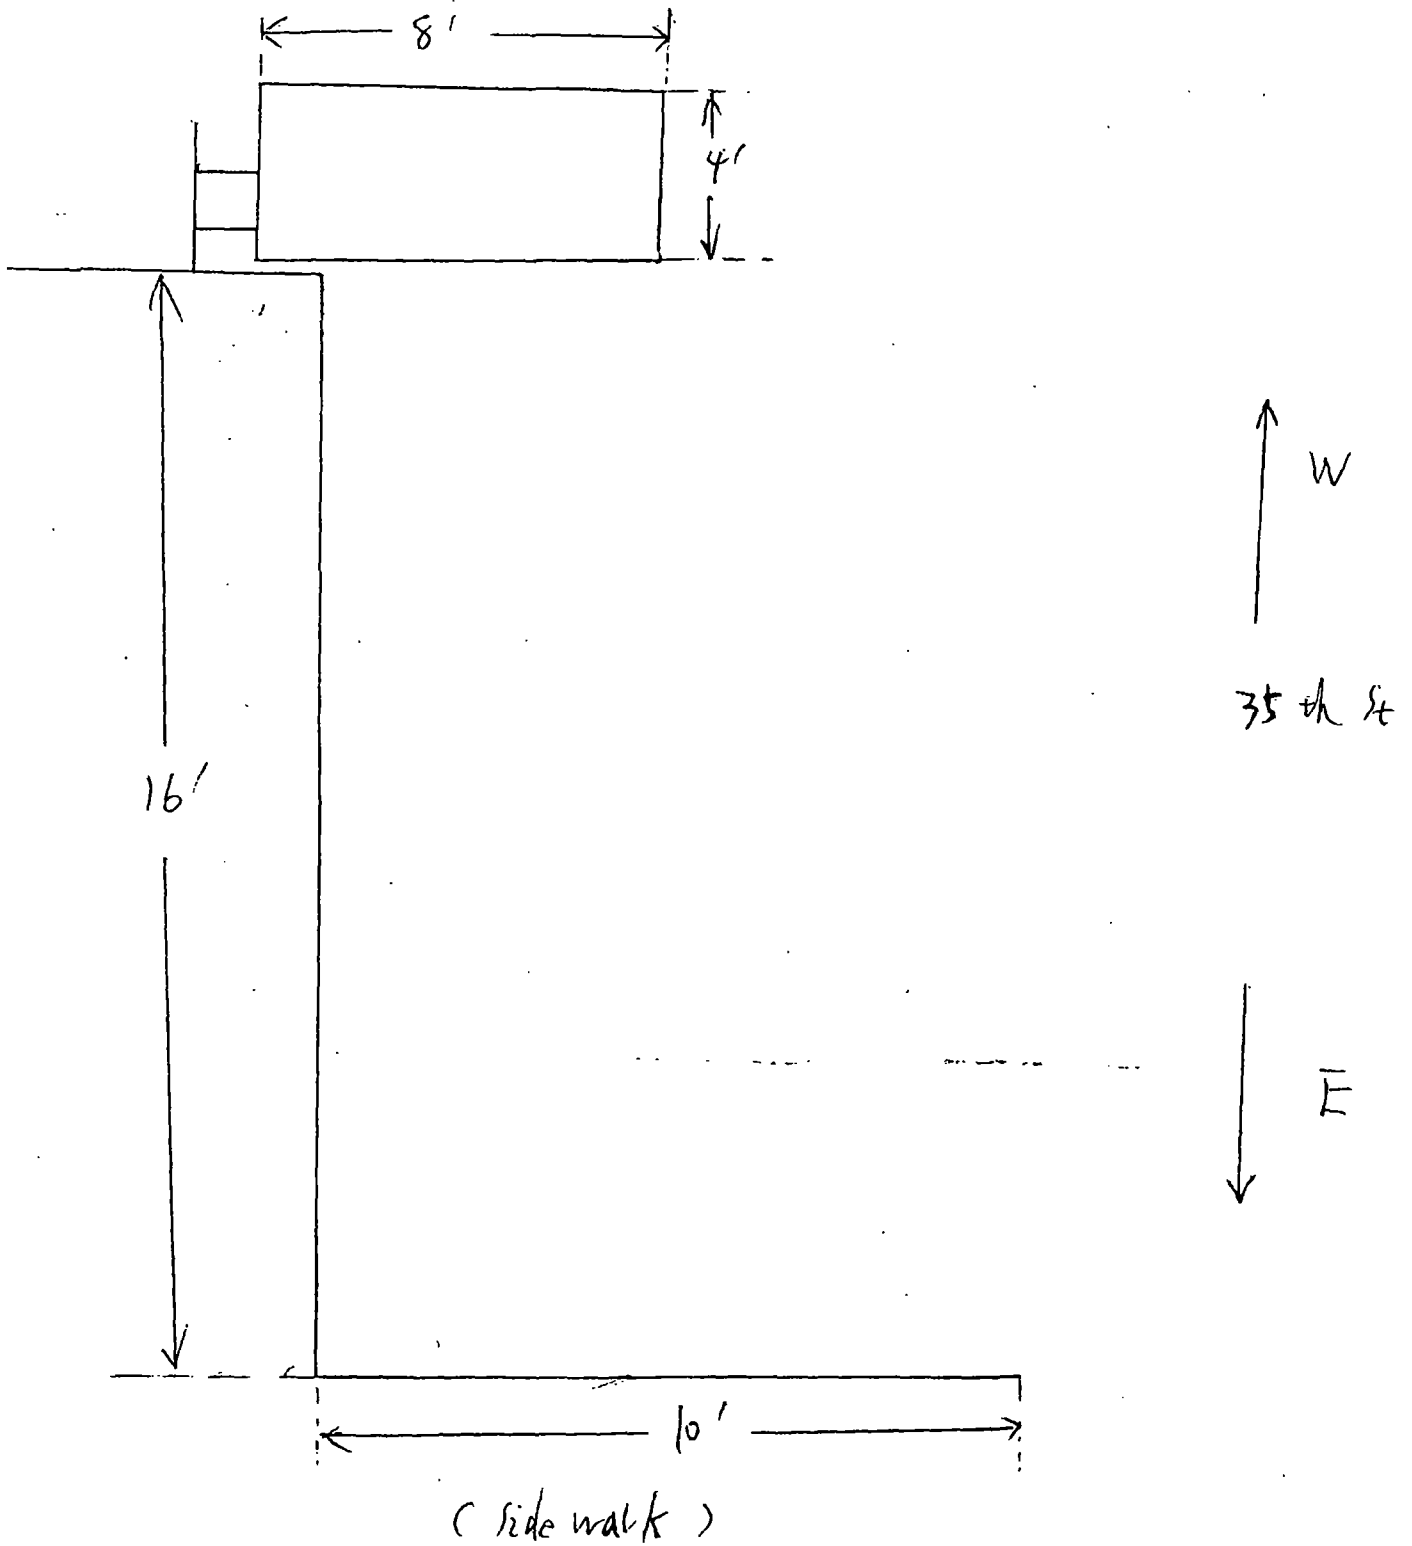



**06/26/2013**

Alderman **William D. Burns**  
Ward # **04**  
City of Chicago  
City Hall, Room **300**  
121 North LaSalle Street  
Chicago, Illinois 60602

Re: An ordinance to use and maintain a portion of the public right-of-way for **one (1) sign(s)** for  
**CHICAGO COMPUTER CLUB**, adjacent to the premises known as **329-331 E. 35th St.**.

Dear Alderman **William D. Burns**:

The applicant referenced above has requested the use of the public right-of-way for a **sign(s)**. An ordinance has been prepared by the Department of Business Affairs and Consumer Protection – Business Assistance Center - Public Way Use Unit for presentation to the City Council. Because this request was made for properties located in your ward, as approved by you as per the attached, I respectfully request that you introduce the attached ordinance at the next City Council meeting.

If you have any questions regarding this ordinance, please contact Anthony Bertuca at (312) 744-5506.

**Department of Business Affairs and Consumer Protection**



# City of Chicago



O2013-5082

Office of the City Clerk

## Document Tracking Sheet

|                                 |                                                            |
|---------------------------------|------------------------------------------------------------|
| <b>Meeting Date:</b>            | 6/26/2013                                                  |
| <b>Sponsor(s):</b>              | Hairston, Leslie A. (5)                                    |
| <b>Type:</b>                    | Ordinance                                                  |
| <b>Title:</b>                   | Grant(s) of privilege in public way for Allstate Insurance |
| <b>Committee(s) Assignment:</b> | Committee on Transportation and Public Way                 |



ORDINANCE  
ALLSTATE INSURANCE  
Acct. No. 380517 - 1  
Permit No. 1106144

*Be It Ordained by the City Council of the City of Chicago:*

SECTION 1. Permission and authority are hereby given and granted to ALLSTATE INSURANCE, upon the terms and subject to the conditions of this ordinance to maintain and use one (1) sign(s) projecting over the public right-of-way attached to its premises known as 1743 1/2 E. 55th St..

Said sign structure(s) measures as follows; along East 55th Street:

One (1) at eight (8) feet in length, two (2) feet in height and seven point five (7.5) feet above grade level.

The location of said privilege shall be as shown on prints kept on file with the Department of Business Affairs and Consumer Protection and the Office of the City Clerk.

Said privilege shall be constructed in accordance with plans and specifications approved by the Department of Transportation (Division of Project Development) and Zoning Department - Signs.

This grant of privilege in the public way shall be subject to the provisions of Section 10-28-015 and all other required provisions of the Municipal Code of Chicago.


The grantee shall pay to the City of Chicago as compensation for the privilege #1106144 herein granted the sum of one hundred (\$100.00) per annum in advance.

A 25% penalty will be added for payments received after due date.

The permit holder agrees to hold the City of Chicago harmless for any damage, relocation or replacement costs associated with damage, relocation or removal of private property caused by the City performing work in the public way.

Authority herein given and granted for a period of five (5) years from and after Date of Passage.

Alderman

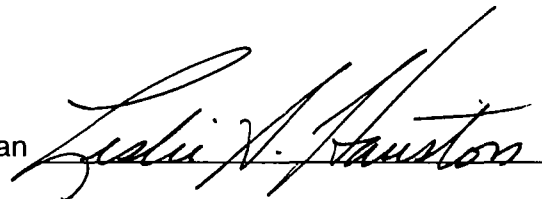A handwritten signature in black ink, appearing to read "Leslie V. Hairston", written over a horizontal line.

Leslie Hairston 5<sup>th</sup> Ward

ENGINEERING  
SHOP  
VINYL / LAYOUT  
ROUTING / KNIFE

**Philadelphia Sign  
COMPANY**  
707 West Spring Garden Street  
Philadelphia, New Jersey 19106-5  
Phone: (215) 426-1100  
Fax: (215) 426-1101  
E-mail: phil@philadelphia-sign.com

CUSTOMER:  
**ALLSTATE**  
JOB NUMBER:

SIGN TYPE:  
**ALST.WS1\_16**  
LOCATION:  
**Enter Text**

DATE:  
**07/09/2012**

DRAWN BY:  
**JLTH**

REVISION:  
Number Date By  
1 12-7-2012 JTR


SHEET  
**1 OF 1**

DWG NUMBER  
**B-44762**

ENGINEER SEAL:

MAX DESIGN WIND SPEED 90 MPH  
EXPOSURE C

NOT: IS AN UNFINISHED DRAWING  
CREATED BY PHSC IT IS SUBMITTED FOR YOUR  
REVIEW ONLY. IT IS NOT TO BE USED FOR  
CONSTRUCTION OR FOR ANY OTHER PURPOSE.  
IT IS NOT TO BE SHOWN TO ANYONE WITHOUT YOUR  
APPROVAL. ANY CHANGES TO THE DRAWING  
MUST BE MADE BY PHSC.

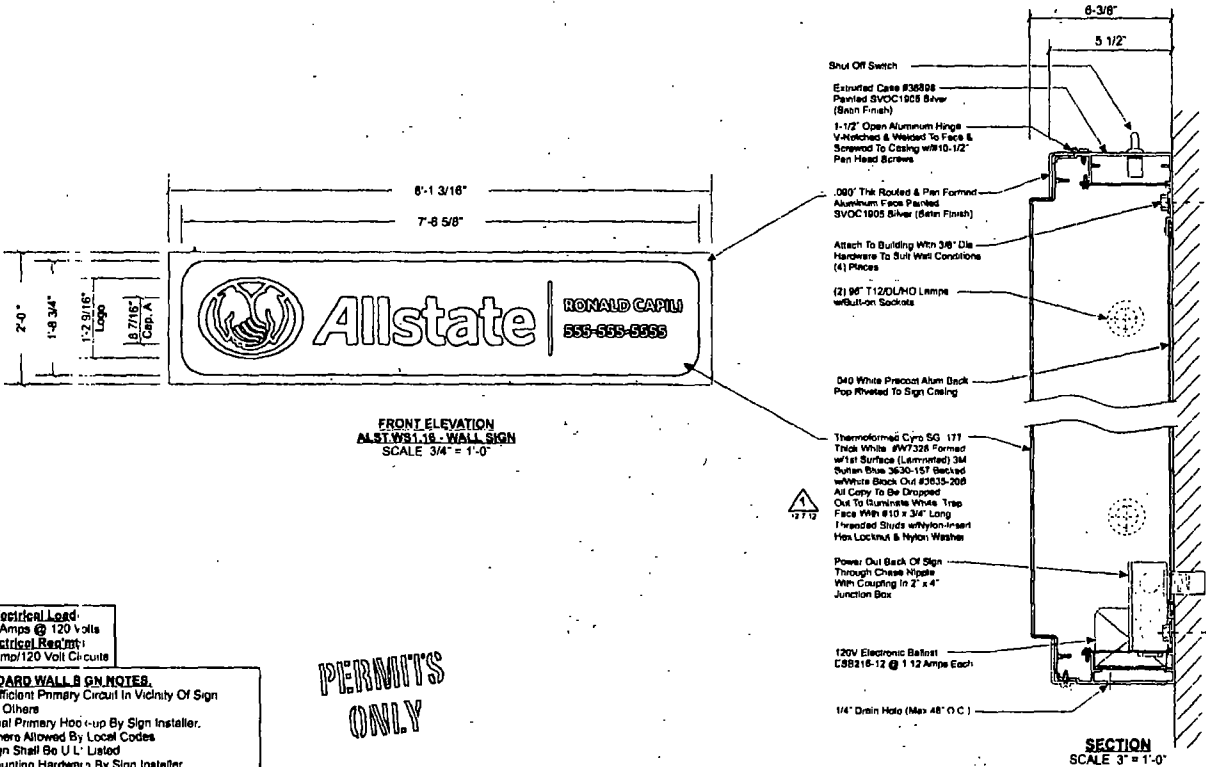

Electrical Load:  
(1) 12 Amps @ 120 volts  
Electrical Requirements:  
(1) 20 Amp/120 Volt Circuits

- STANDARD WALL SIGN NOTES:**
1. Sufficient Primary Circuit in Vicinity Of Sign By Others
  2. Final Primary Hook-up By Sign Installer, Where Allowed By Local Codes
  3. Sign Shall Be U.L. Listed
  4. Mounting Hardware By Sign Installer

Note: This sign is intended to be installed in accordance with the requirements of Article 600 of the National Electrical Code and/or other applicable local codes. This includes proper grounding and bonding of the sign.

PERMITS  
ONLY



**06/26/2013**

**Alderman Leslie Hairston**  
**Ward # 05**  
City of Chicago  
City Hall, Room 300  
121 North LaSalle Street  
Chicago, Illinois 60602

Re: An ordinance to use and maintain a portion of the public right-of-way for **one (1) sign(s)** for  
**ALLSTATE INSURANCE**, adjacent to the premises known as **1743 1/2 E. 55th St..**

Dear Alderman **Leslie Hairston**:

The applicant referenced above has requested the use of the public right-of-way for a **sign(s)**. An ordinance has been prepared by the Department of Business Affairs and Consumer Protection – Business Assistance Center - Public Way Use Unit for presentation to the City Council. Because this request was made for properties located in your ward, as approved by you as per the attached, I respectfully request that you introduce the attached ordinance at the next City Council meeting.

If you have any questions regarding this ordinance, please contact Anthony Bertuca at (312) 744-5506.

**Department of Business Affairs and Consumer Protection**



# City of Chicago



O2013-5084

Office of the City Clerk

## Document Tracking Sheet

|                                 |                                                    |
|---------------------------------|----------------------------------------------------|
| <b>Meeting Date:</b>            | 6/26/2013                                          |
| <b>Sponsor(s):</b>              | Hairston, Leslie A. (5)                            |
| <b>Type:</b>                    | Ordinance                                          |
| <b>Title:</b>                   | Grant(s) of privilege in public way for McDonald's |
| <b>Committee(s) Assignment:</b> | Committee on Transportation and Public Way         |

ORDINANCE  
MCDONALD'S  
Acct. No. 49561 - 4  
Permit No. 1101512

*Be It Ordained by the City Council of the City of Chicago:*

SECTION 1. Permission and authority are hereby given and granted to MCDONALD'S, upon the terms and subject to the conditions of this ordinance to maintain and use one (1) sign(s) projecting over the public right-of-way attached to its premises known as 6560 S. Stony Island Ave..

Said sign structure(s) measures as follows; along S STONY ISLAND AVE:

One (1) at fourteen point one seven (14.17) feet in length, fourteen (14) feet in height and fifty-four (54) feet above grade level.

The location of said privilege shall be as shown on prints kept on file with the Department of Business Affairs and Consumer Protection and the Office of the City Clerk.

Said privilege shall be constructed in accordance with plans and specifications approved by the Department of Transportation (Division of Project Development) and Zoning Department - Signs.

This grant of privilege in the public way shall be subject to the provisions of Section 10-28-015 and all other required provisions of the Municipal Code of Chicago.


The grantee shall pay to the City of Chicago as compensation for the privilege #1101512 herein granted the sum of three hundred (\$300.00) per annum in advance.

A 25% penalty will be added for payments received after due date.


The permit holder agrees to hold the City of Chicago harmless for any damage, relocation or replacement costs associated with damage, relocation or removal of private property caused by the City performing work in the public way.

Authority herein given and granted for a period of five (5) years from and after Date of Passage.

Alderman

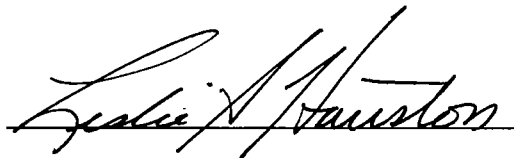A handwritten signature in black ink, appearing to read "Leslie Hairston", written over a horizontal line.

Leslie Hairston 5<sup>th</sup> Ward

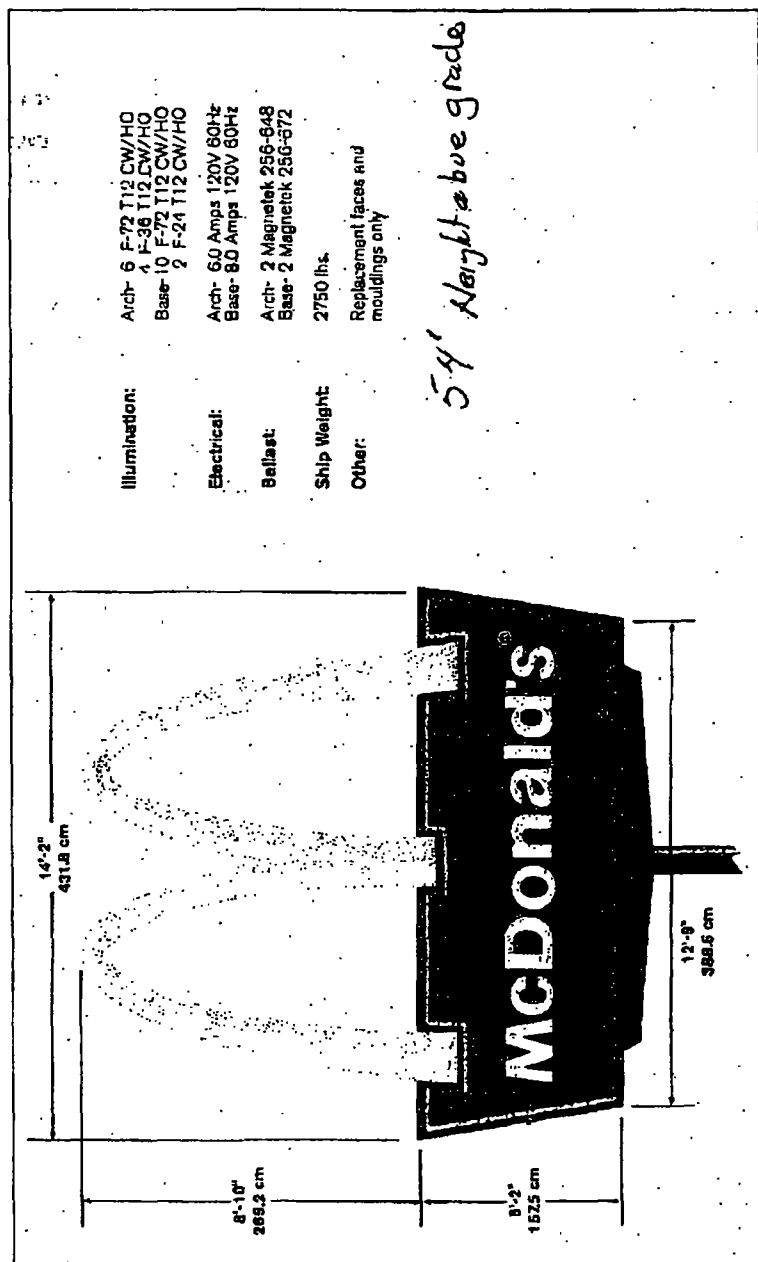



**Department of Business Affairs and Consumer Protection**  
Business Assistance Center - Public Way Use Unit  
City Hall - 121 N. LaSalle Street, Room 800 • Chicago, IL 60602  
(312)-74-GOBIZ (312-744-6249) • (312) 744-1944 (TTY)  
<http://www.cityofchicago.org/bacp>

**06/26/2013**

**Alderman Leslie Hairston**  
**Ward # 05**  
City of Chicago  
City Hall, Room 300  
121 North LaSalle Street  
Chicago, Illinois 60602

Re: An ordinance to use and maintain a portion of the public right-of-way for **one (1) sign(s)** for **MCDONALD'S**, adjacent to the premises known as **6560 S. Stony Island Ave..**

Dear Alderman **Leslie Hairston**:

The applicant referenced above has requested the use of the public right-of-way for a **sign(s)**. An ordinance has been prepared by the Department of Business Affairs and Consumer Protection – Business Assistance Center - Public Way Use Unit for presentation to the City Council. Because this request was made for properties located in your ward, as approved by you as per the attached, I respectfully request that you introduce the attached ordinance at the next City Council meeting.

If you have any questions regarding this ordinance, please contact Anthony Bertuca at (312) 744-5506.

**Department of Business Affairs and Consumer Protection**



# City of Chicago



O2013-5085

Office of the City Clerk

## Document Tracking Sheet

|                                 |                                                                                  |
|---------------------------------|----------------------------------------------------------------------------------|
| <b>Meeting Date:</b>            | 6/26/2013                                                                        |
| <b>Sponsor(s):</b>              | Hairston, Leslie A. (5)                                                          |
| <b>Type:</b>                    | Ordinance                                                                        |
| <b>Title:</b>                   | Grant(s) of privilege in public way for University of Chicago,<br>The - manholes |
| <b>Committee(s) Assignment:</b> | Committee on Transportation and Public Way                                       |



ORDINANCE  
UNIVERSITY OF CHICAGO  
Acct. No. 43697 - 10  
Permit No. 1107291

*Be It Ordained by the City Council of the City of Chicago:*

SECTION 1. Permission and authority are hereby given and granted to UNIVERSITY OF CHICAGO, upon the terms and subject to the conditions of this ordinance to maintain and use, as now constructed, three (3) Manhole(s) under the public right-of-way adjacent to its premises known as 5555 S. Woodlawn Ave..

Said Manhole(s) at S. WOODLAWN AVE measure(s):

Three (3) at forty (40) feet in length, and four (4) feet in width for a total of four hundred eighty (480) square feet.

The location of said privilege shall be as shown on prints kept on file with the Department of Business Affairs and Consumer Protection and the Office of the City Clerk.

Said privilege shall be constructed in accordance with plans and specifications approved by the Department of Transportation (Office of Underground Coordination) and Department of Water Management.

This grant of privilege in the public way shall be subject to the provisions of Section 10-28-015 and all other required provisions of the Municipal Code of Chicago.


The grantee shall pay to the City of Chicago as compensation for the privilege #1107291 herein granted the sum of one thousand two hundred (\$1,200.00) per annum in advance.

A 25% penalty will be added for payments received after due date.

The permit holder agrees to hold the City of Chicago harmless for any damage, relocation or replacement costs associated with damage, relocation or removal of private property caused by the City performing work in the public way.

Authority herein given and granted for a period of five (5) years from and after 05/07/2013.

Alderman

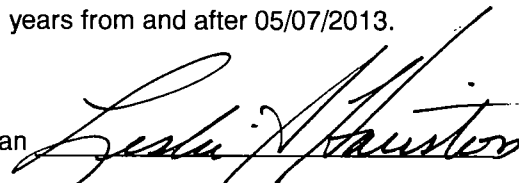A handwritten signature in black ink, appearing to read "Leslie Hairston", written over a horizontal line.

Leslie Hairston 5th Ward





**06/26/2013**

**Alderman Leslie Hairston**  
**Ward # 05**  
City of Chicago  
City Hall, Room **300**  
121 North LaSalle Street  
Chicago, Illinois 60602

Re: An ordinance to use and maintain a portion of the public right-of-way for **three (3) manhole(s)** for **UNIVERSITY OF CHICAGO**, adjacent to the premises known as **5555 S. Woodlawn Ave..**

Dear Alderman **Leslie Hairston**:

The applicant referenced above has requested the use of the public right-of-way for a **manhole(s)**. An ordinance has been prepared by the Department of Business Affairs and Consumer Protection – Business Assistance Center - Public Way Use Unit for presentation to the City Council. Because this request was made for properties located in your ward, as approved by you as per the attached, I respectfully request that you introduce the attached ordinance at the next City Council meeting.

If you have any questions regarding this ordinance, please contact Anthony Bertuca at (312) 744-5506.

**Department of Business Affairs and Consumer Protection**



# City of Chicago



O2013-5089

Office of the City Clerk

## Document Tracking Sheet

|                                 |                                                                                         |
|---------------------------------|-----------------------------------------------------------------------------------------|
| <b>Meeting Date:</b>            | 6/26/2013                                                                               |
| <b>Sponsor(s):</b>              | Hairston, Leslie A. (5)                                                                 |
| <b>Type:</b>                    | Ordinance                                                                               |
| <b>Title:</b>                   | Grant(s) of privilege in public way for University of Chicago,<br>The - tieback systems |
| <b>Committee(s) Assignment:</b> | Committee on Transportation and Public Way                                              |

ORDINANCE

The University of Chicago

Acct. No. 63878 - 93

Permit No. 1107274

*Be It Ordained by the City Council of the City of Chicago:*

SECTION 1. Permission and authority are hereby given and granted to The University of Chicago, upon the terms and subject to the conditions of this ordinance to construct, install, maintain and use thirty-nine (39) Tieback System(s) under the public right-of-way adjacent to its premises known as 5656 S. Maryland Ave..

Said Tieback System(s) at S. Maryland measure(s):

Thirteen (13) at fifty point five eight (50.58) feet in length, and two (2) feet in width for a total of one thousand three hundred fifteen point zero eight (1315.08) square feet.

Six (6) at twenty-eight point five (28.5) feet in length, and two (2) feet in width for a total of three hundred forty-two (342) square feet.

Said Tieback System(s) at S. Cottage Grove measure(s):

Twenty (20) at forty-five point seven five (45.75) feet in length, and two (2) feet in width for a total of one thousand eight hundred thirty (1830) square feet.

The location of said privilege shall be as shown on prints kept on file with the Department of Business Affairs and Consumer Protection and the Office of the City Clerk.

Said privilege shall be constructed in accordance with plans and specifications approved by the Department of Transportation (Office of Underground Coordination).

This grant of privilege in the public way shall be subject to the provisions of Section 10-28-015 and all other required provisions of the Municipal Code of Chicago.


The grantee shall pay to the City of Chicago as compensation for the privilege #1107274 herein granted the sum of four hundred (\$400.00) per annum in advance.

A 25% penalty will be added for payments received after due date.

The permit holder agrees to hold the City of Chicago harmless for any damage, relocation or replacement costs associated with damage, relocation or removal of private property caused by the City performing work in the public way.

Authority herein given and granted for a period of five (5) years from and after Date of Passage.

Alderman

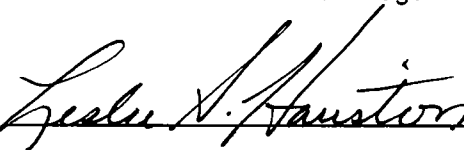

Leslie Hairston 5th Ward





**06/26/2013**

**Alderman Leslie Hairston**  
Ward # 05  
City of Chicago  
City Hall, Room 300  
121 North LaSalle Street  
Chicago, Illinois 60602

Re: An ordinance to use and maintain a portion of the public right-of-way for **thirty-nine (39) tieback system(s)** for **The University of Chicago**, adjacent to the premises known as **5656 S. Maryland Ave.**.

Dear Alderman **Leslie Hairston**:

The applicant referenced above has requested the use of the public right-of-way for **tieback system(s)**. An ordinance has been prepared by the Department of Business Affairs and Consumer Protection – Business Assistance Center- Public Way Use Unit for presentation to the City Council. Because this request was made for properties located in your ward, as approved by you as per the attached, I respectfully request that you introduce the attached ordinance at the next City Council meeting.

If you have any questions regarding this ordinance, please contact Anthony Bertuca at (312) 744-5506.

**Department of Business Affairs and Consumer Protection**



# City of Chicago



O2013-5092

Office of the City Clerk

## Document Tracking Sheet

|                                 |                                                                                  |
|---------------------------------|----------------------------------------------------------------------------------|
| <b>Meeting Date:</b>            | 6/26/2013                                                                        |
| <b>Sponsor(s):</b>              | Hairston, Leslie A. (5)                                                          |
| <b>Type:</b>                    | Ordinance                                                                        |
| <b>Title:</b>                   | Grant(s) of privilege in public way for University of Chicago,<br>The - caissons |
| <b>Committee(s) Assignment:</b> | Committee on Transportation and Public Way                                       |



ORDINANCE

The University of Chicago

Acct. No. 63878 - 93

Permit No. 1107276

*Be It Ordained by the City Council of the City of Chicago:*

SECTION 1. Permission and authority are hereby given and granted to The University of Chicago, upon the terms and subject to the conditions of this ordinance to construct, install, maintain and use twelve (12) Caisson(s) under the public right-of-way adjacent to its premises known as 5656 S. Maryland Ave..

Said Caisson(s) at Maryland measure(s):

One (1) at one point eight three (1.83) foot in length, and six point nine two (6.92) feet in width for a total of twelve point six six (12.66) square feet.

Two (2) at two point zero eight (2.08) feet in length, and seven point five (7.5) feet in width for a total of thirty-one point two (31.2) square feet.

Four (4) at two (2) feet in length, and seven point five (7.5) feet in width for a total of sixty (60) square feet.

One (1) at one point three three (1.33) foot in length, and six point four three (6.43) feet in width for a total of eight point five five (8.55) square feet.

One (1) at one point two five (1.25) foot in length, and six (6) feet in width for a total of seven point five (7.5) square feet.

Two (2) at one point two five (1.25) foot in length, and five point eight three (5.83) feet in width for a total of fourteen point five eight (14.58) square feet.

One (1) at three point one seven (3.17) feet in length, and ten point five eight (10.58) feet in width for a total of thirty-three point five four (33.54) square feet.

The location of said privilege shall be as shown on prints kept on file with the Department of Business Affairs and Consumer Protection and the Office of the City Clerk.

Said privilege shall be constructed in accordance with plans and specifications approved by the Department of Planning and Development and Department of Transportation (Office of Underground Coordination).

This grant of privilege in the public way shall be subject to the provisions of Section 10-28-015 and all other required provisions of the Municipal Code of Chicago.


The grantee shall pay to the City of Chicago as compensation for the privilege #1107276 herein granted the sum of four hundred (\$400.00) per annum in advance.

A 25% penalty will be added for payments received after due date.

The permit holder agrees to hold the City of Chicago harmless for any damage, relocation or replacement costs associated with damage, relocation or removal of private property caused by the City performing work in the public way.

Authority herein given and granted for a period of five (5) years from and after Date of Passage.

Alderman

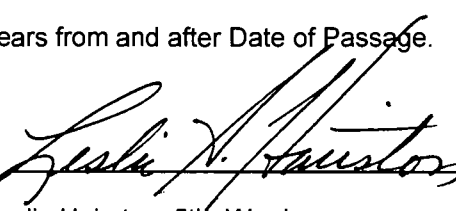  
Leslie Hairston 5th Ward





06/26/2013

Alderman **Leslie Hairston**  
Ward # **05**  
City of Chicago  
City Hall, Room **300**  
121 North LaSalle Street  
Chicago, Illinois 60602

Re: An ordinance to use and maintain a portion of the public right-of-way for **twelve (12) caisson(s)** for  
**The University of Chicago**, adjacent to the premises known as **5656 S. Maryland Ave.**

Dear Alderman **Leslie Hairston**:

The applicant referenced above has requested the use of the public right-of-way for **caisson(s)**. An ordinance has been prepared by the Department of Business Affairs and Consumer Protection – Business Assistance Center - Public Way Use Unit for presentation to the City Council. Because this request was made for properties located in your ward, as approved by you as per the attached, I respectfully request that you introduce the attached ordinance at the next City Council meeting.

If you have any questions regarding this ordinance, please contact Anthony Bertuca at (312) 744-5506.

**Department of Business Affairs and Consumer Protection**



# City of Chicago



O2013-5093

Office of the City Clerk

## Document Tracking Sheet

|                                 |                                                                                    |
|---------------------------------|------------------------------------------------------------------------------------|
| <b>Meeting Date:</b>            | 6/26/2013                                                                          |
| <b>Sponsor(s):</b>              | Hairston, Leslie A. (5)                                                            |
| <b>Type:</b>                    | Ordinance                                                                          |
| <b>Title:</b>                   | Grant(s) of privilege in public way for Univerisity of Chicago,<br>The - sheetings |
| <b>Committee(s) Assignment:</b> | Committee on Transportation and Public Way                                         |

ORDINANCE

The University of Chicago

Acct. No. 63878 - 93

Permit No. 1107279

*Be It Ordained by the City Council of the City of Chicago:*

SECTION 1. Permission and authority are hereby given and granted to The University of Chicago, upon the terms and subject to the conditions of this ordinance to construct, install, maintain and use two (2) Sheeting(s) under the public right-of-way adjacent to its premises known as 5656 S. Maryland Ave..

Said Sheeting(s) at South Maryland Avenue measure(s):

One (1) at seventy-two point five eight (72.58) feet in length, and three (3) feet, nine (9) inches in width. Said sheeting shall be approximately six (6) inches below grade level.

One (1) at fifty-nine point one seven (59.17) feet in length, and three (3) feet nine (9) inches in width. Said sheeting shall be approximately six (6) inches below grade level.

The location of said privilege shall be as shown on prints kept on file with the Department of Business Affairs and Consumer Protection and the Office of the City Clerk.

Said privilege shall be constructed in accordance with plans and specifications approved by the Department of Planning and Development and Department of Transportation (Office of Underground Coordination).

This grant of privilege in the public way shall be subject to the provisions of Section 10-28-015 and all other required provisions of the Municipal Code of Chicago.


The grantee shall pay to the City of Chicago as compensation for the privilege #1107279 herein granted the sum of eight hundred (\$800.00) per annum in advance.

A 25% penalty will be added for payments received after due date.

The permit holder agrees to hold the City of Chicago harmless for any damage, relocation or replacement costs associated with damage, relocation or removal of private property caused by the City performing work in the public way.

Authority herein given and granted for a period of five (5) years from and after Date of Passage

Alderman

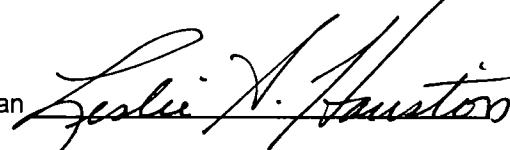A handwritten signature in black ink, appearing to read "Leslie A. Hairston", written over a horizontal line.

Leslie Hairston 5th Ward

View of S. Maryland Ave. Looking North



View of S. Maryland Ave. Looking South





**06/26/2013**

Alderman **Leslie Hairston**  
Ward # **05**  
City of Chicago  
City Hall, Room **300**  
121 North LaSalle Street  
Chicago, Illinois 60602

Re: An ordinance to use and maintain a portion of the public right-of-way for **two (2) sheeting(s)** for **The University of Chicago**, adjacent to the premises known as **5656 S. Maryland Ave.**.

Dear Alderman **Leslie Hairston**:

The applicant referenced above has requested the use of the public right-of-way for **sheeting(s)**. An ordinance has been prepared by the Department of Business Affairs and Consumer Protection – Business Assistance Center - Public Way Use Unit for presentation to the City Council. Because this request was made for properties located in your ward, as approved by you as per the attached, I respectfully request that you introduce the attached ordinance at the next City Council meeting.

If you have any questions regarding this ordinance, please contact Anthony Bertuca at (312) 744-5506.

**Department of Business Affairs and Consumer Protection**



# City of Chicago



O2013-5096

Office of the City Clerk

## Document Tracking Sheet

|                                 |                                                                      |
|---------------------------------|----------------------------------------------------------------------|
| <b>Meeting Date:</b>            | 6/26/2013                                                            |
| <b>Sponsor(s):</b>              | Harris, Michelle A. (8)                                              |
| <b>Type:</b>                    | Ordinance                                                            |
| <b>Title:</b>                   | Grant(s) of privilege in public way for Pill Hill Development Center |
| <b>Committee(s) Assignment:</b> | Committee on Transportation and Public Way                           |



ORDINANCE  
PILL HILL DEVELOPMENT CENTER  
Acct. No. 51665 - 1  
Permit No. 1107294

*Be It Ordained by the City Council of the City of Chicago:*

SECTION 1. Permission and authority are hereby given and granted to PILL HILL DEVELOPMENT CENTER, upon the terms and subject to the conditions of this ordinance to maintain and use one (1) sign(s) projecting over the public right-of-way attached to its premises known as 8802 S. Stony Island Ave..

Said sign structure(s) measures as follows; along S. Stony Island Avenue:  
One (1) at eight (8) feet in length, four (4) feet in height and seven (7) feet above grade level.

The location of said privilege shall be as shown on prints kept on file with the Department of Business Affairs and Consumer Protection and the Office of the City Clerk.

Said privilege shall be constructed in accordance with plans and specifications approved by the Department of Transportation (Division of Project Development) and Zoning Department - Signs.

This grant of privilege in the public way shall be subject to the provisions of Section 10-28-015 and all other required provisions of the Municipal Code of Chicago.

The grantee shall pay to the City of Chicago as compensation for the privilege #1107294 herein granted the sum of three hundred (\$300.00) per annum in advance.

A 25% penalty will be added for payments received after due date.

The permit holder agrees to hold the City of Chicago harmless for any damage, relocation or replacement costs associated with damage, relocation or removal of private property caused by the City performing work in the public way.

Authority herein given and granted for a period of five (5) years from and after 05/14/2013.

Alderman 

Michelle A. Harris 8<sup>th</sup> Ward



05-28-'13 13:09 FROM-  
SUC S. Stony  
Island

T-375 P0001/0001 F-368  
DEV.

Pill

Hill

8802 S. Stony Island



right  
7  
=

length  
8  
=



**06/26/2013**

Alderman **Michelle A. Harris**  
Ward # **08**  
City of Chicago  
City Hall, Room **300**  
121 North LaSalle Street  
Chicago, Illinois 60602

Re: An ordinance to use and maintain a portion of the public right-of-way for **one (1) sign(s)** for **PILL HILL DEVELOPMENT CENTER**, adjacent to the premises known as **8802 S. Stony Island Ave..**

Dear Alderman **Michelle A. Harris**:

The applicant referenced above has requested the use of the public right-of-way for a **sign(s)**. An ordinance has been prepared by the Department of Business Affairs and Consumer Protection – Business Assistance Center - Public Way Use Unit for presentation to the City Council. Because this request was made for properties located in your ward, as approved by you as per the attached, I respectfully request that you introduce the attached ordinance at the next City Council meeting.

If you have any questions regarding this ordinance, please contact Anthony Bertuca at (312) 744-5506.

**Department of Business Affairs and Consumer Protection**



# City of Chicago



O2013-5098

Office of the City Clerk

## Document Tracking Sheet

|                                 |                                                           |
|---------------------------------|-----------------------------------------------------------|
| <b>Meeting Date:</b>            | 6/26/2013                                                 |
| <b>Sponsor(s):</b>              | Pope, John (10)                                           |
| <b>Type:</b>                    | Ordinance                                                 |
| <b>Title:</b>                   | Grant(s) of privilege in public way for Maya's Pizza Inc. |
| <b>Committee(s) Assignment:</b> | Committee on Transportation and Public Way                |

ORDINANCE  
MAYA'S PIZZA, INC.  
Acct. No. 321709 - 1  
Permit No. 1107227

*Be It Ordained by the City Council of the City of Chicago:*

SECTION 1. Permission and authority are hereby given and granted to MAYA'S PIZZA, INC., upon the terms and subject to the conditions of this ordinance to maintain and use one (1) sign(s) projecting over the public right-of-way attached to its premises known as 8550 S. Commercial Ave..

Said sign structure(s) measures as follows; along S. Commercial Avenue:

One (1) at five point zero eight (5.08) feet in length, four (4) feet in height and nine point five eight (9.58) feet above grade level.

The location of said privilege shall be as shown on prints kept on file with the Department of Business Affairs and Consumer Protection and the Office of the City Clerk.

Said privilege shall be constructed in accordance with plans and specifications approved by the Department of Transportation (Division of Project Development) and Zoning Department - Signs.

This grant of privilege in the public way shall be subject to the provisions of Section 10-28-015 and all other required provisions of the Municipal Code of Chicago.


The grantee shall pay to the City of Chicago as compensation for the privilege #1107227 herein granted the sum of one hundred (\$100.00) per annum in advance.


A 25% penalty will be added for payments received after due date.

The permit holder agrees to hold the City of Chicago harmless for any damage, relocation or replacement costs associated with damage, relocation or removal of private property caused by the City performing work in the public way.

Authority herein given and granted for a period of five (5) years from and after 06/11/2013.


Alderman

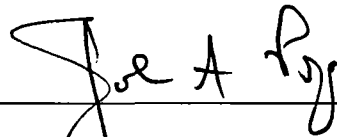  
\_\_\_\_\_  
John Pope 10<sup>th</sup> Ward

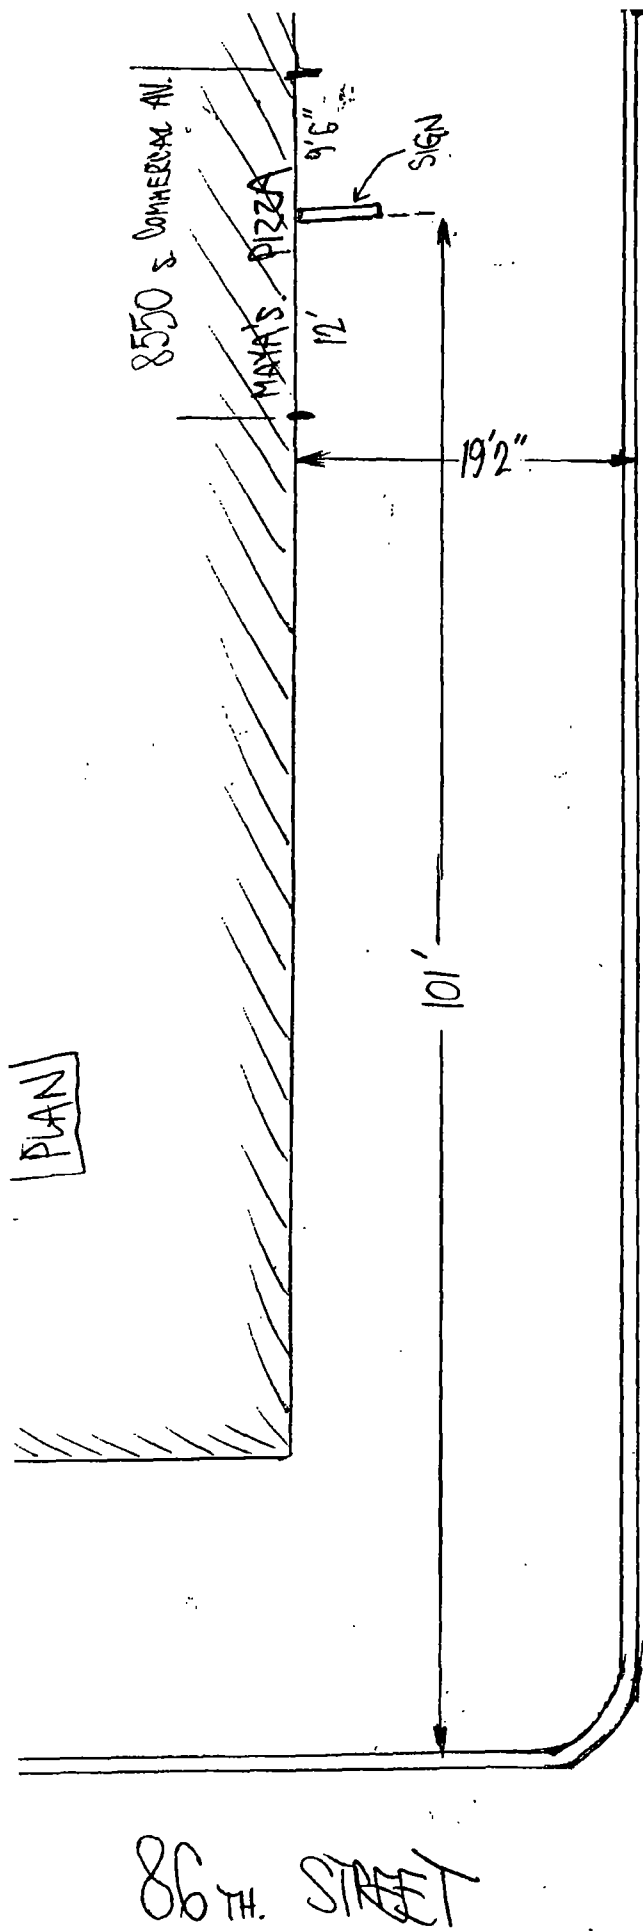

COMMERCIAL AV.

ELEVATION

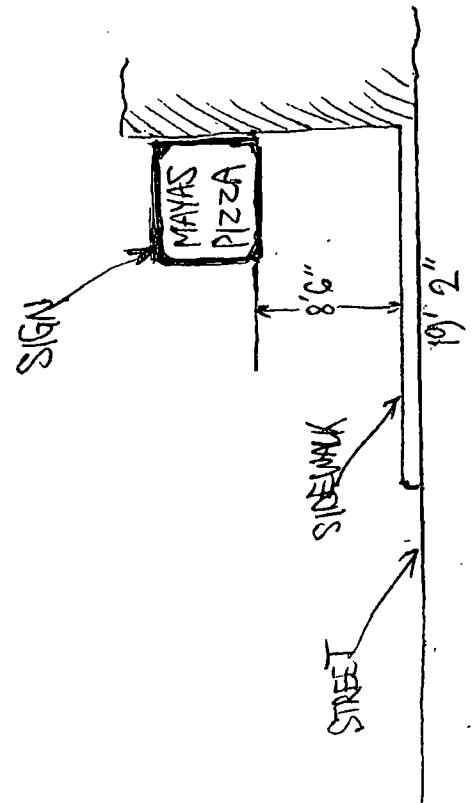



**06/26/2013**

**Alderman John Pope**  
**Ward # 10**  
City of Chicago  
City Hall, Room 300  
121 North LaSalle Street  
Chicago, Illinois 60602

Re: An ordinance to use and maintain a portion of the public right-of-way for **one (1) sign(s)** for  
**MAYA'S PIZZA, INC.**, adjacent to the premises known as **8550 S. Commercial Ave.**

**Dear Alderman John Pope:**

The applicant referenced above has requested the use of the public right-of-way for a **sign(s)**. An ordinance has been prepared by the Department of Business Affairs and Consumer Protection – Business Assistance Center - Public Way Use Unit for presentation to the City Council. Because this request was made for properties located in your ward, as approved by you as per the attached, I respectfully request that you introduce the attached ordinance at the next City Council meeting.

If you have any questions regarding this ordinance, please contact Anthony Bertuca at (312) 744-5506.

**Department of Business Affairs and Consumer Protection**





# City of Chicago



**O2013-5104**

Office of the City Clerk

## Document Tracking Sheet

|                                 |                                                                       |
|---------------------------------|-----------------------------------------------------------------------|
| <b>Meeting Date:</b>            | 6/26/2013                                                             |
| <b>Sponsor(s):</b>              | Pope, John (10)                                                       |
| <b>Type:</b>                    | Ordinance                                                             |
| <b>Title:</b>                   | Grant(s) of privilege in public way for Standard Bank & Trust Company |
| <b>Committee(s) Assignment:</b> | Committee on Transportation and Public Way                            |

ORDINANCE  
STANDARD BANK & TRUST COMPANY  
Acct. No. 274791 - 1  
Permit No. 1106556

*Be It Ordained by the City Council of the City of Chicago:*

SECTION 1. Permission and authority are hereby given and granted to STANDARD BANK & TRUST COMPANY, upon the terms and subject to the conditions of this ordinance to maintain and use, as now constructed, one (1) Building Projection encroaching over the public right-of-way adjacent to its premises known as 10635 S. Ewing Ave..

Said Building Projection(s) at SOUTH EWING AVE measure(s):

One (1) at seventy-five (75) feet in length, and three (3) feet in width for a total of two hundred twenty-five (225) square feet. Existing building projection is twelve (12) feet four (4) inches above grade level.

The location of said privilege shall be as shown on prints kept on file with the Department of Business Affairs and Consumer Protection and the Office of the City Clerk.

Said privilege shall be constructed in accordance with plans and specifications approved by the Department of Planning and Development and Department of Transportation (Division of Project Development).


This grant of privilege in the public way shall be subject to the provisions of Section 10-28-015 and all other required provisions of the Municipal Code of Chicago.

The grantee shall pay to the City of Chicago as compensation for the privilege #1106556 herein granted the sum of four hundred (\$400.00) per annum in advance.

A 25% penalty will be added for payments received after due date.

The permit holder agrees to hold the City of Chicago harmless for any damage, relocation or replacement costs associated with damage, relocation or removal of private property caused by the City performing work in the public way.

Authority herein given and granted for a period of five (5) years from and after 01/14/2013.

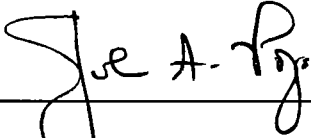
Alderman   
John Pope 10th Ward

STANDARD BANK + TRUST  
10635 So. EWING AVE.  
CHICAGO IL. 60617

4' OVERHANG  
75' LONG  
12'4" VERTICLE

To  
City of Chicago  
for overhang  
Variance 5/11/05

BUILDING  
OVERHANG

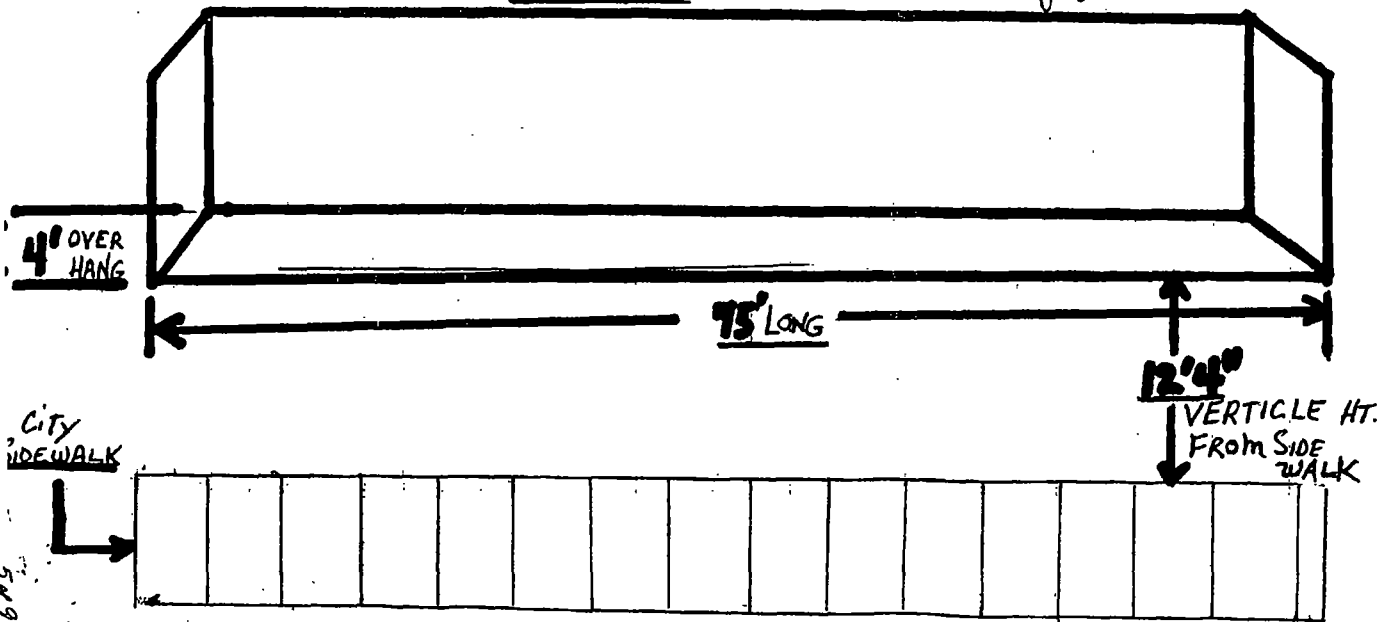



**06/26/2013**

Alderman **John Pope**  
Ward # **10**  
City of Chicago  
City Hall, Room **300**  
121 North LaSalle Street  
Chicago, Illinois 60602

Re: An ordinance to use and maintain a portion of the public right-of-way for **one (1) building projection(s)** for **STANDARD BANK & TRUST COMPANY**, adjacent to the premises known as **10635 S. Ewing Ave..**

Dear Alderman **John Pope**:

The applicant referenced above has requested the use of the public right-of-way for a **building projection(s)**. An ordinance has been prepared by the Department of Business Affairs and Consumer Protection – Business Assistance Center - Public Way Use Unit for presentation to the City Council. Because this request was made for properties located in your ward, as approved by you as per the attached, I respectfully request that you introduce the attached ordinance at the next City Council meeting.

If you have any questions regarding this ordinance, please contact Anthony Bertuca at (312) 744-5506.

**Department of Business Affairs and Consumer Protection**



# City of Chicago



O2013-5108

Office of the City Clerk

## Document Tracking Sheet

|                                 |                                                                        |
|---------------------------------|------------------------------------------------------------------------|
| <b>Meeting Date:</b>            | 6/26/2013                                                              |
| <b>Sponsor(s):</b>              | Balcer, James (11)                                                     |
| <b>Type:</b>                    | Ordinance                                                              |
| <b>Title:</b>                   | Grant(s) of privilege in public way for Allcare Orthodontic Center LLC |
| <b>Committee(s) Assignment:</b> | Committee on Transportation and Public Way                             |

ORDINANCE  
ALLCARE ORTHODONTIC CENTER, LLC  
Acct. No. 380478 - 1  
Permit No. 1106122

*Be It Ordained by the City Council of the City of Chicago:*

SECTION 1. Permission and authority are hereby given and granted to ALLCARE ORTHODONTIC CENTER, LLC, upon the terms and subject to the conditions of this ordinance to maintain and use one (1) sign(s) projecting over the public right-of-way attached to its premises known as 842 W. 31st St..

Said sign structure(s) measures as follows; along W. 31st Street:

One (1) at fourteen point seven five (14.75) feet in length, two point four two (2.42) feet in height and eleven (11) feet above grade level.

The location of said privilege shall be as shown on prints kept on file with the Department of Business Affairs and Consumer Protection and the Office of the City Clerk.

Said privilege shall be constructed in accordance with plans and specifications approved by the Department of Transportation (Division of Project Development) and Zoning Department - Signs.


This grant of privilege in the public way shall be subject to the provisions of Section 10-28-015 and all other required provisions of the Municipal Code of Chicago.

The grantee shall pay to the City of Chicago as compensation for the privilege #1106122 herein granted the sum of three hundred (\$300.00) per annum in advance.


A 25% penalty will be added for payments received after due date.

The permit holder agrees to hold the City of Chicago harmless for any damage, relocation or replacement costs associated with damage, relocation or removal of private property caused by the City performing work in the public way.

Authority herein given and granted for a period of five (5) years from and after Date of Passage.


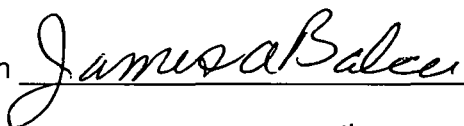
Alderman   
James A. Balcer 11<sup>th</sup> Ward

tfasigns

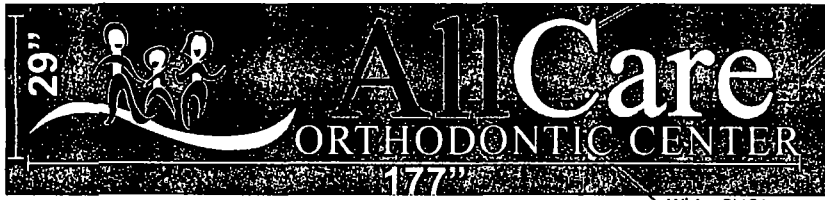

Raceway

White PVC Letters

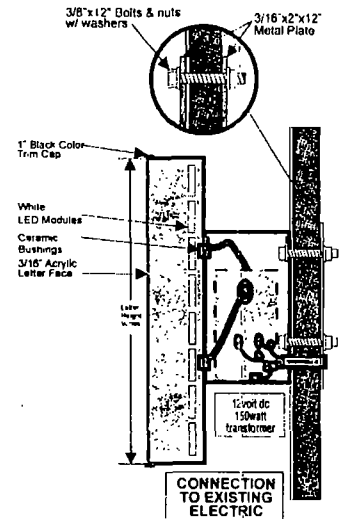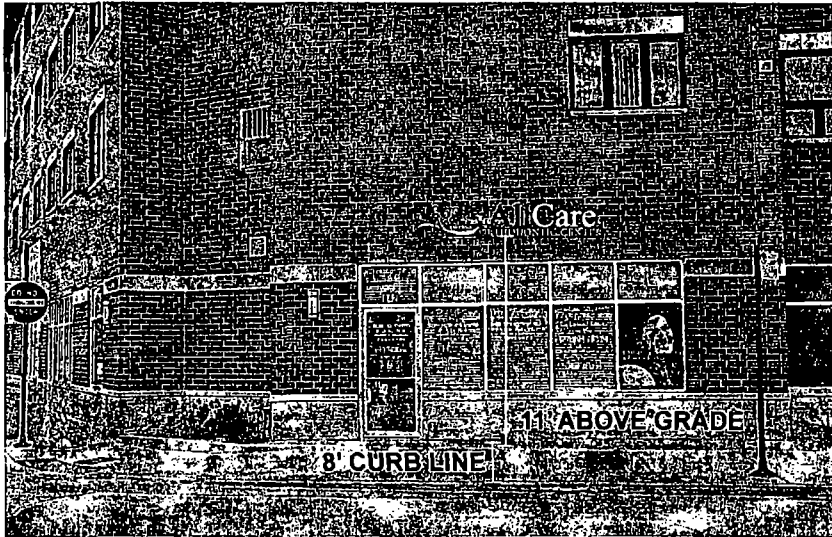

CHANNEL LETTER DETAIL  
NOT SCALE

WORK DESCRIPTION  
LED-LIT Channel Letters  
Attached to Raceway on  
Front of Business

tfasigns

Store Name:  
AllCare Orthodontic Center  
Location:  
842 W. 31st Street  
Chicago, IL 60608

Client Name:  
Phone:  
Landlord:  
Address:

• Client Approval (signature) \_\_\_\_\_ Date \_\_\_\_\_  
• Landlord Approval (signature) \_\_\_\_\_ Date \_\_\_\_\_

Sales Rep:  
SEAN PARK  
Designer:  
SEAN PARK





**06/26/2013**

**Alderman James A. Balcer**  
Ward # 11  
City of Chicago  
City Hall, Room 203  
121 North LaSalle Street  
Chicago, Illinois 60602

Re: An ordinance to use and maintain a portion of the public right-of-way for **one (1) sign(s)** for  
**ALLCARE ORTHODONTIC CENTER, LLC**, adjacent to the premises known as **842 W. 31st St.**.

Dear Alderman **James A. Balcer**:

The applicant referenced above has requested the use of the public right-of-way for a **sign(s)**. An ordinance has been prepared by the Department of Business Affairs and Consumer Protection – Business Assistance Center - Public Way Use Unit for presentation to the City Council. Because this request was made for properties located in your ward, as approved by you as per the attached, I respectfully request that you introduce the attached ordinance at the next City Council meeting.

If you have any questions regarding this ordinance, please contact Anthony Bertuca at (312) 744-5506.

**Department of Business Affairs and Consumer Protection**





# City of Chicago



O2013-5110

Office of the City Clerk

## Document Tracking Sheet

|                                 |                                                              |
|---------------------------------|--------------------------------------------------------------|
| <b>Meeting Date:</b>            | 6/26/2013                                                    |
| <b>Sponsor(s):</b>              | Balcer, James (11)                                           |
| <b>Type:</b>                    | Ordinance                                                    |
| <b>Title:</b>                   | Grant(s) of privilege in public way for Bridgeport Pasty LLC |
| <b>Committee(s) Assignment:</b> | Committee on Transportation and Public Way                   |

ORDINANCE  
Bridgeport Pasty, LLC  
Acct. No. 381004 - 1  
Permit No. 1106576

*Be It Ordained by the City Council of the City of Chicago:*

SECTION 1. Permission and authority are hereby given and granted to Bridgeport Pasty, LLC, upon the terms and subject to the conditions of this ordinance to construct, install, maintain and use two (2) Light Fixture(s) projecting over the public right-of-way adjacent to its premises known as 3142 S. Morgan St..

Said Light Fixture(s) at Morgan measure(s):

Two (2) at one (1) foot in length, one (1) foot in width and twelve (12) feet above grade level.

The location of said privilege shall be as shown on prints kept on file with the Department of Business Affairs and Consumer Protection and the Office of the City Clerk.

Said privilege shall be constructed in accordance with plans and specifications approved by the Department of Transportation (Division of Project Development).


This grant of privilege in the public way shall be subject to the provisions of Section 10-28-015 and all other required provisions of the Municipal Code of Chicago.

The grantee shall pay to the City of Chicago as compensation for the privilege #1106576 herein granted the sum of eighty (\$80.00) per annum in advance.

A 25% penalty will be added for payments received after due date.

The permit holder agrees to hold the City of Chicago harmless for any damage, relocation or replacement costs associated with damage, relocation or removal of private property caused by the City performing work in the public way.


Authority herein given and granted for a period of five (5) years from and after Date of Passage.

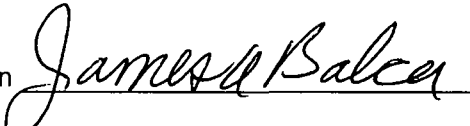Alderman   
James A. Balcer 11th Ward



## APPLICATION TO USE THE PUBLIC RIGHT OF WAY

### **EXAMPLE OF LIGHT(S) DRAWING**

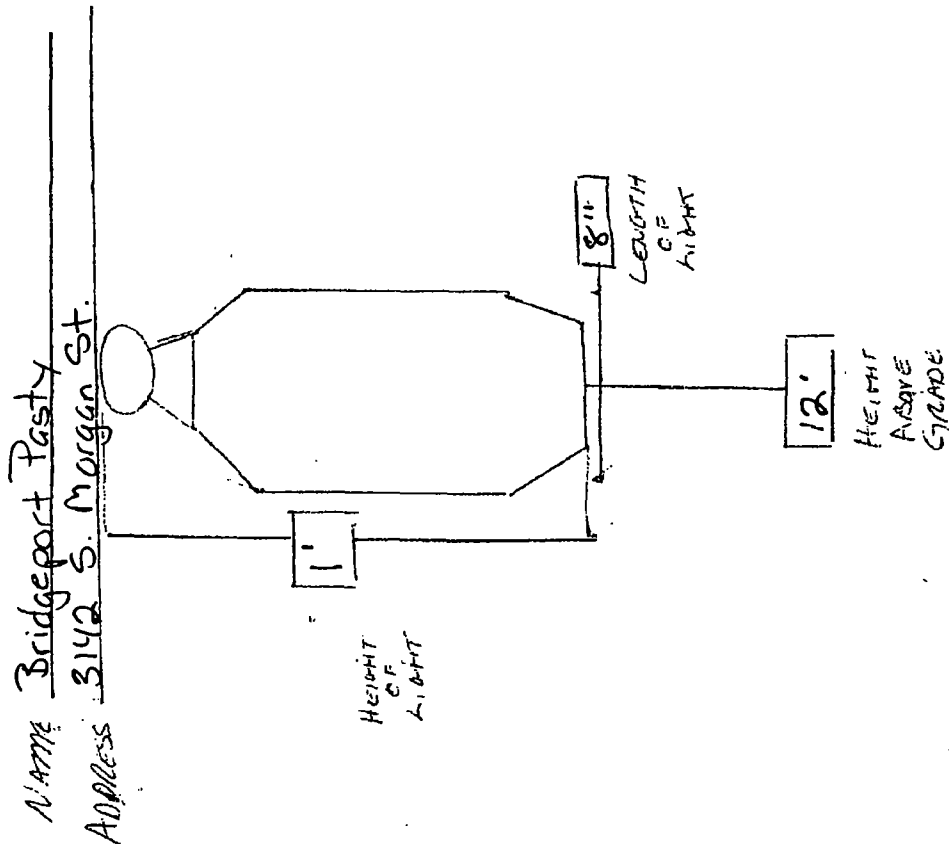



**06/26/2013**

**Alderman James A. Balcer**  
**Ward # 11**  
City of Chicago  
City Hall, Room 203  
121 North LaSalle Street  
Chicago, Illinois 60602

Re: An ordinance to use and maintain a portion of the public right-of-way for **two (2) light fixture(s)** for **Bridgeport Pasty, LLC**, adjacent to the premises known as **3142 S. Morgan St.**

Dear Alderman **James A. Balcer**:

The applicant referenced above has requested the use of the public right-of-way for a **light fixture(s)**. An ordinance has been prepared by the Department of Business Affairs and Consumer Protection – Business Assistance Center - Public Way Use Unit for presentation to the City Council. Because this request was made for properties located in your ward, as approved by you as per the attached, I respectfully request that you introduce the attached ordinance at the next City Council meeting.

If you have any questions regarding this ordinance, please contact Anthony Bertuca at (312) 744-5506.

**Department of Business Affairs and Consumer Protection**



# City of Chicago



O2013-5113

Office of the City Clerk

## Document Tracking Sheet

|                                 |                                                                                |
|---------------------------------|--------------------------------------------------------------------------------|
| <b>Meeting Date:</b>            | 6/26/2013                                                                      |
| <b>Sponsor(s):</b>              | Cardenas, George A. (12)                                                       |
| <b>Type:</b>                    | Ordinance                                                                      |
| <b>Title:</b>                   | Grant(s) of privilege in public way for Pls Check Cashers --<br>47th & Western |
| <b>Committee(s) Assignment:</b> | Committee on Transportation and Public Way                                     |

ORDINANCE  
PLS CHECK CASHERS-47TH & WESTERN  
Acct. No. 293550 - 3  
Permit No. 1107053

*Be It Ordained by the City Council of the City of Chicago:*

SECTION 1. Permission and authority are hereby given and granted to PLS CHECK CASHERS-47TH & WESTERN, upon the terms and subject to the conditions of this ordinance to maintain and use five (5) sign(s) projecting over the public right-of-way attached to its premises known as 2400 W. 47th St..

Said sign structure(s) measures as follows; along W. 47th Street:

One (1) at eleven (11) feet in length, nine (9) feet in height and ten (10) feet above grade level.

One (1) at ten (10) feet in length, four (4) feet in height and twelve (12) feet above grade level.

One (1) at twenty-four (24) feet in length, four (4) feet in height and twelve (12) feet above grade level.

Said sign structure(s) measures as follows; along S. Western Avenue:

One (1) at eleven (11) feet in length, nine (9) feet in height and ten (10) feet above grade level.

One (1) at twenty-four (24) feet in length, four (4) feet in height and twelve (12) feet above grade level.

The location of said privilege shall be as shown on prints kept on file with the Department of Business Affairs and Consumer Protection and the Office of the City Clerk.

Said privilege shall be constructed in accordance with plans and specifications approved by the Department of Transportation (Division of Project Development) and Zoning Department - Signs.

This grant of privilege in the public way shall be subject to the provisions of Section 10-28-015 and all other required provisions of the Municipal Code of Chicago.


The grantee shall pay to the City of Chicago as compensation for the privilege #1107053 herein granted the sum of one thousand five hundred (\$1,500.00) per annum in advance.


A 25% penalty will be added for payments received after due date.

The permit holder agrees to hold the City of Chicago harmless for any damage, relocation or replacement costs associated with damage, relocation or removal of private property caused by the City performing work in the public way.


Authority herein given and granted for a period of five (5) years from and after 06/11/2013.

Alderman

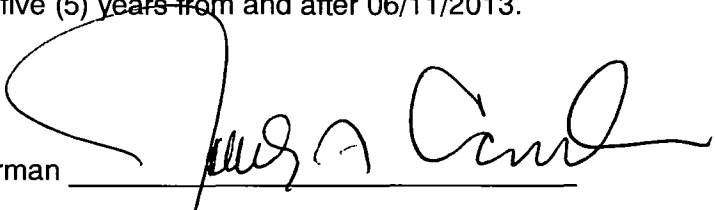  
George Cardenas 12<sup>th</sup> Ward

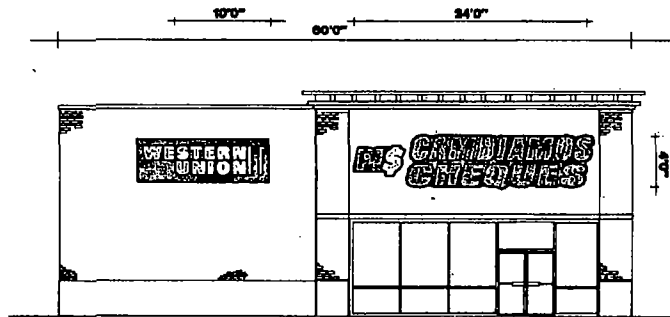


**SOUTH ELEVATION (W. 47TH ST.)**

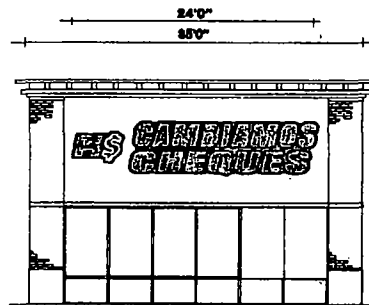

**EAST ELEVATION (WESTERN AVE.)**

**11' PROJECTION OVER PUBLIC  
RIGHT OF WAY**

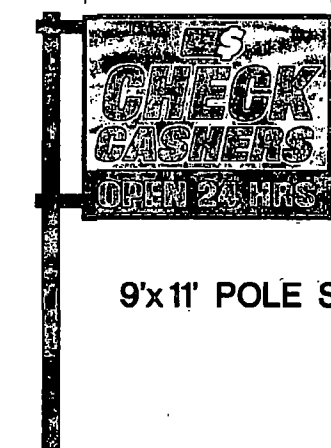


**9'x11' POLE SIGN**

**10" PROJECTION**



**WESTERN  
UNION  
SIGN**

**12" PROJECTION**

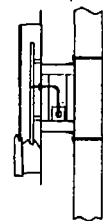

**CHANNEL  
LETTERS**

**Best Neon  
Sign**

SCALE NO SCALE SK NO 47WESTP  
CUSTOMER PLS  
JOB ADDRESS 2400 W. 47TH ST.  
CITY CHICAGO STATE IL  
ARTIST TO DATE 5/22/13  
APPROVED DATE  
CUSTOMER APPROVAL:

By signing the approval box on this sketch, I understand that I am accepting all aspects of this drawing. This includes artwork, specifications, dimensions, spelling, and any other representations herein. I also understand that color reproductions in this sketch are approximate, and may not match manufactured product exactly.



**06/26/2013**

**Alderman George Cardenas**  
**Ward # 12**  
City of Chicago  
City Hall, Room **203**  
121 North LaSalle Street  
Chicago, Illinois 60602

Re: An ordinance to use and maintain a portion of the public right-of-way for **five (5) sign(s)** for **PLS CHECK CASHERS-47TH & WESTERN**, adjacent to the premises known as **2400 W. 47th St..**

Dear Alderman **George Cardenas**:

The applicant referenced above has requested the use of the public right-of-way for a **sign(s)**. An ordinance has been prepared by the Department of Business Affairs and Consumer Protection – Business Assistance Center - Public Way Use Unit for presentation to the City Council. Because this request was made for properties located in your ward, as approved by you as per the attached, I respectfully request that you introduce the attached ordinance at the next City Council meeting.

If you have any questions regarding this ordinance, please contact Anthony Bertuca at (312) 744-5506.

**Department of Business Affairs and Consumer Protection**





# City of Chicago



O2013-5114

Office of the City Clerk

## Document Tracking Sheet

|                                 |                                                          |
|---------------------------------|----------------------------------------------------------|
| <b>Meeting Date:</b>            | 6/26/2013                                                |
| <b>Sponsor(s):</b>              | Cardenas, George A. (12)                                 |
| <b>Type:</b>                    | Ordinance                                                |
| <b>Title:</b>                   | Grant(s) of privilege in public way for Tampico Club Inc |
| <b>Committee(s) Assignment:</b> | Committee on Transportation and Public Way               |

ORDINANCE  
TAMPICO CLUB INC  
Acct. No. 4223 - 1  
Permit No. 1107129

*Be It Ordained by the City Council of the City of Chicago:*

SECTION 1. Permission and authority are hereby given and granted to TAMPICO CLUB INC, upon the terms and subject to the conditions of this ordinance to maintain and use, as now constructed, two (2) Security Camera(s) projecting over the public right-of-way for security purposes adjacent to its premises known as 3800 S. Kedzie Ave..

Said Security Camera(s) at S. Kedzie Ave. measure(s):

One (1) at point four two (.42) feet in length, point five (.5) feet in width and twelve point five (12.5) feet above grade level.

Said Security Camera(s) at W. 38th St measure(s):

One (1) at point four two (.42) feet in length, point five (.5) feet in width and twelve point five (12.5) feet above grade level.

The location of said privilege shall be as shown on prints kept on file with the Department of Business Affairs and Consumer Protection and the Office of the City Clerk.

Said privilege shall be constructed in accordance with plans and specifications approved by the Department of Planning and Development and Department of Transportation (Division of Project Development).

This grant of privilege in the public way shall be subject to the provisions of Section 10-28-015 and all other required provisions of the Municipal Code of Chicago.

The grantee shall pay to the City of Chicago as compensation for the privilege #1107129 herein granted the sum of zero (\$0.00) per annum in advance.

A 25% penalty will be added for payments received after due date.

The permit holder agrees to hold the City of Chicago harmless for any damage, relocation or replacement costs associated with damage, relocation or removal of private property caused by the City performing work in the public way.

Authority herein given and granted for a period of five (5) years from and after 02/06/2013.

Alderman \_\_\_\_\_

George Cardenas 12th Ward





**06/26/2013**

**Alderman George Cardenas**  
Ward # 12  
City of Chicago  
City Hall, Room 203  
121 North LaSalle Street  
Chicago, Illinois 60602

Re: An ordinance to use and maintain a portion of the public right-of-way for **two (2) security camera(s)** for **TAMPICO CLUB INC**, adjacent to the premises known as **3800 S. Kedzie Ave..**

Dear Alderman **George Cardenas**:

The applicant referenced above has requested the use of the public right-of-way for a **security camera(s)**. An ordinance has been prepared by the Department of Business Affairs and Consumer Protection – Business Assistance Center - Public Way Use Unit for presentation to the City Council. Because this request was made for properties located in your ward, as approved by you as per the attached, I respectfully request that you introduce the attached ordinance at the next City Council meeting.

If you have any questions regarding this ordinance, please contact Anthony Bertuca at (312) 744-5506.

**Department of Business Affairs and Consumer Protection**



# City of Chicago



O2013-5115

Office of the City Clerk

## Document Tracking Sheet

|                                 |                                                                            |
|---------------------------------|----------------------------------------------------------------------------|
| <b>Meeting Date:</b>            | 6/26/2013                                                                  |
| <b>Sponsor(s):</b>              | Cardenas, George A. (12)                                                   |
| <b>Type:</b>                    | Ordinance                                                                  |
| <b>Title:</b>                   | Grant(s) of privilege in public way for Taqueria Los Comales<br>No. 1 Inc. |
| <b>Committee(s) Assignment:</b> | Committee on Transportation and Public Way                                 |

ORDINANCE  
TAQUERIA LOS COMALES #1 INC  
Acct. No. 20553 - 1  
Permit No. 1107232

*Be It Ordained by the City Council of the City of Chicago:*

SECTION 1. Permission and authority are hereby given and granted to TAQUERIA LOS COMALES #1 INC, upon the terms and subject to the conditions of this ordinance to maintain and use two (2) sign(s) projecting over the public right-of-way attached to its premises known as 3141 W. 26th St..

Said sign structure(s) measures as follows; along W 26th Street:

One (1) at six (6) feet in length, eight (8) feet in height and fourteen (14) feet above grade level.

One (1) at six (6) feet in length, three (3) feet in height and ten (10) feet above grade level.

The location of said privilege shall be as shown on prints kept on file with the Department of Business Affairs and Consumer Protection and the Office of the City Clerk.

Said privilege shall be constructed in accordance with plans and specifications approved by the Department of Transportation (Division of Project Development) and Zoning Department - Signs.

This grant of privilege in the public way shall be subject to the provisions of Section 10-28-015 and all other required provisions of the Municipal Code of Chicago.


The grantee shall pay to the City of Chicago as compensation for the privilege #1107232 herein granted the sum of four hundred (\$400.00) per annum in advance.

A 25% penalty will be added for payments received after due date.

The permit holder agrees to hold the City of Chicago harmless for any damage, relocation or replacement costs associated with damage, relocation or removal of private property caused by the City performing work in the public way.

Authority herein given and granted for a period of five (5) years from and after 06/11/2013.

Alderman \_\_\_\_\_

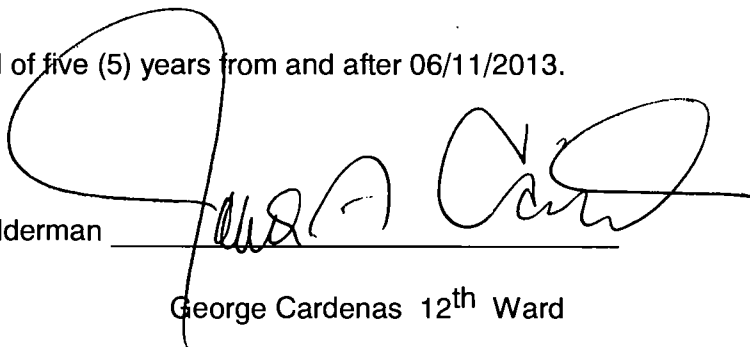  
George Cardenas 12<sup>th</sup> Ward

6'-0"

8'-0"

3'-0"

9'-0"

**TAQUERIA**  
*Los Comales*  
  
**(773) 247-0977**  
**CARRY OUT**

**DRIVE THRU  
& PARKING  
ENTRANCE**  
**ENTRADA ADICIONAL  
POR LA CALLE TROY**

6'-0"

DEPTH : 10"

DEPTH : 10"

Client: LOS COMALES - 3151 W 26TH STREET - CHICAGO

Revised:

Sales: M3

Date: 08-07-97

Client approval  
Included: Color, spelling & artwork

Drawn by: MM

Dwg # 07-794

ARTS & LETTERS  
MARSHALL  
3810 S. ALBANY AVE  
CHICAGO, IL 60632  
773.927-4442 Fax 773.927.0091  
e-mail:atmasigncorp@yahoo.com

**SIGN**  
COMPANY

All sign designs and concepts shown here are  
confidential and are property of Arts & Letters  
Marshall Sign Company. They are not to be  
distributed, exhibited, copied, or otherwise used

COMPUTER GENERATED COLORS ARE NOT  
A TRUE MATCH TO ANY PMS, VINYL, OR PRINT © ALMA Sign, Co 2008



**Department of Business Affairs and Consumer Protection**  
Business Assistance Center - Public Way Use Unit  
City Hall - 121 N. LaSalle Street, Room 800 • Chicago, IL 60602  
(312)-74-GOBIZ (312-744-6249) • (312) 744-1944 (TTY)  
<http://www.cityofchicago.org/bacp>

**06/26/2013**

**Alderman George Cardenas**  
Ward # 12  
City of Chicago  
City Hall, Room 203  
121 North LaSalle Street  
Chicago, Illinois 60602

Re: An ordinance to use and maintain a portion of the public right-of-way for **two (2) sign(s)** for  
**TAQUERIA LOS COMALES #1 INC**, adjacent to the premises known as **3141 W. 26th St.**

Dear **Alderman George Cardenas**:

The applicant referenced above has requested the use of the public right-of-way for a **sign(s)**. An ordinance has been prepared by the Department of Business Affairs and Consumer Protection – Business Assistance Center - Public Way Use Unit for presentation to the City Council. Because this request was made for properties located in your ward, as approved by you as per the attached, I respectfully request that you introduce the attached ordinance at the next City Council meeting.

If you have any questions regarding this ordinance, please contact Anthony Bertuca at (312) 744-5506.

**Department of Business Affairs and Consumer Protection**





# City of Chicago



**O2013-5117**

Office of the City Clerk

## Document Tracking Sheet

|                                 |                                                                                           |
|---------------------------------|-------------------------------------------------------------------------------------------|
| <b>Meeting Date:</b>            | 6/26/2013                                                                                 |
| <b>Sponsor(s):</b>              | Quinn, Marty (13)                                                                         |
| <b>Type:</b>                    | Ordinance                                                                                 |
| <b>Title:</b>                   | Grant(s) of privilege in public way for Athletic & Therapeutic<br>Institute of Midway LLC |
| <b>Committee(s) Assignment:</b> | Committee on Transportation and Public Way                                                |

ORDINANCE  
ATHLETIC & THERAPEUTIC INSTITUTE OF MIDWAY, LLC  
Acct. No. 285488 - 1  
Permit No. 1106499

*Be It Ordained by the City Council of the City of Chicago:*

SECTION 1. Permission and authority are hereby given and granted to ATHLETIC & THERAPEUTIC INSTITUTE OF MIDWAY, LLC, upon the terms and subject to the conditions of this ordinance to maintain and use, as now constructed, one (1) Building Projection(s) projecting over the public right-of-way adjacent to its premises known as 5616 W. 63rd St..

Said Building Projection(s) at W. 63rd St. measure(s):

One (1) at fifty point two five (50.25) feet in length, and one point one seven (1.17) foot in width for a total of fifty-eight point seven nine (58.79) square feet. Existing building projection is approximately ten (10) feet above grade.

The location of said privilege shall be as shown on prints kept on file with the Department of Business Affairs and Consumer Protection and the Office of the City Clerk.

Said privilege shall be constructed in accordance with plans and specifications approved by the Department of Planning and Development and Department of Transportation (Division of Project Development).

This grant of privilege in the public way shall be subject to the provisions of Section 10-28-015 and all other required provisions of the Municipal Code of Chicago.


The grantee shall pay to the City of Chicago as compensation for the privilege #1106499 herein granted the sum of four hundred (\$400.00) per annum in advance.


A 25% penalty will be added for payments received after due date.

The permit holder agrees to hold the City of Chicago harmless for any damage, relocation or replacement costs associated with damage, relocation or removal of private property caused by the City performing work in the public way.

Authority herein given and granted for a period of five (5) years from and after 06/11/2013.

Alderman \_\_\_\_\_

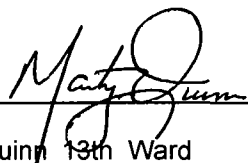  
Marty Quinn 13th Ward

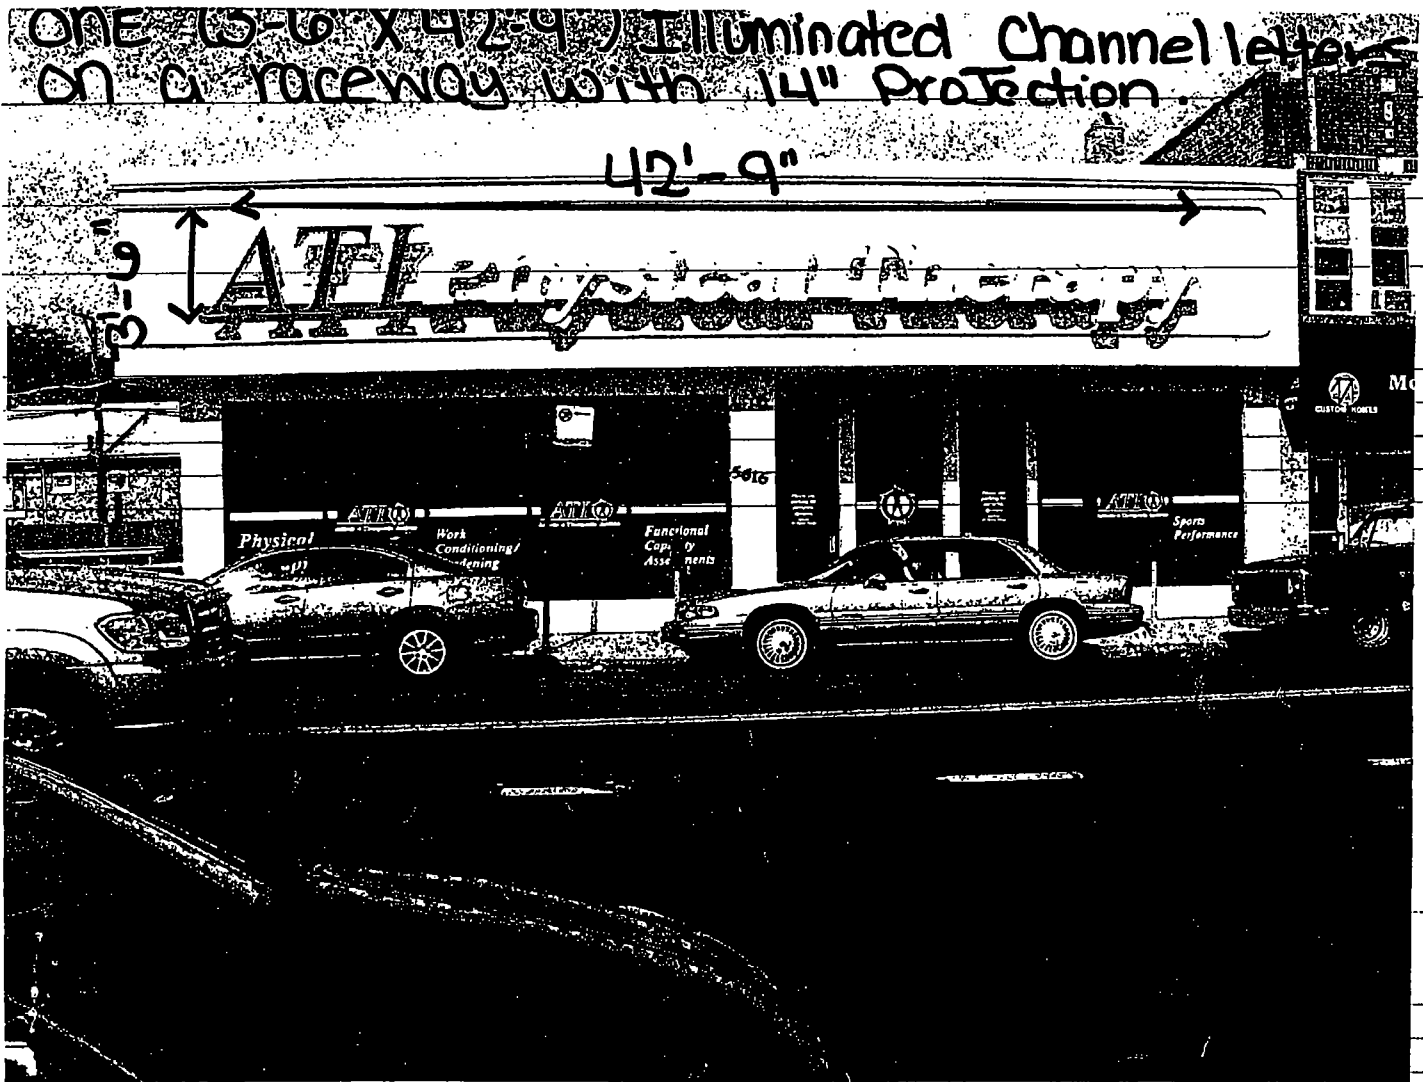



06/26/2013

Alderman **Marty Quinn**  
Ward # **13**  
City of Chicago  
City Hall, Room **203**  
121 North LaSalle Street  
Chicago, Illinois 60602

Re: An ordinance to use and maintain a portion of the public right-of-way for **one (1) building projection(s)** for **ATHLETIC & THERAPEUTIC INSTITUTE OF MIDWAY, LLC**, adjacent to the premises known as **5616 W. 63rd St.**.

Dear Alderman **Marty Quinn**:

The applicant referenced above has requested the use of the public right-of-way for a **building projection(s)**. An ordinance has been prepared by the Department of Business Affairs and Consumer Protection – Business Assistance Center - Public Way Use Unit for presentation to the City Council. Because this request was made for properties located in your ward, as approved by you as per the attached, I respectfully request that you introduce the attached ordinance at the next City Council meeting.

If you have any questions regarding this ordinance, please contact Anthony Bertuca at (312) 744-5506.

**Department of Business Affairs and Consumer Protection**



# City of Chicago



O2013-5120

Office of the City Clerk

## Document Tracking Sheet

|                                 |                                                       |
|---------------------------------|-------------------------------------------------------|
| <b>Meeting Date:</b>            | 6/26/2013                                             |
| <b>Sponsor(s):</b>              | Quinn, Marty (13)                                     |
| <b>Type:</b>                    | Ordinance                                             |
| <b>Title:</b>                   | Grant(s) of privilege in public way for Dunkin Donuts |
| <b>Committee(s) Assignment:</b> | Committee on Transportation and Public Way            |

ORDINANCE  
DUNKIN DONUTS  
Acct. No. 18293 - 1  
Permit No. 1107080

*Be It Ordained by the City Council of the City of Chicago:*

SECTION 1. Permission and authority are hereby given and granted to DUNKIN DONUTS, upon the terms and subject to the conditions of this ordinance to maintain and use one (1) sign(s) projecting over the public right-of-way attached to its premises known as 6641 S. Cicero Ave..

Said sign structure(s) measures as follows; along S. Cicero Avenue:

One (1) at thirteen (13) feet in length, six (6) feet in height and twelve (12) feet above grade level.

The location of said privilege shall be as shown on prints kept on file with the Department of Business Affairs and Consumer Protection and the Office of the City Clerk.

Said privilege shall be constructed in accordance with plans and specifications approved by the Department of Transportation (Division of Project Development) and Zoning Department - Signs.

This grant of privilege in the public way shall be subject to the provisions of Section 10-28-015 and all other required provisions of the Municipal Code of Chicago.

The grantee shall pay to the City of Chicago as compensation for the privilege #1107080 herein granted the sum of three hundred (\$300.00) per annum in advance.

A 25% penalty will be added for payments received after due date.

The permit holder agrees to hold the City of Chicago harmless for any damage, relocation or replacement costs associated with damage, relocation or removal of private property caused by the City performing work in the public way.

Authority herein given and granted for a period of five (5) years from and after 04/09/2013.

Alderman

  
Marty Quinn 13<sup>th</sup> Ward



**DUNKIN'  
DONUTS®**

**DRIVE THRU**

**Jalapeno  
Rock**



**Department of Business Affairs and Consumer Protection**

Business Assistance Center - Public Way Use Unit

City Hall - 121 N. LaSalle Street, Room 800 • Chicago, IL 60602

(312)-74-GOBIZ (312-744-6249) • (312) 744-1944 (TTY)

<http://www.cityofchicago.org/bacp>

**06/26/2013**

**Alderman Marty Quinn**

**Ward # 13**

City of Chicago

City Hall, Room 203

121 North LaSalle Street

Chicago, Illinois 60602

Re: An ordinance to use and maintain a portion of the public right-of-way for **one (1) sign(s)** for **DUNKIN DONUTS**, adjacent to the premises known as **6641 S. Cicero Ave..**

Dear Alderman **Marty Quinn**:

The applicant referenced above has requested the use of the public right-of-way for a **sign(s)**. An ordinance has been prepared by the Department of Business Affairs and Consumer Protection – Business Assistance Center - Public Way Use Unit for presentation to the City Council. Because this request was made for properties located in your ward, as approved by you as per the attached, I respectfully request that you introduce the attached ordinance at the next City Council meeting.

If you have any questions regarding this ordinance, please contact Anthony Bertuca at (312) 744-5506.

**Department of Business Affairs and Consumer Protection**





# City of Chicago



O2013-5122

Office of the City Clerk

## Document Tracking Sheet

|                                 |                                                              |
|---------------------------------|--------------------------------------------------------------|
| <b>Meeting Date:</b>            | 6/26/2013                                                    |
| <b>Sponsor(s):</b>              | Quinn, Marty (13)                                            |
| <b>Type:</b>                    | Ordinance                                                    |
| <b>Title:</b>                   | Grant(s) of privilege in public way for Radio Shack No. 6296 |
| <b>Committee(s) Assignment:</b> | Committee on Transportation and Public Way                   |

ORDINANCE  
RADIO SHACK #6296  
Acct. No. 3350 - 6  
Permit No. 1107194

*Be It Ordained by the City Council of the City of Chicago:*

SECTION 1. Permission and authority are hereby given and granted to RADIO SHACK #6296, upon the terms and subject to the conditions of this ordinance to maintain and use one (1) sign(s) projecting over the public right-of-way attached to its premises known as 6643 S. Pulaski Rd..

Said sign structure(s) measures as follows; along South Pulaski Road:

One (1) at two point five (2.5) feet in length, eight (8) feet in height and sixteen (16) feet above grade level.

The location of said privilege shall be as shown on prints kept on file with the Department of Business Affairs and Consumer Protection and the Office of the City Clerk.

Said privilege shall be constructed in accordance with plans and specifications approved by the Department of Transportation (Division of Project Development) and Zoning Department - Signs.


This grant of privilege in the public way shall be subject to the provisions of Section 10-28-015 and all other required provisions of the Municipal Code of Chicago.


The grantee shall pay to the City of Chicago as compensation for the privilege #1107194 herein granted the sum of one hundred (\$100.00) per annum in advance.

A 25% penalty will be added for payments received after due date.

The permit holder agrees to hold the City of Chicago harmless for any damage, relocation or replacement costs associated with damage, relocation or removal of private property caused by the City performing work in the public way.

Authority herein given and granted for a period of five (5) years from and after 06/11/2013.

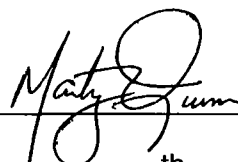Alderman   
Marty Quinn 13<sup>th</sup> Ward

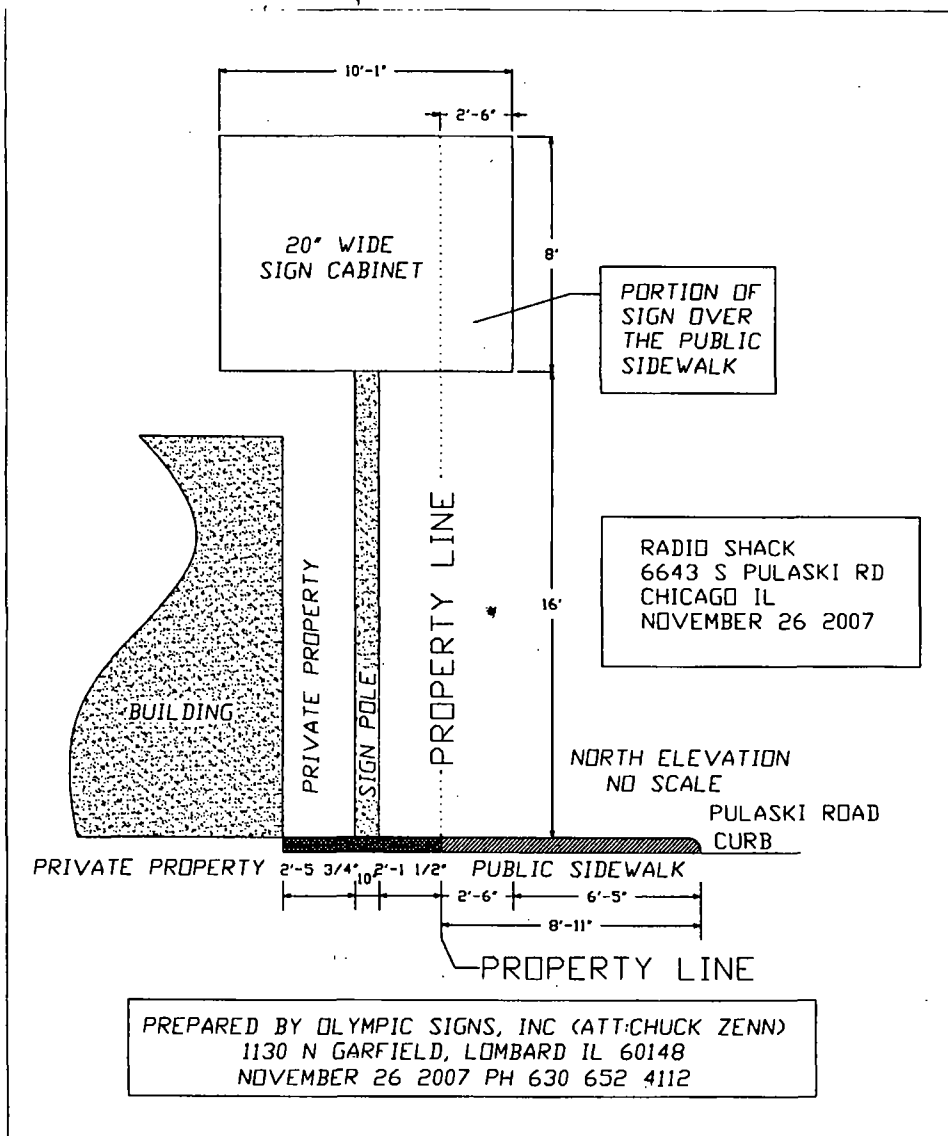



**06/26/2013**

**Alderman Marty Quinn**  
**Ward # 13**  
City of Chicago  
City Hall, Room 203  
121 North LaSalle Street  
Chicago, Illinois 60602

Re: An ordinance to use and maintain a portion of the public right-of-way for **one (1) sign(s)** for **RADIO SHACK #6296**, adjacent to the premises known as **6643 S. Pulaski Rd..**

Dear Alderman **Marty Quinn**:

The applicant referenced above has requested the use of the public right-of-way for a **sign(s)**. An ordinance has been prepared by the Department of Business Affairs and Consumer Protection – Business Assistance Center - Public Way Use Unit for presentation to the City Council. Because this request was made for properties located in your ward, as approved by you as per the attached, I respectfully request that you introduce the attached ordinance at the next City Council meeting.

If you have any questions regarding this ordinance, please contact Anthony Bertuca at (312) 744-5506.

**Department of Business Affairs and Consumer Protection**



# City of Chicago



O2013-5126

Office of the City Clerk

## Document Tracking Sheet

|                                 |                                                                |
|---------------------------------|----------------------------------------------------------------|
| <b>Meeting Date:</b>            | 6/26/2013                                                      |
| <b>Sponsor(s):</b>              | Burke, Edward M. (14)                                          |
| <b>Type:</b>                    | Ordinance                                                      |
| <b>Title:</b>                   | Grant(s) of privilege in public way for El Rincon Norteno Inc. |
| <b>Committee(s) Assignment:</b> | Committee on Transportation and Public Way                     |

ORDINANCE  
EL RINCON NORTENO INC  
Acct. No. 202356 - 1  
Permit No. 1107067

*Be It Ordained by the City Council of the City of Chicago:*

SECTION 1. Permission and authority are hereby given and granted to EL RINCON NORTENO INC, upon the terms and subject to the conditions of this ordinance to maintain and use, as now constructed, two (2) Security Camera(s) projecting over the public right-of-way for security purposes adjacent to its premises known as 3300 W. 55th St..

Said Security Camera(s) at W. 55th Street measure(s):

Two (2) at point zero eight (.08) feet in length, point four two (.42) feet in width and fourteen point seven five (14.75) feet above grade level.

The location of said privilege shall be as shown on prints kept on file with the Department of Business Affairs and Consumer Protection and the Office of the City Clerk.

Said privilege shall be constructed in accordance with plans and specifications approved by the Department of Planning and Development and Department of Transportation (Division of Project Development).

This grant of privilege in the public way shall be subject to the provisions of Section 10-28-015 and all other required provisions of the Municipal Code of Chicago.


The grantee shall pay to the City of Chicago as compensation for the privilege #1107067 herein granted the sum of zero (\$.00) per annum in advance.


A 25% penalty will be added for payments received after due date.

The permit holder agrees to hold the City of Chicago harmless for any damage, relocation or replacement costs associated with damage, relocation or removal of private property caused by the City performing work in the public way.

Authority herein given and granted for a period of five (5) years from and after 06/11/2013.

Alderman

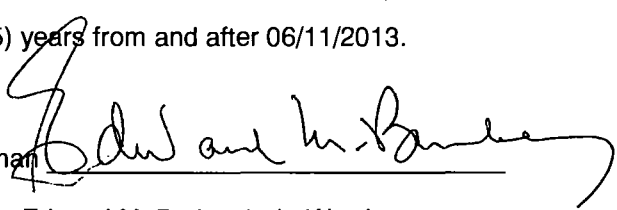  
Edward M. Burke 14th Ward

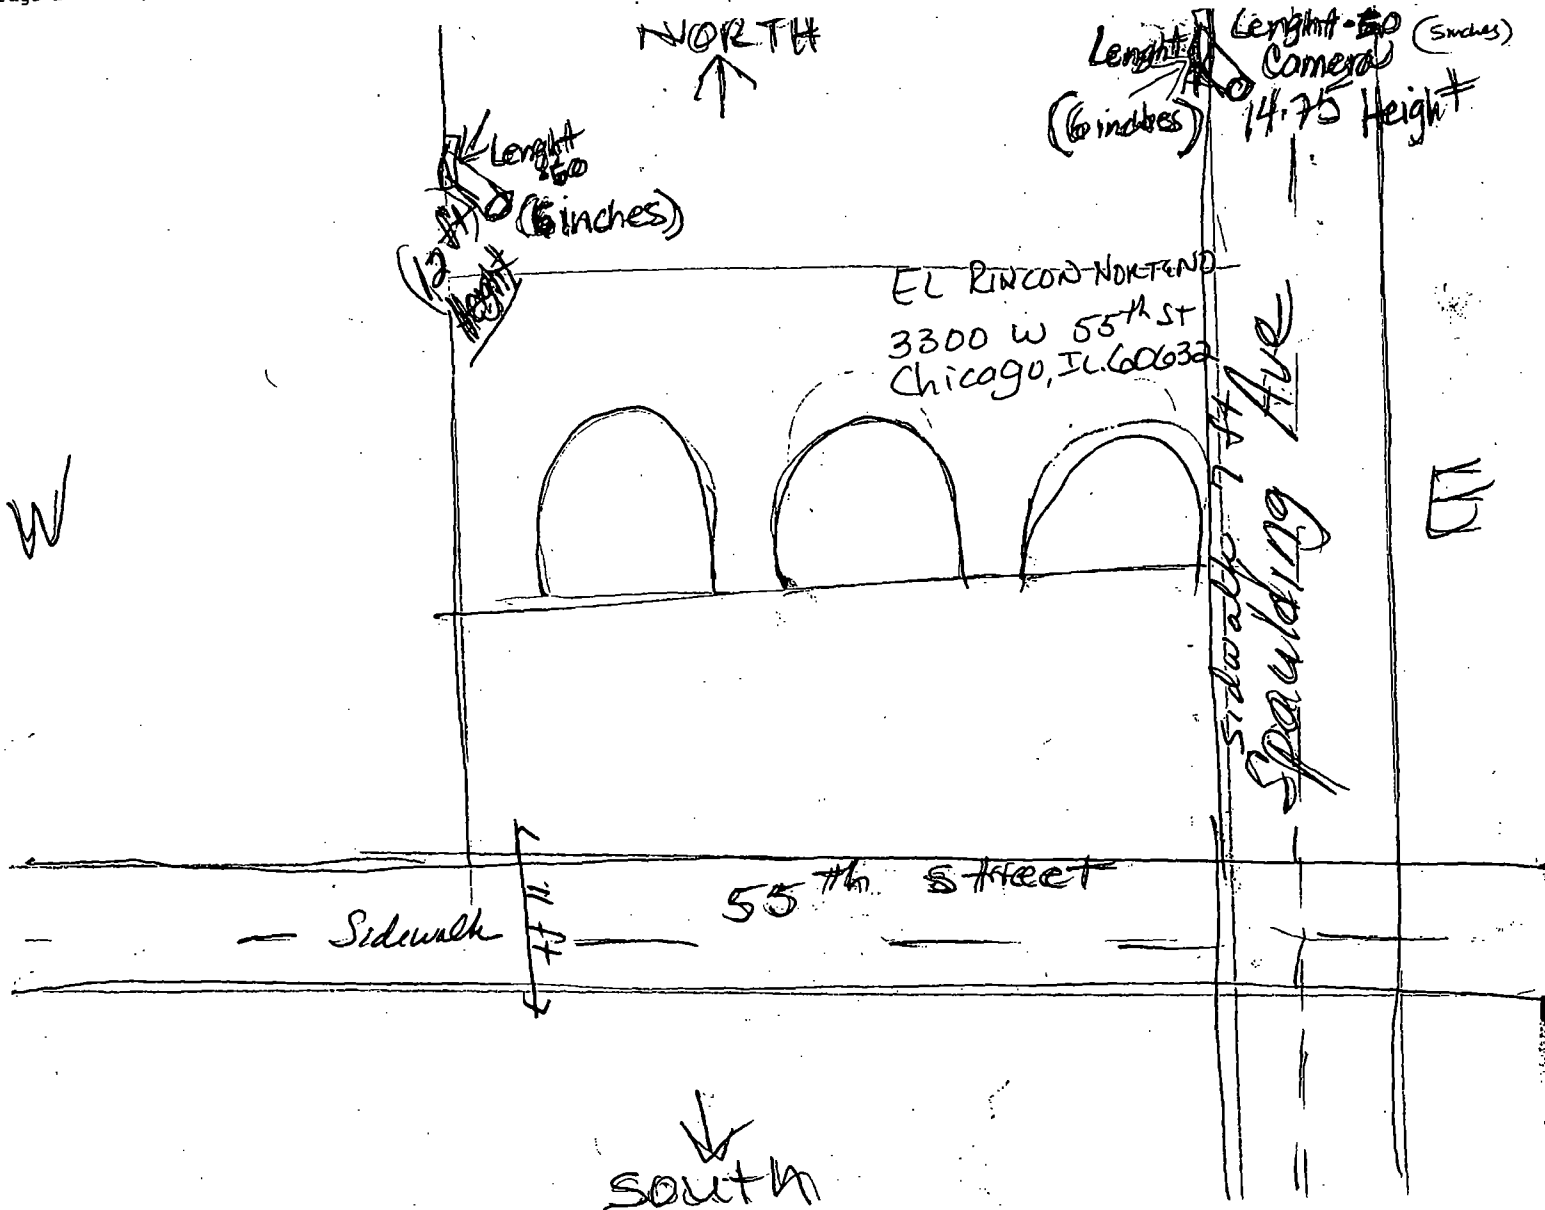



**06/26/2013**

**Alderman Edward M. Burke**  
**Ward # 14**  
City of Chicago  
City Hall, Room **302**  
121 North LaSalle Street  
Chicago, Illinois 60602

Re: An ordinance to use and maintain a portion of the public right-of-way for **two (2) security camera(s)** for **EL RINCON NORTENO INC**, adjacent to the premises known as **3300 W. 55th St.**.

Dear Alderman **Edward M. Burke**:

The applicant referenced above has requested the use of the public right-of-way for a **security camera(s)**. An ordinance has been prepared by the Department of Business Affairs and Consumer Protection – Business Assistance Center - Public Way Use Unit for presentation to the City Council. Because this request was made for properties located in your ward, as approved by you as per the attached, I respectfully request that you introduce the attached ordinance at the next City Council meeting.

If you have any questions regarding this ordinance, please contact Anthony Bertuca at (312) 744-5506.

**Department of Business Affairs and Consumer Protection**





# City of Chicago



O2013-5128

Office of the City Clerk

## Document Tracking Sheet

|                                 |                                                                           |
|---------------------------------|---------------------------------------------------------------------------|
| <b>Meeting Date:</b>            | 6/26/2013                                                                 |
| <b>Sponsor(s):</b>              | Burke, Edward M. (14)                                                     |
| <b>Type:</b>                    | Ordinance                                                                 |
| <b>Title:</b>                   | Grant(s) of privilege in public way for Liz-Ney-Land Learning Center Inc. |
| <b>Committee(s) Assignment:</b> | Committee on Transportation and Public Way                                |

ORDINANCE  
LIZ-NEY-LAND LEARNING CENTER, INC.  
Acct. No. 304817 - 1  
Permit No. 1106519

*Be It Ordained by the City Council of the City of Chicago:*

SECTION 1. Permission and authority are hereby given and granted to LIZ-NEY-LAND LEARNING CENTER, INC., upon the terms and subject to the conditions of this ordinance to maintain and use, as now constructed, one (1) Fence on the public right-of-way adjacent to its premises known as 4606-12 S. Pulaski Rd..

Said Fence at S. Pulaski Road measure(s):

One (1) at one hundred seventy point five (170.5) feet in length, and one (1) foot in width for a total of one hundred seventy point five (170.5) square feet. Existing fencing is approximately six (6) feet in height.

The location of said privilege shall be as shown on prints kept on file with the Department of Business Affairs and Consumer Protection and the Office of the City Clerk.

Said privilege shall be constructed in accordance with plans and specifications approved by the Department of Transportation (Division of Project Development).


This grant of privilege in the public way shall be subject to the provisions of Section 10-28-015 and all other required provisions of the Municipal Code of Chicago.

The grantee shall pay to the City of Chicago as compensation for the privilege #1106519 herein granted the sum of four hundred (\$400.00) per annum in advance.


A 25% penalty will be added for payments received after due date.

The permit holder agrees to hold the City of Chicago harmless for any damage, relocation or replacement costs associated with damage, relocation or removal of private property caused by the City performing work in the public way.

Authority herein given and granted for a period of five (5) years from and after 02/06/2013.

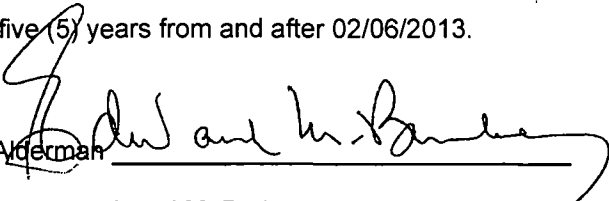  
Alderman \_\_\_\_\_

Edward M. Burke 14th Ward

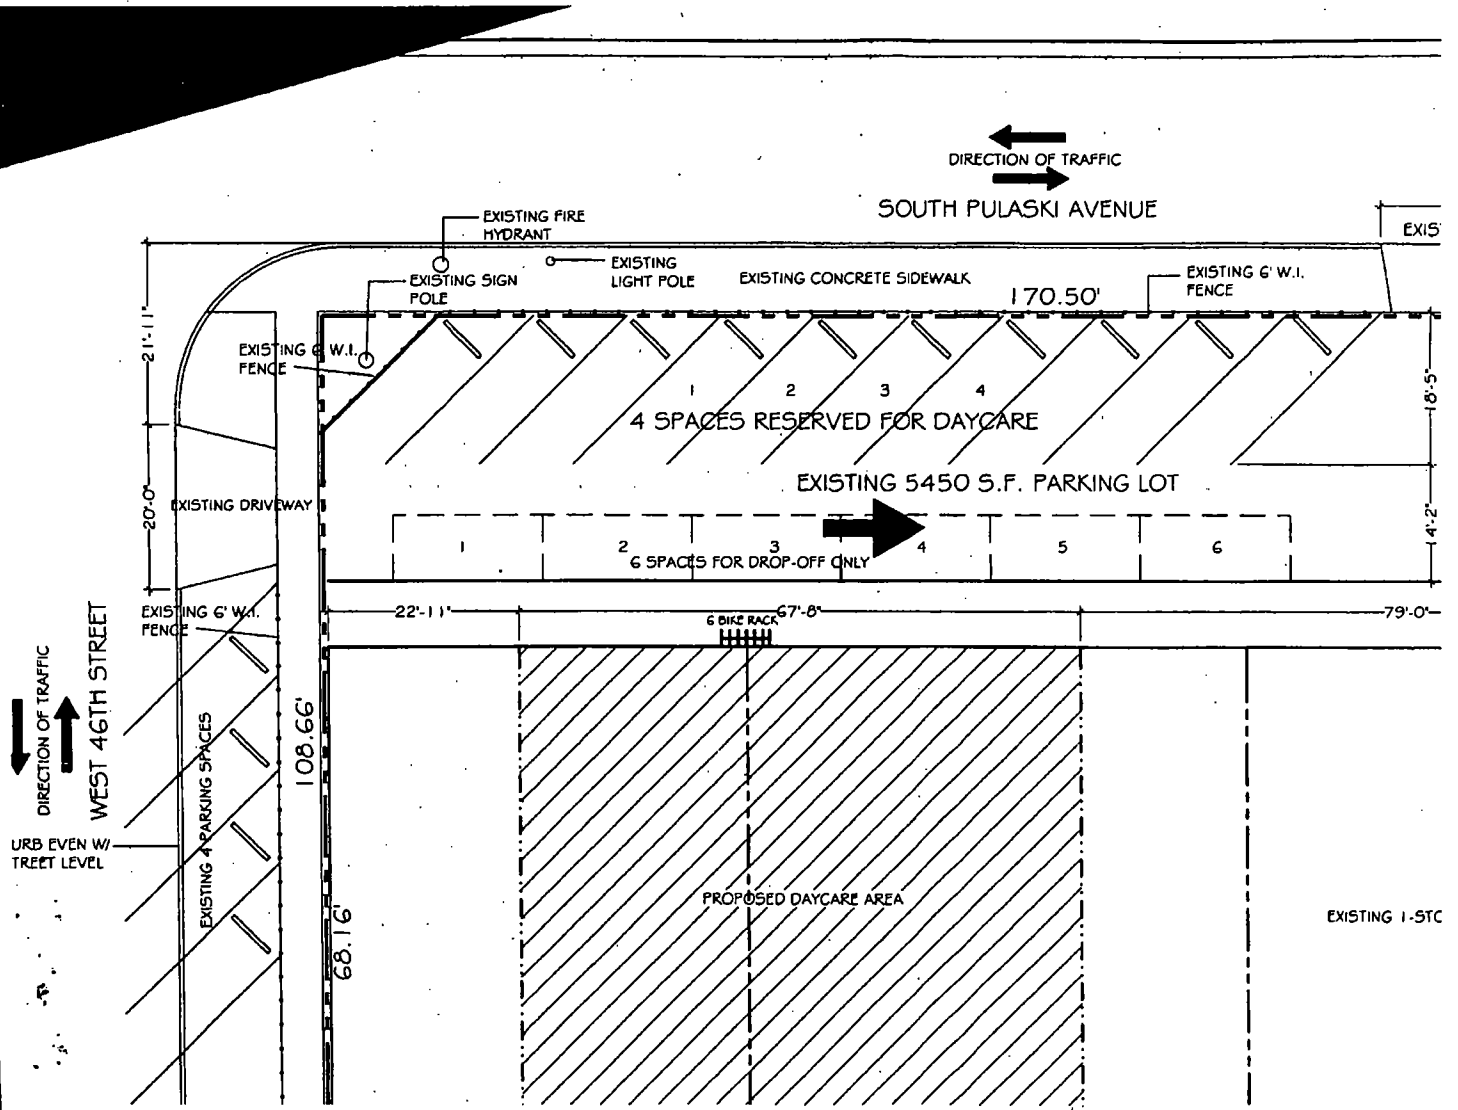



**06/26/2013**

Alderman **Edward M. Burke**  
Ward # **14**  
City of Chicago  
City Hall, Room **302**  
121 North LaSalle Street  
Chicago, Illinois 60602

Re: An ordinance to use and maintain a portion of the public right-of-way for **one (1) fence(s)** for **LIZ-NEY-LAND LEARNING CENTER, INC.**, adjacent to the premises known as **4606-12 S. Pulaski Rd.**.

Dear Alderman **Edward M. Burke**:

The applicant referenced above has requested the use of the public right-of-way for a **fence(s)**. An ordinance has been prepared by the Department of Business Affairs and Consumer Protection – Business Assistance Center - Public Way Use Unit for presentation to the City Council. Because this request was made for properties located in your ward, as approved by you as per the attached, I respectfully request that you introduce the attached ordinance at the next City Council meeting.

If you have any questions regarding this ordinance, please contact Anthony Bertuca at (312) 744-5506.

**Department of Business Affairs and Consumer Protection**



# City of Chicago



O2013-5129

Office of the City Clerk

## Document Tracking Sheet

|                                 |                                                              |
|---------------------------------|--------------------------------------------------------------|
| <b>Meeting Date:</b>            | 6/26/2013                                                    |
| <b>Sponsor(s):</b>              | Burke, Edward M. (14)                                        |
| <b>Type:</b>                    | Ordinance                                                    |
| <b>Title:</b>                   | Grant(s) of privilege in public way for Nary's Grill & Pizza |
| <b>Committee(s) Assignment:</b> | Committee on Transportation and Public Way                   |

ORDINANCE  
NARYS GRILL & PIZZA  
Acct. No. 21781 - 2  
Permit No. 1107287

*Be It Ordained by the City Council of the City of Chicago:*

SECTION 1. Permission and authority are hereby given and granted to NARYS GRILL & PIZZA, upon the terms and subject to the conditions of this ordinance to maintain and use one (1) sign(s) projecting over the public right-of-way attached to its premises known as 4230 1/2 S. Archer Ave..

Said sign structure(s) measures as follows; along S ARCHER:

One (1) at six (6) feet in length, four (4) feet in height and ten point seven five (10.75) feet above grade level.

The location of said privilege shall be as shown on prints kept on file with the Department of Business Affairs and Consumer Protection and the Office of the City Clerk.

Said privilege shall be constructed in accordance with plans and specifications approved by the Department of Transportation (Division of Project Development) and Zoning Department - Signs.


This grant of privilege in the public way shall be subject to the provisions of Section 10-28-015 and all other required provisions of the Municipal Code of Chicago.

The grantee shall pay to the City of Chicago as compensation for the privilege #1107287 herein granted the sum of one hundred (\$100.00) per annum in advance.


A 25% penalty will be added for payments received after due date.

The permit holder agrees to hold the City of Chicago harmless for any damage, relocation or replacement costs associated with damage, relocation or removal of private property caused by the City performing work in the public way.

Authority herein given and granted for a period of five (5) years from and after 06/11/2013.

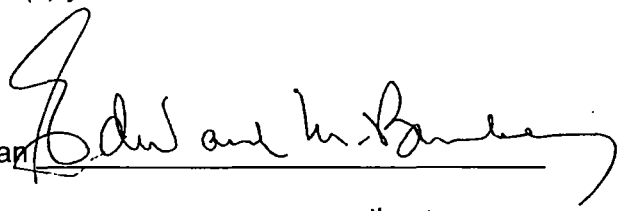Alderman   
Edward M. Burke 14<sup>th</sup> Ward

4230 1/2 S. ARCADE

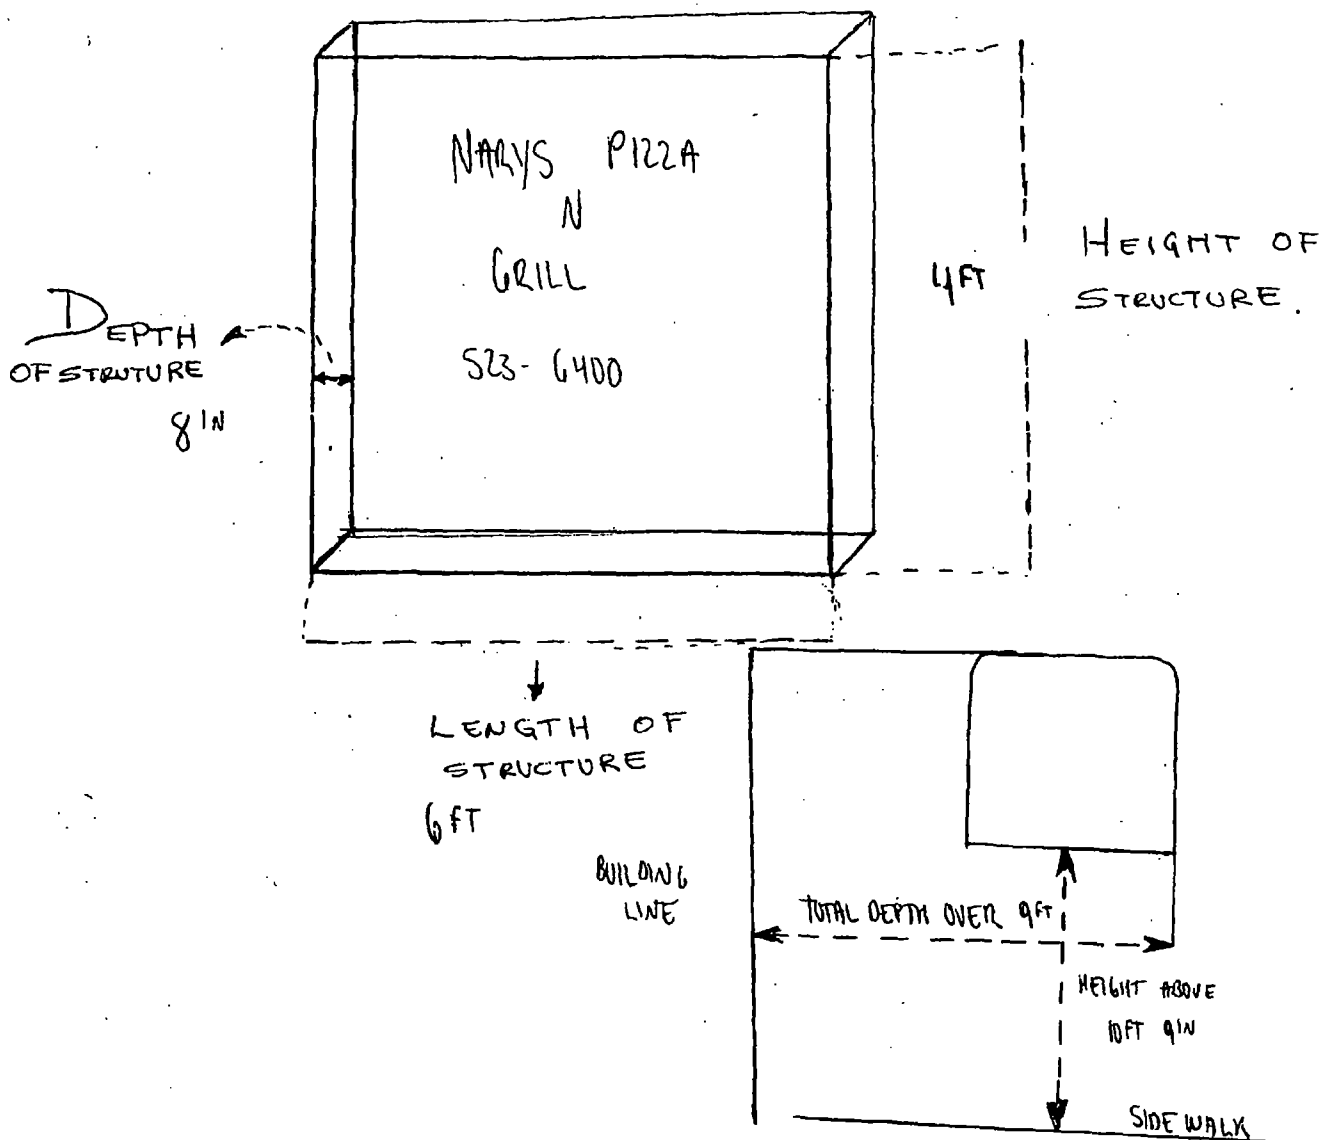



**06/26/2013**

**Alderman Edward M. Burke**  
**Ward # 14**  
City of Chicago  
City Hall, Room 302  
121 North LaSalle Street  
Chicago, Illinois 60602

Re: An ordinance to use and maintain a portion of the public right-of-way for **one (1) sign(s)** for **NARYS GRILL & PIZZA**, adjacent to the premises known as **4230 1/2 S. Archer Ave.**.

Dear Alderman **Edward M. Burke**:

The applicant referenced above has requested the use of the public right-of-way for a **sign(s)**. An ordinance has been prepared by the Department of Business Affairs and Consumer Protection – Business Assistance Center - Public Way Use Unit for presentation to the City Council. Because this request was made for properties located in your ward, as approved by you as per the attached, I respectfully request that you introduce the attached ordinance at the next City Council meeting.

If you have any questions regarding this ordinance, please contact Anthony Bertuca at (312) 744-5506.

**Department of Business Affairs and Consumer Protection**





# City of Chicago



O2013-5130

Office of the City Clerk

## Document Tracking Sheet

|                                 |                                                                  |
|---------------------------------|------------------------------------------------------------------|
| <b>Meeting Date:</b>            | 6/26/2013                                                        |
| <b>Sponsor(s):</b>              | Burke, Edward M. (14)                                            |
| <b>Type:</b>                    | Ordinance                                                        |
| <b>Title:</b>                   | Grant(s) of privilege in public way for 5501 South Kedzie<br>LLC |
| <b>Committee(s) Assignment:</b> | Committee on Transportation and Public Way                       |

ORDINANCE  
5501 SOUTH KEDZIE, LLC  
Acct. No. 382288 - 1  
Permit No. 1107308

*Be It Ordained by the City Council of the City of Chicago:*

SECTION 1. Permission and authority are hereby given and granted to 5501 SOUTH KEDZIE, LLC, upon the terms and subject to the conditions of this ordinance to maintain and use, as now constructed, one (1) Tunnel(s) under the public right-of-way adjacent to its premises known as 5599 S. Kedzie Ave..

Said Tunnel(s) at South Kedzie (Underground) measure(s):

One (1) at one hundred twenty-six (126) feet in length, and seventeen point three three (17.33) feet in width for a total of two thousand one hundred eighty-three point five eight (2183.58) square feet. Existing underground tunnel shall be approximately thirty (30) feet below grade level.

The location of said privilege shall be as shown on prints kept on file with the Department of Business Affairs and Consumer Protection and the Office of the City Clerk.

Said privilege shall be constructed in accordance with plans and specifications approved by the Department of Planning and Development and Department of Transportation (Office of Underground Coordination).

This grant of privilege in the public way shall be subject to the provisions of Section 10-28-015 and all other required provisions of the Municipal Code of Chicago.


The grantee shall pay to the City of Chicago as compensation for the privilege #1107308 herein granted the sum of four hundred (\$400.00) per annum in advance.


A 25% penalty will be added for payments received after due date.

The permit holder agrees to hold the City of Chicago harmless for any damage, relocation or replacement costs associated with damage, relocation or removal of private property caused by the City performing work in the public way.

Authority herein given and granted for a period of five (5) years from and after Date of Passage.

Alderman

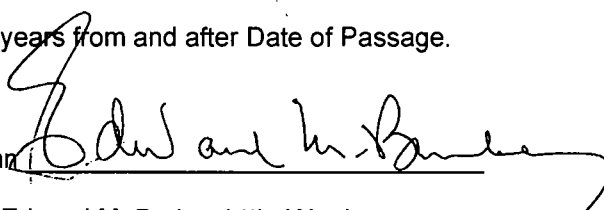  
Edward M. Burke 14th Ward

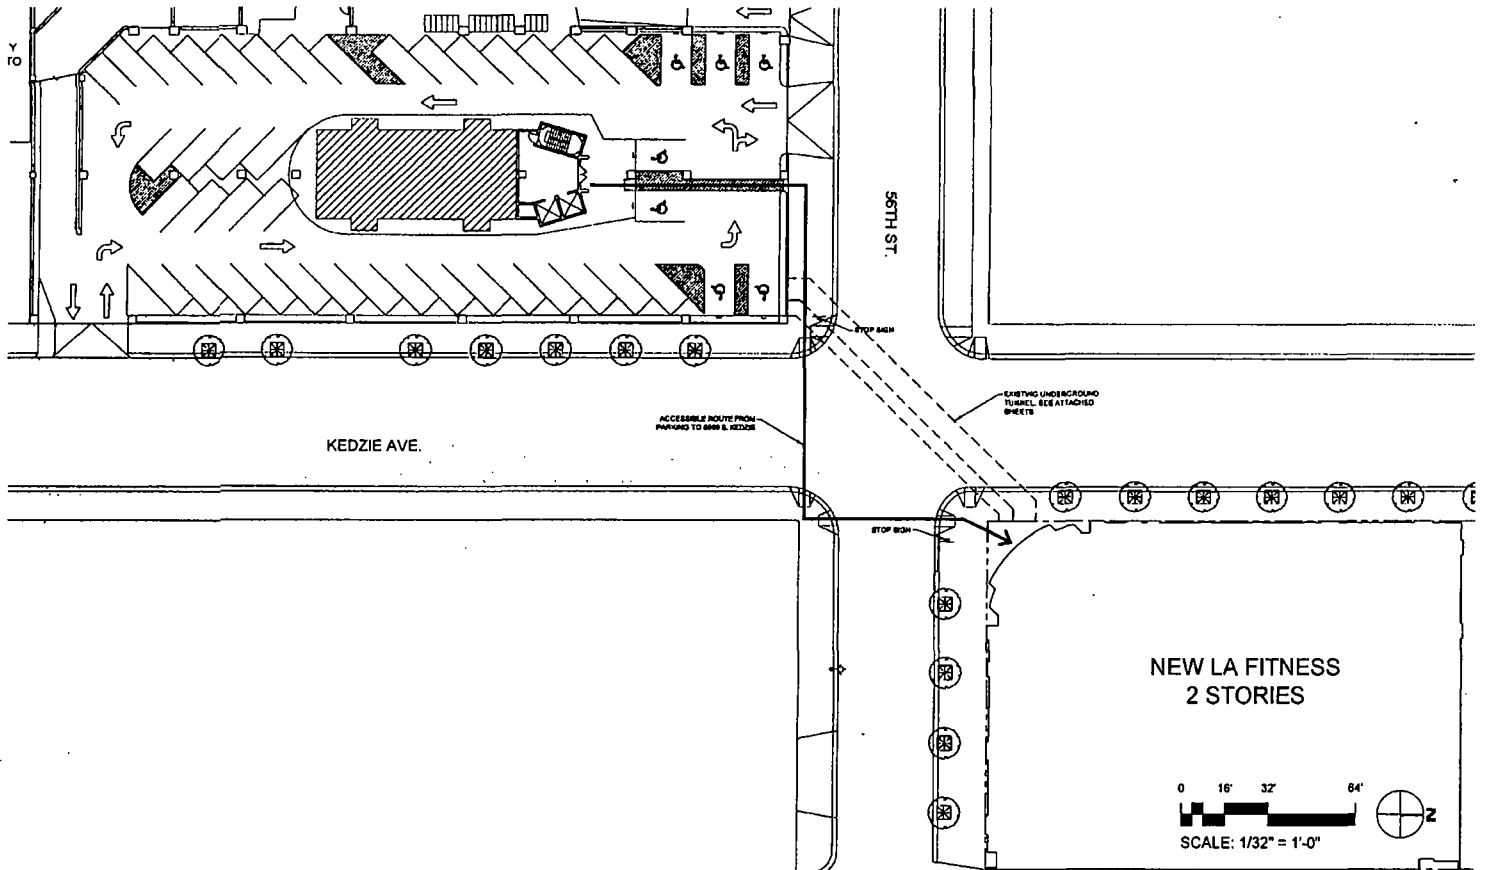

# GAGE PARK - 55TH & KEDZIE: ACCESSIBLE ROUTE

DEVELOPMENT  
SEDGWICK PROPERTIES DEVELOPMENT CORPORATION

DRAFT

6/6/2013



**06/26/2013**

**Alderman Edward M. Burke**  
Ward # 14  
City of Chicago  
City Hall, Room 302  
121 North LaSalle Street  
Chicago, Illinois 60602

Re: An ordinance to use and maintain a portion of the public right-of-way for **one (1) tunnel(s)** for **5501 SOUTH KEDZIE, LLC**, adjacent to the premises known as **5599 S. Kedzie Ave.**.

Dear **Alderman Edward M. Burke**:

The applicant referenced above has requested the use of the public right-of-way for a **tunnel(s)**. An ordinance has been prepared by the Department of Business Affairs and Consumer Protection – Business Assistance Center - Public Way Use Unit for presentation to the City Council. Because this request was made for properties located in your ward, as approved by you as per the attached, I respectfully request that you introduce the attached ordinance at the next City Council meeting.

If you have any questions regarding this ordinance, please contact Anthony Bertuca at (312) 744-5506.

**Department of Business Affairs and Consumer Protection**



# City of Chicago



**O2013-5134**

Office of the City Clerk

## Document Tracking Sheet

|                                 |                                                                   |
|---------------------------------|-------------------------------------------------------------------|
| <b>Meeting Date:</b>            | 6/26/2013                                                         |
| <b>Sponsor(s):</b>              | Burke, Edward M. (14)                                             |
| <b>Type:</b>                    | Ordinance                                                         |
| <b>Title:</b>                   | Grant(s) of privilege in public way for Taqueria La Hacienda Inc. |
| <b>Committee(s) Assignment:</b> | Committee on Transportation and Public Way                        |

ORDINANCE  
TAQUERIA LA HACIENDA, INC.  
Acct. No. 319039 - 1  
Permit No. 1106137

*Be It Ordained by the City Council of the City of Chicago:*

SECTION 1. Permission and authority are hereby given and granted to TAQUERIA LA HACIENDA, INC., upon the terms and subject to the conditions of this ordinance to maintain and use one (1) sign(s) projecting over the public right-of-way attached to its premises known as 3452 W. 59th St..

Said sign structure(s) measures as follows; along W. 59th Street:

One (1) at four point five (4.5) feet in length, three point five (3.5) feet in height and ten (10) feet above grade level.

The location of said privilege shall be as shown on prints kept on file with the Department of Business Affairs and Consumer Protection and the Office of the City Clerk.

Said privilege shall be constructed in accordance with plans and specifications approved by the Department of Transportation (Division of Project Development) and Zoning Department - Signs.


This grant of privilege in the public way shall be subject to the provisions of Section 10-28-015 and all other required provisions of the Municipal Code of Chicago.


The grantee shall pay to the City of Chicago as compensation for the privilege #1106137 herein granted the sum of one hundred (\$100.00) per annum in advance.

A 25% penalty will be added for payments received after due date.

The permit holder agrees to hold the City of Chicago harmless for any damage, relocation or replacement costs associated with damage, relocation or removal of private property caused by the City performing work in the public way.

Authority herein given and granted for a period of five (5) years from and after 06/11/2013.

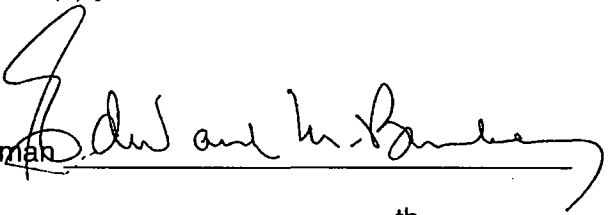Alderman   
Edward M. Burke 14<sup>th</sup> Ward

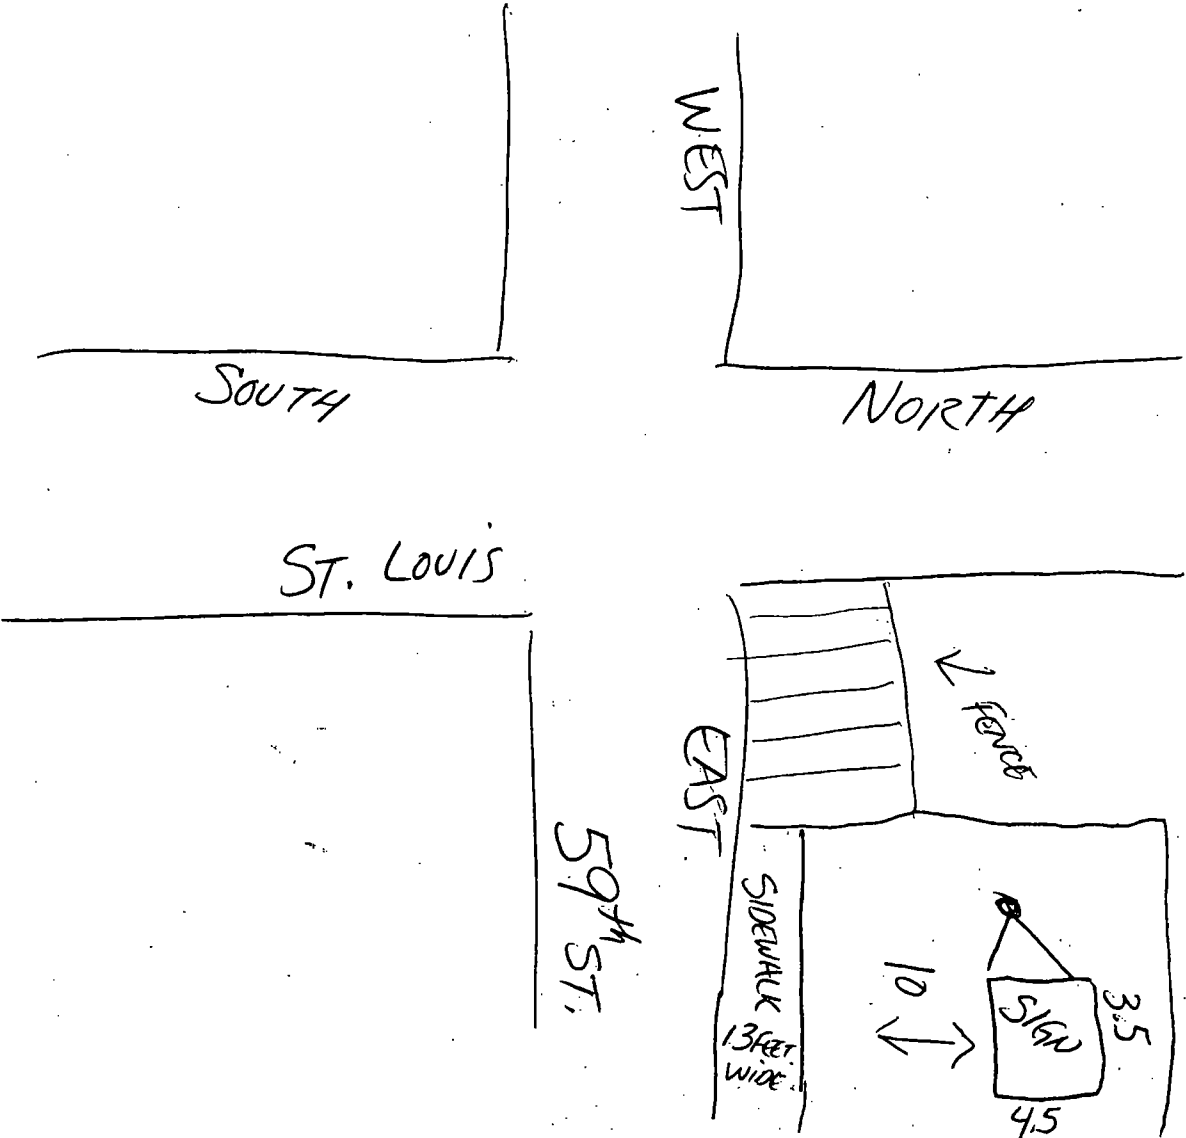



**06/26/2013**

**Alderman Edward M. Burke**  
**Ward # 14**  
City of Chicago  
City Hall, Room 302  
121 North LaSalle Street  
Chicago, Illinois 60602

Re: An ordinance to use and maintain a portion of the public right-of-way for **one (1) sign(s)** for  
**TAQUERIA LA HACIENDA, INC.**, adjacent to the premises known as **3452 W. 59th St.**

Dear Alderman **Edward M. Burke**:

The applicant referenced above has requested the use of the public right-of-way for a **sign(s)**. An ordinance has been prepared by the Department of Business Affairs and Consumer Protection – Business Assistance Center - Public Way Use Unit for presentation to the City Council. Because this request was made for properties located in your ward, as approved by you as per the attached, I respectfully request that you introduce the attached ordinance at the next City Council meeting.

If you have any questions regarding this ordinance, please contact Anthony Bertuca at (312) 744-5506.

**Department of Business Affairs and Consumer Protection**





# City of Chicago



O2013-5139

Office of the City Clerk

## Document Tracking Sheet

|                                 |                                                                |
|---------------------------------|----------------------------------------------------------------|
| <b>Meeting Date:</b>            | 6/26/2013                                                      |
| <b>Sponsor(s):</b>              | Foulkes, Toni (15)                                             |
| <b>Type:</b>                    | Ordinance                                                      |
| <b>Title:</b>                   | Grant(s) of privilege in public way for Kingdom Chevrolet Inc. |
| <b>Committee(s) Assignment:</b> | Committee on Transportation and Public Way                     |

ORDINANCE  
KINGDOM CHEVROLET INC.  
Acct. No. 349184 - 1  
Permit No. 1106160

*Be It Ordained by the City Council of the City of Chicago:*

SECTION 1. Permission and authority are hereby given and granted to KINGDOM CHEVROLET INC., upon the terms and subject to the conditions of this ordinance to maintain and use three (3) sign(s) projecting over the public right-of-way attached to its premises known as 6633 S. Western Ave..

Said sign structure(s) measures as follows; along Western:

One (1) at eighteen point four two (18.42) feet in length, one point eight three (1.83) feet in height and ten (10) feet above grade level.

One (1) at thirteen point eight two (13.82) feet in length, one point eight three (1.83) feet in height and ten (10) feet above grade level.

One (1) at thirty-three point three three (33.33) feet in length, three (3) feet in height and fifteen (15) feet above grade level.

The location of said privilege shall be as shown on prints kept on file with the Department of Business Affairs and Consumer Protection and the Office of the City Clerk.

Said privilege shall be constructed in accordance with plans and specifications approved by the Department of Transportation (Division of Project Development) and Zoning Department - Signs.

This grant of privilege in the public way shall be subject to the provisions of Section 10-28-015 and all other required provisions of the Municipal Code of Chicago.

The grantee shall pay to the City of Chicago as compensation for the privilege #1106160 herein granted the sum of nine hundred (\$900.00) per annum in advance.


A 25% penalty will be added for payments received after due date.

The permit holder agrees to hold the City of Chicago harmless for any damage, relocation or replacement costs associated with damage, relocation or removal of private property caused by the City performing work in the public way.




Authority herein given and granted for a period of five (5) years from and after Date of Passage.

Alderman 

Toni Foulkes 15<sup>th</sup> Ward

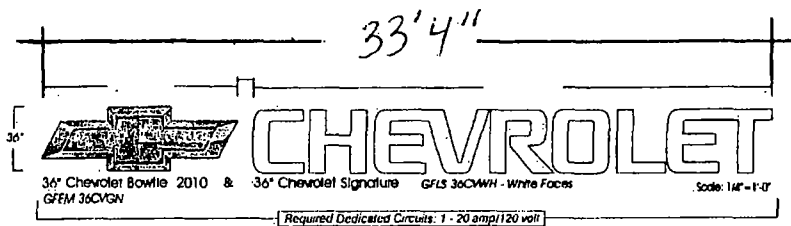

| ELEMENTS                  |               |            |           |               |               |
|---------------------------|---------------|------------|-----------|---------------|---------------|
| ELEMENT                   | SIZE (HEIGHT) | LENGTH     | SQUARE FT | WEIGHT        | ELECTRICAL    |
| Chevrolet Bowtie 2010     | 36"           | 9'-3 1/16" | 27.77     | 27 lbs        | 1 amp         |
| Chevrolet Signature       | 36"           | 24'-5 5/8" | 73.41     | 108 lbs       | 2 amps        |
| Dealer Name Letters       | 22"           | 13'-5 1/8" | 24.62     | 88 lbs/letter | 4 amps/letter |
| Certified Service Letters | 22"           | 18'-5 1/4" | 33.8      | 80 lbs        | 1 amp         |

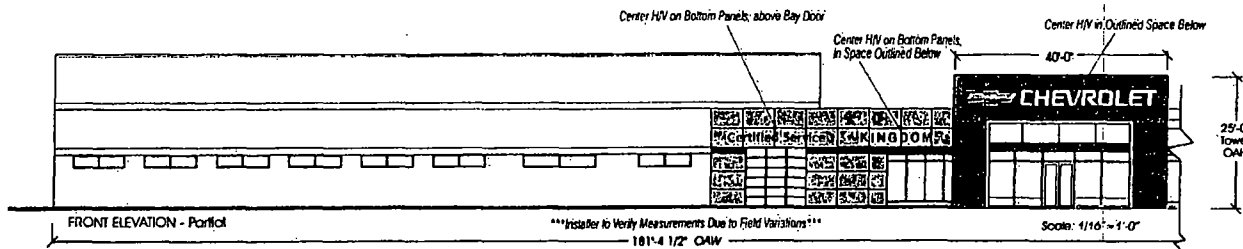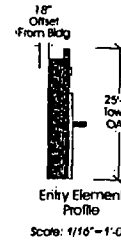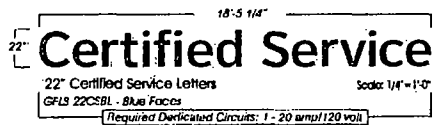

**PATTISON**  
SIGN GROUP INC.  
410 CEDAR BLUFF RD. • SUITE 101 • KNOXVILLE, TN 37923  
Tel (615) 695-1100 • Fax (615) 696-1100 • Toll Free (800) 916-1070

Pattison Sign Group's recommendations are based on the Design Intent Drawings provided by General. It is the responsibility of the client to verify the accuracy of the information provided and to ensure that the final design and construction of the sign system meets the requirements of the applicable codes and standards. The client is responsible for obtaining all necessary permits and approvals from the local authorities. The client is also responsible for ensuring that the sign system is properly installed and maintained.

|          |                          |
|----------|--------------------------|
| Project  | 259412                   |
| Client   | Kingsport Chevrolet Inc. |
| Site     | Kingsport, TN            |
| Date     | 12-31-12                 |
| Designer | A. Matthews              |
| Scale    | as noted                 |



# City of Chicago



O2013-5142

Office of the City Clerk

## Document Tracking Sheet

|                                 |                                                           |
|---------------------------------|-----------------------------------------------------------|
| <b>Meeting Date:</b>            | 6/26/2013                                                 |
| <b>Sponsor(s):</b>              | Foulkes, Toni (15)                                        |
| <b>Type:</b>                    | Ordinance                                                 |
| <b>Title:</b>                   | Grant(s) of privilege in public way for New Blossom Shoes |
| <b>Committee(s) Assignment:</b> | Committee on Transportation and Public Way                |

ORDINANCE  
NEW BLOSSOM SHOES  
Acct. No. 33803 - 1  
Permit No. 1107204

*Be It Ordained by the City Council of the City of Chicago:*

SECTION 1. Permission and authority are hereby given and granted to NEW BLOSSOM SHOES, upon the terms and subject to the conditions of this ordinance to maintain and use one (1) sign(s) projecting over the public right-of-way attached to its premises known as 2419 W. 63rd St..

Said sign structure(s) measures as follows; along W. 63rd St:  
One (1) at five (5) feet in length, three (3) feet in height and ten (10) feet above grade level.

The location of said privilege shall be as shown on prints kept on file with the Department of Business Affairs and Consumer Protection and the Office of the City Clerk

Said privilege shall be constructed in accordance with plans and specifications approved by the Department of Transportation (Division of Project Development) and Zoning Department- Signs.

This grant of privilege in the public way shall be subject to the provisions of Section 10-28-015 and all other required provisions of the Municipal Code of Chicago.

The grantee shall pay to the City of Chicago as compensation for the privilege #1107204 herein granted the sum of one hundred (\$100.00) per annum in advance.

A 25% penalty will be added for payments received after due date

The permit holder agrees to hold the City of Chicago harmless for any damage, relocation or replacement costs associated with damage, relocation or removal of private property caused by the City performing work in the public way.

Authority herein given and granted for a period of five (5) years from and after 05/14/2013.

Alderman 

Toni Foulkes 15<sup>th</sup> Ward





# City of Chicago



O2013-5149

Office of the City Clerk

## Document Tracking Sheet

|                                 |                                                                          |
|---------------------------------|--------------------------------------------------------------------------|
| <b>Meeting Date:</b>            | 6/26/2013                                                                |
| <b>Sponsor(s):</b>              | Foulkes, Toni (15)                                                       |
| <b>Type:</b>                    | Ordinance                                                                |
| <b>Title:</b>                   | Grant(s) of privilege in public way for Salvation Army Thrift Store, The |
| <b>Committee(s) Assignment:</b> | Committee on Transportation and Public Way                               |

ORDINANCE  
THE SALVATION ARMY THRIFT STORE  
Acct. No. 79616 - 1  
Permit No. 1107006

*Be It Ordained by the City Council of the City of Chicago:*

SECTION 1. Permission and authority are hereby given and granted to THE SALVATION ARMY THRIFT STORE, upon the terms and subject to the conditions of this ordinance to maintain and use one (1) sign(s) projecting over the public right-of-way attached to its premises known as 3055 W. 63rd St..

Said sign structure(s) measures as follows; along W. 63rd:  
One (1) at four (4) feet in length, five (5) feet in height and twelve (12) feet above grade level.

The location of said privilege shall be as shown on prints kept on file with the Department of Business Affairs and Consumer Protection and the Office of the City Clerk.

Said privilege shall be constructed in accordance with plans and specifications approved by the Department of Transportation (Division of Project Development) and Zoning Department - Signs.


This grant of privilege in the public way shall be subject to the provisions of Section 10-28-015 and all other required provisions of the Municipal Code of Chicago.

The grantee shall pay to the City of Chicago as compensation for the privilege #1107006 herein granted the sum of one hundred (\$100.00) per annum in advance.

A 25% penalty will be added for payments received after due date.

The permit holder agrees to hold the City of Chicago harmless for any damage, relocation or replacement costs associated with damage, relocation or removal of private property caused by the City performing work in the public way.


Authority herein given and granted for a period of five (5) years from and after 06/11/2013.

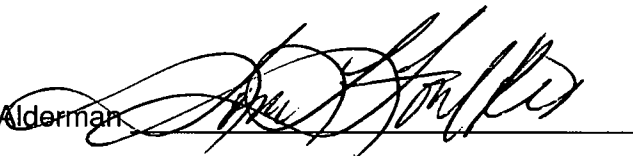Alderman 

Toni Foulkes 15<sup>th</sup> Ward



3055 W. 63rd

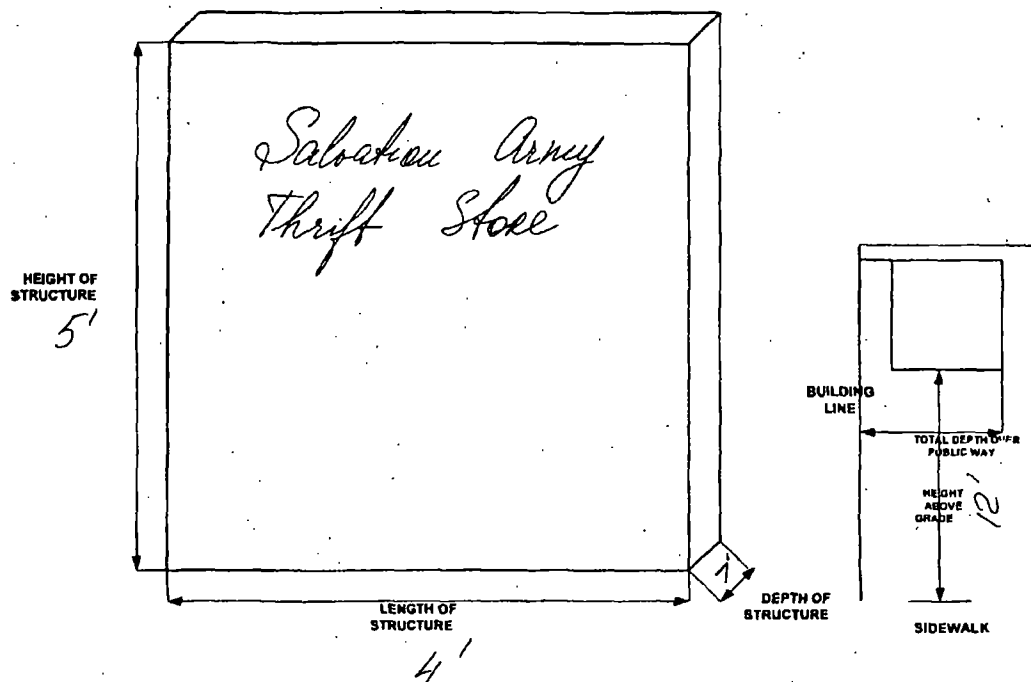



# City of Chicago



O2013-5152

Office of the City Clerk

## Document Tracking Sheet

**Meeting Date:**

6/26/2013

**Sponsor(s):**

Thompson, Joann (16)

**Type:**

*Ordinance*

**Title:**

Grant(s) of privilege in public way for Extra Value Food & Liquor

**Committee(s) Assignment:**

Committee on Transportation and Public Way

ORDINANCE  
EXTRA VALUE FOOD & LIQUOR  
Acct. No. 319024 - 1  
Permit No. 1107085

*Be It Ordained by the City Council of the City of Chicago:*

SECTION 1. Permission and authority are hereby given and granted to EXTRA VALUE FOOD & LIQUOR, upon the terms and subject to the conditions of this ordinance to maintain and use one (1) sign(s) projecting over the public right-of-way attached to its premises known as 6257 S. Ashland Ave..

Said sign structure(s) measures as follows; along S. Ashland Avenue:

One (1) at forty-four (44) feet in length, four point five (4.5) feet in height and eleven point five (11.5) feet above grade level.

The location of said privilege shall be as shown on prints kept on file with the Department of Business Affairs and Consumer Protection and the Office of the City Clerk.

Said privilege shall be constructed in accordance with plans and specifications approved by the Department of Transportation (Division of Project Development) and Zoning Department - Signs.

This grant of privilege in the public way shall be subject to the provisions of Section 10-28-015 and all other required provisions of the Municipal Code of Chicago.


The grantee shall pay to the City of Chicago as compensation for the privilege #1107085 herein granted the sum of three hundred (\$300.00) per annum in advance.

A 25% penalty will be added for payments received after due date.


The permit holder agrees to hold the City of Chicago harmless for any damage, relocation or replacement costs associated with damage, relocation or removal of private property caused by the City performing work in the public way.

Authority herein given and granted for a period of five (5) years from and after 06/11/2013.

Alderman

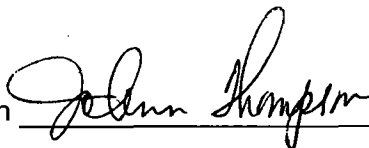

Joann Thompson 16<sup>th</sup> Ward

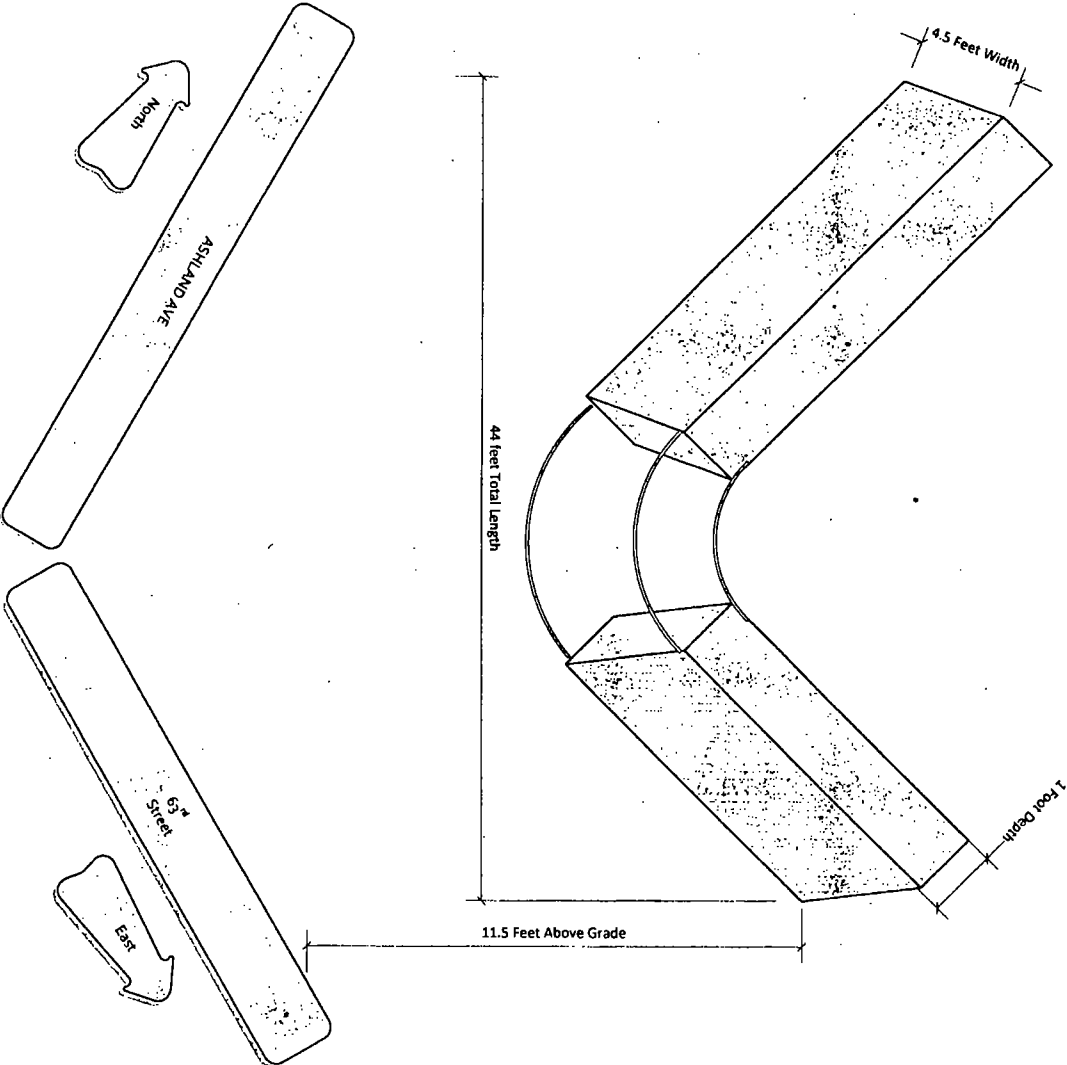



# City of Chicago



O2013-5159

Office of the City Clerk

## Document Tracking Sheet

|                                 |                                                                         |
|---------------------------------|-------------------------------------------------------------------------|
| <b>Meeting Date:</b>            | 6/26/2013                                                               |
| <b>Sponsor(s):</b>              | Lane, Lona (18)                                                         |
| <b>Type:</b>                    | Ordinance                                                               |
| <b>Title:</b>                   | Grant(s) of privilege in public way for Family Dollar Store<br>No. 7050 |
| <b>Committee(s) Assignment:</b> | Committee on Transportation and Public Way                              |

ORDINANCE  
FAMILY DOLLAR STORE #7050  
Acct. No. 11071 - 87  
Permit No. 1107193

*Be It Ordained by the City Council of the City of Chicago:*

SECTION 1. Permission and authority are hereby given and granted to FAMILY DOLLAR STORE #7050, upon the terms and subject to the conditions of this ordinance to maintain and use two (2) sign(s) projecting over the public right-of-way attached to its premises known as 8320 S. Pulaski Rd..

Said sign structure(s) measures as follows; along S. Pulaski Rd.:

One (1) at twelve (12) feet in length, eight (8) feet in height and fifteen point nine two (15.92) feet above grade level.

One (1) at twenty-seven (27) feet in length, three point five (3.5) feet in height and twelve (12) feet above grade level.

The location of said privilege shall be as shown on prints kept on file with the Department of Business Affairs and Consumer Protection and the Office of the City Clerk.

Said privilege shall be constructed in accordance with plans and specifications approved by the Department of Transportation (Division of Project Development) and Zoning Department - Signs.

This grant of privilege in the public way shall be subject to the provisions of Section 10-28-015 and all other required provisions of the Municipal Code of Chicago.

The grantee shall pay to the City of Chicago as compensation for the privilege #1107193 herein granted the sum of six hundred (\$600.00) per annum in advance.

A 25% penalty will be added for payments received after due date.

The permit holder agrees to hold the City of Chicago harmless for any damage, relocation or replacement costs associated with damage, relocation or removal of private property caused by the City performing work in the public way.

Authority herein given and granted for a period of five (5) years from and after 05/14/2013.

Alderman



Lona Lane 18<sup>th</sup> Ward

**8320 S. PULASKI RD.**





**06/26/2013**

**Alderman Lona Lane**  
**Ward # 18**  
City of Chicago  
City Hall, Room 300  
121 North LaSalle Street  
Chicago, Illinois 60602

Re: An ordinance to use and maintain a portion of the public right-of-way for **two (2) sign(s)** for  
**FAMILY DOLLAR STORE #7050**, adjacent to the premises known as **8320 S. Pulaski Rd..**

**Dear Alderman Lona Lane:**

The applicant referenced above has requested the use of the public right-of-way for a **sign(s)**. An ordinance has been prepared by the Department of Business Affairs and Consumer Protection – Business Assistance Center - Public Way Use Unit for presentation to the City Council. Because this request was made for properties located in your ward, as approved by you as per the attached, I respectfully request that you introduce the attached ordinance at the next City Council meeting.

If you have any questions regarding this ordinance, please contact Anthony Bertuca at (312) 744-5506.

**Department of Business Affairs and Consumer Protection**





# City of Chicago



**O2013-5161**

Office of the City Clerk

## Document Tracking Sheet

|                                 |                                                                      |
|---------------------------------|----------------------------------------------------------------------|
| <b>Meeting Date:</b>            | 6/26/2013                                                            |
| <b>Sponsor(s):</b>              | O'Shea, Matthew J. (19)                                              |
| <b>Type:</b>                    | Ordinance                                                            |
| <b>Title:</b>                   | Grant(s) of privilege in public way for O'Reilly Auto Parts No. 3367 |
| <b>Committee(s) Assignment:</b> | Committee on Transportation and Public Way                           |

ORDINANCE  
O'REILLY AUTO PARTS #3367  
Acct. No. 303772 - 2  
Permit No. 1107225

*Be It Ordained by the City Council of the City of Chicago:*

SECTION 1. Permission and authority are hereby given and granted to O'REILLY AUTO PARTS #3367, upon the terms and subject to the conditions of this ordinance to maintain and use one (1) sign(s) projecting over the public right-of-way attached to its premises known as 9255 S. Western Ave..

Said sign structure(s) measures as follows; along S. Western Avenue:

One (1) at five point six seven (5.67) feet in length, nine (9) feet in height and fourteen point two five (14.25) feet above grade level.

The location of said privilege shall be as shown on prints kept on file with the Department of Business Affairs and Consumer Protection and the Office of the City Clerk.

Said privilege shall be constructed in accordance with plans and specifications approved by the Department of Transportation (Division of Project Development) and Zoning Department - Signs.

This grant of privilege in the public way shall be subject to the provisions of Section 10-28-015 and all other required provisions of the Municipal Code of Chicago.


The grantee shall pay to the City of Chicago as compensation for the privilege #1107225 herein granted the sum of three hundred (\$300.00) per annum in advance.

A 25% penalty will be added for payments received after due date.

The permit holder agrees to hold the City of Chicago harmless for any damage, relocation or replacement costs associated with damage, relocation or removal of private property caused by the City performing work in the public way.


Authority herein given and granted for a period of five (5) years from and after 06/11/2013.

Alderman

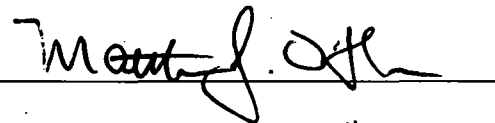A handwritten signature in black ink, appearing to read "Matthew J. O'Shea", is written over a horizontal line.

Matthew J. O'Shea 19<sup>th</sup> Ward

1000

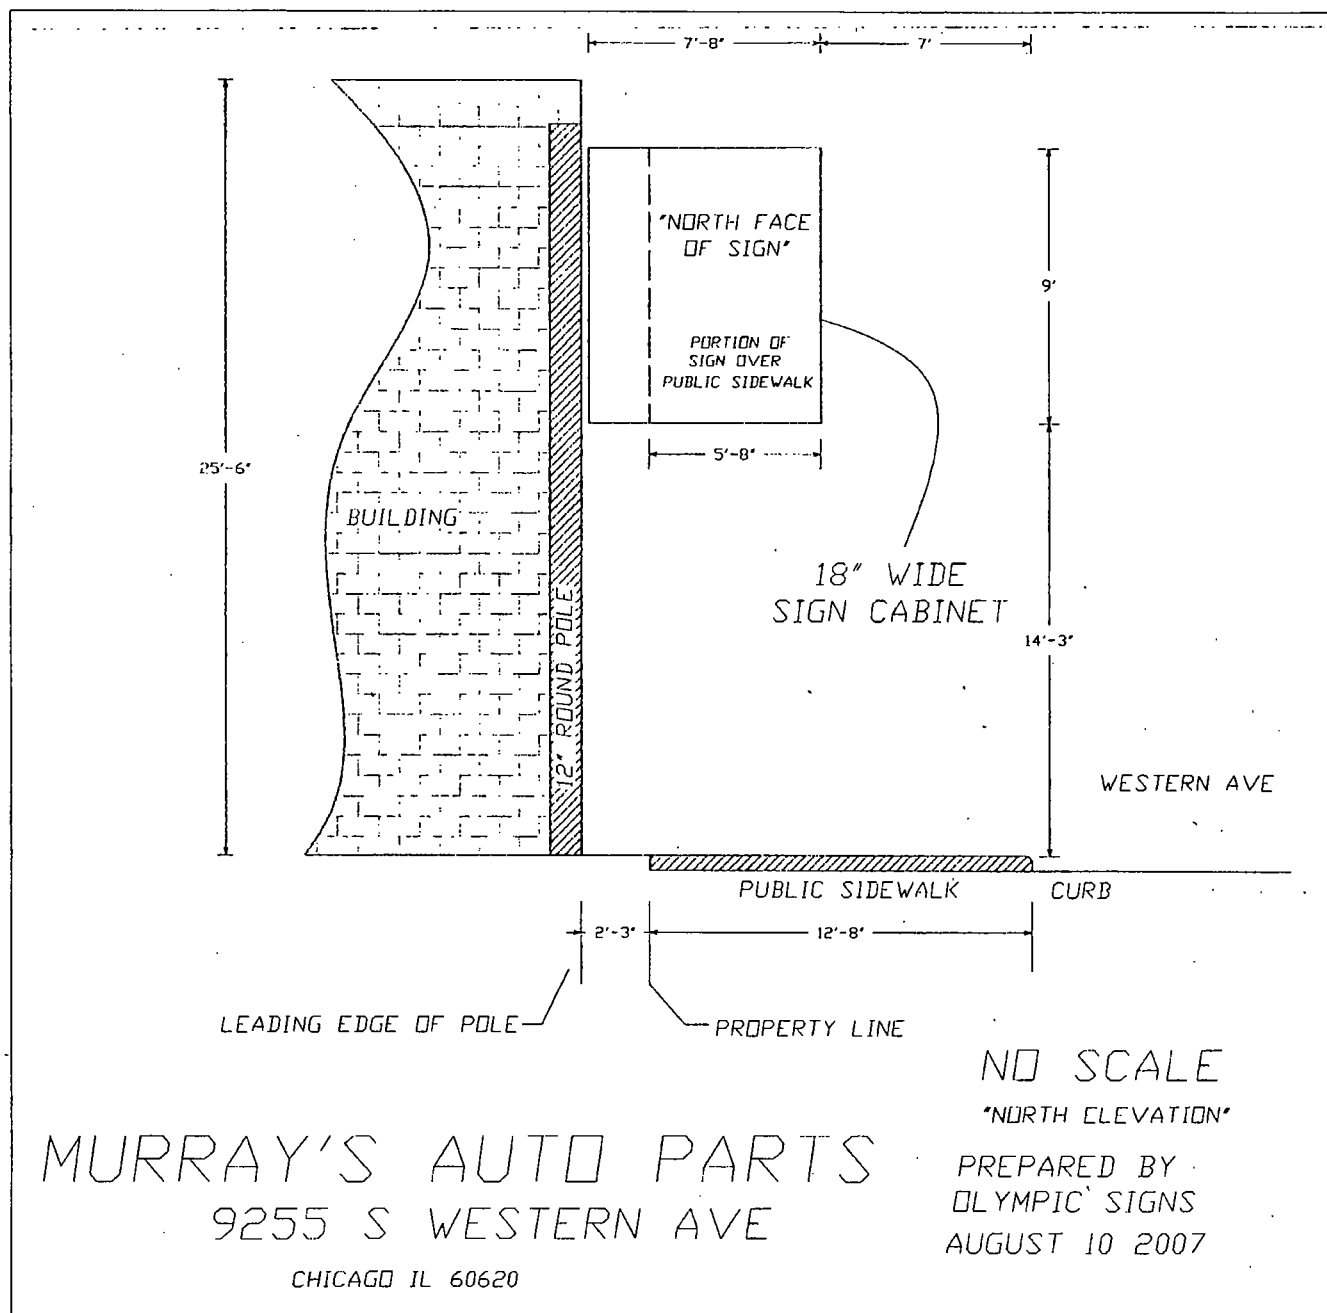



**06/26/2013**

**Alderman Matthew J. O'Shea**  
**Ward # 19**  
City of Chicago  
City Hall, Room 300  
121 North LaSalle Street  
Chicago, Illinois 60602

Re: An ordinance to use and maintain a portion of the public right-of-way for **one (1) sign(s)** for  
**O'REILLY AUTO PARTS #3367**, adjacent to the premises known as **9255 S. Western Ave..**

Dear Alderman **Matthew J. O'Shea**:

The applicant referenced above has requested the use of the public right-of-way for a **sign(s)**. An ordinance has been prepared by the Department of Business Affairs and Consumer Protection – Business Assistance Center - Public Way Use Unit for presentation to the City Council. Because this request was made for properties located in your ward, as approved by you as per the attached, I respectfully request that you introduce the attached ordinance at the next City Council meeting.

If you have any questions regarding this ordinance, please contact Anthony Bertuca at (312) 744-5506.

**Department of Business Affairs and Consumer Protection**



# City of Chicago



**O2013-5163**

Office of the City Clerk

## Document Tracking Sheet

|                                 |                                                                    |
|---------------------------------|--------------------------------------------------------------------|
| <b>Meeting Date:</b>            | 6/26/2013                                                          |
| <b>Sponsor(s):</b>              | Cochran, Willie (20)                                               |
| <b>Type:</b>                    | Ordinance                                                          |
| <b>Title:</b>                   | Grant(s) of privilege in public way for E R & J Food & Liquor Inc. |
| <b>Committee(s) Assignment:</b> | Committee on Transportation and Public Way                         |

ORDINANCE  
E R & J FOOD & LIQUOR, INC  
Acct. No. 11061 - 1  
Permit No. 1107178

*Be It Ordained by the City Council of the City of Chicago:*

SECTION 1. Permission and authority are hereby given and granted to E R & J FOOD & LIQUOR, INC, upon the terms and subject to the conditions of this ordinance to maintain and use one (1) sign(s) projecting over the public right-of-way attached to its premises known as 654-58 E. 67th St..

Said sign structure(s) measures as follows; along E 67th St.:

One (1) at four point six seven (4.67) feet in length, six point eight three (6.83) feet in height and eleven point one seven (11.17) feet above grade level.

The location of said privilege shall be as shown on prints kept on file with the Department of Business Affairs and Consumer Protection and the Office of the City Clerk.

Said privilege shall be constructed in accordance with plans and specifications approved by the Department of Transportation (Division of Project Development) and Zoning Department - Signs.


This grant of privilege in the public way shall be subject to the provisions of Section 10-28-015 and all other required provisions of the Municipal Code of Chicago.

The grantee shall pay to the City of Chicago as compensation for the privilege #1107178 herein granted the sum of three hundred (\$300.00) per annum in advance.

A 25% penalty will be added for payments received after due date.

The permit holder agrees to hold the City of Chicago harmless for any damage, relocation or replacement costs associated with damage, relocation or removal of private property caused by the City performing work in the public way.


Authority herein given and granted for a period of five (5) years from and after 12/13/2011.

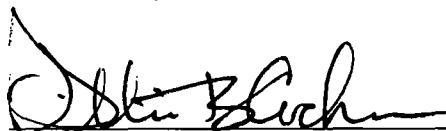Alderman 

Willie Cochran 20<sup>th</sup> Ward

ER & J food & liquor

65.4-58 E 67th st

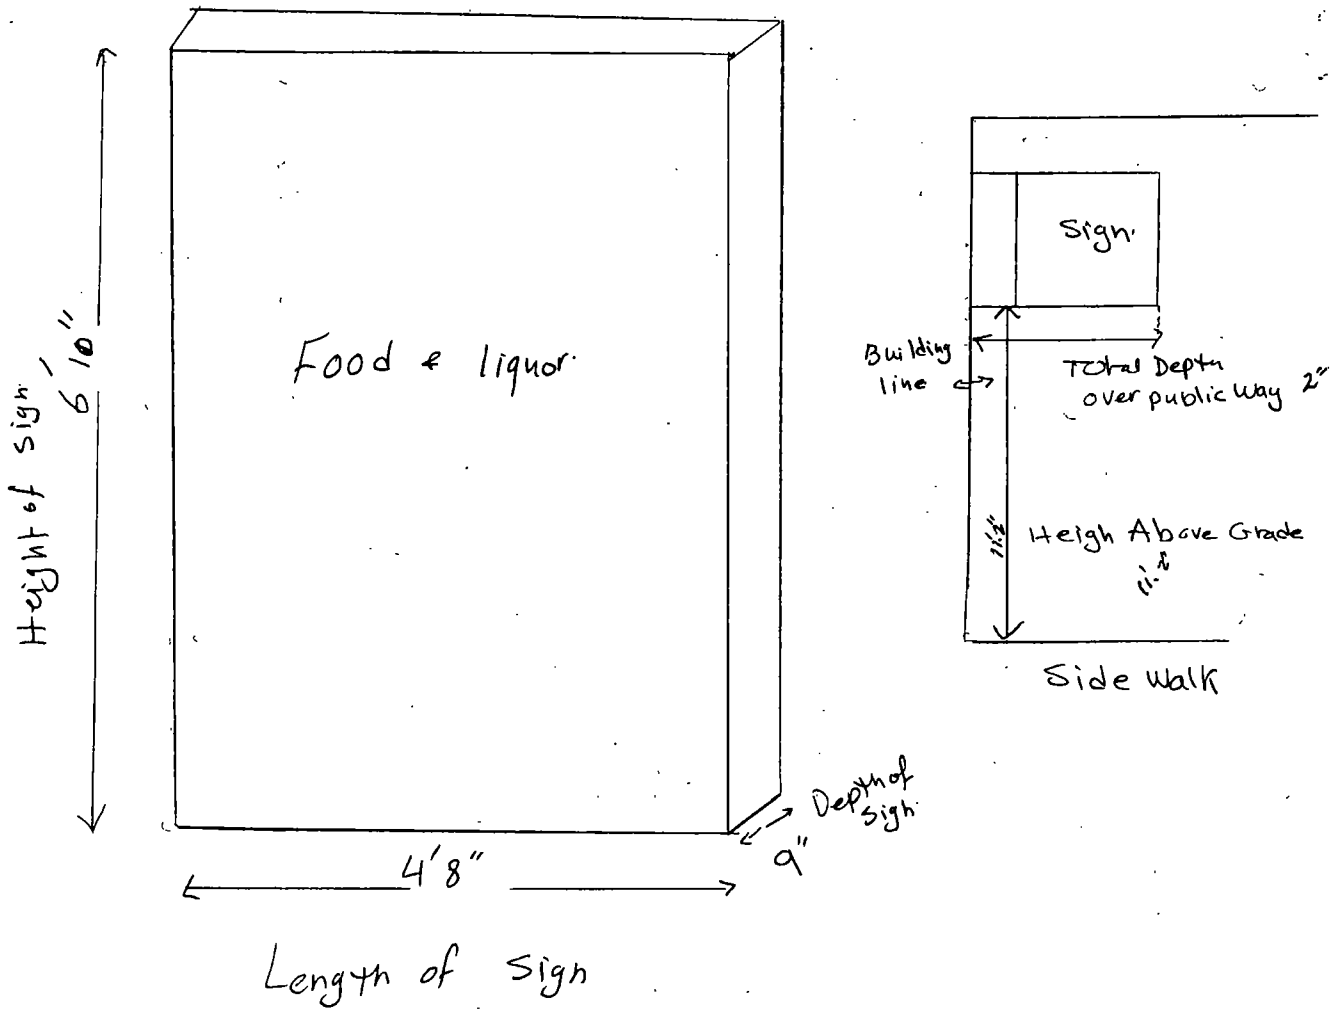





**06/26/2013**

Alderman **Willie Cochran**  
Ward # **20**  
City of Chicago  
City Hall, Room **300**  
121 North LaSalle Street  
Chicago, Illinois 60602

Re: An ordinance to use and maintain a portion of the public right-of-way for **one (1) sign(s)** for **E R & J FOOD & LIQUOR, INC.**, adjacent to the premises known as **654-58 E. 67th St..**

Dear Alderman **Willie Cochran**:

The applicant referenced above has requested the use of the public right-of-way for a **sign(s)**. An ordinance has been prepared by the Department of Business Affairs and Consumer Protection – Business Assistance Center - Public Way Use Unit for presentation to the City Council. Because this request was made for properties located in your ward, as approved by you as per the attached, I respectfully request that you introduce the attached ordinance at the next City Council meeting.

If you have any questions regarding this ordinance, please contact Anthony Bertuca at (312) 744-5506.

**Department of Business Affairs and Consumer Protection**



# City of Chicago



**O2013-5165**

Office of the City Clerk

## Document Tracking Sheet

|                                 |                                                                  |
|---------------------------------|------------------------------------------------------------------|
| <b>Meeting Date:</b>            | 6/26/2013                                                        |
| <b>Sponsor(s):</b>              | Munoz, Ricardo (22)                                              |
| <b>Type:</b>                    | Ordinance                                                        |
| <b>Title:</b>                   | Grant(s) of privilege in public way for Taqueria Los Gallos Inc. |
| <b>Committee(s) Assignment:</b> | Committee on Transportation and Public Way                       |

ORDINANCE  
TAQUERIA LOS GALLOS INC  
Acct. No. 3902 - 3  
Permit No. 1107176

*Be It Ordained by the City Council of the City of Chicago:*

SECTION 1. Permission and authority are hereby given and granted to TAQUERIA LOS GALLOS INC, upon the terms and subject to the conditions of this ordinance to maintain and use one (1) sign(s) projecting over the public right-of-way attached to its premises known as 4209-4211 W. 26th St..

Said sign structure(s) measures as follows; along W. 26th Street:  
One (1) at eight (8) feet in length, eleven (11) feet in height and ten (10) feet above grade level.

The location of said privilege shall be as shown on prints kept on file with the Department of Business Affairs and Consumer Protection and the Office of the City Clerk.

Said privilege shall be constructed in accordance with plans and specifications approved by the Department of Transportation (Division of Project Development) and Zoning Department - Signs.

This grant of privilege in the public way shall be subject to the provisions of Section 10-28-015 and all other required provisions of the Municipal Code of Chicago.

The grantee shall pay to the City of Chicago as compensation for the privilege #1107176 herein granted the sum of three hundred (\$300.00) per annum in advance.

A 25% penalty will be added for payments received after due date.

The permit holder agrees to hold the City of Chicago harmless for any damage, relocation or replacement costs associated with damage, relocation or removal of private property caused by the City performing work in the public way.

Authority herein given and granted for a period of five (5) years from and after 06/11/2013.

Alderman  \_\_\_\_\_

Ricardo Munoz 22<sup>nd</sup> Ward





# City of Chicago



O2013-5167

Office of the City Clerk

## Document Tracking Sheet

|                                 |                                                       |
|---------------------------------|-------------------------------------------------------|
| <b>Meeting Date:</b>            | 6/26/2013                                             |
| <b>Sponsor(s):</b>              | Zalewski, Michael R. (23)                             |
| <b>Type:</b>                    | Ordinance                                             |
| <b>Title:</b>                   | Grant(s) of privilege in public way for Family Dollar |
| <b>Committee(s) Assignment:</b> | Committee on Transportation and Public Way            |

ORDINANCE  
FAMILY DOLLAR  
Acct. No. 11071 - 131  
Permit No. 1105828

*Be It Ordained by the City Council of the City of Chicago:*

SECTION 1. Permission and authority are hereby given and granted to FAMILY DOLLAR, upon the terms and subject to the conditions of this ordinance to maintain and use one (1) sign(s) projecting over the public right-of-way attached to its premises known as 5018 S. Cicero Ave..

Said sign structure(s) measures as follows; along S. Cicero Avenue:

One (1) at twenty-four point six seven (24.67) feet in length, four (4) feet in height and fourteen (14) feet above grade level.

The location of said privilege shall be as shown on prints kept on file with the Department of Business Affairs and Consumer Protection and the Office of the City Clerk.

Said privilege shall be constructed in accordance with plans and specifications approved by the Department of Transportation (Division of Project Development) and Zoning Department - Signs.


This grant of privilege in the public way shall be subject to the provisions of Section 10-28-015 and all other required provisions of the Municipal Code of Chicago.

The grantee shall pay to the City of Chicago as compensation for the privilege #1105828 herein granted the sum of three hundred (\$300.00) per annum in advance.

A 25% penalty will be added for payments received after due date.

The permit holder agrees to hold the City of Chicago harmless for any damage, relocation or replacement costs associated with damage, relocation or removal of private property caused by the City performing work in the public way.

Authority herein given and granted for a period of five (5) years from and after Date of Passage.

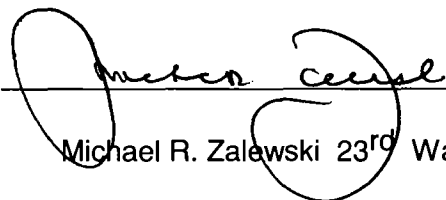Alderman   
Michael R. Zalewski 23<sup>rd</sup> Ward





**06/26/2013**

Alderman **Michael R. Zalewski**  
Ward # **23**  
City of Chicago  
City Hall, Room **203**  
121 North LaSalle Street  
Chicago, Illinois 60602

Re: An ordinance to use and maintain a portion of the public right-of-way for **one (1) sign(s)** for  
**FAMILY DOLLAR**, adjacent to the premises known as **5018 S. Cicero Ave..**

Dear Alderman **Michael R. Zalewski**:

The applicant referenced above has requested the use of the public right-of-way for a **sign(s)**. An ordinance has been prepared by the Department of Business Affairs and Consumer Protection – Business Assistance Center - Public Way Use Unit for presentation to the City Council. Because this request was made for properties located in your ward, as approved by you as per the attached, I respectfully request that you introduce the attached ordinance at the next City Council meeting.

If you have any questions regarding this ordinance, please contact Anthony Bertuca at (312) 744-5506.

**Department of Business Affairs and Consumer Protection**





# City of Chicago



O2013-5169

Office of the City Clerk

## Document Tracking Sheet

|                                 |                                                              |
|---------------------------------|--------------------------------------------------------------|
| <b>Meeting Date:</b>            | 6/26/2013                                                    |
| <b>Sponsor(s):</b>              | Zalewski, Michael R. (23)                                    |
| <b>Type:</b>                    | Ordinance                                                    |
| <b>Title:</b>                   | Grant(s) of privilege in public way for Sportman's Inn Motel |
| <b>Committee(s) Assignment:</b> | Committee on Transportation and Public Way                   |

ORDINANCE  
SPORTMAN'S INN MOTEL  
Acct. No. 18824 - 2  
Permit No. 1107195

*Be It Ordained by the City Council of the City of Chicago:*

SECTION 1. Permission and authority are hereby given and granted to SPORTMAN'S INN MOTEL, upon the terms and subject to the conditions of this ordinance to maintain and use one (1) sign(s) projecting over the public right-of-way attached to its premises known as 4501 S. Cicero Ave..

Said sign structure(s) measures as follows; along S. Cicero Ave.:

One (1) at four (4) feet in length, seven (7) feet in height and seventeen (17) feet above grade level.

The location of said privilege shall be as shown on prints kept on file with the Department of Business Affairs and Consumer Protection and the Office of the City Clerk.

Said privilege shall be constructed in accordance with plans and specifications approved by the Department of Transportation (Division of Project Development) and Zoning Department - Signs.


This grant of privilege in the public way shall be subject to the provisions of Section 10-28-015 and all other required provisions of the Municipal Code of Chicago.


The grantee shall pay to the City of Chicago as compensation for the privilege #1107195 herein granted the sum of three hundred (\$300.00) per annum in advance.

A 25% penalty will be added for payments received after due date.

The permit holder agrees to hold the City of Chicago harmless for any damage, relocation or replacement costs associated with damage, relocation or removal of private property caused by the City performing work in the public way.

Authority herein given and granted for a period of five (5) years from and after 12/12/2012.

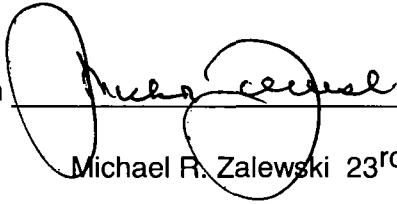Alderman   
Michael R. Zalewski 23<sup>rd</sup> Ward

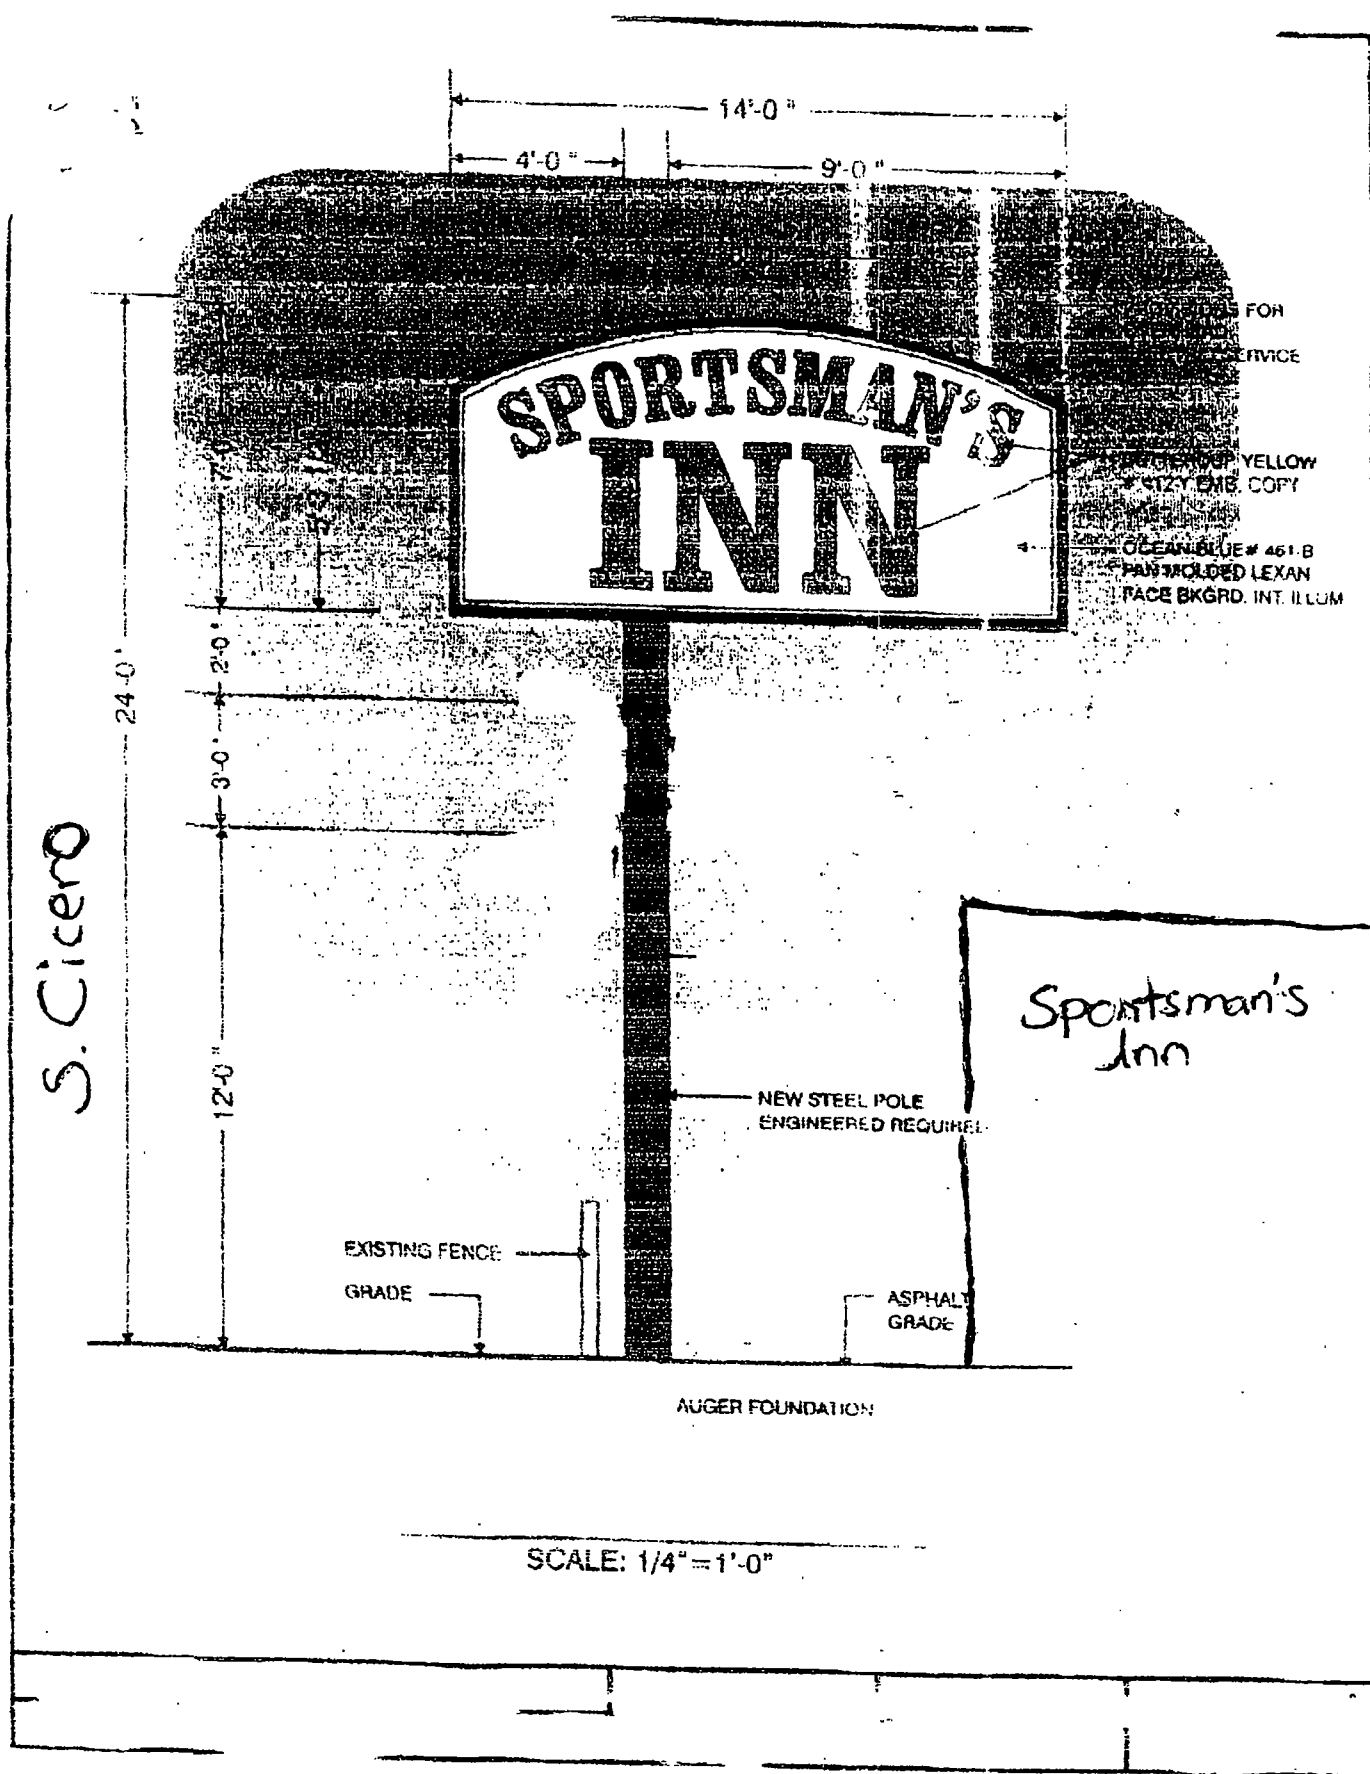



**06/26/2013**

Alderman **Michael R. Zalewski**  
Ward # **23**  
City of Chicago  
City Hall, Room **203**  
121 North LaSalle Street  
Chicago, Illinois 60602

Re: An ordinance to use and maintain a portion of the public right-of-way for **one (1) sign(s)** for  
**SPORTMAN'S INN MOTEL**, adjacent to the premises known as **4501 S. Cicero Ave..**

Dear Alderman **Michael R. Zalewski**:

The applicant referenced above has requested the use of the public right-of-way for a **sign(s)**. An ordinance has been prepared by the Department of Business Affairs and Consumer Protection – Business Assistance Center - Public Way Use Unit for presentation to the City Council. Because this request was made for properties located in your ward, as approved by you as per the attached, I respectfully request that you introduce the attached ordinance at the next City Council meeting.

If you have any questions regarding this ordinance, please contact Anthony Bertuca at (312) 744-5506.

**Department of Business Affairs and Consumer Protection**



# City of Chicago



**O2013-5168**

Office of the City Clerk

## Document Tracking Sheet

|                                 |                                                               |
|---------------------------------|---------------------------------------------------------------|
| <b>Meeting Date:</b>            | 6/26/2013                                                     |
| <b>Sponsor(s):</b>              | Chandler, Michael D. (24)                                     |
| <b>Type:</b>                    | Ordinance                                                     |
| <b>Title:</b>                   | Grant(s) of privilege in public way for Family Medical Center |
| <b>Committee(s) Assignment:</b> | Committee on Transportation and Public Way                    |

ORDINANCE  
FAMILY MEDICAL CENTER  
Acct. No. 276192 - 1  
Permit No. 1106607

*Be It Ordained by the City Council of the City of Chicago:*

SECTION 1. Permission and authority are hereby given and granted to FAMILY MEDICAL CENTER, upon the terms and subject to the conditions of this ordinance to maintain and use one (1) sign(s) projecting over the public right-of-way attached to its premises known as 732 S. Pulaski Rd..

Said sign structure(s) measures as follows; along S. Pulaski Road:

One (1) at five point one seven (5.17) feet in length, four point two one (4.21) feet in height and ten point one seven (10.17) feet above grade level.

The location of said privilege shall be as shown on prints kept on file with the Department of Business Affairs and Consumer Protection and the Office of the City Clerk.

Said privilege shall be constructed in accordance with plans and specifications approved by the Department of Transportation (Division of Project Development) and Zoning Department - Signs.

This grant of privilege in the public way shall be subject to the provisions of Section 10-28-015 and all other required provisions of the Municipal Code of Chicago.


The grantee shall pay to the City of Chicago as compensation for the privilege #1106607 herein granted the sum of one hundred (\$100.00) per annum in advance.

A 25% penalty will be added for payments received after due date.


The permit holder agrees to hold the City of Chicago harmless for any damage, relocation or replacement costs associated with damage, relocation or removal of private property caused by the City performing work in the public way.

Authority herein given and granted for a period of five (5) years from and after 03/12/2013.

Alderman

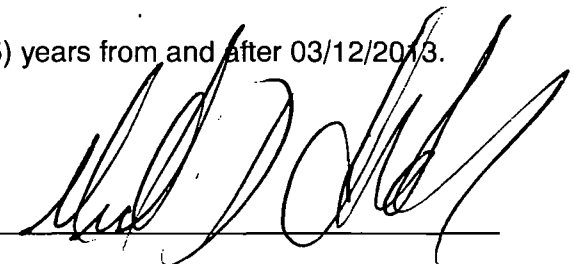A handwritten signature in black ink, appearing to read 'Michael D. Chandler', written over a horizontal line.

Michael D. Chandler 24<sup>th</sup> Ward

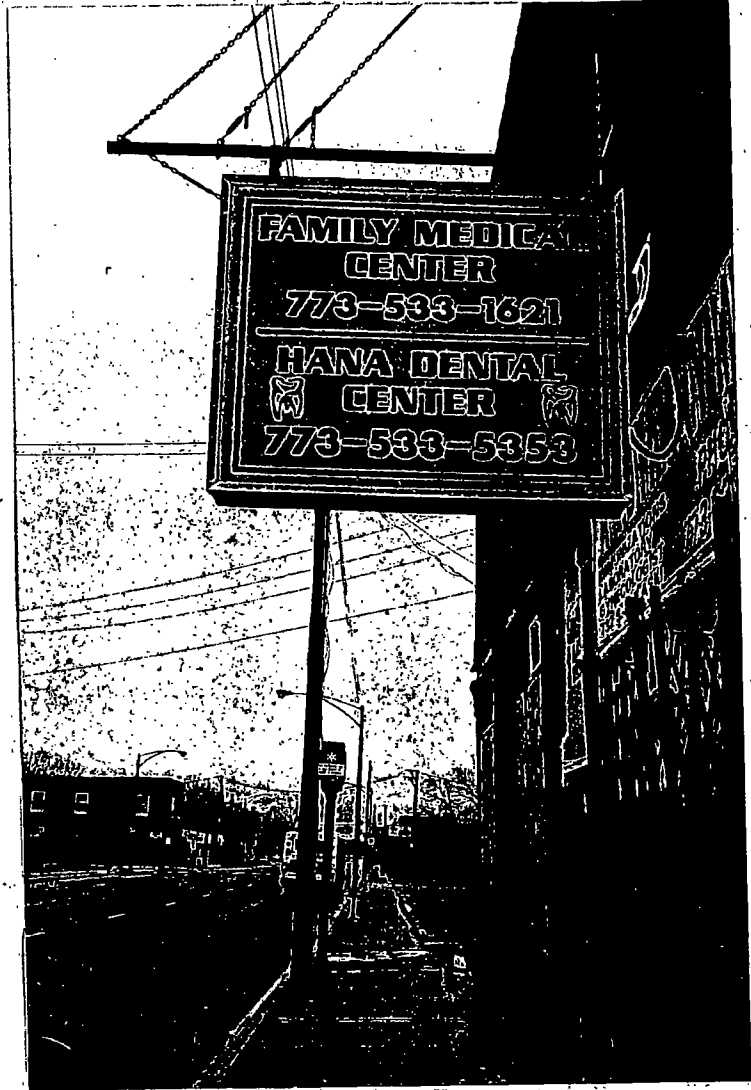



**06/26/2013**

Alderman **Michael D. Chandler**  
Ward # **24**  
City of Chicago  
City Hall, Room **203**  
121 North LaSalle Street  
Chicago, Illinois 60602

Re: An ordinance to use and maintain a portion of the public right-of-way for **one (1) sign(s)** for  
**FAMILY MEDICAL CENTER**, adjacent to the premises known as **732 S. Pulaski Rd.**

Dear Alderman **Michael D. Chandler**:

The applicant referenced above has requested the use of the public right-of-way for a **sign(s)**. An ordinance has been prepared by the Department of Business Affairs and Consumer Protection – Business Assistance Center - Public Way Use Unit for presentation to the City Council. Because this request was made for properties located in your ward, as approved by you as per the attached, I respectfully request that you introduce the attached ordinance at the next City Council meeting.

If you have any questions regarding this ordinance, please contact Anthony Bertuca at (312) 744-5506.

**Department of Business Affairs and Consumer Protection**





# City of Chicago



**O2013-5172**

Office of the City Clerk

## Document Tracking Sheet

|                                 |                                                               |
|---------------------------------|---------------------------------------------------------------|
| <b>Meeting Date:</b>            | 6/26/2013                                                     |
| <b>Sponsor(s):</b>              | Solis, Daniel (25)                                            |
| <b>Type:</b>                    | Ordinance                                                     |
| <b>Title:</b>                   | Grant(s) of privilege in public way for Custom Properties LLC |
| <b>Committee(s) Assignment:</b> | Committee on Transportation and Public Way                    |

ORDINANCE  
CUSTOM PROPERTIES, LLC  
Acct. No. 321229 - 2  
Permit No. 1106513

*Be It Ordained by the City Council of the City of Chicago:*

SECTION 1. Permission and authority are hereby given and granted to CUSTOM PROPERTIES, LLC, upon the terms and subject to the conditions of this ordinance to maintain and use, as now constructed, two (2) Stairway(s) on the public right-of-way adjacent to its premises known as 1309-1311 W. Cullerton St..

Said Stairway(s) at W. Cullerton measure(s):

Two (2) at sixty-three (63) feet in length, and four (4) feet in width for a total of five hundred four (504) square feet.

The location of said privilege shall be as shown on prints kept on file with the Department of Business Affairs and Consumer Protection and the Office of the City Clerk.

Said privilege shall be constructed in accordance with plans and specifications approved by the Department of Transportation (Division of Project Development).

This grant of privilege in the public way shall be subject to the provisions of Section 10-28-015 and all other required provisions of the Municipal Code of Chicago.


The grantee shall pay to the City of Chicago as compensation for the privilege #1106513 herein granted the sum of zero (\$0.00) per annum in advance.



A 25% penalty will be added for payments received after due date.

The permit holder agrees to hold the City of Chicago harmless for any damage, relocation or replacement costs associated with damage, relocation or removal of private property caused by the City performing work in the public way.

Authority herein given and granted for a period of five (5) years from and after 09/27/2012.

Alderman

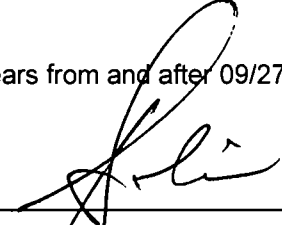  
Daniel S. Solis 25th Ward

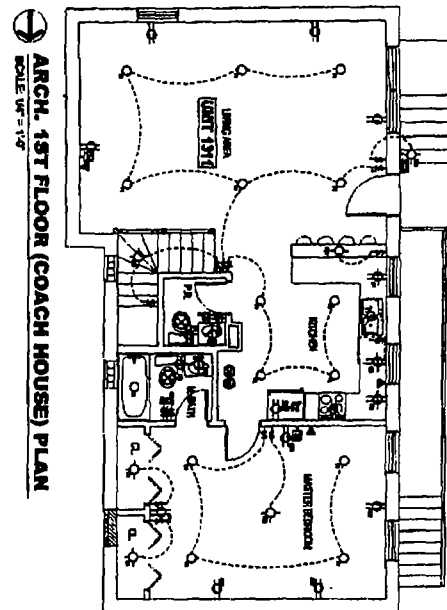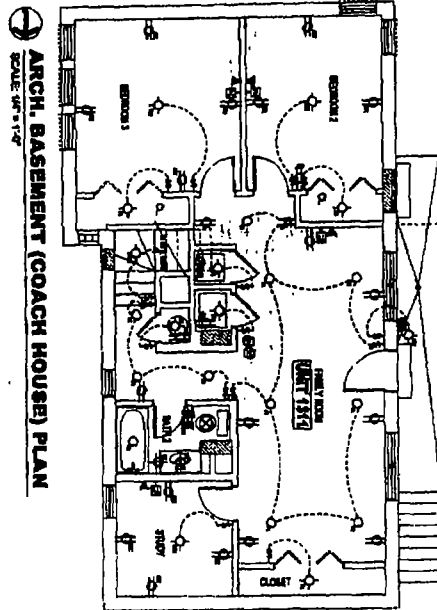

|              |     |            |                                                                     |                   |   |
|--------------|-----|------------|---------------------------------------------------------------------|-------------------|---|
| SHEET<br>NO. | E-4 | REVISIONS: | 2000 S. THROOP STREET<br>1309-1311 W. CULLERTON ST.<br>CHICAGO, IL. | ELEC. COACH HOUSE | ALGIN<br>CONSTRUCTION &<br>DEVELOPMENT, INC.<br>4747 N. PETERSON AVE.<br>CHICAGO, IL 60644<br>TEL: (773) 282-1875<br>FAX: (773) 282-1800 |
|              |     |            |                                                                     |                   |   |



**06/26/2013**

Alderman **Daniel S. Solis**  
Ward # **25**  
City of Chicago  
City Hall, Room **203**  
121 North LaSalle Street  
Chicago, Illinois 60602

Re: An ordinance to use and maintain a portion of the public right-of-way for **two (2) stairway(ies)** for  
**CUSTOM PROPERTIES, LLC**, adjacent to the premises known as **1309-1311 W. Cullerton St.**

Dear Alderman **Daniel S. Solis**:

The applicant referenced above has requested the use of the public right-of-way for a **stairway(ies)**. An ordinance has been prepared by the Department of Business Affairs and Consumer Protection – Business Assistance Center- Public Way Use Unit for presentation to the City Council. Because this request was made for properties located in your ward, as approved by you as per the attached, I respectfully request that you introduce the attached ordinance at the next City Council meeting.

If you have any questions regarding this ordinance, please contact Anthony Bertuca at (312) 744-5506.

**Department of Business Affairs and Consumer Protection**



# City of Chicago



O2013-5185

Office of the City Clerk

## Document Tracking Sheet

|                                 |                                                         |
|---------------------------------|---------------------------------------------------------|
| <b>Meeting Date:</b>            | 6/26/2013                                               |
| <b>Sponsor(s):</b>              | Solis, Daniel (25)                                      |
| <b>Type:</b>                    | Ordinance                                               |
| <b>Title:</b>                   | Grant(s) of privilege in public way for El Trebol Corp. |
| <b>Committee(s) Assignment:</b> | Committee on Transportation and Public Way              |

ORDINANCE  
EL TREBOL CORP  
Acct. No. 24007 - 1  
Permit No. 1107223

*Be It Ordained by the City Council of the City of Chicago:*

SECTION 1. Permission and authority are hereby given and granted to EL TREBOL CORP, upon the terms and subject to the conditions of this ordinance to maintain and use one (1) sign(s) projecting over the public right-of-way attached to its premises known as 1135 W. 18th St..

Said sign structure(s) measures as follows; along W. 18th St.:

One (1) at four point five eight (4.58) feet in length, four point five (4.5) feet in height and eleven (11) feet above grade level.

The location of said privilege shall be as shown on prints kept on file with the Department of Business Affairs and Consumer Protection and the Office of the City Clerk.

Said privilege shall be constructed in accordance with plans and specifications approved by the Department of Transportation (Division of Project Development) and Zoning Department - Signs.

This grant of privilege in the public way shall be subject to the provisions of Section 10-28-015 and all other required provisions of the Municipal Code of Chicago.


The grantee shall pay to the City of Chicago as compensation for the privilege #1107223 herein granted the sum of one hundred (\$100.00) per annum in advance.

A 25% penalty will be added for payments received after due date.

The permit holder agrees to hold the City of Chicago harmless for any damage, relocation or replacement costs associated with damage, relocation or removal of private property caused by the City performing work in the public way.

Authority herein given and granted for a period of five (5) years from and after 06/11/2013.

Alderman

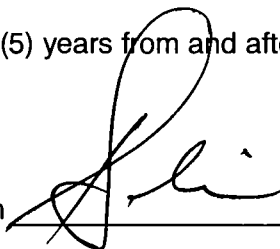A handwritten signature in black ink, appearing to read 'D. Solis', written over a horizontal line.

Daniel S. Solis 25<sup>th</sup> Ward





**06/26/2013**

Alderman **Daniel S. Solis**  
Ward # **25**  
City of Chicago  
City Hall, Room **203**  
121 North LaSalle Street  
Chicago, Illinois 60602

Re: An ordinance to use and maintain a portion of the public right-of-way for **one (1) sign(s)** for **EL TREBOL CORP**, adjacent to the premises known as **1135 W. 18th St.**.

Dear Alderman **Daniel S. Solis**:

The applicant referenced above has requested the use of the public right-of-way for a **sign(s)**. An ordinance has been prepared by the Department of Business Affairs and Consumer Protection – Business Assistance Center - Public Way Use Unit for presentation to the City Council. Because this request was made for properties located in your ward, as approved by you as per the attached, I respectfully request that you introduce the attached ordinance at the next City Council meeting.

If you have any questions regarding this ordinance, please contact Anthony Bertuca at (312) 744-5506.

**Department of Business Affairs and Consumer Protection**





# City of Chicago



O2013-5187

Office of the City Clerk

## Document Tracking Sheet

|                                 |                                                           |
|---------------------------------|-----------------------------------------------------------|
| <b>Meeting Date:</b>            | 6/26/2013                                                 |
| <b>Sponsor(s):</b>              | Solis, Daniel (25)                                        |
| <b>Type:</b>                    | Ordinance                                                 |
| <b>Title:</b>                   | Grant(s) of privilege in public way for Mexican Fine Arts |
| <b>Committee(s) Assignment:</b> | Committee on Transportation and Public Way                |

ORDINANCE  
MEXICAN FINE ARTS  
Acct. No. 76232 - 1  
Permit No. 1107166

*Be It Ordained by the City Council of the City of Chicago:*

SECTION 1. Permission and authority are hereby given and granted to MEXICAN FINE ARTS, upon the terms and subject to the conditions of this ordinance to maintain and use, as now constructed, six (6) Bollard(s) on the public right-of-way adjacent to its premises known as 1852 W. 19th St..

Said Bollard(s) at 19th Street measure(s):

Six (6) at one point one six (1.16) foot in length, and one (1) foot in width for a total of six point nine six (6.96) square feet.

The location of said privilege shall be as shown on prints kept on file with the Department of Business Affairs and Consumer Protection and the Office of the City Clerk.

Said privilege shall be constructed in accordance with plans and specifications approved by the Department of Planning and Development and Department of Transportation (Division of Project Development).

This grant of privilege in the public way shall be subject to the provisions of Section 10-28-015 and all other required provisions of the Municipal Code of Chicago.


The grantee shall pay to the City of Chicago as compensation for the privilege #1107166 herein granted the sum of four hundred fifty (\$450.00) per annum in advance.

A 25% penalty will be added for payments received after due date.

The permit holder agrees to hold the City of Chicago harmless for any damage, relocation or replacement costs associated with damage, relocation or removal of private property caused by the City performing work in the public way.


Authority herein given and granted for a period of five (5) years from and after 02/05/2013.

Alderman \_\_\_\_\_


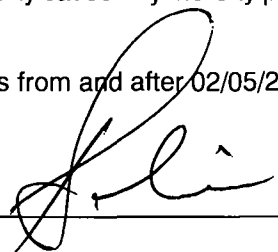
  
Daniel S. Solis 25th Ward

13-14

# BOLLARDS

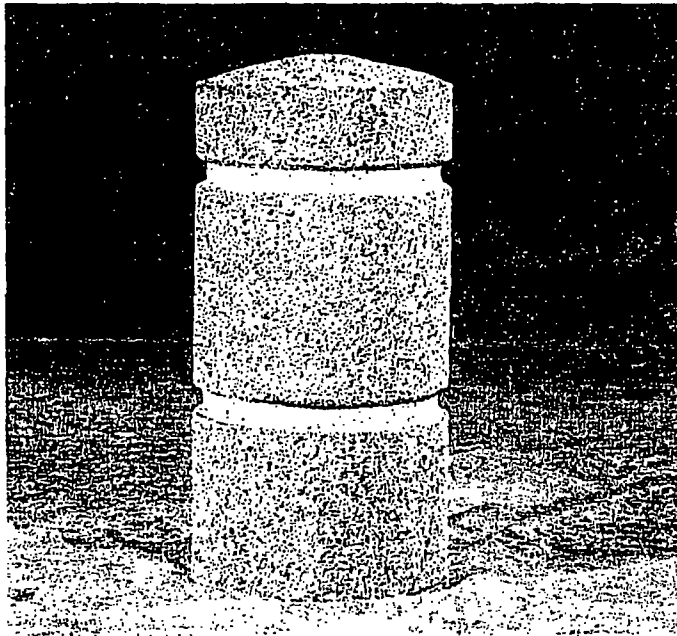

45-99000

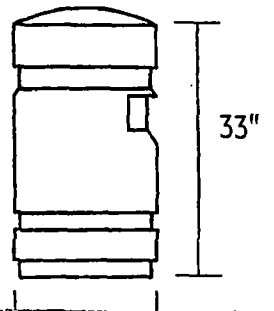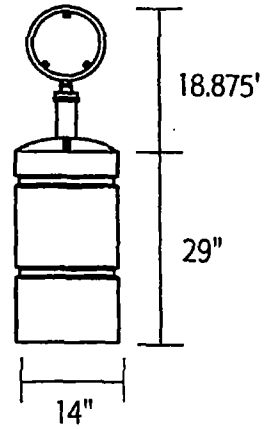



**06/26/2013**

Alderman **Daniel S. Solis**  
Ward # **25**  
City of Chicago  
City Hall, Room **203**  
121 North LaSalle Street  
Chicago, Illinois 60602

Re: An ordinance to use and maintain a portion of the public right-of-way for **six (6) bollard(s)** for  
**MEXICAN FINE ARTS**, adjacent to the premises known as **1852 W. 19th St.**.

Dear Alderman **Daniel S. Solis**:

The applicant referenced above has requested the use of the public right-of-way for a **bollard(s)**. An ordinance has been prepared by the Department of Business Affairs and Consumer Protection – Business Assistance Center - Public Way Use Unit for presentation to the City Council. Because this request was made for properties located in your ward, as approved by you as per the attached, I respectfully request that you introduce the attached ordinance at the next City Council meeting.

If you have any questions regarding this ordinance, please contact Anthony Bertuca at (312) 744-5506.

**Department of Business Affairs and Consumer Protection**



# City of Chicago



**O2013-5190**

Office of the City Clerk

## Document Tracking Sheet

|                                 |                                                                   |
|---------------------------------|-------------------------------------------------------------------|
| <b>Meeting Date:</b>            | 6/26/2013                                                         |
| <b>Sponsor(s):</b>              | Solis, Daniel (25)                                                |
| <b>Type:</b>                    | Ordinance                                                         |
| <b>Title:</b>                   | Grant(s) of privilege in public way for Popeyes Louisiana Kitchen |
| <b>Committee(s) Assignment:</b> | Committee on Transportation and Public Way                        |

ORDINANCE  
POPEYES LOUISIANA KITCHEN  
Acct. No. 21807 - 2  
Permit No. 1106522

*Be It Ordained by the City Council of the City of Chicago:*

SECTION 1. Permission and authority are hereby given and granted to POPEYES LOUISIANA KITCHEN, upon the terms and subject to the conditions of this ordinance to maintain and use one (1) sign(s) projecting over the public right-of-way attached to its premises known as 1251 S. Halsted St..

Said sign structure(s) measures as follows; along S Halsted St:  
One (1) at eight point five (8.5) feet in length, three (3) feet in height and fourteen (14) feet above grade level.

The location of said privilege shall be as shown on prints kept on file with the Department of Business Affairs and Consumer Protection and the Office of the City Clerk.

Said privilege shall be constructed in accordance with plans and specifications approved by the Department of Transportation (Division of Project Development) and Zoning Department - Signs.

This grant of privilege in the public way shall be subject to the provisions of Section 10-28-015 and all other required provisions of the Municipal Code of Chicago.


The grantee shall pay to the City of Chicago as compensation for the privilege #1106522 herein granted the sum of three hundred (\$300.00) per annum in advance.

A 25% penalty will be added for payments received after due date.

The permit holder agrees to hold the City of Chicago harmless for any damage, relocation or replacement costs associated with damage, relocation or removal of private property caused by the City performing work in the public way.

Authority herein given and granted for a period of five (5) years from and after Date of Passage.

Alderman

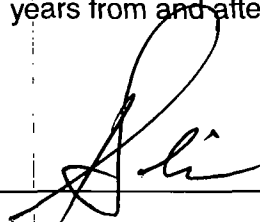


Daniel S. Solis 25<sup>th</sup> Ward



36"

**POPEYES**  
**LOUISIANA KITCHEN**

22' STORE FRONT

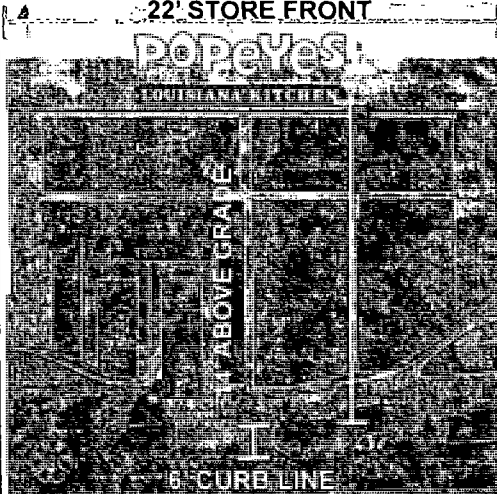

6' CURB LINE

102"

3/8"x12" Bolts & nuts w/ washers

3/16"x2"x12" Metal Plate

1" Red Color Trim Cap

White LED Modules

Ceramic Bushings

3/16" Acrylic Letter Face

12v/1 dc 150watt transformer

CONNECTION TO EXISTING ELECTRIC

CHANNEL LETTER DETAIL

NOT SCALE

WORK DESCRIPTION

LED-LIT Channel Letters

Attached to Raceway on

Front of Business



Store Name:  
**Popeyes**  
Location:  
1251 S. Halsted Ave.  
Chicago, IL 60007

Client Name:  
Phone:  
Landlord:  
Address:

Client Approval (signature) \_\_\_\_\_ Date \_\_\_\_\_  
Landlord Approval (signature) \_\_\_\_\_ Date \_\_\_\_\_

Sales Rep:  
SEAN PARK  
Designer:  
SEAN PARK  
 LISTED



**06/26/2013**

Alderman **Daniel S. Solis**  
Ward # **25**  
City of Chicago  
City Hall, Room **203**  
121 North LaSalle Street  
Chicago, Illinois 60602

Re: An ordinance to use and maintain a portion of the public right-of-way for **one (1) sign(s)** for  
**POPEYES LOUISIANA KITCHEN**, adjacent to the premises known as **1251 S. Halsted St.**

Dear Alderman **Daniel S. Solis**:

The applicant referenced above has requested the use of the public right-of-way for a **sign(s)**. An ordinance has been prepared by the Department of Business Affairs and Consumer Protection – Business Assistance Center - Public Way Use Unit for presentation to the City Council. Because this request was made for properties located in your ward, as approved by you as per the attached, I respectfully request that you introduce the attached ordinance at the next City Council meeting.

If you have any questions regarding this ordinance, please contact Anthony Bertuca at (312) 744-5506.

**Department of Business Affairs and Consumer Protection**





# City of Chicago



**O2013-5246**

Office of the City Clerk

## Document Tracking Sheet

|                                 |                                                           |
|---------------------------------|-----------------------------------------------------------|
| <b>Meeting Date:</b>            | 6/26/2013                                                 |
| <b>Sponsor(s):</b>              | Burnett, Walter (27)                                      |
| <b>Type:</b>                    | Ordinance                                                 |
| <b>Title:</b>                   | Grant(s) of privilege in public way for Aberdeen Tap, The |
| <b>Committee(s) Assignment:</b> | Committee on Transportation and Public Way                |

ORDINANCE  
The Aberdeen Tap  
Acct. No. 317095 - 1  
Permit No. 1107284

*Be It Ordained by the City Council of the City of Chicago:*

SECTION 1. Permission and authority are hereby given and granted to The Aberdeen Tap, upon the terms and subject to the conditions of this ordinance to maintain and use one (1) sign(s) projecting over the public right-of-way attached to its premises known as 440 N. Aberdeen St..

Said sign structure(s) measures as follows; along N. Aberdeen:

One (1) at five (5) feet in length, five (5) feet in height and eighteen (18) feet above grade level.

The location of said privilege shall be as shown on prints kept on file with the Department of Business Affairs and Consumer Protection and the Office of the City Clerk.

Said privilege shall be constructed in accordance with plans and specifications approved by the Department of Transportation (Division of Project Development) and Zoning Department - Signs.

This grant of privilege in the public way shall be subject to the provisions of Section 10-28-015 and all other required provisions of the Municipal Code of Chicago.


The grantee shall pay to the City of Chicago as compensation for the privilege #1107284 herein granted the sum of three hundred (\$300.00) per annum in advance.

A 25% penalty will be added for payments received after due date.

The permit holder agrees to hold the City of Chicago harmless for any damage, relocation or replacement costs associated with damage, relocation or removal of private property caused by the City performing work in the public way.

Authority herein given and granted for a period of five (5) years from and after 05/14/2013.

Alderman   
Walter Burnett Jr. 27<sup>th</sup> Ward

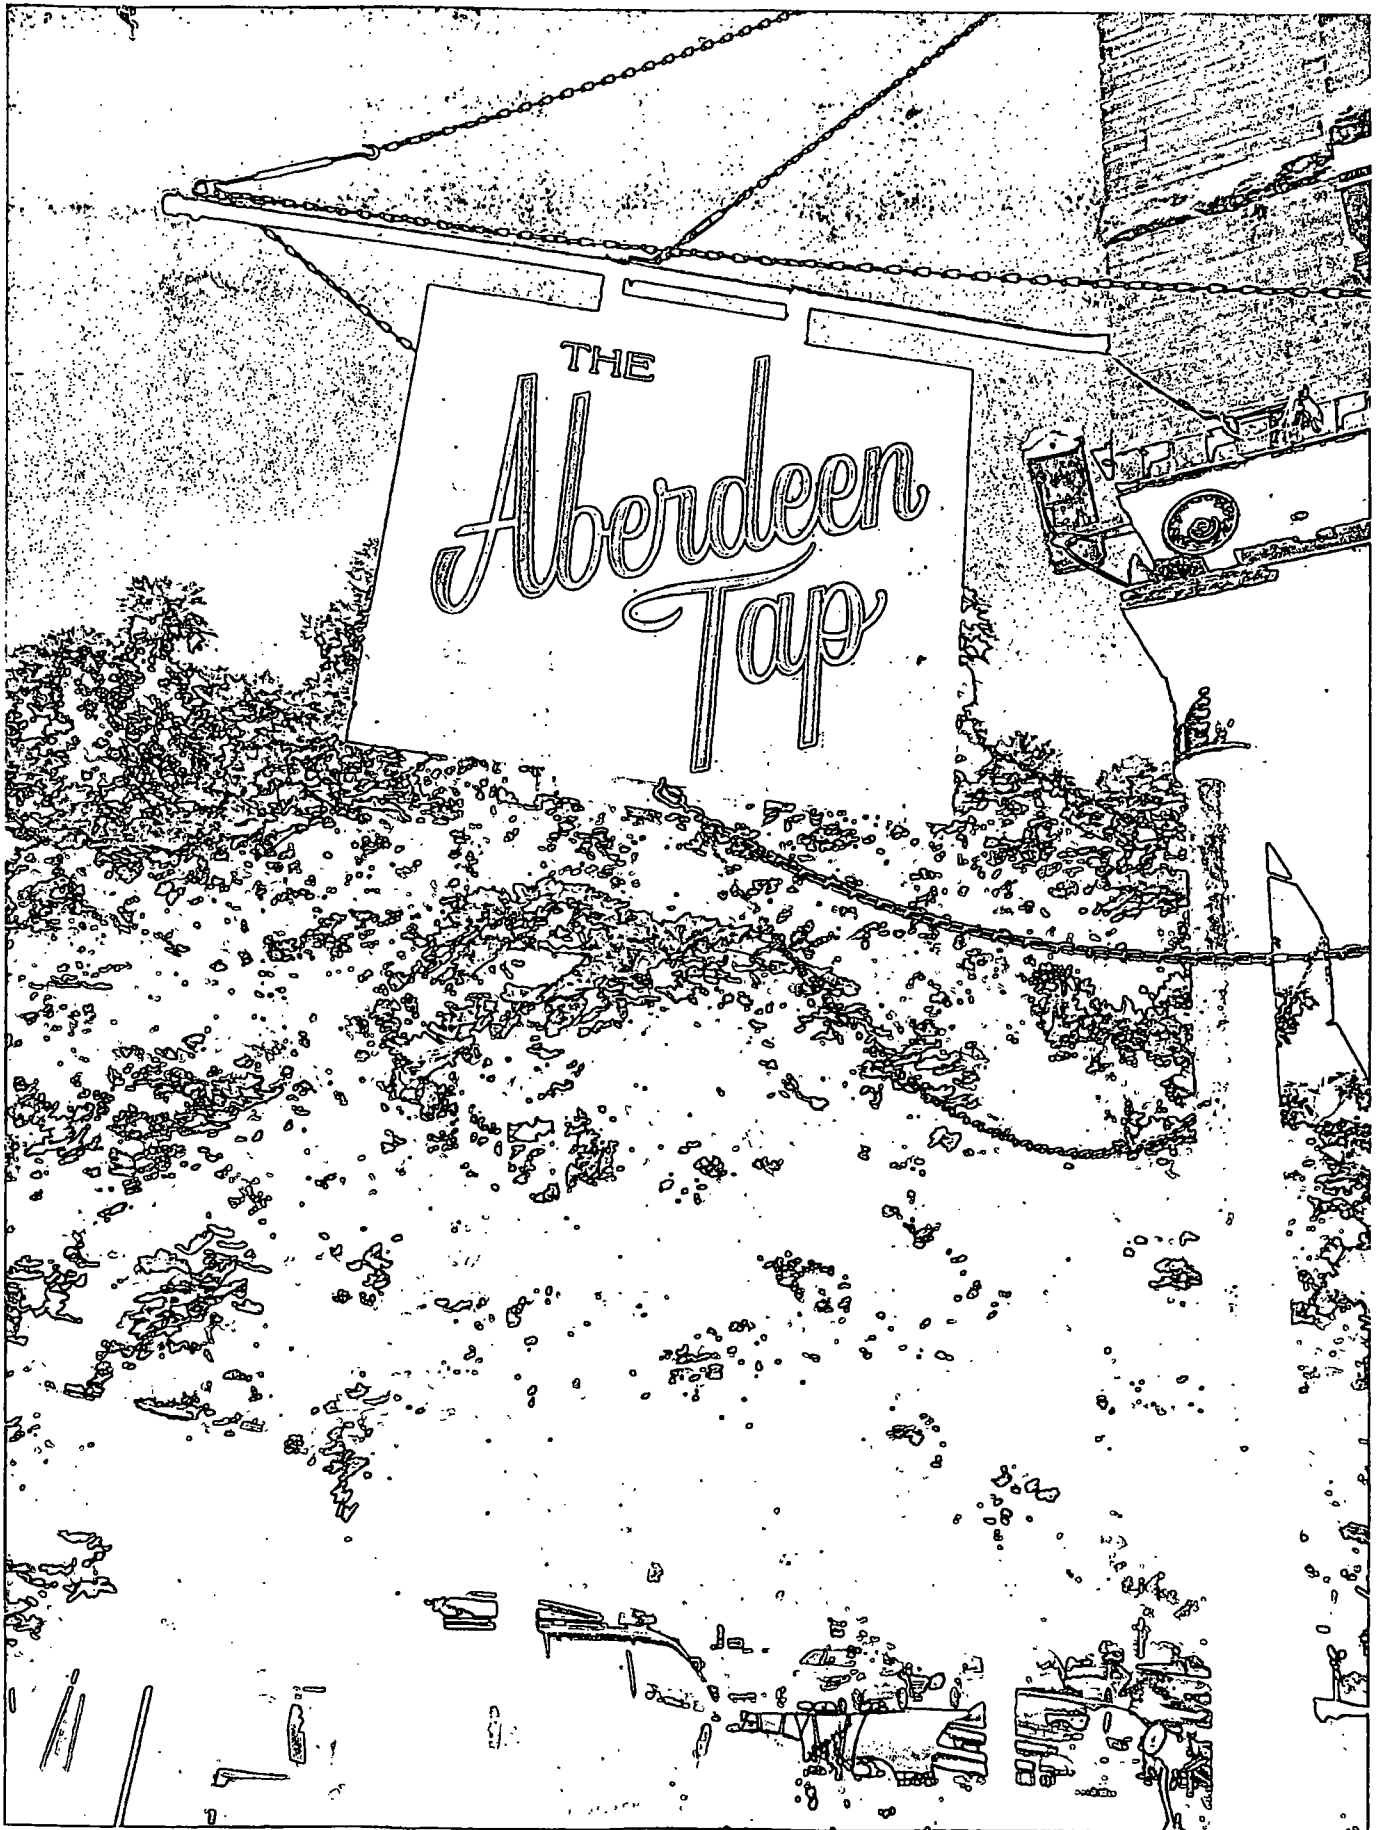



# City of Chicago



O2013-5248

Office of the City Clerk

## Document Tracking Sheet

|                                 |                                                                                 |
|---------------------------------|---------------------------------------------------------------------------------|
| <b>Meeting Date:</b>            | 6/26/2013                                                                       |
| <b>Sponsor(s):</b>              | Burnett, Walter (27)                                                            |
| <b>Type:</b>                    | Ordinance                                                                       |
| <b>Title:</b>                   | Grant(s) of privilege in public way for Artopolis Bakery Cafe<br>& Angor - sign |
| <b>Committee(s) Assignment:</b> | Committee on Transportation and Public Way                                      |

ORDINANCE  
ARTOPOLIS BAKERY, CAFE & ANGOR  
Acct. No. 23194 - 1  
Permit No. 1107208

*Be It Ordained by the City Council of the City of Chicago:*

SECTION 1. Permission and authority are hereby given and granted to ARTOPOLIS BAKERY, CAFE & ANGOR, upon the terms and subject to the conditions of this ordinance to maintain and use one (1) sign(s) projecting over the public right-of-way attached to its premises known as 306-308 S. Halsted St..

Said sign structure(s) measures as follows; along S. Halsted Street:

One (1) at four (4) feet in length, two (2) feet in height and seven point eight three (7.83) feet above grade level.

The location of said privilege shall be as shown on prints kept on file with the Department of Business Affairs and Consumer Protection and the Office of the City Clerk.

Said privilege shall be constructed in accordance with plans and specifications approved by the Department of Transportation (Division of Project Development) and Zoning Department - Signs.

This grant of privilege in the public way shall be subject to the provisions of Section 10-28-015 and all other required provisions of the Municipal Code of Chicago.


The grantee shall pay to the City of Chicago as compensation for the privilege #1107208 herein granted the sum of one hundred (\$100.00) per annum in advance.

A 25% penalty will be added for payments received after due date.


The permit holder agrees to hold the City of Chicago harmless for any damage, relocation or replacement costs associated with damage, relocation or removal of private property caused by the City performing work in the public way.

Authority herein given and granted for a period of five (5) years from and after 06/11/2013.

Alderman

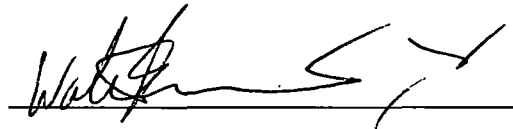A handwritten signature in black ink, appearing to read 'Walter Burnett Jr.', is written over a horizontal line.

Walter Burnett Jr. 27<sup>th</sup> Ward

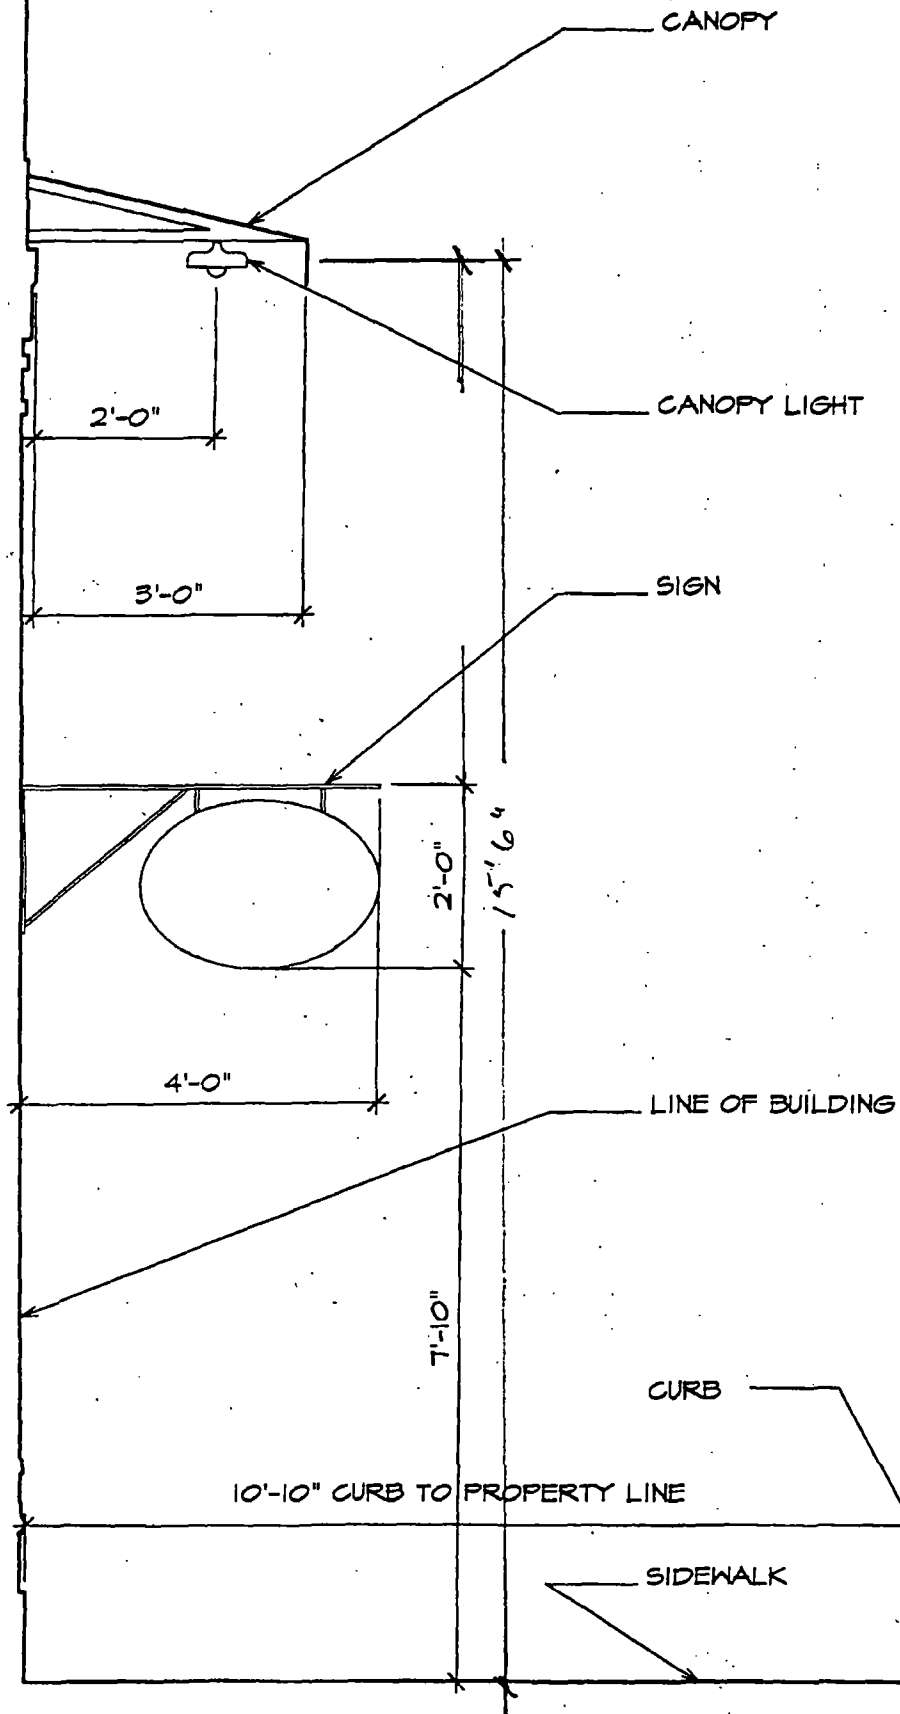

(A) SIDEWALK ELEVATION  
(A1) 1/2" = 1'-0"



# City of Chicago



**O2013-5250**

Office of the City Clerk

## Document Tracking Sheet

|                                 |                                                                                          |
|---------------------------------|------------------------------------------------------------------------------------------|
| <b>Meeting Date:</b>            | 6/26/2013                                                                                |
| <b>Sponsor(s):</b>              | Burnett, Walter (27)                                                                     |
| <b>Type:</b>                    | Ordinance                                                                                |
| <b>Title:</b>                   | Grant(s) of privilege in public way for Artopolis Bakery Cafe<br>& Angor - light fixture |
| <b>Committee(s) Assignment:</b> | Committee on Transportation and Public Way                                               |

ORDINANCE  
ARTOPOLIS BAKERY, CAFE & ANGOR  
Acct. No. 23194 - 1  
Permit No. 1107210

*Be It Ordained by the City Council of the City of Chicago:*

SECTION 1. Permission and authority are hereby given and granted to ARTOPOLIS BAKERY, CAFE & ANGOR, upon the terms and subject to the conditions of this ordinance to maintain and use, as now constructed, six (6) Light Fixture(s) projecting over the public right-of-way adjacent to its premises known as 306 S. Halsted St..

Said Light Fixture(s) at S. HALSTED ST. measure(s):

Six (6) at four (4) feet in length, two (2) feet in width and fifteen point five (15.5) feet above grade level.

The location of said privilege shall be as shown on prints kept on file with the Department of Business Affairs and Consumer Protection and the Office of the City Clerk.

Said privilege shall be constructed in accordance with plans and specifications approved by the Department of Transportation (Division of Project Development).

This grant of privilege in the public way shall be subject to the provisions of Section 10-28-015 and all other required provisions of the Municipal Code of Chicago.


The grantee shall pay to the City of Chicago as compensation for the privilege #1107210 herein granted the sum of one hundred (\$100.00) per annum in advance.

A 25% penalty will be added for payments received after due date.


The permit holder agrees to hold the City of Chicago harmless for any damage, relocation or replacement costs associated with damage, relocation or removal of private property caused by the City performing work in the public way.

Authority herein given and granted for a period of five (5) years from and after 06/11/2013.

Alderman

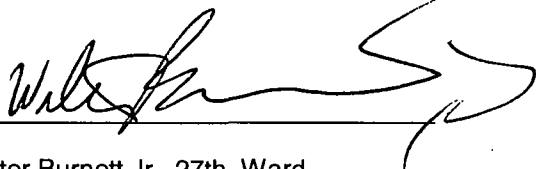  
Walter Burnett Jr. 27th Ward



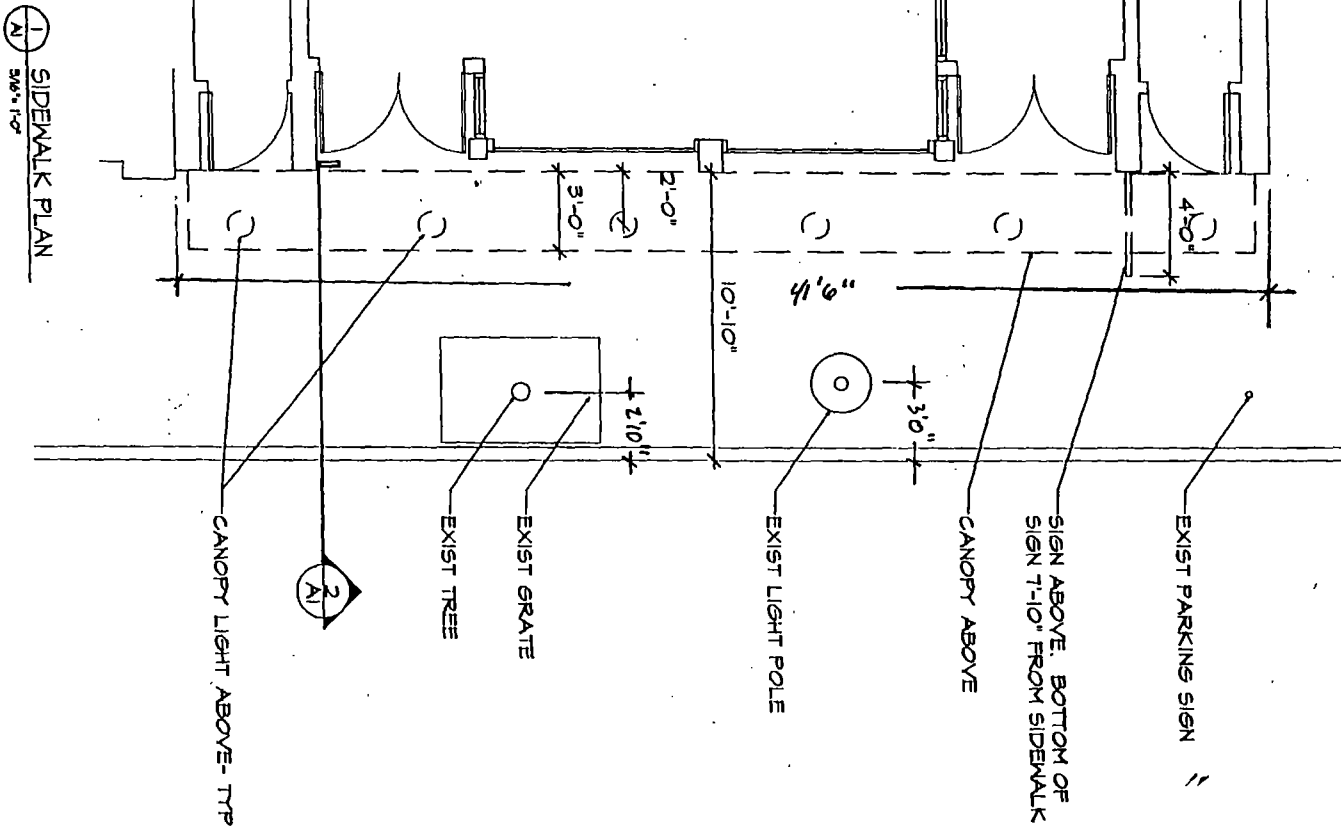

**ULLO DESIGNS**

1540 N. Orleans  
Chicago, Illinois, 60610  
312-787-9888 Fax: 312-787-9838

ARTOPOLIS MARKET  
306 S. HALSTED STREET  
CHICAGO, IL

Project No.:  
Date: 16 JAN 08  
Drawn By: RSB  
Revision:

FLOOR PLAN

**A1**



# City of Chicago



O2013-5252

Office of the City Clerk

## Document Tracking Sheet

|                                 |                                                 |
|---------------------------------|-------------------------------------------------|
| <b>Meeting Date:</b>            | 6/26/2013                                       |
| <b>Sponsor(s):</b>              | Burnett, Walter (27)                            |
| <b>Type:</b>                    | Ordinance                                       |
| <b>Title:</b>                   | Grant(s) of privilege in public way for Belly Q |
| <b>Committee(s) Assignment:</b> | Committee on Transportation and Public Way      |

ORDINANCE  
BELLY Q  
Acct. No. 19446 - 1  
Permit No. 1107306

*Be It Ordained by the City Council of the City of Chicago:*

SECTION 1. Permission and authority are hereby given and granted to BELLY Q, upon the terms and subject to the conditions of this ordinance to maintain and use, as now constructed, four (4) Planter(s) on the public right-of-way for beautification purposes adjacent to its premises known as 1400 W. Randolph St..

Said Planter(s) at West Randolph Street measure(s):

Four (4) at one point five (1.5) foot in length, and one point five (1.5) foot in width for a total of nine (9) square feet.

Grantee must allow the required clear and unobstructed space for pedestrian passage at all times per rules and regulations approved by the Department of Transportation.

The location of said privilege shall be as shown on prints kept on file with the Department of Business Affairs and Consumer Protection and the Office of the City Clerk.

Said privilege shall be constructed in accordance with plans and specifications approved by the Department of Planning and Development and Department of Transportation (Division of Project Development).

This grant of privilege in the public way shall be subject to the provisions of Section 10-28-015 and all other required provisions of the Municipal Code of Chicago.

The grantee shall pay to the City of Chicago as compensation for the privilege #1107306 herein granted the sum of zero (\$0.00) per annum in advance.

A 25% penalty will be added for payments received after due date.

The permit holder agrees to hold the City of Chicago harmless for any damage, relocation or replacement costs associated with damage, relocation or removal of private property caused by the City performing work in the public way.

Authority herein given and granted for a period of five (5) years from and after Date of Passage.


Alderman



Walter Burnett Jr. 27th Ward

1

☒ - planters  
☐ - bench

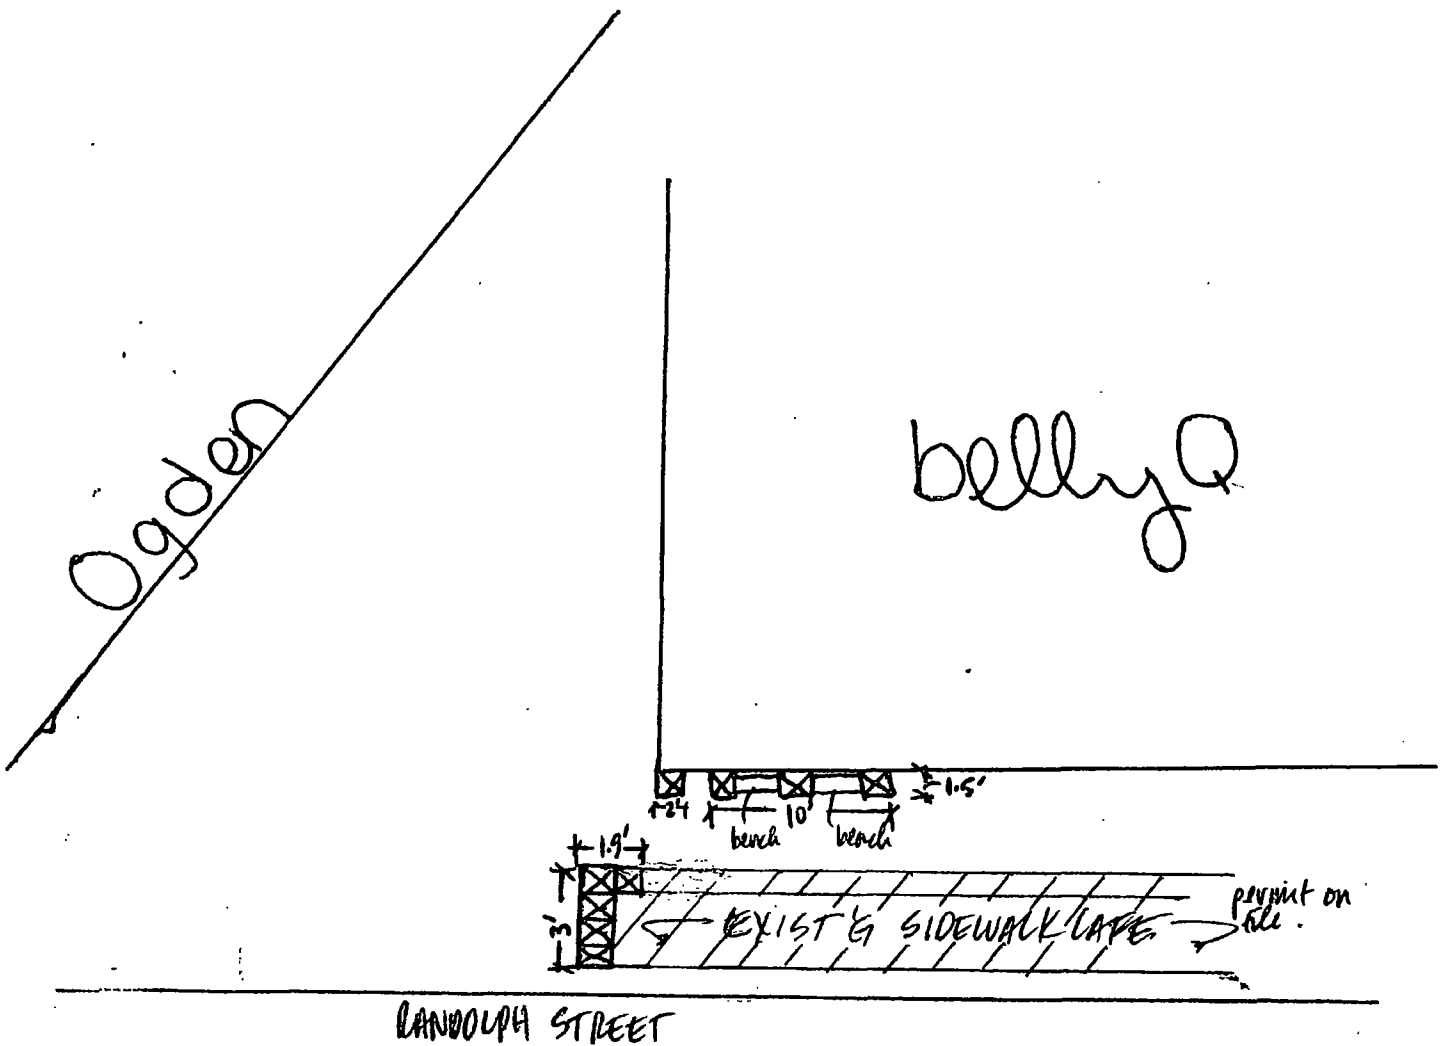



# City of Chicago



O2013-5254

Office of the City Clerk

## Document Tracking Sheet

|                                 |                                                         |
|---------------------------------|---------------------------------------------------------|
| <b>Meeting Date:</b>            | 6/26/2013                                               |
| <b>Sponsor(s):</b>              | Burnett, Walter (27)                                    |
| <b>Type:</b>                    | Ordinance                                               |
| <b>Title:</b>                   | Grant(s) of privilege in public way for Glen Lerner LLC |
| <b>Committee(s) Assignment:</b> | Committee on Transportation and Public Way              |

ORDINANCE  
GLEN LERNER, LLC  
Acct. No. 380497 - 1  
Permit No. 1106458

*Be It Ordained by the City Council of the City of Chicago:*

SECTION 1. Permission and authority are hereby given and granted to GLEN LERNER, LLC, upon the terms and subject to the conditions of this ordinance to maintain and use one (1) sign(s) projecting over the public right-of-way attached to its premises known as 1000 W. Lake St..

Said sign structure(s) measures as follows; along West Lake St:

One (1) at five point three three (5.33) feet in length, one point five (1.5) feet in height and two point six seven (2.67) feet above grade level.

The location of said privilege shall be as shown on prints kept on file with the Department of Business Affairs and Consumer Protection and the Office of the City Clerk.

Said privilege shall be constructed in accordance with plans and specifications approved by the Department of Transportation (Division of Project Development) and Zoning Department- Signs.

This grant of privilege in the public way shall be subject to the provisions of Section 10-28-015 and all other required provisions of the Municipal Code of Chicago.

The grantee shall pay to the City of Chicago as compensation for the privilege #1106458 herein granted the sum of one hundred (\$100.00) per annum in advance.

A 25% penalty will be added for payments received after due date

The permit holder agrees to hold the City of Chicago harmless for any damage, relocation or replacement costs associated with damage, relocation or removal of private property caused by the City performing work in the public way.


Authority herein given and granted for a period offive (5) years from and after Date of Passage.

Alderman 


Walter Burnett Jr. 27<sup>th</sup> Ward

# SIGN

## CROSS SECTION DETAIL

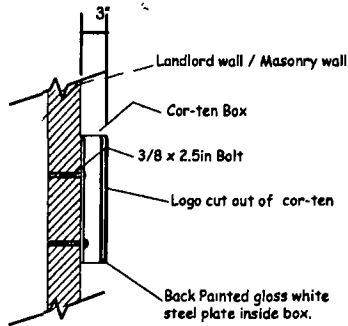

**GLEN LERNER  
INJURY ATTORNEYS**

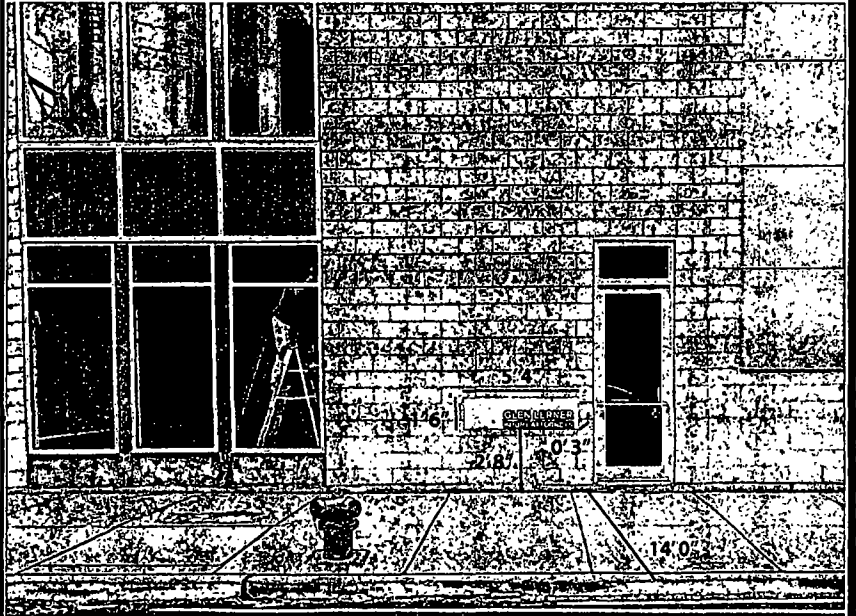

NOTE: Photo for representational purposes only. Signs are not to scale and may appear larger or smaller than shown

### Sign Erector:

**PRO IMAGE**  
2006 W. Chicago, Ave.  
Chicago, IL 60622  
Tel. 773 292 1111  
Fax. 773 292 1113

### Applicant:

**Glen Lerner, LLC**  
1000 W. Lake st.  
Chicago, IL 60607  
Tel: 651.983.4794  
Fax: 630.214.4408

### Location:

**East Elevation**

### Date:

**5-03-2013**



# City of Chicago



O2013-5256

Office of the City Clerk

## Document Tracking Sheet

|                                 |                                                               |
|---------------------------------|---------------------------------------------------------------|
| <b>Meeting Date:</b>            | 6/26/2013                                                     |
| <b>Sponsor(s):</b>              | Burnett, Walter (27)                                          |
| <b>Type:</b>                    | Ordinance                                                     |
| <b>Title:</b>                   | Grant(s) of privilege in public way for La Luce - fire escape |
| <b>Committee(s) Assignment:</b> | Committee on Transportation and Public Way                    |



ORDINANCE  
LA LUCE  
Acct. No. 14993 - 1  
Permit No. 1106996

*Be It Ordained by the City Council of the City of Chicago:*

SECTION 1. Permission and authority are hereby given and granted to LA LUCE, upon the terms and subject to the conditions of this ordinance to maintain and use, as now constructed, one (1) Fire Escape(s) projecting over the public right-of-way adjacent to its premises known as 1393 W. Lake St..

Said Fire Escape(s) at W. Lake measure(s):

One (1) at thirty-five (35) feet in length, and two (2) feet in width for a total of seventy (70) square feet.

The location of said privilege shall be as shown on prints kept on file with the Department of Business Affairs and Consumer Protection and the Office of the City Clerk.

Said privilege shall be constructed in accordance with plans and specifications approved by the Department of Transportation (Division of Project Development).

This grant of privilege in the public way shall be subject to the provisions of Section 10-28-015 and all other required provisions of the Municipal Code of Chicago.

The grantee shall pay to the City of Chicago as compensation for the privilege #1106996 herein granted the sum of four hundred (\$400.00) per annum in advance.

A 25% penalty will be added for payments received after due date.


The permit holder agrees to hold the City of Chicago harmless for any damage, relocation or replacement costs associated with damage, relocation or removal of private property caused by the City performing work in the public way.

Authority herein given and granted for a period of five (5) years from and after 03/12/2013.

Alderman


A handwritten signature in black ink, appearing to read 'Walter Burnett Jr.', written over a horizontal line.

Walter Burnett Jr. 27th Ward

 


Exact Street      Qty      Length      Width      Depth      Height/Height Above Grade

1      35      2      10

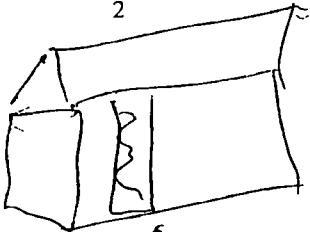

Fire ESCAPE

 



# City of Chicago



O2013-5257

Office of the City Clerk

## Document Tracking Sheet

|                                 |                                                        |
|---------------------------------|--------------------------------------------------------|
| <b>Meeting Date:</b>            | 6/26/2013                                              |
| <b>Sponsor(s):</b>              | Burnett, Walter (27)                                   |
| <b>Type:</b>                    | Ordinance                                              |
| <b>Title:</b>                   | Grant(s) of privilege in public way for La Luce - sign |
| <b>Committee(s) Assignment:</b> | Committee on Transportation and Public Way             |

ORDINANCE  
LA LUCE  
Acct. No. 14993 - 1  
Permit No. 1106999

*Be It Ordained by the City Council of the City of Chicago:*

SECTION 1. Permission and authority are hereby given and granted to LA LUCE, upon the terms and subject to the conditions of this ordinance to maintain and use one (1) sign(s) projecting over the public right-of-way attached to its premises known as 1393 W. Lake St..

Said sign structure(s) measures as follows; along N. Loomis St.:  
One (1) at five (5) feet in length, four (4) feet in height and six (6) feet above grade level.

The location of said privilege shall be as shown on prints kept on file with the Department of Business Affairs and Consumer Protection and the Office of the City Clerk.

Said privilege shall be constructed in accordance with plans and specifications approved by the Department of Transportation (Division of Project Development) and Zoning Department - Signs.


This grant of privilege in the public way shall be subject to the provisions of Section 10-28-015 and all other required provisions of the Municipal Code of Chicago.

The grantee shall pay to the City of Chicago as compensation for the privilege #1106999 herein granted the sum of one hundred (\$100.00) per annum in advance.

A 25% penalty will be added for payments received after due date.

The permit holder agrees to hold the City of Chicago harmless for any damage, relocation or replacement costs associated with damage, relocation or removal of private property caused by the City performing work in the public way.

Authority herein given and granted for a period of five (5) years from and after 01/09/2013.

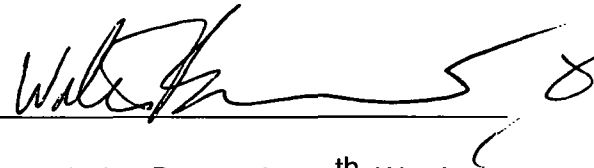Alderman   
Walter Burnett Jr. 27<sup>th</sup> Ward





# City of Chicago



O2013-5258

Office of the City Clerk

## Document Tracking Sheet

|                                 |                                                                |
|---------------------------------|----------------------------------------------------------------|
| <b>Meeting Date:</b>            | 6/26/2013                                                      |
| <b>Sponsor(s):</b>              | Burnett, Walter (27)                                           |
| <b>Type:</b>                    | Ordinance                                                      |
| <b>Title:</b>                   | Grant(s) of privilege in public way for Milkwaukee - Noble LLC |
| <b>Committee(s) Assignment:</b> | Committee on Transportation and Public Way                     |

ORDINANCE  
MILWAUKEE-NOBLE LLC  
Acct. No. 353736 - 1  
Permit No. 1091976

*Be It Ordained by the City Council of the City of Chicago:*

SECTION 1. Permission and authority are hereby given and granted to MILWAUKEE-NOBLE LLC, upon the terms and subject to the conditions of this ordinance to maintain and use one (1) sign(s) projecting over the public right-of-way attached to its premises known as 1026 N. Milwaukee Ave..

Said sign structure(s) measures as follows; along N. Milwaukee:

One (1) at five (5) feet in length, two (2) feet in height and twelve (12) feet above grade level.

The location of said privilege shall be as shown on prints kept on file with the Department of Business Affairs and Consumer Protection and the Office of the City Clerk.

Said privilege shall be constructed in accordance with plans and specifications approved by the Department of Transportation (Division of Project Development) and Zoning Department - Signs.

This grant of privilege in the public way shall be subject to the provisions of Section 10-28-015 and all other required provisions of the Municipal Code of Chicago.

The grantee shall pay to the City of Chicago as compensation for the privilege #1091976 herein granted the sum of one hundred (\$100.00) per annum in advance.

A 25% penalty will be added for payments received after due date.




The permit holder agrees to hold the City of Chicago harmless for any damage, relocation or replacement costs associated with damage, relocation or removal of private property caused by the City performing work in the public way.

Authority herein given and granted for a period of five (5) years from and after Date of Passage.

Alderman

A handwritten signature in black ink, appearing to read 'Walter Burnett Jr.', followed by a large, stylized flourish or mark.

Walter Burnett Jr. 27<sup>th</sup> Ward

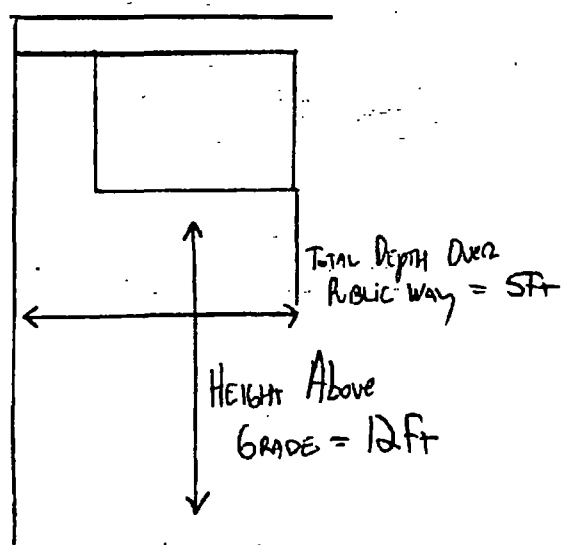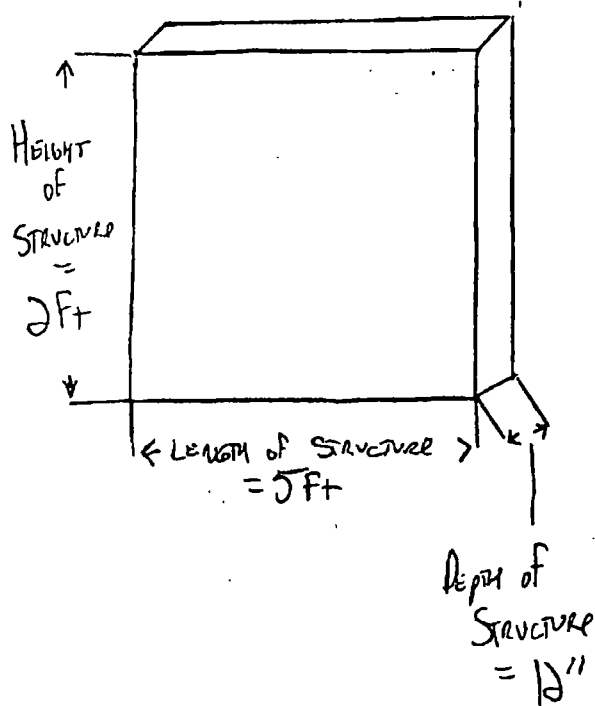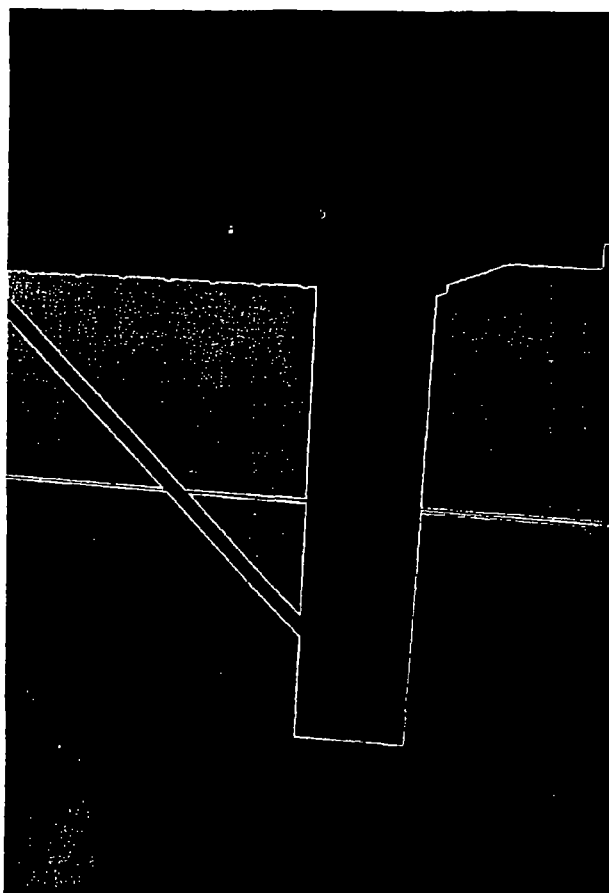





# City of Chicago



O2013-5259

Office of the City Clerk

## Document Tracking Sheet

|                                 |                                                                      |
|---------------------------------|----------------------------------------------------------------------|
| <b>Meeting Date:</b>            | 6/26/2013                                                            |
| <b>Sponsor(s):</b>              | Burnett, Walter (27)                                                 |
| <b>Type:</b>                    | Ordinance                                                            |
| <b>Title:</b>                   | Grant(s) of privilege in public way for Pegasus Restaurant & Taverna |
| <b>Committee(s) Assignment:</b> | Committee on Transportation and Public Way                           |

ORDINANCE  
PEGASUS RESTAURANT & TAVERNA  
Acct. No. 11528 - 1  
Permit No. 1107338

*Be It Ordained by the City Council of the City of Chicago:*

SECTION 1. Permission and authority are hereby given and granted to PEGASUS RESTAURANT & TAVERNA, upon the terms and subject to the conditions of this ordinance to maintain and use, as now constructed, nine (9) Light Fixture(s) projecting over the public right-of-way adjacent to its premises known as 130 S. Halsted St..

Said Light Fixture(s) at S. HALSTED ST. measure(s):

Nine (9) at point eight three (.83) feet in length, one point eight three (1.83) foot in width and fourteen point five (14.5) feet above grade level.

The location of said privilege shall be as shown on prints kept on file with the Department of Business Affairs and Consumer Protection and the Office of the City Clerk.

Said privilege shall be constructed in accordance with plans and specifications approved by the Department of Transportation (Division of Project Development).

This grant of privilege in the public way shall be subject to the provisions of Section 10-28-015 and all other required provisions of the Municipal Code of Chicago.


The grantee shall pay to the City of Chicago as compensation for the privilege #1107338 herein granted the sum of one hundred fifteen (\$115.00) per annum in advance.


A 25% penalty will be added for payments received after due date.

The permit holder agrees to hold the City of Chicago harmless for any damage, relocation or replacement costs associated with damage, relocation or removal of private property caused by the City performing work in the public way.

Authority herein given and granted for a period of five (5) years from and after 06/11/2013.

Alderman

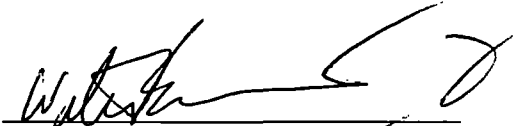  
Walter Burnett Jr. 27th Ward

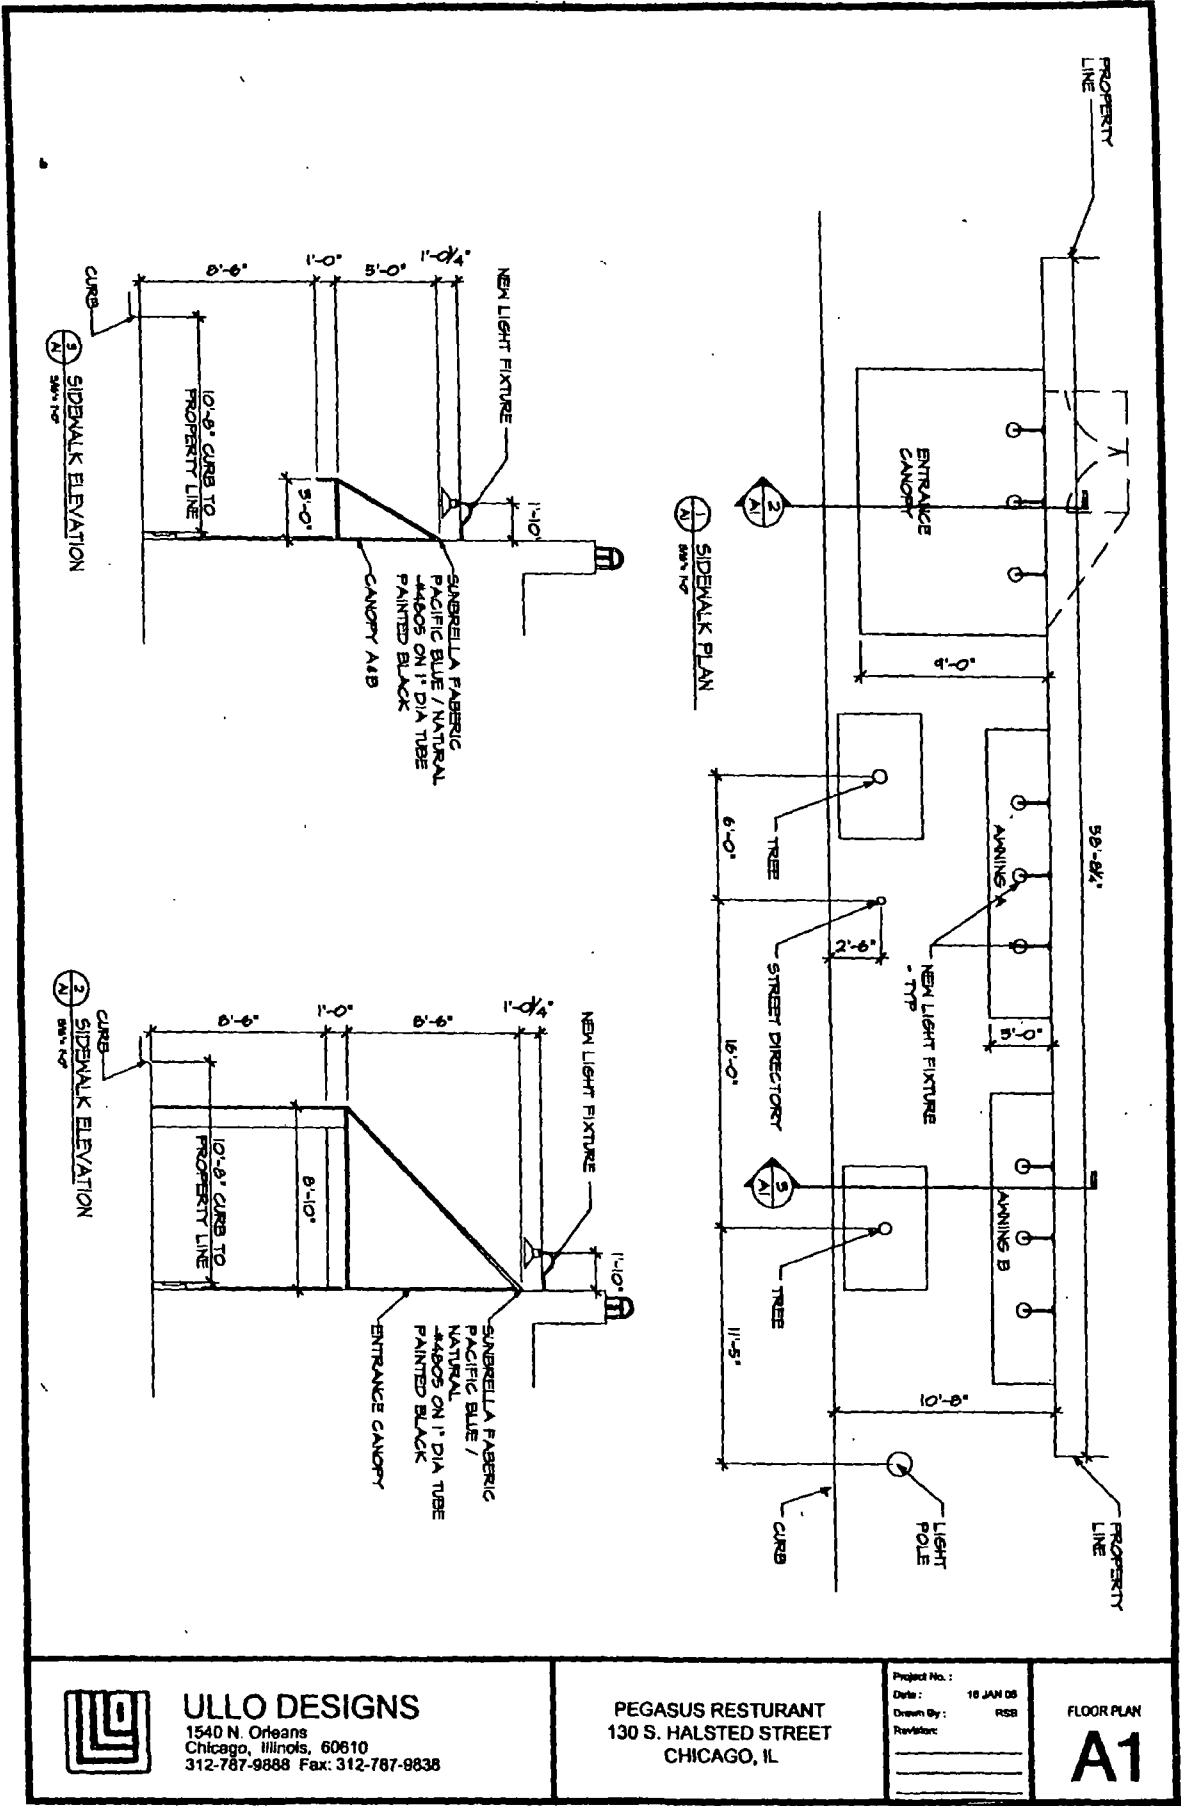

**ULLO DESIGNS**  
1540 N. Orleans  
Chicago, Illinois, 60610  
312-787-9888 Fax: 312-787-9838

**PEGASUS RESTURANT**  
130 S. HALSTED STREET  
CHICAGO, IL

Project No.:  
Date: 16 JAN 05  
Drawn By: RSB  
Revised:

FLOOR PLAN  
**A1**



# City of Chicago



O2013-5261

Office of the City Clerk

## Document Tracking Sheet

|                                 |                                                                |
|---------------------------------|----------------------------------------------------------------|
| <b>Meeting Date:</b>            | 6/26/2013                                                      |
| <b>Sponsor(s):</b>              | Burnett, Walter (27)                                           |
| <b>Type:</b>                    | Ordinance                                                      |
| <b>Title:</b>                   | Grant(s) of privilege in public way for Toni's Pizza and Pasta |
| <b>Committee(s) Assignment:</b> | Committee on Transportation and Public Way                     |

ORDINANCE  
TONI' S PIZZA AND PASTA  
Acct. No. 360439 - 1  
Permit No. 1106127

*Be It Ordained by the City Council of the City of Chicago:*

SECTION 1. Permission and authority are hereby given and granted to TONI' S PIZZA AND PASTA, upon the terms and subject to the conditions of this ordinance to maintain and use one (1) sign(s) projecting over the public right-of-way attached to its premises known as 455 N. Milwaukee Ave..

Said sign structure(s) measures as follows; along W. Hubbard Street:  
One (1) at nine (9) feet in length, one (1) foot in height and nine (9) feet above grade level.

The location of said privilege shall be as shown on prints kept on file with the Department of Business Affairs and Consumer Protection and the Office of the City Clerk.

Said privilege shall be constructed in accordance with plans and specifications approved by the Department of Transportation (Division of Project Development) and Zoning Department - Signs.

This grant of privilege in the public way shall be subject to the provisions of Section 10-28-015 and all other required provisions of the Municipal Code of Chicago.

The grantee shall pay to the City of Chicago as compensation for the privilege #1106127 herein granted the sum of one hundred (\$100.00) per annum in advance.

A 25% penalty will be added for payments received after due date.

The permit holder agrees to hold the City of Chicago harmless for any damage, relocation or replacement costs associated with damage, relocation or removal of private property caused by the City performing work in the public way.

Authority herein given and granted for a period of five (5) years from and after Date of Passage.

Alderman 

Walter Burnett Jr. 27<sup>th</sup> Ward





# City of Chicago



O2013-5264

Office of the City Clerk

## Document Tracking Sheet

|                                 |                                                                              |
|---------------------------------|------------------------------------------------------------------------------|
| <b>Meeting Date:</b>            | 6/26/2013                                                                    |
| <b>Sponsor(s):</b>              | Burnett, Walter (27)                                                         |
| <b>Type:</b>                    | Ordinance                                                                    |
| <b>Title:</b>                   | Grant(s) of privilege in public way for 123 Sangamon<br>Venture Partners LLC |
| <b>Committee(s) Assignment:</b> | Committee on Transportation and Public Way                                   |

ORDINANCE  
123 SANGAMON VENTURE PARTNERS, LLC  
Acct. No. 379662 - 2  
Permit No. 1106264

*Be It Ordained by the City Council of the City of Chicago:*

SECTION 1. Permission and authority are hereby given and granted to 123 SANGAMON VENTURE PARTNERS, LLC, upon the terms and subject to the conditions of this ordinance to construct, install, maintain and use two (2) Conduit(s) under the public right-of-way adjacent to its premises known as 912 W. Washington Blvd..

Said Conduit(s) at N. Sangamon Street measure(s):

One (1) at two hundred twenty-nine point one six (229.16) feet in length, and one (1) foot in width for a total of two hundred twenty-nine point one six (229.16) square feet.

Said Conduit(s) at W. Washington Blvd measure(s):

One (1) at sixty-five point seven five (65.75) feet in length, and one (1) foot in width for a total of sixty-five point seven five (65.75) square feet.

The location of said privilege shall be as shown on prints kept on file with the Department of Business Affairs and Consumer Protection and the Office of the City Clerk.

Said privilege shall be constructed in accordance with plans and specifications approved by the Department of Transportation (Division of Project Development) and Department of Transportation (Office of Underground Coordination).

This grant of privilege in the public way shall be subject to the provisions of Section 10-28-015 and all other required provisions of the Municipal Code of Chicago.


The grantee shall pay to the City of Chicago as compensation for the privilege #1106264 herein granted the sum of one thousand seven hundred sixty-nine dollars and forty-six cents (\$1,769.46) per annum in advance.

A 25% penalty will be added for payments received after due date.

The permit holder agrees to hold the City of Chicago harmless for any damage, relocation or replacement costs associated with damage, relocation or removal of private property caused by the City performing work in the public way.


Authority herein given and granted for a period of five (5) years from and after Date of Passage.

Alderman

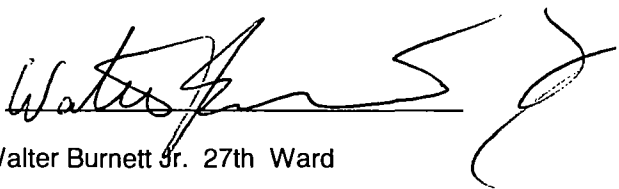  
Walter Burnett Jr. 27th Ward



# SANGAMON 1

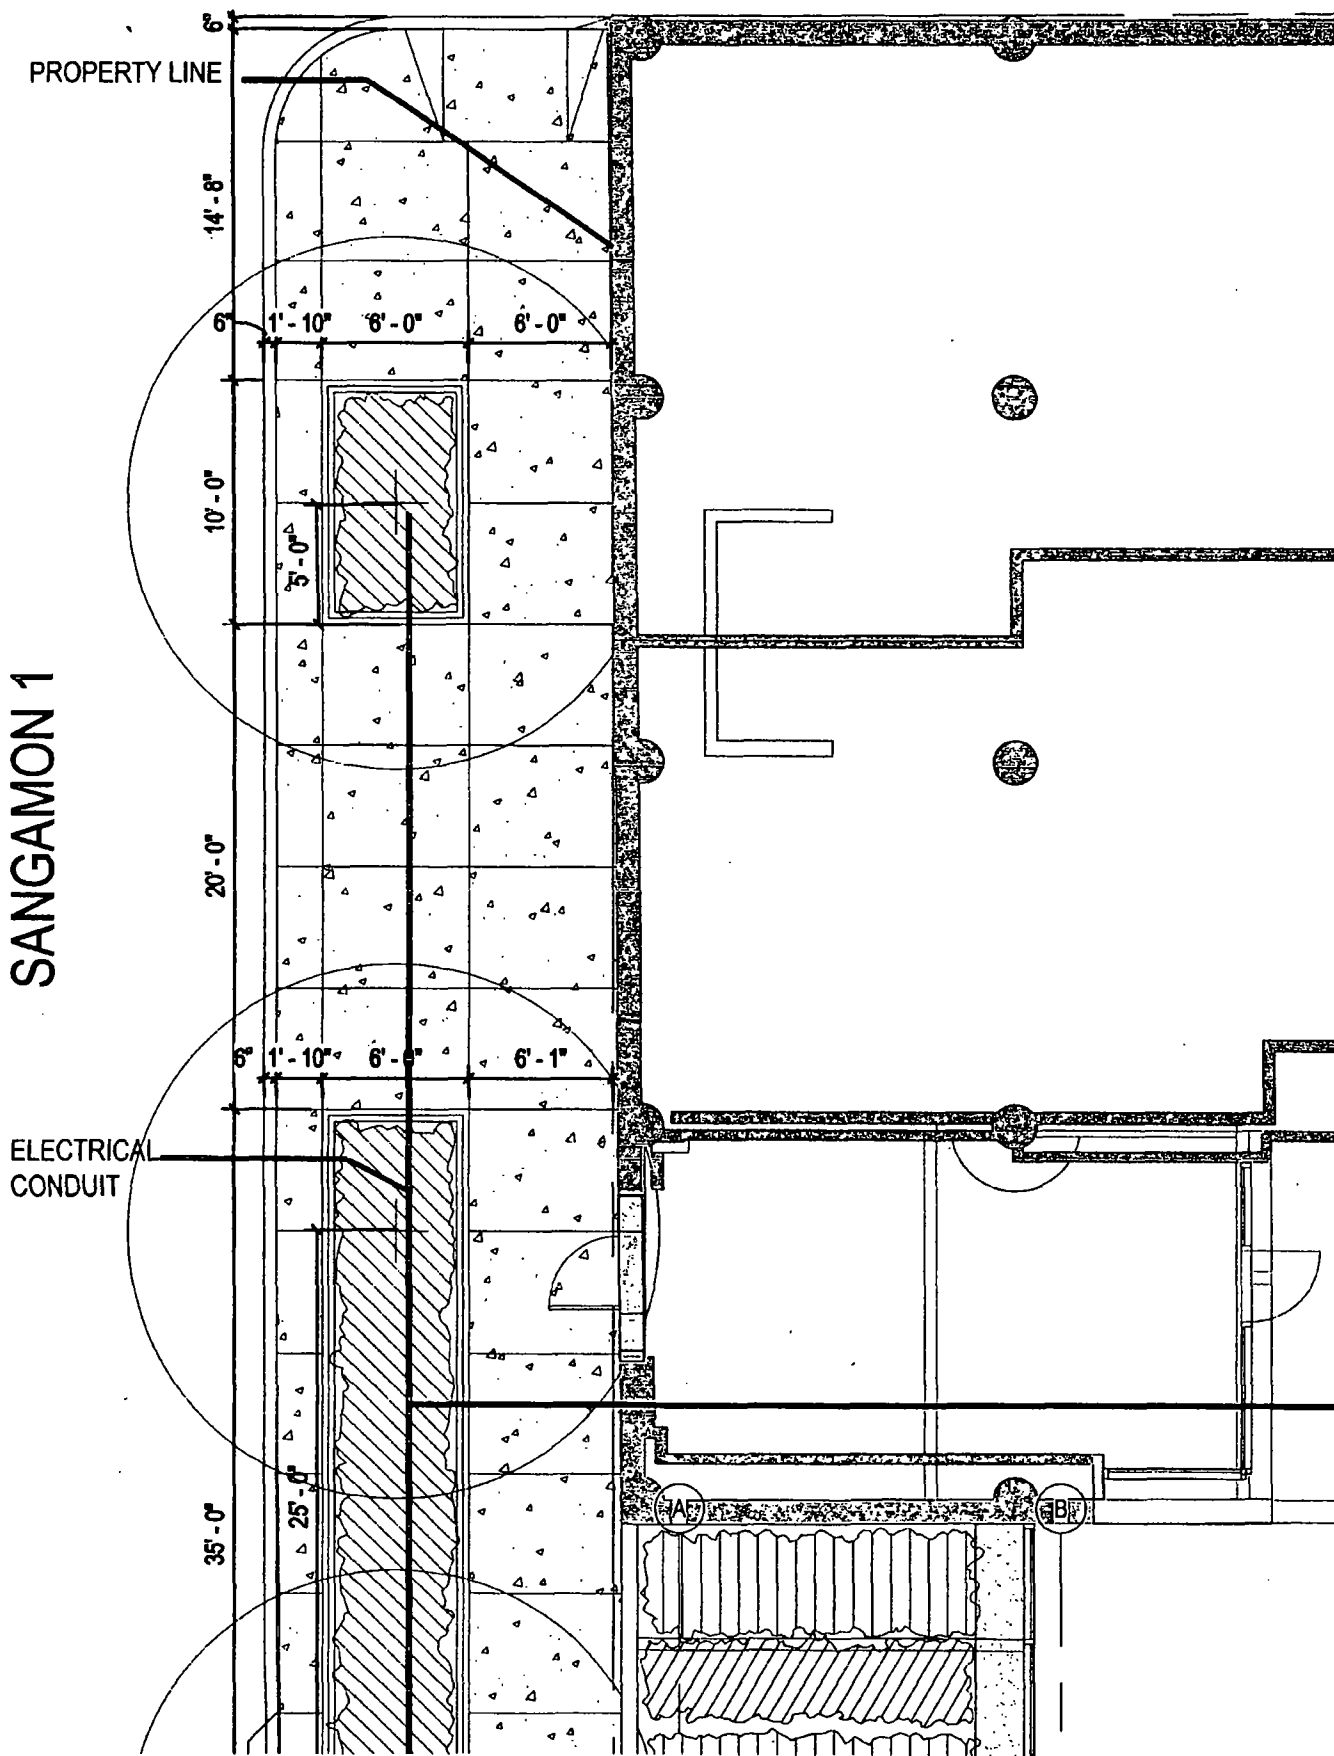


# SANGAMON 2


ELECTRICAL  
CONDUIT

PROPERTY LINE


LOUNGE

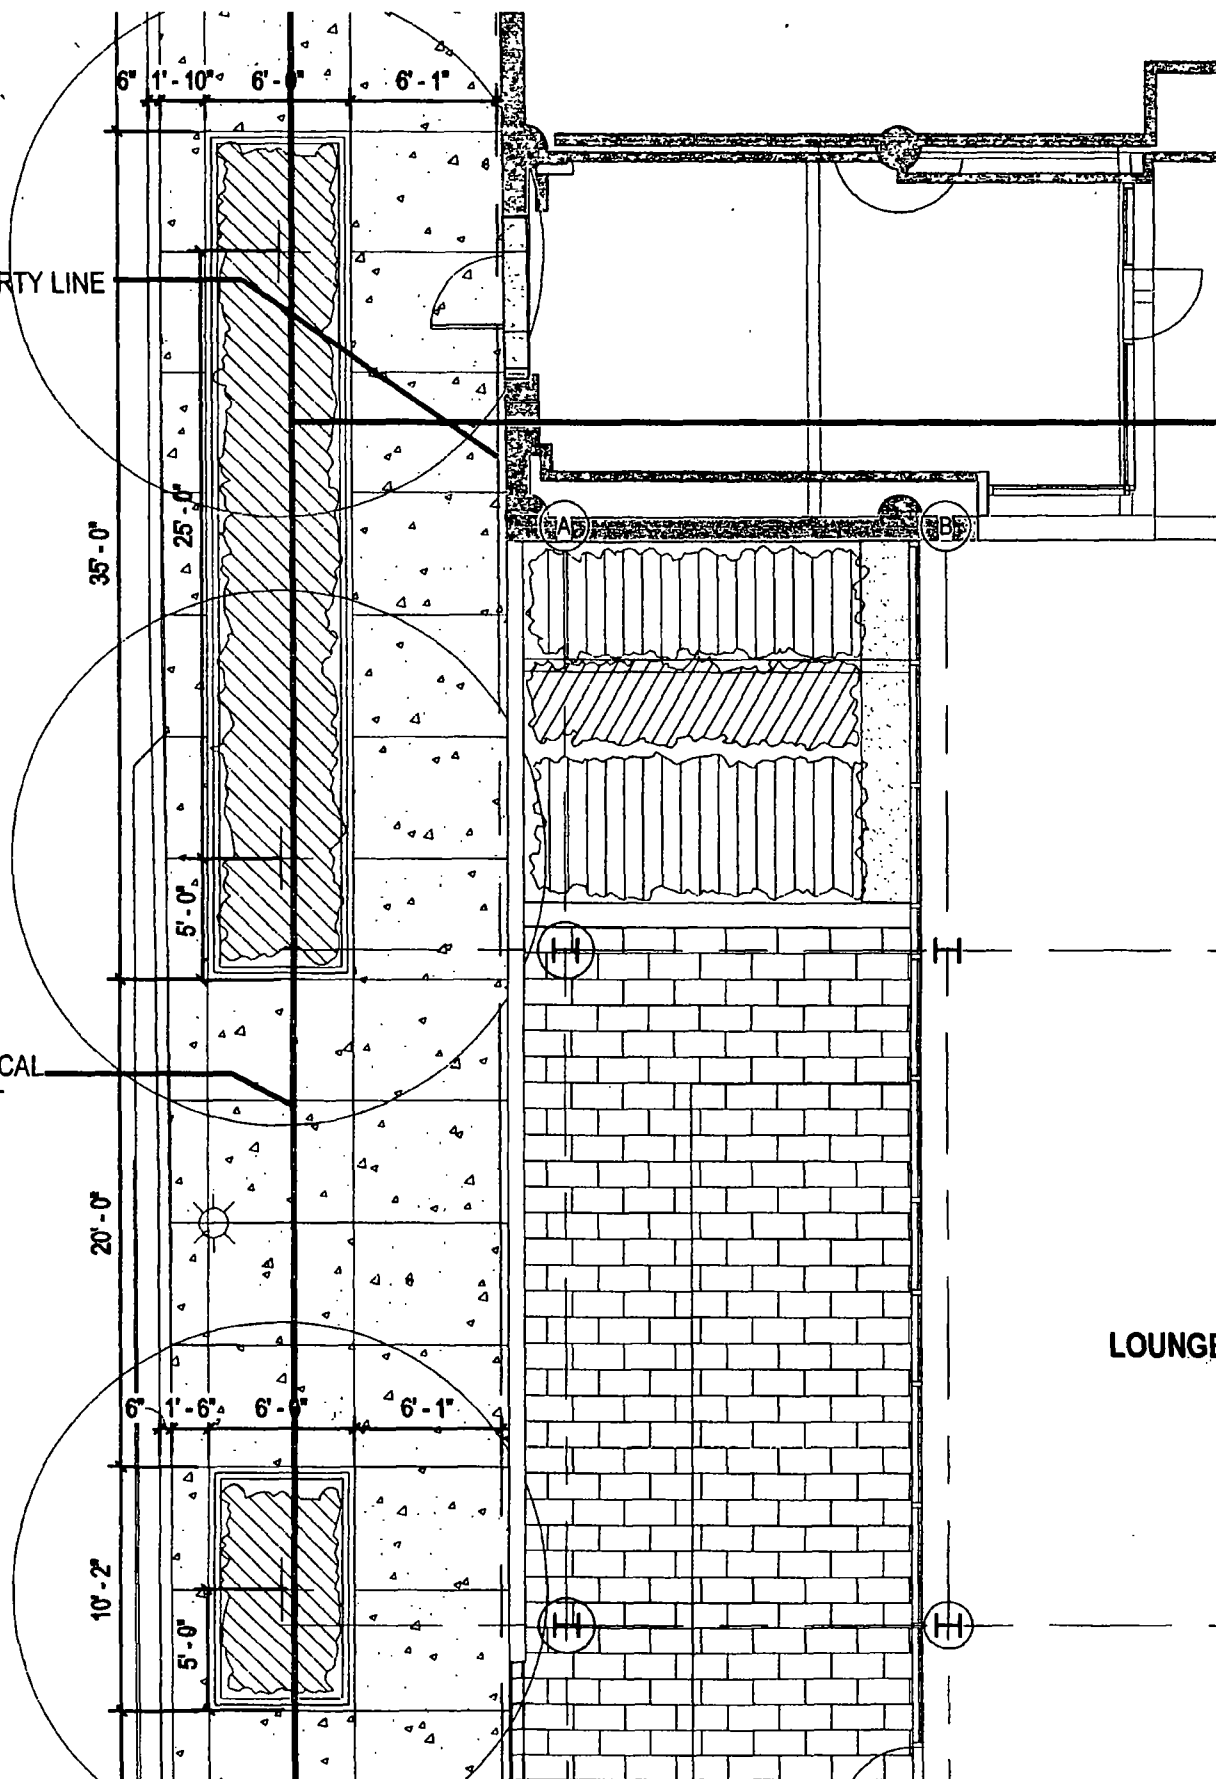


# SANGAMON 3

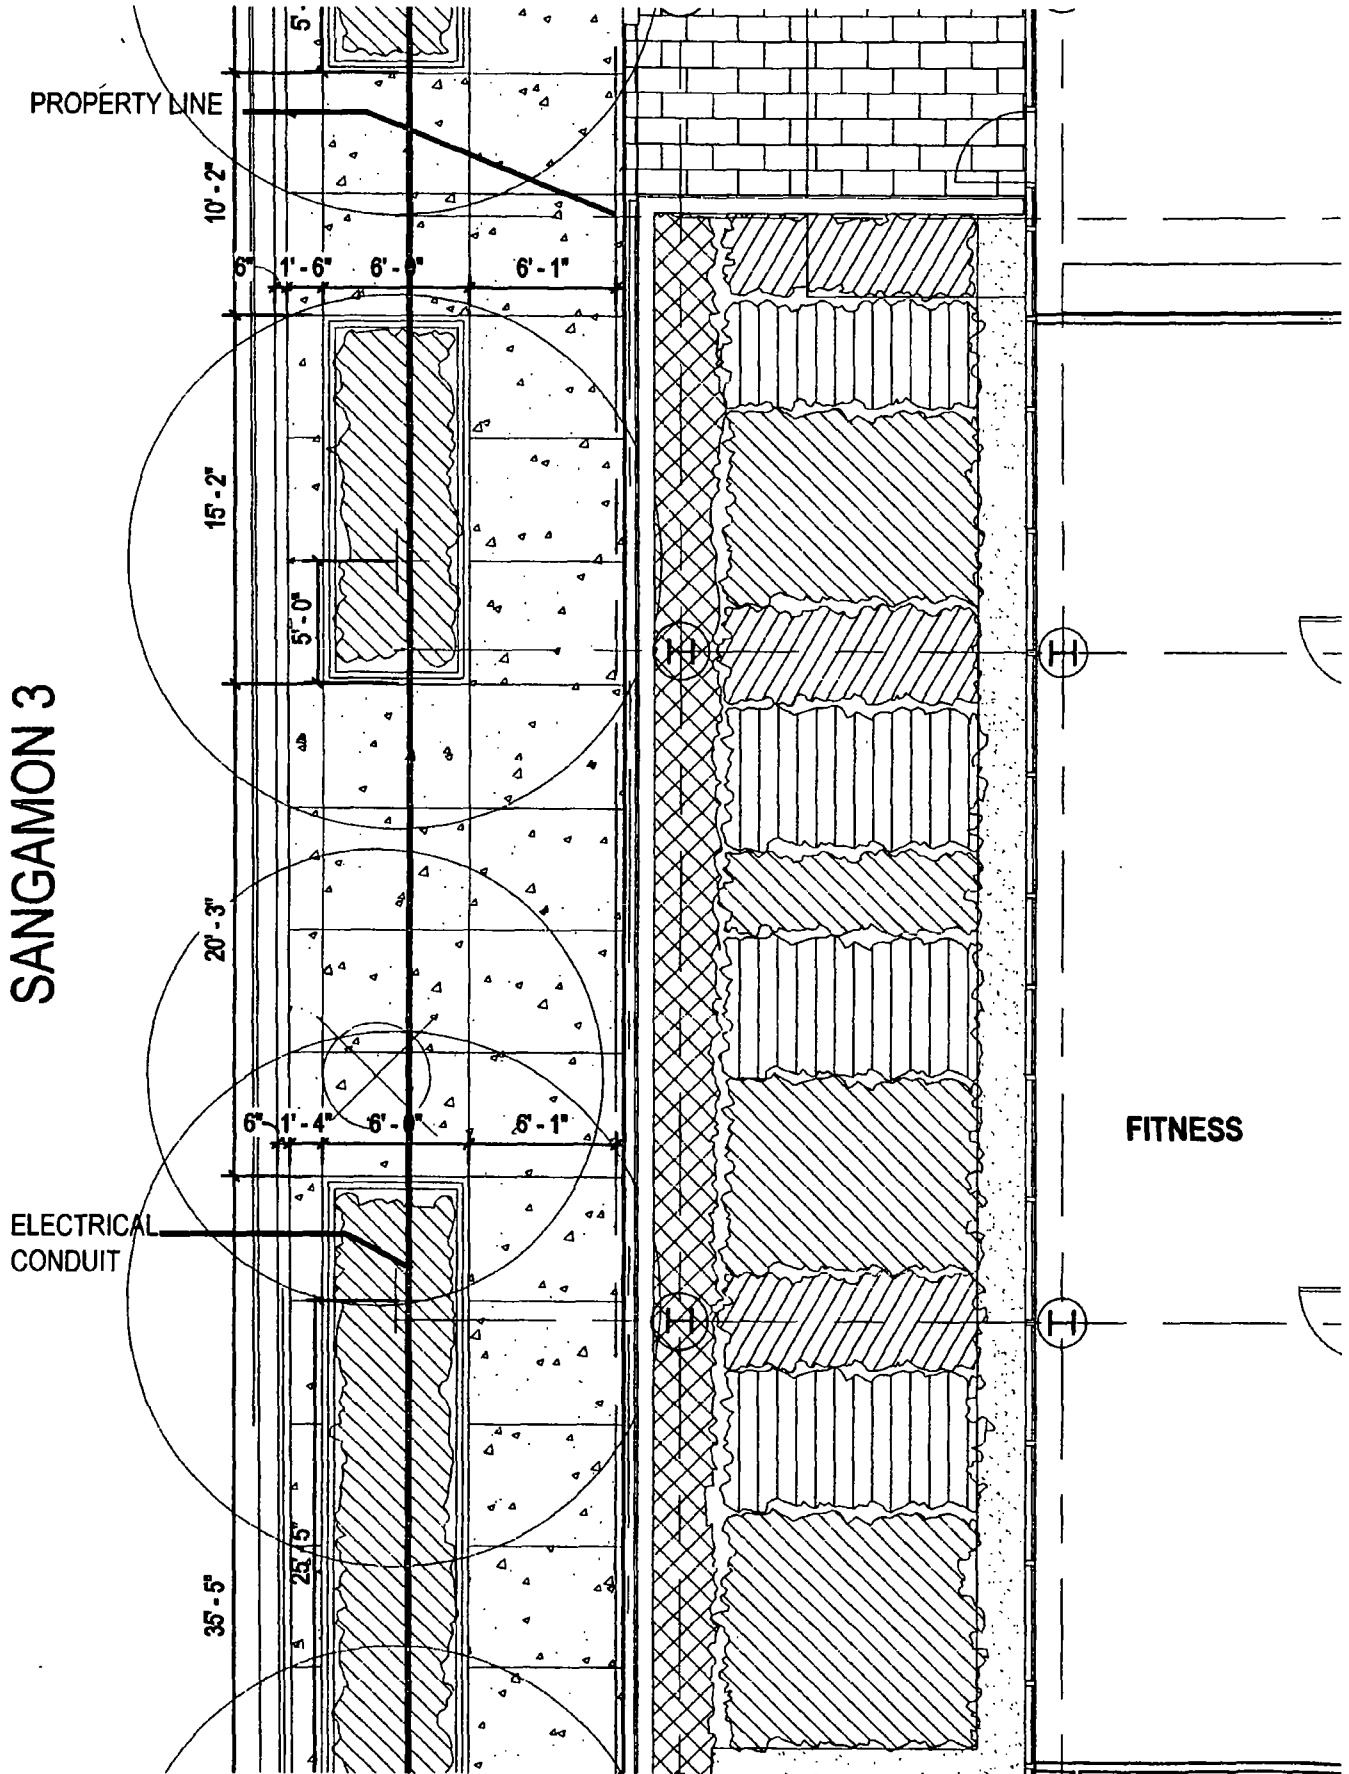

# SANGAMON 4

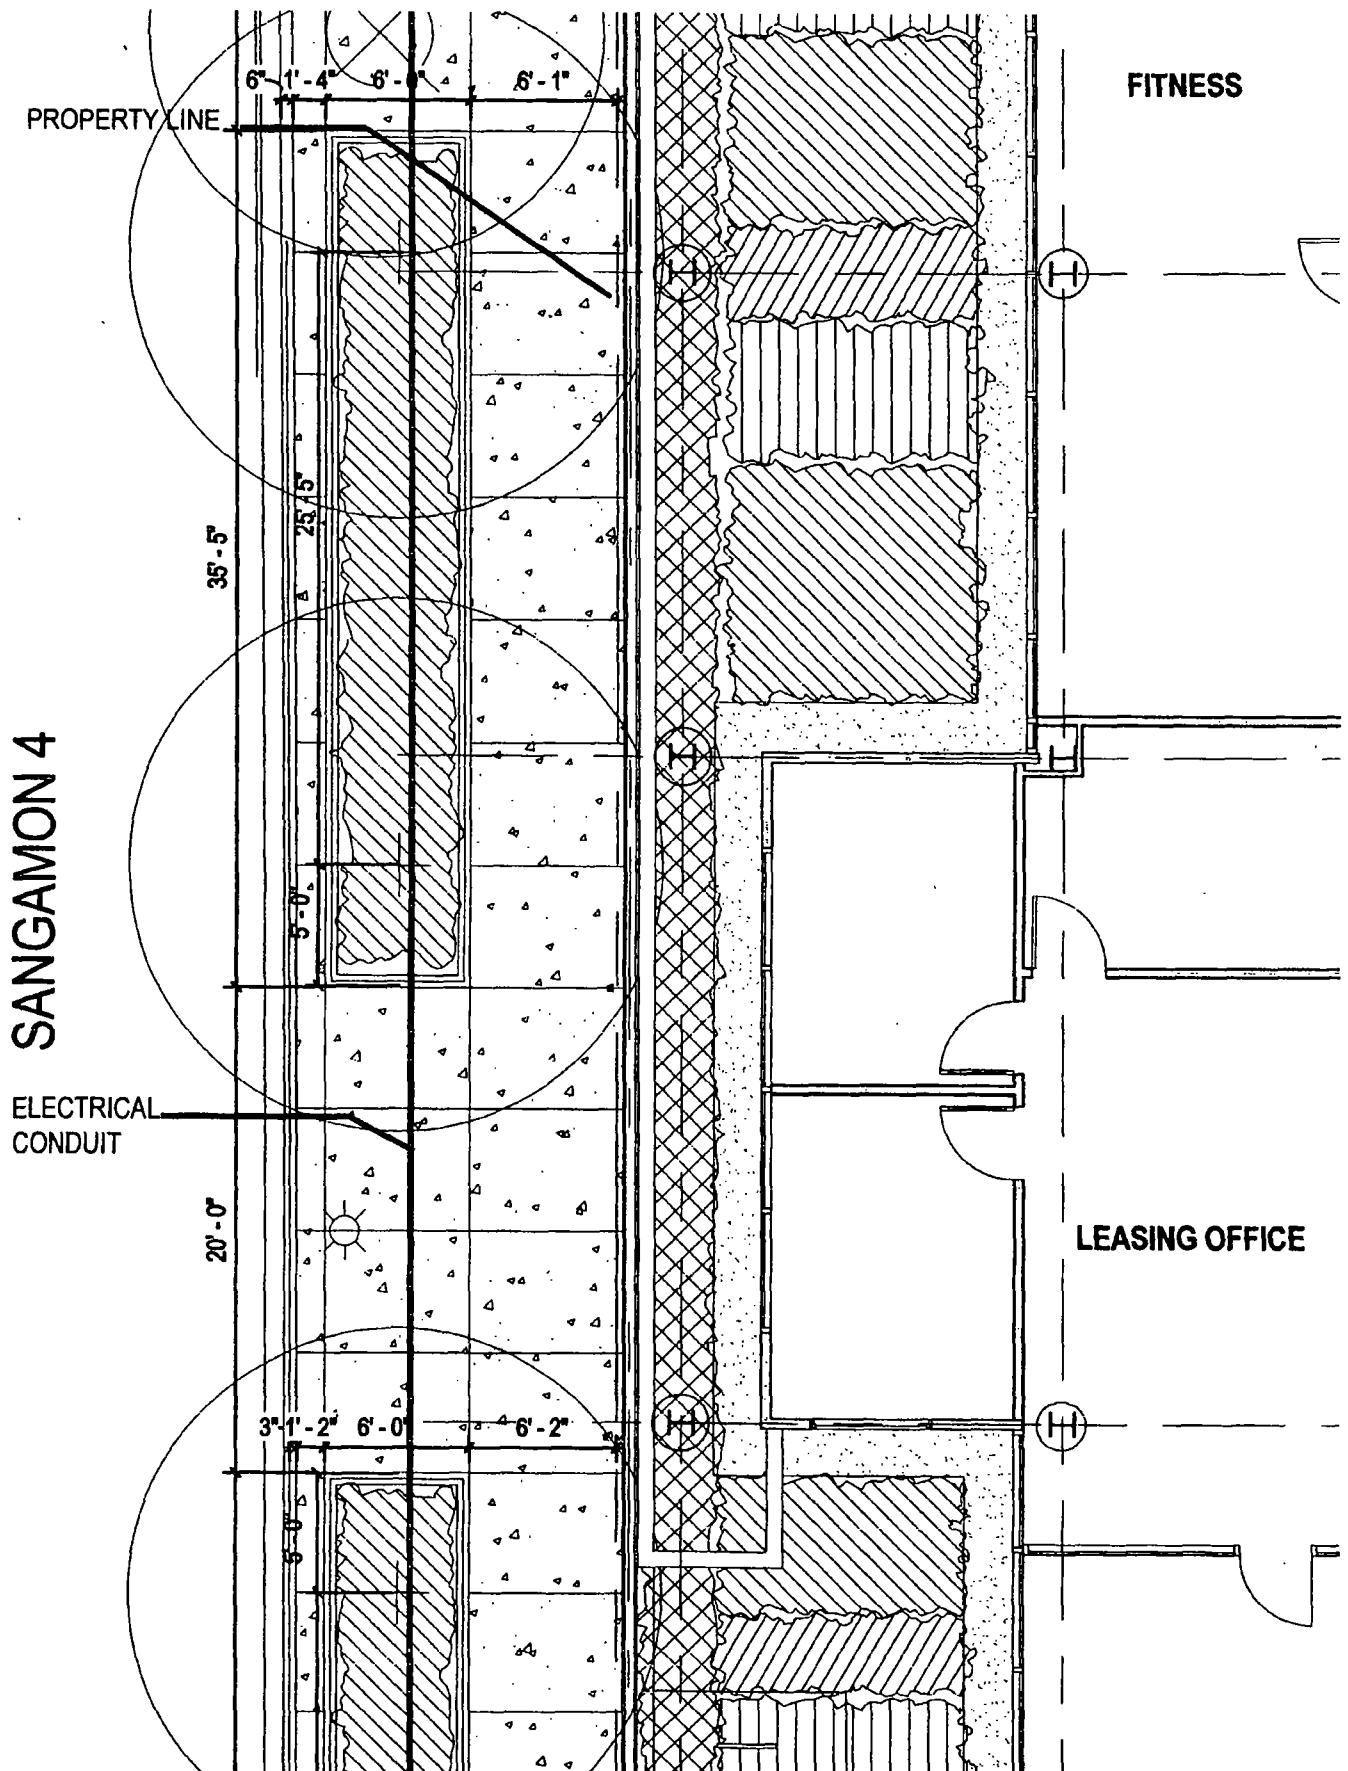

SANGAMON 5

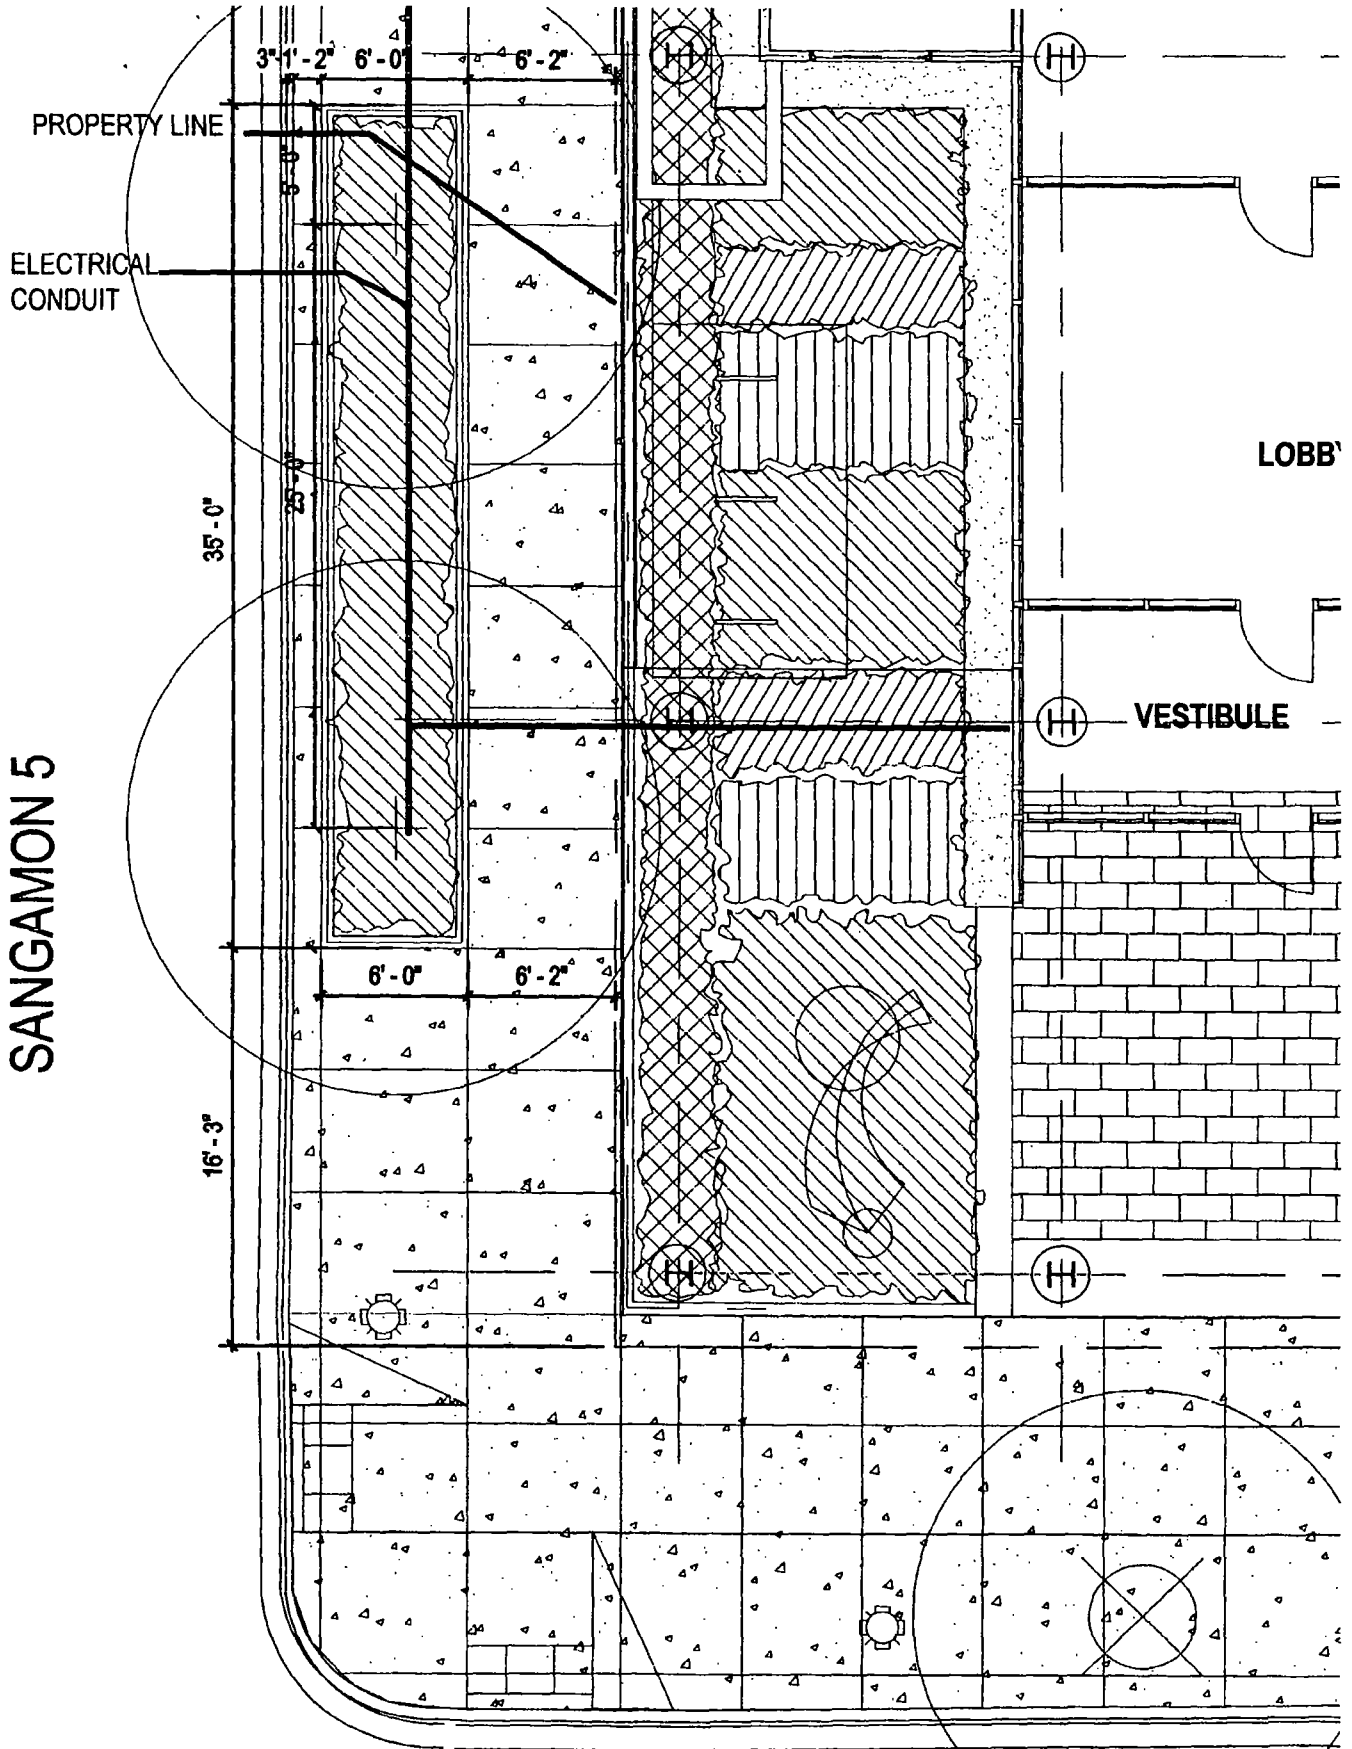

WASHINGTON 1



# City of Chicago



**O2013-5243**

Office of the City Clerk

## Document Tracking Sheet

|                                 |                                                                   |
|---------------------------------|-------------------------------------------------------------------|
| <b>Meeting Date:</b>            | 6/26/2013                                                         |
| <b>Sponsor(s):</b>              | Ervin, Jason C. (28)                                              |
| <b>Type:</b>                    | Ordinance                                                         |
| <b>Title:</b>                   | Grant(s) of privilege in public way for Bob's Liquors & Groceries |
| <b>Committee(s) Assignment:</b> | Committee on Transportation and Public Way                        |

ORDINANCE  
BOB'S LIQUORS & GROCERIES  
Acct. No. 86492 - 1  
Permit No. 1107182

*Be It Ordained by the City Council of the City of Chicago:*

SECTION 1. Permission and authority are hereby given and granted to BOB'S LIQUORS & GROCERIES, upon the terms and subject to the conditions of this ordinance to maintain and use one (1) sign(s) projecting over the public right-of-way attached to its premises known as 5069 W. Madison St..

Said sign structure(s) measures as follows; along W. Madison Street:

One (1) at eight point six seven (8.67) feet in length, four point six seven (4.67) feet in height and ten (10) feet above grade level.

The location of said privilege shall be as shown on prints kept on file with the Department of Business Affairs and Consumer Protection and the Office of the City Clerk.

Said privilege shall be constructed in accordance with plans and specifications approved by the Department of Transportation (Division of Project Development) and Zoning Department - Signs.


This grant of privilege in the public way shall be subject to the provisions of Section 10-28-015 and all other required provisions of the Municipal Code of Chicago.


The grantee shall pay to the City of Chicago as compensation for the privilege #1107182 herein granted the sum of three hundred (\$300.00) per annum in advance.

A 25% penalty will be added for payments received after due date.

The permit holder agrees to hold the City of Chicago harmless for any damage, relocation or replacement costs associated with damage, relocation or removal of private property caused by the City performing work in the public way.

Authority herein given and granted for a period of five (5) years from and after 04/09/2013.

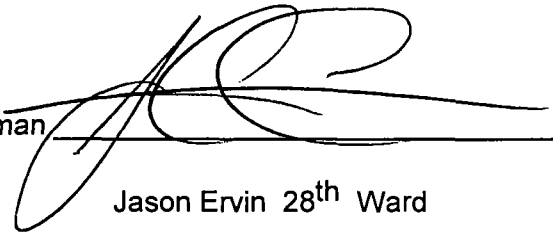Alderman   
Jason Ervin 28<sup>th</sup> Ward

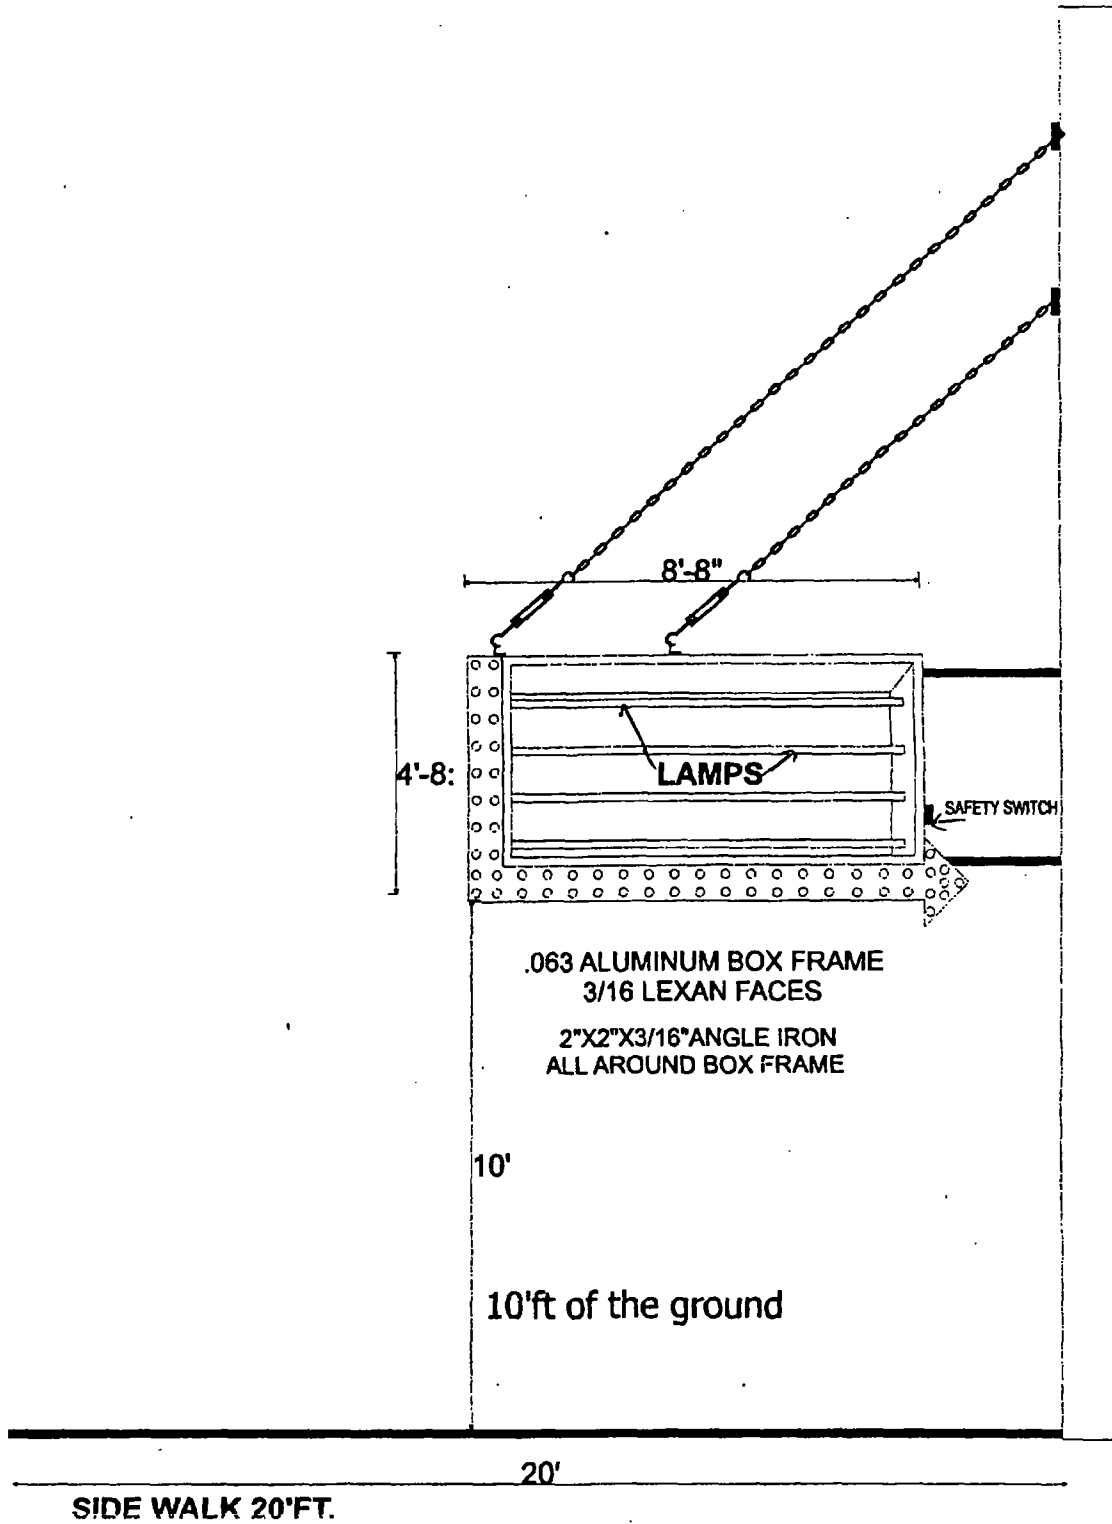





# City of Chicago



O2013-5244

Office of the City Clerk

## Document Tracking Sheet

|                                 |                                                               |
|---------------------------------|---------------------------------------------------------------|
| <b>Meeting Date:</b>            | 6/26/2013                                                     |
| <b>Sponsor(s):</b>              | Ervin, Jason C. (28)                                          |
| <b>Type:</b>                    | Ordinance                                                     |
| <b>Title:</b>                   | Grant(s) of privilege in public way for Enterprise Rent-A-Car |
| <b>Committee(s) Assignment:</b> | Committee on Transportation and Public Way                    |

ORDINANCE  
Enterprise Rent-A-Car  
Acct. No. 63584 - 90  
Permit No. 1091469

*Be It Ordained by the City Council of the City of Chicago:*

SECTION 1. Permission and authority are hereby given and granted to Enterprise Rent-A-Car, upon the terms and subject to the conditions of this ordinance to maintain and use two (2) sign(s) projecting over the public right-of-way attached to its premises known as 1224 S. Western Ave..

Said sign structure(s) measures as follows; along S. Western Avenue:

One (1) at twenty-nine (29) feet in length, two point five (2.5) feet in height and thirteen point five (13.5) feet above grade level.

One (1) at fourteen point six seven (14.67) feet in length, three point two five (3.25) feet in height and twelve point one seven (12.17) feet above grade level.

The location of said privilege shall be as shown on prints kept on file with the Department of Business Affairs and Consumer Protection and the Office of the City Clerk.

Said privilege shall be constructed in accordance with plans and specifications approved by the Department of Transportation (Division of Project Development) and Zoning Department - Signs.

This grant of privilege in the public way shall be subject to the provisions of Section 10-28-015 and all other required provisions of the Municipal Code of Chicago.


The grantee shall pay to the City of Chicago as compensation for the privilege #1091469 herein granted the sum of six hundred (\$600.00) per annum in advance.

A 25% penalty will be added for payments received after due date.

The permit holder agrees to hold the City of Chicago harmless for any damage, relocation or replacement costs associated with damage, relocation or removal of private property caused by the City performing work in the public way.

Authority herein given and granted for a period of five (5) years from and after Date of Passage.

Alderman

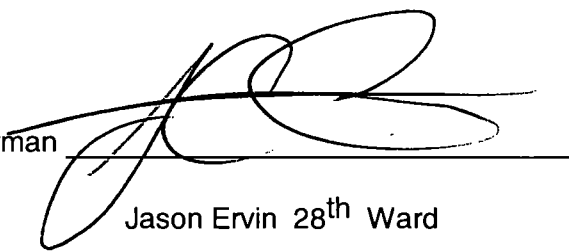

Jason Ervin 28<sup>th</sup> Ward

NOTE: By signing this print, I understand that I am accepting all aspects of this drawing. APPROVED: \_\_\_\_\_  
This includes artwork, specifications, dimensions, spelling and any other representations herein.  
I also understand that color reproduction on this print are approximate, and may not match manufacturer's samples exactly. X

DATE: \_\_\_\_\_

29' 0"


2' 6" Enterprise

s/f internally illuminated sign

14' 6"

Enterprise  
rent-a-car 2' 11"

s/f internally illuminated 35" deep awning

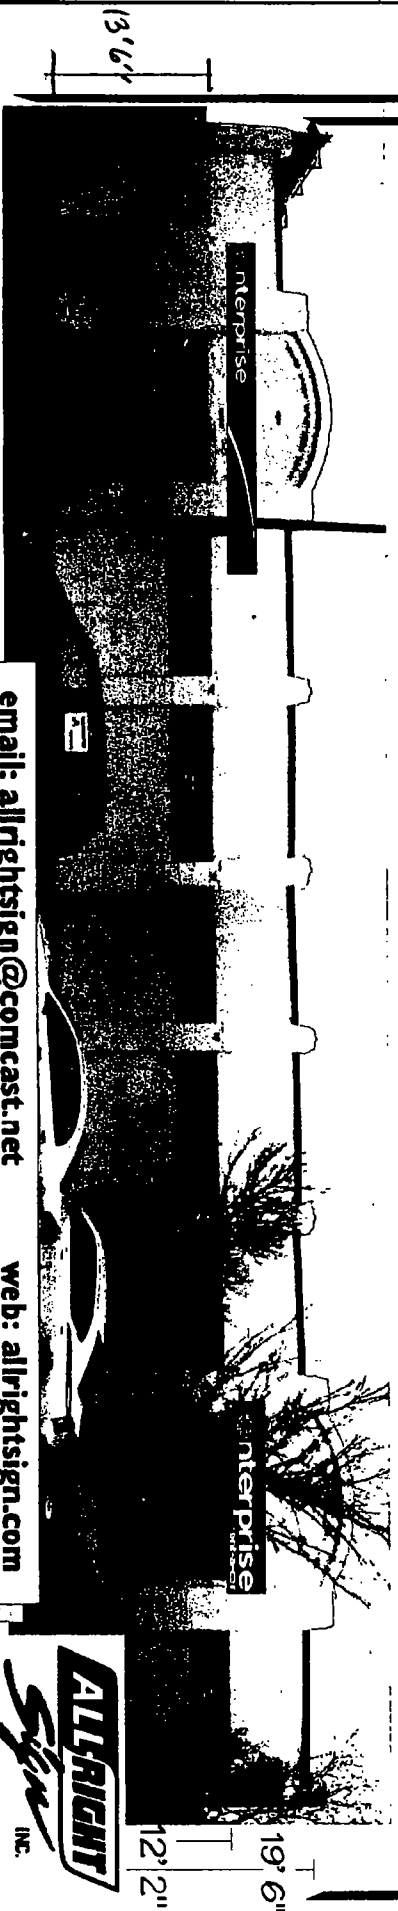

email: allrightsign@comcast.net web: allrightsign.com

SKETCH # 13678 / CUSTOMER: Enterprise / LOCATION: 1224 S Western / DATE: 03.16.10 / REVISED: / SCALE: 3/16"=1' / DRAWN BY: Jca

708-754-6066  
708-754-6066  
fax 708-754-6066





# City of Chicago



O2013-5240

Office of the City Clerk

## Document Tracking Sheet

|                                 |                                                              |
|---------------------------------|--------------------------------------------------------------|
| <b>Meeting Date:</b>            | 6/26/2013                                                    |
| <b>Sponsor(s):</b>              | Graham, Deborah L. (29)                                      |
| <b>Type:</b>                    | Ordinance                                                    |
| <b>Title:</b>                   | Grant(s) of privilege in public way for State Farm Insurance |
| <b>Committee(s) Assignment:</b> | Committee on Transportation and Public Way                   |

ORDINANCE  
STATE FARM INSURANCE  
Acct. No. 79054 - 1  
Permit No. 1107263

*Be It Ordained by the City Council of the City of Chicago:*

SECTION 1. Permission and authority are hereby given and granted to STATE FARM INSURANCE, upon the terms and subject to the conditions of this ordinance to maintain and use one (1) sign(s) projecting over the public right-of-way attached to its premises known as 5932 W. Lake St..

Said sign structure(s) measures as follows; along W. Lake Street:

One (1) at four point five (4.5) feet in length, six (6) feet in height and nine point five (9.5) feet above grade level.

The location of said privilege shall be as shown on prints kept on file with the Department of Business Affairs and Consumer Protection and the Office of the City Clerk.

Said privilege shall be constructed in accordance with plans and specifications approved by the Department of Transportation (Division of Project Development) and Zoning Department - Signs.

This grant of privilege in the public way shall be subject to the provisions of Section 10-28-015 and all other required provisions of the Municipal Code of Chicago.


The grantee shall pay to the City of Chicago as compensation for the privilege #1107263 herein granted the sum of three hundred (\$300.00) per annum in advance.

A 25% penalty will be added for payments received after due date.

The permit holder agrees to hold the City of Chicago harmless for any damage, relocation or replacement costs associated with damage, relocation or removal of private property caused by the City performing work in the public way.

Authority herein given and granted for a period of five (5) years from and after 06/11/2013.

Alderman

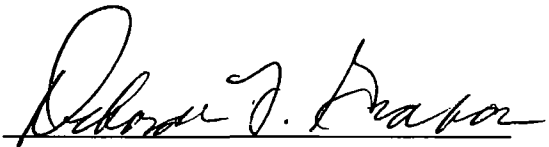

Deborah Graham 29<sup>th</sup> Ward





# City of Chicago



O2013-5237

## Office of the City Clerk Document Tracking Sheet

|                                 |                                                                                  |
|---------------------------------|----------------------------------------------------------------------------------|
| <b>Meeting Date:</b>            | 6/26/2013                                                                        |
| <b>Sponsor(s):</b>              | Reboyas, Ariel (30)                                                              |
| <b>Type:</b>                    | Ordinance                                                                        |
| <b>Title:</b>                   | Grant(s) of privilege in public way for Family Dollar -<br>Privilege No. 1104930 |
| <b>Committee(s) Assignment:</b> | Committee on Transportation and Public Way                                       |

ORDINANCE  
FAMILY DOLLAR  
Acct. No. 11071 - 132  
Permit No. 1104930

*Be It Ordained by the City Council of the City of Chicago:*

SECTION 1. Permission and authority are hereby given and granted to FAMILY DOLLAR, upon the terms and subject to the conditions of this ordinance to maintain and use one (1) sign(s) projecting over the public right-of-way attached to its premises known as 3363 N. Milwaukee Ave..

Said sign structure(s) measures as follows; along N. Milwaukee:

One (1) at twenty point seven five (20.75) feet in length, eight point six seven (8.67) feet in height and eleven (11) feet above grade level.

The location of said privilege shall be as shown on prints kept on file with the Department of Business Affairs and Consumer Protection and the Office of the City Clerk.

Said privilege shall be constructed in accordance with plans and specifications approved by the Department of Transportation (Division of Project Development) and Zoning Department - Signs.

This grant of privilege in the public way shall be subject to the provisions of Section 10-28-015 and all other required provisions of the Municipal Code of Chicago.

The grantee shall pay to the City of Chicago as compensation for the privilege #1104930 herein granted the sum of three hundred (\$300.00) per annum in advance.

A 25% penalty will be added for payments received after due date.

The permit holder agrees to hold the City of Chicago harmless for any damage, relocation or replacement costs associated with damage, relocation or removal of private property caused by the City performing work in the public way.

Authority herein given and granted for a period of five (5) years from and after Date of Passage.

Alderman \_\_\_\_\_




Ariel Reboyras 30<sup>th</sup> Ward



## Family Dollar Design Drawings

### 48" Cloud Sign w/ 5'-6" Medallion




SIGN WEIGHT = 780 LBS.  
SIGN AREA = 144.17 SQ. FT.

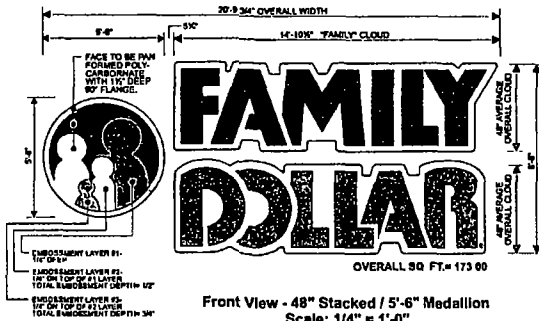


#### Color Reference:

- Red  
Alko Nobel (Grip Flex) SIGN0208
- Orange  
Alko Nobel (Grip Flex) SIGN0280
- White  
Alko Nobel (Grip Flex) SIGN10398

FACE MATERIAL BURN RATE:  
UL 94 FLAM CLASS RATING- 94V-2

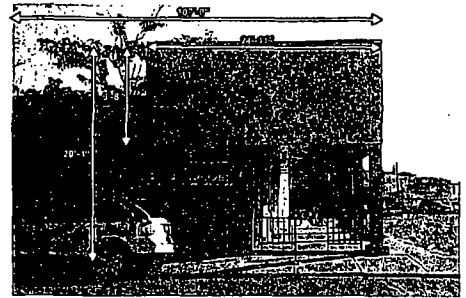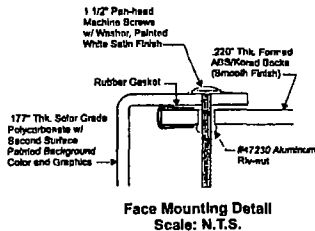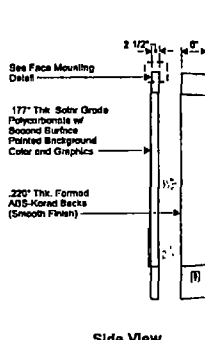

Milwaukee Ave. Elevation - Current

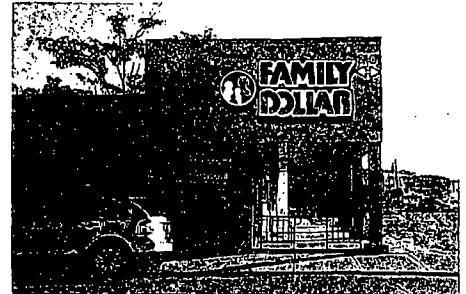

Milwaukee Ave. Elevation - Proposed Re-Image



THIS SIGN IS INTENDED TO BE INSTALLED IN ACCORDANCE WITH THE REQUIREMENTS OF THE NATIONAL ELECTRICAL CODE, THE NATIONAL FIRE PROTECTION ASSOCIATION, AND THE NATIONAL BOARD OF FIRE UNDERWRITERS. THIS INCLUDES PROPER GROUNDING AND BONDING OF THE SIGN.

8.4 AMPS TOTAL

| Client Review Status   | Notes | Date / Description  | Project Information                   |
|---|-------|---------------------|---------------------------------------|
| Plan checked, he checked that on "X" Approved" issuing the attached plan for construction to my production manager or production manager. |       | 05/15/12 Issue Date | Client: Family Dollar                 |
| <input type="checkbox"/> Approved <input type="checkbox"/> Approved as Noted <input type="checkbox"/> Revised & Resubmitted               |       | 05/27/12 Revised    | 1133 N. Milwaukee Ave.<br>Chicago, IL |
| Drawn By: [Signature]   |       |                     | 7th Floor 4836 Chicago IL 4836M Cloud |
| Drawn By: [Signature]   |       |                     | East House 05/27/12 N.L.C.            |

This is an original unpublished drawing, created by Allen Industries, Inc. It is submitted for your personal use in connection with the project being planned for you by Allen Industries, Inc. It is not to be shown to anyone outside your organization, nor used, reproduced, copied or exhibited in any fashion whatsoever. All or part of this design (except for registered trademarks) remain the property of Allen Industries, Inc.

**Allen Industries**  
www.allenindustries.com  
**Signs and Image Solutions**  
Corporate Headquarters  
6434 Burnt Poplar Road, Greensboro, NC 27409  
Phone 800-867-2653 336-668-8781 Fax 336-668-1878



**06/26/2013**

Alderman **Ariel Reboyras**  
Ward # **30**  
City of Chicago  
City Hall, Room **203**  
121 North LaSalle Street  
Chicago, Illinois 60602

Re: An ordinance to use and maintain a portion of the public right-of-way for **one (1) sign(s)** for  
**FAMILY DOLLAR**, adjacent to the premises known as **3363 N. Milwaukee Ave.**

Dear Alderman **Ariel Reboyras**:

The applicant referenced above has requested the use of the public right-of-way for a **sign(s)**. An ordinance has been prepared by the Department of Business Affairs and Consumer Protection – Business Assistance Center - Public Way Use Unit for presentation to the City Council. Because this request was made for properties located in your ward, as approved by you as per the attached, I respectfully request that you introduce the attached ordinance at the next City Council meeting.

If you have any questions regarding this ordinance, please contact Anthony Bertuca at (312) 744-5506.

**Department of Business Affairs and Consumer Protection**



# City of Chicago



O2013-5238

Office of the City Clerk

## Document Tracking Sheet

|                                 |                                                                                  |
|---------------------------------|----------------------------------------------------------------------------------|
| <b>Meeting Date:</b>            | 6/26/2013                                                                        |
| <b>Sponsor(s):</b>              | Reboyas, Ariel (30)                                                              |
| <b>Type:</b>                    | Ordinance                                                                        |
| <b>Title:</b>                   | Grant(s) of privilege in public way for Family Dollar -<br>Privilege No. 1104931 |
| <b>Committee(s) Assignment:</b> | Committee on Transportation and Public Way                                       |

ORDINANCE  
FAMILY DOLLAR  
Acct. No. 11071 - 132  
Permit No. 1104931

*Be It Ordained by the City Council of the City of Chicago:*

SECTION 1. Permission and authority are hereby given and granted to FAMILY DOLLAR, upon the terms and subject to the conditions of this ordinance to maintain and use one (1) sign(s) projecting over the public right-of-way attached to its premises known as 3363 N. Milwaukee Ave..

Said sign structure(s) measures as follows; along N. Milwaukee:

One (1) at eight (8) feet in length, nine point five eight (9.58) feet in height and twelve point four one (12.41) feet above grade level.

The location of said privilege shall be as shown on prints kept on file with the Department of Business Affairs and Consumer Protection and the Office of the City Clerk.

Said privilege shall be constructed in accordance with plans and specifications approved by the Department of Transportation (Division of Project Development) and Zoning Department - Signs.

This grant of privilege in the public way shall be subject to the provisions of Section 10-28-015 and all other required provisions of the Municipal Code of Chicago.

The grantee shall pay to the City of Chicago as compensation for the privilege #1104931 herein granted the sum of three hundred (\$300.00) per annum in advance.

A 25% penalty will be added for payments received after due date.


The permit holder agrees to hold the City of Chicago harmless for any damage, relocation or replacement costs associated with damage, relocation or removal of private property caused by the City performing work in the public way.

Authority herein given and granted for a period of five (5) years from and after Date of Passage.


Alderman

A handwritten signature in black ink, appearing to read 'Ariel Reboyras', is written over a horizontal line.

Ariel Reboyras 30<sup>th</sup> Ward

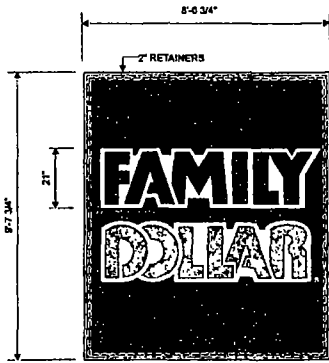

"NOTE"  
RADIUS CORNERS  
TO BE TRIMMED  
ON SITE BY INSTALLER

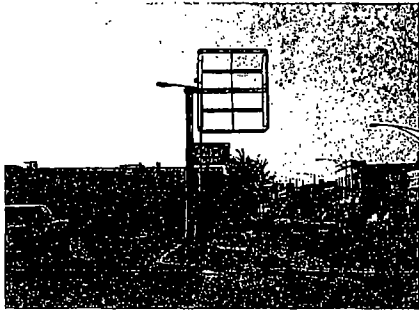

Current


Front View - 9'-8" x 8'-1" Flat Face Replacements  
Scale: 3/8" = 1'-0"

**SPECIFICATIONS:**

TWO (2) FLAT FACE REPLACEMENTS TO BE MANUFACTURED FROM 1/2" THICK CLEAR POLY-CARBONATE WITH ALL GRAPHICS SECOND SURFACE PAINTED.

**COLORS:**

BACKGROUND - TO MATCH #437 RED LACRYL  
"FAMILY" - TO MATCH #437 RED LACRYL  
"DOLLAR" AND "TM" - TO MATCH PMS 185C ORANGE  
OUTLINE - WHITE

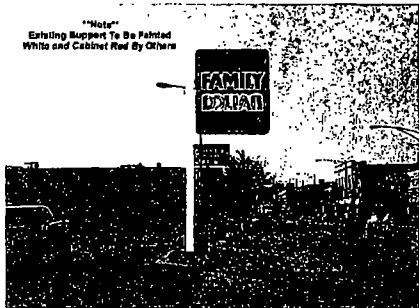

Proposed Re-Image



**Client Review Status**

**Notes**

**Date / Description**

**Project Information**

Allen Industries, Inc. requires that all "Approved" drawings be returned to the client prior to any production or production of the final product.

☐ Approved ☐ Approved as Noted ☐ Resubmit & Resubmit

Name \_\_\_\_\_ Date \_\_\_\_\_

Title \_\_\_\_\_

05/21/12 Issue Data

10/06/12 Revised

11/14/12 Revised

11/14/12 Revised

Client: Family Dollar

3143 N. Milwaukee Ave.

Chicago, IL

FW: FDC 4856 Chicago IL, 8-1-1 FR

HW: Haver, DJR

This is an original unpublished drawing, created by Allen Industries, Inc. It is submitted for your personal use in connection with the project being planned for you by Allen Industries, Inc. It is not to be shown to anyone outside your organization, nor used, reproduced, copied or exhibited in any fashion whatsoever. All or part of this design (except for registered trademarks) remain the property of Allen Industries, Inc.

**Allen Industries**  
www.allenindustries.com  
**Signs and Image Solutions**  
Corporate Headquarters  
9434 Hunt Pkwy Road, Orem, UT 84057  
Phone 801-225-3333 Fax 801-225-7878



**Department of Business Affairs and Consumer Protection**  
Business Assistance Center - Public Way Use Unit  
City Hall - 121 N. LaSalle Street, Room 800 • Chicago, IL 60602  
(312)-74-GOBIZ (312-744-6249) • (312) 744-1944 (TTY)  
<http://www.cityofchicago.org/bacp>

**06/26/2013**

Alderman **Ariel Reboyas**  
Ward # **30**  
City of Chicago  
City Hall, Room **203**  
121 North LaSalle Street  
Chicago, Illinois 60602

Re: An ordinance to use and maintain a portion of the public right-of-way for **one (1) sign(s)** for  
**FAMILY DOLLAR**, adjacent to the premises known as **3363 N. Milwaukee Ave..**

Dear Alderman **Ariel Reboyas**:


The applicant referenced above has requested the use of the public right-of-way for a **sign(s)**. An ordinance has been prepared by the Department of Business Affairs and Consumer Protection – Business Assistance Center - Public Way Use Unit for presentation to the City Council. Because this request was made for properties located in your ward, as approved by you as per the attached, I respectfully request that you introduce the attached ordinance at the next City Council meeting.

If you have any questions regarding this ordinance, please contact Anthony Bertuca at (312) 744-5506.

**Department of Business Affairs and Consumer Protection**



# City of Chicago

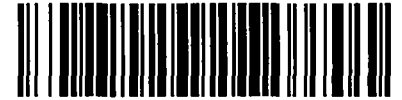

**O2013-5234**

Office of the City Clerk

## Document Tracking Sheet

|                                 |                                                                 |
|---------------------------------|-----------------------------------------------------------------|
| <b>Meeting Date:</b>            | 6/26/2013                                                       |
| <b>Sponsor(s):</b>              | Suarez, Regner Ray (31)                                         |
| <b>Type:</b>                    | Ordinance                                                       |
| <b>Title:</b>                   | Grant(s) of privilege in public way for Fast Entertainment Inc. |
| <b>Committee(s) Assignment:</b> | Committee on Transportation and Public Way                      |

ORDINANCE  
FAST ENTERTAINMENT INC  
Acct. No. 210585 - 1  
Permit No. 1107066

*Be It Ordained by the City Council of the City of Chicago:*

SECTION 1. Permission and authority are hereby given and granted to FAST ENTERTAINMENT INC, upon the terms and subject to the conditions of this ordinance to maintain and use one (1) sign(s) projecting over the public right-of-way attached to its premises known as 3208 N. Kostner Ave..

Said sign structure(s) measures as follows; along N Kostner Ave:  
One (1) at eight (8) feet in length, four (4) feet in height and twelve (12) feet above grade level.

The location of said privilege shall be as shown on prints kept on file with the Department of Business Affairs and Consumer Protection and the Office of the City Clerk.

Said privilege shall be constructed in accordance with plans and specifications approved by the Department of Transportation (Division of Project Development) and Zoning Department - Signs.


This grant of privilege in the public way shall be subject to the provisions of Section 10-28-015 and all other required provisions of the Municipal Code of Chicago.

The grantee shall pay to the City of Chicago as compensation for the privilege #1107066 herein granted the sum of three hundred (\$300.00) per annum in advance.

A 25% penalty will be added for payments received after due date.

The permit holder agrees to hold the City of Chicago harmless for any damage, relocation or replacement costs associated with damage, relocation or removal of private property caused by the City performing work in the public way.

Authority herein given and granted for a period of five (5) years from and after Date of Passage.

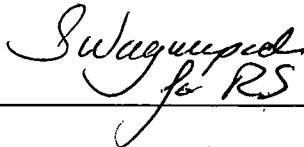Alderman   
Ray Suarez 31<sup>st</sup> Ward






## APPLICATION TO USE THE PUBLIC RIGHT OF WAY

### EXAMPLE OF SIGN DRAWING

#### SIGN DRAWING

PROPERTY LOCATION: 3208 N KOSTNER AVE  
ORGANIZATION(S) NAME: FAST ENTERTAINMENT INC

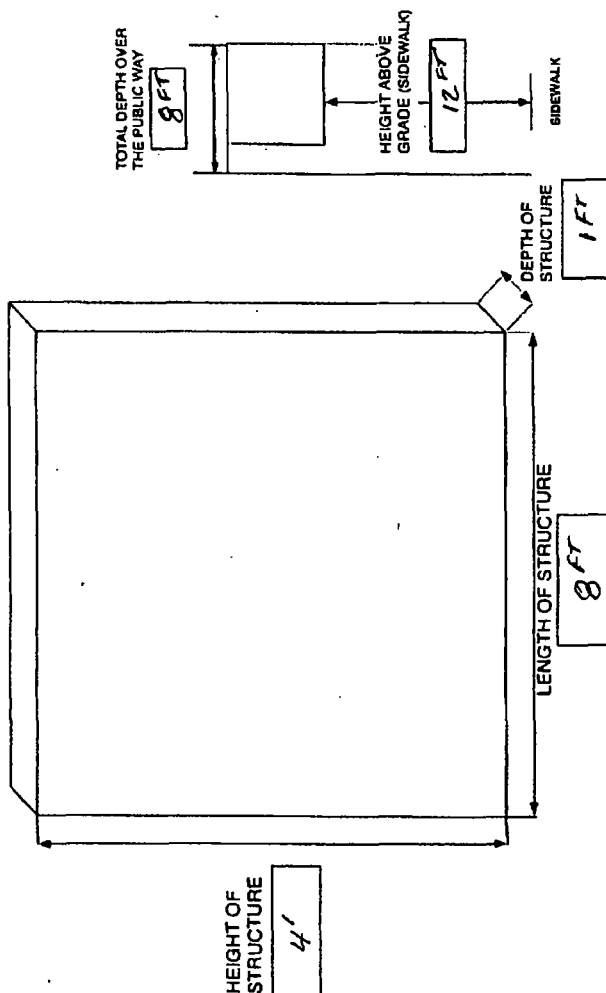



**06/26/2013**

Alderman **Ray Suarez**  
Ward # **31**  
City of Chicago  
City Hall, Room **203**  
121 North LaSalle Street  
Chicago, Illinois 60602

Re: An ordinance to use and maintain a portion of the public right-of-way for **one (1) sign(s)** for **FAST ENTERTAINMENT INC**, adjacent to the premises known as **3208 N. Kostner Ave.**.

Dear Alderman **Ray Suarez**:

The applicant referenced above has requested the use of the public right-of-way for a **sign(s)**. An ordinance has been prepared by the Department of Business Affairs and Consumer Protection – Business Assistance Center - Public Way Use Unit for presentation to the City Council. Because this request was made for properties located in your ward, as approved by you as per the attached, I respectfully request that you introduce the attached ordinance at the next City Council meeting.

If you have any questions regarding this ordinance, please contact Anthony Bertuca at (312) 744-5506.

**Department of Business Affairs and Consumer Protection**



# City of Chicago



O2013-5222

Office of the City Clerk

## Document Tracking Sheet

|                                 |                                                                   |
|---------------------------------|-------------------------------------------------------------------|
| <b>Meeting Date:</b>            | 6/26/2013                                                         |
| <b>Sponsor(s):</b>              | Waguespack, Scott (32)                                            |
| <b>Type:</b>                    | Ordinance                                                         |
| <b>Title:</b>                   | Grant(s) of privilege in public way for Bucaro Brothers Auto Care |
| <b>Committee(s) Assignment:</b> | Committee on Transportation and Public Way                        |

ORDINANCE  
BUCARO BROTHERS AUTO CARE  
Acct. No. 8659 - 4  
Permit No. 1107196

*Be It Ordained by the City Council of the City of Chicago:*

SECTION 1. Permission and authority are hereby given and granted to BUCARO BROTHERS AUTO CARE, upon the terms and subject to the conditions of this ordinance to maintain and use three (3) sign(s) projecting over the public right-of-way attached to its premises known as 2707 N. Ashland Ave..

Said sign structure(s) measures as follows; along N. Ashland:  
Two (2) at six (6) feet in length, three (3) feet in height and twelve (12) feet above grade level.  
One (1) at six (6) feet in length, six (6) feet in height and twelve (12) feet above grade level.

The location of said privilege shall be as shown on prints kept on file with the Department of Business Affairs and Consumer Protection and the Office of the City Clerk.

Said privilege shall be constructed in accordance with plans and specifications approved by the Department of Transportation (Division of Project Development) and Zoning Department - Signs.

This grant of privilege in the public way shall be subject to the provisions of Section 10-28-015 and all other required provisions of the Municipal Code of Chicago.

The grantee shall pay to the City of Chicago as compensation for the privilege #1107196 herein granted the sum of four hundred seventy-five (\$475.00) per annum in advance.

A 25% penalty will be added for payments received after due date.

The permit holder agrees to hold the City of Chicago harmless for any damage, relocation or replacement costs associated with damage, relocation or removal of private property caused by the City performing work in the public way.


Authority herein given and granted for a period of five (5) years from and after 06/11/2013.

Alderman



Scott Waguespack 32<sup>nd</sup> Ward

Property Location 2707 N. Ashland Chicago, IL 60614  
Name Bucaro Brothers Auto Care

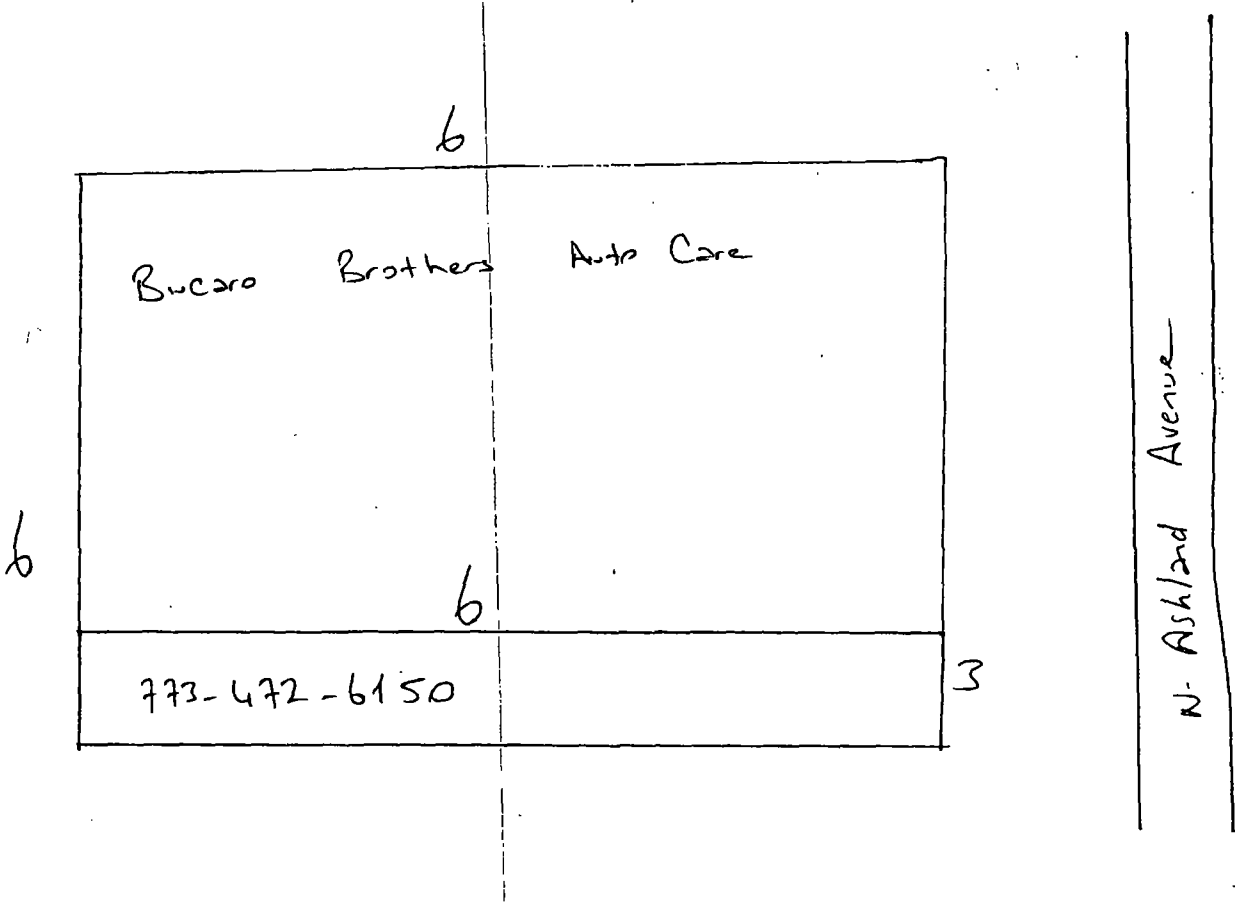



**06/26/2013**

**Alderman Scott Waguespack**  
**Ward # 32**  
City of Chicago  
City Hall, Room 300  
121 North LaSalle Street  
Chicago, Illinois 60602

Re: An ordinance to use and maintain a portion of the public right-of-way for **three (3) sign(s)** for  
**BUCARO BROTHERS AUTO CARE**, adjacent to the premises known as **2707 N. Ashland Ave..**

**Dear Alderman Scott Waguespack:**

The applicant referenced above has requested the use of the public right-of-way for a **sign(s)**. An ordinance has been prepared by the Department of Business Affairs and Consumer Protection – Business Assistance Center - Public Way Use Unit for presentation to the City Council. Because this request was made for properties located in your ward, as approved by you as per the attached, I respectfully request that you introduce the attached ordinance at the next City Council meeting.

If you have any questions regarding this ordinance, please contact Anthony Bertuca at (312) 744-5506.

**Department of Business Affairs and Consumer Protection**



# City of Chicago



**O2013-5223**

Office of the City Clerk

## Document Tracking Sheet

|                                 |                                                           |
|---------------------------------|-----------------------------------------------------------|
| <b>Meeting Date:</b>            | 6/26/2013                                                 |
| <b>Sponsor(s):</b>              | Waguespack, Scott (32)                                    |
| <b>Type:</b>                    | Ordinance                                                 |
| <b>Title:</b>                   | Grant(s) of privilege in public way for Cooking Fools LLC |
| <b>Committee(s) Assignment:</b> | Committee on Transportation and Public Way                |

ORDINANCE  
COOKING FOOLS LLC  
Acct. No. 258151 - 1  
Permit No. 1106551

*Be It Ordained by the City Council of the City of Chicago:*

SECTION 1. Permission and authority are hereby given and granted to COOKING FOOLS LLC, upon the terms and subject to the conditions of this ordinance to maintain and use, as now constructed, one (1) Ornament (cooking whisk) projecting over the public right-of-way adjacent to its premises known as 1916 W. North Ave..

Said existing structural ornament (cooking whisk) measure eight (8) feet in length and twenty (20) inches in width. Structural ornament (cooking whisk) is attached to the building façade along North Avenue twelve (12) feet above grade level.

The location of said privilege shall be as shown on prints kept on file with the Department of Business Affairs and Consumer Protection and the Office of the City Clerk.

Said privilege shall be constructed in accordance with plans and specifications approved by the Department of Transportation (Division of Project Development).


This grant of privilege in the public way shall be subject to the provisions of Section 10-28-015 and all other required provisions of the Municipal Code of Chicago.

The grantee shall pay to the City of Chicago as compensation for the privilege #1106551 herein granted the sum of one hundred (\$100.00) per annum in advance.


A 25% penalty will be added for payments received after due date.

The permit holder agrees to hold the City of Chicago harmless for any damage, relocation or replacement costs associated with damage, relocation or removal of private property caused by the City performing work in the public way.


Authority herein given and granted for a period of five (5) years from and after 05/07/2013.

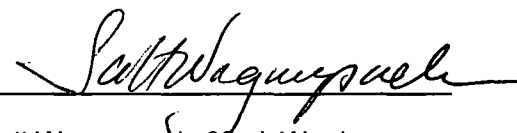Alderman   
Scott Waguespack 32nd Ward



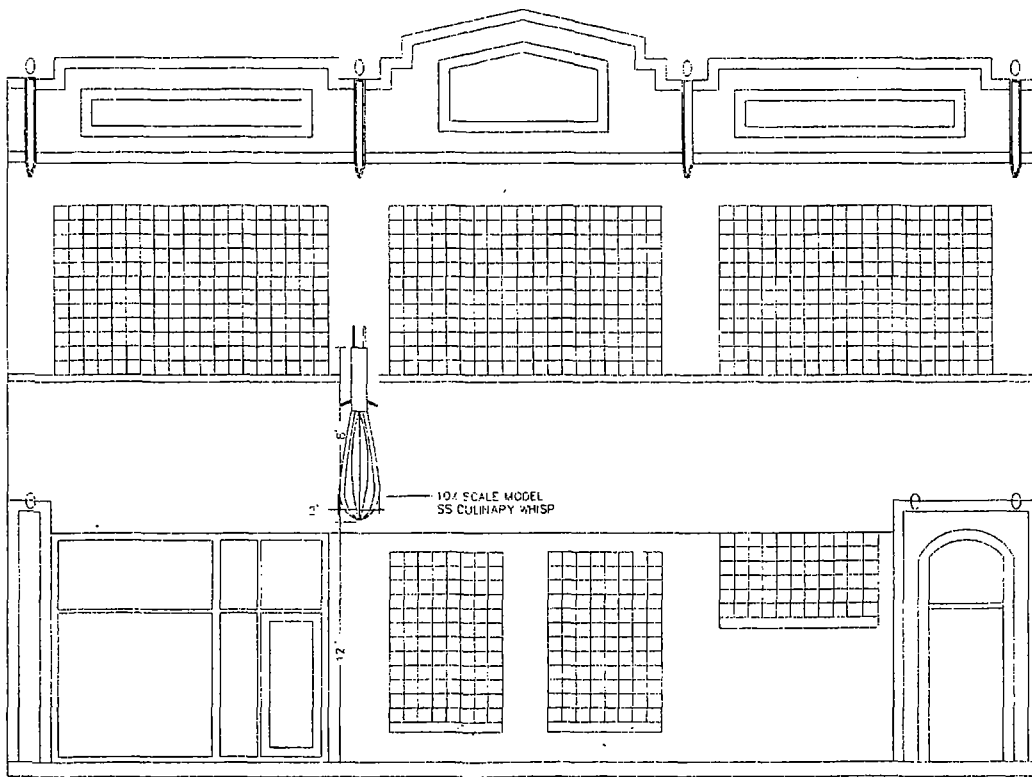

1 SOUTH ELEVATION  
1 SCALE 1/4" = 1'-0"

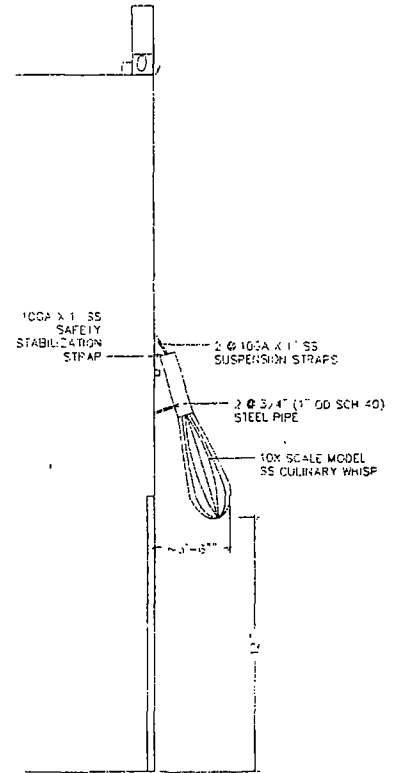

2 WEST ELEVATION  
1 SCALE 1/4" = 1'-0"



06/26/2013

Alderman **Scott Waguespack**  
Ward # **32**  
City of Chicago  
City Hall, Room 300  
121 North LaSalle Street  
Chicago, Illinois 60602

Re: An ordinance to use and maintain a portion of the public right-of-way for **one (1) ornament(s)** for  
**COOKING FOOLS LLC**, adjacent to the premises known as **1916 W. North Ave..**

Dear Alderman **Scott Waguespack**:

The applicant referenced above has requested the use of the public right-of-way for a **ornament(s)**. An ordinance has been prepared by the Department of Business Affairs and Consumer Protection – Business Assistance Center - Public Way Use Unit for presentation to the City Council. Because this request was made for properties located in your ward, as approved by you as per the attached, I respectfully request that you introduce the attached ordinance at the next City Council meeting.

If you have any questions regarding this ordinance, please contact Anthony Bertuca at (312) 744-5506.

**Department of Business Affairs and Consumer Protection**



# City of Chicago



O2013-5224

Office of the City Clerk

## Document Tracking Sheet

|                                 |                                                            |
|---------------------------------|------------------------------------------------------------|
| <b>Meeting Date:</b>            | 6/26/2013                                                  |
| <b>Sponsor(s):</b>              | Waguespack, Scott (32)                                     |
| <b>Type:</b>                    | Ordinance                                                  |
| <b>Title:</b>                   | Grant(s) of privilege in public way for Drinking Bird, The |
| <b>Committee(s) Assignment:</b> | Committee on Transportation and Public Way                 |

ORDINANCE  
THE DRINKING BIRD  
Acct. No. 4570 - 1  
Permit No. 1100725

*Be It Ordained by the City Council of the City of Chicago:*

SECTION 1. Permission and authority are hereby given and granted to THE DRINKING BIRD, upon the terms and subject to the conditions of this ordinance to maintain and use two (2) sign(s) projecting over the public right-of-way attached to its premises known as 2201 N. Clybourn Ave..

Said sign structure(s) measures as follows; along Clybourn:

One (1) at one point five eight (1.58) feet in length, eight (8) feet in height and ten (10) feet above grade level.

One (1) at two point five (2.5) feet in length, two point five (2.5) feet in height and eleven (11) feet above grade level.

The location of said privilege shall be as shown on prints kept on file with the Department of Business Affairs and Consumer Protection and the Office of the City Clerk.

Said privilege shall be constructed in accordance with plans and specifications approved by the Department of Transportation (Division of Project Development) and Zoning Department - Signs.

This grant of privilege in the public way shall be subject to the provisions of Section 10-28-015 and all other required provisions of the Municipal Code of Chicago.

The grantee shall pay to the City of Chicago as compensation for the privilege #1100725 herein granted the sum of one hundred seventy-five (\$175.00) per annum in advance.

A 25% penalty will be added for payments received after due date.

The permit holder agrees to hold the City of Chicago harmless for any damage, relocation or replacement costs associated with damage, relocation or removal of private property caused by the City performing work in the public way.

Authority herein given and granted for a period of five (5) years from and after Date of Passage.

Alderman




Scott Waguespack 32<sup>nd</sup> Ward

## SIGN DRAWING

X PROPERTY LOCATION: \_\_\_\_\_


X ORGANIZATION(S) NAME: \_\_\_\_\_

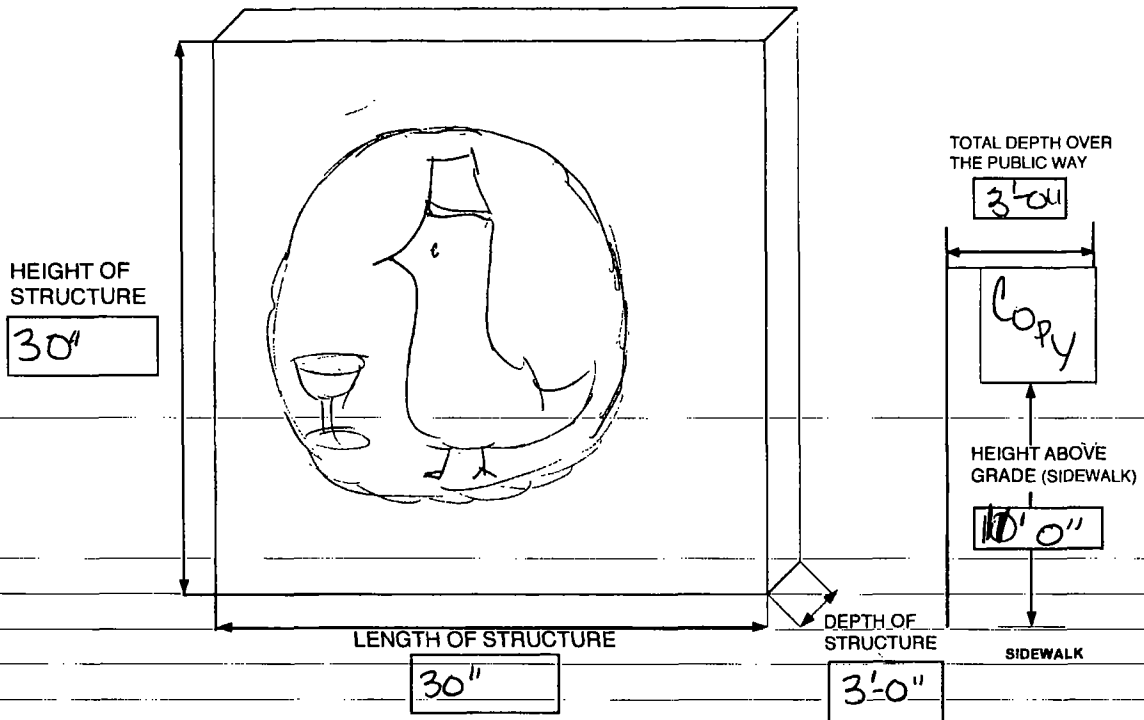

## SIGN DRAWING

X PROPERTY LOCATION: \_\_\_\_\_

X ORGANIZATION(S) NAME: \_\_\_\_\_

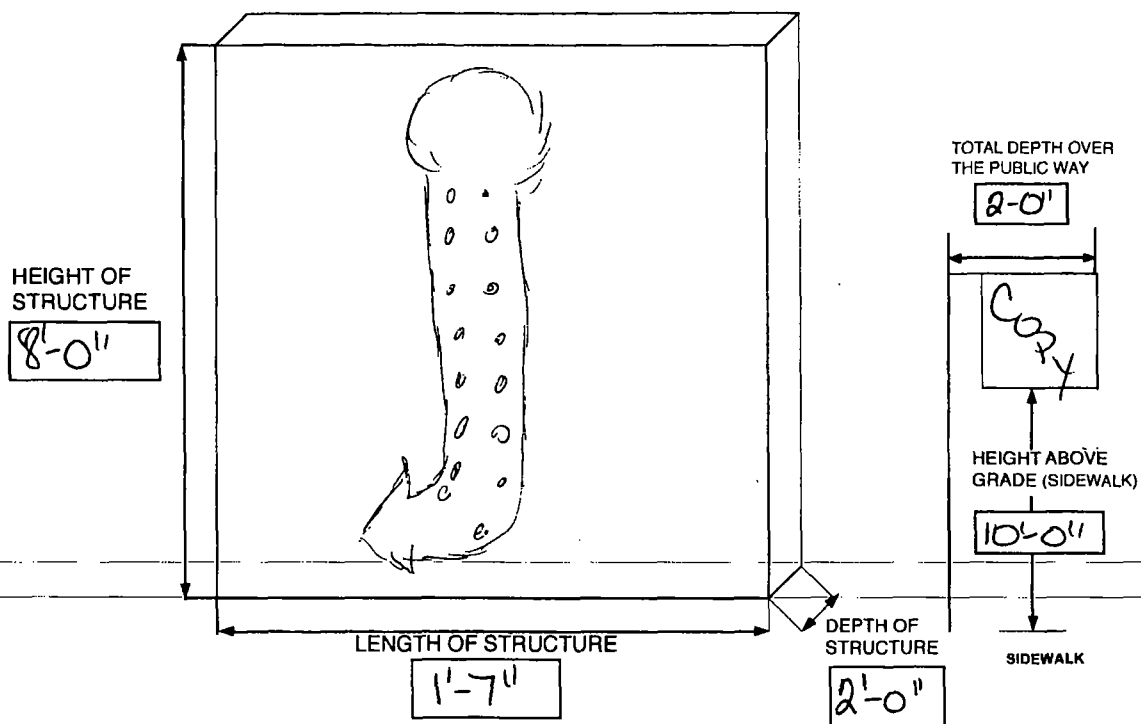



**06/26/2013**

**Alderman Scott Waguespack**  
**Ward # 32**  
City of Chicago  
City Hall, Room **300**  
121 North LaSalle Street  
Chicago, Illinois 60602

Re: An ordinance to use and maintain a portion of the public right-of-way for **two (2) sign(s)** for **THE DRINKING BIRD**, adjacent to the premises known as **2201 N. Clybourn Ave..**

Dear Alderman **Scott Waguespack**:

The applicant referenced above has requested the use of the public right-of-way for a **sign(s)**. An ordinance has been prepared by the Department of Business Affairs and Consumer Protection – Business Assistance Center - Public Way Use Unit for presentation to the City Council. Because this request was made for properties located in your ward, as approved by you as per the attached, I respectfully request that you introduce the attached ordinance at the next City Council meeting.

If you have any questions regarding this ordinance, please contact Anthony Bertuca at (312) 744-5506.

**Department of Business Affairs and Consumer Protection**



# City of Chicago



O2013-5226

Office of the City Clerk

## Document Tracking Sheet

|                                 |                                                                      |
|---------------------------------|----------------------------------------------------------------------|
| <b>Meeting Date:</b>            | 6/26/2013                                                            |
| <b>Sponsor(s):</b>              | Waguespack, Scott (32)                                               |
| <b>Type:</b>                    | Ordinance                                                            |
| <b>Title:</b>                   | Grant(s) of privilege in public way for General Iron Industries Inc. |
| <b>Committee(s) Assignment:</b> | Committee on Transportation and Public Way                           |



ORDINANCE  
GENERAL IRON INDUSTRIES INC  
Acct. No. 16763 - 1  
Permit No. 1107303

*Be It Ordained by the City Council of the City of Chicago:*

SECTION 1. Permission and authority are hereby given and granted to GENERAL IRON INDUSTRIES INC, upon the terms and subject to the conditions of this ordinance to maintain and use, as now constructed, nine (9) Bollard(s) on the public right-of-way adjacent to its premises known as 1909 N. Clifton Ave..

Said Bollard(s) at N. CLIFTON measure(s):

Nine (9) at one (1) foot in length, and one (1) foot in width for a total of nine (9) square feet. Existing bollards are approximately three (3) feet in height.

The location of said privilege shall be as shown on prints kept on file with the Department of Business Affairs and Consumer Protection and the Office of the City Clerk.

Said privilege shall be constructed in accordance with plans and specifications approved by the Department of Planning and Development and Department of Transportation (Division of Project Development).

This grant of privilege in the public way shall be subject to the provisions of Section 10-28-015 and all other required provisions of the Municipal Code of Chicago.


The grantee shall pay to the City of Chicago as compensation for the privilege #1107303 herein granted the sum of six hundred seventy-five (\$675.00) per annum in advance.

A 25% penalty will be added for payments received after due date.

The permit holder agrees to hold the City of Chicago harmless for any damage, relocation or replacement costs associated with damage, relocation or removal of private property caused by the City performing work in the public way.

Authority herein given and granted for a period of five (5) years from and after 07/09/2013.

Alderman   
Scott Waguespack 32nd Ward

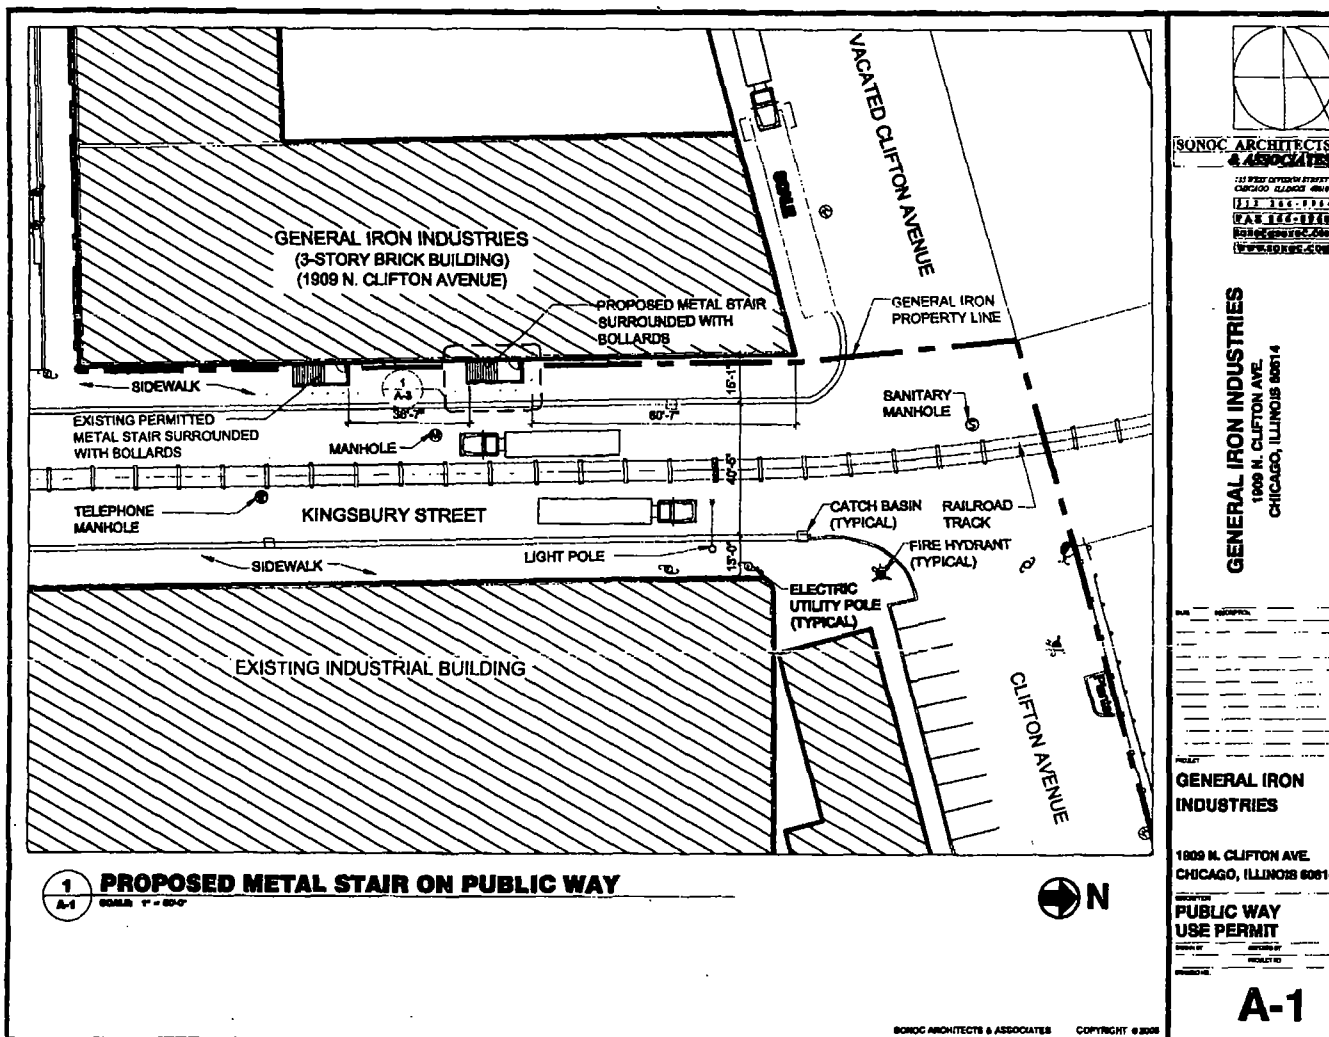



**06/26/2013**

**Alderman Scott Waguespack**  
Ward # **32**  
City of Chicago  
City Hall, Room **300**  
121 North LaSalle Street  
Chicago, Illinois 60602

Re: An ordinance to use and maintain a portion of the public right-of-way for **nine (9) bollard(s)** for  
**GENERAL IRON INDUSTRIES INC**, adjacent to the premises known as **1909 N. Clifton Ave.**

Dear Alderman **Scott Waguespack**:

The applicant referenced above has requested the use of the public right-of-way for **bollard(s)**. An ordinance has been prepared by the Department of Business Affairs and Consumer Protection – Business Assistance Center - Public Way Use Unit for presentation to the City Council. Because this request was made for properties located in your ward, as approved by you as per the attached, I respectfully request that you introduce the attached ordinance at the next City Council meeting.

If you have any questions regarding this ordinance, please contact Anthony Bertuca at (312) 744-5506.

**Department of Business Affairs and Consumer Protection**



# City of Chicago



O2013-5227

Office of the City Clerk

## Document Tracking Sheet

|                                 |                                                                     |
|---------------------------------|---------------------------------------------------------------------|
| <b>Meeting Date:</b>            | 6/26/2013                                                           |
| <b>Sponsor(s):</b>              | Waguespack, Scott (32)                                              |
| <b>Type:</b>                    | Ordinance                                                           |
| <b>Title:</b>                   | Grant(s) of privilege in public way for Lakeview Medical Campus LLC |
| <b>Committee(s) Assignment:</b> | Committee on Transportation and Public Way                          |

ORDINANCE  
Lakeview Medical Campus, LLC  
Acct. No. 364898 - 1  
Permit No. 1106333

*Be It Ordained by the City Council of the City of Chicago:*

SECTION 1. Permission and authority are hereby given and granted to Lakeview Medical Campus, LLC, upon the terms and subject to the conditions of this ordinance to maintain and use two (2) sign(s) projecting over the public right-of-way attached to its premises known as 1333 W. Belmont Ave..

Said sign structure(s) measures as follows; along W. Belmont:

One (1) at two point five (2.5) feet in length, eleven point five (11.5) feet in height and twenty point six seven (20.67) feet above grade level.

One (1) at twenty-five point five (25.5) feet in length, two point six seven (2.67) feet in height and twelve (12) feet above grade level.

The location of said privilege shall be as shown on prints kept on file with the Department of Business Affairs and Consumer Protection and the Office of the City Clerk.

Said privilege shall be constructed in accordance with plans and specifications approved by the Department of Transportation (Division of Project Development) and Zoning Department - Signs.

This grant of privilege in the public way shall be subject to the provisions of Section 10-28-015 and all other required provisions of the Municipal Code of Chicago.

The grantee shall pay to the City of Chicago as compensation for the privilege #1106333 herein granted the sum of six hundred (\$600.00) per annum in advance.

A 25% penalty will be added for payments received after due date.


The permit holder agrees to hold the City of Chicago harmless for any damage, relocation or replacement costs associated with damage, relocation or removal of private property caused by the City performing work in the public way.


Authority herein given and granted for a period of five (5) years from and after Date of Passage.

Alderman



Scott Waguespack 32<sup>nd</sup> Ward

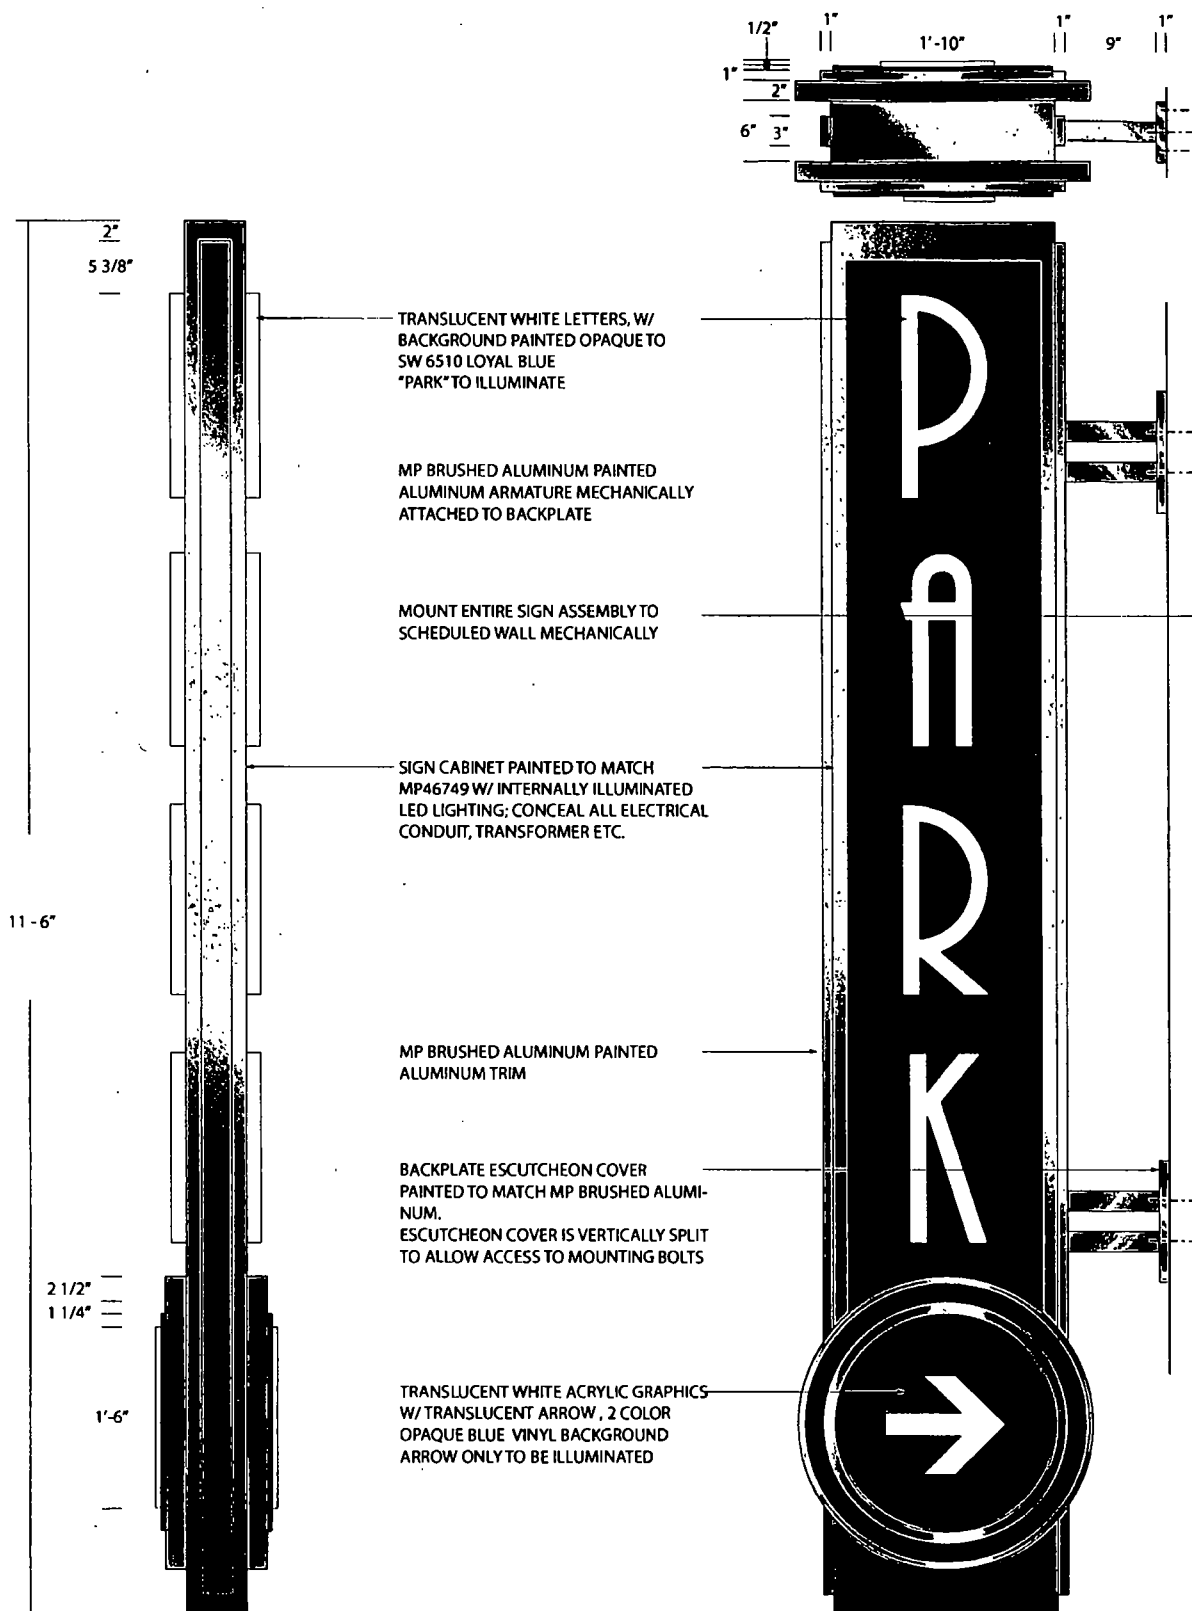

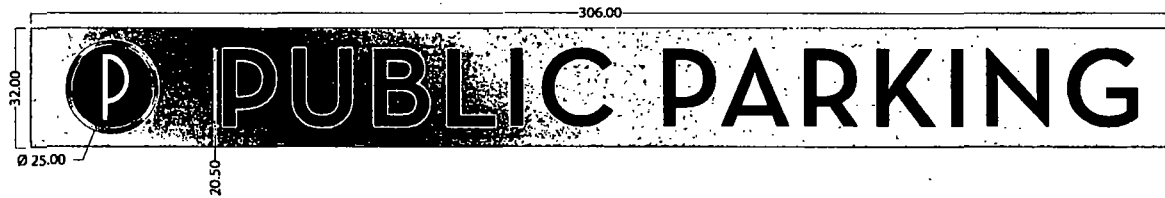

ALUMINUM PAN 2" DEEP PAINTED MATTHEWS 46749 - MECHANICALLY FASTENED TO BUILDING FACADE W/ SUITABLE HARDWARE  
"P" TO BE 2" DEEP BRUSHED STAINLESS STEEL CIRCLE W/ APPLIED AVERY REFLECTIVE OLYMPIC BLUE & AVERY REFLECTIVE WHITE VINYL - MOUNTED W/ 1/4" SPACERS  
"PUBLIC PARKING" TO BE 2" DEEP FABRICATED LETTERS PAINTED TO MATCH SW 6510 LOYAL BLUE - MOUNTED W/ 1/4" SPACERS



**HANGING SIGNS**

(SHOWN AT 8"H X 75"W)

"DO NOT ENTER" SIGN TO READ "EXIT - DRIVE SAFELY" ON BACK - AVERY CARDINAL RED AND AVERY BLACK REFLECTIVE VINYL

"ENTER" SIGN - AVERY BLACK REFLECTIVE VINYL

MECHANICALLY FASTENED



**06/26/2013**

**Alderman Scott Waguespack**  
**Ward # 32**  
City of Chicago  
City Hall, Room 300  
121 North LaSalle Street  
Chicago, Illinois 60602

Re: An ordinance to use and maintain a portion of the public right-of-way for **two (2) sign(s)** for  
**Lakeview Medical Campus, LLC**, adjacent to the premises known as **1333 W. Belmont Ave..**

Dear Alderman **Scott Waguespack**:

The applicant referenced above has requested the use of the public right-of-way for a **sign(s)**. An ordinance has been prepared by the Department of Business Affairs and Consumer Protection – Business Assistance Center - Public Way Use Unit for presentation to the City Council. Because this request was made for properties located in your ward, as approved by you as per the attached, I respectfully request that you introduce the attached ordinance at the next City Council meeting.

If you have any questions regarding this ordinance, please contact Anthony Bertuca at (312) 744-5506.

**Department of Business Affairs and Consumer Protection**





# City of Chicago



O2013-5228

Office of the City Clerk

## Document Tracking Sheet

|                                 |                                                           |
|---------------------------------|-----------------------------------------------------------|
| <b>Meeting Date:</b>            | 6/26/2013                                                 |
| <b>Sponsor(s):</b>              | Waguespack, Scott (32)                                    |
| <b>Type:</b>                    | Ordinance                                                 |
| <b>Title:</b>                   | Grant(s) of privilege in public way for Luxe A Salon Inc. |
| <b>Committee(s) Assignment:</b> | Committee on Transportation and Public Way                |

ORDINANCE  
LUXE A SALON INC  
Acct. No. 254964 - 1  
Permit No. 1107299

*Be It Ordained by the City Council of the City of Chicago:*

SECTION 1. Permission and authority are hereby given and granted to LUXE A SALON INC, upon the terms and subject to the conditions of this ordinance to maintain and use, as now constructed, four (4) Banner(s) projecting over the public right-of-way adjacent to its premises known as 2109 W. Belmont Ave..

Said Banner(s) at W. BELMONT measure(s):

One (1) at two (2) feet in length, and four (4) feet in width for a total of eight (8) square feet.

Said Banner(s) at W. BELMONT measure(s):

One (1) at two (2) feet in length, and four (4) feet in width for a total of eight (8) square feet.

Said Banner(s) at W. BELMONT measure(s):

One (1) at two (2) feet in length, and four (4) feet in width for a total of eight (8) square feet.

Said Banner(s) at W. BELMONT measure(s):

One (1) at two (2) feet in length, and four (4) feet in width for a total of eight (8) square feet.

The location of said privilege shall be as shown on prints kept on file with the Department of Business Affairs and Consumer Protection and the Office of the City Clerk.

Said privilege shall be constructed in accordance with plans and specifications approved by the Zoning Department - Signs.

This grant of privilege in the public way shall be subject to the provisions of Section 10-28-015 and all other required provisions of the Municipal Code of Chicago.

The grantee shall pay to the City of Chicago as compensation for the privilege #1107299 herein granted the sum of one hundred seventy-five (\$175.00) per annum in advance.

A 25% penalty will be added for payments received after due date.


The permit holder agrees to hold the City of Chicago harmless for any damage, relocation or replacement costs associated with damage, relocation or removal of private property caused by the City performing work in the public way.

Authority herein given and granted for a period of five (5) years from and after 06/11/2013.

Alderman



Scott Waguespack 32nd Ward

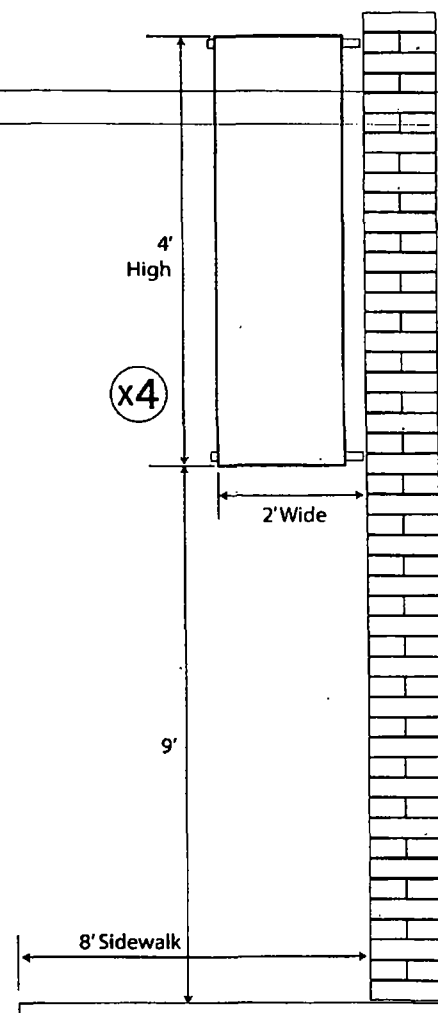



**Department of Business Affairs and Consumer Protection**  
Business Assistance Center - Public Way Use Unit  
City Hall - 121 N. LaSalle Street, Room 800 • Chicago, IL 60602  
(312)-74-GOBIZ (312-744-6249) • (312) 744-1944 (TTY)  
<http://www.cityofchicago.org/bacp>

**06/26/2013**

Alderman **Scott Waguespack**  
Ward # **32**  
City of Chicago  
City Hall, Room **300**  
121 North LaSalle Street  
Chicago, Illinois 60602

Re: An ordinance to use and maintain a portion of the public right-of-way for **four (4) banner(s)** for  
**LUXE A SALON INC**, adjacent to the premises known as **2109 W. Belmont Ave.**

Dear Alderman **Scott Waguespack**:

The applicant referenced above has requested the use of the public right-of-way for a **banner(s)**. An ordinance has been prepared by the Department of Business Affairs and Consumer Protection – Business Assistance Center - Public Way Use Unit for presentation to the City Council. Because this request was made for properties located in your ward, as approved by you as per the attached, I respectfully request that you introduce the attached ordinance at the next City Council meeting.

If you have any questions regarding this ordinance, please contact Anthony Bertuca at (312) 744-5506.

**Department of Business Affairs and Consumer Protection**



# City of Chicago



O2013-5229

Office of the City Clerk

## Document Tracking Sheet

|                                 |                                               |
|---------------------------------|-----------------------------------------------|
| <b>Meeting Date:</b>            | 6/26/2013                                     |
| <b>Sponsor(s):</b>              | Waguespack, Scott (32)                        |
| <b>Type:</b>                    | Ordinance                                     |
| <b>Title:</b>                   | Grant(s) of privilege in public way for Macku |
| <b>Committee(s) Assignment:</b> | Committee on Transportation and Public Way    |

ORDINANCE  
MACKU  
Acct. No. 291279 - 1  
Permit No. 1107325

*Be It Ordained by the City Council of the City of Chicago:*

SECTION 1. Permission and authority are hereby given and granted to MACKU, upon the terms and subject to the conditions of this ordinance to maintain and use, as now constructed, two (2) Light Fixture(s) projecting over the public right-of-way adjacent to its premises known as 2239 N. Clybourn Ave..

Said Light Fixture(s) at N. Clybourn Avenue measure(s):

Two (2) at two (2) feet in length, two (2) feet in width and sixteen (16) feet above grade level.

The location of said privilege shall be as shown on prints kept on file with the Department of Business Affairs and Consumer Protection and the Office of the City Clerk.

Said privilege shall be constructed in accordance with plans and specifications approved by the Department of Transportation (Division of Project Development).


This grant of privilege in the public way shall be subject to the provisions of Section 10-28-015 and all other required provisions of the Municipal Code of Chicago.


The grantee shall pay to the City of Chicago as compensation for the privilege #1107325 herein granted the sum of eighty (\$80.00) per annum in advance.

A 25% penalty will be added for payments received after due date.

The permit holder agrees to hold the City of Chicago harmless for any damage, relocation or replacement costs associated with damage, relocation or removal of private property caused by the City performing work in the public way.

Authority herein given and granted for a period of five (5) years from and after 06/11/2013.

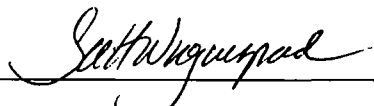Alderman   
Scott Waguespack 32nd Ward

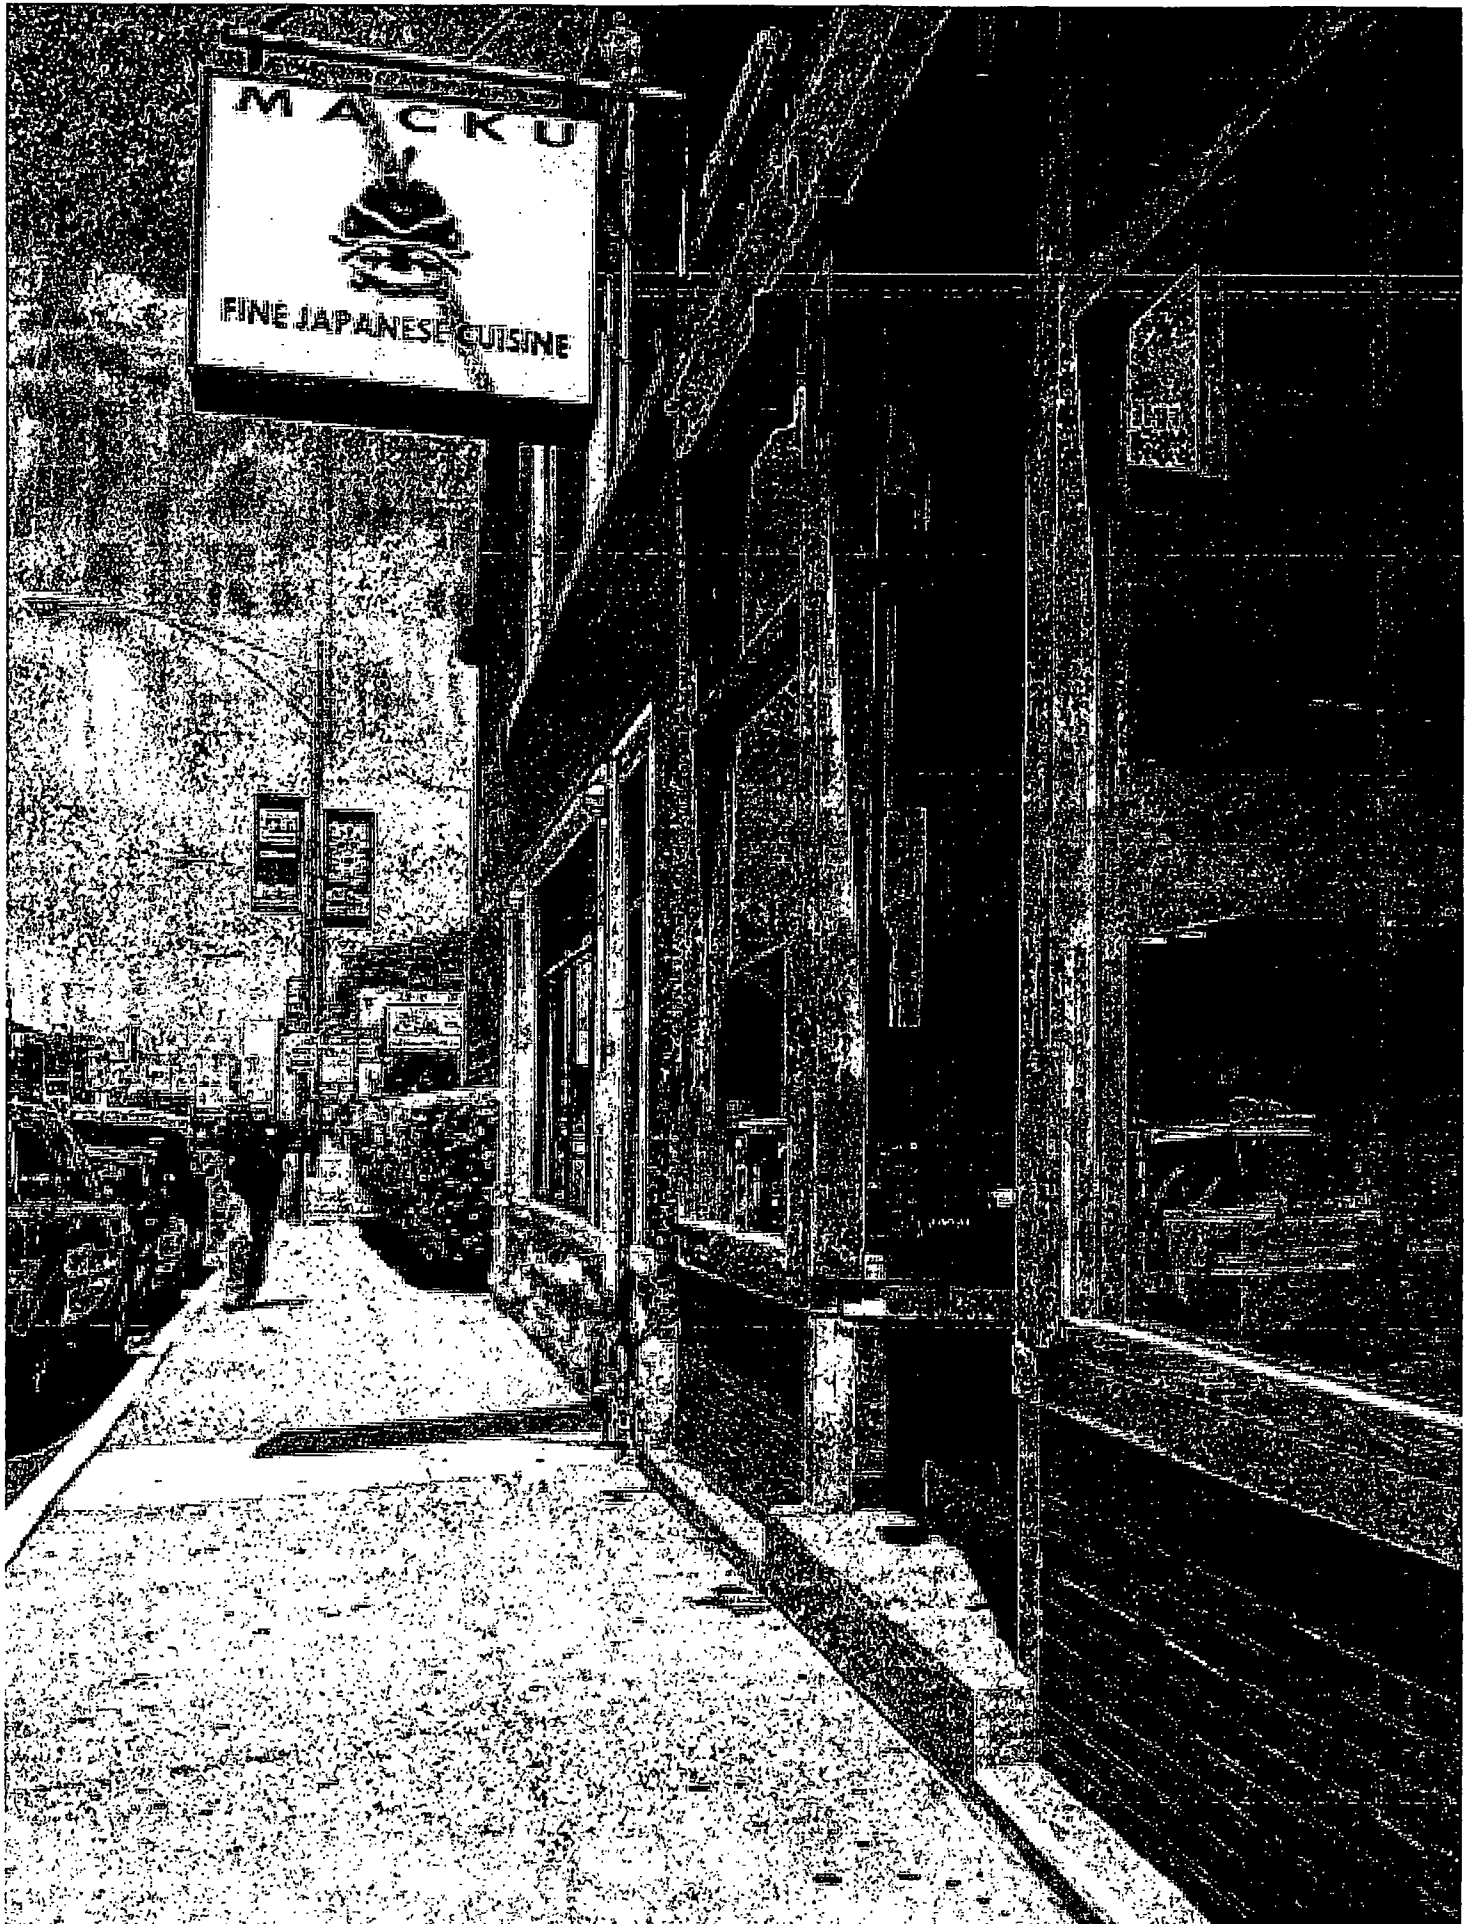



**06/26/2013**

**Alderman Scott Waguespack**  
Ward # 32  
City of Chicago  
City Hall, Room 300  
121 North LaSalle Street  
Chicago, Illinois 60602

Re: An ordinance to use and maintain a portion of the public right-of-way for **two (2) light fixture(s)** for **MACKU**, adjacent to the premises known as **2239 N. Clybourn Ave.**

**Dear Alderman Scott Waguespack:**

The applicant referenced above has requested the use of the public right-of-way for a **light fixture(s)**. An ordinance has been prepared by the Department of Business Affairs and Consumer Protection – Business Assistance Center - Public Way Use Unit for presentation to the City Council. Because this request was made for properties located in your ward, as approved by you as per the attached, I respectfully request that you introduce the attached ordinance at the next City Council meeting.

If you have any questions regarding this ordinance, please contact Anthony Bertuca at (312) 744-5506.

**Department of Business Affairs and Consumer Protection**





# City of Chicago



O2013-5230

Office of the City Clerk

## Document Tracking Sheet

|                                 |                                                                          |
|---------------------------------|--------------------------------------------------------------------------|
| <b>Meeting Date:</b>            | 6/26/2013                                                                |
| <b>Sponsor(s):</b>              | Waguespack, Scott (32)                                                   |
| <b>Type:</b>                    | Ordinance                                                                |
| <b>Title:</b>                   | Grant(s) of privilege in public way for Northwest Insurance Network Inc. |
| <b>Committee(s) Assignment:</b> | Committee on Transportation and Public Way                               |

ORDINANCE  
NORTHWEST INSURANCE NETWORK, INC  
Acct. No. 5876 - 3  
Permit No. 1106017

*Be It Ordained by the City Council of the City of Chicago:*

SECTION 1. Permission and authority are hereby given and granted to NORTHWEST INSURANCE NETWORK, INC, upon the terms and subject to the conditions of this ordinance to maintain and use one (1) sign(s) projecting over the public right-of-way attached to its premises known as 2008 W. Chicago Ave..

Said sign structure(s) measures as follows; along W. Chicago Avenue:  
One (1) at eight (8) feet in length, six (6) feet in height and ten (10) feet above grade level.

The location of said privilege shall be as shown on prints kept on file with the Department of Business Affairs and Consumer Protection and the Office of the City Clerk.

Said privilege shall be constructed in accordance with plans and specifications approved by the Department of Transportation (Division of Project Development) and Zoning Department - Signs.

This grant of privilege in the public way shall be subject to the provisions of Section 10-28-015 and all other required provisions of the Municipal Code of Chicago.

The grantee shall pay to the City of Chicago as compensation for the privilege #1106017 herein granted the sum of three hundred (\$300.00) per annum in advance.

A 25% penalty will be added for payments received after due date.

The permit holder agrees to hold the City of Chicago harmless for any damage, relocation or replacement costs associated with damage, relocation or removal of private property caused by the City performing work in the public way.

Authority herein given and granted for a period of five (5) years from and after Date of Passage.

Alderman   
Scott Waguespack 32<sup>nd</sup> Ward

CABINET Constructed  
Duo SHEET METAL  
Painted Rust Resistant  
Paint

6x8 Sign Cabinet

- A: GRADE
- B: BRICK FACADE
- C: Support chain mounting Clips
- D: Support Clips For Sign Post 2"x2" Angle IRON
- E: 3/8" GALVANIZED METAL FASTENER with Bolt: THROUGH SLEEVE
- G: Support Chain
- G': upper & lower SADDLE Support Bolted TO SIGN and WELDED TO FRAME
- H: 2"x2" Angle IRON SIGN FRAMEWORK
- I: 2"x2" RETAINER Molding



**06/26/2013**

Alderman **Scott Waguespack**  
Ward # **32**  
City of Chicago  
City Hall, Room **300**  
121 North LaSalle Street  
Chicago, Illinois 60602

Re: An ordinance to use and maintain a portion of the public right-of-way for **one (1) sign(s)** for  
**NORTHWEST INSURANCE NETWORK, INC**, adjacent to the premises known as **2008 W.**  
**Chicago Ave..**

Dear Alderman **Scott Waguespack**:

The applicant referenced above has requested the use of the public right-of-way for a **sign(s)**. An ordinance has been prepared by the Department of Business Affairs and Consumer Protection – Business Assistance Center - Public Way Use Unit for presentation to the City Council. Because this request was made for properties located in your ward, as approved by you as per the attached, I respectfully request that you introduce the attached ordinance at the next City Council meeting.

If you have any questions regarding this ordinance, please contact Anthony Bertuca at (312) 744-5506.

**Department of Business Affairs and Consumer Protection**



# City of Chicago



O2013-5231

Office of the City Clerk

## Document Tracking Sheet

|                                 |                                                                    |
|---------------------------------|--------------------------------------------------------------------|
| <b>Meeting Date:</b>            | 6/26/2013                                                          |
| <b>Sponsor(s):</b>              | Waguespack, Scott (32)                                             |
| <b>Type:</b>                    | Ordinance                                                          |
| <b>Title:</b>                   | Grant(s) of privilege in public way for Pepe's No. 2 Food & Liquor |
| <b>Committee(s) Assignment:</b> | Committee on Transportation and Public Way                         |

ORDINANCE  
PEPE'S # 2 FOOD & LIQUOR  
Acct. No. 8845 - 1  
Permit No. 1107107

*Be It Ordained by the City Council of the City of Chicago:*

SECTION 1. Permission and authority are hereby given and granted to PEPE'S # 2 FOOD & LIQUOR, upon the terms and subject to the conditions of this ordinance to maintain and use, as now constructed, two (2) Light Fixture(s) projecting over the public right-of-way adjacent to its premises known as 2333 N. Western Ave..

Said Light Fixture(s) at N. Western measure(s):

Two (2) at one (1) foot in length, three (3) feet in width and sixteen (16) feet above grade level.

The location of said privilege shall be as shown on prints kept on file with the Department of Business Affairs and Consumer Protection and the Office of the City Clerk.

Said privilege shall be constructed in accordance with plans and specifications approved by the Department of Transportation (Division of Project Development).

This grant of privilege in the public way shall be subject to the provisions of Section 10-28-015 and all other required provisions of the Municipal Code of Chicago.

The grantee shall pay to the City of Chicago as compensation for the privilege #1107107 herein granted the sum of eighty (\$80.00) per annum in advance.

A 25% penalty will be added for payments received after due date.


The permit holder agrees to hold the City of Chicago harmless for any damage, relocation or replacement costs associated with damage, relocation or removal of private property caused by the City performing work in the public way.

Authority herein given and granted for a period of five (5) years from and after 06/11/2013.

Alderman



Scott Waguespack 32nd Ward

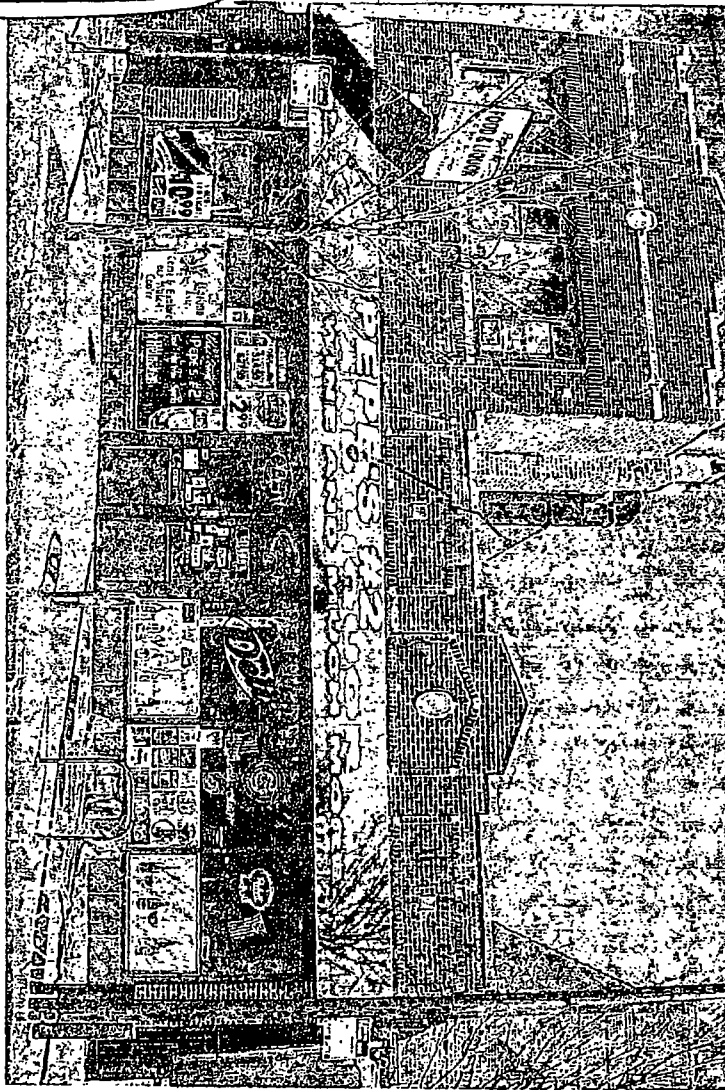



**06/26/2013**

**Alderman Scott Waguespack**  
**Ward # 32**  
City of Chicago  
City Hall, Room 300  
121 North LaSalle Street  
Chicago, Illinois 60602

Re: An ordinance to use and maintain a portion of the public right-of-way for **two (2) light fixture(s)** for **PEPE'S # 2 FOOD & LIQUOR**, adjacent to the premises known as **2333 N. Western Ave..**

**Dear Alderman Scott Waguespack:**

The applicant referenced above has requested the use of the public right-of-way for a **light fixture(s)**. An ordinance has been prepared by the Department of Business Affairs and Consumer Protection – Business Assistance Center - Public Way Use Unit for presentation to the City Council. Because this request was made for properties located in your ward, as approved by you as per the attached, I respectfully request that you introduce the attached ordinance at the next City Council meeting.

If you have any questions regarding this ordinance, please contact Anthony Bertuca at (312) 744-5506.

**Department of Business Affairs and Consumer Protection**





# City of Chicago



O2013-5232

Office of the City Clerk

## Document Tracking Sheet

|                                 |                                                          |
|---------------------------------|----------------------------------------------------------|
| <b>Meeting Date:</b>            | 6/26/2013                                                |
| <b>Sponsor(s):</b>              | Waguespack, Scott (32)                                   |
| <b>Type:</b>                    | Ordinance                                                |
| <b>Title:</b>                   | Grant(s) of privilege in public way for St. Helen Church |
| <b>Committee(s) Assignment:</b> | Committee on Transportation and Public Way               |

ORDINANCE  
ST. HELEN CHURCH  
Acct. No. 348648 - 2  
Permit No. 1105758

*Be It Ordained by the City Council of the City of Chicago:*

SECTION 1. Permission and authority are hereby given and granted to ST. HELEN CHURCH, upon the terms and subject to the conditions of this ordinance to maintain and use one (1) sign(s) projecting over the public right-of-way attached to its premises known as 2315 W. Augusta Blvd..

Said sign structure(s) measures as follows; along W. Augusta:

One (1) at seven (7) feet in length, four (4) feet in height and nine (9) feet above grade level.

The location of said privilege shall be as shown on prints kept on file with the Department of Business Affairs and Consumer Protection and the Office of the City Clerk.

Said privilege shall be constructed in accordance with plans and specifications approved by the Department of Transportation (Division of Project Development) and Zoning Department - Signs.

This grant of privilege in the public way shall be subject to the provisions of Section 10-28-015 and all other required provisions of the Municipal Code of Chicago.

The grantee shall pay to the City of Chicago as compensation for the privilege #1105758 herein granted the sum of three hundred (\$300.00) per annum in advance.





A 25% penalty will be added for payments received after due date.

The permit holder agrees to hold the City of Chicago harmless for any damage, relocation or replacement costs associated with damage, relocation or removal of private property caused by the City performing work in the public way.

Authority herein given and granted for a period of five (5) years from and after Date of Passage.

Alderman   
Scott Waguespack 32<sup>nd</sup> Ward

# Proposed Sign: 2315 W Augusta Blvd Chicago, IL 60622

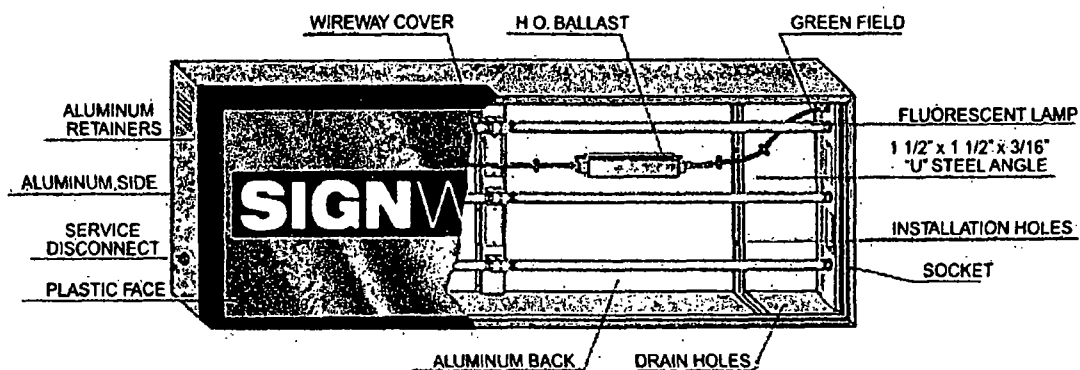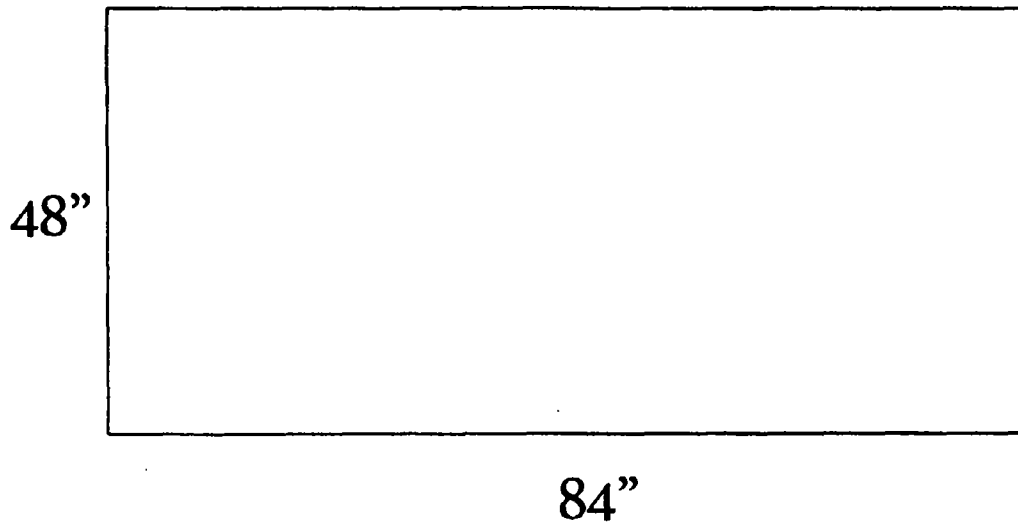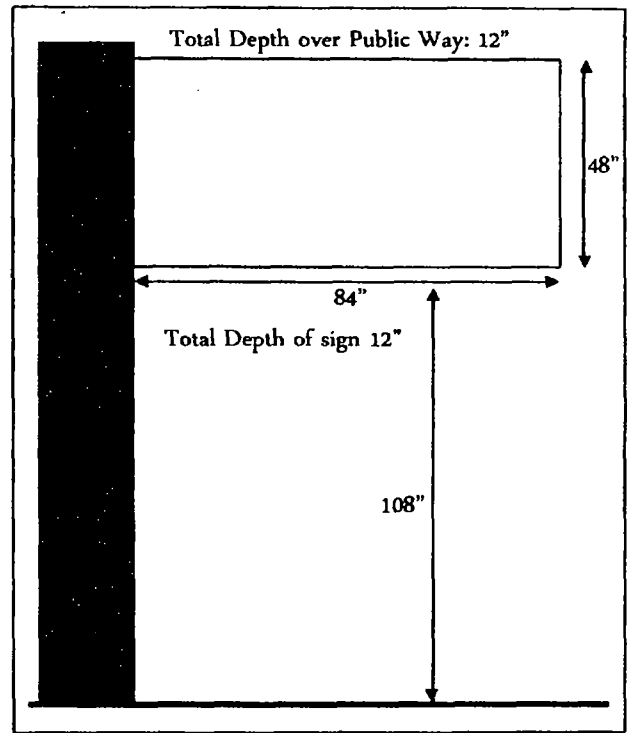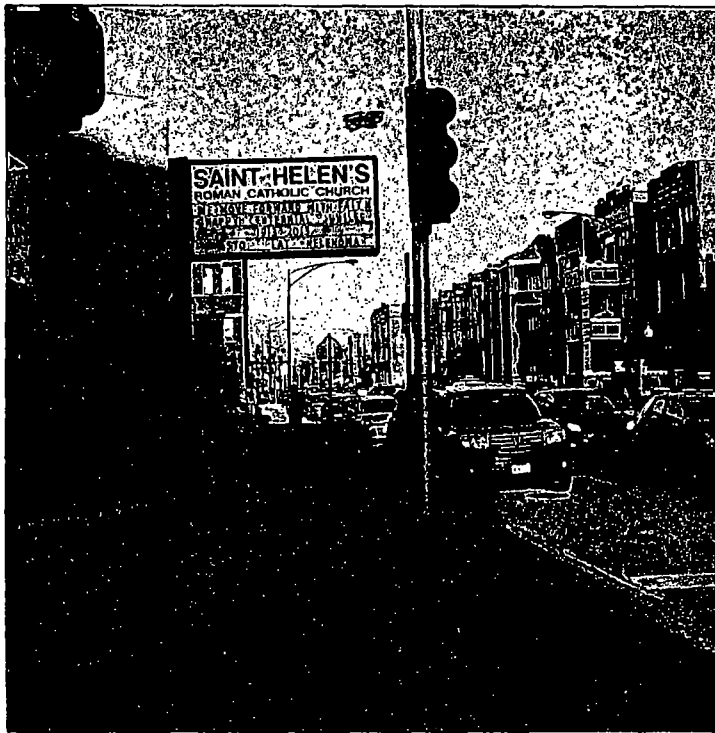



**06/26/2013**

**Alderman Scott Waguespack**  
**Ward # 32**  
City of Chicago  
City Hall, Room **300**  
121 North LaSalle Street  
Chicago, Illinois 60602

Re: An ordinance to use and maintain a portion of the public right-of-way for **one (1) sign(s)** for **ST. HELEN CHURCH**, adjacent to the premises known as **2315 W. Augusta Blvd..**

Dear Alderman **Scott Waguespack**:

The applicant referenced above has requested the use of the public right-of-way for a **sign(s)**. An ordinance has been prepared by the Department of Business Affairs and Consumer Protection – Business Assistance Center - Public Way Use Unit for presentation to the City Council. Because this request was made for properties located in your ward, as approved by you as per the attached, I respectfully request that you introduce the attached ordinance at the next City Council meeting.

If you have any questions regarding this ordinance, please contact Anthony Bertuca at (312) 744-5506.

**Department of Business Affairs and Consumer Protection**



# City of Chicago



O2013-5233

Office of the City Clerk

## Document Tracking Sheet

|                                 |                                                                                |
|---------------------------------|--------------------------------------------------------------------------------|
| <b>Meeting Date:</b>            | 6/26/2013                                                                      |
| <b>Sponsor(s):</b>              | Waguespack, Scott (32)                                                         |
| <b>Type:</b>                    | Ordinance                                                                      |
| <b>Title:</b>                   | Grant(s) of privilege in public way for Willow Court<br>Homeowners Association |
| <b>Committee(s) Assignment:</b> | Committee on Transportation and Public Way                                     |

ORDINANCE  
WILLOW COURT HOMEOWNERS ASSOCIATION  
Acct. No. 252986 - 1  
Permit No. 1106134

*Be It Ordained by the City Council of the City of Chicago:*

SECTION 1. Permission and authority are hereby given and granted to WILLOW COURT HOMEOWNERS ASSOCIATION, upon the terms and subject to the conditions of this ordinance to maintain and use, as now constructed, one (1) Sewer(s) under the public right-of-way adjacent to its premises known as 2000-58 W. Willow St..

Said Sewer(s) at West Willow Street measure(s):

One (1) at five hundred (500) feet in length, and five (5) feet in width for a total of two thousand five hundred (2500) square feet.

The location of said privilege shall be as shown on prints kept on file with the Department of Business Affairs and Consumer Protection and the Office of the City Clerk.

Said privilege shall be constructed in accordance with plans and specifications approved by the Department of Transportation (Office of Underground Coordination) and Department of Water Management.


This grant of privilege in the public way shall be subject to the provisions of Section 10-28-015 and all other required provisions of the Municipal Code of Chicago.

The grantee shall pay to the City of Chicago as compensation for the privilege #1106134 herein granted the sum of two thousand (\$2,000.00) per annum in advance.

A 25% penalty will be added for payments received after due date.

The permit holder agrees to hold the City of Chicago harmless for any damage, relocation or replacement costs associated with damage, relocation or removal of private property caused by the City performing work in the public way.

Authority herein given and granted for a period of five (5) years from and after 09/10/2012.

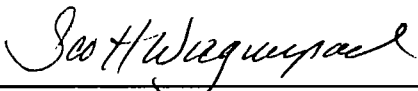Alderman   
Scott Waguespack 32nd Ward

Postal Addresses

1767A N. Hoyne (1)  
1767B N. Hoyne  
1767C N. Hoyne  
1767D N. Hoyne  
1767E N. Hoyne  
1767F N. Hoyne  
1767G N. Hoyne  
1767H N. Hoyne  
1767I N. Hoyne  
1767J N. Hoyne  
1767K N. Hoyne  
1767L N. Hoyne  
1767M N. Hoyne  
1767N N. Hoyne  
1767O N. Hoyne (15)

1759 N. Hoyne (16)  
1757 N. Hoyne (17)

2050E W. Willow (18)  
2050D W. Willow  
2050C W. Willow  
2050B W. Willow  
2050A W. Willow (22)

2046E W. Willow (23)  
2046D W. Willow  
2046C W. Willow  
2046B W. Willow  
2046A W. Willow (27)

2038D W. Willow (28)  
2038C W. Willow  
2038B W. Willow  
2038A W. Willow (31)


2034D W. Willow (32)  
2034C W. Willow  
2034B W. Willow  
2034A W. Willow (35)

2024F W. Willow (36)  
2024D W. Willow  
2024C W. Willow  
2024B W. Willow  
2024A W. Willow (40)

2020E W. Willow (41)  
2020D W. Willow  
2020C W. Willow  
2020B W. Willow  
2020A W. Willow (45)

2012D W. Willow (46)  
2012C W. Willow  
2012B W. Willow  
2012A W. Willow (49)

2008G W. Willow (50)  
2008F W. Willow  
2008E W. Willow  
2008D W. Willow  
2008C W. Willow  
2008B W. Willow  
2008A W. Willow (56)

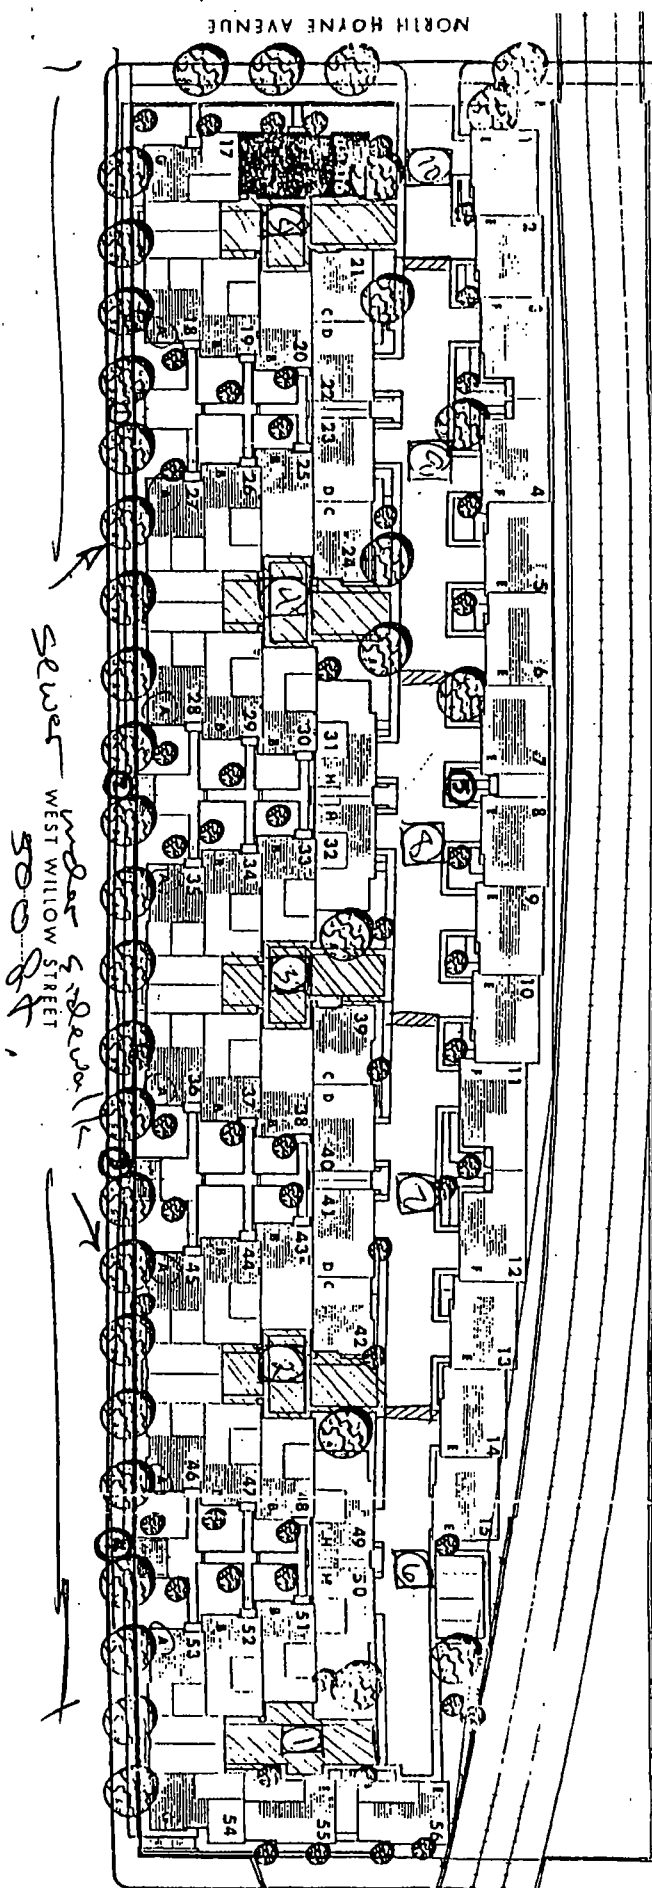

N  
50  
2  
4  
5



**06/26/2013**

**Alderman Scott Waguespack**  
Ward # 32  
City of Chicago  
City Hall, Room 300  
121 North LaSalle Street  
Chicago, Illinois 60602

Re: An ordinance to use and maintain a portion of the public right-of-way for **one (1) sewer(s)** for  
**WILLOW COURT HOMEOWNERS ASSOCIATION**, adjacent to the premises known as **2000-58 W. Willow St.**

Dear **Alderman Scott Waguespack**:

The applicant referenced above has requested the use of the public right-of-way for a **sewer(s)**. An ordinance has been prepared by the Department of Business Affairs and Consumer Protection – Business Assistance Center - Public Way Use Unit for presentation to the City Council. Because this request was made for properties located in your ward, as approved by you as per the attached, I respectfully request that you introduce the attached ordinance at the next City Council meeting.

If you have any questions regarding this ordinance, please contact Anthony Bertuca at (312) 744-5506.

**Department of Business Affairs and Consumer Protection**





# City of Chicago



O2013-5218

Office of the City Clerk

## Document Tracking Sheet

|                                 |                                                                         |
|---------------------------------|-------------------------------------------------------------------------|
| <b>Meeting Date:</b>            | 6/26/2013                                                               |
| <b>Sponsor(s):</b>              | Mell, Richard F. (33)                                                   |
| <b>Type:</b>                    | Ordinance                                                               |
| <b>Title:</b>                   | Grant(s) of privilege in public way for America's Financial Choice Inc. |
| <b>Committee(s) Assignment:</b> | Committee on Transportation and Public Way                              |

ORDINANCE  
AMERICA'S FINANCIAL CHOICE , INC.  
Acct. No. 203270 - 4  
Permit No. 1107159

*Be It Ordained by the City Council of the City of Chicago:*

SECTION 1. Permission and authority are hereby given and granted to AMERICA'S FINANCIAL CHOICE , INC., upon the terms and subject to the conditions of this ordinance to maintain and use one (1) sign(s) projecting over the public right-of-way attached to its premises known as 3555 W. Irving Park Rd..

Said sign structure(s) measures as follows; along W. Irving Park Rd.:  
One (1) at eight (8) feet in length, twelve (12) feet in height and ten (10) feet above grade level.

The location of said privilege shall be as shown on prints kept on file with the Department of Business Affairs and Consumer Protection and the Office of the City Clerk.

Said privilege shall be constructed in accordance with plans and specifications approved by the Department of Transportation (Division of Project Development) and Zoning Department - Signs.


This grant of privilege in the public way shall be subject to the provisions of Section 10-28-015 and all other required provisions of the Municipal Code of Chicago.

The grantee shall pay to the City of Chicago as compensation for the privilege #1107159 herein granted the sum of three hundred (\$300.00) per annum in advance.

A 25% penalty will be added for payments received after due date.

The permit holder agrees to hold the City of Chicago harmless for any damage, relocation or replacement costs associated with damage, relocation or removal of private property caused by the City performing work in the public way.

Authority herein given and granted for a period of five (5) years from and after 05/14/2013.

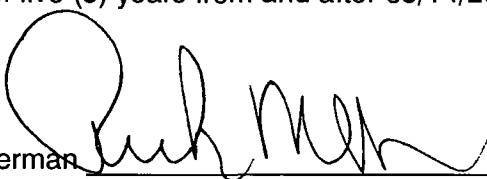
Alderman 

Richard F. Mell 33<sup>rd</sup> Ward

# Application to Use the Public Right of Way City of Chicago

 COPY

America's Financial Choice, Inc.  
3555 W. Irving Park Road  
phone: 773-866-1400

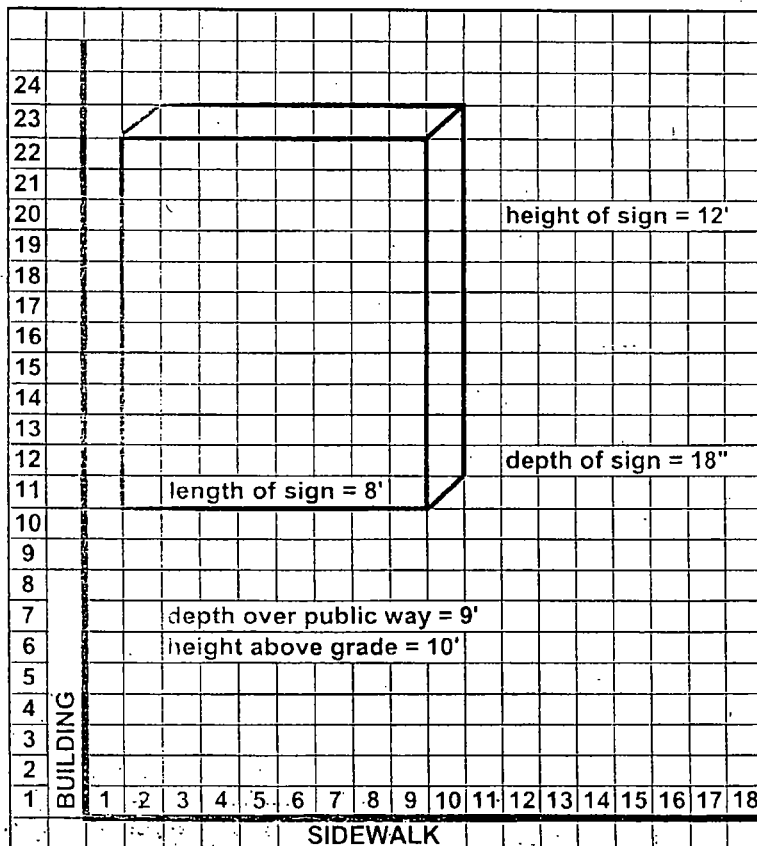

 COPY



**06/26/2013**

**Alderman Richard F. Mell**  
**Ward # 33**  
City of Chicago  
City Hall, Room **208**  
121 North LaSalle Street  
Chicago, Illinois 60602

Re: An ordinance to use and maintain a portion of the public right-of-way for **one (1) sign(s)** for  
**AMERICA'S FINANCIAL CHOICE , INC.**, adjacent to the premises known as **3555 W. Irving**  
**Park Rd..**

Dear Alderman **Richard F. Mell**:

The applicant referenced above has requested the use of the public right-of-way for a **sign(s)**. An ordinance has been prepared by the Department of Business Affairs and Consumer Protection – Business Assistance Center - Public Way Use Unit for presentation to the City Council. Because this request was made for properties located in your ward, as approved by you as per the attached, I respectfully request that you introduce the attached ordinance at the next City Council meeting.

If you have any questions regarding this ordinance, please contact Anthony Bertuca at (312) 744-5506.

**Department of Business Affairs and Consumer Protection**



# City of Chicago



**O2013-5220**

Office of the City Clerk

## Document Tracking Sheet

|                                 |                                                                      |
|---------------------------------|----------------------------------------------------------------------|
| <b>Meeting Date:</b>            | 6/26/2013                                                            |
| <b>Sponsor(s):</b>              | Mell, Richard F. (33)                                                |
| <b>Type:</b>                    | Ordinance                                                            |
| <b>Title:</b>                   | Grant(s) of privilege in public way for Hiromi's Oriental Restaurant |
| <b>Committee(s) Assignment:</b> | Committee on Transportation and Public Way                           |

ORDINANCE  
HIROMI'S ORIENTAL RESTAURANT  
Acct. No. 17766 - 2  
Permit No. 1107164

*Be It Ordained by the City Council of the City of Chicago:*

SECTION 1. Permission and authority are hereby given and granted to HIROMI'S ORIENTAL RESTAURANT, upon the terms and subject to the conditions of this ordinance to maintain and use, as now constructed, two (2) Light Fixture(s) projecting over the public right-of-way adjacent to its premises known as 3609 W. Lawrence Ave..

Said Light Fixture(s) at W. Lawrence Avenue measure(s):  
Two (2) at one (1) foot in length, one (1) foot in width and nine point four (9.4) feet above grade level.

The location of said privilege shall be as shown on prints kept on file with the Department of Business Affairs and Consumer Protection and the Office of the City Clerk.

Said privilege shall be constructed in accordance with plans and specifications approved by the Department of Transportation (Division of Project Development).


This grant of privilege in the public way shall be subject to the provisions of Section 10-28-015 and all other required provisions of the Municipal Code of Chicago.

The grantee shall pay to the City of Chicago as compensation for the privilege #1107164 herein granted the sum of eighty (\$80.00) per annum in advance.




A 25% penalty will be added for payments received after due date.

The permit holder agrees to hold the City of Chicago harmless for any damage, relocation or replacement costs associated with damage, relocation or removal of private property caused by the City performing work in the public way.

Authority herein given and granted for a period of five (5) years from and after 06/11/2013.

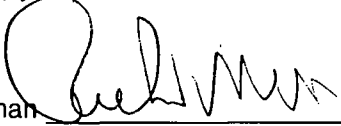Alderman 

Richard F. Mell 33rd Ward

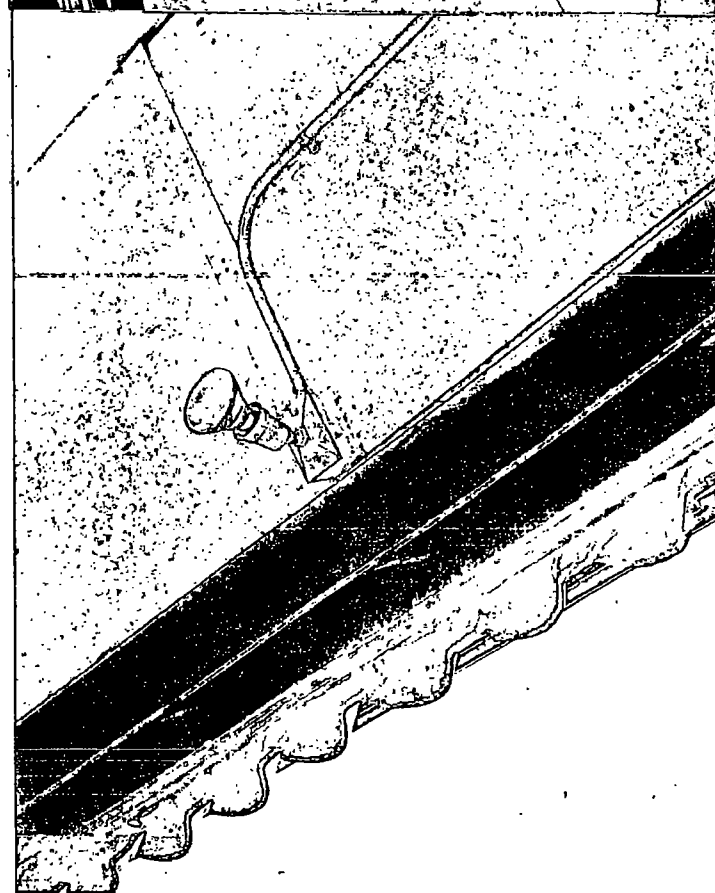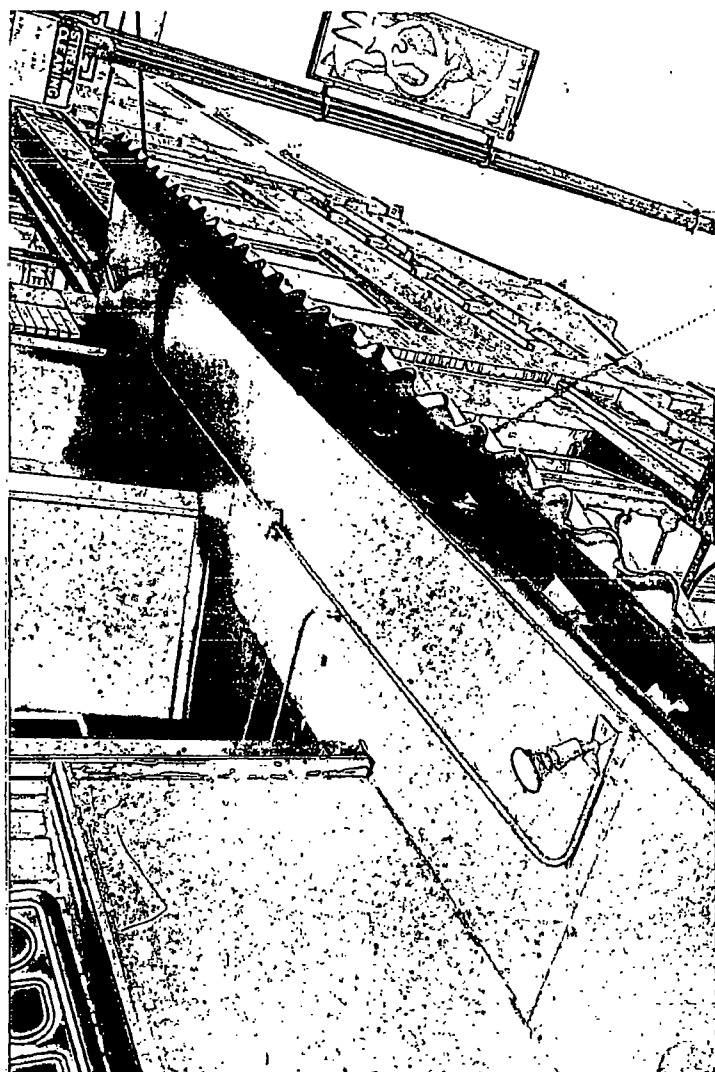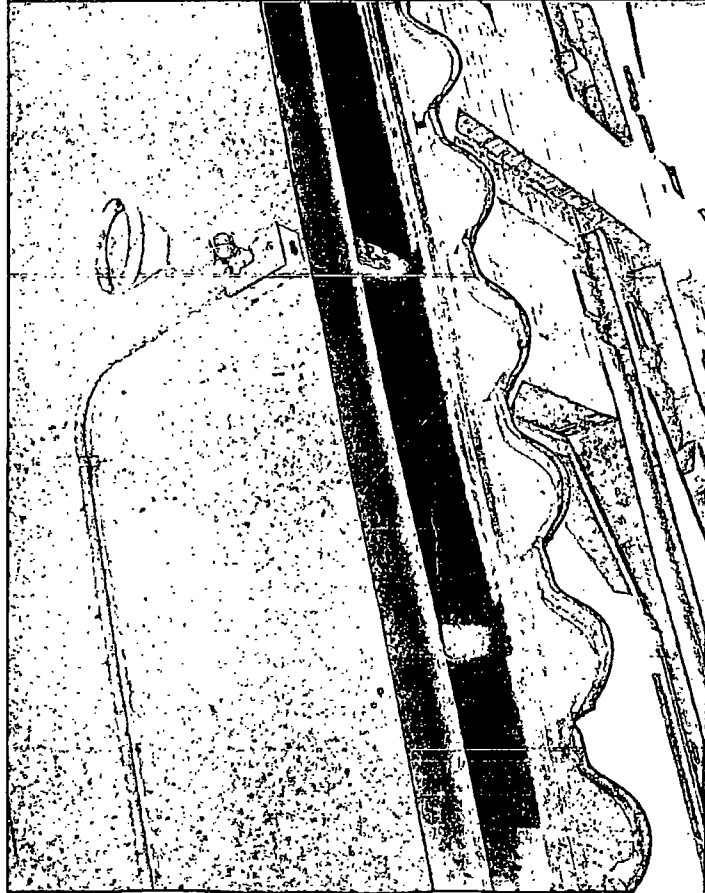



**06/26/2013**

Alderman **Richard F. Mell**  
Ward # **33**  
City of Chicago  
City Hall, Room **208**  
121 North LaSalle Street  
Chicago, Illinois 60602

Re: An ordinance to use and maintain a portion of the public right-of-way for **two (2) light fixture(s)** for **HIROMI'S ORIENTAL RESTAURANT**, adjacent to the premises known as **3609 W. Lawrence Ave.**.

Dear Alderman **Richard F. Mell**:

The applicant referenced above has requested the use of the public right-of-way for a **light fixture(s)**. An ordinance has been prepared by the Department of Business Affairs and Consumer Protection – Business Assistance Center - Public Way Use Unit for presentation to the City Council. Because this request was made for properties located in your ward, as approved by you as per the attached, I respectfully request that you introduce the attached ordinance at the next City Council meeting.

If you have any questions regarding this ordinance, please contact Anthony Bertuca at (312) 744-5506.

**Department of Business Affairs and Consumer Protection**





# City of Chicago



O2013-5221

Office of the City Clerk

## Document Tracking Sheet

|                                 |                                             |
|---------------------------------|---------------------------------------------|
| <b>Meeting Date:</b>            | 6/26/2013                                   |
| <b>Sponsor(s):</b>              | Mell, Richard F. (33)                       |
| <b>Type:</b>                    | Ordinance                                   |
| <b>Title:</b>                   | Grant(s) of privilege in public way for KFC |
| <b>Committee(s) Assignment:</b> | Committee on Transportation and Public Way  |

ORDINANCE

KFC

Acct. No. 370752 - 2

Permit No. 1105535

*Be It Ordained by the City Council of the City of Chicago:*

SECTION 1. Permission and authority are hereby given and granted to KFC, upon the terms and subject to the conditions of this ordinance to maintain and use one (1) sign(s) projecting over the public right-of-way attached to its premises known as 2807 W. Irving Park Rd..

Said sign structure(s) measures as follows; along W Irving Park Rd:

One (1) at ten point six two (10.62) feet in length, six point zero eight (6.08) feet in height and seventeen point one seven (17.17) feet above grade level.

The location of said privilege shall be as shown on prints kept on file with the Department of Business Affairs and Consumer Protection and the Office of the City Clerk.

Said privilege shall be constructed in accordance with plans and specifications approved by the Department of Transportation (Division of Project Development) and Zoning Department - Signs.


This grant of privilege in the public way shall be subject to the provisions of Section 10-28-015 and all other required provisions of the Municipal Code of Chicago.

The grantee shall pay to the City of Chicago as compensation for the privilege #1105535 herein granted the sum of three hundred (\$300.00) per annum in advance.


A 25% penalty will be added for payments received after due date.

The permit holder agrees to hold the City of Chicago harmless for any damage, relocation or replacement costs associated with damage, relocation or removal of private property caused by the City performing work in the public way.

Authority herein given and granted for a period of five (5) years from and after Date of Passage.

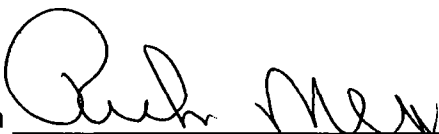Alderman  \_\_\_\_\_

Richard F. Mell 33<sup>rd</sup> Ward

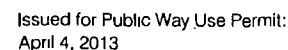



**06/26/2013**

**Alderman Richard F. Mell**  
Ward # **33**  
City of Chicago  
City Hall, Room **208**  
121 North LaSalle Street  
Chicago, Illinois 60602

Re: An ordinance to use and maintain a portion of the public right-of-way for **one (1) sign(s)** for **KFC**, adjacent to the premises known as **2807 W. Irving Park Rd.**

Dear Alderman **Richard F. Mell**:

The applicant referenced above has requested the use of the public right-of-way for a **sign(s)**. An ordinance has been prepared by the Department of Business Affairs and Consumer Protection – Business Assistance Center - Public Way Use Unit for presentation to the City Council. Because this request was made for properties located in your ward, as approved by you as per the attached, I respectfully request that you introduce the attached ordinance at the next City Council meeting.

If you have any questions regarding this ordinance, please contact Anthony Bertuca at (312) 744-5506.

**Department of Business Affairs and Consumer Protection**



# City of Chicago



O2013-5210

Office of the City Clerk

## Document Tracking Sheet

|                                 |                                                                                |
|---------------------------------|--------------------------------------------------------------------------------|
| <b>Meeting Date:</b>            | 6/26/2013                                                                      |
| <b>Sponsor(s):</b>              | Colón, Rey (35)                                                                |
| <b>Type:</b>                    | Ordinance                                                                      |
| <b>Title:</b>                   | Grant(s) of privilege in public way for Fresenius Medical<br>Care Ventures LLC |
| <b>Committee(s) Assignment:</b> | Committee on Transportation and Public Way                                     |

ORDINANCE  
FRESENIUS MEDICAL CARE VENTURES, LLC  
Acct. No. 380897 - 1  
Permit No. 1106521

*Be It Ordained by the City Council of the City of Chicago:*

SECTION 1. Permission and authority are hereby given and granted to FRESENIUS MEDICAL CARE VENTURES, LLC, upon the terms and subject to the conditions of this ordinance to maintain and use one (1) sign(s) projecting over the public right-of-way attached to its premises known as 2734 N. Milwaukee Ave..

Said sign structure(s) measures as follows; along N. Milwaukee Avenue:  
One (1) at twenty-four point six six (24.66) feet in length, four (4) feet in height and twelve (12) feet above grade level.

The location of said privilege shall be as shown on prints kept on file with the Department of Business Affairs and Consumer Protection and the Office of the City Clerk.

Said privilege shall be constructed in accordance with plans and specifications approved by the Department of Transportation (Division of Project Development) and Zoning Department - Signs.

This grant of privilege in the public way shall be subject to the provisions of Section 10-28-015 and all other required provisions of the Municipal Code of Chicago.


The grantee shall pay to the City of Chicago as compensation for the privilege #1106521 herein granted the sum of three hundred (\$300.00) per annum in advance.

A 25% penalty will be added for payments received after due date.

The permit holder agrees to hold the City of Chicago harmless for any damage, relocation or replacement costs associated with damage, relocation or removal of private property caused by the City performing work in the public way.

Authority herein given and granted for a period of five (5) years from and after Date of Passage.

Alderman \_\_\_\_\_  
Reynaldo Colon 35<sup>th</sup> Ward

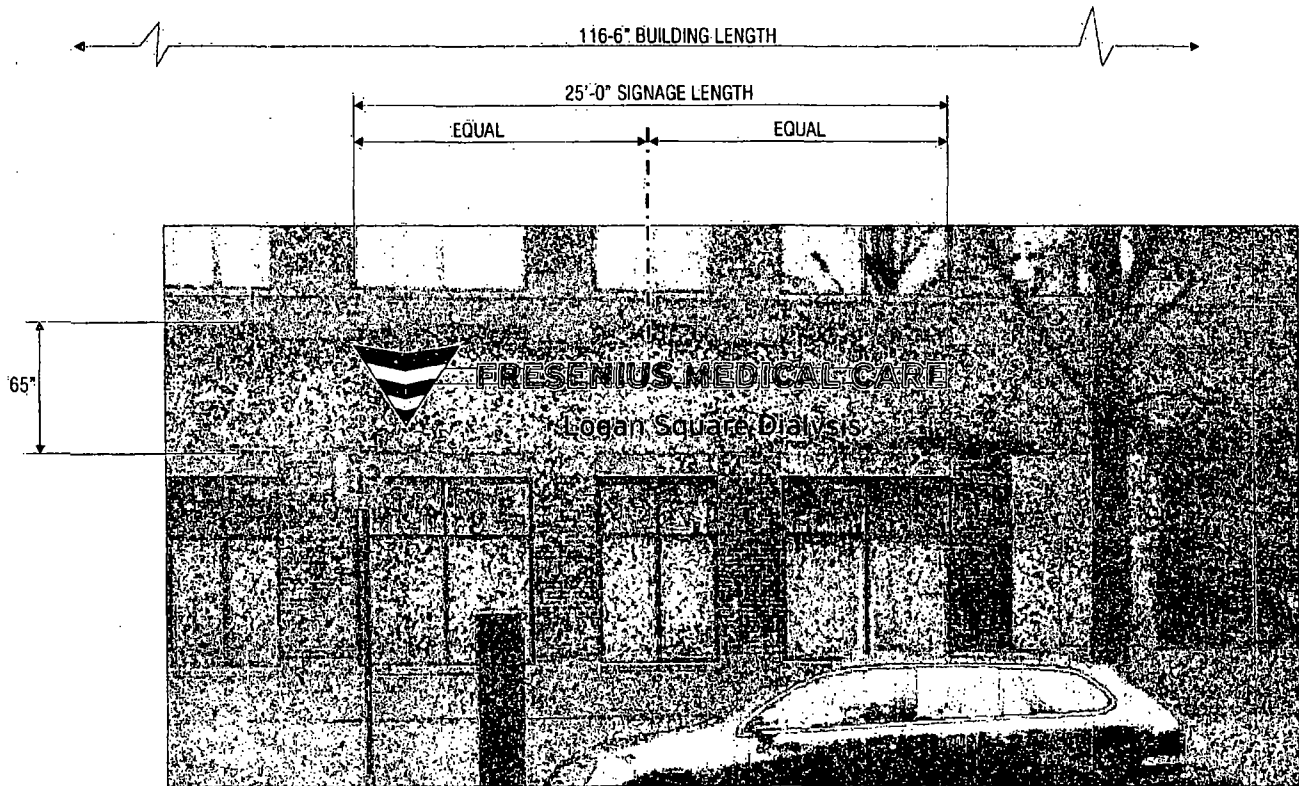

SPAULDING AVENUE ELEVATION WITH SUPER-IMPOSED PROPOSED BUILDING SIGN

SCALE: 3/16"=1'-0"

|                                                                    |                                                        |                     |                                                                                                 |                                                                                      |
|--------------------------------------------------------------------|--------------------------------------------------------|---------------------|-------------------------------------------------------------------------------------------------|--------------------------------------------------------------------------------------|
| <i>Signs of Distinction, Inc.</i><br>Exterior and Interior Signage | 165 Wheeling Rd.<br>Wheeling, IL 60090<br>847-520-0787 | Display Description | Customer and Address<br>FRESENIUS MEDICAL CARE<br>2733 N. MILWAUKEE AVENUE<br>CHICAGO, IL 60647 | Revision Notes<br>R-1<br>R-2<br>R-3<br>R-4<br>Date: 2-20-13      Page Number: 3 of 5 |
|--------------------------------------------------------------------|--------------------------------------------------------|---------------------|-------------------------------------------------------------------------------------------------|--------------------------------------------------------------------------------------|



**06/26/2013**

**Alderman Reynaldo Colon**  
**Ward # 35**  
City of Chicago  
City Hall, Room 203  
121 North LaSalle Street  
Chicago, Illinois 60602

Re: An ordinance to use and maintain a portion of the public right-of-way for **one (1) sign(s)** for  
**FRESENIUS MEDICAL CARE VENTURES, LLC**, adjacent to the premises known as **2734 N. Milwaukee Ave..**

**Dear Alderman Reynaldo Colon:**

The applicant referenced above has requested the use of the public right-of-way for a **sign(s)**. An ordinance has been prepared by the Department of Business Affairs and Consumer Protection – Business Assistance Center - Public Way Use Unit for presentation to the City Council. Because this request was made for properties located in your ward, as approved by you as per the attached, I respectfully request that you introduce the attached ordinance at the next City Council meeting.

If you have any questions regarding this ordinance, please contact Anthony Bertuca at (312) 744-5506.

**Department of Business Affairs and Consumer Protection**





# City of Chicago



O2013-5211

Office of the City Clerk

## Document Tracking Sheet

|                                 |                                                            |
|---------------------------------|------------------------------------------------------------|
| <b>Meeting Date:</b>            | 6/26/2013                                                  |
| <b>Sponsor(s):</b>              | Sposato, Nicholas (36)                                     |
| <b>Type:</b>                    | Ordinance                                                  |
| <b>Title:</b>                   | Grant(s) of privilege in public way for Allstate Insurance |
| <b>Committee(s) Assignment:</b> | Committee on Transportation and Public Way                 |

ORDINANCE

Allstate Insurance  
Acct. No. 380038 - 1  
Permit No. 1105687

*Be It Ordained by the City Council of the City of Chicago:*

SECTION 1. Permission and authority are hereby given and granted to Allstate Insurance, upon the terms and subject to the conditions of this ordinance to maintain and use one (1) sign(s) projecting over the public right-of-way attached to its premises known as 6029 W. Belmont Ave..

Said sign structure(s) measures as follows; along Belmont:

One (1) at five (5) feet in length, four (4) feet in height and eleven (11) feet above grade level.

The location of said privilege shall be as shown on prints kept on file with the Department of Business Affairs and Consumer Protection and the Office of the City Clerk.

Said privilege shall be constructed in accordance with plans and specifications approved by the Department of Transportation (Division of Project Development) and Zoning Department - Signs.

This grant of privilege in the public way shall be subject to the provisions of Section 10-28-015 and all other required provisions of the Municipal Code of Chicago.

The grantee shall pay to the City of Chicago as compensation for the privilege #1105687 herein granted the sum of one hundred (\$100.00) per annum in advance.

A 25% penalty will be added for payments received after due date.


The permit holder agrees to hold the City of Chicago harmless for any damage, relocation or replacement costs associated with damage, relocation or removal of private property caused by the City performing work in the public way.

Authority herein given and granted for a period of five (5) years from and after Date of Passage.

Alderman 


Nicholas Sposato 36<sup>th</sup> Ward

ENGINEERING  
SHOP  
VINYL / LAYOUT  
ROUTING / KNIFE

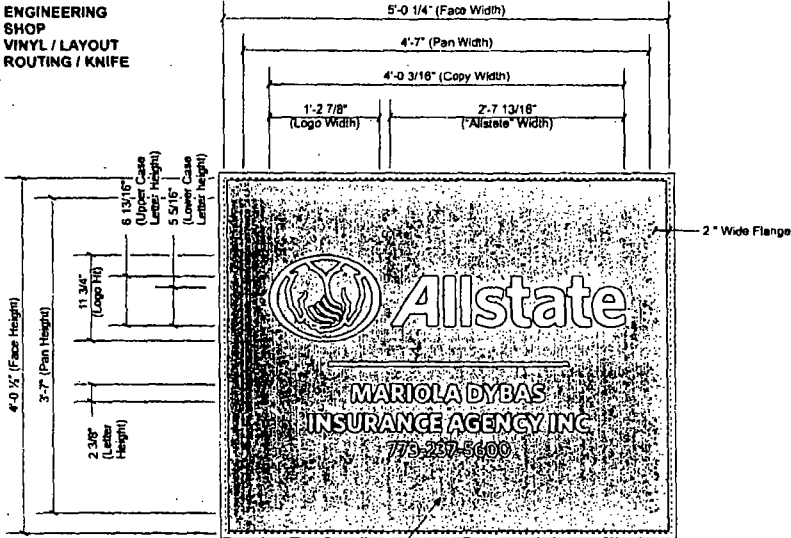

3/16" Thick #W7328 White Makrolon Polycarbonate  
Face To Be Sprayed First Surface To Match 3M  
Sultan Blue Vinyl #3630-157 (Background To Be  
Opeque)


**ELEVATION VIEW**  
E02 - ALST.CUST.RFC  
Custom Reface 4' 2" h x 5' 1-1/2" w  
SCALE: 1" = 1'-0"

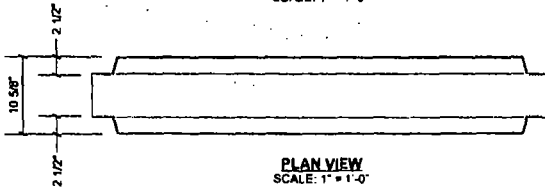

**PLAN VIEW**  
SCALE: 1" = 1'-0"

Note: This sign is intended to be installed in accordance with the requirements of  
Article 600 of the National Electrical Code and/or other applicable local codes.  
This includes proper grounding and bonding of the sign.

NOTE: All Dimensions To Be Verified  
From Site Survey Before Releasing  
For Fabrication

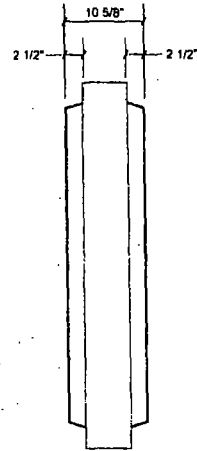

**SIDE VIEW**  
SCALE: 1" = 1'-0"



**PHILADELPHIASIGN**  
COMMERCIAL SIGNAGE & GRAPHICS

127 West Spring Garden Street  
Philadelphia, New Jersey 08103  
Phone: 610.252.1455  
Fax: 610.252.1454  
www.philadelphia-sign.com

|                                            |                                         |
|--------------------------------------------|-----------------------------------------|
| CUSTOMER:                                  | ALLSTATE                                |
| JOB NUMBER:                                | IL48D                                   |
| SIGN TYPE:                                 | Wall Sign                               |
| LOCATION:                                  | 6029 W Belmont Ave<br>Chicago, IL 60634 |
| DATE:                                      | 03/29/2013                              |
| DRAWN BY:                                  | JTR                                     |
| REVISION:                                  | Number: One By                          |
| SHEET:                                     | 1 OF 1                                  |
| DWG NUMBER:                                | B48254                                  |
| ENGINEER SEAL:                             |                                         |
| MAX DESIGN WIND SPEED 30 MPH<br>EXPOSURE C |                                         |

THIS IS AN UNPUBLISHED DESIGN  
CREATED BY PHILADELPHIA SIGN FOR YOUR  
PERSONAL USE IN CONNECTION WITH A PROJECT.  
NO REUSE OR REPRODUCTION OF THIS DESIGN  
IS ALLOWED WITHOUT WRITTEN PERMISSION.  
PHILADELPHIA SIGN IS NOT RESPONSIBLE FOR  
ANY DAMAGE OR INJURY RESULTING FROM  
THE USE OF THIS DESIGN.



**06/26/2013**

**Alderman Nicholas Sposato**  
Ward # **36**  
City of Chicago  
City Hall, Room **304**  
121 North LaSalle Street  
Chicago, Illinois 60602

Re: An ordinance to use and maintain a portion of the public right-of-way for **one (1) sign(s)** for **Allstate Insurance**, adjacent to the premises known as **6029 W. Belmont Ave.**

Dear Alderman **Nicholas Sposato**:

The applicant referenced above has requested the use of the public right-of-way for a **sign(s)**. An ordinance has been prepared by the Department of Business Affairs and Consumer Protection – Business Assistance Center - Public Way Use Unit for presentation to the City Council. Because this request was made for properties located in your ward, as approved by you as per the attached, I respectfully request that you introduce the attached ordinance at the next City Council meeting.

If you have any questions regarding this ordinance, please contact Anthony Bertuca at (312) 744-5506.

**Department of Business Affairs and Consumer Protection**



# City of Chicago



**O2013-5212**

Office of the City Clerk

## Document Tracking Sheet

|                                 |                                                         |
|---------------------------------|---------------------------------------------------------|
| <b>Meeting Date:</b>            | 6/26/2013                                               |
| <b>Sponsor(s):</b>              | Sposato, Nicholas (36)                                  |
| <b>Type:</b>                    | Ordinance                                               |
| <b>Title:</b>                   | Grant(s) of privilege in public way for Crazy Calabrese |
| <b>Committee(s) Assignment:</b> | Committee on Transportation and Public Way              |

ORDINANCE  
CRAZY CALABRESE  
Acct. No. 379260 - 1  
Permit No. 1105160

*Be It Ordained by the City Council of the City of Chicago:*

SECTION 1. Permission and authority are hereby given and granted to CRAZY CALABRESE, upon the terms and subject to the conditions of this ordinance to maintain and use one (1) sign(s) projecting over the public right-of-way attached to its premises known as 3350 N. Harlem Ave..

Said sign structure(s) measures as follows; along Harlem:

One (1) at eight (8) feet in length, eight (8) feet in height and nine (9) feet above grade level.

The location of said privilege shall be as shown on prints kept on file with the Department of Business Affairs and Consumer Protection and the Office of the City Clerk.

Said privilege shall be constructed in accordance with plans and specifications approved by the Department of Transportation (Division of Project Development) and Zoning Department - Signs.

This grant of privilege in the public way shall be subject to the provisions of Section 10-28-015 and all other required provisions of the Municipal Code of Chicago.

The grantee shall pay to the City of Chicago as compensation for the privilege #1105160 herein granted the sum of three hundred (\$300.00) per annum in advance.


A 25% penalty will be added for payments received after due date.

The permit holder agrees to hold the City of Chicago harmless for any damage, relocation or replacement costs associated with damage, relocation or removal of private property caused by the City performing work in the public way.

Authority herein given and granted for a period of five (5) years from and after Date of Passage.

Alderman   
Nicholas Sposato 36<sup>th</sup> Ward

8'-0"

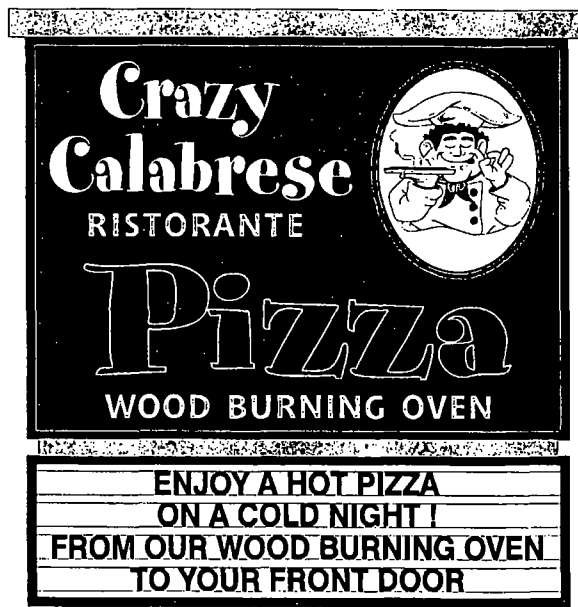

8'-0"

#2B

9 ft TO GRADE

APPROVED: \_\_\_\_\_ DATE: \_\_\_\_\_


**CRAZY CALABRESE PIZZA**  
 3350 N. HARLEM CHICAGO, IL

Colors represented in this drawing are for presentation purposes only.  
 They will not match your finished product exactly.  
 Actual color samples can be obtained from your sales representative.

This design is the original and unpublished work of MK SIGNS and may not be  
 reproduced, copied or exhibited in any fashion without the expressed written  
 consent of MK SIGNS. The rights to this design may be purchased.

| DATE    | REVISION |
|---------|----------|
| 12-5-12 |          |
| 2-1-13  |          |
| 2-4-13  |          |

|          |                       |                |          |
|----------|-----------------------|----------------|----------|
| SCALE    | 1/2" = 1'-0"          | DATE           | 11-28-12 |
| DESIGNER | LM                    | SALES          | RC       |
| FILE     | Crazy Calabrese Pizza | DRAWING NUMBER | 2154     |



**06/26/2013**

**Alderman Nicholas Sposato**  
Ward # **36**  
City of Chicago  
City Hall, Room **304**  
121 North LaSalle Street  
Chicago, Illinois 60602

Re: An ordinance to use and maintain a portion of the public right-of-way for **one (1) sign(s)** for **CRAZY CALABRESE**, adjacent to the premises known as **3350 N. Harlem Ave.**.

Dear Alderman **Nicholas Sposato**:

The applicant referenced above has requested the use of the public right-of-way for a **sign(s)**. An ordinance has been prepared by the Department of Business Affairs and Consumer Protection – Business Assistance Center - Public Way Use Unit for presentation to the City Council. Because this request was made for properties located in your ward, as approved by you as per the attached, I respectfully request that you introduce the attached ordinance at the next City Council meeting.

If you have any questions regarding this ordinance, please contact Anthony Bertuca at (312) 744-5506.

**Department of Business Affairs and Consumer Protection**





# City of Chicago



O2013-5214

Office of the City Clerk

## Document Tracking Sheet

|                                 |                                                             |
|---------------------------------|-------------------------------------------------------------|
| <b>Meeting Date:</b>            | 6/26/2013                                                   |
| <b>Sponsor(s):</b>              | Cullerton, Timothy M. (38)                                  |
| <b>Type:</b>                    | Ordinance                                                   |
| <b>Title:</b>                   | Grant(s) of privilege in public way for Addison Launderette |
| <b>Committee(s) Assignment:</b> | Committee on Transportation and Public Way                  |

ORDINANCE  
ADDISON LAUNDERETTE  
Acct. No. 326127 - 1  
Permit No. 1107150

*Be It Ordained by the City Council of the City of Chicago:*

SECTION 1. Permission and authority are hereby given and granted to ADDISON LAUNDERETTE, upon the terms and subject to the conditions of this ordinance to maintain and use one (1) sign(s) projecting over the public right-of-way attached to its premises known as 6228 W. Addison St..

Said sign structure(s) measures as follows; along W. Addison Street:

One (1) at four point eight three (4.83) feet in length, three point one seven (3.17) feet in height and nine point one seven (9.17) feet above grade level.

The location of said privilege shall be as shown on prints kept on file with the Department of Business Affairs and Consumer Protection and the Office of the City Clerk.

Said privilege shall be constructed in accordance with plans and specifications approved by the Department of Transportation (Division of Project Development) and Zoning Department - Signs.

This grant of privilege in the public way shall be subject to the provisions of Section 10-28-015 and all other required provisions of the Municipal Code of Chicago.

The grantee shall pay to the City of Chicago as compensation for the privilege #1107150 herein granted the sum of one hundred (\$100.00) per annum in advance.

A 25% penalty will be added for payments received after due date.

The permit holder agrees to hold the City of Chicago harmless for any damage, relocation or replacement costs associated with damage, relocation or removal of private property caused by the City performing work in the public way.

Authority herein given and granted for a period of five (5) years from and after 06/11/2013.

Alderman 

Timothy Cullerton 38<sup>th</sup> Ward





# City of Chicago



**O2013-5216**

Office of the City Clerk

## Document Tracking Sheet

|                                 |                                                             |
|---------------------------------|-------------------------------------------------------------|
| <b>Meeting Date:</b>            | 6/26/2013                                                   |
| <b>Sponsor(s):</b>              | Laurino, Margaret (39)                                      |
| <b>Type:</b>                    | Ordinance                                                   |
| <b>Title:</b>                   | Grant(s) of privilege in public way for Joe's Food & Liquor |
| <b>Committee(s) Assignment:</b> | Committee on Transportation and Public Way                  |

ORDINANCE  
JOE'S FOOD & LIQUOR  
Acct. No. 154 - 1  
Permit No. 1107130

*Be It Ordained by the City Council of the City of Chicago:*

SECTION 1. Permission and authority are hereby given and granted to JOE'S FOOD & LIQUOR, upon the terms and subject to the conditions of this ordinance to maintain and use one (1) sign(s) projecting over the public right-of-way attached to its premises known as 3626 W. Lawrence Ave..

Said sign structure(s) measures as follows; along W. Lawrence Avenue:

One (1) at five point six seven (5.67) feet in length, fourteen (14) feet in height and twelve (12) feet above grade level.

The location of said privilege shall be as shown on prints kept on file with the Department of Business Affairs and Consumer Protection and the Office of the City Clerk.

Said privilege shall be constructed in accordance with plans and specifications approved by the Department of Transportation (Division of Project Development) and Zoning Department - Signs.

This grant of privilege in the public way shall be subject to the provisions of Section 10-28-015 and all other required provisions of the Municipal Code of Chicago.

The grantee shall pay to the City of Chicago as compensation for the privilege #1107130 herein granted the sum of three hundred (\$300.00) per annum in advance.

A 25% penalty will be added for payments received after due date.

The permit holder agrees to hold the City of Chicago harmless for any damage, relocation or replacement costs associated with damage, relocation or removal of private property caused by the City performing work in the public way.



Authority herein given and granted for a period of five (5) years from and after 06/11/2013.

Alderman 

Margaret Laurino 39<sup>th</sup> Ward



3626 W. LAWRENCE AVE.

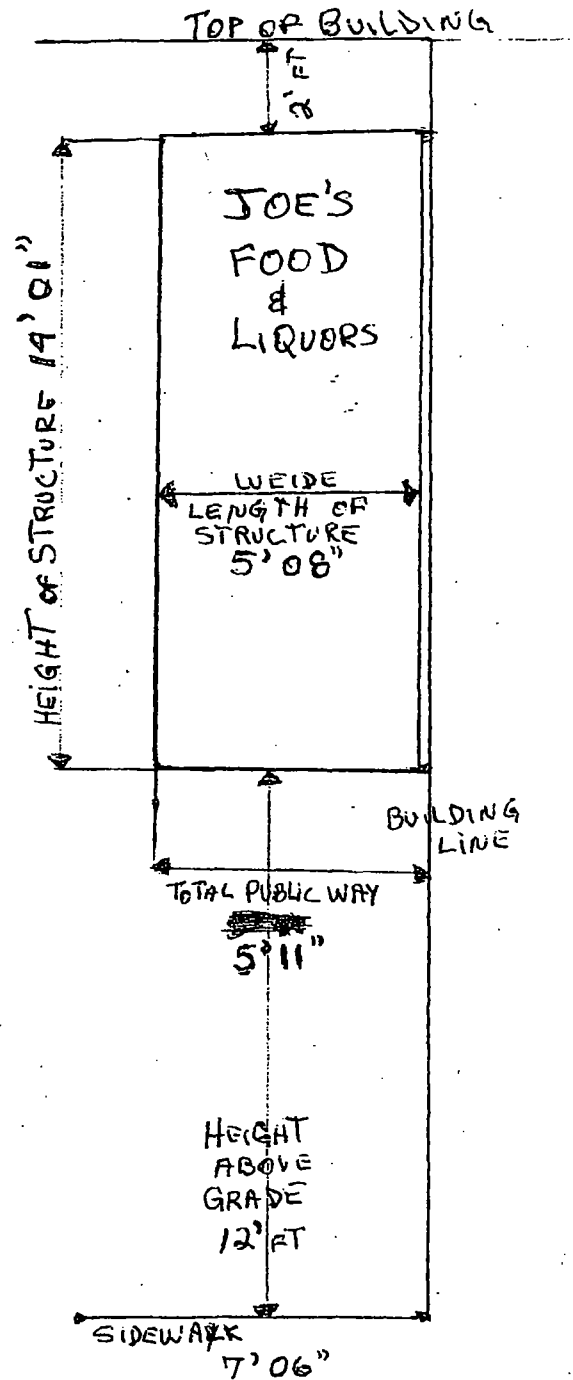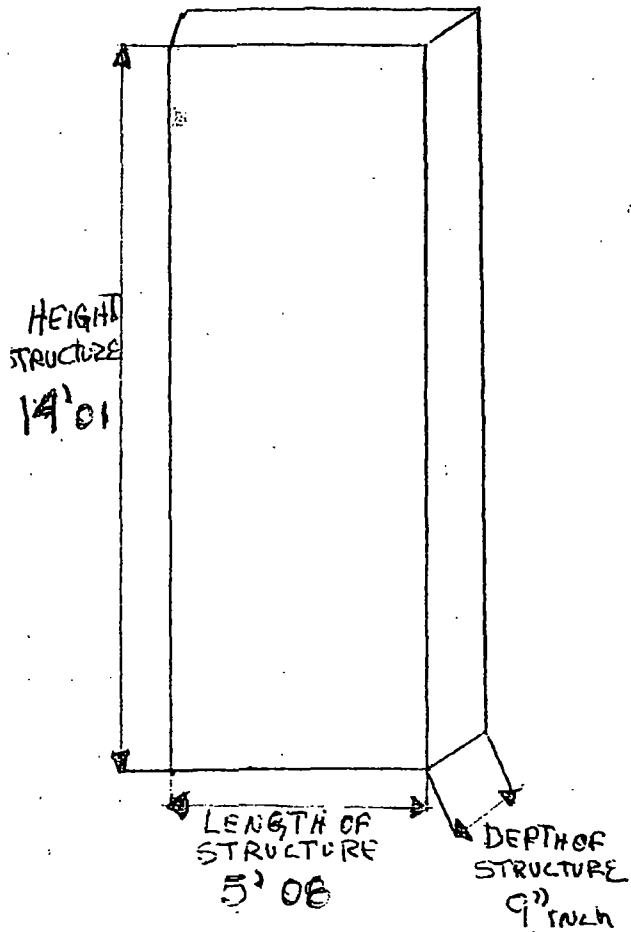

JOSE BETANCUR



# City of Chicago



O2013-5263

Office of the City Clerk

## Document Tracking Sheet

|                                 |                                                                      |
|---------------------------------|----------------------------------------------------------------------|
| <b>Meeting Date:</b>            | 6/26/2013                                                            |
| <b>Sponsor(s):</b>              | Reilly, Brendan (42)                                                 |
| <b>Type:</b>                    | Ordinance                                                            |
| <b>Title:</b>                   | Grant(s) of privilege in public way for Acadia Heritage Shops<br>LLC |
| <b>Committee(s) Assignment:</b> | Committee on Transportation and Public Way                           |

ORDINANCE  
ACADIA HERITAGE SHOPS, LLC  
Acct. No. 374049 - 2  
Permit No. 1106502

*Be It Ordained by the City Council of the City of Chicago:*

SECTION 1. Permission and authority are hereby given and granted to ACADIA HERITAGE SHOPS, LLC, upon the terms and subject to the conditions of this ordinance to maintain and use, as now constructed, one (1) Sculpture(s) on the public right-of-way adjacent to its premises known as 55 E. Randolph St..

Said Sculpture(s) at N. GARLAND CT measure(s):

One (1) at six (6) feet in length, and seven (7) feet in width for a total of forty-two (42) square feet.

The location of said privilege shall be as shown on prints kept on file with the Department of Business Affairs and Consumer Protection and the Office of the City Clerk.

Said privilege shall be constructed in accordance with plans and specifications approved by the Department of Planning and Development and Department of Transportation (Division of Project Development).

This grant of privilege in the public way shall be subject to the provisions of Section 10-28-015 and all other required provisions of the Municipal Code of Chicago.


The grantee shall pay to the City of Chicago as compensation for the privilege #1106502 herein granted the sum of one thousand one hundred fourteen (\$1,114.00) per annum in advance.

A 25% penalty will be added for payments received after due date.


The permit holder agrees to hold the City of Chicago harmless for any damage, relocation or replacement costs associated with damage, relocation or removal of private property caused by the City performing work in the public way.

Authority herein given and granted for a period of five (5) years from and after 05/29/2012.

Alderman

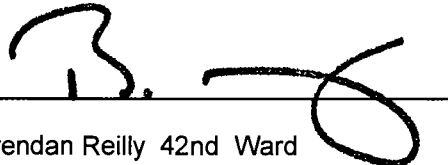  
Brendan Reilly 42nd Ward



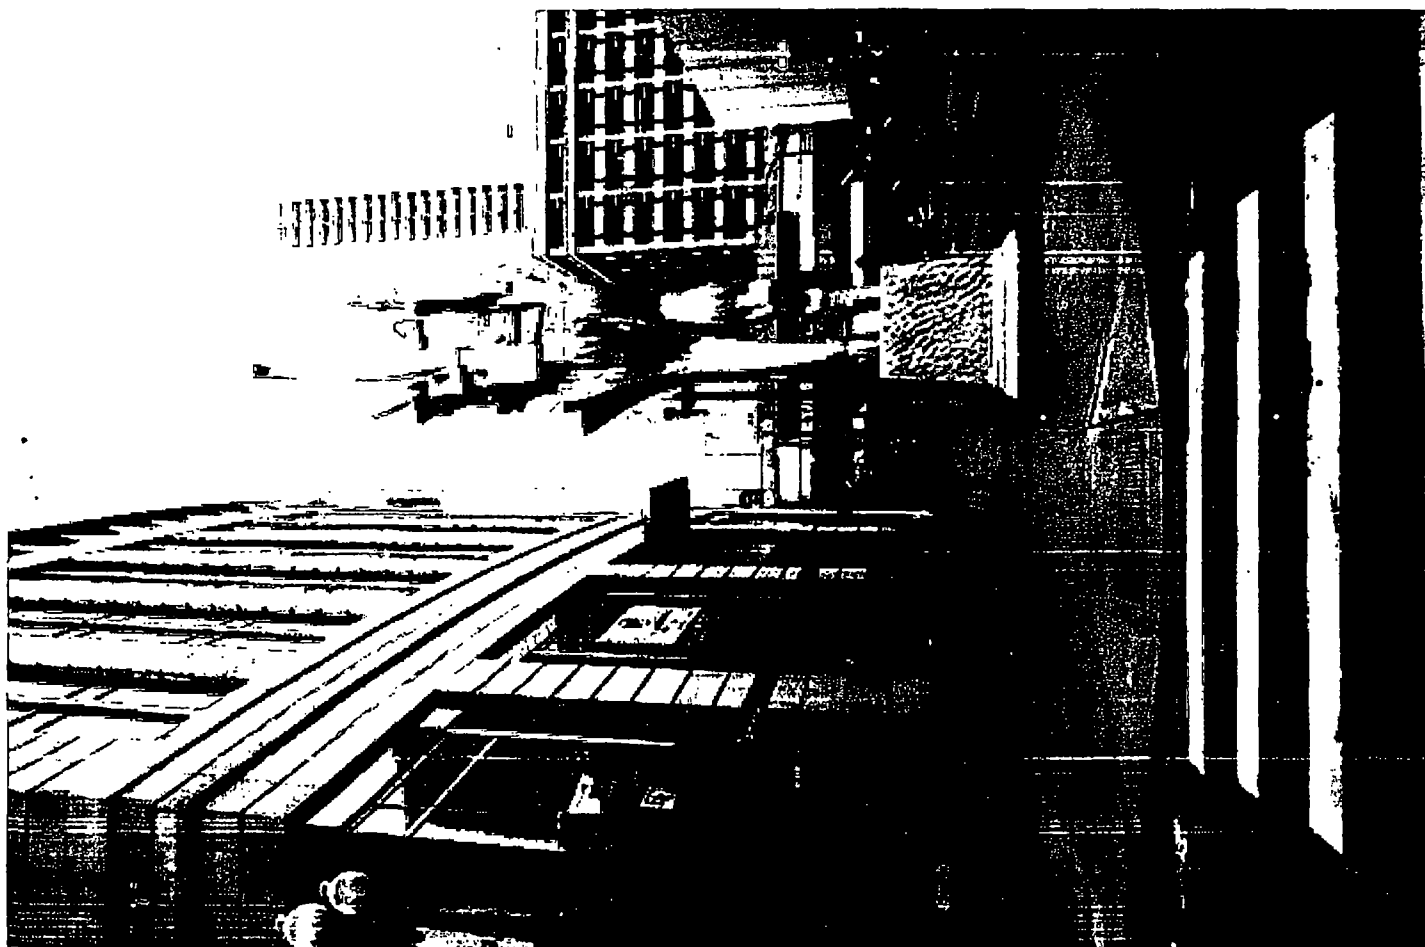

9



# City of Chicago



O2013-5266

Office of the City Clerk

## Document Tracking Sheet

|                                 |                                                                                                 |
|---------------------------------|-------------------------------------------------------------------------------------------------|
| <b>Meeting Date:</b>            | 6/26/2013                                                                                       |
| <b>Sponsor(s):</b>              | Reilly, Brendan (42)                                                                            |
| <b>Type:</b>                    | Ordinance                                                                                       |
| <b>Title:</b>                   | Grant(s) of privilege in public way for Ann & Robert H. Lurie<br>Children's Hospital of Chicago |
| <b>Committee(s) Assignment:</b> | Committee on Transportation and Public Way                                                      |

ORDINANCE  
ANN & ROBERT H. LURIE CHILDREN'S HOSPITAL OF CHICAGO  
Acct. No. 5640 - 4  
Permit No. 1106786

*Be It Ordained by the City Council of the City of Chicago:*

SECTION 1. Permission and authority are hereby given and granted to ANN & ROBERT H. LURIE CHILDREN'S HOSPITAL OF CHICAGO, upon the terms and subject to the conditions of this ordinance to maintain and use, as now constructed, two (2) Water Line(s) under the public right-of-way adjacent to its premises known as 225 E. Chicago Ave..

Said Water Line(s) at E Chicago measure(s):

Two (2) at sixty (60) feet in length, and one point five (1.5) foot in width for a total of one hundred eighty (180) square feet.

The location of said privilege shall be as shown on prints kept on file with the Department of Business Affairs and Consumer Protection and the Office of the City Clerk.

Said privilege shall be constructed in accordance with plans and specifications approved by the Department of Transportation (Office of Underground Coordination) and Department of Water Management.

This grant of privilege in the public way shall be subject to the provisions of Section 10-28-015 and all other required provisions of the Municipal Code of Chicago.


The grantee shall pay to the City of Chicago as compensation for the privilege #1106786 herein granted the sum of eight hundred (\$800.00) per annum in advance.

A 25% penalty will be added for payments received after due date.

The permit holder agrees to hold the City of Chicago harmless for any damage, relocation or replacement costs associated with damage, relocation or removal of private property caused by the City performing work in the public way.


Authority herein given and granted for a period of five (5) years from and after 05/14/2013.

Alderman

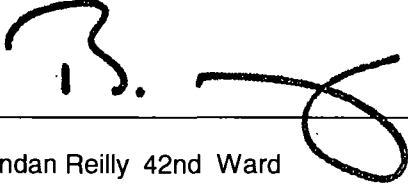  
Brendan Reilly 42nd Ward

WATER MANHOLES &  
WATERLINES IN CHICAGO  
AVE. RIGHT-OF-WAY

Water Line

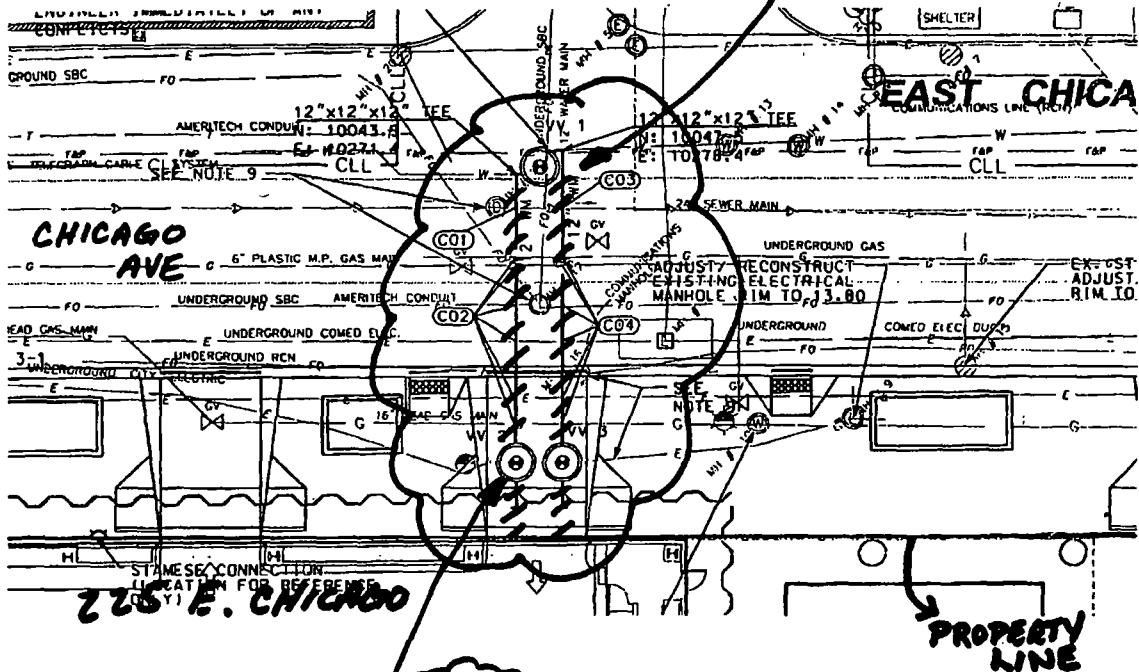

WATER  
5'x5' MANHOLES  
Typical of (3)



# City of Chicago



O2013-5269

Office of the City Clerk

## Document Tracking Sheet

|                                 |                                                           |
|---------------------------------|-----------------------------------------------------------|
| <b>Meeting Date:</b>            | 6/26/2013                                                 |
| <b>Sponsor(s):</b>              | Reilly, Brendan (42)                                      |
| <b>Type:</b>                    | Ordinance                                                 |
| <b>Title:</b>                   | Grant(s) of privilege in public way for Big Bowl - banner |
| <b>Committee(s) Assignment:</b> | Committee on Transportation and Public Way                |

ORDINANCE  
BIG BOWL  
Acct. No. 286327 - 2  
Permit No. 1107086

*Be It Ordained by the City Council of the City of Chicago:*

SECTION 1. Permission and authority are hereby given and granted to BIG BOWL, upon the terms and subject to the conditions of this ordinance to maintain and use, as now constructed, four (4) Banner(s) projecting over the public right-of-way adjacent to its premises known as 60 E. Ohio St..

Said Banner(s) at E. Ohio Street measure(s):

Four (4) at four point six (4.6) feet in length, and point four two (.42) feet in width for a total of seven point seven three (7.73) square feet.

The location of said privilege shall be as shown on prints kept on file with the Department of Business Affairs and Consumer Protection and the Office of the City Clerk.

Said privilege shall be constructed in accordance with plans and specifications approved by the Zoning Department - Signs.

This grant of privilege in the public way shall be subject to the provisions of Section 10-28-015 and all other required provisions of the Municipal Code of Chicago.

The grantee shall pay to the City of Chicago as compensation for the privilege #1107086 herein granted the sum of one hundred seventy-five (\$175.00) per annum in advance.


A 25% penalty will be added for payments received after due date.

The permit holder agrees to hold the City of Chicago harmless for any damage, relocation or replacement costs associated with damage, relocation or removal of private property caused by the City performing work in the public way.

Authority herein given and granted for a period of five (5) years from and after 06/11/2013.

Alderman \_\_\_\_\_

Brendan Reilly 42nd Ward

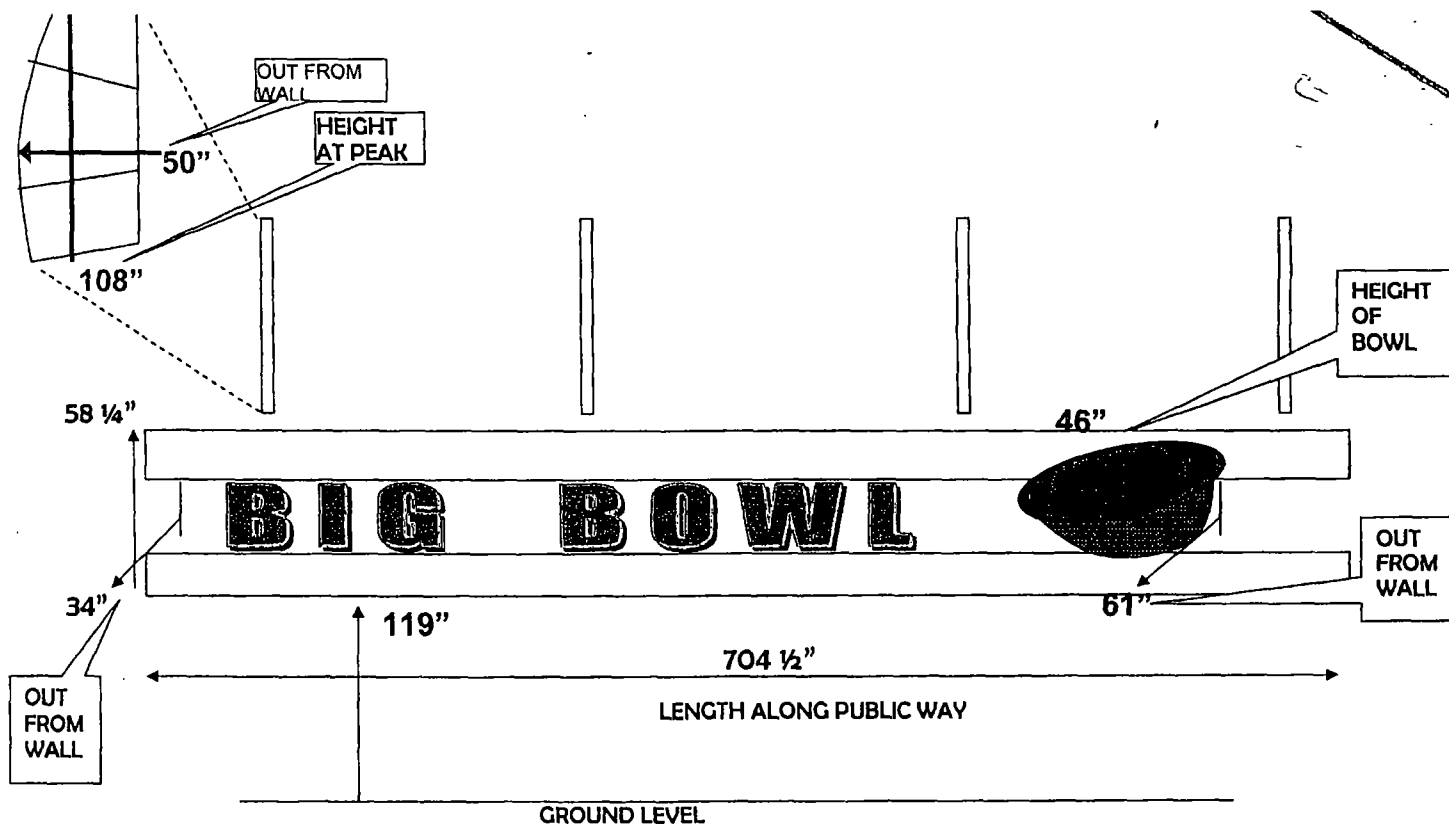



# City of Chicago



O2013-5270

Office of the City Clerk

## Document Tracking Sheet

|                                 |                                                          |
|---------------------------------|----------------------------------------------------------|
| <b>Meeting Date:</b>            | 6/26/2013                                                |
| <b>Sponsor(s):</b>              | Reilly, Brendan (42)                                     |
| <b>Type:</b>                    | Ordinance                                                |
| <b>Title:</b>                   | Grant(s) of privilege in public way for Big Bowl - signs |
| <b>Committee(s) Assignment:</b> | Committee on Transportation and Public Way               |



ORDINANCE  
BIG BOWL  
Acct. No. 286327 - 2  
Permit No. 1107087

*Be It Ordained by the City Council of the City of Chicago:*

SECTION 1. Permission and authority are hereby given and granted to BIG BOWL, upon the terms and subject to the conditions of this ordinance to maintain and use one (1) sign(s) projecting over the public right-of-way attached to its premises known as 60 E. Ohio St..

Said sign structure(s) measures as follows; along E. Ohio Street:

One (1) at fifty-eight point seven five (58.75) feet in length, four point eight three (4.83) feet in height and nine point nine two (9.92) feet above grade level.

The location of said privilege shall be as shown on prints kept on file with the Department of Business Affairs and Consumer Protection and the Office of the City Clerk.

Said privilege shall be constructed in accordance with plans and specifications approved by the Department of Transportation (Division of Project Development) and Zoning Department - Signs.


This grant of privilege in the public way shall be subject to the provisions of Section 10-28-015 and all other required provisions of the Municipal Code of Chicago.


The grantee shall pay to the City of Chicago as compensation for the privilege #1107087 herein granted the sum of three hundred (\$300.00) per annum in advance.

A 25% penalty will be added for payments received after due date.

The permit holder agrees to hold the City of Chicago harmless for any damage, relocation or replacement costs associated with damage, relocation or removal of private property caused by the City performing work in the public way.

Authority herein given and granted for a period of five (5) years from and after 06/11/2013.

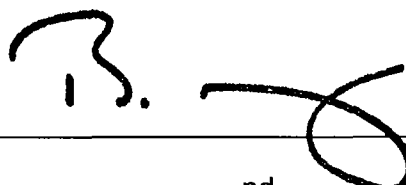Alderman   
Brendan Reilly 42<sup>nd</sup> Ward

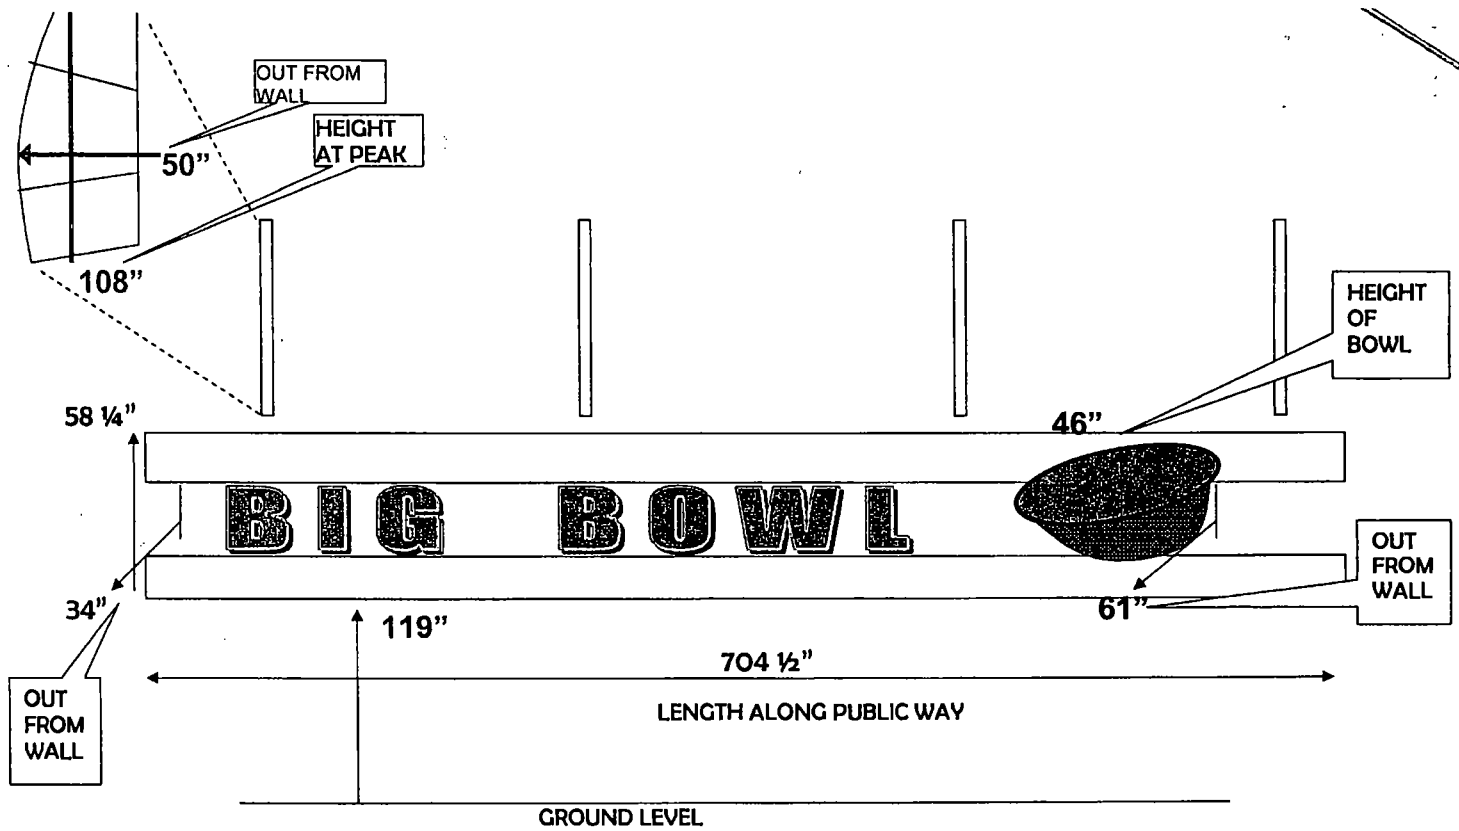



# City of Chicago



O2013-5271

Office of the City Clerk

## Document Tracking Sheet

|                                 |                                                                   |
|---------------------------------|-------------------------------------------------------------------|
| <b>Meeting Date:</b>            | 6/26/2013                                                         |
| <b>Sponsor(s):</b>              | Reilly, Brendan (42)                                              |
| <b>Type:</b>                    | Ordinance                                                         |
| <b>Title:</b>                   | Grant(s) of privilege in public way for Billy Goat Tavern & Grill |
| <b>Committee(s) Assignment:</b> | Committee on Transportation and Public Way                        |

ORDINANCE  
BILLY GOAT TAVERN & GRILL  
Acct. No. 377920 - 1  
Permit No. 1105929

*Be It Ordained by the City Council of the City of Chicago:*

SECTION 1. Permission and authority are hereby given and granted to BILLY GOAT TAVERN & GRILL, upon the terms and subject to the conditions of this ordinance to maintain and use two (2) sign(s) projecting over the public right-of-way attached to its premises known as 60 E. Lake St..

Said sign structure(s) measures as follows; along E. Lake Street:

One (1) at four point five (4.5) feet in length, two point two five (2.25) feet in height and twenty (20) feet above grade level.

One (1) at three (3) feet in length, one point five (1.5) feet in height and twenty (20) feet above grade level.

The location of said privilege shall be as shown on prints kept on file with the Department of Business Affairs and Consumer Protection and the Office of the City Clerk.

Said privilege shall be constructed in accordance with plans and specifications approved by the Department of Transportation (Division of Project Development) and Zoning Department - Signs.

This grant of privilege in the public way shall be subject to the provisions of Section 10-28-015 and all other required provisions of the Municipal Code of Chicago.


The grantee shall pay to the City of Chicago as compensation for the privilege #1105929 herein granted the sum of one hundred seventy-five (\$175.00) per annum in advance.

A 25% penalty will be added for payments received after due date.

The permit holder agrees to hold the City of Chicago harmless for any damage, relocation or replacement costs associated with damage, relocation or removal of private property caused by the City performing work in the public way.

Authority herein given and granted for a period of five (5) years from and after Date of Passage.



Alderman

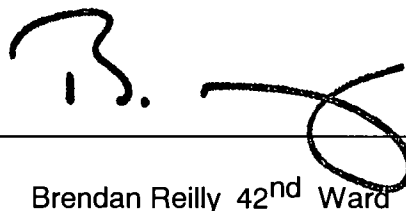

Brendan Reilly 42<sup>nd</sup> Ward

PYLON SIGN:

D New

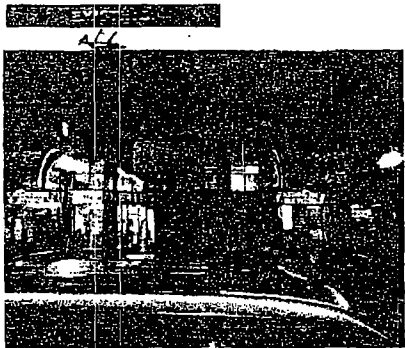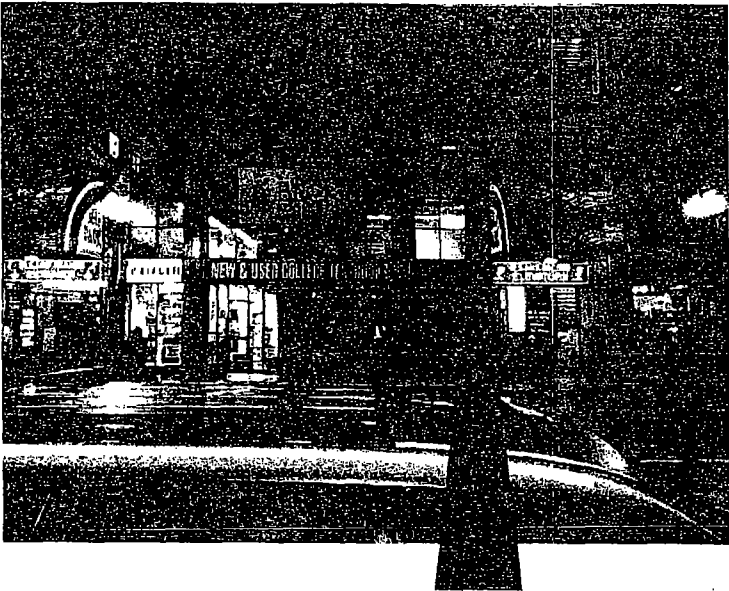

EXTERIOR SIGN



881 Lake St.  
Chicago, IL 60607

Scale:

Job #

Designer: fmp Date: 01/20/2012

r1: 00/00/00

r2: 00/00/00

r3: 00/00/00

r4: 00/00/00

Billy Goat Lake & Webster: 1220/012 #1

Design Status:

☐ Approved ☐ Approved as noted  
☐ Revises & resubmits

DATE:

SIGN:

Permit Status:

MAINTENANCE:

☐ As noted DATE: \_\_\_\_\_  
☐ Revises & resubmits DATE: \_\_\_\_\_  
☐ Approved DATE: \_\_\_\_\_

SIGNS SIGNS SIGNS

FULL SERVICE SIGN COMPANY

207 Gall Ct. S  
Prospect Heights, IL 60070

Phone: (847) 222-0505  
Fax: (847) 222-0505  
info@signs3.com

PROJECT COLORS:

- ☐ Black
- ☐ Red (FHS #8)
- ☐ White

PROJECT NOTES:


- QUANTITY: (1) box sign w/ inverts
- SUBSTRATE MATERIAL: brass
- GRAPHIC MATERIAL: digital print
- ILLUMINATION: internal LED
- FACES: 1 each
- BOX: aluminum base w/ frame
- TERMINALS: red & yellow wire
- MOUNTING: Plate mount to wall
- DIMENSIONS: 27"x54"
- PERMANENT ELECTRICAL REQUIREMENT: connect to existing service provided by customer
- UL LISTED: YES

DETAIL  
DRAWING



Typical Cross-Section Double Face Sign Cabinet  
Extruded Aluminum Cabinet

● = Fluorescent High-output lamp in standard UL approved lamp socket

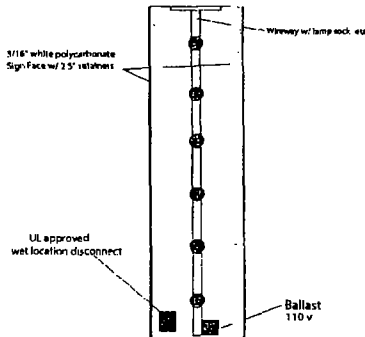

This is an original, unaltered drawing submitted in connection with a project we are planning for you. This is not to be copied, reproduced, exhibited or shown to anyone outside of your organization without the written permission of Signs Signs Signs, Inc. artwork is exclusive property of Signs Signs Signs, Inc.



# City of Chicago



O2013-5272

Office of the City Clerk

## Document Tracking Sheet

|                                 |                                                                       |
|---------------------------------|-----------------------------------------------------------------------|
| <b>Meeting Date:</b>            | 6/26/2013                                                             |
| <b>Sponsor(s):</b>              | Reilly, Brendan (42)                                                  |
| <b>Type:</b>                    | Ordinance                                                             |
| <b>Title:</b>                   | Grant(s) of privilege in public way for Cafe Iberico - light fixtures |
| <b>Committee(s) Assignment:</b> | Committee on Transportation and Public Way                            |

ORDINANCE  
CAFE IBERICO  
Acct. No. 11598 - 2  
Permit No. 1107099

*Be It Ordained by the City Council of the City of Chicago:*

SECTION 1. Permission and authority are hereby given and granted to CAFE IBERICO, upon the terms and subject to the conditions of this ordinance to maintain and use, as now constructed, six (6) Light Fixture(s) projecting over the public right-of-way adjacent to its premises known as 737-39 N. La Salle Dr..

Said Light Fixture(s) at N. La Salle measure(s):

Six (6) at one point two five (1.25) foot in length, point seven five (.75) feet in width and ten (10) feet above grade level.

The location of said privilege shall be as shown on prints kept on file with the Department of Business Affairs and Consumer Protection and the Office of the City Clerk.

Said privilege shall be constructed in accordance with plans and specifications approved by the Department of Transportation (Division of Project Development).

This grant of privilege in the public way shall be subject to the provisions of Section 10-28-015 and all other required provisions of the Municipal Code of Chicago.

The grantee shall pay to the City of Chicago as compensation for the privilege #1107099 herein granted the sum of twenty-five (\$25.00) per annum in advance.


A 25% penalty will be added for payments received after due date.

The permit holder agrees to hold the City of Chicago harmless for any damage, relocation or replacement costs associated with damage, relocation or removal of private property caused by the City performing work in the public way.

Authority herein given and granted for a period of five (5) years from and after 06/11/2013.


Alderman \_\_\_\_\_

Brendan Reilly 42nd Ward

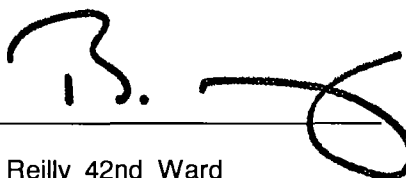A handwritten signature in black ink, appearing to be "B. Reilly", written over a horizontal line.

**Property Location: 737-39 N. La Salle Dr.**  
**Organization Name: Café Iberico**  
**Account: 11598-2**

**LIGHT(S) DRAWING**  
**6 Lights**

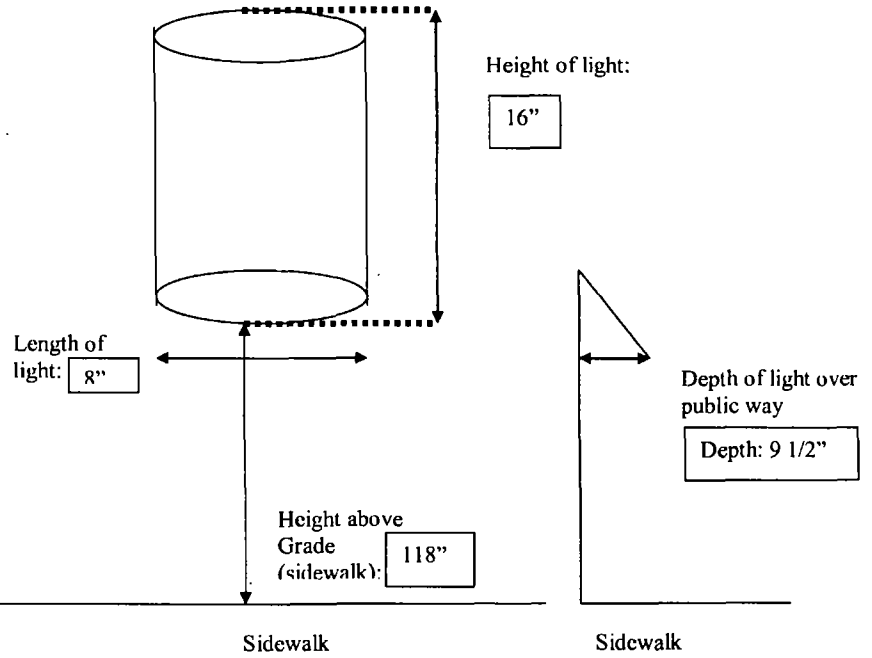

**\*\*Each lamp has the same measurements. (6 total)**





# City of Chicago



O2013-5274

## Office of the City Clerk Document Tracking Sheet

|                                 |                                                             |
|---------------------------------|-------------------------------------------------------------|
| <b>Meeting Date:</b>            | 6/26/2013                                                   |
| <b>Sponsor(s):</b>              | Reilly, Brendan (42)                                        |
| <b>Type:</b>                    | Ordinance                                                   |
| <b>Title:</b>                   | Grant(s) of privilege in public way for Cafe Iberico - sign |
| <b>Committee(s) Assignment:</b> | Committee on Transportation and Public Way                  |

ORDINANCE  
CAFE IBERICO  
Acct. No. 11598 - 2  
Permit No. 1107100

*Be It Ordained by the City Council of the City of Chicago:*

SECTION 1. Permission and authority are hereby given and granted to CAFE IBERICO, upon the terms and subject to the conditions of this ordinance to maintain and use one (1) sign(s) projecting over the public right-of-way attached to its premises known as 737 N. La Salle Dr..

Said sign structure(s) measures as follows; along N. La Salle:  
One (1) at twelve (12) feet in length, one (1) foot in height and ten (10) feet above grade level.

The location of said privilege shall be as shown on prints kept on file with the Department of Business Affairs and Consumer Protection and the Office of the City Clerk.

Said privilege shall be constructed in accordance with plans and specifications approved by the Department of Transportation (Division of Project Development) and Zoning Department - Signs.


This grant of privilege in the public way shall be subject to the provisions of Section 10-28-015 and all other required provisions of the Municipal Code of Chicago.

The grantee shall pay to the City of Chicago as compensation for the privilege #1107100 herein granted the sum of one hundred (\$100.00) per annum in advance.

A 25% penalty will be added for payments received after due date.


The permit holder agrees to hold the City of Chicago harmless for any damage, relocation or replacement costs associated with damage, relocation or removal of private property caused by the City performing work in the public way.

Authority herein given and granted for a period of five (5) years from and after 06/11/2013.

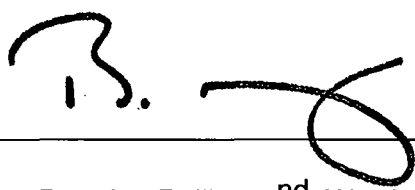Alderman   
Brendan Reilly 42<sup>nd</sup> Ward

Property Location: 737 N. LaSalle Dr.  
Organization Name: Café Iberico  
Account: 11598-2

SIGN DRAWING

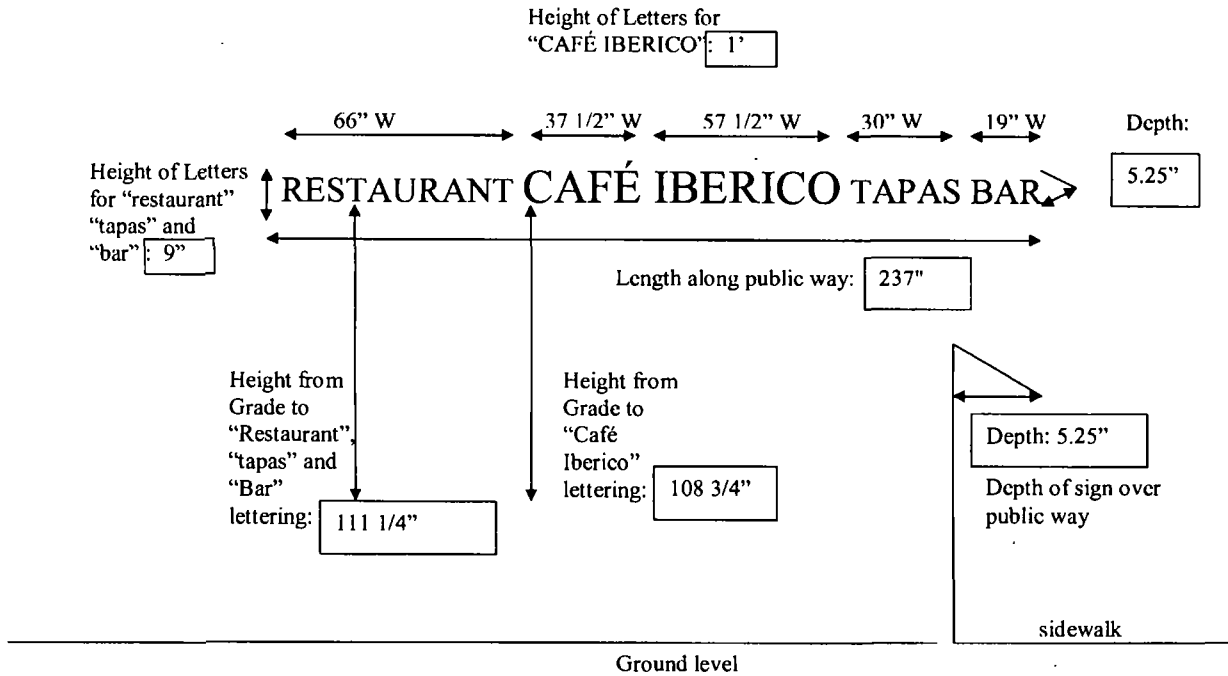



# City of Chicago



O2013-5275

Office of the City Clerk

## Document Tracking Sheet

|                                 |                                                |
|---------------------------------|------------------------------------------------|
| <b>Meeting Date:</b>            | 6/26/2013                                      |
| <b>Sponsor(s):</b>              | Reilly, Brendan (42)                           |
| <b>Type:</b>                    | Ordinance                                      |
| <b>Title:</b>                   | Grant(s) of privilege in public way for Centro |
| <b>Committee(s) Assignment:</b> | Committee on Transportation and Public Way     |

ORDINANCE  
CENTRO  
Acct. No. 352100 - 1  
Permit No. 1106161

*Be It Ordained by the City Council of the City of Chicago:*

SECTION 1. Permission and authority are hereby given and granted to CENTRO, upon the terms and subject to the conditions of this ordinance to maintain and use three (3) sign(s) projecting over the public right-of-way attached to its premises known as 6 W. Hubbard St..

Said sign structure(s) measures as follows; along State / Hubbard:

One (1) at fourteen point five (14.5) feet in length, one (1) foot in height and fifteen (15) feet above grade level.

One (1) at fifteen point two five (15.25) feet in length, two point six seven (2.67) feet in height and eleven point six seven (11.67) feet above grade level.

Said sign structure(s) measures as follows; along State:

One (1) at two point nine two (2.92) feet in length, twelve point eight three (12.83) feet in height and sixteen (16) feet above grade level.

The location of said privilege shall be as shown on prints kept on file with the Department of Business Affairs and Consumer Protection and the Office of the City Clerk.

Said privilege shall be constructed in accordance with plans and specifications approved by the Department of Transportation (Division of Project Development) and Zoning Department - Signs.

This grant of privilege in the public way shall be subject to the provisions of Section 10-28-015 and all other required provisions of the Municipal Code of Chicago.


The grantee shall pay to the City of Chicago as compensation for the privilege #1106161 herein granted the sum of seven hundred (\$700.00) per annum in advance.


A 25% penalty will be added for payments received after due date.

The permit holder agrees to hold the City of Chicago harmless for any damage, relocation or replacement costs associated with damage, relocation or removal of private property caused by the City performing work in the public way.

Authority herein given and granted for a period of five (5) years from and after Date of Passage.

Alderman

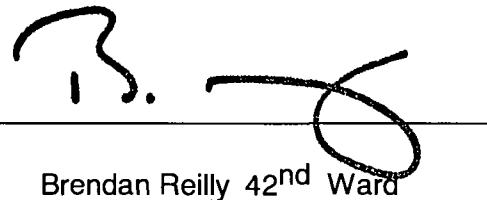  
Brendan Reilly 42<sup>nd</sup> Ward

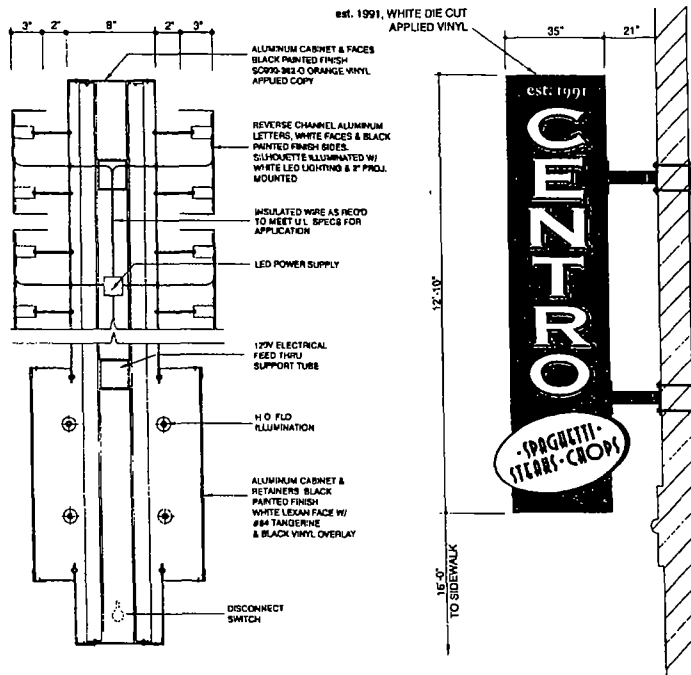

SECTION THRU DETAILS 1 1/2\"= 1'-0"

D/F INT. H.O. FLO. ILLUMINATED DISPLAY 3/8\"= 1'-0"



NORTH ELEVATION FACING NORTH & SOUTH ON STATE ST.

**OLYMPIC**  
**SIGNS**

account representative / client  
R WHITEHEAD /  
1130 N. Garfield  
Lombard, IL 60148 Ph. # 630.424.6100

**CENTRO**  
6 W HUBBARD ST CHICAGO, IL

drawn by  
JOHN W

job # 13-5124  
3-22-13  
rev # 4-3-13

THIS IS AN ORIGINAL UNPUBLISHED DRAWING SUBMITTED IN CONNECTION WITH A PROJECT WE ARE PLANNING FOR YOU. THIS IS NOT TO BE COPIED, REPRODUCED, EXTENDED OR GIVEN TO ANYONE OUTSIDE OF YOUR ORGANIZATION WITHOUT THE WRITTEN PERMISSION OF OLYMPIC SIGNS INC. ANYTHING IS EXCLUSIVE PROPERTY OF OLYMPIC SIGNS INC.

page 2 of 3

Customer's Signature \_\_\_\_\_ Date \_\_\_\_\_

Comments:



# City of Chicago



O2013-5276

Office of the City Clerk

## Document Tracking Sheet

|                                 |                                                                                                |
|---------------------------------|------------------------------------------------------------------------------------------------|
| <b>Meeting Date:</b>            | 6/26/2013                                                                                      |
| <b>Sponsor(s):</b>              | Reilly, Brendan (42)                                                                           |
| <b>Type:</b>                    | Ordinance                                                                                      |
| <b>Title:</b>                   | Grant(s) of privilege in public way for Chicago Symphony Orchestra/Orchestral Association, The |
| <b>Committee(s) Assignment:</b> | Committee on Transportation and Public Way                                                     |

ORDINANCE  
CHICAGO SYMPHONY ORCHESTRA/THE ORCHESTRAL ASSOCIATION  
Acct. No. 9582 - 1  
Permit No. 1107285

*Be It Ordained by the City Council of the City of Chicago:*

SECTION 1. Permission and authority are hereby given and granted to CHICAGO SYMPHONY ORCHESTRA/THE ORCHESTRAL ASSOCIATION, upon the terms and subject to the conditions of this ordinance to maintain and use, as now constructed, two (2) Banner(s) projecting over the public right-of-way adjacent to its premises known as 67 E. Adams St..

Said Banner(s) at E. Adams Street measure(s):

Two (2) at twenty-two (22) feet in length, and one point five (1.5) foot in width for a total of sixty-six (66) square feet.

The location of said privilege shall be as shown on prints kept on file with the Department of Business Affairs and Consumer Protection and the Office of the City Clerk.

Said privilege shall be constructed in accordance with plans and specifications approved by the Zoning Department - Signs.


This grant of privilege in the public way shall be subject to the provisions of Section 10-28-015 and all other required provisions of the Municipal Code of Chicago.

The grantee shall pay to the City of Chicago as compensation for the privilege #1107285 herein granted the sum of one hundred fifty (\$150.00) per annum in advance.


A 25% penalty will be added for payments received after due date.

The permit holder agrees to hold the City of Chicago harmless for any damage, relocation or replacement costs associated with damage, relocation or removal of private property caused by the City performing work in the public way.

Authority herein given and granted for a period of five (5) years from and after 06/11/2013.

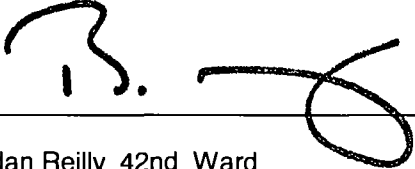Alderman   
Brendan Reilly 42nd Ward



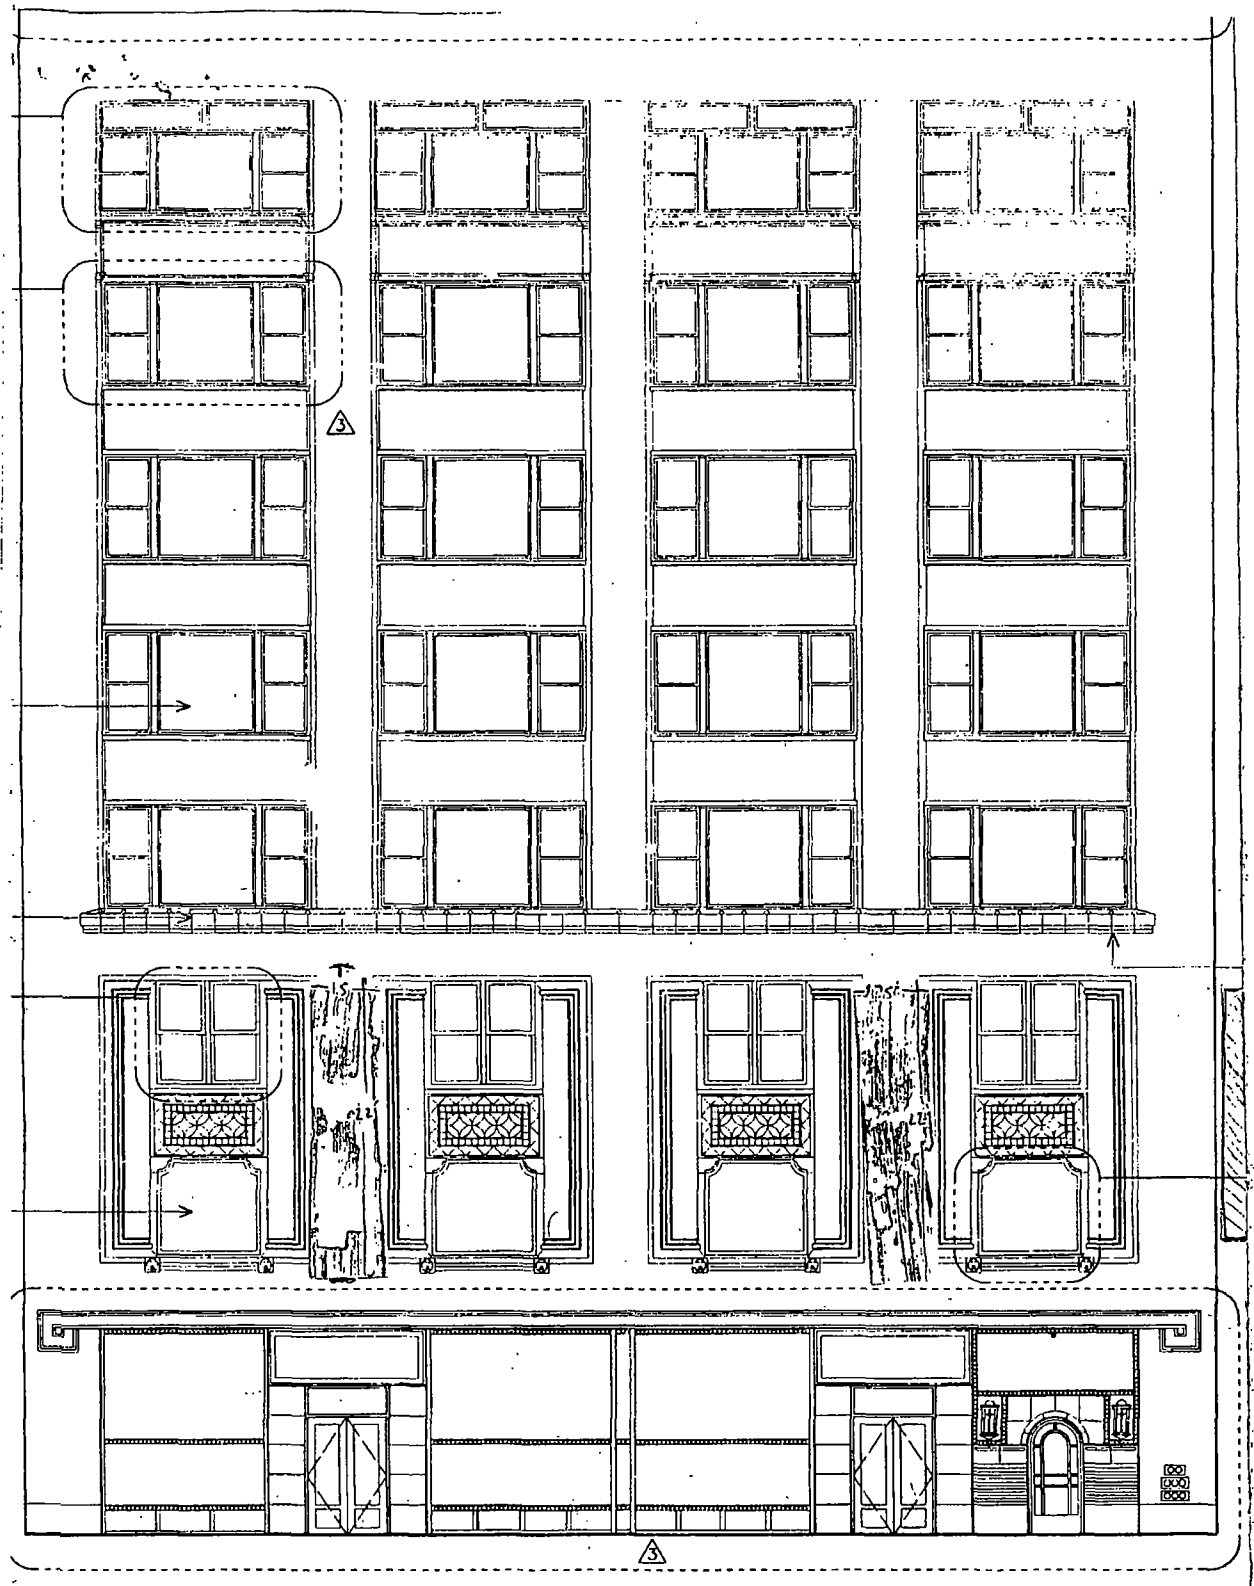



# City of Chicago



O2013-5277

Office of the City Clerk

## Document Tracking Sheet

|                                 |                                                                                    |
|---------------------------------|------------------------------------------------------------------------------------|
| <b>Meeting Date:</b>            | 6/26/2013                                                                          |
| <b>Sponsor(s):</b>              | Reilly, Brendan (42)                                                               |
| <b>Type:</b>                    | Ordinance                                                                          |
| <b>Title:</b>                   | Grant(s) of privilege in public way for Chipotle Mexican Grill<br>- light fixtures |
| <b>Committee(s) Assignment:</b> | Committee on Transportation and Public Way                                         |

ORDINANCE  
CHIPOTLE MEXICAN GRILL  
Acct. No. 22633 - 7  
Permit No. 1107113

*Be It Ordained by the City Council of the City of Chicago:*

SECTION 1. Permission and authority are hereby given and granted to CHIPOTLE MEXICAN GRILL, upon the terms and subject to the conditions of this ordinance to maintain and use, as now constructed, twelve (12) Light Fixture(s) projecting over the public right-of-way adjacent to its premises known as 291 E. Ontario St..

Said Light Fixture(s) at E. Ontario measure(s):

Twelve (12) at two (2) feet in length, point one seven (.17) feet in width and sixteen (16) feet above grade level.

The location of said privilege shall be as shown on prints kept on file with the Department of Business Affairs and Consumer Protection and the Office of the City Clerk.

Said privilege shall be constructed in accordance with plans and specifications approved by the Department of Transportation (Division of Project Development).

This grant of privilege in the public way shall be subject to the provisions of Section 10-28-015 and all other required provisions of the Municipal Code of Chicago.


The grantee shall pay to the City of Chicago as compensation for the privilege #1107113 herein granted the sum of one hundred thirty (\$130.00) per annum in advance.


A 25% penalty will be added for payments received after due date.

The permit holder agrees to hold the City of Chicago harmless for any damage, relocation or replacement costs associated with damage, relocation or removal of private property caused by the City performing work in the public way.

Authority herein given and granted for a period of five (5) years from and after 06/11/2013.


Alderman

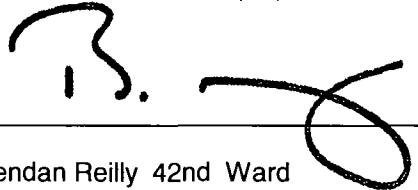  
Brendan Reilly 42nd Ward

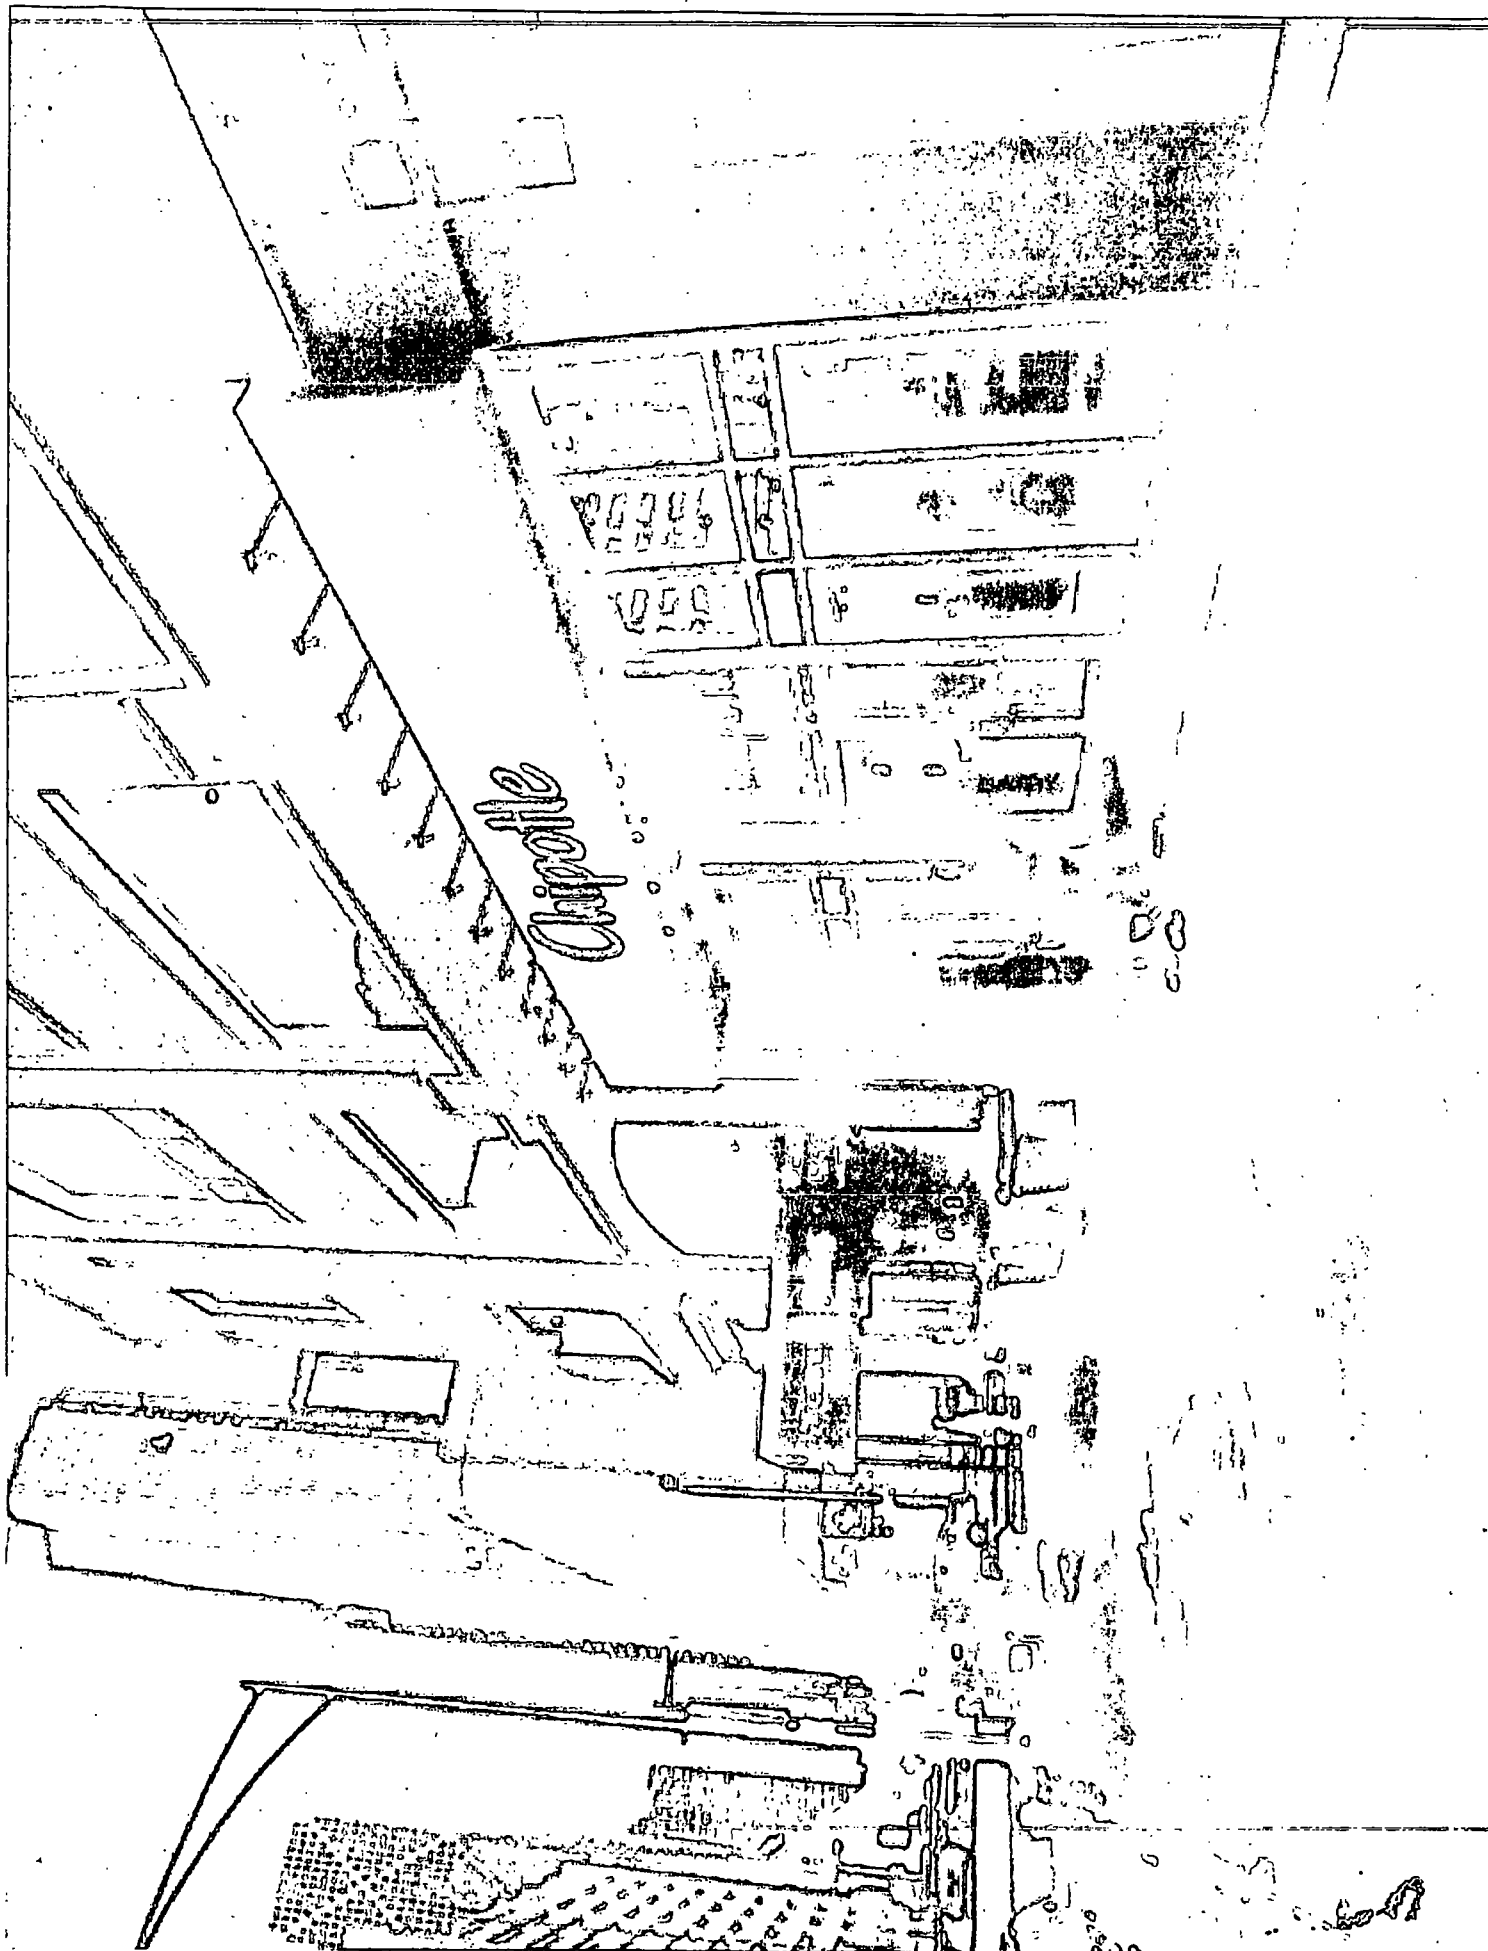



# City of Chicago

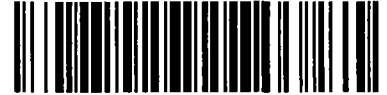

O2013-5278

Office of the City Clerk

## Document Tracking Sheet

|                                 |                                                                                     |
|---------------------------------|-------------------------------------------------------------------------------------|
| <b>Meeting Date:</b>            | 6/26/2013                                                                           |
| <b>Sponsor(s):</b>              | Reilly, Brendan (42)                                                                |
| <b>Type:</b>                    | Ordinance                                                                           |
| <b>Title:</b>                   | Grant(s) of privilege in public way for Chipotle Mexican Grill<br>- security camera |
| <b>Committee(s) Assignment:</b> | Committee on Transportation and Public Way                                          |

ORDINANCE  
CHIPOTLE MEXICAN GRILL  
Acct. No. 22633 - 7  
Permit No. 1107114

*Be It Ordained by the City Council of the City of Chicago:*

SECTION 1. Permission and authority are hereby given and granted to CHIPOTLE MEXICAN GRILL, upon the terms and subject to the conditions of this ordinance to maintain and use, as now constructed, one (1) Security Camera(s) projecting over the public right-of-way for security purposes adjacent to its premises known as 291 E. Ontario St..

Said Security Camera(s) at E. Ontario Street measure(s):

One (1) at one point five (1.5) foot in length, point five (.5) feet in width and eleven point five (11.5) feet above grade level.

The location of said privilege shall be as shown on prints kept on file with the Department of Business Affairs and Consumer Protection and the Office of the City Clerk.

Said privilege shall be constructed in accordance with plans and specifications approved by the Department of Planning and Development and Department of Transportation (Division of Project Development).

This grant of privilege in the public way shall be subject to the provisions of Section 10-28-015 and all other required provisions of the Municipal Code of Chicago.


The grantee shall pay to the City of Chicago as compensation for the privilege #1107114 herein granted the sum of zero (\$0.00) per annum in advance.


A 25% penalty will be added for payments received after due date.

The permit holder agrees to hold the City of Chicago harmless for any damage, relocation or replacement costs associated with damage, relocation or removal of private property caused by the City performing work in the public way.

Authority herein given and granted for a period of five (5) years from and after 06/11/2013.

Alderman

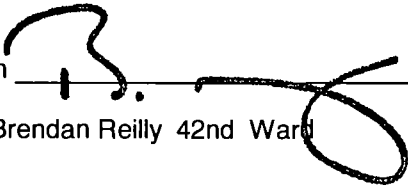  
Brendan Reilly 42nd Ward

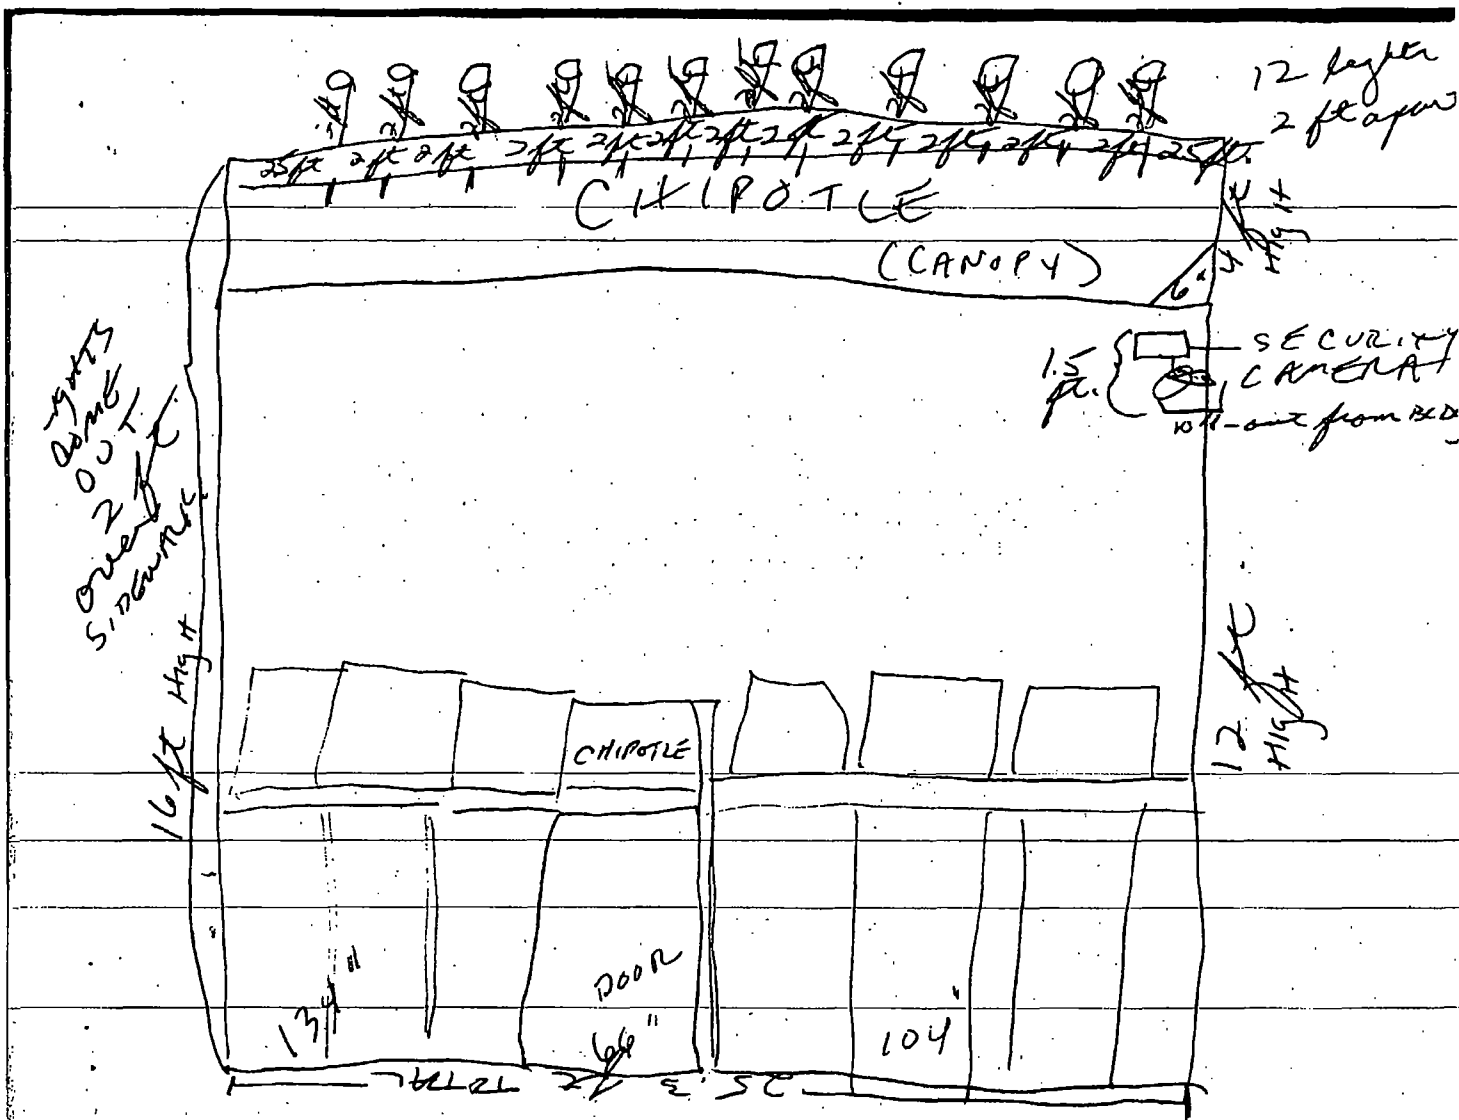



# City of Chicago



O2013-5279

Office of the City Clerk

## Document Tracking Sheet

|                                 |                                                                      |
|---------------------------------|----------------------------------------------------------------------|
| <b>Meeting Date:</b>            | 6/26/2013                                                            |
| <b>Sponsor(s):</b>              | Reilly, Brendan (42)                                                 |
| <b>Type:</b>                    | Ordinance                                                            |
| <b>Title:</b>                   | Grant(s) of privilege in public way for East Bank Club -<br>planters |
| <b>Committee(s) Assignment:</b> | Committee on Transportation and Public Way                           |



ORDINANCE  
EAST BANK CLUB  
Acct. No. 62807 - 5  
Permit No. 1106735

*Be It Ordained by the City Council of the City of Chicago:*

SECTION 1. Permission and authority are hereby given and granted to EAST BANK CLUB, upon the terms and subject to the conditions of this ordinance to construct, install, maintain and use four (4) Planter(s) on the public right-of-way for beautification purposes adjacent to its premises known as 500 N. Kingsbury St..

Said Planter(s) at W Hubbard St measure(s):

Two (2) at twenty (20) feet in length, and five (5) feet in width for a total of two hundred (200) square feet.

Said Planter(s) at N Kingsbury St measure(s):

One (1) at seventy point five (70.5) feet in length, and seven point two five (7.25) feet in width for a total of five hundred eleven point one three (511.13) square feet.

One (1) at sixty (60) feet in length, and seven point two five (7.25) feet in width for a total of four hundred thirty-five (435) square feet.

Grantee must allow the required clear and unobstructed space for pedestrian passage at all times per rules and regulations approved by the Department of Transportation.

The location of said privilege shall be as shown on prints kept on file with the Department of Business Affairs and Consumer Protection and the Office of the City Clerk.

Said privilege shall be constructed in accordance with plans and specifications approved by the Department of Planning and Development and Department of Transportation (Division of Project Development).

This grant of privilege in the public way shall be subject to the provisions of Section 10-28-015 and all other required provisions of the Municipal Code of Chicago.


The grantee shall pay to the City of Chicago as compensation for the privilege #1106735 herein granted the sum of zero (\$0.00) per annum in advance.


A 25% penalty will be added for payments received after due date.

The permit holder agrees to hold the City of Chicago harmless for any damage, relocation or replacement costs associated with damage, relocation or removal of private property caused by the City performing work in the public way.

Authority herein given and granted for a period of five (5) years from and after Date of Passage.

Alderman

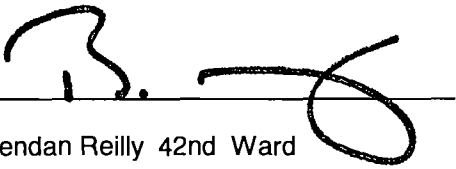  
Brendan Reilly 42nd Ward

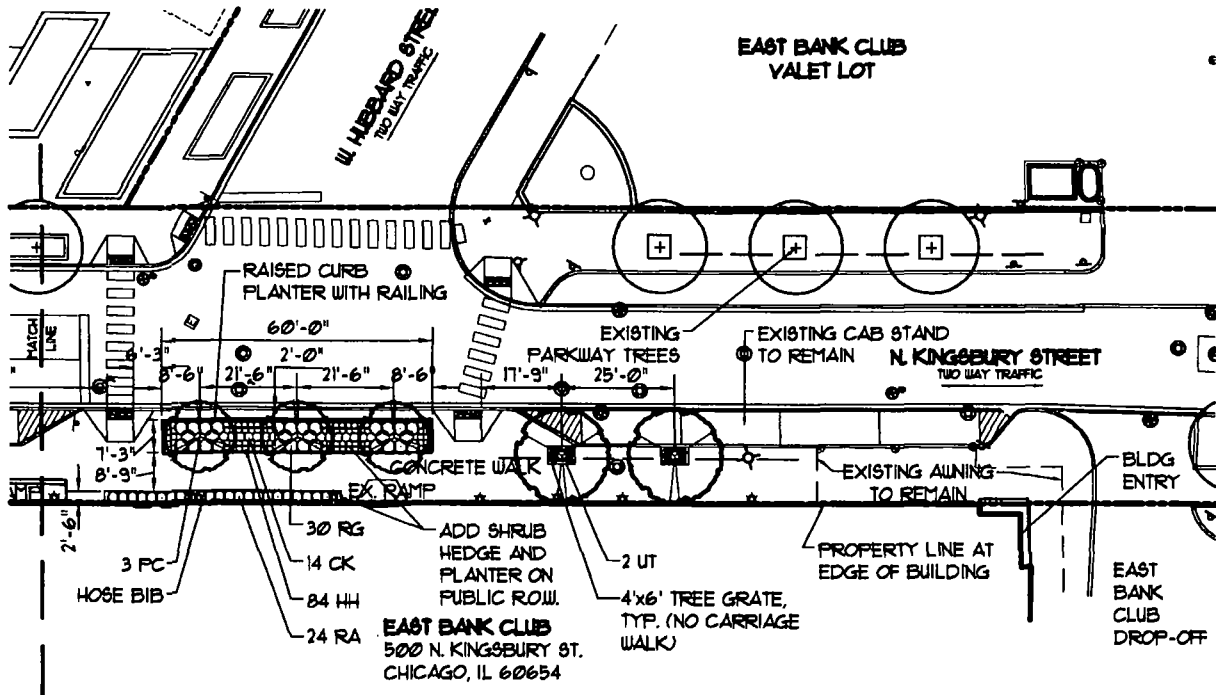

**EAST BANK CLUB  
KINGSBURY STREET IMPROVEMENTS  
CURB PLANTERS AND BUILDING FACER PLANTINGS**

SCALE: 1" = 30'-0"


JUNE 7, 2013




**DANIEL WEINBACH & PARTNERS, LTD.**

Landscape Architects

53 W Jackson Blvd. Suite 250 Chicago, IL 60604 312 427-2888

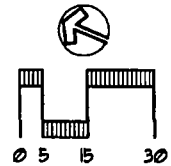

SHEET L-3

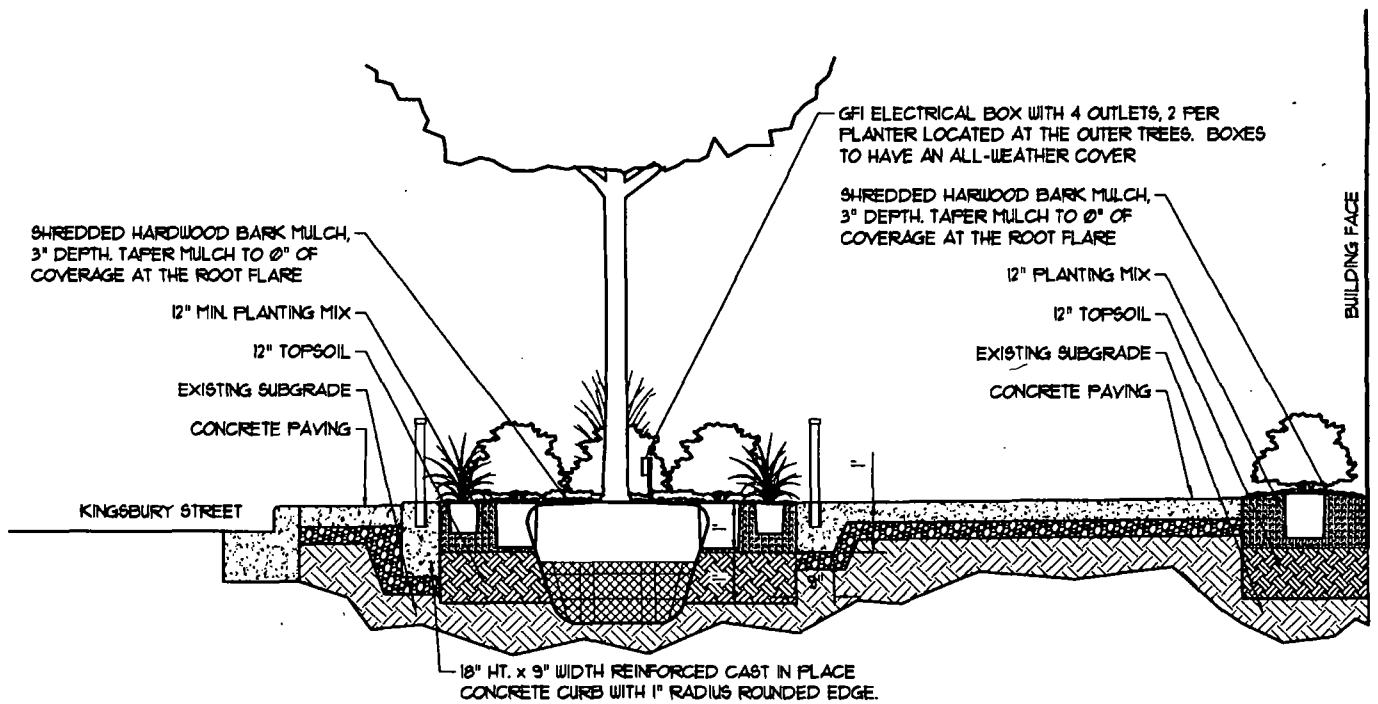

EAST BANK CLUB  
KINGSBURY STREET IMPROVEMENTS  
CURB PLANTERS AND BUILDING FACER PLANTINGS

NO SCALE

JUNE 7, 2013

 **DANIEL WEINBACH & PARTNERS, LTD.**  
Landscape Architects  
53 W Jackson Blvd Suite 250 Chicago, IL 60604 312.427.2888

SHEET L-5



# City of Chicago



O2013-5280

Office of the City Clerk

## Document Tracking Sheet

|                                 |                                                                        |
|---------------------------------|------------------------------------------------------------------------|
| <b>Meeting Date:</b>            | 6/26/2013                                                              |
| <b>Sponsor(s):</b>              | Reilly, Brendan (42)                                                   |
| <b>Type:</b>                    | Ordinance                                                              |
| <b>Title:</b>                   | Grant(s) of privilege in public way for East Bank Club - bicycle racks |
| <b>Committee(s) Assignment:</b> | Committee on Transportation and Public Way                             |

ORDINANCE  
EAST BANK CLUB  
Acct. No. 62807 - 5  
Permit No. 1106736

*Be It Ordained by the City Council of the City of Chicago:*

SECTION 1. Permission and authority are hereby given and granted to EAST BANK CLUB, upon the terms and subject to the conditions of this ordinance to construct, install, maintain and use five (5) Bicycle Rack(s) on the public right-of-way adjacent to its premises known as 500 N. Kingsbury St..

Said Bicycle Rack(s) at N Kingsbury St measure(s):

Three (3) at nine point one seven (9.17) feet in length, and two point nine two (2.92) feet in width for a total of eighty point three three (80.33) square feet.

Two (2) at seven point one seven (7.17) feet in length, and two point nine two (2.92) feet in width for a total of forty-one point eight seven (41.87) square feet.

The location of said privilege shall be as shown on prints kept on file with the Department of Business Affairs and Consumer Protection and the Office of the City Clerk.

Said privilege shall be constructed in accordance with plans and specifications approved by the Department of Planning and Development and Department of Transportation (Division of Project Development).

This grant of privilege in the public way shall be subject to the provisions of Section 10-28-015 and all other required provisions of the Municipal Code of Chicago.


The grantee shall pay to the City of Chicago as compensation for the privilege #1106736 herein granted the sum of zero (\$0.00) per annum in advance.


A 25% penalty will be added for payments received after due date.

The permit holder agrees to hold the City of Chicago harmless for any damage, relocation or replacement costs associated with damage, relocation or removal of private property caused by the City performing work in the public way.

Authority herein given and granted for a period of five (5) years from and after Date of Passage.

Alderman

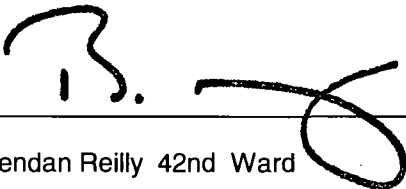
  
Brendan Reilly 42nd Ward

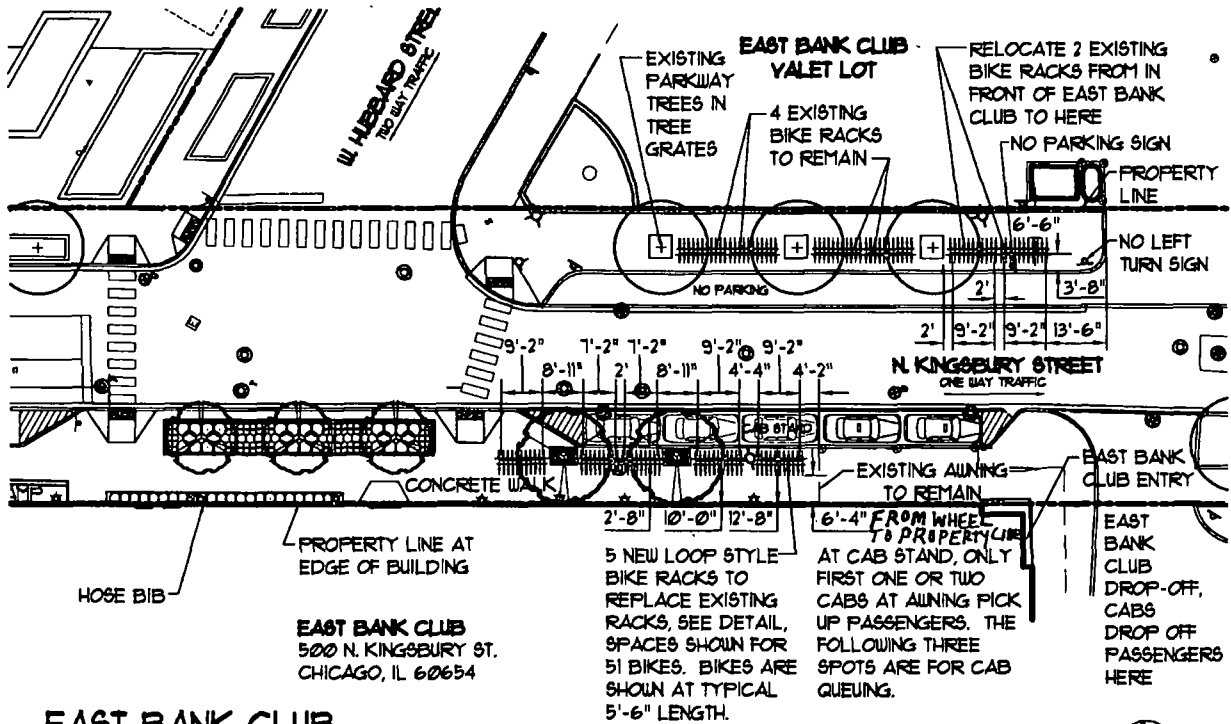

# EAST BANK CLUB KINGSBURY STREET IMPROVEMENTS BIKE RACKS


SCALE: 1" = 30'-0"

JUNE 7, 2013

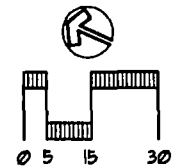

**DANIEL WEINBACH & PARTNERS, LTD.**  
Landscape Architects  
53 W. Jackson Blvd Suite 250 Chicago, IL 60604 312 427-2888

SHEET L-1

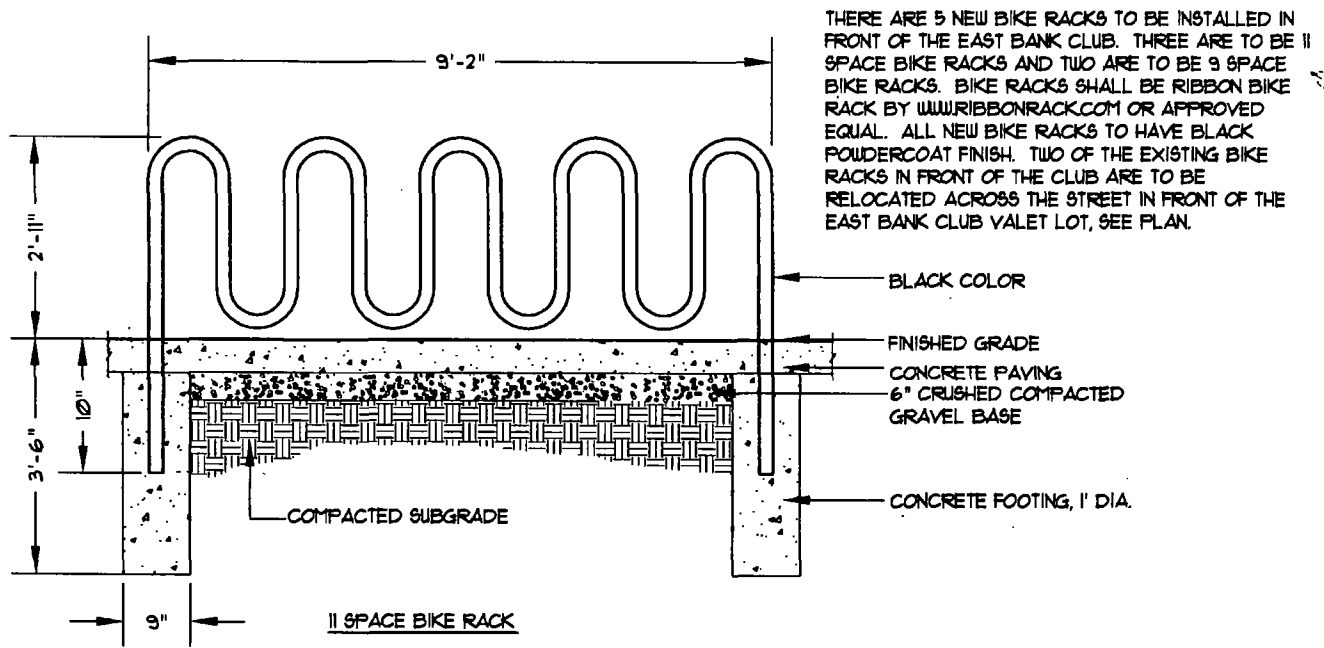

**EAST BANK CLUB  
KINGSBURY STREET IMPROVEMENTS  
BIKE RACKS**

NO SCALE

JUNE 7, 2013



**DANIEL WEINBACH & PARTNERS, LTD.**  
Landscape Architects

53 W. Jackson Blvd Suite 250 Chicago, IL 60604 312 427-2888

SHEET L-2



# City of Chicago



O2013-5281

Office of the City Clerk

## Document Tracking Sheet

|                                 |                                                   |
|---------------------------------|---------------------------------------------------|
| <b>Meeting Date:</b>            | 6/26/2013                                         |
| <b>Sponsor(s):</b>              | Reilly, Brendan (42)                              |
| <b>Type:</b>                    | Ordinance                                         |
| <b>Title:</b>                   | Grant(s) of privilege in public way for Eddie V's |
| <b>Committee(s) Assignment:</b> | Committee on Transportation and Public Way        |



ORDINANCE  
EDDIE V'S  
Acct. No. 14374 - 5  
Permit No. 1105703

*Be It Ordained by the City Council of the City of Chicago:*

SECTION 1. Permission and authority are hereby given and granted to EDDIE V'S, upon the terms and subject to the conditions of this ordinance to maintain and use one (1) sign(s) projecting over the public right-of-way attached to its premises known as 521 N. Rush St..

Said sign structure(s) measures as follows; along Grand Ave:

One (1) at one point three three (1.33) feet in length, eight (8) feet in height and seventeen point three three (17.33) feet above grade level.

The location of said privilege shall be as shown on prints kept on file with the Department of Business Affairs and Consumer Protection and the Office of the City Clerk.

Said privilege shall be constructed in accordance with plans and specifications approved by the Department of Transportation (Division of Project Development) and Zoning Department - Signs.


This grant of privilege in the public way shall be subject to the provisions of Section 10-28-015 and all other required provisions of the Municipal Code of Chicago.




The grantee shall pay to the City of Chicago as compensation for the privilege #1105703 herein granted the sum of one hundred (\$100.00) per annum in advance.

A 25% penalty will be added for payments received after due date.

The permit holder agrees to hold the City of Chicago harmless for any damage, relocation or replacement costs associated with damage, relocation or removal of private property caused by the City performing work in the public way.

Authority herein given and granted for a period of five (5) years from and after Date of Passage.

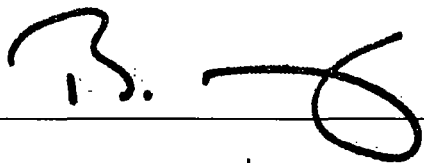Alderman   
Brendan Reilly 42<sup>nd</sup> Ward

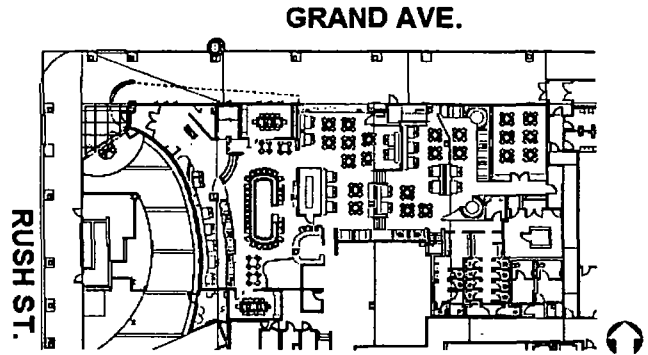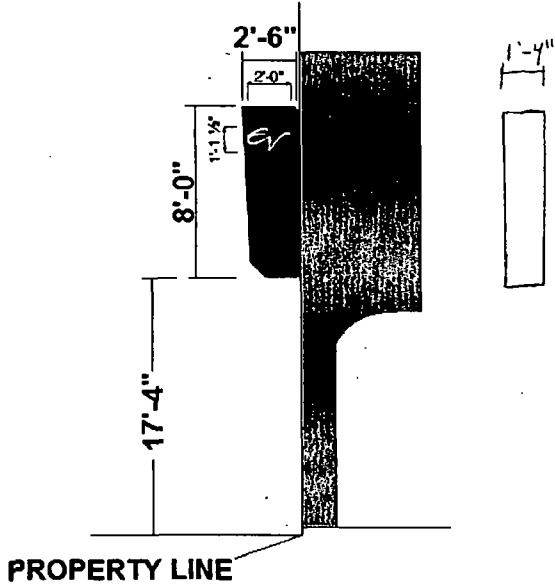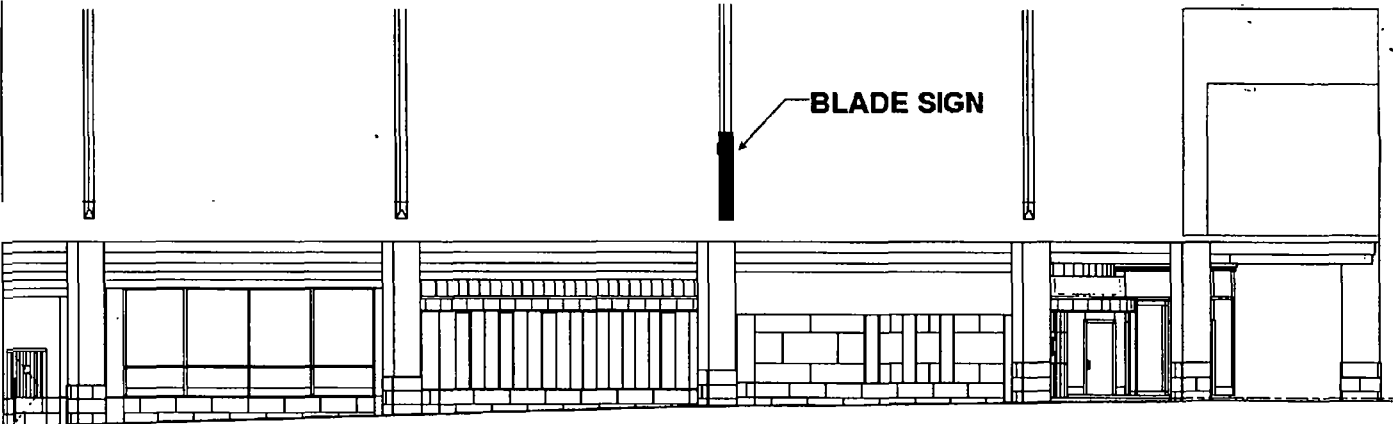



# City of Chicago



O2013-5282

Office of the City Clerk

## Document Tracking Sheet

**Meeting Date:**

6/26/2013

**Sponsor(s):**

Reilly, Brendan (42)

**Type:**

Ordinance

**Title:**

Grant(s) of privilege in public way for Elephant & Castle Pub  
& Restaurant

**Committee(s) Assignment:**

Committee on Transportation and Public Way

ORDINANCE  
ELEPHANT & CASTLE PUB & RESTAURANT  
Acct. No. 370448 - 1  
Permit No. 1107123

*Be It Ordained by the City Council of the City of Chicago:*

SECTION 1. Permission and authority are hereby given and granted to ELEPHANT & CASTLE PUB & RESTAURANT, upon the terms and subject to the conditions of this ordinance to maintain and use, as now constructed, three (3) Light Fixture(s) projecting over the public right-of-way adjacent to its premises known as 160 E. Huron St..

Said Light Fixture(s) at St. Clair measure(s):

Three (3) at one point eight three (1.83) foot in length, two point three three (2.33) feet in width and eight (8) feet above grade level.

The location of said privilege shall be as shown on prints kept on file with the Department of Business Affairs and Consumer Protection and the Office of the City Clerk.

Said privilege shall be constructed in accordance with plans and specifications approved by the Department of Transportation (Division of Project Development).


This grant of privilege in the public way shall be subject to the provisions of Section 10-28-015 and all other required provisions of the Municipal Code of Chicago.

The grantee shall pay to the City of Chicago as compensation for the privilege #1107123 herein granted the sum of eighty-five (\$85.00) per annum in advance.


A 25% penalty will be added for payments received after due date.

The permit holder agrees to hold the City of Chicago harmless for any damage, relocation or replacement costs associated with damage, relocation or removal of private property caused by the City performing work in the public way.

Authority herein given and granted for a period of five (5) years from and after 06/11/2013.

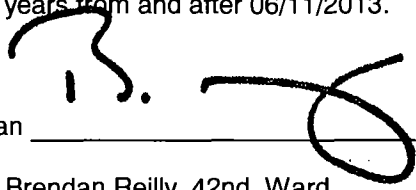  
Alderman \_\_\_\_\_

Brendan Reilly 42nd Ward

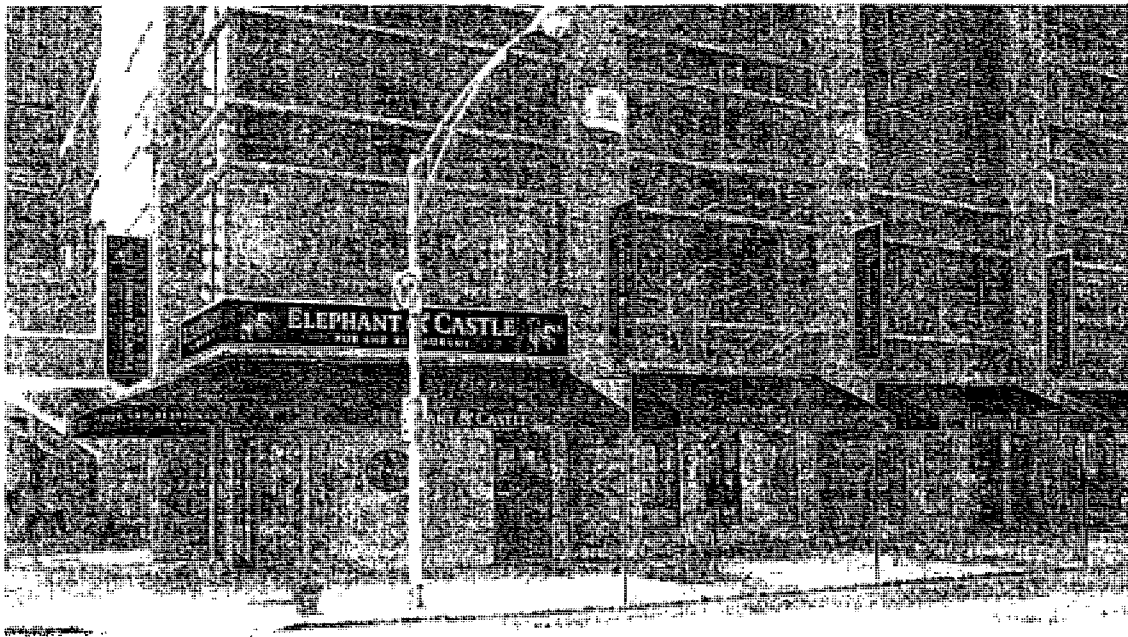

1  
100  
DETAIL FOR FOUR (4) D/F PROJECTING BANNERS - RE-SKIN EXISTING AWNING DISPLAYS  
- TWO (2) ILLUMINATED THIN CABINET SIGNS w/ GOLD HANDTOOLED LETTERS.  
NOTE : BLACK BKGD. TO MATCH EXISTING SPANDREL.



2771 Simpson Road,  
Richmond, B C  
V6X 3H6  
Ph 604 273 5511  
Fax 604 273 0356

PROJECT: Elephant Castle  
Chicago - Banners, Awning,  
Handtooled Letters

DATE 11/04/2005

JOB NO 1-4963

SALES T. McLean

SCALE: N T S

DWG # 2 OF 2

DESIGNER W Zanovik

REV. (1): 02/05/2005

PRODUCTION  
READY: ☒ NO

NOTES SITE CHECK NEEDED  
FOR EXACT SIZES  
CONCEPTUAL ARTWORK ONLY.

THIS DESIGN AND SHALL REMAIN THE PROPERTY OF  
0693057 B.C.LTD.  
AND THE USE OF THIS DESIGN OR ANY PARTS  
THEREOF IS PROHIBITED WITHOUT THE WRITTEN  
CONSENT OF THE OWNER  
DUE TO THE TRANSLUCENCY OF ACRYLIC PRINTS &  
VARIABLE THE COLOURS SHOWN ON THIS PRESENTATION  
MAY VARY FROM THOSE ACTUALLY USED IN THE  
PRODUCTION OF YOUR SIGN

Customer Approval

Date



# City of Chicago



O2013-5283

Office of the City Clerk

## Document Tracking Sheet

|                                 |                                                           |
|---------------------------------|-----------------------------------------------------------|
| <b>Meeting Date:</b>            | 6/26/2013                                                 |
| <b>Sponsor(s):</b>              | Reilly, Brendan (42)                                      |
| <b>Type:</b>                    | Ordinance                                                 |
| <b>Title:</b>                   | Grant(s) of privilege in public way for Image Nails No. 1 |
| <b>Committee(s) Assignment:</b> | Committee on Transportation and Public Way                |

ORDINANCE  
IMAGE NAILS #1  
Acct. No. 289188 - 1  
Permit No. 1107007

*Be It Ordained by the City Council of the City of Chicago:*

SECTION 1. Permission and authority are hereby given and granted to IMAGE NAILS #1, upon the terms and subject to the conditions of this ordinance to maintain and use one (1) sign(s) projecting over the public right-of-way attached to its premises known as 203 W. Lake St..

Said sign structure(s) measures as follows; along W. Lake Street:

One (1) at four (4) feet in length, four (4) feet in height and thirteen point six seven (13.67) feet above grade level.

The location of said privilege shall be as shown on prints kept on file with the Department of Business Affairs and Consumer Protection and the Office of the City Clerk.

Said privilege shall be constructed in accordance with plans and specifications approved by the Department of Transportation (Division of Project Development) and Zoning Department - Signs.


This grant of privilege in the public way shall be subject to the provisions of Section 10-28-015 and all other required provisions of the Municipal Code of Chicago.

The grantee shall pay to the City of Chicago as compensation for the privilege #1107007 herein granted the sum of one hundred (\$100.00) per annum in advance.

A 25% penalty will be added for payments received after due date.

The permit holder agrees to hold the City of Chicago harmless for any damage, relocation or replacement costs associated with damage, relocation or removal of private property caused by the City performing work in the public way.

Authority herein given and granted for a period of five (5) years from and after 06/11/2013.

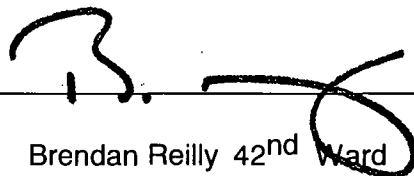Alderman   
Brendan Reilly 42<sup>nd</sup> Ward







# City of Chicago



O2013-5284

Office of the City Clerk

## Document Tracking Sheet

|                                 |                                                    |
|---------------------------------|----------------------------------------------------|
| <b>Meeting Date:</b>            | 6/26/2013                                          |
| <b>Sponsor(s):</b>              | Reilly, Brendan (42)                               |
| <b>Type:</b>                    | Ordinance                                          |
| <b>Title:</b>                   | Grant(s) of privilege in public way for J & J Fish |
| <b>Committee(s) Assignment:</b> | Committee on Transportation and Public Way         |

ORDINANCE  
J & J FISH  
Acct. No. 256808 - 1  
Permit No. 1107183

*Be It Ordained by the City Council of the City of Chicago:*

SECTION 1. Permission and authority are hereby given and granted to J & J FISH, upon the terms and subject to the conditions of this ordinance to maintain and use one (1) sign(s) projecting over the public right-of-way attached to its premises known as 26 E. Adams St..

Said sign structure(s) measures as follows; along E. Adams St.:  
One (1) at nine point eight three (9.83) feet in length, three (3) feet in height and ten (10) feet above grade level.

The location of said privilege shall be as shown on prints kept on file with the Department of Business Affairs and Consumer Protection and the Office of the City Clerk.

Said privilege shall be constructed in accordance with plans and specifications approved by the Department of Transportation (Division of Project Development) and Zoning Department - Signs.


This grant of privilege in the public way shall be subject to the provisions of Section 10-28-015 and all other required provisions of the Municipal Code of Chicago.


The grantee shall pay to the City of Chicago as compensation for the privilege #1107183 herein granted the sum of three hundred (\$300.00) per annum in advance.

A 25% penalty will be added for payments received after due date.

The permit holder agrees to hold the City of Chicago harmless for any damage, relocation or replacement costs associated with damage, relocation or removal of private property caused by the City performing work in the public way.

Authority herein given and granted for a period of five (5) years from and after 06/11/2013.

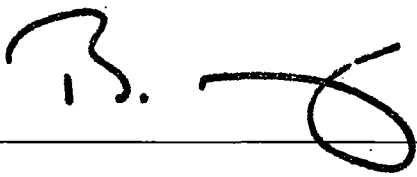Alderman   
Brendan Reilly 42<sup>nd</sup> Ward

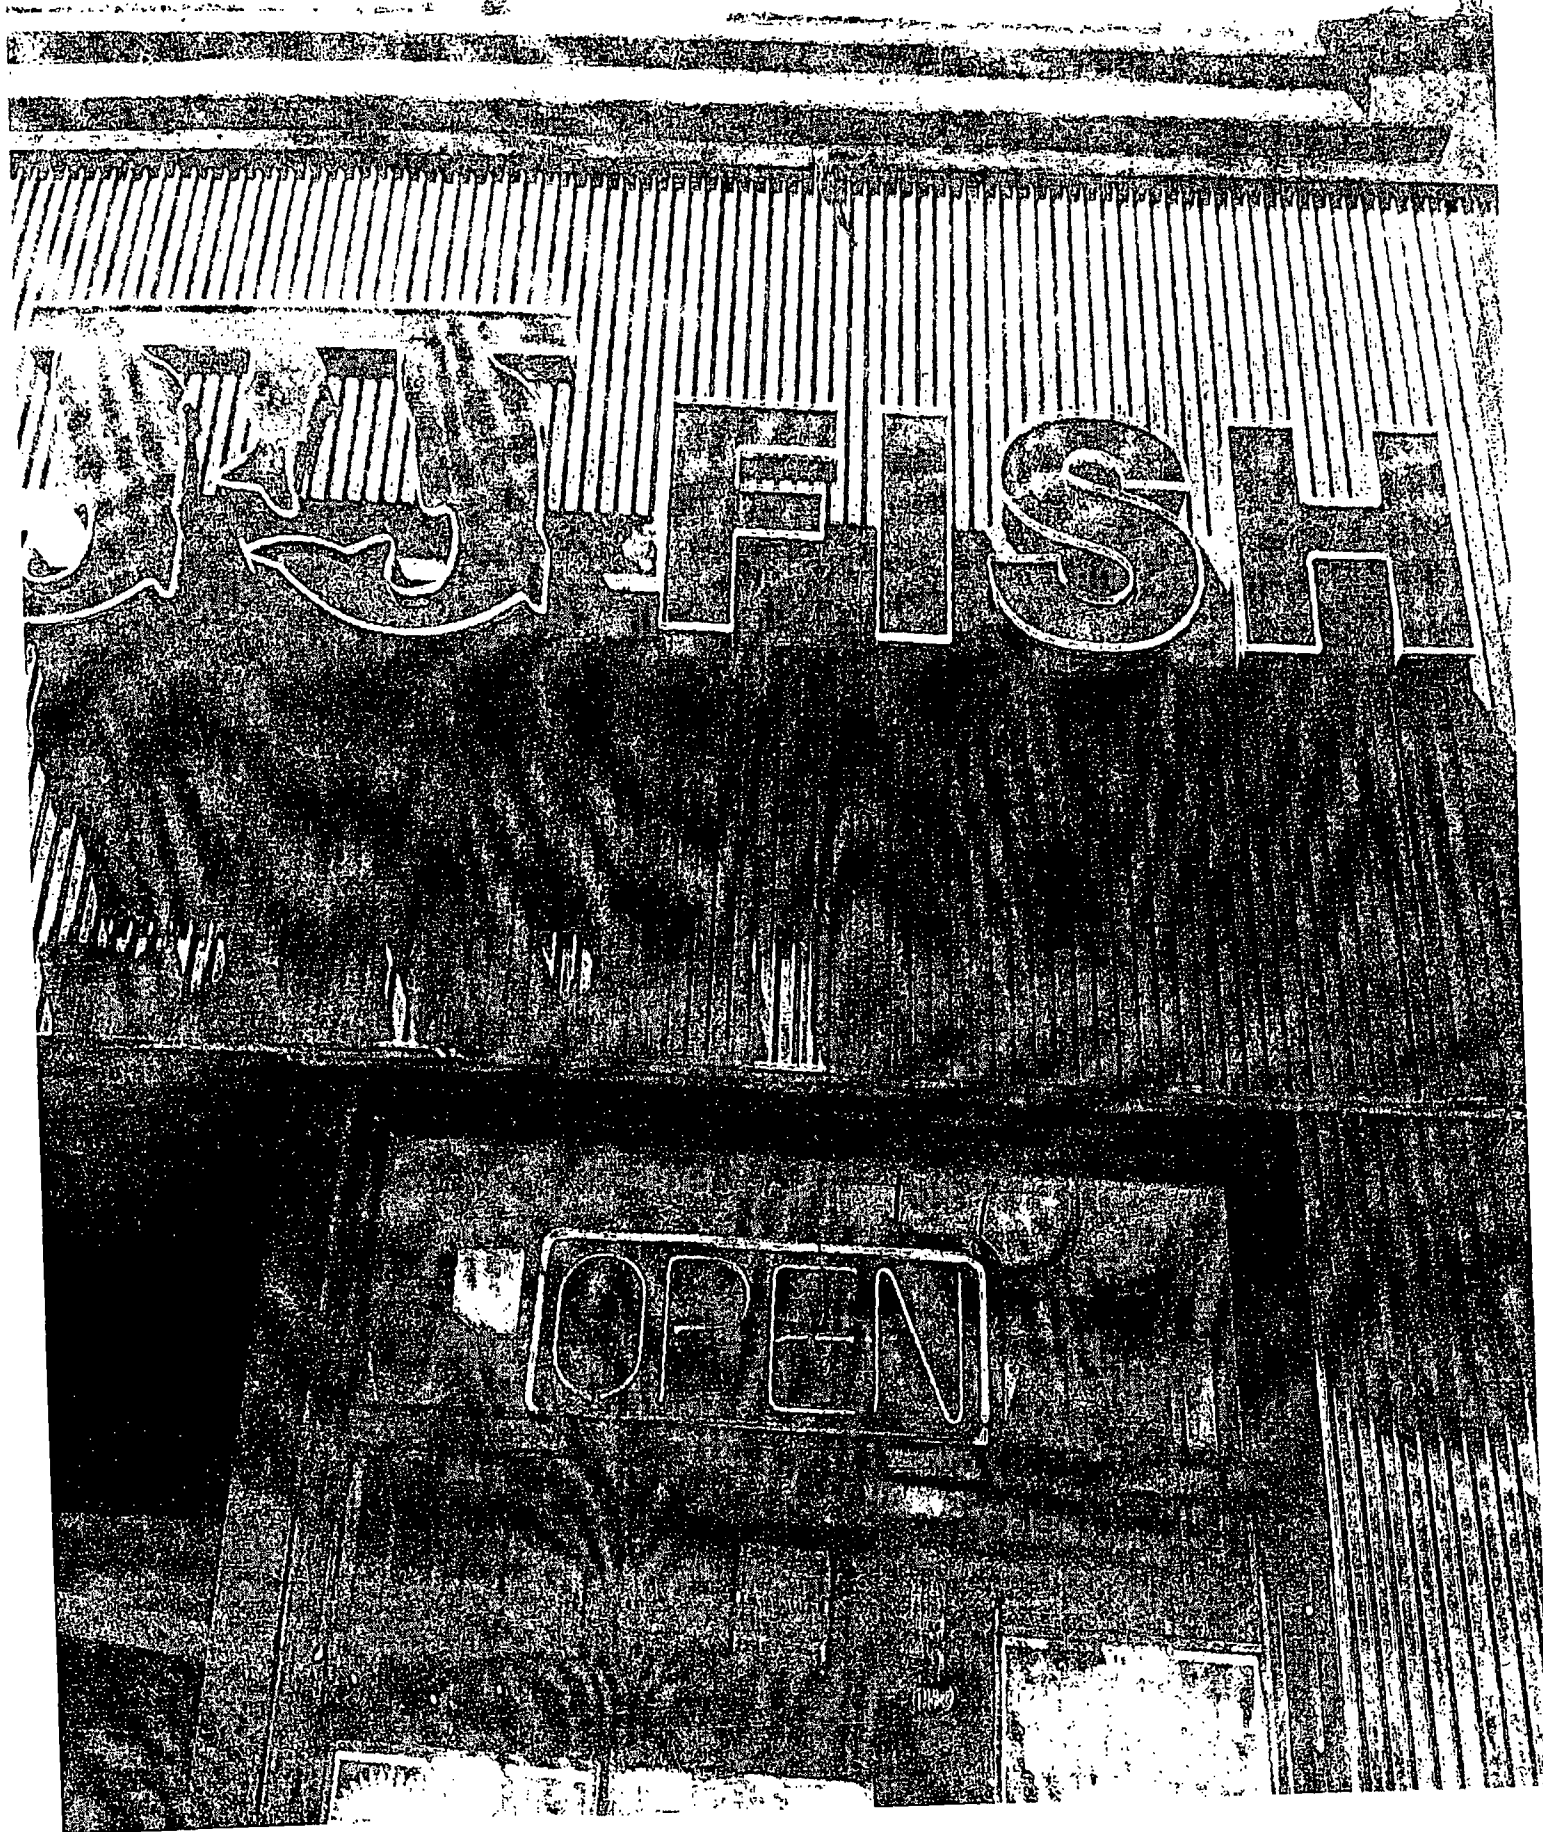



# City of Chicago



O2013-5285

Office of the City Clerk

## Document Tracking Sheet

|                                 |                                                                      |
|---------------------------------|----------------------------------------------------------------------|
| <b>Meeting Date:</b>            | 6/26/2013                                                            |
| <b>Sponsor(s):</b>              | Reilly, Brendan (42)                                                 |
| <b>Type:</b>                    | Ordinance                                                            |
| <b>Title:</b>                   | Grant(s) of privilege in public way for Latin School of Chicago, The |
| <b>Committee(s) Assignment:</b> | Committee on Transportation and Public Way                           |

ORDINANCE  
THE LATIN SCHOOL OF CHICAGO  
Acct. No. 207898 - 3  
Permit No. 1106887

*Be It Ordained by the City Council of the City of Chicago:*

SECTION 1. Permission and authority are hereby given and granted to THE LATIN SCHOOL OF CHICAGO, upon the terms and subject to the conditions of this ordinance to maintain and use, as now constructed, three (3) Planter(s) on the public right-of-way for beautification purposes adjacent to its premises known as 59 W. North Blvd..

Said Planter(s) at N. Clark measure(s):

One (1) at fifty-two point eight three (52.83) feet in length, and five point five (5.5) feet in width for a total of two hundred ninety point five seven (290.57) square feet.

Said Planter(s) at N. Clark measure(s):

One (1) at twenty-five (25) feet in length, and five point five (5.5) feet in width for a total of one hundred thirty-seven point five (137.5) square feet.

Said Planter(s) at N. Clark measure(s):

One (1) at thirty-two point seven five (32.75) feet in length, and five point five (5.5) feet in width for a total of one hundred eighty point one three (180.13) square feet.

Grantee must allow the required clear and unobstructed space for pedestrian passage at all times per rules and regulations approved by the Department of Transportation.

The location of said privilege shall be as shown on prints kept on file with the Department of Business Affairs and Consumer Protection and the Office of the City Clerk.

Said privilege shall be constructed in accordance with plans and specifications approved by the Department of Planning and Development and Department of Transportation (Division of Project Development).


This grant of privilege in the public way shall be subject to the provisions of Section 10-28-015 and all other required provisions of the Municipal Code of Chicago.


The grantee shall pay to the City of Chicago as compensation for the privilege #1106887 herein granted the sum of zero (\$0.00) per annum in advance.

A 25% penalty will be added for payments received after due date.

The permit holder agrees to hold the City of Chicago harmless for any damage, relocation or replacement costs associated with damage, relocation or removal of private property caused by the City performing work in the public way.

Authority herein given and granted for a period of five (5) years from and after 01/09/2013.

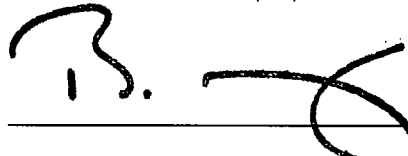Alderman   
Brendan Reilly 42nd Ward

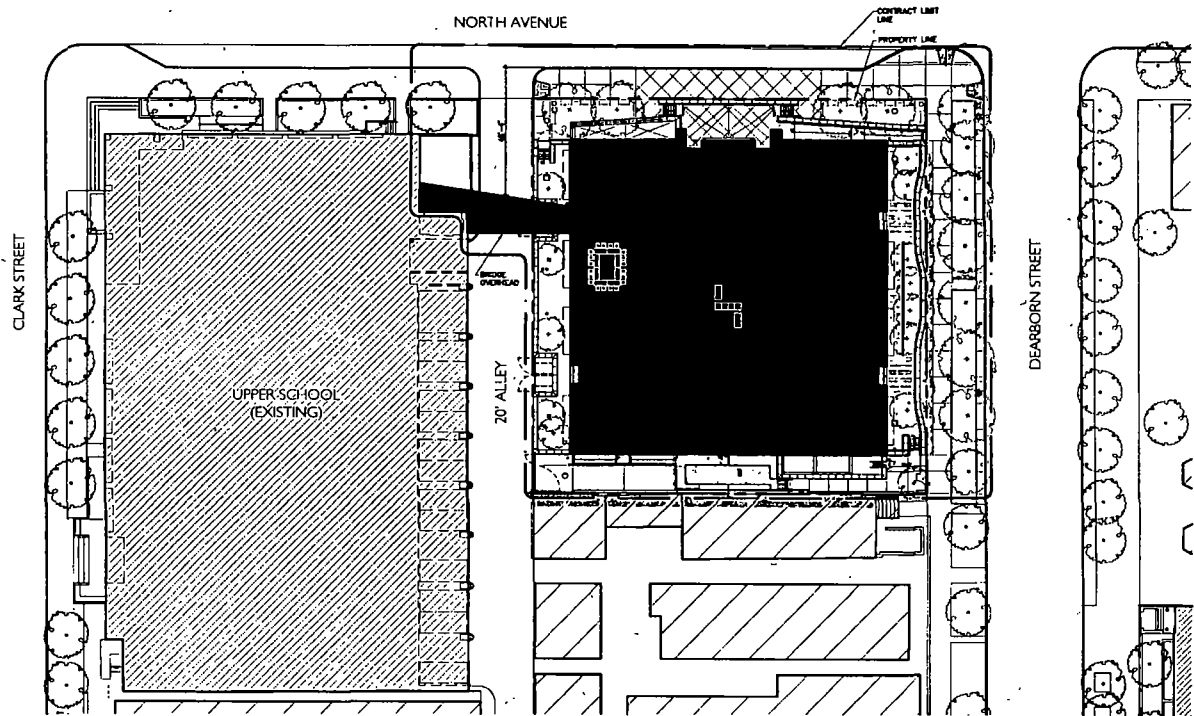

USE OF PUBLIC WAY

1/32" = 1'-0" April 2010





# City of Chicago



O2013-5286

Office of the City Clerk

## Document Tracking Sheet

|                                 |                                                                                                |
|---------------------------------|------------------------------------------------------------------------------------------------|
| <b>Meeting Date:</b>            | 6/26/2013                                                                                      |
| <b>Sponsor(s):</b>              | Reilly, Brendan (42)                                                                           |
| <b>Type:</b>                    | Ordinance                                                                                      |
| <b>Title:</b>                   | Grant(s) of privilege in public way for MB Real Estate/AAF<br>One North LaSalle Properties LLC |
| <b>Committee(s) Assignment:</b> | Committee on Transportation and Public Way                                                     |

ORDINANCE  
MB REAL ESTATE/AAF ONE NORTH LASALLE PROPERTIES L.L.C  
Acct. No. 88276 - 1  
Permit No. 1106297

*Be It Ordained by the City Council of the City of Chicago:*

SECTION 1. Permission and authority are hereby given and granted to MB REAL ESTATE/AAF ONE NORTH LASALLE PROPERTIES L.L.C, upon the terms and subject to the conditions of this ordinance to maintain and use, as now constructed, four (4) Foundation Support(s) under the public right-of-way adjacent to its premises known as 1 N. La Salle St..

Said concrete foundation support on N. LaSalle shall be for four (4) beams/posts. Said concrete foundation shall measure two (2) feet in length and two (2) feet in width for each beams/posts. Said beams/posts shall be used to support an emergency backup generator approximately fifteen (15) feet above grade level..

The location of said privilege shall be as shown on prints kept on file with the Department of Business Affairs and Consumer Protection and the Office of the City Clerk.

Said privilege shall be constructed in accordance with plans and specifications approved by the Department of Planning and Development and Department of Transportation (Office of Underground Coordination).

This grant of privilege in the public way shall be subject to the provisions of Section 10-28-015 and all other required provisions of the Municipal Code of Chicago.


The grantee shall pay to the City of Chicago as compensation for the privilege #1106297 herein granted the sum of one thousand six hundred (\$1,600.00) per annum in advance.

A 25% penalty will be added for payments received after due date.

The permit holder agrees to hold the City of Chicago harmless for any damage, relocation or replacement costs associated with damage, relocation or removal of private property caused by the City performing work in the public way.

Authority herein given and granted for a period of five (5) years from and after 05/14/2013.

Alderman

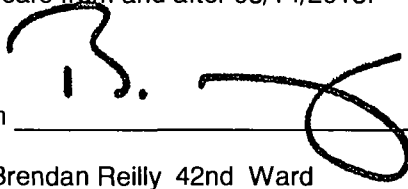  
Brendan Reilly 42nd Ward





9 - ATTEND. EMPLOYMENT TO BE BASED ON WORKING SATISFACTION. SPECIAL CONTRACTORS TO  
BE RECOMMENDED BY THE DIRECTOR OF WORKING TIME MANAGEMENT BOARD.

DATE: SEPTEMBER 11, 2007



City of Chicago  
Office of the City Clerk  
Document Tracking Sheet



O2013-5287

|                                 |                                                         |
|---------------------------------|---------------------------------------------------------|
| <b>Meeting Date:</b>            | 6/26/2013                                               |
| <b>Sponsor(s):</b>              | Reilly, Brendan (42)                                    |
| <b>Type:</b>                    | Ordinance                                               |
| <b>Title:</b>                   | Grant(s) of privilege in public way for MP Catalyst LLC |
| <b>Committee(s) Assignment:</b> | Committee on Transportation and Public Way              |

ORDINANCE  
MP CATALYST, LLC  
Acct. No. 378588 - 1  
Permit No. 1104495

*Be It Ordained by the City Council of the City of Chicago:*

SECTION 1. Permission and authority are hereby given and granted to MP CATALYST, LLC, upon the terms and subject to the conditions of this ordinance to construct, install, maintain and use three (3) Planter(s) on the public right-of-way for beautification purposes adjacent to its premises known as 123 N. Desplaines St..

Said Planter(s) at N. Desplaines street measure(s):

One (1) at eight point four two (8.42) feet in length, and six (6) feet in width for a total of fifty point five two (50.52) square feet.

One (1) at thirty (30) feet in length, and six (6) feet in width for a total of one hundred eighty (180) square feet.

One (1) at thirty-five (35) feet in length, and six (6) feet in width for a total of two hundred ten (210) square feet.

Grantee must allow the required clear and unobstructed space for pedestrian passage at all times per rules and regulations approved by the Department of Transportation.

The location of said privilege shall be as shown on prints kept on file with the Department of Business Affairs and Consumer Protection and the Office of the City Clerk.

Said privilege shall be constructed in accordance with plans and specifications approved by the Department of Planning and Development and Department of Transportation (Division of Project Development).

This grant of privilege in the public way shall be subject to the provisions of Section 10-28-015 and all other required provisions of the Municipal Code of Chicago.

The grantee shall pay to the City of Chicago as compensation for the privilege #1104495 herein granted the sum of zero (\$0.00) per annum in advance.

A 25% penalty will be added for payments received after due date.

The permit holder agrees to hold the City of Chicago harmless for any damage, relocation or replacement costs associated with damage, relocation or removal of private property caused by the City performing work in the public way.

Authority herein given and granted for a period of five (5) years from and after Date of Passage.

Alderman \_\_\_\_\_

Brendan Reilly 42nd Ward



259423

**BRININSTOOL  
+ LYNCH**  
© 2012 BRININSTOOL + LYNCH, LLC



# City of Chicago



O2013-5288

Office of the City Clerk

## Document Tracking Sheet

|                                 |                                                                                  |
|---------------------------------|----------------------------------------------------------------------------------|
| <b>Meeting Date:</b>            | 6/26/2013                                                                        |
| <b>Sponsor(s):</b>              | Reilly, Brendan (42)                                                             |
| <b>Type:</b>                    | Ordinance                                                                        |
| <b>Title:</b>                   | Grant(s) of privilege in public way for McCormick & Schmick's Seafood Restaurant |
| <b>Committee(s) Assignment:</b> | Committee on Transportation and Public Way                                       |

ORDINANCE  
MCCORMICK & SCHMICK'S SEAFOOD RESTAURANT  
Acct. No. 217437 - 1  
Permit No. 1106846

*Be It Ordained by the City Council of the City of Chicago:*

SECTION 1. Permission and authority are hereby given and granted to MCCORMICK & SCHMICK'S SEAFOOD RESTAURANT, upon the terms and subject to the conditions of this ordinance to maintain and use, as now constructed, one (1) Revolving door(s) on the public right-of-way adjacent to its premises known as 41 E. Chestnut St..

Said Revolving door(s) at E. Chestnut Street measure(s):

One (1) at four (4) feet in length, and twenty-one (21) feet in width for a total of eighty-four (84) square feet.

The location of said privilege shall be as shown on prints kept on file with the Department of Business Affairs and Consumer Protection and the Office of the City Clerk.

Said privilege shall be constructed in accordance with plans and specifications approved by the Department of Planning and Development and Department of Transportation (Division of Project Development).


This grant of privilege in the public way shall be subject to the provisions of Section 10-28-015 and all other required provisions of the Municipal Code of Chicago.

The grantee shall pay to the City of Chicago as compensation for the privilege #1106846 herein granted the sum of four hundred (\$400.00) per annum in advance.


A 25% penalty will be added for payments received after due date.

The permit holder agrees to hold the City of Chicago harmless for any damage, relocation or replacement costs associated with damage, relocation or removal of private property caused by the City performing work in the public way.

Authority herein given and granted for a period of five (5) years from and after 05/20/2013.

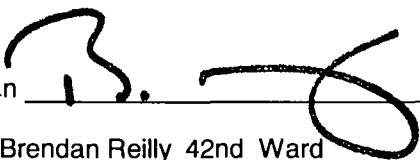Alderman   
Brendan Reilly 42nd Ward

McCORMICK + SCHMICK'S SEAFOOD RESTAURANT  
41 E. CHESTNUT ST.  
CHICAGO, IL 60611

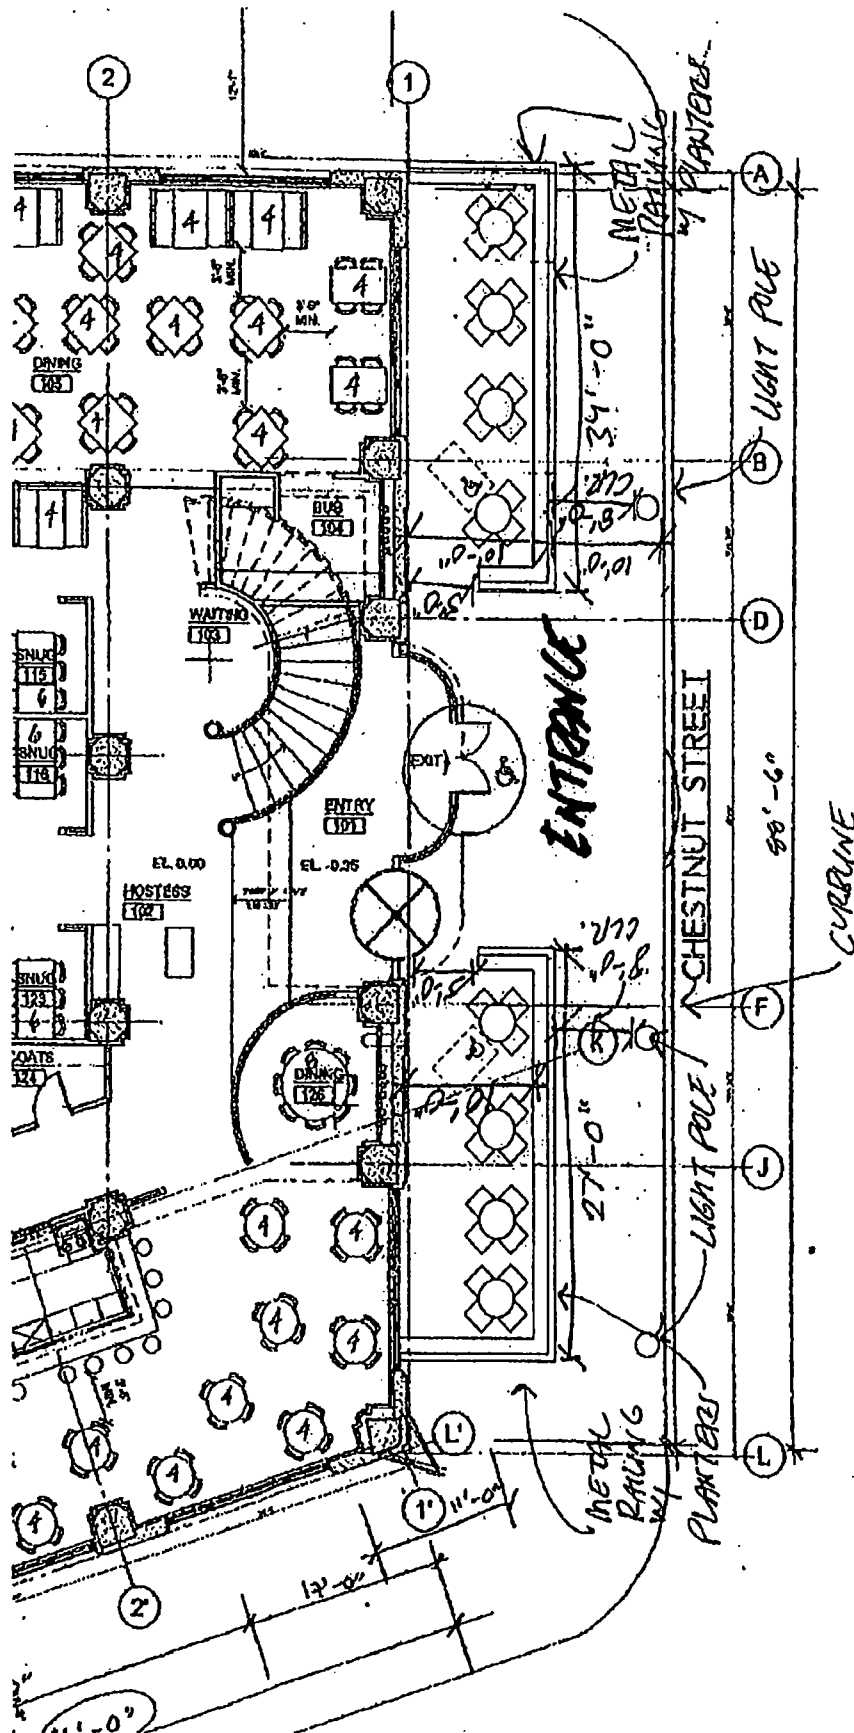



# City of Chicago



O2013-5289

Office of the City Clerk

## Document Tracking Sheet

|                                 |                                                                                          |
|---------------------------------|------------------------------------------------------------------------------------------|
| <b>Meeting Date:</b>            | 6/26/2013                                                                                |
| <b>Sponsor(s):</b>              | Reilly, Brendan (42)                                                                     |
| <b>Type:</b>                    | Ordinance                                                                                |
| <b>Title:</b>                   | Grant(s) of privilege in public way for McCormick & Schmick's Seafood Restaurant - trees |
| <b>Committee(s) Assignment:</b> | Committee on Transportation and Public Way                                               |



ORDINANCE  
MCCORMICK & SCHMICK'S SEAFOOD RESTAURANT  
Acct. No. 217437 - 1  
Permit No. 1106847

*Be It Ordained by the City Council of the City of Chicago:*

SECTION 1. Permission and authority are hereby given and granted to MCCORMICK & SCHMICK'S SEAFOOD RESTAURANT, upon the terms and subject to the conditions of this ordinance to maintain and use, as now constructed, four (4) Trees(s) on the public right-of-way for beautification purposes adjacent to its premises known as 41 E. Chestnut St..

Said Trees(s) at N. Rush Street measure(s):

Two (2) at two point five (2.5) feet in length, and two point five (2.5) feet in width for a total of twelve point five (12.5) square feet.

Said Trees(s) at E. Chestnut measure(s):

Two (2) at two point five (2.5) feet in length, and two point five (2.5) feet in width for a total of twelve point five (12.5) square feet.

The location of said privilege shall be as shown on prints kept on file with the Department of Business Affairs and Consumer Protection and the Office of the City Clerk.

Said privilege shall be constructed in accordance with plans and specifications approved by the Department of Planning and Development and Department of Transportation (Division of Project Development).

This grant of privilege in the public way shall be subject to the provisions of Section 10-28-015 and all other required provisions of the Municipal Code of Chicago.


The grantee shall pay to the City of Chicago as compensation for the privilege #1106847 herein granted the sum of zero (\$0.00) per annum in advance.

A 25% penalty will be added for payments received after due date.


The permit holder agrees to hold the City of Chicago harmless for any damage, relocation or replacement costs associated with damage, relocation or removal of private property caused by the City performing work in the public way.

Authority herein given and granted for a period of five (5) years from and after 05/20/2013.

Alderman

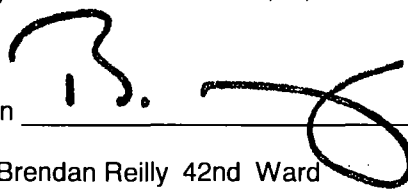  
Brendan Reilly 42nd Ward

MCCORMICK + SCHMICK'S SEAFOOD RESTAURANT  
41 E. CHESTNUT ST.  
CHICAGO, IL 60611

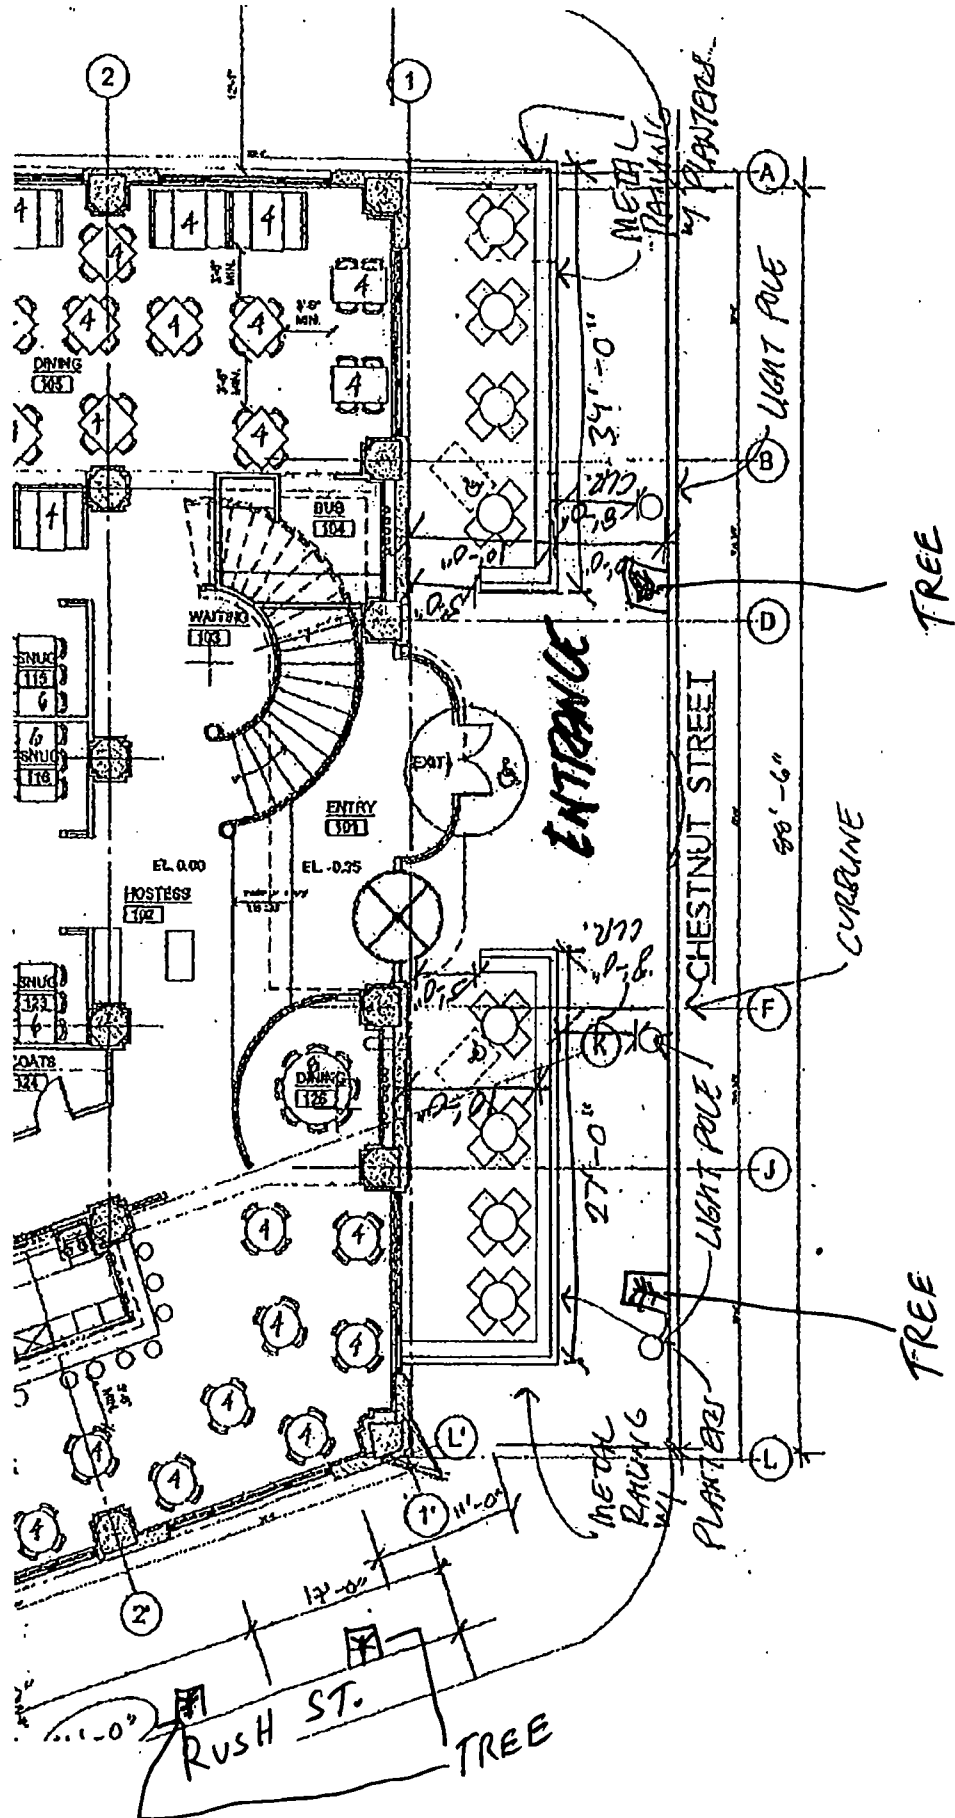



# City of Chicago



O2013-5290

Office of the City Clerk

## Document Tracking Sheet

|                                 |                                                   |
|---------------------------------|---------------------------------------------------|
| <b>Meeting Date:</b>            | 6/26/2013                                         |
| <b>Sponsor(s):</b>              | Reilly, Brendan (42)                              |
| <b>Type:</b>                    | Ordinance                                         |
| <b>Title:</b>                   | Grant(s) of privilege in public way for OfficeMax |
| <b>Committee(s) Assignment:</b> | Committee on Transportation and Public Way        |

ORDINANCE  
OFFICEMAX  
Acct. No. 58644 - 8  
Permit No. 1106077

*Be It Ordained by the City Council of the City of Chicago:*

SECTION 1. Permission and authority are hereby given and granted to OFFICEMAX, upon the terms and subject to the conditions of this ordinance to maintain and use three (3) sign(s) projecting over the public right-of-way attached to its premises known as 550 N. St Clair St..

Said sign structure(s) measures as follows; along N St. Clair:

One (1) at eleven point three three (11.33) feet in length, two point seven five (2.75) feet in height and twelve (12) feet above grade level.

One (1) at fifty-four point two five (54.25) feet in length, three point one seven (3.17) feet in height and twelve (12) feet above grade level.

One (1) at four (4) feet in length, two (2) feet in height and eleven point five (11.5) feet above grade level.

The location of said privilege shall be as shown on prints kept on file with the Department of Business Affairs and Consumer Protection and the Office of the City Clerk.

Said privilege shall be constructed in accordance with plans and specifications approved by the Department of Transportation (Division of Project Development) and Zoning Department - Signs.


This grant of privilege in the public way shall be subject to the provisions of Section 10-28-015 and all other required provisions of the Municipal Code of Chicago.

The grantee shall pay to the City of Chicago as compensation for the privilege #1106077 herein granted the sum of seven hundred (\$700.00) per annum in advance.

A 25% penalty will be added for payments received after due date.

The permit holder agrees to hold the City of Chicago harmless for any damage, relocation or replacement costs associated with damage, relocation or removal of private property caused by the City performing work in the public way.

Authority herein given and granted for a period of five (5) years from and after Date of Passage.

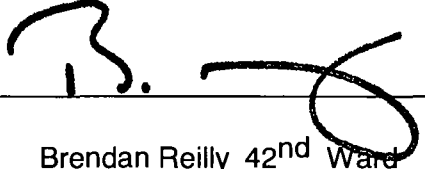Alderman   
Brendan Reilly 42<sup>nd</sup> Ward

Scale:  $1/8" = 1'-0"$

Scale:  $1/8" = 1'-0"$

[illegible]



# City of Chicago



O2013-5291

Office of the City Clerk

## Document Tracking Sheet

**Meeting Date:**

6/26/2013

**Sponsor(s):**

Reilly, Brendan (42)

**Type:**

Ordinance

**Title:**

Grant(s) of privilege in public way for Pizano

**Committee(s) Assignment:**

Committee on Transportation and Public Way

ORDINANCE  
PIZANO  
Acct. No. 270419 - 1  
Permit No. 1106993

*Be It Ordained by the City Council of the City of Chicago:*

SECTION 1. Permission and authority are hereby given and granted to PIZANO, upon the terms and subject to the conditions of this ordinance to maintain and use, as now constructed, fifteen (15) Light Fixture(s) projecting over the public right-of-way adjacent to its premises known as 61 E. Madison St..

Said Light Fixture(s) at E. Madison measure(s):

Fifteen (15) at one (1) foot in length, two (2) feet in width and twenty (20) feet above grade level.

The location of said privilege shall be as shown on prints kept on file with the Department of Business Affairs and Consumer Protection and the Office of the City Clerk.

Said privilege shall be constructed in accordance with plans and specifications approved by the Department of Transportation (Division of Project Development).

This grant of privilege in the public way shall be subject to the provisions of Section 10-28-015 and all other required provisions of the Municipal Code of Chicago.


The grantee shall pay to the City of Chicago as compensation for the privilege #1106993 herein granted the sum of one hundred forty-five (\$145.00) per annum in advance.


A 25% penalty will be added for payments received after due date.

The permit holder agrees to hold the City of Chicago harmless for any damage, relocation or replacement costs associated with damage, relocation or removal of private property caused by the City performing work in the public way.

Authority herein given and granted for a period of five (5) years from and after 06/11/2013.

Alderman

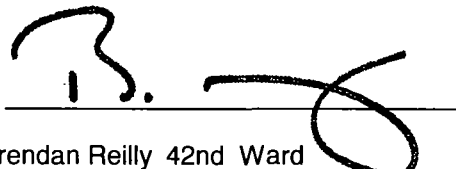  
Brendan Reilly 42nd Ward

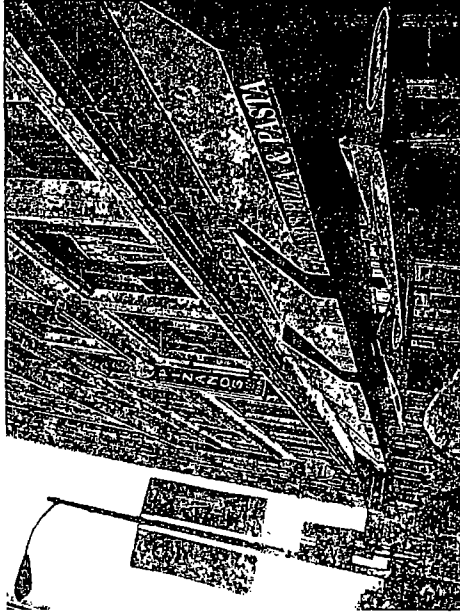





# City of Chicago



O2013-5292

## Office of the City Clerk Document Tracking Sheet

|                                 |                                                                              |
|---------------------------------|------------------------------------------------------------------------------|
| <b>Meeting Date:</b>            | 6/26/2013                                                                    |
| <b>Sponsor(s):</b>              | Reilly, Brendan (42)                                                         |
| <b>Type:</b>                    | Ordinance                                                                    |
| <b>Title:</b>                   | Grant(s) of privilege in public way for River Bank Lofts, c/o Building Group |
| <b>Committee(s) Assignment:</b> | Committee on Transportation and Public Way                                   |

ORDINANCE  
RIVER BANK LOFTS, C/o BUILDING GROUP  
Acct. No. 261491 - 1  
Permit No. 1105816

*Be It Ordained by the City Council of the City of Chicago:*

SECTION 1. Permission and authority are hereby given and granted to RIVER BANK LOFTS, C/o BUILDING GROUP, upon the terms and subject to the conditions of this ordinance to maintain and use, as now constructed, one (1) Manhole(s) under the public right-of-way adjacent to its premises known as 420 W. Grand Ave..

Said Manhole(s) at W. GRAND measure(s):

One (1) at one (1) foot in length, and four (4) feet in width for a total of four (4) square feet.

The location of said privilege shall be as shown on prints kept on file with the Department of Business Affairs and Consumer Protection and the Office of the City Clerk.

Said privilege shall be constructed in accordance with plans and specifications approved by the Department of Transportation (Office of Underground Coordination) and Department of Water Management.

This grant of privilege in the public way shall be subject to the provisions of Section 10-28-015 and all other required provisions of the Municipal Code of Chicago.

The grantee shall pay to the City of Chicago as compensation for the privilege #1105816 herein granted the sum of four hundred (\$400.00) per annum in advance.

A 25% penalty will be added for payments received after due date.


The permit holder agrees to hold the City of Chicago harmless for any damage, relocation or replacement costs associated with damage, relocation or removal of private property caused by the City performing work in the public way.

Authority herein given and granted for a period of five (5) years from and after 03/26/2013.

Alderman \_\_\_\_\_

Brendan Reilly 42nd Ward

703  
906  
6460

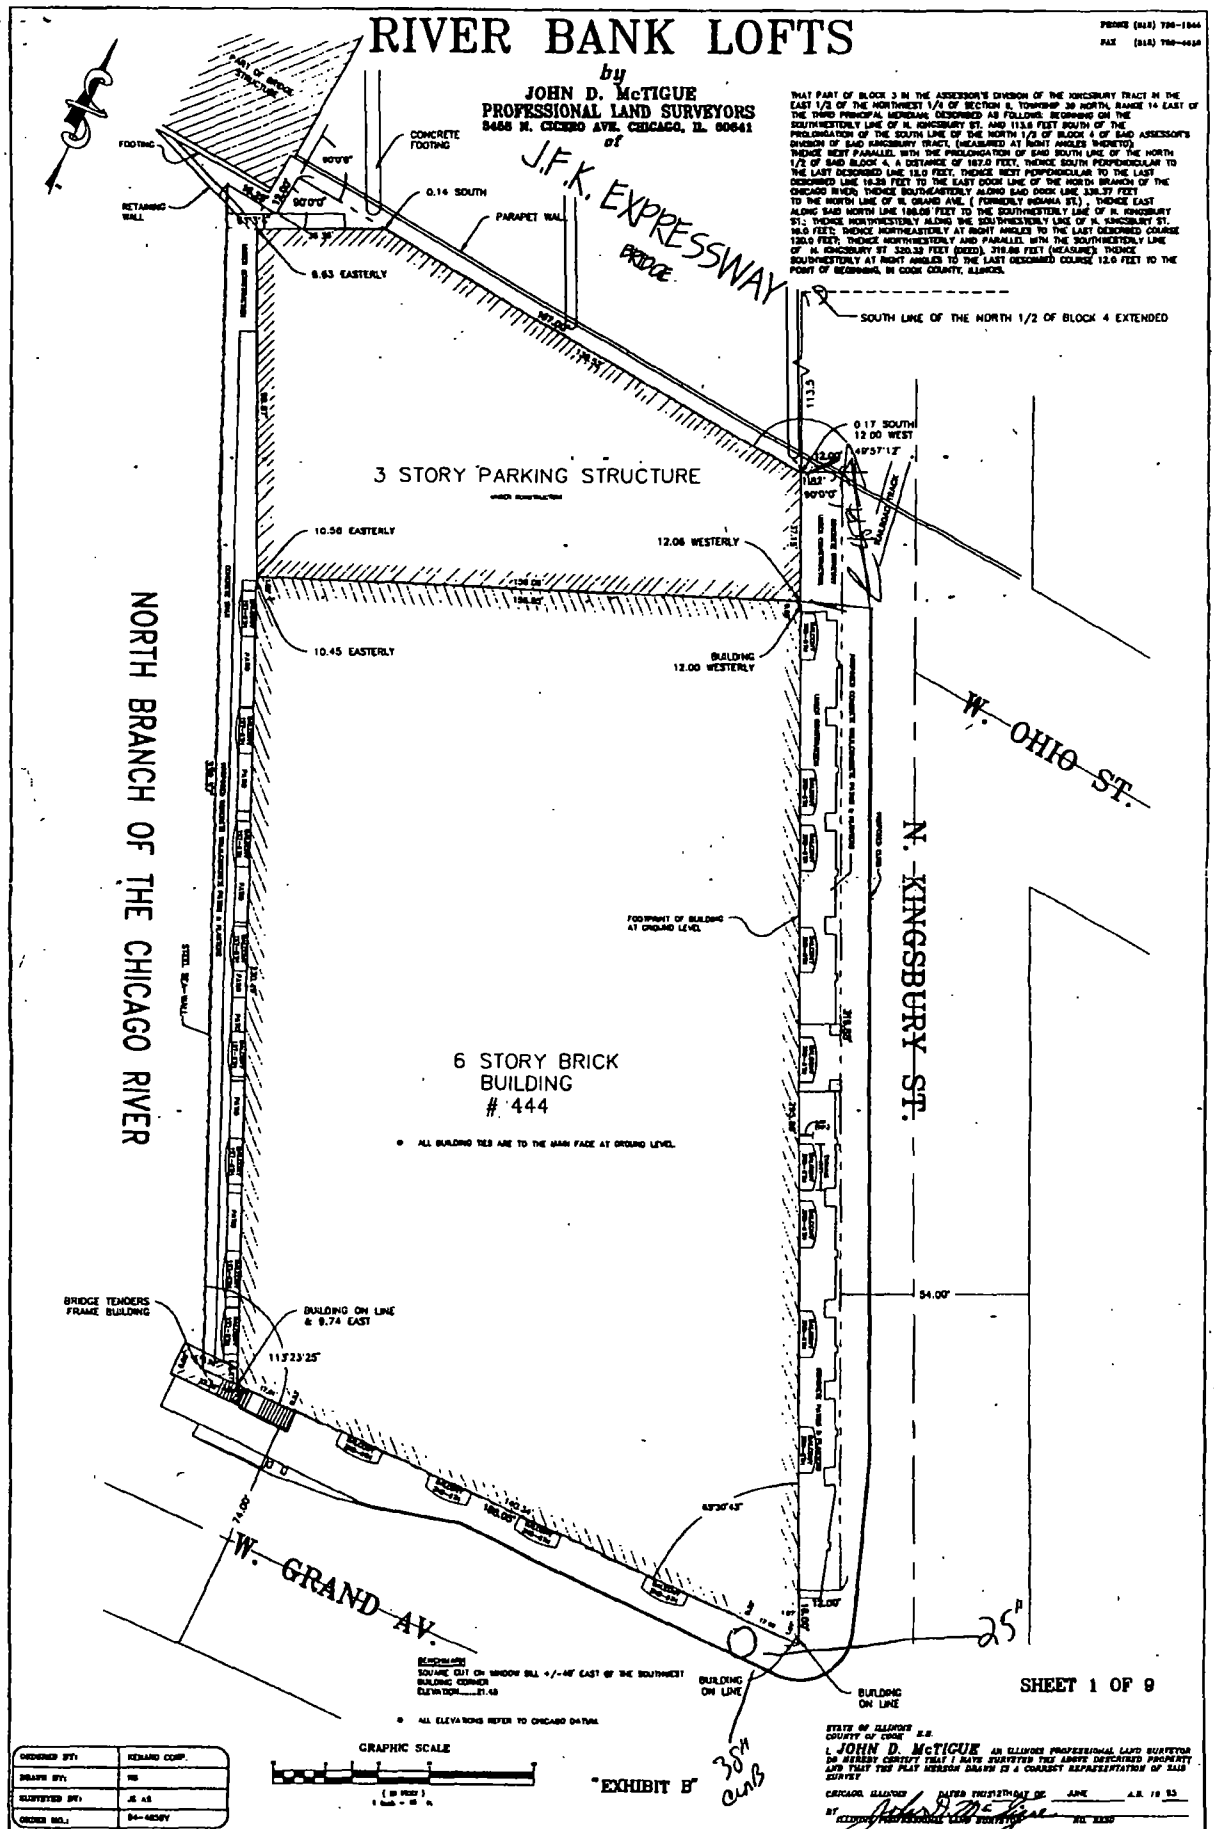



# City of Chicago



O2013-5293

## Office of the City Clerk Document Tracking Sheet

|                                 |                                                                  |
|---------------------------------|------------------------------------------------------------------|
| <b>Meeting Date:</b>            | 6/26/2013                                                        |
| <b>Sponsor(s):</b>              | Reilly, Brendan (42)                                             |
| <b>Type:</b>                    | Ordinance                                                        |
| <b>Title:</b>                   | Grant(s) of privilege in public way for Rock & Roll<br>McDonalds |
| <b>Committee(s) Assignment:</b> | Committee on Transportation and Public Way                       |

ORDINANCE  
ROCK & ROLL MCDONALDS  
Acct. No. 8433 - 4  
Permit No. 1107163

*Be It Ordained by the City Council of the City of Chicago:*

SECTION 1. Permission and authority are hereby given and granted to ROCK & ROLL MCDONALDS, upon the terms and subject to the conditions of this ordinance to maintain and use two (2) sign(s) projecting over the public right-of-way attached to its premises known as 600 N. Clark St..

Said sign structure(s) measures as follows; along LA SALLE/ ONTARIO:

One (1) at twenty point zero eight (20.08) feet in length, nineteen point six seven (19.67) feet in height and forty-six (46) feet above grade level.

Said sign structure(s) measures as follows; along CLARK/OHIO:

One (1) at twenty point zero eight (20.08) feet in length, nineteen point six seven (19.67) feet in height and thirty-six (36) feet above grade level.

The location of said privilege shall be as shown on prints kept on file with the Department of Business Affairs and Consumer Protection and the Office of the City Clerk.

Said privilege shall be constructed in accordance with plans and specifications approved by the Department of Transportation (Division of Project Development) and Zoning Department - Signs.

This grant of privilege in the public way shall be subject to the provisions of Section 10-28-015 and all other required provisions of the Municipal Code of Chicago.


The grantee shall pay to the City of Chicago as compensation for the privilege #1107163 herein granted the sum of six hundred (\$600.00) per annum in advance.

A 25% penalty will be added for payments received after due date.

The permit holder agrees to hold the City of Chicago harmless for any damage, relocation or replacement costs associated with damage, relocation or removal of private property caused by the City performing work in the public way.

Authority herein given and granted for a period of five (5) years from and after 06/11/2013.


Alderman

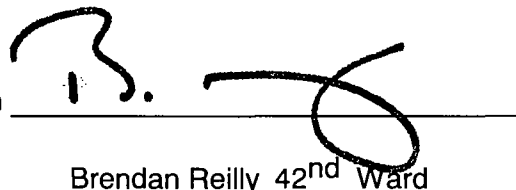

Brendan Reilly 42<sup>nd</sup> Ward

Sign on Clark & Ohio

70/200 Road Sign

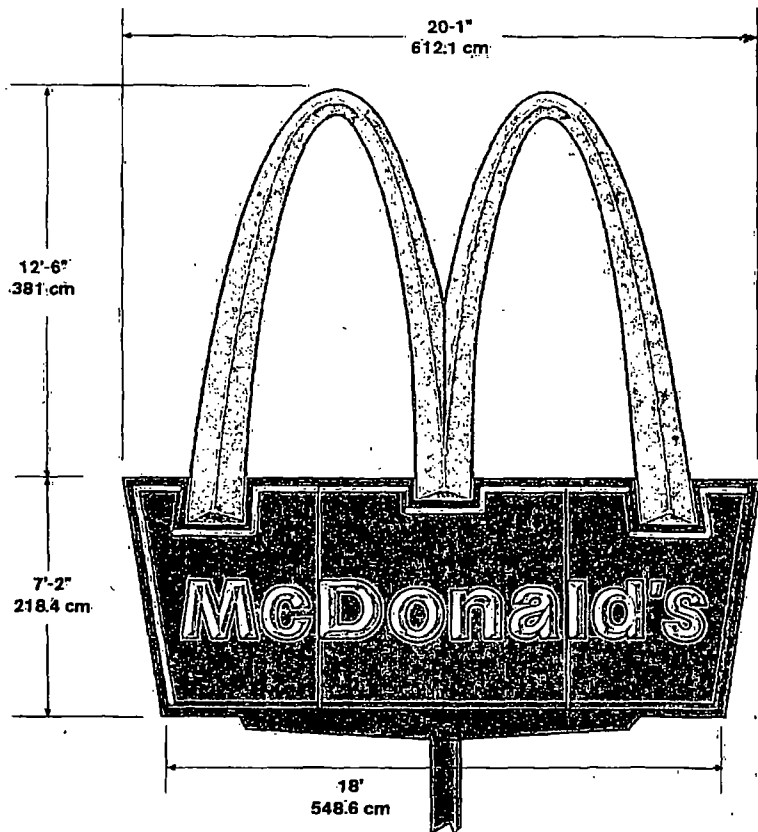

**Illumination:** Mercury Vapor Lamps  
Arch- 14-HR 175 DX39  
Base- 12-HR 400 DX33

**Electrical:** Arch- 24.5 Amps 120V/60Hz  
Base- 46.8 Amps 120V 60Hz

**Ballast:** Arch- 14 Universal #1010-245-S-C-TC  
Base- 12 Universal #1010-247-S-C-TC

**Ship Weight:** 5000 lbs.

**Other:** Replacement faces and moulding only

303



# City of Chicago



O2013-5295

Office of the City Clerk

## Document Tracking Sheet

|                                 |                                                          |
|---------------------------------|----------------------------------------------------------|
| <b>Meeting Date:</b>            | 6/26/2013                                                |
| <b>Sponsor(s):</b>              | Reilly, Brendan (42)                                     |
| <b>Type:</b>                    | Ordinance                                                |
| <b>Title:</b>                   | Grant(s) of privilege in public way for Standard Parking |
| <b>Committee(s) Assignment:</b> | Committee on Transportation and Public Way               |

ORDINANCE  
STANDARD PARKING  
Acct. No. 63160 - 385  
Permit No. 1106182

*Be It Ordained by the City Council of the City of Chicago:*

SECTION 1. Permission and authority are hereby given and granted to STANDARD PARKING, upon the terms and subject to the conditions of this ordinance to maintain and use one (1) sign(s) projecting over the public right-of-way attached to its premises known as 60 W. Kinzie St..

Said sign structure(s) measures as follows; along W. Kinzie:  
One (1) at three point five (3.5) feet in length, five point two five (5.25) feet in height and fourteen (14) feet above grade level.

The location of said privilege shall be as shown on prints kept on file with the Department of Business Affairs and Consumer Protection and the Office of the City Clerk.

Said privilege shall be constructed in accordance with plans and specifications approved by the Department of Transportation (Division of Project Development) and Zoning Department - Signs.


This grant of privilege in the public way shall be subject to the provisions of Section 10-28-015 and all other required provisions of the Municipal Code of Chicago.

The grantee shall pay to the City of Chicago as compensation for the privilege #1106182 herein granted the sum of one hundred (\$100.00) per annum in advance.

A 25% penalty will be added for payments received after due date.

The permit holder agrees to hold the City of Chicago harmless for any damage, relocation or replacement costs associated with damage, relocation or removal of private property caused by the City performing work in the public way.

Authority herein given and granted for a period of five (5) years from and after Date of Passage.

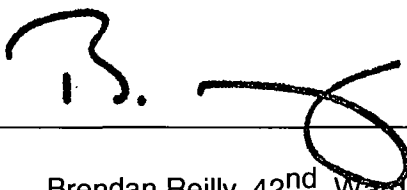
Alderman   
Brendan Reilly 42<sup>nd</sup> Ward







# GREENWAY

(1) 6' (H) X 3' (W) DOUBLE FACE ILLUMINATED SIGN DISPLAY  
HUBBARD ENTRANCE BLADE SIGN

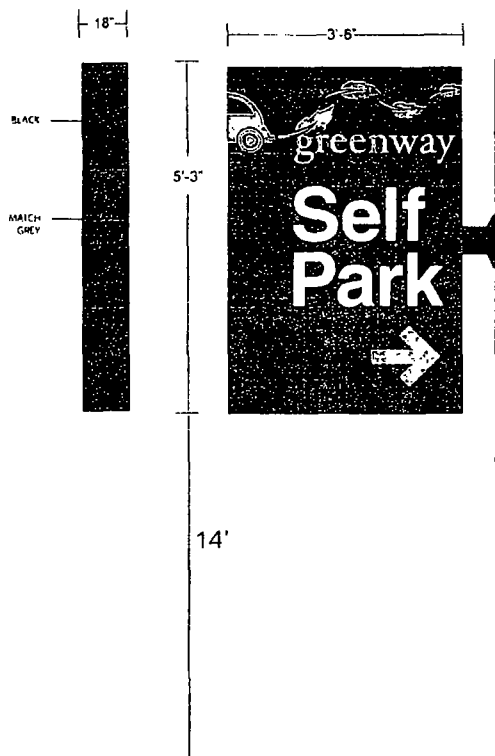

BLADE SIGN LOCATION  
COLUMN LINE 6 2

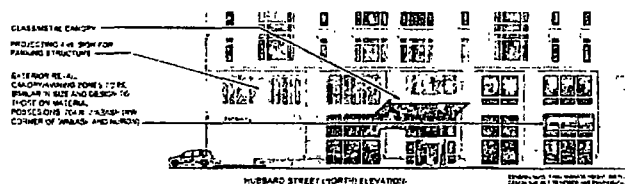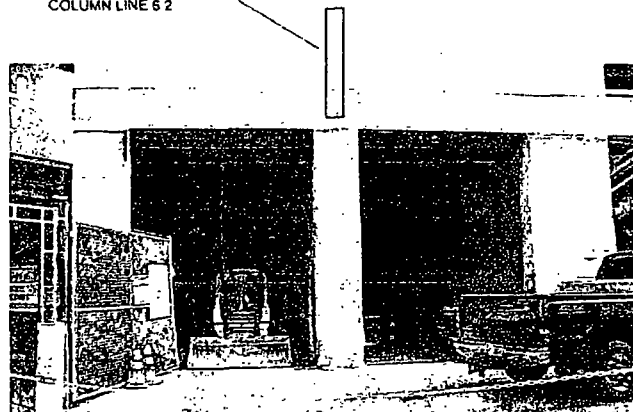

GRADE

NOTE: THIS IS AN ORIGINAL UNPUBLISHED DRAWING, CREATED BY  
ASC, INC. IT IS SUBMITTED FOR YOUR PERSONAL USE IN CONNECTION  
WITH A PROJECT BEING PLANNED FOR YOU BY ASC, INC. IT IS NOT TO  
BE SHOWN TO ANYONE OUTSIDE YOUR ORGANIZATION, NOR IS IT TO BE  
REPRODUCED, COPIED, OR EXHIBITED IN ANY FASHION.

DATE  
SCALE  
DRAWN BY MF  
SALESMAN



**All-American Sign Co., Inc.**  
Design • Fabrication • Installation • Maintenance  
5501 W. 109th Street, Oak Lawn, IL 60453  
708/499-3000 Fax: 708/499-3943  
allamericansign.com

708-499-3000

SKETCH NO.  
ACCOUNT  
ADDRESS  
CITY STATE



# City of Chicago



O2013-5296

Office of the City Clerk

## Document Tracking Sheet

**Meeting Date:**

6/26/2013

**Sponsor(s):**

Reilly, Brendan (42)

**Type:**

Ordinance

**Title:**

Grant(s) of privilege in public way for Subway

**Committee(s) Assignment:**

Committee on Transportation and Public Way

ORDINANCE  
SUBWAY  
Acct. No. 21013 - 1  
Permit No. 1107216

*Be It Ordained by the City Council of the City of Chicago:*

SECTION 1. Permission and authority are hereby given and granted to SUBWAY, upon the terms and subject to the conditions of this ordinance to maintain and use two (2) sign(s) projecting over the public right-of-way attached to its premises known as 1168 N. Clark St..

Said sign structure(s) measures as follows; along N. Clark:

One (1) at thirteen (13) feet in length, four (4) feet in height and fourteen (14) feet above grade level.

One (1) at twelve (12) feet in length, three (3) feet in height and fifteen (15) feet above grade level.

The location of said privilege shall be as shown on prints kept on file with the Department of Business Affairs and Consumer Protection and the Office of the City Clerk.

Said privilege shall be constructed in accordance with plans and specifications approved by the Department of Transportation (Division of Project Development) and Zoning Department - Signs.

This grant of privilege in the public way shall be subject to the provisions of Section 10-28-015 and all other required provisions of the Municipal Code of Chicago.


The grantee shall pay to the City of Chicago as compensation for the privilege #1107216 herein granted the sum of six hundred (\$600.00) per annum in advance.


A 25% penalty will be added for payments received after due date.

The permit holder agrees to hold the City of Chicago harmless for any damage, relocation or replacement costs associated with damage, relocation or removal of private property caused by the City performing work in the public way.

Authority herein given and granted for a period of five (5) years from and after 03/14/2012.

Alderman

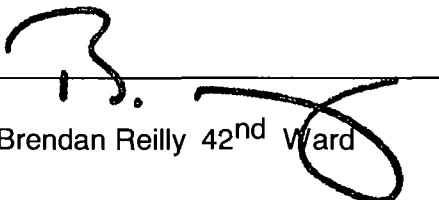  
Brendan Reilly 42<sup>nd</sup> Ward

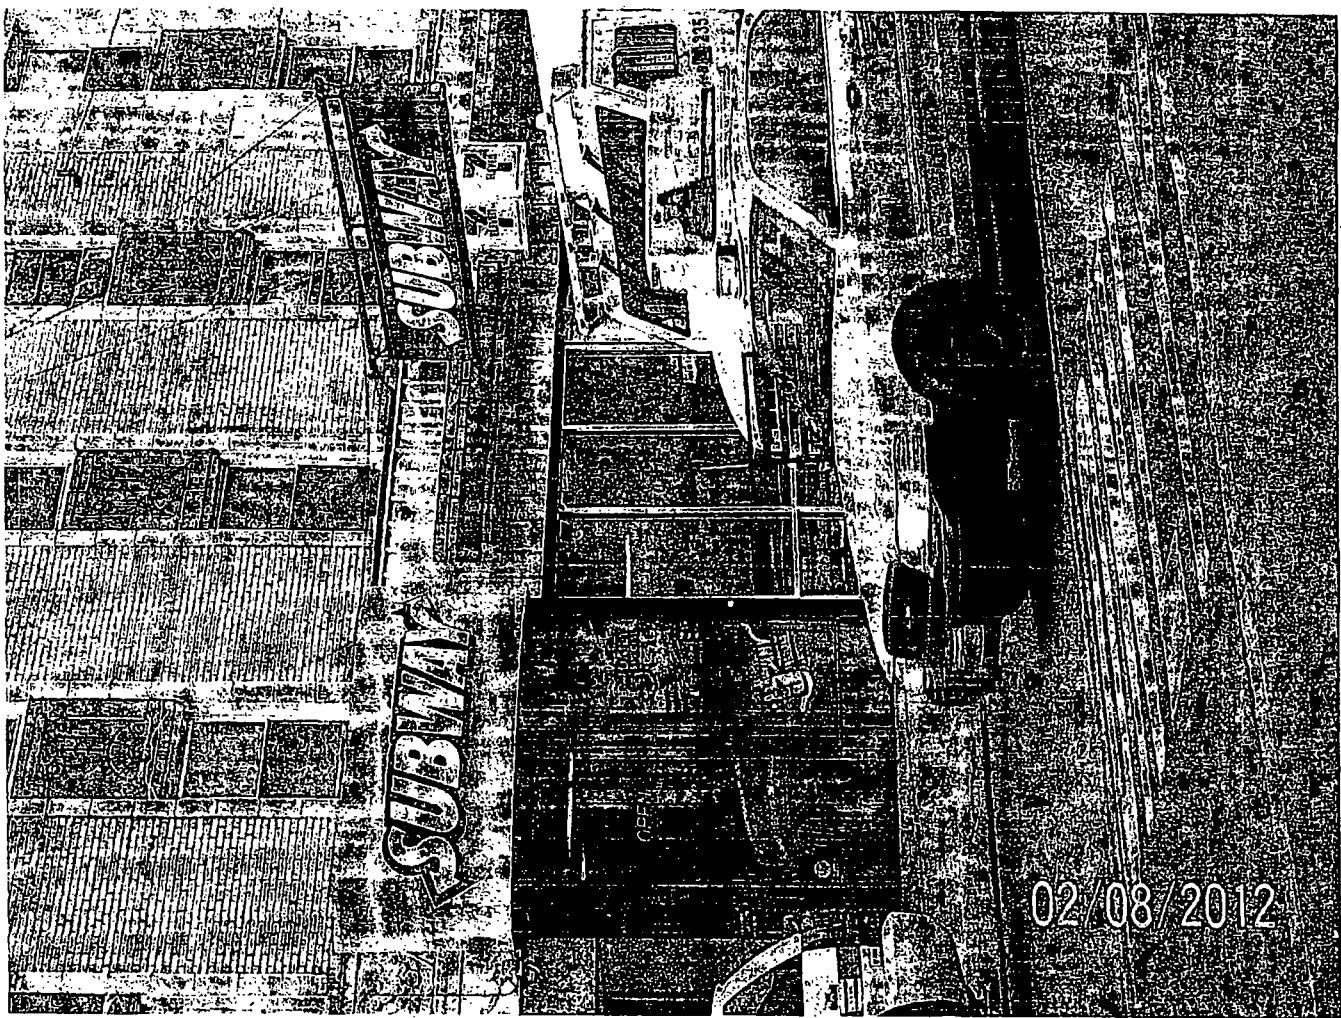



# City of Chicago



O2013-5297

Office of the City Clerk

## Document Tracking Sheet

|                                 |                                                                 |
|---------------------------------|-----------------------------------------------------------------|
| <b>Meeting Date:</b>            | 6/26/2013                                                       |
| <b>Sponsor(s):</b>              | Reilly, Brendan (42)                                            |
| <b>Type:</b>                    | Ordinance                                                       |
| <b>Title:</b>                   | Grant(s) of privilege in public way for Symphonyiri Group, Inc. |
| <b>Committee(s) Assignment:</b> | Committee on Transportation and Public Way                      |

ORDINANCE  
SYMPHONYIRI GROUP, INC.  
Acct. No. 85591 - 4  
Permit No. 1105411

*Be It Ordained by the City Council of the City of Chicago:*

SECTION 1. Permission and authority are hereby given and granted to SYMPHONYIRI GROUP, INC., upon the terms and subject to the conditions of this ordinance to maintain and use, as now constructed, two (2) Vault(s) under the public right-of-way adjacent to its premises known as 150 N. Clinton St..

Said Vault(s) at N. Clinton St. measure(s):

One (1) at one hundred fifty (150) feet in length, and ten (10) feet in width for a total of one thousand five hundred (1500) square feet.

Said Vault(s) at W. Randolph St. measure(s):

One (1) at one hundred fifty (150) feet in length, and ten (10) feet in width for a total of one thousand five hundred (1500) square feet.

The location of said privilege shall be as shown on prints kept on file with the Department of Business Affairs and Consumer Protection and the Office of the City Clerk.

Said privilege shall be constructed in accordance with plans and specifications approved by the Department of Transportation (Office of Underground Coordination).


This grant of privilege in the public way shall be subject to the provisions of Section 10-28-015 and all other required provisions of the Municipal Code of Chicago.

The grantee shall pay to the City of Chicago as compensation for the privilege #1105411 herein granted the sum of three thousand three hundred seventy (\$3,370.00) per annum in advance.


A 25% penalty will be added for payments received after due date.

The permit holder agrees to hold the City of Chicago harmless for any damage, relocation or replacement costs associated with damage, relocation or removal of private property caused by the City performing work in the public way.

Authority herein given and granted for a period of five (5) years from and after 02/25/2013.

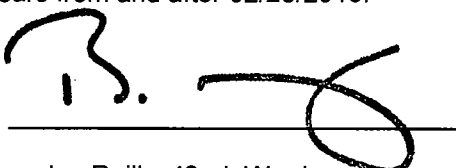Alderman 

Brendan Reilly 42nd Ward

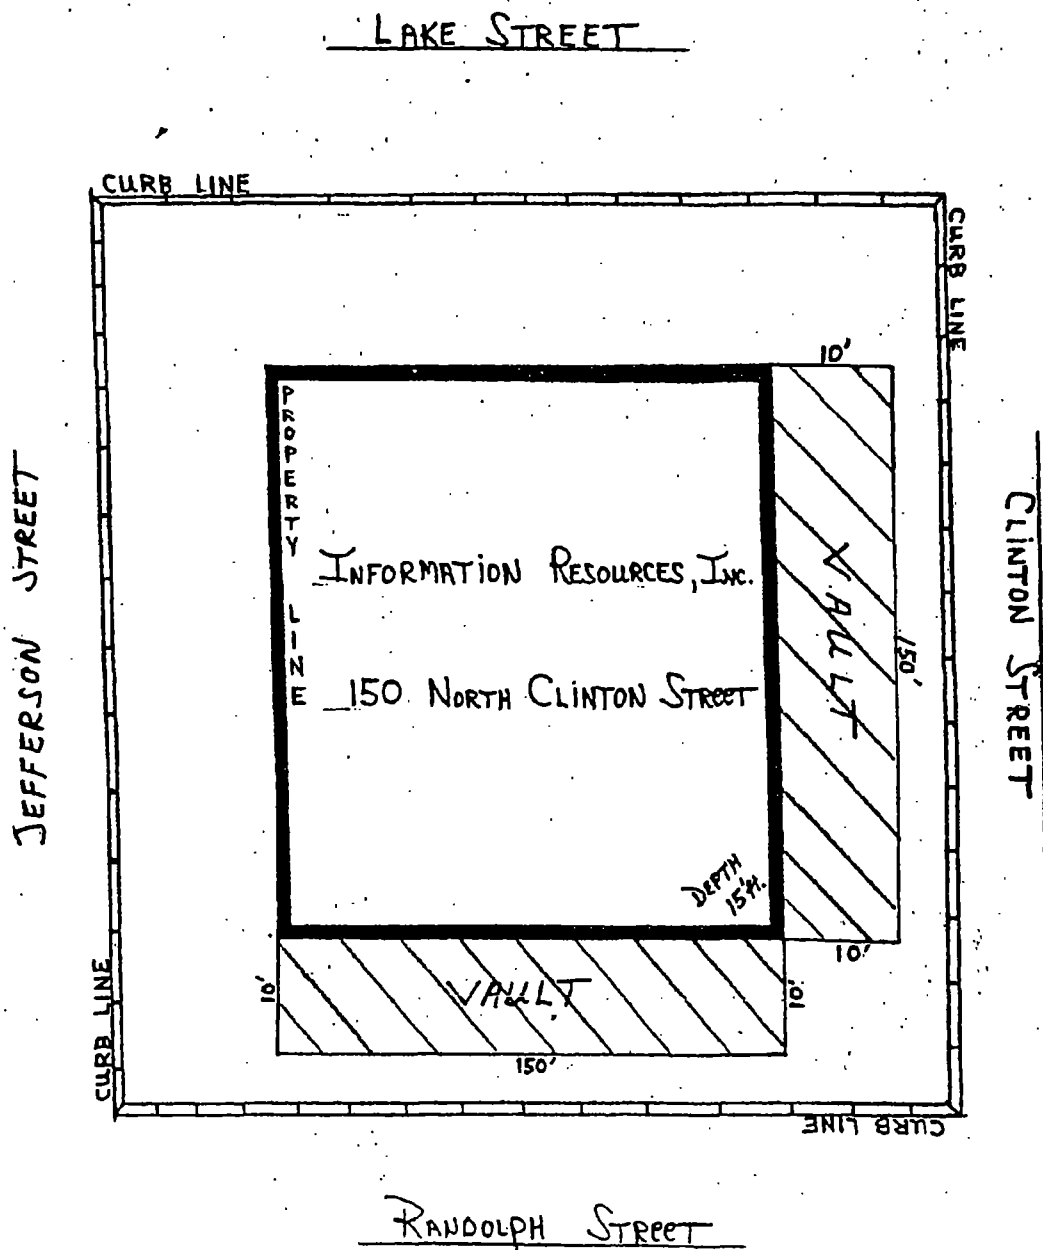



# City of Chicago



O2013-5325

Office of the City Clerk

## Document Tracking Sheet

|                                 |                                                                                |
|---------------------------------|--------------------------------------------------------------------------------|
| <b>Meeting Date:</b>            | 6/26/2013                                                                      |
| <b>Sponsor(s):</b>              | Reilly, Brendan (42)                                                           |
| <b>Type:</b>                    | Ordinance                                                                      |
| <b>Title:</b>                   | Grant(s) of privilege in public way for Talbott Hotel, The -<br>light fixtures |
| <b>Committee(s) Assignment:</b> | Committee on Transportation and Public Way                                     |



ORDINANCE  
THE TALBOTT HOTEL  
Acct. No. 285789 - 1  
Permit No. 1107230

*Be It Ordained by the City Council of the City of Chicago:*

SECTION 1. Permission and authority are hereby given and granted to THE TALBOTT HOTEL, upon the terms and subject to the conditions of this ordinance to maintain and use, as now constructed, ten (10) Light Fixture(s) projecting over the public right-of-way adjacent to its premises known as 20 E. Delaware Pl..

Said Light Fixture(s) at East Delaware measure(s):

Ten (10) at two point three three (2.33) feet in length, point six six (.66) feet in width and six point four one (6.41) feet above grade level.

The location of said privilege shall be as shown on prints kept on file with the Department of Business Affairs and Consumer Protection and the Office of the City Clerk.

Said privilege shall be constructed in accordance with plans and specifications approved by the Department of Transportation (Division of Project Development).


This grant of privilege in the public way shall be subject to the provisions of Section 10-28-015 and all other required provisions of the Municipal Code of Chicago.

The grantee shall pay to the City of Chicago as compensation for the privilege #1107230 herein granted the sum of one hundred twenty (\$120.00) per annum in advance.

A 25% penalty will be added for payments received after due date.

The permit holder agrees to hold the City of Chicago harmless for any damage, relocation or replacement costs associated with damage, relocation or removal of private property caused by the City performing work in the public way.

Authority herein given and granted for a period of five (5) years from and after 06/11/2013.


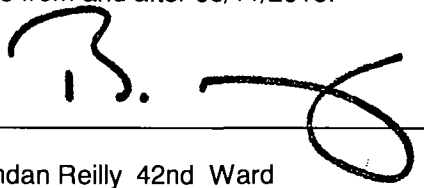
Alderman   
Brendan Reilly 42nd Ward

10

8 LIGHT FIXTURES



THE TALBOTT HOTEL  
5'9" 20 E. DELAWARE PL

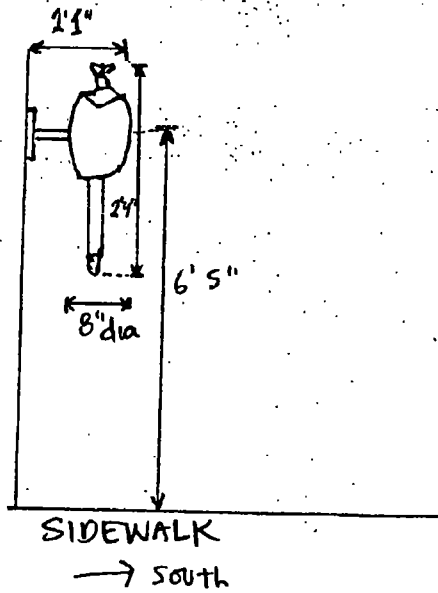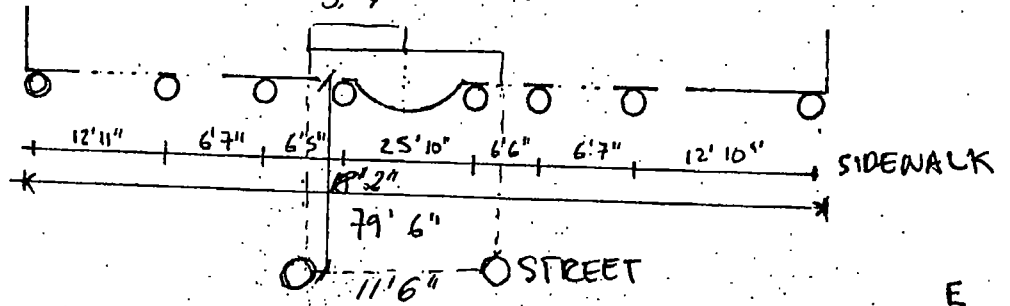



# City of Chicago



**O2013-5330**

Office of the City Clerk

## Document Tracking Sheet

|                                 |                                                                               |
|---------------------------------|-------------------------------------------------------------------------------|
| <b>Meeting Date:</b>            | 6/26/2013                                                                     |
| <b>Sponsor(s):</b>              | Reilly, Brendan (42)                                                          |
| <b>Type:</b>                    | Ordinance                                                                     |
| <b>Title:</b>                   | Grant(s) of privilege in public way for Talbott Hotel, The - security cameras |
| <b>Committee(s) Assignment:</b> | Committee on Transportation and Public Way                                    |

ORDINANCE  
THE TALBOTT HOTEL  
Acct. No. 285789 - 1  
Permit No. 1107244

*Be It Ordained by the City Council of the City of Chicago:*

SECTION 1. Permission and authority are hereby given and granted to THE TALBOTT HOTEL, upon the terms and subject to the conditions of this ordinance to maintain and use, as now constructed, eight (8) Security Camera(s) projecting over the public right-of-way for security purposes adjacent to its premises known as 20 E. Delaware Pl..

Said Security Camera(s) at E. Delaware Place measure(s):

Eight (8) at one point three three (1.33) foot in length, point five (.5) feet in width and eight point one six (8.16) feet above grade level.

The location of said privilege shall be as shown on prints kept on file with the Department of Business Affairs and Consumer Protection and the Office of the City Clerk.

Said privilege shall be constructed in accordance with plans and specifications approved by the Department of Planning and Development and Department of Transportation (Division of Project Development).


This grant of privilege in the public way shall be subject to the provisions of Section 10-28-015 and all other required provisions of the Municipal Code of Chicago.

The grantee shall pay to the City of Chicago as compensation for the privilege #1107244 herein granted the sum of zero (\$0.00) per annum in advance.

A 25% penalty will be added for payments received after due date.


The permit holder agrees to hold the City of Chicago harmless for any damage, relocation or replacement costs associated with damage, relocation or removal of private property caused by the City performing work in the public way.

Authority herein given and granted for a period of five (5) years from and after 06/11/2013.

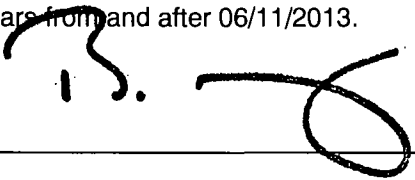
  
Alderman \_\_\_\_\_

Brendan Reilly 42nd Ward


## THE TALBOTT HOTEL PROJECTED SECURITY CAMERAS

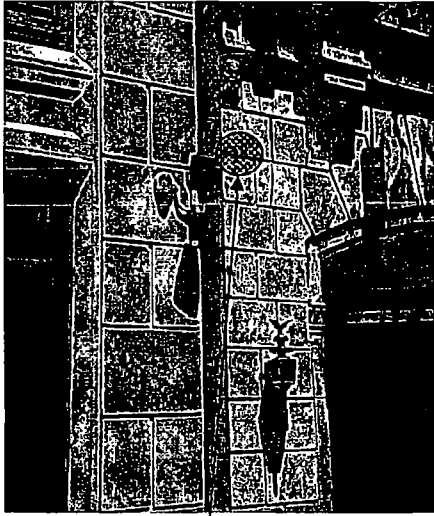


CAMERA #1

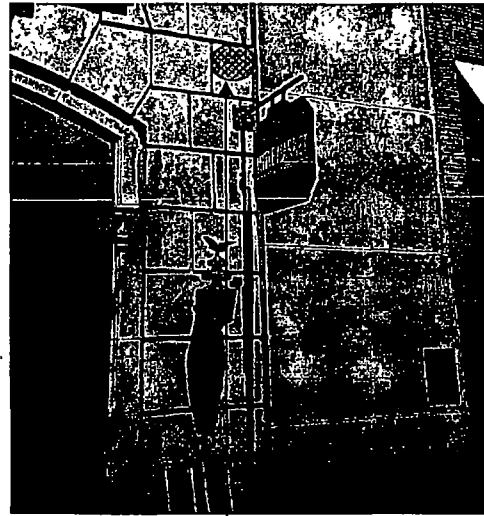

CAMERA #2

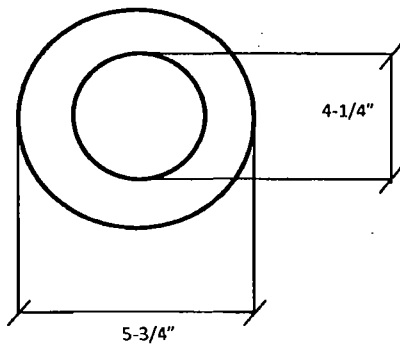

HEIGHT 152" (CAM 1)  
168" (CAM 2)  
ABOVE THE GROUND

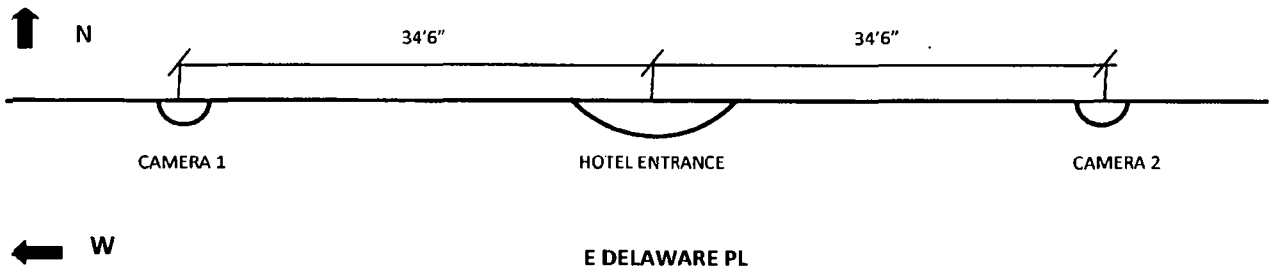



# City of Chicago



O2013-5332

Office of the City Clerk

## Document Tracking Sheet

|                                 |                                                                           |
|---------------------------------|---------------------------------------------------------------------------|
| <b>Meeting Date:</b>            | 6/26/2013                                                                 |
| <b>Sponsor(s):</b>              | Reilly, Brendan (42)                                                      |
| <b>Type:</b>                    | Ordinance                                                                 |
| <b>Title:</b>                   | Grant(s) of privilege in public way for Tower 10 Glades LLC<br>- planters |
| <b>Committee(s) Assignment:</b> | Committee on Transportation and Public Way                                |

ORDINANCE  
TOWER 10 GLADES LLC  
Acct. No. 381437 - 1  
Permit No. 1106832

*Be It Ordained by the City Council of the City of Chicago:*

SECTION 1. Permission and authority are hereby given and granted to TOWER 10 GLADES LLC, upon the terms and subject to the conditions of this ordinance to construct, install, maintain and use three (3) Planter(s) on the public right-of-way for beautification purposes adjacent to its premises known as 845 N. State St..

Said Planter(s) at North State Street measure(s):

One (1) at thirty-four point eight three (34.83) feet in length, and five point seven five (5.75) feet in width for a total of two hundred point two seven (200.27) square feet.

One (1) at thirty-four point six seven (34.67) feet in length, and five point seven five (5.75) feet in width for a total of one hundred ninety-nine point three five (199.35) square feet.

One (1) at thirteen point three three (13.33) feet in length, and five point seven five (5.75) feet in width for a total of seventy-six point six five (76.65) square feet.

Grantee must allow the required clear and unobstructed space for pedestrian passage at all times per rules and regulations approved by the Department of Transportation.

The location of said privilege shall be as shown on prints kept on file with the Department of Business Affairs and Consumer Protection and the Office of the City Clerk.

Said privilege shall be constructed in accordance with plans and specifications approved by the Department of Planning and Development and Department of Transportation (Division of Project Development).

This grant of privilege in the public way shall be subject to the provisions of Section 10-28-015 and all other required provisions of the Municipal Code of Chicago.


The grantee shall pay to the City of Chicago as compensation for the privilege #1106832 herein granted the sum of zero (\$0.00) per annum in advance.


A 25% penalty will be added for payments received after due date.

The permit holder agrees to hold the City of Chicago harmless for any damage, relocation or replacement costs associated with damage, relocation or removal of private property caused by the City performing work in the public way.

Authority herein given and granted for a period of five (5) years from and after Date of Passage.

Alderman

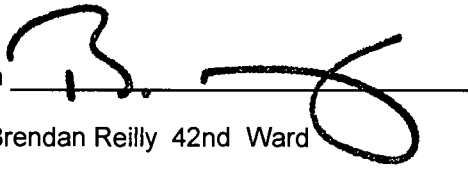  
Brendan Reilly 42nd Ward

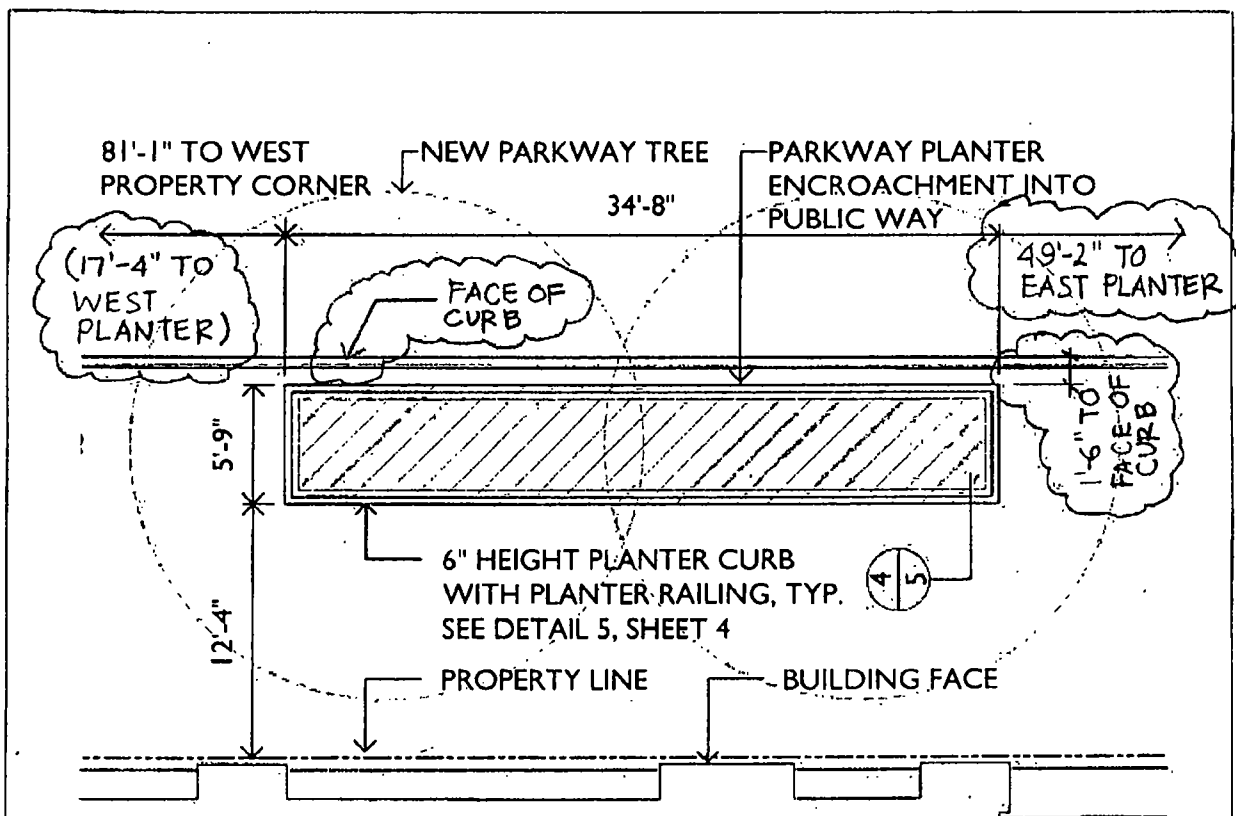


## 2 CHESTNUT STREET CENTER PLANTER

SCALE: 1/8" = 1'-0"

STATE STREET CENTER PLANTER

AREA = 200.52 SF

VOLUME = 250.56 CUFT

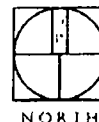

PROJECT: STATE AND CHESTNUT

LOCATION: CHICAGO, ILLINOIS

DATE: MARCH 27, 2013 - REVISED 06.19.2013

PAGE NUMBER: 2 OF 4

DRAWING TITLE: CHESTNUT STREET CENTER PLANTER

PLANNING  
LANDSCAPE ARCHITECTURE  
URBAN DESIGN

WOLFF LANDSCAPE ARCHITECTURE

DR. BRUCE WOLFF, PRINCIPAL  
CHRISTOPHER WOLFF, PRINCIPAL  
JENNIFER WOLFF, PRINCIPAL  
JESSICA WOLFF, PRINCIPAL  
JESSICA WOLFF, PRINCIPAL  
JESSICA WOLFF, PRINCIPAL





# City of Chicago



O2013-5336

Office of the City Clerk

## Document Tracking Sheet

|                                 |                                                                           |
|---------------------------------|---------------------------------------------------------------------------|
| <b>Meeting Date:</b>            | 6/26/2013                                                                 |
| <b>Sponsor(s):</b>              | Reilly, Brendan (42)                                                      |
| <b>Type:</b>                    | Ordinance                                                                 |
| <b>Title:</b>                   | Grant(s) of privilege in public way for Tower 10 Glades LLC<br>- caissons |
| <b>Committee(s) Assignment:</b> | Committee on Transportation and Public Way                                |

ORDINANCE  
TOWER 10 GLADES LLC  
Acct. No. 381437 - 1  
Permit No. 1106833

*Be It Ordained by the City Council of the City of Chicago:*

SECTION 1. Permission and authority are hereby given and granted to TOWER 10 GLADES LLC, upon the terms and subject to the conditions of this ordinance to construct, install, maintain and use thirteen (13) Caisson(s) under the public right-of-way adjacent to its premises known as 845 N. State St..

Said Caisson(s) at North State Street measure(s):

One (1) at nine (9) feet in length, and two point eight three (2.83) feet in width for a total of twenty-five point four seven (25.47) square feet.

One (1) at seventeen point five (17.5) feet in length, and five point one seven (5.17) feet in width for a total of ninety point four eight (90.48) square feet.

One (1) at nine (9) feet in length, and two point eight three (2.83) feet in width for a total of twenty-five point four seven (25.47) square feet.

One (1) at nine point eight three (9.83) feet in length, and three point three three (3.33) feet in width for a total of thirty-two point seven three (32.73) square feet.

One (1) at nine point eight three (9.83) feet in length, and three point three three (3.33) feet in width for a total of thirty-two point seven three (32.73) square feet.

One (1) at fifteen point one seven (15.17) feet in length, and four point one seven (4.17) feet in width for a total of sixty-three point two six (63.26) square feet.

One (1) at ten point one seven (10.17) feet in length, and three point three three (3.33) feet in width for a total of thirty-three point eight seven (33.87) square feet.

One (1) at six point five eight (6.58) feet in length, and one point one seven (1.17) foot in width for a total of seven point seven (7.7) square feet.

One (1) at six point eight three (6.83) feet in length, and two point three three (2.33) feet in width for a total of fifteen point nine one (15.91) square feet.

One (1) at ten point one six (10.16) feet in length, and two point three three (2.33) feet in width for a total of twenty-three point six seven (23.67) square feet.

One (1) at ten point one six (10.16) feet in length, and three point three three (3.33) feet in width for a total of thirty-three point eight three (33.83) square feet.

One (1) at ten point one six (10.16) feet in length, and three point three three (3.33) feet in width for a total of thirty-three point eight three (33.83) square feet.

One (1) at five point five (5.5) feet in length, and one (1) foot in width for a total of five point five (5.5) square feet.

The location of said privilege shall be as shown on prints kept on file with the Department of Business Affairs and Consumer Protection and the Office of the City Clerk.

Said privilege shall be constructed in accordance with plans and specifications approved by the Department of Planning and Development and Department of Transportation (Office of Underground Coordination).

This grant of privilege in the public way shall be subject to the provisions of Section 10-28-015 and all other required provisions of the Municipal Code of Chicago.


The grantee shall pay to the City of Chicago as compensation for the privilege #1106833 herein granted the sum of four hundred (\$400.00) per annum in advance.

A 25% penalty will be added for payments received after due date.




The permit holder agrees to hold the City of Chicago harmless for any damage, relocation or replacement costs associated with damage, relocation or removal of private property caused by the City performing work in the public way.

Authority herein given and granted for a period of five (5) years from and after Date of Passage.

Alderman \_\_\_\_\_

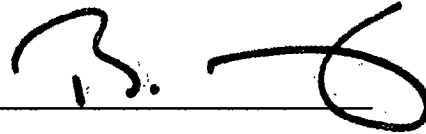A handwritten signature in black ink, appearing to be 'B. Reilly', written over a horizontal line.

Brendan Reilly 42nd Ward

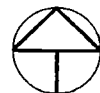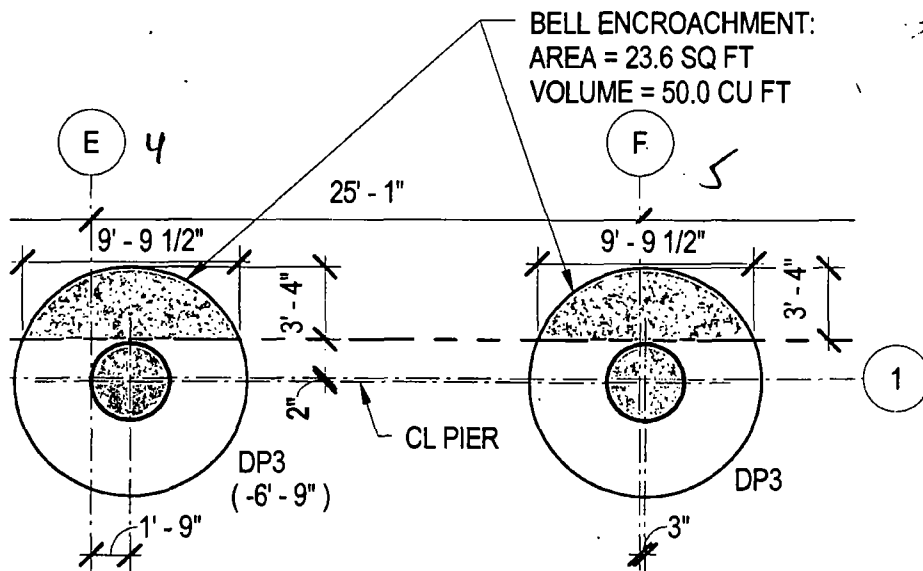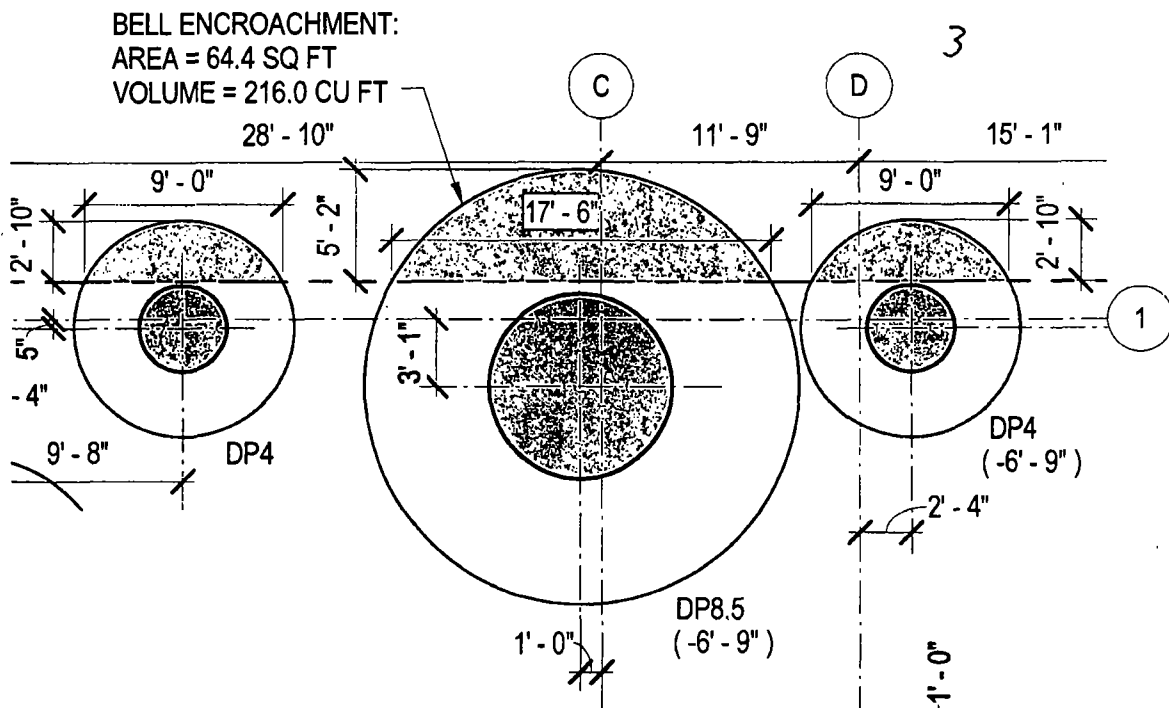

Project: State &amp; Chestnut

Date: March 25, 2013

Title: PARTIAL DRILLED PIER PLAN

Drawn By:

Reference Sheet: S2.00.2

Sketch # SSK-130225-2

MAGNUSSON  
 KLEMENCIC  
 ASSOCIATES



# City of Chicago



O2013-5339

Office of the City Clerk

## Document Tracking Sheet

|                                 |                                                           |
|---------------------------------|-----------------------------------------------------------|
| <b>Meeting Date:</b>            | 6/26/2013                                                 |
| <b>Sponsor(s):</b>              | Reilly, Brendan (42)                                      |
| <b>Type:</b>                    | Ordinance                                                 |
| <b>Title:</b>                   | Grant(s) of privilege in public way for Trader Joe's East |
| <b>Committee(s) Assignment:</b> | Committee on Transportation and Public Way                |

ORDINANCE  
TRADER JOE'S EAST  
Acct. No. 211718 - 3  
Permit No. 1107188

*Be It Ordained by the City Council of the City of Chicago:*

SECTION 1. Permission and authority are hereby given and granted to TRADER JOE'S EAST, upon the terms and subject to the conditions of this ordinance to maintain and use three (3) sign(s) projecting over the public right-of-way attached to its premises known as 44 E. Ontario St..

Said sign structure(s) measures as follows; along N. Wabash & E. Ontario:

One (1) at five point five (5.5) feet in length, eight point five (8.5) feet in height and fifteen (15) feet above grade level.

Said sign structure(s) measures as follows; along E. Ontario St.:

One (1) at thirty-three point eight three (33.83) feet in length, three point five (3.5) feet in height and fifteen (15) feet above grade level.

Said sign structure(s) measures as follows; along N. Wabash Ave.:

One (1) at thirty-three point eight three (33.83) feet in length, three point five (3.5) feet in height and fifteen (15) feet above grade level.

The location of said privilege shall be as shown on prints kept on file with the Department of Business Affairs and Consumer Protection and the Office of the City Clerk.

Said privilege shall be constructed in accordance with plans and specifications approved by the Department of Transportation (Division of Project Development) and Zoning Department - Signs.

This grant of privilege in the public way shall be subject to the provisions of Section 10-28-015 and all other required provisions of the Municipal Code of Chicago.


The grantee shall pay to the City of Chicago as compensation for the privilege #1107188 herein granted the sum of nine hundred (\$900.00) per annum in advance.

A 25% penalty will be added for payments received after due date.

The permit holder agrees to hold the City of Chicago harmless for any damage, relocation or replacement costs associated with damage, relocation or removal of private property caused by the City performing work in the public way.

Authority herein given and granted for a period of five (5) years from and after 02/06/2013.

Alderman \_\_\_\_\_


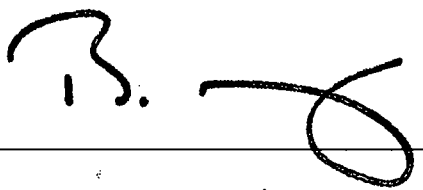
  
Brendan Reilly 42<sup>nd</sup> Ward

Contact 1900 Ocean Avenue Ronkonkoma, NY 11779 P631 737 3140 F631 737 4865

Sign Type: CHANNEL LETTERS Description LED ILLUMINATED Quantity: 2 1

STOREFRONT SIGN (EAST ELEVATION) 128'80" SIGN-ET SCALE: 1/4"=1'

SECTION DETAIL NTS

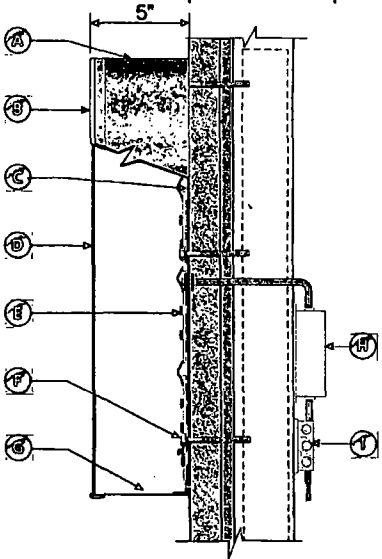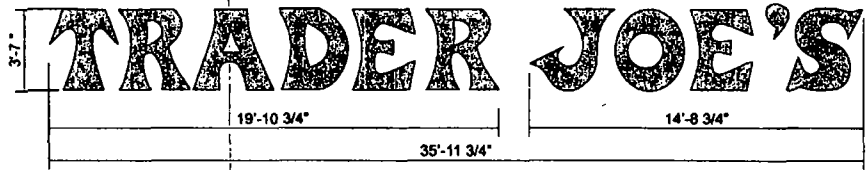

- A .040 Dark Bronze Anodized Aluminum Returns
- B 1" Continuous Jewlite Gold Trim Cap Fussed To Acrylic Face.
- C .063 Aluminum Backs with White Inside.
- D .177 #2793 Red Acrylic Face
- E Red LED Lighting

- F Mounting Hardware Non-Corrosive Steel To Suit Wall Conditions
- G 1/4" Diameter Drain Hole (Min. 2 Per Letter)
- H LED Power Supply
- I 120v. Primary Power Junction Box

151 Broadway National SIGNS | LIGHTING | ELECTRICAL

Job Name: Trader Joe's  
Address: 44 E. Ontario Street  
Chicago, IL 60611

Date: 05.10.13  
Job Number: 13778  
Project Manager: ADS

Scale: See Drawing  
Drawn By: PM  
Revised: 05.10.13 #00.00

Approved Approved with Corrections Rejected Revise and Resubmit  
Signature Date

This artwork is the property of Broadway National. Unauthorized use, publication or distribution is prohibited



# City of Chicago



O2013-5341

Office of the City Clerk

## Document Tracking Sheet

**Meeting Date:**

6/26/2013

**Sponsor(s):**

Reilly, Brendan (42)

**Type:**

Ordinance

**Title:**

Grant(s) of privilege in public way for Vora

**Committee(s) Assignment:**

Committee on Transportation and Public Way



ORDINANCE  
VORA  
Acct. No. 369512 - 1  
Permit No. 1106834

*Be It Ordained by the City Council of the City of Chicago:*

SECTION 1. Permission and authority are hereby given and granted to VORA, upon the terms and subject to the conditions of this ordinance to maintain and use one (1) sign(s) projecting over the public right-of-way attached to its premises known as 1028 N. Clark St..

Said sign structure(s) measures as follows; along Clark:

One (1) at thirteen (13) feet in length, four (4) feet in height and ten (10) feet above grade level.

The location of said privilege shall be as shown on prints kept on file with the Department of Business Affairs and Consumer Protection and the Office of the City Clerk.

Said privilege shall be constructed in accordance with plans and specifications approved by the Department of Transportation (Division of Project Development) and Zoning Department - Signs.


This grant of privilege in the public way shall be subject to the provisions of Section 10-28-015 and all other required provisions of the Municipal Code of Chicago.


The grantee shall pay to the City of Chicago as compensation for the privilege #1106834 herein granted the sum of three hundred (\$300.00) per annum in advance.

A 25% penalty will be added for payments received after due date.

The permit holder agrees to hold the City of Chicago harmless for any damage, relocation or replacement costs associated with damage, relocation or removal of private property caused by the City performing work in the public way.

Authority herein given and granted for a period of five (5) years from and after Date of Passage.

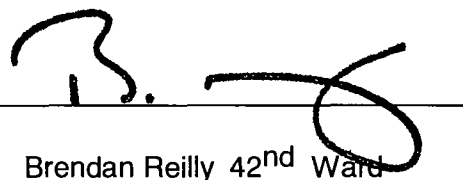Alderman   
Brendan Reilly 42<sup>nd</sup> Ward

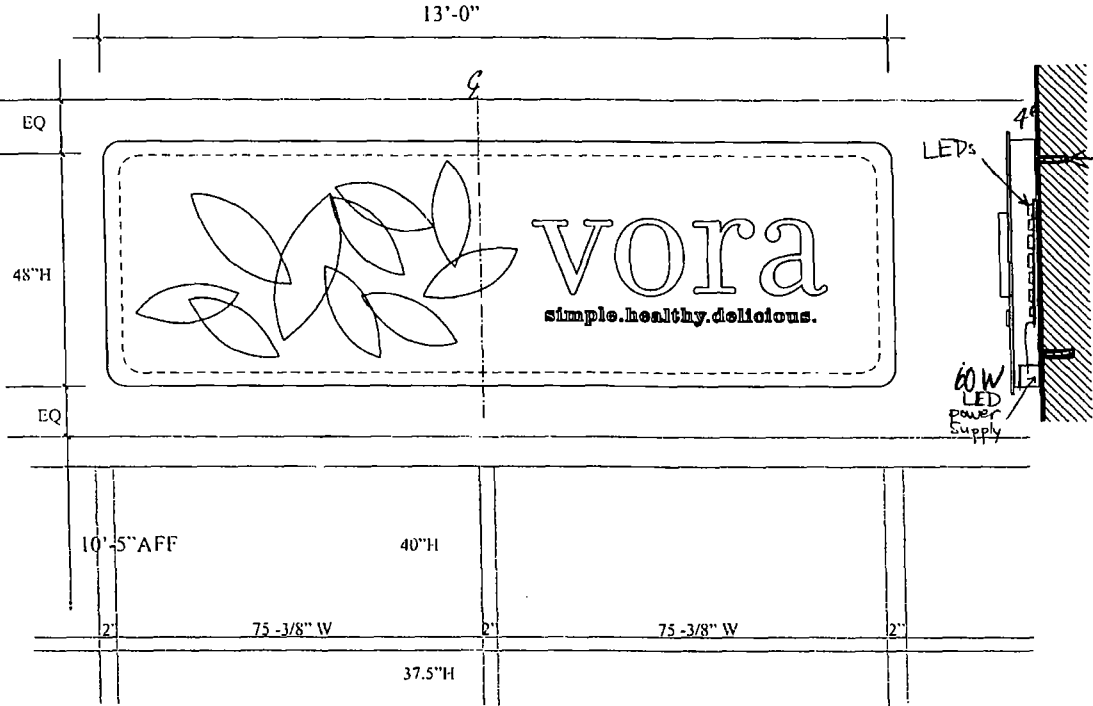

**Identification Studio**  
1000 N Halsted Street - Ste 205  
Chicago, Illinois 60642-4251  
(t) 312 664-5368 (f) 312 664-5558

Notes

Revised for: *Anchor Bolts*

Revision / Issue / Addendum

All ideas, designs, arrangements, and plans depicted or represented by this drawing are owned by and the property of Identification Studio, Inc. and shall remain confidential and shall not be used or reproduced in any form or connection with the specific project. None of the ideas, designs, arrangements, and plans shall be used for or claimed for any person, firm or corporation for any purpose whatsoever without written permission of Identification Studio, Inc. Written directions on these drawings shall have precedence over all oral communications and conditions shown on these drawings. Any details must be submitted to this office for approval before proceeding with construction.

Project Name  
**Vora**

Drawing Name  
**Signage Package**

Proj No  
**283 01**

Date  
**01JAN13**

Scale  
**as noted**


Drawn By  
**JLH**

Drawing No  
**S-11**

Sheet 1 of 1



# City of Chicago

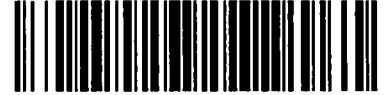

O2013-5343

Office of the City Clerk

## Document Tracking Sheet

|                                 |                                                           |
|---------------------------------|-----------------------------------------------------------|
| <b>Meeting Date:</b>            | 6/26/2013                                                 |
| <b>Sponsor(s):</b>              | Reilly, Brendan (42)                                      |
| <b>Type:</b>                    | Ordinance                                                 |
| <b>Title:</b>                   | Grant(s) of privilege in public way for 437 Rush - banner |
| <b>Committee(s) Assignment:</b> | Committee on Transportation and Public Way                |

ORDINANCE  
437 RUSH  
Acct. No. 85155 - 1  
Permit No. 1107151

*Be It Ordained by the City Council of the City of Chicago:*

SECTION 1. Permission and authority are hereby given and granted to 437 RUSH, upon the terms and subject to the conditions of this ordinance to maintain and use, as now constructed, one (1) Banner(s) projecting over the public right-of-way adjacent to its premises known as 437 N. Rush St..

Said Banner(s) at N. Rush St. measure(s):

One (1) at five point three (5.3) feet in length, and three (3) feet in width for a total of fifteen point nine (15.9) square feet.

The location of said privilege shall be as shown on prints kept on file with the Department of Business Affairs and Consumer Protection and the Office of the City Clerk.

Said privilege shall be constructed in accordance with plans and specifications approved by the Zoning Department - Signs.


This grant of privilege in the public way shall be subject to the provisions of Section 10-28-015 and all other required provisions of the Municipal Code of Chicago.

The grantee shall pay to the City of Chicago as compensation for the privilege #1107151 herein granted the sum of seventy-five (\$75.00) per annum in advance.



A 25% penalty will be added for payments received after due date.

The permit holder agrees to hold the City of Chicago harmless for any damage, relocation or replacement costs associated with damage, relocation or removal of private property caused by the City performing work in the public way.

Authority herein given and granted for a period of five (5) years from and after 06/11/2013.

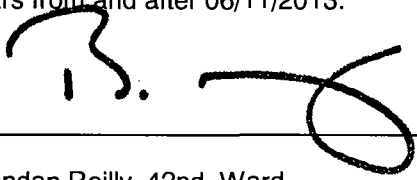Alderman 

Brendan Reilly 42nd Ward

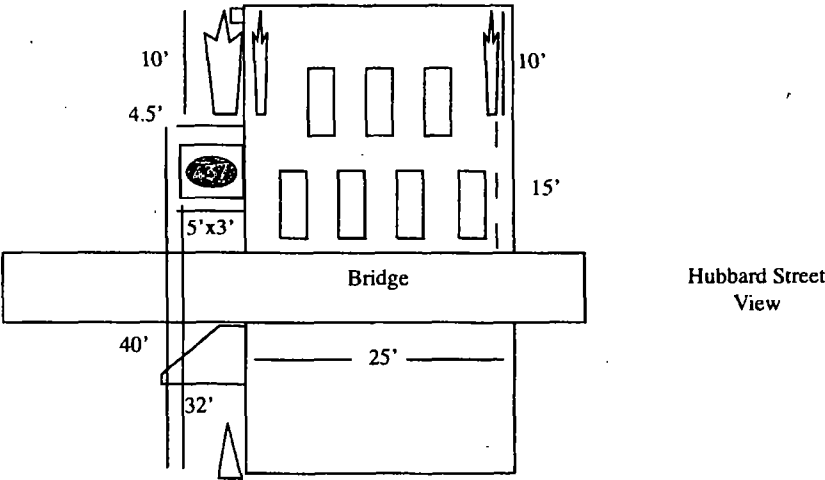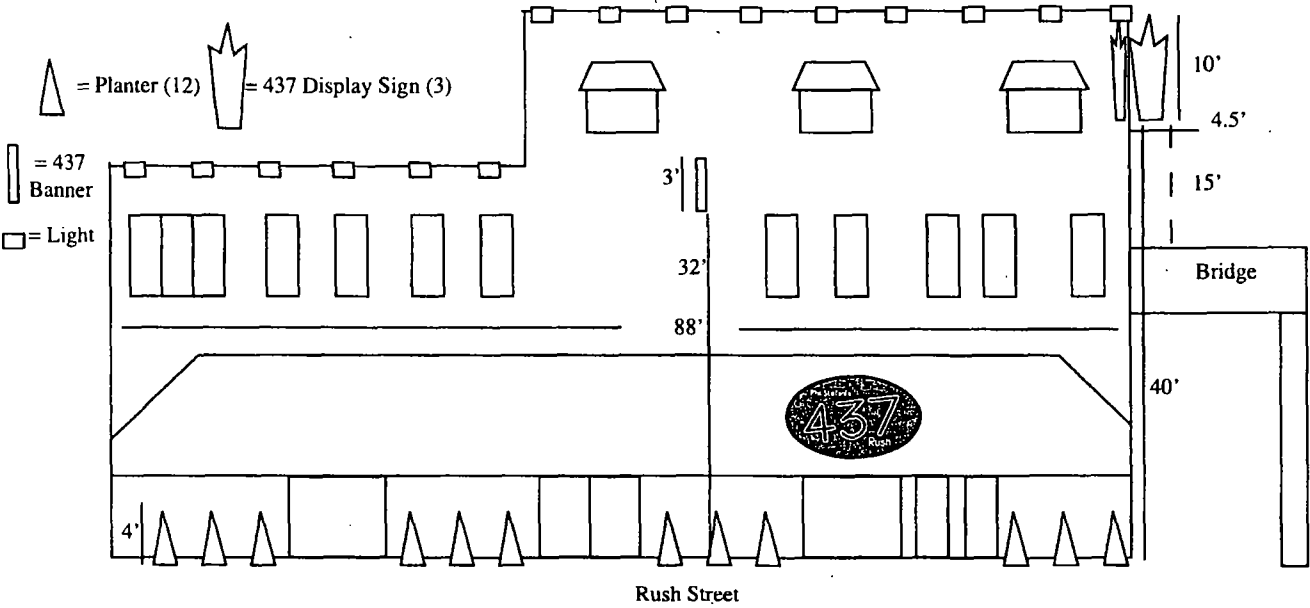



# City of Chicago



O2013-5344

Office of the City Clerk

## Document Tracking Sheet

|                                 |                                                             |
|---------------------------------|-------------------------------------------------------------|
| <b>Meeting Date:</b>            | 6/26/2013                                                   |
| <b>Sponsor(s):</b>              | Reilly, Brendan (42)                                        |
| <b>Type:</b>                    | Ordinance                                                   |
| <b>Title:</b>                   | Grant(s) of privilege in public way for 55 Chicago Partners |
| <b>Committee(s) Assignment:</b> | Committee on Transportation and Public Way                  |

ORDINANCE  
55 CHICAGO PARTNERS  
Acct. No. 310584 - 1  
Permit No. 1107110

*Be It Ordained by the City Council of the City of Chicago:*

SECTION 1. Permission and authority are hereby given and granted to 55 CHICAGO PARTNERS, upon the terms and subject to the conditions of this ordinance to maintain and use one (1) sign(s) projecting over the public right-of-way attached to its premises known as 222 N. Dearborn St..

Said sign structure(s) measures as follows; along N. Dearborn St.:

One (1) at nine point five eight (9.58) feet in length, eight (8) feet in height and twenty-one point six six (21.66) feet above grade level.

The location of said privilege shall be as shown on prints kept on file with the Department of Business Affairs and Consumer Protection and the Office of the City Clerk.

Said privilege shall be constructed in accordance with plans and specifications approved by the Department of Transportation (Division of Project Development) and Zoning Department - Signs.


This grant of privilege in the public way shall be subject to the provisions of Section 10-28-015 and all other required provisions of the Municipal Code of Chicago.

The grantee shall pay to the City of Chicago as compensation for the privilege #1107110 herein granted the sum of three hundred (\$300.00) per annum in advance.

A 25% penalty will be added for payments received after due date.

The permit holder agrees to hold the City of Chicago harmless for any damage, relocation or replacement costs associated with damage, relocation or removal of private property caused by the City performing work in the public way.

Authority herein given and granted for a period of five (5) years from and after 06/11/2013.

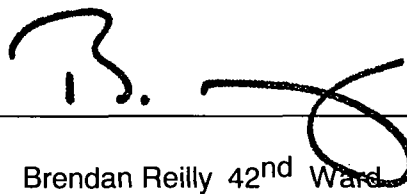Alderman   
Brendan Reilly 42<sup>nd</sup> Ward

total overhang

7" deep

living 3" off building

55

96" H


115" L

lot line

approx. 260'

lot line

222 N. Dearborn Street

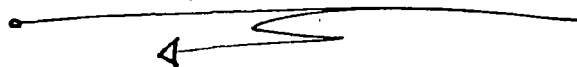





# City of Chicago



O2013-5346

## Office of the City Clerk Document Tracking Sheet

|                                 |                                                          |
|---------------------------------|----------------------------------------------------------|
| <b>Meeting Date:</b>            | 6/26/2013                                                |
| <b>Sponsor(s):</b>              | Reilly, Brendan (42)                                     |
| <b>Type:</b>                    | Ordinance                                                |
| <b>Title:</b>                   | Grant(s) of privilege in public way for 120 Building LLC |
| <b>Committee(s) Assignment:</b> | Committee on Transportation and Public Way               |

ORDINANCE  
120 BUILDING LLC  
Acct. No. 380950 - 1  
Permit No. 1106543

*Be It Ordained by the City Council of the City of Chicago:*

SECTION 1. Permission and authority are hereby given and granted to 120 BUILDING LLC, upon the terms and subject to the conditions of this ordinance to maintain and use, as now constructed, one (1) Exterior mount (gutter) projecting over the public right-of-way adjacent to its premises known as 120 W. Madison St..

Said Exterior mount (Gutter) at West Madison Street measure(s):

One (1) at forty-eight (48) feet in length, and two point three (2.3) feet in width for a total of one hundred ten point four (110.4) square feet. Existing exterior mount (gutter) is twelve (12) feet above grade level.

The location of said privilege shall be as shown on prints kept on file with the Department of Business Affairs and Consumer Protection and the Office of the City Clerk.

Said privilege shall be constructed in accordance with plans and specifications approved by the Department of Transportation (Division of Project Development).


This grant of privilege in the public way shall be subject to the provisions of Section 10-28-015 and all other required provisions of the Municipal Code of Chicago.

The grantee shall pay to the City of Chicago as compensation for the privilege #1106543 herein granted the sum of four hundred (\$400.00) per annum in advance.

A 25% penalty will be added for payments received after due date.

The permit holder agrees to hold the City of Chicago harmless for any damage, relocation or replacement costs associated with damage, relocation or removal of private property caused by the City performing work in the public way.


Authority herein given and granted for a period of five (5) years from and after Date of Passage.

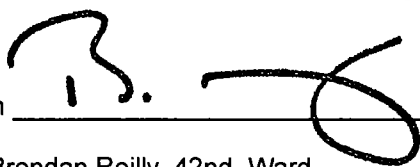Alderman   
Brendan Reilly 42nd Ward

# EXISTING GUTTER W./ NEW CLADDING

DATE: 03-09-12

PROPERTY LOCATION: 120 WEST MADISON  
ORGANIZATION(S) NAME: REPUBLIC BANK OF CHICAGO

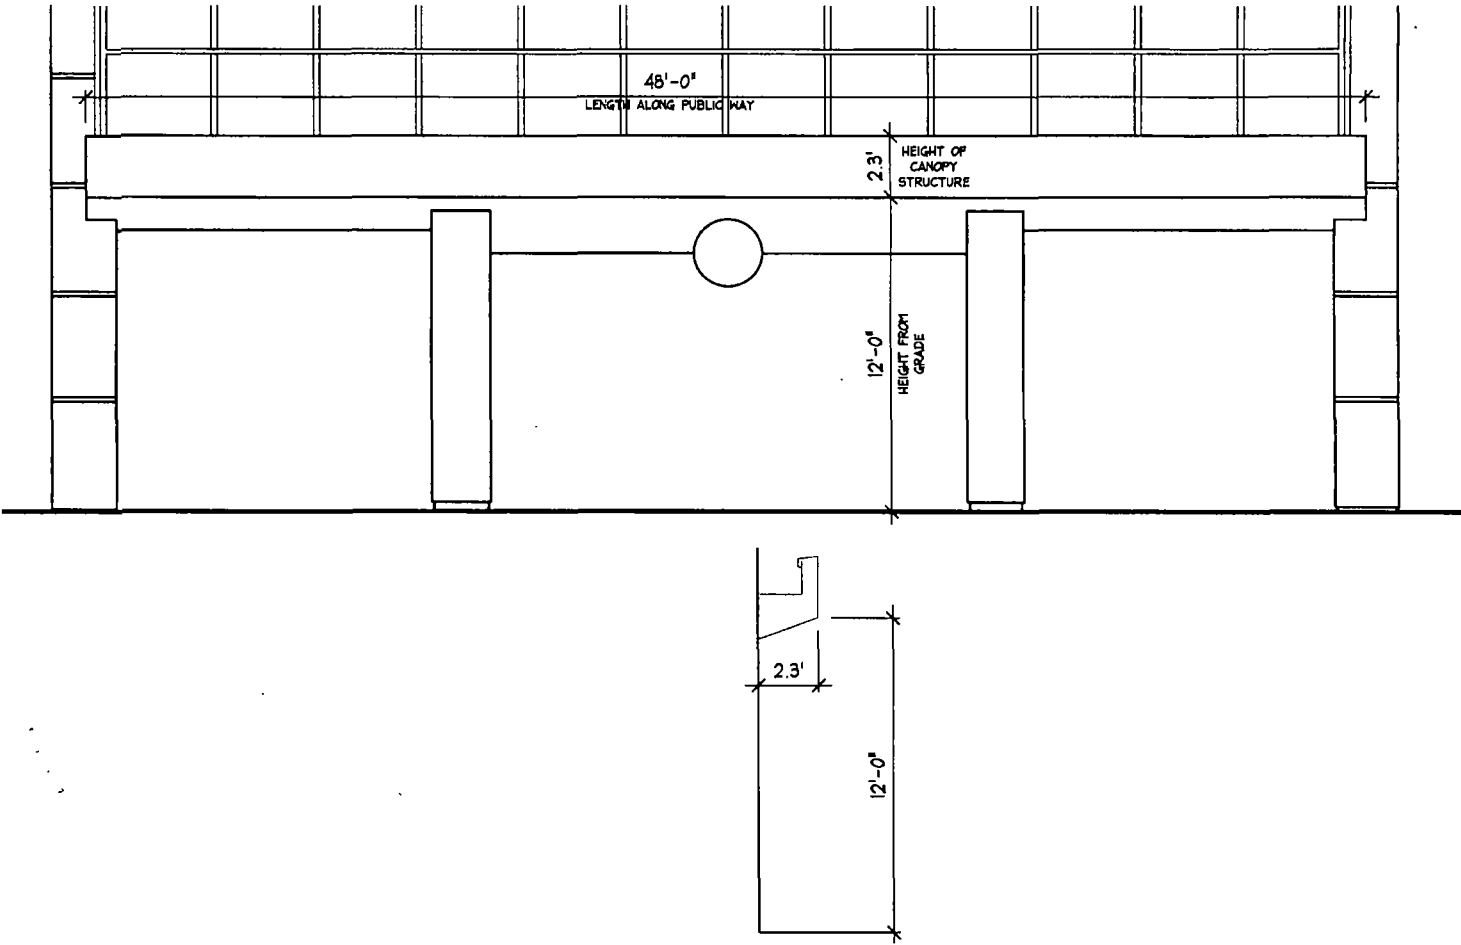



# City of Chicago



O2013-5347

Office of the City Clerk

## Document Tracking Sheet

|                                 |                                                                   |
|---------------------------------|-------------------------------------------------------------------|
| <b>Meeting Date:</b>            | 6/26/2013                                                         |
| <b>Sponsor(s):</b>              | Reilly, Brendan (42)                                              |
| <b>Type:</b>                    | Ordinance                                                         |
| <b>Title:</b>                   | Grant(s) of privilege in public way for 437 Rush - light fixtures |
| <b>Committee(s) Assignment:</b> | Committee on Transportation and Public Way                        |

ORDINANCE  
437 RUSH  
Acct. No. 85155 - 1  
Permit No. 1107146

*Be It Ordained by the City Council of the City of Chicago:*

SECTION 1. Permission and authority are hereby given and granted to 437 RUSH, upon the terms and subject to the conditions of this ordinance to maintain and use, as now constructed, fifteen (15) Light Fixture(s) projecting over the public right-of-way adjacent to its premises known as 437 N. Rush St..

Said Light Fixture(s) at N. Rush St. measure(s):

Six (6) at point five (.5) feet in length, point six seven (.67) feet in width and thirty-five (35) feet above grade level.  
Nine (9) at point five (.5) feet in length, point six seven (.67) feet in width and fifty (50) feet above grade level.

The location of said privilege shall be as shown on prints kept on file with the Department of Business Affairs and Consumer Protection and the Office of the City Clerk.

Said privilege shall be constructed in accordance with plans and specifications approved by the Department of Transportation (Division of Project Development).

This grant of privilege in the public way shall be subject to the provisions of Section 10-28-015 and all other required provisions of the Municipal Code of Chicago.

The grantee shall pay to the City of Chicago as compensation for the privilege #1107146 herein granted the sum of one hundred forty-five (\$145.00) per annum in advance.


A 25% penalty will be added for payments received after due date.

The permit holder agrees to hold the City of Chicago harmless for any damage, relocation or replacement costs associated with damage, relocation or removal of private property caused by the City performing work in the public way.

Authority herein given and granted for a period of five (5) years from and after 06/11/2013.

Alderman \_\_\_\_\_

Brendan Reilly 42nd Ward

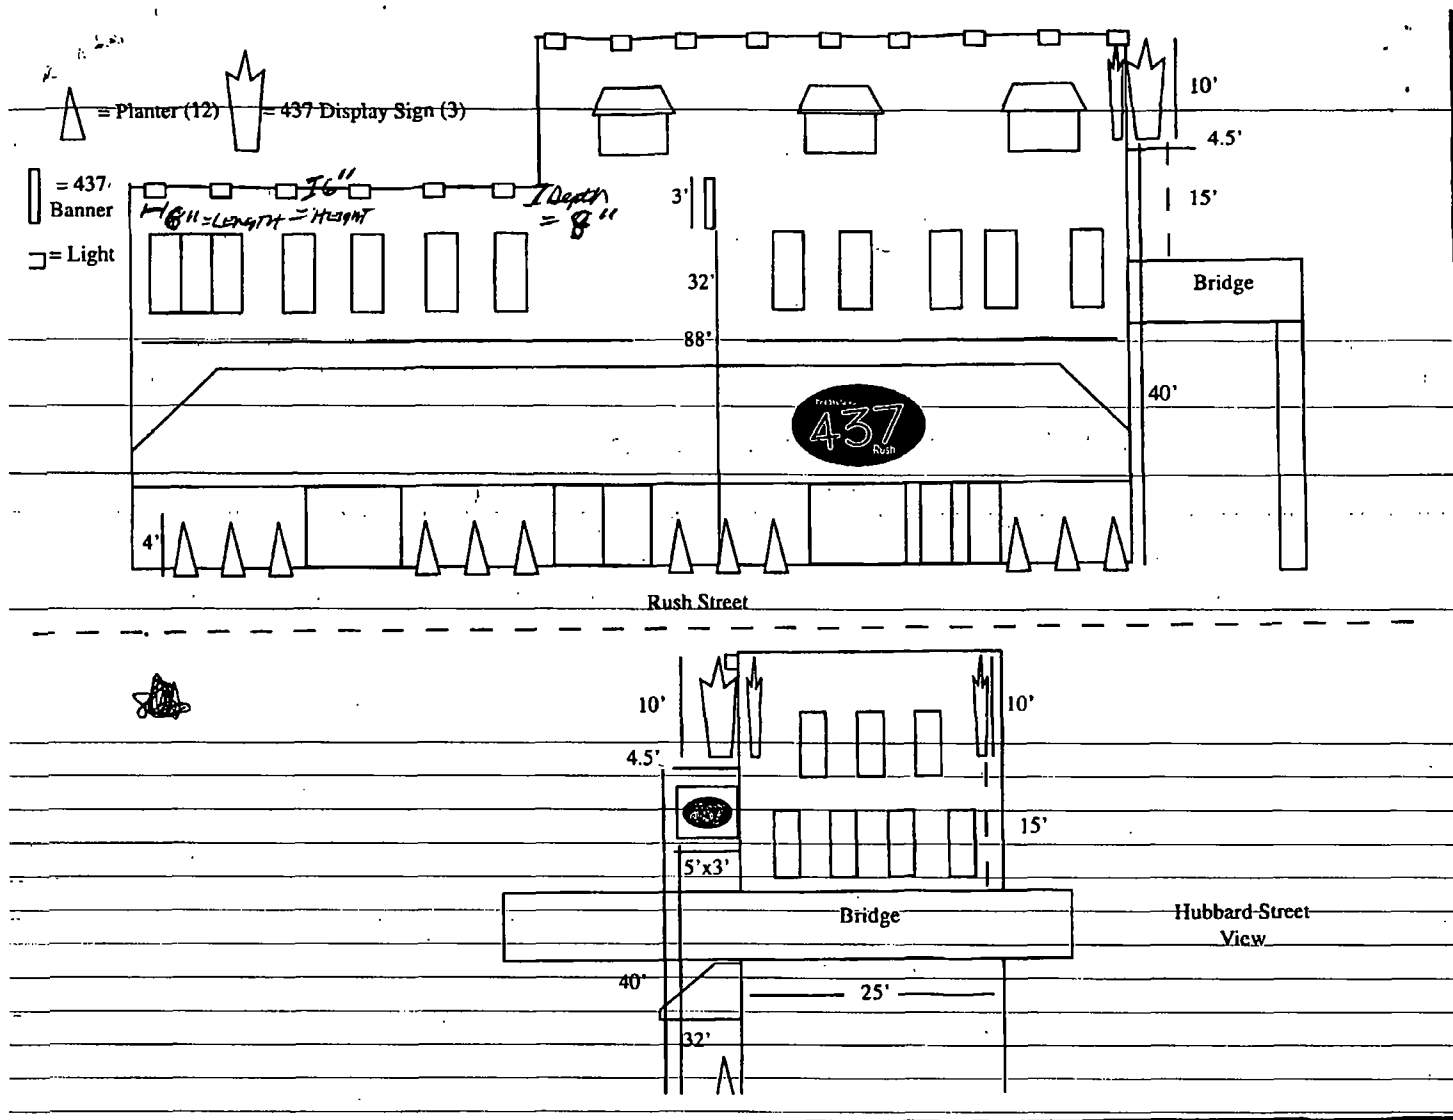



# City of Chicago



O2013-5349

Office of the City Clerk

## Document Tracking Sheet

|                                 |                                                             |
|---------------------------------|-------------------------------------------------------------|
| <b>Meeting Date:</b>            | 6/26/2013                                                   |
| <b>Sponsor(s):</b>              | Reilly, Brendan (42)                                        |
| <b>Type:</b>                    | Ordinance                                                   |
| <b>Title:</b>                   | Grant(s) of privilege in public way for 437 Rush - planters |
| <b>Committee(s) Assignment:</b> | Committee on Transportation and Public Way                  |

ORDINANCE  
437 RUSH  
Acct. No. 85155 - 1  
Permit No. 1107149

*Be It Ordained by the City Council of the City of Chicago:*

SECTION 1. Permission and authority are hereby given and granted to 437 RUSH, upon the terms and subject to the conditions of this ordinance to maintain and use, as now constructed, twelve (12) Planter(s) on the public right-of-way for beautification purposes adjacent to its premises known as 437 N. Rush St..

Said Planter(s) at N. Rush St. measure(s):

Twelve (12) at one point eight three (1.83) foot in length, and one point eight three (1.83) foot in width for a total of forty point one nine (40.19) square feet.

Grantee must allow the required clear and unobstructed space for pedestrian passage at all times per rules and regulations approved by the Department of Transportation.

The location of said privilege shall be as shown on prints kept on file with the Department of Business Affairs and Consumer Protection and the Office of the City Clerk.

Said privilege shall be constructed in accordance with plans and specifications approved by the Department of Planning and Development and Department of Transportation (Division of Project Development).

This grant of privilege in the public way shall be subject to the provisions of Section 10-28-015 and all other required provisions of the Municipal Code of Chicago.

The grantee shall pay to the City of Chicago as compensation for the privilege #1107149 herein granted the sum of zero (\$0.00) per annum in advance.

A 25% penalty will be added for payments received after due date.



The permit holder agrees to hold the City of Chicago harmless for any damage, relocation or replacement costs associated with damage, relocation or removal of private property caused by the City performing work in the public way.

Authority herein given and granted for a period of five (5) years from and after 06/11/2013.

Alderman \_\_\_\_\_

Brendan Reilly 42nd Ward



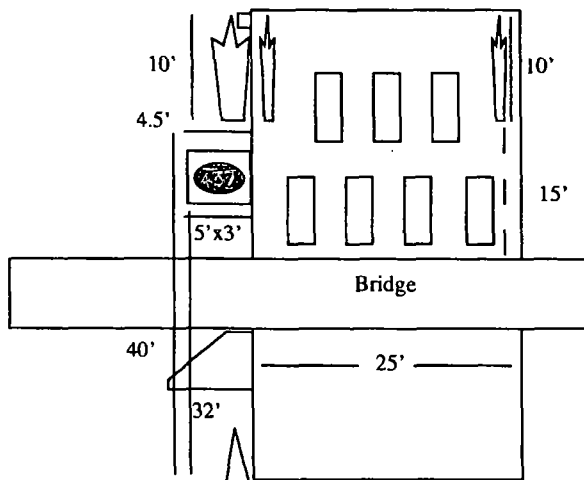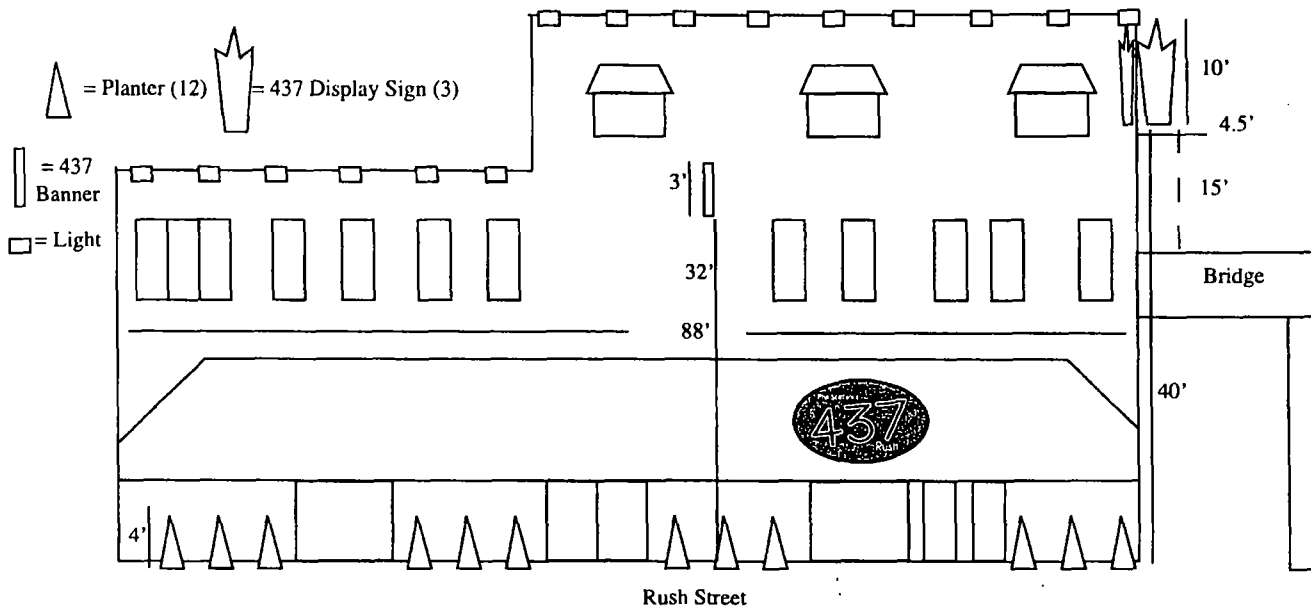



# City of Chicago



O2013-5350

Office of the City Clerk

## Document Tracking Sheet

|                                 |                                                         |
|---------------------------------|---------------------------------------------------------|
| <b>Meeting Date:</b>            | 6/26/2013                                               |
| <b>Sponsor(s):</b>              | Reilly, Brendan (42)                                    |
| <b>Type:</b>                    | Ordinance                                               |
| <b>Title:</b>                   | Grant(s) of privilege in public way for Subway - banner |
| <b>Committee(s) Assignment:</b> | Committee on Transportation and Public Way              |

ORDINANCE  
SUBWAY  
Acct. No. 22746 - 1  
Permit No. 1106957

*Be It Ordained by the City Council of the City of Chicago:*

SECTION 1. Permission and authority are hereby given and granted to SUBWAY, upon the terms and subject to the conditions of this ordinance to maintain and use, as now constructed, one (1) Banner(s) projecting over the public right-of-way adjacent to its premises known as 535 N. Michigan Ave..

Said Banner(s) at N. Michigan Avenue measure(s):

One (1) at one point four (1.4) foot in length, and five (5) feet in width for a total of seven (7) square feet.

The location of said privilege shall be as shown on prints kept on file with the Department of Business Affairs and Consumer Protection and the Office of the City Clerk.

Said privilege shall be constructed in accordance with plans and specifications approved by the Zoning Department - Signs.

This grant of privilege in the public way shall be subject to the provisions of Section 10-28-015 and all other required provisions of the Municipal Code of Chicago.

The grantee shall pay to the City of Chicago as compensation for the privilege #1106957 herein granted the sum of seventy-five (\$75.00) per annum in advance.

A 25% penalty will be added for payments received after due date.

The permit holder agrees to hold the City of Chicago harmless for any damage, relocation or replacement costs associated with damage, relocation or removal of private property caused by the City performing work in the public way.

Authority herein given and granted for a period of five (5) years from and after 10/04/2011.

Alderman \_\_\_\_\_

Brendan Reilly 42nd Ward





# City of Chicago



O2013-5299

Office of the City Clerk

## Document Tracking Sheet

|                                 |                                                                |
|---------------------------------|----------------------------------------------------------------|
| <b>Meeting Date:</b>            | 6/26/2013                                                      |
| <b>Sponsor(s):</b>              | Smith, Michele (43)                                            |
| <b>Type:</b>                    | Ordinance                                                      |
| <b>Title:</b>                   | Grant(s) of privilege in public way for Angela's Burrito Style |
| <b>Committee(s) Assignment:</b> | Committee on Transportation and Public Way                     |

ORDINANCE  
ANGELA'S BURRITO STYLE  
Acct. No. 254008 - 1  
Permit No. 1107246

*Be It Ordained by the City Council of the City of Chicago:*

SECTION 1. Permission and authority are hereby given and granted to ANGELA'S BURRITO STYLE, upon the terms and subject to the conditions of this ordinance to maintain and use one (1) sign(s) projecting over the public right-of-way attached to its premises known as 2556 N. Clark St..

Said sign structure(s) measures as follows; along N. Clark Street:

One (1) at six point six seven (6.67) feet in length, eight point five (8.5) feet in height and fourteen point five eight (14.58) feet above grade level.

The location of said privilege shall be as shown on prints kept on file with the Department of Business Affairs and Consumer Protection and the Office of the City Clerk.

Said privilege shall be constructed in accordance with plans and specifications approved by the Department of Transportation (Division of Project Development) and Zoning Department - Signs.

This grant of privilege in the public way shall be subject to the provisions of Section 10-28-015 and all other required provisions of the Municipal Code of Chicago.

The grantee shall pay to the City of Chicago as compensation for the privilege #1107246 herein granted the sum of three hundred (\$300.00) per annum in advance.


A 25% penalty will be added for payments received after due date.

The permit holder agrees to hold the City of Chicago harmless for any damage, relocation or replacement costs associated with damage, relocation or removal of private property caused by the City performing work in the public way.

Authority herein given and granted for a period of five (5) years from and after 06/11/2013.

Alderman 

Michele Smith 43<sup>rd</sup> Ward

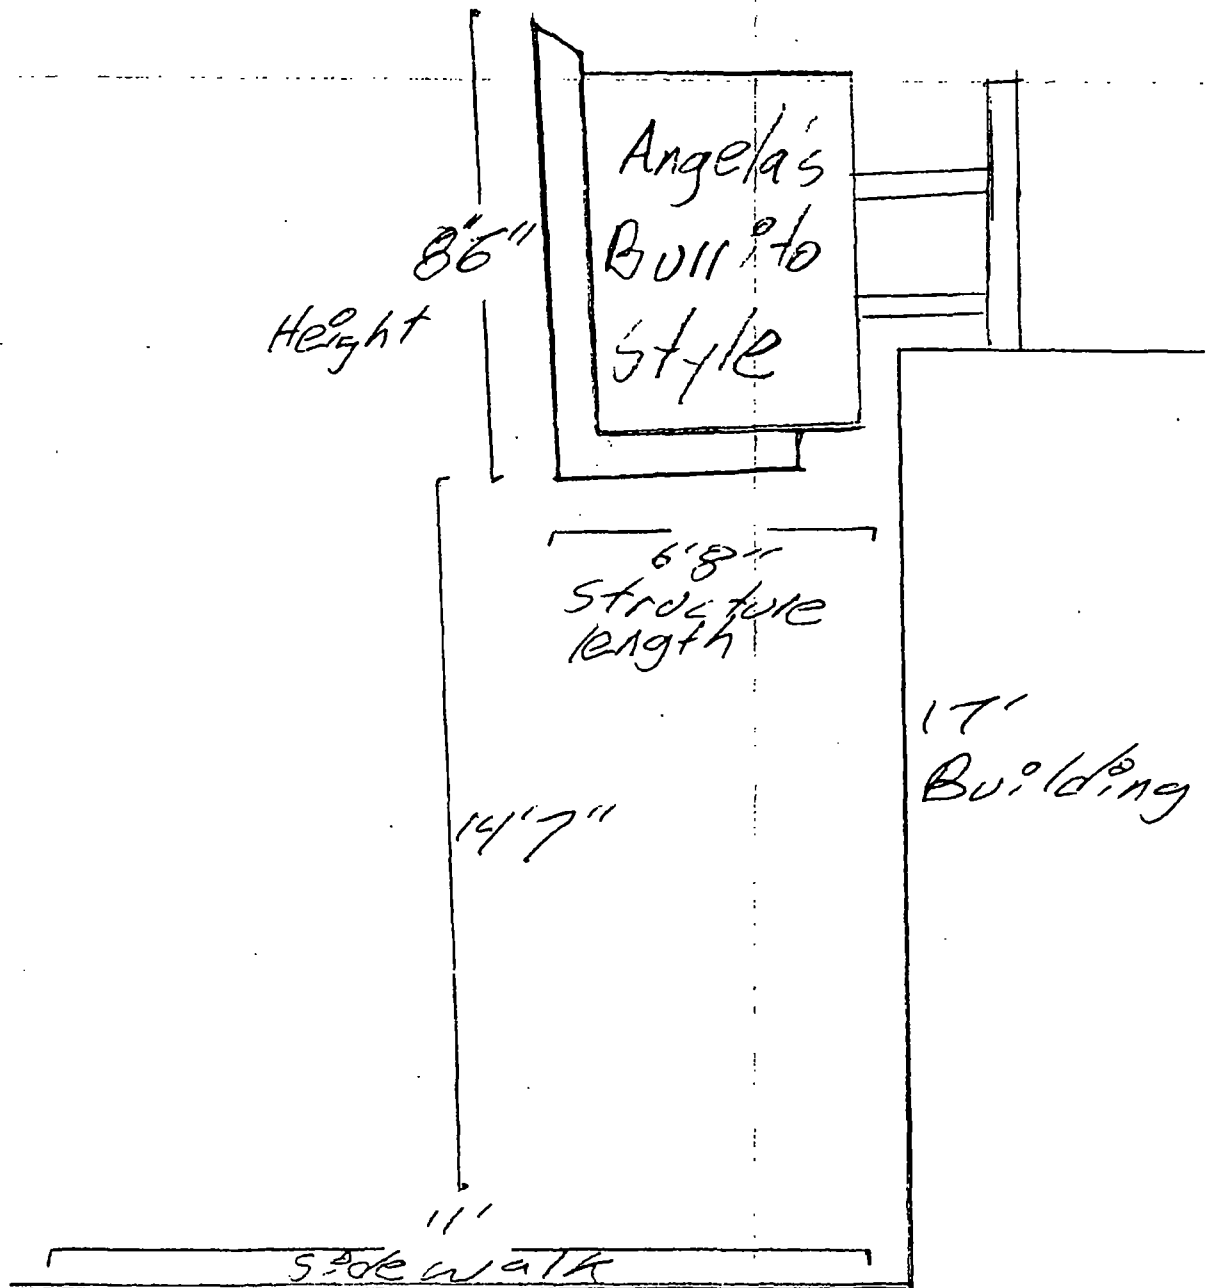

Angela's Burrito style  
2556 N. Clark



# City of Chicago



O2013-5301

Office of the City Clerk

## Document Tracking Sheet

|                                 |                                                 |
|---------------------------------|-------------------------------------------------|
| <b>Meeting Date:</b>            | 6/26/2013                                       |
| <b>Sponsor(s):</b>              | Smith, Michele (43)                             |
| <b>Type:</b>                    | Ordinance                                       |
| <b>Title:</b>                   | Grant(s) of privilege in public way for Bonobos |
| <b>Committee(s) Assignment:</b> | Committee on Transportation and Public Way      |



ORDINANCE

Bonobos

Acct. No. 380518 - 1

Permit No. 1106145

*Be It Ordained by the City Council of the City of Chicago:*

SECTION 1. Permission and authority are hereby given and granted to Bonobos, upon the terms and subject to the conditions of this ordinance to maintain and use one (1) sign(s) projecting over the public right-of-way attached to its premises known as 845 W. Armitage Ave..

Said sign structure(s) measures as follows; along Armitage:

One (1) at four (4) feet in length, four (4) feet in height and nine (9) feet above grade level.

The location of said privilege shall be as shown on prints kept on file with the Department of Business Affairs and Consumer Protection and the Office of the City Clerk.

Said privilege shall be constructed in accordance with plans and specifications approved by the Department of Transportation (Division of Project Development) and Zoning Department - Signs.

This grant of privilege in the public way shall be subject to the provisions of Section 10-28-015 and all other required provisions of the Municipal Code of Chicago.


The grantee shall pay to the City of Chicago as compensation for the privilege #1106145 herein granted the sum of one hundred (\$100.00) per annum in advance.

A 25% penalty will be added for payments received after due date.

The permit holder agrees to hold the City of Chicago harmless for any damage, relocation or replacement costs associated with damage, relocation or removal of private property caused by the City performing work in the public way.

Authority herein given and granted for a period of five (5) years from and after Date of Passage.


Alderman

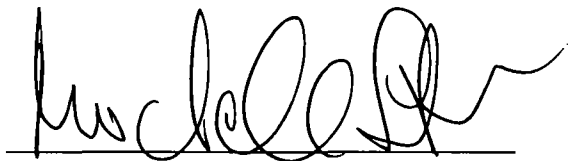A handwritten signature in black ink, appearing to read 'Michele Smith', written over a horizontal line.

Michele Smith 43<sup>rd</sup> Ward

By signing this Customer Acceptance on this print, I undertake that I am accepting all aspects of this drawing. This includes artwork, specifications, dimensions, spacing, and all other representations herein. I also acknowledge that any reproduction of this print may be subject to change without notice.

CUSTOMER ACCEPTANCE SIGNATURE \_\_\_\_\_ DATE \_\_\_\_\_ REQUIRED Landlord Acceptance SIGNATURE \_\_\_\_\_ DATE \_\_\_\_\_ L.S.C. SALES INITIALS \_\_\_\_\_ DATE \_\_\_\_\_

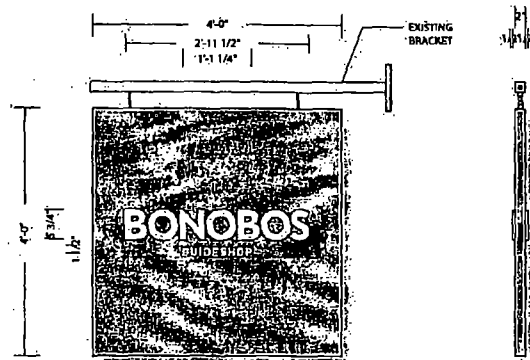


SCALE: 3/4" = 1'

ONE DOUBLE FACE ALUCOBOND SHOEBOX / WITH 1/2" FCO LETTERS & APPLIED VINYL LETTERS / MOUNTED TO EXISTING BRACKET

- BKGD. & RETURNS = MAP TO MATCH PMS 430c
- BONOBOS & RETURNS = MAP WHITE
- GUIDESHOP = WHITE VINYL



Frontage  
30'

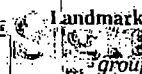

7424 Industrial Avenue  
Chesterton, IN 46504  
phone 219.782.9577  
fax 219.782.4259

PRINT # SO-21106-1

SHAUN O'BRIEN  
LSC SALES REPRESENTATIVE

03.18.13  
DATE

BONOBOS

CLIENT NAME

845 W ARMITAGE  
CHICAGO, IL  
JOB LOCATION

AS 3/4" = 1'-0" SCALE

DRAWN BY

1

THIS DRAWING IS THE PROPERTY OF LANDMARK SIGN GROUP, INC. NO PART OF THIS DRAWING IS TO BE REPRODUCED OR TRANSMITTED IN ANY FORM OR BY ANY MEANS, ELECTRONIC OR MECHANICAL, INCLUDING PHOTOCOPYING, RECORDING, OR BY ANY INFORMATION STORAGE AND RETRIEVAL SYSTEM, WITHOUT THE WRITTEN PERMISSION OF LANDMARK SIGN GROUP, INC.



# City of Chicago



O2013-5302

Office of the City Clerk

## Document Tracking Sheet

|                                 |                                                                 |
|---------------------------------|-----------------------------------------------------------------|
| <b>Meeting Date:</b>            | 6/26/2013                                                       |
| <b>Sponsor(s):</b>              | Smith, Michele (43)                                             |
| <b>Type:</b>                    | Ordinance                                                       |
| <b>Title:</b>                   | Grant(s) of privilege in public way for Dog & Kitty in the City |
| <b>Committee(s) Assignment:</b> | Committee on Transportation and Public Way                      |

ORDINANCE  
Dog & Kitty in the City  
Acct. No. 380128 - 1  
Permit No. 1106595

*Be It Ordained by the City Council of the City of Chicago:*

SECTION 1. Permission and authority are hereby given and granted to Dog & Kitty in the City, upon the terms and subject to the conditions of this ordinance to maintain and use one (1) sign(s) projecting over the public right-of-way attached to its premises known as 2622 N. Halsted St..

Said sign structure(s) measures as follows; along N. Halsted Street:

One (1) at six point zero eight (6.08) feet in length, three (3) feet in height and eighteen (18) feet above grade level.

The location of said privilege shall be as shown on prints kept on file with the Department of Business Affairs and Consumer Protection and the Office of the City Clerk

Said privilege shall be constructed in accordance with plans and specifications approved by the Department of Transportation (Division of Project Development) and Zoning Department- Signs.


This grant of privilege in the public way shall be subject to the provisions of Section 10-28-015 and all other required provisions of the Municipal Code of Chicago.

The grantee shall pay to the City of Chicago as compensation for the privilege #1106595 herein granted the sum of one hundred (\$100.00) per annum in advance.


A 25% penalty will be added for payments received after due date

The permit holder agrees to hold the City of Chicago harmless for any damage, relocation or replacement costs associated with damage, relocation or removal of private property caused by the City performing work in the public way.

Authority herein given and granted for a period of five (5) years from and after Date of Passage.

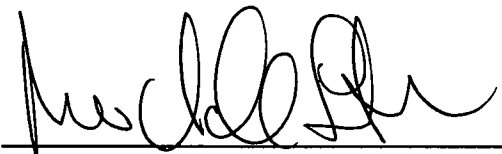Alderman 

Michele Smith 43<sup>rd</sup> Ward

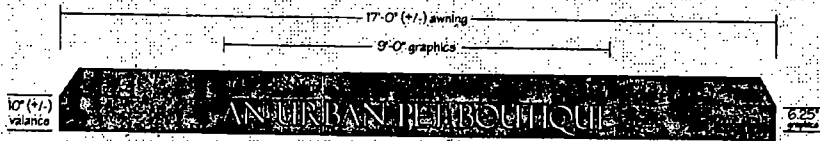

New Sunbrella fabric w/White lettering


Remove existing fabric.

Furnish & install new Black Sunbrella fabric on existing 17' wide structure.

6.25" High White vinyl lettering on valance.

1/2" = 1'

Field survey required to determine exact dimensions.

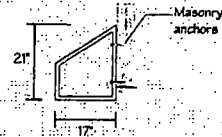

This sign is built to UL Standards for protection in harsh locations.

This document is owned by, and the information contained in it is proprietary to, Parvin-Clauss Sign Company. By receipt hereof the holder agrees not to use the information, disclose it to any third party, nor reproduce this document without the prior written consent of Parvin-Clauss Sign Company. Holder also agrees to immediately return this document upon request of Parvin-Clauss Sign Company.

© Copyright 2013 by Parvin-Clauss Sign Co.

## Parvin-Clauss S.I.G.M. COMPANY

Design • Fabrication • Installation • Maintenance  
1115 North Dearborn Street, Chicago, IL 60610-1115  
(773) 318-1828 • Fax (773) 318-1827  
www.parvin-clauss.com

### PROJECT:

**DOG & KITTY**

2622 N. Halsted St.  
CHICAGO

### CUSTOMER APPROVAL:

DATE

AUTHORIZED SIGNATURE

REPRESENTATIVE

Lisa Voigt

DRAWN BY

JP

DATE

4.18.13

SCALE

as noted

SHEET NO.

2 of 2

WORK ORDER

#66703

FILE NAME

DOG66703

PRINT INFO

### REVISIONS:

4.24.13

4.29.13

5

6

7

8

9

10



# City of Chicago



O2013-5304

Office of the City Clerk

## Document Tracking Sheet

|                                 |                                                            |
|---------------------------------|------------------------------------------------------------|
| <b>Meeting Date:</b>            | 6/26/2013                                                  |
| <b>Sponsor(s):</b>              | Smith, Michele (43)                                        |
| <b>Type:</b>                    | Ordinance                                                  |
| <b>Title:</b>                   | Grant(s) of privilege in public way for Etno Village Grill |
| <b>Committee(s) Assignment:</b> | Committee on Transportation and Public Way                 |

ORDINANCE  
ETNO VILLAGE GRILL  
Acct. No. 358955 - 1  
Permit No. 1106859

*Be It Ordained by the City Council of the City of Chicago:*

SECTION 1. Permission and authority are hereby given and granted to ETNO VILLAGE GRILL, upon the terms and subject to the conditions of this ordinance to maintain and use, as now constructed, six (6) Light Fixture(s) projecting over the public right-of-way adjacent to its premises known as 2580 N. Lincoln Ave..

Said Light Fixture(s) at Sheffield measure(s):

Three (3) at point five (.5) feet in length, one (1) foot in width and seven (7) feet above grade level.

Said Light Fixture(s) at Lincoln measure(s):

Three (3) at point five (.5) feet in length, one (1) foot in width and seven (7) feet above grade level.

The location of said privilege shall be as shown on prints kept on file with the Department of Business Affairs and Consumer Protection and the Office of the City Clerk.

Said privilege shall be constructed in accordance with plans and specifications approved by the Department of Transportation (Division of Project Development).

This grant of privilege in the public way shall be subject to the provisions of Section 10-28-015 and all other required provisions of the Municipal Code of Chicago.


The grantee shall pay to the City of Chicago as compensation for the privilege #1106859 herein granted the sum of seventy-five (\$75.00) per annum in advance.

A 25% penalty will be added for payments received after due date.

The permit holder agrees to hold the City of Chicago harmless for any damage, relocation or replacement costs associated with damage, relocation or removal of private property caused by the City performing work in the public way.

Authority herein given and granted for a period of five (5) years from and after Date of Passage.

Alderman

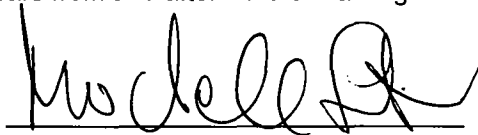
A handwritten signature in black ink, appearing to read "Michele Smith", written over a horizontal line.

Michele Smith 43rd Ward



## APPLICATION TO USE THE PUBLIC RIGHT OF WAY

### **EXAMPLE OF LIGHT(S) DRAWING**

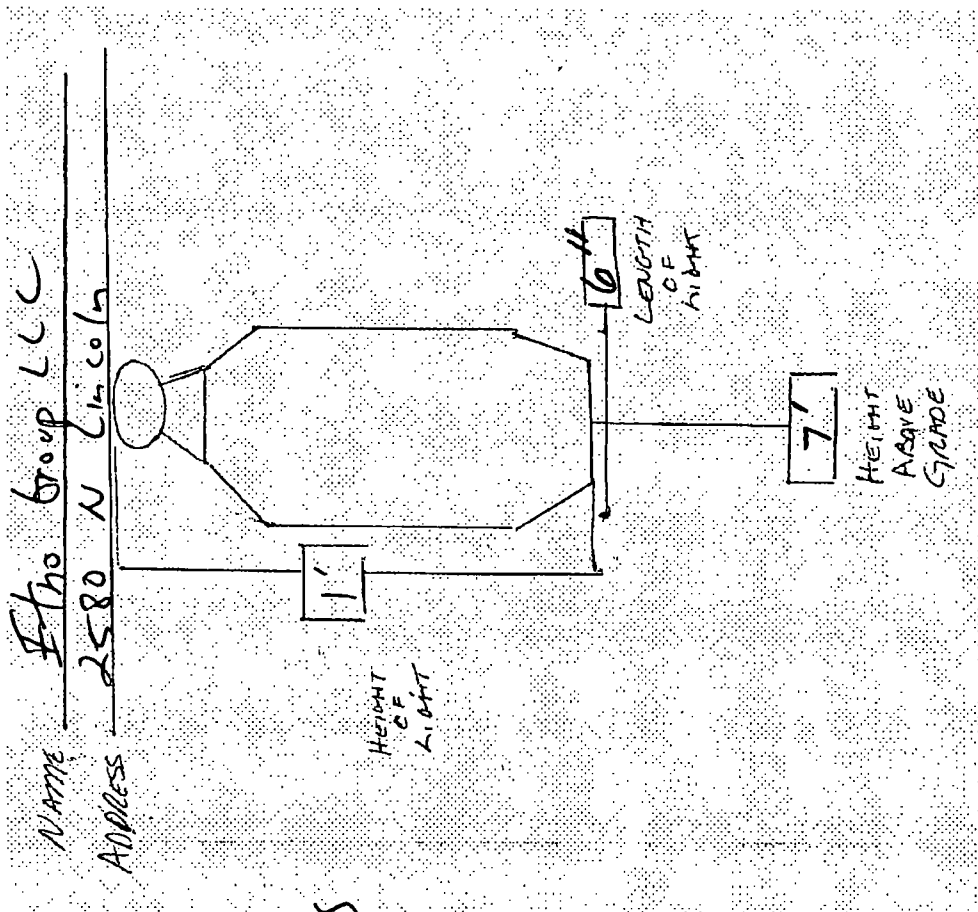

6 lights





# City of Chicago



O2013-5305

Office of the City Clerk

## Document Tracking Sheet

|                                 |                                                      |
|---------------------------------|------------------------------------------------------|
| <b>Meeting Date:</b>            | 6/26/2013                                            |
| <b>Sponsor(s):</b>              | Smith, Michele (43)                                  |
| <b>Type:</b>                    | Ordinance                                            |
| <b>Title:</b>                   | Grant(s) of privilege in public way for Go Cycle LLC |
| <b>Committee(s) Assignment:</b> | Committee on Transportation and Public Way           |

ORDINANCE  
Go Cycle, LLC  
Acct. No. 379873 - 1  
Permit No. 1105735

*Be It Ordained by the City Council of the City of Chicago:*

SECTION 1. Permission and authority are hereby given and granted to Go Cycle, LLC, upon the terms and subject to the conditions of this ordinance to construct, install, maintain and use one (1) Banner(s) projecting over the public right-of-way adjacent to its premises known as 525 W. North Ave..

Said Banner(s) at W. North Avenue measure(s):

One (1) at two point six seven (2.67) feet in length, and eight (8) feet in width for a total of twenty-one point three six (21.36) square feet.

The location of said privilege shall be as shown on prints kept on file with the Department of Business Affairs and Consumer Protection and the Office of the City Clerk.

Said privilege shall be constructed in accordance with plans and specifications approved by the Zoning Department - Signs.

This grant of privilege in the public way shall be subject to the provisions of Section 10-28-015 and all other required provisions of the Municipal Code of Chicago.


The grantee shall pay to the City of Chicago as compensation for the privilege #1105735 herein granted the sum of seventy-five (\$75.00) per annum in advance.

A 25% penalty will be added for payments received after due date.



The permit holder agrees to hold the City of Chicago harmless for any damage, relocation or replacement costs associated with damage, relocation or removal of private property caused by the City performing work in the public way.

Authority herein given and granted for a period of five (5) years from and after Date of Passage.

Alderman

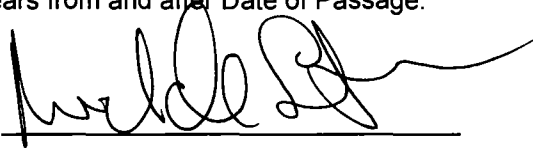A handwritten signature in black ink, appearing to read 'Michele Smith', written over a horizontal line.

Michele Smith 43rd Ward

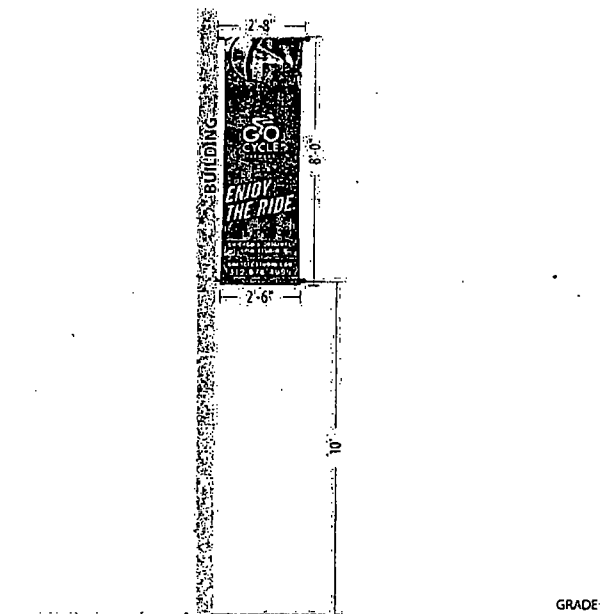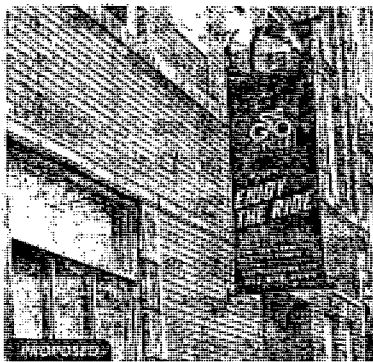

• **POLE BANNER**  
• Re-install pole banner.

QTY: (1)  
Scale: 3/8" = 1'-0"



: CUSTOMER  
 : Go Cycle Fitness  
 : SITE NUMBER  
 : N/A

LOCATION:  
Chicago, IL

ACCOUNT REP:  
Justin Maher.

|           |           |
|-----------|-----------|
| DRAWN BY: | REVISION: |
| SW        | 03        |
| DATE      | SCALE:    |
| 03/26/13  | 1"=12"    |

**CORPORATE ID SOLUTIONS**  
5563 N Elston Ave.  
Chicago, IL 60630  
P: 773-763-9600 | F: 773-763-9606  
[www.CorporateIDSolutions.com](http://www.CorporateIDSolutions.com)

[illegible]



# City of Chicago



O2013-5306

Office of the City Clerk

## Document Tracking Sheet

|                                 |                                                  |
|---------------------------------|--------------------------------------------------|
| <b>Meeting Date:</b>            | 6/26/2013                                        |
| <b>Sponsor(s):</b>              | Smith, Michele (43)                              |
| <b>Type:</b>                    | Ordinance                                        |
| <b>Title:</b>                   | Grant(s) of privilege in public way for Kelsey's |
| <b>Committee(s) Assignment:</b> | Committee on Transportation and Public Way       |

ORDINANCE  
KELSEY'S  
Acct. No. 51763 - 1  
Permit No. 1104786

*Be It Ordained by the City Council of the City of Chicago:*

SECTION 1. Permission and authority are hereby given and granted to KELSEY'S, upon the terms and subject to the conditions of this ordinance to maintain and use one (1) sign(s) projecting over the public right-of-way attached to its premises known as 2265 N. Lincoln Ave..

Said sign structure(s) measures as follows; along Lincoln:

One (1) at four (4) feet in length, three (3) feet in height and fifteen (15) feet above grade level.

The location of said privilege shall be as shown on prints kept on file with the Department of Business Affairs and Consumer Protection and the Office of the City Clerk.

Said privilege shall be constructed in accordance with plans and specifications approved by the Department of Transportation (Division of Project Development) and Zoning Department - Signs.

This grant of privilege in the public way shall be subject to the provisions of Section 10-28-015 and all other required provisions of the Municipal Code of Chicago.


The grantee shall pay to the City of Chicago as compensation for the privilege #1104786 herein granted the sum of one hundred (\$100.00) per annum in advance.

A 25% penalty will be added for payments received after due date.

The permit holder agrees to hold the City of Chicago harmless for any damage, relocation or replacement costs associated with damage, relocation or removal of private property caused by the City performing work in the public way.

Authority herein given and granted for a period of five (5) years from and after Date of Passage.

Alderman

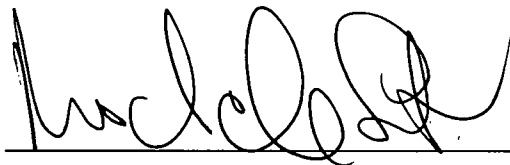A handwritten signature in black ink, appearing to read 'Michele Smith', written over a horizontal line.

Michele Smith 43<sup>rd</sup> Ward




# APPLICATION TO USE THE PUBLIC RIGHT OF WAY

## EXAMPLE OF SIGN DRAWING

SIGN DRAWING

PROPERTY LOCATION: 2265 N. Lincoln

ORGANIZATION(S) NAME: Kelsey's

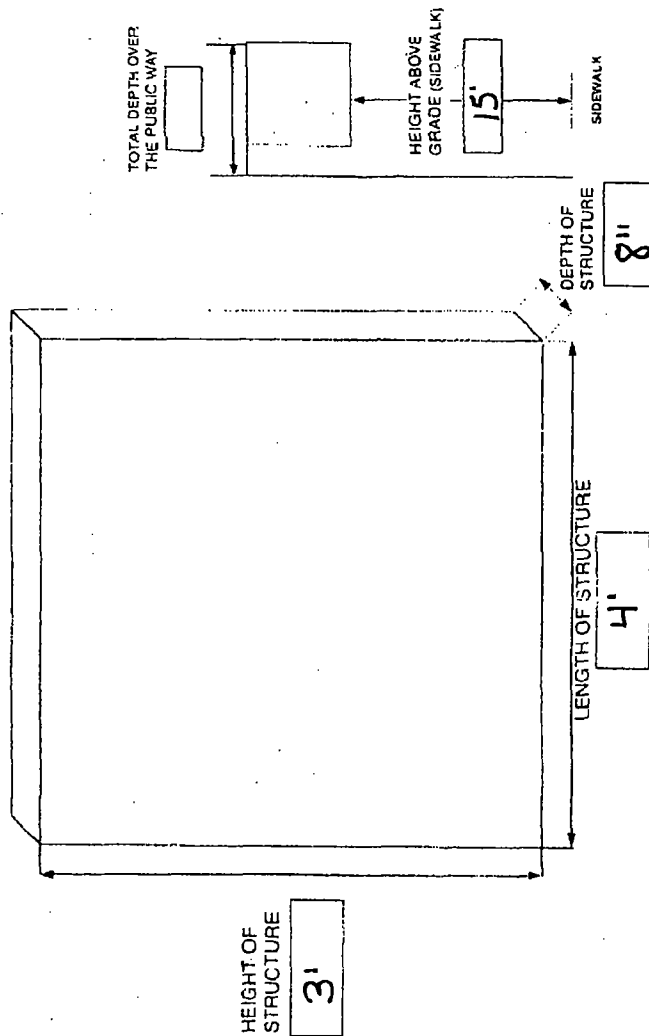



# City of Chicago



O2013-5307

Office of the City Clerk

## Document Tracking Sheet

|                                 |                                                   |
|---------------------------------|---------------------------------------------------|
| <b>Meeting Date:</b>            | 6/26/2013                                         |
| <b>Sponsor(s):</b>              | Smith, Michele (43)                               |
| <b>Type:</b>                    | Ordinance                                         |
| <b>Title:</b>                   | Grant(s) of privilege in public way for Kendall's |
| <b>Committee(s) Assignment:</b> | Committee on Transportation and Public Way        |

ORDINANCE  
KENDALL'S  
Acct. No. 15330 - 1  
Permit No. 1104788

*Be It Ordained by the City Council of the City of Chicago:*

SECTION 1. Permission and authority are hereby given and granted to KENDALL'S, upon the terms and subject to the conditions of this ordinance to maintain and use one (1) sign(s) projecting over the public right-of-way attached to its premises known as 2263 N. Lincoln Ave..

Said sign structure(s) measures as follows; along 2263 N. Lincoln Ave.:  
One (1) at five (5) feet in length, ten (10) feet in height and twelve (12) feet above grade level.

The location of said privilege shall be as shown on prints kept on file with the Department of Business Affairs and Consumer Protection and the Office of the City Clerk.

Said privilege shall be constructed in accordance with plans and specifications approved by the Department of Transportation (Division of Project Development) and Zoning Department - Signs.


This grant of privilege in the public way shall be subject to the provisions of Section 10-28-015 and all other required provisions of the Municipal Code of Chicago.

The grantee shall pay to the City of Chicago as compensation for the privilege #1104788 herein granted the sum of three hundred (\$300.00) per annum in advance.

A 25% penalty will be added for payments received after due date.

The permit holder agrees to hold the City of Chicago harmless for any damage, relocation or replacement costs associated with damage, relocation or removal of private property caused by the City performing work in the public way.

Authority herein given and granted for a period of five (5) years from and after Date of Passage.

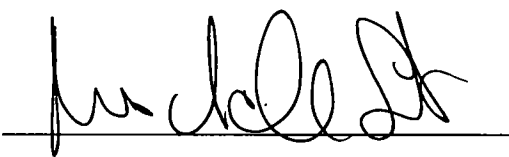Alderman   
Michele Smith 43<sup>rd</sup> Ward






## APPLICATION TO USE THE PUBLIC RIGHT OF WAY

### **EXAMPLE OF SIGN DRAWING**

**SIGN DRAWING**

PROPERTY LOCATION: 2263 N. Lincoln

ORGANIZATION(S) NAME: KENDALLS

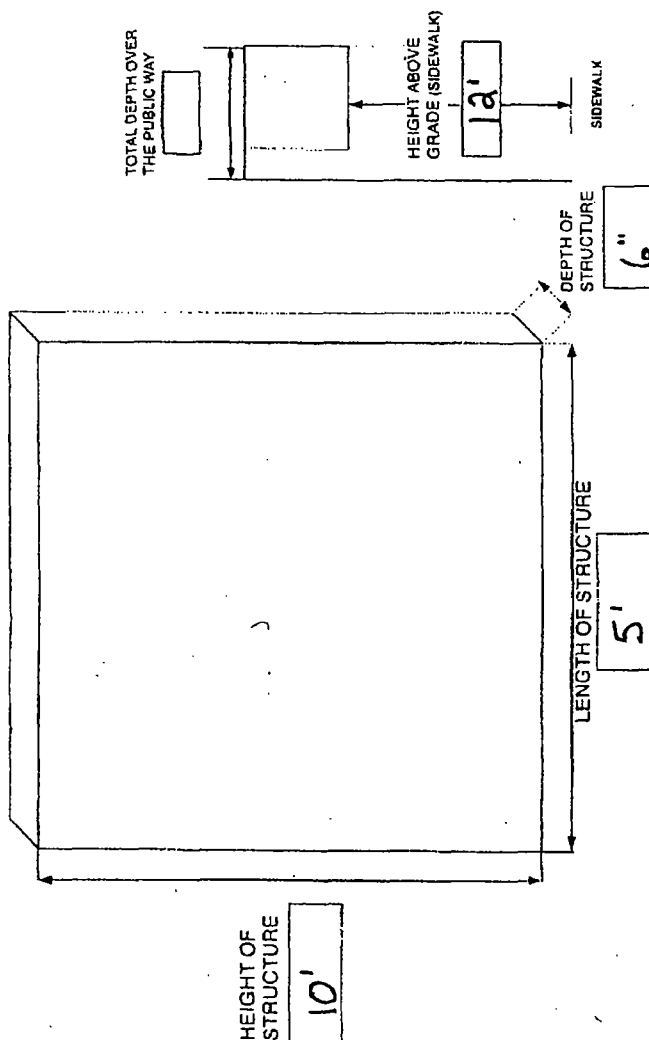



# City of Chicago



O2013-5313

Office of the City Clerk

## Document Tracking Sheet

|                                 |                                                                                           |
|---------------------------------|-------------------------------------------------------------------------------------------|
| <b>Meeting Date:</b>            | 6/26/2013                                                                                 |
| <b>Sponsor(s):</b>              | Smith, Michele (43)                                                                       |
| <b>Type:</b>                    | Ordinance                                                                                 |
| <b>Title:</b>                   | Grant(s) of privilege in public way for St. Clement All School<br>Reunion Party (Indoors) |
| <b>Committee(s) Assignment:</b> | Committee on Transportation and Public Way                                                |

ORDINANCE  
ST. CLEMENT ALL SCHOOL REUNION PARTY (INDOORS)  
Acct. No. 266659 - 7  
Permit No. 1106870

*Be It Ordained by the City Council of the City of Chicago:*

SECTION 1. Permission and authority are hereby given and granted to ST. CLEMENT ALL SCHOOL REUNION PARTY (INDOORS), upon the terms and subject to the conditions of this ordinance to maintain and use, as now constructed, three (3) Fire Escape(s) projecting over the public right-of-way adjacent to its premises known as 2524 N. Orchard St..

Said Fire Escape(s) at N ORCHARD ST measure(s):

One (1) at thirty-five (35) feet in length, and four point zero eight (4.08) feet in width for a total of one hundred forty-two point eight (142.8) square feet.

One (1) at thirty-seven point five (37.5) feet in length, and four point zero eight (4.08) feet in width for a total of one hundred fifty-three (153) square feet.

One (1) at thirty-six (36) feet in length, and four (4) feet in width for a total of one hundred forty-four (144) square feet.

The location of said privilege shall be as shown on prints kept on file with the Department of Business Affairs and Consumer Protection and the Office of the City Clerk.

Said privilege shall be constructed in accordance with plans and specifications approved by the Department of Transportation (Division of Project Development).

This grant of privilege in the public way shall be subject to the provisions of Section 10-28-015 and all other required provisions of the Municipal Code of Chicago.


The grantee shall pay to the City of Chicago as compensation for the privilege #1106870 herein granted the sum of one thousand two hundred (\$1,200.00) per annum in advance.

A 25% penalty will be added for payments received after due date.


The permit holder agrees to hold the City of Chicago harmless for any damage, relocation or replacement costs associated with damage, relocation or removal of private property caused by the City performing work in the public way.

Authority herein given and granted for a period of five (5) years from and after Date of Passage.

Alderman

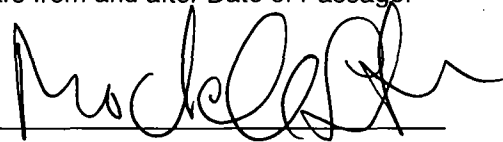

Michele Smith 43rd Ward

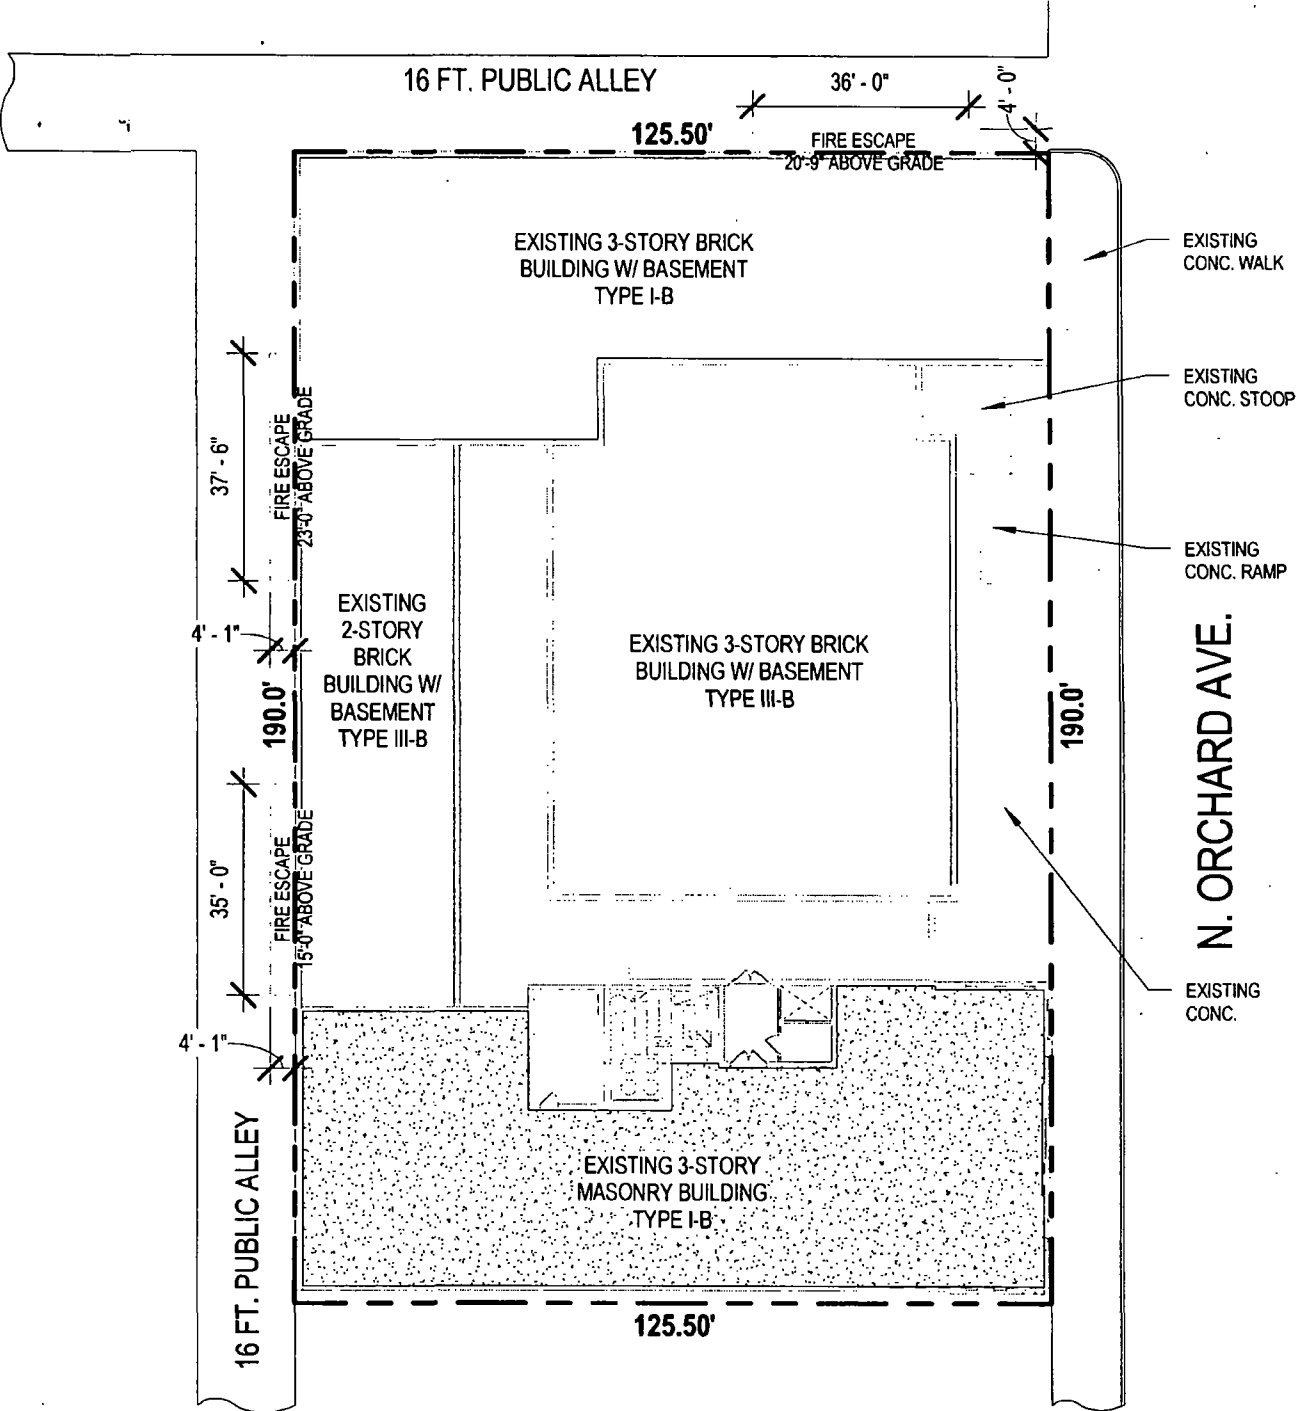

SITE PLAN / ROOF PLAN



2000 N. Racine Ave.  
Suite 2290  
Chicago, Illinois  
60614.6756  
v. 773.528.2191  
f. 773.528.3510

St. Clement School  
Roof Deck Playground Renovation  
2524 North Orchard Street  
Chicago, IL 60614

SK-01-051713



# City of Chicago



O2013-5314

Office of the City Clerk

## Document Tracking Sheet

|                                 |                                                                 |
|---------------------------------|-----------------------------------------------------------------|
| <b>Meeting Date:</b>            | 6/26/2013                                                       |
| <b>Sponsor(s):</b>              | Smith, Michele (43)                                             |
| <b>Type:</b>                    | Ordinance                                                       |
| <b>Title:</b>                   | Grant(s) of privilege in public way for State Restaurant & Cafe |
| <b>Committee(s) Assignment:</b> | Committee on Transportation and Public Way                      |

ORDINANCE  
STATE RESTAURANT & CAFE  
Acct. No. 297426 - 1  
Permit No. 1107061

*Be It Ordained by the City Council of the City of Chicago:*

SECTION 1. Permission and authority are hereby given and granted to STATE RESTAURANT & CAFE, upon the terms and subject to the conditions of this ordinance to maintain and use, as now constructed, fifteen (15) Light Fixture(s) projecting over the public right-of-way adjacent to its premises known as 935 W. Webster Ave..

Said Light Fixture(s) at W. WEBSTER AVE measure(s):

Eight (8) at two point five (2.5) feet in length, point six seven (.67) feet in width and fifteen (15) feet above grade level.

Said Light Fixture(s) at N BISSELL ST measure(s):

Seven (7) at two point five (2.5) feet in length, point six seven (.67) feet in width and fifteen (15) feet above grade level.

The location of said privilege shall be as shown on prints kept on file with the Department of Business Affairs and Consumer Protection and the Office of the City Clerk.

Said privilege shall be constructed in accordance with plans and specifications approved by the Department of Transportation (Division of Project Development).

This grant of privilege in the public way shall be subject to the provisions of Section 10-28-015 and all other required provisions of the Municipal Code of Chicago.


The grantee shall pay to the City of Chicago as compensation for the privilege #1107061 herein granted the sum of one hundred forty-five (\$145.00) per annum in advance.

A 25% penalty will be added for payments received after due date.

The permit holder agrees to hold the City of Chicago harmless for any damage, relocation or replacement costs associated with damage, relocation or removal of private property caused by the City performing work in the public way.

Authority herein given and granted for a period of five (5) years from and after 03/12/2013.

Alderman

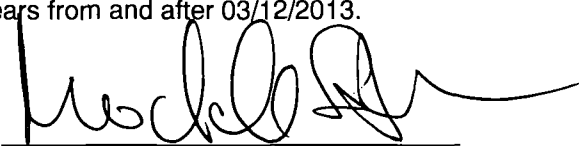

Michele Smith 43rd Ward



STATE RESTAURANT + CAFÉ

ACC# 297426

SITE#1

Total # of Light Fixtures = 15

\* Same Size And Location as 5 years ago.

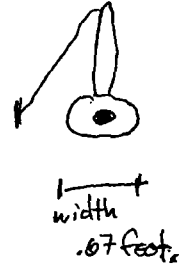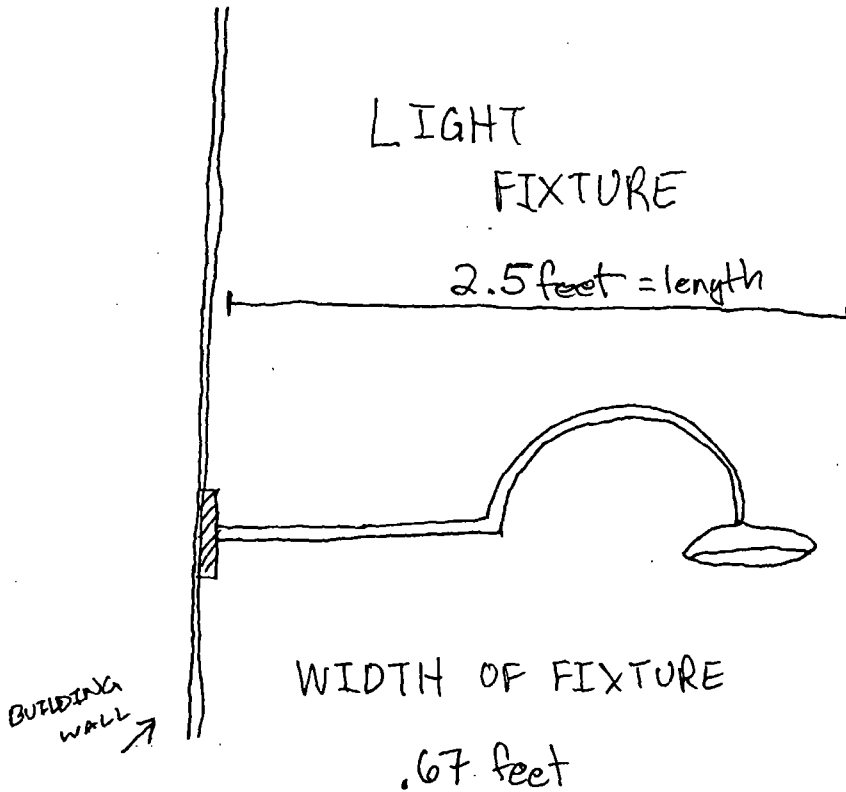

Contact: KOSTA  
GIANNOULIAS  
847-343-1701



# City of Chicago



O2013-5315

Office of the City Clerk

## Document Tracking Sheet

|                                 |                                                     |
|---------------------------------|-----------------------------------------------------|
| <b>Meeting Date:</b>            | 6/26/2013                                           |
| <b>Sponsor(s):</b>              | Smith, Michele (43)                                 |
| <b>Type:</b>                    | Ordinance                                           |
| <b>Title:</b>                   | Grant(s) of privilege in public way for Steppenwolf |
| <b>Committee(s) Assignment:</b> | Committee on Transportation and Public Way          |



ORDINANCE  
STEPPENWOLF  
Acct. No. 4280 - 1  
Permit No. 1107300

*Be It Ordained by the City Council of the City of Chicago:*

SECTION 1. Permission and authority are hereby given and granted to STEPPENWOLF, upon the terms and subject to the conditions of this ordinance to maintain and use three (3) sign(s) projecting over the public right-of-way attached to its premises known as 1650 N. Halsted St..

Said sign structure(s) measures as follows; along N. Halsted St.:

Two (2) at six (6) feet in length, eight (8) feet in height and twelve point eight three (12.83) feet above grade level.

One (1) at five point five (5.5) feet in length, forty (40) feet in height and twenty-four (24) feet above grade level.

The location of said privilege shall be as shown on prints kept on file with the Department of Business Affairs and Consumer Protection and the Office of the City Clerk.

Said privilege shall be constructed in accordance with plans and specifications approved by the Department of Transportation (Division of Project Development) and Zoning Department - Signs.

This grant of privilege in the public way shall be subject to the provisions of Section 10-28-015 and all other required provisions of the Municipal Code of Chicago.


The grantee shall pay to the City of Chicago as compensation for the privilege #1107300 herein granted the sum of nine hundred (\$900.00) per annum in advance.

A 25% penalty will be added for payments received after due date.

The permit holder agrees to hold the City of Chicago harmless for any damage, relocation or replacement costs associated with damage, relocation or removal of private property caused by the City performing work in the public way.

Authority herein given and granted for a period of five (5) years from and after 06/11/2013.

Alderman

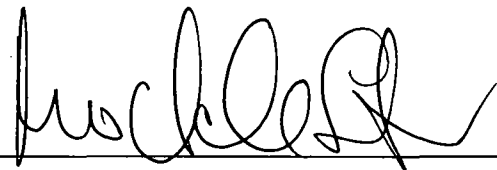A handwritten signature in black ink, appearing to read 'Michele Smith', written over a horizontal line.

Michele Smith 43<sup>rd</sup> Ward

1650 Sign # 2





# City of Chicago



O2013-5316

Office of the City Clerk

## Document Tracking Sheet

|                                 |                                                                    |
|---------------------------------|--------------------------------------------------------------------|
| <b>Meeting Date:</b>            | 6/26/2013                                                          |
| <b>Sponsor(s):</b>              | Smith, Michele (43)                                                |
| <b>Type:</b>                    | Ordinance                                                          |
| <b>Title:</b>                   | Grant(s) of privilege in public way for Young's Cleaners & Tailors |
| <b>Committee(s) Assignment:</b> | Committee on Transportation and Public Way                         |

ORDINANCE  
YOUNG'S CLEANERS & TAILORS  
Acct. No. 41735 - 1  
Permit No. 1106924

*Be It Ordained by the City Council of the City of Chicago:*

SECTION 1. Permission and authority are hereby given and granted to YOUNG'S CLEANERS & TAILORS, upon the terms and subject to the conditions of this ordinance to maintain and use one (1) sign(s) projecting over the public right-of-way attached to its premises known as 2362 N. Clark St..

Said sign structure(s) measures as follows; along N. Clark Street:

One (1) at five (5) feet in length, five (5) feet in height and ten point two five (10.25) feet above grade level.

The location of said privilege shall be as shown on prints kept on file with the Department of Business Affairs and Consumer Protection and the Office of the City Clerk.

Said privilege shall be constructed in accordance with plans and specifications approved by the Department of Transportation (Division of Project Development) and Zoning Department - Signs.

This grant of privilege in the public way shall be subject to the provisions of Section 10-28-015 and all other required provisions of the Municipal Code of Chicago.


The grantee shall pay to the City of Chicago as compensation for the privilege #1106924 herein granted the sum of three hundred (\$300.00) per annum in advance.

A 25% penalty will be added for payments received after due date.

The permit holder agrees to hold the City of Chicago harmless for any damage, relocation or replacement costs associated with damage, relocation or removal of private property caused by the City performing work in the public way.

Authority herein given and granted for a period of five (5) years from and after 06/11/2013.

Alderman

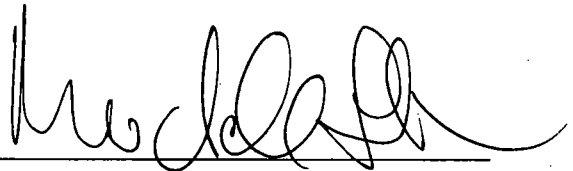A handwritten signature in black ink, appearing to read 'Michele Smith', written over a horizontal line.

Michele Smith 43<sup>rd</sup> Ward





# City of Chicago



O2013-5317

Office of the City Clerk

## Document Tracking Sheet

|                                 |                                                                                              |
|---------------------------------|----------------------------------------------------------------------------------------------|
| <b>Meeting Date:</b>            | 6/26/2013                                                                                    |
| <b>Sponsor(s):</b>              | Tunney, Thomas (44)                                                                          |
| <b>Type:</b>                    | Ordinance                                                                                    |
| <b>Title:</b>                   | Grant(s) of privilege in public way for Central Lakeview<br>Merchants - 3839 N Sheffield Ave |
| <b>Committee(s) Assignment:</b> | Committee on Transportation and Public Way                                                   |

ORDINANCE  
CENTRAL LAKEVIEW MERCHANTS  
Acct. No. 314738 - 99  
Permit No. 1107111

*Be It Ordained by the City Council of the City of Chicago:*

SECTION 1. Permission and authority are hereby given and granted to CENTRAL LAKEVIEW MERCHANTS, upon the terms and subject to the conditions of this ordinance to construct, install, maintain and use one (1) Planter(s) on the public right-of-way for beautification purposes adjacent to its premises known as 3839 N. Sheffield Ave..

Said Planter(s) at North Sheffield measure(s):

One (1) at one (1) foot in length, and three (3) feet in width for a total of three (3) square feet.

Grantee must allow the required clear and unobstructed space for pedestrian passage at all times per rules and regulations approved by the Department of Transportation.

The location of said privilege shall be as shown on prints kept on file with the Department of Business Affairs and Consumer Protection and the Office of the City Clerk.

Said privilege shall be constructed in accordance with plans and specifications approved by the Department of Planning and Development and Department of Transportation (Division of Project Development).

This grant of privilege in the public way shall be subject to the provisions of Section 10-28-015 and all other required provisions of the Municipal Code of Chicago.


The grantee shall pay to the City of Chicago as compensation for the privilege #1107111 herein granted the sum of zero (\$0.00) per annum in advance.

A 25% penalty will be added for payments received after due date.


The permit holder agrees to hold the City of Chicago harmless for any damage, relocation or replacement costs associated with damage, relocation or removal of private property caused by the City performing work in the public way.

Authority herein given and granted for a period of five (5) years from and after Date of Passage.

Alderman

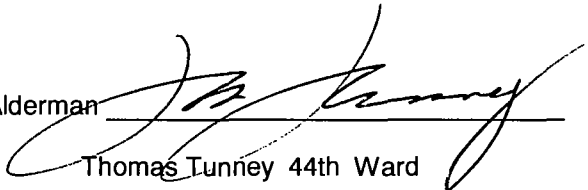

Thomas Tunney 44th Ward

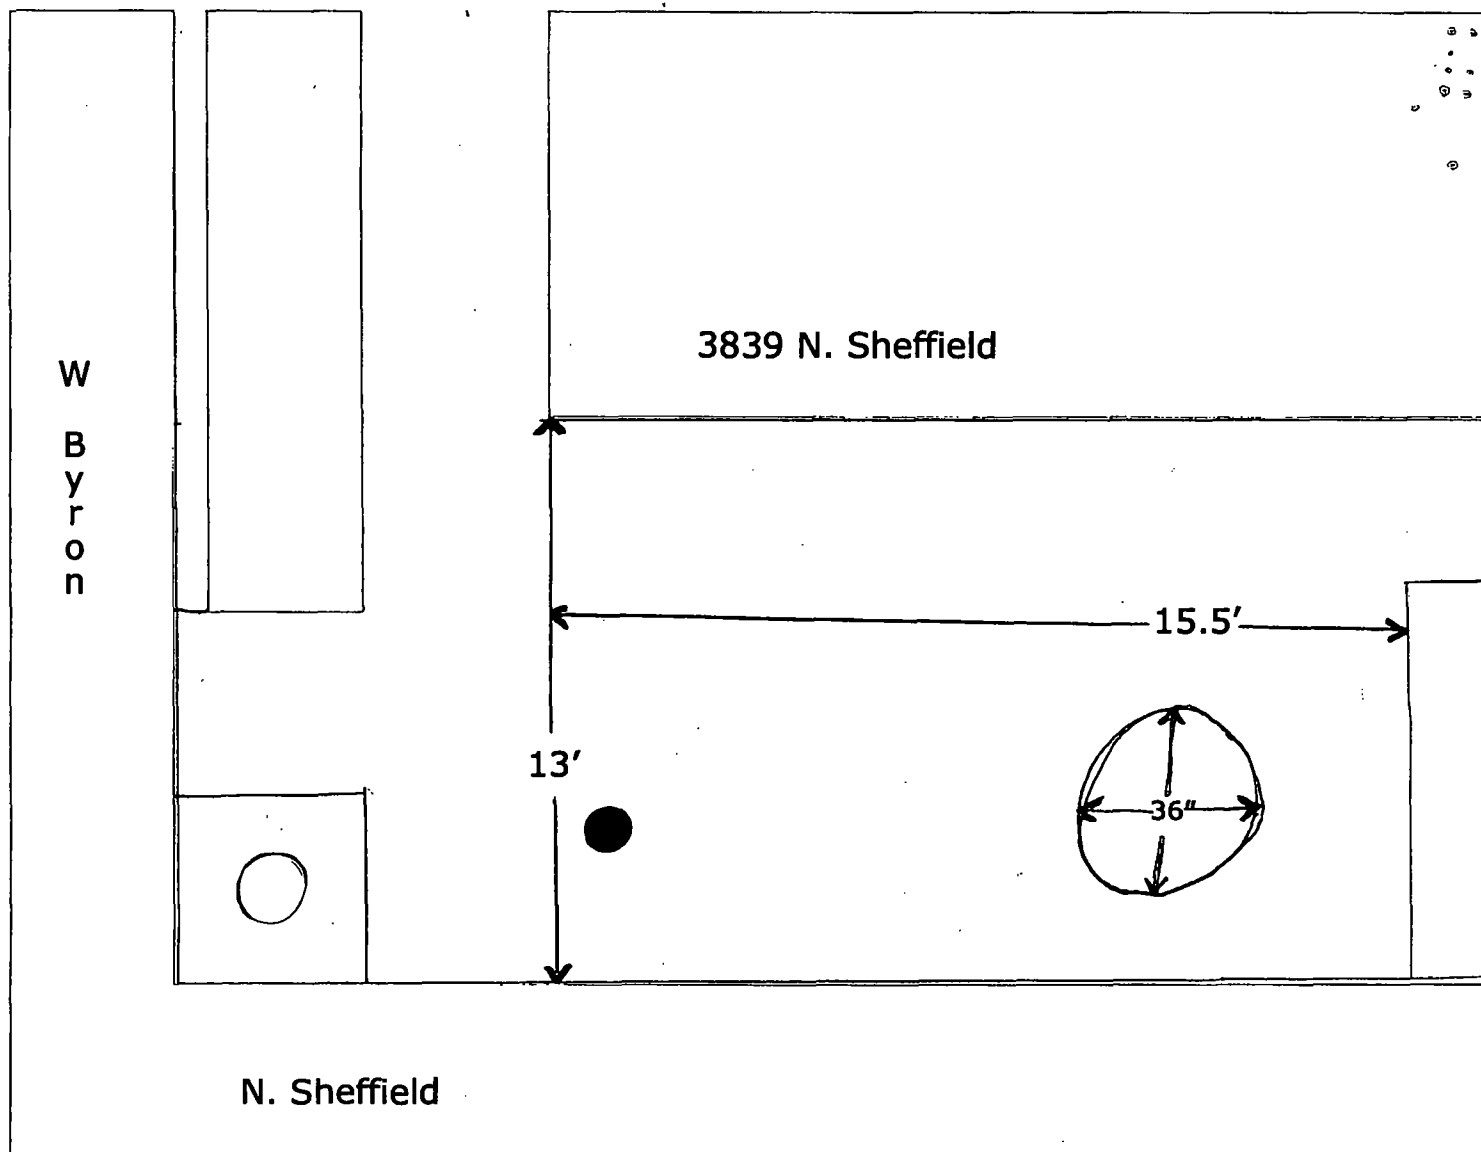





**06/26/2013**

**Alderman Thomas Tunney**  
Ward # **44**  
City of Chicago  
City Hall, Room **203**  
121 North LaSalle Street  
Chicago, Illinois 60602

Re: An ordinance to use and maintain a portion of the public right-of-way for **one (1) planter(s)** for **CENTRAL LAKEVIEW MERCHANTS**, adjacent to the premises known as **3839 N. Sheffield Ave.**.

Dear Alderman **Thomas Tunney**:

The applicant referenced above has requested the use of the public right-of-way for a **planter(s)**. An ordinance has been prepared by the Department of Business Affairs and Consumer Protection – Business Assistance Center - Public Way Use Unit for presentation to the City Council. Because this request was made for properties located in your ward, as approved by you as per the attached, I respectfully request that you introduce the attached ordinance at the next City Council meeting.

If you have any questions regarding this ordinance, please contact Anthony Bertuca at (312) 744-5506.

**Department of Business Affairs and Consumer Protection**



# City of Chicago



O2013-5319

Office of the City Clerk

## Document Tracking Sheet

|                                 |                                                                                         |
|---------------------------------|-----------------------------------------------------------------------------------------|
| <b>Meeting Date:</b>            | 6/26/2013                                                                               |
| <b>Sponsor(s):</b>              | Tunney, Thomas (44)                                                                     |
| <b>Type:</b>                    | Ordinance                                                                               |
| <b>Title:</b>                   | Grant(s) of privilege in public way for Central Lakeview<br>Merchants - 983 W George St |
| <b>Committee(s) Assignment:</b> | Committee on Transportation and Public Way                                              |

ORDINANCE  
CENTRAL LAKEVIEW MERCHANTS  
Acct. No. 314738 - 100  
Permit No. 1107112

*Be It Ordained by the City Council of the City of Chicago:*

SECTION 1. Permission and authority are hereby given and granted to CENTRAL LAKEVIEW MERCHANTS, upon the terms and subject to the conditions of this ordinance to construct, install, maintain and use one (1) Planter(s) on the public right-of-way for beautification purposes adjacent to its premises known as 983 W. George St..

Said Planter(s) at West George Street measure(s):

One (1) at one (1) foot in length, and three (3) feet in width for a total of three (3) square feet.

Grantee must allow the required clear and unobstructed space for pedestrian passage at all times per rules and regulations approved by the Department of Transportation.

The location of said privilege shall be as shown on prints kept on file with the Department of Business Affairs and Consumer Protection and the Office of the City Clerk.

Said privilege shall be constructed in accordance with plans and specifications approved by the Department of Planning and Development and Department of Transportation (Division of Project Development).

This grant of privilege in the public way shall be subject to the provisions of Section 10-28-015 and all other required provisions of the Municipal Code of Chicago.


The grantee shall pay to the City of Chicago as compensation for the privilege #1107112 herein granted the sum of zero (\$0.00) per annum in advance.

A 25% penalty will be added for payments received after due date.


The permit holder agrees to hold the City of Chicago harmless for any damage, relocation or replacement costs associated with damage, relocation or removal of private property caused by the City performing work in the public way.

Authority herein given and granted for a period of five (5) years from and after Date of Passage.

Alderman

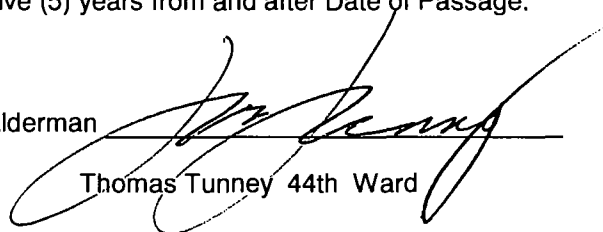

Thomas Tunney 44th Ward

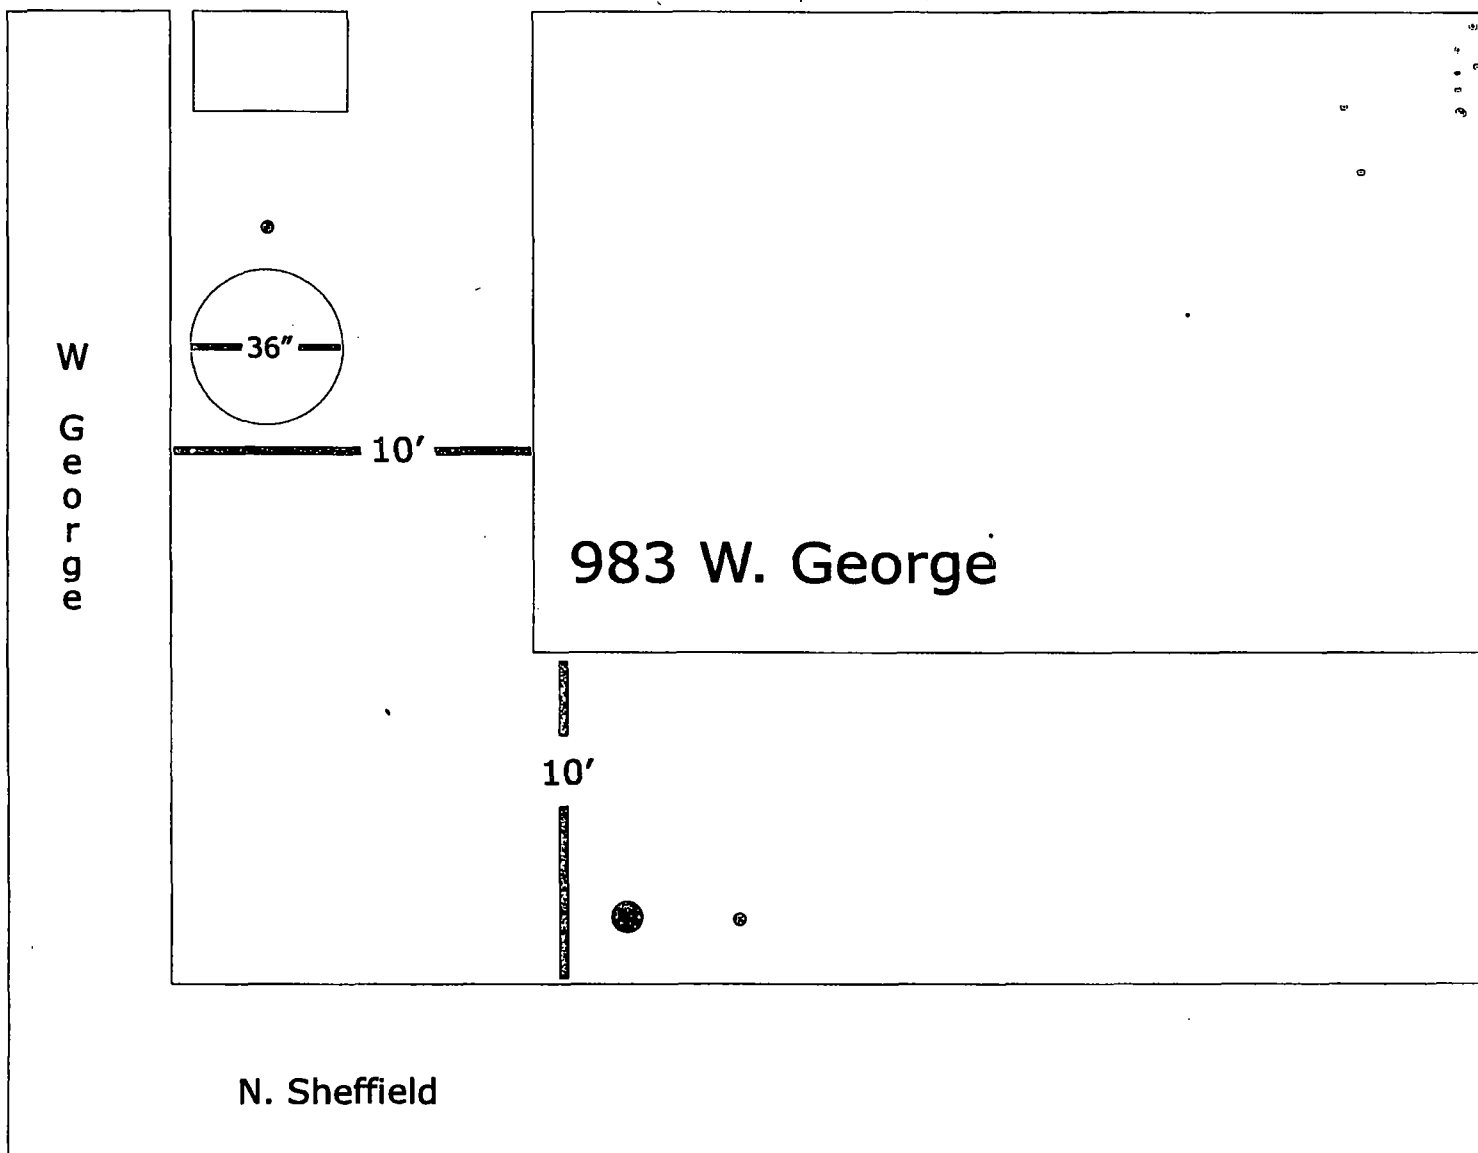



**Department of Business Affairs and Consumer Protection**  
Business Assistance Center - Public Way Use Unit  
City Hall - 121 N. LaSalle Street, Room 800 • Chicago, IL 60602  
(312)-74-GOBIZ (312-744-6249) • (312) 744-1944 (TTY)  
<http://www.cityofchicago.org/bacp>

**06/26/2013**

Alderman **Thomas Tunney**  
Ward # **44**  
City of Chicago  
City Hall, Room **203**  
121 North LaSalle Street  
Chicago, Illinois 60602

Re: An ordinance to use and maintain a portion of the public right-of-way for **one (1) planter(s)** for  
**CENTRAL LAKEVIEW MERCHANTS**, adjacent to the premises known as **983 W. George St.**

Dear Alderman **Thomas Tunney**:

The applicant referenced above has requested the use of the public right-of-way for a **planter(s)**. An ordinance has been prepared by the Department of Business Affairs and Consumer Protection – Business Assistance Center - Public Way Use Unit for presentation to the City Council. Because this request was made for properties located in your ward, as approved by you as per the attached, I respectfully request that you introduce the attached ordinance at the next City Council meeting.

If you have any questions regarding this ordinance, please contact Anthony Bertuca at (312) 744-5506.

**Department of Business Affairs and Consumer Protection**



# City of Chicago



O2013-5326

Office of the City Clerk

## Document Tracking Sheet

|                                 |                                                          |
|---------------------------------|----------------------------------------------------------|
| <b>Meeting Date:</b>            | 6/26/2013                                                |
| <b>Sponsor(s):</b>              | Tunney, Thomas (44)                                      |
| <b>Type:</b>                    | Ordinance                                                |
| <b>Title:</b>                   | Grant(s) of privilege in public way for Days Inn Chicago |
| <b>Committee(s) Assignment:</b> | Committee on Transportation and Public Way               |

ORDINANCE  
DAYS INN CHICAGO  
Acct. No. 30696 - 4  
Permit No. 1107264

*Be It Ordained by the City Council of the City of Chicago:*

SECTION 1. Permission and authority are hereby given and granted to DAYS INN CHICAGO, upon the terms and subject to the conditions of this ordinance to maintain and use, as now constructed, two (2) Park bench(s) on the public right-of-way adjacent to its premises known as 644 W. Diversey Pkwy..

Said Park bench(s) at W. Diversey measure(s):

Two (2) at four point two five (4.25) feet in length, and one point six (1.6) foot in width for a total of thirteen point six (13.6) square feet.

The location of said privilege shall be as shown on prints kept on file with the Department of Business Affairs and Consumer Protection and the Office of the City Clerk.

Said privilege shall be constructed in accordance with plans and specifications approved by the Department of Transportation (Division of Project Development).

This grant of privilege in the public way shall be subject to the provisions of Section 10-28-015 and all other required provisions of the Municipal Code of Chicago.


The grantee shall pay to the City of Chicago as compensation for the privilege #1107264 herein granted the sum of one hundred fifty (\$150.00) per annum in advance.

A 25% penalty will be added for payments received after due date.

The permit holder agrees to hold the City of Chicago harmless for any damage, relocation or replacement costs associated with damage, relocation or removal of private property caused by the City performing work in the public way.

Authority herein given and granted for a period of five (5) years from and after 06/11/2013.

Alderman

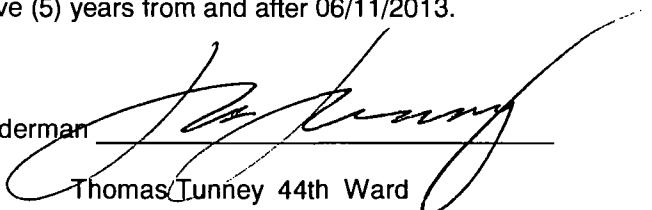  
Thomas Tunney 44th Ward



Darius in Chicago  
644 W. Diversey Pkwy.





**06/26/2013**

Alderman **Thomas Tunney**  
Ward # **44**  
City of Chicago  
City Hall, Room **203**  
121 North LaSalle Street  
Chicago, Illinois 60602

Re: An ordinance to use and maintain a portion of the public right-of-way for **two (2) park bench(s)** for **DAYS INN CHICAGO**, adjacent to the premises known as **644 W. Diversey Pkwy..**

Dear Alderman **Thomas Tunney**:

The applicant referenced above has requested the use of the public right-of-way for a **park bench(s)**. An ordinance has been prepared by the Department of Business Affairs and Consumer Protection – Business Assistance Center - Public Way Use Unit for presentation to the City Council. Because this request was made for properties located in your ward, as approved by you as per the attached, I respectfully request that you introduce the attached ordinance at the next City Council meeting.

If you have any questions regarding this ordinance, please contact Anthony Bertuca at (312) 744-5506.

**Department of Business Affairs and Consumer Protection**



# City of Chicago



O2013-5328

Office of the City Clerk

## Document Tracking Sheet

|                                 |                                                                           |
|---------------------------------|---------------------------------------------------------------------------|
| <b>Meeting Date:</b>            | 6/26/2013                                                                 |
| <b>Sponsor(s):</b>              | Tunney, Thomas (44)                                                       |
| <b>Type:</b>                    | Ordinance                                                                 |
| <b>Title:</b>                   | Grant(s) of privilege in public way for Intelligentsia Coffee & Tea, Inc. |
| <b>Committee(s) Assignment:</b> | Committee on Transportation and Public Way                                |

ORDINANCE  
INTELLIGENTSIA COFFEE & TEA, INC.  
Acct. No. 86212 - 1  
Permit No. 1106018

*Be It Ordained by the City Council of the City of Chicago:*

SECTION 1. Permission and authority are hereby given and granted to INTELLIGENTSIA COFFEE & TEA, INC., upon the terms and subject to the conditions of this ordinance to maintain and use one (1) sign(s) projecting over the public right-of-way attached to its premises known as 3123 N. Broadway .

Said sign structure(s) measures as follows; along N. Broadway:  
One (1) at one (1) foot in length, one (1) foot in height and ten (10) feet above grade level.

The location of said privilege shall be as shown on prints kept on file with the Department of Business Affairs and Consumer Protection and the Office of the City Clerk.

Said privilege shall be constructed in accordance with plans and specifications approved by the Department of Transportation (Division of Project Development) and Zoning Department - Signs.

This grant of privilege in the public way shall be subject to the provisions of Section 10-28-015 and all other required provisions of the Municipal Code of Chicago.


The grantee shall pay to the City of Chicago as compensation for the privilege #1106018 herein granted the sum of one hundred (\$100.00) per annum in advance.

A 25% penalty will be added for payments received after due date.

The permit holder agrees to hold the City of Chicago harmless for any damage, relocation or replacement costs associated with damage, relocation or removal of private property caused by the City performing work in the public way.

Authority herein given and granted for a period of five (5) years from and after Date of Passage.

Alderman

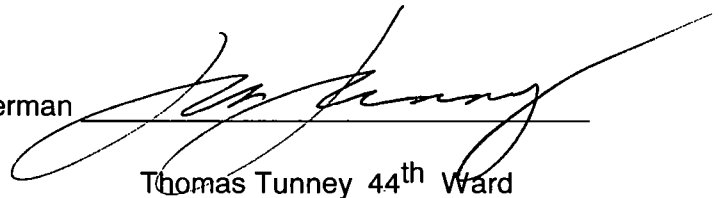


Thomas Tunney 44<sup>th</sup> Ward


3 side walls



wall attachment

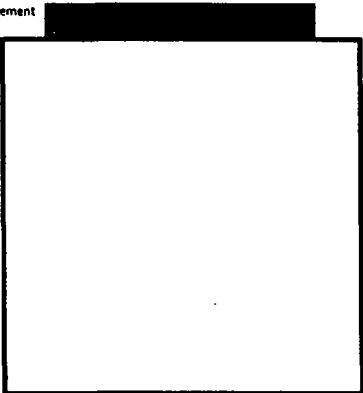

top view

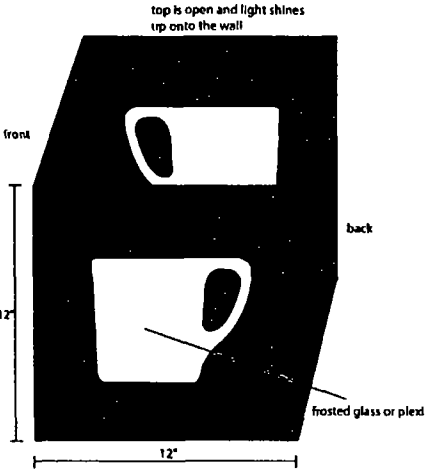



**06/26/2013**

Alderman **Thomas Tunney**  
Ward # **44**  
City of Chicago  
City Hall, Room **203**  
121 North LaSalle Street  
Chicago, Illinois 60602

Re: An ordinance to use and maintain a portion of the public right-of-way for **one (1) sign(s)** for  
**INTELLIGENTSIA COFFEE & TEA, INC.**, adjacent to the premises known as **3123 N.**  
**Broadway** .

Dear Alderman **Thomas Tunney**:

The applicant referenced above has requested the use of the public right-of-way for a **sign(s)**. An ordinance has been prepared by the Department of Business Affairs and Consumer Protection – Business Assistance Center - Public Way Use Unit for presentation to the City Council. Because this request was made for properties located in your ward, as approved by you as per the attached, I respectfully request that you introduce the attached ordinance at the next City Council meeting.

If you have any questions regarding this ordinance, please contact Anthony Bertuca at (312) 744-5506.

**Department of Business Affairs and Consumer Protection**



# City of Chicago



**O2013-5334**

Office of the City Clerk

## Document Tracking Sheet

|                                 |                                                                 |
|---------------------------------|-----------------------------------------------------------------|
| <b>Meeting Date:</b>            | 6/26/2013                                                       |
| <b>Sponsor(s):</b>              | Tunney, Thomas (44)                                             |
| <b>Type:</b>                    | Ordinance                                                       |
| <b>Title:</b>                   | Grant(s) of privilege in public way for Potbelly Sandwich Works |
| <b>Committee(s) Assignment:</b> | Committee on Transportation and Public Way                      |

ORDINANCE  
POTBELLY SANDWICH WORKS  
Acct. No. 65004 - 34  
Permit No. 1106942

*Be It Ordained by the City Council of the City of Chicago:*

SECTION 1. Permission and authority are hereby given and granted to POTBELLY SANDWICH WORKS, upon the terms and subject to the conditions of this ordinance to maintain and use, as now constructed, one (1) Cornice(s) projecting over the public right-of-way adjacent to its premises known as 924 W. Belmont Ave..

Said Cornice(s) at WEST BELMONT AVE measure(s):

One (1) at fifty (50) feet in length, and one point seven five (1.75) foot in width for a total of eighty-seven point five (87.5) square feet.

The location of said privilege shall be as shown on prints kept on file with the Department of Business Affairs and Consumer Protection and the Office of the City Clerk.

Said privilege shall be constructed in accordance with plans and specifications approved by the Department of Transportation (Division of Project Development).


This grant of privilege in the public way shall be subject to the provisions of Section 10-28-015 and all other required provisions of the Municipal Code of Chicago.

The grantee shall pay to the City of Chicago as compensation for the privilege #1106942 herein granted the sum of four hundred (\$400.00) per annum in advance.

A 25% penalty will be added for payments received after due date.

The permit holder agrees to hold the City of Chicago harmless for any damage, relocation or replacement costs associated with damage, relocation or removal of private property caused by the City performing work in the public way.

Authority herein given and granted for a period of five (5) years from and after 06/11/2013.

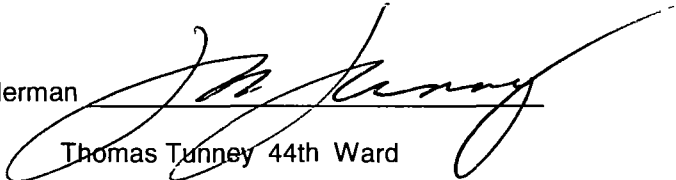Alderman   
Thomas Tunney 44th Ward



SCALE: 1/8"=1'-0"



Potbelly Sandwich Works  
924 W. BELMONT AVE.  
Chicago, IL

DATE: 05/17/13

CORNICE  
Right of Way Permit





**06/26/2013**

**Alderman Thomas Tunney**  
**Ward # 44**  
City of Chicago  
City Hall, Room 203  
121 North LaSalle Street  
Chicago, Illinois 60602

Re: An ordinance to use and maintain a portion of the public right-of-way for **one (1) cornice(s)** for  
**POTBELLY SANDWICH WORKS**, adjacent to the premises known as **924 W. Belmont Ave..**

Dear Alderman **Thomas Tunney**:

The applicant referenced above has requested the use of the public right-of-way for a **cornice(s)**. An ordinance has been prepared by the Department of Business Affairs and Consumer Protection – Business Assistance Center - Public Way Use Unit for presentation to the City Council. Because this request was made for properties located in your ward, as approved by you as per the attached, I respectfully request that you introduce the attached ordinance at the next City Council meeting.

If you have any questions regarding this ordinance, please contact Anthony Bertuca at (312) 744-5506.

**Department of Business Affairs and Consumer Protection**



# City of Chicago



O2013-5340

Office of the City Clerk

## Document Tracking Sheet

|                                 |                                                           |
|---------------------------------|-----------------------------------------------------------|
| <b>Meeting Date:</b>            | 6/26/2013                                                 |
| <b>Sponsor(s):</b>              | Tunney, Thomas (44)                                       |
| <b>Type:</b>                    | Ordinance                                                 |
| <b>Title:</b>                   | Grant(s) of privilege in public way for Restoration Salon |
| <b>Committee(s) Assignment:</b> | Committee on Transportation and Public Way                |

ORDINANCE  
Restoration Salon  
Acct. No. 6653 - 3  
Permit No. 1106083

*Be It Ordained by the City Council of the City of Chicago:*

SECTION 1. Permission and authority are hereby given and granted to Restoration Salon, upon the terms and subject to the conditions of this ordinance to maintain and use one (1) sign(s) projecting over the public right-of-way attached to its premises known as 3255 N. Broadway .

Said sign structure(s) measures as follows; along N. Broadway:

One (1) at fifteen point four one (15.41) feet in length, four point four one (4.41) feet in height and ten (10) feet above grade level.

The location of said privilege shall be as shown on prints kept on file with the Department of Business Affairs and Consumer Protection and the Office of the City Clerk.

Said privilege shall be constructed in accordance with plans and specifications approved by the Department of Transportation (Division of Project Development) and Zoning Department - Signs.

This grant of privilege in the public way shall be subject to the provisions of Section 10-28-015 and all other required provisions of the Municipal Code of Chicago.


The grantee shall pay to the City of Chicago as compensation for the privilege #1106083 herein granted the sum of three hundred (\$300.00) per annum in advance.

A 25% penalty will be added for payments received after due date.


The permit holder agrees to hold the City of Chicago harmless for any damage, relocation or replacement costs associated with damage, relocation or removal of private property caused by the City performing work in the public way.

Authority herein given and granted for a period of five (5) years from and after Date of Passage.

Alderman

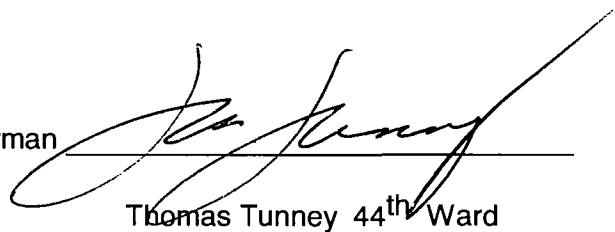A handwritten signature in black ink, appearing to read 'Tom Tunney', is written over a horizontal line. The signature is stylized with a large loop at the end.

Thomas Tunney 44<sup>th</sup> Ward

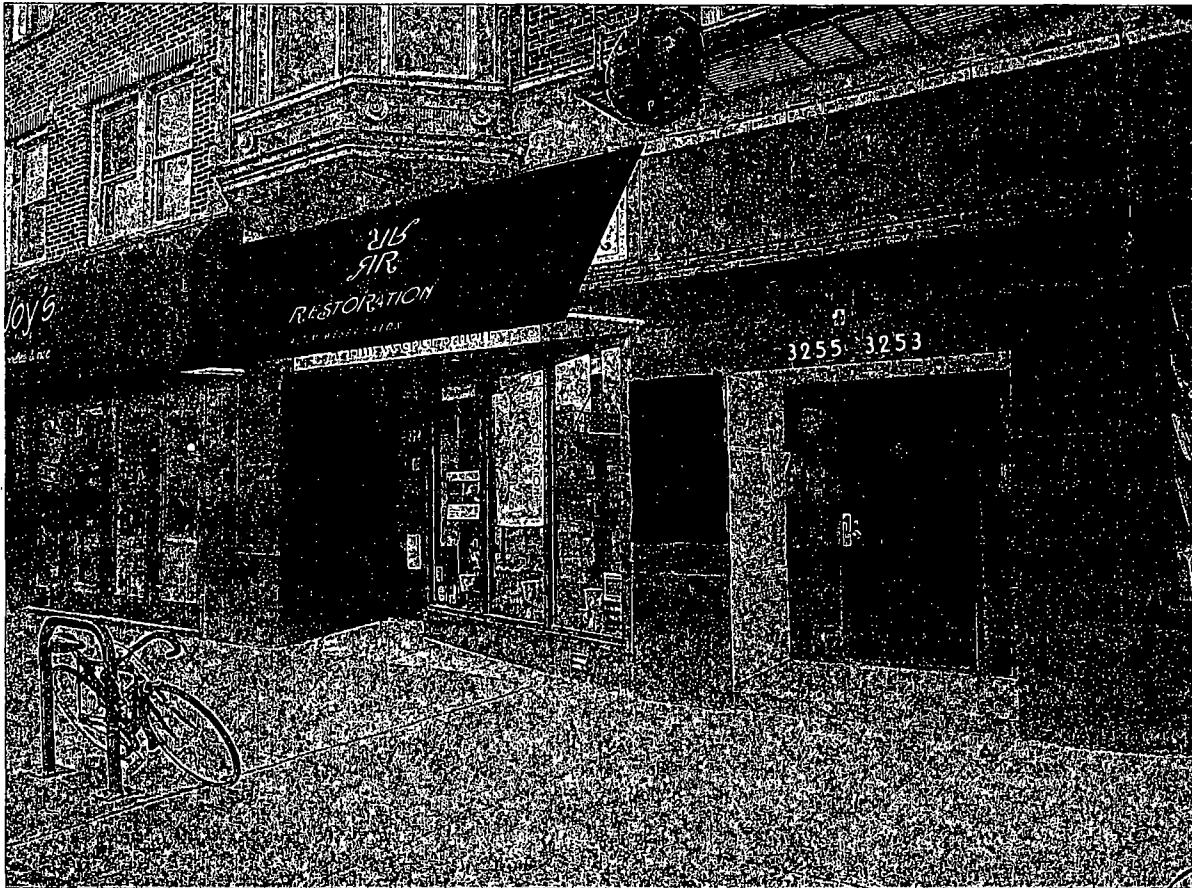

**THATCHER OAKS**  
**AWNINGS**

Client: Restoration Salon  
Description: Concept Rendering

Salesperson: Allison Vargas  
Date: 3/26/2013



**06/26/2013**

**Alderman Thomas Tunney**  
**Ward # 44**  
City of Chicago  
City Hall, Room 203  
121 North LaSalle Street  
Chicago, Illinois 60602

Re: An ordinance to use and maintain a portion of the public right-of-way for **one (1) sign(s)** for  
**Restoration Salon**, adjacent to the premises known as **3255 N. Broadway** .

Dear Alderman **Thomas Tunney**:

The applicant referenced above has requested the use of the public right-of-way for a **sign(s)**. An ordinance has been prepared by the Department of Business Affairs and Consumer Protection – Business Assistance Center - Public Way Use Unit for presentation to the City Council. Because this request was made for properties located in your ward, as approved by you as per the attached, I respectfully request that you introduce the attached ordinance at the next City Council meeting.

If you have any questions regarding this ordinance, please contact Anthony Bertuca at (312) 744-5506.

**Department of Business Affairs and Consumer Protection**



# City of Chicago



O2013-5342

Office of the City Clerk

## Document Tracking Sheet

|                                 |                                                              |
|---------------------------------|--------------------------------------------------------------|
| <b>Meeting Date:</b>            | 6/26/2013                                                    |
| <b>Sponsor(s):</b>              | Tunney, Thomas (44)                                          |
| <b>Type:</b>                    | Ordinance                                                    |
| <b>Title:</b>                   | Grant(s) of privilege in public way for State Street Barbers |
| <b>Committee(s) Assignment:</b> | Committee on Transportation and Public Way                   |

ORDINANCE  
State Street Barbers  
Acct. No. 380020 - 5  
Permit No. 1106843

*Be It Ordained by the City Council of the City of Chicago:*

SECTION 1. Permission and authority are hereby given and granted to State Street Barbers, upon the terms and subject to the conditions of this ordinance to maintain and use, as now constructed, one (1) Pole(s) projecting over the public right-of-way adjacent to its premises known as 3523 N. Southport Ave..

Said Pole(s) at N. Southport Avenue measure(s):

One (1) at point seven five (.75) feet in length, and two point four two (2.42) feet in width for a total of one point eight two (1.82) square feet.

The location of said privilege shall be as shown on prints kept on file with the Department of Business Affairs and Consumer Protection and the Office of the City Clerk.

Said privilege shall be constructed in accordance with plans and specifications approved by the Department of Transportation (Division of Project Development).

This grant of privilege in the public way shall be subject to the provisions of Section 10-28-015 and all other required provisions of the Municipal Code of Chicago.


The grantee shall pay to the City of Chicago as compensation for the privilege #1106843 herein granted the sum of ten (\$10.00) per annum in advance.

A 25% penalty will be added for payments received after due date.


The permit holder agrees to hold the City of Chicago harmless for any damage, relocation or replacement costs associated with damage, relocation or removal of private property caused by the City performing work in the public way.

Authority herein given and granted for a period of five (5) years from and after 02/06/2013.

Alderman

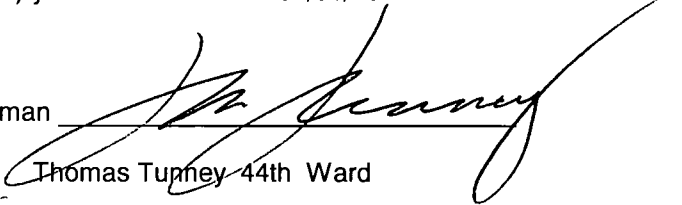  
Thomas Tunney 44th Ward

**State Street Barbers**  
Permit #: 1063762, Account#: 1063762

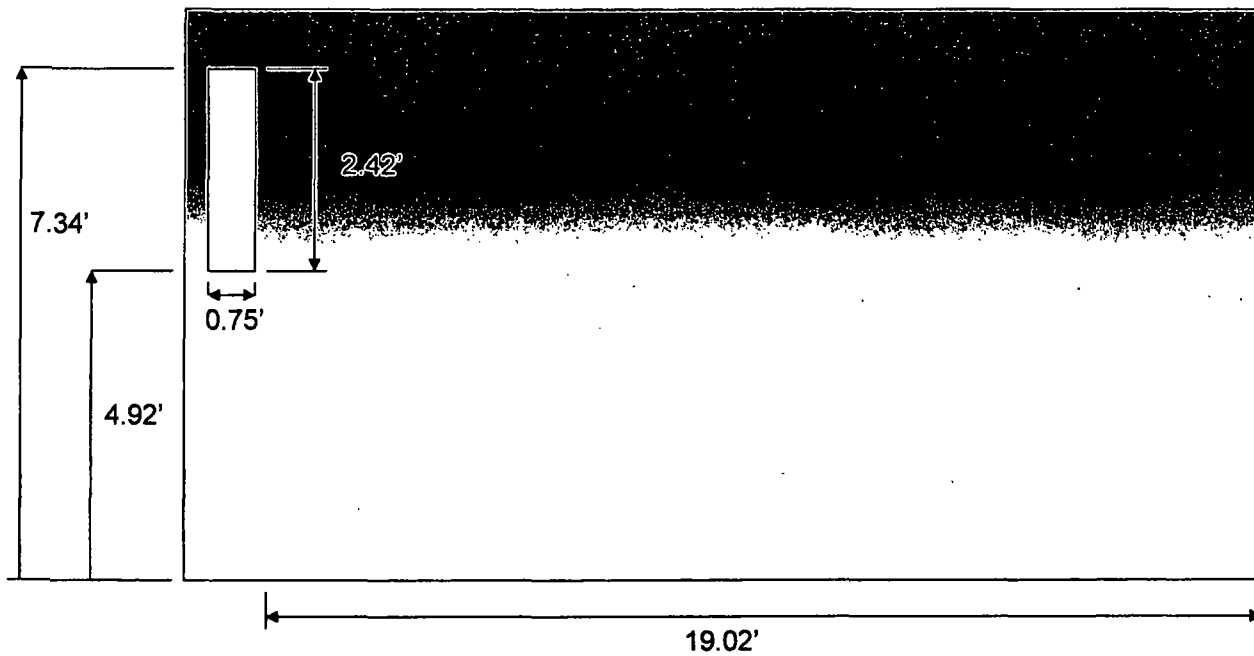

**Front Elevation**  
**Barber Pole – 3523 N Southport Ave**







**06/26/2013**

**Alderman Thomas Tunney**  
**Ward # 44**  
City of Chicago  
City Hall, Room 203  
121 North LaSalle Street  
Chicago, Illinois 60602

Re: An ordinance to use and maintain a portion of the public right-of-way for **one (1) pole(s)** for **State Street Barbers**, adjacent to the premises known as **3523 N. Southport Ave..**

Dear Alderman **Thomas Tunney**:

The applicant referenced above has requested the use of the public right-of-way for a **pole(s)**. An ordinance has been prepared by the Department of Business Affairs and Consumer Protection – Business Assistance Center - Public Way Use Unit for presentation to the City Council. Because this request was made for properties located in your ward, as approved by you as per the attached, I respectfully request that you introduce the attached ordinance at the next City Council meeting.

If you have any questions regarding this ordinance, please contact Anthony Bertuca at (312) 744-5506.

**Department of Business Affairs and Consumer Protection**



# City of Chicago



O2013-5345

Office of the City Clerk

## Document Tracking Sheet

|                                 |                                                             |
|---------------------------------|-------------------------------------------------------------|
| <b>Meeting Date:</b>            | 6/26/2013                                                   |
| <b>Sponsor(s):</b>              | Tunney, Thomas (44)                                         |
| <b>Type:</b>                    | Ordinance                                                   |
| <b>Title:</b>                   | Grant(s) of privilege in public way for Walgreens No. 15281 |
| <b>Committee(s) Assignment:</b> | Committee on Transportation and Public Way                  |

ORDINANCE  
WALGREENS #15281  
Acct. No. 147 - 127  
Permit No. 1106047

*Be It Ordained by the City Council of the City of Chicago:*

SECTION 1. Permission and authority are hereby given and granted to WALGREENS #15281, upon the terms and subject to the conditions of this ordinance to maintain and use four (4) sign(s) projecting over the public right-of-way attached to its premises known as 2817 N. Clark St..

Said sign structure(s) measures as follows; along Clark:

Two (2) at four point six seven (4.67) feet in length, thirteen (13) feet in height and nine (9) feet above grade level.

Two (2) at eighteen point three three (18.33) feet in length, four (4) feet in height and nine (9) feet above grade level.

The location of said privilege shall be as shown on prints kept on file with the Department of Business Affairs and Consumer Protection and the Office of the City Clerk.

Said privilege shall be constructed in accordance with plans and specifications approved by the Department of Transportation (Division of Project Development) and Zoning Department - Signs.

This grant of privilege in the public way shall be subject to the provisions of Section 10-28-015 and all other required provisions of the Municipal Code of Chicago.


The grantee shall pay to the City of Chicago as compensation for the privilege #1106047 herein granted the sum of one thousand two hundred (\$1,200.00) per annum in advance.

A 25% penalty will be added for payments received after due date.

The permit holder agrees to hold the City of Chicago harmless for any damage, relocation or replacement costs associated with damage, relocation or removal of private property caused by the City performing work in the public way.



Authority herein given and granted for a period of five (5) years from and after Date of Passage.

Alderman

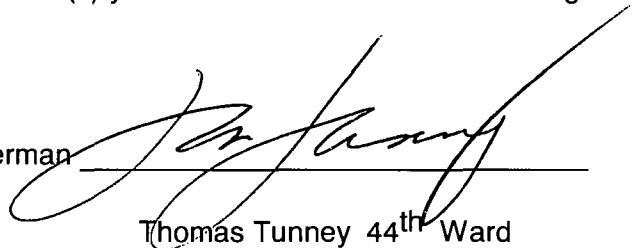A handwritten signature in black ink, appearing to read 'Thomas Tunney', is written over a horizontal line. The signature is stylized with a large, sweeping initial 'T'.

Thomas Tunney 44<sup>th</sup> Ward

# **PRELIMINARY Site Identification** Existing Blade Sign w/ New Back to Back 'Flying W' Logo Displays

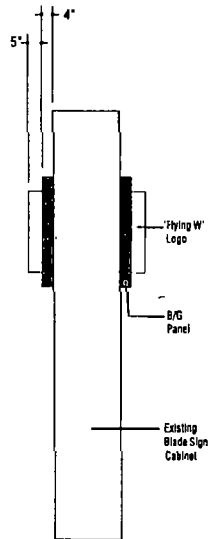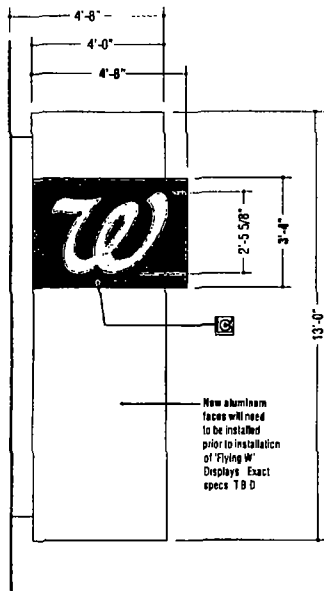

## **'Flying W' colors:**

- ☐ Red Faces
- ☐ White Returns & Retainers

## **B/G Panel colors:**

- ☒ Match PMS #431C GRAY (for faces, returns and backs)

## **General Specifications:**

'Flying W' Display will be (2) 5'x4' Fabricated Aluminum (4" deep) B/G Panels w/ LED Illuminated 'Flying W' Logos mounted flush to face of panels. B/G Panels will be 063 brake formed aluminum w/ .100 aluminum (unished) backs. Remote power supplies will be located in Control Room. Displays will be mounted back to back onto existing D/F Blade Sign. Exact mounting specs. to follow after detailed field survey.

**Back to Back 'Flying W' Displays**  
Mounted to existing Blade D/F Sign  
Note: A detailed field survey will be required to determine exact sizes and specifications.

3/8" = 1'-0"

Store #15281 - Broadway and Clark, Chicago, IL

**KIEFFER & CO. INC.**  
300 West Street - Lincolnshire, IL 60069  
PHONE: (847) 828-1200 FAX: (847) 928-1843  
www.kieffersigns.com

CUSTOMER: **Walgreens**  
LOCATION: **Store #15281 - Chicago, IL**  
SALESREP: **JD**  
DESIGNER: **JRS/AMK**  
DATE: **5/23/12**

☒ Artwork  
☒ Design  
☒ Survey  
All items subject to Order Confirmation  
COMPANY FILED

PRODUCTION PRODUCTION  
Elevated from #  
Job #  
-001  
-002  
-003  
-004

INITIALS: DATE:   
REVISIONS:   
1.   
2.   
**B63397D**



**06/26/2013**

Alderman **Thomas Tunney**  
Ward # **44**  
City of Chicago  
City Hall, Room **203**  
121 North LaSalle Street  
Chicago, Illinois 60602

Re: An ordinance to use and maintain a portion of the public right-of-way for **four (4) sign(s)** for  
**WALGREENS #15281**, adjacent to the premises known as **2817 N. Clark St.**

Dear Alderman **Thomas Tunney**:

The applicant referenced above has requested the use of the public right-of-way for a **sign(s)**. An ordinance has been prepared by the Department of Business Affairs and Consumer Protection – Business Assistance Center - Public Way Use Unit for presentation to the City Council. Because this request was made for properties located in your ward, as approved by you as per the attached, I respectfully request that you introduce the attached ordinance at the next City Council meeting.

If you have any questions regarding this ordinance, please contact Anthony Bertuca at (312) 744-5506.

**Department of Business Affairs and Consumer Protection**



# City of Chicago



O2013-5327

Office of the City Clerk

## Document Tracking Sheet

|                                 |                                                            |
|---------------------------------|------------------------------------------------------------|
| <b>Meeting Date:</b>            | 6/26/2013                                                  |
| <b>Sponsor(s):</b>              | Arena, John (45)                                           |
| <b>Type:</b>                    | Ordinance                                                  |
| <b>Title:</b>                   | Grant(s) of privilege in public way for Allstate Insurance |
| <b>Committee(s) Assignment:</b> | Committee on Transportation and Public Way                 |

ORDINANCE

Allstate Insurance

Acct. No. 379829 - 1

Permit No. 1105560

*Be It Ordained by the City Council of the City of Chicago:*

SECTION 1. Permission and authority are hereby given and granted to Allstate Insurance, upon the terms and subject to the conditions of this ordinance to maintain and use two (2) sign(s) projecting over the public right-of-way attached to its premises known as 4786 N. Elston Ave..

Said sign structure(s) measures as follows; along Elston:

One (1) at eight point one seven (8.17) feet in length, two (2) feet in height and nine point three three (9.33) feet above grade level.

One (1) at four (4) feet in length, four point one seven (4.17) feet in height and ten point six six (10.66) feet above grade level.

The location of said privilege shall be as shown on prints kept on file with the Department of Business Affairs and Consumer Protection and the Office of the City Clerk.

Said privilege shall be constructed in accordance with plans and specifications approved by the Department of Transportation (Division of Project Development) and Zoning Department - Signs.

This grant of privilege in the public way shall be subject to the provisions of Section 10-28-015 and all other required provisions of the Municipal Code of Chicago.


The grantee shall pay to the City of Chicago as compensation for the privilege #1105560 herein granted the sum of one hundred seventy-five (\$175.00) per annum in advance.

A 25% penalty will be added for payments received after due date.

The permit holder agrees to hold the City of Chicago harmless for any damage, relocation or replacement costs associated with damage, relocation or removal of private property caused by the City performing work in the public way.

Authority herein given and granted for a period of five (5) years from and after Date of Passage.

Alderman

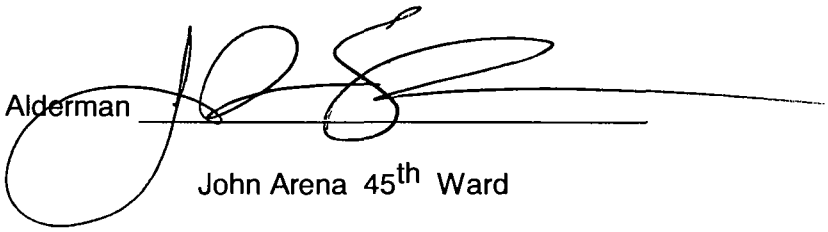

John Arena 45<sup>th</sup> Ward



E01 ALST.WS1\_16  
N01 ALST.WVT\_D

2'h x 8' 1-3/16"w Illuminated Linear Wall Sign (16 SF)  
Window Vinyl Treatment "D" Good Hands

Existing



Proposed



|   |                                                                         |                        |           |
|---|-------------------------------------------------------------------------|------------------------|-----------|
|  <b>PHILADELPHIASIGN</b><br><small>BRINGING THE WORLD'S BRANDS TO LIFE</small><br><br>701 West Spring Garden Street<br>Philadelphia, NJ 08065-1796 | CLIENT: ALLSTATE - MW                                                   | DATE: 12/4/2012        | REVISION: |
|   | LOCATION: IL8F9<br>Zlatko Habibovic<br>4786 N Elston Ave<br>Chicago, IL | SHEET: P01             |           |
|   | DWG BY: JNR                                                             | DRAWING NUMBER: A15699 |           |

THIS IS AN ORIGINAL UNPUBLISHED DRAWING CREATED BY PHILADELPHIA SIGN IT IS SUBMITTED FOR YOUR PERSONAL USE IN CONJUNCTION WITH A PROJECT BEING PLANNED FOR WITH BY PHILADELPHIA SIGN IT.



**06/26/2013**

**Alderman John Arena**  
**Ward # 45**  
City of Chicago  
City Hall, Room 305  
121 North LaSalle Street  
Chicago, Illinois 60602

Re: An ordinance to use and maintain a portion of the public right-of-way for **two (2) sign(s)** for **Allstate Insurance**, adjacent to the premises known as **4786 N. Elston Ave..**

Dear Alderman **John Arena**:

The applicant referenced above has requested the use of the public right-of-way for a **sign(s)**. An ordinance has been prepared by the Department of Business Affairs and Consumer Protection – Business Assistance Center - Public Way Use Unit for presentation to the City Council. Because this request was made for properties located in your ward, as approved by you as per the attached, I respectfully request that you introduce the attached ordinance at the next City Council meeting.

If you have any questions regarding this ordinance, please contact Anthony Bertuca at (312) 744-5506.

**Department of Business Affairs and Consumer Protection**



# City of Chicago



O2013-5329

Office of the City Clerk

## Document Tracking Sheet

|                                 |                                                                 |
|---------------------------------|-----------------------------------------------------------------|
| <b>Meeting Date:</b>            | 6/26/2013                                                       |
| <b>Sponsor(s):</b>              | Arena, John (45)                                                |
| <b>Type:</b>                    | Ordinance                                                       |
| <b>Title:</b>                   | Grant(s) of privilege in public way for Friendly Food & Liquors |
| <b>Committee(s) Assignment:</b> | Committee on Transportation and Public Way                      |

ORDINANCE  
Friendly Food & Liquors  
Acct. No. 296782 - 1  
Permit No. 1107199

*Be It Ordained by the City Council of the City of Chicago:*

SECTION 1. Permission and authority are hereby given and granted to Friendly Food & Liquors, upon the terms and subject to the conditions of this ordinance to maintain and use one (1) sign(s) projecting over the public right-of-way attached to its premises known as 4262 N. Milwaukee Ave..

Said sign structure(s) measures as follows; along N. Milwaukee Avenue:  
One (1) at six (6) feet in length, four (4) feet in height and ten (10) feet above grade level.

The location of said privilege shall be as shown on prints kept on file with the Department of Business Affairs and Consumer Protection and the Office of the City Clerk.

Said privilege shall be constructed in accordance with plans and specifications approved by the Department of Transportation (Division of Project Development) and Zoning Department - Signs.


This grant of privilege in the public way shall be subject to the provisions of Section 10-28-015 and all other required provisions of the Municipal Code of Chicago.

The grantee shall pay to the City of Chicago as compensation for the privilege #1107199 herein granted the sum of one hundred (\$100.00) per annum in advance.

A 25% penalty will be added for payments received after due date.

The permit holder agrees to hold the City of Chicago harmless for any damage, relocation or replacement costs associated with damage, relocation or removal of private property caused by the City performing work in the public way.


Authority herein given and granted for a period of five (5) years from and after 06/11/2013.

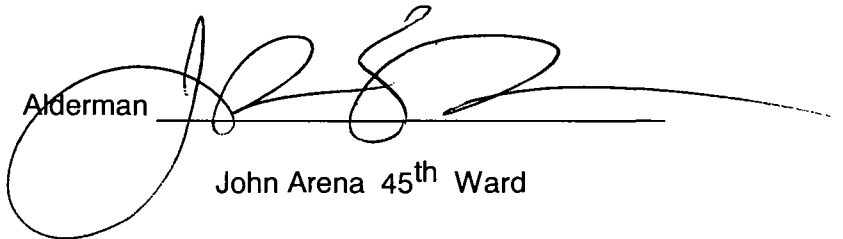Alderman   
John Arena 45<sup>th</sup> Ward

W. CULLOM AV.

Friendly Food & Liquor  
4402 N. Milwaukee Ave.

note: bottom of sign is  
9'-7 1/4" above sidewalk  
minimum at bldg. end of sign.  
31 May 2013

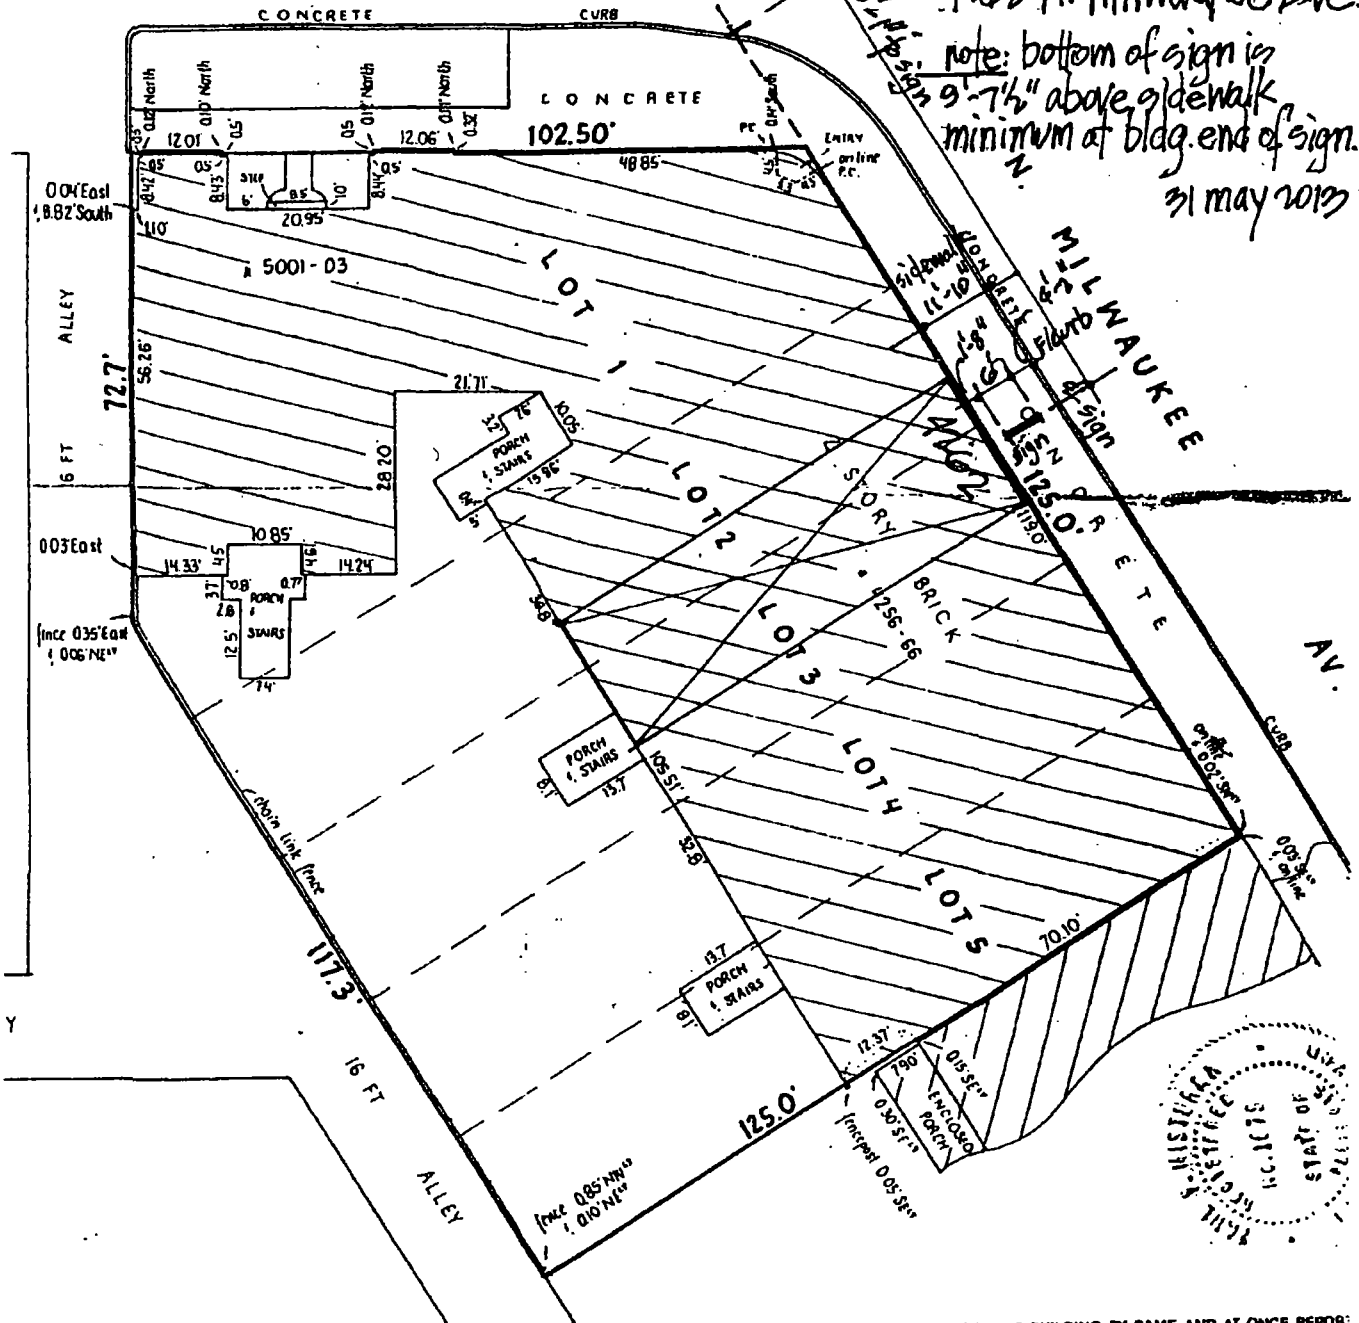

HAS BEEN  
ESTATE OR  
TO BE USED

M SCALING

10  
feet

ZEK

BUILDING LINES AND EASEMENTS ARE SHOWN ONLY WHERE THEY ARE SO  
RECORDED IN THE MAPS, OTHERWISE REFER TO YOUR DEED OR ABSTRACT.

Decimals of a foot and their equivalent  
in inches and fractions thereof.

|            |            |            |
|------------|------------|------------|
| .01 = 1/8" | .07 = 7/8" | .50 = 6"   |
| .02 = 1/4" | .08 = 1"   | .58 = 7"   |
| .03 = 3/8" | .17 = 2"   | .67 = 8"   |
| .04 = 1/2" | .25 = 3"   | .75 = 9"   |
| .05 = 5/8" | .33 = 4"   | .83 = 10"  |
| .06 = 3/4" | .42 = 5"   | .92 = 11"  |
|            |            | 1.00 = 12" |



COMPARE ALL POINTS BEFORE BUILDING BY SAME AND AT ONCE REPORT  
ANY DIFFERENCE.

State of Illinois } ss.  
County of Cook }

We, CERTIFIED SURVEY CO. do hereby certify that we have  
surveyed the above described property and that the plat hereof  
drawn is a correct representation of said survey.

Paul F. Mistrangelo  
REG. ILL. Land Surveyor



**06/26/2013**

**Alderman John Arena**  
Ward # 45  
City of Chicago  
City Hall, Room 305  
121 North LaSalle Street  
Chicago, Illinois 60602

Re: An ordinance to use and maintain a portion of the public right-of-way for **one (1) sign(s)** for **Friendly Food & Liquors**, adjacent to the premises known as **4262 N. Milwaukee Ave.**.

Dear Alderman **John Arena**:

The applicant referenced above has requested the use of the public right-of-way for a **sign(s)**. An ordinance has been prepared by the Department of Business Affairs and Consumer Protection – Business Assistance Center - Public Way Use Unit for presentation to the City Council. Because this request was made for properties located in your ward, as approved by you as per the attached, I respectfully request that you introduce the attached ordinance at the next City Council meeting.

If you have any questions regarding this ordinance, please contact Anthony Bertuca at (312) 744-5506.

**Department of Business Affairs and Consumer Protection**



# City of Chicago



O2013-5331

Office of the City Clerk

## Document Tracking Sheet

|                                 |                                                                             |
|---------------------------------|-----------------------------------------------------------------------------|
| <b>Meeting Date:</b>            | 6/26/2013                                                                   |
| <b>Sponsor(s):</b>              | Arena, John (45)                                                            |
| <b>Type:</b>                    | Ordinance                                                                   |
| <b>Title:</b>                   | Grant(s) of privilege in public way for Meineke Car Care<br>Center No. 2290 |
| <b>Committee(s) Assignment:</b> | Committee on Transportation and Public Way                                  |

ORDINANCE

Meineke Car Care Center # 2290

Acct. No. 380372 - 1

Permit No. 1106648

*Be It Ordained by the City Council of the City of Chicago:*

SECTION 1. Permission and authority are hereby given and granted to Meineke Car Care Center # 2290, upon the terms and subject to the conditions of this ordinance to maintain and use two (2) sign(s) projecting over the public right-of-way attached to its premises known as 5150 N. Cicero Ave..

Said sign structure(s) measures as follows; along N. Cicero Avenue:

One (1) at twelve point zero eight (12.08) feet in length, six point zero eight (6.08) feet in height and twenty-four (24) feet above grade level.

One (1) at eight (8) feet in length, four (4) feet in height and fourteen (14) feet above grade level.

The location of said privilege shall be as shown on prints kept on file with the Department of Business Affairs and Consumer Protection and the Office of the City Clerk.

Said privilege shall be constructed in accordance with plans and specifications approved by the Department of Transportation (Division of Project Development) and Zoning Department - Signs.

This grant of privilege in the public way shall be subject to the provisions of Section 10-28-015 and all other required provisions of the Municipal Code of Chicago.


The grantee shall pay to the City of Chicago as compensation for the privilege #1106648 herein granted the sum of six hundred (\$600.00) per annum in advance.

A 25% penalty will be added for payments received after due date.

The permit holder agrees to hold the City of Chicago harmless for any damage, relocation or replacement costs associated with damage, relocation or removal of private property caused by the City performing work in the public way.

Authority herein given and granted for a period of five (5) years from and after Date of Passage.

Alderman




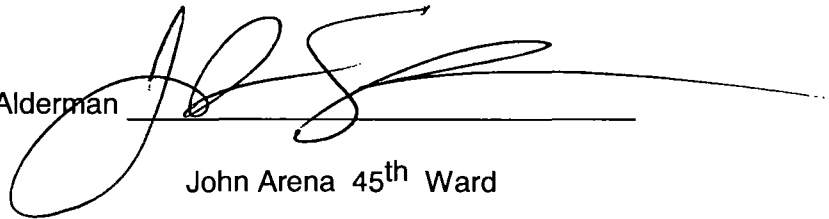
A handwritten signature in black ink, appearing to read 'John Arena', is written over a horizontal line. The signature is stylized with large loops and a long horizontal stroke extending to the right.

John Arena 45<sup>th</sup> Ward





MCC1003 Pylon Cabinet on existing steel  
Paint existing steel black  
72 Square Feet

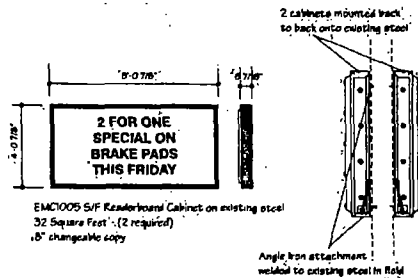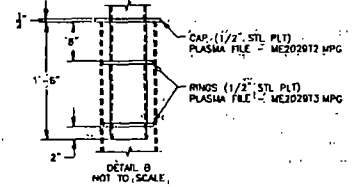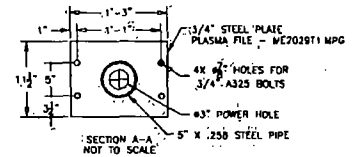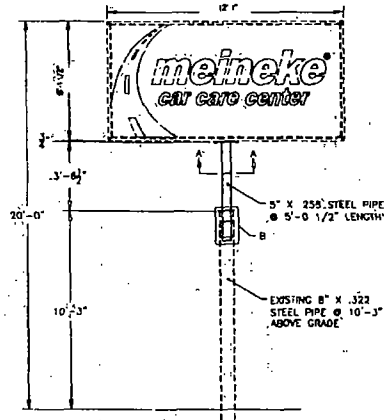

EMC1005 S/F Readerboard Cabinet on existing steel  
32 Square Feet (2 required)  
15" changeable copy

Angle iron attachment  
welded to existing steel in field



THIS IS AN ORIGINAL, UNREPRODUCED DRAWING CREATED FOR YOUR PERSONAL USE IN CONNECTION WITH A PROJECT PLANNED FOR YOU BY CUMMINGS. IT IS NOT TO BE SHOWN OUTSIDE YOUR ORGANIZATION NOR REPRODUCED, COPIED OR EXEMPTED IN ANY MANNER. THIS IS AUTHORIZED BY CUMMINGS BY AN OFFICER OF CUMMINGS.

CUSTOMER APPROVAL:

DATE:

DATE BY  
Rev. #1 04/09/13 AAU  
Rev. #2 04/09/13 AAU  
Rev. #3

DATE BY  
Rev. #4  
Rev. #5  
Rev. #6

MEINEKE CAR CARE CENTER  
#2290  
5150 N CICERO AVENUE  
CHICAGO, IL 60630

DRAWING NO:  
"D-ORDER" 0796100  
ARTIST: AAU DATE: 03/05/13  
SHEET 4 OF 4



**06/26/2013**

**Alderman John Arena**  
**Ward # 45**  
City of Chicago  
City Hall, Room 305  
121 North LaSalle Street  
Chicago, Illinois 60602

Re: An ordinance to use and maintain a portion of the public right-of-way for **two (2) sign(s)** for **Meineke Car Care Center # 2290**, adjacent to the premises known as **5150 N. Cicero Ave.**.

Dear Alderman **John Arena**:

The applicant referenced above has requested the use of the public right-of-way for a **sign(s)**. An ordinance has been prepared by the Department of Business Affairs and Consumer Protection – Business Assistance Center - Public Way Use Unit for presentation to the City Council. Because this request was made for properties located in your ward, as approved by you as per the attached, I respectfully request that you introduce the attached ordinance at the next City Council meeting.

If you have any questions regarding this ordinance, please contact Anthony Bertuca at (312) 744-5506.

**Department of Business Affairs and Consumer Protection**



# City of Chicago



O2013-5324

Office of the City Clerk

## Document Tracking Sheet

|                                 |                                                                        |
|---------------------------------|------------------------------------------------------------------------|
| <b>Meeting Date:</b>            | 6/26/2013                                                              |
| <b>Sponsor(s):</b>              | Pawar, Ameya (47)                                                      |
| <b>Type:</b>                    | Ordinance                                                              |
| <b>Title:</b>                   | Grant(s) of privilege in public way for Alapash: Meaningful Terrariums |
| <b>Committee(s) Assignment:</b> | Committee on Transportation and Public Way                             |

ORDINANCE  
ALAPASH: MEANINGFUL TERRARIUMS  
Acct. No. 370241 - 1  
Permit No. 1106253

*Be It Ordained by the City Council of the City of Chicago:*

SECTION 1. Permission and authority are hereby given and granted to ALAPASH: MEANINGFUL TERRARIUMS, upon the terms and subject to the conditions of this ordinance to construct, install, maintain and use one (1) Occupation of Space(s) on the public right-of-way adjacent to its premises known as 1944 W. Montrose Ave..

Said Occupation of Space(s) at W. Montrose measure(s):

One (1) at seven (7) feet in length, and one point five (1.5) foot in width for a total of ten point five (10.5) square feet. Occupation of space shall consist of retail display during business hours only. Tables and benches shall display plants, baskets and other retail items.

Grantee must allow a minimum of at least six (6) feet of clear and unobstructed space for pedestrian passage at all times.

The location of said privilege shall be as shown on prints kept on file with the Department of Business Affairs and Consumer Protection and the Office of the City Clerk.

Said privilege shall be constructed in accordance with plans and specifications approved by the Department of Planning and Development, Department of Transportation (Division of Project Development), and Department of Transportation (Office of Underground Coordination).

This grant of privilege in the public way shall be subject to the provisions of Section 10-28-015 and all other required provisions of the Municipal Code of Chicago.

The grantee shall pay to the City of Chicago as compensation for the privilege #1106253 herein granted the sum of four hundred (\$400.00) per annum in advance.


A 25% penalty will be added for payments received after due date.

The permit holder agrees to hold the City of Chicago harmless for any damage, relocation or replacement costs associated with damage, relocation or removal of private property caused by the City performing work in the public way.

Authority herein given and granted for a period of five (5) years from and after Date of Passage.

Alderman   
Ameva Pawar 47th Ward



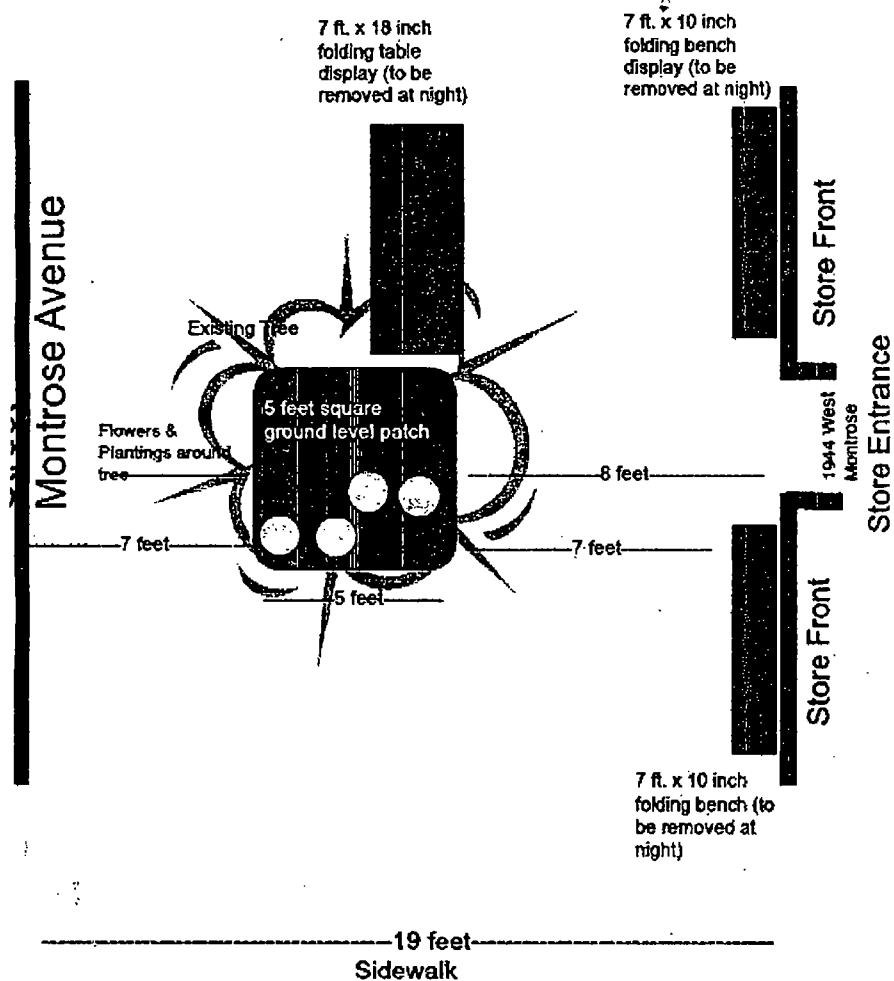

#### Public Way Use Application.

1. Permit to use Public Way for display of merchandise, inch not limited to:


Fair Trade Baskets  
Antiques  
Flowers  
Plants  
Small pieces of furniture  
Local crafts  
Others

Tables and benches to be removed every night by owner and store inside store.

2. Permit to plant flowers and bushes around existing tree.

#### Notes:

Benches and tables are not for customer's use, only for display purposes similar to attached image

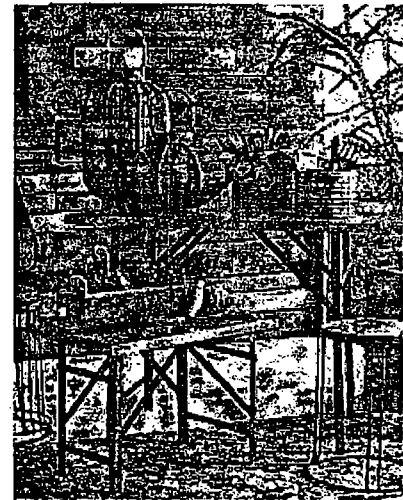



06/26/2013

Alderman Ameya Pawar  
Ward # 47  
City of Chicago  
City Hall, Room 300  
121 North LaSalle Street  
Chicago, Illinois 60602

Re: An ordinance to use and maintain a portion of the public right-of-way for **one (1) occupation of space(s)** for **ALAPASH: MEANINGFUL TERRARIUMS**, adjacent to the premises known as **1944 W. Montrose Ave.**

Dear Alderman Ameya Pawar:

The applicant referenced above has requested the use of the public right-of-way for a **occupation of space(s)**. An ordinance has been prepared by the Department of Business Affairs and Consumer Protection – Business Assistance Center - Public Way Use Unit for presentation to the City Council. Because this request was made for properties located in your ward, as approved by you as per the attached, I respectfully request that you introduce the attached ordinance at the next City Council meeting.

If you have any questions regarding this ordinance, please contact Anthony Bertuca at (312) 744-5506.

Department of Business Affairs and Consumer Protection



# City of Chicago



O2013-5333

Office of the City Clerk

## Document Tracking Sheet

|                                 |                                                         |
|---------------------------------|---------------------------------------------------------|
| <b>Meeting Date:</b>            | 6/26/2013                                               |
| <b>Sponsor(s):</b>              | Pawar, Ameya (47)                                       |
| <b>Type:</b>                    | Ordinance                                               |
| <b>Title:</b>                   | Grant(s) of privilege in public way for Guaranteed Rate |
| <b>Committee(s) Assignment:</b> | Committee on Transportation and Public Way              |



ORDINANCE  
GUARANTEED RATE  
Acct. No. 312022 - 2  
Permit No. 1105949

*Be It Ordained by the City Council of the City of Chicago:*

SECTION 1. Permission and authority are hereby given and granted to GUARANTEED RATE, upon the terms and subject to the conditions of this ordinance to construct, install, maintain and use two (2) Banner(s) projecting over the public right-of-way adjacent to its premises known as 4621 N. Ravenswood Ave..

Said Banner(s) at N. Ravenswood measure(s):

Two (2) at two point five eight (2.58) feet in length, and six point two five (6.25) feet in width for a total of thirty-two point two five (32.25) square feet.

The location of said privilege shall be as shown on prints kept on file with the Department of Business Affairs and Consumer Protection and the Office of the City Clerk.

Said privilege shall be constructed in accordance with plans and specifications approved by the Zoning Department - Signs.


This grant of privilege in the public way shall be subject to the provisions of Section 10-28-015 and all other required provisions of the Municipal Code of Chicago.


The grantee shall pay to the City of Chicago as compensation for the privilege #1105949 herein granted the sum of one hundred fifty (\$150.00) per annum in advance.

A 25% penalty will be added for payments received after due date.

The permit holder agrees to hold the City of Chicago harmless for any damage, relocation or replacement costs associated with damage, relocation or removal of private property caused by the City performing work in the public way.

Authority herein given and granted for a period of five (5) years from and after Date of Passage.

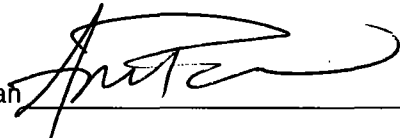Alderman   
Ameya Pawar 47th Ward


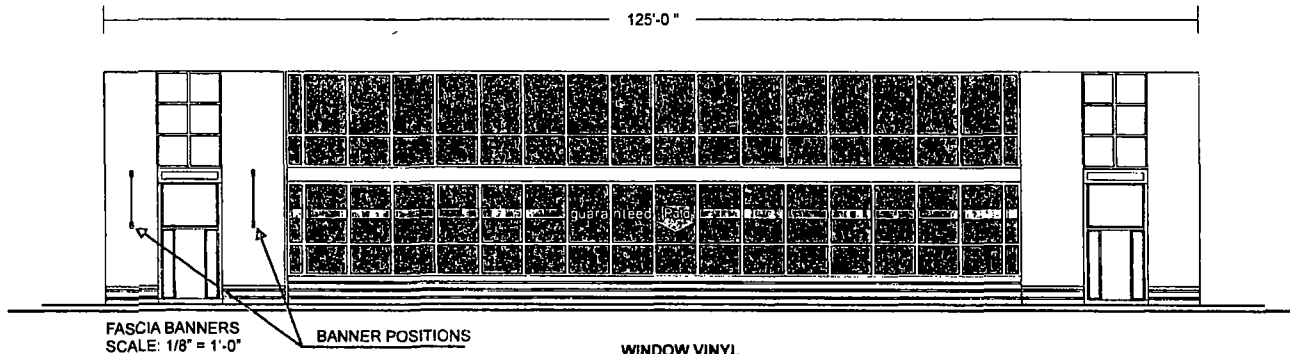


WINDOW VINYL  
SCALE: 1/8" = 1'-0"

VINYL MOUNTED ON SECOND SURFACE  
OF WINDOWS. RED VINYL STRIPE  
MEASURES APPROX. 55.5" X 12"  
PER WINDOW (QTY 13)  
RED VINYL STRIPE, 16.75" X 12"  
PER WINDOW (QTY 2)  
WHITE VINYL CUT OUT  
LETTERS APPLIED FIRST SURFACE.



OPAQUE VINYL  
GERBER (220-253)  
WARM RED

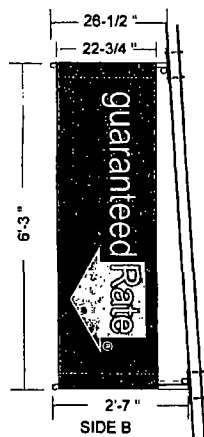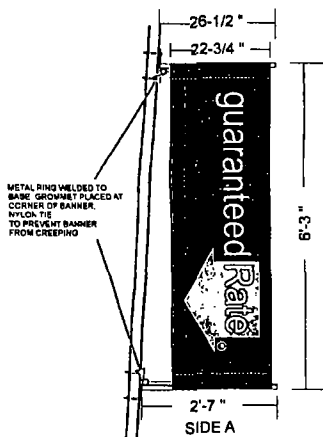

DOUBLE FACED POLE POCKET BANNERS  
(QTY: 2)  
SCALE: 3/4" = 1'-0"

PRINTED BANNERS WITH TOP AND  
BOTTOM POCKETS. BANNERS MOUNT  
ON FACADE ON BOTH SIDES ON DOORWAY  
NOTE: BANNERS MOUNT WITH LOGO SIDE FACING  
AWAY FROM DOORWAY ON BOTH SIDES.



LOGO SAMPLE

### Chicago Sign Group, llc

305 Albert Drive  
Vernon Hills, IL 60061  
847.899.9021  
www.ChicagoSignGroup.com  
David@ChicagoSignGroup.com

### Customer:

GUARANTEED RATE  
AMY CHATTERTON  
4821 N. RAVENSWOOD  
CHICAGO, IL  
773-328-6605

### Location:

GUARANTEED RATE  
AMY CHATTERTON  
4821 N. RAVENSWOOD  
CHICAGO, IL  
773-328-6605

Customer Approval

Landlord Approval

Copyright 2010  
by Chicago Sign  
Group, llc  
All designs presented  
are the sole property  
of Chicago Sign Group,  
llc and may not be  
reproduced in part  
or in whole without  
written permission.



**06/26/2013**

**Alderman Ameya Pawar**  
**Ward # 47**  
City of Chicago  
City Hall, Room **300**  
121 North LaSalle Street  
Chicago, Illinois 60602

Re: An ordinance to use and maintain a portion of the public right-of-way for **two (2) banner(s)** for **GUARANTEED RATE**, adjacent to the premises known as **4621 N. Ravenswood Ave..**

Dear Alderman **Ameya Pawar**:

The applicant referenced above has requested the use of the public right-of-way for a **banner(s)**. An ordinance has been prepared by the Department of Business Affairs and Consumer Protection – Business Assistance Center - Public Way Use Unit for presentation to the City Council. Because this request was made for properties located in your ward, as approved by you as per the attached, I respectfully request that you introduce the attached ordinance at the next City Council meeting.

If you have any questions regarding this ordinance, please contact Anthony Bertuca at (312) 744-5506.

**Department of Business Affairs and Consumer Protection**



# City of Chicago



**O2013-5335**

Office of the City Clerk

## Document Tracking Sheet

|                                 |                                                           |
|---------------------------------|-----------------------------------------------------------|
| <b>Meeting Date:</b>            | 6/26/2013                                                 |
| <b>Sponsor(s):</b>              | Pawar, Ameya (47)                                         |
| <b>Type:</b>                    | Ordinance                                                 |
| <b>Title:</b>                   | Grant(s) of privilege in public way for Rockwell Partners |
| <b>Committee(s) Assignment:</b> | Committee on Transportation and Public Way                |

ORDINANCE  
ROCKWELL PARTNERS  
Acct. No. 378760 - 1  
Permit No. 1104668

*Be It Ordained by the City Council of the City of Chicago:*

SECTION 1. Permission and authority are hereby given and granted to ROCKWELL PARTNERS, upon the terms and subject to the conditions of this ordinance to maintain and use two (2) sign(s) projecting over the public right-of-way attached to its premises known as 2607-2613 W. Lawrence Ave..

Said sign structure(s) measures as follows; along W. Lawrence:  
Two (2) at two (2) feet in length, six (6) feet in height and fourteen (14) feet above grade level.

The location of said privilege shall be as shown on prints kept on file with the Department of Business Affairs and Consumer Protection and the Office of the City Clerk.

Said privilege shall be constructed in accordance with plans and specifications approved by the Department of Transportation (Division of Project Development) and Zoning Department - Signs.

This grant of privilege in the public way shall be subject to the provisions of Section 10-28-015 and all other required provisions of the Municipal Code of Chicago.

The grantee shall pay to the City of Chicago as compensation for the privilege #1104668 herein granted the sum of one hundred seventy-five (\$175.00) per annum in advance.

A 25% penalty will be added for payments received after due date.

The permit holder agrees to hold the City of Chicago harmless for any damage, relocation or replacement costs associated with damage, relocation or removal of private property caused by the City performing work in the public way.

Authority herein given and granted for a period of five (5) years from and after Date of Passage.

Alderman

A handwritten signature in black ink, appearing to read 'Ameya Pawar', written over a horizontal line.

Ameya Pawar 47<sup>th</sup> Ward

2607-13 W. Lawrence

24" depth

12" height

**live well.**

**ROCKWELL PARTNERS**

apartments available

312.460.3300  
www.rockwellpartners.com



**H.M. WITT & CO.**  
**Signs**  
WINE SIGNAGE SINCE 1894

3313 West Newport Ave. Chicago, IL 60618  
office: 773 250 5000 fax: 773 250 5100  
toll free: 1 888 427 0703 web: www.hmwitt.com

APPROVED AS IS ☐  
APPROVED W/CHANGES ☐  
REVISE AND RESUBMIT ☐

APPROVAL \_\_\_\_\_  
DATE \_\_\_\_\_

**REVISIONS**

CLIENT Rockwell Partners  
DATE 02-04-13  
JOB # Elevation  
DRAWN BY bs  
SCALE No Scale

THIS IS AN ORIGINAL DRAWING BY H M WITT & CO. SIGNS AND IS NOT TO BE REPRODUCED WITHOUT PERMISSION OF H M WITT & CO. SIGNS





**06/26/2013**

**Alderman Ameya Pawar**  
Ward # 47  
City of Chicago  
City Hall, Room 300  
121 North LaSalle Street  
Chicago, Illinois 60602

Re: An ordinance to use and maintain a portion of the public right-of-way for **two (2) sign(s)** for  
**ROCKWELL PARTNERS**, adjacent to the premises known as **2607-2613 W. Lawrence Ave..**

Dear Alderman **Ameya Pawar**:

The applicant referenced above has requested the use of the public right-of-way for a **sign(s)**. An ordinance has been prepared by the Department of Business Affairs and Consumer Protection – Business Assistance Center - Public Way Use Unit for presentation to the City Council. Because this request was made for properties located in your ward, as approved by you as per the attached, I respectfully request that you introduce the attached ordinance at the next City Council meeting.

If you have any questions regarding this ordinance, please contact Anthony Bertuca at (312) 744-5506.

**Department of Business Affairs and Consumer Protection**



1 1

1



# City of Chicago



**O2013-5337**

Office of the City Clerk

## Document Tracking Sheet

|                                 |                                                                 |
|---------------------------------|-----------------------------------------------------------------|
| <b>Meeting Date:</b>            | 6/26/2013                                                       |
| <b>Sponsor(s):</b>              | Pawar, Ameya (47)                                               |
| <b>Type:</b>                    | Ordinance                                                       |
| <b>Title:</b>                   | Grant(s) of privilege in public way for Sierra Auto Group, Inc. |
| <b>Committee(s) Assignment:</b> | Committee on Transportation and Public Way                      |

ORDINANCE  
Sierra Auto Group, Inc.  
Acct. No. 255555 - 1  
Permit No. 1106899

*Be It Ordained by the City Council of the City of Chicago:*

SECTION 1. Permission and authority are hereby given and granted to Sierra Auto Group, Inc., upon the terms and subject to the conditions of this ordinance to maintain and use, as now constructed, seven (7) Planter(s) on the public right-of-way for beautification purposes adjacent to its premises known as 4207 N. Western Ave..

Said Planter(s) at N. Western measure(s):

Seven (7) at two (2) feet in length, and two (2) feet in width for a total of twenty-eight (28) square feet.

Grantee must allow the required clear and unobstructed space for pedestrian passage at all times per rules and regulations approved by the Department of Transportation.

The location of said privilege shall be as shown on prints kept on file with the Department of Business Affairs and Consumer Protection and the Office of the City Clerk.

Said privilege shall be constructed in accordance with plans and specifications approved by the Department of Planning and Development and Department of Transportation (Division of Project Development).

This grant of privilege in the public way shall be subject to the provisions of Section 10-28-015 and all other required provisions of the Municipal Code of Chicago.


The grantee shall pay to the City of Chicago as compensation for the privilege #1106899 herein granted the sum of zero (\$0.00) per annum in advance.

A 25% penalty will be added for payments received after due date.

The permit holder agrees to hold the City of Chicago harmless for any damage, relocation or replacement costs associated with damage, relocation or removal of private property caused by the City performing work in the public way.

Authority herein given and granted for a period of five (5) years from and after 06/11/2013.

Alderman

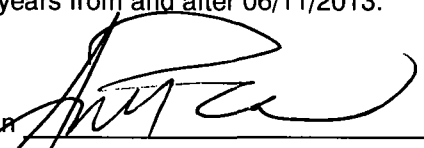  
Ameya Pawar 47th Ward


02/21/2008 13:53

17732798887

SIERRA AUTO GRP, INC

PAGE 04/04

Sierra Auto Group, Inc.  
4207 N. Western Ave.

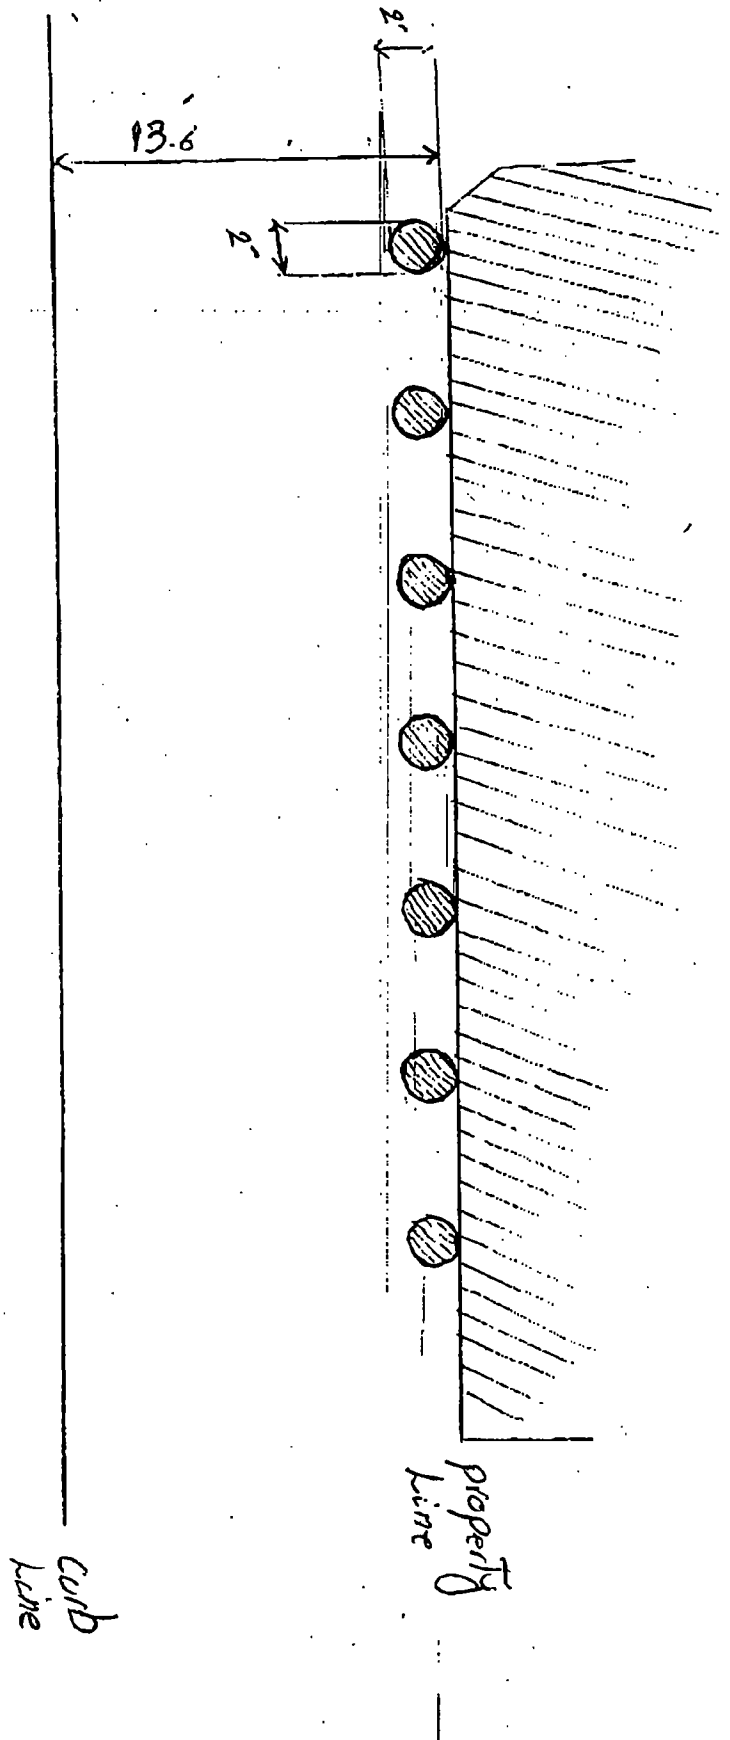



**06/26/2013**

**Alderman Ameya Pawar**  
Ward # **47**  
City of Chicago  
City Hall, Room **300**  
121 North LaSalle Street  
Chicago, Illinois 60602

Re: An ordinance to use and maintain a portion of the public right-of-way for **seven (7) planter(s)** for  
**Sierra Auto Group, Inc.**, adjacent to the premises known as **4207 N. Western Ave.**.

Dear Alderman **Ameya Pawar**:

The applicant referenced above has requested the use of the public right-of-way for a **planter(s)**. An ordinance has been prepared by the Department of Business Affairs and Consumer Protection – Business Assistance Center - Public Way Use Unit for presentation to the City Council. Because this request was made for properties located in your ward, as approved by you as per the attached, I respectfully request that you introduce the attached ordinance at the next City Council meeting.

If you have any questions regarding this ordinance, please contact Anthony Bertuca at (312) 744-5506.

**Department of Business Affairs and Consumer Protection**



# City of Chicago



O2013-5338

Office of the City Clerk

## Document Tracking Sheet

|                                 |                                                                                    |
|---------------------------------|------------------------------------------------------------------------------------|
| <b>Meeting Date:</b>            | 6/26/2013                                                                          |
| <b>Sponsor(s):</b>              | Pawar, Ameya (47)                                                                  |
| <b>Type:</b>                    | Ordinance                                                                          |
| <b>Title:</b>                   | Grant(s) of privilege in public way for Sierra Auto Group Inc.<br>- light fixtures |
| <b>Committee(s) Assignment:</b> | Committee on Transportation and Public Way                                         |

ORDINANCE  
Sierra Auto Group, Inc.  
Acct. No. 255555 - 1  
Permit No. 1106902

*Be It Ordained by the City Council of the City of Chicago:*

SECTION 1. Permission and authority are hereby given and granted to Sierra Auto Group, Inc., upon the terms and subject to the conditions of this ordinance to maintain and use, as now constructed, four (4) Light Fixture(s) projecting over the public right-of-way adjacent to its premises known as 4207 N. Western Ave..

Said Light Fixture(s) at North Western Avenue measure(s):

Four (4) at two (2) feet in length, one (1) foot in width and sixteen (16) feet above grade level.

The location of said privilege shall be as shown on prints kept on file with the Department of Business Affairs and Consumer Protection and the Office of the City Clerk.

Said privilege shall be constructed in accordance with plans and specifications approved by the Department of Transportation (Division of Project Development).

This grant of privilege in the public way shall be subject to the provisions of Section 10-28-015 and all other required provisions of the Municipal Code of Chicago.


The grantee shall pay to the City of Chicago as compensation for the privilege #1106902 herein granted the sum of ninety (\$90.00) per annum in advance.

A 25% penalty will be added for payments received after due date.

The permit holder agrees to hold the City of Chicago harmless for any damage, relocation or replacement costs associated with damage, relocation or removal of private property caused by the City performing work in the public way.


Authority herein given and granted for a period of five (5) years from and after Date of Passage.

Alderman

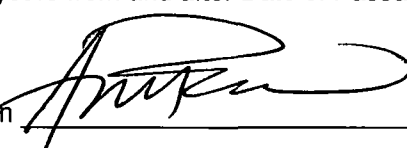  
Ameya Pawar 47th Ward





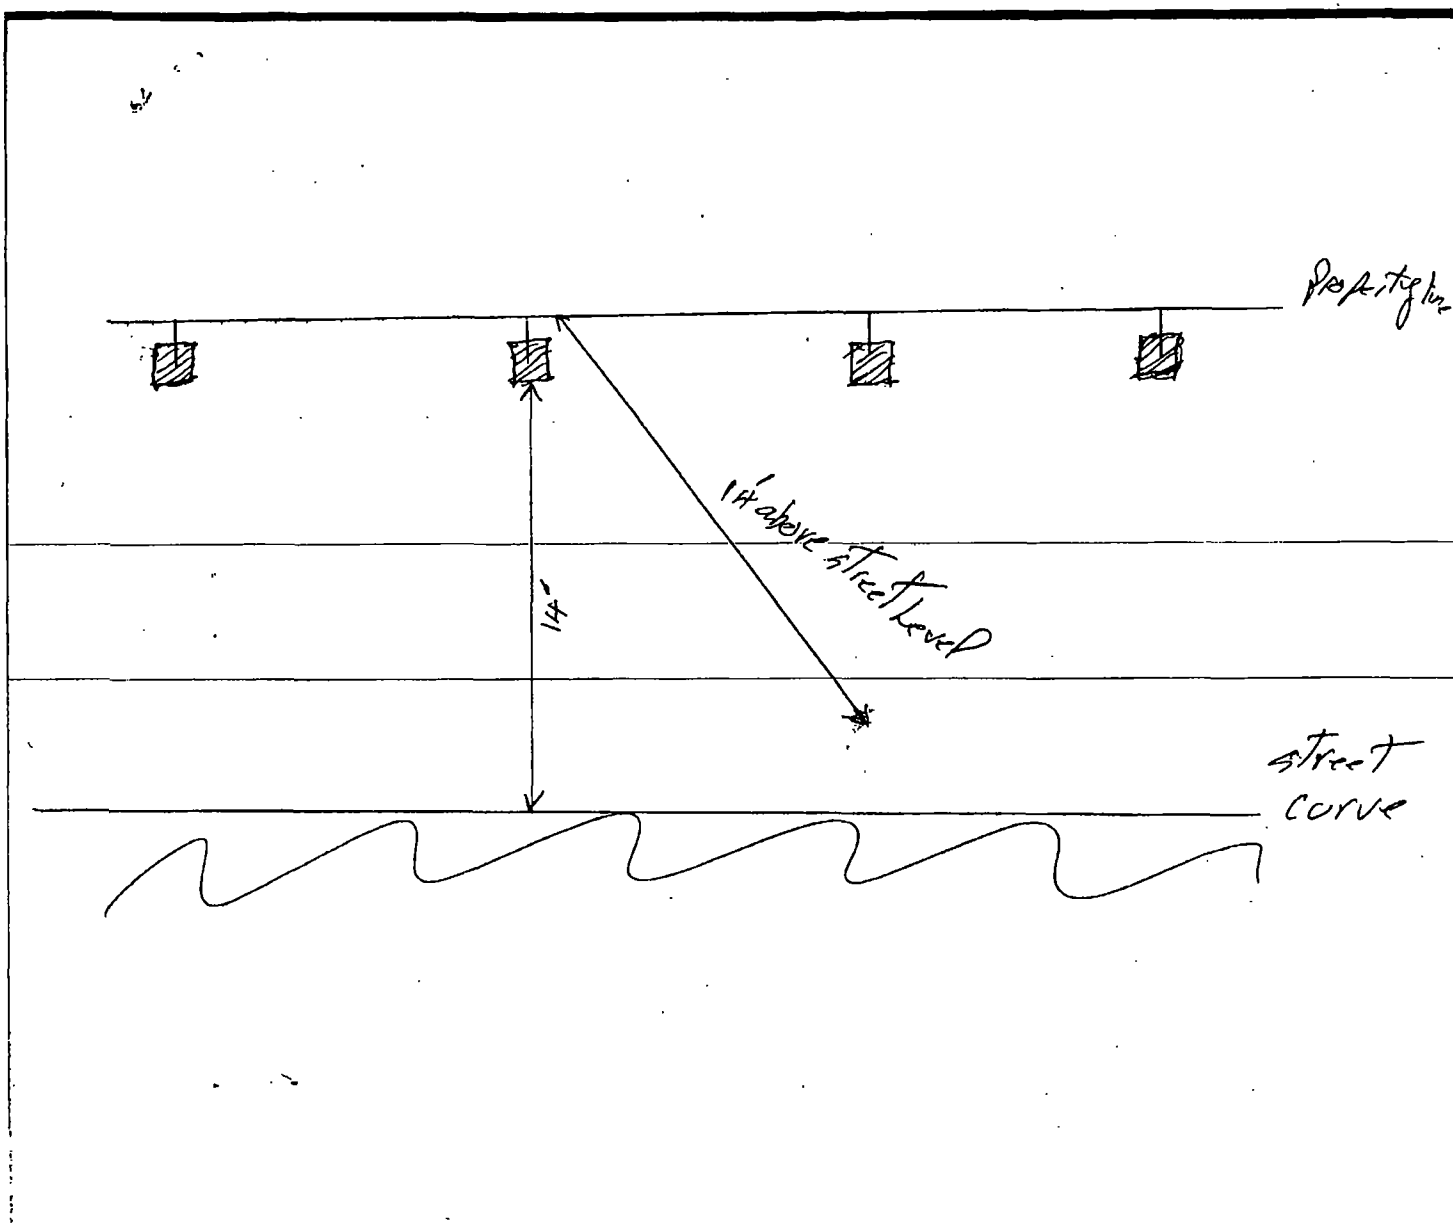



**06/26/2013**

**Alderman Ameya Pawar**  
Ward # 47  
City of Chicago  
City Hall, Room 300  
121 North LaSalle Street  
Chicago, Illinois 60602

Re: An ordinance to use and maintain a portion of the public right-of-way for **four (4) light fixture(s)** for **Sierra Auto Group, Inc.**, adjacent to the premises known as **4207 N. Western Ave.**.

Dear Alderman **Ameya Pawar**:

The applicant referenced above has requested the use of the public right-of-way for a **light fixture(s)**. An ordinance has been prepared by the Department of Business Affairs and Consumer Protection – Business Assistance Center - Public Way Use Unit for presentation to the City Council. Because this request was made for properties located in your ward, as approved by you as per the attached, I respectfully request that you introduce the attached ordinance at the next City Council meeting.

If you have any questions regarding this ordinance, please contact Anthony Bertuca at (312) 744-5506.

**Department of Business Affairs and Consumer Protection**





# City of Chicago



O2013-5310

Office of the City Clerk

## Document Tracking Sheet

|                                 |                                                                     |
|---------------------------------|---------------------------------------------------------------------|
| <b>Meeting Date:</b>            | 6/26/2013                                                           |
| <b>Sponsor(s):</b>              | Osterman, Harry (48)                                                |
| <b>Type:</b>                    | Ordinance                                                           |
| <b>Title:</b>                   | Grant(s) of privilege in public way for Loa Sze Chuan<br>Restaurant |
| <b>Committee(s) Assignment:</b> | Committee on Transportation and Public Way                          |

ORDINANCE  
LAO SZE CHUAN RESTAURANT  
Acct. No. 375416 - 1  
Permit No. 1102844

*Be It Ordained by the City Council of the City of Chicago:*

SECTION 1. Permission and authority are hereby given and granted to LAO SZE CHUAN RESTAURANT, upon the terms and subject to the conditions of this ordinance to maintain and use one (1) sign(s) projecting over the public right-of-way attached to its premises known as 4832 N. Broadway .

Said sign structure(s) measures as follows; along N. Broadway:

One (1) at sixteen (16) feet in length, four point eight three (4.83) feet in height and twelve (12) feet above grade level.

The location of said privilege shall be as shown on prints kept on file with the Department of Business Affairs and Consumer Protection and the Office of the City Clerk.

Said privilege shall be constructed in accordance with plans and specifications approved by the Department of Transportation (Division of Project Development) and Zoning Department - Signs.

This grant of privilege in the public way shall be subject to the provisions of Section 10-28-015 and all other required provisions of the Municipal Code of Chicago.

The grantee shall pay to the City of Chicago as compensation for the privilege #1102844 herein granted the sum of three hundred (\$300.00) per annum in advance.

A 25% penalty will be added for payments received after due date.

The permit holder agrees to hold the City of Chicago harmless for any damage, relocation or replacement costs associated with damage, relocation or removal of private property caused by the City performing work in the public way.

Authority herein given and granted for a period of five (5) years from and after Date of Passage.

Alderman \_\_\_\_\_



Harry Osterman 48<sup>th</sup> Ward

## SIGN LAYOUT



lao sze chuan

4832 N BROADWAY  
CHICAGO, IL



**06/26/2013**

Alderman **Harry Osterman**  
Ward # **48**  
City of Chicago  
City Hall, Room **300**  
121 North LaSalle Street  
Chicago, Illinois 60602

Re: An ordinance to use and maintain a portion of the public right-of-way for **one (1) sign(s)** for **LAO SZE CHUAN RESTAURANT**, adjacent to the premises known as **4832 N. Broadway**.

Dear Alderman **Harry Osterman**:

The applicant referenced above has requested the use of the public right-of-way for a **sign(s)**. An ordinance has been prepared by the Department of Business Affairs and Consumer Protection – Business Assistance Center - Public Way Use Unit for presentation to the City Council. Because this request was made for properties located in your ward, as approved by you as per the attached, I respectfully request that you introduce the attached ordinance at the next City Council meeting.

If you have any questions regarding this ordinance, please contact Anthony Bertuca at (312) 744-5506.

**Department of Business Affairs and Consumer Protection**



# City of Chicago

Office of the City Clerk

## Document Tracking Sheet



O2013-5311

|                                 |                                                           |
|---------------------------------|-----------------------------------------------------------|
| <b>Meeting Date:</b>            | 6/26/2013                                                 |
| <b>Sponsor(s):</b>              | Osterman, Harry (48)                                      |
| <b>Type:</b>                    | Ordinance                                                 |
| <b>Title:</b>                   | Grant(s) of privilege in public way for National Car Wash |
| <b>Committee(s) Assignment:</b> | Committee on Transportation and Public Way                |



ORDINANCE  
NATIONAL CAR WASH  
Acct. No. 6233 - 1  
Permit No. 1107218

*Be It Ordained by the City Council of the City of Chicago:*

SECTION 1. Permission and authority are hereby given and granted to NATIONAL CAR WASH, upon the terms and subject to the conditions of this ordinance to maintain and use, as now constructed, two (2) Planter(s) on the public right-of-way for beautification purposes adjacent to its premises known as 4900 N. Broadway .

Said Planter(s) at N. BROADWAY measure(s):

Two (2) at two (2) feet in length, and two (2) feet in width for a total of eight (8) square feet.

Grantee must allow the required clear and unobstructed space for pedestrian passage at all times per rules and regulations approved by the Department of Transportation.

The location of said privilege shall be as shown on prints kept on file with the Department of Business Affairs and Consumer Protection and the Office of the City Clerk.

Said privilege shall be constructed in accordance with plans and specifications approved by the Department of Planning and Development and Department of Transportation (Division of Project Development).

This grant of privilege in the public way shall be subject to the provisions of Section 10-28-015 and all other required provisions of the Municipal Code of Chicago.

The grantee shall pay to the City of Chicago as compensation for the privilege #1107218 herein granted the sum of zero (\$0.00) per annum in advance.

A 25% penalty will be added for payments received after due date.

The permit holder agrees to hold the City of Chicago harmless for any damage, relocation or replacement costs associated with damage, relocation or removal of private property caused by the City performing work in the public way.


Authority herein given and granted for a period of five (5) years from and after 05/07/2013.

Alderman \_\_\_\_\_

Harry Osterman 48th Ward



View from South

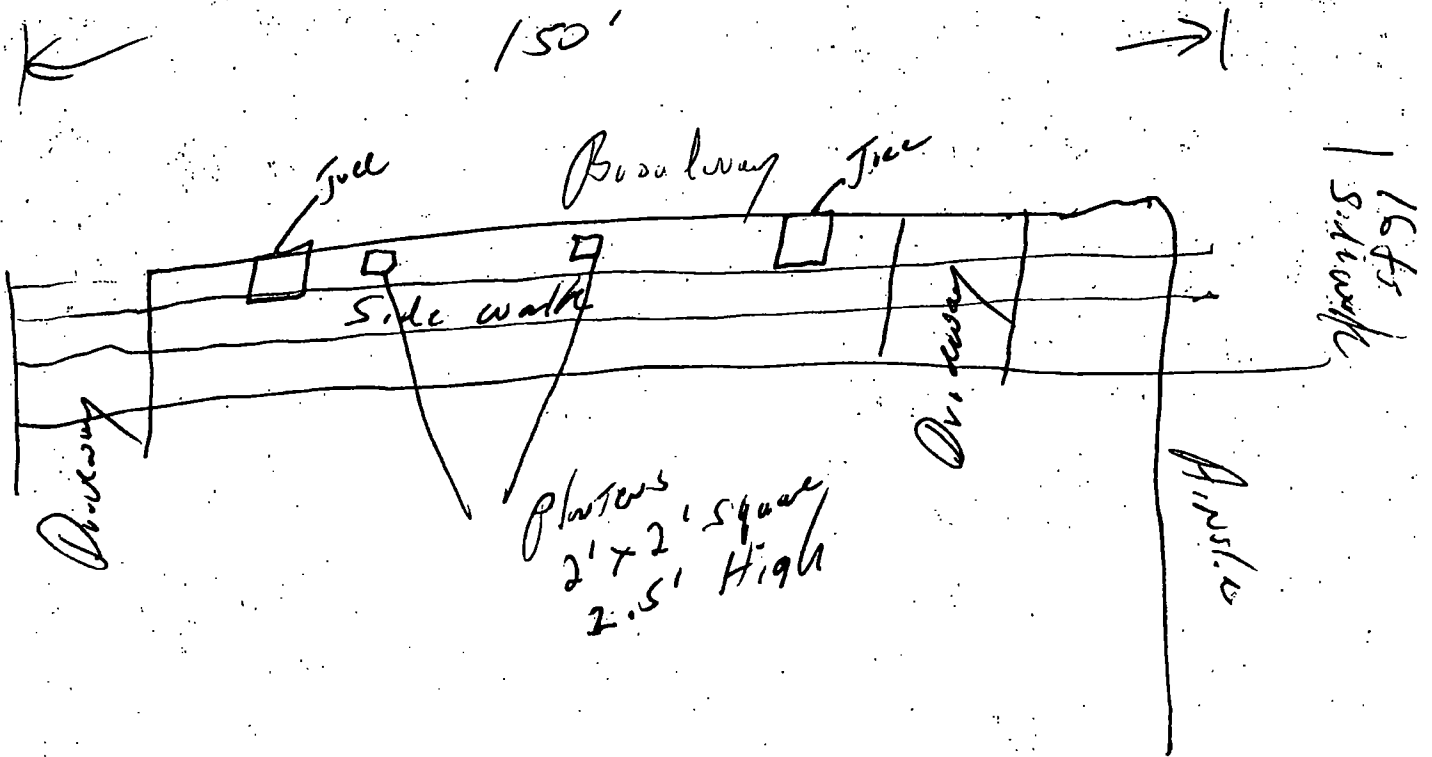



**06/26/2013**

Alderman **Harry Osterman**  
Ward # **48**  
City of Chicago  
City Hall, Room **300**  
121 North LaSalle Street  
Chicago, Illinois 60602

Re: An ordinance to use and maintain a portion of the public right-of-way for **two (2) planter(s)** for  
**NATIONAL CAR WASH**, adjacent to the premises known as **4900 N. Broadway**.

Dear Alderman **Harry Osterman**:

The applicant referenced above has requested the use of the public right-of-way for a **planter(s)**. An ordinance has been prepared by the Department of Business Affairs and Consumer Protection – Business Assistance Center - Public Way Use Unit for presentation to the City Council. Because this request was made for properties located in your ward, as approved by you as per the attached, I respectfully request that you introduce the attached ordinance at the next City Council meeting.

If you have any questions regarding this ordinance, please contact Anthony Bertuca at (312) 744-5506.

**Department of Business Affairs and Consumer Protection**



# City of Chicago



O2013-5312

Office of the City Clerk

## Document Tracking Sheet

|                                 |                                                                      |
|---------------------------------|----------------------------------------------------------------------|
| <b>Meeting Date:</b>            | 6/26/2013                                                            |
| <b>Sponsor(s):</b>              | Moore, Joseph (49)                                                   |
| <b>Type:</b>                    | Ordinance                                                            |
| <b>Title:</b>                   | Grant(s) of privilege in public way for Loyola University<br>Chicago |
| <b>Committee(s) Assignment:</b> | Committee on Transportation and Public Way                           |

ORDINANCE  
LOYOLA UNIVERSITY CHICAGO  
Acct. No. 33471 - 31  
Permit No. 1107212

*Be It Ordained by the City Council of the City of Chicago:*

SECTION 1. Permission and authority are hereby given and granted to LOYOLA UNIVERSITY CHICAGO, upon the terms and subject to the conditions of this ordinance to maintain and use, as now constructed, one (1) Conduit(s) under the public right-of-way adjacent to its premises known as 6330 N. Sheridan Rd..

Said Conduit(s) at Public Alley measure(s):

One (1) at fifteen (15) feet in length, and two (2) feet in width for a total of thirty (30) square feet.

The location of said privilege shall be as shown on prints kept on file with the Department of Business Affairs and Consumer Protection and the Office of the City Clerk.

Said privilege shall be constructed in accordance with plans and specifications approved by the Department of Transportation (Division of Project Development) and Department of Transportation (Office of Underground Coordination).


This grant of privilege in the public way shall be subject to the provisions of Section 10-28-015 and all other required provisions of the Municipal Code of Chicago.

The grantee shall pay to the City of Chicago as compensation for the privilege #1107212 herein granted the sum of four hundred (\$400.00) per annum in advance.


A 25% penalty will be added for payments received after due date.

The permit holder agrees to hold the City of Chicago harmless for any damage, relocation or replacement costs associated with damage, relocation or removal of private property caused by the City performing work in the public way.

Authority herein given and granted for a period of five (5) years from and after Date of Passage.

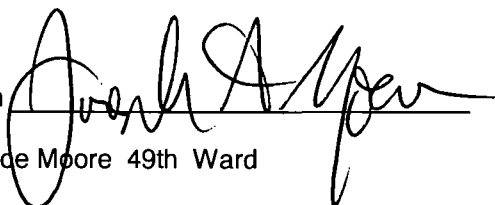Alderman   
Joe Moore 49th Ward



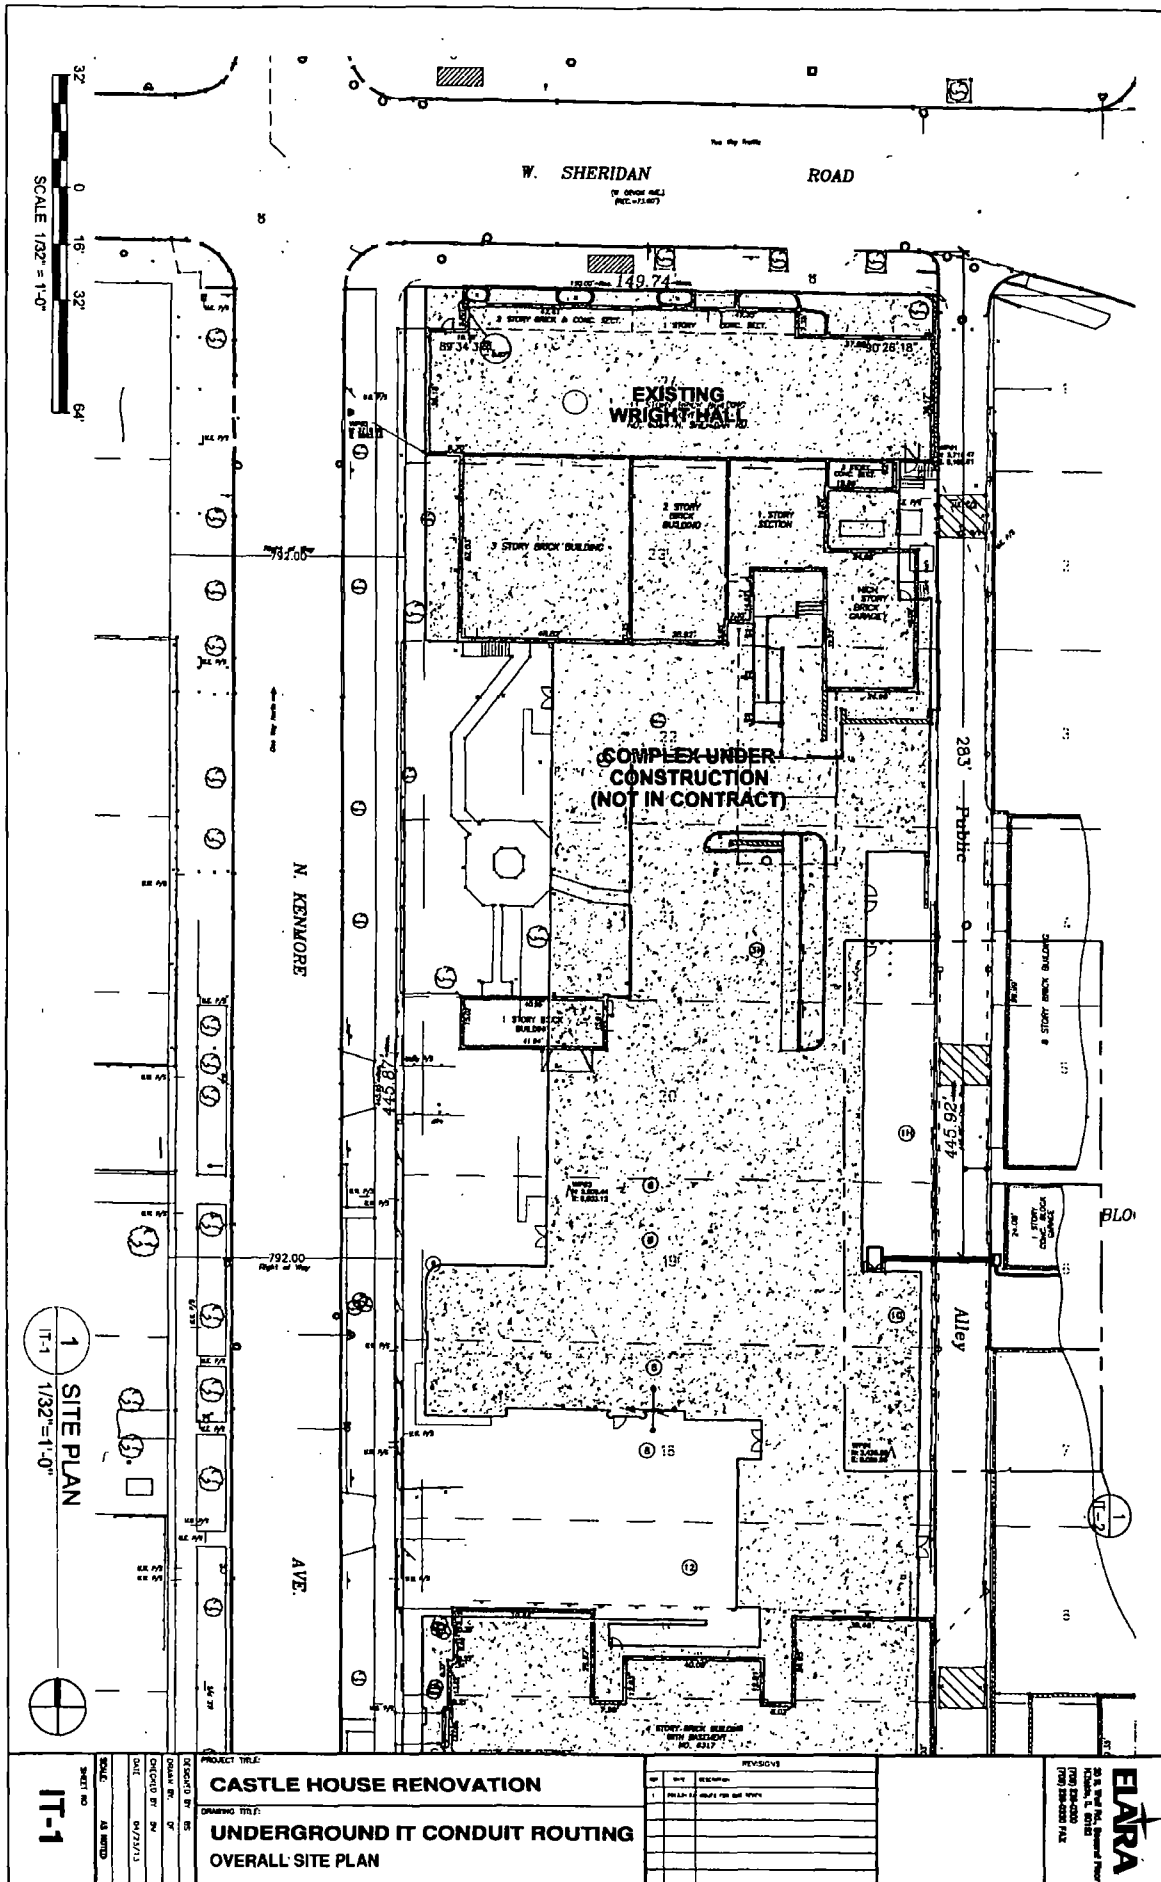



**06/26/2013**

**Alderman Joe Moore**  
**Ward # 49**  
City of Chicago  
City Hall, Room **300**  
121 North LaSalle Street  
Chicago, Illinois 60602

Re: An ordinance to use and maintain a portion of the public right-of-way for **one (1) conduit(s)** for  
**LOYOLA UNIVERSITY CHICAGO**, adjacent to the premises known as **6330 N. Sheridan Rd..**

Dear Alderman **Joe Moore**:

The applicant referenced above has requested the use of the public right-of-way for a **conduit(s)**. An ordinance has been prepared by the Department of Business Affairs and Consumer Protection – Business Assistance Center - Public Way Use Unit for presentation to the City Council. Because this request was made for properties located in your ward, as approved by you as per the attached, I respectfully request that you introduce the attached ordinance at the next City Council meeting.

If you have any questions regarding this ordinance, please contact Anthony Bertuca at (312) 744-5506.

**Department of Business Affairs and Consumer Protection**





# City of Chicago



O2013-5348

Office of the City Clerk

## Document Tracking Sheet

|                                 |                                                                                   |
|---------------------------------|-----------------------------------------------------------------------------------|
| <b>Meeting Date:</b>            | 6/26/2013                                                                         |
| <b>Sponsor(s):</b>              | Silverstein, Debra L. (50)                                                        |
| <b>Type:</b>                    | Ordinance                                                                         |
| <b>Title:</b>                   | Grant(s) of privilege in public way for Devon & Western<br>Currency Exchange Inc. |
| <b>Committee(s) Assignment:</b> | Committee on Transportation and Public Way                                        |

ORDINANCE  
DEVON & WESTERN CURR EXCH INC  
Acct. No. 26469 - 1  
Permit No. 1107081

*Be It Ordained by the City Council of the City of Chicago:*

SECTION 1. Permission and authority are hereby given and granted to DEVON & WESTERN CURR EXCH INC, upon the terms and subject to the conditions of this ordinance to maintain and use, as now constructed, six (6) Light Fixture(s) projecting over the public right-of-way adjacent to its premises known as 2400 W. Devon Ave..

Said Light Fixture(s) at W. Devon measure(s):

Six (6) at point six six (.66) feet in length, one (1) foot in width and sixteen (16) feet above grade level.

The location of said privilege shall be as shown on prints kept on file with the Department of Business Affairs and Consumer Protection and the Office of the City Clerk.

Said privilege shall be constructed in accordance with plans and specifications approved by the Department of Transportation (Division of Project Development).


This grant of privilege in the public way shall be subject to the provisions of Section 10-28-015 and all other required provisions of the Municipal Code of Chicago.


The grantee shall pay to the City of Chicago as compensation for the privilege #1107081 herein granted the sum of one hundred (\$100.00) per annum in advance.

A 25% penalty will be added for payments received after due date.

The permit holder agrees to hold the City of Chicago harmless for any damage, relocation or replacement costs associated with damage, relocation or removal of private property caused by the City performing work in the public way.

Authority herein given and granted for a period of five (5) years from and after 06/11/2013.

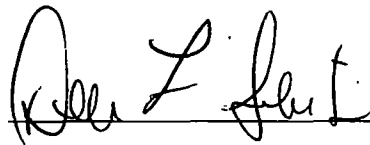Alderman   
Debra L. Silverstein 50th Ward

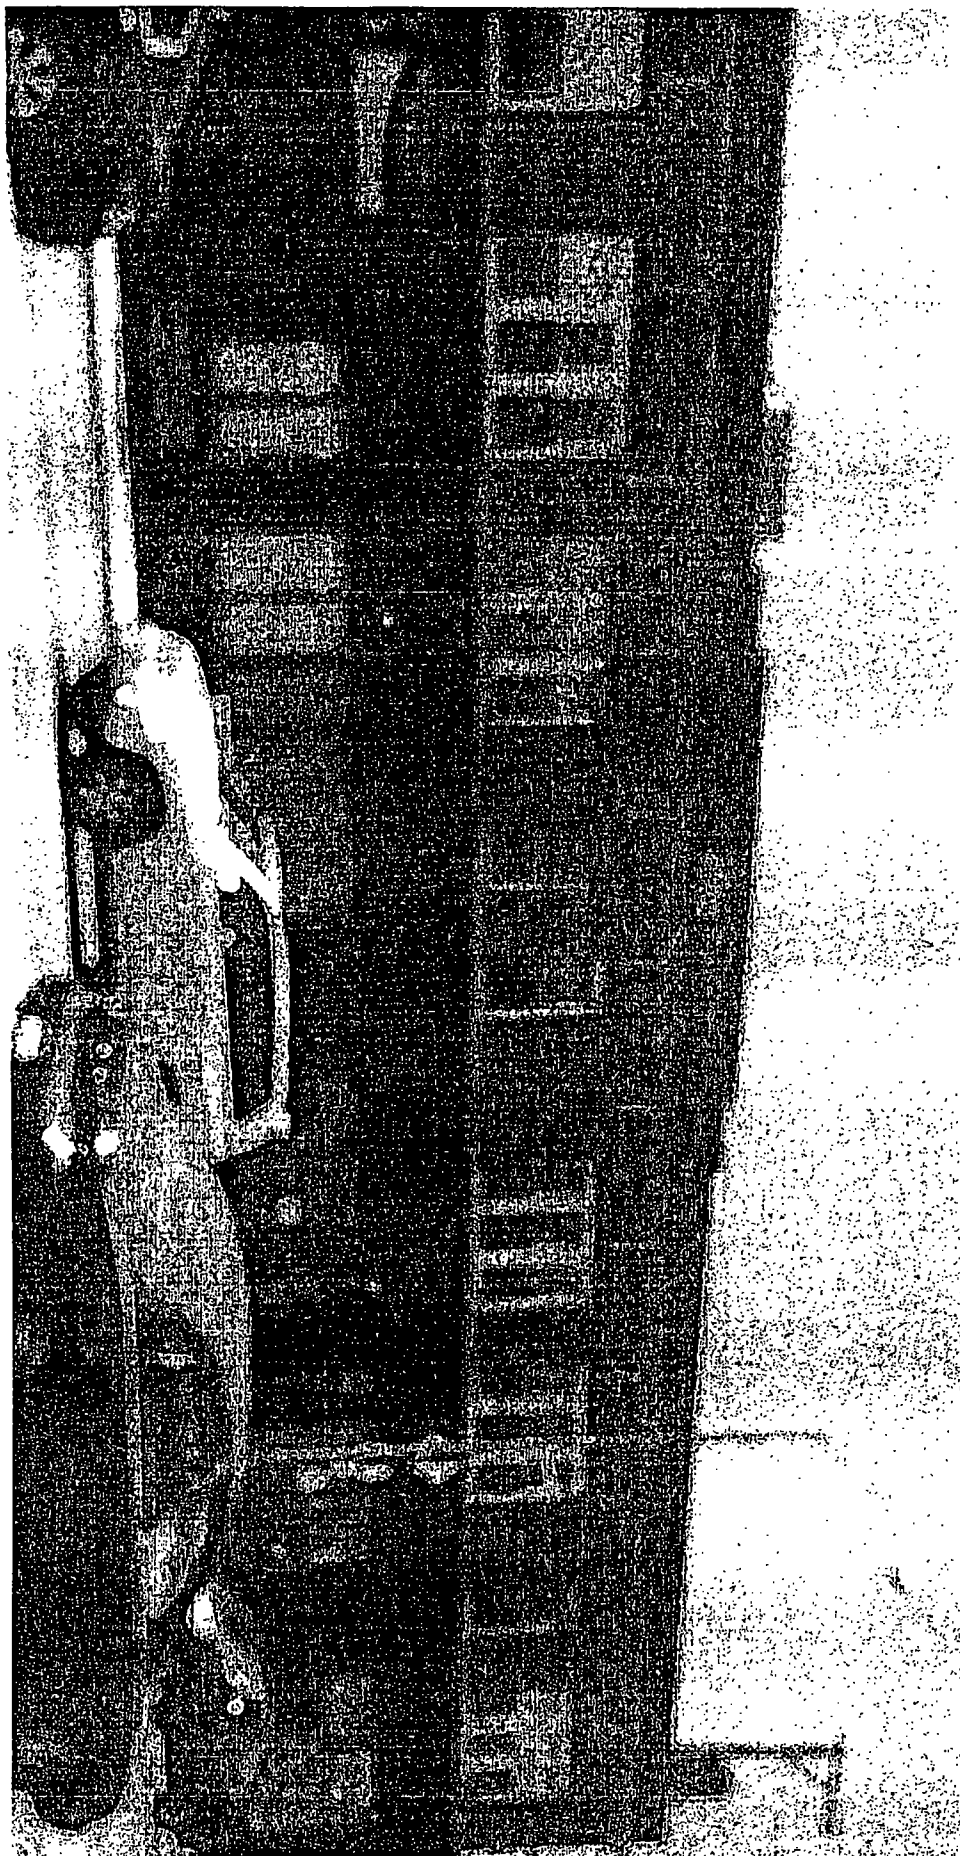



**06/26/2013**

**Alderman Debra L. Silverstein**  
Ward # 50  
City of Chicago  
City Hall, Room 203  
121 North LaSalle Street  
Chicago, Illinois 60602

Re: An ordinance to use and maintain a portion of the public right-of-way for **six (6) light fixture(s)** for **DEVON & WESTERN CURR EXCH INC**, adjacent to the premises known as **2400 W. Devon Ave.**.

**Dear Alderman Debra L. Silverstein:**

The applicant referenced above has requested the use of the public right-of-way for a **light fixture(s)**. An ordinance has been prepared by the Department of Business Affairs and Consumer Protection – Business Assistance Center - Public Way Use Unit for presentation to the City Council. Because this request was made for properties located in your ward, as approved by you as per the attached, I respectfully request that you introduce the attached ordinance at the next City Council meeting.

If you have any questions regarding this ordinance, please contact Anthony Bertuca at (312) 744-5506.

**Department of Business Affairs and Consumer Protection**



# City of Chicago



O2013-5013

Office of the City Clerk

## Document Tracking Sheet

|                                 |                                                                               |
|---------------------------------|-------------------------------------------------------------------------------|
| <b>Meeting Date:</b>            | 6/26/2013                                                                     |
| <b>Sponsor(s):</b>              | Balcer, James (11)                                                            |
| <b>Type:</b>                    | Ordinance                                                                     |
| <b>Title:</b>                   | Amendment of grant(s) of privilege in public way to<br>CHA/Shields Apartments |
| <b>Committee(s) Assignment:</b> | Committee on Transportation and Public Way                                    |

**ORDINANCE AMENDMENT**

**Acct. No. 27855 - 25**

**Permit No. 1105086**

**BE IT ORDAINED BY THE CITY COUNCIL OF THE CITY OF CHICAGO:**

**Section 1:**

The ordinance passed by the City Council of the City of Chicago for **CHA/SHIELDS APARTMENTS** on **05/08/2013**, and printed upon page **53047** of the Journal of Proceedings of the City of Chicago is here by Amended by deleting the words "four hundred (\$400.00) per annum" and inserting in their place the words "zero (\$0.00) per annum"

**Section 2:**

This ordinance Amendment shall be in effect upon its passage.

ALDERMAN:

James A Balcer 11-6-26-13

**James A. Balcer**

**Ward: 11**

**Date:**



06/26/2013

Alderman **James A. Balcer**  
Ward # 11  
City of Chicago  
City Hall, Room 203  
121 North LaSalle Street  
Chicago, Illinois 60602

Re: An amended ordinance to use and maintain a portion of the public right-of-way for **three (3) fence(s)**  
for **CHA/SHIELDS APARTMENTS**, adjacent to the premises known as **344 W. 28th Pl.**

Dear Alderman **James A. Balcer**:

The applicant referenced above has requested the use of the public right-of-way for a **fence(s)**. An ordinance has been prepared by the Department of Business Affairs and Consumer Protection – Business Assistance Center - Public Way Use Unit for presentation to the City Council. Because this request was made for properties located in your ward, as approved by you as per the attached, I respectfully request that you introduce the attached ordinance at the next City Council meeting.

If you have any questions regarding this ordinance, please contact Anthony Bertuca at (312) 744-5506.

**Department of Business Affairs and Consumer Protection**



# City of Chicago



O2013-5014

Office of the City Clerk

## Document Tracking Sheet

|                                 |                                                                                           |
|---------------------------------|-------------------------------------------------------------------------------------------|
| <b>Meeting Date:</b>            | 6/26/2013                                                                                 |
| <b>Sponsor(s):</b>              | Reilly, Brendan (42)                                                                      |
| <b>Type:</b>                    | Ordinance                                                                                 |
| <b>Title:</b>                   | Amendment of grant(s) of privilege in public way to Roka Akor/Bombay Spice Grill and Wine |
| <b>Committee(s) Assignment:</b> | Committee on Transportation and Public Way                                                |



**ORDINANCE AMENDMENT**

**Acct. No. 357515 - 1**

**Permit No. 1104724**

**BE IT ORDAINED BY THE CITY COUNCIL OF THE CITY OF CHICAGO:**

**Section 1:**

The ordinance passed by the City Council of the City of Chicago for **ROKA AKOR/BOMBAY SPICE GRILL AND WINE** on **03/13/2013**, and printed upon page **49069** of the Journal of Proceedings of the City of Chicago is here by Amended by deleting the words

“Said sidewalk café #1 shall be ten point five four (20.54) feet in length and nine point five (9.45) feet in width, area #2 shall be ten (10) feet in length and point four five (9.45) feet in width, area #3 shall be ten (10) feet in length and nine point five (9.45) feet in width for a total of two hundred eighty-eight point six (288.6) square feet and shall allow six (6) feet of clear space from the face of the curb/building line along N. Clark Street.

Monday and Tuesday 11:00 a.m. to 11:00 p.m.

Wednesday through Saturday 11:00 a.m. to 12:00 midnight

Sunday 10:00 a.m. to 9:00 p.m.

Compensation: \$663.79

SEATING CAPACITY: 30”

and inserting in their place the words

“Said sidewalk café area # 1 shall be thirty-four (34) feet in length and nine (9) feet five and one half inches (5 ½ ) in width, area # 2 shall be ten (10) feet six and one half (6 ½ ) inches in length and nine (9) feet five and one half (5 ½ ) feet in width for a total of four hundred twenty-three point five one (423.51) square feet and shall allow six (6) feet of clear space from the face of the curb/building line along N. Clark Street.

Monday through Sunday 11:00 to 12:00 midnight

Compensation \$974.07

SEATING CAPACITY: 48

**Section 2:**

This ordinance Amendment shall be in effect upon its passage.

ALDERMAN: \_\_\_\_\_

**Brendan Reilly**

**Ward: 42**

**Date:**





# City of Chicago



O2013-5011

Office of the City Clerk

## Document Tracking Sheet

|                                 |                                                                      |
|---------------------------------|----------------------------------------------------------------------|
| <b>Meeting Date:</b>            | 6/26/2013                                                            |
| <b>Sponsor(s):</b>              | Pawar, Ameya (47)                                                    |
| <b>Type:</b>                    | Ordinance                                                            |
| <b>Title:</b>                   | Amendment of grant(s) of privilege in public way to 42 N<br>Latitude |
| <b>Committee(s) Assignment:</b> | Committee on Transportation and Public Way                           |

**ORDINANCE AMENDMENT**

**Acct. No. 259152 - 1**

**Permit No. 1104997**

**BE IT ORDAINED BY THE CITY COUNCIL OF THE CITY OF CHICAGO:**


**Section 1:**

The ordinance passed by the City Council of the City of Chicago for **42 N LATITUDE** on **04/10/2013**, and printed upon page **51728** of the Journal of Proceedings of the City of Chicago is here by Amended by deleting the words "Seating Capacity 48; total square footage 825; hours 8:00 a.m.; Compensation \$907.50" and inserting in their place the words "Seating Capacity 72; total square footage 975; hours 9:00 a.m.; Compensation \$1,072.50; area #2 shall be twelve (12) feet in length and five (5) feet in width and area #3 shall be eighteen (18) in length and five (5) feet in width along N Lincoln Ave."

**Section 2:**

This ordinance Amendment shall be in effect upon its passage.

ALDERMAN:

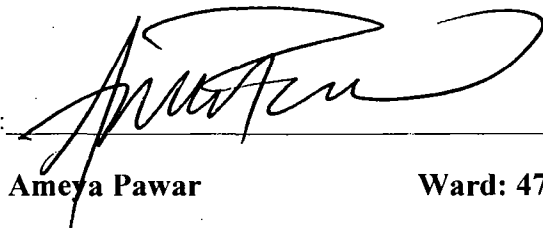  
Ameya Pawar

Ward: 47

Date:

6/26/13



## CITY COUNCIL

CITY OF CHICAGO

### COUNCIL CHAMBER

CITY HALL, ROOM 200  
121 NORTH LA SALLE STREET  
CHICAGO, ILLINOIS 60602  
TELEPHONE: 312-744-0446

### COMMITTEE MEMBERSHIPS

COMMITTEES, RULES & ETHICS

ECONOMIC, CAPITAL AND TECHNOLOGY DEPARTMENT

PUBLIC SAFETY

SPECIAL EVENTS, CULTURAL AFFAIRS AND RECREATION

ZONING, LANDMARKS AND BUILDING STANDARDS

### AMEYA PAWAR, MPA, M.Sc.

ALDERMAN, 47TH WARD  
4243 NORTH LINCOLN AVENUE  
CHICAGO, ILLINOIS 60618  
TELEPHONE: 773-868-4747  
FAX: 773-549-4757

17 June 2013

Michelle Boone  
Commissioner  
Dep't. of Cultural Affairs and Special Events  
121 N. LaSalle St Room 806  
Chicago, IL 60602

### RE: 4500 N. Lincoln Avenue, 42°N Latitude Restaurant Amended Sidewalk Café Application

Dear Commissioner Boone:

I am supporting the attached amended sidewalk café application extending the café to the N. Lincoln side of the restaurant. With the recent removal of the bus stops on Lincoln Avenue, there is an opportunity for additional sidewalk cafes.

Please contact my staff Ernie Constantino at 773-549-4555 or [ernie@chicago47.org](mailto:ernie@chicago47.org) if any questions.

Warm Regards,

Ameya Pawar  
Alderman, 47<sup>th</sup> Ward



06/26/2013

Alderman **Ameya Pawar**  
Ward # 47  
City of Chicago  
City Hall, Room 300  
121 North LaSalle Street  
Chicago, Illinois 60602

Re: An amended ordinance to use and maintain a portion of the public right-of-way for **three (3)** **sidewalk cafe(s)** for **42 N LATITUDE**, adjacent to the premises known as **4500 N. Lincoln Ave..**

Dear Alderman **Ameya Pawar**:

The applicant referenced above has requested the use of the public right-of-way for a **sidewalk cafe(s)**. An ordinance has been prepared by the Department of Business Affairs and Consumer Protection – Business Assistance Center - Public Way Use Unit for presentation to the City Council. Because this request was made for properties located in your ward, as approved by you as per the attached, I respectfully request that you introduce the attached ordinance at the next City Council meeting.

If you have any questions regarding this ordinance, please contact Anthony Bertuca at (312) 744-5506.

**Department of Business Affairs and Consumer Protection**



# City of Chicago



O2013-4939

Office of the City Clerk

## Document Tracking Sheet

|                                 |                                                                       |
|---------------------------------|-----------------------------------------------------------------------|
| <b>Meeting Date:</b>            | 6/26/2013                                                             |
| <b>Sponsor(s):</b>              | Hairston, Leslie A. (5)                                               |
| <b>Type:</b>                    | Ordinance                                                             |
| <b>Title:</b>                   | Honorary street designation as "Apostle Robert L. Mitchell Boulevard" |
| <b>Committee(s) Assignment:</b> | Committee on Transportation and Public Way                            |

**BE IT ORDAINED BY THE CITY COUNCIL OF THE City of CHICAGO:**

**SECTION 1. Pursuant to an ordinance heretofore passed by the City Council which allows erection of honorary street name signs, the Commissioner of Transportation shall take the necessary action for standardization of Jeffery Blvd.; between 72<sup>nd</sup> St. and 73rd St., as "Apostle Robert L. Mitchell Blvd."**

**SECTION 2. This ordinance shall take effect upon its passage and publication.**



---

**Leslie A. Hairston**  
**Alderman, Fifth Ward**





# City of Chicago



O2013-4965

Office of the City Clerk

## Document Tracking Sheet

|                                 |                                                     |
|---------------------------------|-----------------------------------------------------|
| <b>Meeting Date:</b>            | 6/26/2013                                           |
| <b>Sponsor(s):</b>              | Quinn, Marty (13)                                   |
| <b>Type:</b>                    | Ordinance                                           |
| <b>Title:</b>                   | Honorary street designation as "Danette Spazio WaY" |
| <b>Committee(s) Assignment:</b> | Committee on Transportation and Public Way          |

**BE IT ORDAINED BY THE CITY COUNCIL OF THE CITY OF CHICAGO;**

**SECTION 1. Pursuant to an ordinance heretofore passed by the City Council which allows erection of honorary street-name signs, the Commissioner of Transportation shall take the necessary action for standardization of 6035 South Melvina Avenue as “Danette Spazio Way.”**

**SECTION 2. This ordinance shall take effect upon its passage and publication.**

  
\_\_\_\_\_  
**MARTY QUINN**  
**Alderman, 13th Ward**



# City of Chicago



O2013-4963

Office of the City Clerk

## Document Tracking Sheet


|                                 |                                               |
|---------------------------------|-----------------------------------------------|
| <b>Meeting Date:</b>            | 6/26/2013                                     |
| <b>Sponsor(s):</b>              | Burke, Edward M. (14)                         |
| <b>Type:</b>                    | Ordinance                                     |
| <b>Title:</b>                   | Honorary street designation as "John Gac Way" |
| <b>Committee(s) Assignment:</b> | Committee on Transportation and Public Way    |

**ORDINANCE**

**BE IT ORDAINED BY THE CITY COUNCIL OF THE CITY OF CHICAGO:**

**SECTION 1.** Pursuant to an ordinance heretofore passed by the City Council, which allows erection of honorary street name signs, the Commissioner of the Department of Transportation shall take the necessary action for standardization of 4900 South Kilbourn Avenue as "John Gac Way."

**SECTION 2.** This ordinance shall take effect upon its passage and publication.

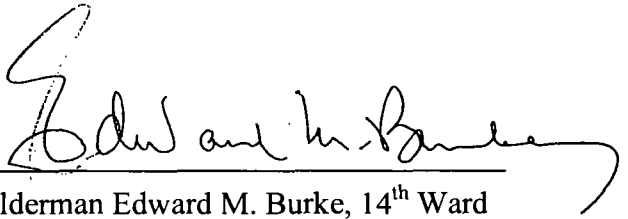

A handwritten signature in cursive script, reading "Edward M. Burke", is written over a horizontal line. The signature is fluid and extends to the right of the line.

Alderman Edward M. Burke, 14<sup>th</sup> Ward



# City of Chicago



O2013-4984

Office of the City Clerk

## Document Tracking Sheet

|                                 |                                                               |
|---------------------------------|---------------------------------------------------------------|
| <b>Meeting Date:</b>            | 6/26/2013                                                     |
| <b>Sponsor(s):</b>              | Burnett, Walter (27)                                          |
| <b>Type:</b>                    | Ordinance                                                     |
| <b>Title:</b>                   | Honorary street designation as "Honorary George Lemperis Way" |
| <b>Committee(s) Assignment:</b> | Committee on Transportation and Public Way                    |

**City Council  
June 26, 2013**

**BE IT ORDAINED BY THE CITY COUNCIL OF THE CITY OF CHICAGO**

**SECTION 1.** That an ordinance heretofore passed by the city council which authorizes erection of honorary street name signs, the commissioner of transportation shall take the necessary action or standardization of 1408W.Madison , Northwest corner to be known as " Honorary George Lemperis Way".

**SECTION 2.** This ordinance shall take effect and be in full force hereinafter its passage And publication

  
Walter Burnett, Jr.  
Alderman of the 27<sup>th</sup> Ward




**City Council  
June 26, 2013**

**BE IT ORDAINED BY THE CITY COUNCIL OF THE CITY OF CHICAGO**

**SECTION 1.** That an ordinance heretofore passed by the city council which authorizes erection of honorary street name signs, the commissioner of transportation shall take the necessary action or standardization of W. Madison And N. Loomis, Northwest corner to be known as " Honorary George Lemperis Way".

**SECTION 2.** This ordinance shall take effect and be in full force hereinafter its passage And publication

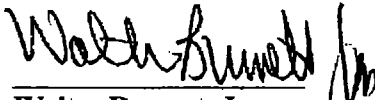  
Walter Burnett, Jr.  
Alderman of the 27<sup>th</sup> Ward







# City of Chicago



O2013-4995

Office of the City Clerk

## Document Tracking Sheet

|                                 |                                                   |
|---------------------------------|---------------------------------------------------|
| <b>Meeting Date:</b>            | 6/26/2013                                         |
| <b>Sponsor(s):</b>              | O'Connor, Patrick (40)                            |
| <b>Type:</b>                    | Ordinance                                         |
| <b>Title:</b>                   | Honorary street designation as "Gus Giordano Way" |
| <b>Committee(s) Assignment:</b> | Committee on Transportation and Public Way        |

**BE IT ORDAINED BY THE CITY COUNCIL OF THE CITY OF CHICAGO;**

**SECTION 1. Pursuant to an ordinance heretofore passed by the City Council which allows erection of honorary street-name signs, the Commissioner of Transportation shall take the necessary action for standardization of 5230 North Clark Street as “Gus Giordano Way.”**

**SECTION 2. This ordinance shall take effect upon its passage and publication.**

*(Sign to be posted on poll located at 5230 North Clark Street)*

  
\_\_\_\_\_  
**PATRICK J. O'CONNOR**  
Alderman, 40th Ward



# City of Chicago



O2013-5443

Office of the City Clerk

## Document Tracking Sheet

|                                 |                                                                |
|---------------------------------|----------------------------------------------------------------|
| <b>Meeting Date:</b>            | 6/26/2013                                                      |
| <b>Sponsor(s):</b>              | Laurino, Margaret (39)<br>Arena, John (45)                     |
| <b>Type:</b>                    | Ordinance                                                      |
| <b>Title:</b>                   | Issuance of permit(s) to Independence Park Advisory<br>Council |
| <b>Committee(s) Assignment:</b> | Committee on Finance                                           |

*EXEMPTION OF INDEPENDENCE PARK ADVISORY COUNCIL  
FROM PAYMENT OF TENT PERMIT FEE*

**Be It Ordained by the City Council of the City of Chicago:**


SECTION 1. That the Commissioner of Buildings is hereby authorized and directed to issue all necessary permits, free of charge, notwithstanding other ordinances of the City of Chicago to the contrary to Independence Park Advisory Council along with Circus in the Parks related to the issuance of a tent permit on the premises known as Independence Park at the following location(s): 3945 N. Springfield.

Said building(s) and all appurtenances thereto shall be used exclusively for charitable and related purposes and shall not be leased or otherwise used with a view to profit, and the work thereon shall be done in accordance with plans submitted and all of the appropriate provisions of the Municipal Code of the City of Chicago and departmental requirements of various departments of the City of Chicago, and said building(s) and all appurtenances thereto shall be constructed and maintained so that they shall comply in all respects with the requirements of the appropriate provisions of the Municipal Code of the City of Chicago for the issuance of all necessary permits.

SECTION 2. This ordinance shall take effect and be in force from and after its passage.  
MARGARET LAURINO, Alderman, 39



MARGARET LAURINO  
Alderman, 39<sup>th</sup> Ward

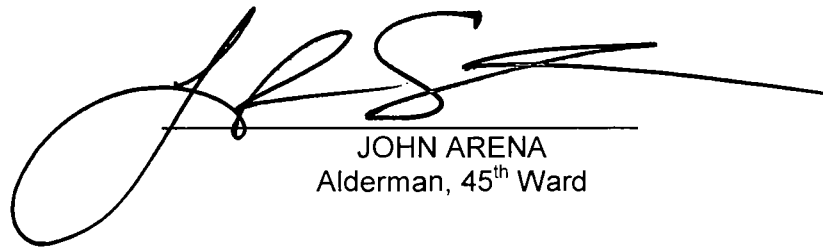

JOHN ARENA  
Alderman, 45<sup>th</sup> Ward



# City of Chicago



O2013-5009

Office of the City Clerk

## Document Tracking Sheet

**Meeting Date:**

6/26/2013

**Sponsor(s):**

Fioretti, Bob (2)  
Arena, John (45)  
Waguespack, Scott (32)  
Hairston, Leslie A. (5)  
Pawar, Ameya (47)  
Sawyer, Roderick T. (6)  
Cappleman, James (46)  
Munoz, Ricardo (22)  
Sposato, Nicholas (36)  
Foulkes, Toni (15)

**Type:**

Ordinance

**Title:**

Amendment of Section 2-156-111 regarding prohibited  
conduct concerning financial compensation for or engaging  
in pro bono activities

**Committee(s) Assignment:**

Committee on Committees, Rules and Ethics

Rules

ORDINANCE

BE IT ORDAINED BY THE CITY OF CHICAGO CITY COUNCIL OF:

**SECTION 1.** Chapter 2-156-111 of the Municipal Code of the City of Chicago is hereby amended by adding new language underlined, as follows:

2-156-111 Prohibited conduct.

- (a) No elected official or employee or the spouse or domestic partner of such official or employee, or any entity in which such official or employee or his or her spouse or domestic partner has a financial interest, should apply for, solicit, accept or receive a loan of any amount from any person who is either doing business or seeking to do business with the city; provided, however, that nothing in this section prohibits application for, solicitation for, acceptance of or receipt of a loan from a financial lending institution, if the loan is negotiated at arm's length and is made at a market rate in the ordinary course of the lender's business. This subsection shall not apply to an entity in which the only financial interest of the official or employee or his or her spouse or domestic partner is related to the spouse's or domestic partner's independent occupation, profession or employment.
- (b) No elected official, or the head of any city department or agency, shall retain or hire as a city employee or city contractor any person with whom any elected city official has a business relationship. For purposes of this section, "business relationship" shall have that meaning attributed to it in Section 2-156-080(b)(2)(ii) of the Municipal Code.
- (c) Any individual shall not receive financial compensation for or engage pro bono in more than one of the following activities:

- (1) Lobbyist
- (2) Public Board Member (appointed or elected)
- (3) Consultant for the city or a city contractor

**Section 2.** This ordinance shall be in full force and effect upon its passage and publication.

*[Handwritten signatures and notes on the left side of the page:]*  
47  
Roll 45 (6)  
James Appleman 45  
Rob M5 20  
Therabst 3611  
Bulker 1842

*[Handwritten signature of Robert W. Fioretti]*  
ROBERT W. FIORETTI  
Alderman - 2<sup>nd</sup> War

*[Handwritten signatures and notes on the right side of the page:]*  
45  
Scott Wagonsack  
Leslie S. Houston 571

1891





# City of Chicago



O2013-4980

Office of the City Clerk

## Document Tracking Sheet

|                                 |   |
|---------------------------------|---|
| <b>Meeting Date:</b>            | 6/26/2013   |
| <b>Sponsor(s):</b>              | Maldonado, Roberto (26)                                                                                              |
| <b>Type:</b>                    | Ordinance   |
| <b>Title:</b>                   | Amendment of Chapter 4-4 of Municipal Code adding new Section 4-4-302 regarding businesses organized as social clubs |
| <b>Committee(s) Assignment:</b> | Committee on License and Consumer Protection                                                                         |

## ORDINANCE

### **BE IT ORDAINED BY THE CITY COUNCIL OF THE CITY OF CHICAGO:**

**SECTION 1.** Chapter 4-4 of the Municipal Code of Chicago is hereby amended by inserting a new Section 4-4-302, as follows:

**4-4-302 Businesses organized as social clubs – Limited business license – Non-opaque outdoor windows and entrance doors – When required.**

(a) *Definitions.* As used in this section:

“Alcoholic beverage” has the meaning ascribed to the term in Section 3-44-020.

“Automatic amusement device” has the meaning ascribed to the term in Section 4-6-120.

“General Not For Profit Corporation Act of 1986” or “Act” means the General Not for Profit Corporation Act of 1986, codified at 805 ILCS 105/101.01 *et seq.*

(b) *Limited business license required.* Except as otherwise provided in subsection (c) of this section, if a business or entity is organized, in whole or in part, for a social purpose within the meaning of subsection (a)(9) of Section 103.05 of the General Not For Profit Corporation Act of 1986 or is operating for a similar purpose without being so organized under such Act, and alcoholic beverages of any type are allowed or consumed on the premises of such establishment or automatic amusement devices of any type are allowed or present on the premises of such establishment, such business or entity shall be required to obtain a limited business license under this Title 4 for each location at which such business or entity operates. In addition to the requirements set forth in Section 4-4-050, an application for, and, if requested, a renewal of the limited business license required under this section, shall be accompanied by the following information: (1) the type of alcoholic beverages that will be allowed or consumed on the premises; (2) the circumstances under which alcoholic beverages will be allowed or consumed on the premises; (3) the number and type of automatic amusement devices that will be allowed or present on the premises; (4) the hours of operation of the establishment; (5) whether the establishment is located on the ground floor of the building in which it is operating, and if so, whether the establishment has any outdoor windows adjacent to the street on the ground floor of such building; and (6) the floor area of the establishment, excluding elevators, stairways or shaft enclosures.

(c) *Exemptions.* This section shall not apply to (1) any business or entity that holds, as applicable, a valid liquor license under Chapter 4-60 of this Code or a valid




public place of amusement license under Chapter 4-156 of this Code or a valid retail food establishment license under Chapter 4-8 of this Code; or

(2) any indoor special event licensed under Article IV of Chapter 4-156 of this Code.

(d) *Blackened or opaque windows – When prohibited.* If a business or entity requires a limited business license under this section, the outdoor windows adjacent to the street on the ground floor of such establishment, if any, shall not be opaque, blackened or otherwise made impenetrable to sight, and shall be maintained in a manner that provides persons outside such establishment with a clear view into the establishment during the establishment's operating hours and at all times when members or patrons are being admitted to or occupy the establishment. Provided, however, that nothing in this subsection (d) shall be construed to (1) prohibit the use of window blinds, shades, curtains or similar devices (i) to shield members, patrons or employees of the establishment from the direct rays of the sun on days and during periods of the day when the inside of the establishment is exposed to direct rays of the sun, or (ii) on bathroom windows, or (iii) when the establishment is closed for business; or (2) prohibit the use of opaque security shutters, grilles, screens or similar window security coverings when the establishment is closed for business; or (3) waive or alter any applicable provision of the Chicago Building Code.

(e) *Clear or translucent entranceway doors – When required.* If a business or entity requires a limited business license under this section, and the establishment requiring such license does not have outdoor windows adjacent to the street on the ground floor of the building in which such establishment is operating, the door(s) through which members or patrons enter or exit the establishment shall primarily be made of clear or translucent glass or similar material, and shall be maintained in a manner that provides persons outside the establishment with a clear view into the establishment during the establishment's operating hours and at all times when members or patrons are being admitted to or occupy the establishment. Provided, however, that nothing in this subsection (e) shall be construed to prohibit the use of opaque security shutters, grilles, screens or similar door security coverings when the establishment is closed for business or to waive or alter any applicable provision of the Chicago Building Code.

**SECTION 2.** This ordinance shall take full force and effect 90 days after its passage and publication.

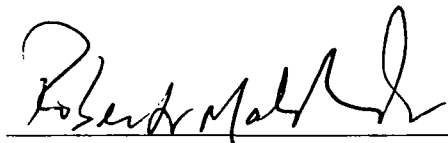  
Alderman Roberto Maldonado, 26<sup>th</sup> Ward





# City of Chicago



O2013-4981

Office of the City Clerk

## Document Tracking Sheet

|                                 |   |
|---------------------------------|---|
| <b>Meeting Date:</b>            | 6/26/2013   |
| <b>Sponsor(s):</b>              | Colón, Rey (35)   |
| <b>Type:</b>                    | Ordinance   |
| <b>Title:</b>                   | Amendment of Section 17-3-503-E of Municipal Code by allowing light equipment sales/rental within planned development No. 14 |
| <b>Committee(s) Assignment:</b> | Committee on Zoning, Landmarks and Building Standards                                                                        |

**BE IT ORDAINED BY THE CITY COUNCIL OF THE CITY OF CHICAGO:**

**SECTION 1.** Title 17, Section 17-6-0403 of the Municipal Code of Chicago is hereby amended by adding the language underscored and by deleting the language struck through, as follows:

*(Omitted text is unaffected by this ordinance)*

| USE GROUP                                                                                                  |                                                                      | PMD (Planned Manufacturing District) |   |       |   |       |       |   |       |       |       |   |       |       |        |        |   |        | Use Standard |          |        |        |   |   |                                                                     |
|---|----------------------------------------------------------------------|--------------------------------------|---|-------|---|-------|-------|---|-------|-------|-------|---|-------|-------|--------|--------|---|--------|--------------|----------|--------|--------|---|---|---------------------------------------------------------------------|
| Use Category                                                                                               |                                                                      | No. 1                                |   | No. 2 |   | No. 3 | No. 4 |   | No. 5 | No. 6 | No. 7 |   | No. 8 | No. 9 | No. 10 | No. 11 |   | No. 12 |              | No. 13   | No. 14 | No. 15 |   |   |                                                                     |
|   | Specific Use Type                                                    | A                                    | B | A     | B |       | A     | B |       |       | A     | B |       |       |        | A      | B |        |              |          |        |        | A | B | A                                                                   |
| P = permitted by rightS = special use approval req'dPD = planned development approval req'd- = not allowed |                                                                      |                                      
| COMMERCIAL (continued)                                                                                     |                                                                      |                                      
| EE. Vehicle Sales and Service                                                                              |                                                                      |                                      
| 1.   | Auto Supply/Accessory Sales                                          | -                                    | P | -     | P | -     | -     | - | -     | -     | -     | P | -     | -     | -      | -      | P | -      | -            | -        | -      | -      | - | - | Max GFA: 3,000 sq ft. No GFA limit in B subdistricts, except PMD 4. |
| 2.   | Car Wash or Cleaning Service                                         | S                                    | S | S     | S | S     | S     | S | S     | S     | S     | P | S     | S     | S      | S      | P | S      | S            | -        | S      |        |   |   |                                                                     |
| 3.   | Heavy Equipment Sales/Rental                                         | P                                    | P | P     | P | P     | P     | P | P     | P     | P     | P | P     | P     | P      | P      | P | P      | P            | P        | -      |        |   |   | \$17-9-0107                                                         |
| 4.   | Light Equipment Sales/Rental (e.g., auto, motorcycle and boat sales) | -                                    | P | -     | - | -     | -     | - | -     | -     | -     | P | -     | -     | -      | -      | P | -      | -            | <u>P</u> | -      |        |   |   | \$17-9-0107                                                         |


*(Omitted text is unaffected by this ordinance)*

**SECTION 2.** This ordinance takes effect 30 days after its passage and approval.

  
Rey Colón  
Alderman, 35<sup>th</sup> Ward



# City of Chicago

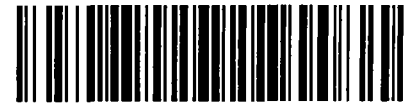

**SO2013-4985**

Office of the City Clerk

## Document Tracking Sheet

|                                 |   |
|---------------------------------|---|
| <b>Meeting Date:</b>            | 6/26/2013   |
| <b>Sponsor(s):</b>              | Smith, Michele (43)   |
| <b>Type:</b>                    | Ordinance   |
| <b>Title:</b>                   | Amendment of Section 9-64-206 of Municipal Code<br>concerning parking meter hours of operation within certain<br>areas of 43rd Ward |
| <b>Committee(s) Assignment:</b> | Committee on Pedestrian and Traffic Safety                                                                                          |





**ORDINANCE**

**BE IT ORDAINED BY THE CITY COUNCIL OF THE CITY OF CHICAGO:**

**SECTION 1.** Section 9-64-206 of the Municipal Code of Chicago is hereby amended by adding the language underscored, as follows:

**9-64-206 Parking meters - Hours of operation.**

(Omitted text is unaffected by this ordinance)

(c) Notwithstanding subsections (a) and (b), parking meters located on the following streets shall operate according to the following day-and-time based categories:

(Omitted text is unaffected by this ordinance)

(13) From 8:00 A.M. to 9:00 P.M., Sundays, at:


- 13.1 464 W Arlington PL
- 13.2 327 to 1170 W Armitage Ave
- 13.3 2005 to 2012 N Bissell St
- 13.4 1632 to 2746 N Clark St
- 13.5 1954 to 1970 N Clybourn Ave
- 13.6 2103 to 2133 N Clybourn Ave
- 13.7 440 to 450 W Dickens Ave
- 13.8 423 to 821 W Diversey PKWY (South Side Only)
- 13.9 519 to 611 W Drummond Pl
- 13.10 703 to 825 W Fullerton Ave
- 13.11 1522 to 1730 N Halsted St
- 13.12 2733 to 2739 N Lehmann Ct
- 13.13 2215 to 2578 N Lincoln Ave
- 13.14 110 to 242 W North Ave
- 13.15 413 to 457 W North Ave
- 13.16 602 to 608 W Schubert Ave
- 13.17 2004 to 2153 N Sheffield Ave
- 13.18 2414 to 2427 N Sheffield Ave
- 13.19 2745 to 2749 N Sheffield Ave
- 13.20 603 to 614 W Wrightwood Ave

(Omitted text is unaffected by this ordinance)

**SECTION 2.** Section 9-64-206 of the Municipal Code of Chicago is hereby amended by adding the language underscored, as follows:

Metered parking in the 43<sup>rd</sup> Ward be limited to 8:00 A.M. to 9:00 P.M. for all days.

**SECTION 3.** This ordinance shall be in effect after its passage and approval.

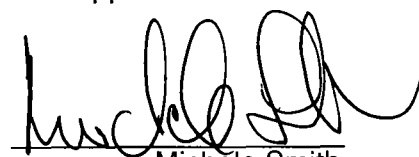A handwritten signature in black ink, appearing to read 'Michele Smith', written over a horizontal line.

Michele Smith  
Alderman, 43<sup>rd</sup> Ward



# City of Chicago



O2013-4973

Office of the City Clerk

## Document Tracking Sheet

|                                 |   |
|---------------------------------|---|
| <b>Meeting Date:</b>            | 6/26/2013   |
| <b>Sponsor(s):</b>              | Arena, John (45)   |
| <b>Type:</b>                    | Ordinance   |
| <b>Title:</b>                   | Amendment of Section of 9-64-206 of Municipal Code concerning parking meter hours of operation within certain areas of 45th Ward |
| <b>Committee(s) Assignment:</b> | Committee on Pedestrian and Traffic Safety                                                                                       |

**ORDINANCE**  
**BE IT ORDAINED BY THE CITY COUNCIL OF THE CITY OF CHICAGO:**

SECTION 1. Section 9-64-206 of the Municipal Code of Chicago is hereby amended by adding the language underscored, as follows:

**9-64-206 Parking meters - Hours of operation.**

(Omitted text is unaffected by this ordinance)

(c) Notwithstanding subsections (a) and (b), parking meters located on the following streets shall operate according to the following day-and-time based categories:

(Omitted text is unaffected by this ordinance)

(13) From 8:00 A.M. to 10:00 P.M., Sundays, at:


- 13.3 3910 to 4067 North Milwaukee Avenue.
- 13.4 4336 to 4437 North Milwaukee Avenue.
- 13.5 4639 to 4959 North Milwaukee Avenue.
- 13.6 5200 to 5222 North Milwaukee Avenue.
- 13.7 5231 to 5454 West Lawrence Avenue.
- 13.8 5061 to 5065 West Agatite Avenue.
- 13.9 5415 to 5489 West Higgins Avenue.
- 13.10 4835 to 4861 West Belle Plaine Avenue, south side of the street.
- 13.11 4904 to 4917 West Belle Plaine Avenue.
- 13.12 3808 to 4039 North Cicero Avenue.
- 13.13 4100 to 4110 North Cicero Avenue.
- 13.14 4600 to 4943 West Irving Park Road.
- 13.15 3951 to 3957 North Lamon Avenue.
- 13.16 4804 to 4836 North Lipps Avenue.
- 13.17 5031 to 5114 West Montrose Avenue.
- 13.18 5036 to 5038 West Pensacola Avenue.
- 13.19 5318 to 5370 West Veterans Plaza.

From 9:00 A.M. to 6:00 P.M., Sundays, at:

- 13.20 5226 to 5232 West Ainslie Avenue.
- 13.21 5362 to 5368 West Gale Street.
- 13.22 5236 to 5312 West Giddings Street.
- 13.23 3951 to 3957 North Lamon Avenue.
- 13.24 4004 to 4013 North LaPorte Avenue.
- 13.25 4752 to 4759 North London Avenue.
- 13.26 4752 to 4831 North Long Avenue.

(Omitted text is unaffected by this ordinance)

SECTION 2. This ordinance shall be in effect after its passage and approval.

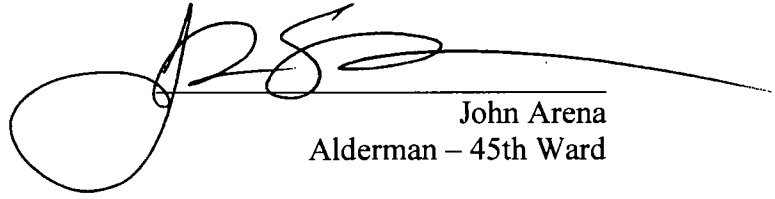A handwritten signature in black ink, appearing to read 'J. Arena', is written over a horizontal line. The signature is stylized with a large loop on the left and a long horizontal stroke extending to the right.

John Arena  
Alderman – 45th Ward



# City of Chicago



O2013-4979

Office of the City Clerk

## Document Tracking Sheet

|                                 |                                                                                  |
|---------------------------------|----------------------------------------------------------------------------------|
| <b>Meeting Date:</b>            | 6/26/2013                                                                        |
| <b>Sponsor(s):</b>              | Arena, John (45)                                                                 |
| <b>Type:</b>                    | Ordinance                                                                        |
| <b>Title:</b>                   | Amendment of Section 9-64-205 regarding parking meter rates at various locations |
| <b>Committee(s) Assignment:</b> | Committee on Pedestrian and Traffic Safety                                       |

**ORDINANCE**

**BE IT ORDAINED BY THE CITY COUNCIL OF THE CITY OF CHICAGO:**

SECTION 1. Section 9-64-205 of the Municipal Code of Chicago is hereby amended by adding the language underscored, as follows:

**9-64-205 Parking meter rates.**

(Omitted text is unaffected by this ordinance)

(c) Notwithstanding the above, the rates shall be:


(Omitted text is unaffected by this ordinance)

(3) at the following locations, the rate shall be \$1.75 per hour:

- 45.1 3910 to 4067 North Milwaukee Avenue.
- 45.2 4336 to 4437 North Milwaukee Avenue.
- 45.3 4639 to 4959 North Milwaukee Avenue.
- 45.4 5200 to 5222 North Milwaukee Avenue.
- 45.5 5231 to 5454 West Lawrence Avenue.
- 45.6 5061 to 5065 West Agatite Avenue.
- 45.7 5415 to 5489 West Higgins Avenue.
- 45.8 4835 to 4861 West Belle Plaine Avenue, south side of the street.
- 45.9 4904 to 4917 West Belle Plaine Avenue.
- 45.10 3808 to 4039 North Cicero Avenue.
- 45.11 4100 to 4110 North Cicero Avenue.
- 45.12 4600 to 4943 West Irving Park Road.
- 45.13 3951 to 3957 North Lamon Avenue.
- 45.14 4804 to 4836 North Lipps Avenue.
- 45.15 5031 to 5114 West Montrose Avenue.
- 45.16 5036 to 5038 West Pensacola Avenue.
- 45.17 5318 to 5370 West Veterans Plaza.
- 45.18 5226 to 5232 West Ainslie Avenue.
- 45.19 5362 to 5368 West Gale Street.
- 45.20 5236 to 5312 West Giddings Street.
- 45.21 3951 to 3957 North Lamon Avenue.
- 45.22 4004 to 4013 North LaPorte Avenue.
- 45.23 4752 to 4759 North London Avenue.
- 45.24 4752 to 4831 North Long Avenue.

(Omitted text is unaffected by this ordinance)

SECTION 2. This ordinance shall be in effect after its passage and approval.

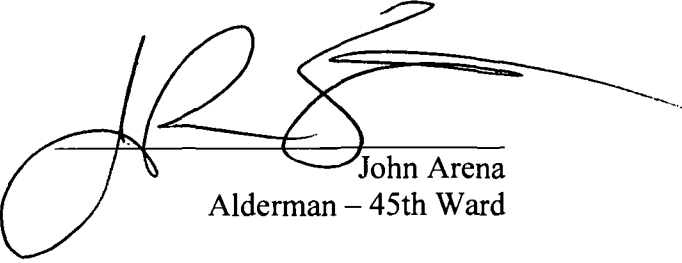

John Arena  
Alderman – 45th Ward





# City of Chicago



O2013-4938

Office of the City Clerk

## Document Tracking Sheet

|                                 |   |
|---------------------------------|---|
| <b>Meeting Date:</b>            | 6/26/2013                                                                                           |
| <b>Sponsor(s):</b>              | Zalewski, Michael R. (23)                                                                           |
| <b>Type:</b>                    | Ordinance                                                                                           |
| <b>Title:</b>                   | Amendment of Section 4-244-140 of Municipal Code to prohibit peddling in certain areas of 23rd Ward |
| <b>Committee(s) Assignment:</b> | Committee on License and Consumer Protection                                                        |

## ORDINANCE

### BE IT ORDAINED BY THE CITY COUNCIL OF THE CITY OF CHICAGO:

**SECTION 1.** Chapter 4-244-140 of the Municipal Code of Chicago is hereby amended by adding the language underscored as follows:

**4-244-140 Prohibited districts.**

(a) No one having a peddler's license shall peddle any merchandise or any other article or thing whatsoever, at any time, within districts which have been or shall be hereafter designated by the city council. A description of such districts shall be kept in the office of the city clerk.


*(Omitted text is unaffected by this ordinance)*

(25) Peddling is prohibited at any time within the 23<sup>rd</sup> Ward boundaries:

Beginning at the intersection of South Narragansett Avenue and West 65th Street; thence west on West 65th Street to South Harlem Avenue; thence north on South Harlem Avenue and following the city limit line to the Adlai E. Stevenson Expressway (I-55); thence northeast on the Adlai E. Stevenson Expressway (I-55) to South Cicero Avenue; thence south on South Cicero Avenue to West 43rd Street; thence east on West 43rd Street to the centerline of the Belt Railway of Chicago; thence south on the centerline of the Belt Railway of Chicago to West 47th Street; thence east on West 47th Street to South Kedvale Avenue; thence south on South Kedvale Avenue to West 51st Street; thence east on West 51st Street and West 51st Street extended and West 51st Street to the centerline of the Grand Trunk Western Railroad; thence south on the centerline of the Grand Trunk Western Railroad to West 55th Place; thence west on West 55th Place to South Pulaski Road; thence north on South Pulaski Road to West 55th Street; thence west on West 55th Street to the centerline of the Belt Railway of Chicago; thence south on the centerline of the Belt Railway of Chicago to West 59th Street; thence west on West 59th Street to South Cicero Avenue; thence south on South Cicero Avenue to West 63rd Street; thence west on West 63rd Street to South Central Avenue; thence north on South Central Avenue to West 59th Street; thence west on West 59th Street to South Austin Avenue; thence south on South Austin Avenue to West 63rd Street; thence west on West 63rd Street to South Melvina Avenue; thence south on South Melvina Avenue to West 64th Street; thence west on West 64th Street to South Narragansett Avenue; thence south on South Narragansett Avenue to the place of beginning.

*(Omitted text is unaffected by this ordinance)*

**SECTION 2.** This ordinance shall be in force and effect upon passage and publication.

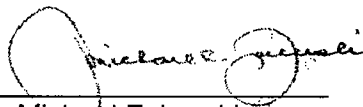

Michael Zalewski  
Alderman, 23<sup>rd</sup> Ward



# City of Chicago



O2013-4972

Office of the City Clerk

## Document Tracking Sheet

|                                 |                                                        |
|---------------------------------|--------------------------------------------------------|
| <b>Meeting Date:</b>            | 6/26/2013                                              |
| <b>Sponsor(s):</b>              | Reilly, Brendan (42)                                   |
| <b>Type:</b>                    | Ordinance                                              |
| <b>Title:</b>                   | Approval of Loyola University of Chicago Resubdivision |
| <b>Committee(s) Assignment:</b> | Committee on Transportation and Public Way             |


## SUBDIVISION ORDINANCE

Be it Ordained by the City Council of the City of Chicago:

**SECTION 1.** The Commission of the Department of Transportation of the City of Chicago, or his designee, is hereby authorized and directed to approve a proposed "LOYOLA UNIVERSITY OF CHICAGO PLAT OF RESUBDIVISION" being a resubdivision of certain lots in the block bounded by East Pearson Street, North Wabash Avenue, East Chestnut Street and North State Street, and legally described in the attached plat (Exhibit A, File 03-42-13-3599) which, for greater certainty, is hereby made a part of this ordinance.

**SECTION 2.** The subdivision herein provided for is made upon the express condition that within one hundred eighty (180) days after the passage of this ordinance, the applicant shall file or cause to be filed for recording in the Office of the Recorder of Deeds of Cook County, Illinois a certified copy of this ordinance, together with the attached Exhibit A, being the Plat of Subdivision approved by the Department of Transportation/Superintendent of Maps and Plats, as well as a separately recorded oversized and legible copy of the same Plat of Subdivision for greater clarity.

**SECTION 3.** This ordinance and exhibit subdivision plat shall take effect and be in force from and after its recording.

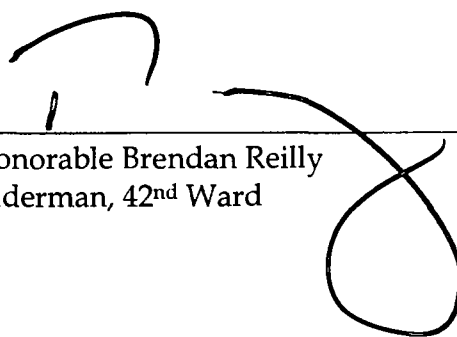

---

Honorable Brendan Reilly  
Alderman, 42<sup>nd</sup> Ward



# City of Chicago



O2013-5052

Office of the City Clerk

## Document Tracking Sheet

**Meeting Date:**

6/26/2013

**Sponsor(s):**

Moreno, Proco Joe (1)

**Type:**

Ordinance

**Title:**

Sidewalk cafe(s) for Joey's Shrimp House

**Committee(s) Assignment:**

Committee on Transportation and Public Way

ORDINANCE  
JOEY'S SHRIMP HOUSE  
Acct. No. 358044 - 1  
Permit No. 1107387

*Be It Ordained by the City Council of the City of Chicago:*

Permission and authority are hereby given and granted to JOEY'S SHRIMP HOUSE upon the terms and subject to the conditions of this ordinance, to maintain and use a portion of the public right of way for a sidewalk cafe adjacent to its premises located at 1432 N. Western Ave.. Said sidewalk cafe area #1 shall be twenty-five (25) feet in length and eight (8) feet in width for a total of two hundred (200) square feet and shall allow six (6) feet of clear space from the face of the curb/building line along N. Western. The compensation for said space and the days and hours of operation for the sidewalk cafe shall be as follows:

Monday thru Thursday 11:00 a.m. until 10:00 p.m.  
Friday and Saturday 11:00 a.m. until 12:00 Midnight  
Sunday 12:00 Noon until 8:00 p.m.  
Compensation: \$600.00  
SEATING CAPACITY: 16


Sidewalk Cafe Permit and approved plan must be posted at all times.

This grant of privilege #1107387 for a sidewalk cafe shall be subject to the provisions of Section 10-28-800 through 10-28-885 of the Municipal Code of Chicago and the directions of the Commissioner of Department of Business Affairs and Consumer Protection, the Commissioner of Streets and Sanitation, and the Commissioner of Transportation.

The permit holder agrees to hold the City of Chicago harmless for any damage, relocation or replacement costs associated with damage, relocation or removal of private property caused by the City performing work in the public way.

Authority for the above named privilege is herein given and granted from and after March 1, 2013 through and including December 1, 2013.

Alderman \_\_\_\_\_

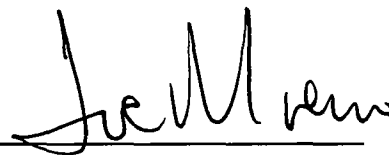

Proco Joe Moreno 1<sup>st</sup> Ward



Department of Business Affairs and Consumer Protection  
Business Assistance Center - Public Way Use Unit  
City Hall - 121 N. LaSalle Street, Room 800 • Chicago, IL 60602  
(312)-74-GOBIZ. (312)-744-6249 • (312) 744-1944 (TTY)  
<http://www.cityofchicago.org/bacp>

06/26/2013

Alderman **Proco Joe Moreno**

Ward # 01

City of Chicago

City Hall, Room 300

121 North LaSalle Street

Chicago, Illinois 60602

Re: An ordinance to use and maintain a portion of the public right-of-way for **one (1) sidewalk cafe(s)** for **JOEY'S SHRIMP HOUSE**, adjacent to the premises known as **1432 N. Western Ave.**.

Dear Alderman **Proco Joe Moreno**:

The applicant referenced above has requested the use of the public right-of-way for a **sidewalk cafe(s)**. An ordinance has been prepared by the Department of Business Affairs and Consumer Protection – Business Assistance Center - Public Way Use Unit for presentation to the City Council. Because this request was made for properties located in your ward, as approved by you as per the attached, I respectfully request that you introduce the attached ordinance at the next City Council meeting.

If you have any questions regarding this ordinance, please contact Anthony Bertuca at (312) 744-5506.

**Department of Business Affairs and Consumer Protection**



# City of Chicago



O2013-5058

Office of the City Clerk

## Document Tracking Sheet

**Meeting Date:**

6/26/2013

**Sponsor(s):**

Moreno, Proco Joe (1)

**Type:**

Ordinance

**Title:**

Sidewalk cafe(s) for Taxim

**Committee(s) Assignment:**

Committee on Transportation and Public Way



ORDINANCE  
TAXIM  
Acct. No. 306481 - 1  
Permit No. 1107375

*Be It Ordained by the City Council of the City of Chicago:*

Permission and authority are hereby given and granted to TAXIM upon the terms and subject to the conditions of this ordinance, to maintain and use a portion of the public right of way for a sidewalk cafe adjacent to its premises located at 1558 N. Milwaukee Ave.. Said sidewalk cafe area #1 shall be twenty-five (25) feet in length and five (5) feet in width for a total of one hundred twenty-five (125) square feet and shall allow six (6) feet of clear space from the face of the curb/building line along N. Milwaukee Avenue. The compensation for said space and the days and hours of operation for the sidewalk cafe shall be as follows:

Monday through Sunday 8:00 a.m. to 12:00 midnight  
Compensation: \$600.00  
SEATING CAPACITY: 25

Sidewalk Cafe Permit and approved plan must be posted at all times.

This grant of privilege #1107375 for a sidewalk cafe shall be subject to the provisions of Section 10-28-800 through 10-28-885 of the Municipal Code of Chicago and the directions of the Commissioner of Department of Business Affairs and Consumer Protection, the Commissioner of Streets and Sanitation, and the Commissioner of Transportation.

The permit holder agrees to hold the City of Chicago harmless for any damage, relocation or replacement costs associated with damage, relocation or removal of private property caused by the City performing work in the public way.

Authority for the above named privilege is herein given and granted from and after March 1, 2013 through and including December 1, 2013.

Alderman \_\_\_\_\_



Proco Joe Moreno 1<sup>st</sup> Ward



**06/26/2013**

**Alderman Proco Joe Moreno**  
**Ward # 01**  
City of Chicago  
City Hall, Room 300  
121 North LaSalle Street  
Chicago, Illinois 60602

Re: An ordinance to use and maintain a portion of the public right-of-way for **one (1) sidewalk cafe(s)** for **TAXIM**, adjacent to the premises known as **1558 N. Milwaukee Ave..**

Dear Alderman **Proco Joe Moreno**:

The applicant referenced above has requested the use of the public right-of-way for a **sidewalk cafe(s)**. An ordinance has been prepared by the Department of Business Affairs and Consumer Protection – Business Assistance Center - Public Way Use Unit for presentation to the City Council. Because this request was made for properties located in your ward, as approved by you as per the attached, I respectfully request that you introduce the attached ordinance at the next City Council meeting.

If you have any questions regarding this ordinance, please contact Anthony Bertuca at (312) 744-5506.

**Department of Business Affairs and Consumer Protection**



# City of Chicago



O2013-5060

Office of the City Clerk

## Document Tracking Sheet

|                                 |                                            |
|---------------------------------|--------------------------------------------|
| <b>Meeting Date:</b>            | 6/26/2013                                  |
| <b>Sponsor(s):</b>              | Fioretti, Bob (2)                          |
| <b>Type:</b>                    | Ordinance                                  |
| <b>Title:</b>                   | Sidewalk cafe(s) for Freshii               |
| <b>Committee(s) Assignment:</b> | Committee on Transportation and Public Way |

ORDINANCE  
Freshii  
Acct. No. 381691 - 2  
Permit No. 1107383

*Be It Ordained by the City Council of the City of Chicago:*

Permission and authority are hereby given and granted to Freshii upon the terms and subject to the conditions of this ordinance, to maintain and use a portion of the public right of way for a sidewalk cafe adjacent to its premises located at 26 S. Clinton St.. Said sidewalk cafe area #1 shall be twenty-six (26) feet in length and fourteen point five (14.5) feet in width for a total of three hundred seventy-seven (377) square feet and shall allow six (6) feet of clear space from the face of the curb/building line along S. Clinton Street. The compensation for said space and the days and hours of operation for the sidewalk cafe shall be as follows:

Monday through Sunday 8:00 a.m. to 11:00 p.m.

Compensation: \$600.00


SEATING CAPACITY: 48

Sidewalk Cafe Permit and approved plan must be posted at all times.

This grant of privilege #1107383 for a sidewalk cafe shall be subject to the provisions of Section 10-28-800 through 10-28-885 of the Municipal Code of Chicago and the directions of the Commissioner of Department of Business Affairs and Consumer Protection, the Commissioner of Streets and Sanitation, and the Commissioner of Transportation.

The permit holder agrees to hold the City of Chicago harmless for any damage, relocation or replacement costs associated with damage, relocation or removal of private property caused by the City performing work in the public way.

Authority for the above named privilege is herein given and granted from and after March 1, 2013 through and including December 1, 2013.

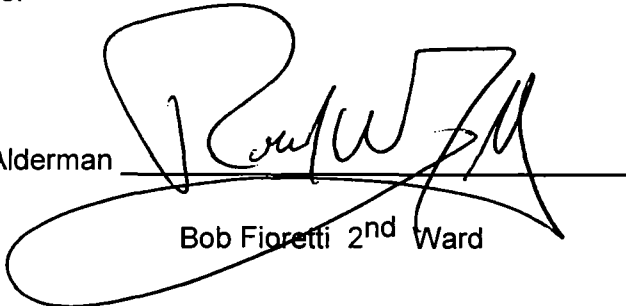Alderman   
Bob Fioretti 2<sup>nd</sup> Ward



**06/26/2013**

**Alderman Bob Fioretti**  
**Ward # 02**  
City of Chicago  
City Hall, Room 300  
121 North LaSalle Street  
Chicago, Illinois 60602

Re: An ordinance to use and maintain a portion of the public right-of-way for **one (1) sidewalk cafe(s)** for **Freshii**, adjacent to the premises known as **26 S. Clinton St.**.

Dear Alderman **Bob Fioretti**:

The applicant referenced above has requested the use of the public right-of-way for a **sidewalk cafe(s)**. An ordinance has been prepared by the Department of Business Affairs and Consumer Protection – Business Assistance Center - Public Way Use Unit for presentation to the City Council. Because this request was made for properties located in your ward, as approved by you as per the attached, I respectfully request that you introduce the attached ordinance at the next City Council meeting.

If you have any questions regarding this ordinance, please contact Anthony Bertuca at (312) 744-5506.

**Department of Business Affairs and Consumer Protection**



# City of Chicago



O2013-5064

Office of the City Clerk

## Document Tracking Sheet

**Meeting Date:**

6/26/2013

**Sponsor(s):**

Fioretti, Bob (2)

**Type:**

Ordinance

**Title:**

Sidewalk cafe(s) for Sataza

**Committee(s) Assignment:**

Committee on Transportation and Public Way

ORDINANCE  
SATAZA  
Acct. No. 375455 - 1  
Permit No. 1107385

*Be It Ordained by the City Council of the City of Chicago:*

Permission and authority are hereby given and granted to SATAZA upon the terms and subject to the conditions of this ordinance, to maintain and use a portion of the public right of way for a sidewalk cafe adjacent to its premises located at 28 S. Clinton St.. Said sidewalk cafe area #1 shall be twenty-six (26) feet in length and fourteen point five (14.5) feet in width for a total of three hundred seventy-seven (377) square feet and shall allow six (6) feet of clear space from the face of the curb/building line along S. Clinton Street. The compensation for said space and the days and hours of operation for the sidewalk cafe shall be as follows:

Monday through Saturday 11:00 a.m. to 8:00 p.m.  
Compensation: \$600.00  
SEATING CAPACITY: 36

Sidewalk Cafe Permit and approved plan must be posted at all times.

This grant of privilege #1107385 for a sidewalk cafe shall be subject to the provisions of Section 10-28-800 through 10-28-885 of the Municipal Code of Chicago and the directions of the Commissioner of Department of Business Affairs and Consumer Protection, the Commissioner of Streets and Sanitation, and the Commissioner of Transportation.

The permit holder agrees to hold the City of Chicago harmless for any damage, relocation or replacement costs associated with damage, relocation or removal of private property caused by the City performing work in the public way.

Authority for the above named privilege is herein given and granted from and after March 1, 2013 through and including December 1, 2013.

Alderman

Bob Fioretti 2<sup>nd</sup> Ward



**06/26/2013**

Alderman **Bob Fioretti**  
Ward # **02**  
City of Chicago  
City Hall, Room 300  
121 North LaSalle Street  
Chicago, Illinois 60602

Re: An ordinance to use and maintain a portion of the public right-of-way for **one (1) sidewalk cafe(s)** for **SATAZA**, adjacent to the premises known as **28 S. Clinton St.**.

Dear Alderman **Bob Fioretti**:

The applicant referenced above has requested the use of the public right-of-way for a **sidewalk cafe(s)**. An ordinance has been prepared by the Department of Business Affairs and Consumer Protection – Business Assistance Center - Public Way Use Unit for presentation to the City Council. Because this request was made for properties located in your ward, as approved by you as per the attached, I respectfully request that you introduce the attached ordinance at the next City Council meeting.

If you have any questions regarding this ordinance, please contact Anthony Bertuca at (312) 744-5506.

**Department of Business Affairs and Consumer Protection**





# City of Chicago



O2013-5071

Office of the City Clerk

## Document Tracking Sheet

**Meeting Date:**

6/26/2013

**Sponsor(s):**

Balcer, James (11)

**Type:**

Ordinance

**Title:**

Sidewalk cafe(s) for Chicago Schnitzel King

**Committee(s) Assignment:**

Committee on Transportation and Public Way

ORDINANCE  
CHICAGO SCHNITZEL KING  
Acct. No. 381265 - 1  
Permit No. 1107314

*Be It Ordained by the City Council of the City of Chicago:*

Permission and authority are hereby given and granted to CHICAGO SCHNITZEL KING upon the terms and subject to the conditions of this ordinance, to maintain and use a portion of the public right of way for a sidewalk cafe adjacent to its premises located at 308 W. 33rd St.. Said sidewalk cafe area #1 shall be twenty-four (24) feet in length and eight (8) feet in width for a total of one hundred ninety-two (192) square feet and shall allow six (6) feet of clear space from the face of the curb/building line along W. 33rd Street. The compensation for said space and the days and hours of operation for the sidewalk cafe shall be as follows:


Monday through Sunday 11:00 a.m. to 9:00 p.m.  
Compensation: \$600.00  
SEATING CAPACITY: 21

Sidewalk Cafe Permit and approved plan must be posted at all times.

This grant of privilege #1107314 for a sidewalk cafe shall be subject to the provisions of Section 10-28-800 through 10-28-885 of the Municipal Code of Chicago and the directions of the Commissioner of Department of Business Affairs and Consumer Protection, the Commissioner of Streets and Sanitation, and the Commissioner of Transportation.

The permit holder agrees to hold the City of Chicago harmless for any damage, relocation or replacement costs associated with damage, relocation or removal of private property caused by the City performing work in the public way.

Authority for the above named privilege is herein given and granted from and after March 1, 2013 through and including December 1, 2013.

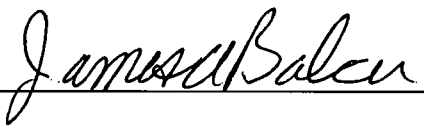Alderman   
James A. Balcer 11<sup>th</sup> Ward



**06/26/2013**

**Alderman James A. Balcer**  
**Ward # 11**  
City of Chicago  
City Hall, Room 203  
121 North LaSalle Street  
Chicago, Illinois 60602

Re: An ordinance to use and maintain a portion of the public right-of-way for **one (1) sidewalk cafe(s)** for **CHICAGO SCHNITZEL KING**, adjacent to the premises known as **308 W. 33rd St.**.

Dear Alderman **James A. Balcer**:

The applicant referenced above has requested the use of the public right-of-way for a **sidewalk cafe(s)**. An ordinance has been prepared by the Department of Business Affairs and Consumer Protection – Business Assistance Center - Public Way Use Unit for presentation to the City Council. Because this request was made for properties located in your ward, as approved by you as per the attached, I respectfully request that you introduce the attached ordinance at the next City Council meeting.

If you have any questions regarding this ordinance, please contact Anthony Bertuca at (312) 744-5506.

**Department of Business Affairs and Consumer Protection**



# City of Chicago



O2013-5075

Office of the City Clerk

## Document Tracking Sheet

**Meeting Date:**

6/26/2013

**Sponsor(s):**

Maldonado, Roberto (26)

**Type:**

Ordinance

**Title:**

Sidewalk cafe(s) for El Pacifico, Inc.

**Committee(s) Assignment:**

Committee on Transportation and Public Way

ORDINANCE  
EL PACIFICO,INC  
Acct. No. 6216 - 1  
Permit No. 1107330

*Be It Ordained by the City Council of the City of Chicago:*

Permission and authority are hereby given and granted to EL PACIFICO,INC upon the terms and subject to the conditions of this ordinance, to maintain and use a portion of the public right of way for a sidewalk cafe adjacent to its premises located at 3534 W. Fullerton Ave.. Said sidewalk cafe area #1 shall be eleven point three three (11.33) feet in length and six (6) feet in width, area #2 shall be fourteen (14) feet in length and eleven point six seven (11.67) feet in width for a total of two hundred thirty-one point three six (231.36) square feet and shall allow six (6) feet of clear space from the face of the curb/building line along N. Drake St.. The compensation for said space and the days and hours of operation for the sidewalk cafe shall be as follows:

Monday through Sunday 9:00 a.m. to 12:00 a.m.  
Compensation: \$600.00  
SEATING CAPACITY: 30


Sidewalk Cafe Permit and approved plan must be posted at all times.

This grant of privilege #1107330 for a sidewalk cafe shall be subject to the provisions of Section 10-28-800 through 10-28-885 of the Municipal Code of Chicago and the directions of the Commissioner of Department of Business Affairs and Consumer Protection, the Commissioner of Streets and Sanitation, and the Commissioner of Transportation.

The permit holder agrees to hold the City of Chicago harmless for any damage, relocation or replacement costs associated with damage, relocation or removal of private property caused by the City performing work in the public way.

Authority for the above named privilege is herein given and granted from and after March 1, 2013 through and including December 1, 2013.

Alderman \_\_\_\_\_

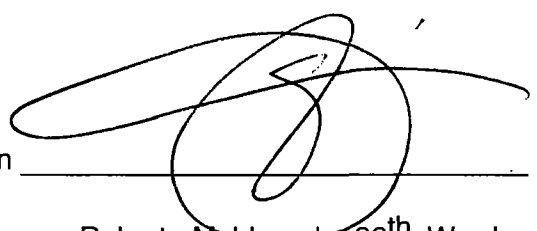  
Roberto Maldonado 26<sup>th</sup> Ward



**06/26/2013**

Alderman **Roberto Maldonado**  
Ward # 26  
City of Chicago  
City Hall, Room 300  
121 North LaSalle Street  
Chicago, Illinois 60602

Re: An ordinance to use and maintain a portion of the public right-of-way for **two (2) sidewalk cafe(s)** for **EL PACIFICO,INC**, adjacent to the premises known as **3534 W. Fullerton Ave..**

Dear Alderman **Roberto Maldonado**:

The applicant referenced above has requested the use of the public right-of-way for a **sidewalk cafe(s)**. An ordinance has been prepared by the Department of Business Affairs and Consumer Protection – Business Assistance Center - Public Way Use Unit for presentation to the City Council. Because this request was made for properties located in your ward, as approved by you as per the attached, I respectfully request that you introduce the attached ordinance at the next City Council meeting.

If you have any questions regarding this ordinance, please contact Anthony Bertuca at (312) 744-5506.

**Department of Business Affairs and Consumer Protection**



# City of Chicago



O2013-5077

Office of the City Clerk

## Document Tracking Sheet

|                                 |                                            |
|---------------------------------|--------------------------------------------|
| <b>Meeting Date:</b>            | 6/26/2013                                  |
| <b>Sponsor(s):</b>              | Burnett, Walter (27)                       |
| <b>Type:</b>                    | Ordinance                                  |
| <b>Title:</b>                   | Sidewalk cafe(s) for M Vie                 |
| <b>Committee(s) Assignment:</b> | Committee on Transportation and Public Way |

ORDINANCE  
M VIE  
Acct. No. 377729 - 1  
Permit No. 1107357

*Be It Ordained by the City Council of the City of Chicago:*

Permission and authority are hereby given and granted to M VIE upon the terms and subject to the conditions of this ordinance, to maintain and use a portion of the public right of way for a sidewalk cafe adjacent to its premises located at 1372 W. Grand Ave.. Said sidewalk cafe area #1 shall be twenty-four point five eight (24.58) feet in length and four point one seven (4.17) feet in width for a total of one hundred two point five (102.5) square feet and shall allow six (6) feet of clear space from the face of the curb/building line along W. Grand Avenue. The compensation for said space and the days and hours of operation for the sidewalk cafe shall be as follows:

Sunday thorough Thursday 11:00 a.m. to 10:00 p.m. Friday and Saturday 11:00 a.m. to 12:00 midnight  
Compensation: \$600.00  
SEATING CAPACITY: 6

Sidewalk Cafe Permit and approved plan must be posted at all times.

This grant of privilege #1107357 for a sidewalk cafe shall be subject to the provisions of Section 10-28-800 through 10-28-885 of the Municipal Code of Chicago and the directions of the Commissioner of Department of Business Affairs and Consumer Protection, the Commissioner of Streets and Sanitation, and the Commissioner of Transportation.

The permit holder agrees to hold the City of Chicago harmless for any damage, relocation or replacement costs associated with damage, relocation or removal of private property caused by the City performing work in the public way.

Authority for the above named privilege is herein given and granted from and after March 1, 2013 through and including December 1, 2013.

Alderman   
Walter Burnett Jr. 27<sup>th</sup> Ward







# City of Chicago



O2013-5087

Office of the City Clerk

## Document Tracking Sheet

|                                 |                                             |
|---------------------------------|---------------------------------------------|
| <b>Meeting Date:</b>            | 6/26/2013                                   |
| <b>Sponsor(s):</b>              | Burnett, Walter (27)                        |
| <b>Type:</b>                    | Ordinance                                   |
| <b>Title:</b>                   | Sidewalk cafe(s) for Toni's Pizza and Pasta |
| <b>Committee(s) Assignment:</b> | Committee on Transportation and Public Way  |

ORDINANCE  
TONI' S PIZZA AND PASTA  
Acct. No. 360439 - 1  
Permit No. 1107316

*Be It Ordained by the City Council of the City of Chicago:*

Permission and authority are hereby given and granted to TONI' S PIZZA AND PASTA upon the terms and subject to the conditions of this ordinance, to maintain and use a portion of the public right of way for a sidewalk cafe adjacent to its premises located at 455 N. Milwaukee Ave.. Said sidewalk cafe area #1 shall be twenty-six (26) feet in length and nine (9) feet in width for a total of two hundred thirty-four (234) square feet and shall allow six (6) feet of clear space from the face of the curb/building line along N. Union. The compensation for said space and the days and hours of operation for the sidewalk cafe shall be as follows:

Sunday through Saturday 11:30am until 12:00am midnight  
Compensation: \$600.00  
SEATING CAPACITY: 20

Sidewalk Cafe Permit and approved plan must be posted at all times.

This grant of privilege #1107316 for a sidewalk cafe shall be subject to the provisions of Section 10-28-800 through 10-28-885 of the Municipal Code of Chicago and the directions of the Commissioner of Department of Business Affairs and Consumer Protection, the Commissioner of Streets and Sanitation, and the Commissioner of Transportation.

The permit holder agrees to hold the City of Chicago harmless for any damage, relocation or replacement costs associated with damage, relocation or removal of private property caused by the City performing work in the public way.

Authority for the above named privilege is herein given and granted from and after March 1, 2013 through and including December 1, 2013.

Alderman   
Walter Burnett Jr. 27<sup>th</sup> Ward



# City of Chicago



O2013-5090

Office of the City Clerk

## Document Tracking Sheet

**Meeting Date:**

6/26/2013

**Sponsor(s):**

Suarez, Regner Ray (31)

**Type:**

Ordinance

**Title:**

Sidewalk cafe(s) for Fast Entertainment, Inc.

**Committee(s) Assignment:**

Committee on Transportation and Public Way

ORDINANCE  
FAST ENTERTAINMENT INC  
Acct. No. 210585 - 1  
Permit No. 1107323

*Be It Ordained by the City Council of the City of Chicago:*

Permission and authority are hereby given and granted to FAST ENTERTAINMENT INC upon the terms and subject to the conditions of this ordinance, to maintain and use a portion of the public right of way for a sidewalk cafe adjacent to its premises located at 3208 N. Kostner Ave.. Said sidewalk cafe area #1 shall be twenty-five (25) feet in length and ten (10) feet in width for a total of two hundred fifty (250) square feet and shall allow six (6) feet of clear space from the face of the curb/building line along N. Kostner Avenue. The compensation for said space and the days and hours of operation for the sidewalk cafe shall be as follows:


Wednesday through Sunday 1:00 p.m. to 12:00 midnight  
Compensation: \$600.00  
SEATING CAPACITY: 16

Sidewalk Cafe Permit and approved plan must be posted at all times.

This grant of privilege #1107323 for a sidewalk cafe shall be subject to the provisions of Section 10-28-800 through 10-28-885 of the Municipal Code of Chicago and the directions of the Commissioner of Department of Business Affairs and Consumer Protection, the Commissioner of Streets and Sanitation, and the Commissioner of Transportation.

The permit holder agrees to hold the City of Chicago harmless for any damage, relocation or replacement costs associated with damage, relocation or removal of private property caused by the City performing work in the public way.

Authority for the above named privilege is herein given and granted from and after March 1, 2013 through and including December 1, 2013.

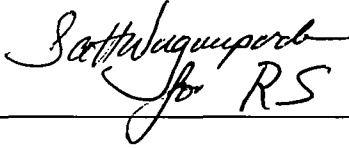Alderman   
Ray Suarez 31<sup>st</sup> Ward



**Department of Business Affairs and Consumer Protection**  
Business Assistance Center - Public Way Use Unit  
City Hall - 121 N. LaSalle Street, Room 800 • Chicago, IL 60602  
(312)-74-GOBIZ (312-744-6249) • (312) 744-1944 (TTY)  
<http://www.cityofchicago.org/bacp>

**06/26/2013**

Alderman **Ray Suarez**  
Ward # **31**  
City of Chicago  
City Hall, Room **203**  
121 North LaSalle Street  
Chicago, Illinois 60602

Re: An ordinance to use and maintain a portion of the public right-of-way for **one (1) sidewalk cafe(s)** for **FAST ENTERTAINMENT INC**, adjacent to the premises known as **3208 N. Kostner Ave..**

Dear Alderman **Ray Suarez**:

The applicant referenced above has requested the use of the public right-of-way for a **sidewalk cafe(s)**. An ordinance has been prepared by the Department of Business Affairs and Consumer Protection – Business Assistance Center - Public Way Use Unit for presentation to the City Council. Because this request was made for properties located in your ward, as approved by you as per the attached, I respectfully request that you introduce the attached ordinance at the next City Council meeting.

If you have any questions regarding this ordinance, please contact Anthony Bertuca at (312) 744-5506.

**Department of Business Affairs and Consumer Protection**

11



# City of Chicago



O2013-5094

Office of the City Clerk

## Document Tracking Sheet

**Meeting Date:**

6/26/2013

**Sponsor(s):**

Waguespack, Scott (32)

**Type:**

Ordinance

**Title:**

Sidewalk cafe(s) for Dinkel's Bakery, Inc.

**Committee(s) Assignment:**

Committee on Transportation and Public Way

ORDINANCE  
DINKEL'S BAKERY INC  
Acct. No. 6149 - 1  
Permit No. 1107326

*Be It Ordained by the City Council of the City of Chicago:*

Permission and authority are hereby given and granted to DINKEL'S BAKERY INC upon the terms and subject to the conditions of this ordinance, to maintain and use a portion of the public right of way for a sidewalk cafe adjacent to its premises located at 3329 N. Lincoln Ave.. Said sidewalk cafe area #1 shall be twenty-three point one seven (23.17) feet in length and six (6) feet in width for a total of one hundred thirty-nine point zero two (139.02) square feet and shall allow six (6) feet of clear space from the face of the curb/building line along N. Lincoln Avenue. The compensation for said space and the days and hours of operation for the sidewalk cafe shall be as follows:

Monday through Sunday 8:00 a.m. to 9:00 p.m.  
Compensation: \$600.00  
SEATING CAPACITY: 12

Sidewalk Cafe Permit and approved plan must be posted at all times.

This grant of privilege #1107326 for a sidewalk cafe shall be subject to the provisions of Section 10-28-800 through 10-28-885 of the Municipal Code of Chicago and the directions of the Commissioner of Department of Business Affairs and Consumer Protection, the Commissioner of Streets and Sanitation, and the Commissioner of Transportation.

The permit holder agrees to hold the City of Chicago harmless for any damage, relocation or replacement costs associated with damage, relocation or removal of private property caused by the City performing work in the public way.

Authority for the above named privilege is herein given and granted from and after March 1, 2013 through and including December 1, 2013.

Alderman   
Scott Waguespack 32<sup>nd</sup> Ward





**06/26/2013**

**Alderman Scott Waguespack**  
Ward # 32  
City of Chicago  
City Hall, Room 300  
121 North LaSalle Street  
Chicago, Illinois 60602

Re: An ordinance to use and maintain a portion of the public right-of-way for **one (1) sidewalk cafe(s)** for **DINKEL'S BAKERY INC**, adjacent to the premises known as **3329 N. Lincoln Ave.**.

**Dear Alderman Scott Waguespack:**

The applicant referenced above has requested the use of the public right-of-way for a **sidewalk cafe(s)**. An ordinance has been prepared by the Department of Business Affairs and Consumer Protection – Business Assistance Center - Public Way Use Unit for presentation to the City Council. Because this request was made for properties located in your ward, as approved by you as per the attached, I respectfully request that you introduce the attached ordinance at the next City Council meeting.

If you have any questions regarding this ordinance, please contact Anthony Bertuca at (312) 744-5506.

**Department of Business Affairs and Consumer Protection**



# City of Chicago



O2013-5101

Office of the City Clerk

## Document Tracking Sheet

**Meeting Date:**

6/26/2013

**Sponsor(s):**

Waguespack, Scott (32)

**Type:**

Ordinance

**Title:**

Sidewalk cafe(s) for Flagship Tavern & Grill

**Committee(s) Assignment:**

Committee on Transportation and Public Way

ORDINANCE  
FLAGSHIP TAVERN & GRILL  
Acct. No. 362895 - 1  
Permit No. 1107358

*Be It Ordained by the City Council of the City of Chicago:*

Permission and authority are hereby given and granted to FLAGSHIP TAVERN & GRILL upon the terms and subject to the conditions of this ordinance, to maintain and use a portion of the public right of way for a sidewalk cafe adjacent to its premises located at 1622 W. Belmont Ave.. Said sidewalk cafe area #1 shall be thirty point five (30.5) feet in length and five (5) feet in width for a total of one hundred fifty-two point five (152.5) square feet and shall allow six (6) feet of clear space from the face of the curb/building line along W. Belmont Avenue. The compensation for said space and the days and hours of operation for the sidewalk cafe shall be as follows:

Monday through Friday 11:00 a.m. to 11:00 p.m. Saturday and Sunday 10:00 a.m. to 11:00 p.m.

Compensation: \$600.00

SEATING CAPACITY: 12


Sidewalk Cafe Permit and approved plan must be posted at all times.

This grant of privilege #1107358 for a sidewalk cafe shall be subject to the provisions of Section 10-28-800 through 10-28-885 of the Municipal Code of Chicago and the directions of the Commissioner of Department of Business Affairs and Consumer Protection, the Commissioner of Streets and Sanitation, and the Commissioner of Transportation.

The permit holder agrees to hold the City of Chicago harmless for any damage, relocation or replacement costs associated with damage, relocation or removal of private property caused by the City performing work in the public way.

Authority for the above named privilege is herein given and granted from and after March 1, 2013 through and including December 1, 2013.

Alderman

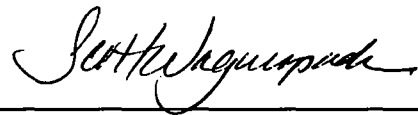

Scott Waguespack 32<sup>nd</sup> Ward



06/26/2013

Alderman **Scott Waguespack**  
Ward # **32**  
City of Chicago  
City Hall, Room 300  
121 North LaSalle Street  
Chicago, Illinois 60602

Re: An ordinance to use and maintain a portion of the public right-of-way for **one (1) sidewalk cafe(s)** for  
**FLAGSHIP TAVERN & GRILL**, adjacent to the premises known as **1622 W. Belmont Ave..**

Dear Alderman **Scott Waguespack**:

The applicant referenced above has requested the use of the public right-of-way for a **sidewalk cafe(s)**. An ordinance has been prepared by the Department of Business Affairs and Consumer Protection – Business Assistance Center - Public Way Use Unit for presentation to the City Council. Because this request was made for properties located in your ward, as approved by you as per the attached, I respectfully request that you introduce the attached ordinance at the next City Council meeting.

If you have any questions regarding this ordinance, please contact Anthony Bertuca at (312) 744-5506.

**Department of Business Affairs and Consumer Protection**



# City of Chicago



O2013-5105

Office of the City Clerk

## Document Tracking Sheet

**Meeting Date:**

6/26/2013

**Sponsor(s):**

Waguespack, Scott (32)

**Type:**

Ordinance

**Title:**

Sidewalk cafe(s) for Pasta Al Gusto, Inc.

**Committee(s) Assignment:**

Committee on Transportation and Public Way

ORDINANCE  
PASTA AL GUSTO, INC.  
Acct. No. 379073 - 1  
Permit No. 1107376

*Be It Ordained by the City Council of the City of Chicago:*

Permission and authority are hereby given and granted to PASTA AL GUSTO, INC. upon the terms and subject to the conditions of this ordinance, to maintain and use a portion of the public right of way for a sidewalk cafe adjacent to its premises located at 1648 W. Belmont Ave.. Said sidewalk cafe area #1 shall be seventeen (17) feet in length and four (4) feet in width for a total of sixty-eight (68) square feet and shall allow six (6) feet of clear space from the face of the curb/building line along W. Belmont. The compensation for said space and the days and hours of operation for the sidewalk cafe shall be as follows:

Monday through Sunday 11:00 a.m. to 11:00 p.m.

Compensation: \$600.00

SEATING CAPACITY: 12

Sidewalk Cafe Permit and approved plan must be posted at all times.

This grant of privilege #1107376 for a sidewalk cafe shall be subject to the provisions of Section 10-28-800 through 10-28-885 of the Municipal Code of Chicago and the directions of the Commissioner of Department of Business Affairs and Consumer Protection, the Commissioner of Streets and Sanitation, and the Commissioner of Transportation.

The permit holder agrees to hold the City of Chicago harmless for any damage, relocation or replacement costs associated with damage, relocation or removal of private property caused by the City performing work in the public way.

Authority for the above named privilege is herein given and granted from and after March 1, 2013 through and including December 1, 2013.

Alderman



Scott Waguespack 32<sup>nd</sup> Ward



**Department of Business Affairs and Consumer Protection**  
Business Assistance Center - Public Way Use Unit  
City Hall - 121 N. LaSalle Street, Room 800 • Chicago, IL 60602  
(312)-74-GOBIZ (312-744-6249) • (312) 744-1944 (TTY)  
<http://www.cityofchicago.org/bacp>

**06/26/2013**

**Alderman Scott Waguespack**  
Ward # 32  
City of Chicago  
City Hall, Room 300  
121 North LaSalle Street  
Chicago, Illinois 60602

Re: An ordinance to use and maintain a portion of the public right-of-way for **one (1) sidewalk cafe(s)** for **PASTA AL GUSTO, INC.**, adjacent to the premises known as **1648 W. Belmont Ave.**.

Dear Alderman **Scott Waguespack**:

The applicant referenced above has requested the use of the public right-of-way for a **sidewalk cafe(s)**. An ordinance has been prepared by the Department of Business Affairs and Consumer Protection – Business Assistance Center - Public Way Use Unit for presentation to the City Council. Because this request was made for properties located in your ward, as approved by you as per the attached, I respectfully request that you introduce the attached ordinance at the next City Council meeting.

If you have any questions regarding this ordinance, please contact Anthony Bertuca at (312) 744-5506.

**Department of Business Affairs and Consumer Protection**



# City of Chicago



O2013-5112

Office of the City Clerk

## Document Tracking Sheet

**Meeting Date:**

6/26/2013

**Sponsor(s):**

Reilly, Brendan (42)

**Type:**

Ordinance

**Title:**

Sidewalk cafe(s) for Ba Le Sandwiches No. 3

**Committee(s) Assignment:**

Committee on Transportation and Public Way



ORDINANCE  
BA LE SANDWICHES #3  
Acct. No. 374011 - 1  
Permit No. 1107319

*Be It Ordained by the City Council of the City of Chicago:*

Permission and authority are hereby given and granted to BA LE SANDWICHES #3 upon the terms and subject to the conditions of this ordinance, to maintain and use a portion of the public right of way for a sidewalk cafe adjacent to its premises located at 166 W. Washington St.. Said sidewalk cafe area #1 shall be fifteen (15) feet in length and ten (10) feet in width for a total of one hundred fifty (150) square feet and shall allow six (6) feet of clear space from the face of the curb/building line along W. Washington Street. The compensation for said space and the days and hours of operation for the sidewalk cafe shall be as follows:


Monday through Sunday 8:00 a.m. to 10:00 p.m.  
Compensation: \$675.00  
SEATING CAPACITY: 24

Sidewalk Cafe Permit and approved plan must be posted at all times.

This grant of privilege #1107319 for a sidewalk cafe shall be subject to the provisions of Section 10-28-800 through 10-28-885 of the Municipal Code of Chicago and the directions of the Commissioner of Department of Business Affairs and Consumer Protection, the Commissioner of Streets and Sanitation, and the Commissioner of Transportation.

The permit holder agrees to hold the City of Chicago harmless for any damage, relocation or replacement costs associated with damage, relocation or removal of private property caused by the City performing work in the public way.

Authority for the above named privilege is herein given and granted from and after March 1, 2013 through and including December 1, 2013.

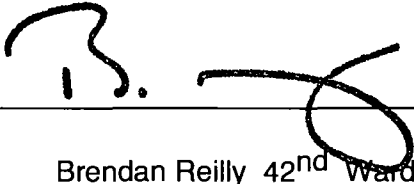Alderman   
Brendan Reilly 42<sup>nd</sup> Ward



# City of Chicago



O2013-5133

Office of the City Clerk

## Document Tracking Sheet

|                                 |                                            |
|---------------------------------|--------------------------------------------|
| <b>Meeting Date:</b>            | 6/26/2013                                  |
| <b>Sponsor(s):</b>              | Reilly, Brendan (42)                       |
| <b>Type:</b>                    | Ordinance                                  |
| <b>Title:</b>                   | Sidewalk cafe(s) for Blue Agave            |
| <b>Committee(s) Assignment:</b> | Committee on Transportation and Public Way |

ORDINANCE  
BLUE AGAVE  
Acct. No. 64043 - 1  
Permit No. 1107390

*Be It Ordained by the City Council of the City of Chicago:*

Permission and authority are hereby given and granted to BLUE AGAVE upon the terms and subject to the conditions of this ordinance, to maintain and use a portion of the public right of way for a sidewalk cafe adjacent to its premises located at 1050 N. State St.. Said sidewalk cafe area #1 shall be eighty-eight (88) feet in length and ten (10) feet in width for a total of eight hundred eighty (880) square feet and shall allow six (6) feet of clear space from the face of the curb/building line along W. Maple Street. The compensation for said space and the days and hours of operation for the sidewalk cafe shall be as follows:

Monday through Sunday 11:30 a.m.to 11:00 p.m.  
Compensation: \$2,024.00  
SEATING CAPACITY: 70

Sidewalk Cafe Permit and approved plan must be posted at all times.

This grant of privilege #1107390 for a sidewalk cafe shall be subject to the provisions of Section 10-28-800 through 10-28-885 of the Municipal Code of Chicago and the directions of the Commissioner of Department of Business Affairs and Consumer Protection, the Commissioner of Streets and Sanitation, and the Commissioner of Transportation.

The permit holder agrees to hold the City of Chicago harmless for any damage, relocation or replacement costs associated with damage, relocation or removal of private property caused by the City performing work in the public way.

Authority for the above named privilege is herein given and granted from and after March 1, 2013 through and including December 1, 2013.

Alderman   
Brendan Reilly 42<sup>nd</sup> Ward



# City of Chicago



O2013-5137

Office of the City Clerk

## Document Tracking Sheet

**Meeting Date:**

6/26/2013

**Sponsor(s):**

Reilly, Brendan (42)

**Type:**

Ordinance

**Title:**

Sidewalk cafe(s) for Blue Agave Tequila Bar & Restaurant

**Committee(s) Assignment:**

Committee on Transportation and Public Way

ORDINANCE  
BLUE AGAVE TEQUILA BAR & RESTAURANT  
Acct. No. 364338 - 1  
Permit No. 1107389

*Be It Ordained by the City Council of the City of Chicago:*

Permission and authority are hereby given and granted to BLUE AGAVE TEQUILA BAR & RESTAURANT upon the terms and subject to the conditions of this ordinance, to maintain and use a portion of the public right of way for a sidewalk cafe adjacent to its premises located at 579 W. Kinzie St.. Said sidewalk cafe area #1 shall be ninety (90) feet in length and ten (10) feet in width for a total of nine hundred (900) square feet and shall allow six (6) feet of clear space from the face of the curb/building line along W Kinzie St. The compensation for said space and the days and hours of operation for the sidewalk cafe shall be as follows:


Sunday thru Saturday 11:30 a.m. until 10:00 p.m.  
Compensation: \$990.00  
SEATING CAPACITY: 60

Sidewalk Cafe Permit and approved plan must be posted at all times.

This grant of privilege #1107389 for a sidewalk cafe shall be subject to the provisions of Section 10-28-800 through 10-28-885 of the Municipal Code of Chicago and the directions of the Commissioner of Department of Business Affairs and Consumer Protection, the Commissioner of Streets and Sanitation, and the Commissioner of Transportation.

The permit holder agrees to hold the City of Chicago harmless for any damage, relocation or replacement costs associated with damage, relocation or removal of private property caused by the City performing work in the public way.

Authority for the above named privilege is herein given and granted from and after March 1, 2013 through and including December 1, 2013.

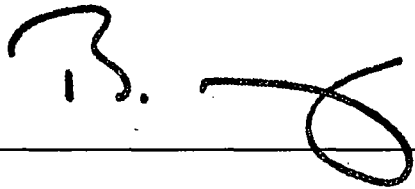Alderman   
Brendan Reilly 42<sup>nd</sup> Ward



# City of Chicago



O2013-5141

## Office of the City Clerk Document Tracking Sheet

|                                 |                                                         |
|---------------------------------|---------------------------------------------------------|
| <b>Meeting Date:</b>            | 6/26/2013                                               |
| <b>Sponsor(s):</b>              | Reilly, Brendan (42)                                    |
| <b>Type:</b>                    | Ordinance                                               |
| <b>Title:</b>                   | Sidewalk cafe(s) for Elephant & Castle Pub & Restaurant |
| <b>Committee(s) Assignment:</b> | Committee on Transportation and Public Way              |

ORDINANCE  
ELEPHANT & CASTLE PUB & RESTAURANT  
Acct. No. 370446 - 1  
Permit No. 1107384

*Be It Ordained by the City Council of the City of Chicago:*

Permission and authority are hereby given and granted to ELEPHANT & CASTLE PUB & RESTAURANT upon the terms and subject to the conditions of this ordinance, to maintain and use a portion of the public right of way for a sidewalk cafe adjacent to its premises located at 111 W. Adams St.. Said sidewalk cafe area #1 shall be fourteen point five (14.5) feet in length and eight (8) feet in width, area #2 shall be seventeen (17) feet in length and eight (8) feet in width for a total of two hundred fifty-two (252) square feet and shall allow six (6) feet of clear space from the face of the curb/building line along W Adams St. The compensation for said space and the days and hours of operation for the sidewalk cafe shall be as follows:

Sunday thru Saturday 9:00 a.m. until 10:00 p.m.  
Compensation: \$600.00  
SEATING CAPACITY: 16


Sidewalk Cafe Permit and approved plan must be posted at all times.

This grant of privilege #1107384 for a sidewalk cafe shall be subject to the provisions of Section 10-28-800 through 10-28-885 of the Municipal Code of Chicago and the directions of the Commissioner of Department of Business Affairs and Consumer Protection, the Commissioner of Streets and Sanitation, and the Commissioner of Transportation.

The permit holder agrees to hold the City of Chicago harmless for any damage, relocation or replacement costs associated with damage, relocation or removal of private property caused by the City performing work in the public way.

Authority for the above named privilege is herein given and granted from and after March 1, 2013 through and including December 1, 2013.

Alderman

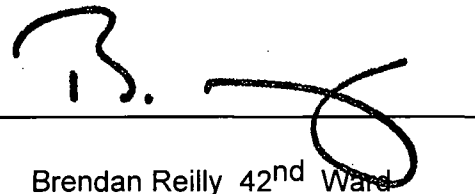  
Brendan Reilly 42<sup>nd</sup> Ward



# City of Chicago



O2013-5144

Office of the City Clerk

## Document Tracking Sheet

|                                 |                                            |
|---------------------------------|--------------------------------------------|
| <b>Meeting Date:</b>            | 6/26/2013                                  |
| <b>Sponsor(s):</b>              | Reilly, Brendan (42)                       |
| <b>Type:</b>                    | Ordinance                                  |
| <b>Title:</b>                   | Sidewalk cafe(s) for Compass Group         |
| <b>Committee(s) Assignment:</b> | Committee on Transportation and Public Way |



ORDINANCE  
COMPASS GROUP  
Acct. No. 8970 - 110  
Permit No. 1107313

*Be It Ordained by the City Council of the City of Chicago:*

Permission and authority are hereby given and granted to COMPASS GROUP upon the terms and subject to the conditions of this ordinance, to maintain and use a portion of the public right of way for a sidewalk cafe adjacent to its premises located at 455 N. Cityfront Plaza Dr.. Said sidewalk cafe area #1 shall be eighty-one point six seven (81.67) feet in length and ten point four two (10.42) feet in width for a total of eight hundred fifty-one (851) square feet and shall allow six (6) feet of clear space from the face of the curb/building line along Upper E. North Water Street. The compensation for said space and the days and hours of operation for the sidewalk cafe shall be as follows:


Monday through Friday 8:00 a.m. to 9:00 p.m.  
Compensation: \$1,957.30  
SEATING CAPACITY: 42

Sidewalk Cafe Permit and approved plan must be posted at all times.

This grant of privilege #1107313 for a sidewalk cafe shall be subject to the provisions of Section 10-28-800 through 10-28-885 of the Municipal Code of Chicago and the directions of the Commissioner of Department of Business Affairs and Consumer Protection, the Commissioner of Streets and Sanitation, and the Commissioner of Transportation.

The permit holder agrees to hold the City of Chicago harmless for any damage, relocation or replacement costs associated with damage, relocation or removal of private property caused by the City performing work in the public way.

Authority for the above named privilege is herein given and granted from and after March 1, 2013 through and including December 1, 2013.

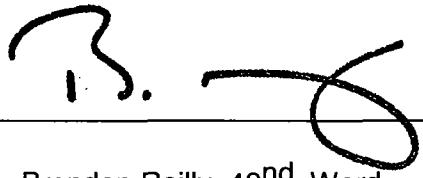Alderman   
Brendan Reilly 42<sup>nd</sup> Ward



# City of Chicago



O2013-5148

Office of the City Clerk

## Document Tracking Sheet

|                                 |                                                  |
|---------------------------------|--------------------------------------------------|
| <b>Meeting Date:</b>            | 6/26/2013                                        |
| <b>Sponsor(s):</b>              | Reilly, Brendan (42)                             |
| <b>Type:</b>                    | Ordinance                                        |
| <b>Title:</b>                   | Sidewalk cafe(s) for La Cocina Mexican Grill LLC |
| <b>Committee(s) Assignment:</b> | Committee on Transportation and Public Way       |

ORDINANCE  
LA COCINA MEXICAN GRILL, LLC  
Acct. No. 329489 - 2  
Permit No. 1107322

*Be It Ordained by the City Council of the City of Chicago:*

Permission and authority are hereby given and granted to LA COCINA MEXICAN GRILL, LLC upon the terms and subject to the conditions of this ordinance, to maintain and use a portion of the public right of way for a sidewalk cafe adjacent to its premises located at 178 N. Franklin St.. Said sidewalk cafe area #1 shall be twenty (20) feet in length and seven (7) feet in width for a total of one hundred forty (140) square feet and shall allow six (6) feet of clear space from the face of the curb/building line along N. Franklin Street. The compensation for said space and the days and hours of operation for the sidewalk cafe shall be as follows:

Monday through Sunday 8:00 a.m. to 6:00 p.m.  
Compensation: \$630.00  
SEATING CAPACITY: 21


Sidewalk Cafe Permit and approved plan must be posted at all times.

This grant of privilege #1107322 for a sidewalk cafe shall be subject to the provisions of Section 10-28-800 through 10-28-885 of the Municipal Code of Chicago and the directions of the Commissioner of Department of Business Affairs and Consumer Protection, the Commissioner of Streets and Sanitation, and the Commissioner of Transportation.

The permit holder agrees to hold the City of Chicago harmless for any damage, relocation or replacement costs associated with damage, relocation or removal of private property caused by the City performing work in the public way.

Authority for the above named privilege is herein given and granted from and after March 1, 2013 through and including December 1, 2013.

Alderman

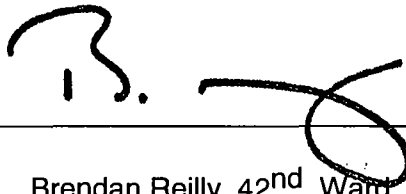  
Brendan Reilly 42<sup>nd</sup> Ward



# City of Chicago



O2013-5150

Office of the City Clerk

## Document Tracking Sheet

**Meeting Date:**

6/26/2013

**Sponsor(s):**

Reilly, Brendan (42)

**Type:**

Ordinance

**Title:**

Sidewalk cafe(s) for Lao 18

**Committee(s) Assignment:**

Committee on Transportation and Public Way

ORDINANCE  
LAO 18  
Acct. No. 365318 - 1  
Permit No. 1107324

*Be It Ordained by the City Council of the City of Chicago:*

Permission and authority are hereby given and granted to LAO 18 upon the terms and subject to the conditions of this ordinance, to maintain and use a portion of the public right of way for a sidewalk cafe adjacent to its premises located at 14-18 W. Hubbard St.. Said sidewalk cafe area #1 shall be fifty-one point three three (51.33) feet in length and six point two five (6.25) feet in width for a total of three hundred twenty point eight one (320.81) square feet and shall allow six (6) feet of clear space from the face of the curb/building line along W. Hubbard Street. The compensation for said space and the days and hours of operation for the sidewalk cafe shall be as follows:

Monday through Sunday 8:00 a.m. to 12:00 midnight  
Compensation: \$737.87  
SEATING CAPACITY: 28


Sidewalk Cafe Permit and approved plan must be posted at all times.

This grant of privilege #1107324 for a sidewalk cafe shall be subject to the provisions of Section 10-28-800 through 10-28-885 of the Municipal Code of Chicago and the directions of the Commissioner of Department of Business Affairs and Consumer Protection, the Commissioner of Streets and Sanitation, and the Commissioner of Transportation.

The permit holder agrees to hold the City of Chicago harmless for any damage, relocation or replacement costs associated with damage, relocation or removal of private property caused by the City performing work in the public way.

Authority for the above named privilege is herein given and granted from and after March 1, 2013 through and including December 1, 2013.

Alderman \_\_\_\_\_

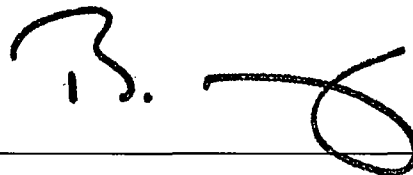A handwritten signature in black ink, appearing to read 'B. Reilly', written over a horizontal line.

Brendan Reilly 42<sup>nd</sup> Ward



# City of Chicago



O2013-5151

Office of the City Clerk

## Document Tracking Sheet

**Meeting Date:**

6/26/2013

**Sponsor(s):**

Reilly, Brendan (42)

**Type:**

Ordinance

**Title:**

Sidewalk cafe(s) for Macy's

**Committee(s) Assignment:**

Committee on Transportation and Public Way

ORDINANCE  
MACY'S  
Acct. No. 32101 - 3  
Permit No. 1107353

*Be It Ordained by the City Council of the City of Chicago:*

Permission and authority are hereby given and granted to MACY'S upon the terms and subject to the conditions of this ordinance, to maintain and use a portion of the public right of way for a sidewalk cafe adjacent to its premises located at 111 N. State St.. Said sidewalk cafe area #1 shall be twenty-two point eight three (22.83) feet in length and nine point eight three (9.83) feet in width for a total of two hundred twenty-four point four two (224.42) square feet and shall allow six (6) feet of clear space from the face of the curb/building line along N Wabash Ave. The compensation for said space and the days and hours of operation for the sidewalk cafe shall be as follows:

Monday through Sunday 8:00 a.m. until 9:00 p.m. Saturday 8:00 a.m. until 10:00 p.m.  
Sunday 10:00 a.m. until 6:00 p.m.  
Compensation: \$1,009.89  
SEATING CAPACITY: 10


Sidewalk Cafe Permit and approved plan must be posted at all times.

This grant of privilege #1107353 for a sidewalk cafe shall be subject to the provisions of Section 10-28-800 through 10-28-885 of the Municipal Code of Chicago and the directions of the Commissioner of Department of Business Affairs and Consumer Protection, the Commissioner of Streets and Sanitation, and the Commissioner of Transportation.

The permit holder agrees to hold the City of Chicago harmless for any damage, relocation or replacement costs associated with damage, relocation or removal of private property caused by the City performing work in the public way.

Authority for the above named privilege is herein given and granted from and after March 1, 2013 through and including December 1, 2013.

Alderman

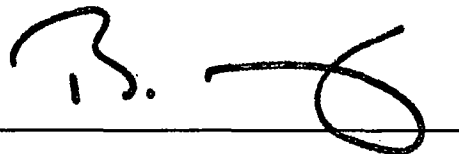A handwritten signature in black ink, appearing to read 'B. Reilly', written over a horizontal line.

Brendan Reilly 42<sup>nd</sup> Ward



# City of Chicago



O2013-5154

Office of the City Clerk

## Document Tracking Sheet

**Meeting Date:**

6/26/2013

**Sponsor(s):**

Reilly, Brendan (42)

**Type:**

Ordinance

**Title:**

Sidewalk cafe(s) for Piccolo Sogno Due

**Committee(s) Assignment:**

Committee on Transportation and Public Way



ORDINANCE  
PICCOLO SOGNO DUE  
Acct. No. 368691 - 1  
Permit No. 1107331

*Be It Ordained by the City Council of the City of Chicago:*

Permission and authority are hereby given and granted to PICCOLO SOGNO DUE upon the terms and subject to the conditions of this ordinance, to maintain and use a portion of the public right of way for a sidewalk cafe adjacent to its premises located at 340 N. Clark St.. Said sidewalk cafe area #1 shall be thirty point seven nine (30.79) feet in length and six point three three (6.33) feet in width, area #2 shall be sixteen (16) feet in length and six point three three (6.33) feet in width for a total of two hundred ninety-six point one eight (296.18) square feet and shall allow six (6) feet of clear space from the face of the curb/building line along N. Clark Street. The compensation for said space and the days and hours of operation for the sidewalk cafe shall be as follows:

Monday through Sunday 11:00 a.m. to 12:00 midnight  
Compensation: \$681.22  
SEATING CAPACITY: 12


Sidewalk Cafe Permit and approved plan must be posted at all times.

This grant of privilege #1107331 for a sidewalk cafe shall be subject to the provisions of Section 10-28-800 through 10-28-885 of the Municipal Code of Chicago and the directions of the Commissioner of Department of Business Affairs and Consumer Protection, the Commissioner of Streets and Sanitation, and the Commissioner of Transportation.

The permit holder agrees to hold the City of Chicago harmless for any damage, relocation or replacement costs associated with damage, relocation or removal of private property caused by the City performing work in the public way.

Authority for the above named privilege is herein given and granted from and after March 1, 2013 through and including December 1, 2013.

Alderman

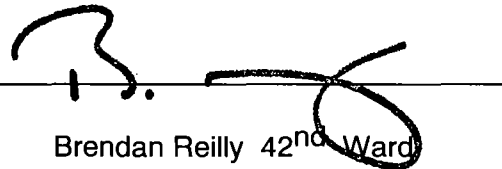  
Brendan Reilly 42<sup>nd</sup> Ward



# City of Chicago



O2013-5164

Office of the City Clerk

## Document Tracking Sheet

|                                 |                                            |
|---------------------------------|--------------------------------------------|
| <b>Meeting Date:</b>            | 6/26/2013                                  |
| <b>Sponsor(s):</b>              | Reilly, Brendan (42)                       |
| <b>Type:</b>                    | Ordinance                                  |
| <b>Title:</b>                   | Sidewalk cafe(s) for Tre Soldi             |
| <b>Committee(s) Assignment:</b> | Committee on Transportation and Public Way |

ORDINANCE  
TRE SOLDI  
Acct. No. 377021 - 1  
Permit No. 1107332

*Be It Ordained by the City Council of the City of Chicago:*

Permission and authority are hereby given and granted to TRE SOLDI upon the terms and subject to the conditions of this ordinance, to maintain and use a portion of the public right of way for a sidewalk cafe adjacent to its premises located at 212 E. Ohio St.. Said sidewalk cafe area #1 shall be forty-one point three three (41.33) feet in length and six point five (6.5) feet in width for a total of two hundred sixty-eight point six five (268.65) square feet and shall allow six (6) feet of clear space from the face of the curb/building line along E. Ohio Street. The compensation for said space and the days and hours of operation for the sidewalk cafe shall be as follows:


Sunday 11:30 a.m. to 10:00 p.m. Monday through Thursday 11:30 a.m. to 11:00 p.m.  
Friday and Saturday 11:30 a.m. to 12:00 midnight  
Compensation: \$617.88  
SEATING CAPACITY: 12

Sidewalk Cafe Permit and approved plan must be posted at all times.

This grant of privilege #1107332 for a sidewalk cafe shall be subject to the provisions of Section 10-28-800 through 10-28-885 of the Municipal Code of Chicago and the directions of the Commissioner of Department of Business Affairs and Consumer Protection, the Commissioner of Streets and Sanitation, and the Commissioner of Transportation.

The permit holder agrees to hold the City of Chicago harmless for any damage, relocation or replacement costs associated with damage, relocation or removal of private property caused by the City performing work in the public way.

Authority for the above named privilege is herein given and granted from and after March 1, 2013 through and including December 1, 2013.

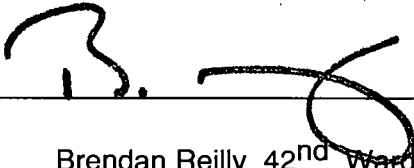Alderman   
Brendan Reilly 42<sup>nd</sup> Ward



# City of Chicago



O2013-5170

Office of the City Clerk

## Document Tracking Sheet

**Meeting Date:**

6/26/2013

**Sponsor(s):**

Smith, Michele (43)

**Type:**

Ordinance

**Title:**

Sidewalk cafe(s) for Clarke's on Lincoln

**Committee(s) Assignment:**

Committee on Transportation and Public Way

ORDINANCE  
CLARKE'S ON LINCOLN  
Acct. No. 17903 - 2  
Permit No. 1107318

*Be It Ordained by the City Council of the City of Chicago:*

Permission and authority are hereby given and granted to CLARKE'S ON LINCOLN upon the terms and subject to the conditions of this ordinance, to maintain and use a portion of the public right of way for a sidewalk cafe adjacent to its premises located at 2441-45 N. Lincoln Ave.. Said sidewalk cafe area #1 shall be four (4) feet in length and five (5) feet in width, area #2 shall be five (5) feet in length and five (5) feet in width, area #3 shall be nineteen (19) feet in length and five (5) feet in width for a total of one hundred forty (140) square feet and shall allow six (6) feet of clear space from the face of the curb/building line along N. Lincoln Avenue. The compensation for said space and the days and hours of operation for the sidewalk cafe shall be as follows:

Monday through Sunday 8:00 a.m. to 12:00 midnight  
Compensation: \$600.00  
SEATING CAPACITY: 32

Sidewalk Cafe Permit and approved plan must be posted at all times.

This grant of privilege #1107318 for a sidewalk cafe shall be subject to the provisions of Section 10-28-800 through 10-28-885 of the Municipal Code of Chicago and the directions of the Commissioner of Department of Business Affairs and Consumer Protection, the Commissioner of Streets and Sanitation, and the Commissioner of Transportation.

The permit holder agrees to hold the City of Chicago harmless for any damage, relocation or replacement costs associated with damage, relocation or removal of private property caused by the City performing work in the public way.

Authority for the above named privilege is herein given and granted from and after March 1, 2013 through and including December 1, 2013.

Alderman

A handwritten signature in black ink, appearing to read 'Michele Smith', written over a horizontal line.

Michele Smith 43<sup>rd</sup> Ward



# City of Chicago



O2013-5174

Office of the City Clerk

## Document Tracking Sheet

|                                 |                                            |
|---------------------------------|--------------------------------------------|
| <b>Meeting Date:</b>            | 6/26/2013                                  |
| <b>Sponsor(s):</b>              | Tunney, Thomas (44)                        |
| <b>Type:</b>                    | Ordinance                                  |
| <b>Title:</b>                   | Sidewalk cafe(s) for Forever Yogurt 001    |
| <b>Committee(s) Assignment:</b> | Committee on Transportation and Public Way |

ORDINANCE  
FOREVER YOGURT 001  
Acct. No. 360163 - 1  
Permit No. 1107317

*Be It Ordained by the City Council of the City of Chicago:*

Permission and authority are hereby given and granted to FOREVER YOGURT 001 upon the terms and subject to the conditions of this ordinance, to maintain and use a portion of the public right of way for a sidewalk cafe adjacent to its premises located at 3510 N. Halsted St.. Said sidewalk cafe area #1 shall be ten (10) feet in length and four (4) feet in width for a total of forty (40) square feet and shall allow six (6) feet of clear space from the face of the curb/building line along N. Halsted Street. The compensation for said space and the days and hours of operation for the sidewalk cafe shall be as follows:

Sunday through Thursday 11:00 a.m. to 10:00 p.m. Friday and Saturday 11:00 a.m. to 11:00 p.m.

Compensation: \$600.00


SEATING CAPACITY: 6

Sidewalk Cafe Permit and approved plan must be posted at all times.

This grant of privilege #1107317 for a sidewalk cafe shall be subject to the provisions of Section 10-28-800 through 10-28-885 of the Municipal Code of Chicago and the directions of the Commissioner of Department of Business Affairs and Consumer Protection, the Commissioner of Streets and Sanitation, and the Commissioner of Transportation.

The permit holder agrees to hold the City of Chicago harmless for any damage, relocation or replacement costs associated with damage, relocation or removal of private property caused by the City performing work in the public way.

Authority for the above named privilege is herein given and granted from and after March 1, 2013 through and including December 1, 2013.

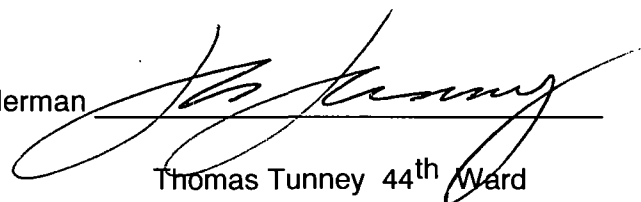Alderman   
Thomas Tunney 44<sup>th</sup> Ward



**06/26/2013**

Alderman **Thomas Tunney**  
Ward # **44**  
City of Chicago  
City Hall, Room **203**  
121 North LaSalle Street  
Chicago, Illinois 60602

Re: An ordinance to use and maintain a portion of the public right-of-way for **one (1) sidewalk cafe(s)** for **FOREVER YOGURT 001**, adjacent to the premises known as **3510 N. Halsted St..**

Dear Alderman **Thomas Tunney**:

The applicant referenced above has requested the use of the public right-of-way for a **sidewalk cafe(s)**. An ordinance has been prepared by the Department of Business Affairs and Consumer Protection – Business Assistance Center - Public Way Use Unit for presentation to the City Council. Because this request was made for properties located in your ward, as approved by you as per the attached, I respectfully request that you introduce the attached ordinance at the next City Council meeting.

If you have any questions regarding this ordinance, please contact Anthony Bertuca at (312) 744-5506.

**Department of Business Affairs and Consumer Protection**





# City of Chicago



O2013-5177

Office of the City Clerk

## Document Tracking Sheet

|                                 |                                                    |
|---------------------------------|----------------------------------------------------|
| <b>Meeting Date:</b>            | 6/26/2013                                          |
| <b>Sponsor(s):</b>              | Tunney, Thomas (44)                                |
| <b>Type:</b>                    | Ordinance                                          |
| <b>Title:</b>                   | Sidewalk cafe(s) for Nancy's Home of Stuffed Pizza |
| <b>Committee(s) Assignment:</b> | Committee on Transportation and Public Way         |

ORDINANCE  
NANCY'S HOME OF STUFFED PIZZA  
Acct. No. 3906 - 1  
Permit No. 1107382

*Be It Ordained by the City Council of the City of Chicago:*

Permission and authority are hereby given and granted to NANCY'S HOME OF STUFFED PIZZA upon the terms and subject to the conditions of this ordinance, to maintain and use a portion of the public right of way for a sidewalk cafe adjacent to its premises located at 2930 N. Broadway. Said sidewalk cafe area #1 shall be nineteen (19) feet in length and seven (7) feet in width for a total of one hundred thirty-three (133) square feet and shall allow six (6) feet of clear space from the face of the curb/building line along N Broadway. The compensation for said space and the days and hours of operation for the sidewalk cafe shall be as follows:


Sunday thru Thursday 8:00 a.m. until 10:00 p.m.  
Friday and Saturday 8:00 a.m. until 11:00 p.m.  
Compensation: \$600.00  
SEATING CAPACITY: 25

Sidewalk Cafe Permit and approved plan must be posted at all times.

This grant of privilege #1107382 for a sidewalk cafe shall be subject to the provisions of Section 10-28-800 through 10-28-885 of the Municipal Code of Chicago and the directions of the Commissioner of Department of Business Affairs and Consumer Protection, the Commissioner of Streets and Sanitation, and the Commissioner of Transportation.

The permit holder agrees to hold the City of Chicago harmless for any damage, relocation or replacement costs associated with damage, relocation or removal of private property caused by the City performing work in the public way.

Authority for the above named privilege is herein given and granted from and after March 1, 2013 through and including December 1, 2013.

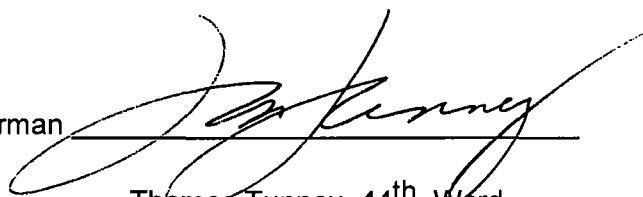Alderman   
Thomas Tunney 44<sup>th</sup> Ward



**06/26/2013**

Alderman **Thomas Tunney**  
Ward # **44**  
City of Chicago  
City Hall, Room **203**  
121 North LaSalle Street  
Chicago, Illinois 60602

Re: An ordinance to use and maintain a portion of the public right-of-way for **one (1) sidewalk cafe(s)** for  
**NANCY'S HOME OF STUFFED PIZZA**, adjacent to the premises known as **2930 N. Broadway**.

Dear Alderman **Thomas Tunney**:

The applicant referenced above has requested the use of the public right-of-way for a **sidewalk cafe(s)**. An ordinance has been prepared by the Department of Business Affairs and Consumer Protection – Business Assistance Center - Public Way Use Unit for presentation to the City Council. Because this request was made for properties located in your ward, as approved by you as per the attached, I respectfully request that you introduce the attached ordinance at the next City Council meeting.

If you have any questions regarding this ordinance, please contact Anthony Bertuca at (312) 744-5506.

**Department of Business Affairs and Consumer Protection**



# City of Chicago



O2013-5189

Office of the City Clerk

## Document Tracking Sheet

**Meeting Date:**

6/26/2013

**Sponsor(s):**

Tunney, Thomas (44)

**Type:**

Ordinance

**Title:**

Sidewalk cafe(s) for NewYork Deli

**Committee(s) Assignment:**

Committee on Transportation and Public Way

ORDINANCE  
NEWYORK DELI  
Acct. No. 343627 - 1  
Permit No. 1107370

*Be It Ordained by the City Council of the City of Chicago:*

Permission and authority are hereby given and granted to NEWYORK DELI upon the terms and subject to the conditions of this ordinance, to maintain and use a portion of the public right of way for a sidewalk cafe adjacent to its premises located at 2921 N. Clark St.. Said sidewalk cafe area #1 shall be thirty (30) feet in length and seven (7) feet in width for a total of two hundred ten (210) square feet and shall allow six (6) feet of clear space from the face of the curb/building line along W. Oakdale. The compensation for said space and the days and hours of operation for the sidewalk cafe shall be as follows:


Monday through Sunday 10 am until 10:00pm  
Compensation: \$600.00  
SEATING CAPACITY: 10

Sidewalk Cafe Permit and approved plan must be posted at all times.

This grant of privilege #1107370 for a sidewalk cafe shall be subject to the provisions of Section 10-28-800 through 10-28-885 of the Municipal Code of Chicago and the directions of the Commissioner of Department of Business Affairs and Consumer Protection, the Commissioner of Streets and Sanitation, and the Commissioner of Transportation.

The permit holder agrees to hold the City of Chicago harmless for any damage, relocation or replacement costs associated with damage, relocation or removal of private property caused by the City performing work in the public way.

Authority for the above named privilege is herein given and granted from and after March 1, 2013 through and including December 1, 2013.

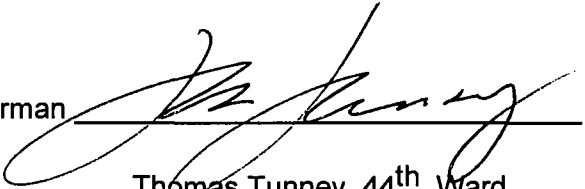Alderman   
Thomas Tunney 44<sup>th</sup> Ward





**06/26/2013**

Alderman **Thomas Tunney**  
Ward # **44**  
City of Chicago  
City Hall, Room **203**  
121 North LaSalle Street  
Chicago, Illinois 60602

Re: An ordinance to use and maintain a portion of the public right-of-way for **one (1) sidewalk cafe(s)** for **NEWYORK DELI**, adjacent to the premises known as **2921 N. Clark St.**

Dear Alderman **Thomas Tunney**:

The applicant referenced above has requested the use of the public right-of-way for a **sidewalk cafe(s)**. An ordinance has been prepared by the Department of Business Affairs and Consumer Protection – Business Assistance Center - Public Way Use Unit for presentation to the City Council. Because this request was made for properties located in your ward, as approved by you as per the attached, I respectfully request that you introduce the attached ordinance at the next City Council meeting.

If you have any questions regarding this ordinance, please contact Anthony Bertuca at (312) 744-5506.

**Department of Business Affairs and Consumer Protection**



# City of Chicago



O2013-5193

Office of the City Clerk

## Document Tracking Sheet

**Meeting Date:**

6/26/2013

**Sponsor(s):**

Pawar, Ameya (47)

**Type:**

Ordinance

**Title:**

Sidewalk cafe(s) for Gather Chicago

**Committee(s) Assignment:**

Committee on Transportation and Public Way



ORDINANCE  
GATHER CHICAGO  
Acct. No. 319486 - 1  
Permit No. 1107355

*Be It Ordained by the City Council of the City of Chicago:*

Permission and authority are hereby given and granted to GATHER CHICAGO upon the terms and subject to the conditions of this ordinance, to maintain and use a portion of the public right of way for a sidewalk cafe adjacent to its premises located at 4539 N. Lincoln Ave.. Said sidewalk cafe area #1 shall be twenty-five point two five (25.25) feet in length and four point nine two (4.92) feet in width for a total of one hundred twenty-four point two three (124.23) square feet and shall allow six (6) feet of clear space from the face of the curb/building line along N. Lincoln Avenue. The compensation for said space and the days and hours of operation for the sidewalk cafe shall be as follows:

Monday through Thursday 5:00 p.m. to 10:00 p.m. Friday and Saturday 5:00 p.m. to 11:00 p.m. Sunday 10:00 a.m. to 2:00 p.m. & 5:00 p.m. to 10:00 p.m.  
Compensation: \$600.00  
SEATING CAPACITY: 15

Sidewalk Cafe Permit and approved plan must be posted at all times.

This grant of privilege #1107355 for a sidewalk cafe shall be subject to the provisions of Section 10-28-800 through 10-28-885 of the Municipal Code of Chicago and the directions of the Commissioner of Department of Business Affairs and Consumer Protection, the Commissioner of Streets and Sanitation, and the Commissioner of Transportation.

The permit holder agrees to hold the City of Chicago harmless for any damage, relocation or replacement costs associated with damage, relocation or removal of private property caused by the City performing work in the public way.

Authority for the above named privilege is herein given and granted from and after March 1, 2013 through and including December 1, 2013.

Alderman



Ameya Pawar 47<sup>th</sup> Ward



06/26/2013

Alderman **Ameya Pawar**  
Ward # 47  
City of Chicago  
City Hall, Room 300  
121 North LaSalle Street  
Chicago, Illinois 60602

Re: An ordinance to use and maintain a portion of the public right-of-way for **one (1) sidewalk cafe(s)** for **GATHER CHICAGO**, adjacent to the premises known as **4539 N. Lincoln Ave.**.

Dear Alderman **Ameya Pawar**:

The applicant referenced above has requested the use of the public right-of-way for a **sidewalk cafe(s)**. An ordinance has been prepared by the Department of Business Affairs and Consumer Protection – Business Assistance Center - Public Way Use Unit for presentation to the City Council. Because this request was made for properties located in your ward, as approved by you as per the attached, I respectfully request that you introduce the attached ordinance at the next City Council meeting.

If you have any questions regarding this ordinance, please contact Anthony Bertuca at (312) 744-5506.

**Department of Business Affairs and Consumer Protection**



# City of Chicago



O2013-5195

Office of the City Clerk

## Document Tracking Sheet

**Meeting Date:**

6/26/2013

**Sponsor(s):**

Pawar, Ameya (47)

**Type:**

Ordinance

**Title:**

Sidewalk cafe(s) for Le Cafe

**Committee(s) Assignment:**

Committee on Transportation and Public Way

ORDINANCE  
LE CAFE  
Acct. No. 372111 - 1  
Permit No. 1107373

*Be It Ordained by the City Council of the City of Chicago:*

Permission and authority are hereby given and granted to LE CAFE upon the terms and subject to the conditions of this ordinance, to maintain and use a portion of the public right of way for a sidewalk cafe adjacent to its premises located at 4655 N. Lincoln Ave.. Said sidewalk cafe area #1 shall be twenty point four two (20.42) feet in length and six (6) feet in width for a total of one hundred twenty-two point five two (122.52) square feet and shall allow six (6) feet of clear space from the face of the curb/building line along N. Lincoln Avenue. The compensation for said space and the days and hours of operation for the sidewalk cafe shall be as follows:

Monday and Tuesday 8:00 a.m. to 7:00 p.m. Thursday through Sunday 8:00 a.m. to 9:00 p.m.

Compensation: \$600.00

SEATING CAPACITY: 20


Sidewalk Cafe Permit and approved plan must be posted at all times.

This grant of privilege #1107373 for a sidewalk cafe shall be subject to the provisions of Section 10-28-800 through 10-28-885 of the Municipal Code of Chicago and the directions of the Commissioner of Department of Business Affairs and Consumer Protection, the Commissioner of Streets and Sanitation, and the Commissioner of Transportation.

The permit holder agrees to hold the City of Chicago harmless for any damage, relocation or replacement costs associated with damage, relocation or removal of private property caused by the City performing work in the public way.

Authority for the above named privilege is herein given and granted from and after March 1, 2013 through and including December 1, 2013.

Alderman

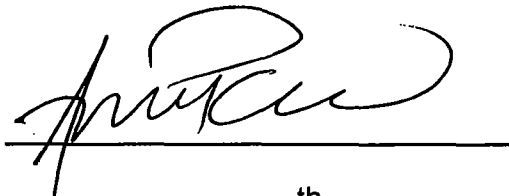A handwritten signature in black ink, appearing to read 'Ameya Pawar', is written over a horizontal line.

Ameya Pawar 47<sup>th</sup> Ward





06/26/2013

Alderman **Ameya Pawar**  
Ward # 47  
City of Chicago  
City Hall, Room 300  
121 North LaSalle Street  
Chicago, Illinois 60602

Re: An ordinance to use and maintain a portion of the public right-of-way for **one (1) sidewalk cafe(s)** for **LE CAFE**, adjacent to the premises known as **4655 N. Lincoln Ave.**.

Dear Alderman **Ameya Pawar**:

The applicant referenced above has requested the use of the public right-of-way for a **sidewalk cafe(s)**. An ordinance has been prepared by the Department of Business Affairs and Consumer Protection – Business Assistance Center - Public Way Use Unit for presentation to the City Council. Because this request was made for properties located in your ward, as approved by you as per the attached, I respectfully request that you introduce the attached ordinance at the next City Council meeting.

If you have any questions regarding this ordinance, please contact Anthony Bertuca at (312) 744-5506.

**Department of Business Affairs and Consumer Protection**





# City of Chicago



O2013-5199

Office of the City Clerk

## Document Tracking Sheet

|                                 |                                               |
|---------------------------------|-----------------------------------------------|
| <b>Meeting Date:</b>            | 6/26/2013                                     |
| <b>Sponsor(s):</b>              | Osterman, Harry (48)                          |
| <b>Type:</b>                    | Ordinance                                     |
| <b>Title:</b>                   | Sidewalk cafe(s) for Bale Sandwich and Bakery |
| <b>Committee(s) Assignment:</b> | Committee on Transportation and Public Way    |



ORDINANCE  
BALE SANDWICH AND BAKERY  
Acct. No. 351201 - 1  
Permit No. 1107320

*Be It Ordained by the City Council of the City of Chicago:*

Permission and authority are hereby given and granted to BALE SANDWICH AND BAKERY upon the terms and subject to the conditions of this ordinance, to maintain and use a portion of the public right of way for a sidewalk cafe adjacent to its premises located at 5014 N. Broadway . Said sidewalk cafe area #1 shall be seventeen (17) feet in length and thirteen (13) feet in width for a total of two hundred twenty-one (221) square feet and shall allow six (6) feet of clear space from the face of the curb/building line along N. Broadway. The compensation for said space and the days and hours of operation for the sidewalk cafe shall be as follows:

SUNDAY THROUGH SATURDAY 8:00AM UNTIL 10:00PM  
Compensation: \$600.00  
SEATING CAPACITY: 36


Sidewalk Cafe Permit and approved plan must be posted at all times.

This grant of privilege #1107320 for a sidewalk cafe shall be subject to the provisions of Section 10-28-800 through 10-28-885 of the Municipal Code of Chicago and the directions of the Commissioner of Department of Business Affairs and Consumer Protection, the Commissioner of Streets and Sanitation, and the Commissioner of Transportation.

The permit holder agrees to hold the City of Chicago harmless for any damage, relocation or replacement costs associated with damage, relocation or removal of private property caused by the City performing work in the public way.

Authority for the above named privilege is herein given and granted from and after March 1, 2013 through and including December 1, 2013.

Alderman \_\_\_\_\_

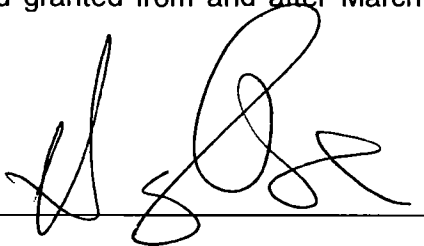  
Harry Osterman 48<sup>th</sup> Ward



**06/26/2013**

Alderman **Harry Osterman**  
Ward # **48**  
City of Chicago  
City Hall, Room **300**  
121 North LaSalle Street  
Chicago, Illinois 60602

Re: An ordinance to use and maintain a portion of the public right-of-way for **one (1) sidewalk cafe(s)** for  
**BALE SANDWICH AND BAKERY**, adjacent to the premises known as **5014 N. Broadway**.

Dear Alderman **Harry Osterman**:

The applicant referenced above has requested the use of the public right-of-way for a **sidewalk cafe(s)**. An ordinance has been prepared by the Department of Business Affairs and Consumer Protection – Business Assistance Center - Public Way Use Unit for presentation to the City Council. Because this request was made for properties located in your ward, as approved by you as per the attached, I respectfully request that you introduce the attached ordinance at the next City Council meeting.

If you have any questions regarding this ordinance, please contact Anthony Bertuca at (312) 744-5506.

**Department of Business Affairs and Consumer Protection**



# City of Chicago



O2013-5202

Office of the City Clerk

## Document Tracking Sheet

**Meeting Date:**

6/26/2013

**Sponsor(s):**

Silverstein, Debra L. (50)

**Type:**

Ordinance

**Title:**

Sidewalk cafe(s) for Rozana

**Committee(s) Assignment:**

Committee on Transportation and Public Way

ORDINANCE

ROZANA

Acct. No. 377500 - 1

Permit No. 1107315

*Be It Ordained by the City Council of the City of Chicago:*

Permission and authority are hereby given and granted to ROZANA upon the terms and subject to the conditions of this ordinance, to maintain and use a portion of the public right of way for a sidewalk cafe adjacent to its premises located at 6118-6120 N. Lincoln Ave.. Said sidewalk cafe area #1 shall be forty-eight (48) feet in length and seven point five (7.5) feet in width for a total of three hundred sixty (360) square feet and shall allow six (6) feet of clear space from the face of the curb/building line along N. Lincoln Avenue. The compensation for said space and the days and hours of operation for the sidewalk cafe shall be as follows:

Monday through Sunday 8:00 a.m. to 12:00 midnight

Compensation: \$600.00

SEATING CAPACITY: 32


Sidewalk Cafe Permit and approved plan must be posted at all times.

This grant of privilege #1107315 for a sidewalk cafe shall be subject to the provisions of Section 10-28-800 through 10-28-885 of the Municipal Code of Chicago and the directions of the Commissioner of Department of Business Affairs and Consumer Protection, the Commissioner of Streets and Sanitation, and the Commissioner of Transportation.

The permit holder agrees to hold the City of Chicago harmless for any damage, relocation or replacement costs associated with damage, relocation or removal of private property caused by the City performing work in the public way.

Authority for the above named privilege is herein given and granted from and after March 1, 2013 through and including December 1, 2013.

Alderman

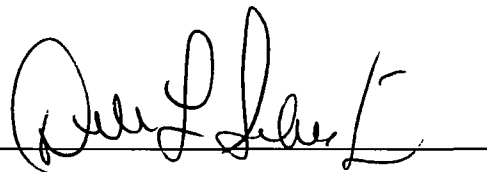A handwritten signature in black ink, appearing to read 'Debra L. Silverstein', written over a horizontal line.

Debra L. Silverstein 50<sup>th</sup> Ward



**06/26/2013**

**Alderman Debra L. Silverstein**  
Ward # 50  
City of Chicago  
City Hall, Room 203  
121 North LaSalle Street  
Chicago, Illinois 60602

Re: An ordinance to use and maintain a portion of the public right-of-way for **one (1) sidewalk cafe(s)** for **ROZANA**, adjacent to the premises known as **6118-6120 N. Lincoln Ave.**.

Dear Alderman **Debra L. Silverstein**:

The applicant referenced above has requested the use of the public right-of-way for a **sidewalk cafe(s)**. An ordinance has been prepared by the Department of Business Affairs and Consumer Protection – Business Assistance Center - Public Way Use Unit for presentation to the City Council. Because this request was made for properties located in your ward, as approved by you as per the attached, I respectfully request that you introduce the attached ordinance at the next City Council meeting.

If you have any questions regarding this ordinance, please contact Anthony Bertuca at (312) 744-5506.

**Department of Business Affairs and Consumer Protection**



# City of Chicago



Or2013-370

Office of the City Clerk


## Document Tracking Sheet

|                                 |                                                                      |
|---------------------------------|----------------------------------------------------------------------|
| <b>Meeting Date:</b>            | 6/26/2013                                                            |
| <b>Sponsor(s):</b>              | Lane, Lona (18)                                                      |
| <b>Type:</b>                    | Order                                                                |
| <b>Title:</b>                   | Issuance of permits for sign(s)/signboard(s) at 7601 S<br>Cicero Ave |
| <b>Committee(s) Assignment:</b> | Committee on Zoning, Landmarks and Building Standards                |

ORDERED, that the Commissioner of Buildings is hereby authorized and directed to give consideration to issue a sign permit to Icon Identity Solutions, 1418 Elmhurst Road, Elk Grove Village, Illinois 60030 for the erection of a sign over 24 feet in height and/or 100 square feet (in area of one face) at: Marshalls Store 7601 S. Cicero Avenue, Chicago, Illinois 60652 with the dimensions height and square foot area.

Dimensions: Length 31 feet 6 inches; Height 6 feet, 0 inches  
High above grade/roof to top of sign: 24 feet, 0 inches  
Total square foot area 189.1 square feet

Such sign (s) shall comply with all applicable provisions of TITLE 17 of the Chicago Zoning Ordinance and all other applicable provisions of the Municipal Code of the City of the City of Chicago governing the construction and maintenance of outdoor signs, signboards and structures.

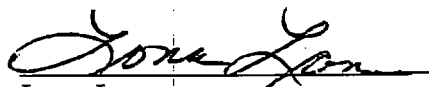

Lona Lane  
18<sup>th</sup> Ward Alderman  
City Council: June 26, 2013







# City of Chicago



Or2013-381

Office of the City Clerk

## Document Tracking Sheet

|                                 |                                                                    |
|---------------------------------|--------------------------------------------------------------------|
| <b>Meeting Date:</b>            | 6/26/2013                                                          |
| <b>Sponsor(s):</b>              | Waguespack, Scott (32)                                             |
| <b>Type:</b>                    | Order                                                              |
| <b>Title:</b>                   | Issuance of permits for sign(s)/signboard(s) at 3417 N Western Ave |
| <b>Committee(s) Assignment:</b> | Committee on Zoning, Landmarks and Building Standards              |

Committee on Buildings

(signs)

ORDERED, That the Commissioner on Buildings is hereby directed to issue a sign permit to—

Neon Prism Electric Sign Co, Inc.

Contractor's Name

1213 Paramount Parkway

Address

Batavia

IL

60510

City

State

Zip Code

For the erection of a sign/signboard over 24 feet in height and/or over 100 square feet (in area of one face) at

3417 N. Western Ave., Chicago, IL 60618

Location

Party City

Name of Business

Dimensions: Length: 31'2"

Height: 7'6"

Height above grade/roof to top of sign: 19'

TOTAL SQUARE FOOT AREA: 233.84

Such sign shall comply with all applicable provisions of Title 17 of the Chicago Zoning Ordinance and all other applicable provisions of the Municipal Code of the City of Chicago governing the construction and maintenance of outdoor signs, signboards and structures.



Scott Waguespack

Alderman, 32nd Ward



# City of Chicago



Or2013-368

Office of the City Clerk

## Document Tracking Sheet

|                                 |                                                                          |
|---------------------------------|--------------------------------------------------------------------------|
| <b>Meeting Date:</b>            | 6/26/2013                                                                |
| <b>Sponsor(s):</b>              | Mell, Richard F. (33)                                                    |
| <b>Type:</b>                    | Order                                                                    |
| <b>Title:</b>                   | Issuance of permits for sign(s)/signboard(s) at 3120 W Irving<br>Park Rd |
| <b>Committee(s) Assignment:</b> | Committee on Zoning, Landmarks and Building Standards                    |



6/26/2013

**ORDER**

**ORDERED**, That the Commissioner of Buildings is hereby authorized and directed to issue a sign permit to :

**North Shore Outdoor, LLC  
1650 Sunnyside  
Highland Park, IL 60635**

for the erection/continued use of a preexisting nonconforming advertising sign/signboard over 24 feet in height and/or over 100 square feet (in area of face) at: **3120 W. Irving Park Road, Chicago, IL 60613 (Illuminated Roof Mount)** with the following dimensions, height and square foot area:


**Dimensions:** Length: 48'      Height: 14'

**Height above grade/roof to the top of the sign:** 46'

**Total square foot area:** 672

**Application Date:** 3/4/2013

Such sign(s) shall comply with all applicable provisions of Title 17 of the Chicago Zoning Ordinance and all other applicable provision of the Municipal Code of the City of Chicago governing the construction and maintenance of outdoor signs, signboards and structures.

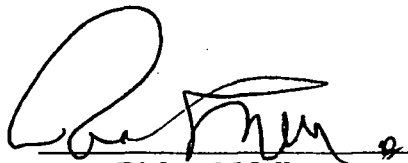 6/26/2013  
**Richard Mell  
Alderman, 33<sup>rd</sup> Ward**



# City of Chicago



Or2013-367

Office of the City Clerk

## Document Tracking Sheet

|                                 |                                                                       |
|---------------------------------|-----------------------------------------------------------------------|
| <b>Meeting Date:</b>            | 6/26/2013                                                             |
| <b>Sponsor(s):</b>              | Austin, Carrie M. (34)                                                |
| <b>Type:</b>                    | Order                                                                 |
| <b>Title:</b>                   | Issuance of permits for sign(s)/signboard(s) at 10700 S<br>Halsted St |
| <b>Committee(s) Assignment:</b> | Committee on Zoning, Landmarks and Building Standards                 |

Committee on Buildings

(signs)

ORDERED, That the Commissioner of Buildings is hereby directed to  
issue a sign permit to: (Contractor's name and address)

Landmark Sign Group

7424 Industrial Ave.

Chesteron IN 46304

for the erection of a sign/signboard over 24 feet in height and/or over  
100 square feet (in area of one face) at: (Business NAME & ADDRESS)

Save A Lot Market

10700 S. Halsted Street


Chicago IL 60628-3108

Dimensions: length 12' height 20'

height above grade/roof to top of sign 20'

TOTAL SQUARE FOOT AREA 240

Such sign(s) shall comply with all applicable provisions of TITLE  
17 of the Chicago Zoning Ordinance and all other applicable provisions  
of the Municipal Code of the City of Chicago governing the construction  
and maintenance of outdoor signs, signboards and structures.

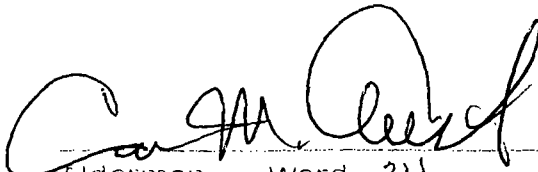  
Alderman, Ward 34  
Carrie M. Austin



# City of Chicago



Or2013-378

Office of the City Clerk

## Document Tracking Sheet

|                                 |                                                                    |
|---------------------------------|--------------------------------------------------------------------|
| <b>Meeting Date:</b>            | 6/26/2013                                                          |
| <b>Sponsor(s):</b>              | Colón, Rey (35)                                                    |
| <b>Type:</b>                    | Order                                                              |
| <b>Title:</b>                   | Issuance of permits for sign(s)/signboard(s) at 3407 W Belmont Ave |
| <b>Committee(s) Assignment:</b> | Committee on Zoning, Landmarks and Building Standards              |



CITY COUNCIL

June 26, 2013

COMMITTEE ON ZONING, LANDMARKS & BUILDING STANDARDS


*Ordered*, That the Commissioner of Buildings is hereby authorized and directed to issue a sign permit to:

North Shore Outdoor, LLC  
1650 Sunnyside  
Highland Park, IL 60635

for the re-erection of a permitted pre-existing nonconforming replacement sign/signboard over 24 feet in height and/or over 100 square feet (in area of face) at 3407 W. Belmont Avenue, Chicago, IL 60618 (monopole structure-illuminated) with the following dimensions, height and square foot area:

Dimensions: Length: 48' Height: 14'  
Height above grade/roof to top of sign: 62'  
Total Square Foot Area: 672  
Application Date: 01-21-2013

Such sign(s) shall comply with all applicable provisions of Title 17 of the Chicago Zoning Ordinance and all other applicable provisions of the Municipal Code of the City of Chicago governing the construction and maintenance of outdoor signs, signboards, and structures.

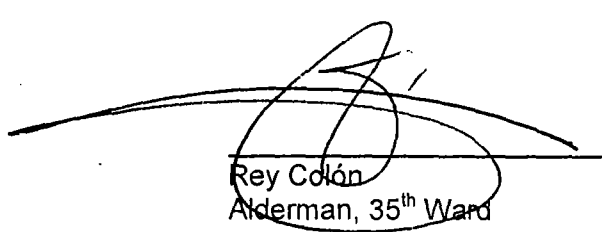

Rey Colón  
Alderman, 35<sup>th</sup> Ward



CITY OF CHICAGO

## DEPARTMENT OF BUILDINGS

## Sign Permit Application

|   |                                 |   |           |                                                                            |               |                              |
|---|---------------------------------|---|-----------|----------------------------------------------------------------------------|---------------|------------------------------|
| APPROVAL NUMBER                                                                                           | APPLICATION NUMBER<br>100474862 | ANNUAL FEE   | WORK CODE | DRAWINGS ATTACHED <input type="checkbox"/> YES <input type="checkbox"/> NO |               |                              |
| DATE OF APPLICATION<br>01/21/2013                                                                         |                                 | TYPE OF SIGN<br>SIGNBOARD   |           |                                                                            |               |                              |
| ADDRESS OF SIGN<br>3407 W BELMONT AVE, 60618-                                                             |                                 | LENGTH<br>48   | FT.<br>0  | HEIGHT<br>14                                                               | IN.<br>0      |                              |
| BUILDING                                                                                                  | ORIGINAL PERMIT NUMBER          | AREA<br>672   | SQ. FT.   | WEIGHT                                                                     | LBS.<br>1,000 |                              |
| TYPE OF PERMIT<br>NEW CONSTRUCTION (SIGN)                                                                 |                                 | SIGN HEIGHT ABOVE GRADE/ROOF<br>48   |           |                                                                            |               |                              |
| PAYER OF ANNUAL INSPECTION<br>GOLDSTEIN, SCOTT<br>770 N. LASALLE ST<br>CHICAGO, IL 60654<br>(312)751-9010 |                                 | SHAPE OF SIGN<br>REGULAR   |           |                                                                            |               |                              |
| SIGN MANUFACTURER<br>ALL STEEL STRUCTRES                                                                  |                                 | SIGN WILL READ<br>VARIOUS ADVERTISERS   |           |                                                                            |               |                              |
| ADDRESS WHERE SIGN CAN BE SEEN PRIOR TO ERECTION                                                          |                                 | NO. OF LAMPS<br>8   |           |                                                                            |               | TOTAL WATTAGE<br>3200        |
| TICKET NUMBER<br>0                                                                                        |                                 | TYPE OF LAMP<br>OTHER   |           |                                                                            |               |                              |
| REINSPECTION CONTROL NUMBER                                                                               |                                 | NO. OF BALLAST/TRANSFORMERS<br>8   |           |                                                                            |               | INPUT OF TRANSFORMERS<br>120 |
| TYPE OF SUPPORT FOR SIGN<br>POLE                                                                          |                                 | CONTRACTOR WILL INSTALL <input checked="" type="checkbox"/> FEEDERS <input checked="" type="checkbox"/> CUSTOMER LEADS                                                                                 |           |                                                                            |               |                              |
| SIGN BOARD SUPPORT MEMBERS<br>STEEL                                                                       |                                 | TYPE OF SWITCH<br>KNIFE   |           |                                                                            |               |                              |
| ANNUAL FEE<br>CONSTRUCTION FEE<br>1017 B FEE<br>TOTAL FEE<br>AMOUNT PAID<br>BALANCE DUE                   |                                 | LOCATION OF SWITCH<br>OUTSIDE SIGN   |           |                                                                            |               |                              |
| 2,500.00<br>2,500.00<br>500.00<br>\$ 2,000.00                                                             |                                 | SIGN LOCATION<br>REBUILD OF A PRE-EXISTING NON CONFORMING<br>MONOPOLE SIGN. THE REBUILD IS AUTHORIZED BY<br>13-96-085 & 17-15-0503 OF THE CITY OF CHICAGO<br>MUNICIPAL CODES. THE NEW SIGN WILL COMPLY |           |                                                                            |               |                              |
| Check # for Zoning                                                                                        |                                 |   |           |                                                                            |               |                              |
| Check # for DCAP                                                                                          |                                 |   |           |                                                                            |               |                              |

The undersigned certify that the statements in this application are true and correct and that all work done under the nonconsent permit will conform to the requirements of the Chicago Municipal Code

|                                                                 |                                                      |
|-----------------------------------------------------------------|------------------------------------------------------|
| REG. NO.<br>E75039                                              | BOND. NO.<br>N93204                                  |
| ELECT. CONTR.<br>GENEVA ELECTRIC                                | SIGN ERECTOR<br>NORTH SHORE OUTDOOR                  |
| ADDRESS<br>3149 DUNDEE ROAD - STE. 201<br>NORTHBROOK, IL 60062- | ADDRESS<br>1650 SUNNYSIDE<br>HIGHLAND PARK IL, 60035 |
| SUPERVISOR SIGNATURE<br>                                        | SIGNATURE<br>                                        |

The permit issued on this application will authorize only signs here applied for. If other signs are to be erected they must be covered by additional permits

City of Chicago  
Rahm Emanuel, MayorDepartment of Buildings  
Michael Merchant, Commissioner

|   |   |
|---|---|
| TYPE OF BUSINESS<br><u>OTHER</u> Other: <u>BILLBOARD</u><br>Name: _____<br>LIC #: _____<br>Renewal Date: _____   | SIGN BOND REQUIRED? <input checked="" type="checkbox"/> YES<br>COUNCIL ORDER REQUIRED <input type="checkbox"/> YES<br>IS SPECIAL PERMISSION REQUIRED FROM CHIEF ELECTRICAL<br><input type="checkbox"/> YES<br>IF YES, ATTACH LETTER OF REQUEST |
| Projects Over:<br><input checked="" type="checkbox"/> Private Property<br><input checked="" type="checkbox"/> Public Way      Grant Permit #: _____<br><input type="checkbox"/> Planned Development/Manufacturing      PMD/PD#: _____<br>Zoning District: <u>C1</u> Other: _____ | TIME STAMP   |
| TYPE OF SIGN:<br><input checked="" type="checkbox"/> ADVERTISING <input checked="" type="checkbox"/> ILLUMINATE <input type="checkbox"/> MOVEABLE<br><input type="checkbox"/> BUSINESS <input type="checkbox"/> FLASHING                                                         |   |
| TOTAL STREET FRONTAGE OF LOT (IN FEET) <u>25</u>   |   |
| TOTAL AREA OF NEW SIGN (SQ.FT.) <u>672</u>   |   |
| TOTAL AREA OF ALL SIGNS ON LOT (SQ.FT.) <u>772</u>   |   |
| HEIGHT OF SIGN ABOVE GRADE (TO TOP) <u>62ft 0in</u>   |   |
| DISTANCE OF CURB LINE OUTER EDGE (ft) <u>10</u>   | SIGN CLERK   |
| DISTANCE OF STRUCTURE INNER EDGE (ft) <u>10</u>   | APPROVED FOR PERMIT   |
| DISTANCE FROM (ft):<br><br>A. PUBLIC PARK (OVER 10 ACRES) <u>1,000</u><br>B. EXPRESSWAY (IF LESS THAN 1,000 FT.) <u>775</u><br>C. RESIDENCE DISTRICT (ADVERTISING SIGNS ONLY) <u>100</u>                                                                                         | REMARKS   |
| IF REPLACEMENT SIGN OR CHANGE OF FACE, WHAT DOES THE EXISTING SIGN READ?<br><br>Original Payee: _____   |   |
| Landmark Hold: <input type="checkbox"/> Status: _____   |   |
| ZONING (OFFICE USE ONLY)   |   |





# City of Chicago



**Or2013-376**

Office of the City Clerk

## Document Tracking Sheet

|                                 |                                                                     |
|---------------------------------|---------------------------------------------------------------------|
| <b>Meeting Date:</b>            | 6/26/2013                                                           |
| <b>Sponsor(s):</b>              | Sposato, Nicholas (36)                                              |
| <b>Type:</b>                    | Order                                                               |
| <b>Title:</b>                   | Issuance of permits for sign(s)/signboard(s) at 6816 W<br>Grand Ave |
| <b>Committee(s) Assignment:</b> | Committee on Zoning, Landmarks and Building Standards               |

ORDERED, That the Commissioner of Buildings is hereby directed to issue a sign permit to Ad Deluxe Sign Company, 23856 W. Andrew Rd, Ste 103, Plainfield, IL 60585 for the erection of a sign/signboard over 24 feet in height and/or over 100 square feet (in area of one face) at:

Del Rancho Market-6816 W. Grand Ave, Chicago, IL 60707

Dimensions: length, 62 feet 0 inches; height, 7 Feet

Height above grade/roof to top of sign: 9 feet

Total Square Foot Area: 434 square feet

To be legal, such sign(s) must comply with all applicable provisions of Title 17, to the Chicago Zoning Ordinance, and all other applicable provisions of the Municipal Code for the city of Chicago governing the construction and maintenance of signs, billboards, signboards and related structures.



Nicholas Sposato  
Alderman, 36<sup>th</sup> Ward



CITY OF CHICAGO

## DEPARTMENT OF BUILDINGS

## Sign Permit Application

|   |                                 |   |           |                                                                            |
|---|---------------------------------|---|-----------|----------------------------------------------------------------------------|
| APPROVAL NUMBER   | APPLICATION NUMBER<br>100494943 | ANNUAL FEE                                                                                            | WORK CODE | DRAWINGS ATTACHED <input type="checkbox"/> YES <input type="checkbox"/> NO |
| DATE OF APPLICATION<br>06/11/2013   |                                 |   |           |                                                                            |
| ADDRESS OF SIGN<br>6816 W GRAND AVE, 60707-   |                                 |   |           |                                                                            |
| BUILDING   | ORIGINAL PERMIT NUMBER          |   |           |                                                                            |
| TYPE OF PERMIT NEW CONSTRUCTION (SIGN)   |                                 |   |           |                                                                            |
| PAYER OF ANNUAL INSPECTION<br>MERIKAS, NICK<br>6816 W GRAND AVE.<br>CHICAGO, ILL.<br>(312)617-2087 x                                                                               |                                 |   |           |                                                                            |
| SIGN MANUFACTURER<br>AD DELUXE SIGN COMPANY   |                                 |   |           |                                                                            |
| ADDRESS WHERE SIGN CAN BE SEEN PRIOR TO ERECTION   |                                 |   |           |                                                                            |
| TICKET NUMBER<br>0   | REINSPECTION CONTROL NUMBER     |   |           |                                                                            |
| TYPE OF SUPPORT FOR SIGN BUILDING   |                                 |   |           |                                                                            |
| SIGN BOARD SUPPORT MEMBERS STEEL   |                                 |   |           |                                                                            |
| ANNUAL FEE   |                                 |   |           |                                                                            |
| CONSTRUCTION FEE 200.00   |                                 |   |           |                                                                            |
| 1017 B FEE   |                                 |   |           |                                                                            |
| TOTAL FEE 200.00   |                                 |   |           |                                                                            |
| AMOUNT PAID 200.00   |                                 |   |           |                                                                            |
| BALANCE DUE   |                                 |   |           |                                                                            |
| Check # for Zoning   |                                 |   |           |                                                                            |
| Check # for DCAP   |                                 |   |           |                                                                            |
| TYPE OF SIGN FLAT OR BOX   |                                 |   |           |                                                                            |
| LENGTH   | FT. 62                          | IN 0                                                                                                  | HEIGHT    | FT. 7                                                                      |
| AREA   | SQ. FT. 434                     | WEIGHT                                                                                                | LBS. 300  |                                                                            |
| SIGN HEIGHT ABOVE GRADE/ROOF   |                                 |   |           | FT. 9                                                                      |
| SHAPE OF SIGN REGULAR   |                                 |   |           |                                                                            |
| SIGN WILL READ<br>DEL RANCHO MARKET   |                                 |   |           |                                                                            |
| NO. OF LAMPS<br>1   |                                 | TOTAL WATTAGE<br>1000                                                                                 |           |                                                                            |
| TYPE OF LAMP HIGH DENSITY DISCHARGE   |                                 |   |           |                                                                            |
| NO. OF BALLAST/TRANSFORMERS<br>12   |                                 | INPUT OF TRANSFORMERS<br>120                                                                          |           |                                                                            |
| CONTRACTOR WILL INSTALL   |                                 | <input checked="" type="checkbox"/> N FEEDERS<br><input checked="" type="checkbox"/> Y CUSTOMER LEADS |           |                                                                            |
| TYPE OF SWITCH SPECIAL   |                                 |   |           |                                                                            |
| LOCATION OF SWITCH LISTED FLUSH TOGGLE   |                                 |   |           |                                                                            |
| SIGN LOCATION<br>FURNISH AND INSTALL CHANNEL L.E.D. LETTERS<br>WITH ILLUMINATED BORDER.<br>SIGN WILL BE 7' X 62' TOTAL SQUARE FOOTAGE 434<br>COPY WILL READ<br>"DEL RANCHO MARKET" |                                 |   |           |                                                                            |

The undersigned certify that the statements in this application are true and correct and that all work done under the proposed permit will conform to the requirements of the Chicago Municipal Code.

|                                                    |                                                              |                 |
|----------------------------------------------------|--------------------------------------------------------------|-----------------|
| REG. NO. E68756                                    | BOND NO.                                                     | REG. NO. N92559 |
| ELECTR. CONTR.<br>FULLER-BURRELL, ELECTRIC CONTRA  | SIGN ERECTOR<br>AD DELUXE SIGN CO INC.                       | SIGNER          |
| ADDRESS<br>1424 N. LUNA AVE.<br>CHICAGO, IL 60651- | ADDRESS<br>23856 W ANDREW RD STE103<br>PLAINFIELD IL, 60585- |                 |
| SUPERVISOR SIGNATURE<br><i>Sam Burrell</i>         | SIGNATURE<br><i>AL</i>                                       |                 |

The permit issued on this application will authorize only signs here applied for. If other signs are to be erected they must be covered by additional permits.

City of Chicago  
Rahm Emanuel, MayorDepartment of Buildings  
Michael Merchant, Commissioner

## TYPE OF BUSINESS

OTHER Other: GROCERY STORE

Name: \_\_\_\_\_

LIC #: \_\_\_\_\_

Renewal Date: \_\_\_\_\_

## Projects Over:

☒ Private Property☒ Public Way Grant Permit #: \_\_\_\_\_☐ Planned Development/Manufacturing PMD/PD#: \_\_\_\_\_

Zoning District: C2 Other: C2-1

## TYPE OF SIGN:

☐ ADVERTISING☒ ILLUMINATE☐ MOVEABLE☒ BUSINESS☐ FLASHING

TOTAL STREET FRONTAGE OF LOT (IN FEET) 396

TOTAL AREA OF NEW SIGN (SQ.FT.) 434

TOTAL AREA OF ALL SIGNS ON LOT (SQ.FT.) 514

HEIGHT OF SIGN ABOVE GRADE (TO TOP) 16ft 0in

DISTANCE OF CURB LINE OUTER EDGE (ft) 50

DISTANCE OF STRUCTURE INNER EDGE (ft) 51

## DISTANCE FROM (ft):

A. PUBLIC PARK (OVER 10 ACRES) 1,000

B. EXPRESSWAY (IF LESS THAN 1,000 FT.) 1,000

C. RESIDENCE DISTRICT (ADVERTISING SIGNS ONLY) 90

IF REPLACEMENT SIGN OR CHANGE OF FACE, WHAT DOES THE EXISTING SIGN READ?

Original Payee: \_\_\_\_\_

Landmark Hold: ☐

Status: \_\_\_\_\_

ZONING (OFFICE USE ONLY)

SIGN BOND REQUIRED?

☐ YES

COUNCIL ORDER REQUIRED

☒ YES

IS SPECIAL PERMISSION REQUIRED FROM CHIEF ELECTRICAL

☒ YES

IF YES, ATTACH LETTER OF REQUEST

TIME STAMP

SIGN CLERK


APPROVED FOR PERMIT

REMARKS



**CITY OF CHICAGO**  
**DEPARTMENT OF ZONING AND LAND USE PLANNING**  
**SIGN SITE PLAN**  
(ALL INFORMATION MUST BE COMPLETED AND LEGIBLE)

Site Address: 6816 W GRAND AVE 1 of 2 applications  
Sign Company: AD DELUXE SIGN CO Rep Name: John Miller  
Phone 815 556-8469 EXT NA (Below: Building, streets and location of sign on lot or structure)  
North

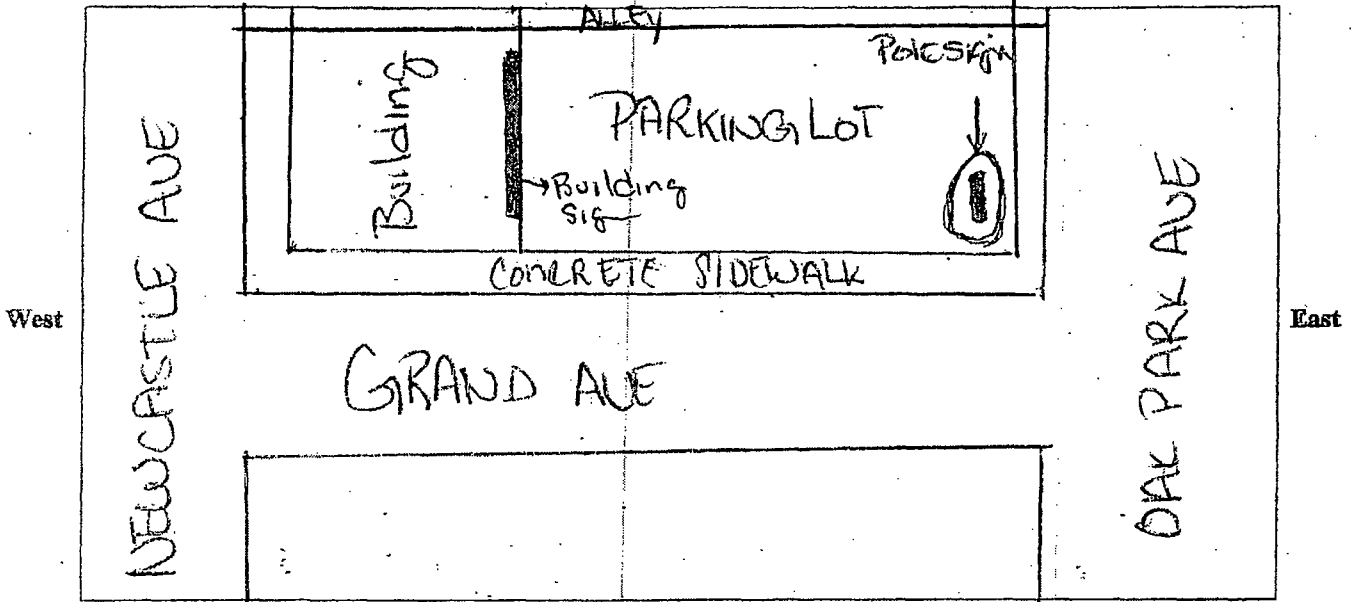

**SIGN USE:**

Bus. ID (On-premise) ☒  
Business Lice. # ☐

Advertising (Off-premise) ☐

**PERMIT TYPE:**

New Construction ☒  
Change of Face ☐  
Previous Permit # ☐

**TYPE OF SIGN:**

Flat Wall ☐  
Freestanding ☐  
Awning ☐  
Marquee ☐  
High Rise Building ☐  
Projecting Private ☒  
Projecting Public Way ☐  
Public Way Use - Permit # ☐

South

**SIGN CHARACTERISTICS:**

Non-Illuminated ☐  
Illuminated ☒  
Changing Image ☐  
Video Display ☐  
Flashing ☐

**DISTANCE FROM:**

Curb Line: 50  
Expressway, Toll Roads  
or Major Route  
(n/a if over 1000 ft) 1000  
Park (over 10 acres) 1000  
Residential Zone 90  
Existing Off-premise on  
same side of street: NO

**TOTAL SQUARE FOOTAGE:**

Square footage of this proposed sign 434  
Gross area of all proposed signs 514  
Area of all existing signs  
(not including proposed) on Zoning Lot 514

Signature: John Miller



Date: 6-1-13

Ad Deluxe Sign Co.  
23856 WEST ANDREW ROAD  
SUITE 103  
PLAINFIELD, IL 60585  
ADDELUXESIGN@comcast.net  
phone : 815-556-8469  
phone : 815-782-7040  
fax : 815-782-7760

96"

78"

RANCHO MARQUETTE

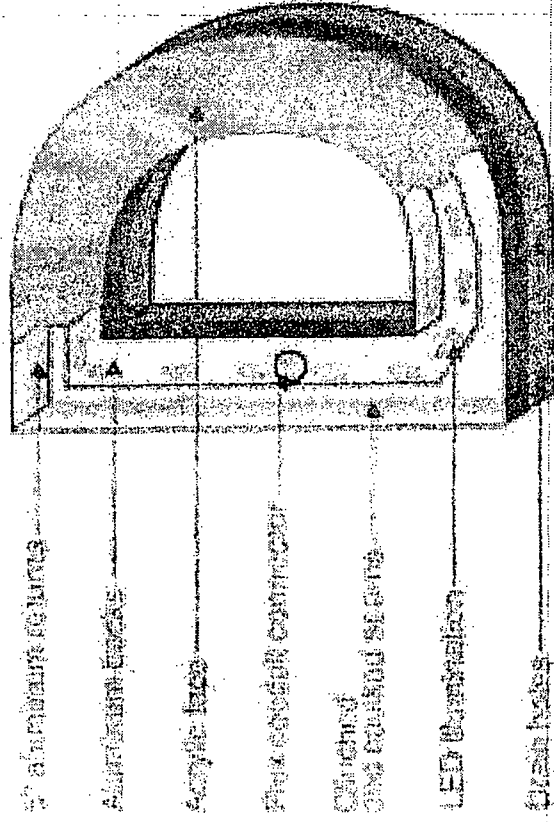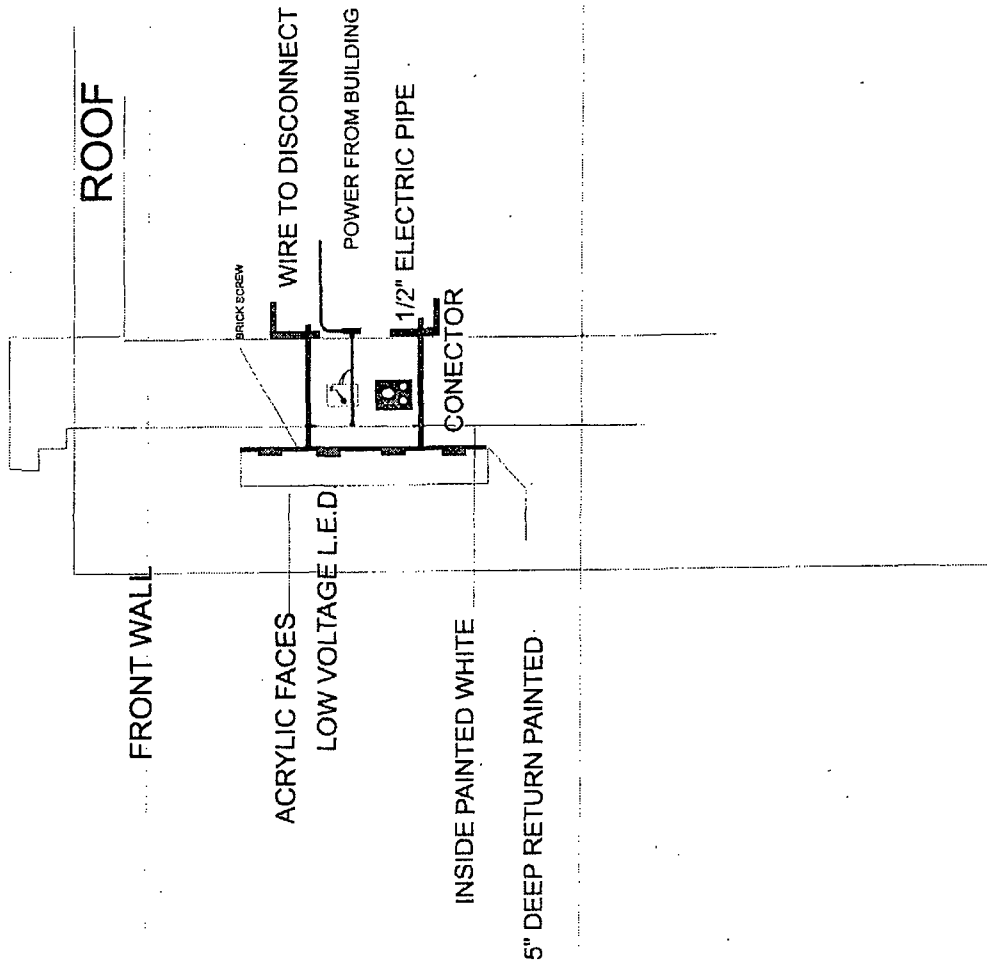


**Ad Deluxe Sign Co.**

**815-556-8469**

**UL Underwriters Laboratories**

**Reg No. E213812**

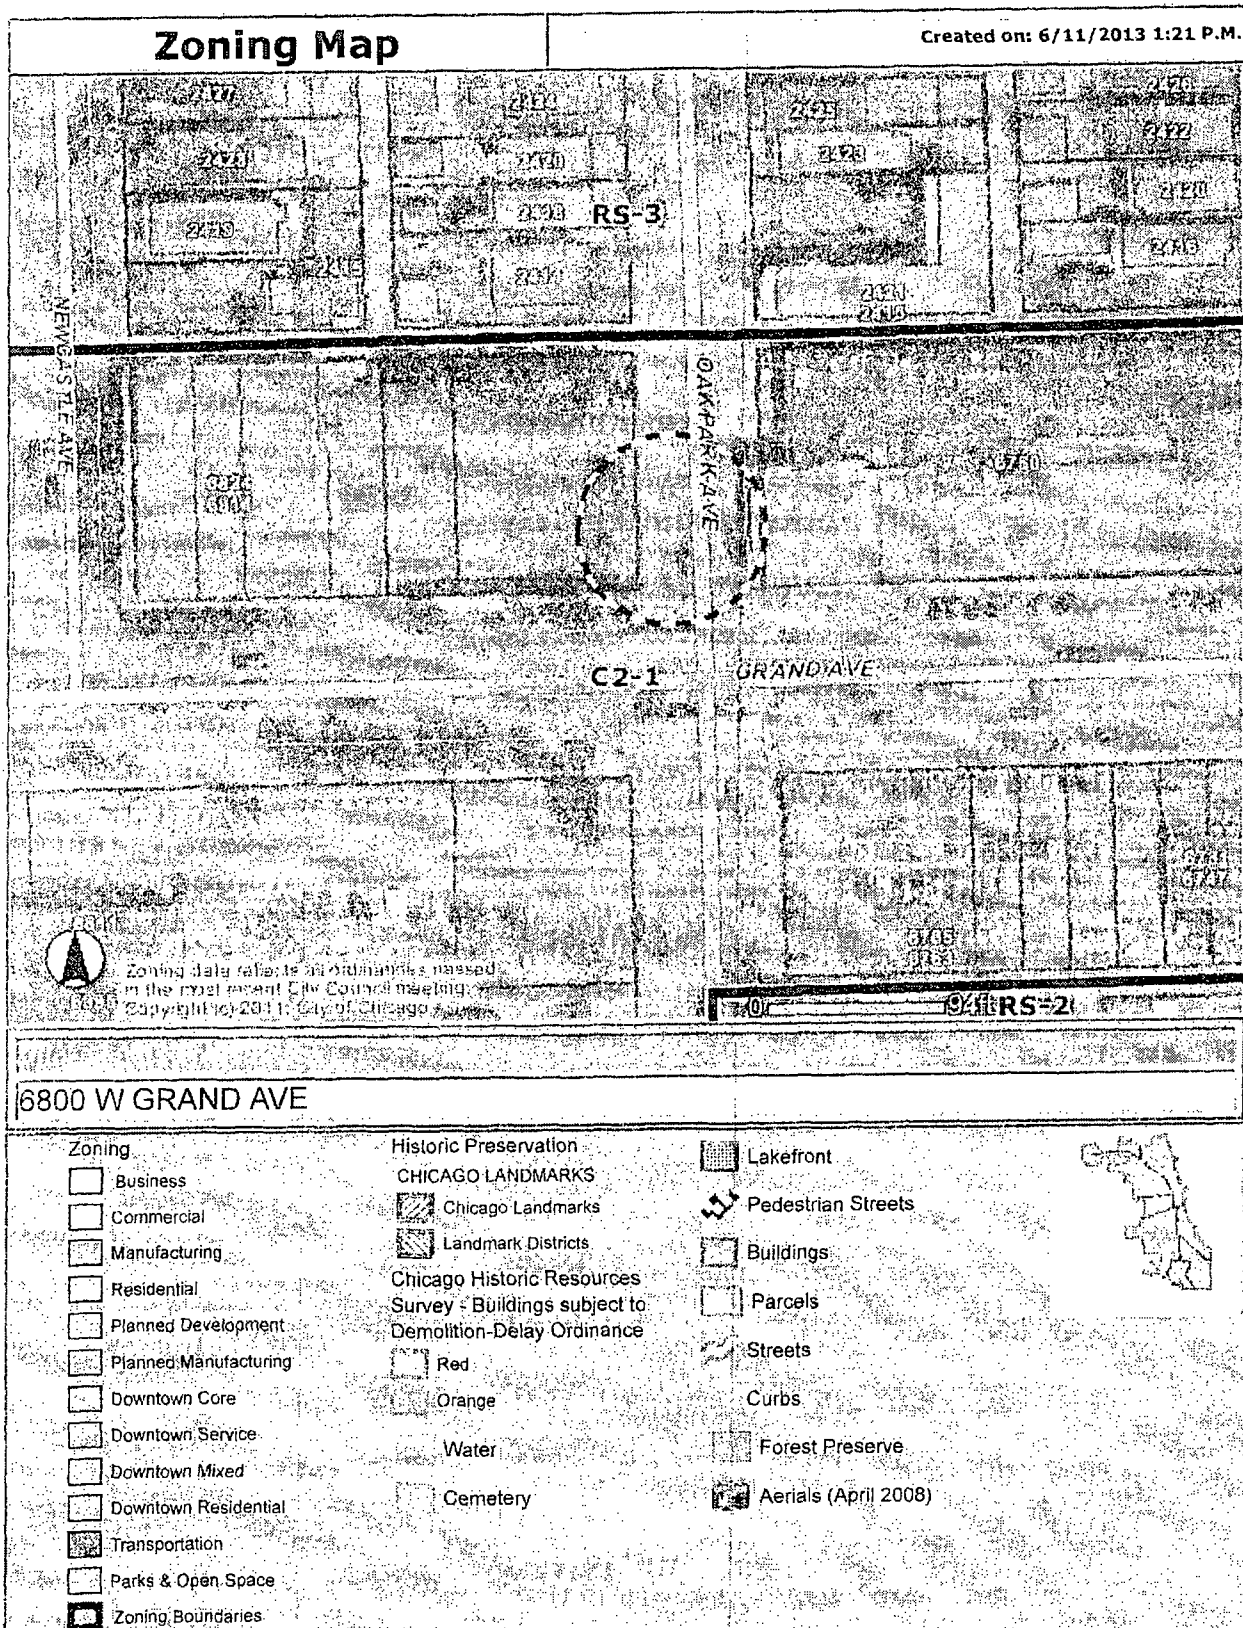

|     |    |    |    |    |    |
|-----|----|----|----|----|----|
| 256 | 16 | 25 | 14 | 25 | 14 |
| 21  | 20 | 19 | 18 | 17 | 16 |
| 42  | 40 | 38 | 36 | 34 | 32 |
| 27  | 26 | 25 | 24 | 23 | 22 |
| 21  | 20 | 19 | 18 | 17 | 16 |
| 15  | 14 | 13 | 12 | 11 | 10 |
| 9   | 8  | 7  | 6  | 5  | 4  |
| 3   | 2  | 1  | 0  | 0  | 0  |
GRAND AVENUE



This map is a public resource of general information. The City of Chicago makes no warranty, representation or guaranty as to the content, sequence, accuracy, timeliness or completeness of any of the database information provided herein. The reader should not rely on the data provided herein for any reason. The City of Chicago explicitly disclaims any representations and warranties, including, without limitation, the implied warranties of merchantability and fitness for a particular purpose. The City of Chicago shall assume no liability for: 1. any errors, omissions, or inaccuracies in the information provided regardless of how caused; or 2 any decision made or action taken or not taken by the reader in reliance upon any information or data furnished hereunder. Map Copyright (c) 2007-2010 City of Chicago



ery/Selection Results

|                                             |                  |              |                  |
|---------------------------------------------|------------------|--------------|------------------|
| C2-1                                        |                  |              |                  |
| 7-N                                         | 60B              |              |                  |
| 36                                          | NICHOLAS SPOSATO | 773-836-0036 | 6934 W. Diversey |
| <input type="button" value="Close Window"/> |                  |              |                  |



# City of Chicago



Or2013-372

Office of the City Clerk

## Document Tracking Sheet

|                                 |                                                                                       |
|---------------------------------|---------------------------------------------------------------------------------------|
| <b>Meeting Date:</b>            | 6/26/2013                                                                             |
| <b>Sponsor(s):</b>              | Reilly, Brendan (42)                                                                  |
| <b>Type:</b>                    | Order                                                                                 |
| <b>Title:</b>                   | Issuance of permits for sign(s)/signboard(s) at 127 W Huron St - north high rise wall |
| <b>Committee(s) Assignment:</b> | Committee on Zoning, Landmarks and Building Standards                                 |

Committee on Zoning, Landmarks  
and Building Standards  
June 5<sup>th</sup>, City Council Meeting  
Alderman Brendan Reilly,  
42<sup>nd</sup> Ward  
Sign Order

ORDERED, That the Commissioner of Buildings is hereby directed to  
issue a sign permit to:

North Shore Sign Co  
1925 Industrial Drive  
Libertyville IL 60048

For the erection of a sign/signboard over 24 feet in height and/or over 100 square  
feet (in area of one face) at:

The Godfrey Hotel  
127 W Huron

App. # 100493393


Dimensions: length 4'0" height 37'0"

Height above grade/roof to top of sign 167'

Total Square Foot Area 148 Square Feet

Elevation – North "High Rise" Wall Sign

Such sign shall comply with all applicable provisions of TITLE 17 of the  
Chicago Zoning Ordinance and all other applicable provisions of the Municipal  
Code of the City of Chicago governing the construction and maintenance of  
outdoor signs, signboards and structures.

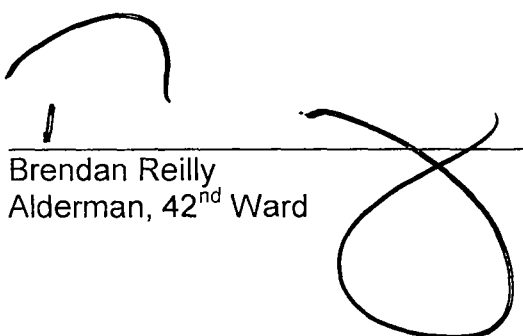

Brendan Reilly  
Alderman, 42<sup>nd</sup> Ward







# City of Chicago



Or2013-373

Office of the City Clerk

## Document Tracking Sheet

|                                 |                                                                                       |
|---------------------------------|---------------------------------------------------------------------------------------|
| <b>Meeting Date:</b>            | 6/26/2013                                                                             |
| <b>Sponsor(s):</b>              | Reilly, Brendan (42)                                                                  |
| <b>Type:</b>                    | Order                                                                                 |
| <b>Title:</b>                   | Issuance of permits for sign(s)/signboard(s) at 127 W Huron St - south high rise wall |
| <b>Committee(s) Assignment:</b> | Committee on Zoning, Landmarks and Building Standards                                 |

Committee on Zoning, Landmarks  
and Building Standards  
June 5<sup>th</sup>, City Council Meeting  
Alderman Brendan Reilly,  
42<sup>nd</sup> Ward  
Sign Order

ORDERED, That the Commissioner of Buildings is hereby directed to  
issue a sign permit to:

North Shore Sign Co  
1925 Industrial Drive  
Libertyville IL 60048

For the erection of a sign/signboard over 24 feet in height and/or over 100 square  
feet (in area of one face) at:

The Godfrey Hotel  
127 W Huron

App. # 100493392


Dimensions: length 4'0" height 37'0"

Height above grade/roof to top of sign 167'

Total Square Foot Area 148 Square Feet

Elevation – South "High Rise" Wall Sign

Such sign shall comply with all applicable provisions of TITLE 17 of the  
Chicago Zoning Ordinance and all other applicable provisions of the Municipal  
Code of the City of Chicago governing the construction and maintenance of  
outdoor signs, signboards and structures.

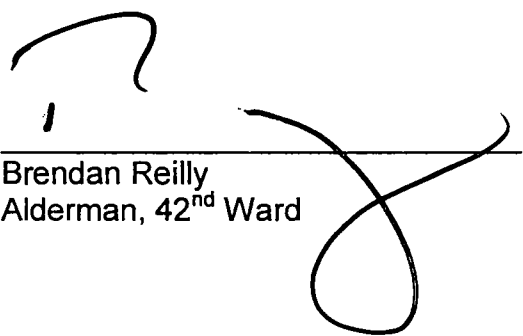

Brendan Reilly  
Alderman, 42<sup>nd</sup> Ward



# City of Chicago



Or2013-374

Office of the City Clerk

## Document Tracking Sheet

|                                 |                                                                                                 |
|---------------------------------|-------------------------------------------------------------------------------------------------|
| <b>Meeting Date:</b>            | 6/26/2013                                                                                       |
| <b>Sponsor(s):</b>              | Reilly, Brendan (42)                                                                            |
| <b>Type:</b>                    | Order                                                                                           |
| <b>Title:</b>                   | Issuance of permits for sign(s)/signboard(s) at 127 W Huron<br>St - north projecting blade sign |
| <b>Committee(s) Assignment:</b> | Committee on Zoning, Landmarks and Building Standards                                           |

Committee on Zoning, Landmarks  
and Building Standards  
June 5<sup>th</sup>, City Council Meeting  
Alderman Brendan Reilly,  
42<sup>nd</sup> Ward  
Sign Order

ORDERED, That the Commissioner of Buildings is hereby directed to  
issue a sign permit to:

North Shore Sign Co  
1925 Industrial Drive  
Libertyville IL 60048

For the erection of a sign/signboard over 24 feet in height and/or over 100 square  
feet (in area of one face) at:

The Godfrey Hotel  
127 W Huron

App. # 100493396


Dimensions: length 5'-8" height 26'-4"

Height above grade/roof to top of sign 36'-4'

Total Square Foot Area 150 Square Feet

Elevation – North Projecting Blade Sign

Such sign shall comply with all applicable provisions of TITLE 17 of the  
Chicago Zoning Ordinance and all other applicable provisions of the Municipal  
Code of the City of Chicago governing the construction and maintenance of  
outdoor signs, signboards and structures.

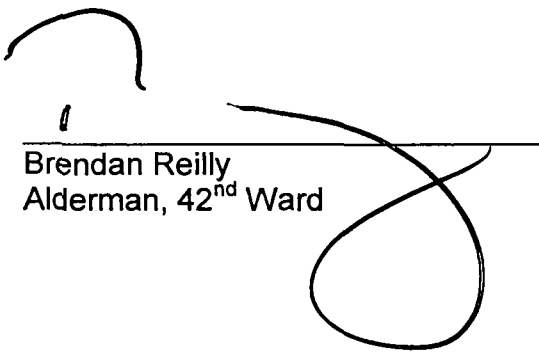

Brendan Reilly  
Alderman, 42<sup>nd</sup> Ward



# City of Chicago



Or2013-375

Office of the City Clerk

## Document Tracking Sheet

|                                 |                                                                                  |
|---------------------------------|----------------------------------------------------------------------------------|
| <b>Meeting Date:</b>            | 6/26/2013                                                                        |
| <b>Sponsor(s):</b>              | Reilly, Brendan (42)                                                             |
| <b>Type:</b>                    | Order                                                                            |
| <b>Title:</b>                   | Issuance of permits for sign(s)/signboard(s) at 127 W Huron<br>St - north canopy |
| <b>Committee(s) Assignment:</b> | Committee on Zoning, Landmarks and Building Standards                            |

Committee on Zoning, Landmarks  
and Building Standards  
June 5<sup>th</sup>, City Council Meeting  
Alderman Brendan Reilly,  
42<sup>nd</sup> Ward  
Sign Order

ORDERED, That the Commissioner of Buildings is hereby directed to  
issue a sign permit to:

North Shore Sign Co  
1925 Industrial Drive  
Libertyville IL 60048

For the erection of a sign/signboard over 24 feet in height and/or over 100 square  
feet (in area of one face) at:

The Godfrey Hotel  
127 W Huron

App. # 100493397 (canopy)


Dimensions: length 55'-1" height 1'-6"

Height above grade/roof to top of sign 11'-6'

Total Square Foot Area 98 Square Feet

Elevation – North Canopy Over Entrance

Such sign shall comply with all applicable provisions of TITLE 17 of the  
Chicago Zoning Ordinance and all other applicable provisions of the Municipal  
Code of the City of Chicago governing the construction and maintenance of  
outdoor signs, signboards and structures.

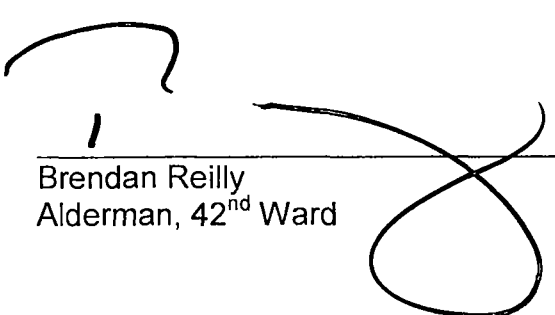

Brendan Reilly  
Alderman, 42<sup>nd</sup> Ward



# City of Chicago



Or2013-371

Office of the City Clerk

## Document Tracking Sheet

|                                 |                                                                          |
|---------------------------------|--------------------------------------------------------------------------|
| <b>Meeting Date:</b>            | 6/26/2013                                                                |
| <b>Sponsor(s):</b>              | Arena, John (45)                                                         |
| <b>Type:</b>                    | Order                                                                    |
| <b>Title:</b>                   | Issuance of permits for sign(s)/signboard(s) at 4805 W Irving<br>Park Rd |
| <b>Committee(s) Assignment:</b> | Committee on Zoning, Landmarks and Building Standards                    |



City Council, meeting date: June 26, 2013  
Committee on Zoning, Landmarks, & Building Standards

ORDERED, That the Commissioner of the Building Department is hereby directed to issue a sign permit to: (Contractor's name and address):

Signico Inc  
1327 31st Ave  
MEROSE PK IL 60160

For the erection of a sign / signboard over twenty-four (24) feet in height and / or over one hundred (100) square feet (in area of one face) at:

On-Premise / Business ID signs: indicate Business Name and Address  
Off-Premise / Advertising signs: must indicate that it is for Advertising

Slippy's  
4805 W Irving PK Rd


Dimensions:

28'-4"

Height above grade:

25'

Such signs shall comply with all provisions of Title 17 of the Chicago Zoning Ordinance and all other applicable provisions of the Municipal Code of the City of Chicago governing the construction and maintenance of outdoor signs, sign boards, and structures.

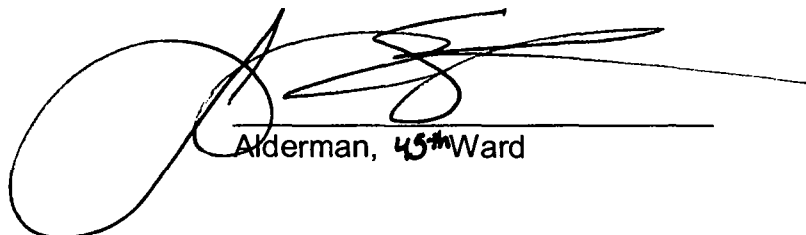  
Alderman, 45th Ward

|                 |                                                                           |
|-----------------|---------------------------------------------------------------------------|
| <b>SIGN B</b>   | 36" Sleepy's                                                              |
| Type:           | Individual Channel Letters                                                |
| Illumination:   | Internally Illuminated LED                                                |
| Square Footage: | 85.00                                                                     |
| To Grade:       | Top of sign to grade = 25'-1 1/2"<br>Bottom of sign to grade = 22'-1 1/2" |

36"

# SLEEPY'S

## Sign Layout Detail

Scale: 1/4" = 1'-0"

### Electrical Detail: Channel Letters

White Sloan Value Line Plus  
(2) 60W Transformer  
Total Amps: 1.70  
(1) 20 amp 120V Circuit Req.




### General Notes:

This sign is to be installed in accordance with the requirements of Article 600 of the National Electrical Code.

- 1) Grounded and bonded per NEC 600.7/NEC 250
  - 2) Existing branch circuit in compliance with NEC 600.5 not to exceed 20 amps
  - 3) Sign is to be UL listed per NEC 600.3
  - 4) UL disconnect switch per NEC 600.6 - "Required per sign component before leaving manufacture"
- \*For multiple signs a disconnected is permitted but not required for each section

### Specifications: LED Channel Letters / "Star"

1. Existing Facade: Wood Paneling/Plywood/Wood Studs
2. 0.040" Aluminum letter returns painted to match Black
3. 0.125" x 1" Black Jewelle trimcap
4. 3mm Signbond Lite composite backs (interior of sign can painted ultra white for maximum illumination)
5. LEDs - Letters- Sloan Value Line Plus Long Red LED modules  
Starts- Sloan Value Line Plus Short White LEDs
6. Faces - Letters- 3/16" 2447 Red LD acrylic  
Starts- 3/16" 2447 White LD acrylic w/ Vinyl 3M#3630-125 Golden Yellow vinyl with 3M#7125-22 Matte Black Vinyl outline
7. Waterproof disconnect switch per NEC 600.6
8. Primary electrical feed
9. Transformers
10. 0.080" Raceway (5 1/2" tall x 3 1/2" deep fabricated aluminum). Painted to match facade.
11. 9 x 2 x 0.1875" Aluminum mounting tabs welded to raceway  
- Maximum 6" from each end and every 48" o.c.  
12 #12 x 1" TEC screws with 11/4" fender washers
13. Mounting hardware to suit

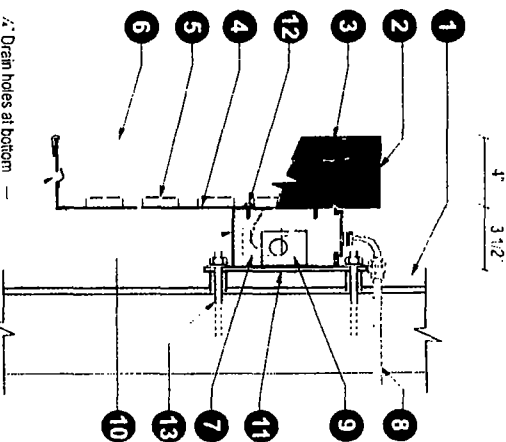



7" Drain holes at bottom of letter cans (2 per letter)

### Section @ LED Channel Letter Raceway (Upper)


Scale: N.T.S.

|                                               |  |                        |  |
|-----------------------------------------------|--|------------------------|--|
| <b>SLEEPY'S</b><br>The Mattress Professionals |  | Client: Sleepy's       |  |
| Site #: SYA17210                              |  | Order # Rndence        |  |
| Address: 4805 West Irving Park Road           |  | Date: 02-2013          |  |
| Chicago, IL 60631                             |  | Revised side elevation |  |
| REVISION INFO                                 |  | AID                    |  |
| 03-12-2013                                    |  | DH                     |  |
| 04-12-2013                                    |  | DH                     |  |
| 12-12-2037                                    |  |                        |  |

|                 |                                                                             |
|-----------------|-----------------------------------------------------------------------------|
| <b>SIGN B</b>   | 36" Sleepy's                                                                |
| Type:           | Individual Channel Letters                                                  |
| Illumination:   | Internally Illuminated LED                                                  |
| Square Footage: | 85.00                                                                       |
| To Grade:       | Top of sign to grade = 25'-1 1/2" ←<br>Bottom of sign to grade = 22'-1 1/2" |

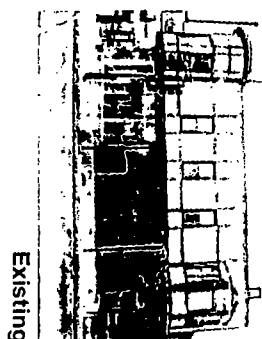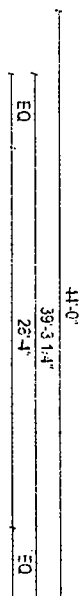

Existing

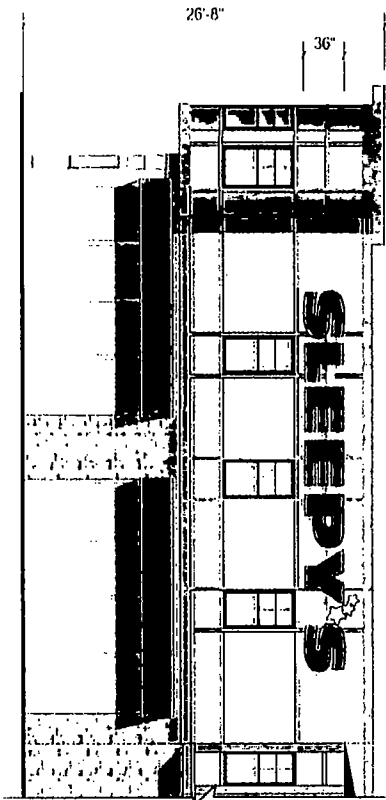

Side Elevation (North)

\*For lease purposes only

Scale: 3/32" = 1'-0"

|                      |                        |   |  |
|----------------------|------------------------|---|--|
|                      |                        | Client: Sleepy's<br>Site #: SYA17210<br>Address: 4805 West Irving Park Road<br>Chicago, IL 60641                                        |  |
| <b>REVISION INFO</b> |                        |   |  |
| 03-12-2013           | Original Rendering     | JD   |  |
| 04-02-2013           | Added Awnings          | DF   |  |
| 05-12-2013           | Revised side elevation |   |  |
|                      |                        |   |  |
|                      |                        |   |  |
|                      |                        | Allowable Square Footage this Elevation: 264<br>3.1 tralic = 264 shared parking building<br>Actual Square Footage this Elevation: 85.00 |  |



# City of Chicago



**O2013-5020**

Office of the City Clerk

## Document Tracking Sheet

|                                 |                                                                        |
|---------------------------------|------------------------------------------------------------------------|
| <b>Meeting Date:</b>            | 6/26/2013                                                              |
| <b>Sponsor(s):</b>              | Reilly, Brendan (42)                                                   |
| <b>Type:</b>                    | Ordinance                                                              |
| <b>Title:</b>                   | Amendment of taxicab stand No. 476 ordinance on portion of W Quincy St |
| <b>Committee(s) Assignment:</b> | Committee on Transportation and Public Way                             |

Committee on Transportation and the Public Way  
City Council Meeting June 26, 2013  
Alderman Brendan Reilly, 42<sup>nd</sup> Ward  
Taxicab Amendment Memorandum

**MEMORANDUM FOR TRAFFIC REGULATIONS**

AMEND TAXICAB STAND #476:

Street, etc West Quincy Street


Location, etc: South curb, between Franklin and Wells

Distance or extent: From 7 Taxicabs to 3 Taxicabs in length

Hours: ALL TIMES

Days: ALL DAYS

(Public Benefit)

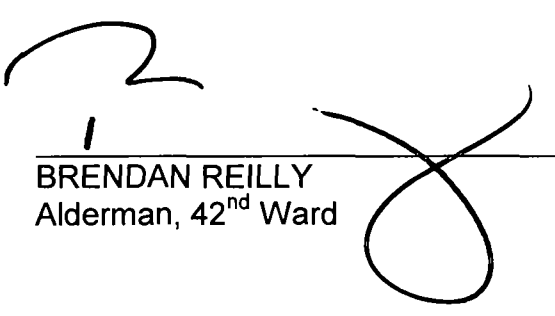  
BRENDAN REILLY  
Alderman, 42<sup>nd</sup> Ward