



City of Chicago Office of the City Clerk

City Hall
121 North LaSalle Street
Room 107
Chicago, IL 60602
www.chicityclerk.com

Legislation Referred to Committees at the Chicago City Council Meeting 10/8/2014

Section 3c - Aldermanic Introductions Regarding Unclassified Matters

File #	Title	Sponsor(s)	Committee Referral
4-60-022 & 4-60-023 Allow Alcoholic Liquor & Package Goods			
1	O2014-8078	Amendment of Municipal Code Sections 4-60-022 (48.15) and 4-60-023 (48.15) to allow additional alcoholic liquor and package good licenses on portion(s) of N Broadway	Osterman (48) License
4-60-022 Allow Alcoholic Liquor			
2	O2014-8086	Amendment of Municipal Code Section 4-60-022 (14.257) to allow additional alcoholic liquor licenses on portion(s) of S Kedzie Ave and W 42nd Pl	Burke (14) License
3	O2014-8069	Amendment of Municipal Code Section 4-60-022 (33.45) to allow additional alcoholic liquor licenses on portion(s) of N Elston Ave	Mell (33) License
4	O2014-8112	Amendment of Municipal Code Section 4-60-022 (40.9) to allow additional alcoholic liquor licenses on portion(s) of N Clark St	O'Connor (40) License
4-60-023 Allow Package Goods			
5	O2014-8093	Amendment of Municipal Code Section 4-60-023 (12.182) to allow additional package goods licenses on portion(s) of S Sacramento Ave	Cardenas (12) License
6	O2014-8094	Amendment of Municipal Code Section 4-60-023 (14.14) to allow additional package goods licenses on portion(s) of W 40th St	Cardenas (12) License
Alley Access Barrier(s)			
7	O2014-8099	Exemption from physical barrier requirement for commercial driveway alley access for Public 2 LLC	Moreno (1) Transportation
8	O2014-8079	Exemption from physical barrier requirement for commercial driveway alley access for Bedrock Group, Inc., The	Dowell (3) Transportation
9	O2014-8072	Exemption from physical barrier requirement for commercial driveway alley access for University of Chicago, The	Hairston (5) Transportation
10	O2014-8114	Exemption from physical barrier requirement for commercial driveway alley access for Ortega Complete Auto Repair, Inc.	Pope (10) Transportation
11	O2014-8098	Exemption from physical barrier requirement for commercial driveway alley access for Fletcher's Laundry and Dream Cafe	Thompson (16) Transportation
12	O2014-8089	Exemption from physical barrier requirement for commercial driveway alley access for Sunrise Baptist Church	Chandler (24) Transportation

Legislation Referred to Committees at the Chicago City Council Meeting
10/8/2014

Section 3c - Aldermanic Introductions Regarding Unclassified Matters

	File #	Title	Sponsor(s)	Committee Referral
13	O2014-8108	Exemption from physical barrier requirement for commercial driveway alley access for Larrabee Street LLC	Burnett (27)	Transportation
14	O2014-8109	Exemption from physical barrier requirement for commercial driveway alley access for Hive Properties LLC	Burnett (27)	Transportation
15	O2014-8071	Exemption from physical barrier requirement for commercial driveway alley access for Kids Kingdom Academy	Graham (29)	Transportation
16	O2014-8004	Exemption from physical barrier requirement for commercial driveway alley access for My Properties LLC d.b.a. Crash Champions	Reboyas (30)	Transportation
17	O2014-8082	Exemption from physical barrier requirement for commercial driveway alley access for Liga Deportiva De Futbol/Edwardo Gonzalez	Mell (33)	Transportation
18	O2014-8077	Exemption from physical barrier requirement for commercial driveway alley access for Happy Days Corporation	Colón (35)	Transportation
19	O2014-8070	Exemption from physical barrier requirement for commercial driveway alley access for Assemblage Ltd.	O'Connor (41)	Transportation
20	O2014-8081	Exemption from physical barrier requirement for commercial driveway alley access for State Street Parking LLC, State Street Holdings LLC and their affiliated companies	Reilly (42)	Transportation
21	O2014-8073	Exemption from physical barrier requirement for commercial driveway alley access for Dave Gassman	Cappleman (46)	Transportation
Amend Ordinance				
22	O2014-8100	Drug testing requirements for operators of transportation network drivers	Sawyer (6)	Transportation
Awning(s)				
23	O2014-8165	Awning(s) for Grandbar	Moreno (1)	Transportation
24	O2014-8168	Awning(s) for Healing Hands Massage	Moreno (1)	Transportation
25	O2014-8170	Awning(s) for SPS Family Care SC	Moreno (1)	Transportation
26	O2014-8177	Awning(s) for XOCO	Moreno (1)	Transportation
27	O2014-8184	Awning(s) for Claretians, The	Fioretti (2)	Transportation
28	O2014-8196	Awning(s) for Northwest Insurance Network	Dowell (3)	Transportation
29	O2014-8202	Awning(s) for Kodex Medical Supplies, Inc.	Sawyer (6)	Transportation
30	O2014-8210	Awning(s) for Yassa African Caribbean Restaurant	Sawyer (6)	Transportation
31	O2014-8215	Awning(s) for Image 79 Salon	Harris (8)	Transportation
32	O2014-8236	Awning(s) for Prime Time Food & Liquors 79th	Harris (8)	Transportation
33	O2014-8242	Awning(s) for Hacienda Restaurant	Pope (10)	Transportation
34	O2014-8247	Awning(s) for Vrdolyak Law Group LLC, The	Pope (10)	Transportation

Legislation Referred to Committees at the Chicago City Council Meeting
10/8/2014

Section 3c - Aldermanic Introductions Regarding Unclassified Matters

	File #	Title	Sponsor(s)	Committee Referral
35	O2014-8250	Awning(s) for Bubbly Dynamics LLC	Balcer (11)	Transportation
36	O2014-8268	Awning(s) for V&M Tecnicentro Automotriz, Inc.	Cardenas (12)	Transportation
37	O2014-8273	Awning(s) for Literacy Zone, Inc.	Thompson (16)	Transportation
38	O2014-8286	Awning(s) for Leona's Pizzeria, Inc.	O'Shea (19)	Transportation
39	O2014-8289	Awning(s) for Iridescent, Inc.	Brookins (21)	Transportation
40	O2014-8295	Awning(s) for Red Latina Corp.	Munoz (22)	Transportation
41	O2014-8299	Awning(s) for Sonora Meats	Munoz (22)	Transportation
42	O2014-8302	Awning(s) for Racine Bakery, Inc.	Zalewski (23)	Transportation
43	O2014-8307	Awning(s) for Adrienne C.A. Barnes DDS PC	Solis (25)	Transportation
44	O2014-8311	Awning(s) for Bacchanalia Restaurant and Lounge	Solis (25)	Transportation
45	O2014-8312	Awning(s) for Hoypoloi	Solis (25)	Transportation
46	O2014-8314	Awning(s) for T Joels Family Restaurant	Solis (25)	Transportation
47	O2014-8318	Awning(s) for Tri-Taylor Uniform, Inc.	Solis (25)	Transportation
48	O2014-8320	Awning(s) for H&R Block	Maldonado (26)	Transportation
49	O2014-8321	Awning(s) for Best Sub Incorporated	Burnett (27)	Transportation
50	O2014-8322	Awning(s) for Pinky Nail Chicago, Inc.	Burnett (27)	Transportation
51	O2014-8328	Awning(s) for RS Retail LLC - 1212 W Taylor St	Ervin (28)	Transportation
52	O2014-8337	Awning(s) for RS Retail LLC - 1200 W Taylor St	Ervin (28)	Transportation
53	O2014-8341	Awning(s) for Prism Optics, Inc.	Reboyas (30)	Transportation
54	O2014-8343	Awning(s) for ASICS	Waguespack (32)	Transportation
55	O2014-8345	Awning(s) for Dog Wash and Supply, The	Waguespack (32)	Transportation
56	O2014-8346	Awning(s) for Floyd's Pub	Waguespack (32)	Transportation
57	O2014-8349	Awning(s) for Go Grocer No. 1	Waguespack (32)	Transportation
58	O2014-8353	Awning(s) for Kickin'	Waguespack (32)	Transportation
59	O2014-8358	Awning(s) for J&A Liquors, Inc.	Mell (33)	Transportation
60	O2014-8361	Awning(s) for Jerusalem Liquors	Mell (33)	Transportation
61	O2014-8363	Awning(s) for Anong, Inc.	Colón (35)	Transportation
62	O2014-8365	Awning(s) for Chez Francis Beauty Salon	Colón (35)	Transportation
63	O2014-8366	Awning(s) for Tania's Unisex Beauty	Colón (35)	Transportation
64	O2014-8370	Awning(s) for Thali's Restaurant	Sposato (36)	Transportation
65	O2014-8371	Awning(s) for Marruay & White	O'Connor (40)	Transportation
66	O2014-8375	Awning(s) for Don Juan	O'Connor (41)	Transportation
67	O2014-8377	Awning(s) for Ernest Cheirgalos	O'Connor (41)	Transportation

Legislation Referred to Committees at the Chicago City Council Meeting
10/8/2014

Section 3c - Aldermanic Introductions Regarding Unclassified Matters

	File #	Title	Sponsor(s)	Committee Referral
68	O2014-8384	Awning(s) for Jeannie's Let's Celebrate	O'Connor (41)	Transportation
69	O2014-8386	Awning(s) for Little Bar	O'Connor (41)	Transportation
70	O2014-8389	Awning(s) for Pampanga's Cuisine & Filipino Restaurant	O'Connor (41)	Transportation
71	O2014-8392	Awning(s) for Tommy's on Higgins	O'Connor (41)	Transportation
72	O2014-8418	Awning(s) for Blaze Pizza	Reilly (42)	Transportation
73	O2014-8420	Awning(s) for Kinmont	Reilly (42)	Transportation
74	O2014-8423	Awning(s) for Le Pain Quotidien	Reilly (42)	Transportation
75	O2014-8436	Awning(s) for Marshalls No. 690 - Privilege No. 1114989	Reilly (42)	Transportation
76	O2014-8444	Awning(s) for Marshalls No. 690 - Privilege No. 1114134	Reilly (42)	Transportation
77	O2014-8449	Awning(s) for McDonald's	Reilly (42)	Transportation
78	O2014-8453	Awning(s) for Palmet Ventures LLC	Reilly (42)	Transportation
79	O2014-8457	Awning(s) for Quartino	Reilly (42)	Transportation
80	O2014-8461	Awning(s) for Su Casa	Reilly (42)	Transportation
81	O2014-8466	Awning(s) for TJ Maxx No. 1406	Reilly (42)	Transportation
82	O2014-8475	Awning(s) for Country Fresh Finer Foods, Inc.	Smith (43)	Transportation
83	O2014-8484	Awning(s) for Snarf's Sandwiches	Smith (43)	Transportation
84	O2014-8488	Awning(s) for Chicago Male, Inc.	Tunney (44)	Transportation
85	O2014-8491	Awning(s) for City Harvest Cafe	Tunney (44)	Transportation
86	O2014-8497	Awning(s) for East Lakeview Food & Liquor	Tunney (44)	Transportation
87	O2014-8500	Awning(s) for El Burrito Mexicano	Tunney (44)	Transportation
88	O2014-8505	Awning(s) for Lakeview Dental Associates	Tunney (44)	Transportation
89	O2014-8508	Awning(s) for Mini Bar	Tunney (44)	Transportation
90	O2014-8512	Awning(s) for Peet's Coffee & Tea	Tunney (44)	Transportation
91	O2014-8516	Awning(s) for 3445 N Halsted	Tunney (44)	Transportation
92	O2014-8520	Awning(s) for Singer Factory Distributors	Arena (45)	Transportation
93	O2014-8583	Awning(s) for Charlies Chicago	Cappleman (46)	Transportation
94	O2014-8586	Awning(s) for Quads Gym, Inc.	Cappleman (46)	Transportation
95	O2014-8592	Awning(s) for Bad Apple, The	Pawar (47)	Transportation
96	O2014-8600	Awning(s) for Fusion Hair Studio	Pawar (47)	Transportation
97	O2014-8605	Awning(s) for Horizon Group Management LLC	Pawar (47)	Transportation
98	O2014-8609	Awning(s) for O'Donovan's	Pawar (47)	Transportation
99	O2014-8615	Awning(s) for Exposition Carpet Co., Inc.	Osterman (48)	Transportation
100	O2014-8617	Awning(s) for Holly Beauty Salon	Osterman (48)	Transportation

Legislation Referred to Committees at the Chicago City Council Meeting
10/8/2014

Section 3c - Aldermanic Introductions Regarding Unclassified Matters

	File #	Title	Sponsor(s)	Committee Referral
101	O2014-8619	Awning(s) for Laws of Hair LLC	Osterman (48)	Transportation
Canopy(s)				
102	O2014-8135	Canopy(s) for McDonald's No. 26364	Fioretti (2)	Transportation
103	O2014-8137	Canopy(s) for Walgreens No. 02387	Harris (8)	Transportation
104	O2014-8140	Canopy(s) for Francisco Espinoza	Pope (10)	Transportation
105	O2014-8141	Canopy(s) for Johnny O's	Balcer (11)	Transportation
106	O2014-8144	Canopy(s) for Dulceria M Internacional	Foulkes (15)	Transportation
107	O2014-8146	Canopy(s) for K Food & Liquor	Thompson (16)	Transportation
108	O2014-8147	Canopy(s) for Farmer Pride Produce, Inc.	Maldonado (26)	Transportation
109	O2014-8149	Canopy(s) for Lawndale Educational and Regional Network	Burnett (27)	Transportation
110	O2014-8150	Canopy(s) for Ewald-Barlock Funeral Home	Waguespack (32)	Transportation
111	O2014-8152	Canopy(s) for GG. Dr. LLC	Reilly (42)	Transportation
112	O2014-8154	Canopy(s) for Hampton Inn Chicago Downtown	Reilly (42)	Transportation
113	O2014-8155	Canopy(s) for MCP 550 West Washington LLC	Reilly (42)	Transportation
114	O2014-8156	Canopy(s) for RPM Steak	Reilly (42)	Transportation
115	O2014-8158	Canopy(s) for 57 W. Grand LLC	Reilly (42)	Transportation
116	O2014-8159	Canopy(s) for Walgreens No. 1171	Tunney (44)	Transportation
117	O2014-8161	Canopy(s) for RPN Sales, Inc.	Arena (45)	Transportation
118	O2014-8162	Canopy(s) for Springfield-Argyle LLC	Pawar (47)	Transportation
Committee/Public Hearing(s)				
119	R2014-705	Call for U.S. Senators Dick Durbin and Mark Kirk to support postal reform legislation	Dowell (3) Harris (8) Thompson (16) Burnett (27) Graham (29)	Budget
120	R2014-710	Call for hearing(s) on electronic monitoring program to track location of criminal offenders	Beale (9) Dowell (3) Mitts (37) Pope (10) Balcer (11) Harris (8)	Public Safety
121	R2014-703	Call for hearings regarding fire incident at Federal Aviation Administration air traffic control radar facility in Aurora, Illinois	Burke (14) Cochran (20)	Aviation
122	R2014-701	Repeal of resolution calling for end to persecution by Republic of China against Falun Dafa (Falun Gong) practitioners for failure to comport with Rule 41 provisions	Solis (25)	Rules

Legislation Referred to Committees at the Chicago City Council Meeting

10/8/2014

Section 3c - Aldermanic Introductions Regarding Unclassified Matters

	File #	Title	Sponsor(s)	Committee Referral
123	R2014-709	Call for hearing(s) on Chicago Public Schools reductions in MBE and WBE participation	Maldonado (26) Colón (35) Moreno (1) Munoz (22) Mitts (37) Suarez (31) Solis (25) Reboyras (30)	Education

Legislation Referred to Committees at the Chicago City Council Meeting
10/8/2014

Section 3c - Aldermanic Introductions Regarding Unclassified Matters

File #	Title	Sponsor(s)	Committee Referral
124	R2014-711	Call for hearing(s) concerning filing and processing costs associated with sealing or expunging criminal records	Human Relations
		Mitts (37) Thompson (16) Moreno (1) Fioretti (2) Dowell (3) Burns (4) Hairston (5) Sawyer (6) Holmes (7) Harris (8) Beale (9) Pope (10) Balcer (11) Cardenas (12) Foulkes (15) Thomas (17) Lane (18) O'Shea (19) Cochran (20) Brookins (21) Munoz (22) Zalewski (23) Chandler (24) Solis (25) Burnett (27) Maldonado (26) Ervin (28) Graham (29) Reboyas (30) Suarez (31) Waguespack (32) Austin (34) Colón (35) Sposato (36) Cullerton (38) Laurino (39) O'Connor (40) O'Connor (41) Reilly (42) Silverstein (50) Tunney (44) Arena (45) Cappleman (46) Pawar (47) Osterman (48) Moore (49) Smith (43)	
125	R2014-712	Call for hearings on domestic violence and additional resources for victims	Finance
126	R2014-702	Call for renaming of corner plaza at N Sedgwick St and W Wisconsin St as "Ella Jenkins Plaza"	Housing

Legislation Referred to Committees at the Chicago City Council Meeting
10/8/2014

Section 3c - Aldermanic Introductions Regarding Unclassified Matters

	File #	Title	Sponsor(s)	Committee Referral	
127	R2014-706	Call for City Council support of CrossRail Chicago and premium express train service between O'Hare International Airport and McCormick Place	Pawar (47) Reilly (42) Beale (9) Zalewski (23) O'Connor (41)	Transportation	
Grant(s) of Privilege					
128	O2014-8180	Grant(s) of privilege in public way for Black Beetle Bar & Grill	Moreno (1)	Transportation	
129	O2014-8183	Grant(s) of privilege in public way for Boundary, The - light fixtures	Moreno (1)	Transportation	
130	O2014-8186	Grant(s) of privilege in public way for Milwaukee Avenue Properties LLC	Moreno (1)	Transportation	
131	O2014-8188	Grant(s) of privilege in public way for Umami Burger	Moreno (1)	Transportation	
132	O2014-8197	Grant(s) of privilege in public way for Boundary, The - sign	Moreno (1)	Transportation	
133	O2014-8200	Grant(s) of privilege in public way for Carl Overhauls	Moreno (1)	Transportation	
134	O2014-8204	Grant(s) of privilege in public way for Division Cleaners	Moreno (1)	Transportation	
135	O2014-8206	Grant(s) of privilege in public way for EZPawn	Moreno (1)	Transportation	
136	O2014-8207	Grant(s) of privilege in public way for Fireside Bowl, Inc.	Moreno (1)	Transportation	
137	O2014-8209	Grant(s) of privilege in public way for H&R Tax Services, Inc.	Moreno (1)	Transportation	
138	O2014-8213	Grant(s) of privilege in public way for MO2 Properties	Moreno (1)	Transportation	
139	O2014-8214	Grant(s) of privilege in public way for Neighborspace	Moreno (1)	Transportation	
140	O2014-8216	Grant(s) of privilege in public way for West Town Chamber of Commerce	Moreno (1)	Transportation	Redacted Record
141	O2014-8217	Grant(s) of privilege in public way for Windy City Hand Car Wash-North Ave.	Moreno (1)	Transportation	
142	O2014-8219	Grant(s) of privilege in public way for XOCO	Moreno (1)	Transportation	
143	O2014-8220	Grant(s) of privilege in public way for 1321 West Grand LLC	Moreno (1)	Transportation	
144	O2014-8222	Grant(s) of privilege in public way for 1815 West Division LLC	Moreno (1)	Transportation	
145	O2014-8224	Grant(s) of privilege in public way for 2901 N. Rockwell Condo Assn.	Moreno (1)	Transportation	
146	O2014-8239	Grant(s) of privilege in public way for Chicago Mercantile Exchange, Inc.	Fioretti (2)	Transportation	
147	O2014-8241	Grant(s) of privilege in public way for Digital Printers Square LLC	Fioretti (2)	Transportation	
148	O2014-8243	Grant(s) of privilege in public way for McDonald's No. 26364	Fioretti (2)	Transportation	
149	O2014-8249	Grant(s) of privilege in public way for Mercy Home for Boys & Girls	Fioretti (2)	Transportation	

*Redacted
Record*

Legislation Referred to Committees at the Chicago City Council Meeting
10/8/2014

Section 3c - Aldermanic Introductions Regarding Unclassified Matters

	File #	Title	Sponsor(s)	Committee Referral	
150	O2014-8252	Grant(s) of privilege in public way for Rush University Medical Center	Fioretti (2)	Transportation	
151	O2014-8255	Grant(s) of privilege in public way for U.S. General Services Administration	Fioretti (2)	Transportation	
152	O2014-8257	Grant(s) of privilege in public way for 2101 S Michigan LLC	Fioretti (2)	Transportation	
153	O2014-8274	Grant(s) of privilege in public way for Deliverance Manor	Dowell (3)	Transportation	
154	O2014-8276	Grant(s) of privilege in public way for South Town Sub	Dowell (3)	Transportation	Redacted Record
155	O2014-8278	Grant(s) of privilege in public way for Subway 24028	Dowell (3)	Transportation	
156	O2014-8282	Grant(s) of privilege in public way for Lake Park Assoc.	Burns (4)	Transportation	Redacted Record
157	O2014-8285	Grant(s) of privilege in public way for Lake Park Assoc., Inc.	Burns (4)	Transportation	
158	O2014-8288	Grant(s) of privilege in public way for Sip & Savor Bronzeville	Burns (4)	Transportation	
159	O2014-8303	Grant(s) of privilege in public way for Camille Garrett State Farm Insurance	Sawyer (6)	Transportation	
160	O2014-8304	Grant(s) of privilege in public way for U.S. Bank	Holmes (7)	Transportation	
161	O2014-8306	Grant(s) of privilege in public way for Boost Mobile of East End	Harris (8)	Transportation	
162	O2014-8309	Grant(s) of privilege in public way for Essential Elements Chicago Ltd	Harris (8)	Transportation	
163	O2014-8310	Grant(s) of privilege in public way for Family Dollar No. 1629	Harris (8)	Transportation	
164	O2014-8313	Grant(s) of privilege in public way for Presence Medical Group - Privilege No. 1112839	Harris (8)	Transportation	
165	O2014-8317	Grant(s) of privilege in public way for Prime Time Food & Liquors 79th	Harris (8)	Transportation	
166	O2014-8319	Grant(s) of privilege in public way for Walgreens No. 02387	Harris (8)	Transportation	
167	O2014-8355	Grant(s) of privilege in public way for Presence Medical Gorup - Privilege No. 1112841	Harris (8)	Transportation	
168	O2014-8323	Grant(s) of privilege in public way for West Shore Pipe Line Co. (Sucessor in Interest to Badger Pipe Line Co.)	Beale (9)	Transportation	
169	O2014-8325	Grant(s) of privilege in public way for Walgreens No. 147	Pope (10)	Transportation	
170	O2014-8329	Grant(s) of privilege in public way for Chicago Roots Hydroponics and Organics	Balcer (11)	Transportation	
171	O2014-8331	Grant(s) of privilege in public way for Chicago University Commons LLC	Balcer (11)	Transportation	
172	O2014-8338	Grant(s) of privilege in public way for Domino's Pizza	Balcer (11)	Transportation	
173	O2014-8339	Grant(s) of privilege in public way for Metra	Balcer (11)	Transportation	

Legislation Referred to Committees at the Chicago City Council Meeting
10/8/2014

Section 3c - Aldermanic Introductions Regarding Unclassified Matters

	File #	Title	Sponsor(s)	Committee Referral
174	O2014-8342	Grant(s) of privilege in public way for Thirty3	Balcer (11)	Transportation
175	O2014-8368	Grant(s) of privilege in public way for La Quebrada No. 3, Inc. - Privilege No. 1110076	Burke (14)	Transportation
176	O2014-8397	Grant(s) of privilege in public way for La Quebrada No. 3, Inc. - Privilege No. 1115393	Burke (14)	Transportation
177	O2014-8400	Grant(s) of privilege in public way for Raul's Bar & Grill	Burke (14)	Transportation
178	O2014-8404	Grant(s) of privilege in public way for Gas Plus Mobil	Foulkes (15)	Transportation
179	O2014-8405	Grant(s) of privilege in public way for K Food & Liquor	Thompson (16)	Transportation
180	O2014-8407	Grant(s) of privilege in public way for West Loop Auto South	Lane (18)	Transportation
181	O2014-8411	Grant(s) of privilege in public way for Essential Photography	O'Shea (19)	Transportation
182	O2014-8413	Grant(s) of privilege in public way for Everything's Relative Aveda Concept Salon	O'Shea (19)	Transportation
183	O2014-8417	Grant(s) of privilege in public way for H&R Block Tax Services, Inc.	Cochran (20)	Transportation
184	O2014-8424	Grant(s) of privilege in public way for Dollar General No. 15472	Brookins (21)	Transportation
185	O2014-8428	Grant(s) of privilege in public way for Family Dollar Store No. 7612	Brookins (21)	Transportation
186	O2014-8437	Grant(s) of privilege in public way for Chicago University Commons LLC - staircases	Solis (25)	Transportation
187	O2014-8442	Grant(s) of privilege in public way for Chicago University Commons LLC - fence	Solis (25)	Transportation
188	O2014-8448	Grant(s) of privilege in public way for Gentle Wine Shop	Solis (25)	Transportation
189	O2014-8456	Grant(s) of privilege in public way for Oakley 23 LLC - bay windows	Solis (25)	Transportation
190	O2014-8460	Grant(s) of privilege in public way for Oakley 23 LLC - steps	Solis (25)	Transportation
191	O2014-8465	Grant(s) of privilege in public way for University Commons I Condo Assn.	Solis (25)	Transportation
192	O2014-8472	Grant(s) of privilege in public way for University Commons II Condo Assn.	Solis (25)	Transportation
193	O2014-8474	Grant(s) of privilege in public way for University Commons III Condo Assn.	Solis (25)	Transportation
194	O2014-8479	Grant(s) of privilege in public way for University Commons IV Condo Assn.	Solis (25)	Transportation
195	O2014-8483	Grant(s) of privilege in public way for University Commons V Condo Assn. - kiosks	Solis (25)	Transportation
196	O2014-8489	Grant(s) of privilege in public way for University Commons V Condo Assn. - staircases	Solis (25)	Transportation
197	O2014-8495	Grant(s) of privilege in public way for University Commons VI Condo Assn. - storm sewer	Solis (25)	Transportation

Legislation Referred to Committees at the Chicago City Council Meeting
10/8/2014

Section 3c - Aldermanic Introductions Regarding Unclassified Matters

	File #	Title	Sponsor(s)	Committee Referral
198	O2014-8502	Grant(s) of privilege in public way for University Commons VI Condo Assn. - water main	Solis (25)	Transportation
199	O2014-8506	Grant(s) of privilege in public way for Oakley 23 LLC - staircase	Solis (25)	Transportation
200	O2014-8510	Grant(s) of privilege in public way for Oakley 23 LLC - turret	Solis (25)	Transportation
201	O2014-8531	Grant(s) of privilege in public way for California Division Currency Exchange	Maldonado (26)	Transportation
202	O2014-8537	Grant(s) of privilege in public way for Magic Johnson Bridgescape	Maldonado (26)	Transportation
203	O2014-8540	Grant(s) of privilege in public way for Paul Ries & Son	Maldonado (26)	Transportation
204	O2014-8545	Grant(s) of privilege in public way for Payless Shoe Source	Maldonado (26)	Transportation
205	O2014-8548	Grant(s) of privilege in public way for Puerto Rican Cultural Center	Maldonado (26)	Transportation
206	O2014-8561	Grant(s) of privilege in public way for Best Sub Incorporated	Burnett (27)	Transportation
207	O2014-8567	Grant(s) of privilege in public way for Chicago Title Land TR Co. (800236838) - door swing	Burnett (27)	Transportation
208	O2014-8569	Grant(s) of privilege in public way for Chicago Title Land Trust Co. (800236838) - planter railings	Burnett (27)	Transportation
209	O2014-8575	Grant(s) of privilege in public way for Chicago Title Land Trust Co. (800236838) - planters	Burnett (27)	Transportation
210	O2014-8579	Grant(s) of privilege in public way for Chicago Title Land Trust Co. (800236838) - decorative facades	Burnett (27)	Transportation
211	O2014-8585	Grant(s) of privilege in public way for Dominus Holdings LLC - 832 W Erie St	Burnett (27)	Transportation
212	O2014-8589	Grant(s) of privilege in public way for Dominus Holdings LLC - 650 N Green St	Burnett (27)	Transportation
213	O2014-8591	Grant(s) of privilege in public way for Eddie Bauer	Burnett (27)	Transportation
214	O2014-8597	Grant(s) of privilege in public way for Galleria Marchetti	Burnett (27)	Transportation
215	O2014-8599	Grant(s) of privilege in public way for Great Lakes Tattoo Co.	Burnett (27)	Transportation
216	O2014-8603	Grant(s) of privilege in public way for Intergrated E Solutions	Burnett (27)	Transportation
217	O2014-8606	Grant(s) of privilege in public way for Northwestern University Settlement Assn.	Burnett (27)	Transportation
218	O2014-8608	Grant(s) of privilege in public way for Pet Care Plus Ltd.	Burnett (27)	Transportation
219	O2014-8611	Grant(s) of privilege in public way for Twisted Spoke	Burnett (27)	Transportation
220	O2014-8613	Grant(s) of privilege in public way for VCA Lake Shore Animal Hospital	Burnett (27)	Transportation

Legislation Referred to Committees at the Chicago City Council Meeting
10/8/2014

Section 3c - Aldermanic Introductions Regarding Unclassified Matters

	File #	Title	Sponsor(s)	Committee Referral	
221	O2014-8433	Grant(s) of privilege in public way for Family Dollar Store No. 6618	Ervin (28)	Transportation	
222	O2014-8440	Grant(s) of privilege in public way for Gas Plus Mobil	Ervin (28)	Transportation	
223	O2014-8447	Grant(s) of privilege in public way for Kostner Food Basket - light fixtures	Ervin (28)	Transportation	
224	O2014-8454	Grant(s) of privilege in public way for Kostner Food Basket - security cameras	Ervin (28)	Transportation	
225	O2014-8463	Grant(s) of privilege in public way for Astoria Lounge	Reboyas (30)	Transportation	
226	O2014-8471	Grant(s) of privilege in public way for Li Hing, Inc.	Reboyas (30)	Transportation	
227	O2014-8476	Grant(s) of privilege in public way for Premier Veterinary Group	Reboyas (30)	Transportation	
228	O2014-8481	Grant(s) of privilege in public way for Frankins Bakery	Suarez (31)	Transportation	Redacted Record
229	O2014-8490	Grant(s) of privilege in public way for Subway	Suarez (31)	Transportation	
230	O2014-8522	Grant(s) of privilege in public way for A Baker's Tale	Waguespack (32)	Transportation	
231	O2014-8524	Grant(s) of privilege in public way for Chicago Music Exchange	Waguespack (32)	Transportation	
232	O2014-8525	Grant(s) of privilege in public way for Floriole Bakery LLC	Waguespack (32)	Transportation	
233	O2014-8529	Grant(s) of privilege in public way for JP Burke's Patio & Tap	Waguespack (32)	Transportation	
234	O2014-8534	Grant(s) of privilege in public way for Lakeview Chamber of Commerce - 2868 N Lincoln Ave	Waguespack (32)	Transportation	
235	O2014-8539	Grant(s) of privilege in public way for Lakeview Chamber of Commerce - 2915 N Lincoln Ave	Waguespack (32)	Transportation	
236	O2014-8546	Grant(s) of privilege in public way for Nordstrom - banner	Waguespack (32)	Transportation	
237	O2014-8551	Grant(s) of privilege in public way for Nordstrom - sign	Waguespack (32)	Transportation	
238	O2014-8555	Grant(s) of privilege in public way for North Avenue Collection LLC	Waguespack (32)	Transportation	
239	O2014-8557	Grant(s) of privilege in public way for Shinola Detroit	Waguespack (32)	Transportation	
240	O2014-8562	Grant(s) of privilege in public way for Sleepy's	Waguespack (32)	Transportation	
241	O2014-8565	Grant(s) of privilege in public way for Starbucks Coffee No. 228	Waguespack (32)	Transportation	
242	O2014-8568	Grant(s) of privilege in public way for Stevo's Grill	Waguespack (32)	Transportation	
243	O2014-8574	Grant(s) of privilege in public way for Timbuk2 Holdings, Inc.	Waguespack (32)	Transportation	
244	O2014-8577	Grant(s) of privilege in public way for Visual Effects Optical	Waguespack (32)	Transportation	Redacted Record

Legislation Referred to Committees at the Chicago City Council Meeting
10/8/2014

Section 3c - Aldermanic Introductions Regarding Unclassified Matters

	File #	Title	Sponsor(s)	Committee Referral	
245	O2014-8581	Grant(s) of privilege in public way for 1206 Webster LP	Waguespack (32)	Transportation	
246	O2014-8590	Grant(s) of privilege in public way for Chicago Gadgets	Mell (33)	Transportation	
247	O2014-8595	Grant(s) of privilege in public way for Patricia Damico	Mell (33)	Transportation	
248	O2014-8601	Grant(s) of privilege in public way for Franks Barber Shop	Mell (33)	Transportation	
249	O2014-8604	Grant(s) of privilege in public way for Marinero Bar and Grill	Mell (33)	Transportation	
250	O2014-8501	Grant(s) of privilege in public way for H&R Block Tax Services	Austin (34)	Transportation	Redacted Record
251	O2014-8507	Grant(s) of privilege in public way for H&R Block Tax Services, Inc.	Austin (34)	Transportation	
252	O2014-8513	Grant(s) of privilege in public way for Harold's Fish and Chicken 11	Austin (34)	Transportation	
253	O2014-8477	Grant(s) of privilege in public way for 2456 California LLC - Privilege No. 1115134	Colón (35)	Transportation	
254	O2014-8485	Grant(s) of privilege in public way for 2456 California LLC - Privilege No. 1115135	Colón (35)	Transportation	
255	O2014-8493	Grant(s) of privilege in public way for 7-Eleven 29150E	Colón (35)	Transportation	
256	O2014-8509	Grant(s) of privilege in public way for Crown Liquors	Colón (35)	Transportation	
257	O2014-8519	Grant(s) of privilege in public way for Diamond Garden Banquet Hall LLC	Colón (35)	Transportation	
258	O2014-8570	Grant(s) of privilege in public way for Infant Welfare Society of Chicago	Colón (35)	Transportation	
259	O2014-8594	Grant(s) of privilege in public way for Subway	Colón (35)	Transportation	
260	O2014-8455	Grant(s) of privilege in public way for Family Dollar, Inc. No. 11064	Sposato (36)	Transportation	
261	O2014-8446	Grant(s) of privilege in public way for Belmonte Liquors	Mitts (37)	Transportation	
262	O2014-8439	Grant(s) of privilege in public way for Dollar Tree No. 644	Cullerton (38)	Transportation	
263	O2014-8414	Grant(s) of privilege in public way for Cardinal Wine & Spirits	O'Connor (40)	Transportation	
264	O2014-8426	Grant(s) of privilege in public way for Evangelical Lutheran/St. Philip	O'Connor (40)	Transportation	
265	O2014-8431	Grant(s) of privilege in public way for Jagodinka Bakery & cafe	O'Connor (40)	Transportation	
266	O2014-8536	Grant(s) of privilege in public way for Frederick Fox	O'Connor (41)	Transportation	
267	O2014-8542	Grant(s) of privilege in public way for Handzel ADN Associates Ltd Insurance	O'Connor (41)	Transportation	
268	O2014-8558	Grant(s) of privilege in public way for Ombudsman Educational Services	O'Connor (41)	Transportation	
269	O2014-8563	Grant(s) of privilege in public way for Thomas J. Kenny, Jr.	O'Connor (41)	Transportation	

Legislation Referred to Committees at the Chicago City Council Meeting
10/8/2014

Section 3c - Aldermanic Introductions Regarding Unclassified Matters

	File #	Title	Sponsor(s)	Committee Referral
270	O2014-8164	Grant(s) of privilege in public way for AMC Theatres 600 North Michigan 9	Reilly (42)	Transportation
271	O2014-8167	Grant(s) of privilege in public way for Bellwether Meeting House & Eatery	Reilly (42)	Transportation
272	O2014-8169	Grant(s) of privilege in public way for Blaze Pizza	Reilly (42)	Transportation
273	O2014-8172	Grant(s) of privilege in public way for CC Industries, Inc.	Reilly (42)	Transportation
274	O2014-8174	Grant(s) of privilege in public way for Castle - fire escape	Reilly (42)	Transportation
275	O2014-8176	Grant(s) of privilege in public way for Castle - light poles	Reilly (42)	Transportation
276	O2014-8179	Grant(s) of privilege in public way for Chicago River North Condo Assn.	Reilly (42)	Transportation
277	O2014-8182	Grant(s) of privilege in public way for Citibank N.A.	Reilly (42)	Transportation
278	O2014-8185	Grant(s) of privilege in public way for City Centre Condo Assn.	Reilly (42)	Transportation
279	O2014-8187	Grant(s) of privilege in public way for Clinton Street Lofts	Reilly (42)	Transportation
280	O2014-8190	Grant(s) of privilege in public way for Club Lago	Reilly (42)	Transportation
281	O2014-8192	Grant(s) of privilege in public way for Contemporaine Condo Assn., The	Reilly (42)	Transportation
282	O2014-8194	Grant(s) of privilege in public way for Courtyard by Marriott	Reilly (42)	Transportation
283	O2014-8195	Grant(s) of privilege in public way for Epic Burger, Inc.	Reilly (42)	Transportation
284	O2014-8199	Grant(s) of privilege in public way for Express	Reilly (42)	Transportation
285	O2014-8201	Grant(s) of privilege in public way for Forever 21	Reilly (42)	Transportation
286	O2014-8205	Grant(s) of privilege in public way for General Nutrition Corp. No. 2921	Reilly (42)	Transportation
287	O2014-8208	Grant(s) of privilege in public way for Grand Plaza Owner LLC - banners	Reilly (42)	Transportation
288	O2014-8211	Grant(s) of privilege in public way for Grand Plaza Owner LLC - grease traps	Reilly (42)	Transportation
289	O2014-8212	Grant(s) of privilege in public way for Jimmy John's - Washington	Reilly (42)	Transportation
290	O2014-8218	Grant(s) of privilege in public way for Joseph Freed and Assoc. LLC	Reilly (42)	Transportation
291	O2014-8221	Grant(s) of privilege in public way for Lawry's the Prime Rib - flagpoles	Reilly (42)	Transportation
292	O2014-8223	Grant(s) of privilege in public way for Lawry's the Prime Rib - light fixtures	Reilly (42)	Transportation
293	O2014-8225	Grant(s) of privilege in public way for Maggiano's Banquets on Grand	Reilly (42)	Transportation
294	O2014-8226	Grant(s) of privilege in public way for Maggiano's Little Italy	Reilly (42)	Transportation

Legislation Referred to Committees at the Chicago City Council Meeting
10/8/2014

Section 3c - Aldermanic Introductions Regarding Unclassified Matters

	File #	Title	Sponsor(s)	Committee Referral
295	O2014-8227	Grant(s) of privilege in public way for Marc Realty	Reilly (42)	Transportation
296	O2014-8228	Grant(s) of privilege in public way for Marshalls No. 690	Reilly (42)	Transportation
297	O2014-8229	Grant(s) of privilege in public way for Men's Wearhouse No. 4684, The	Reilly (42)	Transportation
298	O2014-8230	Grant(s) of privilege in public way for Metropolitan Life Insurance Co.	Reilly (42)	Transportation
299	O2014-8231	Grant(s) of privilege in public way for Michael & Michael Hair - 363 W Chicago Ave	Reilly (42)	Transportation
300	O2014-8232	Grant(s) of privilege in public way for Michael & Michael Hair - 365 W Chicago Ave	Reilly (42)	Transportation
301	O2014-8233	Grant(s) of privilege in public way for Neiman Marcus Group, Inc., The	Reilly (42)	Transportation
302	O2014-8235	Grant(s) of privilege in public way for Presidential Towers	Reilly (42)	Transportation
303	O2014-8238	Grant(s) of privilege in public way for Red Robin's Burger Works	Reilly (42)	Transportation
304	O2014-8244	Grant(s) of privilege in public way for River Bank Lofts, c/o Building Group	Reilly (42)	Transportation
305	O2014-8245	Grant(s) of privilege in public way for Shake Shack	Reilly (42)	Transportation
306	O2014-8246	Grant(s) of privilege in public way for Shay Chicago	Reilly (42)	Transportation
307	O2014-8248	Grant(s) of privilege in public way for Sports Authority, The	Reilly (42)	Transportation
308	O2014-8254	Grant(s) of privilege in public way for Superior Limited Partnership - light fixtures	Reilly (42)	Transportation
309	O2014-8256	Grant(s) of privilege in public way for Superior Limited Partnership - sign	Reilly (42)	Transportation
310	O2014-8258	Grant(s) of privilege in public way for Tiffany & Co.	Reilly (42)	Transportation
311	O2014-8260	Grant(s) of privilege in public way for Timothy O'Toole's - light fixtures	Reilly (42)	Transportation
312	O2014-8262	Grant(s) of privilege in public way for Timothy O'Toole's - security cameras	Reilly (42)	Transportation
313	O2014-8263	Grant(s) of privilege in public way for TJ Maxx No. 1406	Reilly (42)	Transportation
314	O2014-8265	Grant(s) of privilege in public way for Virgin Hotels Chicago LLC	Reilly (42)	Transportation
315	O2014-8266	Grant(s) of privilege in public way for Washington Madison Wells Limited Partnership	Reilly (42)	Transportation
316	O2014-8269	Grant(s) of privilege in public way for 5 N. Wabash Condo Assn.	Reilly (42)	Transportation
317	O2014-8270	Grant(s) of privilege in public way for 701 North Michigan LLC	Reilly (42)	Transportation
318	O2014-8376	Grant(s) of privilege in public way for Corcoran's Grill & Pub - light fixtures	Smith (43)	Transportation

Legislation Referred to Committees at the Chicago City Council Meeting
10/8/2014

Section 3c - Aldermanic Introductions Regarding Unclassified Matters

	File #	Title	Sponsor(s)	Committee Referral
319	O2014-8379	Grant(s) of privilege in public way for Corcoran's Grill & Pub - steps	Smith (43)	Transportation
320	O2014-8383	Grant(s) of privilege in public way for Daryl Gerber Stokols & Jeff Stokols	Smith (43)	Transportation
321	O2014-8388	Grant(s) of privilege in public way for Grossinger City Autoplex, Inc. - Privilege No. 1115156	Smith (43)	Transportation
322	O2014-8390	Grant(s) of privilege in public way for Grossinger City Autoplex, Inc. - Privilege No. 1115155	Smith (43)	Transportation
323	O2014-8434	Grant(s) of privilege in public way for Lincoln Elementary School - fences	Smith (43)	Transportation
324	O2014-8435	Grant(s) of privilege in public way for Lincoln Elementary School - occupation of space	Smith (43)	Transportation
325	O2014-8441	Grant(s) of privilege in public way for Lincoln Elementary School - park bench	Smith (43)	Transportation
326	O2014-8443	Grant(s) of privilege in public way for Lisa Whatley	Smith (43)	Transportation
327	O2014-8450	Grant(s) of privilege in public way for Snarf's Sandwiches	Smith (43)	Transportation
328	O2014-8459	Grant(s) of privilege in public way for Sunrise of Lincoln Park - banners	Smith (43)	Transportation
329	O2014-8462	Grant(s) of privilege in public way for Sunrise of Lincoln Park - flagpoles	Smith (43)	Transportation
330	O2014-8467	Grant(s) of privilege in public way for Sunrise of Lincoln Park - signs	Smith (43)	Transportation
331	O2014-8470	Grant(s) of privilege in public way for Walgreen No. 249	Smith (43)	Transportation
332	O2014-8334	Grant(s) of privilege in public way for Al's Beef	Tunney (44)	Transportation
333	O2014-8336	Grant(s) of privilege in public way for Cartridge World	Tunney (44)	Transportation
334	O2014-8381	Grant(s) of privilege in public way for Central Lake View Merchants Assn. - Privilege No. 1115317	Tunney (44)	Transportation
335	O2014-8395	Grant(s) of privilege in public way for Central Lake View Merchants Assn., The - Privilege No. 1115318	Tunney (44)	Transportation
336	O2014-8399	Grant(s) of privilege in public way for Central Lake View Merchants, The - Privilege No. 1115312	Tunney (44)	Transportation
337	O2014-8406	Grant(s) of privilege in public way for Central Lake View Merchants Assn, The - Privilege No. 1115311	Tunney (44)	Transportation
338	O2014-8409	Grant(s) of privilege in public way for Central Lake View Merchants Assn., The - Privilege No. 1115300	Tunney (44)	Transportation
339	O2014-8415	Grant(s) of privilege in public way for Central Lake View Merchants Assn., The - Privilege No. 1115298	Tunney (44)	Transportation

Legislation Referred to Committees at the Chicago City Council Meeting
10/8/2014

Section 3c - Aldermanic Introductions Regarding Unclassified Matters

	File #	Title	Sponsor(s)	Committee Referral	
340	O2014-8422	Grant(s) of privilege in public way for Central Lake View Merchants Assn., The - Privilege No. 1115296	Tunney (44)	Transportation	
341	O2014-8429	Grant(s) of privilege in public way for Central Lake View Merchants Assn., The - Privilege No. 1115295	Tunney (44)	Transportation	
342	O2014-8438	Grant(s) of privilege in public way for Central Lake View Merchants Assn., The - Privilege No. 1115294	Tunney (44)	Transportation	
343	O2014-8451	Grant(s) of privilege in public way for Central Lake View Merchants Assn., The - Privilege No. 1115290	Tunney (44)	Transportation	
344	O2014-8468	Grant(s) of privilege in public way for Central Lake View Merchants Assn., The - Privilege No. 1115287	Tunney (44)	Transportation	
345	O2014-8478	Grant(s) of privilege in public way for Central Lake View Merchants Assn., The - Privilege No. 1115286	Tunney (44)	Transportation	
346	O2014-8486	Grant(s) of privilege in public way for Central Lake View Merchants Assn., The - Privilege No. 1115284	Tunney (44)	Transportation	
347	O2014-8496	Grant(s) of privilege in public way for Central Lake View Merchants Assn., The - Privilege No. 1115285	Tunney (44)	Transportation	Redacted Record
348	O2014-8517	Grant(s) of privilege in public way for Central Lake View Merchants Assn., The - Privilege No. 1107670	Tunney (44)	Transportation	
349	O2014-8523	Grant(s) of privilege in public way for Central Lake View Merchants Assn., The - Privilege No. 1115292	Tunney (44)	Transportation	
350	O2014-8527	Grant(s) of privilege in public way for Central Lake View Merchants Assn., The - Privilege No. 1115303	Tunney (44)	Transportation	
351	O2014-8532	Grant(s) of privilege in public way for Central Lake View Merchants Assn., The - Privilege No. 1115301	Tunney (44)	Transportation	
352	O2014-8543	Grant(s) of privilege in public way for Central Lake View Merchants Assn., The - Privilege No. 1115297	Tunney (44)	Transportation	
353	O2014-8553	Grant(s) of privilege in public way for Central Lake View Merchants Assn., The - Privilege No. 1115293	Tunney (44)	Transportation	
354	O2014-8560	Grant(s) of privilege in public way for Central Lake View Merchants Assn., The - Privilege No. 1115291	Tunney (44)	Transportation	
355	O2014-8566	Grant(s) of privilege in public way for Central Lake View Merchants Assn., The - Privilege No. 1115289	Tunney (44)	Transportation	Redacted Record
356	O2014-8573	Grant(s) of privilege in public way for Central Lake View Merchants Assn., The - Privilege No. 1115288	Tunney (44)	Transportation	

Legislation Referred to Committees at the Chicago City Council Meeting
10/8/2014

Section 3c - Aldermanic Introductions Regarding Unclassified Matters

	File #	Title	Sponsor(s)	Committee Referral
357	O2014-8580	Grant(s) of privilege in public way for Central Lake View Merchants Assn., The - Privilege No. 1115277	Tunney (44)	Transportation
358	O2014-8607	Grant(s) of privilege in public way for Central Lake View Merchants Assn., The - Privilege No. 1115280	Tunney (44)	Transportation
359	O2014-8620	Grant(s) of privilege in public way for Central Lake View Merchants Association, The - 2915 N Sheffield Ave	Tunney (44)	Transportation
360	O2014-8621	Grant(s) of privilege in public way for Central Lake View Merchants Assn., The - Privilege No. 1115276	Tunney (44)	Transportation
361	O2014-8622	Grant(s) of privilege in public way for Central Lake View Merchants Assn., The - Privilege No. 1115281	Tunney (44)	Transportation
362	O2014-8623	Grant(s) of privilege in public way for Central Lake View Merchants Assn., The - Privilege No. 1115278	Tunney (44)	Transportation
363	O2014-8624	Grant(s) of privilege in public way for Central Lake View Merchants Assn., The - Privilege No. 1115275	Tunney (44)	Transportation
364	O2014-8625	Grant(s) of privilege in public way for Central Lake View Merchants Assn., The - Privilege No. 1115274	Tunney (44)	Transportation
365	O2014-8626	Grant(s) of privilege in public way for DS Cantina - door swing	Tunney (44)	Transportation
366	O2014-8627	Grant(s) of privilege in public way for DS Cantina - steps	Tunney (44)	Transportation
367	O2014-8628	Grant(s) of privilege in public way for Gman Tavern	Tunney (44)	Transportation
368	O2014-8629	Grant(s) of privilege in public way for Lakeview Dental Associates	Tunney (44)	Transportation
369	O2014-8631	Grant(s) of privilege in public way for Lakeview Smiles	Tunney (44)	Transportation
370	O2014-8632	Grant(s) of privilege in public way for Peet's Coffee & Tea - 3025 N Clark St	Tunney (44)	Transportation
371	O2014-8633	Grant(s) of privilege in public way for Peet's Coffee & Tea - 3500 N Halsted St	Tunney (44)	Transportation
372	O2014-8634	Grant(s) of privilege in public way for Walgreens No. 178	Tunney (44)	Transportation
373	O2014-8635	Grant(s) of privilege in public way for Walgreens No. 1171	Tunney (44)	Transportation
374	O2014-8492	Grant(s) of privilege in public way for Family Dollar No. 5440	Arena (45)	Transportation
375	O2014-8494	Grant(s) of privilege in public way for Jimmy John's	Arena (45)	Transportation
376	O2014-8498	Grant(s) of privilege in public way for Oak Street Health	Arena (45)	Transportation
377	O2014-8503	Grant(s) of privilege in public way for RPN Sales, Inc.	Arena (45)	Transportation

Legislation Referred to Committees at the Chicago City Council Meeting
10/8/2014

Section 3c - Aldermanic Introductions Regarding Unclassified Matters

	File #	Title	Sponsor(s)	Committee Referral
378	O2014-8514	Grant(s) of privilege in public way for Kit Kat Lounge and Restaurant	Cappleman (46)	Transportation
379	O2014-8518	Grant(s) of privilege in public way for Petsmart, Inc. No. 2525	Cappleman (46)	Transportation
380	O2014-8526	Grant(s) of privilege in public way for Bad Apple, The	Pawar (47)	Transportation
381	O2014-8528	Grant(s) of privilege in public way for Enterprise Rent-A-Car	Pawar (47)	Transportation
382	O2014-8530	Grant(s) of privilege in public way for Loren A. Westover	Pawar (47)	Transportation
383	O2014-8535	Grant(s) of privilege in public way for Monty Gaels Tavern & Grill - flagpoles	Pawar (47)	Transportation
384	O2014-8538	Grant(s) of privilege in public way for Monty Gaels Tavern & Grill - light fixtures	Pawar (47)	Transportation
385	O2014-8541	Grant(s) of privilege in public way for Northbrook Bank & Trust Co.	Pawar (47)	Transportation
386	O2014-8549	Grant(s) of privilege in public way for Subway	Pawar (47)	Transportation
387	O2014-8552	Grant(s) of privilege in public way for Walgreens No. 2586	Pawar (47)	Transportation
388	O2014-8554	Grant(s) of privilege in public way for Walgreen No. 00194	Pawar (47)	Transportation
389	O2014-8572	Grant(s) of privilege in public way for Allstate Insurance	Osterman (48)	Transportation
390	O2014-8576	Grant(s) of privilege in public way for Giordano's - door swing	Osterman (48)	Transportation
391	O2014-8582	Grant(s) of privilege in public way for Giordano's - windows and frames	Osterman (48)	Transportation
392	O2014-8588	Grant(s) of privilege in public way for Green Element Resale LLC	Osterman (48)	Transportation
393	O2014-8593	Grant(s) of privilege in public way for Indie Cafe	Osterman (48)	Transportation
394	O2014-8598	Grant(s) of privilege in public way for Kenmore Commons LLC	Osterman (48)	Transportation
395	O2014-8602	Grant(s) of privilege in public way for Winthrop House LLC	Osterman (48)	Transportation
396	O2014-8636	Grant(s) of privilege in public way for Heartland Cafe, Inc.	Moore (49)	Transportation
397	O2014-8637	Grant(s) of privilege in public way for Lifeline Productions, Inc.	Moore (49)	Transportation
398	O2014-8639	Grant(s) of privilege in public way for Charles Carpets and Construction	Silverstein (50)	Transportation
399	O2014-8640	Grant(s) of privilege in public way for Masti Grill, Inc.	Silverstein (50)	Transportation
400	O2014-8641	Grant(s) of privilege in public way for Mehrab Super Market	Silverstein (50)	Transportation

Grant(s) of Privilege - Amend

401	O2014-8119	Amendment of grant(s) of privilege in public way for JR 215 LLC - caissons	Reilly (42)	Transportation
-----	------------	--	-------------	----------------

Legislation Referred to Committees at the Chicago City Council Meeting
10/8/2014

Section 3c - Aldermanic Introductions Regarding Unclassified Matters

	File #	Title	Sponsor(s)	Committee Referral
402	O2014-8350	Amendment of grant(s) of privilege in public way for Jupiter Realty Corp.	Reilly (42)	Transportation
403	O2014-8351	Amendment of grant(s) of privilege in public way for JRC 215 LLC - canopy	Reilly (42)	Transportation
404	O2014-8354	Amendment of grant(s) of privilege in public way for JRC 215 LLC - sheeting	Reilly (42)	Transportation
405	O2014-8356	Amendment of grant(s) of privilege in public way for JRC 215 LLC - catch basin	Reilly (42)	Transportation
406	O2014-8348	Amendment of grant(s) of privilege in public way for Crossroads Trading	Smith (43)	Transportation
407	O2014-8333	Amendment of grant(s) of privilege in public way for Ann Sather's Cafe - sign	Tunney (44)	Transportation
408	O2014-8335	Amendment of grant(s) of privilege in public way for Ann Sather's Cafe - canopy	Tunney (44)	Transportation
409	O2014-8340	Amendment of grant(s) of privilege in public way for Foursided	Tunney (44)	Transportation
Historical Landmark Fee Waiver(s)				
410	Or2014-513	Historical landmark fee waiver for 2907-2909 W Logan Blvd	Waguespack (32)	Zoning
Honorary Street Designation(s)				
411	O2014-8101	Honorary street designation as "F. Timothy Muri Way"	Fioretti (2)	Transportation
412	Or2014-473	Honorary street designation as "Honorary Pastor James Ford, Jr."	Holmes (7)	Transportation <i>Redacted Record</i>
413	O2014-8087	Honorary street designation as "Institute of Positive Education Way"	Harris (8)	Transportation
414	O2014-8074	Honorary street designation as "Bob Edwards Way"	Balcer (11)	Transportation
415	O2014-8075	Honorary street designation as "Peter Desanto Way"	Balcer (11)	Transportation
416	O2014-8088	Honorary street designation as "Honorary Theodore Spyropoulos Way"	Burnett (27)	Transportation
417	O2014-8110	Honorary street designation as "Honorary Marillac Way"	Burnett (27)	Transportation
418	O2014-8111	Honorary street designation as Honorary Annie Mae Dyson	Burnett (27)	Transportation
419	Or2014-492	Honorary street designation as "Apostle Bridget C. Outlaw Way"	Austin (34)	Transportation
420	O2014-8076	Honorary street designation as "Honorary Florentina Santos Way"	Mitts (37)	Transportation
421	O2014-8080	Honorary street designation as "Kevin P. Sheppard Way"	Cullerton (38)	Transportation
422	O2014-8068	Honorary street designation as "Honorary Coach Phil Dunne Way"	O'Connor (41)	Transportation
Municipal Code Amendment(s)				
423	SO2014-8097	Amendment of Municipal Code Section 2-92-330 concerning contract enforcement of percentages of city and project area residents work hours	Hairston (5)	Workforce Development

Legislation Referred to Committees at the Chicago City Council Meeting
10/8/2014

Section 3c - Aldermanic Introductions Regarding Unclassified Matters

	File #	Title	Sponsor(s)	Committee Referral	
424	O2014-8095	Amendment of Municipal Code Title 9 by adding new Sections 9-100-160, 9-101-070 and 9-102-050 to allow review and sunset provisions for traffic violations	Sawyer (6)	Transportation	
425	O2014-8090	Amendment of Municipal Code Chapter 2-20 by adding new Section 2-20-050 to establish infectious disease screening program at Chicago O'Hare International Airport	Burke (14) Zalewski (23)	Aviation	
426	O2014-8106	Amendment of Municipal Code Section 17-9-0129 regarding medical cannabis dispensing organizations and cultivation centers	Burke (14) Solis (25)	Zoning	
427	O2014-8085	Amendment of Municipal Code Chapter 13-10 by modifying Sections 010, 040 080 regarding registration of residential buildings	O'Shea (19) Quinn (13) Zalewski (23)	Housing	
Sidewalk Cafe(s)					
428	O2014-8125	Sidewalk cafe(s) for Pret A Manger	Reilly (42)	Transportation	
429	O2014-8127	Sidewalk cafe(s) for Shake Shack	Reilly (42)	Transportation	
430	O2014-8129	Sidewalk cafe(s) for Starbucks Coffee No. 10199	Reilly (42)	Transportation	
Sign(s)/Signboard(s)					
431	Or2014-489	Issuance of permits for sign(s)/signboard(s) at 1471 N Milwaukee Ave	Moreno (1)	Zoning	
432	Or2014-490	Issuance of permits for sign(s)/signboard(s) at 627 W Roosevelt Rd	Fioretti (2)	Zoning	
433	Or2014-493	Issuance of permits for sign(s)/signboard(s) at 1212 S Michigan Ave (Height above grade 30 feet, 9 inches)	Fioretti (2)	Zoning	Redacted Record
434	Or2014-494	Issuance of permits for sign(s)/signboard(s) at 1212 S Michigan Ave (Height above grade 41 feet, 6 inches)	Fioretti (2)	Zoning	Redacted Record
435	Or2014-475	Issuance of permits for sign(s)/signboard(s) at 2707 S Wells St	Balcer (11)	Zoning	
436	O2014-8105	Issuance of permits for sign(s)/signboard(s) at 3900 S Ashland Ave	Cardenas (12)	Zoning	
437	O2014-8107	Issuance of permits for sign(s)/signboard(s) at 3145 S Ashland Ave	Cardenas (12)	Zoning	
438	Or2014-474	Issuance of permits for sign(s)/signboard(s) at 10944 S Western Ave - southeast elevation	O'Shea (19)	Zoning	
439	Or2014-476	Issuance of permits for sign(s)/signboard(s) at 3250 N Kedzie Ave	Colón (35)	Zoning	
440	Or2014-477	Issuance of permits for sign(s)/signboard(s) at 280 S Columbia Dr - License No. 100561930	Reilly (42)	Zoning	Redacted Record
441	Or2014-478	Issuance of permits for sign(s)/signboard(s) at 280 S Columbia Dr - License No. 100561937	Reilly (42)	Zoning	Redacted Record

Legislation Referred to Committees at the Chicago City Council Meeting

10/8/2014

Section 3c - Aldermanic Introductions Regarding Unclassified Matters

File #	Title	Sponsor(s)	Committee Referral	
442	Or2014-479	Issuance of permits for sign(s)/signboard(s) at 280 S Columbia Dr - License No. 100561910	Reilly (42)	Zoning <i>Redacted Record</i>
443	Or2014-480	Issuance of permits for sign(s)/signboard(s) at 900 N Michigan Ave	Reilly (42)	Zoning <i>Redacted Record</i>
444	Or2014-482	Issuance of permits for sign(s)/signboard(s) at 255 E Grand Ave - east building elevation	Reilly (42)	Zoning
445	Or2014-483	Issuance of permits for sign(s)/signboard(s) at 255 E Grand Avenue - north building elevation	Reilly (42)	Zoning
446	Or2014-484	Issuance of permits for sign(s)/signboard(s) at 600 N Michigan Ave - 106 sq. ft. - west elevation	Reilly (42)	Zoning <i>Redacted Record</i>
447	Or2014-485	Issuance of permits for sign(s)/signboard(s) at 600 N Michigan Ave - 106 sq. ft. - north elevation	Reilly (42)	Zoning <i>Redacted Record</i>
448	Or2014-486	Issuance of permits for sign(s)/signboard(s) at 600 N Michigan Ave - 150 sq. ft. - west elevation	Reilly (42)	Zoning <i>Redacted Record</i>
449	Or2014-487	Issuance of permits for sign(s)/signboard(s) at 600 N Michigan Ave - 150 sq. ft. - north elevation	Reilly (42)	Zoning <i>Redacted Record</i>
450	Or2014-472	Issuance of permits for sign(s)/signboard(s) at 3801 N Clark St	Tunney (44)	Zoning
451	Or2014-481	Issuance of permits for sign(s)/signboard(s) at 6550 N Sheridan Rd	Moore (49)	Zoning
Vacation(s) of Public Alley(s)				
452	O2014-8096	Vacation of public alley in area bounded by 15th Pl., S. Paulina St., W. 15th St. and S. Ashland Ave.	Ervin (28)	Transportation <i>Redacted Record</i>



City of Chicago



O2014-8078

Office of the City Clerk

Document Tracking Sheet

Meeting Date:	10/8/2014
Sponsor(s):	Osterman (48)
Type:	Ordinance
Title:	Amendment of Municipal Code Sections 4-60-022 (48.15) and 4-60-023 (48.15) to allow additional alcoholic liquor & package good licenses on portion(s) of N Broadway (east side)
Committee(s) Assignment:	Committee on License and Consumer Protection

ORDINANCE

BE IT ORDAINED BY THE CITY COUNCIL OF THE CITY OF CHICAGO:

SECTION 1. Section 4-60-022 of the Municipal Code of Chicago is hereby amended by deleting the language struck through, as follows:

4-60-022 Restrictions on additional licenses.

Subject to the provisions of subsection 4-60-021(c), no additional license shall be issued for the sale of alcoholic liquor, for consumption on the premises within the following areas:

(Omitted text is unaffected by this ordinance)

~~(48.15) On the east side of Broadway, from Granville Avenue to Norwood Avenue; and on both sides of Broadway, from Norwood Avenue to Elmdale Avenue.~~

(Omitted text is unaffected by this ordinance)

SECTION 2. Section 4-60-023 of the Municipal Code of Chicago is hereby amended by deleting the language struck through, as follows:

4-60-023 Restrictions on additional licenses.

Subject to the provisions of subsection 4-60-021(c), no additional package goods license shall be issued for any premises located within the following areas:

(Omitted text is unaffected by this ordinance)

~~(48.15) On the east side of Broadway, from Granville Avenue to Norwood Avenue; and on both sides of Broadway, from Norwood Avenue to Elmdale Avenue.~~

(Omitted text is unaffected by this ordinance)

SECTION 3. This ordinance shall be in force and effect upon passage and approval


Harry Osterman
Alderman, 48th Ward



City of Chicago



O2014-8086

Office of the City Clerk

Document Tracking Sheet

Meeting Date:	10/8/2014
Sponsor(s):	Burke (14)
Type:	Ordinance
Title:	Amendment of Municipal Code Section 4-60-022 (14.257) to allow additional alcoholic liquor licenses on portion(s) of S Kedzie Ave and W 42nd Pl
Committee(s) Assignment:	Committee on License and Consumer Protection

ORDINANCE

BE IT ORDAINED BY THE CITY COUNCIL OF THE CITY OF CHICAGO:

SECTION 1. Section 4-60-022 of the Municipal Code of Chicago is hereby amended by deleting the language struck through, as follows:

4-60-022 Restrictions on additional licenses.


Subject to the provisions of subsection 4-60-021(c), no additional license shall be issued for the sale of alcoholic liquor, for consumption on the premises within the following areas:

(Omitted text is unaffected by this ordinance)

~~4-60-022 (14.257) — On Kedzie Avenue, from 41st Street to Pope John Paul II Drive; and on 42nd Place, from Kedzie Avenue to Albany Avenue.~~

(Omitted text is unaffected by this ordinance)

SECTION 2. This ordinance shall be in force and effect upon passage and approval.

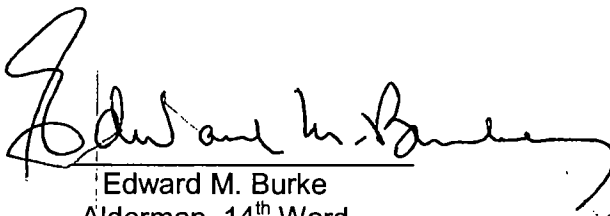
Edward M. Burke
Alderman, 14th Ward





City of Chicago



O2014-8069

Office of the City Clerk

Document Tracking Sheet

Meeting Date:	10/8/2014
Sponsor(s):	Mell (33)
Type:	Ordinance
Title:	Amendment of Municipal Code Section 4-60-022 (33.45) to allow additional alcoholic liquor licenses on portion(s) of N Elston Ave
Committee(s) Assignment:	Committee on License and Consumer Protection

ORDINANCE

BE IT ORDAINED BY THE CITY COUNCIL OF THE CITY OF CHICAGO:

SECTION 1. Section 4-60-022 of the Municipal Code of Chicago is hereby amended by deleting the language struck through, as follows:

4-60-022 Restrictions on additional licenses.

Subject to the provisions of subsection 4-60-021(c), no additional license shall be issued for the sale of alcoholic liquor, for consumption on the premises within the following areas:

(Omitted text is unaffected by this ordinance)

~~(33.45) On Elston Avenue, from Roscoe Street to California Avenue.~~

(Omitted text is unaffected by this ordinance)

SECTION 2. This ordinance shall be in force and effect upon passage and publication.



Deborah Mell
Alderman, 33rd Ward



City of Chicago



O2014-8112

Office of the City Clerk

Document Tracking Sheet

Meeting Date:	10/8/2014
Sponsor(s):	O'Connor (40)
Type:	Ordinance
Title:	Amendment of Municipal Code Section 4-60-022 (40.9) to allow additional alcoholic liquor licenses on portion(s) of N Clark St
Committee(s) Assignment:	Committee on License and Consumer Protection

ORDINANCE

BE IT ORDAINED BY THE CITY COUNCIL OF THE CITY OF CHICAGO:

SECTION 1. Section 4-60-022 of the Municipal Code of Chicago is hereby amended by deleting the language struck through, as follows:

4-60-022 Restrictions on additional licenses.


Subject to the provisions of subsection 4-60-021(c), no additional license shall be issued for the sale of alcoholic liquor, for consumption on the premises within the following areas:

(Omitted text is unaffected by this ordinance)

~~4-60-022 (40.9) — On Clark Street, from Ridge Avenue to Granville Avenue.~~

(Omitted text is unaffected by this ordinance)

SECTION 2. This ordinance shall be in force and effect upon passage and approval.

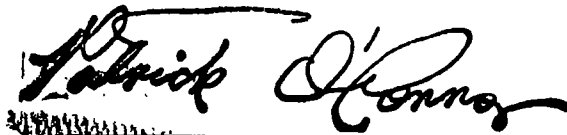A handwritten signature in black ink, reading "Patrick O'Connor". The signature is written in a cursive style with a horizontal line underneath the name.

Patrick O'Connor
Alderman, 40th Ward

10

10



City of Chicago



O2014-8093

Office of the City Clerk

Document Tracking Sheet

Meeting Date:	10/8/2014
Sponsor(s):	Cardenas (12)
Type:	Ordinance
Title:	Amendment of Municipal Code Section 4-60-023 (12.182) to allow additional package goods licenses on portion(s) of S Sacramento Ave
Committee(s) Assignment:	Committee on License and Consumer Protection

ORDINANCE

BE IT ORDAINED BY THE CITY COUNCIL OF THE CITY OF CHICAGO:

Section 1. Section 4-60-023 of the Municipal Code of Chicago is hereby amended by deleting the language struck through, as follows:

4-60-023 Restrictions on additional licenses.


Subject to the provisions of subsection 4-60-021(c), no additional package goods license shall be issues for any premises located within the following areas:

(Omitted text us unaffected by this ordinance)

~~(12.182) — On Sacramento Avenue, from Cermak Road to 24th Street.~~

(Omitted text us unaffected by this ordinance)

SECTION 2. This ordinance shall be in force and effect upon passage and publication.

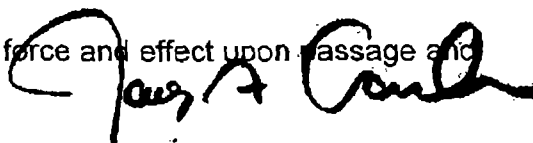

George Cardenas
Alderman, 12th Ward



City of Chicago



O2014-8094

Office of the City Clerk

Document Tracking Sheet

Meeting Date:	10/8/2014
Sponsor(s):	Cardenas (12)
Type:	Ordinance
Title:	Amendment of Municipal Code Section 4-60-023 (14.14) to allow additional package goods licenses on portion(s) of W 40th St
Committee(s) Assignment:	Committee on License and Consumer Protection

ORDINANCE

BE IT ORDAINED BY THE CITY COUNCIL OF THE CITY OF CHICAGO:

SECTION 1. Section 4-60-023 of the Municipal Code of Chicago is hereby amended by deleting the language struck through, as follows:

4-60-023 Restrictions on additional licenses.


Subject to the provisions of subsection 4-60-021(c), no additional package goods license shall be issued for any premises located within the following areas:

(Omitted text is unaffected by this ordinance)

~~(14.14) On 40th Street, from California Avenue to Sacramento Avenue.~~

(Omitted text is unaffected by this ordinance)

SECTION 2. This ordinance shall be in force and effect upon passage and publication.

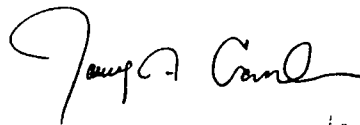

George Cardenas
Alderman, 12th Ward

— (C) —
— (C) —



City of Chicago



O2014-8099

Office of the City Clerk


Document Tracking Sheet

Meeting Date:	10/8/2014
Sponsor(s):	Moreno (1)
Type:	Ordinance
Title:	Exemption from physical barrier requirement for commercial driveway alley access for Public 2 LLC
Committee(s) Assignment:	Committee on Transportation and Public Way

BE IT ORDAINED BY THE CITY COUNCIL OF THE CITY OF CHICAGO:

SECTION 1. Per Section 10-20-430 of the Municipal Code of Chicago, the Director of Revenue is hereby authorized and directed to exempt **Public 2, LLC** from the provisions requiring barriers as a prerequisite to prohibit alley ingress and egress into **1621-27 N. Ashland Avenue**.

SECTION 2. This ordinance shall be in force and take effect from and after its passage and publication.

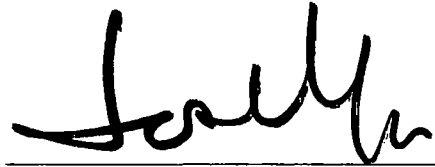A handwritten signature in black ink, appearing to read "Joe Moreno", written over a horizontal line.

Proco Joe Moreno
Alderman, 1st Ward

1. 1000



City of Chicago



O2014-8079

Office of the City Clerk


Document Tracking Sheet

Meeting Date:	10/8/2014
Sponsor(s):	Dowell (3)
Type:	Ordinance
Title:	Exemption from physical barrier requirement for commercial driveway alley access for The Bedrock Group, Inc.
Committee(s) Assignment:	Committee on Transportation and Public Way

BE IT ORDAINED BY THE CITY COUNCIL OF THE CITY OF CHICAGO:

SECTION 1: Section 10-20-430 of the Municipal Code of Chicago, the Commissioner of Transportation is hereby authorized and directed to exempt The bedRock Group, Inc. of 225 West Hubbard, 5th Floor, Chicago, IL from requiring barriers as a prerequisite to prohibit alley ingress and egress to parking facilities for premise address: 1333 South Wabash Avenue.

SECTION 2: This ordinance shall take effect and be in force from and after its passage and publication.

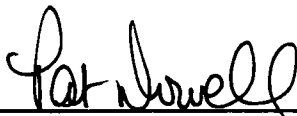A handwritten signature in black ink, appearing to read "Pat Dowell", is written over a solid horizontal line.

Pat Dowell

Alderman, 3rd Ward

1870. 1871. 1872. 1873. 1874. 1875. 1876. 1877. 1878. 1879. 1880.

1870. 1871. 1872. 1873. 1874. 1875. 1876. 1877. 1878. 1879. 1880.
City of Chicago



O2014-8072

Office of the City Clerk

Document Tracking Sheet

| | |
|---------------------------------|--|
| Meeting Date: | 10/8/2014 |
| Sponsor(s): | Hairston (5) |
| Type: | Ordinance |
| Title: | Exemption from physical barrier requirement for commercial driveway alley access for The University of Chicago |
| Committee(s) Assignment: | Committee on Transportation and Public Way |

BE IT ORDAINED BY THE CITY COUNCIL OF THE CITY OF CHICAGO:

SECTION 1. Section 10-20-430 of the Municipal Code of Chicago, the Director of Revenue is hereby authorized and directed to exempt **The University of Chicago at 5700 S. Stony Island Ave.** from the provisions requiring barriers as a prerequisite to prohibit alley ingress and egress to parking facilities for premise address.

SECTION 2. This ordinance shall take effect and be in force from and after its passage and publication.

A handwritten signature in cursive script, reading "Leslie A. Hairston".

Leslie A. Hairston
Alderman, Fifth Ward



City of Chicago



O2014-8114

Office of the City Clerk

Document Tracking Sheet


| | |
|---------------------------------|--|
| Meeting Date: | 10/8/2014 |
| Sponsor(s): | Pope (10) |
| Type: | Ordinance |
| Title: | Exemption from physical barrier requirement for commercial driveway alley access for 10657 S Buffalo Ave |
| Committee(s) Assignment: | Committee on Transportation and Public Way |

TO ALL PROPERTY OWNERS, INGRESS AND EGRESS TO PUBLIC ALLEYS FROM PRIVATE PROPERTY IS PROHIBITED, UNLESS EXEMPTED BY ORDINANCE FROM THE ALDERMAN OF YOUR WARD.

BE IT ORDAINED BY THE CITY COUNCIL OF THE CITY OF CHICAGO.

Section 1. Sections 10-20-430 of the Municipal Code of Chicago, Commissioner of Transportation is hereby authorized and directed to exempt Ortega Complete Auto Repair, Inc. of 10657 S. Buffalo from the provisions requiring barriers as a prerequisite to prohibit alley ingress and egress to parking facilities from premise address.

Section 2. This ordinance shall take effect and be in force from and after its passage and publication.

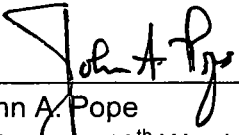

John A. Pope
Alderman, 10th Ward



City of Chicago



O2014-8098

Office of the City Clerk


Document Tracking Sheet

| | |
|---------------------------------|--|
| Meeting Date: | 10/8/2014 |
| Sponsor(s): | Thompson (16) |
| Type: | Ordinance |
| Title: | Exemption from physical barrier requirement for commercial driveway alley access for Fletcher's Laundry and Dream Cafe |
| Committee(s) Assignment: | Committee on Transportation and Public Way |

BE IT ORDAINED BY THE CITY COUNCIL OF CHICAGO:

SECTION 1. Section 10-20-430 of the Municipal Code of Chicago, the Commissioner of Transportation is hereby authorized and directed to exempt **Fletcher's Laundry and Dream Café of 748 West 61st Street / 6049 South Halsted Street** from the provisions requiring barriers as a prerequisite to prohibit alley ingress and egress to parking facilities for Premise Address.

SECTION 2. This ordinance shall take effect and be in force from and after its passage and publication.

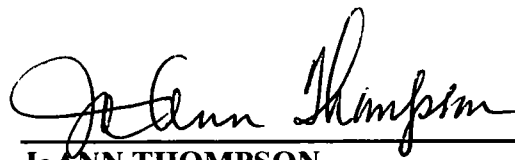

JoANN THOMPSON
Alderman, 16th Ward



CHICAGO DEPARTMENT OF TRANSPORTATION
CITY OF CHICAGO

To: The Honorable JoAnn Thompson

Ward: 16

Date: 8/27/14

Subject: Aldermanic Approval to Allow Alley Ingress/Egress Cover Sheet

An ordinance allowing alley ingress/egress (see attachment) is being requested by the following:

Business Name: FLETCHER LAUNDRY

Owner Name: ALEXANDER FLETCHER / TERRENCE ROSS

Type of Business: LAUNDRY / RESTAURANT

Property Address: 748 W. 61ST ST / 6049 S. HALSTED

Number of Driveways: 1

If you have no objections, please provide a written response on Aldermanic letterhead of your approval pending passage of this ordinance in the Committee on Transportation and the Public Way. A response from you prior to passage will allow the permit process to continue. If you have any objections please respond with a denial.

Please address correspondence to:

Department of Transportation
Division of Infrastructure Management
121 North LaSalle Street
City Hall - Room 905
Chicago, IL 60602


If you have any questions, please call the Driveway Permit Section at (312) 744-9148.

Thank you in advance for your assistance.


T. Ross

748 W 61st Street, Chgo, IL




Cook

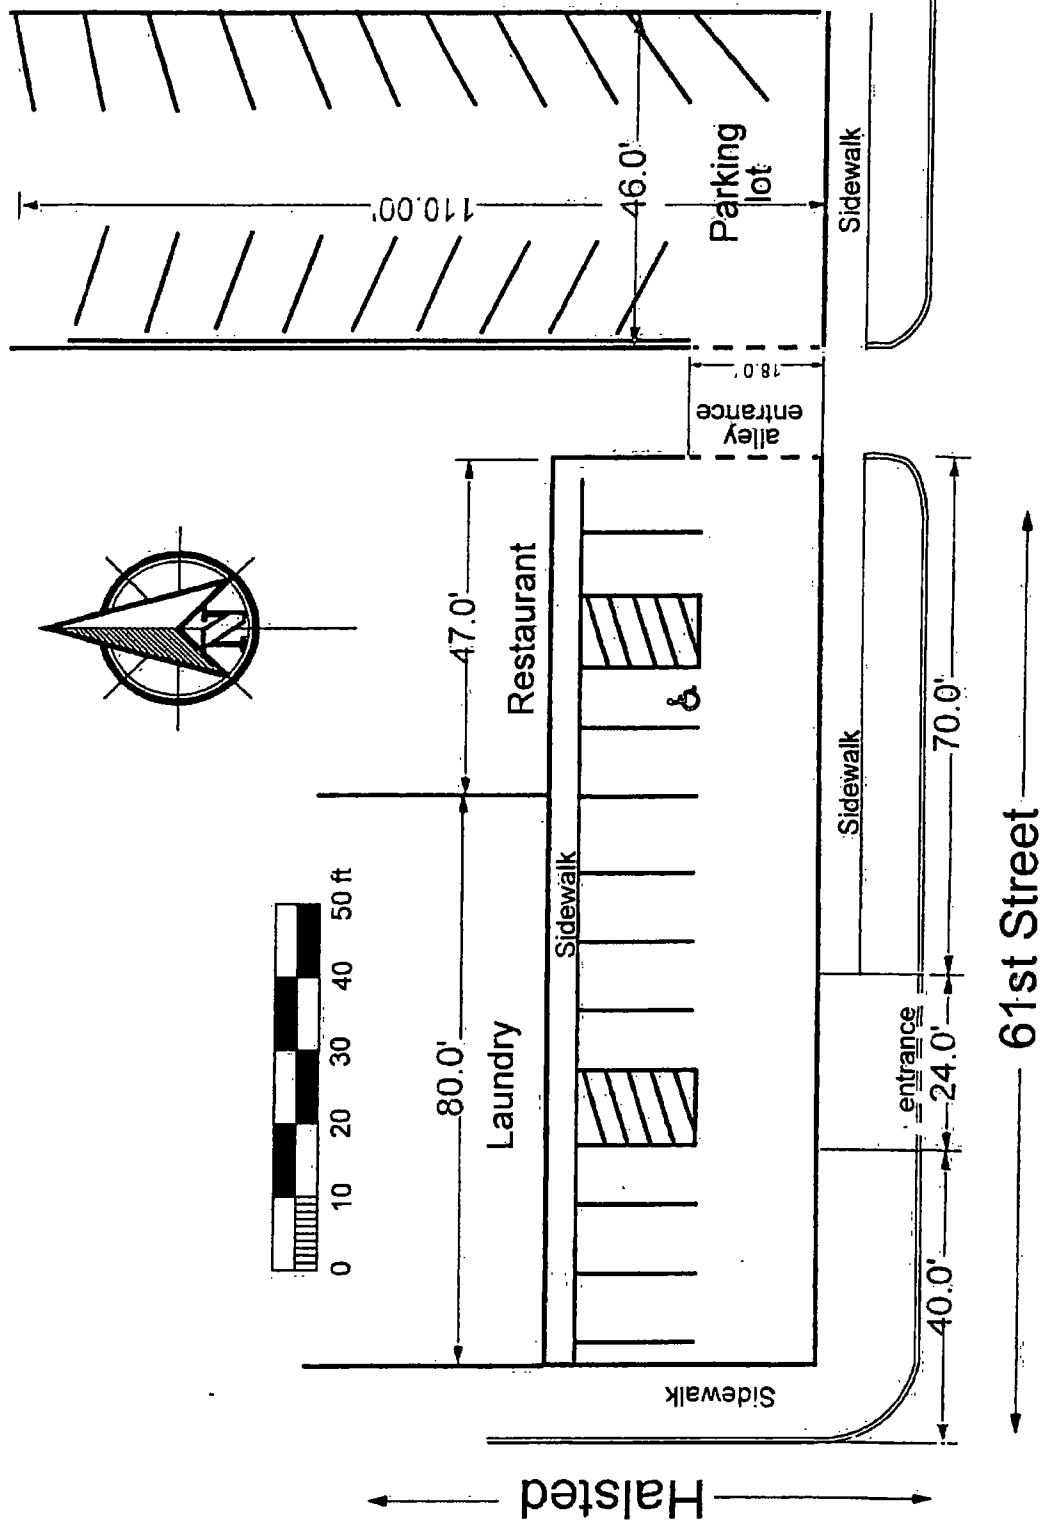

Cook

 


748 W. 61st Street, Chgo, IL

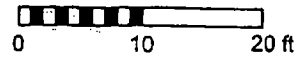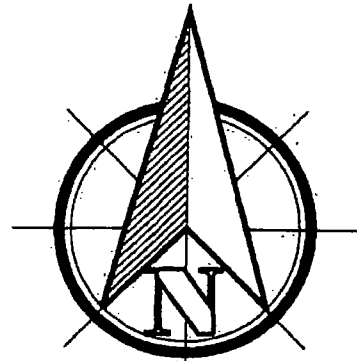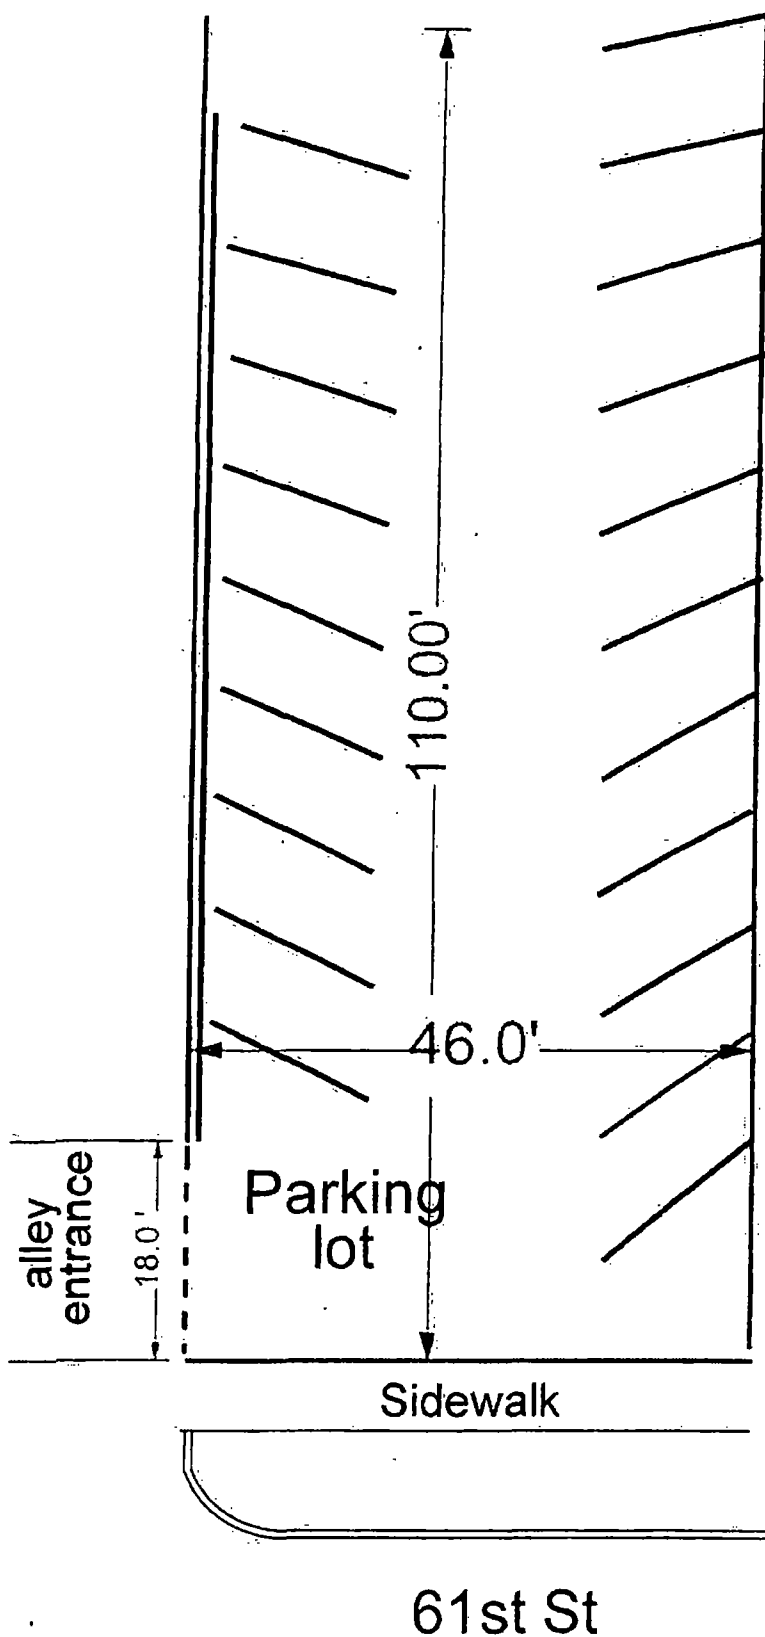

T. Ross

748 W. 61st Street, Chgo, IL

Cook

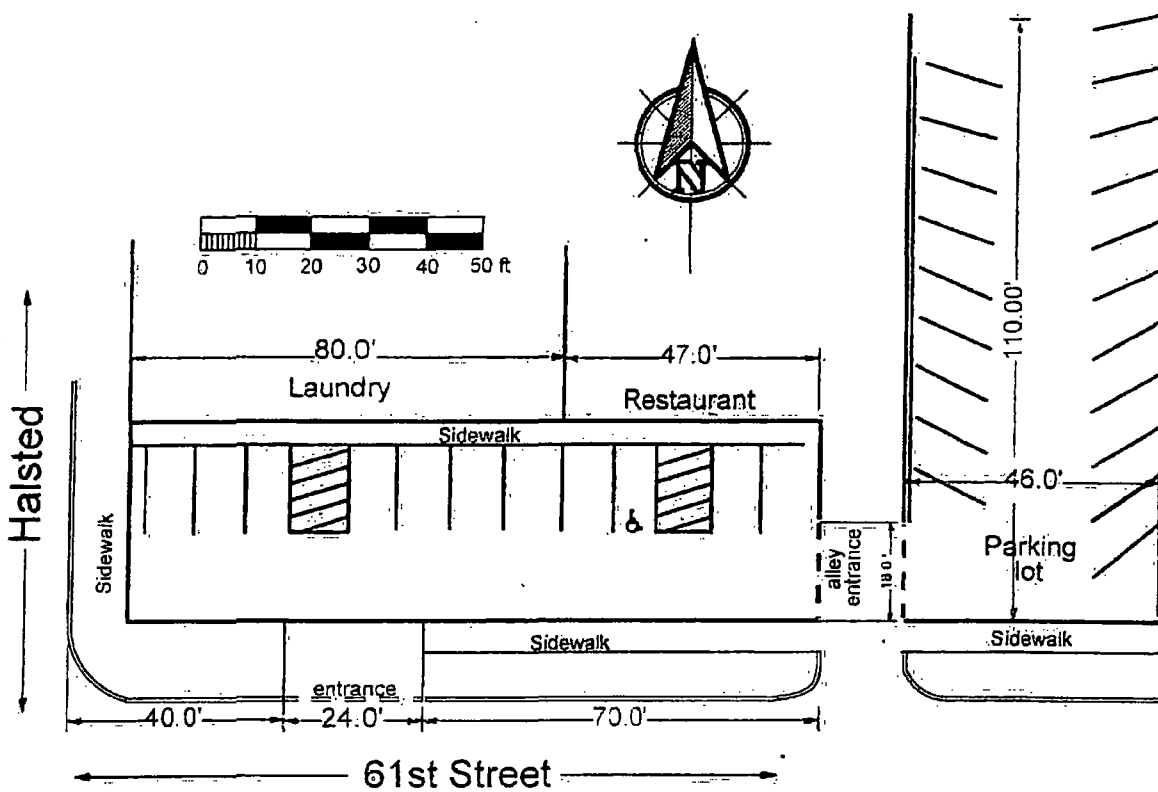



City of Chicago



O2014-8089

Office of the City Clerk

Document Tracking Sheet

| | |
|---------------------------------|---|
| Meeting Date: | 10/8/2014 |
| Sponsor(s): | Chandler (24) |
| Type: | Ordinance |
| Title: | Exemption from physical barrier requirement for commercial driveway alley access for Sunrise Baptist Church |
| Committee(s) Assignment: | Committee on Transportation and Public Way |

BE IT ORDAINED BY THE CITY COUNCIL OF CHICAGO:

SECTION 1. Section 10-20-430 of the Municipal Code of Chicago, the Commissioner of Transportation is hereby authorized and directed to exempt **Sunrise Baptist Church of 3535 West Fillmore Street**, from the provisions requiring barriers as a prerequisite to prohibit alley ingress and egress to parking facilities for premise address.

SECTION 2. This ordinance shall take effect and be in force from and after its passage and publication.



MICHAEL D. CHANDLER
Alderman, 24th Ward



City of Chicago



O2014-8108

Office of the City Clerk

Document Tracking Sheet

| | |
|---------------------------------|--|
| Meeting Date: | 10/8/2014 |
| Sponsor(s): | Burnett (27) |
| Type: | Ordinance |
| Title: | Exemption from physical barrier requirement for commercial driveway alley access for Larrabee Street LLC |
| Committee(s) Assignment: | Committee on Transportation and Public Way |

**City Council Meeting
October 8, 2014**


BE IT ORDAINED BY THE CITY COUNCIL OF THE CITY OF CHICAGO

SECTION 1. Section 10-20-430 of the Municipal Code of Chicago, Commissioner of Transportation is hereby authorized and directed to exempt

**Larrabee Street LLC
1018-1020 N.Larrabee Street
Chicago, IL 60610**

From the provisions requiring barriers as a prerequisite to prohibit alley ingress and egress to parking facilities for premise address.

SECTION 2. This ordinance shall take effect and be in force from and after its passage and publication

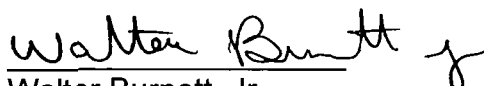

Walter Burnett, Jr.
Alderman, 27th Ward



City of Chicago



O2014-8109

Office of the City Clerk

Document Tracking Sheet

| | |
|---------------------------------|--|
| Meeting Date: | 10/8/2014 |
| Sponsor(s): | Burnett (27) |
| Type: | Ordinance |
| Title: | Exemption from physical barrier requirement for commercial driveway alley access for Hive Properties LLC |
| Committee(s) Assignment: | Committee on Transportation and Public Way |

**City Council Meeting
October 8, 2014**


BE IT ORDAINED BY THE CITY COUNCIL OF THE CITY OF CHICAGO

SECTION 1. Section 10-20-430 of the Municipal Code of Chicago, Commissioner of Transportation is hereby authorized and directed to exempt

**Hive Properties LLC
1843 W.Hubbard Street
Chicago, IL 60622**

From the provisions requiring barriers as a prerequisite to prohibit alley ingress and egress to parking facilities for premise address.

SECTION 2. This ordinance shall take effect and be in force from and after its passage and publication

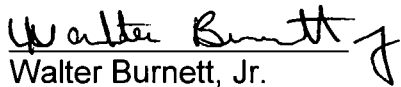
Walter Burnett, Jr.
Alderman, 27th Ward



City of Chicago



O2014-8071

Office of the City Clerk

Document Tracking Sheet

| | |
|---------------------------------|---|
| Meeting Date: | 10/8/2014 |
| Sponsor(s): | Graham (29) |
| Type: | Ordinance |
| Title: | Exemption from physical barrier requirement for commercial driveway alley access for Kids Kingdom Academy |
| Committee(s) Assignment: | Committee on Transportation and Public Way |

BE IT ORDAINED BY THE CITY COUNCIL OF THE CITY OF CHICAGO:

SECTION 1. Section 10-20-430 of the Municipal Code of Chicago, the Commissioner of Transportation is hereby authorized and directed to exempt Kids Kingdom Academy, at **5946 West Division Street, Chicago 60651**, from the provisions requiring barriers as a prerequisite to prohibit alley ingress and egress to exit facility at **5946 West Division Street**.

SECTION 2. This ordinance shall take effect and be in force from and after it's passage and publication.



DEBORAH L. GRAHAM
ALDERMAN, 29TH WARD



City of Chicago



O2014-8004

Office of the City Clerk

Document Tracking Sheet

| | |
|---------------------------------|---|
| Meeting Date: | 10/8/2014 |
| Sponsor(s): | Reboyas (30) |
| Type: | Ordinance |
| Title: | Exemption from physical barrier requirement for commercial driveway alley access for My Properties LLC d.b.a. Crash Champions |
| Committee(s) Assignment: | Committee on Transportation and Public Way |

BE IT ORDAINED BY THE CITY COUNCIL OF THE CITY OF CHICAGO:

SECTION 1. Section 10-20-430 of the Municipal Code of Chicago, the Director of Revenue is hereby authorized and directed to exempt:

**My Properties, LLC during business as Crash Champions
5350 and 5354 West Belmont Avenue**

from the provisions requiring barriers as a prerequisite to prohibit alley ingress and egress to parking facilities for premise(s) address.

SECTION 2. This ordinance shall take effect and be in force from and after its passage and due publication.



Ariel E. Reboyras
30th Ward Alderman

RECEIVED
#3
2014 SEP 23 AM 9:48
OFFICE OF THE
CITY CLERK



City of Chicago



O2014-8082

Office of the City Clerk

Document Tracking Sheet

| | |
|---------------------------------|--|
| Meeting Date: | 10/8/2014 |
| Sponsor(s): | Mell (33) |
| Type: | Ordinance |
| Title: | Exemption from physical barrier requirement for commercial driveway alley access for Liga Deportiva De Futbol/Edwardo Gonzalez |
| Committee(s) Assignment: | Committee on Transportation and Public Way |

10/8/14

BE IT ORDAINED BY THE CITY COUNCIL OF THE CITY OF CHICAGO

SECTION 1. Section 10-20-430 of the Municipal code of Chicago, the
Commissioner of Transportation is hereby authorized and direct to exempt:

Business: Liga Deportiva De Futbol

Business No.: 773-606-0469

Contact Person: Eduardo Gonzalez

Phone Number: 773-606-0469

from the Provisions of requiring barriers as a prerequisite to prohibit alley ingress to
parking facilities for premise address: 3040 W Lawrence Ave

Section 2. This Ordinance shall take effect and be in force from and after its
passage and publication.

A handwritten signature in black ink, appearing to read "Deborah L. Mell", written over a horizontal line.

DEBORAH L. MELL

Alderman – 33RD WARD



City of Chicago



O2014-8077

Office of the City Clerk

Document Tracking Sheet

| | |
|---------------------------------|---|
| Meeting Date: | 10/8/2014 |
| Sponsor(s): | Colón (35) |
| Type: | Ordinance |
| Title: | Exemption from physical barrier requirement for commercial driveway alley access for Happy Days Corporation |
| Committee(s) Assignment: | Committee on Transportation and Public Way |

CITY COUNCIL
October 8, 2014

BE IT ORDAINED BY THE CITY COUNCIL OF THE CITY OF CHICAGO:

SECTION 1. Section 10-20-430 of the Municipal Code of the Chicago, Commissioner of Transportation is hereby authorized and directed to exempt:

Business Name: Happy Days Corporation
Business Owner: Jose Luis Cepero
Type of Business: Convenience Store
Property Address: 4357 N. Hamlin/3757 W. Montrose

from the Provisions requiring barriers as a prerequisite to prohibit alley ingress and egress to parking facilities for Premise Address: 4357 N. Hamlin/3757 W. Montrose

SECTION 2. This Ordinance shall take effect and be in force from and after its passage and publication.



Rey Colón
Alderman, 35TH Ward



REY COLÓN
ALDERMAN
35TH WARD

•
SERVICE OFFICE

2710 N. SAWYER
CHICAGO, IL 60647
(773) 365-3535
(773) 365-7391 (FAX)
www.reycolon.org

CITY OF CHICAGO
CITY COUNCIL

CITY HALL, ROOM 203
121 N. LA SALLE STREET
CHICAGO, IL 60602

•
RULES AND ETHICS

•
**ECONOMIC, CAPITAL
AND
TECHNOLOGY
DEVELOPMENT**

•
**EDUCATION AND CHILD
DEVELOPMENT**

•
FINANCE

•
**HEALTH &
ENVIRONMENTAL
PROTECTION**

•
HUMAN RELATIONS

•
**PEDESTRIAN & TRAFFIC
SAFETY**

•
**WORKFORCE
DEVELOPMENT**

•
**ZONING/LANDMARK &
BUILDING STANDARDS**

September 14, 2014

Dept. of Transportation
Division of Infrastructure Management
121 N. LaSalle St. Room 905
Chicago, IL 60602

**RE: Alley Ingress/Egress Access
4357 N. Hamlin/3757 W. Montrose**

Dear Department of Transportation,

This letter serves to inform you I have no objection to the Alley Ingress/Egress permit for **4357 N. Hamlin/3757 W. Montrose**.

Ordinance will be introduced to the Committee on Transportation and Public Way at the next City Council meeting. The following is the applicant information:

| | |
|-------------------|---------------------------------|
| Business Name: | Happy Days Corporation |
| Owner Name: | Jose Luis Cepero |
| Business Type: | Convenience Store |
| Property Address: | 4357 N. Hamlin/3757 W. Montrose |

Number of Driveways: Two (2) Driveways

Please contact me at (773) 365-3535 if you have any questions.

Sincerely,

Rey Colón
Alderman, 35th Ward

Contact the City of Chicago, Department of Transportation at (312) 744-8180 (Driveway Division) or (312) 744-8181 (Signage Division) for any amount disputes, or insurance carrier changes. In the case of multiple permits, payments will be applied to the permits in the order shown on this invoice unless otherwise instructed. Payments should only be for Driveways and/or Private Benefit Signs. **Do not include payments for any other city, county, clerk's office, or state agencies to insure the account balance is credited correctly.** Keep this portion for your records

| Permit Number | Permit Date | Permit Type | Ward/Alderman | Past Amt Due | Current Amt Due | Total Amt Due |
|-------------------------------|-------------|-------------|---------------------|--------------|-----------------|---------------|
| 98-100684 | 12/03/1998 | Comm-Drive | 39 MARGARET LAURINO | \$00 | \$240.00 | \$240.00 |
| Location - 3755 W MONTROSE AV | | | Driveway Width | Fee | | |
| 4357 N HAMLIN AV | | | 28' | \$120.00 | | |
| 3757 W MONTROSE AV | | | 28' | \$120.00 | | |

Name: HAPPY DAYS INC

Invoice Number: 128452081173438 Due Date: 01/15/13

1 of 1



City of Chicago



O2014-8070

Office of the City Clerk

Document Tracking Sheet

| | |
|---------------------------------|---|
| Meeting Date: | 10/8/2014 |
| Sponsor(s): | O'Connor (41) |
| Type: | Ordinance |
| Title: | Exemption from physical barrier requirement for commercial driveway alley access for Assemblage Ltd |
| Committee(s) Assignment: | Committee on Transportation and Public Way |


Committee on Transportation and Public Way

PHYSICAL BARRIER AND ALLEY ACCESS

Be It Ordained by the City Council of Chicago:

SECTION 1. Pursuant to Section 10-20-430 of the Municipal Code of Chicago, the Director of Revenue is hereby authorized and directed to exempt Assemblage LTD of 6131 North Northwest Highway from the provisions requiring barriers as a prerequisite to prohibit alley ingress and/or egress to parking facilities for the premise address.

SECTION 2. This ordinance shall be in full force and take effect from and after its passage and publication.

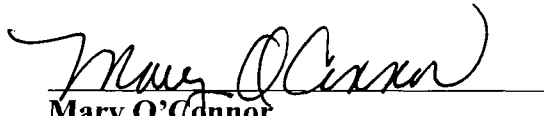
Mary O'Connor
Alderman, 41st Ward



City of Chicago



O2014-8081

Office of the City Clerk

Document Tracking Sheet

| | |
|---------------------------------|---|
| Meeting Date: | 10/8/2014 |
| Sponsor(s): | Reilly (42) |
| Type: | Ordinance |
| Title: | Exemption from physical barrier requirement for commercial driveway alley access for State Street Parking LLC, State Street Holdings LLC and their affiliated companies |
| Committee(s) Assignment: | Committee on Transportation and Public Way |

Committee on Transportation and Public Way
City Council Meeting October 8, 2014
Alderman Brendan Reilly, 42nd Ward
Alley Access Ordinance


BE IT ORDAINED BY THE CITY COUNCIL OF THE CITY OF CHICAGO:

SECTION 1. Pursuant to Section 10-20-430 of the Municipal Code of Chicago, the Commissioner of Transportation is hereby authorized and directed to exempt State Street Parking, LLC, State Street Holdings, LLC, and their affiliated companies from the provisions requiring barriers as a prerequisite to prohibit alley ingress and/or egress 1258-1258 North State Parkway.

SECTION 2. This ordinance shall take effect and be in force upon its passage and publication.



Brendan Reilly
Alderman, 42nd Ward

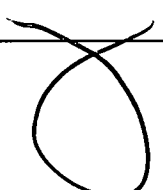



City of Chicago



O2014-8073

Office of the City Clerk


Document Tracking Sheet

| | |
|---------------------------------|---|
| Meeting Date: | 10/8/2014 |
| Sponsor(s): | Cappleman (46) |
| Type: | Ordinance |
| Title: | Exemption from physical barrier requirement for commercial driveway alley access for Dave Gassman |
| Committee(s) Assignment: | Committee on Transportation and Public Way |

BE IT ORDAINED BY THE CITY COUNCIL OF CHICAGO:

SECTION 1. Pursuant to Section 10-20-430 of the Municipal Code of Chicago,
the Commissioner of Transportation is hereby authorized and directed to exempt,
Dave Gassman of 4520 N. Beacon Street, from the provisions requiring barriers as
a prerequisite to prohibit alley ingress and egress to parking facilities for premise address.

SECTION 2. This ordinance shall take effect and be in force from and after its passage and
publication.

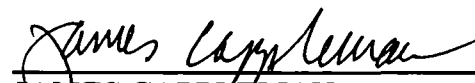

JAMES CAPPLEMAN
Alderman, 46th Ward



City of Chicago



O2014-8100

Office of the City Clerk

Document Tracking Sheet

| | |
|---------------------------------|---|
| Meeting Date: | 10/8/2014 |
| Sponsor(s): | Sawyer (6) |
| Type: | Ordinance |
| Title: | Ordinance concerning illegal drug use by transportation network drivers |
| Committee(s) Assignment: | Committee on Transportation and Public Way |

ORDINANCE

WHEREAS, transportation network providers operating in the City of Chicago have no obligation to test their drivers for the use of illegal drugs;

WHEREAS, the Chicago City Council recognizes that illegal drug use by transportation network drivers poses a threat to public safety and endangers City residents and visitors by allowing impaired drivers to operate transportation network vehicles on the City's streets;

WHEREAS, the City of Chicago must protect the safety of its residents and visitors by ensuring that transportation network drivers – and, in fact, all drivers operating for-hire transportation -- on the City's streets are not using illegal drugs;

WHEREAS, a cost efficient and common sense approach to preventing drivers using illegal drugs from engaging in for-hire passenger transportation of any kind is to require such drivers to undergo an annual test for illegal drug use;

BE IT ORDAINED BY THE CITY COUNCIL OF THE CITY OF CHICAGO:

SECTION 1: The above recitals are incorporated herein and made a part hereof and represent the findings of the City Council with respect to the matters described therein.

SECTION 2: No transportation network provider licensee shall engage any person as a transportation network driver unless the licensee ascertains, in a process approved by the commissioner, that the person has taken and passed a test, conducted by authorities approved by the commissioner, for the presence of illegal drugs in the body.

SECTION 3: For purposes of this section, illegal drugs means controlled substances, as defined by 720 ILCS 570/201, et seq., or cannabis, as defined by 720 ILCS 550/3.

SECTION 4: As a prerequisite to the renewal of a transportation network provider license, the licensee must certify that each transportation network driver with whom the licensee is affiliated has passed a test for the presence of illegal drugs in the body within the time that the driver has been affiliated with the licensee.

SECTION 5: In the event that a transportation network driver tests positive for the presence of illegal drugs in the body, the driver shall be barred from operating a transportation network vehicle for a period of no less than twelve months from the time of the positive test. After the passage of twelve months, the driver must submit to and pass a test for the presence of illegal drugs in the body before driving a transportation network vehicle.

SECTION 6: A transportation network provider licensee who affiliates with a transportation network driver who has tested positive for the presence of illegal drugs in the body within the previous twelve months shall be subject to a penalty of not less than \$500 and not to exceed

\$1,000 for each instance. Each day of such an affiliation is a separate offense. A transportation network provider licensee who is found guilty of two offenses under this section shall be subject to license suspension proceedings.

SECTION 3: This ordinance shall take effect upon passage and approval.



Alderman Roderick T. Sawyer
6th Ward



City of Chicago



O2014-8165

Office of the City Clerk

Document Tracking Sheet

| | |
|---------------------------------|--|
| Meeting Date: | 10/8/2014 |
| Sponsor(s): | Moreno (1) |
| Type: | Ordinance |
| Title: | Awning(s) for Grandbar |
| Committee(s) Assignment: | Committee on Transportation and Public Way |

ORDINANCE
GRANDBAR
Acct. No. 25371 - 1
Permit No. 1115039

Be It Ordained by the City Council of the City of Chicago:

SECTION 1. Permission and authority are hereby given and granted to GRANDBAR, upon the terms and subject to the conditions of this ordinance to maintain and use, as now constructed, five (5) Awning(s) projecting over the public right-of-way adjacent to its premises known as 1600 W. Grand Ave..

Said Awning(s) at W. Grand Avenue measure(s):

One (1) at seventeen point one seven (17.17) feet in length, and two (2) feet in width for a total of thirty-four point three four (34.34) square feet.

Said Awning(s) at N. Ashland Avenue measure(s):

One (1) at eleven point one seven (11.17) feet in length, and two (2) feet in width for a total of twenty-two point three four (22.34) square feet.

One (1) at fourteen (14) feet in length, and two (2) feet in width for a total of twenty-eight (28) square feet.

One (1) at twenty point seven five (20.75) feet in length, and two (2) feet in width for a total of forty-one point five (41.5) square feet.

One (1) at thirty-one point three three (31.33) feet in length, and two (2) feet in width for a total of sixty-two point six six (62.66) square feet.

The location of said privilege shall be as shown on prints kept on file with the Department of Business Affairs and Consumer Protection and the Office of the City Clerk.

Said privilege shall be constructed in accordance with plans and specifications approved by the Zoning Department - Signs.

This grant of privilege in the public way shall be subject to the provisions of Section 10-28-015 and all other required provisions of the Municipal Code of Chicago.


The grantee shall pay to the City of Chicago as compensation for the privilege #1115039 herein granted the sum of one hundred seventy-five (\$175.00) per annum in advance.

A 25% penalty will be added for payments received after due date.

The permit holder agrees to hold the City of Chicago harmless for any damage, relocation or replacement costs associated with damage, relocation or removal of private property caused by the City performing work in the public way.

Authority herein given and granted for a period of five (5) years from and after 12/12/2012.

Alderman _____

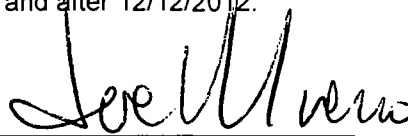

Proco Joe Moreno 1st Ward





10/08/2014

Alderman Proco Joe Moreno
Ward # 01
City of Chicago
City Hall, Room 300
121 North LaSalle Street
Chicago, Illinois 60602

Re: An ordinance to use and maintain a portion of the public right-of-way for **five (5) awning(s)** for **GRANDBAR**, adjacent to the premises known as **1600 W. Grand Ave.**

Dear Alderman **Proco Joe Moreno**:

The applicant referenced above has requested the use of the public right-of-way for a **awning(s)**. An ordinance has been prepared by the Department of Business Affairs and Consumer Protection – Small Business Center - Public Way Use Unit for presentation to the City Council. Because this request was made for properties located in your ward, as approved by you as per the attached, I respectfully request that you introduce the attached ordinance at the next City Council meeting.

If you have any questions regarding this ordinance, please contact Anthony Bertuca at (312) 744-5506.

Department of Business Affairs and Consumer Protection



City of Chicago



O2014-8168

Office of the City Clerk

Document Tracking Sheet

| | |
|---------------------------------|--|
| Meeting Date: | 10/8/2014 |
| Sponsor(s): | Moreno (1) |
| Type: | Ordinance |
| Title: | Awning(s) for Healing Hands Massage |
| Committee(s) Assignment: | Committee on Transportation and Public Way |

ORDINANCE
HEALING HANDS MASSAGE
Acct. No. 381459 - 1
Permit No. 1110612

Be It Ordained by the City Council of the City of Chicago:

SECTION 1. Permission and authority are hereby given and granted to HEALING HANDS MASSAGE, upon the terms and subject to the conditions of this ordinance to construct, install, maintain and use one (1) Awning(s) projecting over the public right-of-way adjacent to its premises known as 1625 W. North Ave..

Said Awning(s) at W. North Avenue measure(s):

One (1) at eighteen (18) feet in length, and two (2) feet in width for a total of thirty-six (36) square feet.

The location of said privilege shall be as shown on prints kept on file with the Department of Business Affairs and Consumer Protection and the Office of the City Clerk.

Said privilege shall be constructed in accordance with plans and specifications approved by the Zoning Department - Signs.

This grant of privilege in the public way shall be subject to the provisions of Section 10-28-015 and all other required provisions of the Municipal Code of Chicago.


The grantee shall pay to the City of Chicago as compensation for the privilege #1110612 herein granted the sum of fifty (\$50.00) per annum in advance.

A 25% penalty will be added for payments received after due date.



The permit holder agrees to hold the City of Chicago harmless for any damage, relocation or replacement costs associated with damage, relocation or removal of private property caused by the City performing work in the public way.

Authority herein given and granted for a period of five (5) years from and after Date of Passage.

Alderman _____

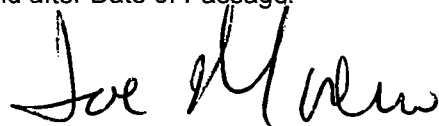

Proco Joe Moreno 1st Ward

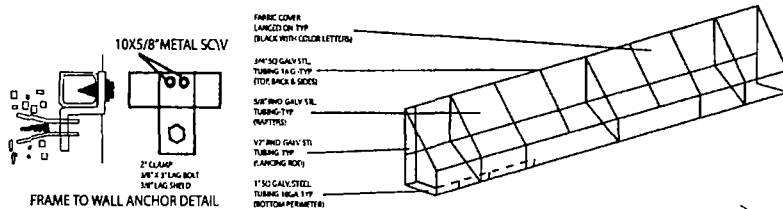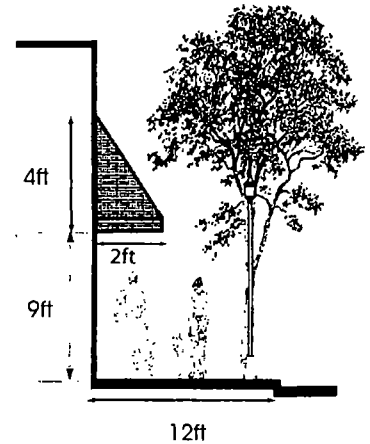

| | | | |
|---------|----------------------------|------------|----------|
| Client | Healing Hands Massage | Drawing #: | 1 |
| Address | 1625 W. North Ave, Chicago | Date: | 11/18/13 |
| Scale: | Drawn By: | Rev Date: | |

All sign and concepts shown here are confidential and are the property of Magic Sign Co. They are not to be distributed, copied or otherwise used without our written permission.

COMPUTER GENERATED COLORS ARE NOT A TRUE MATCH TO ANY PMS, VINYL OR PAINT.

Magic Sign
The Sign That Shines!
773-267-5744



Department of Business Affairs and Consumer Protection
Small Business Center - Public Way Use Unit
City Hall - 121 N. LaSalle Street, Room 800 • Chicago, IL 60602
(312)-74-GOBIZ (312-744-6249) • (312) 744-1944 (TTY)
<http://www.cityofchicago.org/bacp>

10/08/2014

Alderman Proco Joe Moreno
Ward # **01**
City of Chicago
City Hall, Room **300**
121 North LaSalle Street
Chicago, Illinois 60602

Re: An ordinance to use and maintain a portion of the public right-of-way for **one (1) awning(s)** for
HEALING HANDS MASSAGE, adjacent to the premises known as **1625 W. North Ave..**

Dear Alderman **Proco Joe Moreno**:

The applicant referenced above has requested the use of the public right-of-way for a **awning(s)**. An ordinance has been prepared by the Department of Business Affairs and Consumer Protection – Small Business Center - Public Way Use Unit for presentation to the City Council. Because this request was made for properties located in your ward, as approved by you as per the attached, I respectfully request that you introduce the attached ordinance at the next City Council meeting.

If you have any questions regarding this ordinance, please contact Anthony Bertuca at (312) 744-5506.

Department of Business Affairs and Consumer Protection



City of Chicago



O2014-8170

Office of the City Clerk

Document Tracking Sheet

| | |
|---------------------------------|--|
| Meeting Date: | 10/8/2014 |
| Sponsor(s): | Moreno (1) |
| Type: | Ordinance |
| Title: | Awning(s) for SPS Family Care SC |
| Committee(s) Assignment: | Committee on Transportation and Public Way |

ORDINANCE
SPS FAMILY CARE SC
Acct. No. 387310 - 1
Permit No. 1110309

Be It Ordained by the City Council of the City of Chicago:

SECTION 1. Permission and authority are hereby given and granted to SPS FAMILY CARE SC, upon the terms and subject to the conditions of this ordinance to construct, install, maintain and use one (1) Awning(s) projecting over the public right-of-way adjacent to its premises known as 2113 W. Chicago Ave..

Said Awning(s) at W. Chicago Avenue measure(s):

One (1) at eighteen (18) feet in length, and one point eight three (1.83) foot in width for a total of thirty-two point nine four (32.94) square feet.

The location of said privilege shall be as shown on prints kept on file with the Department of Business Affairs and Consumer Protection and the Office of the City Clerk.

Said privilege shall be constructed in accordance with plans and specifications approved by the Zoning Department - Signs.

This grant of privilege in the public way shall be subject to the provisions of Section 10-28-015 and all other required provisions of the Municipal Code of Chicago.


The grantee shall pay to the City of Chicago as compensation for the privilege #1110309 herein granted the sum of fifty (\$50.00) per annum in advance.

A 25% penalty will be added for payments received after due date.

The permit holder agrees to hold the City of Chicago harmless for any damage, relocation or replacement costs associated with damage, relocation or removal of private property caused by the City performing work in the public way.

Authority herein given and granted for a period of five (5) years from and after Date of Passage.

Alderman _____

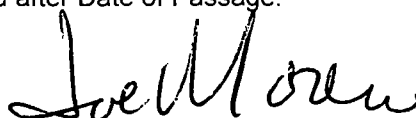

Proco Joe Moreno 1st Ward

AWNING


- ALUMINUM FRAMED AWNING
- Lettering in White
- 15 oz. Teal Canvas
- WALL MOUNTED
- READS: Dr. Prieto Family Medical - 773.489.6100
- Walk in - 2113 - for kids - adults - seniors

Customer

Dr Prieto

CROSS SECTION DETAIL

Installation Detail

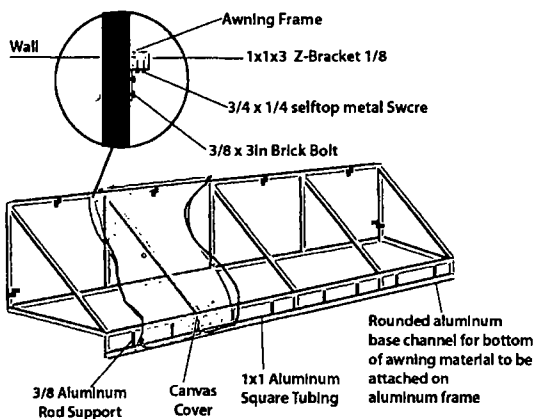

NOTE: Photo for representational purposes only. Signs are not to scale and may appear larger or smaller than shown.

Scale:

Sign Erector:
PRO IMAGE

2008 W. Chicago, Ave
Chicago, IL 60622
Tel. 773 292 1111
Fax. 773 292 1113

| | |
|-----------|----|
| Designer: | DW |
| Rev: | X |
| | X |
| | X |
| | X |

| | |
|-----------|----------------------|
| Location: | 2113 W. Chicago Ave. |
| Address: | Chicago, IL 60622 |
| Date: | 9-16-2013 |

Approval:

| | | |
|--------|-----------|-----------|
| I.D. # | Artwork # | Drawing # |
| - | As Shown | |



10/08/2014

Alderman Proco Joe Moreno
Ward # 01
City of Chicago
City Hall, Room 300
121 North LaSalle Street
Chicago, Illinois 60602

Re: An ordinance to use and maintain a portion of the public right-of-way for **one (1) awning(s)** for **SPS FAMILY CARE SC**, adjacent to the premises known as **2113 W. Chicago Ave..**

Dear Alderman **Proco Joe Moreno**:

The applicant referenced above has requested the use of the public right-of-way for a **awning(s)**. An ordinance has been prepared by the Department of Business Affairs and Consumer Protection – Small Business Center - Public Way Use Unit for presentation to the City Council. Because this request was made for properties located in your ward, as approved by you as per the attached, I respectfully request that you introduce the attached ordinance at the next City Council meeting.

If you have any questions regarding this ordinance, please contact Anthony Bertuca at (312) 744-5506.

Department of Business Affairs and Consumer Protection



City of Chicago



O2014-8177

Office of the City Clerk

Document Tracking Sheet

| | |
|---------------------------------|--|
| Meeting Date: | 10/8/2014 |
| Sponsor(s): | Moreno (1) |
| Type: | Ordinance |
| Title: | Awning(s) for XOCO |
| Committee(s) Assignment: | Committee on Transportation and Public Way |

ORDINANCE
XOCO
Acct. No. 386928 - 1
Permit No. 1113170

Be It Ordained by the City Council of the City of Chicago:

SECTION 1. Permission and authority are hereby given and granted to XOCO, upon the terms and subject to the conditions of this ordinance to construct, install, maintain and use one (1) Awning(s) projecting over the public right-of-way adjacent to its premises known as 1471 N. Milwaukee Ave..

Said Awning(s) at N. Honore Street measure(s):

One (1) at eighty-two point one seven (82.17) feet in length, and nine point five (9.5) feet in width for a total of seven hundred eighty point six two (780.62) square feet.

The location of said privilege shall be as shown on prints kept on file with the Department of Business Affairs and Consumer Protection and the Office of the City Clerk.

Said privilege shall be constructed in accordance with plans and specifications approved by the Zoning Department - Signs.

This grant of privilege in the public way shall be subject to the provisions of Section 10-28-015 and all other required provisions of the Municipal Code of Chicago.


The grantee shall pay to the City of Chicago as compensation for the privilege #1113170 herein granted the sum of one hundred seven dollars and seventeen cents (\$107.17) per annum in advance.

A 25% penalty will be added for payments received after due date.

The permit holder agrees to hold the City of Chicago harmless for any damage, relocation or replacement costs associated with damage, relocation or removal of private property caused by the City performing work in the public way.

Authority herein given and granted for a period of five (5) years from and after Date of Passage


Alderman _____

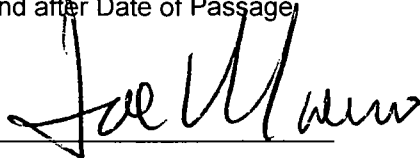A handwritten signature in black ink, appearing to read "Joe Moreno", written over a horizontal line.

Proco Joe Moreno 1st Ward

ericof - 4/8/2014 4:31:56 PM

R:\6800-6899\6882.00 FRONTERA XOCO DOS\CAD\CD\6882.00_PATIO ELEVATION2.dwg

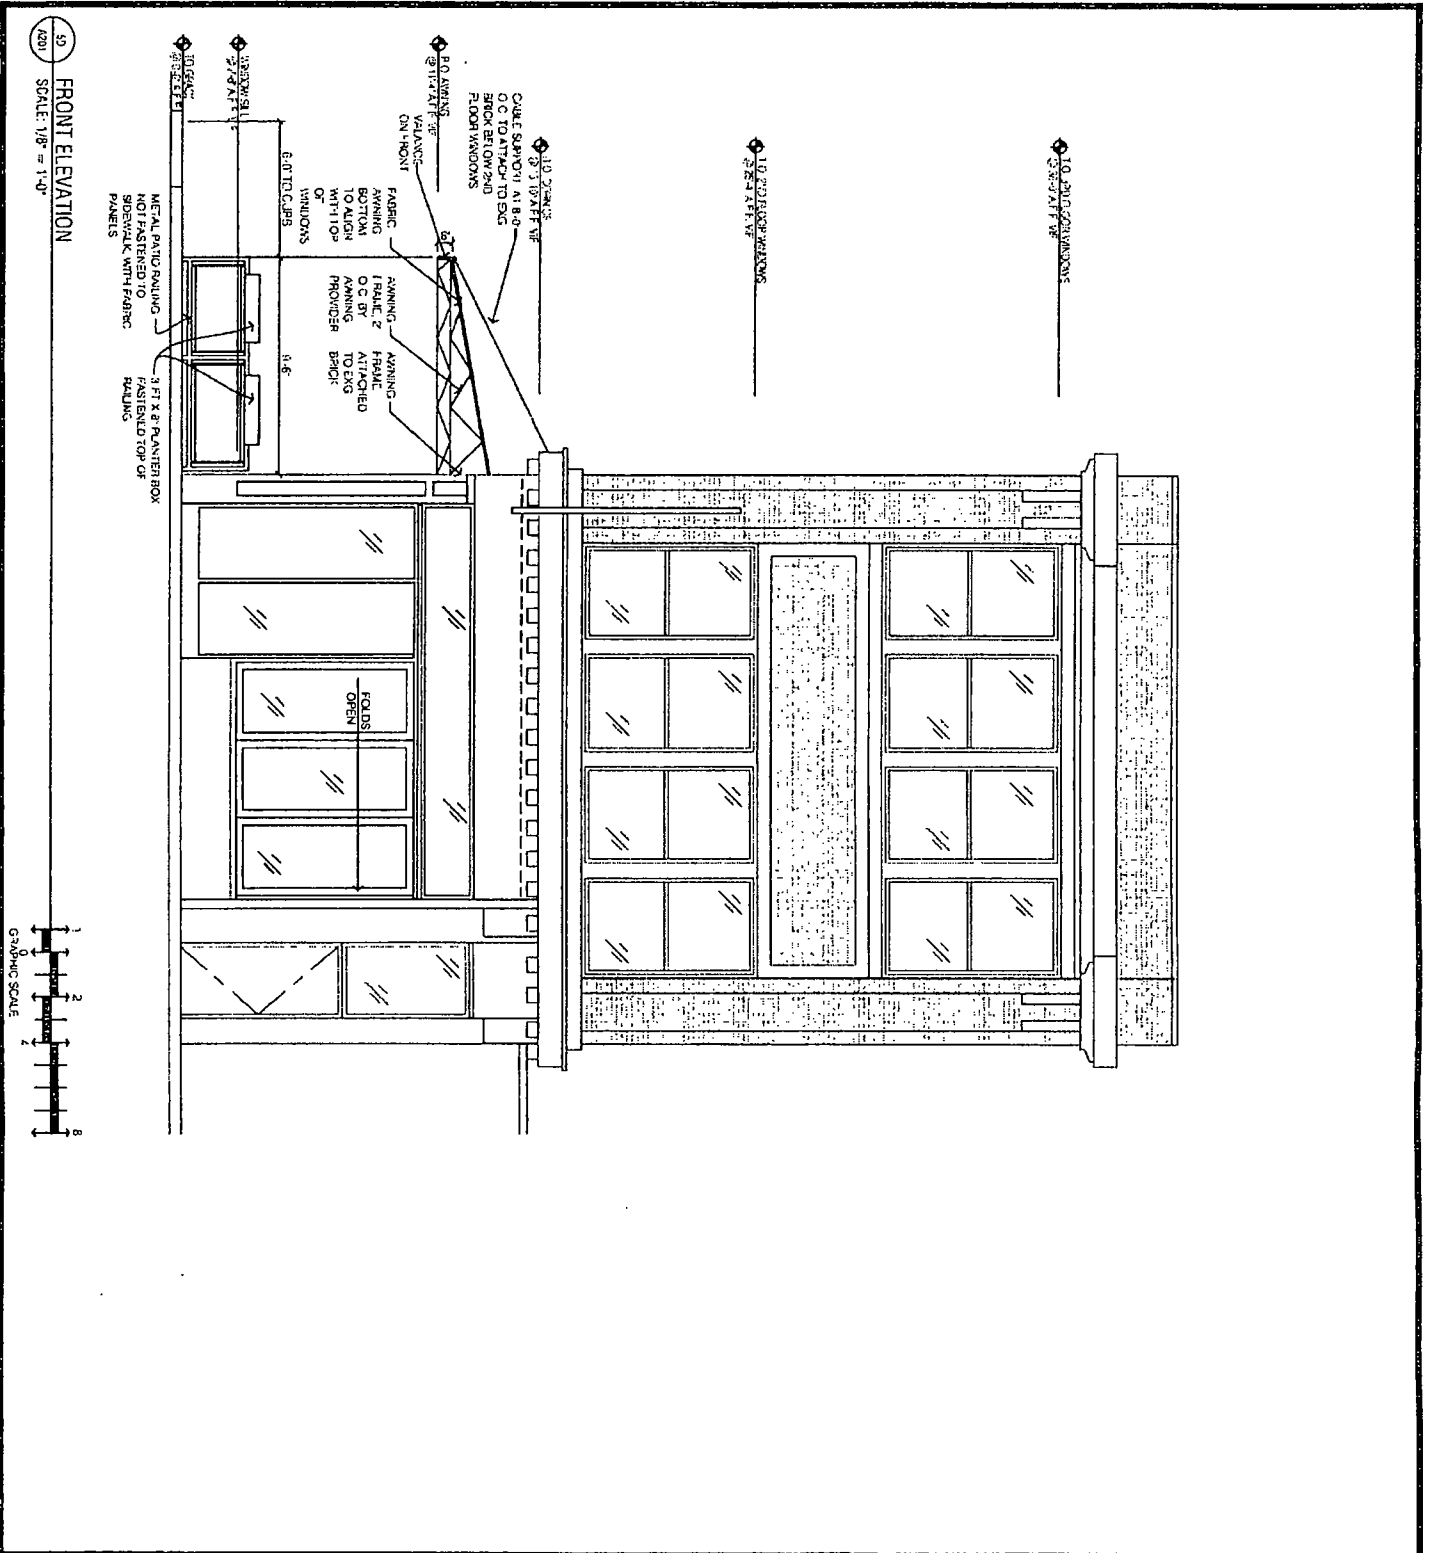

10 South Eighth Street
Minneapolis MN 55402

1 612.339.2257
1 612.349.2930
sheadesign.com

Project Site
XOCO
1471 MILWAUKEE AVE.
CHICAGO, IL 60622
CLIENT: FRONTERA

5001

SHEETS COVERED BY THIS SET

11.30.13
REVISION DATE OF THE LICENSE
DAVID A. SHEA, ARCHITECT

SHEET NO.

DATE ISSUED

FIG. NO.

PROJECT NO.

04-08-14

00-000415

6882.00

FRONT ELEVATION

A201



10/08/2014

Alderman **Proco Joe Moreno**
Ward # **01**
City of Chicago
City Hall, Room **300**
121 North LaSalle Street
Chicago, Illinois 60602

Re: An ordinance to use and maintain a portion of the public right-of-way for **one (1) awning(s)** for **XOCO**, adjacent to the premises known as **1471 N. Milwaukee Ave.**.

Dear Alderman **Proco Joe Moreno**:

The applicant referenced above has requested the use of the public right-of-way for a **awning(s)**. An ordinance has been prepared by the Department of Business Affairs and Consumer Protection – Small Business Center - Public Way Use Unit for presentation to the City Council. Because this request was made for properties located in your ward, as approved by you as per the attached, I respectfully request that you introduce the attached ordinance at the next City Council meeting.

If you have any questions regarding this ordinance, please contact Anthony Bertuca at (312) 744-5506.

Department of Business Affairs and Consumer Protection



City of Chicago



O2014-8184

Office of the City Clerk

Document Tracking Sheet

| | |
|---------------------------------|--|
| Meeting Date: | 10/8/2014 |
| Sponsor(s): | Fioretti (2) |
| Type: | Ordinance |
| Title: | Awning(s) for Claretians, The |
| Committee(s) Assignment: | Committee on Transportation and Public Way |

ORDINANCE
THE CLARETIANS
Acct. No. 31190 - 1
Permit No. 1115183

Be It Ordained by the City Council of the City of Chicago:

SECTION 1. Permission and authority are hereby given and granted to THE CLARETIANS, upon the terms and subject to the conditions of this ordinance to maintain and use, as now constructed, seven (7) Awning(s) projecting over the public right-of-way adjacent to its premises known as 205 W. Monroe St..

Said Awning(s) at W. Monroe St. measure(s):

One (1) at twelve (12) feet in length, and four (4) feet in width for a total of forty-eight (48) square feet.

One (1) at twelve (12) feet in length, and four (4) feet in width for a total of forty-eight (48) square feet.

One (1) at five point eight three (5.83) feet in length, and four (4) feet in width for a total of twenty-three point three two (23.32) square feet.

Said Awning(s) at S. Wells measure(s):

Four (4) at fourteen point seven five (14.75) feet in length, and four (4) feet in width for a total of two hundred thirty-six (236) square feet.

The location of said privilege shall be as shown on prints kept on file with the Department of Business Affairs and Consumer Protection and the Office of the City Clerk.

Said privilege shall be constructed in accordance with plans and specifications approved by the Zoning Department - Signs.

This grant of privilege in the public way shall be subject to the provisions of Section 10-28-015 and all other required provisions of the Municipal Code of Chicago.

The grantee shall pay to the City of Chicago as compensation for the privilege #1115183 herein granted the sum of one hundred seventy-five (\$175.00) per annum in advance.


A 25% penalty will be added for payments received after due date.

The permit holder agrees to hold the City of Chicago harmless for any damage, relocation or replacement costs associated with damage, relocation or removal of private property caused by the City performing work in the public way.

Authority herein given and granted for a period of five (5) years from and after 09/10/2014.

Alderman

Bob Fioretti 2nd Ward

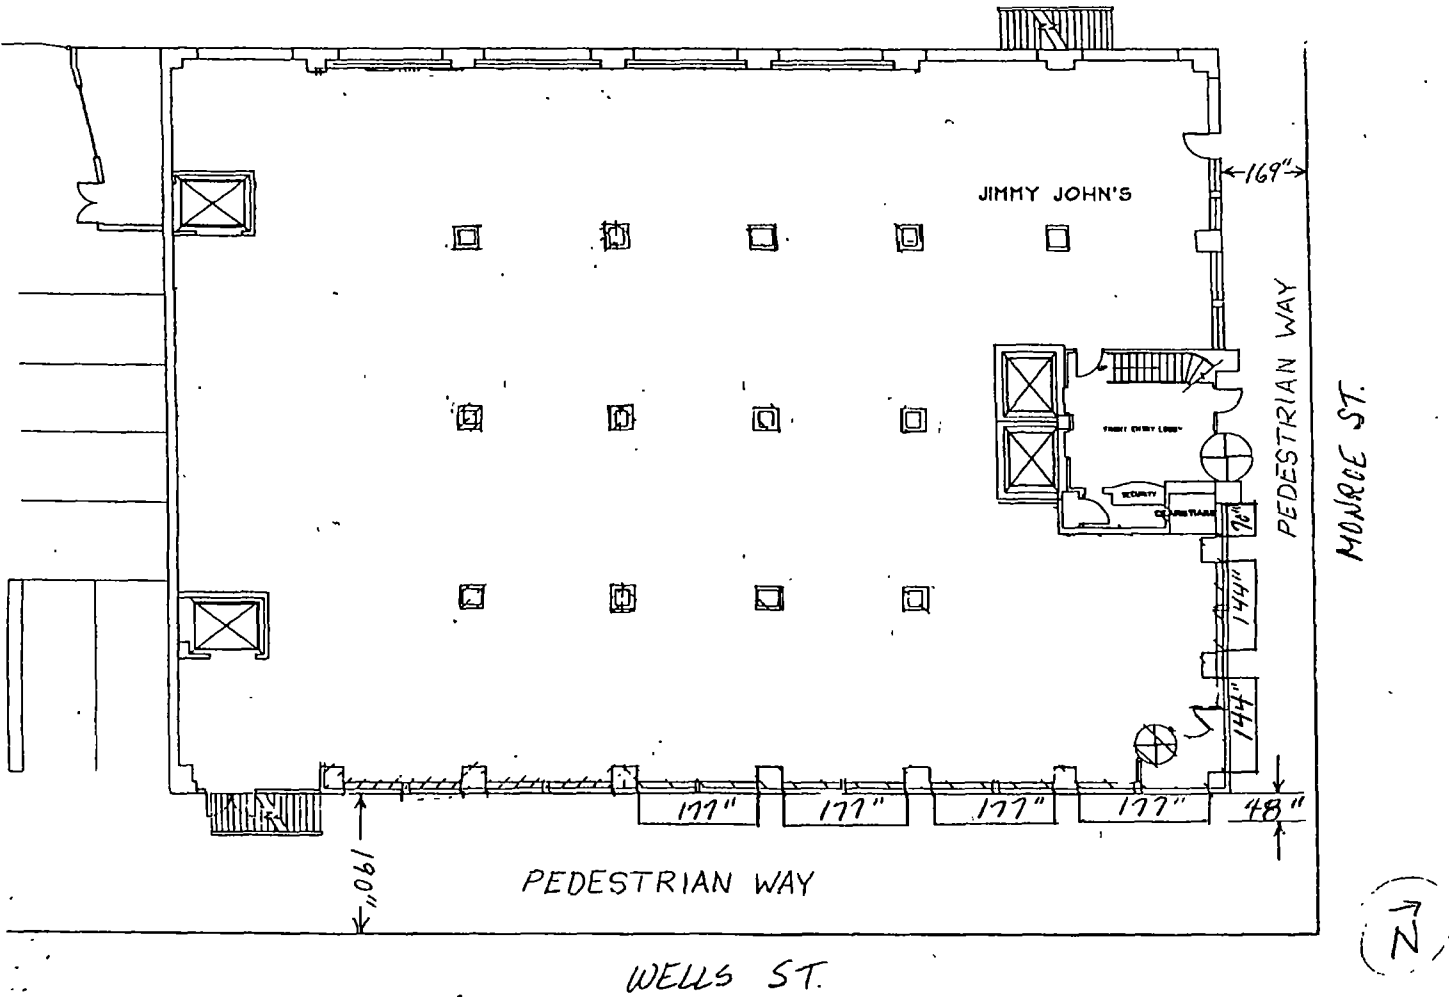



10/08/2014

Alderman **Bob Fioretti**
Ward # 02
City of Chicago
City Hall, Room 300
121 North LaSalle Street
Chicago, Illinois 60602

Re: An ordinance to use and maintain a portion of the public right-of-way for **seven (7) awning(s)** for
THE CLARETIANS, adjacent to the premises known as **205 W. Monroe St..**

Dear Alderman **Bob Fioretti**:

The applicant referenced above has requested the use of the public right-of-way for a **awning(s)**. An ordinance has been prepared by the Department of Business Affairs and Consumer Protection – Small Business Center - Public Way Use Unit for presentation to the City Council. Because this request was made for properties located in your ward, as approved by you as per the attached, I respectfully request that you introduce the attached ordinance at the next City Council meeting.

If you have any questions regarding this ordinance, please contact Anthony Bertuca at (312) 744-5506.

Department of Business Affairs and Consumer Protection



City of Chicago



O2014-8196

Office of the City Clerk

Document Tracking Sheet

| | |
|---------------------------------|--|
| Meeting Date: | 10/8/2014 |
| Sponsor(s): | Dowell (3) |
| Type: | Ordinance |
| Title: | Awning(s) for Northwest Insurance Network |
| Committee(s) Assignment: | Committee on Transportation and Public Way |

ORDINANCE
NORTHWEST INSURANCE NETWORK
Acct. No. 391153 - 1
Permit No. 1113648

Be It Ordained by the City Council of the City of Chicago:

SECTION 1. Permission and authority are hereby given and granted to NORTHWEST INSURANCE NETWORK, upon the terms and subject to the conditions of this ordinance to construct, install, maintain and use one (1) Awning(s) projecting over the public right-of-way adjacent to its premises known as 1658 W. 47th St..

Said Awning(s) at W 47TH ST measure(s):

One (1) at eighteen (18) feet in length, and two (2) feet in width for a total of thirty-six (36) square feet.

The location of said privilege shall be as shown on prints kept on file with the Department of Business Affairs and Consumer Protection and the Office of the City Clerk.

Said privilege shall be constructed in accordance with plans and specifications approved by the Zoning Department - Signs.

This grant of privilege in the public way shall be subject to the provisions of Section 10-28-015 and all other required provisions of the Municipal Code of Chicago.

The grantee shall pay to the City of Chicago as compensation for the privilege #1113648 herein granted the sum of fifty (\$50.00) per annum in advance.

A 25% penalty will be added for payments received after due date.

The permit holder agrees to hold the City of Chicago harmless for any damage, relocation or replacement costs associated with damage, relocation or removal of private property caused by the City performing work in the public way.

Authority herein given and granted for a period of five (5) years from and after Date of Passage.

Alderman  _____

Pat Dowell 3rd Ward



10/08/2014

Alderman Pat Dowell
Ward # 03
City of Chicago
City Hall, Room 300
121 North LaSalle Street
Chicago, Illinois 60602

Re: An ordinance to use and maintain a portion of the public right-of-way for **one (1) awning(s)** for
NORTHWEST INSURANCE NETWORK, adjacent to the premises known as **1658 W. 47th St.**

Dear Alderman **Pat Dowell**:

The applicant referenced above has requested the use of the public right-of-way for a **awning(s)**. An ordinance has been prepared by the Department of Business Affairs and Consumer Protection – Small Business Center - Public Way Use Unit for presentation to the City Council. Because this request was made for properties located in your ward, as approved by you as per the attached, I respectfully request that you introduce the attached ordinance at the next City Council meeting.

If you have any questions regarding this ordinance, please contact Anthony Bertuca at (312) 744-5506.

Department of Business Affairs and Consumer Protection



City of Chicago



O2014-8202

Office of the City Clerk

Document Tracking Sheet

| | |
|---------------------------------|--|
| Meeting Date: | 10/8/2014 |
| Sponsor(s): | Sawyer (6) |
| Type: | Ordinance |
| Title: | Awning(s) for Kodex Medical Supplies, Inc. |
| Committee(s) Assignment: | Committee on Transportation and Public Way |

ORDINANCE
KODEX MEDICAL SUPPLIES INC.
Acct. No. 323592 - 2
Permit No. 1112495

Be It Ordained by the City Council of the City of Chicago:

SECTION 1. Permission and authority are hereby given and granted to KODEX MEDICAL SUPPLIES INC., upon the terms and subject to the conditions of this ordinance to construct, install, maintain and use one (1) Awning(s) projecting over the public right-of-way adjacent to its premises known as 732 E. 75th St..

Said Awning(s) at E. 75th Street measure(s):

One (1) at nineteen point five (19.5) feet in length, and three point six six (3.66) feet in width for a total of seventy-one point three seven (71.37) square feet.

The location of said privilege shall be as shown on prints kept on file with the Department of Business Affairs and Consumer Protection and the Office of the City Clerk.

Said privilege shall be constructed in accordance with plans and specifications approved by the Zoning Department - Signs.

This grant of privilege in the public way shall be subject to the provisions of Section 10-28-015 and all other required provisions of the Municipal Code of Chicago.

The grantee shall pay to the City of Chicago as compensation for the privilege #1112495 herein granted the sum of fifty (\$50.00) per annum in advance.

A 25% penalty will be added for payments received after due date.

The permit holder agrees to hold the City of Chicago harmless for any damage, relocation or replacement costs associated with damage, relocation or removal of private property caused by the City performing work in the public way.

Authority herein given and granted for a period of five (5) years from and after Date of Passage.

Alderman



Roderick T. Sawyer 6th Ward

VERSION

1


Please carefully review and sign below if this layout meets your approval. Note that upon signing this graphics sheet you are approving this design for production. You will have approximately One (1) week from the date below to approve, before delaying production of your project.

This is an original drawing, created by Chesterfield Awning Company, Inc. It is being submitted for your personal use in connection with a project being planned for you by Chesterfield Awning Company, Inc. It is not to be used, reproduced, copied or exhibited in any fashion. In the event any of the above occurs, Chesterfield Awning company, Inc. expects to be reimbursed \$250.00 in compensation for the time and effort entailed in creating this drawing

Chesterfield Awning Co.
16999 Van Dam Rd.
South Holland, IL 60473
(708) 596-4434
www.chesterfieldawning.com

APPROXIMATE SIZE OF AWNING ROOF FABRIC LAID FLAT


234 in.

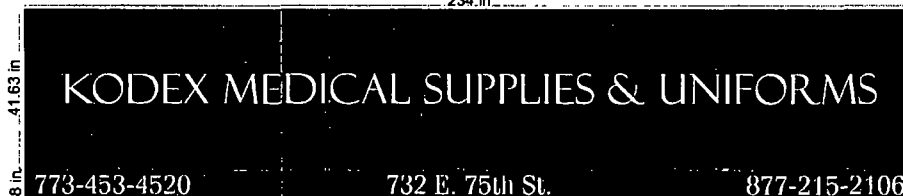


SIDE VIEW

FRONT VIEW

234 in.

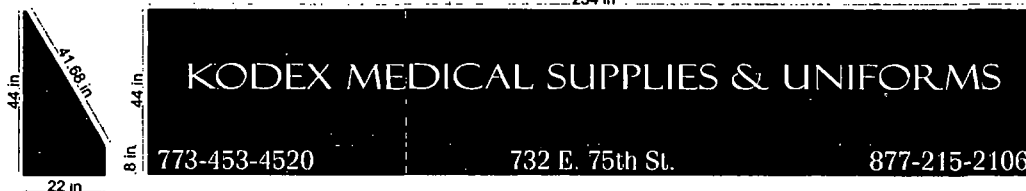

213.42 in.

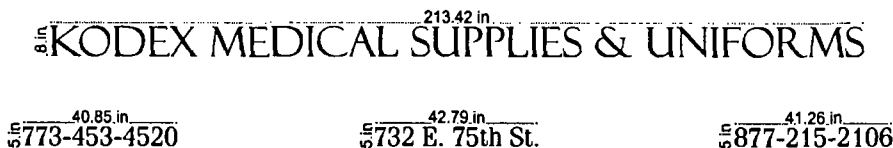

File Name: Kodex Medical
Job Number: Sunbrella Pacific Blue
Font Style: White PX 75 Nazdar Ink
Size/Style: Fonts: Felix Tiling, Fenice
Color/Method: David Ausema
Salesman: Date: 04/03/2014

QUESTIONS PLEASE CONTACT:
erpedice@chesterfieldawning.com

PLEASE READ

Please carefully check for grammatical errors, missing fonts, placement, sizing, colors, etc...

Please note this proof is not a true representation

Sizes are approximate, changes can/will be made after field measuring prior to installation.

PLEASE CAREFULLY REVIEW THIS DRAWING, IF YOU SIGN AND APPROVE IT WITH INCORRECT INFORMATION.

IT WILL BE AT YOUR EXPENSE TO CORRECT

A 4/8/14
Customer Approval Date

Sales Approval Date



Department of Business Affairs and Consumer Protection
Small Business Center - Public Way Use Unit
City Hall - 121 N. LaSalle Street, Room 800 • Chicago, IL 60602
(312)-74-GOBIZ (312-744-6249) • (312) 744-1944 (TTY)
<http://www.cityofchicago.org/bacp>

10/08/2014

Alderman Roderick T. Sawyer
Ward # 06
City of Chicago
City Hall, Room 300
121 North LaSalle Street
Chicago, Illinois 60602

Re: An ordinance to use and maintain a portion of the public right-of-way for **one (1) awning(s)** for
KODEX MEDICAL SUPPLIES INC., adjacent to the premises known as **732 E. 75th St.**.

Dear Alderman **Roderick T. Sawyer**:

The applicant referenced above has requested the use of the public right-of-way for a **awning(s)**. An ordinance has been prepared by the Department of Business Affairs and Consumer Protection – Small Business Center - Public Way Use Unit for presentation to the City Council. Because this request was made for properties located in your ward, as approved by you as per the attached, I respectfully request that you introduce the attached ordinance at the next City Council meeting.

If you have any questions regarding this ordinance, please contact Anthony Bertuca at (312) 744-5506.

Department of Business Affairs and Consumer Protection



City of Chicago



O2014-8210

Office of the City Clerk

Document Tracking Sheet

| | |
|---------------------------------|--|
| Meeting Date: | 10/8/2014 |
| Sponsor(s): | Sawyer (6) |
| Type: | Ordinance |
| Title: | Awning(s) for Yassa African Carribean Restaurant |
| Committee(s) Assignment: | Committee on Transportation and Public Way |

ORDINANCE
YASSA AFRICAN CARRIBEAN RESTAURANT
Acct. No. 285898 - 1
Permit No. 1114241

Be It Ordained by the City Council of the City of Chicago:

SECTION 1. Permission and authority are hereby given and granted to YASSA AFRICAN CARRIBEAN RESTAURANT, upon the terms and subject to the conditions of this ordinance to construct, install, maintain and use one (1) Awning(s) projecting over the public right-of-way adjacent to its premises known as 716 E. 79th St..

Said Awning(s) at E. 79th Street measure(s):

One (1) at twenty-four (24) feet in length, and two (2) feet in width for a total of forty-eight (48) square feet.

The location of said privilege shall be as shown on prints kept on file with the Department of Business Affairs and Consumer Protection and the Office of the City Clerk.

Said privilege shall be constructed in accordance with plans and specifications approved by the Zoning Department - Signs.

This grant of privilege in the public way shall be subject to the provisions of Section 10-28-015 and all other required provisions of the Municipal Code of Chicago.

The grantee shall pay to the City of Chicago as compensation for the privilege #1114241 herein granted the sum of fifty (\$50.00) per annum in advance.

A 25% penalty will be added for payments received after due date.

The permit holder agrees to hold the City of Chicago harmless for any damage, relocation or replacement costs associated with damage, relocation or removal of private property caused by the City performing work in the public way.

Authority herein given and granted for a period of five (5) years from and after Date of Passage.

Alderman


A handwritten signature in black ink, appearing to read "Roderick T. Sawyer", written over a horizontal line.

Roderick T. Sawyer 6th Ward

3

This is an original drawing, created by Chesterfield Awning Company, Inc. It is being submitted for your personal use in connection with a project being planned for you by Chesterfield Awning Company, Inc. It is not to be used, reproduced, copied or exhibited in any fashion. In the event any of the above occurs, Chesterfield Awning Company, Inc. expects to be reimbursed \$250.00 in compensation for the time and effort entailed in creating this drawing.

Chesterfield Awning Co.
16999 Van Dam Rd.
South Holland, IL 60473
PHONE 708-596-4434
FAX 708-596-9469
www.chesterfieldawning.com

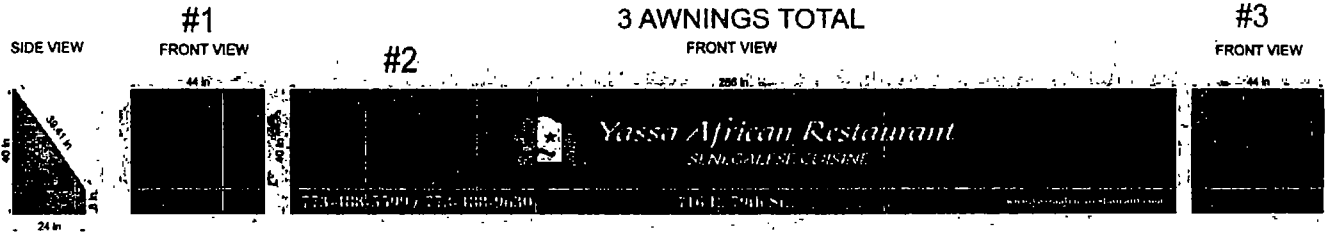

File Name Yassa African Restaurant
Job Number Sunbrella Black
Font Style Bible Script Font, Bodoni BT Font
Size/Style Yellow PX 10, PX 18 Scarlet Red, PX33 Kelley Green Paint
Color/Method Custom Logo
Salesman David Ausema
Date 06/10/2014

Please carefully check for grammatical errors, misspellings, missing fonts, placement, sizing, colors and etc. Please note this proof is not a true representation of color.

Contact: Matthew Coglianese | graphics@chesterfieldawning.com

Sizes are approximate, changes can/will be made after field measuring prior to installation.
PLEASE CAREFULLY REVIEW THIS DRAWING, IF YOU SIGN AND APPROVE IT WITH INCORRECT INFORMATION IT WILL BE AT YOUR EXPENSE TO CORRECT

Customer Approval Date

Sales Approval Date



10/08/2014

Alderman Roderick T. Sawyer
Ward # 06
City of Chicago
City Hall, Room 300
121 North LaSalle Street
Chicago, Illinois 60602

Re: An ordinance to use and maintain a portion of the public right-of-way for **one (1) awning(s)** for
YASSA AFRICAN CARRIBEAN RESTAURANT, adjacent to the premises known as **716 E.**
79th St..

Dear Alderman **Roderick T. Sawyer**:

The applicant referenced above has requested the use of the public right-of-way for a **awning(s)**. An ordinance has been prepared by the Department of Business Affairs and Consumer Protection – Small Business Center - Public Way Use Unit for presentation to the City Council. Because this request was made for properties located in your ward, as approved by you as per the attached, I respectfully request that you introduce the attached ordinance at the next City Council meeting.

If you have any questions regarding this ordinance, please contact Anthony Bertuca at (312) 744-5506.

Department of Business Affairs and Consumer Protection



City of Chicago



O2014-8215

Office of the City Clerk

Document Tracking Sheet

| | |
|---------------------------------|--|
| Meeting Date: | 10/8/2014 |
| Sponsor(s): | Harris (8) |
| Type: | Ordinance |
| Title: | Awning(s) for Image 79 Salon |
| Committee(s) Assignment: | Committee on Transportation and Public Way |

ORDINANCE
Image 79 Salon
Acct. No. 308233 - 2
Permit No. 1115238

Be It Ordained by the City Council of the City of Chicago:

SECTION 1. Permission and authority are hereby given and granted to Image 79 Salon, upon the terms and subject to the conditions of this ordinance to maintain and use, as now constructed, one (1) Awning(s) projecting over the public right-of-way adjacent to its premises known as 7901 S. Cottage Grove Ave..

Said Awning(s) at S. Cottage Grove Avenue measure(s):

One (1) at nineteen (19) feet in length, and forty-one (41) feet in width for a total of seven hundred seventy-nine (779) square feet.

The location of said privilege shall be as shown on prints kept on file with the Department of Business Affairs and Consumer Protection and the Office of the City Clerk.

Said privilege shall be constructed in accordance with plans and specifications approved by the Zoning Department - Signs.


This grant of privilege in the public way shall be subject to the provisions of Section 10-28-015 and all other required provisions of the Municipal Code of Chicago.

The grantee shall pay to the City of Chicago as compensation for the privilege #1115238 herein granted the sum of sixty-six (\$66.00) per annum in advance.


A 25% penalty will be added for payments received after due date.

The permit holder agrees to hold the City of Chicago harmless for any damage, relocation or replacement costs associated with damage, relocation or removal of private property caused by the City performing work in the public way.

Authority herein given and granted for a period of five (5) years from and after 07/29/2014.

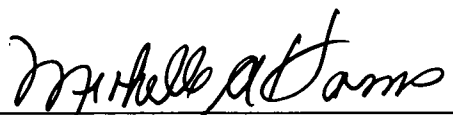
Alderman 

Michelle A. Harris 8th Ward

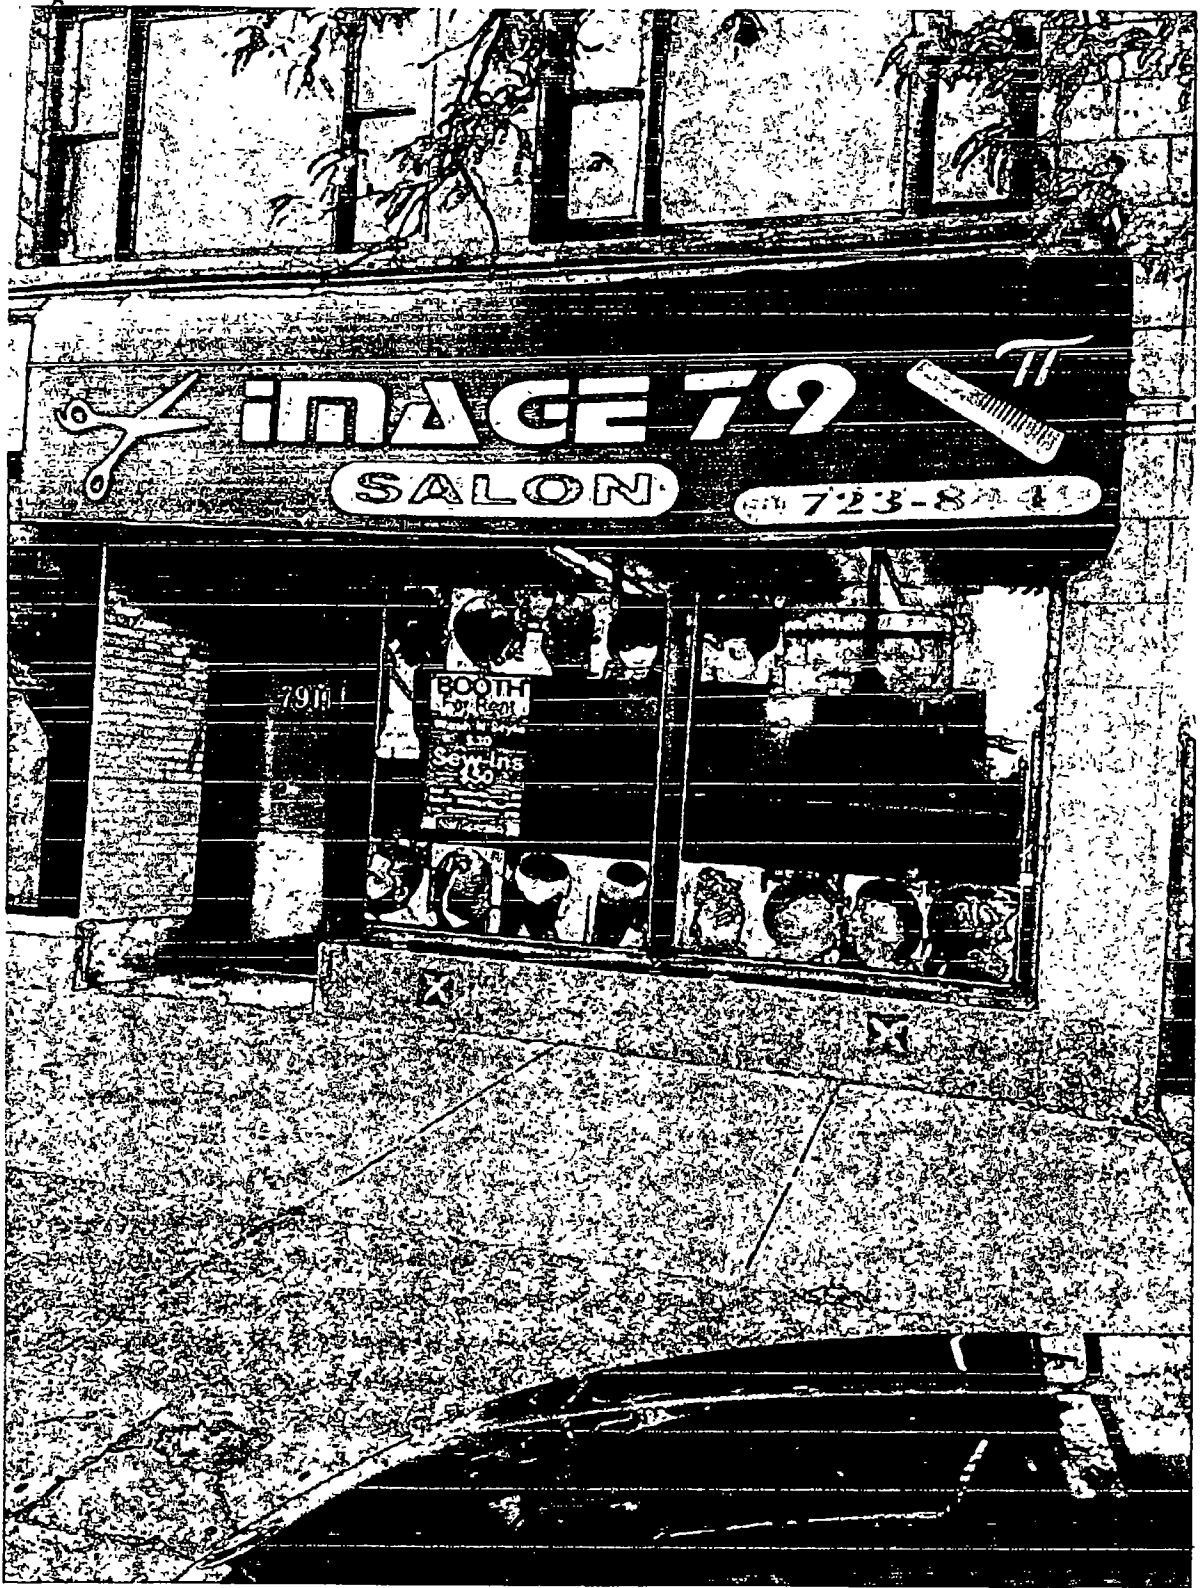



City of Chicago

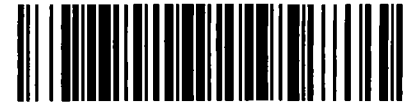

O2014-8236

Office of the City Clerk

Document Tracking Sheet

| | |
|---------------------------------|--|
| Meeting Date: | 10/8/2014 |
| Sponsor(s): | Harris (8) |
| Type: | Ordinance |
| Title: | Awning(s) for Prime Time Food & Liquors 79th |
| Committee(s) Assignment: | Committee on Transportation and Public Way |

ORDINANCE
PRIME TIME FOOD & LIQUORS 79TH
Acct. No. 379164 - 1
Permit No. 1114753

Be It Ordained by the City Council of the City of Chicago:

SECTION 1. Permission and authority are hereby given and granted to PRIME TIME FOOD & LIQUORS 79TH, upon the terms and subject to the conditions of this ordinance to construct, install, maintain and use one (1) Awning(s) projecting over the public right-of-way adjacent to its premises known as 1650 E. 79th St..

Said Awning(s) at E 79th St measure(s):

One (1) at twenty-two (22) feet in length, and two (2) feet in width for a total of forty-four (44) square feet.

The location of said privilege shall be as shown on prints kept on file with the Department of Business Affairs and Consumer Protection and the Office of the City Clerk.

Said privilege shall be constructed in accordance with plans and specifications approved by the Zoning Department - Signs.

This grant of privilege in the public way shall be subject to the provisions of Section 10-28-015 and all other required provisions of the Municipal Code of Chicago.

The grantee shall pay to the City of Chicago as compensation for the privilege #1114753 herein granted the sum of fifty (\$50.00) per annum in advance.





A 25% penalty will be added for payments received after due date.

The permit holder agrees to hold the City of Chicago harmless for any damage, relocation or replacement costs associated with damage, relocation or removal of private property caused by the City performing work in the public way.

Authority herein given and granted for a period of five (5) years from and after Date of Passage.


Alderman 

Michelle A. Harris 8th Ward

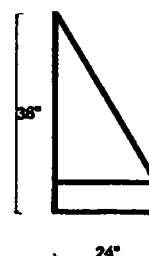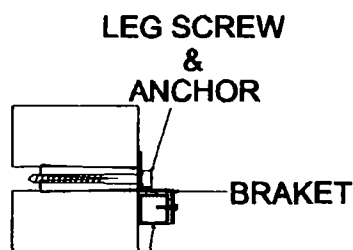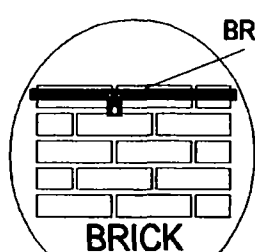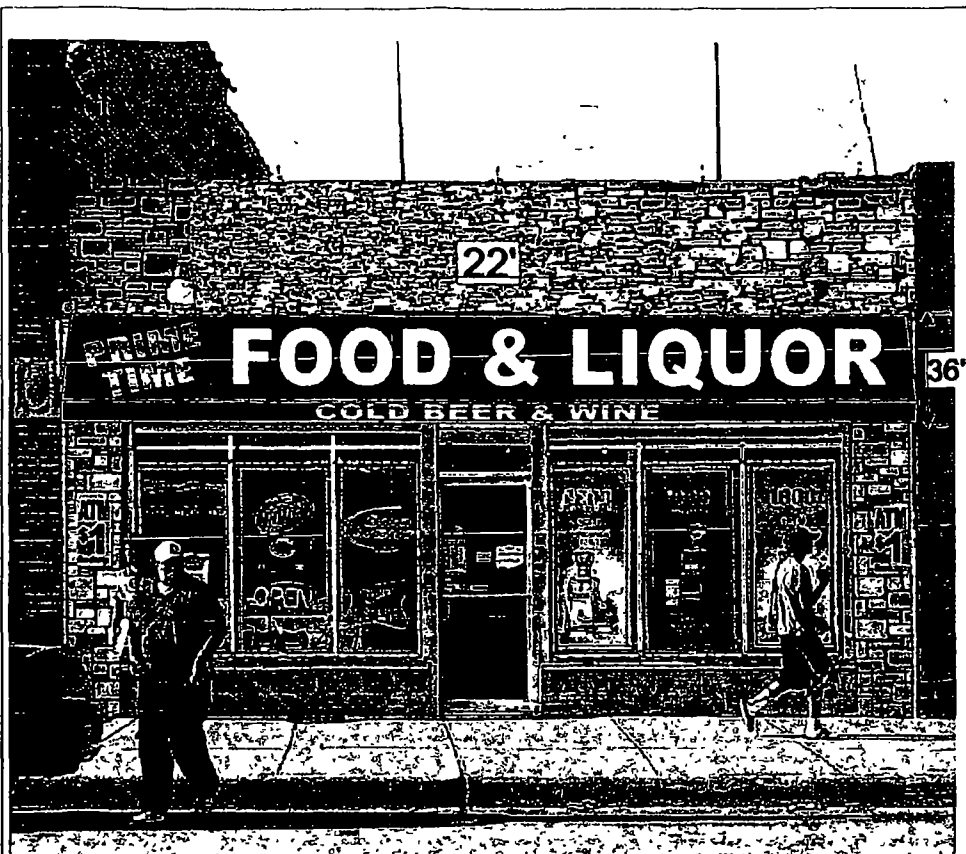

SIDE VIEW

**1\"X1\" SQ. TUBE GALVANIZE
STRUCTURE**

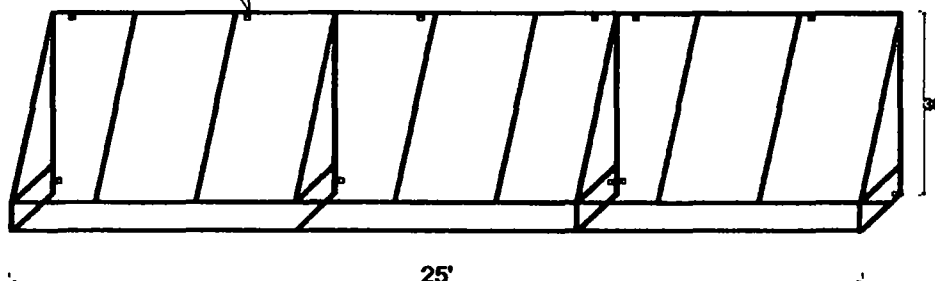

1\"X1\" SQ. TUBE STRUCTURE

- * ONE NEW CANOPIE
RECACRIL FABRIC RED**
- * ATACHET TO THE BRICK WALL
WITH LEG SCREW & ANCHOR**
- *SIDE WALK 11FT8\" WIDE**



City of Chicago



O2014-8242

Office of the City Clerk

Document Tracking Sheet

| | |
|---------------------------------|--|
| Meeting Date: | 10/8/2014 |
| Sponsor(s): | Pope (10) |
| Type: | Ordinance |
| Title: | Awning(s) for Hacienda Restaurant |
| Committee(s) Assignment: | Committee on Transportation and Public Way |

ORDINANCE
HACIENDA RESTAURANT
Acct. No. 307574 - 1
Permit No. 1115252

Be It Ordained by the City Council of the City of Chicago:

SECTION 1. Permission and authority are hereby given and granted to HACIENDA RESTAURANT, upon the terms and subject to the conditions of this ordinance to maintain and use, as now constructed, one (1) Awning(s) projecting over the public right-of-way adjacent to its premises known as 9706 S. Commercial Ave..

Said Awning(s) at SOUTH COMMERCIAL measure(s):

One (1) at twenty-eight (28) feet in length, and two (2) feet in width for a total of fifty-six (56) square feet.

The location of said privilege shall be as shown on prints kept on file with the Department of Business Affairs and Consumer Protection and the Office of the City Clerk.

Said privilege shall be constructed in accordance with plans and specifications approved by the Zoning Department - Signs.

This grant of privilege in the public way shall be subject to the provisions of Section 10-28-015 and all other required provisions of the Municipal Code of Chicago.

The grantee shall pay to the City of Chicago as compensation for the privilege #1115252 herein granted the sum of fifty-three (\$53.00) per annum in advance.


A 25% penalty will be added for payments received after due date.

The permit holder agrees to hold the City of Chicago harmless for any damage, relocation or replacement costs associated with damage, relocation or removal of private property caused by the City performing work in the public way.


Authority herein given and granted for a period of five (5) years from and after 10/04/2014.

Alderman _____


John Pope 10th Ward

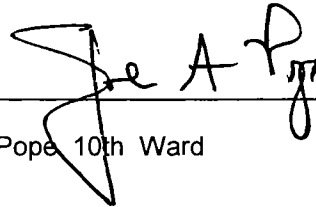A handwritten signature in black ink, appearing to read "John Pope", is written over a horizontal line. The signature is stylized with a large, looped "J" and a distinct "P".

FRONT VIEW

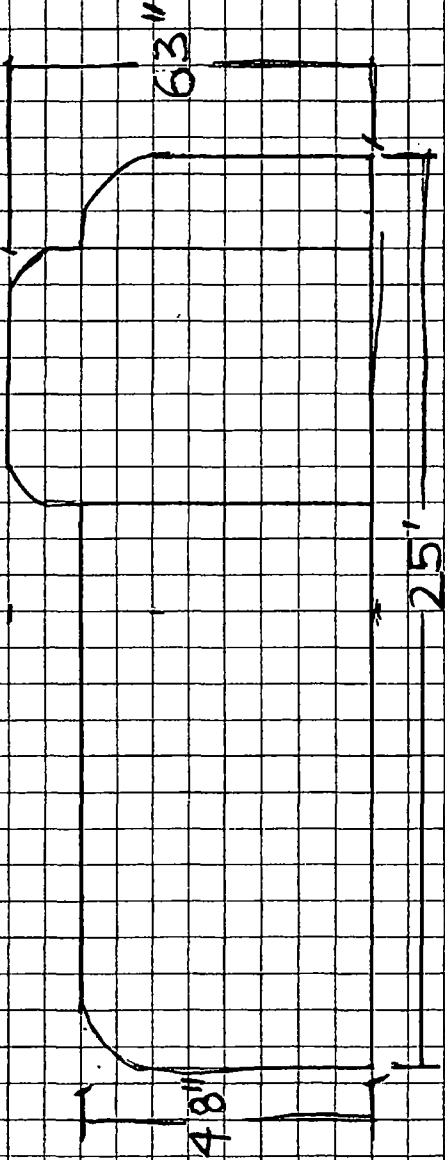

TOP VIEW

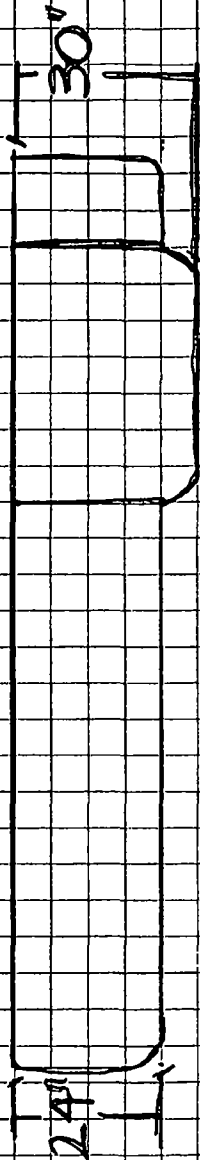

HACIENDA RESTAURANT
9706 S. COMMERCIAL



10/08/2014

Alderman John Pope
Ward # 10
City of Chicago
City Hall, Room 300
121 North LaSalle Street
Chicago, Illinois 60602

Re: An ordinance to use and maintain a portion of the public right-of-way for **one (1) awning(s)** for
HACIENDA RESTAURANT, adjacent to the premises known as **9706 S. Commercial Ave..**

Dear Alderman **John Pope**:

The applicant referenced above has requested the use of the public right-of-way for a **awning(s)**. An ordinance has been prepared by the Department of Business Affairs and Consumer Protection – Small Business Center - Public Way Use Unit for presentation to the City Council. Because this request was made for properties located in your ward, as approved by you as per the attached, I respectfully request that you introduce the attached ordinance at the next City Council meeting.

If you have any questions regarding this ordinance, please contact Anthony Bertuca at (312) 744-5506.

Department of Business Affairs and Consumer Protection



City of Chicago



O2014-8247

Office of the City Clerk

Document Tracking Sheet

| | |
|---------------------------------|--|
| Meeting Date: | 10/8/2014 |
| Sponsor(s): | Pope (10) |
| Type: | Ordinance |
| Title: | Awning(s) for Vrdolyak Law Group LLC, The |
| Committee(s) Assignment: | Committee on Transportation and Public Way |

ORDINANCE
THE VRDOLYAK LAW GROUP, LLC
Acct. No. 72679 - 1
Permit No. 1109961

Be It Ordained by the City Council of the City of Chicago:

SECTION 1. Permission and authority are hereby given and granted to THE VRDOLYAK LAW GROUP, LLC, upon the terms and subject to the conditions of this ordinance to maintain and use, as now constructed, one (1) Awning(s) projecting over the public right-of-way adjacent to its premises known as 9618 S. Commercial Ave..

Said Awning(s) at S. Commercial Avenue measure(s):

One (1) at twelve point six seven (12.67) feet in length, and four (4) feet in width for a total of fifty point six eight (50.68) square feet.

The location of said privilege shall be as shown on prints kept on file with the Department of Business Affairs and Consumer Protection and the Office of the City Clerk.

Said privilege shall be constructed in accordance with plans and specifications approved by the Zoning Department - Signs.

This grant of privilege in the public way shall be subject to the provisions of Section 10-28-015 and all other required provisions of the Municipal Code of Chicago.


The grantee shall pay to the City of Chicago as compensation for the privilege #1109961 herein granted the sum of fifty (\$50.00) per annum in advance.

A 25% penalty will be added for payments received after due date.

The permit holder agrees to hold the City of Chicago harmless for any damage, relocation or replacement costs associated with damage, relocation or removal of private property caused by the City performing work in the public way.

Authority herein given and granted for a period of five (5) years from and after Date of Passage.

Alderman _____
John Pope 10th Ward

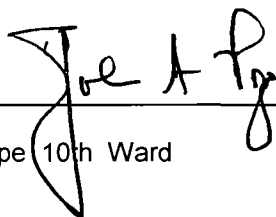A handwritten signature in black ink, appearing to read "John Pope", is written over a horizontal line. The signature is stylized with a large, looped "P" and a long, sweeping underline that extends to the right.

CITY OF CHICAGO · BACP-PWU · BUNDLE PERMIT APPLICATION · V.12.21.12




APPLICATION TO USE THE PUBLIC RIGHT OF WAY

EXAMPLE OF CANOPY/AWNING DRAWING

CANOPY DRAWINGS

PROPERTY LOCATION: *9618 S. Commercial*
ORGANIZATION'S NAME: *Vladyslav Law Group, LLC*

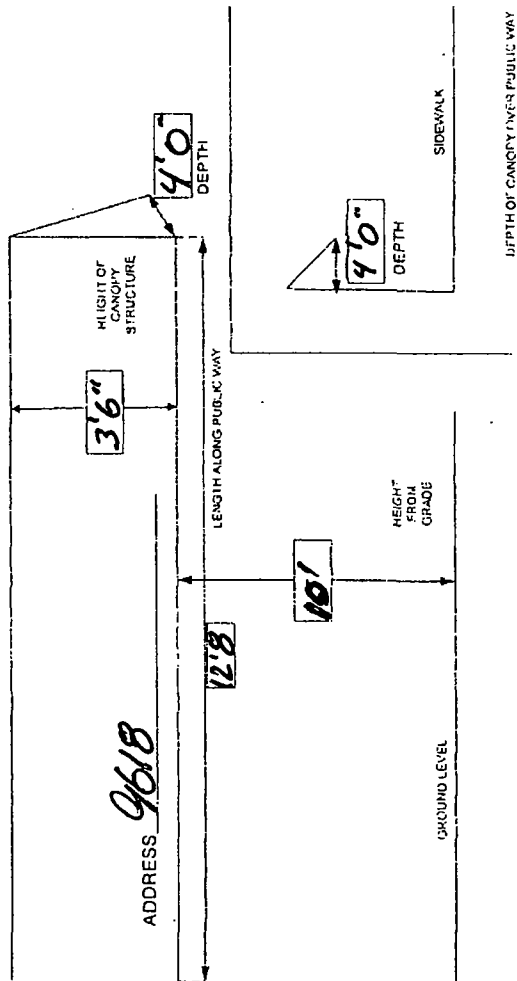



10/08/2014

Alderman John Pope
Ward # 10
City of Chicago
City Hall, Room 300
121 North LaSalle Street
Chicago, Illinois 60602

Re: An ordinance to use and maintain a portion of the public right-of-way for **one (1) awning(s)** for **THE VRDOLYAK LAW GROUP, LLC**, adjacent to the premises known as **9618 S. Commercial Ave..**

Dear Alderman **John Pope**:

The applicant referenced above has requested the use of the public right-of-way for a **awning(s)**. An ordinance has been prepared by the Department of Business Affairs and Consumer Protection – Small Business Center - Public Way Use Unit for presentation to the City Council. Because this request was made for properties located in your ward, as approved by you as per the attached, I respectfully request that you introduce the attached ordinance at the next City Council meeting.

If you have any questions regarding this ordinance, please contact Anthony Bertuca at (312) 744-5506.

Department of Business Affairs and Consumer Protection



City of Chicago



O2014-8250

Office of the City Clerk

Document Tracking Sheet

| | |
|---------------------------------|--|
| Meeting Date: | 10/8/2014 |
| Sponsor(s): | Balcer (11) |
| Type: | Ordinance |
| Title: | Awning(s) for Bubbly Dynamics LLC |
| Committee(s) Assignment: | Committee on Transportation and Public Way |

ORDINANCE
BUBBLY DYNAMICS LLC
Acct. No. 343021 - 1
Permit No. 1115385

Be It Ordained by the City Council of the City of Chicago:

SECTION 1. Permission and authority are hereby given and granted to BUBBLY DYNAMICS LLC, upon the terms and subject to the conditions of this ordinance to maintain and use, as now constructed, one (1) Awning(s) projecting over the public right-of-way adjacent to its premises known as 1048 W. 37th St..

Said Awning(s) at W. 37TH ST measure(s):

One (1) at nine (9) feet in length, and one (1) foot in width for a total of nine (9) square feet.

The location of said privilege shall be as shown on prints kept on file with the Department of Business Affairs and Consumer Protection and the Office of the City Clerk.

Said privilege shall be constructed in accordance with plans and specifications approved by the Zoning Department - Signs.


This grant of privilege in the public way shall be subject to the provisions of Section 10-28-015 and all other required provisions of the Municipal Code of Chicago.



The grantee shall pay to the City of Chicago as compensation for the privilege #1115385 herein granted the sum of fifty (\$50.00) per annum in advance.

A 25% penalty will be added for payments received after due date.

The permit holder agrees to hold the City of Chicago harmless for any damage, relocation or replacement costs associated with damage, relocation or removal of private property caused by the City performing work in the public way.


Authority herein given and granted for a period of five (5) years from and after 09/09/2014.

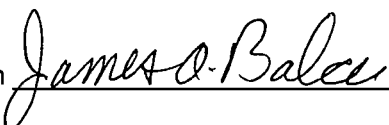Alderman 
James A. Balcer 11th Ward

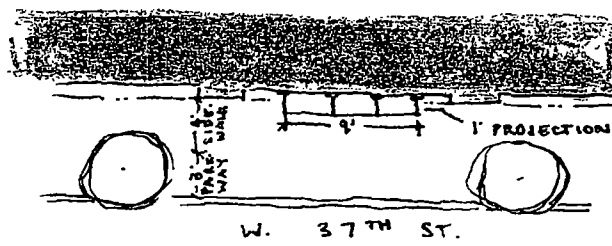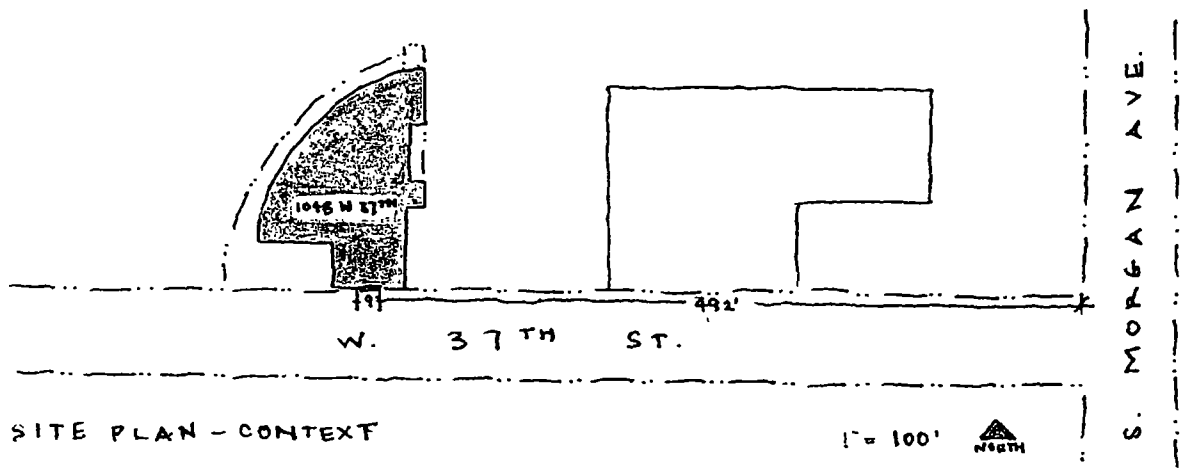

SITE PLAN - DETAIL

1" = 10'

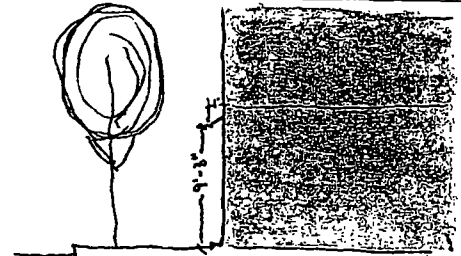

SECTION

1" = 10'

BUBBLY DYNAMICS, LLC
1048 W. 37TH ST.
PERMIT #1087305 -AWNING
SEPT. 9, 2014



Department of Business Affairs and Consumer Protection
Small Business Center - Public Way Use Unit
City Hall - 121 N. LaSalle Street, Room 800 • Chicago, IL 60602
(312)-74-GOBIZ (312-744-6249) • (312) 744-1944 (TTY)
<http://www.cityofchicago.org/bacp>

10/08/2014

Alderman **James A. Balcer**
Ward # 11
City of Chicago
City Hall, Room 203
121 North LaSalle Street
Chicago, Illinois 60602

Re: An ordinance to use and maintain a portion of the public right-of-way for **one (1) awning(s)** for
BUBBLY DYNAMICS LLC, adjacent to the premises known as **1048 W. 37th St.**

Dear Alderman **James A. Balcer**:

The applicant referenced above has requested the use of the public right-of-way for a **awning(s)**. An ordinance has been prepared by the Department of Business Affairs and Consumer Protection – Small Business Center - Public Way Use Unit for presentation to the City Council. Because this request was made for properties located in your ward, as approved by you as per the attached, I respectfully request that you introduce the attached ordinance at the next City Council meeting.

If you have any questions regarding this ordinance, please contact Anthony Bertuca at (312) 744-5506.

Department of Business Affairs and Consumer Protection



City of Chicago



O2014-8268

Office of the City Clerk

Document Tracking Sheet

| | |
|---------------------------------|--|
| Meeting Date: | 10/8/2014 |
| Sponsor(s): | Cardenas (12) |
| Type: | Ordinance |
| Title: | Awning(s) for V&M Tecnicentro Automotriz, Inc. |
| Committee(s) Assignment: | Committee on Transportation and Public Way |

ORDINANCE
V& M TECNICENTRO AUTOMOTRIZ INC.
Acct. No. 80114 - 1
Permit No. 1115246

Be It Ordained by the City Council of the City of Chicago:

SECTION 1. Permission and authority are hereby given and granted to V& M TECNICENTRO AUTOMOTRIZ INC., upon the terms and subject to the conditions of this ordinance to maintain and use, as now constructed, one (1) Awning(s) projecting over the public right-of-way adjacent to its premises known as 3017 W. 26th St..

Said Awning(s) at WEST 26TH STREET measure(s):

One (1) at thirty-four (34) feet in length, and two point three (2.3) feet in width for a total of seventy-eight point two (78.2) square feet.

The location of said privilege shall be as shown on prints kept on file with the Department of Business Affairs and Consumer Protection and the Office of the City Clerk.

Said privilege shall be constructed in accordance with plans and specifications approved by the Zoning Department - Signs.

This grant of privilege in the public way shall be subject to the provisions of Section 10-28-015 and all other required provisions of the Municipal Code of Chicago.

The grantee shall pay to the City of Chicago as compensation for the privilege #1115246 herein granted the sum of fifty-nine (\$59.00) per annum in advance.


A 25% penalty will be added for payments received after due date.

The permit holder agrees to hold the City of Chicago harmless for any damage, relocation or replacement costs associated with damage, relocation or removal of private property caused by the City performing work in the public way.

Authority herein given and granted for a period of five (5) years from and after 09/13/2014.

Alderman _____

George Cardenas 12th Ward

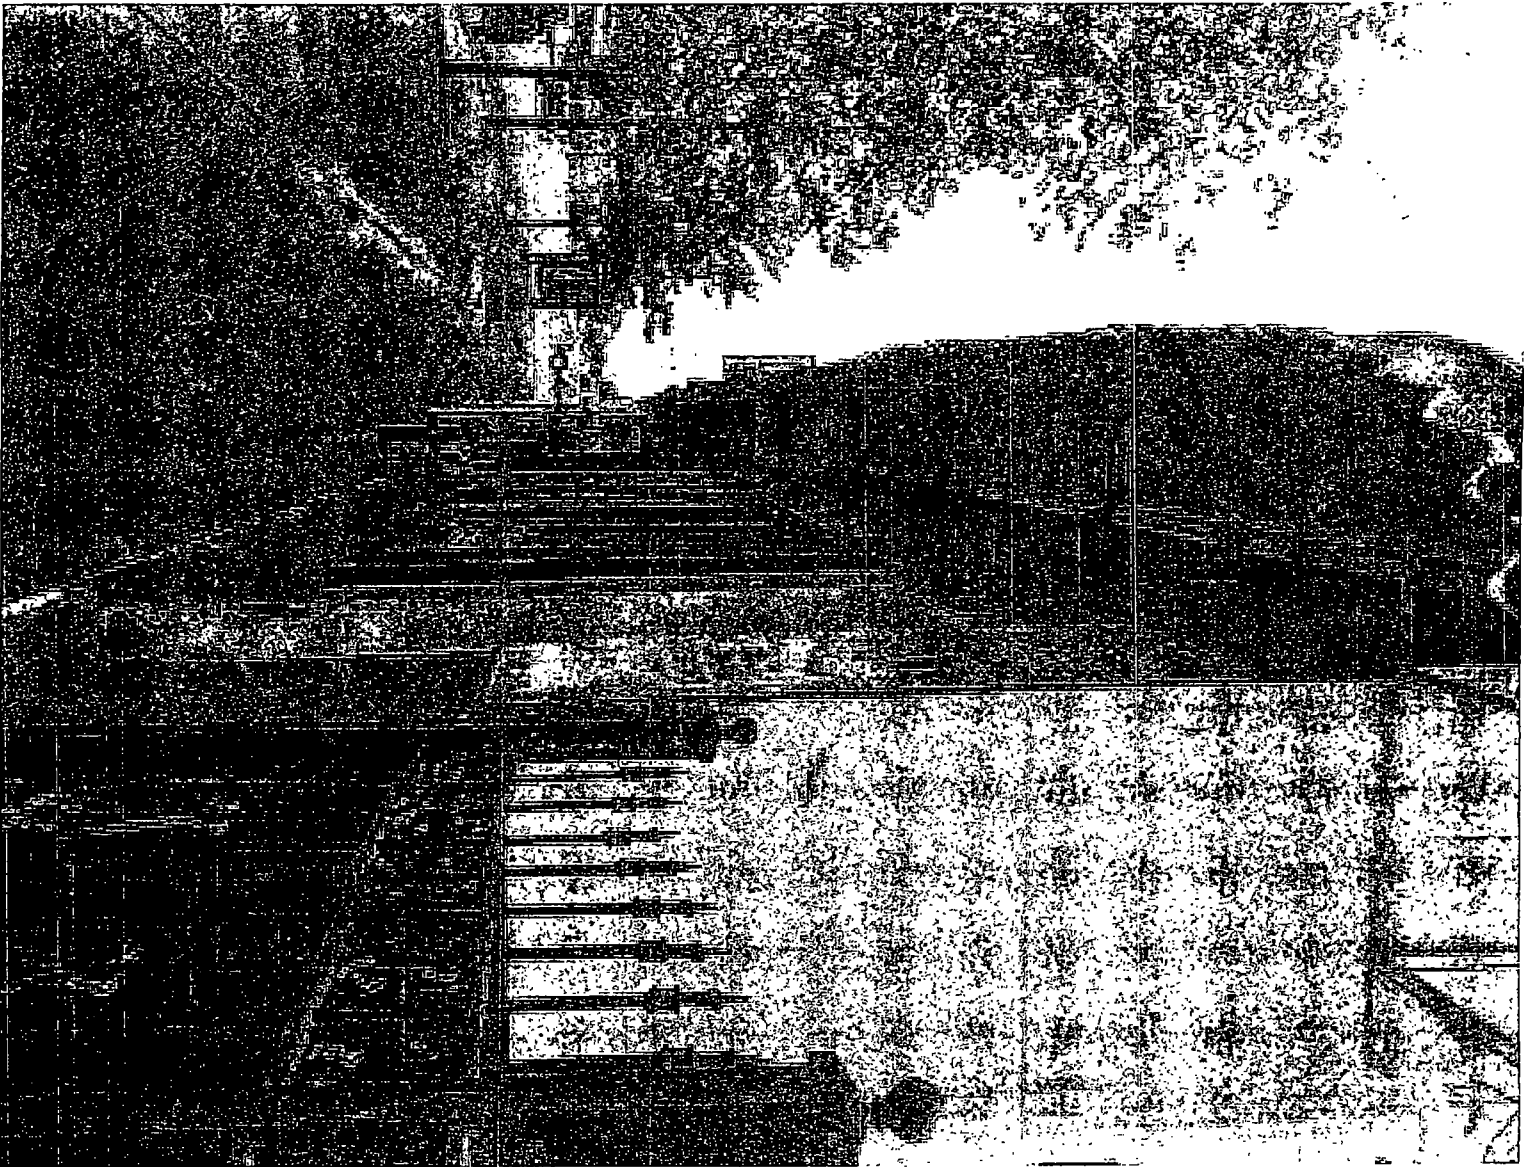



Department of Business Affairs and Consumer Protection
Small Business Center - Public Way Use Unit
City Hall - 121 N. LaSalle Street, Room 800 • Chicago, IL 60602
(312)-74-GOBIZ (312-744-6249) • (312) 744-1944 (TTY)
<http://www.cityofchicago.org/bacp>

10/08/2014

Alderman **George Cardenas**
Ward # **12**
City of Chicago
City Hall, Room **203**
121 North LaSalle Street
Chicago, Illinois 60602

Re: An ordinance to use and maintain a portion of the public right-of-way for **one (1) awning(s)** for **V&M TECNICENTRO AUTOMOTRIZ INC.**, adjacent to the premises known as **3017 W. 26th St.**.

Dear Alderman **George Cardenas**:

The applicant referenced above has requested the use of the public right-of-way for a **awning(s)**. An ordinance has been prepared by the Department of Business Affairs and Consumer Protection – Small Business Center - Public Way Use Unit for presentation to the City Council. Because this request was made for properties located in your ward, as approved by you as per the attached, I respectfully request that you introduce the attached ordinance at the next City Council meeting.

If you have any questions regarding this ordinance, please contact Anthony Bertuca at (312) 744-5506.

Department of Business Affairs and Consumer Protection



City of Chicago



O2014-8273

Office of the City Clerk

Document Tracking Sheet

| | |
|---------------------------------|--|
| Meeting Date: | 10/8/2014 |
| Sponsor(s): | Thompson (16) |
| Type: | Ordinance |
| Title: | Awning(s) for Literacy Zone, Inc. |
| Committee(s) Assignment: | Committee on Transportation and Public Way |

ORDINANCE
LITERACY ZONE, INC.
Acct. No. 380556 - 1
Permit No. 1112009

Be It Ordained by the City Council of the City of Chicago:

SECTION 1. Permission and authority are hereby given and granted to LITERACY ZONE, INC., upon the terms and subject to the conditions of this ordinance to maintain and use, as now constructed, one (1) Awning(s) projecting over the public right-of-way adjacent to its premises known as 5831 S. Western Ave..

Said Awning(s) at S Western Ave measure(s):

One (1) at twelve (12) feet in length, and two (2) feet in width for a total of twenty-four (24) square feet.

The location of said privilege shall be as shown on prints kept on file with the Department of Business Affairs and Consumer Protection and the Office of the City Clerk.

Said privilege shall be constructed in accordance with plans and specifications approved by the Zoning Department - Signs.

This grant of privilege in the public way shall be subject to the provisions of Section 10-28-015 and all other required provisions of the Municipal Code of Chicago.


The grantee shall pay to the City of Chicago as compensation for the privilege #1112009 herein granted the sum of fifty (\$50.00) per annum in advance.

A 25% penalty will be added for payments received after due date.

The permit holder agrees to hold the City of Chicago harmless for any damage, relocation or replacement costs associated with damage, relocation or removal of private property caused by the City performing work in the public way.

Authority herein given and granted for a period of five (5) years from and after Date of Passage.


Alderman

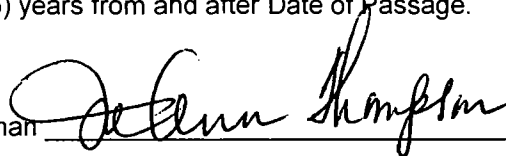A handwritten signature in black ink, appearing to read "Joann Thompson", written over a horizontal line.



Joann Thompson 16th Ward

Literacy Zone
5831 S. Western Ave.
773.306.0856

Material: Galv, tube square 1" x 1"

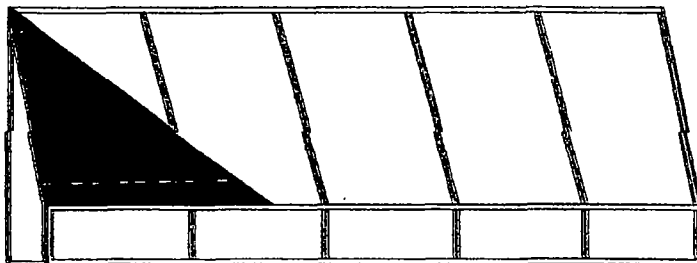

All joints are to be 100 % weld

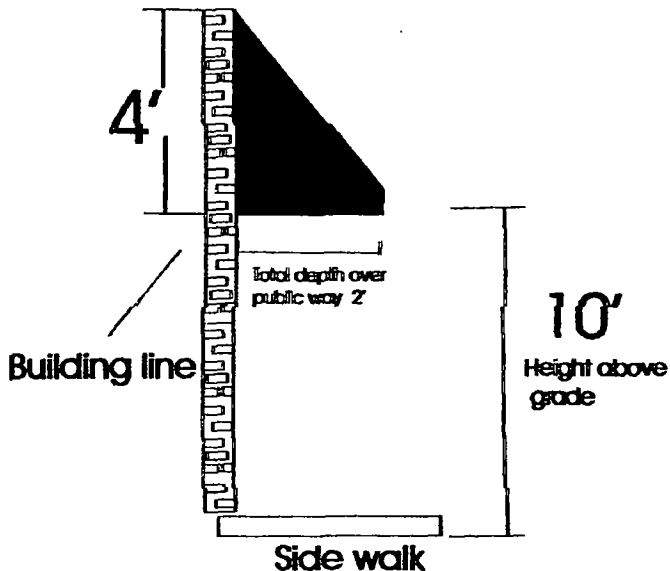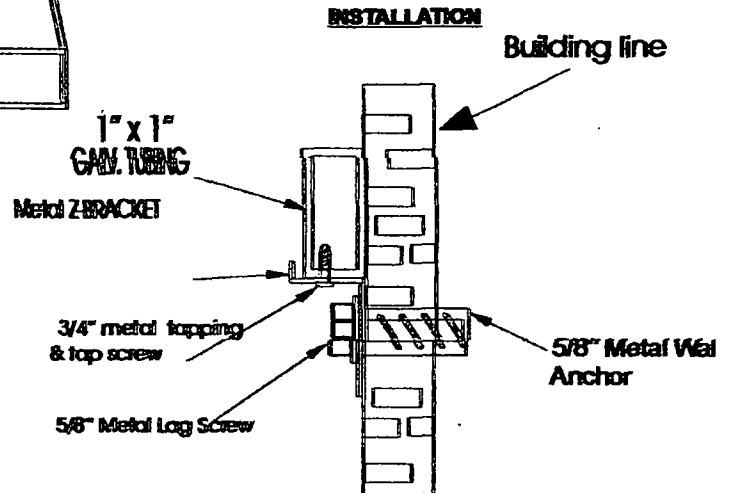

General Specifications

| | |
|----------------|---------------------------------|
| Sign Type: | Canopie |
| Material: | Galv., tube square 1" x 1" |
| | All joints are to be 100 % weld |
| Face Material: | Sumbrellal Fabric |
| Face color: | Black |
| Vinyl Graphics | yellow letters |

14. 10. 1941



City of Chicago



O2014-8286

Office of the City Clerk

Document Tracking Sheet

| | |
|---------------------------------|--|
| Meeting Date: | 10/8/2014 |
| Sponsor(s): | O'Shea (19) |
| Type: | Ordinance |
| Title: | Awning(s) for Leona's Pizzeria, Inc. |
| Committee(s) Assignment: | Committee on Transportation and Public Way |

ORDINANCE
LEONA'S PIZZERIA, INC.
Acct. No. 85630 - 11
Permit No. 1115320

Be It Ordained by the City Council of the City of Chicago:

SECTION 1. Permission and authority are hereby given and granted to LEONA'S PIZZERIA, INC., upon the terms and subject to the conditions of this ordinance to maintain and use, as now constructed, one (1) Awning(s) projecting over the public right-of-way adjacent to its premises known as 11060 S. Western Ave..

Said Awning(s) at S Western Ave. measure(s):

One (1) at forty-two point one seven (42.17) feet in length, and three point five (3.5) feet in width for a total of one hundred forty-seven point six (147.6) square feet.

The location of said privilege shall be as shown on prints kept on file with the Department of Business Affairs and Consumer Protection and the Office of the City Clerk.

Said privilege shall be constructed in accordance with plans and specifications approved by the Zoning Department - Signs.

This grant of privilege in the public way shall be subject to the provisions of Section 10-28-015 and all other required provisions of the Municipal Code of Chicago.


The grantee shall pay to the City of Chicago as compensation for the privilege #1115320 herein granted the sum of sixty-seven dollars and seventeen cents (\$67.17) per annum in advance.

A 25% penalty will be added for payments received after due date.


The permit holder agrees to hold the City of Chicago harmless for any damage, relocation or replacement costs associated with damage, relocation or removal of private property caused by the City performing work in the public way.

Authority herein given and granted for a period of five (5) years from and after 01/13/2014.

Alderman

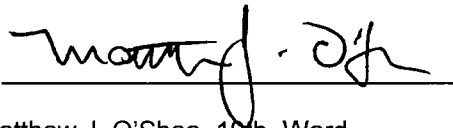A handwritten signature in black ink, appearing to read "Matthew J. O'Shea", written over a horizontal line.

Matthew J. O'Shea 19th Ward

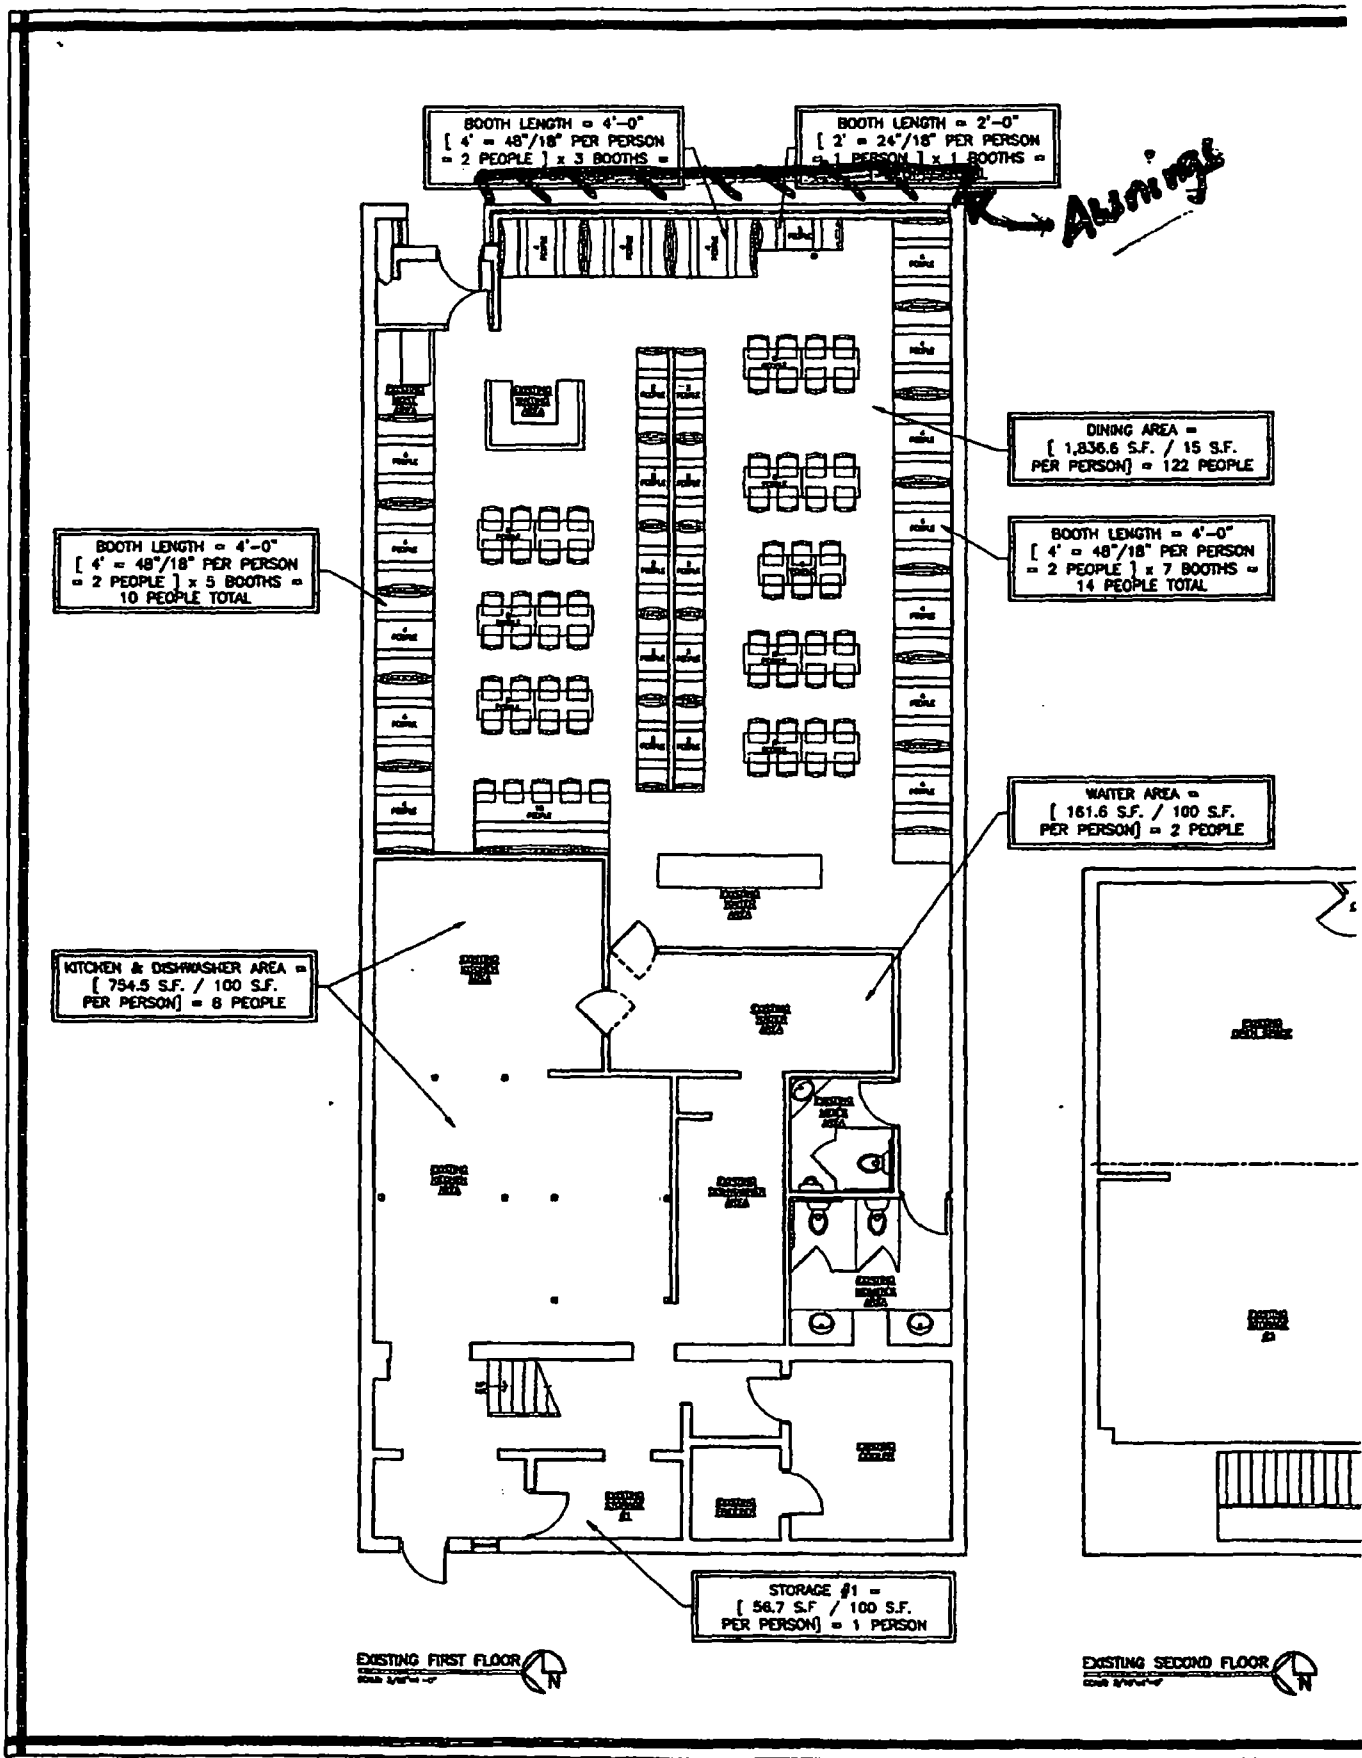



10/08/2014

Alderman **Matthew J. O'Shea**
Ward # **19**
City of Chicago
City Hall, Room **300**
121 North LaSalle Street
Chicago, Illinois 60602

Re: An ordinance to use and maintain a portion of the public right-of-way for **one (1) awning(s)** for
LEONA'S PIZZERIA, INC., adjacent to the premises known as **11060 S. Western Ave.**.

Dear Alderman **Matthew J. O'Shea**:

The applicant referenced above has requested the use of the public right-of-way for a **awning(s)**. An ordinance has been prepared by the Department of Business Affairs and Consumer Protection – Small Business Center - Public Way Use Unit for presentation to the City Council. Because this request was made for properties located in your ward, as approved by you as per the attached, I respectfully request that you introduce the attached ordinance at the next City Council meeting.

If you have any questions regarding this ordinance, please contact Anthony Bertuca at (312) 744-5506.

Department of Business Affairs and Consumer Protection



City of Chicago



O2014-8289

Office of the City Clerk

Document Tracking Sheet

| | |
|---------------------------------|--|
| Meeting Date: | 10/8/2014 |
| Sponsor(s): | Brookins (21) |
| Type: | Ordinance |
| Title: | Awning(s) for Iridescent, Inc. |
| Committee(s) Assignment: | Committee on Transportation and Public Way |

ORDINANCE
IRIDESCENT, INC.
Acct. No. 357080 - 1
Permit No. 1095203

Be It Ordained by the City Council of the City of Chicago:

SECTION 1. Permission and authority are hereby given and granted to IRIDESCENT, INC., upon the terms and subject to the conditions of this ordinance to construct, install, maintain and use one (1) Awning(s) projecting over the public right-of-way adjacent to its premises known as 9308 S. Halsted St..

Said Awning(s) at S. Halsted measure(s):

One (1) at twenty-three (23) feet in length, and two (2) feet in width for a total of forty-six (46) square feet.

The location of said privilege shall be as shown on prints kept on file with the Department of Business Affairs and Consumer Protection and the Office of the City Clerk.

Said privilege shall be constructed in accordance with plans and specifications approved by the Zoning Department - Signs.

This grant of privilege in the public way shall be subject to the provisions of Section 10-28-015 and all other required provisions of the Municipal Code of Chicago.


The grantee shall pay to the City of Chicago as compensation for the privilege #1095203 herein granted the sum of fifty (\$50.00) per annum in advance.

A 25% penalty will be added for payments received after due date.

The permit holder agrees to hold the City of Chicago harmless for any damage, relocation or replacement costs associated with damage, relocation or removal of private property caused by the City performing work in the public way.

Authority herein given and granted for a period of five (5) years from and after Date of Passage.

Alderman

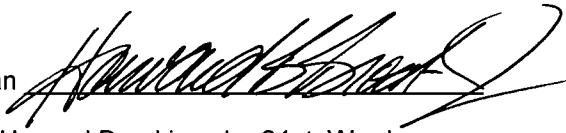


Howard Brookins, Jr. 21st Ward



Please note that upon signing this graphics sheet you are approving this design for production. Any changes made to the graphics and/or fabrication of the awning after your first signed approval will result in extra fees needed to cover the cost and time spent to make these changes. This cut and will effect your installation date.

Chesterfield Awning Co., Inc
16999 Van Dam Rd.
South Holland, IL 60473
(708) 596-4434

SIDE VIEW

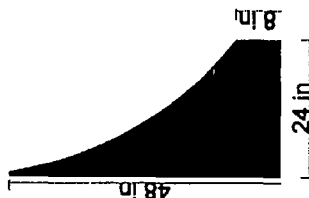

FRONT VIEW

273 in



109.15 in



File Name / Job Number:

Size/Style:

Iridescent Salon

Color/Method:

Sunbrella Black

Font Style:

White PX75 Paint

Contact Person:

Font: Henry Morgan Hand

Misc. Notes:

Aldine 721 BT

Date:

11-23-2010 M.C.

Salesman:

Russell Roersma

This is an original drawing, created by Chesterfield Awning Company, Inc. It is being submitted for your personal use in connection with a project being planned for you by Chesterfield Awning Company, Inc. It is not to be used, reproduced, copied or exhibited in any fashion. In the event any of the above occurs, Chesterfield Awning company, Inc. expects to be reimbursed \$250.00 in compensation for the time and effort entailed in creating this drawing. Colors are representative only--for true colors, please see samples.

Customer Approval

Date

Sales Approval

Date



10/08/2014

Alderman **Howard Brookins, Jr.**
Ward # **21**
City of Chicago
City Hall, Room **300**
121 North LaSalle Street
Chicago, Illinois 60602

Re: An ordinance to use and maintain a portion of the public right-of-way for **one (1) awning(s)** for
IRIDESCENT, INC., adjacent to the premises known as **9308 S. Halsted St.**

Dear Alderman **Howard Brookins, Jr.**:

The applicant referenced above has requested the use of the public right-of-way for a **awning(s)**. An ordinance has been prepared by the Department of Business Affairs and Consumer Protection – Small Business Center - Public Way Use Unit for presentation to the City Council. Because this request was made for properties located in your ward, as approved by you as per the attached, I respectfully request that you introduce the attached ordinance at the next City Council meeting.

If you have any questions regarding this ordinance, please contact Anthony Bertuca at (312) 744-5506.

Department of Business Affairs and Consumer Protection



City of Chicago



O2014-8295

Office of the City Clerk

Document Tracking Sheet

| | |
|---------------------------------|--|
| Meeting Date: | 10/8/2014 |
| Sponsor(s): | Munoz (22) |
| Type: | Ordinance |
| Title: | Awning(s) for Red Latina Corp. |
| Committee(s) Assignment: | Committee on Transportation and Public Way |

ORDINANCE
RED LATINA CORP.
Acct. No. 317280 - 2
Permit No. 1115057

Be It Ordained by the City Council of the City of Chicago:

SECTION 1. Permission and authority are hereby given and granted to RED LATINA CORP., upon the terms and subject to the conditions of this ordinance to maintain and use, as now constructed, one (1) Awning(s) projecting over the public right-of-way adjacent to its premises known as 3922 W. 26th St..

Said Awning(s) at W 26th St measure(s):

One (1) at sixteen point eight three (16.83) feet in length, and two (2) feet in width for a total of thirty-three point six six (33.66) square feet.

The location of said privilege shall be as shown on prints kept on file with the Department of Business Affairs and Consumer Protection and the Office of the City Clerk.

Said privilege shall be constructed in accordance with plans and specifications approved by the Zoning Department - Signs.


This grant of privilege in the public way shall be subject to the provisions of Section 10-28-015 and all other required provisions of the Municipal Code of Chicago.

The grantee shall pay to the City of Chicago as compensation for the privilege #1115057 herein granted the sum of fifty (\$50.00) per annum in advance.

A 25% penalty will be added for payments received after due date.

The permit holder agrees to hold the City of Chicago harmless for any damage, relocation or replacement costs associated with damage, relocation or removal of private property caused by the City performing work in the public way.

Authority herein given and granted for a period of five (5) years from and after 07/29/2014.

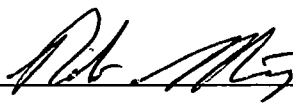Alderman 
Ricardo Munoz 22nd Ward

R^{ea}l^{ia} **ENVIOS DE DINERO**
Paquetería y Cartas
Con nosotros paga MENOS y tu familia recibe MAS...

FAX Y COPIAS

A MEXICO

Envía tu dinero en **MINUTOS** con

TARU DE BILIBU

TIPO DE CAMBIO
1309

121000

799

TELÉFONOS A MEXICO, EL SALVADOR Y AMERICA



City of Chicago



O2014-8299

Office of the City Clerk

Document Tracking Sheet

| | |
|---------------------------------|--|
| Meeting Date: | 10/8/2014 |
| Sponsor(s): | Munoz (22) |
| Type: | Ordinance |
| Title: | Awning(s) for Sonora Meats |
| Committee(s) Assignment: | Committee on Transportation and Public Way |

ORDINANCE
SONORA MEATS
Acct. No. 243579 - 1
Permit No. 1115153

Be It Ordained by the City Council of the City of Chicago:

SECTION 1. Permission and authority are hereby given and granted to SONORA MEATS, upon the terms and subject to the conditions of this ordinance to maintain and use, as now constructed, one (1) Awning(s) projecting over the public right-of-way adjacent to its premises known as 4135 W. 26th St..

Said Awning(s) at W. 26th Street measure(s):

One (1) at thirty-six (36) feet in length, and two point nine nine (2.99) feet in width for a total of one hundred seven point six four (107.64) square feet.

The location of said privilege shall be as shown on prints kept on file with the Department of Business Affairs and Consumer Protection and the Office of the City Clerk.

Said privilege shall be constructed in accordance with plans and specifications approved by the Zoning Department - Signs.

This grant of privilege in the public way shall be subject to the provisions of Section 10-28-015 and all other required provisions of the Municipal Code of Chicago.

The grantee shall pay to the City of Chicago as compensation for the privilege #1115153 herein granted the sum of sixty-one (\$61.00) per annum in advance.


A 25% penalty will be added for payments received after due date.

The permit holder agrees to hold the City of Chicago harmless for any damage, relocation or replacement costs associated with damage, relocation or removal of private property caused by the City performing work in the public way.

Authority herein given and granted for a period of five (5) years from and after 09/13/2014.

Alderman  _____

Ricardo Munoz 22nd Ward

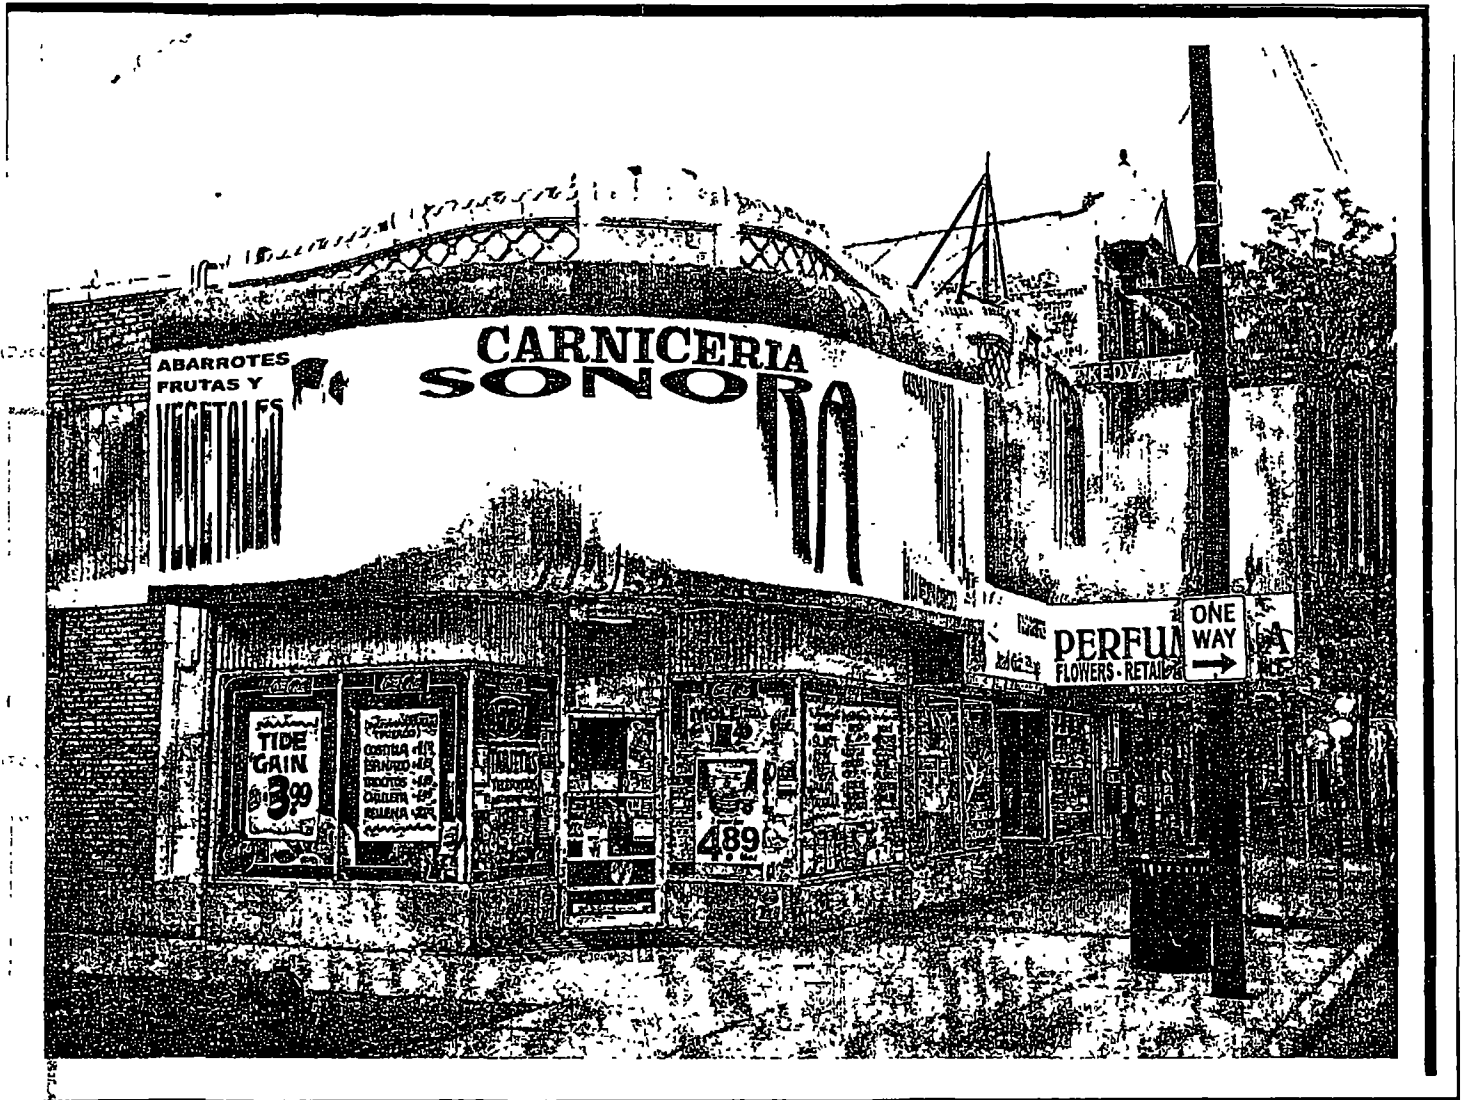



City of Chicago



O2014-8302

Office of the City Clerk

Document Tracking Sheet

| | |
|---------------------------------|--|
| Meeting Date: | 10/8/2014 |
| Sponsor(s): | Zalewski (23) |
| Type: | Ordinance |
| Title: | Awning(s) for Racine Bakery, Inc. |
| Committee(s) Assignment: | Committee on Transportation and Public Way |

ORDINANCE
RACINE BAKERY INC
Acct. No. 6694 - 2
Permit No. 1115158

Be It Ordained by the City Council of the City of Chicago:

SECTION 1. Permission and authority are hereby given and granted to RACINE BAKERY INC, upon the terms and subject to the conditions of this ordinance to maintain and use, as now constructed, two (2) Awning(s) projecting over the public right-of-way adjacent to its premises known as 6216 S. Archer Ave..

Said Awning(s) at S. Archer Avenue measure(s):

Two (2) at twelve (12) feet in length, and four (4) feet in width for a total of ninety-six (96) square feet.

The location of said privilege shall be as shown on prints kept on file with the Department of Business Affairs and Consumer Protection and the Office of the City Clerk.

Said privilege shall be constructed in accordance with plans and specifications approved by the Zoning Department - Signs.

This grant of privilege in the public way shall be subject to the provisions of Section 10-28-015 and all other required provisions of the Municipal Code of Chicago.


The grantee shall pay to the City of Chicago as compensation for the privilege #1115158 herein granted the sum of one hundred (\$100.00) per annum in advance.

A 25% penalty will be added for payments received after due date.

The permit holder agrees to hold the City of Chicago harmless for any damage, relocation or replacement costs associated with damage, relocation or removal of private property caused by the City performing work in the public way.


Authority herein given and granted for a period of five (5) years from and after 01/13/2014.

Alderman

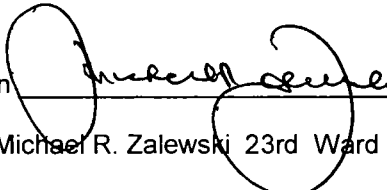
Michael R. Zalewski 23rd Ward

7/24/2014

20140724_115047.jpg

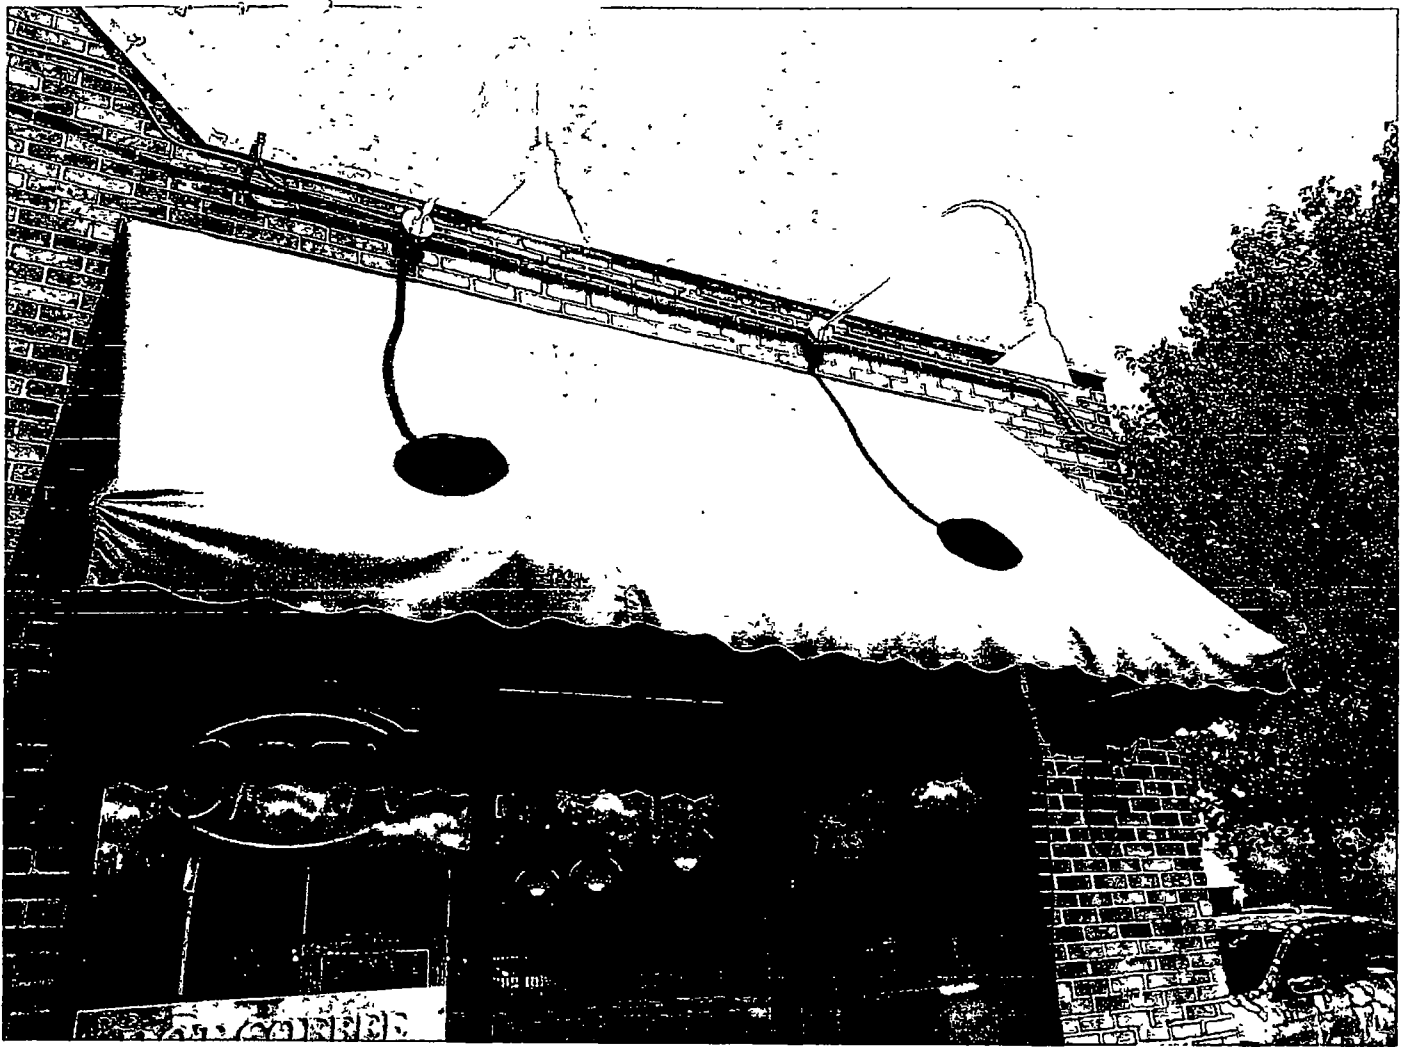



10/08/2014

Alderman **Michael R. Zalewski**
Ward # 23
City of Chicago
City Hall, Room 203
121 North LaSalle Street
Chicago, Illinois 60602

Re: An ordinance to use and maintain a portion of the public right-of-way for **two (2) awning(s)** for
RACINE BAKERY INC, adjacent to the premises known as **6216 S. Archer Ave.**

Dear Alderman **Michael R. Zalewski**:

The applicant referenced above has requested the use of the public right-of-way for a **awning(s)**. An ordinance has been prepared by the Department of Business Affairs and Consumer Protection – Small Business Center - Public Way Use Unit for presentation to the City Council. Because this request was made for properties located in your ward, as approved by you as per the attached, I respectfully request that you introduce the attached ordinance at the next City Council meeting.

If you have any questions regarding this ordinance, please contact Anthony Bertuca at (312) 744-5506.

Department of Business Affairs and Consumer Protection



City of Chicago



O2014-8307

Office of the City Clerk

Document Tracking Sheet

| | |
|---------------------------------|--|
| Meeting Date: | 10/8/2014 |
| Sponsor(s): | Solis (25) |
| Type: | Ordinance |
| Title: | Awning(s) for Adrienne C.A. Barnes DDS PC |
| Committee(s) Assignment: | Committee on Transportation and Public Way |

ORDINANCE
ADRIENNE C.A. BARNES DDS PC
Acct. No. 345717 - 1
Permit No. 1115247

Be It Ordained by the City Council of the City of Chicago:

SECTION 1. Permission and authority are hereby given and granted to ADRIENNE C.A. BARNES DDS PC, upon the terms and subject to the conditions of this ordinance to maintain and use, as now constructed, one (1) Awning(s) projecting over the public right-of-way adjacent to its premises known as 714 W. Maxwell St..

Said Awning(s) at W. Maxwell measure(s):

One (1) at twenty-two point five eight (22.58) feet in length, and two (2) feet in width for a total of forty-five point one six (45.16) square feet.

The location of said privilege shall be as shown on prints kept on file with the Department of Business Affairs and Consumer Protection and the Office of the City Clerk.

Said privilege shall be constructed in accordance with plans and specifications approved by the Zoning Department - Signs.

This grant of privilege in the public way shall be subject to the provisions of Section 10-28-015 and all other required provisions of the Municipal Code of Chicago.


The grantee shall pay to the City of Chicago as compensation for the privilege #1115247 herein granted the sum of fifty (\$50.00) per annum in advance.

A 25% penalty will be added for payments received after due date.


The permit holder agrees to hold the City of Chicago harmless for any damage, relocation or replacement costs associated with damage, relocation or removal of private property caused by the City performing work in the public way.

Authority herein given and granted for a period of five (5) years from and after 09/09/2014.

Alderman

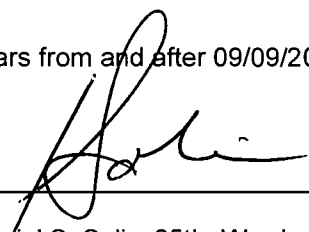
Daniel S. Solis 25th Ward

Adrienne C.A. Barnes, D.D.S.
714 W. Maxwell Street
Chicago, IL 60607

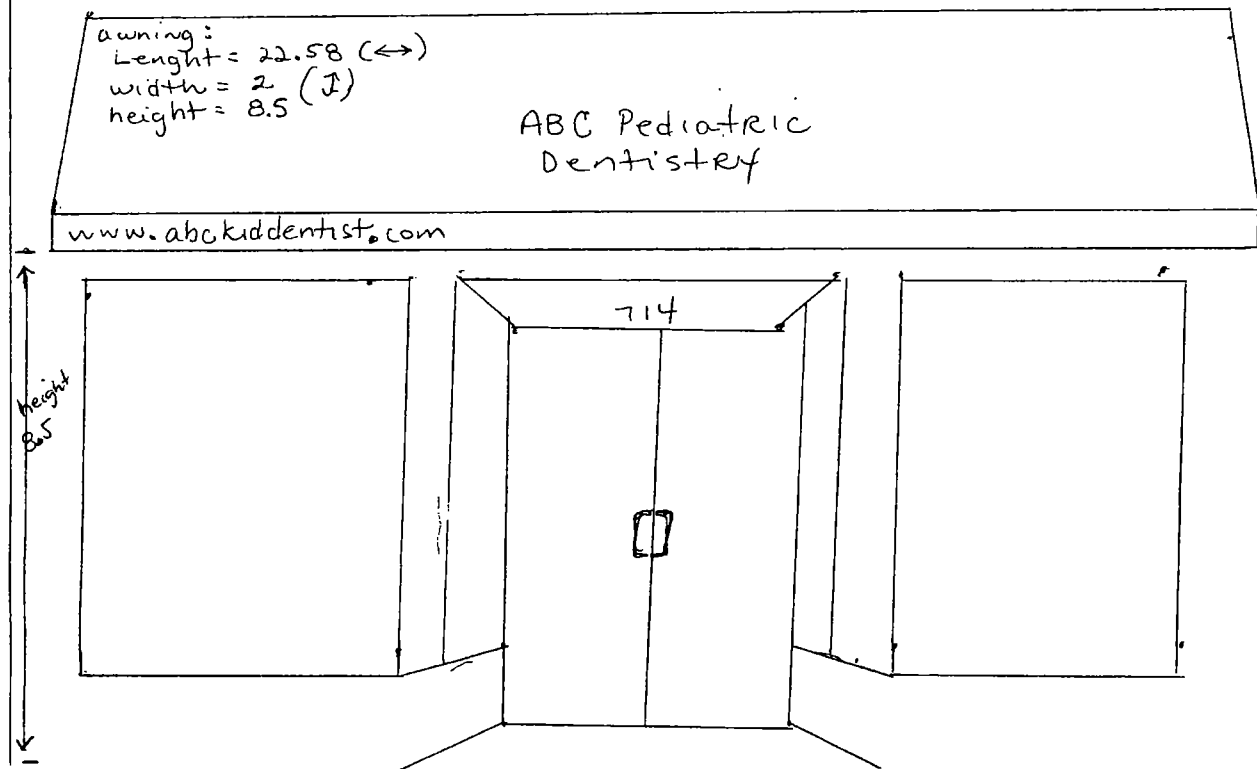

- Location : 714 W. Maxwell St
Chicago, Ill. 60607
- Street direction : runs EAST to WEST
- Name of street : Maxwell St.
- distance from nearest cross street :
 - 1/2 block west of Union St.
 - 1/2 block east of So. Halsted St.



10/08/2014

Alderman **Daniel S. Solis**
Ward # 25
City of Chicago
City Hall, Room 203
121 North LaSalle Street
Chicago, Illinois 60602

Re: An ordinance to use and maintain a portion of the public right-of-way for **one (1) awning(s)** for
ADRIENNE C.A. BARNES DDS PC, adjacent to the premises known as **714 W. Maxwell St.**.

Dear Alderman **Daniel S. Solis**:

The applicant referenced above has requested the use of the public right-of-way for a **awning(s)**. An ordinance has been prepared by the Department of Business Affairs and Consumer Protection – Small Business Center - Public Way Use Unit for presentation to the City Council. Because this request was made for properties located in your ward, as approved by you as per the attached, I respectfully request that you introduce the attached ordinance at the next City Council meeting.

If you have any questions regarding this ordinance, please contact Anthony Bertuca at (312) 744-5506.

Department of Business Affairs and Consumer Protection



City of Chicago



O2014-8311

Office of the City Clerk

Document Tracking Sheet

| | |
|---------------------------------|--|
| Meeting Date: | 10/8/2014 |
| Sponsor(s): | Solis (25) |
| Type: | Ordinance |
| Title: | Awning(s) for Bacchanalia Rest & Lng |
| Committee(s) Assignment: | Committee on Transportation and Public Way |

ORDINANCE
BACCHANALIA REST & LNG
Acct. No. 305 - 1
Permit No. 1115265

Be It Ordained by the City Council of the City of Chicago:

SECTION 1. Permission and authority are hereby given and granted to BACCHANALIA REST & LNG, upon the terms and subject to the conditions of this ordinance to maintain and use, as now constructed, one (1) Awning(s) projecting over the public right-of-way adjacent to its premises known as 2413 S. Oakley Ave..

Said Awning(s) at S.OAKLEY AVENUE measure(s):

One (1) at nineteen (19) feet in length, and three (3) feet in width for a total of fifty-seven (57) square feet.

The location of said privilege shall be as shown on prints kept on file with the Department of Business Affairs and Consumer Protection and the Office of the City Clerk.

Said privilege shall be constructed in accordance with plans and specifications approved by the Zoning Department - Signs.

This grant of privilege in the public way shall be subject to the provisions of Section 10-28-015 and all other required provisions of the Municipal Code of Chicago.


The grantee shall pay to the City of Chicago as compensation for the privilege #1115265 herein granted the sum of fifty (\$50.00) per annum in advance.

A 25% penalty will be added for payments received after due date.

The permit holder agrees to hold the City of Chicago harmless for any damage, relocation or replacement costs associated with damage, relocation or removal of private property caused by the City performing work in the public way.

Authority herein given and granted for a period of five (5) years from and after 11/01/2014.

Alderman

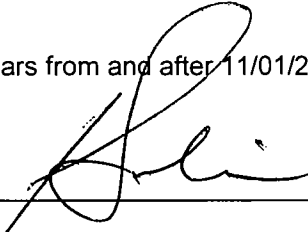
Daniel S. Solis 25th Ward


AWNING SIZE

LENGTH - 19'

WIDTH - 3'

HEIGHT - 7'

← ALLEY →

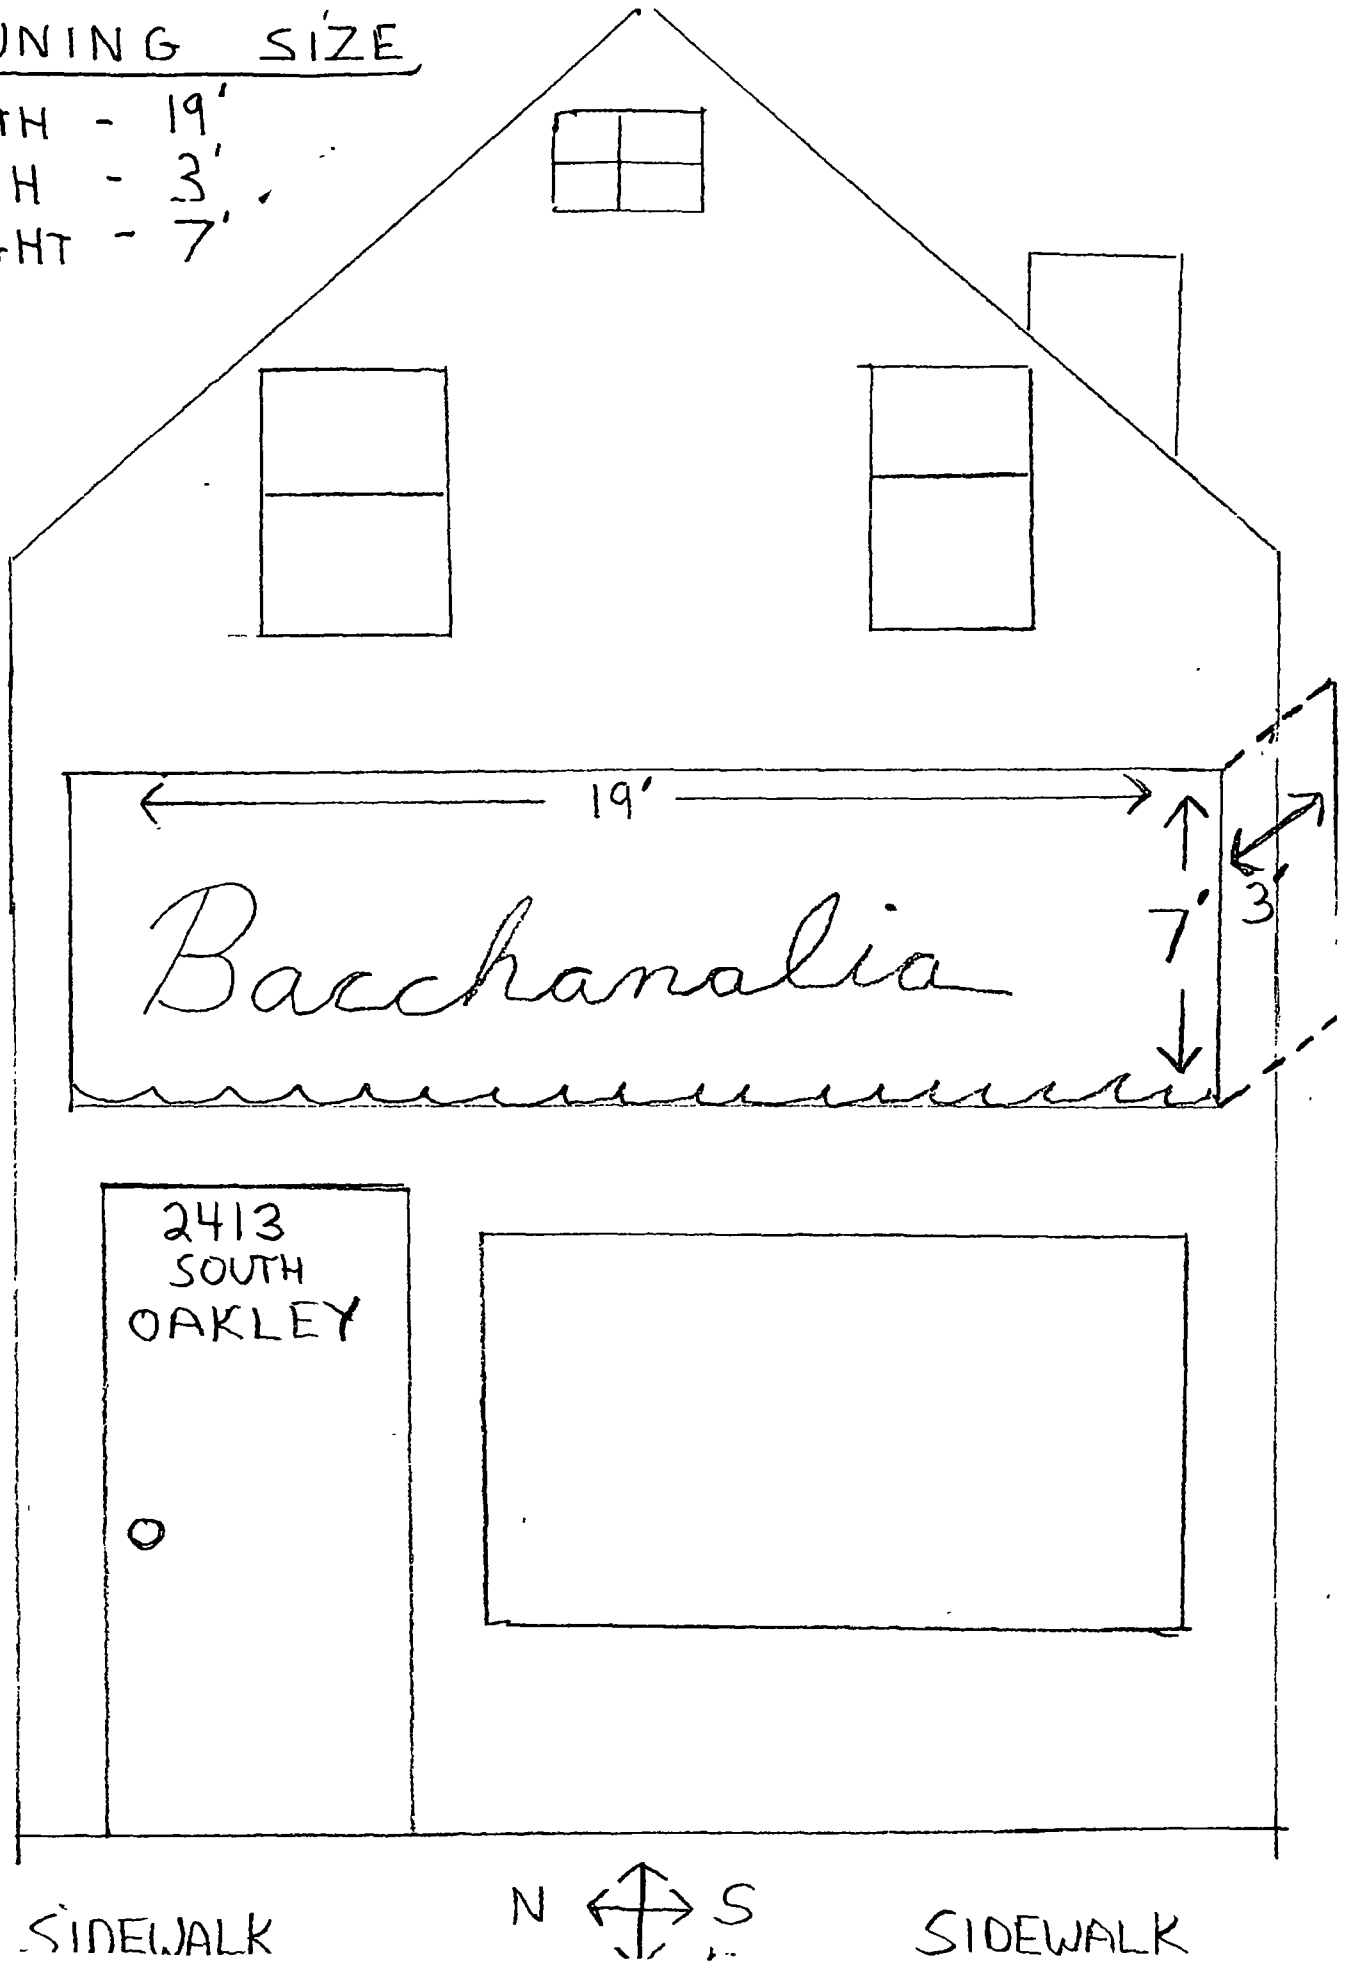



10/08/2014

Alderman **Daniel S. Solis**
Ward # **25**
City of Chicago
City Hall, Room **203**
121 North LaSalle Street
Chicago, Illinois 60602

Re: An ordinance to use and maintain a portion of the public right-of-way for **one (1) awning(s)** for
BACCHANALIA REST & LNG, adjacent to the premises known as **2413 S. Oakley Ave..**

Dear Alderman **Daniel S. Solis**:

The applicant referenced above has requested the use of the public right-of-way for a **awning(s)**. An ordinance has been prepared by the Department of Business Affairs and Consumer Protection – Small Business Center - Public Way Use Unit for presentation to the City Council. Because this request was made for properties located in your ward, as approved by you as per the attached, I respectfully request that you introduce the attached ordinance at the next City Council meeting.

If you have any questions regarding this ordinance, please contact Anthony Bertuca at (312) 744-5506.

Department of Business Affairs and Consumer Protection



City of Chicago



O2014-8312

Office of the City Clerk

Document Tracking Sheet

| | |
|---------------------------------|--|
| Meeting Date: | 10/8/2014 |
| Sponsor(s): | Solis (25) |
| Type: | Ordinance |
| Title: | Awning(s) for Hoypoloi |
| Committee(s) Assignment: | Committee on Transportation and Public Way |

ORDINANCE
HOYPOLOI
Acct. No. 64478 - 1
Permit No. 1113459

Be It Ordained by the City Council of the City of Chicago:

SECTION 1. Permission and authority are hereby given and granted to HOYPOLOI, upon the terms and subject to the conditions of this ordinance to construct, install, maintain and use two (2) Awning(s) projecting over the public right-of-way adjacent to its premises known as 2235 S. Wentworth Ave..

Said Awning(s) at S. Wentworth Avenue measure(s):

One (1) at thirteen (13) feet in length, and two (2) feet in width for a total of twenty-six (26) square feet.

One (1) at thirteen (13) feet in length, and two (2) feet in width for a total of twenty-six (26) square feet.

The location of said privilege shall be as shown on prints kept on file with the Department of Business Affairs and Consumer Protection and the Office of the City Clerk.

Said privilege shall be constructed in accordance with plans and specifications approved by the Zoning Department - Signs.

This grant of privilege in the public way shall be subject to the provisions of Section 10-28-015 and all other required provisions of the Municipal Code of Chicago.


The grantee shall pay to the City of Chicago as compensation for the privilege #1113459 herein granted the sum of one hundred (\$100.00) per annum in advance.

A 25% penalty will be added for payments received after due date.

The permit holder agrees to hold the City of Chicago harmless for any damage, relocation or replacement costs associated with damage, relocation or removal of private property caused by the City performing work in the public way.

Authority herein given and granted for a period of five (5) years from and after Date of Passage.

Alderman _____

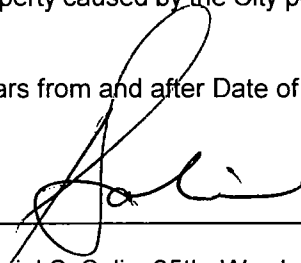
Daniel S. Solis 25th Ward



AWNING

- ALUMINUM FRAMED AWNING
- PRINTED LOGO IN BLACK
- 15 oz. Light Brown
- WALL MOUNTED
- READS: Hoy Poloi, an uncommon gallery

Customer
HOY POLOI


CROSS SECTION DETAIL

Installation Detail

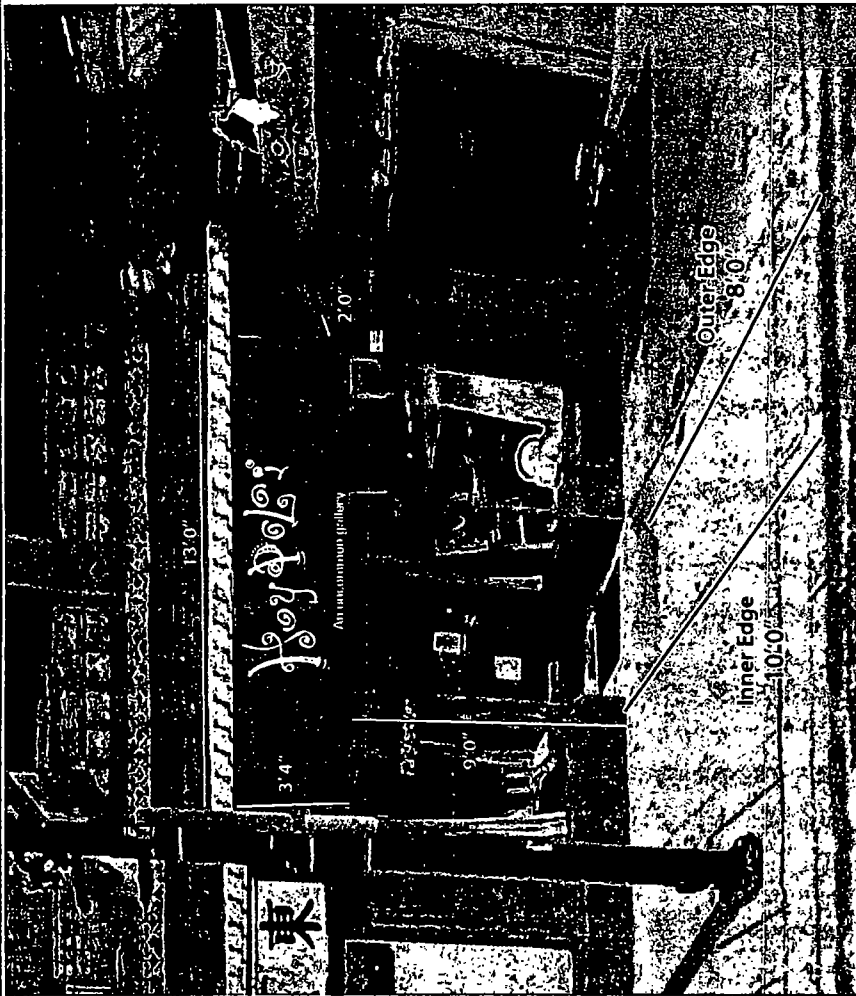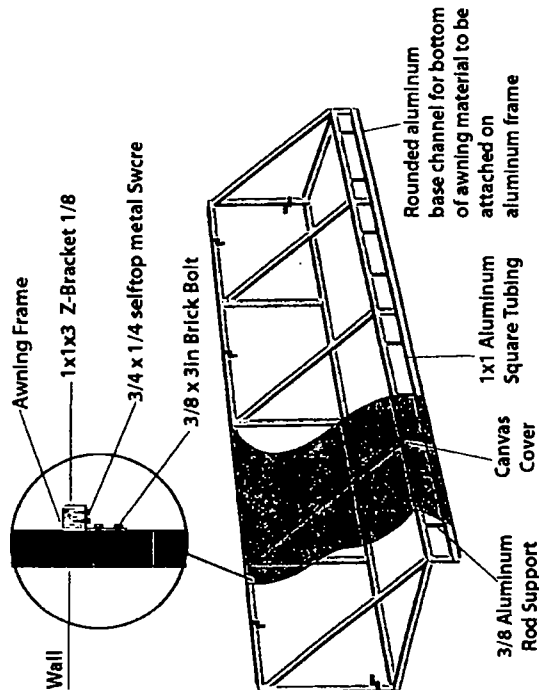

NOTE: Photo for representational purposes only. Signs are not to scale and may appear larger or smaller than shown.

13'0"

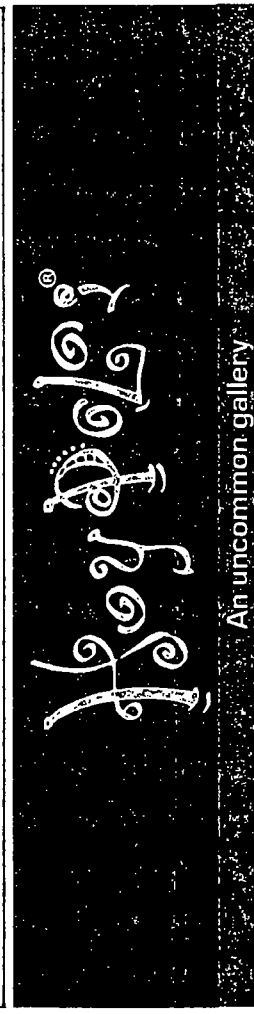

3'4"

Scale:

Designer:

Rev:

DW

X

X

X

X

Location: West Elevation

2235 S. Wentworth Ave.

Address: Chicago, IL 60616

Date: 6-9-2014

Approval:

I.D. # Artwork #

As Shown

Sign Erector:

PRO IMAGE

2006 W. Chicago, Ave

Chicago, IL 60622

Tel. 773 282 1111

Fax. 773 282 1113



10/08/2014

Alderman **Daniel S. Solis**
Ward # **25**
City of Chicago
City Hall, Room **203**
121 North LaSalle Street
Chicago, Illinois 60602

Re: An ordinance to use and maintain a portion of the public right-of-way for **two (2) awning(s)** for
HOYPOLOI, adjacent to the premises known as **2235 S. Wentworth Ave..**

Dear Alderman **Daniel S. Solis**:

The applicant referenced above has requested the use of the public right-of-way for a **awning(s)**. An ordinance has been prepared by the Department of Business Affairs and Consumer Protection – Small Business Center - Public Way Use Unit for presentation to the City Council. Because this request was made for properties located in your ward, as approved by you as per the attached, I respectfully request that you introduce the attached ordinance at the next City Council meeting.

If you have any questions regarding this ordinance, please contact Anthony Bertuca at (312) 744-5506.

Department of Business Affairs and Consumer Protection



City of Chicago



O2014-8314

Office of the City Clerk

Document Tracking Sheet

| | |
|---------------------------------|--|
| Meeting Date: | 10/8/2014 |
| Sponsor(s): | Solis (25) |
| Type: | Ordinance |
| Title: | Awning(s) for T Joels Family Restaurant |
| Committee(s) Assignment: | Committee on Transportation and Public Way |

ORDINANCE
T JOELS FAMILY RESTAURANT
Acct. No. 258179 - 1
Permit No. 1115240

Be It Ordained by the City Council of the City of Chicago:

SECTION 1. Permission and authority are hereby given and granted to T JOELS FAMILY RESTAURANT, upon the terms and subject to the conditions of this ordinance to maintain and use, as now constructed, one (1) Awning(s) projecting over the public right-of-way adjacent to its premises known as 1928 W. Cermak Rd..

Said Awning(s) at WEST CERMAK ROAD measure(s):

One (1) at twenty-four (24) feet in length, and one point eight (1.8) foot in width for a total of forty-three point two (43.2) square feet.

The location of said privilege shall be as shown on prints kept on file with the Department of Business Affairs and Consumer Protection and the Office of the City Clerk.

Said privilege shall be constructed in accordance with plans and specifications approved by the Zoning Department - Signs.

This grant of privilege in the public way shall be subject to the provisions of Section 10-28-015 and all other required provisions of the Municipal Code of Chicago.


The grantee shall pay to the City of Chicago as compensation for the privilege #1115240 herein granted the sum of fifty (\$50.00) per annum in advance.


A 25% penalty will be added for payments received after due date.

The permit holder agrees to hold the City of Chicago harmless for any damage, relocation or replacement costs associated with damage, relocation or removal of private property caused by the City performing work in the public way.

Authority herein given and granted for a period of five (5) years from and after 09/13/2014.

Alderman

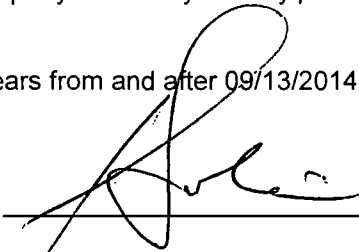
Daniel S. Solis 25th Ward

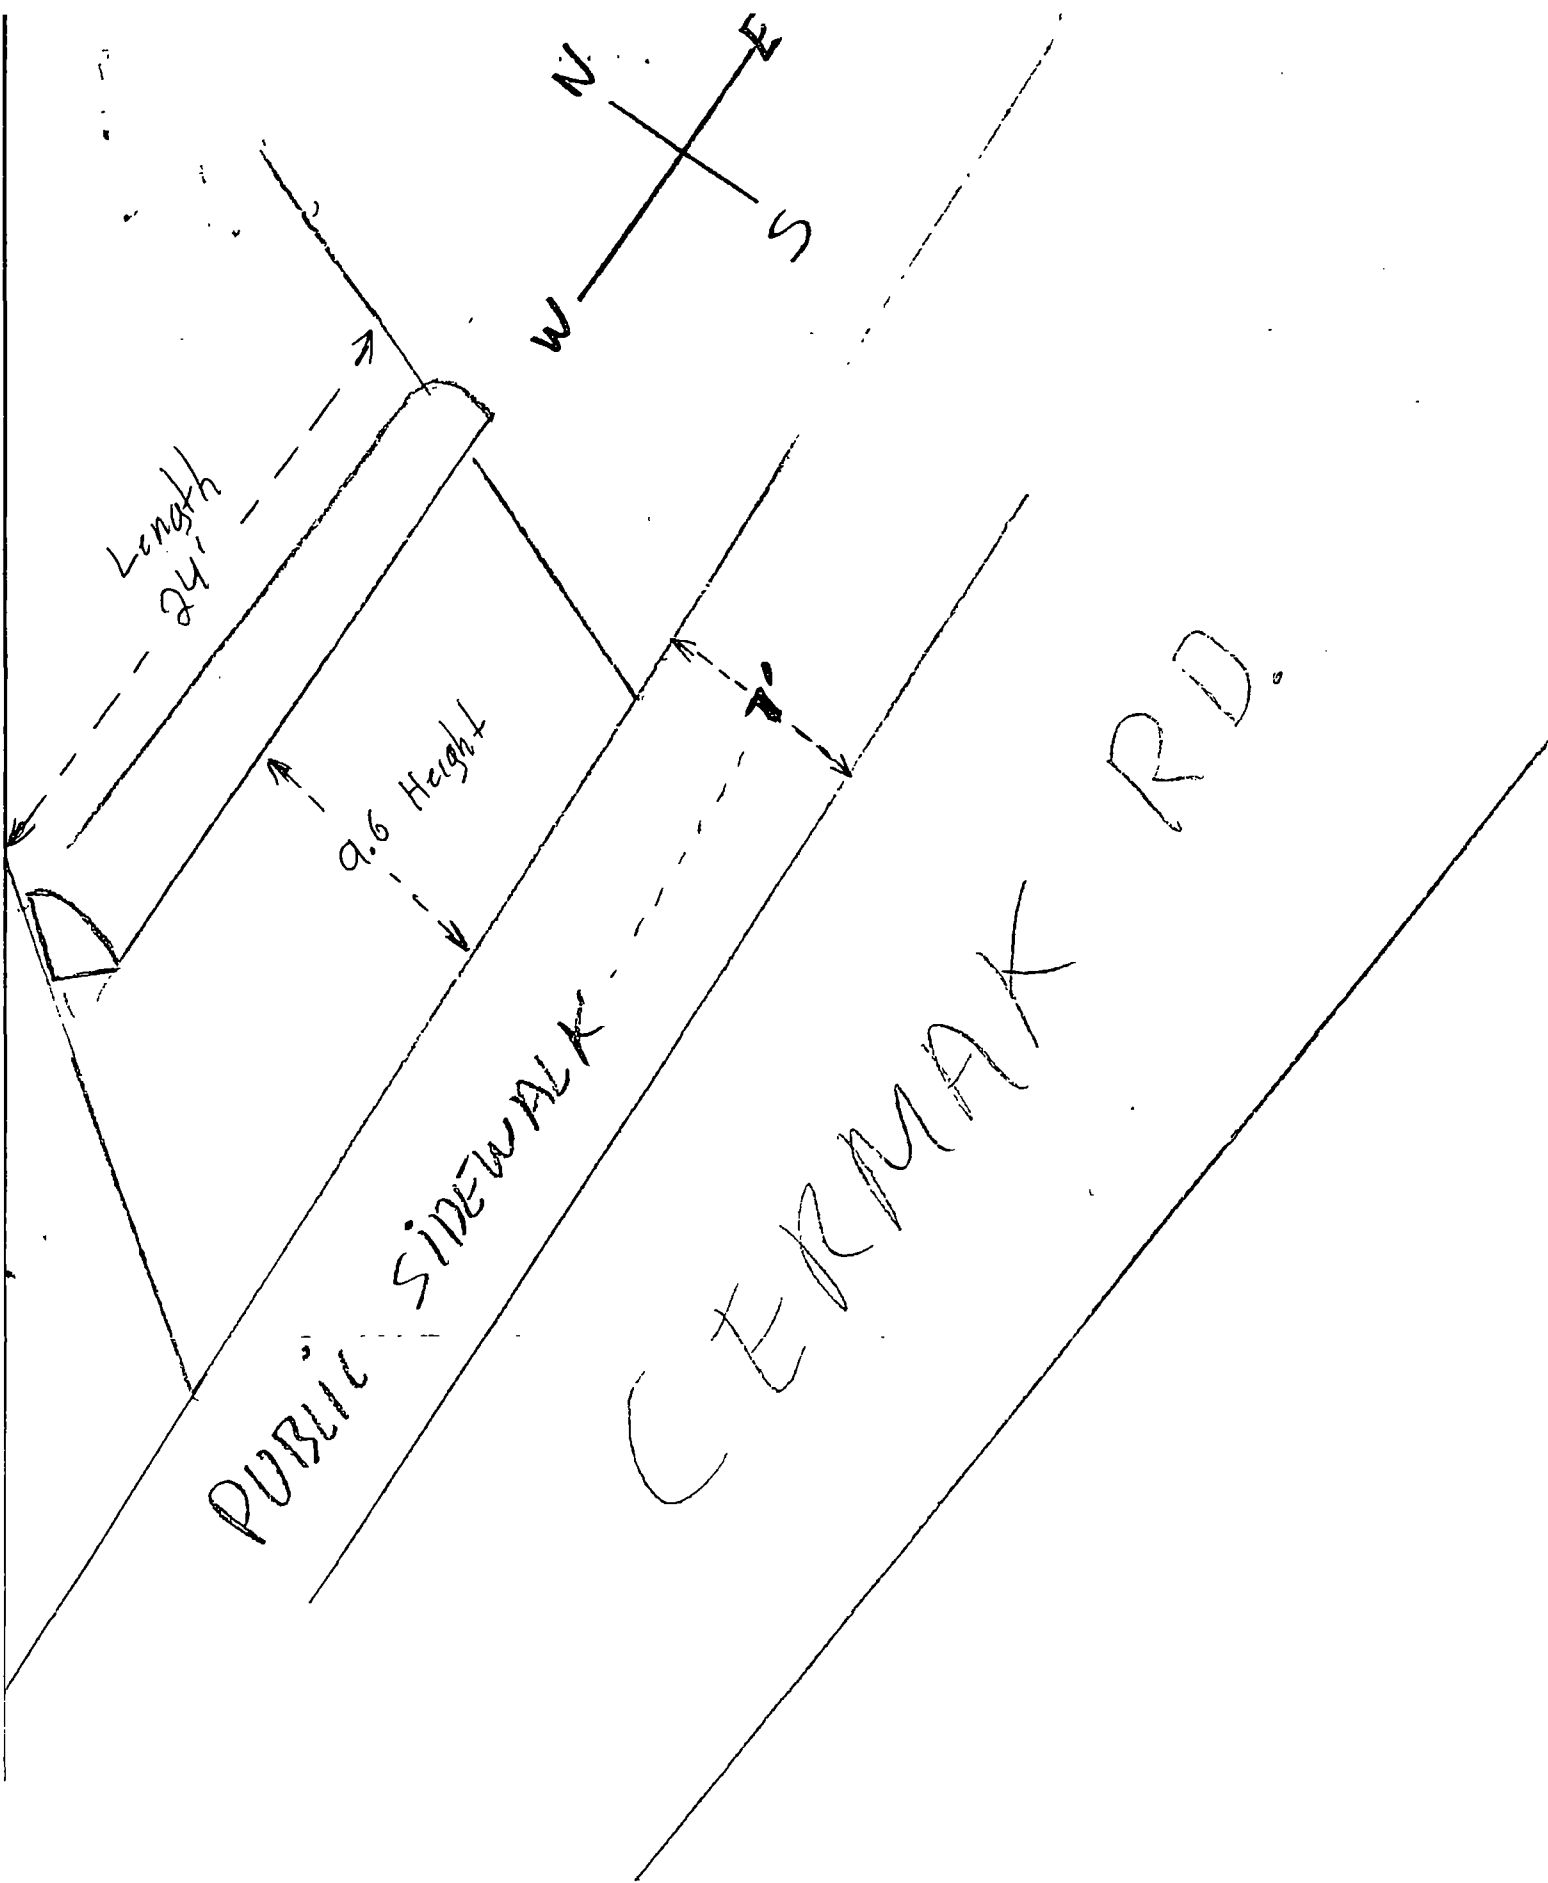



10/08/2014

Alderman **Daniel S. Solis**
Ward # **25**
City of Chicago
City Hall, Room **203**
121 North LaSalle Street
Chicago, Illinois 60602

Re: An ordinance to use and maintain a portion of the public right-of-way for **one (1) awning(s)** for **T JOELS FAMILY RESTAURANT**, adjacent to the premises known as **1928 W. Cermak Rd.**

Dear Alderman **Daniel S. Solis**:

The applicant referenced above has requested the use of the public right-of-way for a **awning(s)**. An ordinance has been prepared by the Department of Business Affairs and Consumer Protection – Small Business Center - Public Way Use Unit for presentation to the City Council. Because this request was made for properties located in your ward, as approved by you as per the attached, I respectfully request that you introduce the attached ordinance at the next City Council meeting.

If you have any questions regarding this ordinance, please contact Anthony Bertuca at (312) 744-5506.

Department of Business Affairs and Consumer Protection



City of Chicago



O2014-8318

Office of the City Clerk

Document Tracking Sheet

| | |
|---------------------------------|--|
| Meeting Date: | 10/8/2014 |
| Sponsor(s): | Solis (25) |
| Type: | Ordinance |
| Title: | Awning(s) for Tri-Taylor Uniform, Inc. |
| Committee(s) Assignment: | Committee on Transportation and Public Way |

ORDINANCE
TRI-TAYLOR UNIFORM, INC.
Acct. No. 275355 - 1
Permit No. 1115198

Be It Ordained by the City Council of the City of Chicago:

SECTION 1. Permission and authority are hereby given and granted to TRI-TAYLOR UNIFORM, INC., upon the terms and subject to the conditions of this ordinance to maintain and use, as now constructed, one (1) Awning(s) projecting over the public right-of-way adjacent to its premises known as 2322 W. Roosevelt Rd..

Said Awning(s) at W. Roosevelt Road measure(s):

One (1) at eighteen point one seven (18.17) feet in length, and six point two five (6.25) feet in width for a total of one hundred thirteen point five six (113.56) square feet.

The location of said privilege shall be as shown on prints kept on file with the Department of Business Affairs and Consumer Protection and the Office of the City Clerk.

Said privilege shall be constructed in accordance with plans and specifications approved by the Zoning Department - Signs.

This grant of privilege in the public way shall be subject to the provisions of Section 10-28-015 and all other required provisions of the Municipal Code of Chicago.


The grantee shall pay to the City of Chicago as compensation for the privilege #1115198 herein granted the sum of fifty (\$50.00) per annum in advance.

A 25% penalty will be added for payments received after due date.


The permit holder agrees to hold the City of Chicago harmless for any damage, relocation or replacement costs associated with damage, relocation or removal of private property caused by the City performing work in the public way.

Authority herein given and granted for a period of five (5) years from and after 03/18/2014.

Alderman _____

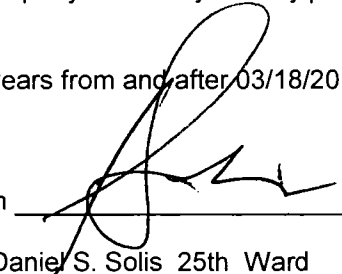
Daniel S. Solis 25th Ward

① SOUTH ELEVATION

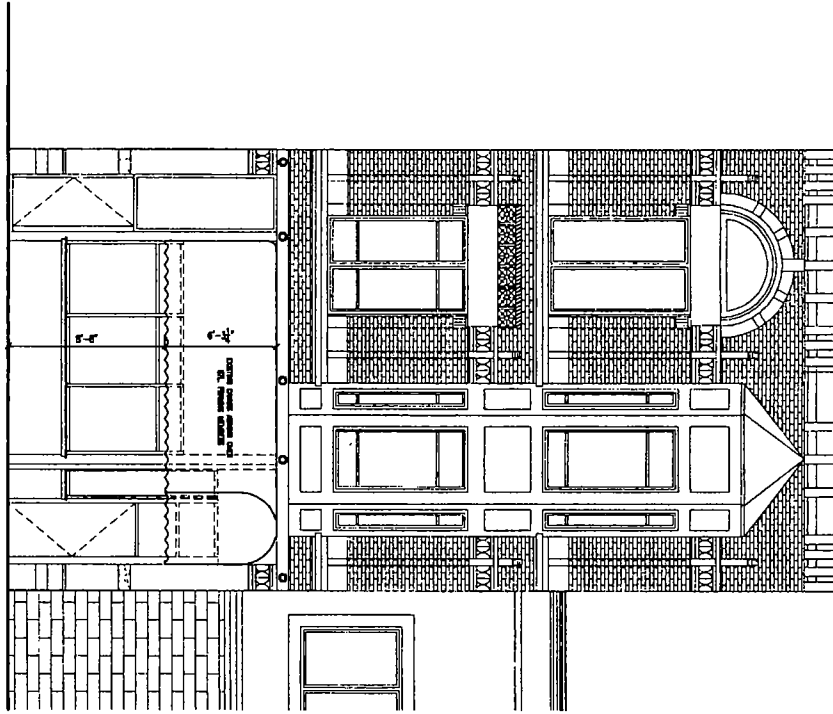



10/08/2014

Alderman **Daniel S. Solis**
Ward # **25**
City of Chicago
City Hall, Room **203**
121 North LaSalle Street
Chicago, Illinois 60602

Re: An ordinance to use and maintain a portion of the public right-of-way for **one (1) awning(s)** for **TRI-TAYLOR UNIFORM, INC.**, adjacent to the premises known as **2322 W. Roosevelt Rd.**.

Dear Alderman **Daniel S. Solis**:

The applicant referenced above has requested the use of the public right-of-way for a **awning(s)**. An ordinance has been prepared by the Department of Business Affairs and Consumer Protection – Small Business Center - Public Way Use Unit for presentation to the City Council. Because this request was made for properties located in your ward, as approved by you as per the attached, I respectfully request that you introduce the attached ordinance at the next City Council meeting.

If you have any questions regarding this ordinance, please contact Anthony Bertuca at (312) 744-5506.

Department of Business Affairs and Consumer Protection



City of Chicago



O2014-8320

Office of the City Clerk

Document Tracking Sheet

| | |
|---------------------------------|--|
| Meeting Date: | 10/8/2014 |
| Sponsor(s): | Maldonado (26) |
| Type: | Ordinance |
| Title: | Awning(s) for H&R Block |
| Committee(s) Assignment: | Committee on Transportation and Public Way |

ORDINANCE
H AND R BLOCK
Acct. No. 326060 - 1
Permit No. 1115406

Be It Ordained by the City Council of the City of Chicago:

SECTION 1. Permission and authority are hereby given and granted to H AND R BLOCK, upon the terms and subject to the conditions of this ordinance to maintain and use, as now constructed, one (1) Awning(s) projecting over the public right-of-way adjacent to its premises known as 3925 W. North Ave..

Said Awning(s) at CORNER OF W. NORTH AVENUE & N. HARDING AVENUE measure(s):

One (1) at thirty-eight (38) feet in length, and four (4) feet in width for a total of one hundred fifty-two (152) square feet.

The location of said privilege shall be as shown on prints kept on file with the Department of Business Affairs and Consumer Protection and the Office of the City Clerk.

Said privilege shall be constructed in accordance with plans and specifications approved by the Zoning Department - Signs.

This grant of privilege in the public way shall be subject to the provisions of Section 10-28-015 and all other required provisions of the Municipal Code of Chicago.

The grantee shall pay to the City of Chicago as compensation for the privilege #1115406 herein granted the sum of sixty-three (\$63.00) per annum in advance.

A 25% penalty will be added for payments received after due date.


The permit holder agrees to hold the City of Chicago harmless for any damage, relocation or replacement costs associated with damage, relocation or removal of private property caused by the City performing work in the public way.

Authority herein given and granted for a period of five (5) years from and after 03/18/2014.


Alderman




Roberto Maldonado 26th Ward

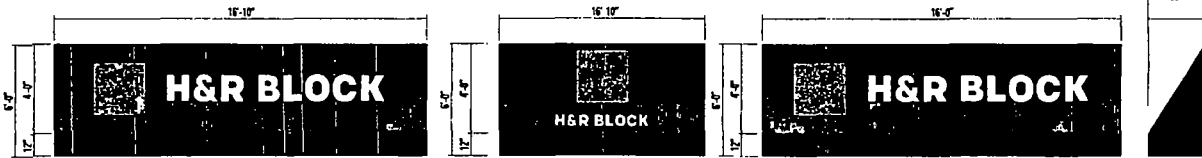

CUSTOM AWNING RE-SKIN
Remove existing awning material, re-skin with new black Sunbrella awning material with heat transferred graphics. All specs to be verified
VERIFY DIMENSIONS PRIOR TO MANUFACTURING

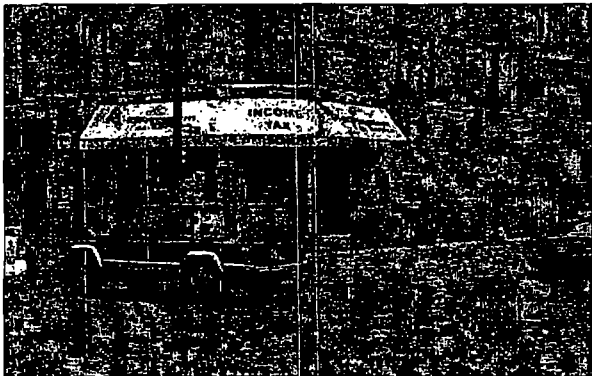

Before

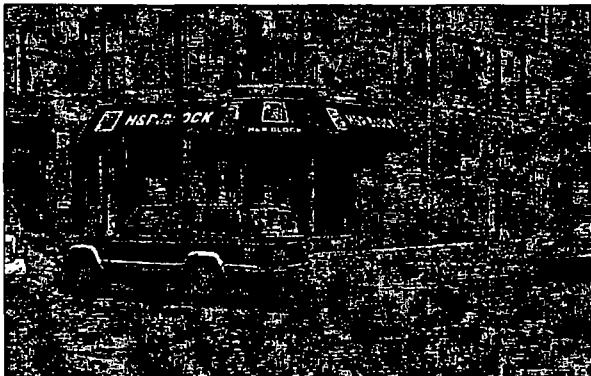

Recommended

SOUTH WATER
SIGNS

HR BLOCK #13981

Sales Rep
TD
Designer
TV

Client Approval
Landlord Approval

Job# 7005565
Drawing# 13981
Page 1 of 1

Start Date: 12/16/13
Last Revision: 00:00:00

Location
3525 W. North Ave
Chicago IL, 60647

MEMBER
SINCE 2004

LISTED



10/08/2014

Alderman **Roberto Maldonado**
Ward # 26
City of Chicago
City Hall, Room 300
121 North LaSalle Street
Chicago, Illinois 60602

Re: An ordinance to use and maintain a portion of the public right-of-way for **one (1) awning(s)** for **H AND R BLOCK**, adjacent to the premises known as **3925 W. North Ave.**.

Dear Alderman **Roberto Maldonado**:

The applicant referenced above has requested the use of the public right-of-way for a **awning(s)**. An ordinance has been prepared by the Department of Business Affairs and Consumer Protection – Small Business Center - Public Way Use Unit for presentation to the City Council. Because this request was made for properties located in your ward, as approved by you as per the attached, I respectfully request that you introduce the attached ordinance at the next City Council meeting.

If you have any questions regarding this ordinance, please contact Anthony Bertuca at (312) 744-5506.

Department of Business Affairs and Consumer Protection



City of Chicago



O2014-8321

Office of the City Clerk

Document Tracking Sheet

| | |
|---------------------------------|--|
| Meeting Date: | 10/8/2014 |
| Sponsor(s): | Burnett (27) |
| Type: | Ordinance |
| Title: | Awning(s) for Best Sub Incorporated |
| Committee(s) Assignment: | Committee on Transportation and Public Way |

ORDINANCE
BEST SUB INCORPORATED
Acct. No. 220563 - 1
Permit No. 1115232

Be It Ordained by the City Council of the City of Chicago:

SECTION 1. Permission and authority are hereby given and granted to BEST SUB INCORPORATED, upon the terms and subject to the conditions of this ordinance to maintain and use, as now constructed, one (1) Awning(s) projecting over the public right-of-way adjacent to its premises known as 3156 W. Chicago Ave..

Said Awning(s) at W. CHICAGO measure(s):

One (1) at nineteen point five (19.5) feet in length, and four (4) feet in width for a total of seventy-eight (78) square feet.

The location of said privilege shall be as shown on prints kept on file with the Department of Business Affairs and Consumer Protection and the Office of the City Clerk.

Said privilege shall be constructed in accordance with plans and specifications approved by the Zoning Department - Signs.

This grant of privilege in the public way shall be subject to the provisions of Section 10-28-015 and all other required provisions of the Municipal Code of Chicago.

The grantee shall pay to the City of Chicago as compensation for the privilege #1115232 herein granted the sum of fifty (\$50.00) per annum in advance.


A 25% penalty will be added for payments received after due date.

The permit holder agrees to hold the City of Chicago harmless for any damage, relocation or replacement costs associated with damage, relocation or removal of private property caused by the City performing work in the public way.

Authority herein given and granted for a period of five (5) years from and after 05/13/2014.

Alderman 

Walter Burnett Jr. 27th Ward

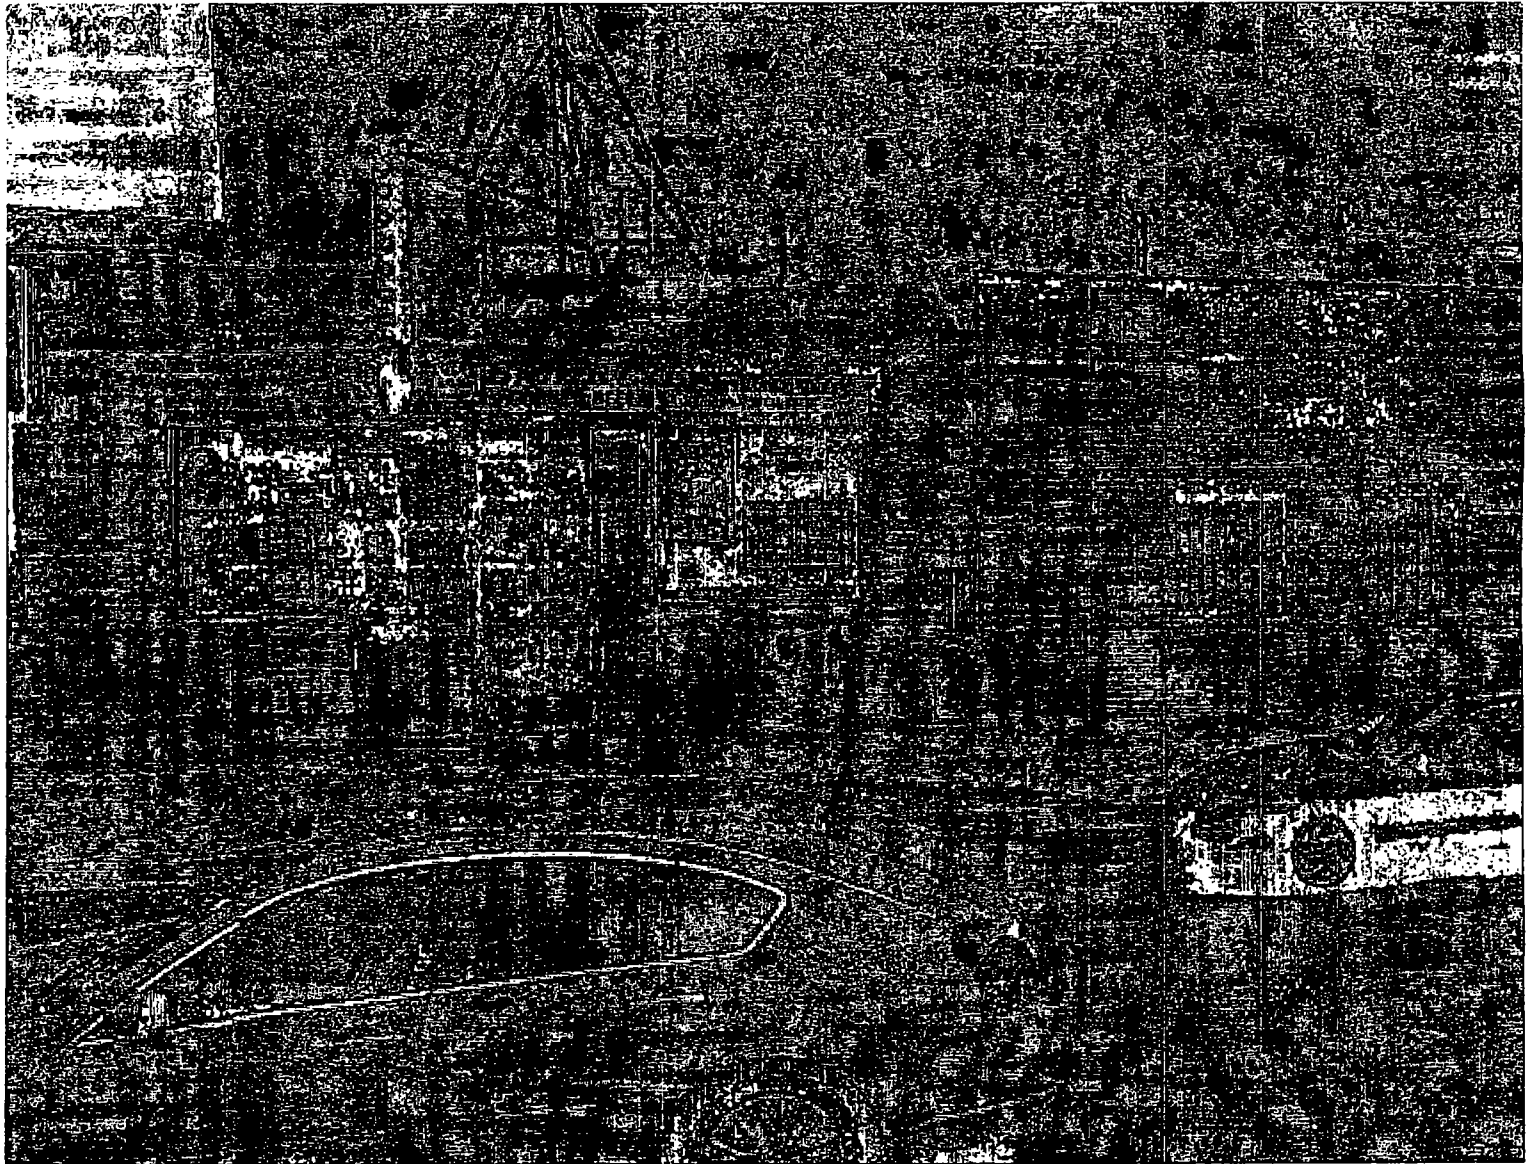



City of Chicago



O2014-8322

Office of the City Clerk

Document Tracking Sheet

| | |
|---------------------------------|--|
| Meeting Date: | 10/8/2014 |
| Sponsor(s): | Burnett (27) |
| Type: | Ordinance |
| Title: | Awning(s) for Pinky Nail Chicago, Inc. |
| Committee(s) Assignment: | Committee on Transportation and Public Way |

ORDINANCE
PINKY NAIL CHICAGO, INC.
Acct. No. 332889 - 1
Permit No. 1091649

Be It Ordained by the City Council of the City of Chicago:

SECTION 1. Permission and authority are hereby given and granted to PINKY NAIL CHICAGO, INC., upon the terms and subject to the conditions of this ordinance to maintain and use, as now constructed, one (1) Awning(s) projecting over the public right-of-way adjacent to its premises known as 1400 W. Grand Ave..

Said Awning(s) at W. GRAND AVENUE measure(s):

One (1) at three point three three (3.33) feet in length, and three point five eight (3.58) feet in width for a total of eleven point nine two (11.92) square feet.

The location of said privilege shall be as shown on prints kept on file with the Department of Business Affairs and Consumer Protection and the Office of the City Clerk.

Said privilege shall be constructed in accordance with plans and specifications approved by the Zoning Department - Signs.

This grant of privilege in the public way shall be subject to the provisions of Section 10-28-015 and all other required provisions of the Municipal Code of Chicago.

The grantee shall pay to the City of Chicago as compensation for the privilege #1091649 herein granted the sum of fifty (\$50.00) per annum in advance.

A 25% penalty will be added for payments received after due date.

The permit holder agrees to hold the City of Chicago harmless for any damage, relocation or replacement costs associated with damage, relocation or removal of private property caused by the City performing work in the public way.


Authority herein given and granted for a period of five (5) years from and after Date of Passage.

Alderman



Walter Burnett Jr. 27th Ward

- Awnings - three on W. Grand Ave. of
Pinky Nail Chicago.
made of fabric.

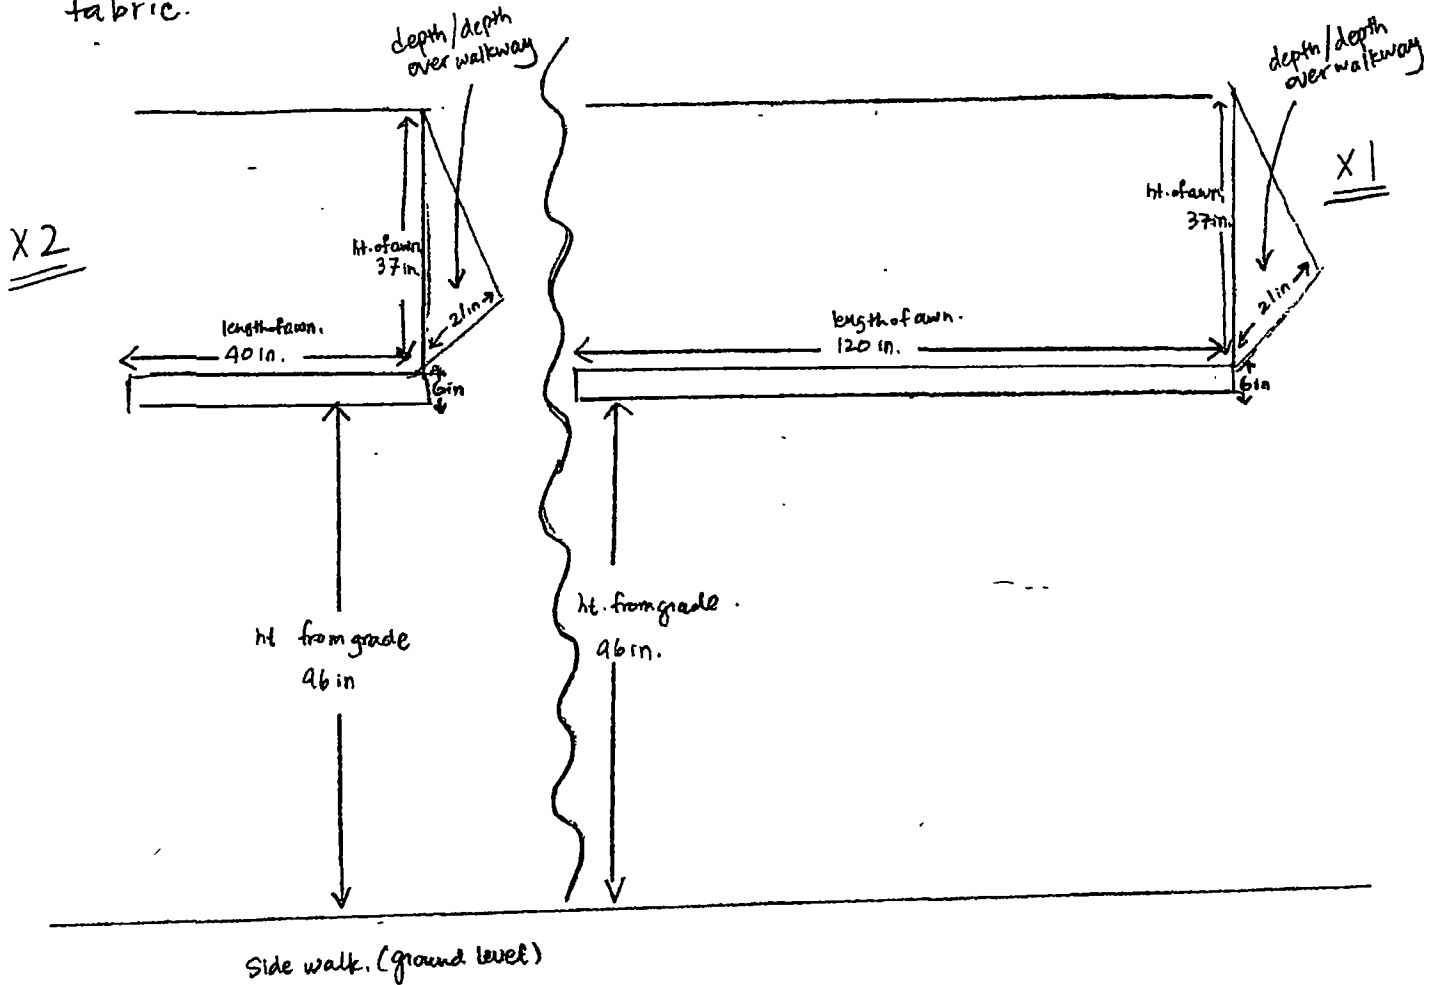

Awnings (3)





City of Chicago



O2014-8328

Office of the City Clerk

Document Tracking Sheet

| | |
|---------------------------------|--|
| Meeting Date: | 10/8/2014 |
| Sponsor(s): | Ervin (28) |
| Type: | Ordinance |
| Title: | Awning(s) for RS Retail LLC - 1212 W Taylor St |
| Committee(s) Assignment: | Committee on Transportation and Public Way |

ORDINANCE
RS RETAIL, LLC
Acct. No. 301067 - 3
Permit No. 1115242

Be It Ordained by the City Council of the City of Chicago:

SECTION 1. Permission and authority are hereby given and granted to RS RETAIL, LLC, upon the terms and subject to the conditions of this ordinance to maintain and use, as now constructed, one (1) Awning(s) projecting over the public right-of-way adjacent to its premises known as 1212 W. Taylor St..

Said Awning(s) at W. TAYLOR ST. measure(s):

One (1) at seventeen point four (17.4) feet in length, and four (4) feet in width for a total of sixty-nine point six (69.6) square feet.

The location of said privilege shall be as shown on prints kept on file with the Department of Business Affairs and Consumer Protection and the Office of the City Clerk.

Said privilege shall be constructed in accordance with plans and specifications approved by the Zoning Department - Signs.

This grant of privilege in the public way shall be subject to the provisions of Section 10-28-015 and all other required provisions of the Municipal Code of Chicago.

The grantee shall pay to the City of Chicago as compensation for the privilege #1115242 herein granted the sum of fifty (\$50.00) per annum in advance.

A 25% penalty will be added for payments received after due date.

The permit holder agrees to hold the City of Chicago harmless for any damage, relocation or replacement costs associated with damage, relocation or removal of private property caused by the City performing work in the public way.

Authority herein given and granted for a period of five (5) years from and after 10/04/2014.

Alderman _____

Jason Ervin 28th Ward





City of Chicago



O2014-8337

Office of the City Clerk

Document Tracking Sheet

| | |
|---------------------------------|--|
| Meeting Date: | 10/8/2014 |
| Sponsor(s): | Ervin (28) |
| Type: | Ordinance |
| Title: | Awning(s) for RS Retail LLC - 1200 W Taylor St |
| Committee(s) Assignment: | Committee on Transportation and Public Way |

ORDINANCE
RS RETAIL, LLC
Acct. No. 301067 - 2
Permit No. 1115244

Be It Ordained by the City Council of the City of Chicago:

SECTION 1. Permission and authority are hereby given and granted to RS RETAIL, LLC, upon the terms and subject to the conditions of this ordinance to maintain and use, as now constructed, five (5) Awning(s) projecting over the public right-of-way adjacent to its premises known as 1200 W. Taylor St..

Said Awning(s) at W. Taylor St. measure(s):

Five (5) at twenty (20) feet in length, and two (2) feet in width for a total of two hundred (200) square feet.

The location of said privilege shall be as shown on prints kept on file with the Department of Business Affairs and Consumer Protection and the Office of the City Clerk.

Said privilege shall be constructed in accordance with plans and specifications approved by the Zoning Department - Signs.

This grant of privilege in the public way shall be subject to the provisions of Section 10-28-015 and all other required provisions of the Municipal Code of Chicago.


The grantee shall pay to the City of Chicago as compensation for the privilege #1115244 herein granted the sum of one hundred seventy-five (\$175.00) per annum in advance.


A 25% penalty will be added for payments received after due date.


The permit holder agrees to hold the City of Chicago harmless for any damage, relocation or replacement costs associated with damage, relocation or removal of private property caused by the City performing work in the public way.

Authority herein given and granted for a period of five (5) years from and after 10/04/2014.

Alderman

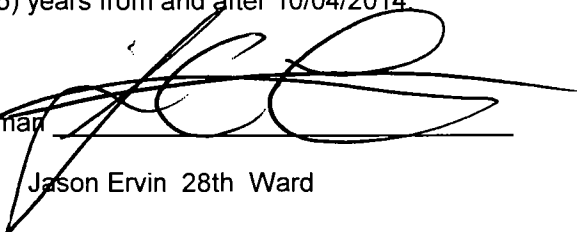
Jason Ervin 28th Ward

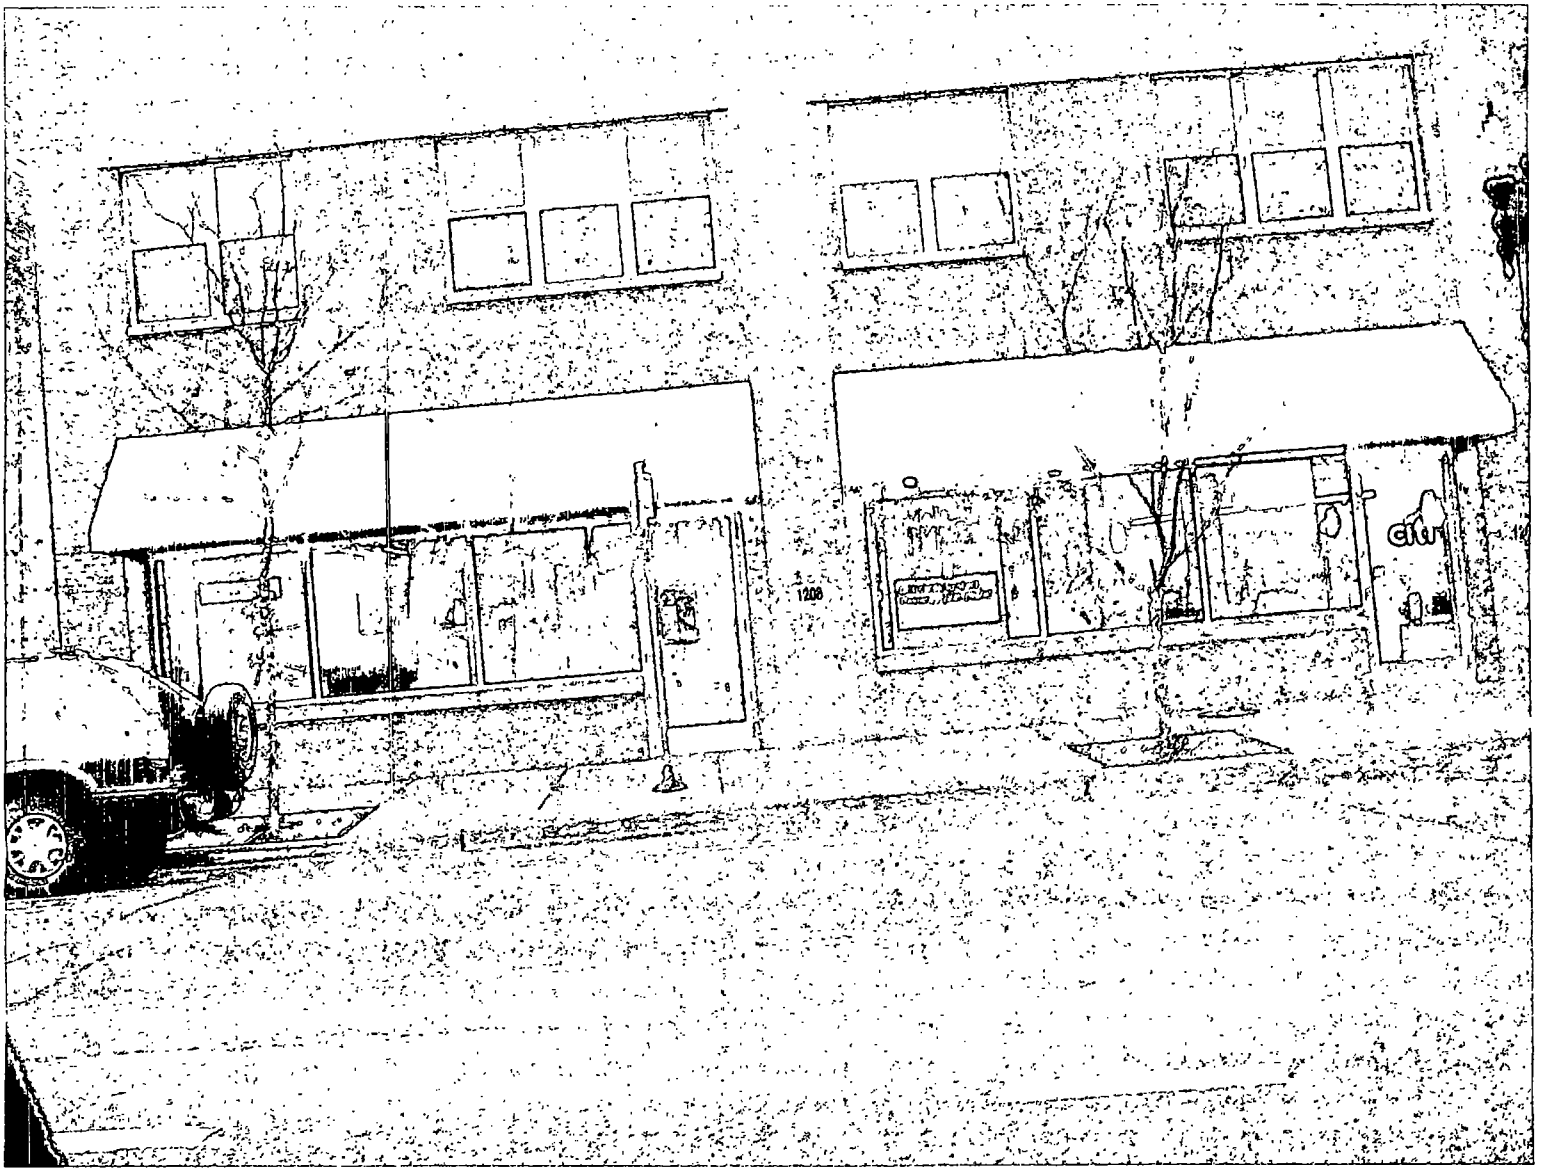

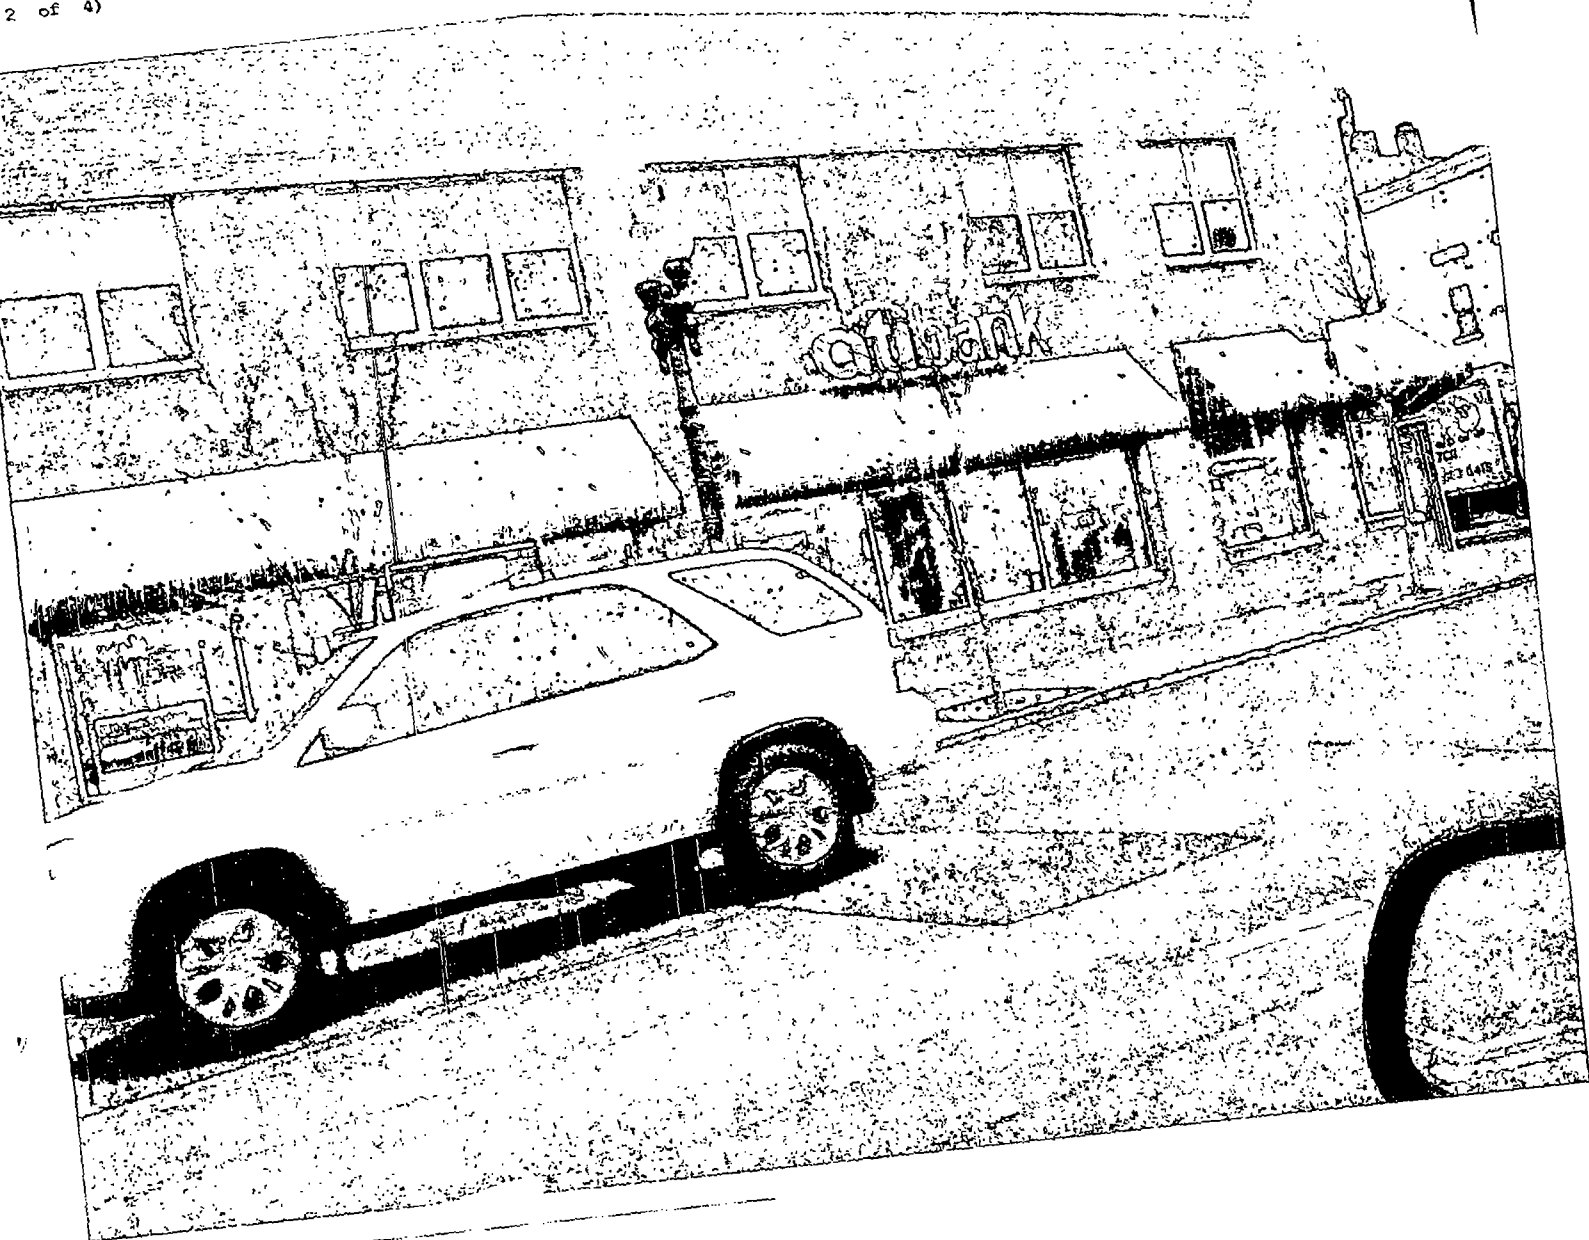





City of Chicago



O2014-8341

Office of the City Clerk

Document Tracking Sheet

| | |
|---------------------------------|--|
| Meeting Date: | 10/8/2014 |
| Sponsor(s): | Reboyras (30) |
| Type: | Ordinance |
| Title: | Awning(s) for Prism Optics, Inc. |
| Committee(s) Assignment: | Committee on Transportation and Public Way |

ORDINANCE
PRISM OPTICS INC
Acct. No. 32171 - 1
Permit No. 1115333

Be It Ordained by the City Council of the City of Chicago:

SECTION 1. Permission and authority are hereby given and granted to PRISM OPTICS INC, upon the terms and subject to the conditions of this ordinance to maintain and use, as now constructed, one (1) Awning(s) projecting over the public right-of-way adjacent to its premises known as 3594 N. Milwaukee Ave..

Said Awning(s) at N. Milwaukee Avenue measure(s):

One (1) at twenty-two (22) feet in length, and four point one seven (4.17) feet in width for a total of ninety-one point seven four (91.74) square feet.

The location of said privilege shall be as shown on prints kept on file with the Department of Business Affairs and Consumer Protection and the Office of the City Clerk.

Said privilege shall be constructed in accordance with plans and specifications approved by the Zoning Department - Signs.

This grant of privilege in the public way shall be subject to the provisions of Section 10-28-015 and all other required provisions of the Municipal Code of Chicago.

The grantee shall pay to the City of Chicago as compensation for the privilege #1115333 herein granted the sum of fifty (\$50.00) per annum in advance.

A 25% penalty will be added for payments received after due date.

The permit holder agrees to hold the City of Chicago harmless for any damage, relocation or replacement costs associated with damage, relocation or removal of private property caused by the City performing work in the public way.



Authority herein given and granted for a period of five (5) years from and after 10/07/2014.

Alderman _____

Ariel Reboyas 30th Ward


PRISM OPTICS, INC
3594 N MILWAUKEE
CHICAGO, IL 60641

milwaukee

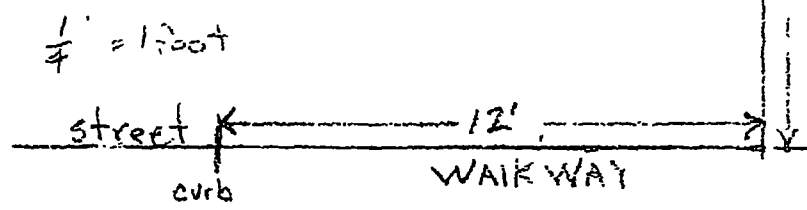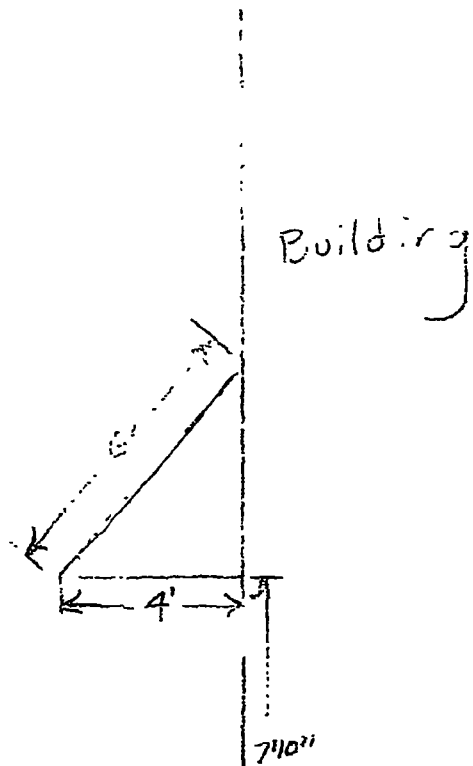

Side view

Cross Street Addison 60' Away

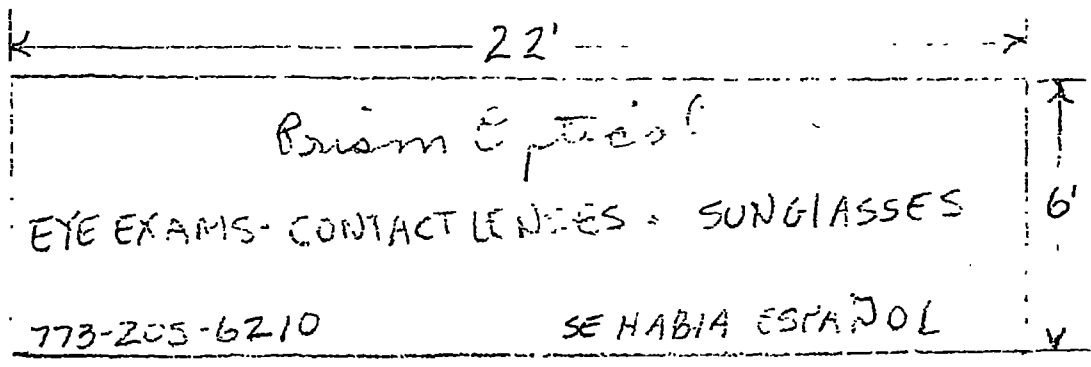

front view

$\frac{1}{4}'' = 1 \text{ foot}$



10/08/2014

Alderman **Ariel Reboyras**
Ward # **30**
City of Chicago
City Hall, Room **203**
121 North LaSalle Street
Chicago, Illinois 60602

Re: An ordinance to use and maintain a portion of the public right-of-way for **one (1) awning(s)** for
PRISM OPTICS INC, adjacent to the premises known as **3594 N. Milwaukee Ave..**

Dear Alderman **Ariel Reboyras**:

The applicant referenced above has requested the use of the public right-of-way for a **awning(s)**. An ordinance has been prepared by the Department of Business Affairs and Consumer Protection – Small Business Center - Public Way Use Unit for presentation to the City Council. Because this request was made for properties located in your ward, as approved by you as per the attached, I respectfully request that you introduce the attached ordinance at the next City Council meeting.

If you have any questions regarding this ordinance, please contact Anthony Bertuca at (312) 744-5506.

Department of Business Affairs and Consumer Protection



City of Chicago



O2014-8343

Office of the City Clerk

Document Tracking Sheet

| | |
|---------------------------------|--|
| Meeting Date: | 10/8/2014 |
| Sponsor(s): | Waguespack (32) |
| Type: | Ordinance |
| Title: | Awning(s) for ASICS |
| Committee(s) Assignment: | Committee on Transportation and Public Way |

ORDINANCE
ASICS
Acct. No. 389401 - 1
Permit No. 1112602

Be It Ordained by the City Council of the City of Chicago:

SECTION 1. Permission and authority are hereby given and granted to ASICS, upon the terms and subject to the conditions of this ordinance to construct, install, maintain and use three (3) Awning(s) projecting over the public right-of-way adjacent to its premises known as 1630 N. Damen Ave..

Said Awning(s) at N. Damen Avenue measure(s):

One (1) at forty-six (46) feet in length, and one (1) foot in width for a total of forty-six (46) square feet.

Two (2) at twenty (20) feet in length, and one (1) foot in width for a total of forty (40) square feet.

The location of said privilege shall be as shown on prints kept on file with the Department of Business Affairs and Consumer Protection and the Office of the City Clerk.

Said privilege shall be constructed in accordance with plans and specifications approved by the Zoning Department - Signs.

This grant of privilege in the public way shall be subject to the provisions of Section 10-28-015 and all other required provisions of the Municipal Code of Chicago.


The grantee shall pay to the City of Chicago as compensation for the privilege #1112602 herein granted the sum of one hundred seventy-one (\$171.00) per annum in advance.

A 25% penalty will be added for payments received after due date.

The permit holder agrees to hold the City of Chicago harmless for any damage, relocation or replacement costs associated with damage, relocation or removal of private property caused by the City performing work in the public way.


Authority herein given and granted for a period of five (5) years from and after Date of Passage.

Alderman 
Scott Waguespack 32nd Ward

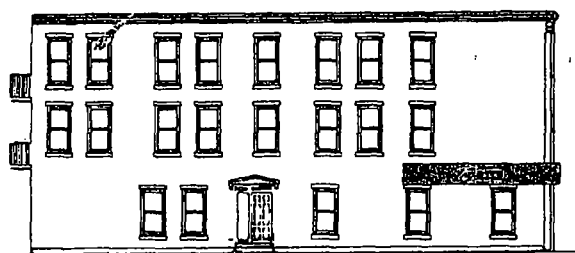
**SOUTH ELEVATION****NORTH ELEVATION**

**2'-10" x 20'-7" ALUMINUM AWNING/BLUE
WITH 1" RAISED ALUMINUM LETTERS/WHITE
BLUE REVEAL AT TOP WASHES WHITE
NEON LIGHT ON AWNING**

1'-8"
1'-0"

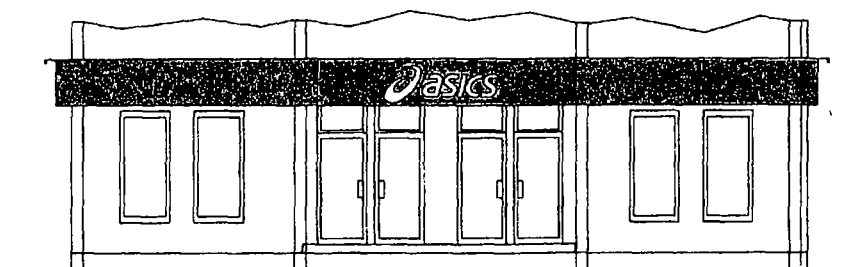**EAST ELEVATION**

**2'-10" x 46'-0" ALUMINUM AWNING/BLUE
WITH 1" RAISED ALUMINUM LETTERS/WHITE
BLUE REVEAL AT TOP WASHES WHITE
NEON LIGHT ON AWNING**

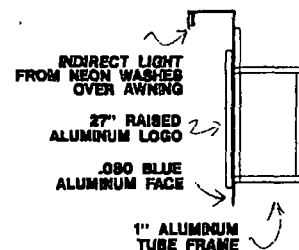

Best Neon Sign

SCALE NO SCALE SLS ASICS2

CUSTOMER ASICS

JOB ADDRESS 1330 N. DANIEL AVE.

CITY CHICAGO

STATE IL

ARTIST to DATE 4/1/14

CUSTOMER APPROVAL:

By signing the approval box on this sketch, I understand that I am accepting all aspects of this drawing. This includes artwork, specifications, dimensions, spelling, and any other representations herein. I also understand that color representations on this sketch are approximate, and may not match manufactured product exactly.



2nd Attempt at Introduction

10/08/2014

Alderman **Scott Waguespack**
Ward # 32
City of Chicago
City Hall, Room 300
121 North LaSalle Street
Chicago, Illinois 60602

Re: An ordinance to use and maintain a portion of the public right-of-way for **three (3) awning(s)** for **ASICS**, adjacent to the premises known as **1630 N. Damen Ave.**.

Dear Alderman **Scott Waguespack**:

The applicant referenced above has requested the use of the public right-of-way for a **awning(s)**. An ordinance has been prepared by the Department of Business Affairs and Consumer Protection – Small Business Center - Public Way Use Unit for presentation to the City Council. Because this request was made for properties located in your ward, as approved by you as per the attached, I respectfully request that you introduce the attached ordinance at the next City Council meeting.

If you have any questions regarding this ordinance, please contact Anthony Bertuca at (312) 744-5506.

Department of Business Affairs and Consumer Protection



City of Chicago



O2014-8345

Office of the City Clerk

Document Tracking Sheet

| | |
|---------------------------------|--|
| Meeting Date: | 10/8/2014 |
| Sponsor(s): | Waguespack (32) |
| Type: | Ordinance |
| Title: | Awning(s) for Dog Wash and Supply, The |
| Committee(s) Assignment: | Committee on Transportation and Public Way |

ORDINANCE

The Dog Wash and Supply

Acct. No. 389636 - 1

Permit No. 1113250

Be It Ordained by the City Council of the City of Chicago:

SECTION 1. Permission and authority are hereby given and granted to The Dog Wash and Supply, upon the terms and subject to the conditions of this ordinance to construct, install, maintain and use two (2) Awning(s) projecting over the public right-of-way adjacent to its premises known as 2223 W. Belmont Ave..

Said Awning(s) at W. Belmont Avenue measure(s):

Two (2) at nine point five (9.5) feet in length, and two point five (2.5) feet in width for a total of forty-seven point five (47.5) square feet.

The location of said privilege shall be as shown on prints kept on file with the Department of Business Affairs and Consumer Protection and the Office of the City Clerk.

Said privilege shall be constructed in accordance with plans and specifications approved by the Zoning Department - Signs.

This grant of privilege in the public way shall be subject to the provisions of Section 10-28-015 and all other required provisions of the Municipal Code of Chicago.

The grantee shall pay to the City of Chicago as compensation for the privilege #1113250 herein granted the sum of one hundred (\$100.00) per annum in advance.

A 25% penalty will be added for payments received after due date.


The permit holder agrees to hold the City of Chicago harmless for any damage, relocation or replacement costs associated with damage, relocation or removal of private property caused by the City performing work in the public way.

Authority herein given and granted for a period of five (5) years from and after Date of Passage.

Alderman 
Scott Waguespack 32nd Ward

The Dog Wash 9'-6"

X4

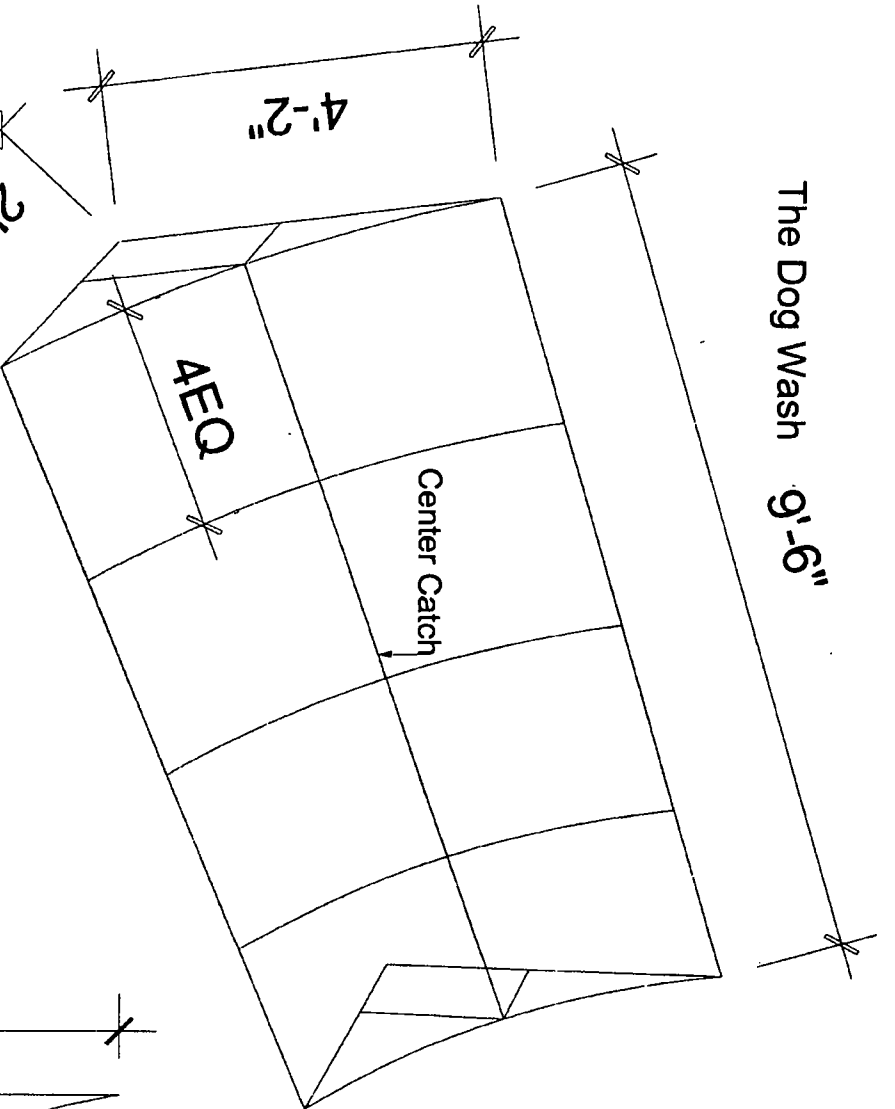

4'-2"

Center Catch

Notes

- 4 new concave awnings
- alum, staple
- silver finish
- welded construction

9 ft
height above
grade

sidewalk


LOCATION: 2223 W. Belmont Ave

Unit 103

Chicago IL 60618

ORG NAME: The Dog Wash & Supply Co.

2'-6"

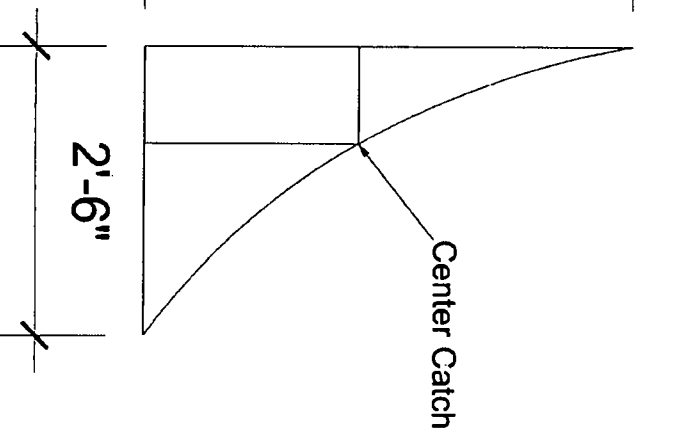



10/08/2014

Alderman Scott Waguespack
Ward # 32
City of Chicago
City Hall, Room 300
121 North LaSalle Street
Chicago, Illinois 60602

Re: An ordinance to use and maintain a portion of the public right-of-way for **two (2) awning(s)** for **The Dog Wash and Supply**, adjacent to the premises known as **2223 W. Belmont Ave.**

Dear Alderman **Scott Waguespack**:

The applicant referenced above has requested the use of the public right-of-way for a **awning(s)**. An ordinance has been prepared by the Department of Business Affairs and Consumer Protection – Small Business Center - Public Way Use Unit for presentation to the City Council. Because this request was made for properties located in your ward, as approved by you as per the attached, I respectfully request that you introduce the attached ordinance at the next City Council meeting.

If you have any questions regarding this ordinance, please contact Anthony Bertuca at (312) 744-5506.

Department of Business Affairs and Consumer Protection



City of Chicago



O2014-8346

Office of the City Clerk

Document Tracking Sheet

| | |
|---------------------------------|--|
| Meeting Date: | 10/8/2014 |
| Sponsor(s): | Waguespack (32) |
| Type: | Ordinance |
| Title: | Awning(s) for Floyd's Pub |
| Committee(s) Assignment: | Committee on Transportation and Public Way |

ORDINANCE
FLOYD'S PUB
Acct. No. 222699 - 1
Permit No. 1115200

Be It Ordained by the City Council of the City of Chicago:

SECTION 1. Permission and authority are hereby given and granted to FLOYD'S PUB, upon the terms and subject to the conditions of this ordinance to maintain and use, as now constructed, one (1) Awning(s) projecting over the public right-of-way adjacent to its premises known as 1944 N. Oakley Ave..

Said Awning(s) at NORTH OAKLEY AVENUE measure(s):

One (1) at twelve (12) feet in length, and two point five (2.5) feet in width for a total of thirty (30) square feet.

The location of said privilege shall be as shown on prints kept on file with the Department of Business Affairs and Consumer Protection and the Office of the City Clerk.

Said privilege shall be constructed in accordance with plans and specifications approved by the Zoning Department - Signs.

This grant of privilege in the public way shall be subject to the provisions of Section 10-28-015 and all other required provisions of the Municipal Code of Chicago.


The grantee shall pay to the City of Chicago as compensation for the privilege #1115200 herein granted the sum of fifty (\$50.00) per annum in advance.

A 25% penalty will be added for payments received after due date.

The permit holder agrees to hold the City of Chicago harmless for any damage, relocation or replacement costs associated with damage, relocation or removal of private property caused by the City performing work in the public way.

Authority herein given and granted for a period of five (5) years from and after 09/13/2014.

Alderman 
Scott Waguespack 32nd Ward

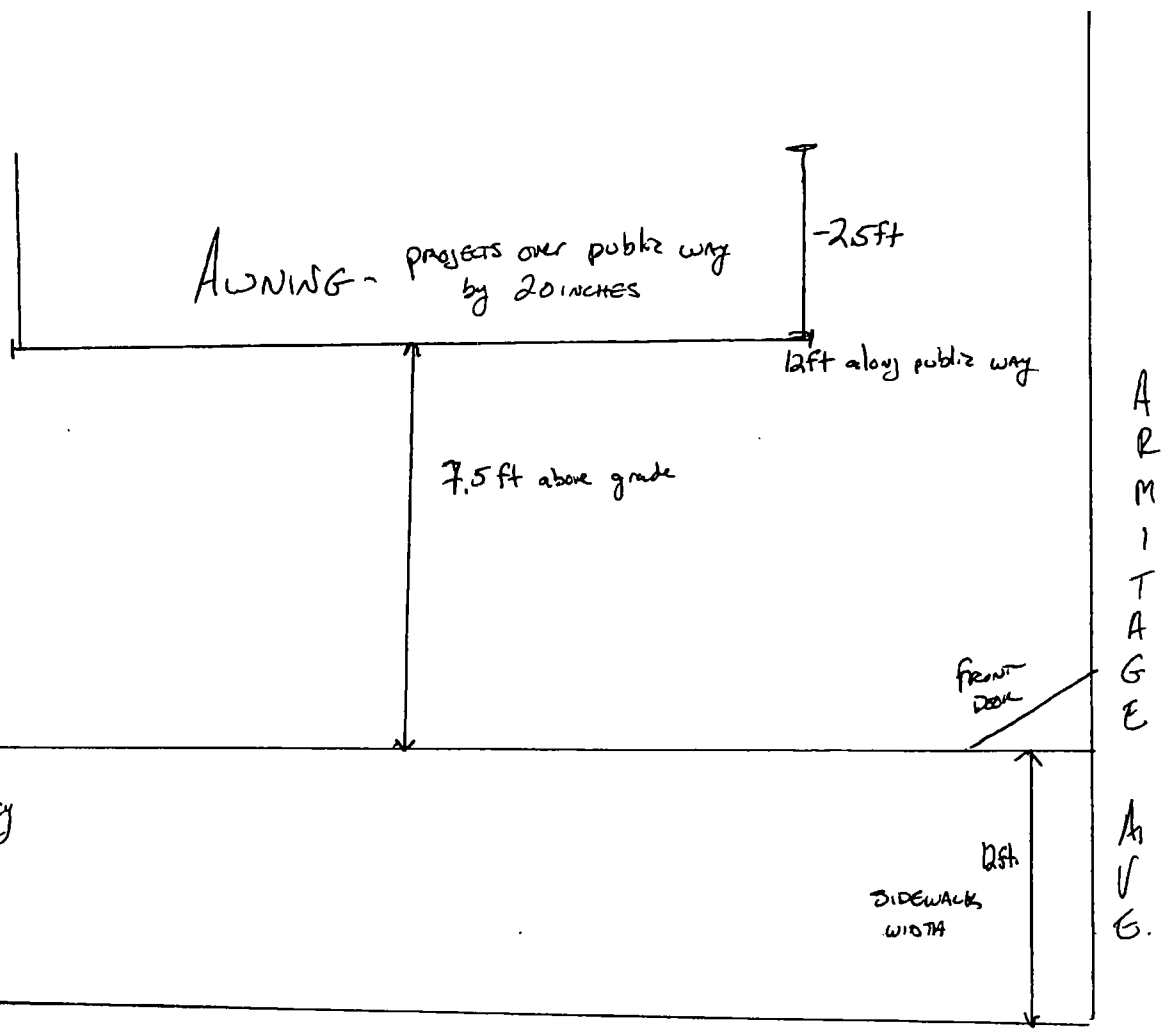

N. OAKLEY AVE.

FLOYD'S PUB
1944 N. OAKLEY AVE



10/08/2014

Alderman Scott Waguespack
Ward # 32
City of Chicago
City Hall, Room 300
121 North LaSalle Street
Chicago, Illinois 60602

Re: An ordinance to use and maintain a portion of the public right-of-way for **one (1) awning(s)** for
FLOYD'S PUB, adjacent to the premises known as **1944 N. Oakley Ave..**

Dear Alderman **Scott Waguespack**:

The applicant referenced above has requested the use of the public right-of-way for a **awning(s)**. An ordinance has been prepared by the Department of Business Affairs and Consumer Protection – Small Business Center - Public Way Use Unit for presentation to the City Council. Because this request was made for properties located in your ward, as approved by you as per the attached, I respectfully request that you introduce the attached ordinance at the next City Council meeting.

If you have any questions regarding this ordinance, please contact Anthony Bertuca at (312) 744-5506.

Department of Business Affairs and Consumer Protection



City of Chicago



O2014-8349

Office of the City Clerk

Document Tracking Sheet

| | |
|---------------------------------|--|
| Meeting Date: | 10/8/2014 |
| Sponsor(s): | Waguespack (32) |
| Type: | Ordinance |
| Title: | Awning(s) for Go Grocer No. 1 |
| Committee(s) Assignment: | Committee on Transportation and Public Way |

ORDINANCE
GO GROCER #1
Acct. No. 339872 - 1
Permit No. 1115203

Be It Ordained by the City Council of the City of Chicago:

SECTION 1. Permission and authority are hereby given and granted to GO GROCER #1, upon the terms and subject to the conditions of this ordinance to maintain and use, as now constructed, one (1) Awning(s) projecting over the public right-of-way adjacent to its premises known as 2060 W. North Ave..

Said Awning(s) at W. North Ave measure(s):

One (1) at fifty (50) feet in length, and two (2) feet in width for a total of one hundred (100) square feet.

The location of said privilege shall be as shown on prints kept on file with the Department of Business Affairs and Consumer Protection and the Office of the City Clerk.

Said privilege shall be constructed in accordance with plans and specifications approved by the Zoning Department - Signs.

This grant of privilege in the public way shall be subject to the provisions of Section 10-28-015 and all other required provisions of the Municipal Code of Chicago.

The grantee shall pay to the City of Chicago as compensation for the privilege #1115203 herein granted the sum of seventy-five (\$75.00) per annum in advance.

A 25% penalty will be added for payments received after due date.

The permit holder agrees to hold the City of Chicago harmless for any damage, relocation or replacement costs associated with damage, relocation or removal of private property caused by the City performing work in the public way.

Authority herein given and granted for a period of five (5) years from and after 09/09/2014.

Alderman


Scott Waguespack 32nd Ward





10/08/2014

Alderman Scott Waguespack
Ward # 32
City of Chicago
City Hall, Room 300
121 North LaSalle Street
Chicago, Illinois 60602

Re: An ordinance to use and maintain a portion of the public right-of-way for **one (1) awning(s)** for **GO GROCER #1**, adjacent to the premises known as **2060 W. North Ave.**.

Dear Alderman **Scott Waguespack**:

The applicant referenced above has requested the use of the public right-of-way for a **awning(s)**. An ordinance has been prepared by the Department of Business Affairs and Consumer Protection – Small Business Center - Public Way Use Unit for presentation to the City Council. Because this request was made for properties located in your ward, as approved by you as per the attached, I respectfully request that you introduce the attached ordinance at the next City Council meeting.

If you have any questions regarding this ordinance, please contact Anthony Bertuca at (312) 744-5506.

Department of Business Affairs and Consumer Protection



City of Chicago



O2014-8353

Office of the City Clerk

Document Tracking Sheet

| | |
|---------------------------------|--|
| Meeting Date: | 10/8/2014 |
| Sponsor(s): | Waguespack (32) |
| Type: | Ordinance |
| Title: | Awning(s) for Kickin' |
| Committee(s) Assignment: | Committee on Transportation and Public Way |

ORDINANCE
KICKIN'
Acct. No. 302679 - 4
Permit No. 1112200

Be It Ordained by the City Council of the City of Chicago:

SECTION 1. Permission and authority are hereby given and granted to KICKIN', upon the terms and subject to the conditions of this ordinance to construct, install, maintain and use one (1) Awning(s) projecting over the public right-of-way adjacent to its premises known as 2118 W. Roscoe St..

Said Awning(s) at W. Roscoe Street measure(s):

One (1) at nineteen (19) feet in length, and two (2) feet in width for a total of thirty-eight (38) square feet.

The location of said privilege shall be as shown on prints kept on file with the Department of Business Affairs and Consumer Protection and the Office of the City Clerk.

Said privilege shall be constructed in accordance with plans and specifications approved by the Zoning Department - Signs.


This grant of privilege in the public way shall be subject to the provisions of Section 10-28-015 and all other required provisions of the Municipal Code of Chicago.

The grantee shall pay to the City of Chicago as compensation for the privilege #1112200 herein granted the sum of fifty (\$50.00) per annum in advance.

A 25% penalty will be added for payments received after due date.

The permit holder agrees to hold the City of Chicago harmless for any damage, relocation or replacement costs associated with damage, relocation or removal of private property caused by the City performing work in the public way.

Authority herein given and granted for a period of five (5) years from and after Date of Passage.

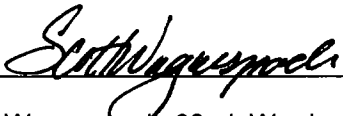Alderman 
Scott Waguespack 32nd Ward

19 ft 0 in

kickin'

active boutique for moms-to-be and babes

| | | | | |
|--|--|--|--|--|
| | | | | |
| | | | | |
| | | | | |



10/08/2014

Alderman Scott Waguespack
Ward # 32
City of Chicago
City Hall, Room 300
121 North LaSalle Street
Chicago, Illinois 60602

Re: An ordinance to use and maintain a portion of the public right-of-way for **one (1) awning(s)** for **KICKIN'**, adjacent to the premises known as **2118 W. Roscoe St.**.

Dear Alderman **Scott Waguespack**:


The applicant referenced above has requested the use of the public right-of-way for a **awning(s)**. An ordinance has been prepared by the Department of Business Affairs and Consumer Protection – Small Business Center - Public Way Use Unit for presentation to the City Council. Because this request was made for properties located in your ward, as approved by you as per the attached, I respectfully request that you introduce the attached ordinance at the next City Council meeting.

If you have any questions regarding this ordinance, please contact Anthony Bertuca at (312) 744-5506.

Department of Business Affairs and Consumer Protection



City of Chicago

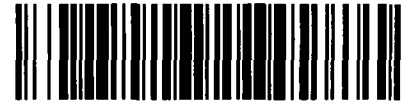

O2014-8358

Office of the City Clerk

Document Tracking Sheet

| | |
|---------------------------------|--|
| Meeting Date: | 10/8/2014 |
| Sponsor(s): | Mell (33) |
| Type: | Ordinance |
| Title: | Awning(s) for J&A Liquors, Inc. |
| Committee(s) Assignment: | Committee on Transportation and Public Way |

ORDINANCE
J & A LIQUORS INC
Acct. No. 11217 - 1
Permit No. 1115175

Be It Ordained by the City Council of the City of Chicago:

SECTION 1. Permission and authority are hereby given and granted to J & A LIQUORS INC, upon the terms and subject to the conditions of this ordinance to maintain and use, as now constructed, one (1) Awning(s) projecting over the public right-of-way adjacent to its premises known as 3213 W. Lawrence Ave..

Said Awning(s) at W. Lawrence Avenue measure(s):

One (1) at sixteen (16) feet in length, and two (2) feet in width for a total of thirty-two (32) square feet.

The location of said privilege shall be as shown on prints kept on file with the Department of Business Affairs and Consumer Protection and the Office of the City Clerk.

Said privilege shall be constructed in accordance with plans and specifications approved by the Zoning Department - Signs.


This grant of privilege in the public way shall be subject to the provisions of Section 10-28-015 and all other required provisions of the Municipal Code of Chicago.

The grantee shall pay to the City of Chicago as compensation for the privilege #1115175 herein granted the sum of fifty (\$50.00) per annum in advance.

A 25% penalty will be added for payments received after due date.

The permit holder agrees to hold the City of Chicago harmless for any damage, relocation or replacement costs associated with damage, relocation or removal of private property caused by the City performing work in the public way.

Authority herein given and granted for a period of five (5) years from and after 01/13/2014.

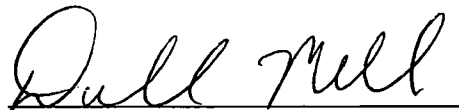Alderman 

Deborah Mell 33rd Ward





10/08/2014

Alderman Deborah Mell
Ward # **33**
City of Chicago
City Hall, Room **208**
121 North LaSalle Street
Chicago, Illinois 60602

Re: An ordinance to use and maintain a portion of the public right-of-way for **one (1) awning(s)** for **J & A LIQUORS INC**, adjacent to the premises known as **3213 W. Lawrence Ave.**.

Dear Alderman **Deborah Mell**:

The applicant referenced above has requested the use of the public right-of-way for a **awning(s)**. An ordinance has been prepared by the Department of Business Affairs and Consumer Protection – Small Business Center - Public Way Use Unit for presentation to the City Council. Because this request was made for properties located in your ward, as approved by you as per the attached, I respectfully request that you introduce the attached ordinance at the next City Council meeting.

If you have any questions regarding this ordinance, please contact Anthony Bertuca at (312) 744-5506.

Department of Business Affairs and Consumer Protection



City of Chicago



O2014-8361

Office of the City Clerk

Document Tracking Sheet

| | |
|---------------------------------|--|
| Meeting Date: | 10/8/2014 |
| Sponsor(s): | Mell (33) |
| Type: | Ordinance |
| Title: | Awning(s) for Jerusalem Liquors |
| Committee(s) Assignment: | Committee on Transportation and Public Way |

ORDINANCE
JERUSALEM LIQUORS
Acct. No. 80 - 1
Permit No. 1115334

Be It Ordained by the City Council of the City of Chicago:

SECTION 1. Permission and authority are hereby given and granted to JERUSALEM LIQUORS, upon the terms and subject to the conditions of this ordinance to maintain and use, as now constructed, one (1) Awning(s) projecting over the public right-of-way adjacent to its premises known as 3133-3135 W. Lawrence Ave..

Said Awning(s) at W. LAWRENCE measure(s):

One (1) at thirty-three point five (33.5) feet in length, and one point five (1.5) foot in width for a total of fifty point two five (50.25) square feet.

The location of said privilege shall be as shown on prints kept on file with the Department of Business Affairs and Consumer Protection and the Office of the City Clerk.

Said privilege shall be constructed in accordance with plans and specifications approved by the Zoning Department - Signs.


This grant of privilege in the public way shall be subject to the provisions of Section 10-28-015 and all other required provisions of the Municipal Code of Chicago.

The grantee shall pay to the City of Chicago as compensation for the privilege #1115334 herein granted the sum of fifty-eight dollars and fifty cents (\$58.50) per annum in advance.

A 25% penalty will be added for payments received after due date.

The permit holder agrees to hold the City of Chicago harmless for any damage, relocation or replacement costs associated with damage, relocation or removal of private property caused by the City performing work in the public way.

Authority herein given and granted for a period of five (5) years from and after 10/04/2014.

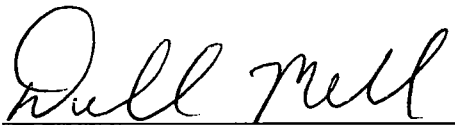Alderman 

Deborah Mell 33rd Ward

TROY ST.

- SIDE WALK -

19'

3133 W. LAWRENCE

14'

ENTRY

CANOPY PROJECTS OUT

1 1/2'

CANOPY

19 1/2'

- SIDE WALK - 12'

LAWRENCE AVE.

SCALE 1/8" = 1'

9/14/09





10/08/2014

Alderman Deborah Mell
Ward # 33
City of Chicago
City Hall, Room 208
121 North LaSalle Street
Chicago, Illinois 60602

Re: An ordinance to use and maintain a portion of the public right-of-way for **one (1) awning(s)** for
JERUSALEM LIQUORS, adjacent to the premises known as **3133-3135 W. Lawrence Ave..**

Dear Alderman **Deborah Mell**:

The applicant referenced above has requested the use of the public right-of-way for a **awning(s)**. An ordinance has been prepared by the Department of Business Affairs and Consumer Protection – Small Business Center - Public Way Use Unit for presentation to the City Council. Because this request was made for properties located in your ward, as approved by you as per the attached, I respectfully request that you introduce the attached ordinance at the next City Council meeting.

If you have any questions regarding this ordinance, please contact Anthony Bertuca at (312) 744-5506.

Department of Business Affairs and Consumer Protection



City of Chicago



O2014-8363

Office of the City Clerk

Document Tracking Sheet

| | |
|---------------------------------|--|
| Meeting Date: | 10/8/2014 |
| Sponsor(s): | Colón (35) |
| Type: | Ordinance |
| Title: | Awning(s) for Anong, Inc. |
| Committee(s) Assignment: | Committee on Transportation and Public Way |

ORDINANCE
ANONG INC.
Acct. No. 338920 - 1
Permit No. 1098774

Be It Ordained by the City Council of the City of Chicago:

SECTION 1. Permission and authority are hereby given and granted to ANONG INC., upon the terms and subject to the conditions of this ordinance to maintain and use, as now constructed, one (1) Awning(s) projecting over the public right-of-way adjacent to its premises known as 2532 N. California Ave..

Said Awning(s) at N. California Avenue measure(s):

One (1) at twenty-two (22) feet in length, and two (2) feet in width for a total of forty-four (44) square feet.

The location of said privilege shall be as shown on prints kept on file with the Department of Business Affairs and Consumer Protection and the Office of the City Clerk.

Said privilege shall be constructed in accordance with plans and specifications approved by the Zoning Department - Signs.


This grant of privilege in the public way shall be subject to the provisions of Section 10-28-015 and all other required provisions of the Municipal Code of Chicago.

The grantee shall pay to the City of Chicago as compensation for the privilege #1098774 herein granted the sum of fifty (\$50.00) per annum in advance.

A 25% penalty will be added for payments received after due date.

The permit holder agrees to hold the City of Chicago harmless for any damage, relocation or replacement costs associated with damage, relocation or removal of private property caused by the City performing work in the public way.


Authority herein given and granted for a period of five (5) years from and after Date of Passage.

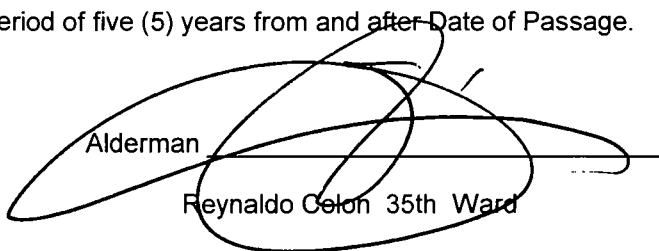
Alderman
Reynaldo Colon 35th Ward

CHICAGO
BACP
BUSINESS AFFAIRS &
CONSUMER PROTECTION
Department of Business Affairs and Consumer Protection (BACP) - Business Assistance Center (BAC)
Public Way Use Unit (PWU) - City Hall, Room 800 - 121 North LaSalle Street, Chicago, Illinois 60602
www.cityofchicago.org/bacp - 312.74.GOBIZ (744.6249) - 312.742.1974 (TTY)

EXAMPLE OF CANOPY/AWNING DRAWING
APPLICATION TO USE THE PUBLIC RIGHT OF WAY

CITY OF CHICAGO - BACP-PWU - BUNDLE PERMIT APPLICATION - V.09.28.10

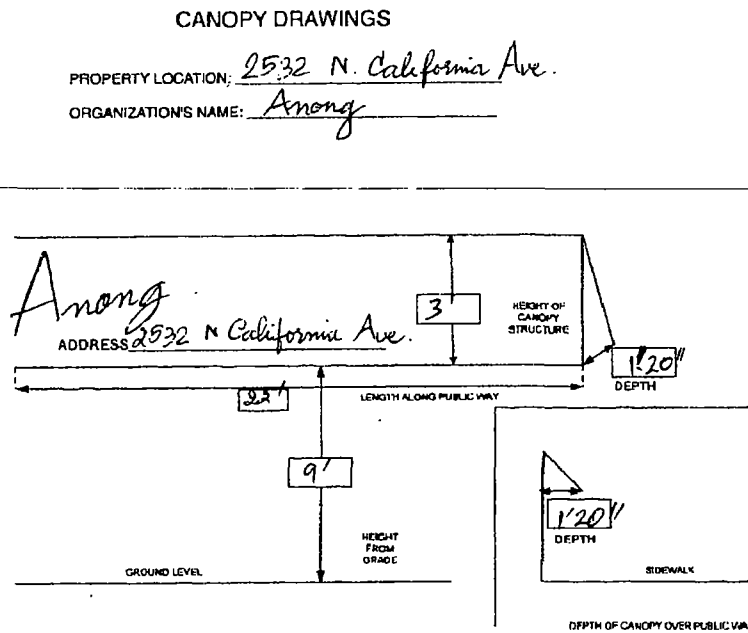



10/08/2014

Alderman **Reynaldo Colon**
Ward # **35**
City of Chicago
City Hall, Room **203**
121 North LaSalle Street
Chicago, Illinois 60602

Re: An ordinance to use and maintain a portion of the public right-of-way for **one (1) awning(s)** for
ANONG INC., adjacent to the premises known as **2532 N. California Ave.**.

Dear Alderman **Reynaldo Colon**:

The applicant referenced above has requested the use of the public right-of-way for a **awning(s)**. An ordinance has been prepared by the Department of Business Affairs and Consumer Protection – Small Business Center - Public Way Use Unit for presentation to the City Council. Because this request was made for properties located in your ward, as approved by you as per the attached, I respectfully request that you introduce the attached ordinance at the next City Council meeting.

If you have any questions regarding this ordinance, please contact Anthony Bertuca at (312) 744-5506.

Department of Business Affairs and Consumer Protection



City of Chicago



O2014-8365

Office of the City Clerk

Document Tracking Sheet

| | |
|---------------------------------|--|
| Meeting Date: | 10/8/2014 |
| Sponsor(s): | Colón (35) |
| Type: | Ordinance |
| Title: | Awning(s) for Chez Francis Beauty Salon |
| Committee(s) Assignment: | Committee on Transportation and Public Way |

ORDINANCE

Chez Francis Beauty Salon

Acct. No. 390920 - 1

Permit No. 1114247

Be It Ordained by the City Council of the City of Chicago:

SECTION 1. Permission and authority are hereby given and granted to Chez Francis Beauty Salon, upon the terms and subject to the conditions of this ordinance to construct, install, maintain and use three (3) Awning(s) projecting over the public right-of-way adjacent to its premises known as 3280 W. Fullerton Ave..

Said Awning(s) at W. Fullerton Avenue measure(s):

One (1) at fifteen point eight three (15.83) feet in length, and two (2) feet in width for a total of thirty-one point six six (31.66) square feet.

One (1) at seven point one seven (7.17) feet in length, and two (2) feet in width for a total of fourteen point three four (14.34) square feet.

One (1) at eight point one seven (8.17) feet in length, and two (2) feet in width for a total of sixteen point three four (16.34) square feet.

The location of said privilege shall be as shown on prints kept on file with the Department of Business Affairs and Consumer Protection and the Office of the City Clerk.

Said privilege shall be constructed in accordance with plans and specifications approved by the Zoning Department - Signs.

This grant of privilege in the public way shall be subject to the provisions of Section 10-28-015 and all other required provisions of the Municipal Code of Chicago.


The grantee shall pay to the City of Chicago as compensation for the privilege #1114247 herein granted the sum of one hundred fifty (\$150.00) per annum in advance.


A 25% penalty will be added for payments received after due date.

The permit holder agrees to hold the City of Chicago harmless for any damage, relocation or replacement costs associated with damage, relocation or removal of private property caused by the City performing work in the public way.

Authority herein given and granted for a period of five (5) years from and after Date of Passage.

Alderman _____
Reynaldo Colon 35th Ward

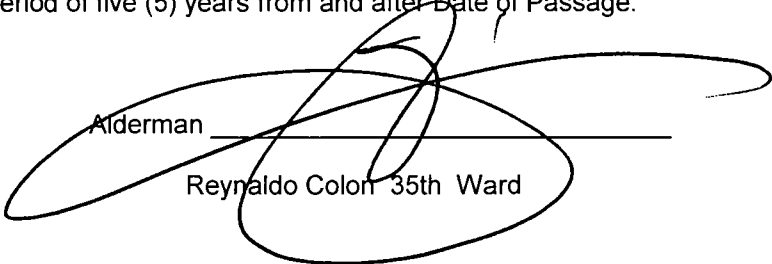A large, stylized handwritten signature in dark ink, appearing to read 'Reynaldo Colon', is written over the printed name and extends across the line for the Alderman's name.

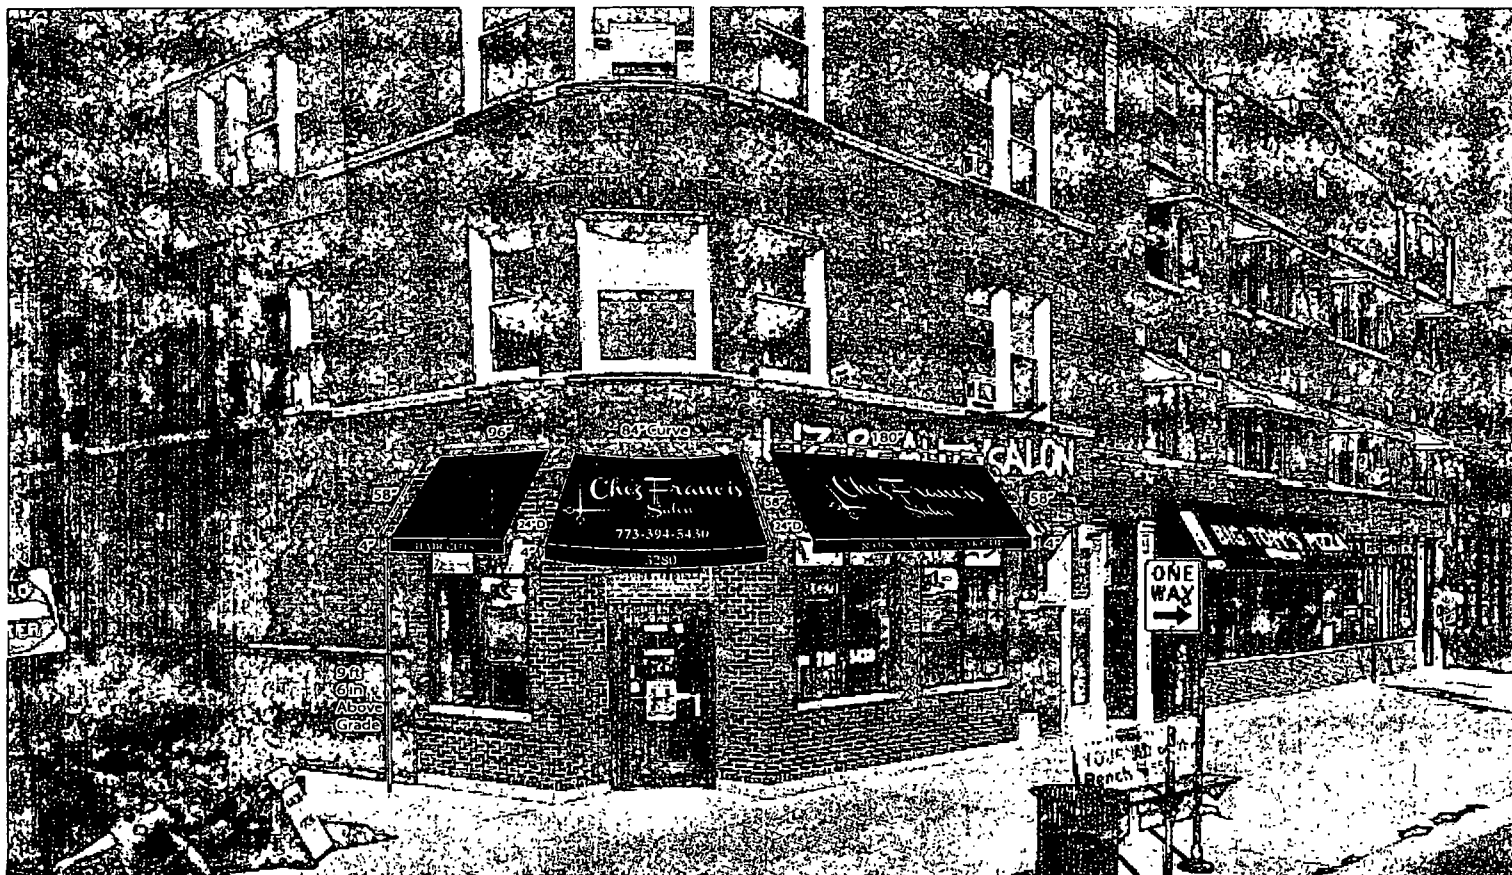

Project: Beauty Salon Awning **Client:** Johnner **Date:** 7/1/14 **Location:** 3280 W Fullerton Chicago, IL
Material: BLACK VINYL AWNING w/ WHITE VINYL LETTERING **Graphics:** Approved By Client As Shown In Proof



5344 W Diversey Ave Chicago IL 60639
O: 708-669-7177 C: 630-313-0286 E: Cory@icsignsinc.com
W: www.icsignsinc.com

All IC Signs & Graphics are copyrighted property of IC Signs & Graphics. Use of these designs without written consent from IC Signs & Graphics Inc is prohibited.



10/08/2014

Alderman **Reynaldo Colon**
Ward # **35**
City of Chicago
City Hall, Room **203**
121 North LaSalle Street
Chicago, Illinois 60602

Re: An ordinance to use and maintain a portion of the public right-of-way for **three (3) awning(s)** for
Chez Francis Beauty Salon, adjacent to the premises known as **3280 W. Fullerton Ave..**

Dear Alderman **Reynaldo Colon**:

The applicant referenced above has requested the use of the public right-of-way for a **awning(s)**. An ordinance has been prepared by the Department of Business Affairs and Consumer Protection – Small Business Center - Public Way Use Unit for presentation to the City Council. Because this request was made for properties located in your ward, as approved by you as per the attached, I respectfully request that you introduce the attached ordinance at the next City Council meeting.

If you have any questions regarding this ordinance, please contact Anthony Bertuca at (312) 744-5506.

Department of Business Affairs and Consumer Protection



City of Chicago



O2014-8366

Office of the City Clerk

Document Tracking Sheet

| | |
|---------------------------------|--|
| Meeting Date: | 10/8/2014 |
| Sponsor(s): | Colón (35) |
| Type: | Ordinance |
| Title: | Awning(s) for Tania's Unisex Beauty |
| Committee(s) Assignment: | Committee on Transportation and Public Way |

ORDINANCE
TANIA'S UNISEX BEAUTY
Acct. No. 287627 - 1
Permit No. 1115253

Be It Ordained by the City Council of the City of Chicago:

SECTION 1. Permission and authority are hereby given and granted to TANIA'S UNISEX BEAUTY, upon the terms and subject to the conditions of this ordinance to maintain and use, as now constructed, one (1) Awning(s) projecting over the public right-of-way adjacent to its premises known as 3704 W. Fullerton Ave..

Said Awning(s) at W. Fullerton Avenue measure(s):

One (1) at fifteen point five (15.5) feet in length, and three (3) feet in width for a total of forty-six point five (46.5) square feet.

The location of said privilege shall be as shown on prints kept on file with the Department of Business Affairs and Consumer Protection and the Office of the City Clerk.

Said privilege shall be constructed in accordance with plans and specifications approved by the Zoning Department - Signs.


This grant of privilege in the public way shall be subject to the provisions of Section 10-28-015 and all other required provisions of the Municipal Code of Chicago.

The grantee shall pay to the City of Chicago as compensation for the privilege #1115253 herein granted the sum of fifty (\$50.00) per annum in advance.

A 25% penalty will be added for payments received after due date.

The permit holder agrees to hold the City of Chicago harmless for any damage, relocation or replacement costs associated with damage, relocation or removal of private property caused by the City performing work in the public way.

Authority herein given and granted for a period of five (5) years from and after 09/13/2014.

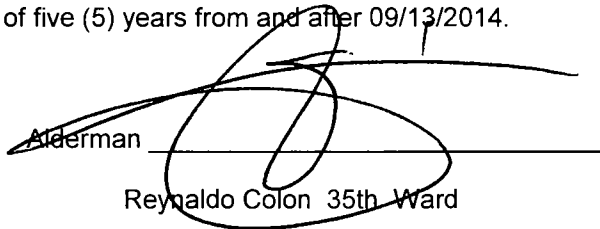
Alderman
Reynaldo Colon 35th Ward





10/08/2014

Alderman Reynaldo Colon
Ward # 35
City of Chicago
City Hall, Room 203
121 North LaSalle Street
Chicago, Illinois 60602

Re: An ordinance to use and maintain a portion of the public right-of-way for **one (1) awning(s)** for
TANIA'S UNISEX BEAUTY, adjacent to the premises known as **3704 W. Fullerton Ave..**

Dear Alderman **Reynaldo Colon**:

The applicant referenced above has requested the use of the public right-of-way for a **awning(s)**. An ordinance has been prepared by the Department of Business Affairs and Consumer Protection – Small Business Center - Public Way Use Unit for presentation to the City Council. Because this request was made for properties located in your ward, as approved by you as per the attached, I respectfully request that you introduce the attached ordinance at the next City Council meeting.

If you have any questions regarding this ordinance, please contact Anthony Bertuca at (312) 744-5506.

Department of Business Affairs and Consumer Protection



City of Chicago



O2014-8370

Office of the City Clerk

Document Tracking Sheet

| | |
|---------------------------------|--|
| Meeting Date: | 10/8/2014 |
| Sponsor(s): | Sposato (36) |
| Type: | Ordinance |
| Title: | Awning(s) for Thali's Restaurant |
| Committee(s) Assignment: | Committee on Transportation and Public Way |

ORDINANCE
THALI'S RESTAURANT
Acct. No. 344091 - 1
Permit No. 1115399

Be It Ordained by the City Council of the City of Chicago:

SECTION 1. Permission and authority are hereby given and granted to THALI'S RESTAURANT, upon the terms and subject to the conditions of this ordinance to maintain and use, as now constructed, one (1) Awning(s) projecting over the public right-of-way adjacent to its premises known as 3156 N. Austin Ave..

Said Awning(s) at N. Austin Avenue measure(s):

One (1) at forty (40) feet in length, and two (2) feet in width for a total of eighty (80) square feet.

The location of said privilege shall be as shown on prints kept on file with the Department of Business Affairs and Consumer Protection and the Office of the City Clerk.

Said privilege shall be constructed in accordance with plans and specifications approved by the Zoning Department - Signs.


This grant of privilege in the public way shall be subject to the provisions of Section 10-28-015 and all other required provisions of the Municipal Code of Chicago.

The grantee shall pay to the City of Chicago as compensation for the privilege #1115399 herein granted the sum of sixty-five (\$65.00) per annum in advance.

A 25% penalty will be added for payments received after due date.


The permit holder agrees to hold the City of Chicago harmless for any damage, relocation or replacement costs associated with damage, relocation or removal of private property caused by the City performing work in the public way.

Authority herein given and granted for a period of five (5) years from and after 09/09/2014.

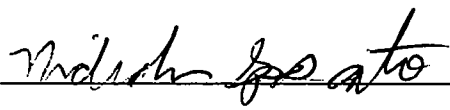Alderman 
Nicholas Sposato 36th Ward

TALY'S RESTAURANT

3156 N. AUSTIN AVE.

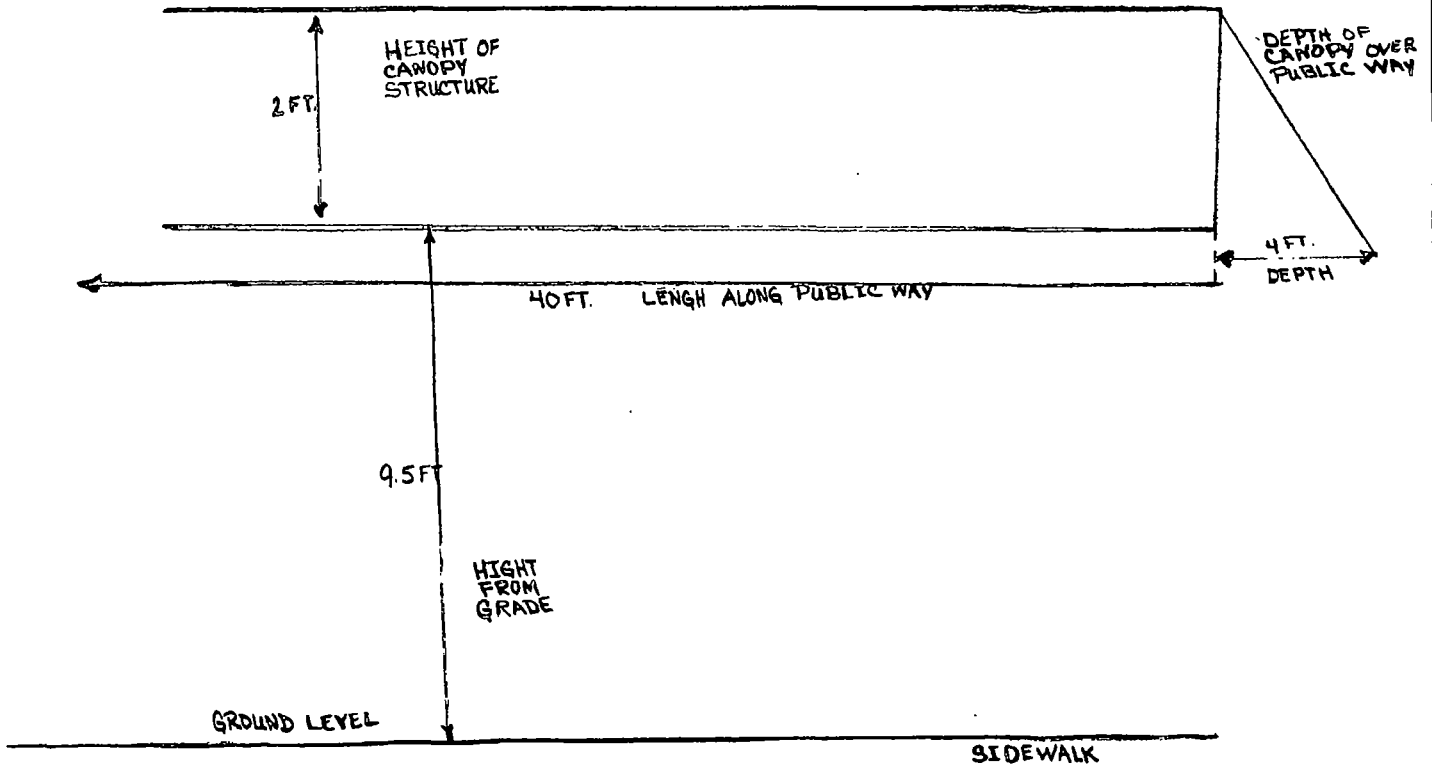



10/08/2014

Alderman Nicholas Sposato
Ward # 36
City of Chicago
City Hall, Room 304
121 North LaSalle Street
Chicago, Illinois 60602

Re: An ordinance to use and maintain a portion of the public right-of-way for **one (1) awning(s)** for
THALI'S RESTAURANT, adjacent to the premises known as **3156 N. Austin Ave..**

Dear Alderman **Nicholas Sposato**:

The applicant referenced above has requested the use of the public right-of-way for a **awning(s)**. An ordinance has been prepared by the Department of Business Affairs and Consumer Protection – Small Business Center - Public Way Use Unit for presentation to the City Council. Because this request was made for properties located in your ward, as approved by you as per the attached, I respectfully request that you introduce the attached ordinance at the next City Council meeting.

If you have any questions regarding this ordinance, please contact Anthony Bertuca at (312) 744-5506.

Department of Business Affairs and Consumer Protection



City of Chicago



O2014-8371

Office of the City Clerk

Document Tracking Sheet

| | |
|---------------------------------|--|
| Meeting Date: | 10/8/2014 |
| Sponsor(s): | O'Connor (40) |
| Type: | Ordinance |
| Title: | Awning(s) for Marruay & White |
| Committee(s) Assignment: | Committee on Transportation and Public Way |

ORDINANCE
MARRUAY & WHITE
Acct. No. 390953 - 1
Permit No. 1113455

Be It Ordained by the City Council of the City of Chicago:

SECTION 1. Permission and authority are hereby given and granted to MARRUAY & WHITE, upon the terms and subject to the conditions of this ordinance to construct, install, maintain and use one (1) Awning(s) projecting over the public right-of-way adjacent to its premises known as 5416 N. Clark St..

Said Awning(s) at N CLARK ST measure(s):

One (1) at sixteen point one seven (16.17) feet in length, and four point two five (4.25) feet in width for a total of sixty-eight point seven two (68.72) square feet.

The location of said privilege shall be as shown on prints kept on file with the Department of Business Affairs and Consumer Protection and the Office of the City Clerk.

Said privilege shall be constructed in accordance with plans and specifications approved by the Zoning Department - Signs.

This grant of privilege in the public way shall be subject to the provisions of Section 10-28-015 and all other required provisions of the Municipal Code of Chicago.

The grantee shall pay to the City of Chicago as compensation for the privilege #1113455 herein granted the sum of fifty (\$50.00) per annum in advance.

A 25% penalty will be added for payments received after due date.


The permit holder agrees to hold the City of Chicago harmless for any damage, relocation or replacement costs associated with damage, relocation or removal of private property caused by the City performing work in the public way.

Authority herein given and granted for a period of five (5) years from and after Date of Passage.

Alderman 
Patrick O'Connor 40th Ward

MURRAY & WHITE INC
5416 N CLARK ST.
CHICAGO, IL 60640

AWNING PLAN

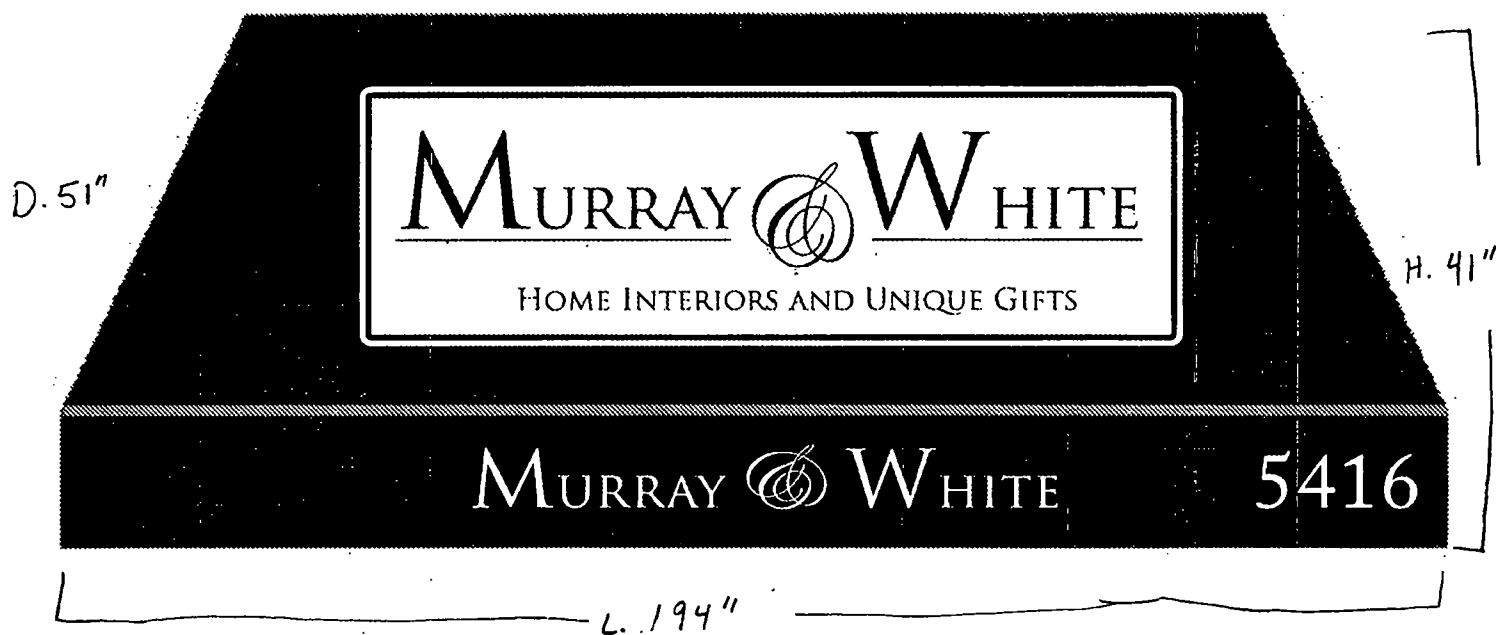



10/08/2014

Alderman **Patrick O'Connor**
Ward # 40
City of Chicago
City Hall, Room 305
121 North LaSalle Street
Chicago, Illinois 60602

Re: An ordinance to use and maintain a portion of the public right-of-way for **one (1) awning(s)** for
MARRUAY & WHITE, adjacent to the premises known as **5416 N. Clark St.**

Dear Alderman **Patrick O'Connor**:

The applicant referenced above has requested the use of the public right-of-way for a **awning(s)**. An ordinance has been prepared by the Department of Business Affairs and Consumer Protection – Small Business Center - Public Way Use Unit for presentation to the City Council. Because this request was made for properties located in your ward, as approved by you as per the attached, I respectfully request that you introduce the attached ordinance at the next City Council meeting.

If you have any questions regarding this ordinance, please contact Anthony Bertuca at (312) 744-5506.

Department of Business Affairs and Consumer Protection



City of Chicago

Office of the City Clerk

Document Tracking Sheet



O2014-8375

| | |
|---------------------------------|--|
| Meeting Date: | 10/8/2014 |
| Sponsor(s): | O'Connor (41) |
| Type: | Ordinance |
| Title: | Awning(s) for Don Juan |
| Committee(s) Assignment: | Committee on Transportation and Public Way |

ORDINANCE
DON JUAN
Acct. No. 3348 - 1
Permit No. 1114527

Be It Ordained by the City Council of the City of Chicago:

SECTION 1. Permission and authority are hereby given and granted to DON JUAN, upon the terms and subject to the conditions of this ordinance to maintain and use, as now constructed, one (1) Awning(s) projecting over the public right-of-way adjacent to its premises known as 6730 N. Northwest Hwy..

Said Awning(s) at Oshkosh measure(s):

One (1) at five (5) feet in length, and thirteen (13) feet in width for a total of sixty-five (65) square feet.

The location of said privilege shall be as shown on prints kept on file with the Department of Business Affairs and Consumer Protection and the Office of the City Clerk.

Said privilege shall be constructed in accordance with plans and specifications approved by the Zoning Department - Signs.

This grant of privilege in the public way shall be subject to the provisions of Section 10-28-015 and all other required provisions of the Municipal Code of Chicago.

The grantee shall pay to the City of Chicago as compensation for the privilege #1114527 herein granted the sum of fifty (\$50.00) per annum in advance.

A 25% penalty will be added for payments received after due date.

The permit holder agrees to hold the City of Chicago harmless for any damage, relocation or replacement costs associated with damage, relocation or removal of private property caused by the City performing work in the public way.

Authority herein given and granted for a period of five (5) years from and after 10/08/2013.

Alderman 
Mary O'Connor 41st Ward





2nd Attempt at Introduction

10/08/2014

Alderman **Mary O'Connor**
Ward # **41**
City of Chicago
City Hall, Room **203**
121 North LaSalle Street
Chicago, Illinois 60602

Re: An ordinance to use and maintain a portion of the public right-of-way for **one (1) awning(s)** for **DON JUAN**, adjacent to the premises known as **6730 N. Northwest Hwy.**

Dear Alderman **Mary O'Connor**:

The applicant referenced above has requested the use of the public right-of-way for a **awning(s)**. An ordinance has been prepared by the Department of Business Affairs and Consumer Protection – Small Business Center - Public Way Use Unit for presentation to the City Council. Because this request was made for properties located in your ward, as approved by you as per the attached, I respectfully request that you introduce the attached ordinance at the next City Council meeting.

If you have any questions regarding this ordinance, please contact Anthony Bertuca at (312) 744-5506.

Department of Business Affairs and Consumer Protection



City of Chicago



O2014-8377

Office of the City Clerk

Document Tracking Sheet

| | |
|---------------------------------|--|
| Meeting Date: | 10/8/2014 |
| Sponsor(s): | O'Connor (41) |
| Type: | Ordinance |
| Title: | Awning(s) for Ernest Cheirgalos |
| Committee(s) Assignment: | Committee on Transportation and Public Way |

ORDINANCE
ERNEST CHEIRGALOS
Acct. No. 339852 - 1
Permit No. 1114657

Be It Ordained by the City Council of the City of Chicago:

SECTION 1. Permission and authority are hereby given and granted to ERNEST CHEIRGALOS, upon the terms and subject to the conditions of this ordinance to maintain and use, as now constructed, eleven (11) Awning(s) projecting over the public right-of-way adjacent to its premises known as 5500-18 W. Devon Ave..

Said Awning(s) at W. Devon measure(s):

One (1) at nine point five (9.5) feet in length, and three point five (3.5) feet in width for a total of thirty-three point two five (33.25) square feet.

Said Awning(s) at W. Devon measure(s):

One (1) at seven point five (7.5) feet in length, and three point five (3.5) feet in width for a total of twenty-six point two five (26.25) square feet.

Said Awning(s) at W. Devon measure(s):

One (1) at ten point two five (10.25) feet in length, and three point five (3.5) feet in width for a total of thirty-five point eight eight (35.88) square feet.

Said Awning(s) at W. Devon measure(s):

One (1) at twenty-five (25) feet in length, and three point five (3.5) feet in width for a total of eighty-seven point five (87.5) square feet.

Said Awning(s) at W. Devon measure(s):

One (1) at twenty-two (22) feet in length, and three point five (3.5) feet in width for a total of seventy-seven (77) square feet.

Said Awning(s) at W. Devon measure(s):

One (1) at twenty-two point two five (22.25) feet in length, and three point five (3.5) feet in width for a total of seventy-seven point eight eight (77.88) square feet.

Said Awning(s) at W. Devon measure(s):

One (1) at twenty-two point five (22.5) feet in length, and three point five (3.5) feet in width for a total of seventy-eight point seven five (78.75) square feet.

Said Awning(s) at W. Devon measure(s):

One (1) at fourteen point two five (14.25) feet in length, and three point five (3.5) feet in width for a total of forty-nine point eight eight (49.88) square feet.

Said Awning(s) at W. Devon measure(s):

One (1) at twenty-three point five (23.5) feet in length, and three point five (3.5) feet in width for a total of eighty-two point two five (82.25) square feet.

Said Awning(s) at W. Devon measure(s):

Two (2) at sixteen (16) feet in length, and three point five (3.5) feet in width for a total of one hundred twelve (112) square feet.

The location of said privilege shall be as shown on prints kept on file with the Department of Business Affairs and Consumer Protection and the Office of the City Clerk.

Said privilege shall be constructed in accordance with plans and specifications approved by the Zoning Department - Signs.

This grant of privilege in the public way shall be subject to the provisions of Section 10-28-015 and all other required provisions of the Municipal Code of Chicago.

The grantee shall pay to the City of Chicago as compensation for the privilege #1114657 herein granted the sum of one hundred seventy-five (\$175.00) per annum in advance.

A 25% penalty will be added for payments received after due date.

The permit holder agrees to hold the City of Chicago harmless for any damage, relocation or replacement costs associated with damage, relocation or removal of private property caused by the City performing work in the public way.

Authority herein given and granted for a period of five (5) years from and after 03/18/2014.

Alderman 
Mary O'Connor 41st Ward

Canopies (Awnings) for 5500-5518 W Devon

| | | | |
|------------------------------|--------|---------------|--------------------|
| Depth Over Public Way | 4' 9" | 4' 9" | 4' 9" |
| Canopy Height (Feet/Inches) | 3' 6" | 3' 6" | 3' 6" |
| Height Canopy off Grade | 8' | 8' | 8' |
| Width (Feet/Inches) | 10' 3" | 7' 6" | 8' 6" |
| Address/Frontage on Devon | 5500 | 5500 | 5500 |
| Address/Frontage on Caldwell | | around corner | frontage on Lehigh |



2nd Attempt at Introduction

10/08/2014

Alderman **Mary O'Connor**
Ward # **41**
City of Chicago
City Hall, Room **203**
121 North LaSalle Street
Chicago, Illinois 60602

Re: An ordinance to use and maintain a portion of the public right-of-way for **eleven (11) awning(s)** for **ERNEST CHEIRGALOS**, adjacent to the premises known as **5500-18 W. Devon Ave.**.

Dear Alderman **Mary O'Connor**:

The applicant referenced above has requested the use of the public right-of-way for a **awning(s)**. An ordinance has been prepared by the Department of Business Affairs and Consumer Protection – Small Business Center - Public Way Use Unit for presentation to the City Council. Because this request was made for properties located in your ward, as approved by you as per the attached, I respectfully request that you introduce the attached ordinance at the next City Council meeting.

If you have any questions regarding this ordinance, please contact Anthony Bertuca at (312) 744-5506.

Department of Business Affairs and Consumer Protection



City of Chicago



O2014-8384

Office of the City Clerk

Document Tracking Sheet

| | |
|---------------------------------|--|
| Meeting Date: | 10/8/2014 |
| Sponsor(s): | O'Connor (41) |
| Type: | Ordinance |
| Title: | Awning(s) for Jeannie's Let's Celebrate |
| Committee(s) Assignment: | Committee on Transportation and Public Way |

ORDINANCE
JEANNIE'S LET'S CELEBRATE
Acct. No. 21094 - 2
Permit No. 1114569

Be It Ordained by the City Council of the City of Chicago:

SECTION 1. Permission and authority are hereby given and granted to JEANNIE'S LET'S CELEBRATE, upon the terms and subject to the conditions of this ordinance to maintain and use, as now constructed, one (1) Awning(s) projecting over the public right-of-way adjacent to its premises known as 6185 N. Canfield Ave..

Said Awning(s) at N. Canfield Avenue measure(s):

One (1) at fifty-nine point four (59.4) feet in length, and four (4) feet in width for a total of two hundred thirty-seven point six (237.6) square feet.

The location of said privilege shall be as shown on prints kept on file with the Department of Business Affairs and Consumer Protection and the Office of the City Clerk.

Said privilege shall be constructed in accordance with plans and specifications approved by the Zoning Department - Signs.


This grant of privilege in the public way shall be subject to the provisions of Section 10-28-015 and all other required provisions of the Municipal Code of Chicago.

The grantee shall pay to the City of Chicago as compensation for the privilege #1114569 herein granted the sum of eighty-four dollars and forty cents (\$84.40) per annum in advance.

A 25% penalty will be added for payments received after due date.




The permit holder agrees to hold the City of Chicago harmless for any damage, relocation or replacement costs associated with damage, relocation or removal of private property caused by the City performing work in the public way.

Authority herein given and granted for a period of five (5) years from and after 07/26/2014.

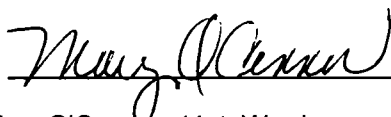Alderman 
Mary O'Connor 41st Ward

Business address:
Jeannie's Let's Celebrate, Inc.
6185 N. Canfield Ave. Chicago, IL 60631
773-631-1453

Installer:
Stritzel Awning and Tent Service
12515 Rhea Dr. Plainfield, IL 60544
815-436-0060

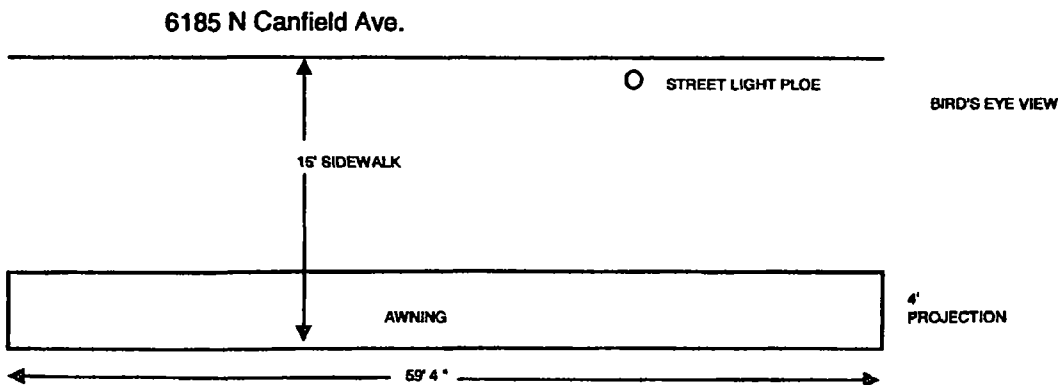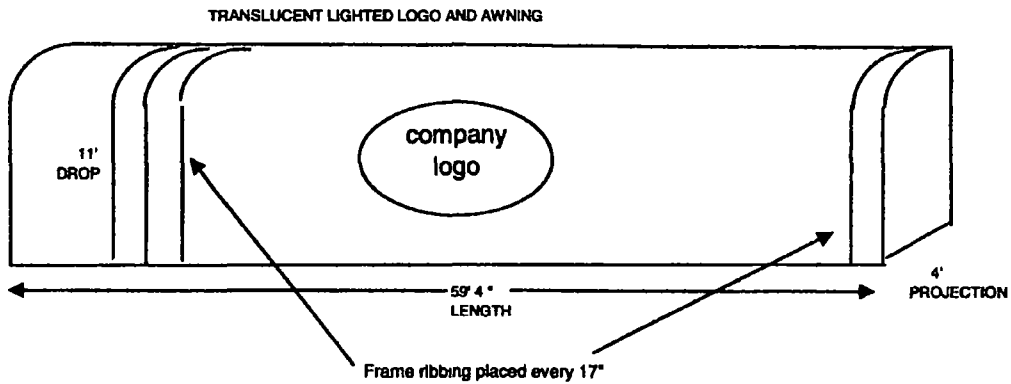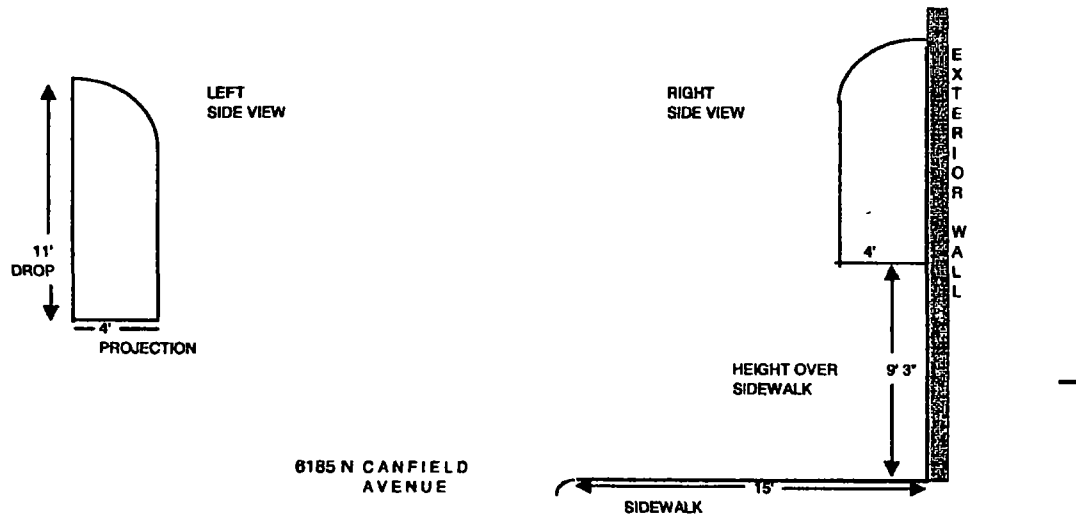



2nd Attempt at Introduction

10/08/2014

Alderman **Mary O'Connor**
Ward # **41**
City of Chicago
City Hall, Room **203**
121 North LaSalle Street
Chicago, Illinois 60602

Re: An ordinance to use and maintain a portion of the public right-of-way for **one (1) awning(s)** for
JEANNIE'S LET'S CELEBRATE, adjacent to the premises known as **6185 N. Canfield Ave.**.

Dear Alderman **Mary O'Connor**:

The applicant referenced above has requested the use of the public right-of-way for a **awning(s)**. An ordinance has been prepared by the Department of Business Affairs and Consumer Protection – Small Business Center - Public Way Use Unit for presentation to the City Council. Because this request was made for properties located in your ward, as approved by you as per the attached, I respectfully request that you introduce the attached ordinance at the next City Council meeting.

If you have any questions regarding this ordinance, please contact Anthony Bertuca at (312) 744-5506.

Department of Business Affairs and Consumer Protection



City of Chicago



O2014-8386

Office of the City Clerk

Document Tracking Sheet

| | |
|---------------------------------|--|
| Meeting Date: | 10/8/2014 |
| Sponsor(s): | O'Connor (41) |
| Type: | Ordinance |
| Title: | Awning(s) for Little Bar |
| Committee(s) Assignment: | Committee on Transportation and Public Way |

ORDINANCE
LITTLE BAR
Acct. No. 247686 - 1
Permit No. 1114365

Be It Ordained by the City Council of the City of Chicago:

SECTION 1. Permission and authority are hereby given and granted to LITTLE BAR, upon the terms and subject to the conditions of this ordinance to construct, install, maintain and use one (1) Awning(s) projecting over the public right-of-way adjacent to its premises known as 5823 N. Northwest Hwy..

Said Awning(s) at N. Northwest Hwy measure(s):

One (1) at thirteen (13) feet in length, and three (3) feet in width for a total of thirty-nine (39) square feet.

The location of said privilege shall be as shown on prints kept on file with the Department of Business Affairs and Consumer Protection and the Office of the City Clerk.

Said privilege shall be constructed in accordance with plans and specifications approved by the Zoning Department - Signs.


This grant of privilege in the public way shall be subject to the provisions of Section 10-28-015 and all other required provisions of the Municipal Code of Chicago.

The grantee shall pay to the City of Chicago as compensation for the privilege #1114365 herein granted the sum of fifty (\$50.00) per annum in advance.

A 25% penalty will be added for payments received after due date.

The permit holder agrees to hold the City of Chicago harmless for any damage, relocation or replacement costs associated with damage, relocation or removal of private property caused by the City performing work in the public way.

Authority herein given and granted for a period of five (5) years from and after Date of Passage.

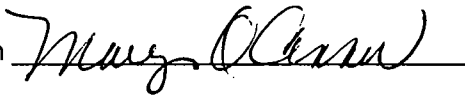Alderman 
Mary O'Connor 41st Ward

VERSION
2

Please carefully review and sign below if this layout meets your approval. Note that upon signing this graphics sheet you are approving this design for production. You will have approximately One (1) week from the date below to approve, before delaying production of your project.


This is an original drawing, created by Chesterfield Awning Company, Inc. It is being submitted for your personal use in connection with a project being planned for you by Chesterfield Awning Company, Inc. It is not to be used, reproduced, copied or exhibited in any fashion. In the event any of the above occurs, Chesterfield Awning Company, Inc. expects to be reimbursed \$250.00 in compensation for the time and effort entailed in creating this drawing.


Chesterfield Awning Co.
16999 Van Dam Rd
South Holland, IL 60473
(708) 596-4434
www.chesterfieldawning.com

FABRIC LAID FLAT




SIDE VIEW

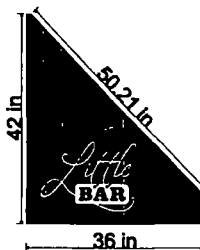

FRONT VIEW



SIDE VIEW

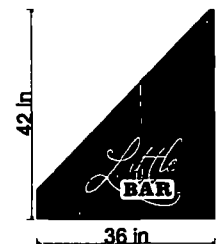

File Name Little Bar
Job Number Sunbrella Black
Font Style White PX 75
Size/Style Customer Logo
Color/Method Ed Ritzema
Salesman Date
06/18/2014

QUESTIONS PLEASE CONTACT:
amh@chesterfieldawning.com

PLEASE READ

Please carefully check for grammatical errors, missing fonts, placement, sizing, colors, etc...

Please note this proof is not a true representation of color.

Sizes are approximate. Changes can/will be made after field measuring prior to installation.

PLEASE CAREFULLY REVIEW THIS DRAWING, IF YOU SIGN AND APPROVE IT WITH INCORRECT INFORMATION. IT WILL BE AT YOUR EXPENSE TO CORRECT

Customer Approval

Date

Sales Approval

Date



10/08/2014

Alderman **Mary O'Connor**
Ward # **41**
City of Chicago
City Hall, Room **203**
121 North LaSalle Street
Chicago, Illinois 60602

Re: An ordinance to use and maintain a portion of the public right-of-way for **one (1) awning(s)** for
LITTLE BAR, adjacent to the premises known as **5823 N. Northwest Hwy.**

Dear Alderman **Mary O'Connor**:

The applicant referenced above has requested the use of the public right-of-way for a **awning(s)**. An ordinance has been prepared by the Department of Business Affairs and Consumer Protection – Small Business Center - Public Way Use Unit for presentation to the City Council. Because this request was made for properties located in your ward, as approved by you as per the attached, I respectfully request that you introduce the attached ordinance at the next City Council meeting.

If you have any questions regarding this ordinance, please contact Anthony Bertuca at (312) 744-5506.

Department of Business Affairs and Consumer Protection



City of Chicago



O2014-8389

Office of the City Clerk

Document Tracking Sheet

| | |
|---------------------------------|--|
| Meeting Date: | 10/8/2014 |
| Sponsor(s): | O'Connor (41) |
| Type: | Ordinance |
| Title: | Awning(s) for Pampanga's Cuisine & Filipino Restaurant |
| Committee(s) Assignment: | Committee on Transportation and Public Way |

ORDINANCE
PAMPANGA'S CUISINE & FILIPINO RESTAURANT
Acct. No. 68818 - 1
Permit No. 1114879

Be It Ordained by the City Council of the City of Chicago:

SECTION 1. Permission and authority are hereby given and granted to PAMPANGA'S CUISINE & FILIPINO RESTAURANT, upon the terms and subject to the conditions of this ordinance to maintain and use, as now constructed, one (1) Awning(s) projecting over the public right-of-way adjacent to its premises known as 6407 N. Caldwell Ave..

Said Awning(s) at N.CALDWELL measure(s):

One (1) at twenty-four (24) feet in length, and two (2) feet in width for a total of forty-eight (48) square feet.

The location of said privilege shall be as shown on prints kept on file with the Department of Business Affairs and Consumer Protection and the Office of the City Clerk.

Said privilege shall be constructed in accordance with plans and specifications approved by the Zoning Department - Signs.

This grant of privilege in the public way shall be subject to the provisions of Section 10-28-015 and all other required provisions of the Municipal Code of Chicago.

The grantee shall pay to the City of Chicago as compensation for the privilege #1114879 herein granted the sum of fifty (\$50.00) per annum in advance.

A 25% penalty will be added for payments received after due date.

The permit holder agrees to hold the City of Chicago harmless for any damage, relocation or replacement costs associated with damage, relocation or removal of private property caused by the City performing work in the public way.

Authority herein given and granted for a period of five (5) years from and after 09/22/2014.

Alderman 
Mary O'Connor 41st Ward





2nd Attempt at Introduction

10/08/2014

Alderman **Mary O'Connor**
Ward # 41
City of Chicago
City Hall, Room 203
121 North LaSalle Street
Chicago, Illinois 60602

Re: An ordinance to use and maintain a portion of the public right-of-way for **one (1) awning(s)** for
PAMPANGA'S CUISINE & FILIPINO RESTAURANT, adjacent to the premises known as **6407**
N. Caldwell Ave..

Dear Alderman **Mary O'Connor**:

The applicant referenced above has requested the use of the public right-of-way for a **awning(s)**. An ordinance has been prepared by the Department of Business Affairs and Consumer Protection – Small Business Center - Public Way Use Unit for presentation to the City Council. Because this request was made for properties located in your ward, as approved by you as per the attached, I respectfully request that you introduce the attached ordinance at the next City Council meeting.

If you have any questions regarding this ordinance, please contact Anthony Bertuca at (312) 744-5506.

Department of Business Affairs and Consumer Protection



City of Chicago



O2014-8392

Office of the City Clerk

Document Tracking Sheet

| | |
|---------------------------------|--|
| Meeting Date: | 10/8/2014 |
| Sponsor(s): | O'Connor (41) |
| Type: | Ordinance |
| Title: | Awning(s) for Tommy's On Higgins |
| Committee(s) Assignment: | Committee on Transportation and Public Way |

ORDINANCE
TOMMY'S ON HIGGINS
Acct. No. 15450 - 1
Permit No. 1114232

Be It Ordained by the City Council of the City of Chicago:

SECTION 1. Permission and authority are hereby given and granted to TOMMY'S ON HIGGINS, upon the terms and subject to the conditions of this ordinance to maintain and use, as now constructed, one (1) Awning(s) projecting over the public right-of-way adjacent to its premises known as 6954 W. Higgins Ave..

Said Awning(s) at W. Higgins Avenue measure(s):

One (1) at twenty-five (25) feet in length, and two (2) feet in width for a total of fifty (50) square feet.

The location of said privilege shall be as shown on prints kept on file with the Department of Business Affairs and Consumer Protection and the Office of the City Clerk.

Said privilege shall be constructed in accordance with plans and specifications approved by the Zoning Department - Signs.

This grant of privilege in the public way shall be subject to the provisions of Section 10-28-015 and all other required provisions of the Municipal Code of Chicago.

The grantee shall pay to the City of Chicago as compensation for the privilege #1114232 herein granted the sum of fifty (\$50.00) per annum in advance.

A 25% penalty will be added for payments received after due date.


The permit holder agrees to hold the City of Chicago harmless for any damage, relocation or replacement costs associated with damage, relocation or removal of private property caused by the City performing work in the public way.

Authority herein given and granted for a period of five (5) years from and after 06/28/2014.

Alderman 
Mary O'Connor 41st Ward

N
W-1-E
S

Tommy = 00 Higgins
69 sup w Higgins
Chicago IL 60656

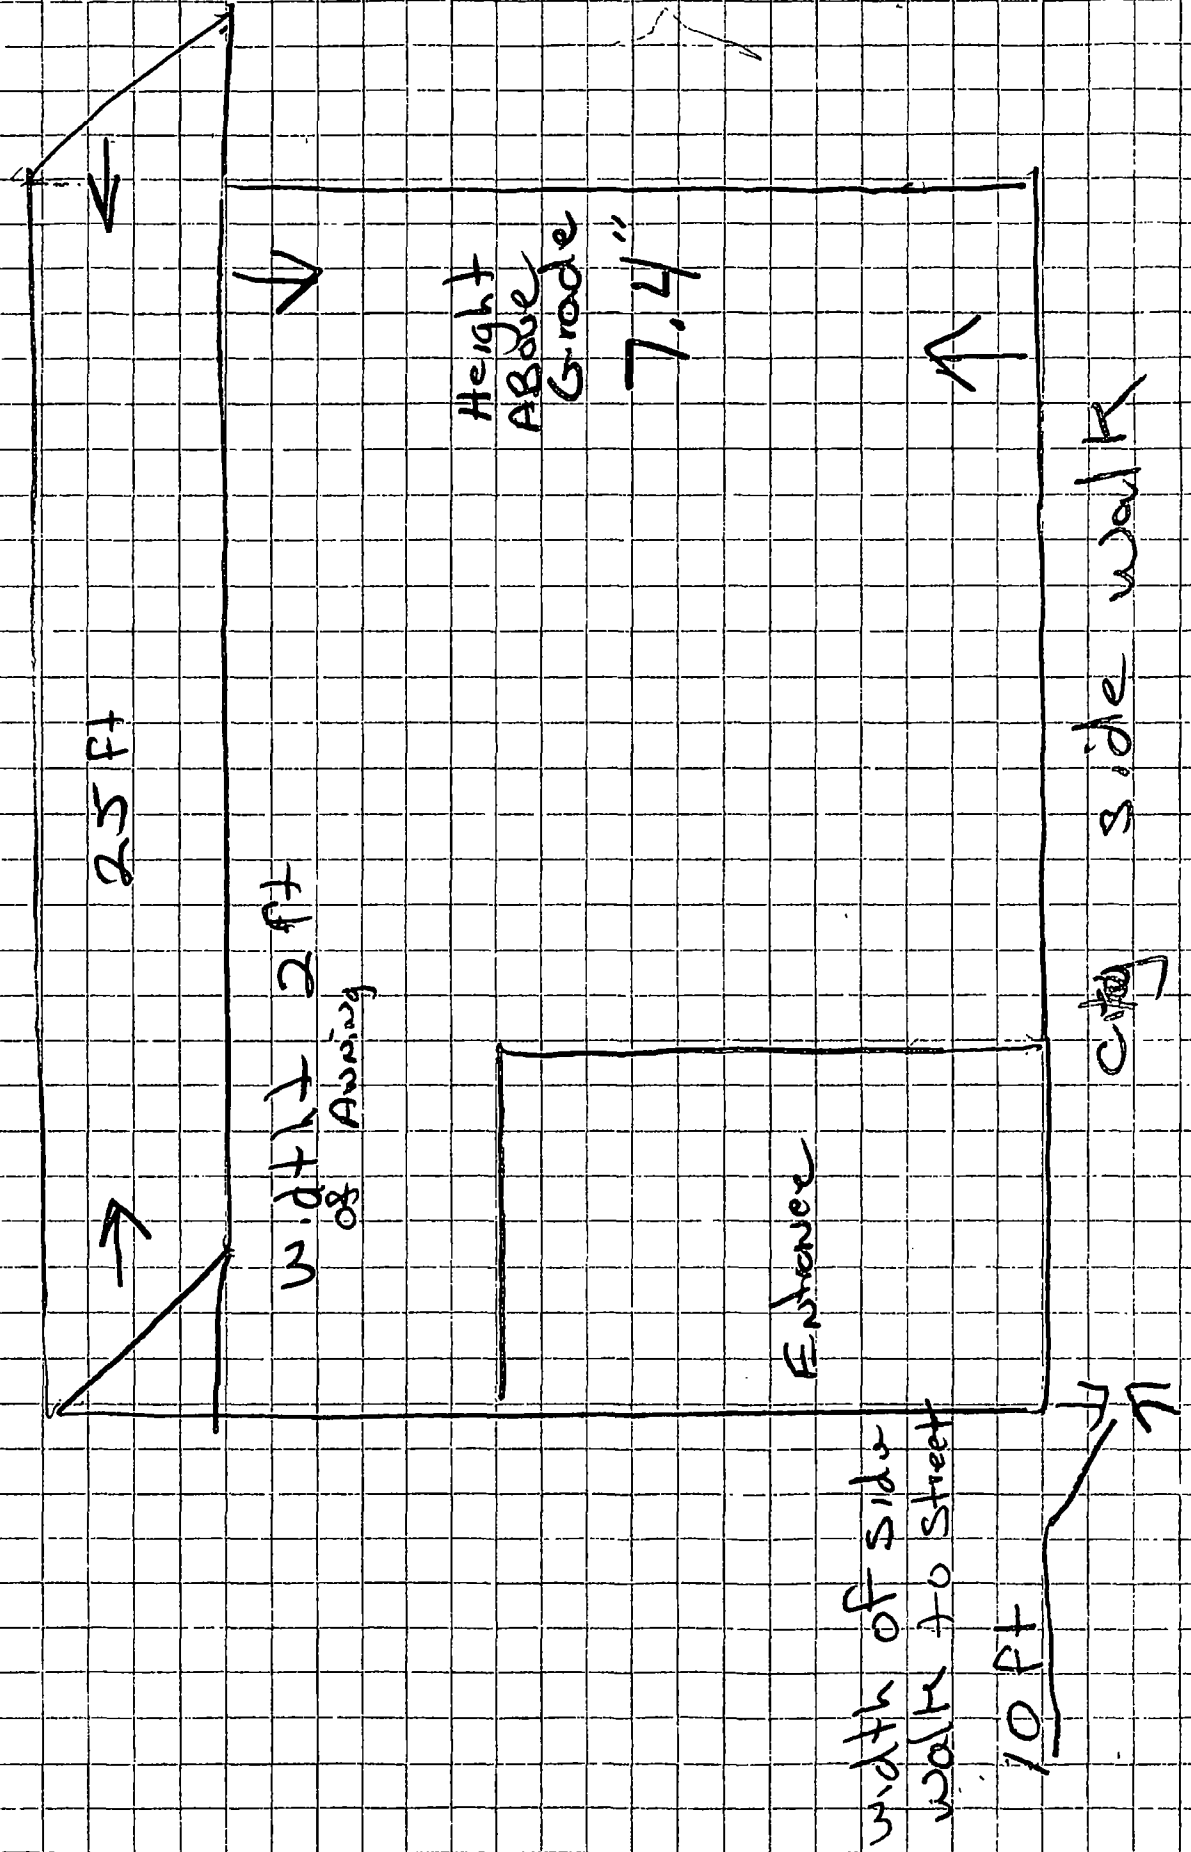



2nd Attempt at Introduction

09/10/2014

Alderman **Mary O'Connor**
Ward # **41**
City of Chicago
City Hall, Room **203**
121 North LaSalle Street
Chicago, Illinois 60602

Re: An ordinance to use and maintain a portion of the public right-of-way for **one (1) awning(s)** for **TOMMY'S ON HIGGINS**, adjacent to the premises known as **6954 W. Higgins Ave.**.

Dear Alderman **Mary O'Connor**:

The applicant referenced above has requested the use of the public right-of-way for a **awning(s)**. An ordinance has been prepared by the Department of Business Affairs and Consumer Protection – Small Business Center - Public Way Use Unit for presentation to the City Council. Because this request was made for properties located in your ward, as approved by you as per the attached, I respectfully request that you introduce the attached ordinance at the next City Council meeting.

If you have any questions regarding this ordinance, please contact Anthony Bertuca at (312) 744-5506.

Department of Business Affairs and Consumer Protection



City of Chicago



O2014-8418

Office of the City Clerk

Document Tracking Sheet

| | |
|---------------------------------|--|
| Meeting Date: | 10/8/2014 |
| Sponsor(s): | Reilly (42) |
| Type: | Ordinance |
| Title: | Awning(s) for Blaze Pizza |
| Committee(s) Assignment: | Committee on Transportation and Public Way |

ORDINANCE
BLAZE PIZZA
Acct. No. 387683 - 1
Permit No. 1114977

Be It Ordained by the City Council of the City of Chicago:

SECTION 1. Permission and authority are hereby given and granted to BLAZE PIZZA, upon the terms and subject to the conditions of this ordinance to maintain and use, as now constructed, two (2) Awning(s) projecting over the public right-of-way adjacent to its premises known as 227 E. Ontario St..

Said Awning(s) at E Ontario St measure(s):

One (1) at six point three three (6.33) feet in length, and three (3) feet in width for a total of eighteen point nine nine (18.99) square feet.

One (1) at twelve point three three (12.33) feet in length, and three (3) feet in width for a total of thirty-six point nine nine (36.99) square feet.

The location of said privilege shall be as shown on prints kept on file with the Department of Business Affairs and Consumer Protection and the Office of the City Clerk.

Said privilege shall be constructed in accordance with plans and specifications approved by the Zoning Department - Signs.

This grant of privilege in the public way shall be subject to the provisions of Section 10-28-015 and all other required provisions of the Municipal Code of Chicago.


The grantee shall pay to the City of Chicago as compensation for the privilege #1114977 herein granted the sum of one hundred (\$100.00) per annum in advance.

A 25% penalty will be added for payments received after due date.


The permit holder agrees to hold the City of Chicago harmless for any damage, relocation or replacement costs associated with damage, relocation or removal of private property caused by the City performing work in the public way.

Authority herein given and granted for a period of five (5) years from and after Date of Passage.

Alderman

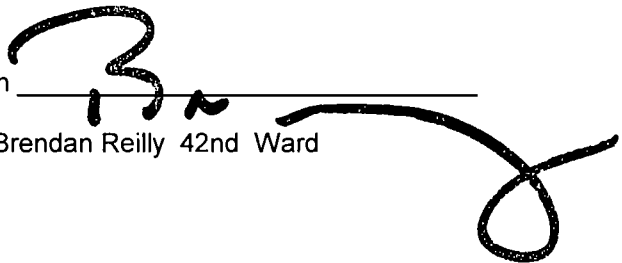

Brendan Reilly 42nd Ward

Job# 724410
Blaze Pizza
Isometric

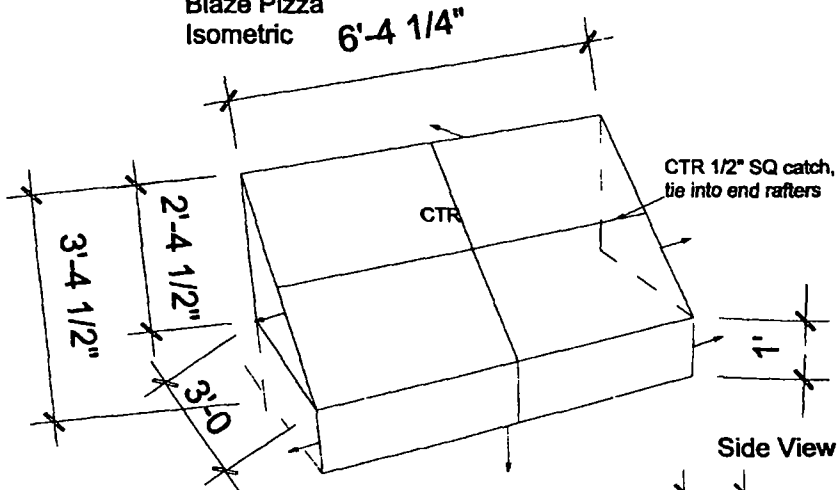

Notes
-alum Staple frame
-welded
-open sides
-paint orange

Side View

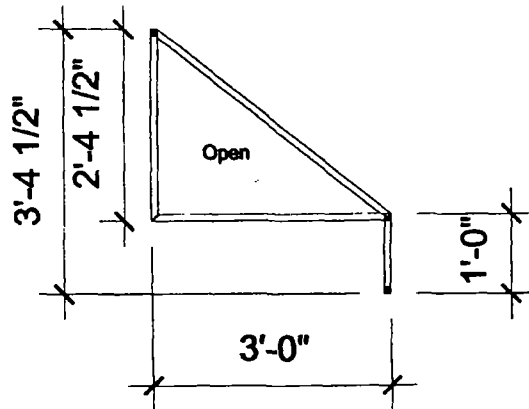



City of Chicago



O2014-8420

Office of the City Clerk

Document Tracking Sheet

| | |
|---------------------------------|--|
| Meeting Date: | 10/8/2014 |
| Sponsor(s): | Reilly (42) |
| Type: | Ordinance |
| Title: | Awning(s) for Kinmont |
| Committee(s) Assignment: | Committee on Transportation and Public Way |

ORDINANCE
KINMONT
Acct. No. 385067 - 1
Permit No. 1111154

Be It Ordained by the City Council of the City of Chicago:

SECTION 1. Permission and authority are hereby given and granted to KINMONT, upon the terms and subject to the conditions of this ordinance to construct, install, maintain and use one (1) Awning(s) projecting over the public right-of-way adjacent to its premises known as 419 W. Superior St..

Said Awning(s) at W. Superior Street measure(s):

One (1) at thirteen (13) feet in length, and eleven point nine two (11.92) feet in width for a total of one hundred fifty-four point nine six (154.96) square feet.

The location of said privilege shall be as shown on prints kept on file with the Department of Business Affairs and Consumer Protection and the Office of the City Clerk.

Said privilege shall be constructed in accordance with plans and specifications approved by the Zoning Department - Signs.

This grant of privilege in the public way shall be subject to the provisions of Section 10-28-015 and all other required provisions of the Municipal Code of Chicago.

The grantee shall pay to the City of Chicago as compensation for the privilege #1111154 herein granted the sum of fifty (\$50.00) per annum in advance.

A 25% penalty will be added for payments received after due date.

The permit holder agrees to hold the City of Chicago harmless for any damage, relocation or replacement costs associated with damage, relocation or removal of private property caused by the City performing work in the public way.


Authority herein given and granted for a period of five (5) years from and after Date of Passage.

Alderman _____

Brendan Reilly 42nd Ward

PROPERTY LOCATION: 419 W SUPERIOR ST., CHICAGO IL 60634

ORGANIZATION NAME: 419 SUPERIOR STREET, LLC d/b/a KINMONT

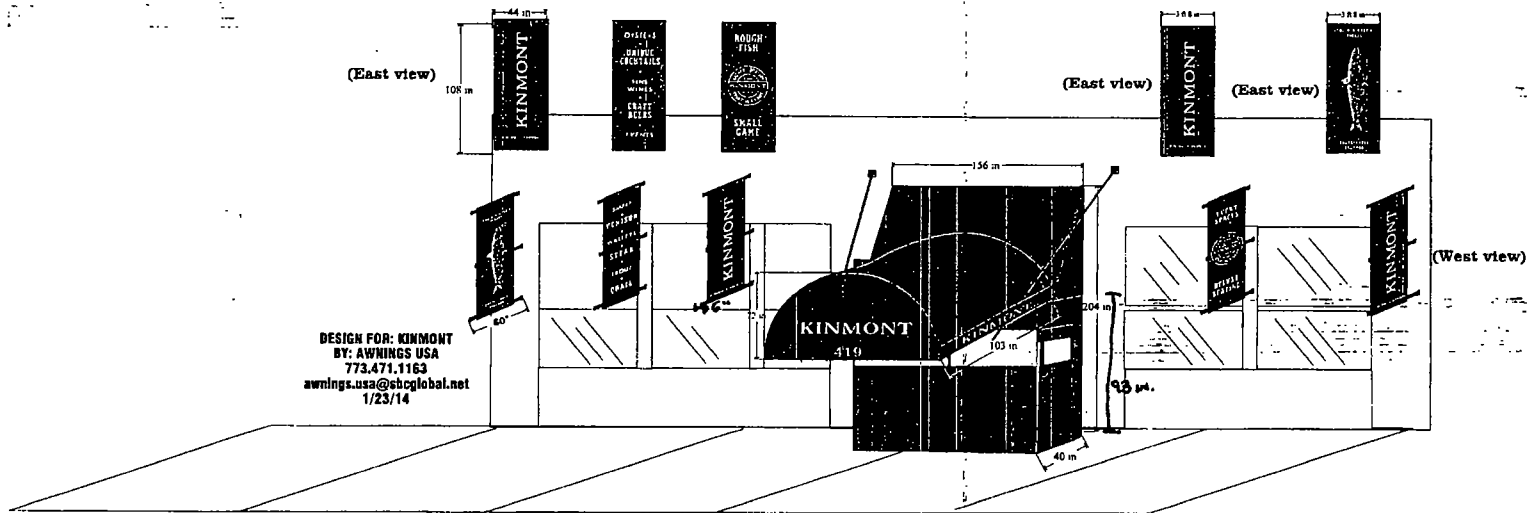



City of Chicago



O2014-8423

Office of the City Clerk

Document Tracking Sheet

| | |
|---------------------------------|--|
| Meeting Date: | 10/8/2014 |
| Sponsor(s): | Reilly (42) |
| Type: | Ordinance |
| Title: | Awning(s) for Le Pain Quotidien |
| Committee(s) Assignment: | Committee on Transportation and Public Way |

ORDINANCE
LE PAIN QUOTIDIEN
Acct. No. 387388 - 1
Permit No. 1111752

Be It Ordained by the City Council of the City of Chicago:

SECTION 1. Permission and authority are hereby given and granted to LE PAIN QUOTIDIEN, upon the terms and subject to the conditions of this ordinance to construct, install, maintain and use seven (7) Awning(s) projecting over the public right-of-way adjacent to its premises known as 10 E. Delaware Pl..

Said Awning(s) at E. Delaware Place measure(s):

Six (6) at nine point seven eight (9.78) feet in length, and five (5) feet in width for a total of two hundred ninety-three point four (293.4) square feet.

One (1) at seven point six six (7.66) feet in length, and five (5) feet in width for a total of thirty-eight point three (38.3) square feet.

The location of said privilege shall be as shown on prints kept on file with the Department of Business Affairs and Consumer Protection and the Office of the City Clerk.

Said privilege shall be constructed in accordance with plans and specifications approved by the Zoning Department - Signs.

This grant of privilege in the public way shall be subject to the provisions of Section 10-28-015 and all other required provisions of the Municipal Code of Chicago.

The grantee shall pay to the City of Chicago as compensation for the privilege #1111752 herein granted the sum of one hundred seventy-five (\$175.00) per annum in advance.

A 25% penalty will be added for payments received after due date.

The permit holder agrees to hold the City of Chicago harmless for any damage, relocation or replacement costs associated with damage, relocation or removal of private property caused by the City performing work in the public way.

Authority herein given and granted for a period of five (5) years from and after Date of Passage.

Alderman _____

Brendan Reilly 42nd Ward


AWNING SPECIFICATIONS :

Awning Frame · Fabricated 1" square aluminum tube, welded construction.

Finish · Frame left mill finish.



Covering · Sunbrella black, closed ends.

Graphics · 6 3/8" H White valance copy on 7 awnings and PMS 123 and white Logo on face of A, C, E, G awnings.

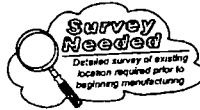


Auxiliary View of Awning Face. Size and location of logo

- A Breakfast & Brunch
- B Le Pain Quotidien
- C Lunch
- D Dinner
- E Breakfast & Brunch
- F Le Pain Quotidien
- G Lunch & Dinner

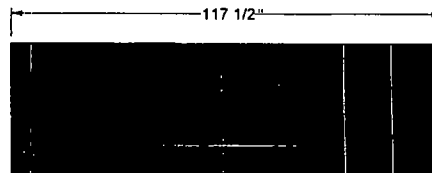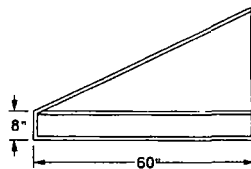

Make 6 at this size

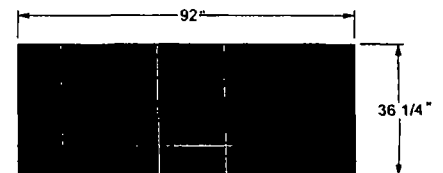

Make 1 at this size



JNB SIGNS INCORPORATED 1921 Venture Drive, Suite 1, Janesville, WI 53546 Phone: 1-800-243-7997 Fax: 1-608-754-7822

CLIENT Le Pain Quotidien

SALESMAN Matt Stred

CUSTOMERS SIGNATURE X DATE

JOB SITE Gold Coast, Chicago

ARTIST Mike

DATE 03-03-13

DRAWING 05425-08 1 of 1



City of Chicago



O2014-8436

Office of the City Clerk

Document Tracking Sheet

| | |
|---------------------------------|---|
| Meeting Date: | 10/8/2014 |
| Sponsor(s): | Reilly (42) |
| Type: | Ordinance |
| Title: | Awning(s) for Marshalls No. 690 - Privilege No. 1114989 |
| Committee(s) Assignment: | Committee on Transportation and Public Way |

ORDINANCE
MARSHALLS #690
Acct. No. 12328 - 3
Permit No. 1114989

Be It Ordained by the City Council of the City of Chicago:

SECTION 1. Permission and authority are hereby given and granted to MARSHALLS #690, upon the terms and subject to the conditions of this ordinance to construct, install, maintain and use one (1) Awning(s) projecting over the public right-of-way adjacent to its premises known as 600 N. Michigan Ave..

Said Awning(s) at N Michigan Ave measure(s):

One (1) at thirty-two (32) feet in length, and four point five (4.5) feet in width for a total of one hundred forty-four (144) square feet.

The location of said privilege shall be as shown on prints kept on file with the Department of Business Affairs and Consumer Protection and the Office of the City Clerk.

Said privilege shall be constructed in accordance with plans and specifications approved by the Zoning Department - Signs.

This grant of privilege in the public way shall be subject to the provisions of Section 10-28-015 and all other required provisions of the Municipal Code of Chicago.

The grantee shall pay to the City of Chicago as compensation for the privilege #1114989 herein granted the sum of fifty-seven (\$57.00) per annum in advance.


A 25% penalty will be added for payments received after due date.

The permit holder agrees to hold the City of Chicago harmless for any damage, relocation or replacement costs associated with damage, relocation or removal of private property caused by the City performing work in the public way.

Authority herein given and granted for a period of five (5) years from and after Date of Passage.

Alderman _____

Brendan Reilly 42nd Ward

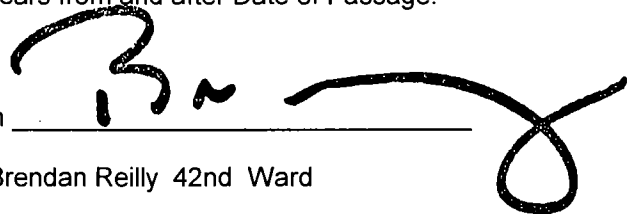A large, stylized handwritten signature in black ink, appearing to read 'B. Reilly', is written over a horizontal line. The signature is fluid and cursive, with a large loop at the end.



JONES SIGN

Your Vision Accomplished


422 WACK DRIVE FLOYDPA, PA 19031
PH 215 786 8646 FX 215 786 7668

SS# 87336-R9-3
Client: T.J. MARSHALLS
600 N. MICHIGAN AVENUE
CHICAGO, IL 60611
Date: 08.11.2014
Drawn By: JD

HALO LIT CHANNEL LETTERS

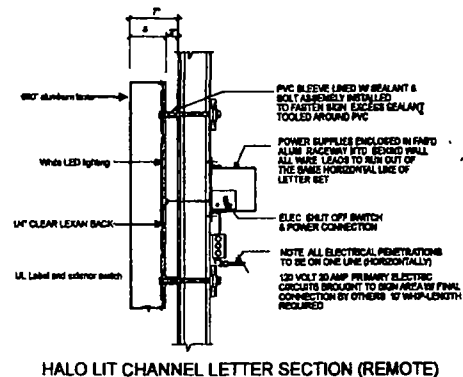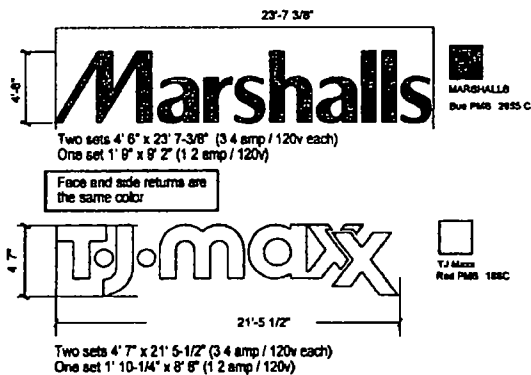

AWNINGS

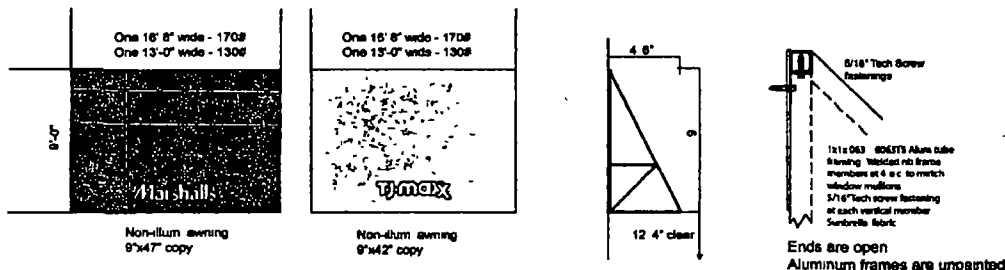



City of Chicago



O2014-8444

Office of the City Clerk

Document Tracking Sheet

| | |
|---------------------------------|---|
| Meeting Date: | 10/8/2014 |
| Sponsor(s): | Reilly (42) |
| Type: | Ordinance |
| Title: | Awning(s) for Marshalls No. 690 - Privilege No. 1114134 |
| Committee(s) Assignment: | Committee on Transportation and Public Way |

ORDINANCE
MARSHALLS #690
Acct. No. 12328 - 3
Permit No. 1114134

Be It Ordained by the City Council of the City of Chicago:

SECTION 1. Permission and authority are hereby given and granted to MARSHALLS #690, upon the terms and subject to the conditions of this ordinance to construct, install, maintain and use two (2) Awning(s) projecting over the public right-of-way adjacent to its premises known as 600 N. Michigan Ave..

Said Awning(s) at N. Michigan Avenue measure(s):

Two (2) at sixteen point six seven (16.67) feet in length, and four point five (4.5) feet in width for a total of one hundred fifty point zero three (150.03) square feet.

The location of said privilege shall be as shown on prints kept on file with the Department of Business Affairs and Consumer Protection and the Office of the City Clerk.

Said privilege shall be constructed in accordance with plans and specifications approved by the Zoning Department - Signs.

This grant of privilege in the public way shall be subject to the provisions of Section 10-28-015 and all other required provisions of the Municipal Code of Chicago.


The grantee shall pay to the City of Chicago as compensation for the privilege #1114134 herein granted the sum of one hundred (\$100.00) per annum in advance.

A 25% penalty will be added for payments received after due date.

The permit holder agrees to hold the City of Chicago harmless for any damage, relocation or replacement costs associated with damage, relocation or removal of private property caused by the City performing work in the public way.

Authority herein given and granted for a period of five (5) years from and after Date of Passage.

Alderman _____

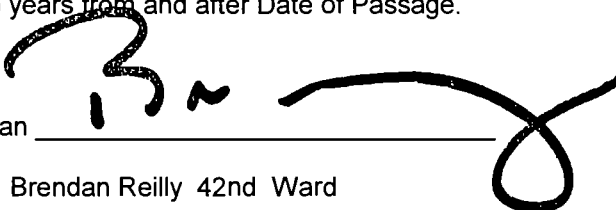A large, stylized handwritten signature in black ink, appearing to read 'B. Reilly', is written over the signature line and extends to the right.

Brendan Reilly 42nd Ward

JONES SIGN

Your Vision Accomplished
400 MACK DRIVE CROYDON PA 19021
PH 215 788 3888 FX 215 788 7588



SS# 57335-R8-2

Client TJMAXX/MARSHALLS
800 N. MICHIGAN AVENUE
CHICAGO, IL 60611

Date 08.11.2014




Drawn By JD

HALO LIT CHANNEL LETTERS

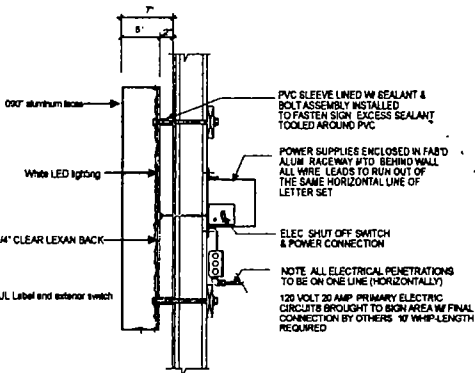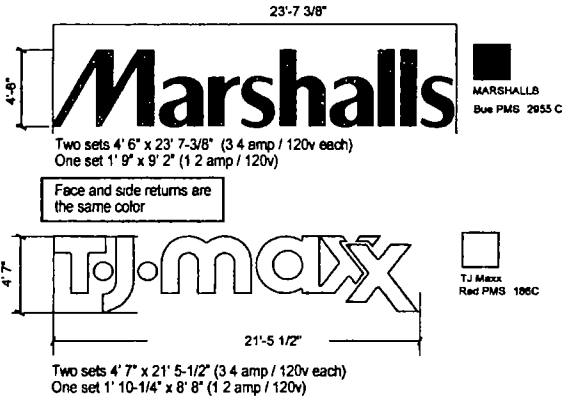

HALO LIT CHANNEL LETTER SECTION (REMOTE)

AWNINGS

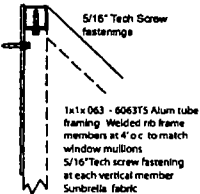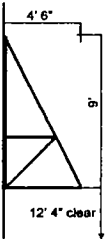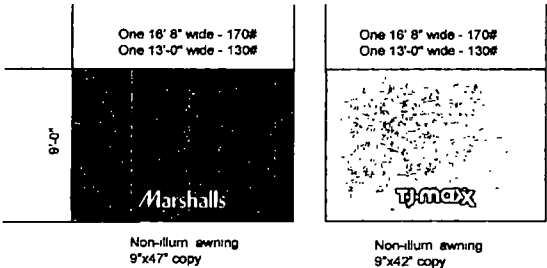

Ends are open
Aluminum frames are unpainted



City of Chicago



O2014-8449

Office of the City Clerk

Document Tracking Sheet

| | |
|---------------------------------|--|
| Meeting Date: | 10/8/2014 |
| Sponsor(s): | Reilly (42) |
| Type: | Ordinance |
| Title: | Awning(s) for McDonald's |
| Committee(s) Assignment: | Committee on Transportation and Public Way |

ORDINANCE
MCDONALD'S
Acct. No. 389923 - 1
Permit No. 1112711

Be It Ordained by the City Council of the City of Chicago:

SECTION 1. Permission and authority are hereby given and granted to MCDONALD'S, upon the terms and subject to the conditions of this ordinance to construct, install, maintain and use one (1) Awning(s) projecting over the public right-of-way adjacent to its premises known as 203 N. La Salle St..

Said Awning(s) at W. Lake Street measure(s):

One (1) at seven point five eight (7.58) feet in length, and twelve point three three (12.33) feet in width for a total of ninety-three point four six (93.46) square feet.

The location of said privilege shall be as shown on prints kept on file with the Department of Business Affairs and Consumer Protection and the Office of the City Clerk.

Said privilege shall be constructed in accordance with plans and specifications approved by the Zoning Department - Signs.


This grant of privilege in the public way shall be subject to the provisions of Section 10-28-015 and all other required provisions of the Municipal Code of Chicago.

The grantee shall pay to the City of Chicago as compensation for the privilege #1112711 herein granted the sum of fifty (\$50.00) per annum in advance.

A 25% penalty will be added for payments received after due date.

The permit holder agrees to hold the City of Chicago harmless for any damage, relocation or replacement costs associated with damage, relocation or removal of private property caused by the City performing work in the public way.

Authority herein given and granted for a period of five (5) years from and after Date of Passage.

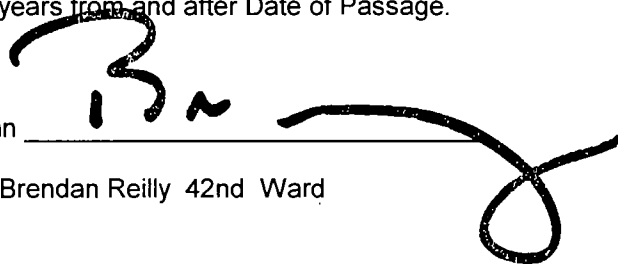Alderman 

Brendan Reilly 42nd Ward



City of Chicago



O2014-8453

Office of the City Clerk

Document Tracking Sheet

| | |
|---------------------------------|--|
| Meeting Date: | 10/8/2014 |
| Sponsor(s): | Reilly (42) |
| Type: | Ordinance |
| Title: | Awning(s) for Palmet Ventures LLC |
| Committee(s) Assignment: | Committee on Transportation and Public Way |

ORDINANCE
PALMET VENTURES, LLC
Acct. No. 19670 - 8
Permit No. 1115146

Be It Ordained by the City Council of the City of Chicago:

SECTION 1. Permission and authority are hereby given and granted to PALMET VENTURES, LLC, upon the terms and subject to the conditions of this ordinance to maintain and use, as now constructed, one (1) Awning(s) projecting over the public right-of-way adjacent to its premises known as 151 W. Randolph St..

Said Awning(s) at W. RANDOLPH STREET measure(s):

One (1) at nine point nine (9.9) feet in length, and five point seven five (5.75) feet in width for a total of fifty-six point nine three (56.93) square feet.

The location of said privilege shall be as shown on prints kept on file with the Department of Business Affairs and Consumer Protection and the Office of the City Clerk.

Said privilege shall be constructed in accordance with plans and specifications approved by the Zoning Department - Signs.

This grant of privilege in the public way shall be subject to the provisions of Section 10-28-015 and all other required provisions of the Municipal Code of Chicago.

The grantee shall pay to the City of Chicago as compensation for the privilege #1115146 herein granted the sum of fifty (\$50.00) per annum in advance.


A 25% penalty will be added for payments received after due date.

The permit holder agrees to hold the City of Chicago harmless for any damage, relocation or replacement costs associated with damage, relocation or removal of private property caused by the City performing work in the public way.

Authority herein given and granted for a period of five (5) years from and after 11/01/2014.

Alderman _____

Brendan Reilly 42nd Ward

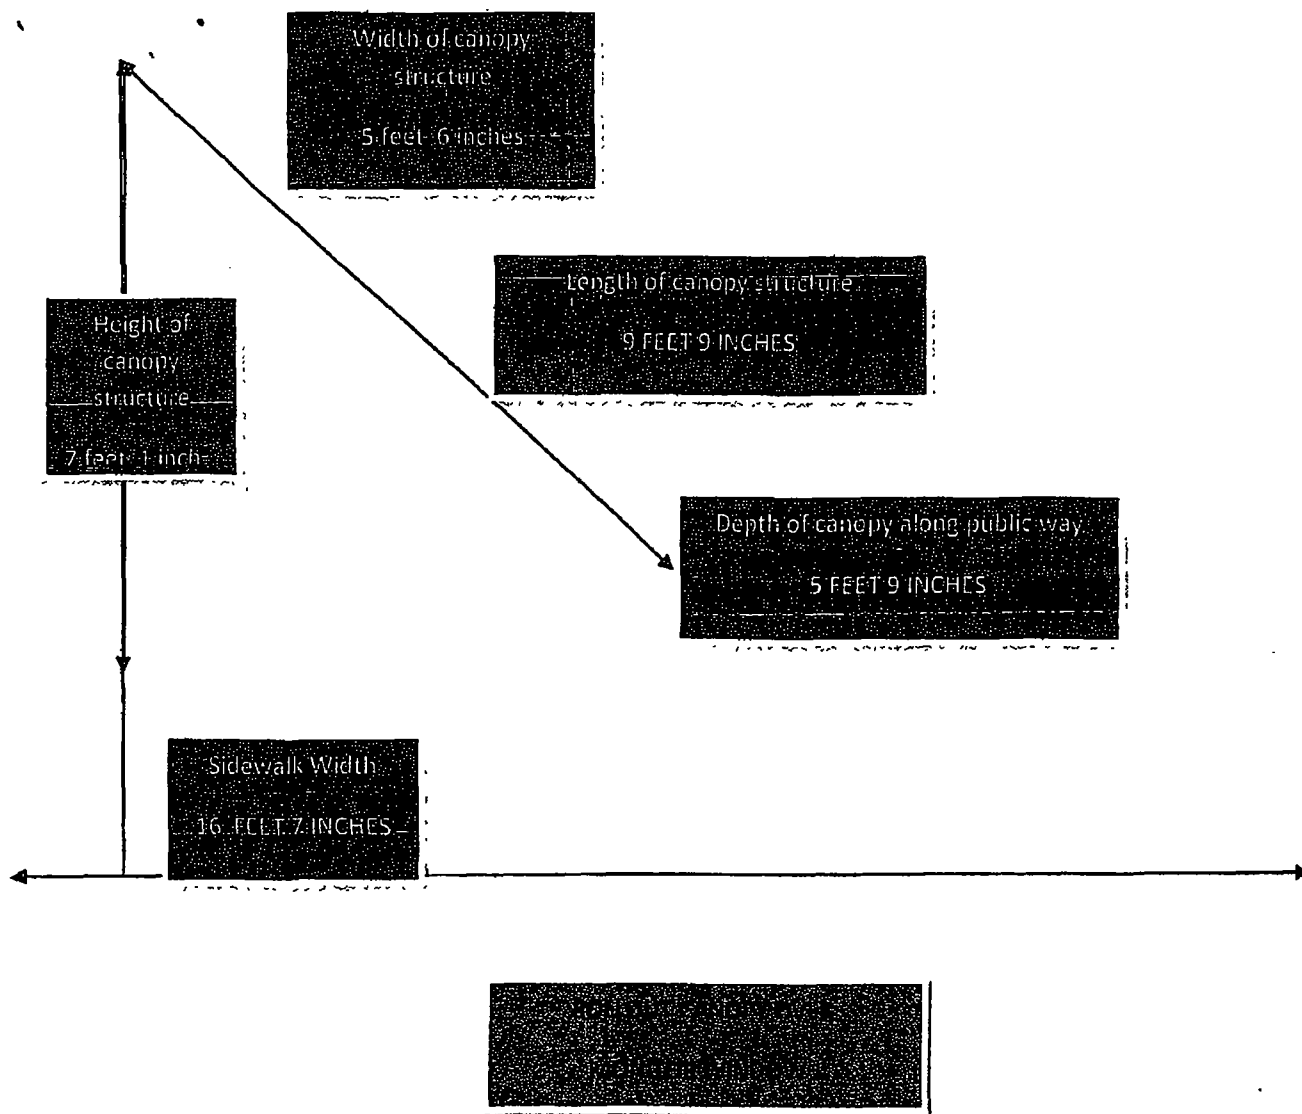



City of Chicago



O2014-8457

Office of the City Clerk

Document Tracking Sheet

| | |
|---------------------------------|--|
| Meeting Date: | 10/8/2014 |
| Sponsor(s): | Reilly (42) |
| Type: | Ordinance |
| Title: | Awning(s) for Quartino |
| Committee(s) Assignment: | Committee on Transportation and Public Way |

ORDINANCE
QUARTINO
Acct. No. 273826 - 1
Permit No. 1115268

Be It Ordained by the City Council of the City of Chicago:

SECTION 1. Permission and authority are hereby given and granted to QUARTINO, upon the terms and subject to the conditions of this ordinance to maintain and use, as now constructed, eight (8) Awning(s) projecting over the public right-of-way adjacent to its premises known as 626 N. State St..

Said Awning(s) at N.STATE measure(s):

One (1) at nineteen (19) feet in length, and ten (10) feet in width for a total of one hundred ninety (190) square feet.
One (1) at eight (8) feet in length, and six point five (6.5) feet in width for a total of fifty-two (52) square feet.

Said Awning(s) at W. ONTARIO measure(s):

One (1) at eight (8) feet in length, and six point one (6.1) feet in width for a total of forty-eight point eight (48.8) square feet.

Three (3) at seven (7) feet in length, and five (5) feet in width for a total of one hundred five (105) square feet.

Said Awning(s) at N. STATE STREET measure(s):

Two (2) at nineteen (19) feet in length, and six point six (6.6) feet in width for a total of two hundred fifty point eight (250.8) square feet.

The location of said privilege shall be as shown on prints kept on file with the Department of Business Affairs and Consumer Protection and the Office of the City Clerk.

Said privilege shall be constructed in accordance with plans and specifications approved by the Zoning Department - Signs.

This grant of privilege in the public way shall be subject to the provisions of Section 10-28-015 and all other required provisions of the Municipal Code of Chicago.


The grantee shall pay to the City of Chicago as compensation for the privilege #1115268 herein granted the sum of one hundred seventy-five (\$175.00) per annum in advance.

A 25% penalty will be added for payments received after due date.

The permit holder agrees to hold the City of Chicago harmless for any damage, relocation or replacement costs associated with damage, relocation or removal of private property caused by the City performing work in the public way.


Authority herein given and granted for a period of five (5) years from and after 09/13/2014.

Alderman

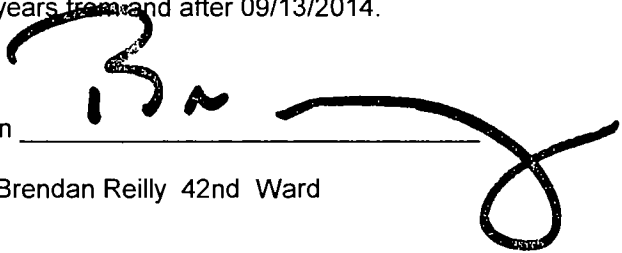
Brendan Reilly 42nd Ward

626 N STATE ST

ONTARIO ST

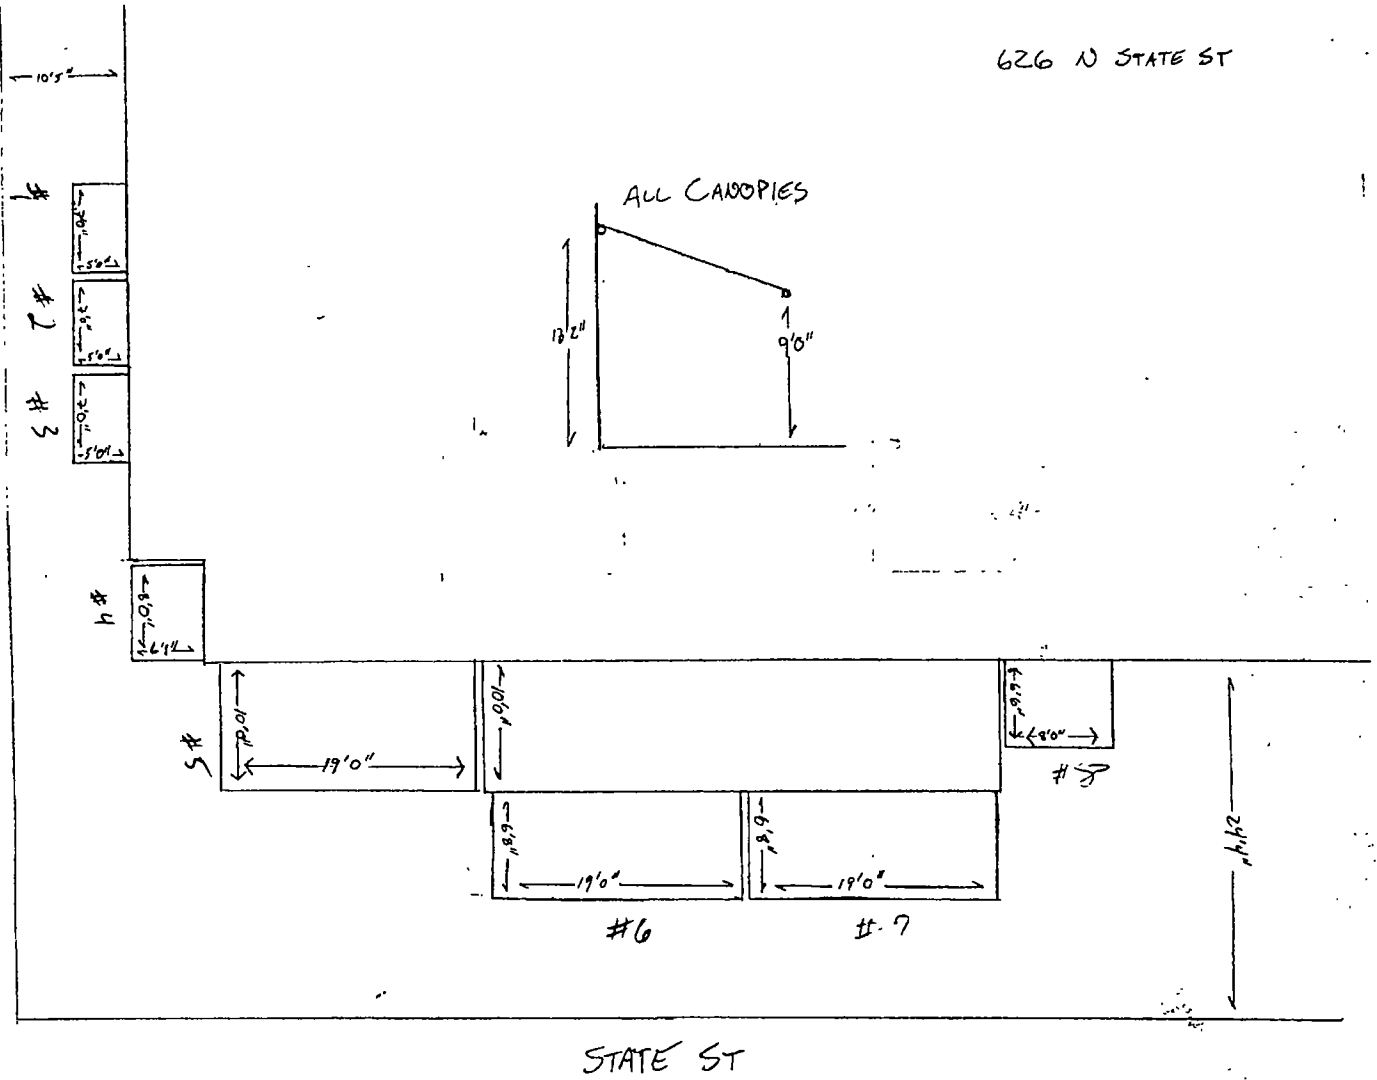



City of Chicago



O2014-8461

Office of the City Clerk

Document Tracking Sheet

| | |
|---------------------------------|--|
| Meeting Date: | 10/8/2014 |
| Sponsor(s): | Reilly (42) |
| Type: | Ordinance |
| Title: | Awning(s) for Su Casa |
| Committee(s) Assignment: | Committee on Transportation and Public Way |

ORDINANCE
SU CASA
Acct. No. 220608 - 1
Permit No. 1115231

Be It Ordained by the City Council of the City of Chicago:

SECTION 1. Permission and authority are hereby given and granted to SU CASA, upon the terms and subject to the conditions of this ordinance to maintain and use, as now constructed, two (2) Awning(s) projecting over the public right-of-way adjacent to its premises known as 49 E. Ontario St..

Said Awning(s) at E. ONTARIO ST. measure(s):

One (1) at nine point two five (9.25) feet in length, and three (3) feet in width for a total of twenty-seven point seven five (27.75) square feet.

One (1) at eighteen point three three (18.33) feet in length, and three (3) feet in width for a total of fifty-four point nine nine (54.99) square feet.

The location of said privilege shall be as shown on prints kept on file with the Department of Business Affairs and Consumer Protection and the Office of the City Clerk.

Said privilege shall be constructed in accordance with plans and specifications approved by the Zoning Department - Signs.

This grant of privilege in the public way shall be subject to the provisions of Section 10-28-015 and all other required provisions of the Municipal Code of Chicago.

The grantee shall pay to the City of Chicago as compensation for the privilege #1115231 herein granted the sum of one hundred (\$100.00) per annum in advance.


A 25% penalty will be added for payments received after due date.


The permit holder agrees to hold the City of Chicago harmless for any damage, relocation or replacement costs associated with damage, relocation or removal of private property caused by the City performing work in the public way.

Authority herein given and granted for a period of five (5) years from and after 09/13/2014.

Alderman _____

Brendan Reilly 42nd Ward
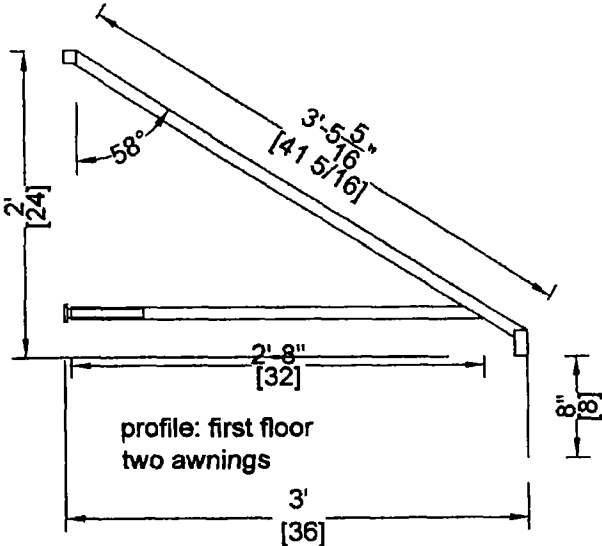
| | | DATE | 4-27-12 |
|--|---|---|---------|
|  <p>profile: first floor
two awnings</p> | | | |
| Su Casa
49 E Ontario St
Chicago IL 60611

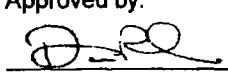Durasol Awnings | Four shed awnings, open ends
Mill finish aluminum frames
839902 Blue Weathertite fabric, matching trim
8" Classic Scallop valance with Blue binding
No graphics
Installation at job site, Chicago IL | Approved by:

Date: 4/27 | |



City of Chicago



O2014-8466

Office of the City Clerk

Document Tracking Sheet

| | |
|---------------------------------|--|
| Meeting Date: | 10/8/2014 |
| Sponsor(s): | Reilly (42) |
| Type: | Ordinance |
| Title: | Awning(s) for TJ Maxx No. 1406 |
| Committee(s) Assignment: | Committee on Transportation and Public Way |

ORDINANCE
TJ MAXX #1406
Acct. No. 21919 - 9
Permit No. 1114131

Be It Ordained by the City Council of the City of Chicago:

SECTION 1. Permission and authority are hereby given and granted to TJ MAXX #1406, upon the terms and subject to the conditions of this ordinance to construct, install, maintain and use two (2) Awning(s) projecting over the public right-of-way adjacent to its premises known as 600 N. Michigan Ave..

Said Awning(s) at N. Michigan Avenue measure(s):

Two (2) at sixteen point six seven (16.67) feet in length, and four point five (4.5) feet in width for a total of one hundred fifty point zero three (150.03) square feet.

The location of said privilege shall be as shown on prints kept on file with the Department of Business Affairs and Consumer Protection and the Office of the City Clerk.

Said privilege shall be constructed in accordance with plans and specifications approved by the Zoning Department - Signs.

This grant of privilege in the public way shall be subject to the provisions of Section 10-28-015 and all other required provisions of the Municipal Code of Chicago.


The grantee shall pay to the City of Chicago as compensation for the privilege #1114131 herein granted the sum of one hundred (\$100.00) per annum in advance.

A 25% penalty will be added for payments received after due date.

The permit holder agrees to hold the City of Chicago harmless for any damage, relocation or replacement costs associated with damage, relocation or removal of private property caused by the City performing work in the public way.

Authority herein given and granted for a period of five (5) years from and after Date of Passage.

Alderman

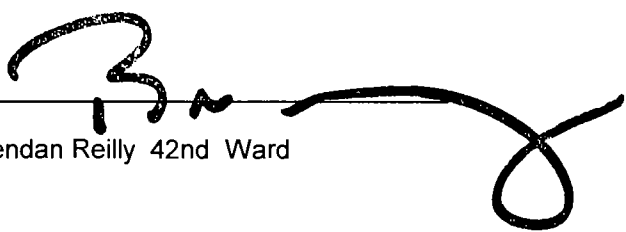
Brendan Reilly 42nd Ward

JONES SIGN




Your Vision Accomplished
400 MACK DRIVE CROYDON, PA 19021
PH: 215 786 3896 FX: 215 786 7888

SS# 57335-R8-1

Client TJ/MAXX/MARSHALLS
800 N MICHIGAN AVENUE
CHICAGO, IL 60611

Date 05.11.2014

Drawn By JD

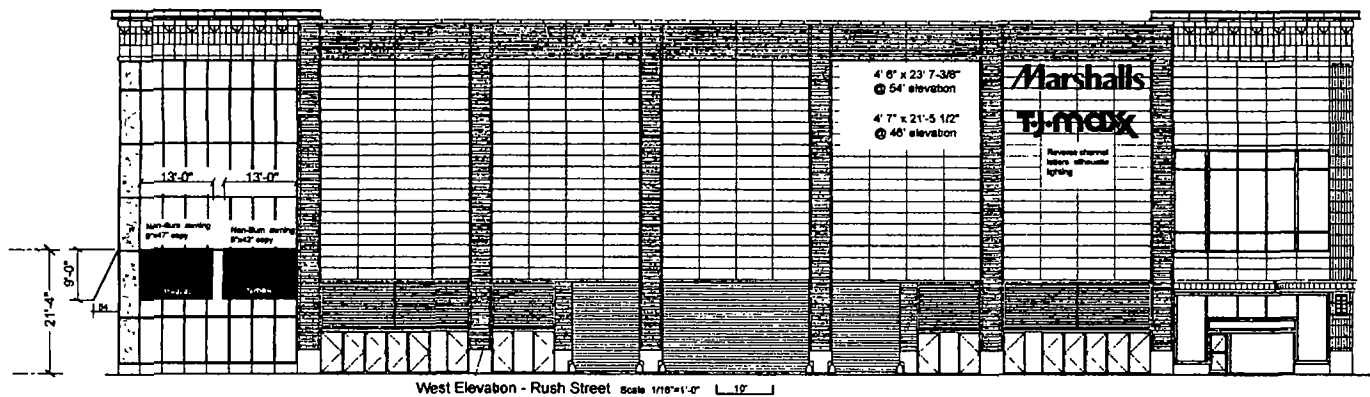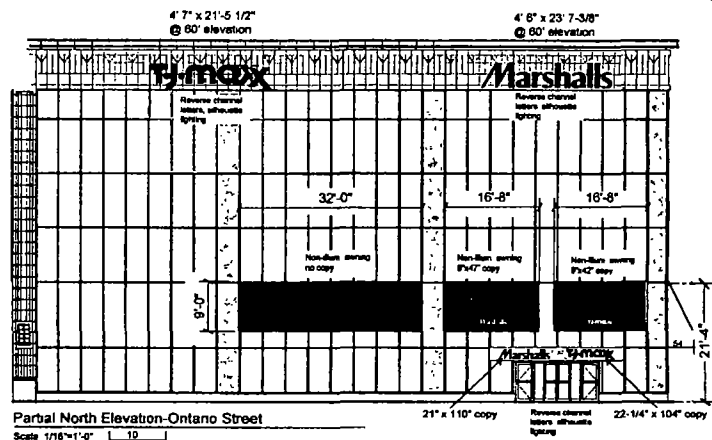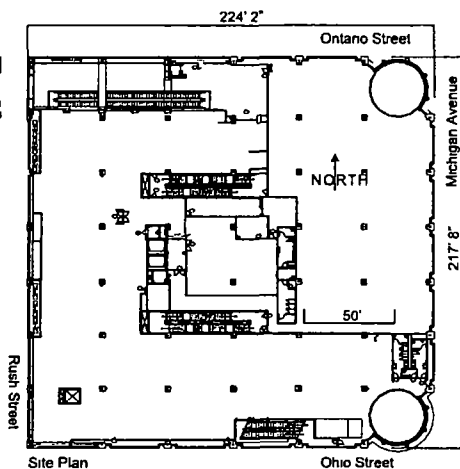



City of Chicago



O2014-8475

Office of the City Clerk

Document Tracking Sheet

| | |
|---------------------------------|---|
| Meeting Date: | 10/8/2014 |
| Sponsor(s): | Smith (43) |
| Type: | Ordinance |
| Title: | Awning(s) for Country Fresh Finer Foods, Inc. |
| Committee(s) Assignment: | Committee on Transportation and Public Way |

ORDINANCE
COUNTRY FRESH FINER FOODS INC
Acct. No. 5413 - 1
Permit No. 1115210

Be It Ordained by the City Council of the City of Chicago:

SECTION 1. Permission and authority are hereby given and granted to COUNTRY FRESH FINER FOODS INC, upon the terms and subject to the conditions of this ordinance to maintain and use, as now constructed, one (1) Awning(s) projecting over the public right-of-way adjacent to its premises known as 2583 N. Clark St..

Said Awning(s) at N. Clark Street measure(s):

One (1) at twenty-five point three three (25.33) feet in length, and two (2) feet in width for a total of fifty point six six (50.66) square feet.

The location of said privilege shall be as shown on prints kept on file with the Department of Business Affairs and Consumer Protection and the Office of the City Clerk.

Said privilege shall be constructed in accordance with plans and specifications approved by the Zoning Department - Signs.

This grant of privilege in the public way shall be subject to the provisions of Section 10-28-015 and all other required provisions of the Municipal Code of Chicago.


The grantee shall pay to the City of Chicago as compensation for the privilege #1115210 herein granted the sum of fifty dollars and thirty-three cents (\$50.33) per annum in advance.

A 25% penalty will be added for payments received after due date.


The permit holder agrees to hold the City of Chicago harmless for any damage, relocation or replacement costs associated with damage, relocation or removal of private property caused by the City performing work in the public way.

Authority herein given and granted for a period of five (5) years from and after 01/13/2014.

Alderman

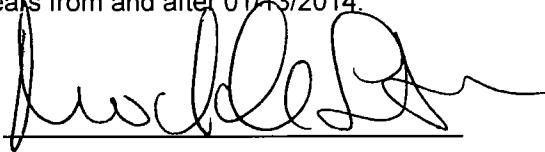A handwritten signature in black ink, appearing to read 'Michele Smith', written over a horizontal line.

Michele Smith 43rd Ward

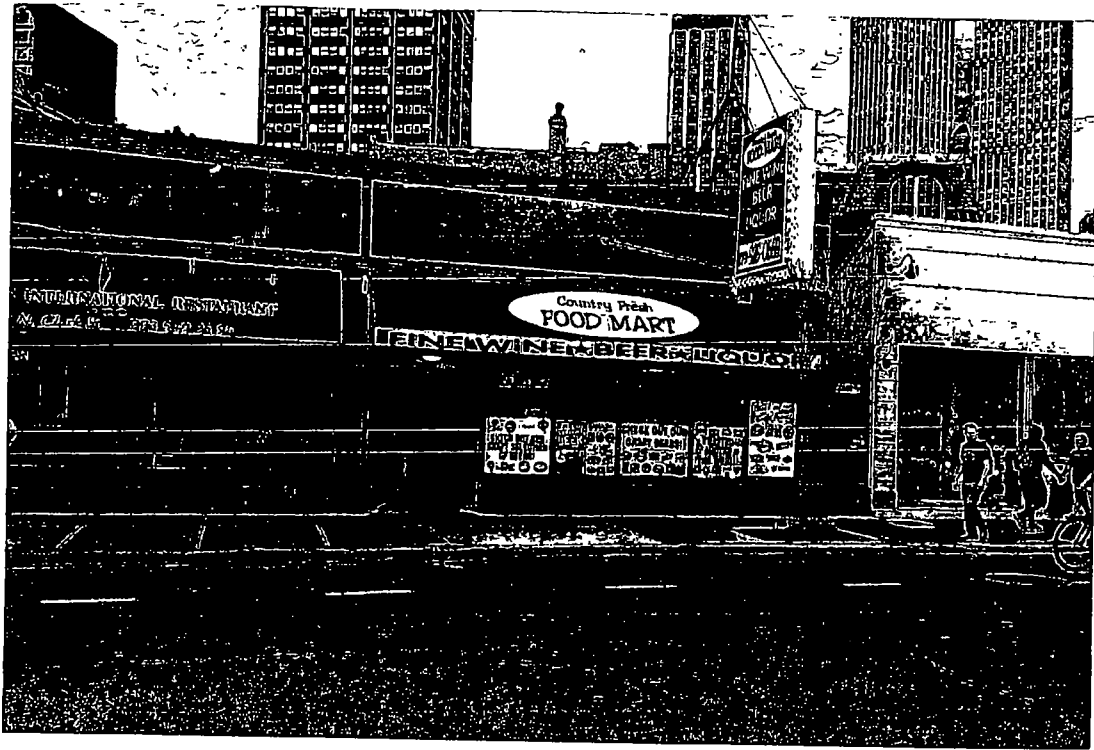



City of Chicago



O2014-8484

Office of the City Clerk

Document Tracking Sheet

| | |
|---------------------------------|--|
| Meeting Date: | 10/8/2014 |
| Sponsor(s): | Smith (43) |
| Type: | Ordinance |
| Title: | Awning(s) for Snarf's Sandwiches |
| Committee(s) Assignment: | Committee on Transportation and Public Way |

ORDINANCE
SNARF'S SANDWICHES
Acct. No. 390127 - 1
Permit No. 1112883

Be It Ordained by the City Council of the City of Chicago:

SECTION 1. Permission and authority are hereby given and granted to SNARF'S SANDWICHES, upon the terms and subject to the conditions of this ordinance to construct, install, maintain and use five (5) Awning(s) projecting over the public right-of-way adjacent to its premises known as 2201 N. Lincoln Ave..

Said Awning(s) at N. Lincoln & Genva Terrace measure(s):

One (1) at ten (10) feet in length, and four (4) feet in width for a total of forty (40) square feet.

Said Awning(s) at N Lincoln Ave measure(s):

One (1) at twenty-eight point five (28.5) feet in length, and four (4) feet in width for a total of one hundred fourteen (114) square feet.

Said Awning(s) at Geneva Terrace measure(s):

Two (2) at twelve (12) feet in length, and four (4) feet in width for a total of ninety-six (96) square feet.

One (1) at thirteen (13) feet in length, and four (4) feet in width for a total of fifty-two (52) square feet.

The location of said privilege shall be as shown on prints kept on file with the Department of Business Affairs and Consumer Protection and the Office of the City Clerk.

Said privilege shall be constructed in accordance with plans and specifications approved by the Zoning Department - Signs.

This grant of privilege in the public way shall be subject to the provisions of Section 10-28-015 and all other required provisions of the Municipal Code of Chicago.


The grantee shall pay to the City of Chicago as compensation for the privilege #1112883 herein granted the sum of seventy-five (\$75.00) per annum in advance.

A 25% penalty will be added for payments received after due date.

The permit holder agrees to hold the City of Chicago harmless for any damage, relocation or replacement costs associated with damage, relocation or removal of private property caused by the City performing work in the public way.

Authority herein given and granted for a period of five (5) years from and after Date of Passage.






Alderman

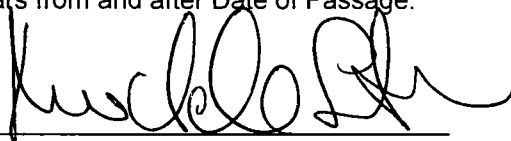A handwritten signature in black ink, appearing to read 'Michele Smith', written over a horizontal line.

Michele Smith 43rd Ward

36" AWNINGS

48" AWNING

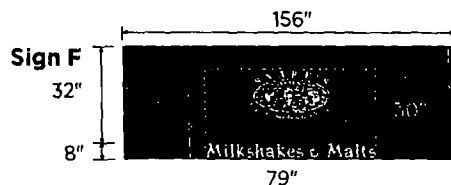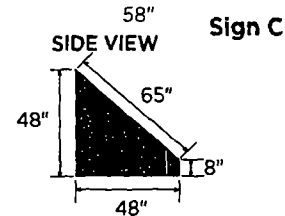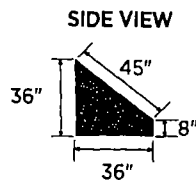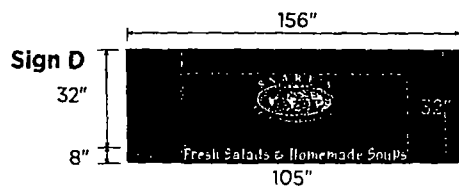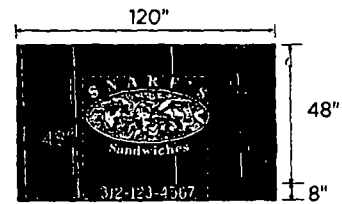

SIGN SPECIFICATIONS:

1" ALUMINUM TUBE CONSTRUCTION/MILL FINISH
BLACK SUNBRELLA CANVAS STAPLED TO FRAMES
8" HARD VANCE WITH COPY

| | | | |
|--|---|---|---|
| H.M. WITT & CO.
Signs
<small>FINE SIGNAGE SINCE 1901</small>
3313 West Newport Ave. Chicago, IL 60618
office 773 250 5000 fax 773 250 5100
toll free 1 888 427 0703 web www.hm-witt.com | APPROVED AS IS ☐
APPROVED W/CHANGES ☐
REVISE AND RESUBMIT ☐
APPROVAL
DATE | REVISIONS
<div style="border: 1px solid black; height: 50px; width: 100%;"></div> | CLIENT SNARF'S SANDWICHES
DATE 061414
JOB # SNF14001_AWNINGS
DRAWN BY hp/bf
SCALE NTS |
| | THIS IS AN ORIGINAL DRAWING BY H.M. WITT & CO. SIGNS AND IS NOT TO BE REPRODUCED WITHOUT PERMISSION OF H.M. WITT & CO. SIGNS | | |



City of Chicago



O2014-8488

Office of the City Clerk

Document Tracking Sheet

| | |
|---------------------------------|--|
| Meeting Date: | 10/8/2014 |
| Sponsor(s): | Tunney (44) |
| Type: | Ordinance |
| Title: | Awning(s) for Chicago Male, Inc. |
| Committee(s) Assignment: | Committee on Transportation and Public Way |

ORDINANCE
CHICAGO MALE INC
Acct. No. 297166 - 1
Permit No. 1115237

Be It Ordained by the City Council of the City of Chicago:

SECTION 1. Permission and authority are hereby given and granted to CHICAGO MALE INC, upon the terms and subject to the conditions of this ordinance to maintain and use, as now constructed, one (1) Awning(s) projecting over the public right-of-way adjacent to its premises known as 3418 N. Halsted St..

Said Awning(s) at NORTH HALSTED measure(s):

One (1) at twenty (20) feet in length, and one point eight (1.8) foot in width for a total of thirty-six (36) square feet.

The location of said privilege shall be as shown on prints kept on file with the Department of Business Affairs and Consumer Protection and the Office of the City Clerk.

Said privilege shall be constructed in accordance with plans and specifications approved by the Zoning Department - Signs.

This grant of privilege in the public way shall be subject to the provisions of Section 10-28-015 and all other required provisions of the Municipal Code of Chicago.


The grantee shall pay to the City of Chicago as compensation for the privilege #1115237 herein granted the sum of fifty (\$50.00) per annum in advance.

A 25% penalty will be added for payments received after due date.

The permit holder agrees to hold the City of Chicago harmless for any damage, relocation or replacement costs associated with damage, relocation or removal of private property caused by the City performing work in the public way.


Authority herein given and granted for a period of five (5) years from and after 11/01/2014.

Alderman

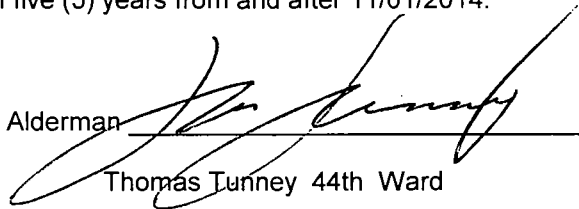

Thomas Tunney 44th Ward

- Chicago Male Salin Awning
- No change in past 9 years
- 3418 N Halsted, Chicago, IL 60657

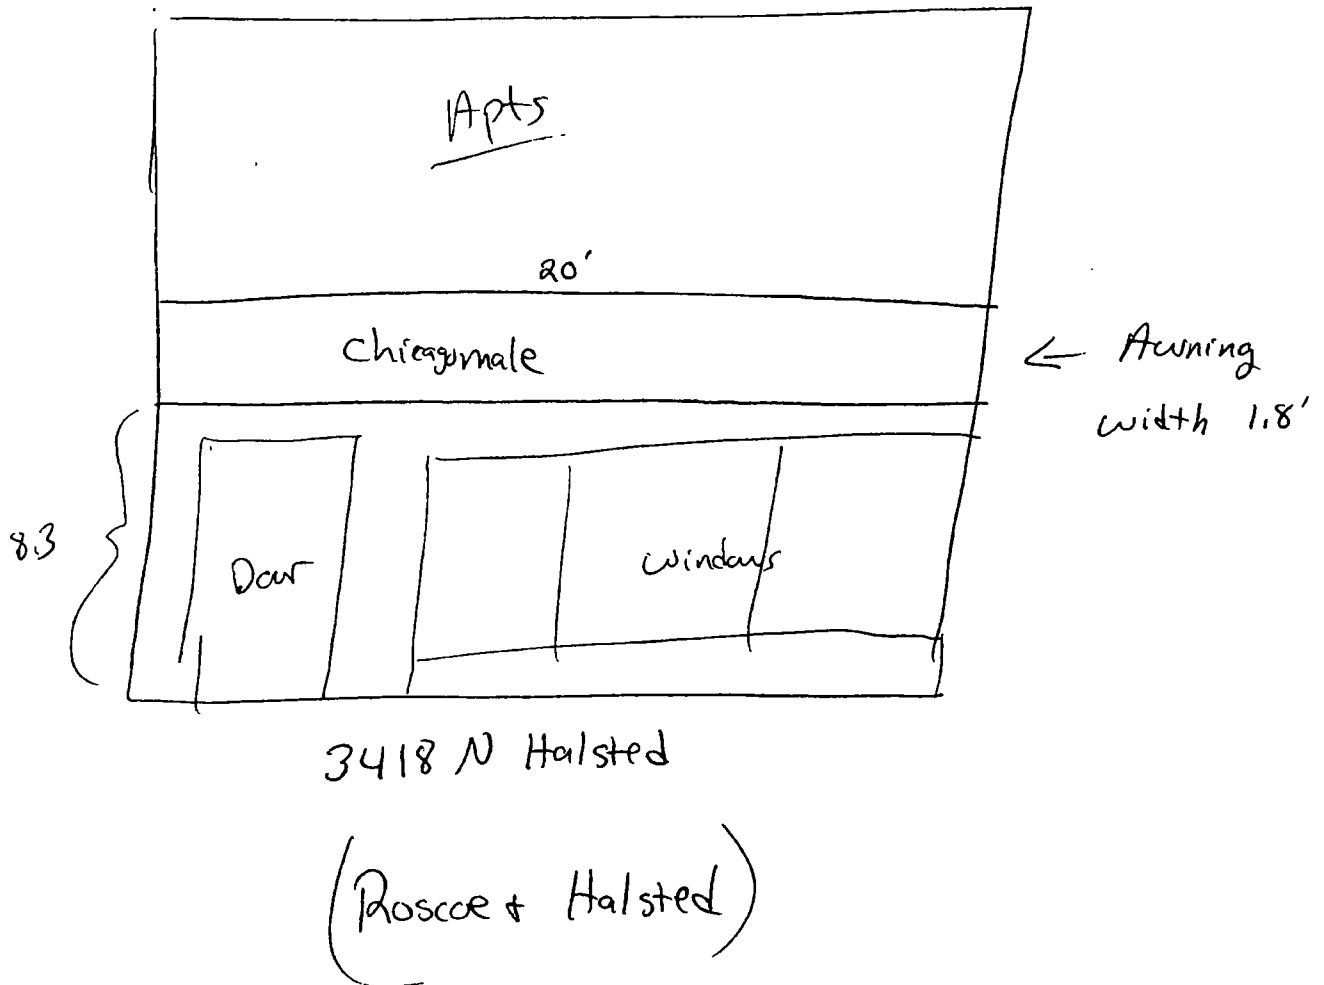



10/08/2014

Alderman **Thomas Tunney**
Ward # **44**
City of Chicago
City Hall, Room **203**
121 North LaSalle Street
Chicago, Illinois 60602

Re: An ordinance to use and maintain a portion of the public right-of-way for **one (1) awning(s)** for
CHICAGO MALE INC, adjacent to the premises known as **3418 N. Halsted St.**

Dear Alderman **Thomas Tunney**:

The applicant referenced above has requested the use of the public right-of-way for a **awning(s)**. An ordinance has been prepared by the Department of Business Affairs and Consumer Protection – Small Business Center - Public Way Use Unit for presentation to the City Council. Because this request was made for properties located in your ward, as approved by you as per the attached, I respectfully request that you introduce the attached ordinance at the next City Council meeting.

If you have any questions regarding this ordinance, please contact Anthony Bertuca at (312) 744-5506.

Department of Business Affairs and Consumer Protection



City of Chicago



O2014-8491

Office of the City Clerk

Document Tracking Sheet

| | |
|---------------------------------|--|
| Meeting Date: | 10/8/2014 |
| Sponsor(s): | Tunney (44) |
| Type: | Ordinance |
| Title: | Awning(s) for City Harvest Cafe |
| Committee(s) Assignment: | Committee on Transportation and Public Way |

ORDINANCE
CITY HARVEST CAFE
Acct. No. 388159 - 1
Permit No. 1112846

Be It Ordained by the City Council of the City of Chicago:

SECTION 1. Permission and authority are hereby given and granted to CITY HARVEST CAFE, upon the terms and subject to the conditions of this ordinance to construct, install, maintain and use one (1) Awning(s) projecting over the public right-of-way adjacent to its premises known as 2931 N. Broadway .

Said Awning(s) at N Broadway measure(s):

One (1) at fourteen point four two (14.42) feet in length, and two point nine two (2.92) feet in width for a total of forty-two point one one (42.11) square feet.

The location of said privilege shall be as shown on prints kept on file with the Department of Business Affairs and Consumer Protection and the Office of the City Clerk.

Said privilege shall be constructed in accordance with plans and specifications approved by the Zoning Department - Signs.

This grant of privilege in the public way shall be subject to the provisions of Section 10-28-015 and all other required provisions of the Municipal Code of Chicago.


The grantee shall pay to the City of Chicago as compensation for the privilege #1112846 herein granted the sum of fifty (\$50.00) per annum in advance.

A 25% penalty will be added for payments received after due date.



The permit holder agrees to hold the City of Chicago harmless for any damage, relocation or replacement costs associated with damage, relocation or removal of private property caused by the City performing work in the public way.

Authority herein given and granted for a period of five (5) years from and after Date of Passage.


Alderman

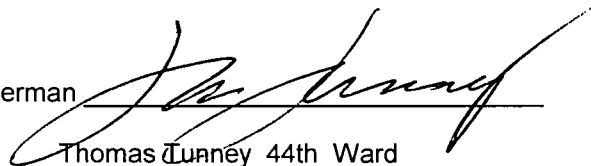

Thomas Tunney 44th Ward

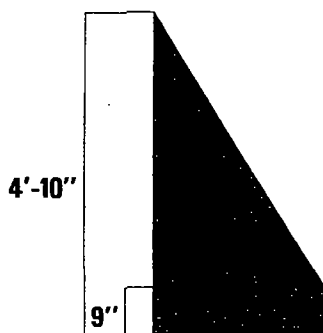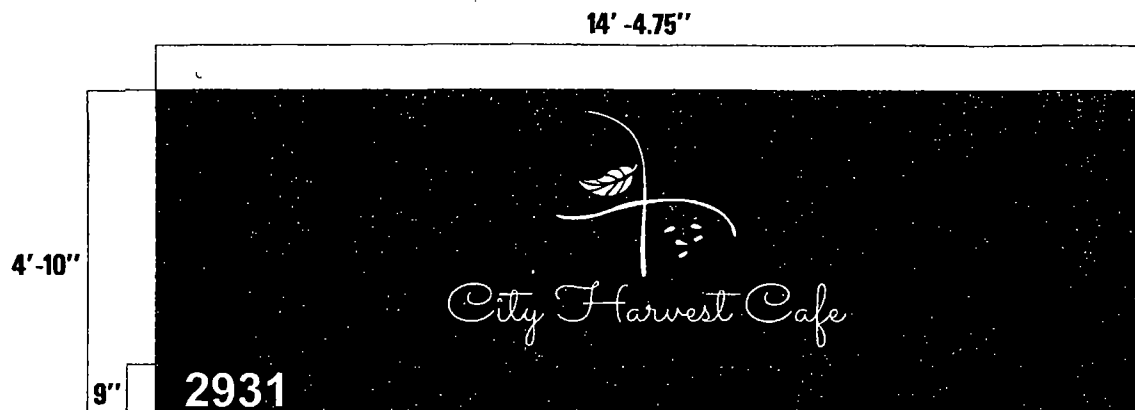

Main Graphic
42''H x 70'' W
Address Graphic
6''H x 17'' W

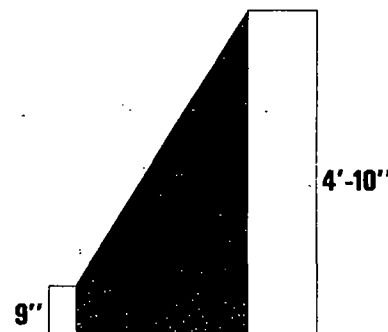

| | | | | | | | | | | |
|--|--|--|--------------------------------|----------------------------------|-----------------------------------|------------------------------------|--|-----|--------------|------|
| THATCHER OAKS
AWRINGS & SIGNS
630-833-5700 voice
630-833-5795 fax
718 Industrial Dr.
Elmhurst, IL 60126 | CLIENT <i>City Harvest Cafe</i> | | | AWRING MATERIAL <i>Sunbrella</i> | | FILE NAME <i>City Harvest Cafe</i> | | | | |
| | DRAWING DESCRIPTION <i>Graphic Approval Layout</i> | | DATE <i>4/14/14</i> | DRAWN BY <i>Connor</i> | | COVER COLOR <i>True Brown</i> | | NO. | REVISION BY: | DATE |
| | CLIENT APPROVAL | | | | | GRAPHIC APPLICATION <i>Vinyl</i> | | | | |
| | | | | | | GRAPHIC COLOR <i>White</i> | | | | |
| | ORDER # <i>724302</i> | | SALESMAN <i>Allison Vargas</i> | | SCALE <i>Not To Certain Scale</i> | | | | | |



10/08/2014

Alderman **Thomas Tunney**
Ward # **44**
City of Chicago
City Hall, Room **203**
121 North LaSalle Street
Chicago, Illinois 60602

Re: An ordinance to use and maintain a portion of the public right-of-way for **one (1) awning(s)** for
CITY HARVEST CAFE, adjacent to the premises known as **2931 N. Broadway** .

Dear Alderman **Thomas Tunney**:


The applicant referenced above has requested the use of the public right-of-way for a **awning(s)**. An ordinance has been prepared by the Department of Business Affairs and Consumer Protection – Small Business Center - Public Way Use Unit for presentation to the City Council. Because this request was made for properties located in your ward, as approved by you as per the attached, I respectfully request that you introduce the attached ordinance at the next City Council meeting.

If you have any questions regarding this ordinance, please contact Anthony Bertuca at (312) 744-5506.

Department of Business Affairs and Consumer Protection



City of Chicago

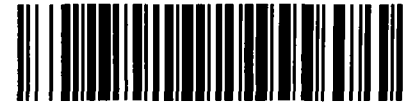

O2014-8497

Office of the City Clerk

Document Tracking Sheet

| | |
|---------------------------------|--|
| Meeting Date: | 10/8/2014 |
| Sponsor(s): | Tunney (44) |
| Type: | Ordinance |
| Title: | Awning(s) for East Lakeview Food & Liquor |
| Committee(s) Assignment: | Committee on Transportation and Public Way |

ORDINANCE
EAST LAKEVIEW FOOD & LIQUOR
Acct. No. 275125 - 1
Permit No. 1115332

Be It Ordained by the City Council of the City of Chicago:

SECTION 1. Permission and authority are hereby given and granted to EAST LAKEVIEW FOOD & LIQUOR, upon the terms and subject to the conditions of this ordinance to maintain and use, as now constructed, one (1) Awning(s) projecting over the public right-of-way adjacent to its premises known as 3814 N. Clark St..

Said Awning(s) at N. Clark Street measure(s):

One (1) at twenty-five (25) feet in length, and two point five (2.5) feet in width for a total of sixty-two point five (62.5) square feet.

The location of said privilege shall be as shown on prints kept on file with the Department of Business Affairs and Consumer Protection and the Office of the City Clerk.

Said privilege shall be constructed in accordance with plans and specifications approved by the Zoning Department - Signs.

This grant of privilege in the public way shall be subject to the provisions of Section 10-28-015 and all other required provisions of the Municipal Code of Chicago.


The grantee shall pay to the City of Chicago as compensation for the privilege #1115332 herein granted the sum of fifty (\$50.00) per annum in advance.

A 25% penalty will be added for payments received after due date.

The permit holder agrees to hold the City of Chicago harmless for any damage, relocation or replacement costs associated with damage, relocation or removal of private property caused by the City performing work in the public way.



Authority herein given and granted for a period of five (5) years from and after 10/04/2014.

Alderman

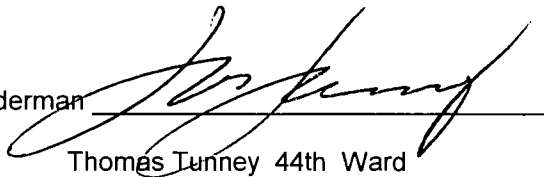

Thomas Tunney 44th Ward

Building 3814 N. CLARK

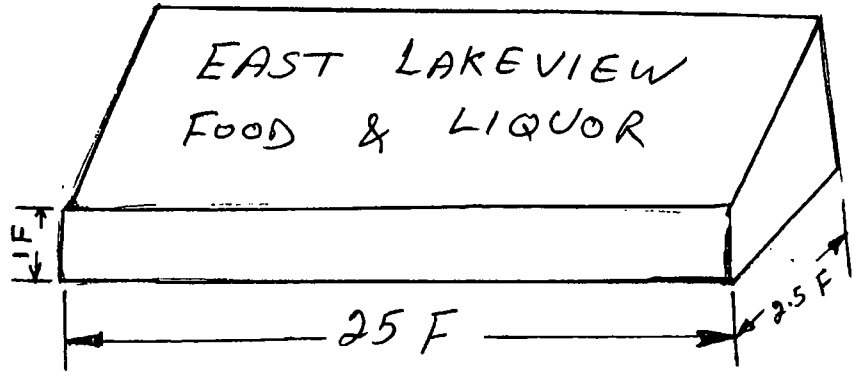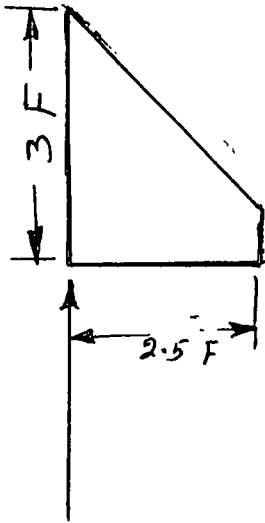

$10F$

SIDE WALL



10/08/2014

Alderman **Thomas Tunney**
Ward # **44**
City of Chicago
City Hall, Room **203**
121 North LaSalle Street
Chicago, Illinois 60602

Re: An ordinance to use and maintain a portion of the public right-of-way for **one (1) awning(s)** for
EAST LAKEVIEW FOOD & LIQUOR, adjacent to the premises known as **3814 N. Clark St.**

Dear Alderman **Thomas Tunney**:

The applicant referenced above has requested the use of the public right-of-way for a **awning(s)**. An ordinance has been prepared by the Department of Business Affairs and Consumer Protection – Small Business Center - Public Way Use Unit for presentation to the City Council. Because this request was made for properties located in your ward, as approved by you as per the attached, I respectfully request that you introduce the attached ordinance at the next City Council meeting.

If you have any questions regarding this ordinance, please contact Anthony Bertuca at (312) 744-5506.

Department of Business Affairs and Consumer Protection



City of Chicago



O2014-8500

Office of the City Clerk

Document Tracking Sheet

| | |
|---------------------------------|--|
| Meeting Date: | 10/8/2014 |
| Sponsor(s): | Tunney (44) |
| Type: | Ordinance |
| Title: | Awning(s) for El Burrito Mexicano |
| Committee(s) Assignment: | Committee on Transportation and Public Way |

ORDINANCE
EL BURRITO MEXICANO
Acct. No. 373881 - 1
Permit No. 1114686

Be It Ordained by the City Council of the City of Chicago:

SECTION 1. Permission and authority are hereby given and granted to EL BURRITO MEXICANO, upon the terms and subject to the conditions of this ordinance to maintain and use, as now constructed, one (1) Awning(s) projecting over the public right-of-way adjacent to its premises known as 936 W. Addison St..

Said Awning(s) at WEST ADDISON measure(s):

One (1) at nineteen (19) feet in length, and two (2) feet in width for a total of thirty-eight (38) square feet.

The location of said privilege shall be as shown on prints kept on file with the Department of Business Affairs and Consumer Protection and the Office of the City Clerk.

Said privilege shall be constructed in accordance with plans and specifications approved by the Zoning Department - Signs.

This grant of privilege in the public way shall be subject to the provisions of Section 10-28-015 and all other required provisions of the Municipal Code of Chicago.


The grantee shall pay to the City of Chicago as compensation for the privilege #1114686 herein granted the sum of fifty (\$50.00) per annum in advance.

A 25% penalty will be added for payments received after due date.


The permit holder agrees to hold the City of Chicago harmless for any damage, relocation or replacement costs associated with damage, relocation or removal of private property caused by the City performing work in the public way.

Authority herein given and granted for a period of five (5) years from and after 06/28/2014.

Alderman

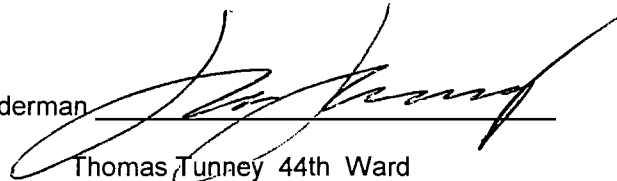A handwritten signature in black ink, appearing to read "Tom Tunney", is written over a horizontal line.

Thomas Tunney 44th Ward

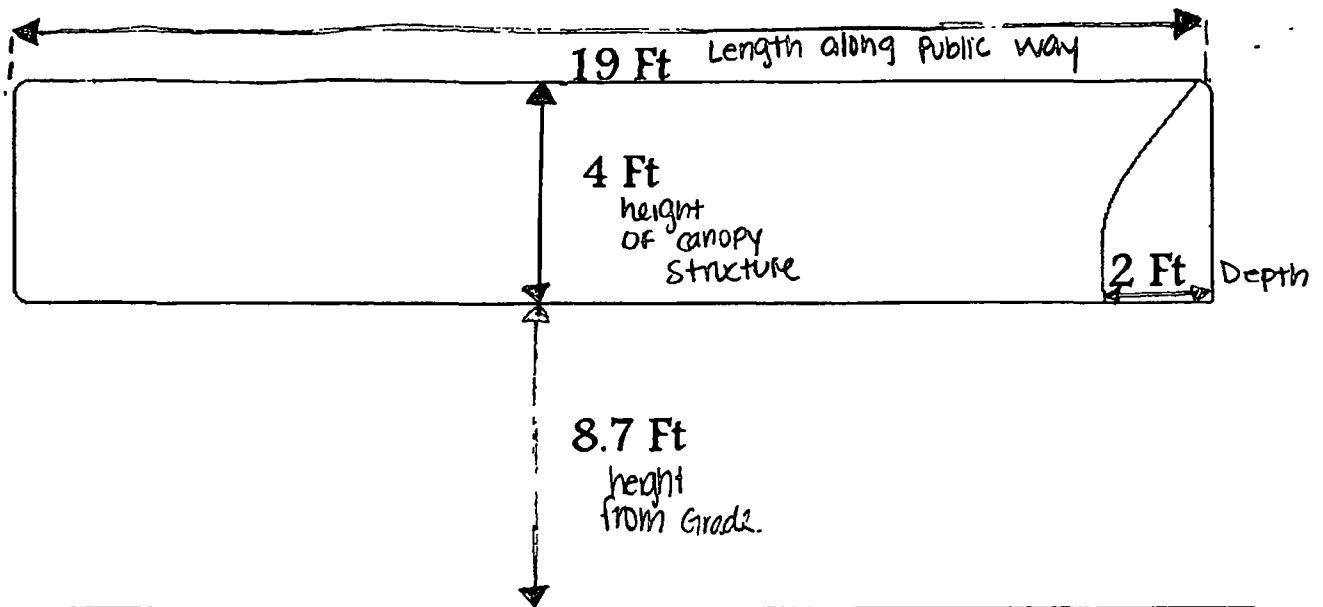



10/08/2014

Alderman **Thomas Tunney**
Ward # **44**
City of Chicago
City Hall, Room **203**
121 North LaSalle Street
Chicago, Illinois 60602

Re: An ordinance to use and maintain a portion of the public right-of-way for **one (1) awning(s)** for **EL BURRITO MEXICANO**, adjacent to the premises known as **936 W. Addison St.**

Dear Alderman **Thomas Tunney**:

The applicant referenced above has requested the use of the public right-of-way for a **awning(s)**. An ordinance has been prepared by the Department of Business Affairs and Consumer Protection – Small Business Center - Public Way Use Unit for presentation to the City Council. Because this request was made for properties located in your ward, as approved by you as per the attached, I respectfully request that you introduce the attached ordinance at the next City Council meeting.

If you have any questions regarding this ordinance, please contact Anthony Bertuca at (312) 744-5506.

Department of Business Affairs and Consumer Protection



City of Chicago



O2014-8505

Office of the City Clerk

Document Tracking Sheet

| | |
|---------------------------------|--|
| Meeting Date: | 10/8/2014 |
| Sponsor(s): | Tunney (44) |
| Type: | Ordinance |
| Title: | Awning(s) for Lakeview Dental Associates |
| Committee(s) Assignment: | Committee on Transportation and Public Way |

ORDINANCE
LAKEVIEW DENTAL ASSOCIATES
Acct. No. 392593 - 1
Permit No. 1114488

Be It Ordained by the City Council of the City of Chicago:

SECTION 1. Permission and authority are hereby given and granted to LAKEVIEW DENTAL ASSOCIATES, upon the terms and subject to the conditions of this ordinance to construct, install, maintain and use one (1) Awning(s) projecting over the public right-of-way adjacent to its premises known as 1014 W. Belmont Ave..

Said Awning(s) at W BELMONT AVE measure(s):

One (1) at six point nine two (6.92) feet in length, and three (3) feet in width for a total of twenty point seven six (20.76) square feet.

The location of said privilege shall be as shown on prints kept on file with the Department of Business Affairs and Consumer Protection and the Office of the City Clerk.

Said privilege shall be constructed in accordance with plans and specifications approved by the Zoning Department - Signs.

This grant of privilege in the public way shall be subject to the provisions of Section 10-28-015 and all other required provisions of the Municipal Code of Chicago.


The grantee shall pay to the City of Chicago as compensation for the privilege #1114488 herein granted the sum of fifty (\$50.00) per annum in advance.


A 25% penalty will be added for payments received after due date.

The permit holder agrees to hold the City of Chicago harmless for any damage, relocation or replacement costs associated with damage, relocation or removal of private property caused by the City performing work in the public way.

Authority herein given and granted for a period of five (5) years from and after Date of Passage.

Alderman

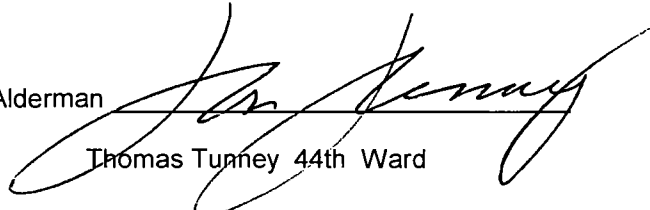
Thomas Tunney 44th Ward

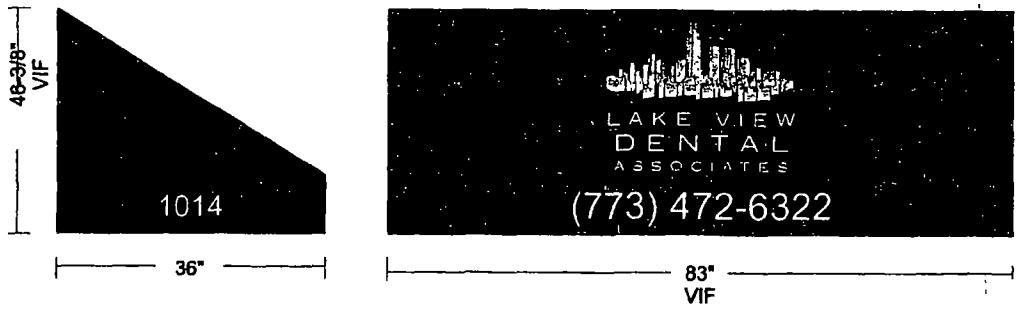

Additional awning cover provided - Stored at client location
Grommets for attachment to awning frame



Additional Awning Cover
Scale: 1" = 1' 0"

| | | | | | | | | | | | | | | | | | |
|---|---|---|-------------------------------------|--|-----|------|-------------|----|----------|--|----|-------|--|----|-------|--|---|
| <div>SOUTH WATER</div> <div></div> <div>S I G N S</div> <div>934 N Church
Evanston IL 60126</div> <div>tel: 630 333 4940
fax: 630 333 4915</div> | <div>CLIENT</div> <div>Lake View Dental</div> | <div>PROJECT NAME</div> <div>Illuminated Blade Sign
Chicago, IL</div> | <div>DATE</div> <div>04 17 13</div> | <div>REVISIONS</div> <table><tr><td>NO.</td><td>DATE</td><td>DESCRIPTION</td></tr><tr><td>01</td><td>13 14 av</td><td></td></tr><tr><td>03</td><td>27 14</td><td></td></tr><tr><td>06</td><td>03 14</td><td></td></tr></table> | NO. | DATE | DESCRIPTION | 01 | 13 14 av | | 03 | 27 14 | | 06 | 03 14 | | <div>THIS DRAWING IS THE PROPERTY
OF SOUTH WATER SIGNS, LLC.
ALL RIGHTS OF REPRODUCTION
ARE RESERVED BY
SOUTH WATER SIGNS, LLC.</div> |
| | NO. | DATE | DESCRIPTION | | | | | | | | | | | | | | |
| 01 | 13 14 av | | | | | | | | | | | | | | | | |
| 03 | 27 14 | | | | | | | | | | | | | | | | |
| 06 | 03 14 | | | | | | | | | | | | | | | | |
| <div>PROJECT ADDRESS</div> <div>1014 N Church St
Chicago, IL 60642</div> | <div>PROJECT NUMBER</div> <div>04 17 13</div> | <div>DRAWN BY</div> <div>DM</div> | | | | | | | | | | | | | | | |



10/08/2014

Alderman **Thomas Tunney**
Ward # **44**
City of Chicago
City Hall, Room **203**
121 North LaSalle Street
Chicago, Illinois 60602

Re: An ordinance to use and maintain a portion of the public right-of-way for **one (1) awning(s)** for
LAKEVIEW DENTAL ASSOCIATES, adjacent to the premises known as **1014 W. Belmont**
Ave..

Dear Alderman **Thomas Tunney**:

The applicant referenced above has requested the use of the public right-of-way for a **awning(s)**. An ordinance has been prepared by the Department of Business Affairs and Consumer Protection – Small Business Center - Public Way Use Unit for presentation to the City Council. Because this request was made for properties located in your ward, as approved by you as per the attached, I respectfully request that you introduce the attached ordinance at the next City Council meeting.

If you have any questions regarding this ordinance, please contact Anthony Bertuca at (312) 744-5506.

Department of Business Affairs and Consumer Protection



City of Chicago



O2014-8508

Office of the City Clerk

Document Tracking Sheet

| | |
|---------------------------------|--|
| Meeting Date: | 10/8/2014 |
| Sponsor(s): | Tunney (44) |
| Type: | Ordinance |
| Title: | Awning(s) for Mini Bar |
| Committee(s) Assignment: | Committee on Transportation and Public Way |

ORDINANCE
MINI BAR
Acct. No. 293248 - 1
Permit No. 1115267

Be It Ordained by the City Council of the City of Chicago:

SECTION 1. Permission and authority are hereby given and granted to MINI BAR, upon the terms and subject to the conditions of this ordinance to maintain and use, as now constructed, two (2) Awning(s) projecting over the public right-of-way adjacent to its premises known as 3341 N. Halsted St..

Said Awning(s) at NORTH HALSTED STREET measure(s):

One (1) at twelve point six six (12.66) feet in length, and three (3) feet in width for a total of thirty-seven point nine eight (37.98) square feet.

Said Awning(s) at NORTH HALSTED STREET measure(s):

One (1) at three point six six (3.66) feet in length, and six (6) feet in width for a total of twenty-one point nine six (21.96) square feet.

The location of said privilege shall be as shown on prints kept on file with the Department of Business Affairs and Consumer Protection and the Office of the City Clerk.

Said privilege shall be constructed in accordance with plans and specifications approved by the Zoning Department - Signs.

This grant of privilege in the public way shall be subject to the provisions of Section 10-28-015 and all other required provisions of the Municipal Code of Chicago.


The grantee shall pay to the City of Chicago as compensation for the privilege #1115267 herein granted the sum of one hundred (\$100.00) per annum in advance.

A 25% penalty will be added for payments received after due date.

The permit holder agrees to hold the City of Chicago harmless for any damage, relocation or replacement costs associated with damage, relocation or removal of private property caused by the City performing work in the public way.


Authority herein given and granted for a period of five (5) years from and after 10/04/2014.

Alderman

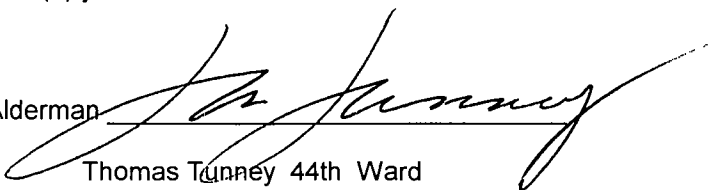

Thomas Tunney 44th Ward

Mini Bar, Inc
DBA minibar meat
293248-1
Permit #1088890
3341 N Halsted

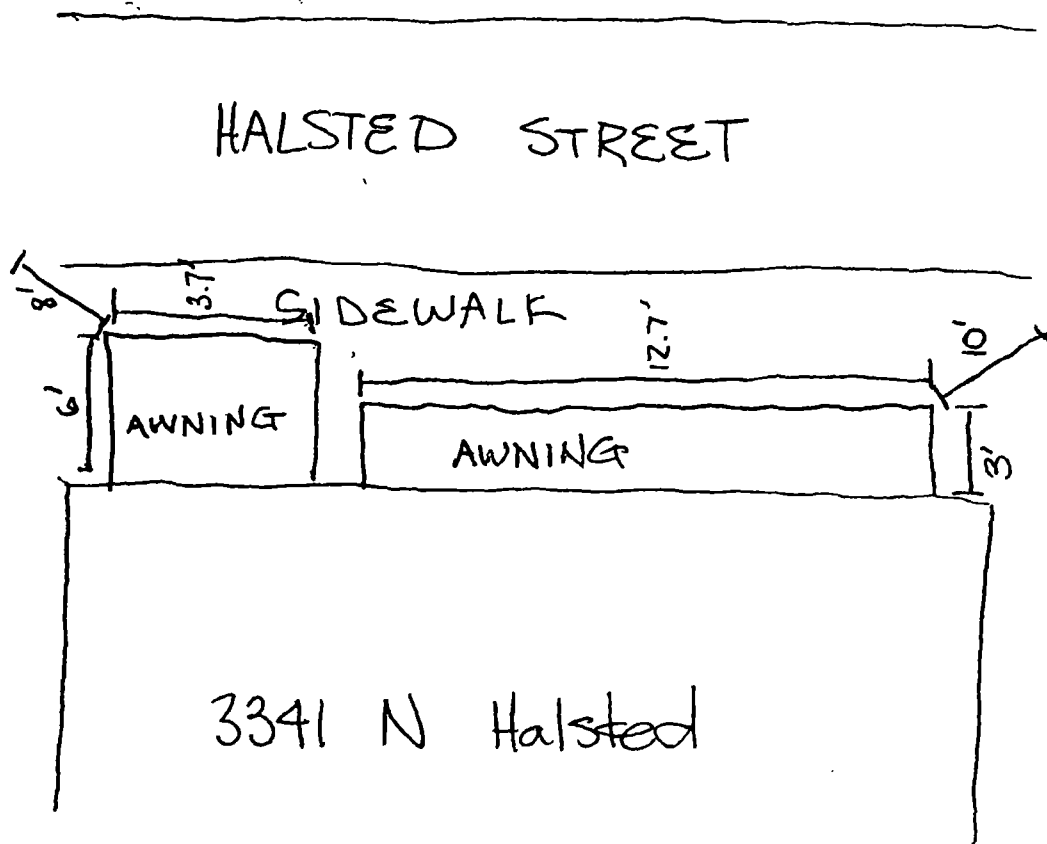

12.66 $\times$ 0.3
3.66 $\times$ 0



10/08/2014

Alderman **Thomas Tunney**
Ward # **44**
City of Chicago
City Hall, Room **203**
121 North LaSalle Street
Chicago, Illinois 60602

Re: An ordinance to use and maintain a portion of the public right-of-way for **two (2) awning(s)** for
MINI BAR, adjacent to the premises known as **3341 N. Halsted St.**.

Dear Alderman **Thomas Tunney**:

The applicant referenced above has requested the use of the public right-of-way for a **awning(s)**. An ordinance has been prepared by the Department of Business Affairs and Consumer Protection – Small Business Center - Public Way Use Unit for presentation to the City Council. Because this request was made for properties located in your ward, as approved by you as per the attached, I respectfully request that you introduce the attached ordinance at the next City Council meeting.

If you have any questions regarding this ordinance, please contact Anthony Bertuca at (312) 744-5506.

Department of Business Affairs and Consumer Protection



City of Chicago



O2014-8512

Office of the City Clerk

Document Tracking Sheet

| | |
|---------------------------------|--|
| Meeting Date: | 10/8/2014 |
| Sponsor(s): | Tunney (44) |
| Type: | Ordinance |
| Title: | Awning(s) for Peet's Coffee & Tea |
| Committee(s) Assignment: | Committee on Transportation and Public Way |

ORDINANCE
PEET'S COFFEE & TEA
Acct. No. 22622 - 10
Permit No. 1113993

Be It Ordained by the City Council of the City of Chicago:

SECTION 1. Permission and authority are hereby given and granted to PEET'S COFFEE & TEA, upon the terms and subject to the conditions of this ordinance to construct, install, maintain and use one (1) Awning(s) projecting over the public right-of-way adjacent to its premises known as 3025 N. Clark St..

Said Awning(s) at N CLARK ST measure(s):

One (1) at fifty (50) feet in length, and two point five (2.5) feet in width for a total of one hundred twenty-five (125) square feet.

The location of said privilege shall be as shown on prints kept on file with the Department of Business Affairs and Consumer Protection and the Office of the City Clerk.

Said privilege shall be constructed in accordance with plans and specifications approved by the Zoning Department - Signs.

This grant of privilege in the public way shall be subject to the provisions of Section 10-28-015 and all other required provisions of the Municipal Code of Chicago.


The grantee shall pay to the City of Chicago as compensation for the privilege #1113993 herein granted the sum of seventy-five (\$75.00) per annum in advance.


A 25% penalty will be added for payments received after due date.

The permit holder agrees to hold the City of Chicago harmless for any damage, relocation or replacement costs associated with damage, relocation or removal of private property caused by the City performing work in the public way.

Authority herein given and granted for a period of five (5) years from and after Date of Passage.

Alderman

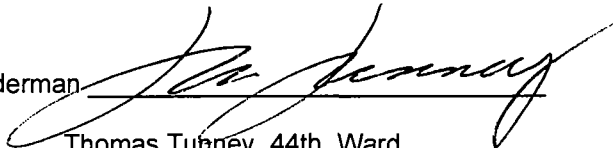
Thomas Tunney 44th Ward

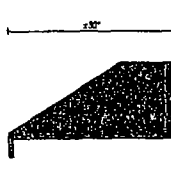

AWNING GRAPHICS


SCALE

$$34^{\circ} = 1^{\circ} 0'$$

GENERAL SPECIFICATIONS

RECOVER EXISTING KNITTING IN FEET'S DARK BROWN FABRIC (SUNBELLA TRUE BROWN)

HEAT TRANSFERRED FIRST SURFACE VINYL LOGO

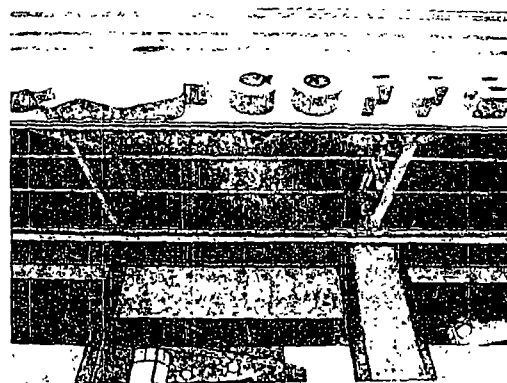

UNDERSIDE OF ANNING FRAME

[illegible]



10/08/2014

Alderman **Thomas Tunney**
Ward # **44**
City of Chicago
City Hall, Room **203**
121 North LaSalle Street
Chicago, Illinois 60602

Re: An ordinance to use and maintain a portion of the public right-of-way for **one (1) awning(s)** for
PEET'S COFFEE & TEA, adjacent to the premises known as **3025 N. Clark St.**

Dear Alderman **Thomas Tunney**:

The applicant referenced above has requested the use of the public right-of-way for a **awning(s)**. An ordinance has been prepared by the Department of Business Affairs and Consumer Protection – Small Business Center - Public Way Use Unit for presentation to the City Council. Because this request was made for properties located in your ward, as approved by you as per the attached, I respectfully request that you introduce the attached ordinance at the next City Council meeting.

If you have any questions regarding this ordinance, please contact Anthony Bertuca at (312) 744-5506.

Department of Business Affairs and Consumer Protection



City of Chicago



O2014-8516

Office of the City Clerk

Document Tracking Sheet

| | |
|---------------------------------|--|
| Meeting Date: | 10/8/2014 |
| Sponsor(s): | Tunney (44) |
| Type: | Ordinance |
| Title: | Awning(s) for 3445 N Halsted |
| Committee(s) Assignment: | Committee on Transportation and Public Way |

ORDINANCE
3445 N. HALSTED
Acct. No. 393429 - 1
Permit No. 1115103

Be It Ordained by the City Council of the City of Chicago:

SECTION 1. Permission and authority are hereby given and granted to 3445 N. HALSTED, upon the terms and subject to the conditions of this ordinance to construct, install, maintain and use five (5) Awning(s) projecting over the public right-of-way adjacent to its premises known as 3445 N. Halsted St..

Said Awning(s) at N. Halsted Street measure(s):

Two (2) at nine (9) feet in length, and two (2) feet in width for a total of thirty-six (36) square feet.

Two (2) at six (6) feet in length, and two (2) feet in width for a total of twenty-four (24) square feet.

One (1) at fourteen (14) feet in length, and two (2) feet in width for a total of twenty-eight (28) square feet.

The location of said privilege shall be as shown on prints kept on file with the Department of Business Affairs and Consumer Protection and the Office of the City Clerk.

Said privilege shall be constructed in accordance with plans and specifications approved by the Zoning Department - Signs.

This grant of privilege in the public way shall be subject to the provisions of Section 10-28-015 and all other required provisions of the Municipal Code of Chicago.


The grantee shall pay to the City of Chicago as compensation for the privilege #1115103 herein granted the sum of one hundred seventy-five (\$175.00) per annum in advance.

A 25% penalty will be added for payments received after due date.




The permit holder agrees to hold the City of Chicago harmless for any damage, relocation or replacement costs associated with damage, relocation or removal of private property caused by the City performing work in the public way.

Authority herein given and granted for a period of five (5) years from and after Date of Passage.

Alderman

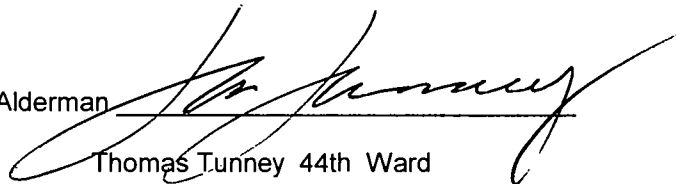A handwritten signature in black ink, appearing to read "Tom Tunney", written over a horizontal line.

Thomas Tunney 44th Ward

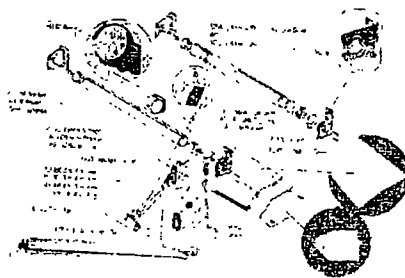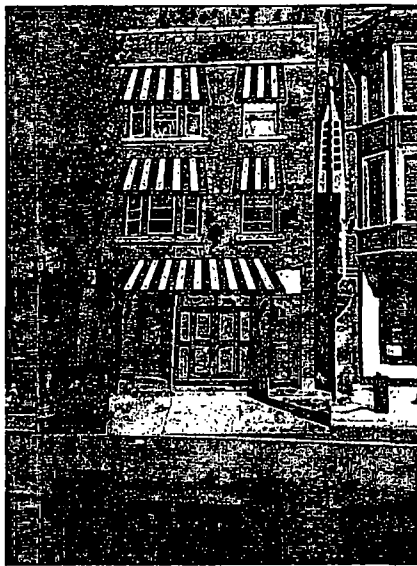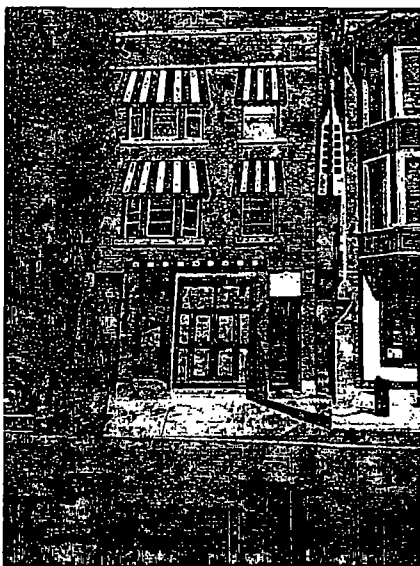

Created exclusively for:

Job name:
John Dalton

Address:
3445 N Halsted

City:
Chicago

State Illinois

Sign Location: Same

Account Rep:

Client's Approved Signature

Design No.
151 A

Date: May/30/2014.

Designer Joe A. **Scale**
not scale



NEW TECH SIGNS

2840 N. Laramie ave
Chicago, IL 60641
Tel. (773) 592-0908

email:

newtechsigns98@gmail.com

Note: This Drawing is the Property of New Tech Signs & is to be used in connection with work performed by New Tech Signs. This Sketch is not to be reproduced, copied, or exhibited in any form without written consent from New Tech Signs. Charges up to \$2,500 will be assessed for any mis-use.



10/08/2014

Alderman Thomas Tunney
Ward # 44
City of Chicago
City Hall, Room 203
121 North LaSalle Street
Chicago, Illinois 60602

Re: An ordinance to use and maintain a portion of the public right-of-way for **five (5) awning(s)** for **3445 N. HALSTED**, adjacent to the premises known as **3445 N. Halsted St..**

Dear Alderman **Thomas Tunney**:

The applicant referenced above has requested the use of the public right-of-way for a **awning(s)**. An ordinance has been prepared by the Department of Business Affairs and Consumer Protection – Small Business Center - Public Way Use Unit for presentation to the City Council. Because this request was made for properties located in your ward, as approved by you as per the attached, I respectfully request that you introduce the attached ordinance at the next City Council meeting.

If you have any questions regarding this ordinance, please contact Anthony Bertuca at (312) 744-5506.

Department of Business Affairs and Consumer Protection



City of Chicago



O2014-8520

Office of the City Clerk

Document Tracking Sheet

| | |
|---------------------------------|--|
| Meeting Date: | 10/8/2014 |
| Sponsor(s): | Arena (45) |
| Type: | Ordinance |
| Title: | Awning(s) for Singer Factory Distributors |
| Committee(s) Assignment: | Committee on Transportation and Public Way |

ORDINANCE
SINGER FACTORY DISTRIBUTORS
Acct. No. 30317 - 2
Permit No. 1105559

Be It Ordained by the City Council of the City of Chicago:

SECTION 1. Permission and authority are hereby given and granted to SINGER FACTORY DISTRIBUTORS, upon the terms and subject to the conditions of this ordinance to construct, install, maintain and use two (2) Awning(s) projecting over the public right-of-way adjacent to its premises known as 4914 W. Irving Park Rd..

Said Awning(s) at W Irving Park Rd measure(s):

Two (2) at eleven (11) feet in length, and two (2) feet in width for a total of forty-four (44) square feet.

The location of said privilege shall be as shown on prints kept on file with the Department of Business Affairs and Consumer Protection and the Office of the City Clerk.

Said privilege shall be constructed in accordance with plans and specifications approved by the Zoning Department - Signs.

This grant of privilege in the public way shall be subject to the provisions of Section 10-28-015 and all other required provisions of the Municipal Code of Chicago.

The grantee shall pay to the City of Chicago as compensation for the privilege #1105559 herein granted the sum of one hundred (\$100.00) per annum in advance.

A 25% penalty will be added for payments received after due date.

The permit holder agrees to hold the City of Chicago harmless for any damage, relocation or replacement costs associated with damage, relocation or removal of private property caused by the City performing work in the public way.

Authority herein given and granted for a period of five (5) years from and after Date of Passage.

Alderman


John Arena 45th Ward




www.signstudiochicago.com
3645 W. Irving Park Rd., Chicago, IL 60618
PH. 773.509.0590 • FX. 773.509.1750

SIGN TYPE: Awnings
BUSINESS NAME: Singer Factory Distributor
LOCATION: 4914 W. Irving Park Road Chicago IL 60641


AWNING

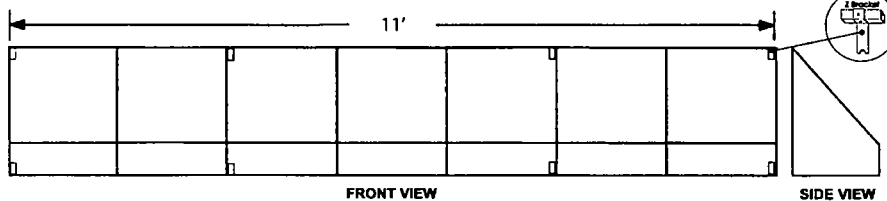

FRAME WALL MOUNTING BRACKET

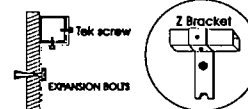

Awning frames can easily be mounted with these bracket.
Made from 3/16 in hot rolled steel.
Two holes spaced equally for lagging into marks are
provided to secure bracket to wall. There is also a 3/16 in. Lag screw.
Dare a tek screw for fastening the frame. Will accommodate a 3/8 in. Lag screw

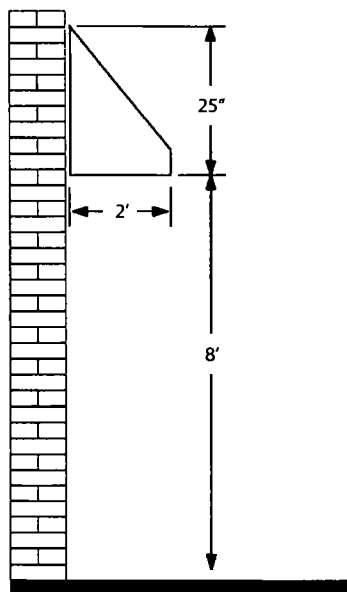



10/08/2014

Alderman John Arena
Ward # 45
City of Chicago
City Hall, Room 305
121 North LaSalle Street
Chicago, Illinois 60602

Re: An ordinance to use and maintain a portion of the public right-of-way for **two (2) awning(s)** for **SINGER FACTORY DISTRIBUTORS**, adjacent to the premises known as **4914 W. Irving Park Rd.**.

Dear Alderman **John Arena**:

The applicant referenced above has requested the use of the public right-of-way for a **awning(s)**. An ordinance has been prepared by the Department of Business Affairs and Consumer Protection – Small Business Center - Public Way Use Unit for presentation to the City Council. Because this request was made for properties located in your ward, as approved by you as per the attached, I respectfully request that you introduce the attached ordinance at the next City Council meeting.

If you have any questions regarding this ordinance, please contact Anthony Bertuca at (312) 744-5506.

Department of Business Affairs and Consumer Protection



City of Chicago



O2014-8583

Office of the City Clerk

Document Tracking Sheet

| | |
|---------------------------------|--|
| Meeting Date: | 10/8/2014 |
| Sponsor(s): | Cappleman (46) |
| Type: | Ordinance |
| Title: | Awning(s) for Charlies Chicago |
| Committee(s) Assignment: | Committee on Transportation and Public Way |

ORDINANCE
CHARLIES CHICAGO
Acct. No. 32848 - 1
Permit No. 1115352

Be It Ordained by the City Council of the City of Chicago:

SECTION 1. Permission and authority are hereby given and granted to CHARLIES CHICAGO, upon the terms and subject to the conditions of this ordinance to maintain and use, as now constructed, five (5) Awning(s) projecting over the public right-of-way adjacent to its premises known as 3726 N. Broadway .

Said Awning(s) at N.BROADWAY measure(s):

Five (5) at six point eight (6.8) feet in length, and three (3) feet in width for a total of one hundred two (102) square feet.

The location of said privilege shall be as shown on prints kept on file with the Department of Business Affairs and Consumer Protection and the Office of the City Clerk.

Said privilege shall be constructed in accordance with plans and specifications approved by the Zoning Department - Signs.

This grant of privilege in the public way shall be subject to the provisions of Section 10-28-015 and all other required provisions of the Municipal Code of Chicago.

The grantee shall pay to the City of Chicago as compensation for the privilege #1115352 herein granted the sum of one hundred seventy-five (\$175.00) per annum in advance.

A 25% penalty will be added for payments received after due date.

The permit holder agrees to hold the City of Chicago harmless for any damage, relocation or replacement costs associated with damage, relocation or removal of private property caused by the City performing work in the public way.



Authority herein given and granted for a period of five (5) years from and after 10/04/2014.

Alderman 
James Cappleman 46th Ward

CANOPY/AWNING

PROPERTY LOCATION: 3726 N. BROADWAY

ORG. NAME: NASHVILLE MCMT DBA. CHARLIE'S CHICAGO

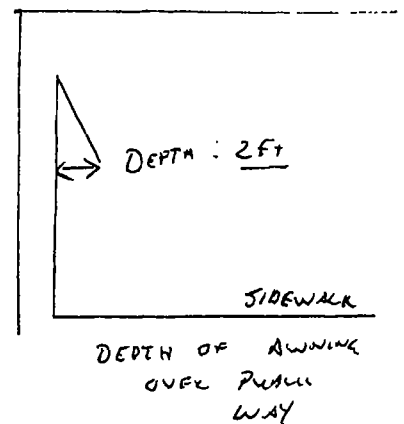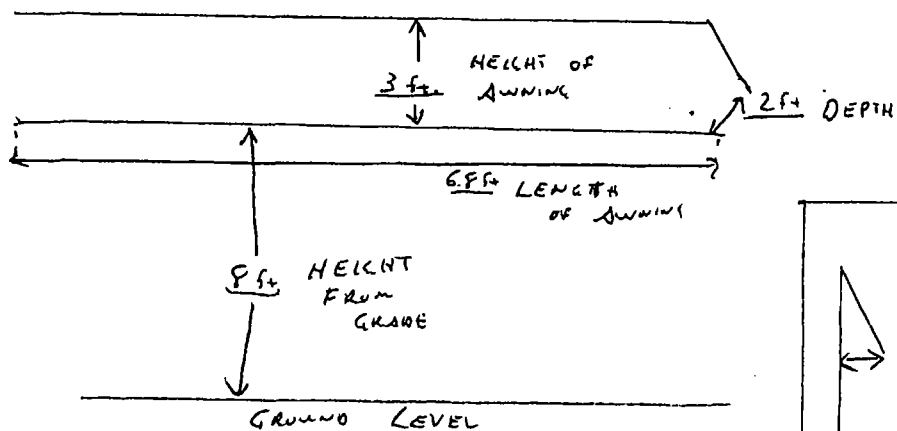



10/08/2014

Alderman James Cappleman
Ward # **46**
City of Chicago
City Hall, Room **300**
121 North LaSalle Street
Chicago, Illinois 60602

Re: An ordinance to use and maintain a portion of the public right-of-way for **five (5) awning(s)** for
CHARLIES CHICAGO, adjacent to the premises known as **3726 N. Broadway** .

Dear Alderman **James Cappleman**:

The applicant referenced above has requested the use of the public right-of-way for a **awning(s)**. An ordinance has been prepared by the Department of Business Affairs and Consumer Protection – Small Business Center - Public Way Use Unit for presentation to the City Council. Because this request was made for properties located in your ward, as approved by you as per the attached, I respectfully request that you introduce the attached ordinance at the next City Council meeting.

If you have any questions regarding this ordinance, please contact Anthony Bertuca at (312) 744-5506.

Department of Business Affairs and Consumer Protection



City of Chicago



O2014-8586

Office of the City Clerk

Document Tracking Sheet

| | |
|---------------------------------|--|
| Meeting Date: | 10/8/2014 |
| Sponsor(s): | Cappleman (46) |
| Type: | Ordinance |
| Title: | Awning(s) for Quads Gym, Inc. |
| Committee(s) Assignment: | Committee on Transportation and Public Way |

ORDINANCE
QUADS GYM, INC
Acct. No. 85848 - 1
Permit No. 1115195

Be It Ordained by the City Council of the City of Chicago:

SECTION 1. Permission and authority are hereby given and granted to QUADS GYM, INC, upon the terms and subject to the conditions of this ordinance to maintain and use, as now constructed, one (1) Awning(s) projecting over the public right-of-way adjacent to its premises known as 3727 N. Broadway .

Said Awning(s) at N. BROADWAY measure(s):

One (1) at eighteen (18) feet in length, and two (2) feet in width for a total of thirty-six (36) square feet.

The location of said privilege shall be as shown on prints kept on file with the Department of Business Affairs and Consumer Protection and the Office of the City Clerk.

Said privilege shall be constructed in accordance with plans and specifications approved by the Zoning Department - Signs.

This grant of privilege in the public way shall be subject to the provisions of Section 10-28-015 and all other required provisions of the Municipal Code of Chicago.

The grantee shall pay to the City of Chicago as compensation for the privilege #1115195 herein granted the sum of fifty (\$50.00) per annum in advance.


A 25% penalty will be added for payments received after due date.

The permit holder agrees to hold the City of Chicago harmless for any damage, relocation or replacement costs associated with damage, relocation or removal of private property caused by the City performing work in the public way.

Authority herein given and granted for a period of five (5) years from and after 11/01/2014.

Alderman


James Cappleman 46th Ward

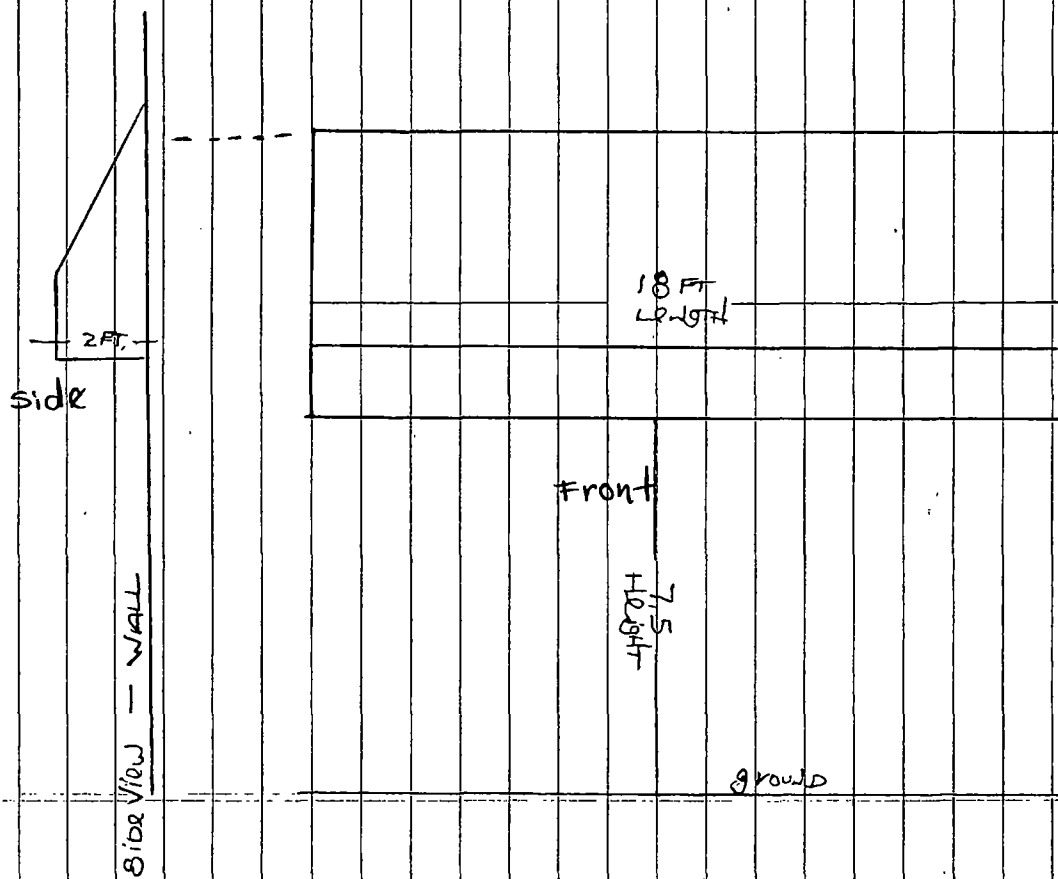



10/08/2014

Alderman James Cappleman
Ward # **46**
City of Chicago
City Hall, Room 300
121 North LaSalle Street
Chicago, Illinois 60602

Re: An ordinance to use and maintain a portion of the public right-of-way for **one (1) awning(s)** for
QUADS GYM, INC, adjacent to the premises known as **3727 N. Broadway** .

Dear Alderman **James Cappleman**:

The applicant referenced above has requested the use of the public right-of-way for a **awning(s)**. An ordinance has been prepared by the Department of Business Affairs and Consumer Protection – Small Business Center - Public Way Use Unit for presentation to the City Council. Because this request was made for properties located in your ward, as approved by you as per the attached, I respectfully request that you introduce the attached ordinance at the next City Council meeting.

If you have any questions regarding this ordinance, please contact Anthony Bertuca at (312) 744-5506.

Department of Business Affairs and Consumer Protection



City of Chicago



O2014-8592

Office of the City Clerk

Document Tracking Sheet

| | |
|---------------------------------|--|
| Meeting Date: | 10/8/2014 |
| Sponsor(s): | Pawar (47) |
| Type: | Ordinance |
| Title: | Awning(s) for Bad Apple, The |
| Committee(s) Assignment: | Committee on Transportation and Public Way |

ORDINANCE
THE BAD APPLE
Acct. No. 342165 - 1
Permit No. 1115380

Be It Ordained by the City Council of the City of Chicago:

SECTION 1. Permission and authority are hereby given and granted to THE BAD APPLE, upon the terms and subject to the conditions of this ordinance to maintain and use, as now constructed, three (3) Awning(s) projecting over the public right-of-way adjacent to its premises known as 4300 N. Lincoln Ave..

Said Awning(s) at W. Cullom Avenue measure(s):

One (1) at ten point zero eight (10.08) feet in length, and three (3) feet in width for a total of thirty point two four (30.24) square feet.

Said Awning(s) at N. Lincoln Avenue measure(s):

One (1) at twenty point two five (20.25) feet in length, and three (3) feet in width for a total of sixty point seven five (60.75) square feet.

One (1) at eighteen point eight three (18.83) feet in length, and three (3) feet in width for a total of fifty-six point four nine (56.49) square feet.

The location of said privilege shall be as shown on prints kept on file with the Department of Business Affairs and Consumer Protection and the Office of the City Clerk.

Said privilege shall be constructed in accordance with plans and specifications approved by the Zoning Department - Signs.

This grant of privilege in the public way shall be subject to the provisions of Section 10-28-015 and all other required provisions of the Municipal Code of Chicago.

The grantee shall pay to the City of Chicago as compensation for the privilege #1115380 herein granted the sum of one hundred fifty (\$150.00) per annum in advance.

A 25% penalty will be added for payments received after due date.



The permit holder agrees to hold the City of Chicago harmless for any damage, relocation or replacement costs associated with damage, relocation or removal of private property caused by the City performing work in the public way.

Authority herein given and granted for a period of five (5) years from and after 09/09/2014.


Alderman 
Ameya Pawar 47th Ward

4300 N Lincoln Avenue

20 ft 3 in

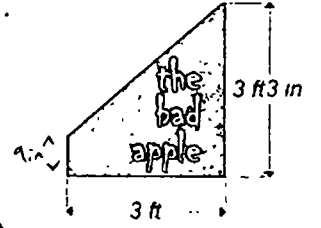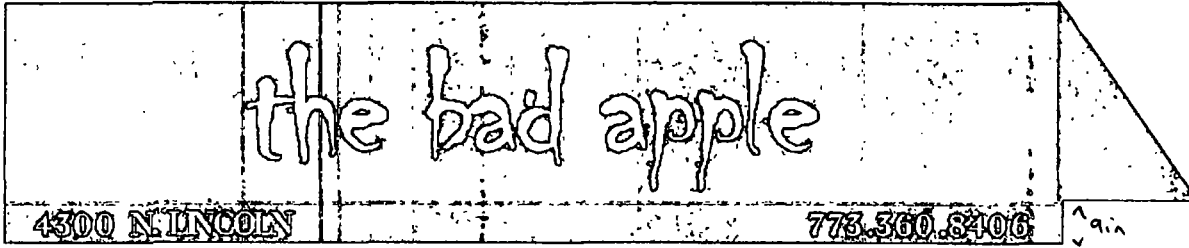

18 ft 10 in

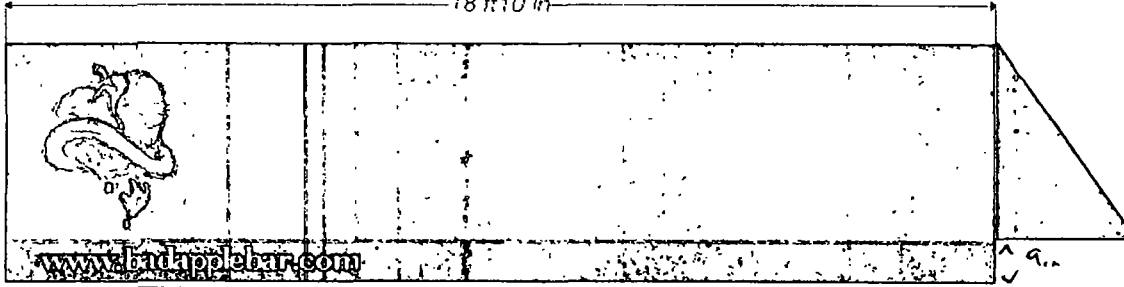

Lincoln Avenue

10 ft 1 in



Cullom Avenue

8 25ft

Street Level



10/08/2014

Alderman Ameya Pawar
Ward # 47
City of Chicago
City Hall, Room 300
121 North LaSalle Street
Chicago, Illinois 60602

Re: An ordinance to use and maintain a portion of the public right-of-way for **three (3) awning(s)** for **THE BAD APPLE**, adjacent to the premises known as **4300 N. Lincoln Ave.**.

Dear Alderman **Ameya Pawar**:

The applicant referenced above has requested the use of the public right-of-way for a **awning(s)**. An ordinance has been prepared by the Department of Business Affairs and Consumer Protection – Small Business Center - Public Way Use Unit for presentation to the City Council. Because this request was made for properties located in your ward, as approved by you as per the attached, I respectfully request that you introduce the attached ordinance at the next City Council meeting.

If you have any questions regarding this ordinance, please contact Anthony Bertuca at (312) 744-5506.

Department of Business Affairs and Consumer Protection



City of Chicago



O2014-8600

Office of the City Clerk

Document Tracking Sheet

| | |
|---------------------------------|--|
| Meeting Date: | 10/8/2014 |
| Sponsor(s): | Pawar (47) |
| Type: | Ordinance |
| Title: | Awning(s) for Fusion Hair Studio |
| Committee(s) Assignment: | Committee on Transportation and Public Way |

ORDINANCE
FUSION HAIR STUDIO
Acct. No. 270122 - 2
Permit No. 1113482

Be It Ordained by the City Council of the City of Chicago:

SECTION 1. Permission and authority are hereby given and granted to FUSION HAIR STUDIO, upon the terms and subject to the conditions of this ordinance to construct, install, maintain and use one (1) Awning(s) projecting over the public right-of-way adjacent to its premises known as 1632 W. Belmont Ave..

Said Awning(s) at W. Belmont Avenue measure(s):

One (1) at eighteen (18) feet in length, and one point three three (1.33) foot in width for a total of twenty-three point nine four (23.94) square feet.

The location of said privilege shall be as shown on prints kept on file with the Department of Business Affairs and Consumer Protection and the Office of the City Clerk.

Said privilege shall be constructed in accordance with plans and specifications approved by the Zoning Department - Signs.

This grant of privilege in the public way shall be subject to the provisions of Section 10-28-015 and all other required provisions of the Municipal Code of Chicago.

The grantee shall pay to the City of Chicago as compensation for the privilege #1113482 herein granted the sum of fifty (\$50.00) per annum in advance.

A 25% penalty will be added for payments received after due date.

The permit holder agrees to hold the City of Chicago harmless for any damage, relocation or replacement costs associated with damage, relocation or removal of private property caused by the City performing work in the public way.




Authority herein given and granted for a period of five (5) years from and after Date of Passage.

Alderman


Ameya Pawar 47th Ward


Traditional style stationary awning with end wings and a stationary valance manufactured complete and installed over the west face store front. Frame made of 1" sq. and $\frac{1}{2}$ " rd. welded galvanized steel tubing with welds ground, primed and painted silver. Awning mounted to wall with $\frac{3}{8}$ " x 3" lag bolts and $\frac{5}{8}$ " x 2" lag shields. Fabric attached by the lace-on method, using Sunbrella material #4608, Black.

- Lettering to be Sky Blue color, applied to roof and valance area AS SHOWN BELOW.

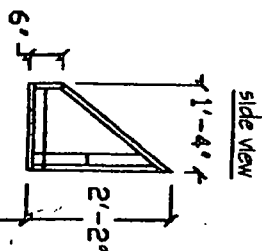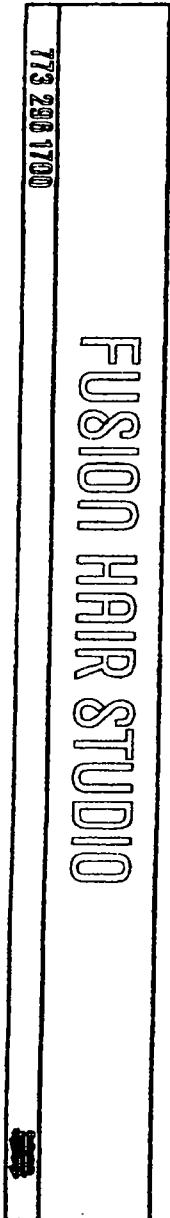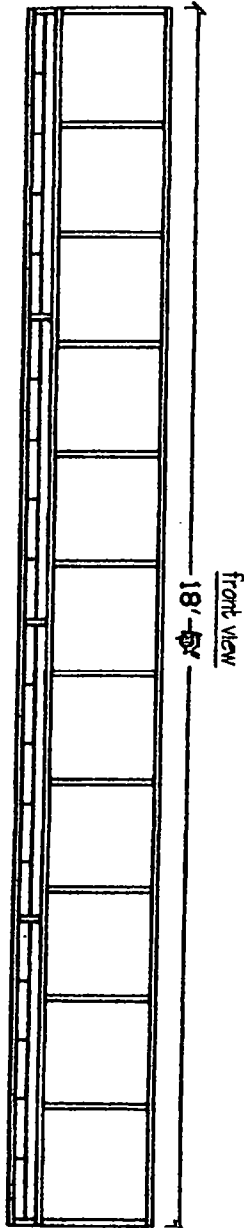

Handwritten notes:
Spots
10' x 2' 6"
10'-0"

sidewalk

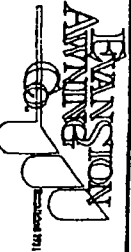

2801 Central St. Evanston, IL 60201
847-864-4320

By signing this drawing you are agreeing with the proportionate shape and sizes indicated, fabric color and pattern, and proportionate graphics for the awning you have contracted to purchase from E.A.C. This image belongs to E.A.C. and cannot be reproduced or used for alternate purposes.

Sign as approved for manuf.

Date

Job: Fusion Hair Studio
Chicago, IL. 60657
Contact: Ms. Aimee Colli
Scale: 3" = 1'-0"
Date:)-2011



10/08/2014

Alderman **Ameya Pawar**
Ward # 47
City of Chicago
City Hall, Room 300
121 North LaSalle Street
Chicago, Illinois 60602

Re: An ordinance to use and maintain a portion of the public right-of-way for **one (1) awning(s)** for
FUSION HAIR STUDIO, adjacent to the premises known as **1632 W. Belmont Ave..**

Dear Alderman **Ameya Pawar**:

The applicant referenced above has requested the use of the public right-of-way for a **awning(s)**. An ordinance has been prepared by the Department of Business Affairs and Consumer Protection – Small Business Center - Public Way Use Unit for presentation to the City Council. Because this request was made for properties located in your ward, as approved by you as per the attached, I respectfully request that you introduce the attached ordinance at the next City Council meeting.

If you have any questions regarding this ordinance, please contact Anthony Bertuca at (312) 744-5506.

Department of Business Affairs and Consumer Protection



City of Chicago



O2014-8605

Office of the City Clerk

Document Tracking Sheet

| | |
|---------------------------------|--|
| Meeting Date: | 10/8/2014 |
| Sponsor(s): | Pawar (47) |
| Type: | Ordinance |
| Title: | Awning(s) for Horizon Group Management LLC |
| Committee(s) Assignment: | Committee on Transportation and Public Way |

ORDINANCE
HORIZON GROUP MANAGEMENT LLC
Acct. No. 308445 - 4
Permit No. 1115241

Be It Ordained by the City Council of the City of Chicago:

SECTION 1. Permission and authority are hereby given and granted to HORIZON GROUP MANAGEMENT LLC, upon the terms and subject to the conditions of this ordinance to maintain and use, as now constructed, one (1) Awning(s) projecting over the public right-of-way adjacent to its premises known as 4806 N. Winchester Ave..

Said Awning(s) at N. WINCHESTER STREET measure(s):

One (1) at eleven (11) feet in length, and three (3) feet in width for a total of thirty-three (33) square feet.

The location of said privilege shall be as shown on prints kept on file with the Department of Business Affairs and Consumer Protection and the Office of the City Clerk.

Said privilege shall be constructed in accordance with plans and specifications approved by the Zoning Department - Signs.


This grant of privilege in the public way shall be subject to the provisions of Section 10-28-015 and all other required provisions of the Municipal Code of Chicago.

The grantee shall pay to the City of Chicago as compensation for the privilege #1115241 herein granted the sum of fifty (\$50.00) per annum in advance.

A 25% penalty will be added for payments received after due date.

The permit holder agrees to hold the City of Chicago harmless for any damage, relocation or replacement costs associated with damage, relocation or removal of private property caused by the City performing work in the public way.

Authority herein given and granted for a period of five (5) years from and after 03/18/2014.

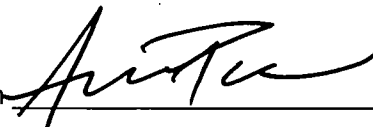Alderman 
Ameya Pawar 47th Ward





Department of Business Affairs and Consumer Protection
Small Business Center - Public Way Use Unit
City Hall - 121 N. LaSalle Street, Room 800 • Chicago, IL 60602
(312)-74-GOBIZ (312-744-6249) • (312) 744-1944 (TTY)
<http://www.cityofchicago.org/bacp>

10/08/2014

Alderman **Ameya Pawar**
Ward # **47**
City of Chicago
City Hall, Room **300**
121 North LaSalle Street
Chicago, Illinois 60602

Re: An ordinance to use and maintain a portion of the public right-of-way for **one (1) awning(s)** for
HORIZON GROUP MANAGEMENT LLC, adjacent to the premises known as **4806 N.**
Winchester Ave..

Dear Alderman **Ameya Pawar**:

The applicant referenced above has requested the use of the public right-of-way for a **awning(s)**. An ordinance has been prepared by the Department of Business Affairs and Consumer Protection – Small Business Center - Public Way Use Unit for presentation to the City Council. Because this request was made for properties located in your ward, as approved by you as per the attached, I respectfully request that you introduce the attached ordinance at the next City Council meeting.

If you have any questions regarding this ordinance, please contact Anthony Bertuca at (312) 744-5506.

Department of Business Affairs and Consumer Protection



City of Chicago



O2014-8609

Office of the City Clerk

Document Tracking Sheet

| | |
|---------------------------------|--|
| Meeting Date: | 10/8/2014 |
| Sponsor(s): | Pawar (47) |
| Type: | Ordinance |
| Title: | Awning(s) for O'Donovan's |
| Committee(s) Assignment: | Committee on Transportation and Public Way |

ORDINANCE
O'DONOVAN'S
Acct. No. 21063 - 2
Permit No. 1115136

Be It Ordained by the City Council of the City of Chicago:

SECTION 1. Permission and authority are hereby given and granted to O'DONOVAN'S, upon the terms and subject to the conditions of this ordinance to maintain and use, as now constructed, one (1) Awning(s) projecting over the public right-of-way adjacent to its premises known as 2100 W. Irving Park Rd..

Said Awning(s) at W. IRVING PR measure(s):

One (1) at ten (10) feet in length, and three (3) feet in width for a total of thirty (30) square feet.

The location of said privilege shall be as shown on prints kept on file with the Department of Business Affairs and Consumer Protection and the Office of the City Clerk.

Said privilege shall be constructed in accordance with plans and specifications approved by the Zoning Department - Signs.

This grant of privilege in the public way shall be subject to the provisions of Section 10-28-015 and all other required provisions of the Municipal Code of Chicago.


The grantee shall pay to the City of Chicago as compensation for the privilege #1115136 herein granted the sum of fifty (\$50.00) per annum in advance.

A 25% penalty will be added for payments received after due date.

The permit holder agrees to hold the City of Chicago harmless for any damage, relocation or replacement costs associated with damage, relocation or removal of private property caused by the City performing work in the public way.

Authority herein given and granted for a period of five (5) years from and after 09/13/2014.

Alderman 
Ameya Pawar 47th Ward

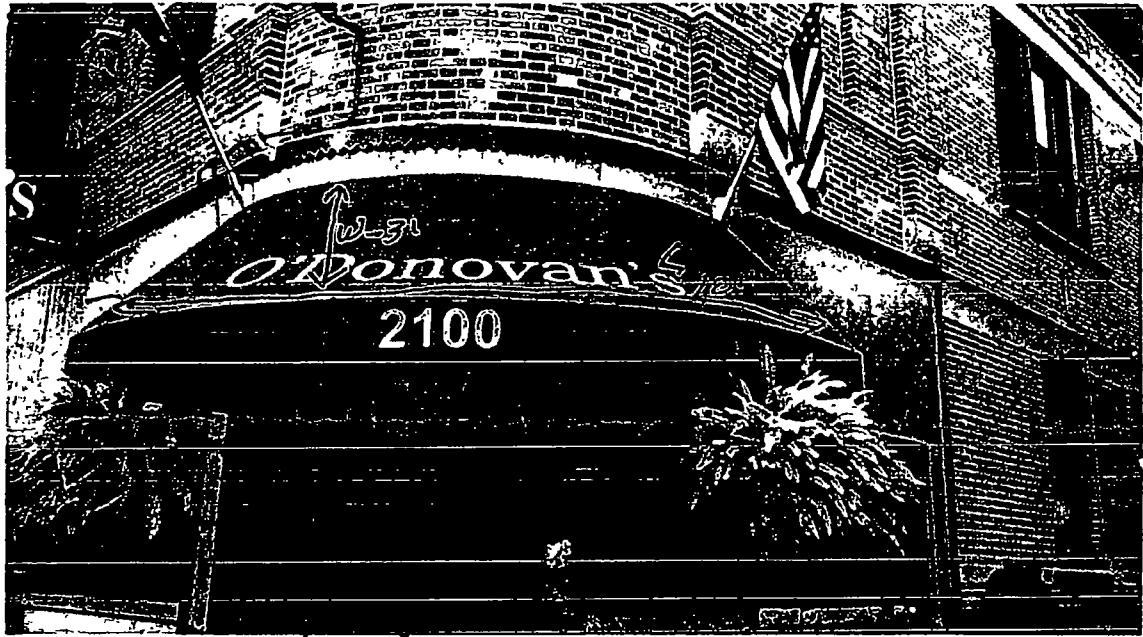

↓ H101
Feet



10/08/2014

Alderman Ameya Pawar
Ward # 47
City of Chicago
City Hall, Room 300
121 North LaSalle Street
Chicago, Illinois 60602

Re: An ordinance to use and maintain a portion of the public right-of-way for **one (1) awning(s)** for **O'DONOVAN'S**, adjacent to the premises known as **2100 W. Irving Park Rd..**

Dear Alderman **Ameya Pawar**:

The applicant referenced above has requested the use of the public right-of-way for a **awning(s)**. An ordinance has been prepared by the Department of Business Affairs and Consumer Protection – Small Business Center - Public Way Use Unit for presentation to the City Council. Because this request was made for properties located in your ward, as approved by you as per the attached, I respectfully request that you introduce the attached ordinance at the next City Council meeting.

If you have any questions regarding this ordinance, please contact Anthony Bertuca at (312) 744-5506.

Department of Business Affairs and Consumer Protection



City of Chicago



O2014-8615

Office of the City Clerk

Document Tracking Sheet

| | |
|---------------------------------|--|
| Meeting Date: | 10/8/2014 |
| Sponsor(s): | Osterman (48) |
| Type: | Ordinance |
| Title: | Awning(s) for Exposition Carpet Co., Inc. |
| Committee(s) Assignment: | Committee on Transportation and Public Way |

ORDINANCE
EXPOSITION CARPET CO INC
Acct. No. 27626 - 1
Permit No. 1115149

Be It Ordained by the City Council of the City of Chicago:

SECTION 1. Permission and authority are hereby given and granted to EXPOSITION CARPET CO INC, upon the terms and subject to the conditions of this ordinance to maintain and use, as now constructed, two (2) Awning(s) projecting over the public right-of-way adjacent to its premises known as 5718 N. Broadway .

Said Awning(s) at N. Broadway measure(s):

Two (2) at thirty-six point five (36.5) feet in length, and two (2) feet in width for a total of one hundred forty-six (146) square feet.

The location of said privilege shall be as shown on prints kept on file with the Department of Business Affairs and Consumer Protection and the Office of the City Clerk.

Said privilege shall be constructed in accordance with plans and specifications approved by the Zoning Department - Signs.

This grant of privilege in the public way shall be subject to the provisions of Section 10-28-015 and all other required provisions of the Municipal Code of Chicago.


The grantee shall pay to the City of Chicago as compensation for the privilege #1115149 herein granted the sum of one hundred twenty-three (\$123.00) per annum in advance.

A 25% penalty will be added for payments received after due date.

The permit holder agrees to hold the City of Chicago harmless for any damage, relocation or replacement costs associated with damage, relocation or removal of private property caused by the City performing work in the public way.


Authority herein given and granted for a period of five (5) years from and after 09/09/2014.

Alderman _____

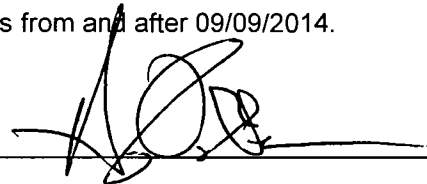A handwritten signature in black ink, appearing to read 'H. Osterman', written over a horizontal line.

Harry Osterman 48th Ward

CANOPY DIMENSIONS 5718 N. Broadway

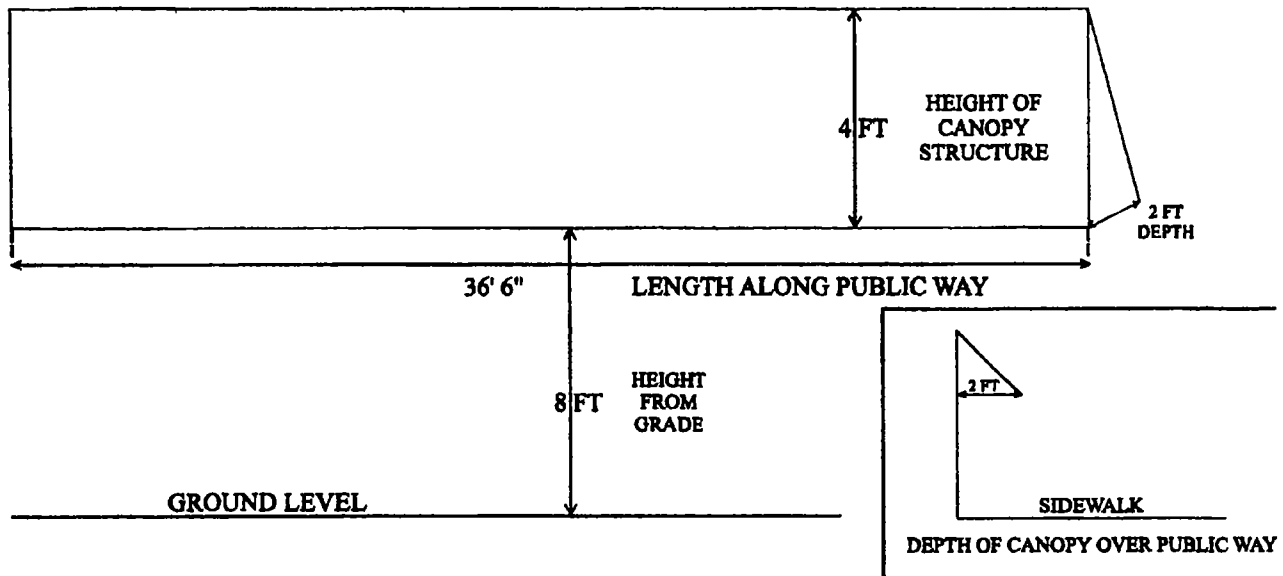



10/08/2014

Alderman **Harry Osterman**
Ward # **48**
City of Chicago
City Hall, Room **300**
121 North LaSalle Street
Chicago, Illinois 60602

Re: An ordinance to use and maintain a portion of the public right-of-way for **two (2) awning(s)** for
EXPOSITION CARPET CO INC, adjacent to the premises known as **5718 N. Broadway** .

Dear Alderman **Harry Osterman**:

The applicant referenced above has requested the use of the public right-of-way for a **awning(s)**. An ordinance has been prepared by the Department of Business Affairs and Consumer Protection – Small Business Center - Public Way Use Unit for presentation to the City Council. Because this request was made for properties located in your ward, as approved by you as per the attached, I respectfully request that you introduce the attached ordinance at the next City Council meeting.

If you have any questions regarding this ordinance, please contact Anthony Bertuca at (312) 744-5506.

Department of Business Affairs and Consumer Protection



City of Chicago



O2014-8617

Office of the City Clerk

Document Tracking Sheet

| | |
|---------------------------------|--|
| Meeting Date: | 10/8/2014 |
| Sponsor(s): | Osterman (48) |
| Type: | Ordinance |
| Title: | Awning(s) for Holly Beauty Salon |
| Committee(s) Assignment: | Committee on Transportation and Public Way |

ORDINANCE
HOLLY BEAUTY SALON
Acct. No. 347150 - 1
Permit No. 1108982

Be It Ordained by the City Council of the City of Chicago:

SECTION 1. Permission and authority are hereby given and granted to HOLLY BEAUTY SALON, upon the terms and subject to the conditions of this ordinance to maintain and use, as now constructed, one (1) Awning(s) projecting over the public right-of-way adjacent to its premises known as 5028 N. Broadway .

Said Awning(s) at N Broadway measure(s):

One (1) at eighteen (18) feet in length, and two (2) feet in width for a total of thirty-six (36) square feet.

The location of said privilege shall be as shown on prints kept on file with the Department of Business Affairs and Consumer Protection and the Office of the City Clerk.

Said privilege shall be constructed in accordance with plans and specifications approved by the Zoning Department - Signs.

This grant of privilege in the public way shall be subject to the provisions of Section 10-28-015 and all other required provisions of the Municipal Code of Chicago.


The grantee shall pay to the City of Chicago as compensation for the privilege #1108982 herein granted the sum of fifty (\$50.00) per annum in advance.

A 25% penalty will be added for payments received after due date.

The permit holder agrees to hold the City of Chicago harmless for any damage, relocation or replacement costs associated with damage, relocation or removal of private property caused by the City performing work in the public way.

Authority herein given and granted for a period of five (5) years from and after Date of Passage.

Alderman _____


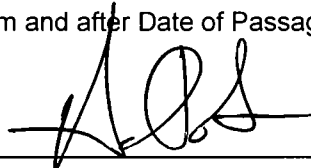


Harry Osterman 48th Ward



Athena Design Group

1882 S. Normal Avenue, Chicago, IL 60616 | Tel: 312-733-2828 | Fax: 312-733-2822 | E-mail: adg@3228.com

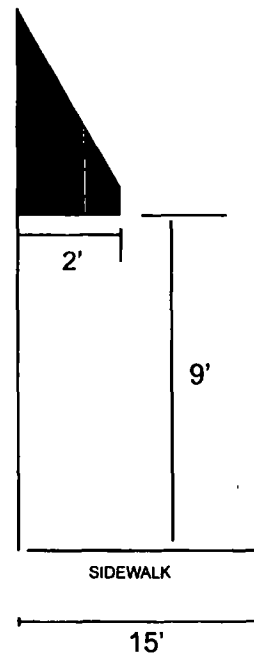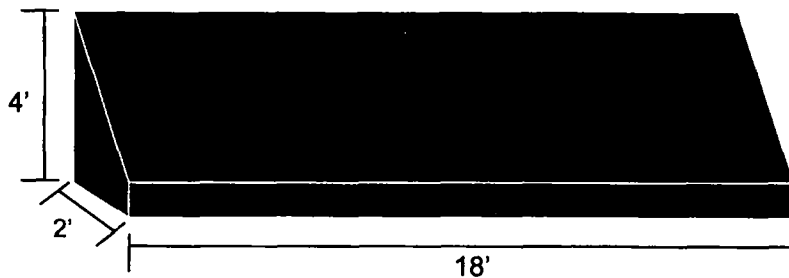

Sign permit, bond, and special insurance required by the city are extra.

Client: Holly Beauty Salon

Date: 4/16/2014

Site Address: 5028 N. Broadway St., Chicago, IL 60640

Sign Type: awning

All sign designs and concepts shown here are confidential and are the property of ADG. They are not to be distributed, exhibited, copied, or otherwise used without our written permission.
Computer generated colors are not a true match to any PMS, VINYL, or PAINT.



10/08/2014

Alderman **Harry Osterman**
Ward # **48**
City of Chicago
City Hall, Room **300**
121 North LaSalle Street
Chicago, Illinois 60602

Re: An ordinance to use and maintain a portion of the public right-of-way for **one (1) awning(s)** for
HOLLY BEAUTY SALON, adjacent to the premises known as **5028 N. Broadway**.

Dear Alderman **Harry Osterman**:

The applicant referenced above has requested the use of the public right-of-way for a **awning(s)**. An ordinance has been prepared by the Department of Business Affairs and Consumer Protection – Small Business Center - Public Way Use Unit for presentation to the City Council. Because this request was made for properties located in your ward, as approved by you as per the attached, I respectfully request that you introduce the attached ordinance at the next City Council meeting.

If you have any questions regarding this ordinance, please contact Anthony Bertuca at (312) 744-5506.

Department of Business Affairs and Consumer Protection



City of Chicago



O2014-8619

Office of the City Clerk

Document Tracking Sheet

| | |
|---------------------------------|--|
| Meeting Date: | 10/8/2014 |
| Sponsor(s): | Osterman (48) |
| Type: | Ordinance |
| Title: | Awning(s) for Laws of Hair LLC |
| Committee(s) Assignment: | Committee on Transportation and Public Way |

ORDINANCE
LAWS OF HAIR LLC
Acct. No. 339979 - 1
Permit No. 1112856

Be It Ordained by the City Council of the City of Chicago:

SECTION 1. Permission and authority are hereby given and granted to LAWS OF HAIR LLC, upon the terms and subject to the conditions of this ordinance to construct, install, maintain and use one (1) Awning(s) projecting over the public right-of-way adjacent to its premises known as 5354 N. Broadway .

Said Awning(s) at N. Broadway measure(s):

One (1) at thirteen point one one (13.11) feet in length, and two point three three (2.33) feet in width for a total of thirty point five five (30.55) square feet.

The location of said privilege shall be as shown on prints kept on file with the Department of Business Affairs and Consumer Protection and the Office of the City Clerk.

Said privilege shall be constructed in accordance with plans and specifications approved by the Zoning Department - Signs.

This grant of privilege in the public way shall be subject to the provisions of Section 10-28-015 and all other required provisions of the Municipal Code of Chicago.


The grantee shall pay to the City of Chicago as compensation for the privilege #1112856 herein granted the sum of fifty (\$50.00) per annum in advance.


A 25% penalty will be added for payments received after due date.

The permit holder agrees to hold the City of Chicago harmless for any damage, relocation or replacement costs associated with damage, relocation or removal of private property caused by the City performing work in the public way.

Authority herein given and granted for a period of five (5) years from and after Date of Passage.

Alderman _____

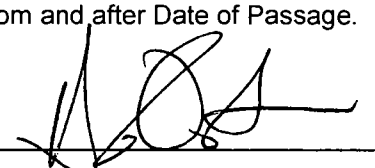
Harry Osterman 48th Ward

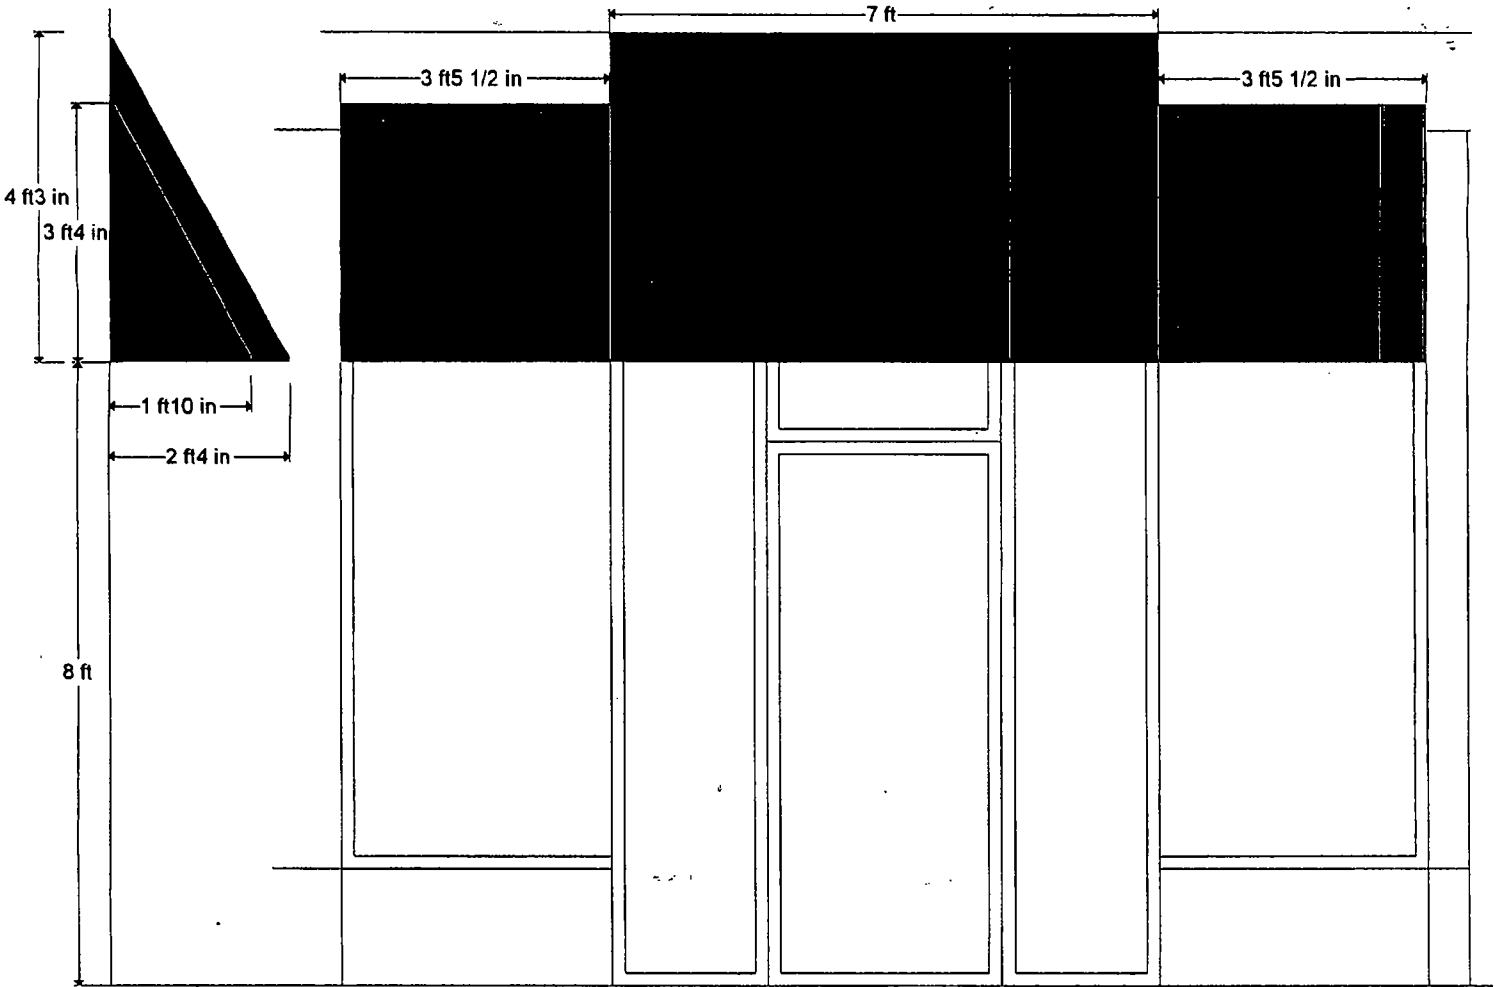



Department of Business Affairs and Consumer Protection
Small Business Center - Public Way Use Unit
City Hall - 121 N. LaSalle Street, Room 800 • Chicago, IL 60602
(312)-74-GOBIZ (312-744-6249) • (312) 744-1944 (TTY)
<http://www.cityofchicago.org/bacp>

10/08/2014

Alderman **Harry Osterman**
Ward # **48**
City of Chicago
City Hall, Room **300**
121 North LaSalle Street
Chicago, Illinois 60602

Re: An ordinance to use and maintain a portion of the public right-of-way for **one (1) awning(s)** for
LAWS OF HAIR LLC, adjacent to the premises known as **5354 N. Broadway**.

Dear Alderman **Harry Osterman**:

The applicant referenced above has requested the use of the public right-of-way for a **awning(s)**. An ordinance has been prepared by the Department of Business Affairs and Consumer Protection – Small Business Center - Public Way Use Unit for presentation to the City Council. Because this request was made for properties located in your ward, as approved by you as per the attached, I respectfully request that you introduce the attached ordinance at the next City Council meeting.

If you have any questions regarding this ordinance, please contact Anthony Bertuca at (312) 744-5506.

Department of Business Affairs and Consumer Protection



City of Chicago



O2014-8135

Office of the City Clerk

Document Tracking Sheet

| | |
|---------------------------------|--|
| Meeting Date: | 10/8/2014 |
| Sponsor(s): | Fioretti (2) |
| Type: | Ordinance |
| Title: | Canopy(s) for McDonald's No. 26364 |
| Committee(s) Assignment: | Committee on Transportation and Public Way |

ORDINANCE
MCDONALD'S #26364
Acct. No. 322573 - 1
Permit No. 1115360

Be It Ordained by the City Council of the City of Chicago:

SECTION 1. Permission and authority are hereby given and granted to MCDONALD'S #26364, upon the terms and subject to the conditions of this ordinance to maintain and use, as now constructed, five (5) Canopy(s) projecting over the public right-of-way adjacent to its premises known as 233 W. Jackson Blvd..

Said Canopy(s) at W JACKSON BLVD measure(s):

One (1) at six (6) feet in length, and five (5) feet in width for a total of thirty (30) square feet.

Said Canopy(s) at W JACKSON BLVD measure(s):

One (1) at eighteen (18) feet in length, and five (5) feet in width for a total of ninety (90) square feet.

Said Canopy(s) at W JACKSON BLVD measure(s):

One (1) at sixteen (16) feet in length, and five (5) feet in width for a total of eighty (80) square feet.

Said Canopy(s) at W JACKSON BLVD measure(s):

One (1) at sixteen point five (16.5) feet in length, and five (5) feet in width for a total of eighty-two point five (82.5) square feet.

Said Canopy(s) at W JACKSON BLVD measure(s):

One (1) at sixteen point five (16.5) feet in length, and five (5) feet in width for a total of eighty-two point five (82.5) square feet.

The location of said privilege shall be as shown on prints kept on file with the Department of Business Affairs and Consumer Protection and the Office of the City Clerk.

Said privilege shall be constructed in accordance with plans and specifications approved by the Zoning Department - Signs.

This grant of privilege in the public way shall be subject to the provisions of Section 10-28-015 and all other required provisions of the Municipal Code of Chicago.

The grantee shall pay to the City of Chicago as compensation for the privilege #1115360 herein granted the sum of one hundred seventy-five (\$175.00) per annum in advance.


A 25% penalty will be added for payments received after due date.

The permit holder agrees to hold the City of Chicago harmless for any damage, relocation or replacement costs associated with damage, relocation or removal of private property caused by the City performing work in the public way.

Authority herein given and granted for a period of five (5) years from and after 06/11/2013.

Alderman

Bob Fioretti 2nd Ward

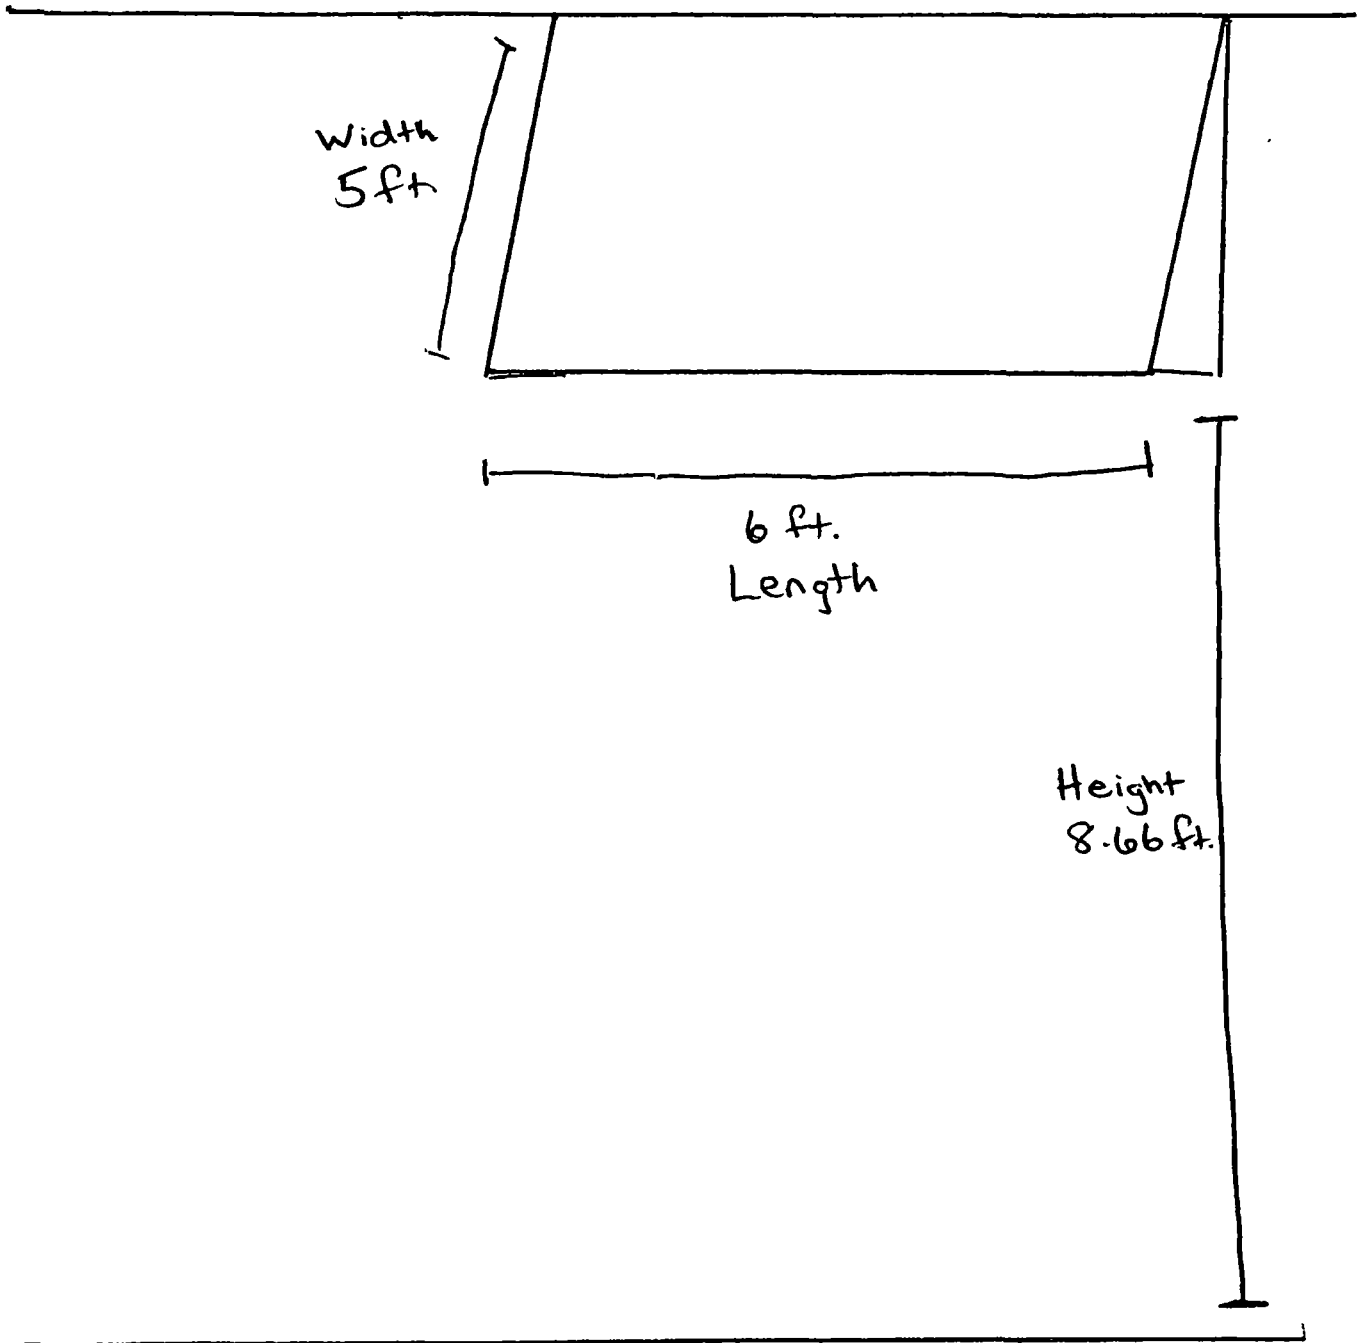

233 W. Jackson Blvd.



10/08/2014

Alderman **Bob Fioretti**
Ward # 02
City of Chicago
City Hall, Room 300
121 North LaSalle Street
Chicago, Illinois 60602

Re: An ordinance to use and maintain a portion of the public right-of-way for **five (5) canopy(ies)** for **MCDONALD'S #26364**, adjacent to the premises known as **233 W. Jackson Blvd.**

Dear Alderman **Bob Fioretti**:

The applicant referenced above has requested the use of the public right-of-way for a **canopy(ies)**. An ordinance has been prepared by the Department of Business Affairs and Consumer Protection – Small Business Center - Public Way Use Unit for presentation to the City Council. Because this request was made for properties located in your ward, as approved by you as per the attached, I respectfully request that you introduce the attached ordinance at the next City Council meeting.

If you have any questions regarding this ordinance, please contact Anthony Bertuca at (312) 744-5506.

Department of Business Affairs and Consumer Protection



City of Chicago



O2014-8137

Office of the City Clerk

Document Tracking Sheet

| | |
|---------------------------------|--|
| Meeting Date: | 10/8/2014 |
| Sponsor(s): | Harris (8) |
| Type: | Ordinance |
| Title: | Canopy(s) for Walgreens No. 02387 |
| Committee(s) Assignment: | Committee on Transportation and Public Way |

ORDINANCE
WALGREENS #02387
Acct. No. 147 - 101
Permit No. 1115186

Be It Ordained by the City Council of the City of Chicago:

SECTION 1. Permission and authority are hereby given and granted to WALGREENS #02387, upon the terms and subject to the conditions of this ordinance to maintain and use, as now constructed, five (5) Canopy(s) projecting over the public right-of-way adjacent to its premises known as 1616 E. 87th St..

Said Canopy(s) at E. 87th St measure(s):

Four (4) at fifteen (15) feet in length, and five point five eight (5.58) feet in width for a total of three hundred thirty-four point eight (334.8) square feet.

Said Canopy(s) at E. 87th St measure(s):

One (1) at nineteen point five (19.5) feet in length, and five point five eight (5.58) feet in width for a total of one hundred eight point eight one (108.81) square feet.

The location of said privilege shall be as shown on prints kept on file with the Department of Business Affairs and Consumer Protection and the Office of the City Clerk.

Said privilege shall be constructed in accordance with plans and specifications approved by the Zoning Department - Signs.

This grant of privilege in the public way shall be subject to the provisions of Section 10-28-015 and all other required provisions of the Municipal Code of Chicago.

The grantee shall pay to the City of Chicago as compensation for the privilege #1115186 herein granted the sum of one hundred seventy-five (\$175.00) per annum in advance.

A 25% penalty will be added for payments received after due date.

The permit holder agrees to hold the City of Chicago harmless for any damage, relocation or replacement costs associated with damage, relocation or removal of private property caused by the City performing work in the public way.


Authority herein given and granted for a period of five (5) years from and after 04/22/2014.

Alderman 

Michelle A. Harris 8th Ward

Google Maps

6/24/14, 1 38 PM

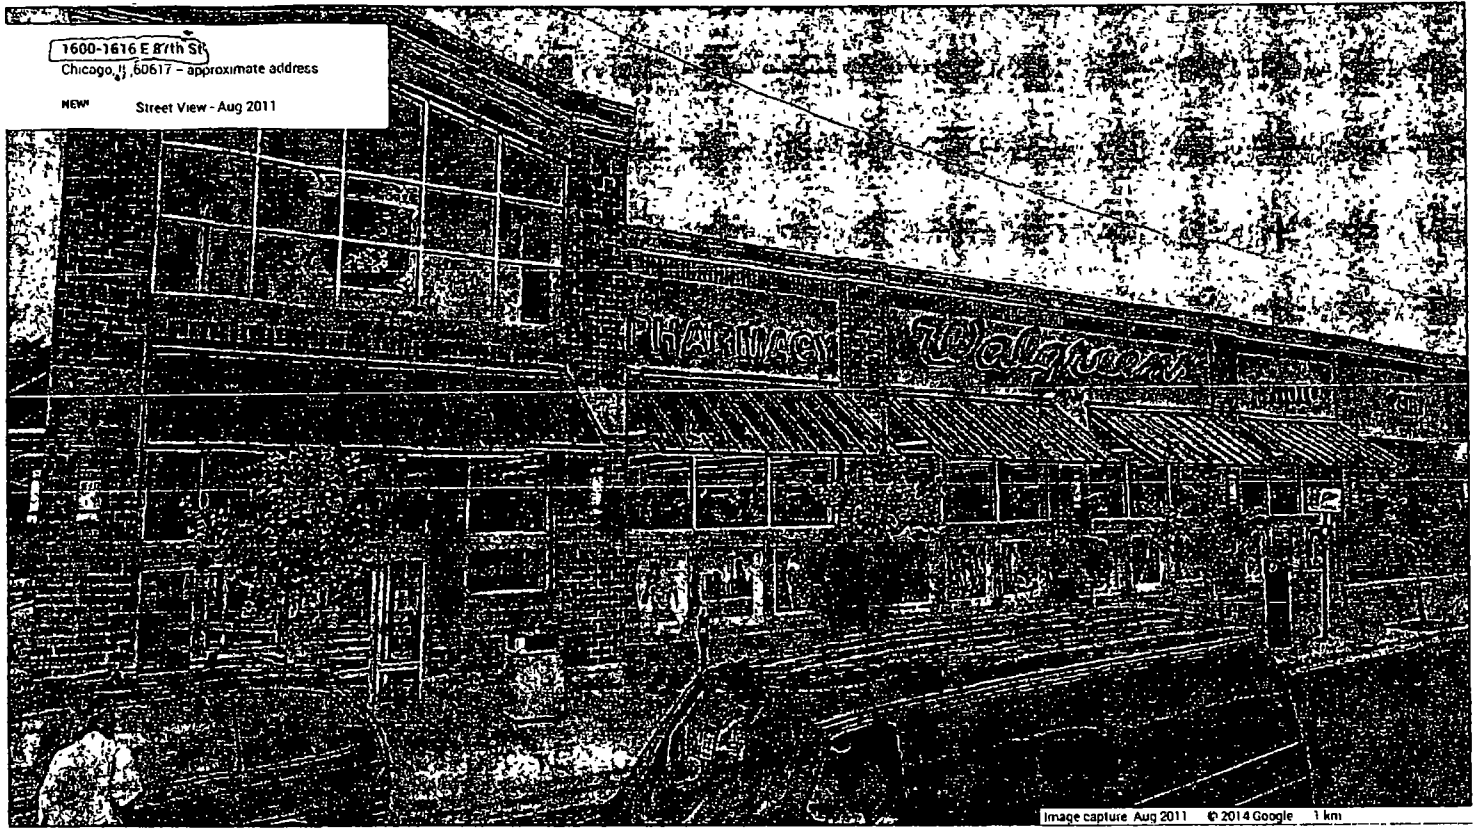



City of Chicago



O2014-8140

Office of the City Clerk

Document Tracking Sheet

| | |
|---------------------------------|--|
| Meeting Date: | 10/8/2014 |
| Sponsor(s): | Pope (10) |
| Type: | Ordinance |
| Title: | Canopy(s) for Francisco Espinoza |
| Committee(s) Assignment: | Committee on Transportation and Public Way |

ORDINANCE
FRANCISCO ESPINOZA
Acct. No. 3424 - 1
Permit No. 1115126

Be It Ordained by the City Council of the City of Chicago:

SECTION 1. Permission and authority are hereby given and granted to FRANCISCO ESPINOZA, upon the terms and subject to the conditions of this ordinance to maintain and use, as now constructed, one (1) Canopy(s) projecting over the public right-of-way adjacent to its premises known as 8827 S. Escanaba Ave..

Said Canopy(s) at S ESCANABA AVE measure(s):

One (1) at twenty (20) feet in length, and four (4) feet in width for a total of eighty (80) square feet.

The location of said privilege shall be as shown on prints kept on file with the Department of Business Affairs and Consumer Protection and the Office of the City Clerk.

Said privilege shall be constructed in accordance with plans and specifications approved by the Zoning Department - Signs.


This grant of privilege in the public way shall be subject to the provisions of Section 10-28-015 and all other required provisions of the Municipal Code of Chicago.


The grantee shall pay to the City of Chicago as compensation for the privilege #1115126 herein granted the sum of fifty (\$50.00) per annum in advance.

A 25% penalty will be added for payments received after due date.

The permit holder agrees to hold the City of Chicago harmless for any damage, relocation or replacement costs associated with damage, relocation or removal of private property caused by the City performing work in the public way.

Authority herein given and granted for a period of five (5) years from and after 03/18/2014.

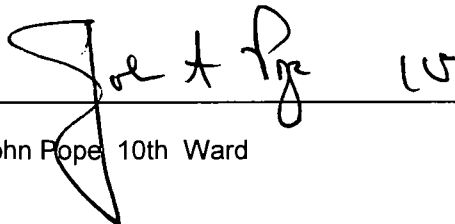Alderman  15
John Pope 10th Ward

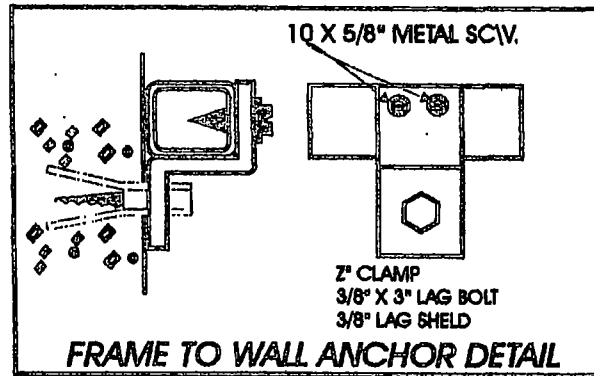



FABRIC COVER
LACED ON - TYP
(GREEN, WHITE & RED COOL GLO)

3/4" SQ. GALV. STL.
TUBING 16 GA. - TYP.
(TOP, BACK & SIDES)

5/8" RND. GALV. STL.
TUBING - TYP.
(RAFTERS)

V2" RND. GALV. STL.
TUBING - TYP.
(LACING ROD)

1" SQ. GALV. STEEL
TUBING 16GA - TYP.
(BOTTOM PERIMETER)

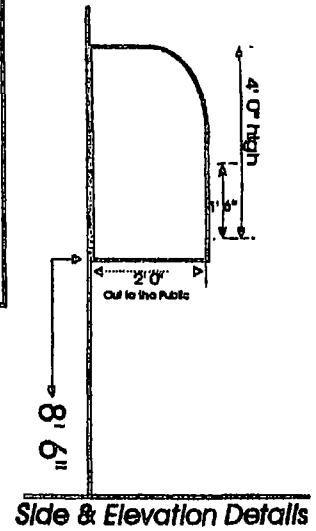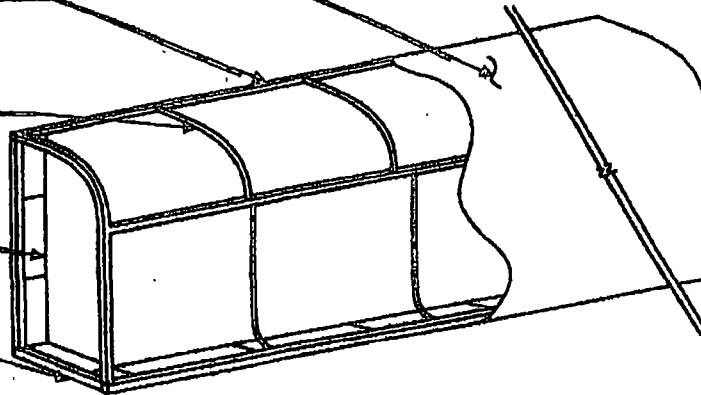

FRAME CONSTRUCTION



10/08/2014

Alderman John Pope
Ward # 10
City of Chicago
City Hall, Room 300
121 North LaSalle Street
Chicago, Illinois 60602

Re: An ordinance to use and maintain a portion of the public right-of-way for **one (1) canopy(ies)** for **FRANCISCO ESPINOZA**, adjacent to the premises known as **8827 S. Escanaba Ave..**

Dear Alderman **John Pope**:

The applicant referenced above has requested the use of the public right-of-way for a **canopy(ies)**. An ordinance has been prepared by the Department of Business Affairs and Consumer Protection – Small Business Center - Public Way Use Unit for presentation to the City Council. Because this request was made for properties located in your ward, as approved by you as per the attached, I respectfully request that you introduce the attached ordinance at the next City Council meeting.

If you have any questions regarding this ordinance, please contact Anthony Bertuca at (312) 744-5506.

Department of Business Affairs and Consumer Protection



City of Chicago



O2014-8141

Office of the City Clerk

Document Tracking Sheet

| | |
|---------------------------------|--|
| Meeting Date: | 10/8/2014 |
| Sponsor(s): | Balcer (11) |
| Type: | Ordinance |
| Title: | Canopy(s) for Johnny O's |
| Committee(s) Assignment: | Committee on Transportation and Public Way |

ORDINANCE
JOHNNY O'S
Acct. No. 62531 - 1
Permit No. 1115170

Be It Ordained by the City Council of the City of Chicago:

SECTION 1. Permission and authority are hereby given and granted to JOHNNY O'S, upon the terms and subject to the conditions of this ordinance to maintain and use, as now constructed, two (2) Canopy(s) projecting over the public right-of-way adjacent to its premises known as 3465 S. Morgan St..

Said Canopy(s) at SOUTH MORGAN STREET measure(s):

One (1) at sixteen (16) feet in length, and three point three (3.3) feet in width for a total of fifty-two point eight (52.8) square feet.

One (1) at twenty-seven point five (27.5) feet in length, and two point five (2.5) feet in width for a total of sixty-eight point seven five (68.75) square feet.

The location of said privilege shall be as shown on prints kept on file with the Department of Business Affairs and Consumer Protection and the Office of the City Clerk.

Said privilege shall be constructed in accordance with plans and specifications approved by the Zoning Department - Signs.


This grant of privilege in the public way shall be subject to the provisions of Section 10-28-015 and all other required provisions of the Municipal Code of Chicago.


The grantee shall pay to the City of Chicago as compensation for the privilege #1115170 herein granted the sum of one hundred two dollars and fifty cents (\$102.50) per annum in advance.

A 25% penalty will be added for payments received after due date.

The permit holder agrees to hold the City of Chicago harmless for any damage, relocation or replacement costs associated with damage, relocation or removal of private property caused by the City performing work in the public way.

Authority herein given and granted for a period of five (5) years from and after 09/13/2014.

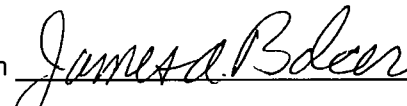Alderman 
James A. Balcer 11th Ward

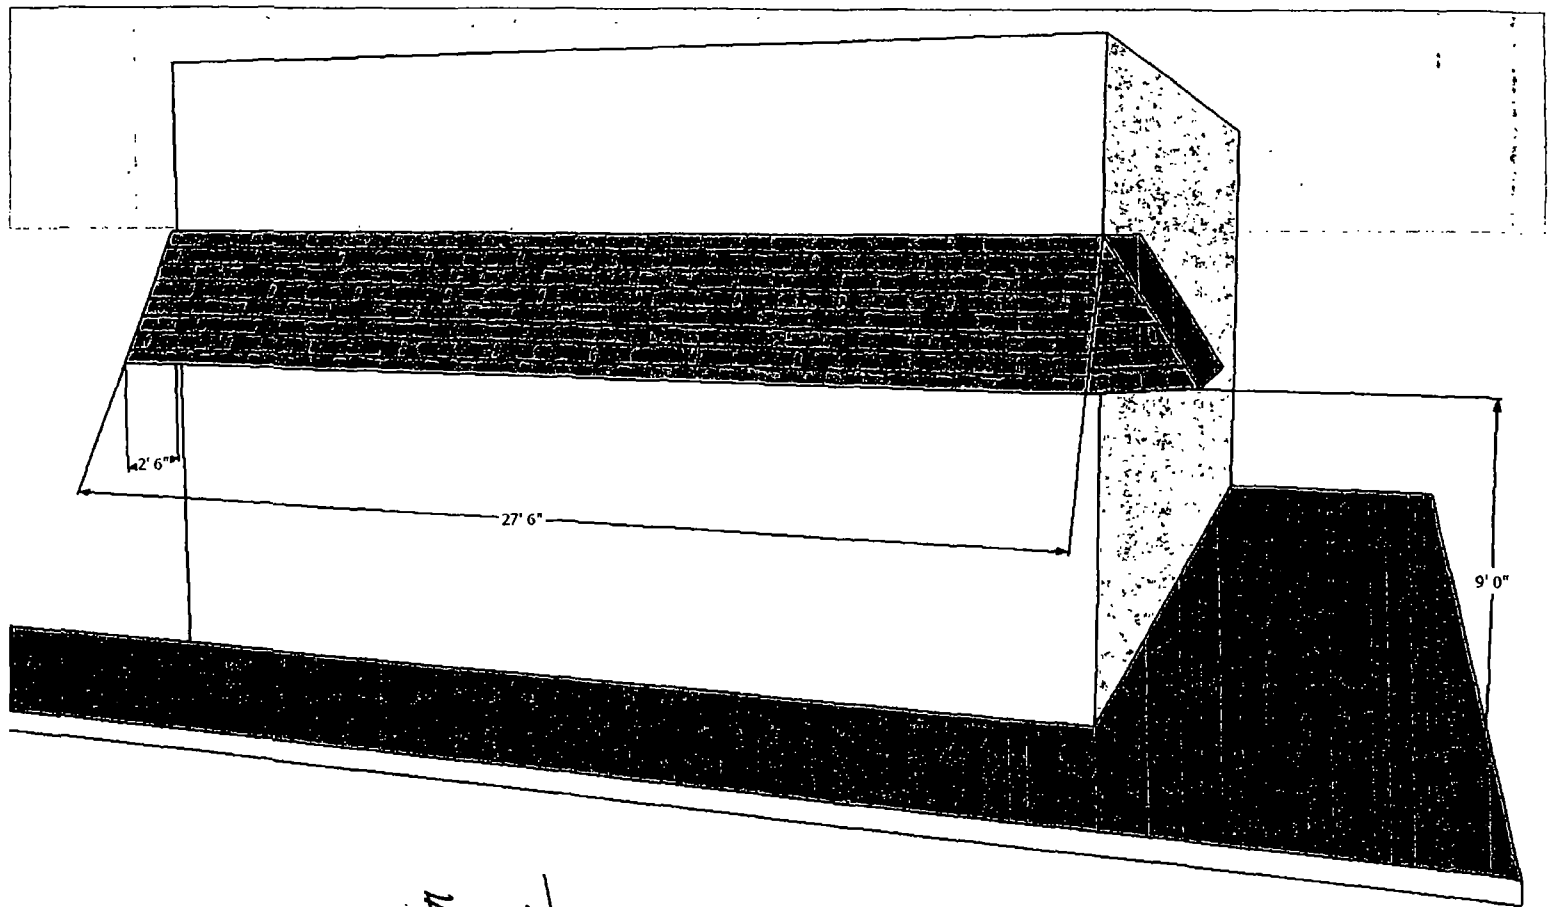

↖ N. (MORGAN ST.)



10/08/2014

Alderman **James A. Balcer**
Ward # 11
City of Chicago
City Hall, Room 203
121 North LaSalle Street
Chicago, Illinois 60602

Re: An ordinance to use and maintain a portion of the public right-of-way for **two (2) canopy(ies)** for **JOHNNY O'S**, adjacent to the premises known as **3465 S. Morgan St.**.

Dear Alderman **James A. Balcer**:

The applicant referenced above has requested the use of the public right-of-way for a **canopy(ies)**. An ordinance has been prepared by the Department of Business Affairs and Consumer Protection – Small Business Center - Public Way Use Unit for presentation to the City Council. Because this request was made for properties located in your ward, as approved by you as per the attached, I respectfully request that you introduce the attached ordinance at the next City Council meeting.

If you have any questions regarding this ordinance, please contact Anthony Bertuca at (312) 744-5506.

Department of Business Affairs and Consumer Protection



City of Chicago



O2014-8144

Office of the City Clerk

Document Tracking Sheet

| | |
|---------------------------------|--|
| Meeting Date: | 10/8/2014 |
| Sponsor(s): | Foulkes (15) |
| Type: | Ordinance |
| Title: | Canopy(s) for Dulceria M Internacional |
| Committee(s) Assignment: | Committee on Transportation and Public Way |

ORDINANCE
DULCERIA M INTERNASIONAL
Acct. No. 333335 - 2
Permit No. 1115257

Be It Ordained by the City Council of the City of Chicago:

SECTION 1. Permission and authority are hereby given and granted to DULCERIA M INTERNASIONAL, upon the terms and subject to the conditions of this ordinance to maintain and use, as now constructed, one (1) Canopy(s) projecting over the public right-of-way adjacent to its premises known as 3334 W. 63rd St..

Said Canopy(s) at W. 63rd Street measure(s):

One (1) at twenty-five (25) feet in length, and two (2) feet in width for a total of fifty (50) square feet.

The location of said privilege shall be as shown on prints kept on file with the Department of Business Affairs and Consumer Protection and the Office of the City Clerk.

Said privilege shall be constructed in accordance with plans and specifications approved by the Zoning Department - Signs.


This grant of privilege in the public way shall be subject to the provisions of Section 10-28-015 and all other required provisions of the Municipal Code of Chicago.

The grantee shall pay to the City of Chicago as compensation for the privilege #1115257 herein granted the sum of fifty (\$50.00) per annum in advance.


A 25% penalty will be added for payments received after due date.

The permit holder agrees to hold the City of Chicago harmless for any damage, relocation or replacement costs associated with damage, relocation or removal of private property caused by the City performing work in the public way.

Authority herein given and granted for a period of five (5) years from and after 10/07/2014:

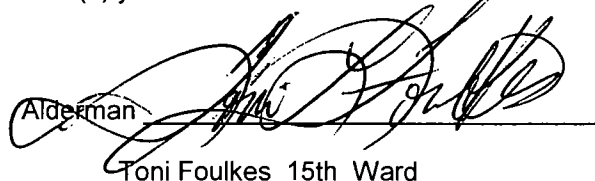
Alderman
Toni Foulkes 15th Ward

DULCERIA M. INTERNATIONAL
Isauro Ph: 773-510-3202
3334 W. 63 ST.
Chicago, Illinois, 60629

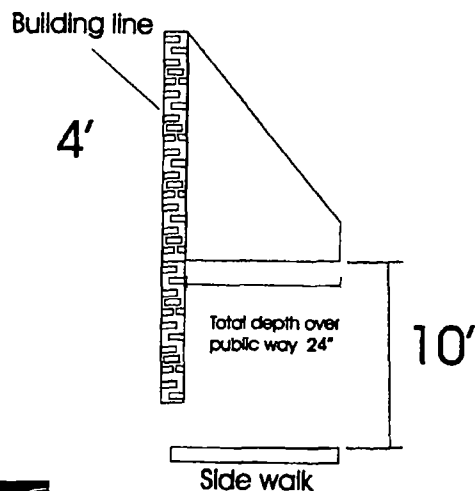



City of Chicago



O2014-8146

Office of the City Clerk

Document Tracking Sheet

| | |
|---------------------------------|--|
| Meeting Date: | 10/8/2014 |
| Sponsor(s): | Thompson (16) |
| Type: | Ordinance |
| Title: | Canopy(s) for K Food & Liquor |
| Committee(s) Assignment: | Committee on Transportation and Public Way |

ORDINANCE
K FOOD & LIQUOR
Acct. No. 348195 - 1
Permit No. 1109031

Be It Ordained by the City Council of the City of Chicago:

SECTION 1. Permission and authority are hereby given and granted to K FOOD & LIQUOR, upon the terms and subject to the conditions of this ordinance to maintain and use, as now constructed, one (1) Canopy(s) projecting over the public right-of-way adjacent to its premises known as 1156 W. 63rd St..

Said Canopy(s) at 63rd Street measure(s):

One (1) at eighteen (18) feet in length, and four (4) feet in width for a total of seventy-two (72) square feet.

The location of said privilege shall be as shown on prints kept on file with the Department of Business Affairs and Consumer Protection and the Office of the City Clerk.

Said privilege shall be constructed in accordance with plans and specifications approved by the Zoning Department - Signs.

This grant of privilege in the public way shall be subject to the provisions of Section 10-28-015 and all other required provisions of the Municipal Code of Chicago.


The grantee shall pay to the City of Chicago as compensation for the privilege #1109031 herein granted the sum of fifty (\$50.00) per annum in advance.

A 25% penalty will be added for payments received after due date.

The permit holder agrees to hold the City of Chicago harmless for any damage, relocation or replacement costs associated with damage, relocation or removal of private property caused by the City performing work in the public way.


Authority herein given and granted for a period of five (5) years from and after Date of Passage.

Alderman

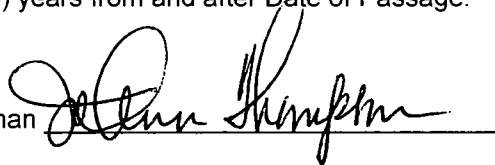A handwritten signature in black ink, appearing to read 'Joann Thompson', written over a horizontal line.

Joann Thompson 16th Ward

1156 West 63rd Street
Five Apples, INC

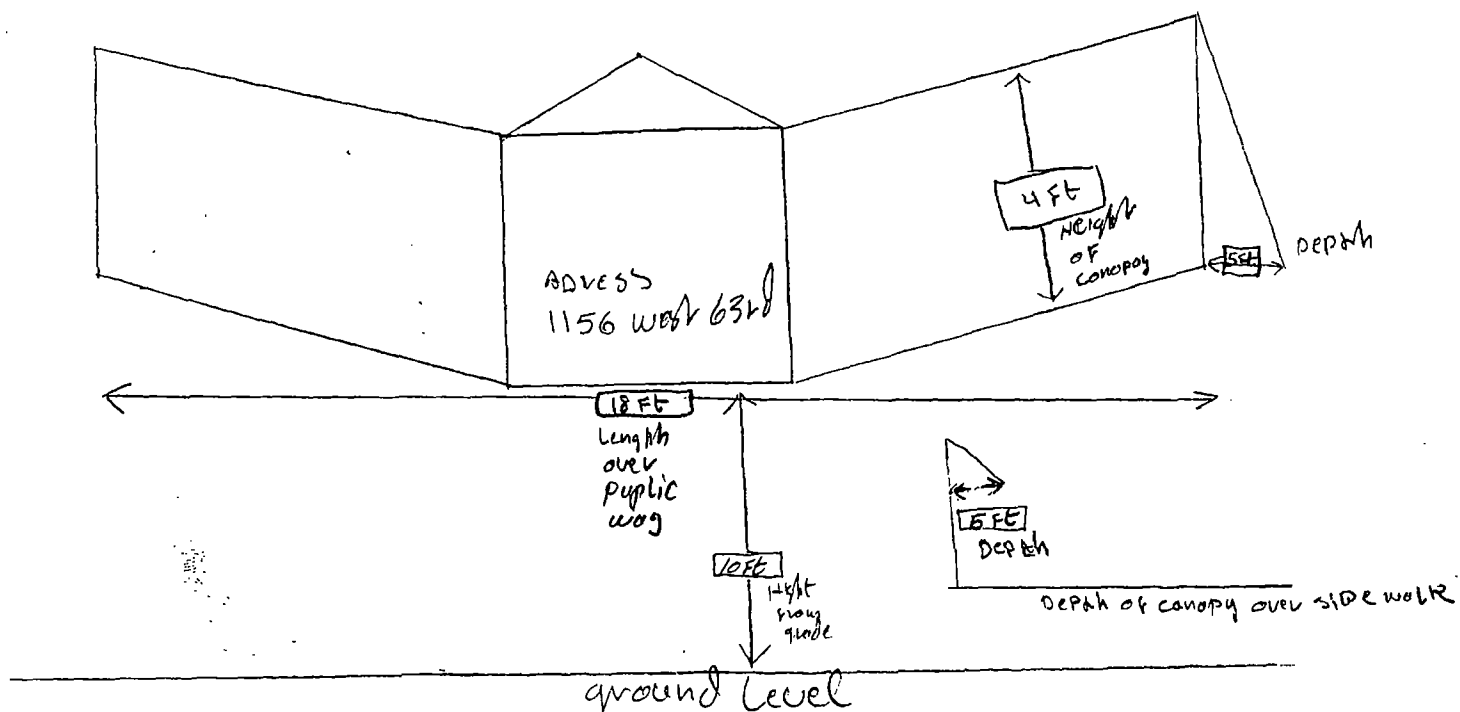

subscripted



City of Chicago



O2014-8147

Office of the City Clerk

Document Tracking Sheet

| | |
|---------------------------------|--|
| Meeting Date: | 10/8/2014 |
| Sponsor(s): | Maldonado (26) |
| Type: | Ordinance |
| Title: | Canopy(s) for Farmer Pride Produce, Inc. |
| Committee(s) Assignment: | Committee on Transportation and Public Way |

ORDINANCE
FARMER PRIDE PRODUCE, INC.
Acct. No. 273029 - 1
Permit No. 1115054

Be It Ordained by the City Council of the City of Chicago:

SECTION 1. Permission and authority are hereby given and granted to FARMER PRIDE PRODUCE, INC., upon the terms and subject to the conditions of this ordinance to maintain and use, as now constructed, one (1) Canopy(s) projecting over the public right-of-way adjacent to its premises known as 756 N. Western Ave..

Said Canopy(s) at N. Western Avenue measure(s):

One (1) at one hundred thirty-seven (137) feet in length, and two point two five (2.25) feet in width for a total of three hundred eight point two five (308.25) square feet.

The location of said privilege shall be as shown on prints kept on file with the Department of Business Affairs and Consumer Protection and the Office of the City Clerk.

Said privilege shall be constructed in accordance with plans and specifications approved by the Zoning Department - Signs.


This grant of privilege in the public way shall be subject to the provisions of Section 10-28-015 and all other required provisions of the Municipal Code of Chicago.

The grantee shall pay to the City of Chicago as compensation for the privilege #1115054 herein granted the sum of one hundred sixty-two (\$162.00) per annum in advance.


A 25% penalty will be added for payments received after due date.

The permit holder agrees to hold the City of Chicago harmless for any damage, relocation or replacement costs associated with damage, relocation or removal of private property caused by the City performing work in the public way.

Authority herein given and granted for a period of five (5) years from and after 11/05/2013.

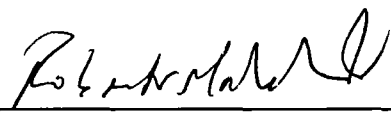Alderman 

Roberto Maldonado 26th Ward

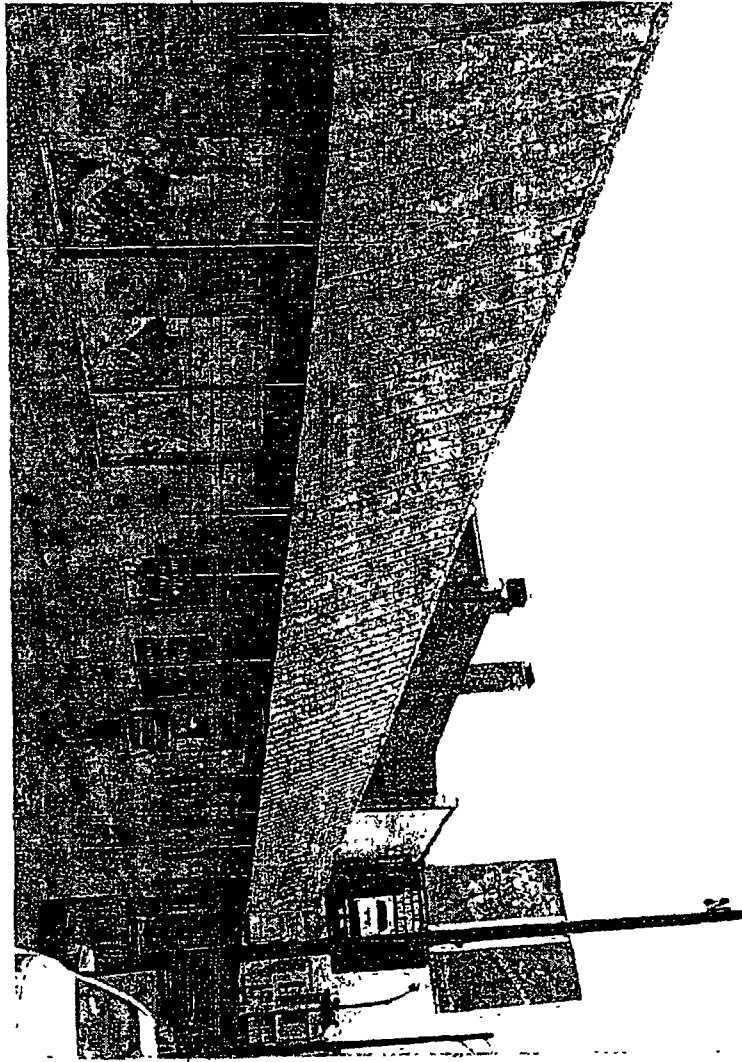



10/08/2014

Alderman **Roberto Maldonado**
Ward # **26**
City of Chicago
City Hall, Room **300**
121 North LaSalle Street
Chicago, Illinois 60602

Re: An ordinance to use and maintain a portion of the public right-of-way for **one (1) canopy(ies)** for
FARMER PRIDE PRODUCE, INC., adjacent to the premises known as **756 N. Western Ave.**

Dear Alderman **Roberto Maldonado**:

The applicant referenced above has requested the use of the public right-of-way for a **canopy(ies)**. An ordinance has been prepared by the Department of Business Affairs and Consumer Protection – Small Business Center - Public Way Use Unit for presentation to the City Council. Because this request was made for properties located in your ward, as approved by you as per the attached, I respectfully request that you introduce the attached ordinance at the next City Council meeting.

If you have any questions regarding this ordinance, please contact Anthony Bertuca at (312) 744-5506.

Department of Business Affairs and Consumer Protection



City of Chicago



O2014-8149

Office of the City Clerk

Document Tracking Sheet

| | |
|---------------------------------|---|
| Meeting Date: | 10/8/2014 |
| Sponsor(s): | Burnett (27) |
| Type: | Ordinance |
| Title: | Canopy(s) for Lawndale Educational and Regional Network |
| Committee(s) Assignment: | Committee on Transportation and Public Way |

ORDINANCE
LAWNDALE EDUCATIONAL AND REGIONAL NETWORK
Acct. No. 391980 - 1
Permit No. 1114072

Be It Ordained by the City Council of the City of Chicago:

SECTION 1. Permission and authority are hereby given and granted to LAWNDALE EDUCATIONAL AND REGIONAL NETWORK, upon the terms and subject to the conditions of this ordinance to construct, install, maintain and use one (1) Canopy(s) projecting over the public right-of-way adjacent to its premises known as 3021 W. Carroll Ave..

Said Canopy(s) at W CARROLL AVE measure(s):

One (1) at thirty-eight (38) feet in length, and seven (7) feet in width for a total of two hundred sixty-six (266) square feet.

The location of said privilege shall be as shown on prints kept on file with the Department of Business Affairs and Consumer Protection and the Office of the City Clerk.

Said privilege shall be constructed in accordance with plans and specifications approved by the Zoning Department - Signs.

This grant of privilege in the public way shall be subject to the provisions of Section 10-28-015 and all other required provisions of the Municipal Code of Chicago.


The grantee shall pay to the City of Chicago as compensation for the privilege #1114072 herein granted the sum of sixty-three (\$63.00) per annum in advance.

A 25% penalty will be added for payments received after due date.


The permit holder agrees to hold the City of Chicago harmless for any damage, relocation or replacement costs associated with damage, relocation or removal of private property caused by the City performing work in the public way.

Authority herein given and granted for a period of five (5) years from and after Date of Passage.

Alderman

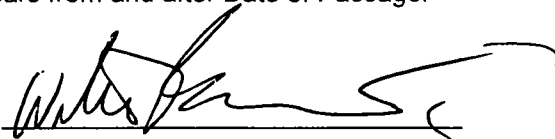

Walter Burnett Jr. 27th Ward

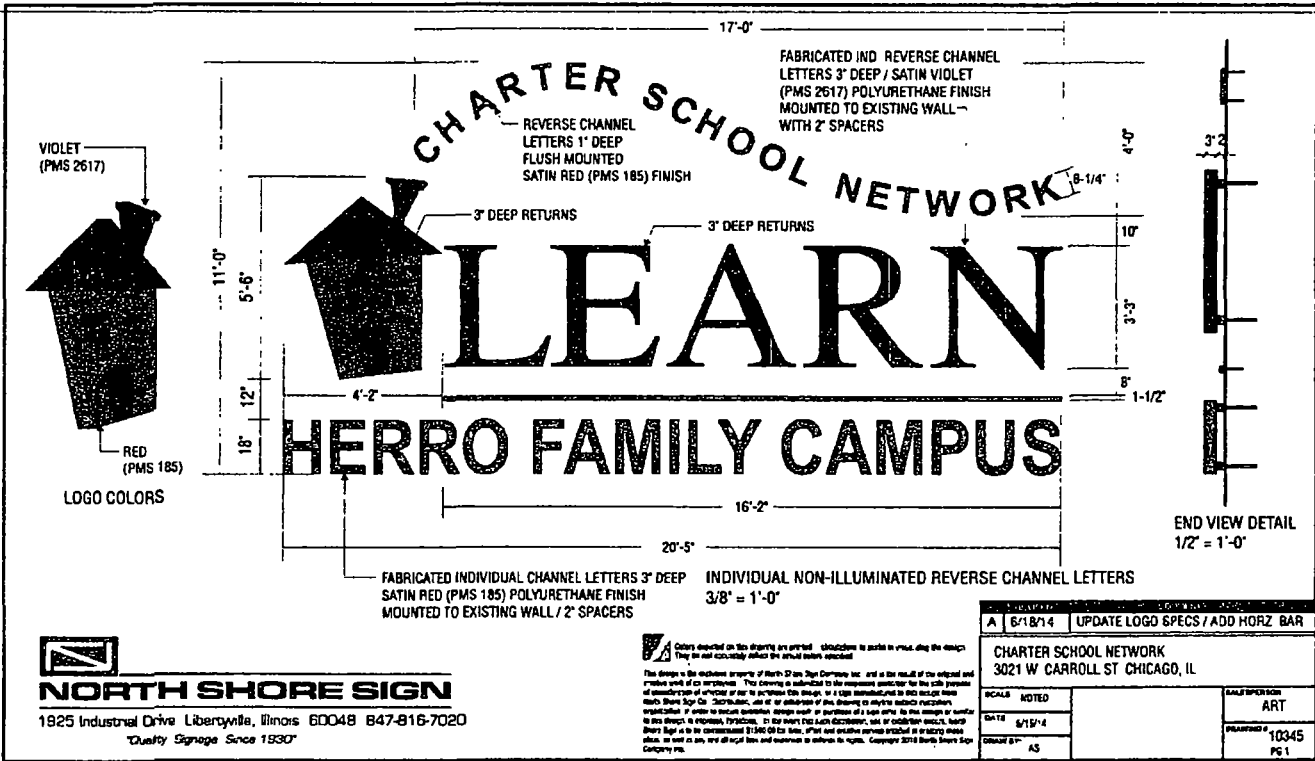



City of Chicago



O2014-8150

Office of the City Clerk

Document Tracking Sheet

| | |
|---------------------------------|--|
| Meeting Date: | 10/8/2014 |
| Sponsor(s): | Waguespack (32) |
| Type: | Ordinance |
| Title: | Canopy(s) for Ewald-Barlock Funeral Home |
| Committee(s) Assignment: | Committee on Transportation and Public Way |

ORDINANCE
EWALD-BARLOCK FUNERAL HOME
Acct. No. 25456 - 1
Permit No. 1115254

Be It Ordained by the City Council of the City of Chicago:

SECTION 1. Permission and authority are hereby given and granted to EWALD-BARLOCK FUNERAL HOME, upon the terms and subject to the conditions of this ordinance to maintain and use, as now constructed, four (4) Canopy(s) projecting over the public right-of-way adjacent to its premises known as 2501 N. Southport Ave..

Said Canopy(s) at N.Southport measure(s):

One (1) at fifteen (15) feet in length, and ten (10) feet in width for a total of one hundred fifty (150) square feet.
Three (3) at ten (10) feet in length, and three (3) feet in width for a total of ninety (90) square feet.

The location of said privilege shall be as shown on prints kept on file with the Department of Business Affairs and Consumer Protection and the Office of the City Clerk.

Said privilege shall be constructed in accordance with plans and specifications approved by the Zoning Department - Signs.

This grant of privilege in the public way shall be subject to the provisions of Section 10-28-015 and all other required provisions of the Municipal Code of Chicago.


The grantee shall pay to the City of Chicago as compensation for the privilege #1115254 herein granted the sum of one hundred seventy-five (\$175.00) per annum in advance.

A 25% penalty will be added for payments received after due date.




The permit holder agrees to hold the City of Chicago harmless for any damage, relocation or replacement costs associated with damage, relocation or removal of private property caused by the City performing work in the public way.

Authority herein given and granted for a period of five (5) years from and after 09/15/2009.


Alderman

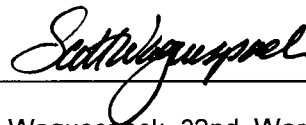

Scott Waguespack 32nd Ward

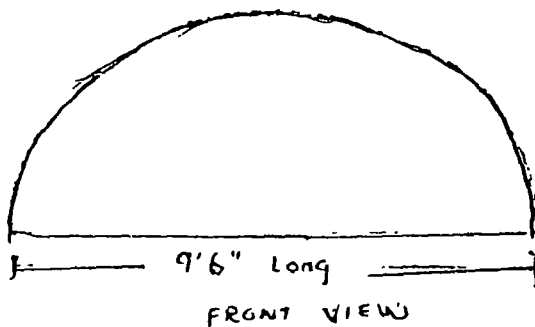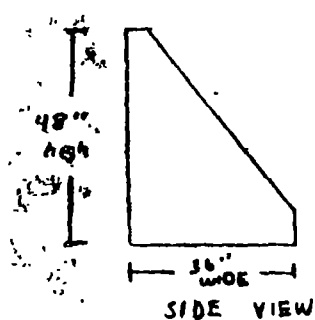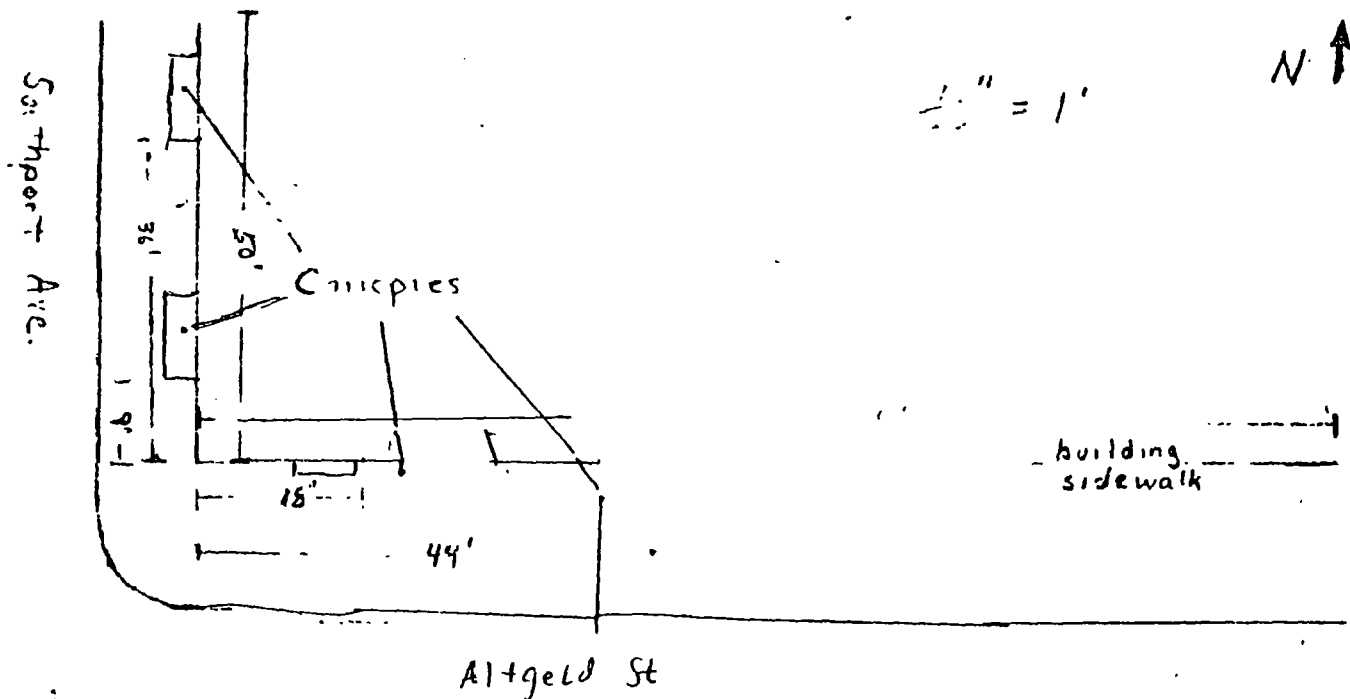

three (3) Canopies;
two (2) on Southport
side of building;
one (1) on Altgeld
side of building.
Canopies 6'10"
above the ground.

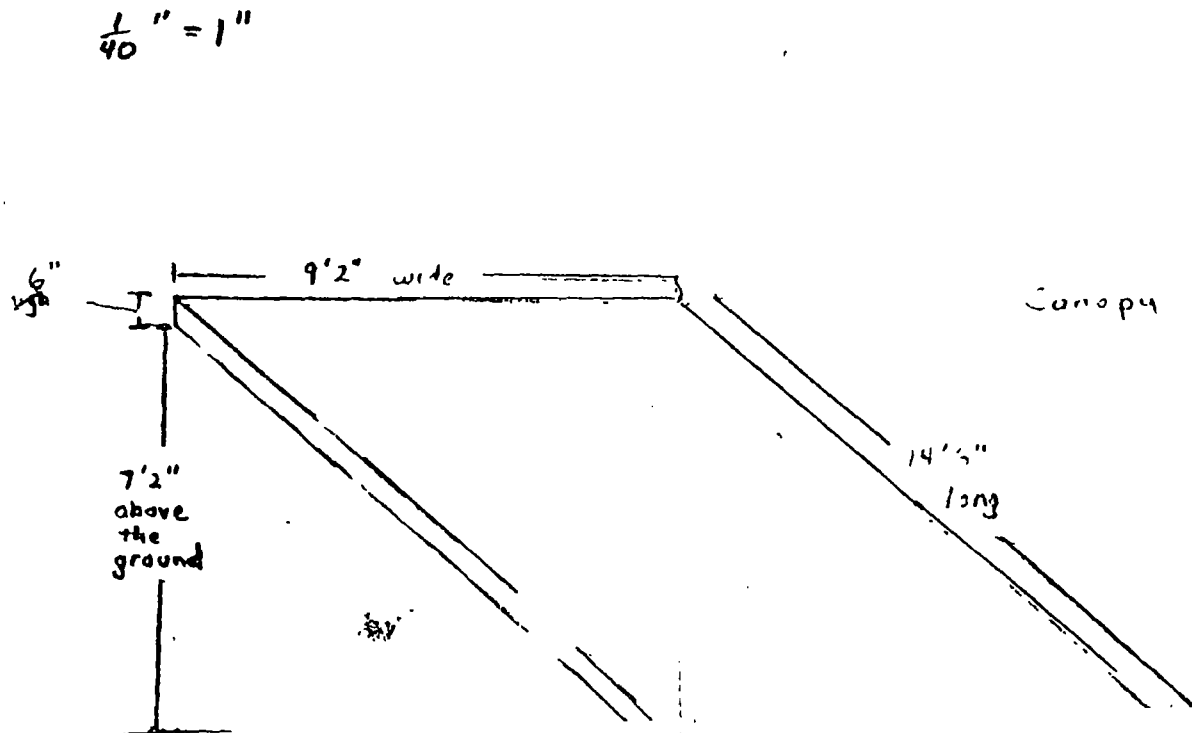



Department of Business Affairs and Consumer Protection
Small Business Center - Public Way Use Unit
City Hall - 121 N. LaSalle Street, Room 800 • Chicago, IL 60602
(312)-74-GOBIZ (312-744-6249) • (312) 744-1944 (TTY)
<http://www.cityofchicago.org/bacp>

10/08/2014

Alderman Scott Waguespack

Ward # 32

City of Chicago

City Hall, Room 300

121 North LaSalle Street

Chicago, Illinois 60602

Re: An ordinance to use and maintain a portion of the public right-of-way for **four (4) canopy(ies)** for **EWALD-BARLOCK FUNERAL HOME**, adjacent to the premises known as **2501 N. Southport Ave.**.

Dear Alderman **Scott Waguespack**:

The applicant referenced above has requested the use of the public right-of-way for a **canopy(ies)**. An ordinance has been prepared by the Department of Business Affairs and Consumer Protection – Small Business Center - Public Way Use Unit for presentation to the City Council. Because this request was made for properties located in your ward, as approved by you as per the attached, I respectfully request that you introduce the attached ordinance at the next City Council meeting.

If you have any questions regarding this ordinance, please contact Anthony Bertuca at (312) 744-5506.

Department of Business Affairs and Consumer Protection



City of Chicago



O2014-8152

Office of the City Clerk

Document Tracking Sheet

| | |
|---------------------------------|--|
| Meeting Date: | 10/8/2014 |
| Sponsor(s): | Reilly (42) |
| Type: | Ordinance |
| Title: | Canopy(s) for GG. Dr. LLC |
| Committee(s) Assignment: | Committee on Transportation and Public Way |

ORDINANCE
GG. DR. L.L.C.
Acct. No. 68606 - 1
Permit No. 1115404

Be It Ordained by the City Council of the City of Chicago:

SECTION 1. Permission and authority are hereby given and granted to GG. DR. L.L.C., upon the terms and subject to the conditions of this ordinance to maintain and use, as now constructed, one (1) Canopy(s) projecting over the public right-of-way adjacent to its premises known as 110 N. Wacker Dr..

Said Canopy(s) at measure(s):

One (1) at six (6) feet in length, and twelve (12) feet in width for a total of seventy-two (72) square feet.

The location of said privilege shall be as shown on prints kept on file with the Department of Business Affairs and Consumer Protection and the Office of the City Clerk.

Said privilege shall be constructed in accordance with plans and specifications approved by the Zoning Department - Signs.

This grant of privilege in the public way shall be subject to the provisions of Section 10-28-015 and all other required provisions of the Municipal Code of Chicago.

The grantee shall pay to the City of Chicago as compensation for the privilege #1115404 herein granted the sum of fifty (\$50.00) per annum in advance.

A 25% penalty will be added for payments received after due date.

The permit holder agrees to hold the City of Chicago harmless for any damage, relocation or replacement costs associated with damage, relocation or removal of private property caused by the City performing work in the public way.


Authority herein given and granted for a period of five (5) years from and after 10/01/2014.

Alderman _____

Brendan Reilly 42nd Ward

9/18/2014

image jpeg

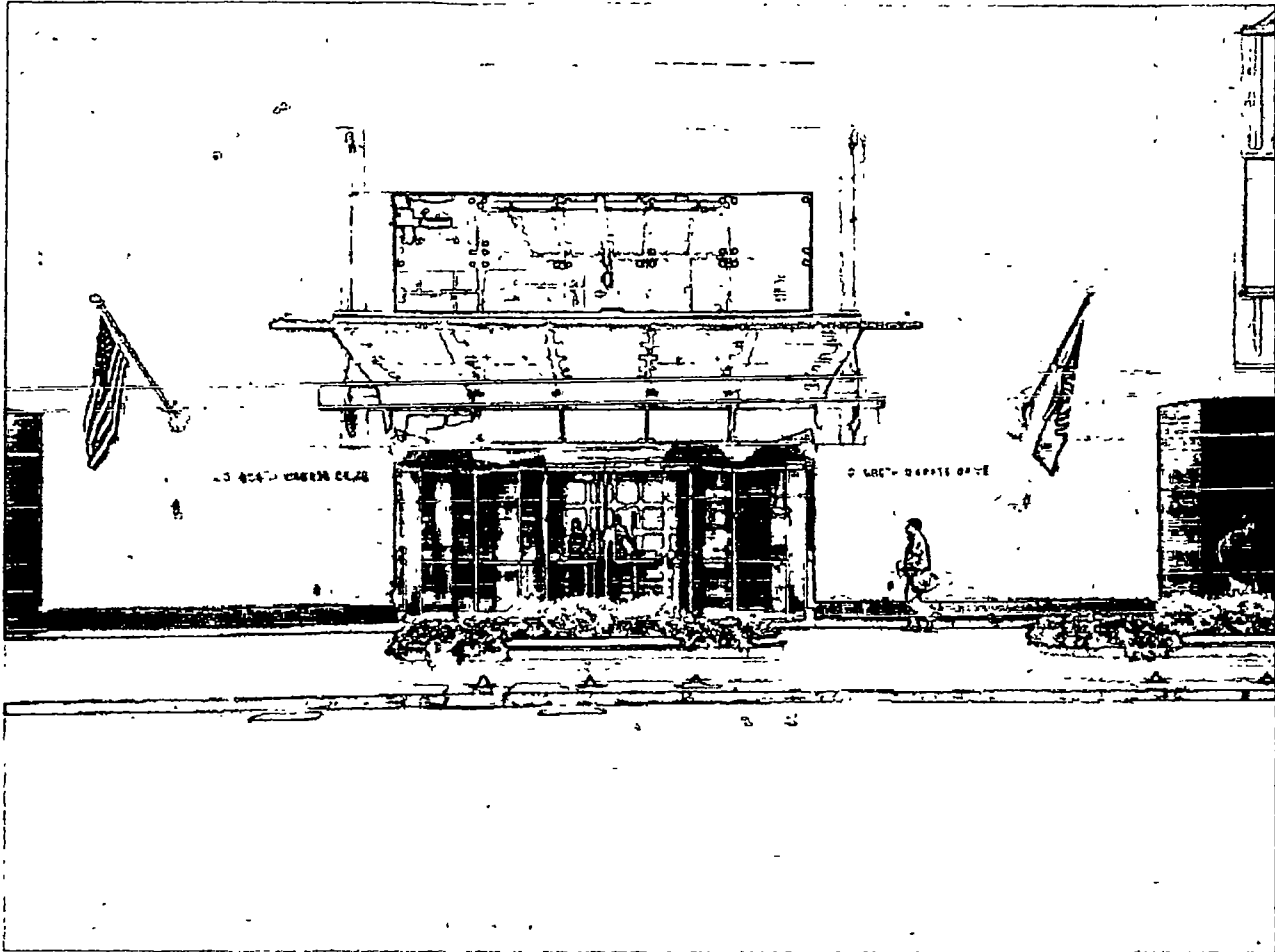



City of Chicago



O2014-8154

Office of the City Clerk

Document Tracking Sheet

| | |
|---------------------------------|--|
| Meeting Date: | 10/8/2014 |
| Sponsor(s): | Reilly (42) |
| Type: | Ordinance |
| Title: | Canopy(s) for Hampton Inn Chicago Downtown |
| Committee(s) Assignment: | Committee on Transportation and Public Way |

ORDINANCE
HAMPTON INN CHICAGO DOWNTOWN
Acct. No. 393024 - 1
Permit No. 1114794

Be It Ordained by the City Council of the City of Chicago:

SECTION 1. Permission and authority are hereby given and granted to HAMPTON INN CHICAGO DOWNTOWN, upon the terms and subject to the conditions of this ordinance to construct, install, maintain and use one (1) Canopy(s) projecting over the public right-of-way adjacent to its premises known as 68 E. Wacker Pl..

Said Canopy(s) at E. Wacker Place measure(s):

One (1) at twenty-three point seven five (23.75) feet in length, and ten point two five (10.25) feet in width for a total of two hundred forty-three point four four (243.44) square feet.

The location of said privilege shall be as shown on prints kept on file with the Department of Business Affairs and Consumer Protection and the Office of the City Clerk.

Said privilege shall be constructed in accordance with plans and specifications approved by the Zoning Department - Signs.

This grant of privilege in the public way shall be subject to the provisions of Section 10-28-015 and all other required provisions of the Municipal Code of Chicago.


The grantee shall pay to the City of Chicago as compensation for the privilege #1114794 herein granted the sum of fifty (\$50.00) per annum in advance.






A 25% penalty will be added for payments received after due date.

The permit holder agrees to hold the City of Chicago harmless for any damage, relocation or replacement costs associated with damage, relocation or removal of private property caused by the City performing work in the public way.

Authority herein given and granted for a period of five (5) years from and after Date of Passage.


Alderman

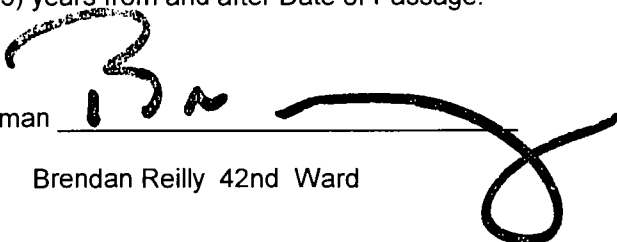
Brendan Reilly 42nd Ward

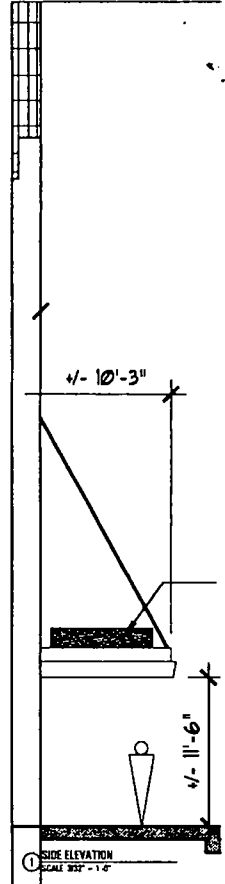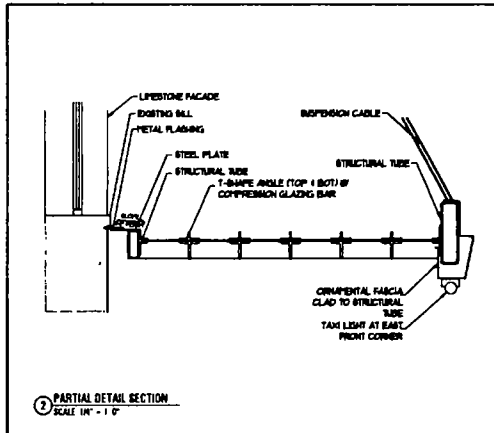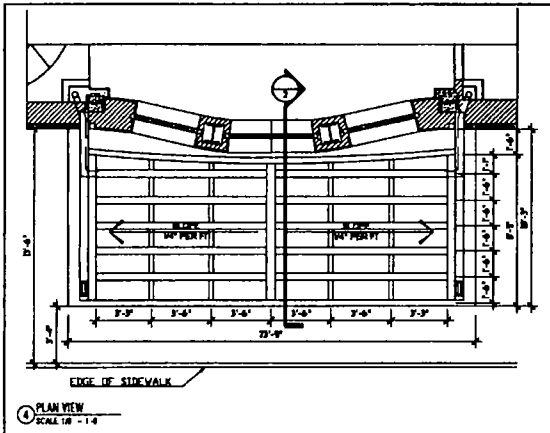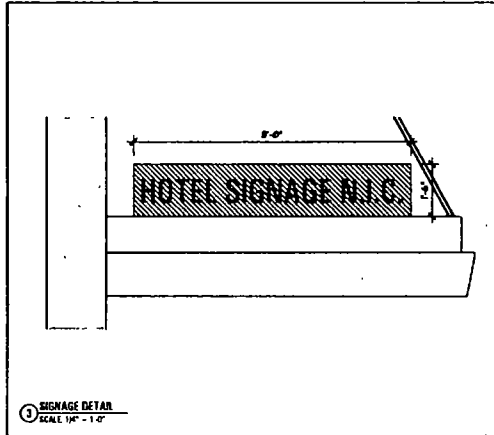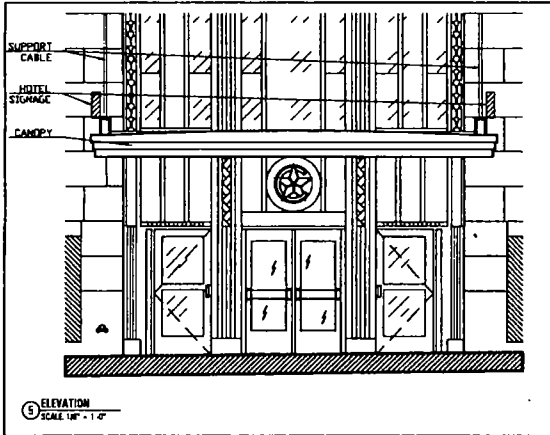

hpa
235 North Carpenter
Chicago, IL 60607
P 312 428 4488
F 312 428 4499
www.hpaarchitecture.com
Northshore Plunkard Architects

CHICAGO MOTOR CLUB
CHICAGO, IL
PLANS AND ALL SPECIFICATION ARE SUBJECT TO REVISION AS DEEMED NECESSARY OR ADVISABLE BY BUILDING ARCHITECT OR AS REQUIRED BY LAW

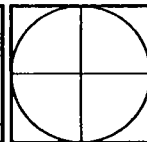

| | |
|---------|-----------------|
| SCALE: | DRAWING: |
| VARIES | PROPOSED CANOPY |
| DATE: | CONFIGURATION |
| 5.23.14 | |

| | |
|---------|-----------------|
| SCALE: | DRAWING: |
| VARIES | PROPOSED CANOPY |
| DATE: | CONFIGURATION |
| 5.23.14 | |



City of Chicago



O2014-8155

Office of the City Clerk

Document Tracking Sheet

| | |
|---------------------------------|--|
| Meeting Date: | 10/8/2014 |
| Sponsor(s): | Reilly (42) |
| Type: | Ordinance |
| Title: | Canopy(s) for MCP 550 West Washington LLC |
| Committee(s) Assignment: | Committee on Transportation and Public Way |

ORDINANCE
MCP 550 WEST WASHINGTON LLC
Acct. No. 393670 - 1
Permit No. 1115279

Be It Ordained by the City Council of the City of Chicago:

SECTION 1. Permission and authority are hereby given and granted to MCP 550 WEST WASHINGTON LLC, upon the terms and subject to the conditions of this ordinance to maintain and use, as now constructed, one (1) Canopy(s) projecting over the public right-of-way adjacent to its premises known as 550 W. Washington Blvd..

Said Canopy(s) at Corner of Washington and Clinton measure(s):

One (1) at ninety-six (96) feet in length, and five (5) feet in width for a total of four hundred eighty (480) square feet.

The location of said privilege shall be as shown on prints kept on file with the Department of Business Affairs and Consumer Protection and the Office of the City Clerk.

Said privilege shall be constructed in accordance with plans and specifications approved by the Zoning Department - Signs.

This grant of privilege in the public way shall be subject to the provisions of Section 10-28-015 and all other required provisions of the Municipal Code of Chicago.


The grantee shall pay to the City of Chicago as compensation for the privilege #1115279 herein granted the sum of one hundred twenty-one (\$121.00) per annum in advance.


A 25% penalty will be added for payments received after due date.

The permit holder agrees to hold the City of Chicago harmless for any damage, relocation or replacement costs associated with damage, relocation or removal of private property caused by the City performing work in the public way.


Authority herein given and granted for a period of five (5) years from and after Date of Passage.

Alderman

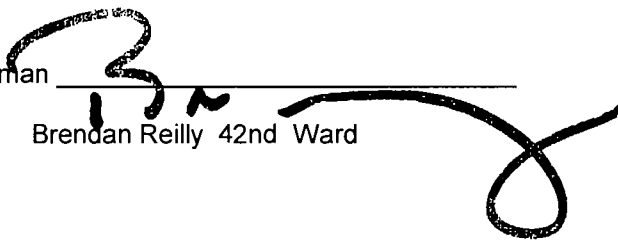
Brendan Reilly 42nd Ward

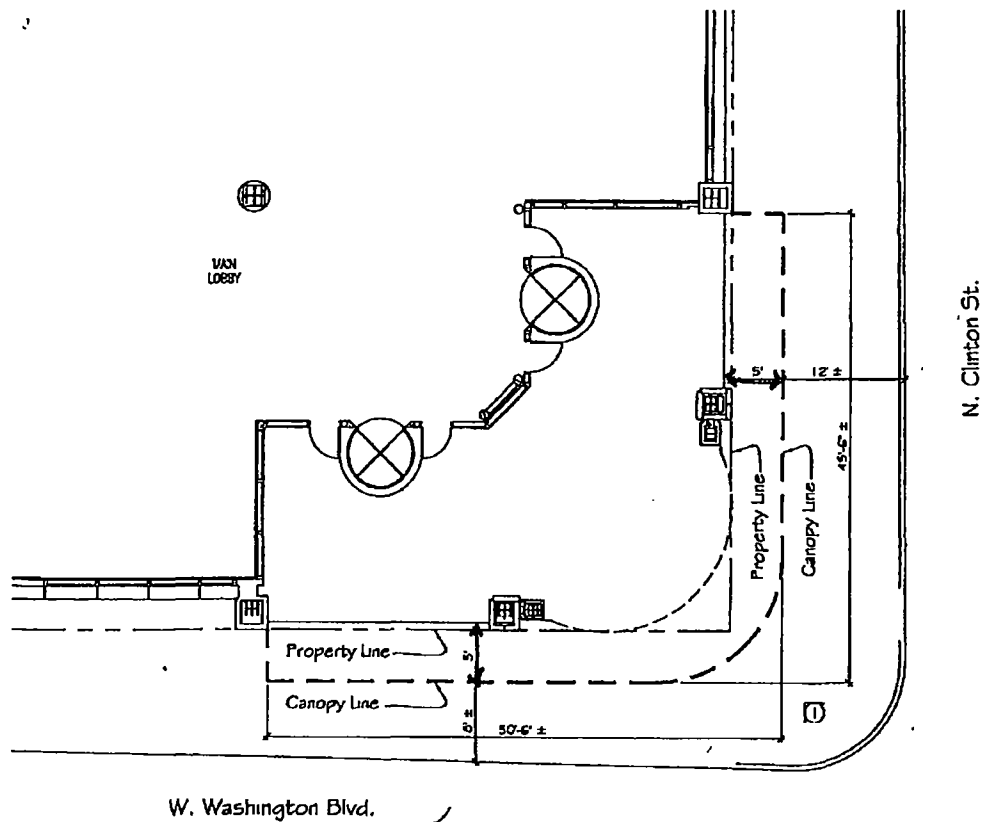

Partial Plan - Ground Floor
Scale: 1/16" = 1'-0"

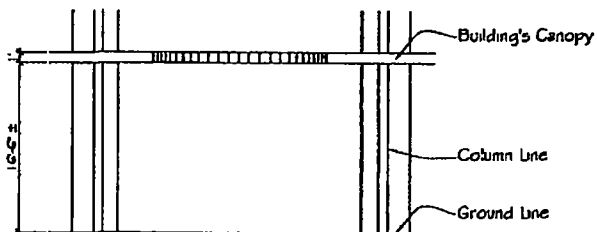

① Elevation
Scale: 1/16" = 1'-0"

Ground Floor Canopy

550 W. Washington Blvd.
Chicago, IL



City of Chicago



O2014-8156

Office of the City Clerk

Document Tracking Sheet

| | |
|---------------------------------|--|
| Meeting Date: | 10/8/2014 |
| Sponsor(s): | Reilly (42) |
| Type: | Ordinance |
| Title: | Canopy(s) for RPM Steak |
| Committee(s) Assignment: | Committee on Transportation and Public Way |

ORDINANCE
RPM STEAK
Acct. No. 385912 - 1
Permit No. 1112921

Be It Ordained by the City Council of the City of Chicago:

SECTION 1. Permission and authority are hereby given and granted to RPM STEAK, upon the terms and subject to the conditions of this ordinance to construct, install, maintain and use one (1) Canopy(s) projecting over the public right-of-way adjacent to its premises known as 66 W. Kinzie St..

Said Canopy(s) at W Kinzie St measure(s):

One (1) at sixty-eight point four two (68.42) feet in length, and six point eight three (6.83) feet in width for a total of four hundred sixty-seven point three one (467.31) square feet.

The location of said privilege shall be as shown on prints kept on file with the Department of Business Affairs and Consumer Protection and the Office of the City Clerk.

Said privilege shall be constructed in accordance with plans and specifications approved by the Zoning Department - Signs.

This grant of privilege in the public way shall be subject to the provisions of Section 10-28-015 and all other required provisions of the Municipal Code of Chicago.

The grantee shall pay to the City of Chicago as compensation for the privilege #1112921 herein granted the sum of ninety-three dollars and forty-two cents (\$93.42) per annum in advance.


A 25% penalty will be added for payments received after due date.

The permit holder agrees to hold the City of Chicago harmless for any damage, relocation or replacement costs associated with damage, relocation or removal of private property caused by the City performing work in the public way.


Authority herein given and granted for a period of five (5) years from and after Date of Passage.

Alderman _____

Brendan Reilly 42nd Ward

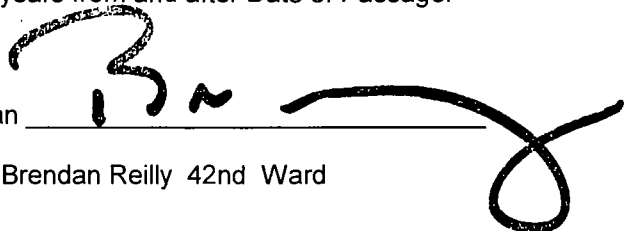A handwritten signature in black ink, appearing to read 'B. Reilly', is written over a horizontal line. The signature is stylized with a large 'B' and a long, sweeping tail that loops around.

014/05/02 12:27 PM By Archbold, Jason

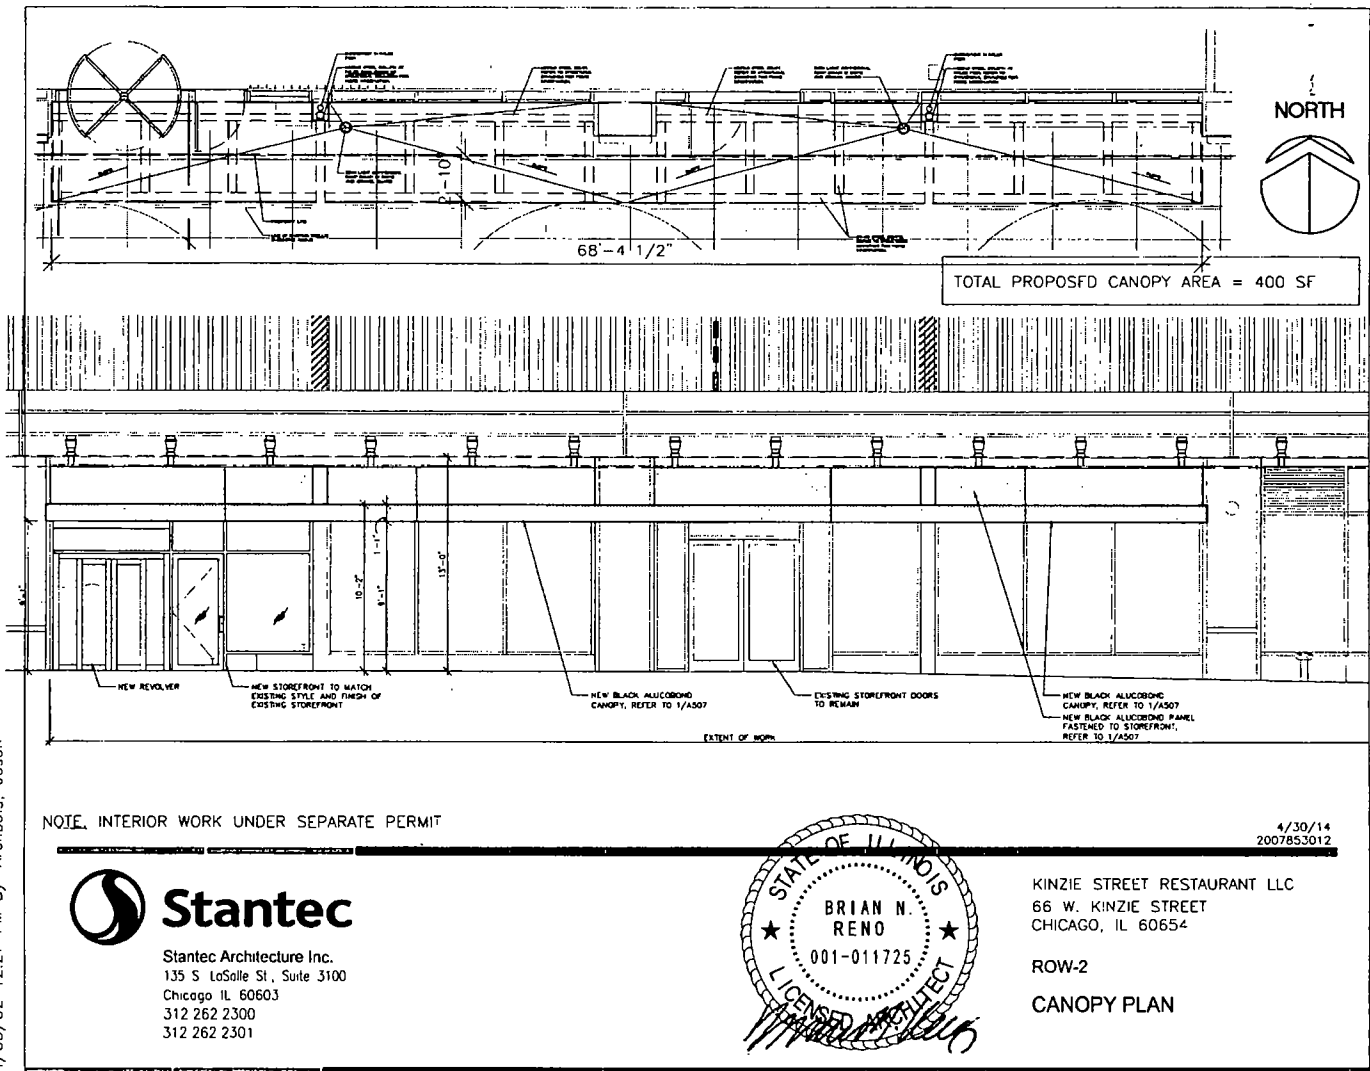



City of Chicago



O2014-8158

Office of the City Clerk

Document Tracking Sheet

| | |
|---------------------------------|--|
| Meeting Date: | 10/8/2014 |
| Sponsor(s): | Reilly (42) |
| Type: | Ordinance |
| Title: | Canopy(s) for 57 W. Grand LLC |
| Committee(s) Assignment: | Committee on Transportation and Public Way |

ORDINANCE
57 W. GRAND, LLC
Acct. No. 307452 - 2
Permit No. 1104503

Be It Ordained by the City Council of the City of Chicago:

SECTION 1. Permission and authority are hereby given and granted to 57 W. GRAND, LLC, upon the terms and subject to the conditions of this ordinance to maintain and use, as now constructed, two (2) Canopy(s) projecting over the public right-of-way adjacent to its premises known as 59 W. Grand Ave..

Said Canopy(s) at W. Grand measure(s):

Two (2) at twelve point nine two (12.92) feet in length, and three point seven five (3.75) feet in width for a total of ninety-six point nine (96.9) square feet.

The location of said privilege shall be as shown on prints kept on file with the Department of Business Affairs and Consumer Protection and the Office of the City Clerk.

Said privilege shall be constructed in accordance with plans and specifications approved by the Zoning Department - Signs.

This grant of privilege in the public way shall be subject to the provisions of Section 10-28-015 and all other required provisions of the Municipal Code of Chicago.

The grantee shall pay to the City of Chicago as compensation for the privilege #1104503 herein granted the sum of one hundred (\$100.00) per annum in advance.


A 25% penalty will be added for payments received after due date.

The permit holder agrees to hold the City of Chicago harmless for any damage, relocation or replacement costs associated with damage, relocation or removal of private property caused by the City performing work in the public way.

Authority herein given and granted for a period of five (5) years from and after Date of Passage.

Alderman _____

Brendan Reilly 42nd Ward

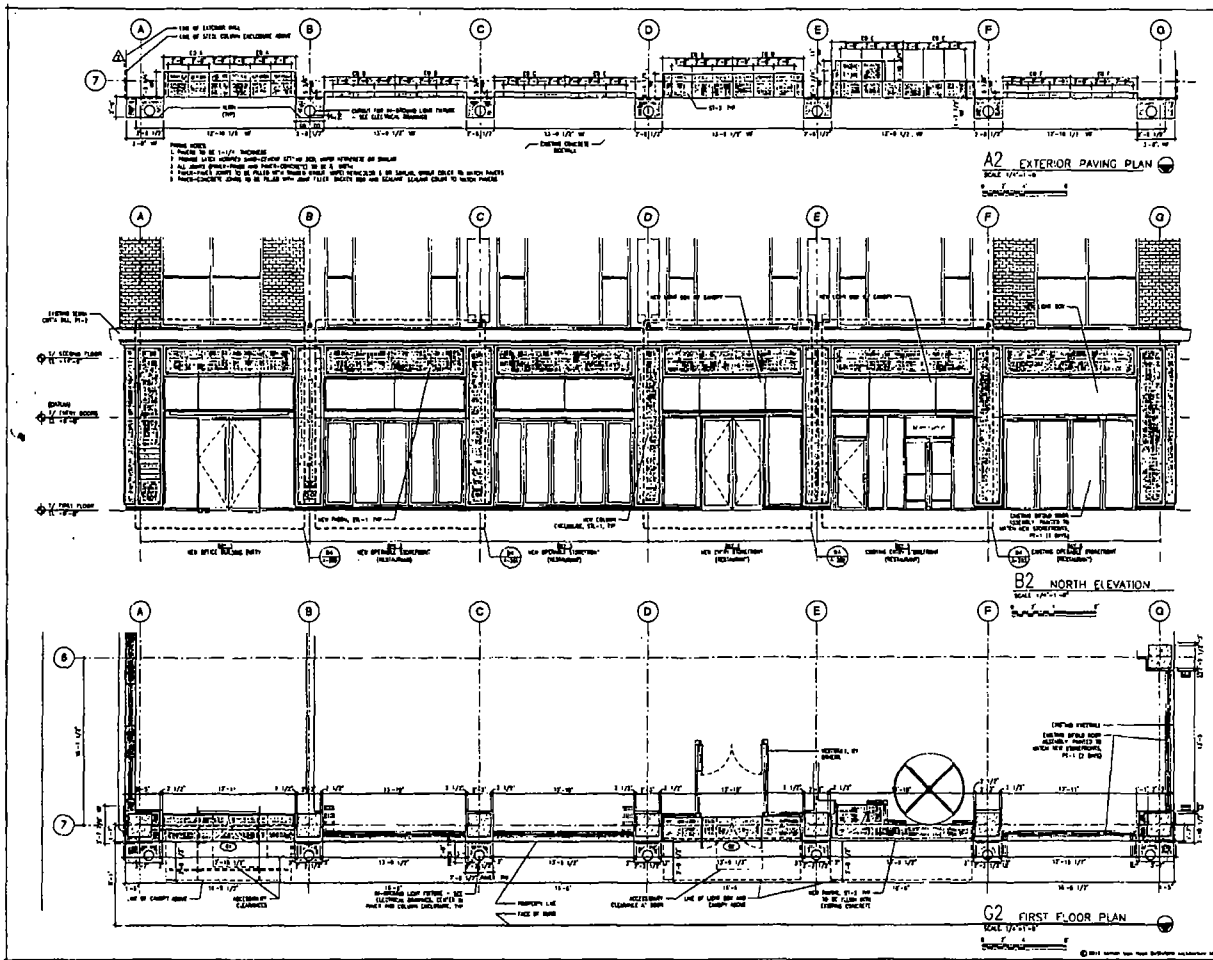



City of Chicago



O2014-8159

Office of the City Clerk

Document Tracking Sheet

| | |
|---------------------------------|--|
| Meeting Date: | 10/8/2014 |
| Sponsor(s): | Tunney (44) |
| Type: | Ordinance |
| Title: | Canopy(s) for Walgreens No. 1171 |
| Committee(s) Assignment: | Committee on Transportation and Public Way |

ORDINANCE
WALGREENS #1171
Acct. No. 147 - 46
Permit No. 1115188

Be It Ordained by the City Council of the City of Chicago:

SECTION 1. Permission and authority are hereby given and granted to WALGREENS #1171, upon the terms and subject to the conditions of this ordinance to maintain and use, as now constructed, three (3) Canopy(s) projecting over the public right-of-way adjacent to its premises known as 2801 N. Broadway .

Said Canopy(s) at CORNER BROADWAY & CLARK measure(s):

One (1) at nineteen (19) feet in length, and four (4) feet in width for a total of seventy-six (76) square feet.

Said Canopy(s) at BOADWAY & CLARK measure(s):

Two (2) at seventeen (17) feet in length, and four (4) feet in width for a total of one hundred thirty-six (136) square feet.

The location of said privilege shall be as shown on prints kept on file with the Department of Business Affairs and Consumer Protection and the Office of the City Clerk.

Said privilege shall be constructed in accordance with plans and specifications approved by the Zoning Department - Signs.

This grant of privilege in the public way shall be subject to the provisions of Section 10-28-015 and all other required provisions of the Municipal Code of Chicago.


The grantee shall pay to the City of Chicago as compensation for the privilege #1115188 herein granted the sum of one hundred fifty (\$150.00) per annum in advance.

A 25% penalty will be added for payments received after due date.

The permit holder agrees to hold the City of Chicago harmless for any damage, relocation or replacement costs associated with damage, relocation or removal of private property caused by the City performing work in the public way.

Authority herein given and granted for a period of five (5) years from and after 05/13/2014.

Alderman

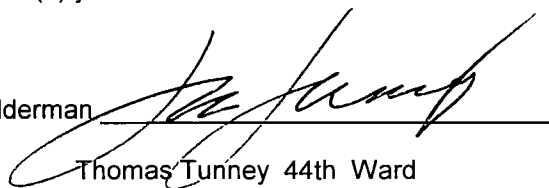

Thomas Tunney 44th Ward

1-4-13

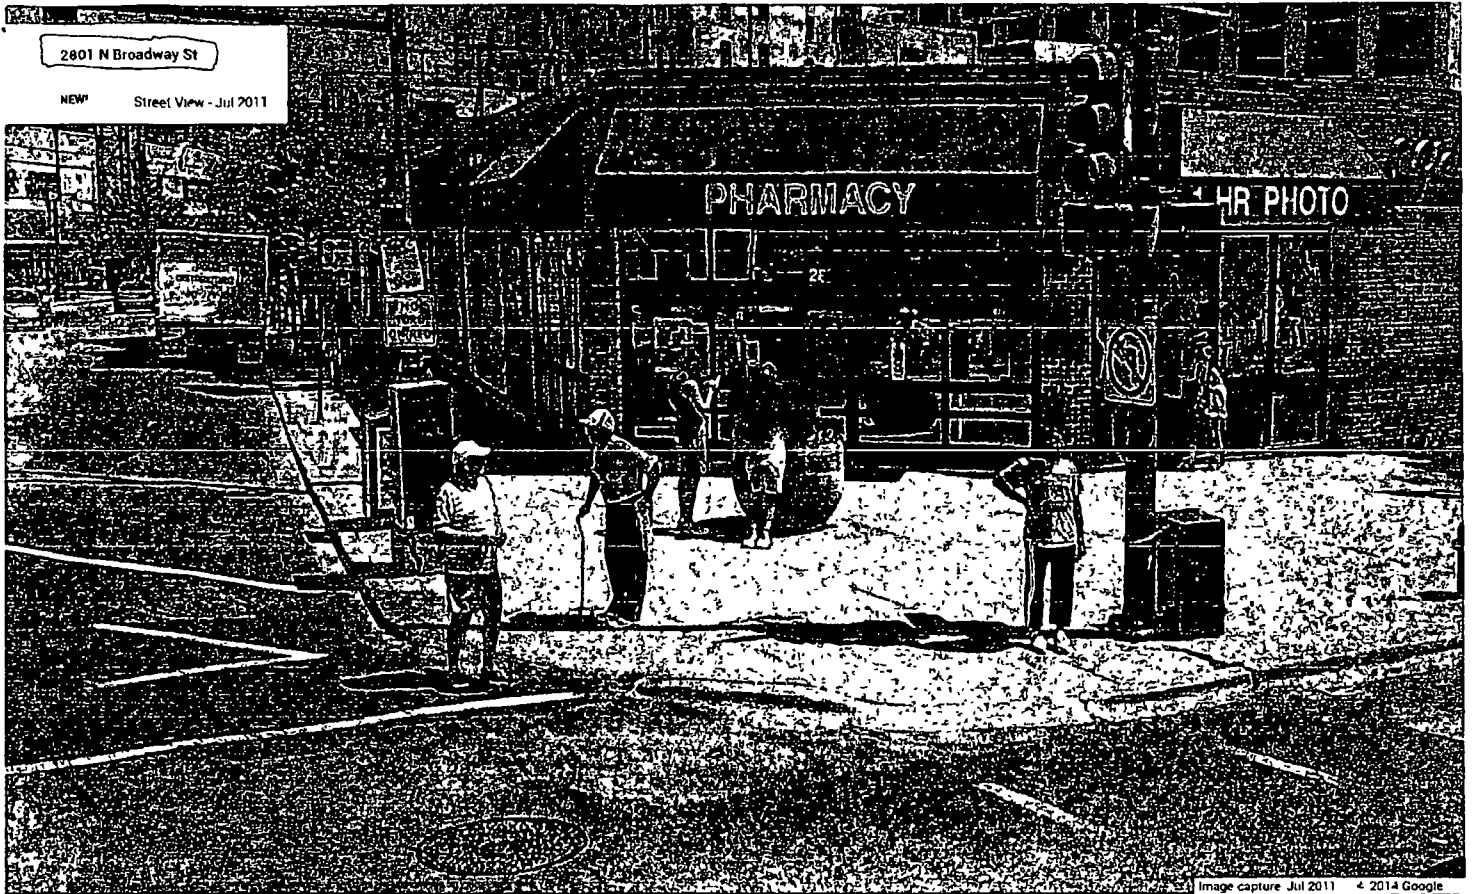


Image capture Jul 2011 4 2014 Google



City of Chicago



O2014-8161

Office of the City Clerk

Document Tracking Sheet

| | |
|---------------------------------|--|
| Meeting Date: | 10/8/2014 |
| Sponsor(s): | Arena (45) |
| Type: | Ordinance |
| Title: | Canopy(s) for RPN Sales, Inc. |
| Committee(s) Assignment: | Committee on Transportation and Public Way |

ORDINANCE
RPN SALES, INC.
Acct. No. 299510 - 1
Permit No. 1115144

Be It Ordained by the City Council of the City of Chicago:

SECTION 1. Permission and authority are hereby given and granted to RPN SALES, INC., upon the terms and subject to the conditions of this ordinance to maintain and use, as now constructed, one (1) Canopy(s) projecting over the public right-of-way adjacent to its premises known as 4449-4451 N. Milwaukee Ave..

Said Canopy(s) at N. Milwaukee Ave measure(s):

One (1) at fifty (50) feet in length, and two point five (2.5) feet in width for a total of one hundred twenty-five (125) square feet.

The location of said privilege shall be as shown on prints kept on file with the Department of Business Affairs and Consumer Protection and the Office of the City Clerk.

Said privilege shall be constructed in accordance with plans and specifications approved by the Zoning Department - Signs.


This grant of privilege in the public way shall be subject to the provisions of Section 10-28-015 and all other required provisions of the Municipal Code of Chicago.


The grantee shall pay to the City of Chicago as compensation for the privilege #1115144 herein granted the sum of seventy-five (\$75.00) per annum in advance.

A 25% penalty will be added for payments received after due date.

The permit holder agrees to hold the City of Chicago harmless for any damage, relocation or replacement costs associated with damage, relocation or removal of private property caused by the City performing work in the public way.

Authority herein given and granted for a period of five (5) years from and after 03/18/2014.

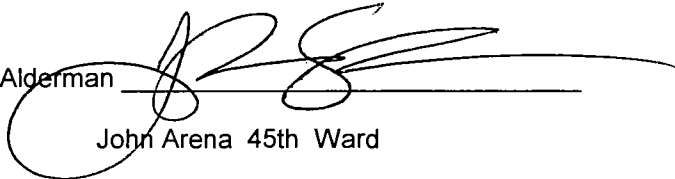Alderman 
John Arena 45th Ward

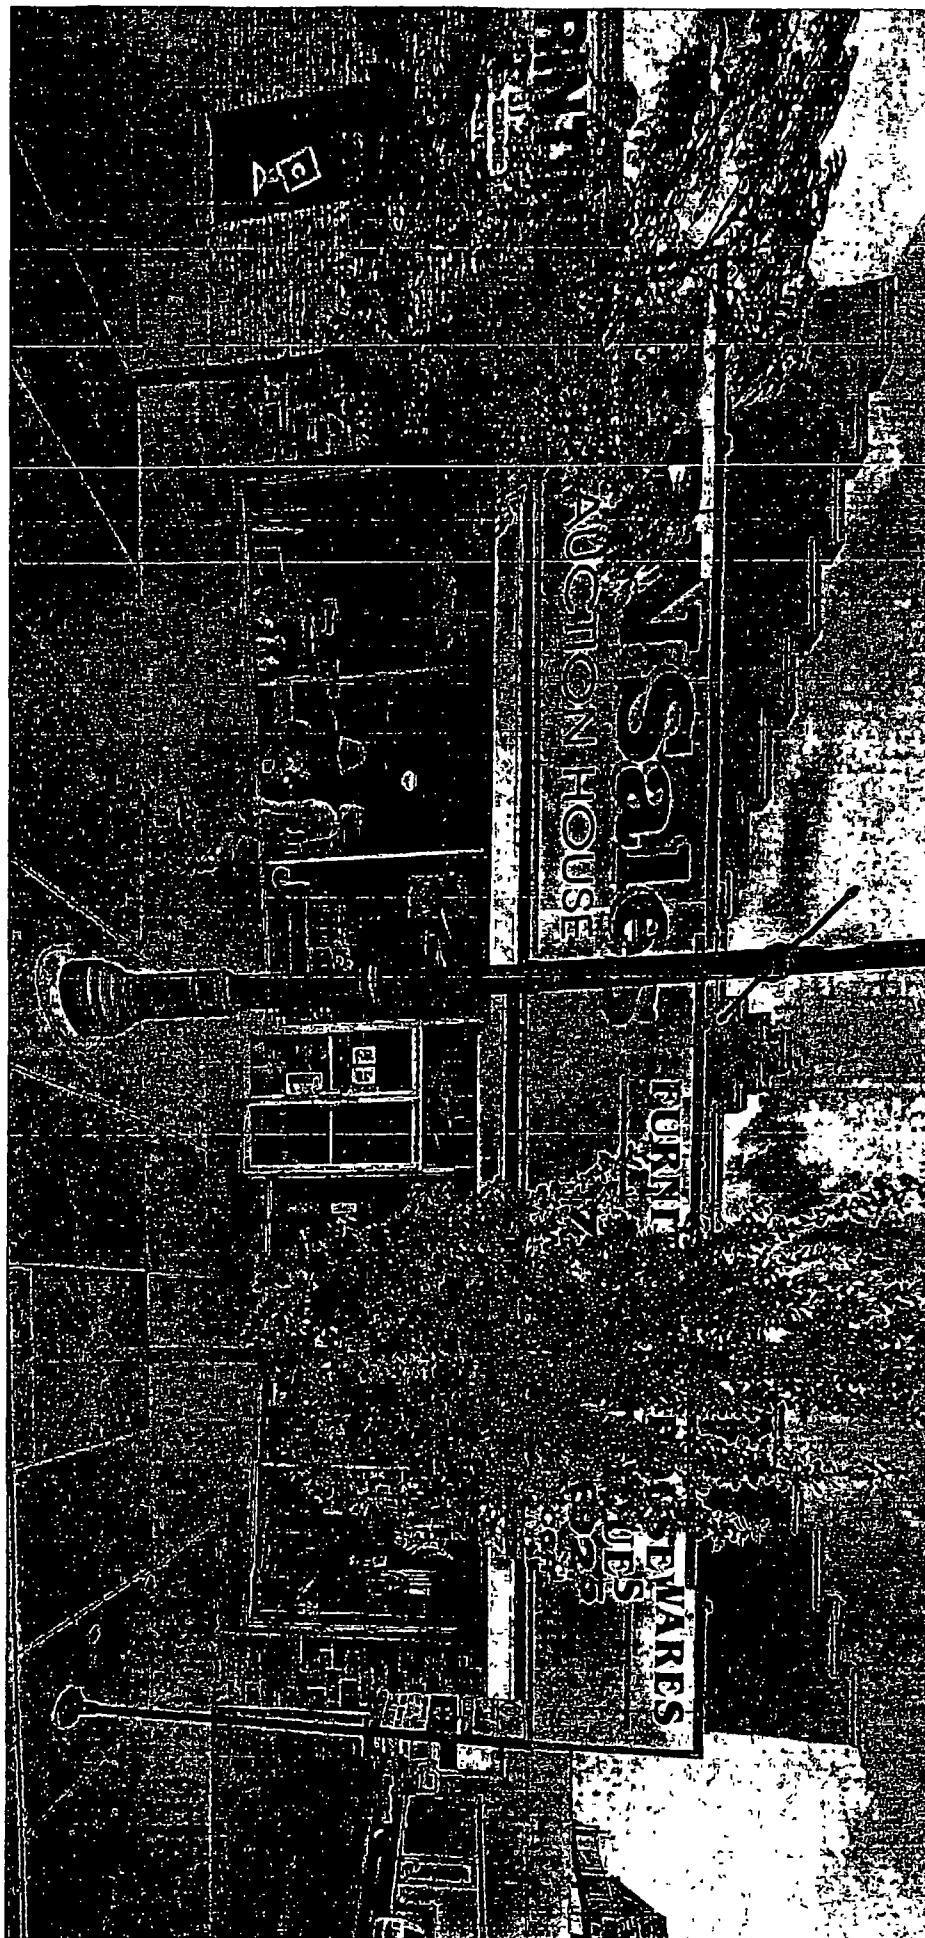



10/08/2014

Alderman **John Arena**
Ward # **45**
City of Chicago
City Hall, Room **305**
121 North LaSalle Street
Chicago, Illinois 60602

Re: An ordinance to use and maintain a portion of the public right-of-way for **one (1) canopy(ies)** for
RPN SALES, INC., adjacent to the premises known as **4449-4451 N. Milwaukee Ave.**.

Dear Alderman **John Arena**:

The applicant referenced above has requested the use of the public right-of-way for a **canopy(ies)**. An ordinance has been prepared by the Department of Business Affairs and Consumer Protection – Small Business Center - Public Way Use Unit for presentation to the City Council. Because this request was made for properties located in your ward, as approved by you as per the attached, I respectfully request that you introduce the attached ordinance at the next City Council meeting.

If you have any questions regarding this ordinance, please contact Anthony Bertuca at (312) 744-5506.

Department of Business Affairs and Consumer Protection



City of Chicago



O2014-8162

Office of the City Clerk

Document Tracking Sheet

| | |
|---------------------------------|--|
| Meeting Date: | 10/8/2014 |
| Sponsor(s): | Pawar (47) |
| Type: | Ordinance |
| Title: | Canopy(s) for Springfield-Argyle LLC |
| Committee(s) Assignment: | Committee on Transportation and Public Way |

ORDINANCE
SPRINGFIELD-ARGYLE, LLC
Acct. No. 341912 - 1
Permit No. 1115391

Be It Ordained by the City Council of the City of Chicago:

SECTION 1. Permission and authority are hereby given and granted to SPRINGFIELD-ARGYLE, LLC, upon the terms and subject to the conditions of this ordinance to maintain and use, as now constructed, one (1) Canopy(s) projecting over the public right-of-way adjacent to its premises known as 3862 N. Lincoln Ave..

Said Canopy(s) at N. LINCOLN AVE measure(s):

One (1) at eighteen (18) feet in length, and two (2) feet in width for a total of thirty-six (36) square feet.

The location of said privilege shall be as shown on prints kept on file with the Department of Business Affairs and Consumer Protection and the Office of the City Clerk.

Said privilege shall be constructed in accordance with plans and specifications approved by the Zoning Department - Signs.

This grant of privilege in the public way shall be subject to the provisions of Section 10-28-015 and all other required provisions of the Municipal Code of Chicago.

The grantee shall pay to the City of Chicago as compensation for the privilege #1115391 herein granted the sum of fifty (\$50.00) per annum in advance.

A 25% penalty will be added for payments received after due date.

The permit holder agrees to hold the City of Chicago harmless for any damage, relocation or replacement costs associated with damage, relocation or removal of private property caused by the City performing work in the public way.

Authority herein given and granted for a period of five (5) years from and after 05/13/2014.

Alderman



Ameya Pawar 47th Ward




APPLICATION TO USE THE PUBLIC RIGHT OF WAY

EXAMPLE OF CANOPY/AWNING DRAWING

CANOPY DRAWINGS

PROPERTY LOCATION 3862 N. Lincoln Ave
ORGANIZATION'S NAME SPRINGFIELD-ARGYLE LLC

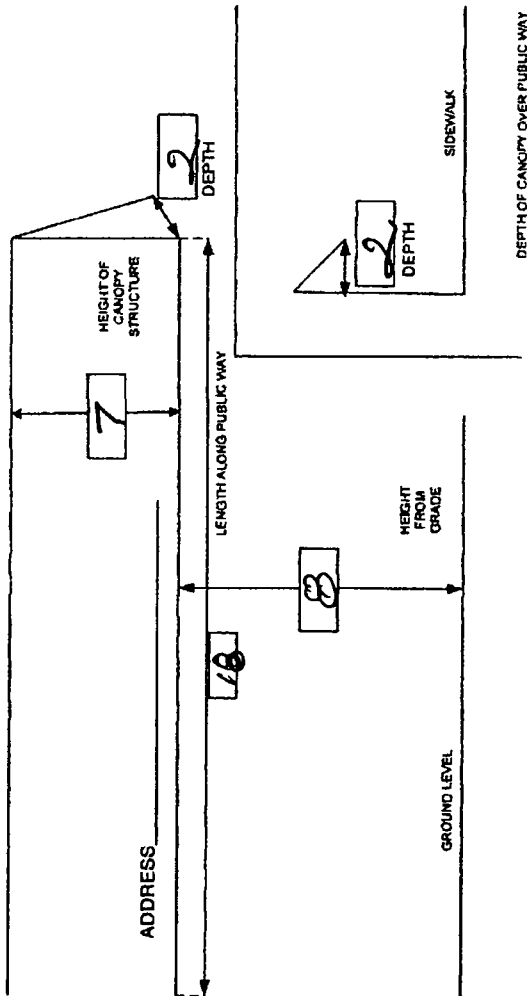



10/08/2014

Alderman **Ameya Pawar**
Ward # **47**
City of Chicago
City Hall, Room **300**
121 North LaSalle Street
Chicago, Illinois 60602

Re: An ordinance to use and maintain a portion of the public right-of-way for **one (1) canopy(ies)** for **SPRINGFIELD-ARGYLE, LLC**, adjacent to the premises known as **3862 N. Lincoln Ave..**

Dear Alderman **Ameya Pawar**:

The applicant referenced above has requested the use of the public right-of-way for a **canopy(ies)**. An ordinance has been prepared by the Department of Business Affairs and Consumer Protection – Small Business Center - Public Way Use Unit for presentation to the City Council. Because this request was made for properties located in your ward, as approved by you as per the attached, I respectfully request that you introduce the attached ordinance at the next City Council meeting.

If you have any questions regarding this ordinance, please contact Anthony Bertuca at (312) 744-5506.

Department of Business Affairs and Consumer Protection



City of Chicago



R2014-705

Office of the City Clerk

Document Tracking Sheet

Meeting Date:

10/8/2014

Sponsor(s):

Dowell (3)
Harris (8)
Thompson (16)
Burnett (27)
Graham (29)

Type:

Resolution

Title:

Call for Senators Durbin and Kirk to support postal reform
legislation

Committee(s) Assignment:

Committee on Budget and Government Operations

City Council Resolution

Finance
Committee
Budget &
Govt. Operations

WHEREAS, The US Postal Service is a vital component of this country's economic and communications infrastructure handling and delivering 160 billion pieces of mail and generating more than \$65 billion in revenues annually, while receiving no taxpayer funding; and

WHEREAS, The mailing industry, which employs 8 million Americans, generates over \$1 trillion dollars annually, and represents approximately seven percent of the country's Gross Domestic Product (GDP), depends on the US Postal Service's invaluable mail processing, retail and last-mile delivery networks 6 days a week; and

WHEREAS, The US Postal Service is the only private company or federal agency required by Congress to pre-fund future retiree health benefits for 75 years, requiring \$5.5 billion dollars to be paid annually. In addition, the health benefits for postal retirees is fully funded with billions of dollars in excess, so there is no need to require a crippling \$5.5 billion additional annual payment that is causing unnecessary service cuts; and

WHEREAS, The US Postal Service is the second largest employer of US Veterans in the country with over 22% of its employees United States Veterans; and

WHEREAS, Inner City and Rural communities, many of which do not have access to the Internet, remain dependent on the Postal Service for vital communications and for the shipment of goods; and

WHEREAS, Small businesses along with many Americans, particularly seniors, depend on the Postal Service for receipt of their prescription drugs; now

THEREFORE BE IT RESOLVED, That the Mayor and the Chicago City Council urges US Senator Durbin and US Senator Kirk to support postal reform legislation that would: Secure the continuance of 6-day mail delivery; Stabilize the Postal Service's finances by reforming or eliminating future retiree health financing policies that are crippling the Postal Service's finances; Strengthen and protect the Postal Service's invaluable mail processing, retail and last-mile delivery networks that together comprise a crucial part of the nation's infrastructure; Retain door-to-door delivery for 30 million plus households and businesses; and be it further

RESOLVED, That the Chicago City Council transmit copies of this resolution to the President and Vice President of the United States, to the Majority Leader of the Senate, to both US Senator Durbin and US Senator Kirk, and to the United States Postmaster General.

1. The first part of the document is a letter from the President of the United States to the Congress, dated January 3, 1862. It is a very important document, as it contains the President's annual message to Congress, which is a key part of the executive branch's communication with the legislative branch.

2. The second part of the document is a report from the Secretary of the Treasury, dated January 3, 1862. It is a very important document, as it contains the Secretary's annual report to Congress, which is a key part of the executive branch's communication with the legislative branch.

3. The third part of the document is a report from the Secretary of the Interior, dated January 3, 1862. It is a very important document, as it contains the Secretary's annual report to Congress, which is a key part of the executive branch's communication with the legislative branch.

4. The fourth part of the document is a report from the Secretary of the War, dated January 3, 1862. It is a very important document, as it contains the Secretary's annual report to Congress, which is a key part of the executive branch's communication with the legislative branch.


5. The fifth part of the document is a report from the Secretary of the Navy, dated January 3, 1862. It is a very important document, as it contains the Secretary's annual report to Congress, which is a key part of the executive branch's communication with the legislative branch.

6. The sixth part of the document is a report from the Secretary of the State, dated January 3, 1862. It is a very important document, as it contains the Secretary's annual report to Congress, which is a key part of the executive branch's communication with the legislative branch.


7. The seventh part of the document is a report from the Secretary of the War, dated January 3, 1862. It is a very important document, as it contains the Secretary's annual report to Congress, which is a key part of the executive branch's communication with the legislative branch.

8. The eighth part of the document is a report from the Secretary of the Navy, dated January 3, 1862. It is a very important document, as it contains the Secretary's annual report to Congress, which is a key part of the executive branch's communication with the legislative branch.


9. The ninth part of the document is a report from the Secretary of the State, dated January 3, 1862. It is a very important document, as it contains the Secretary's annual report to Congress, which is a key part of the executive branch's communication with the legislative branch.

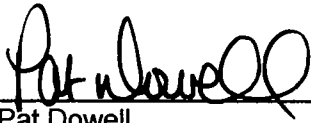


Pat Dowell
Alderman, 3rd Ward

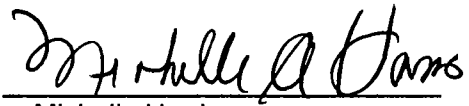

Michelle Harris
Alderman, 8th Ward

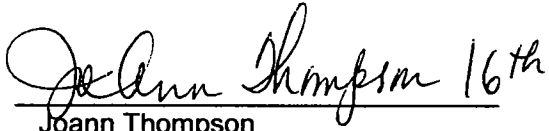

Joann Thompson
Alderman, 16th Ward

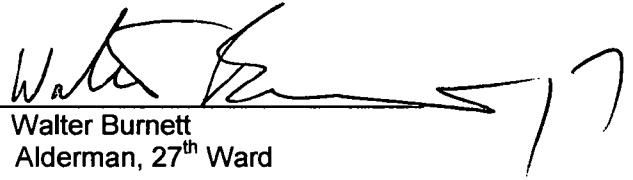

Walter Burnett
Alderman, 27th Ward



Deborah Graham
Alderman, 29th Ward



City of Chicago



R2014-710

Office of the City Clerk

Document Tracking Sheet

Meeting Date: 10/8/2014

Sponsor(s): Beale (9)
Dowell (3)
Mitts (37)
Pope (10)
Balcer (11)
Harris (8)

Type: Resolution

Title: Call for hearing(s) on electronic monitoring program to track location of criminal offenders

Committee(s) Assignment: Committee on Public Safety

Police + Fire

RESOLUTION

WHEREAS, Over the past decade, the use of electronic monitoring programs to track the location of criminal offenders, both in the pre-adjudication and post-commitment stages, has increased; and

WHEREAS, The electronic monitoring program, used as an alternative to incarceration, allows offenders to remain in communities and attend school or look for work, which also results in savings to taxpayers and reduction in over-crowding of penal institutions; and

WHEREAS, Currently, multiple agencies, including the Cook County Sheriff's Office, the Circuit Court of Cook County Probation Department, the Circuit Court of Cook County Juvenile Justice and Child Protection Department-Juvenile Justice Division, and the Illinois Department of Corrections, are responsible for the electronic monitoring of offenders returned to communities within the City of Chicago ("City"); and,

WHEREAS, Due to a lack of any statutorily mandated uniform standards for monitoring these offenders, each agency has its own policies and guidelines, with some of the programs not requiring their monitoring system to be staffed for 24 hours per day, seven days per week; and

WHEREAS, Tragically, there has been a recent case of a juvenile suspect being charged with raping a pregnant college student, while free on home monitoring, but not being monitored at the time; and

WHEREAS, In order to protect our communities, prevent further violence against innocent citizens, and provide for more effective administration of electronic monitoring programs, the Illinois General Assembly should establish uniform procedures and policies for all agencies that administer electronic monitoring programs; now, therefore,

BE IT RESOLVED, That we, the Mayor and Members of the City Council of the City of Chicago, assembled this eighth day of October, 2014, do hereby request that the City Council Committee on Public Safety hold a hearing on the electronic monitoring programs utilized by different county and state agencies for offenders released within the City, and request the presence of representatives from the Cook County Sheriff's Office, the Circuit Court of Cook County Probation Department, the Circuit Court of Cook County Juvenile Justice and Child Protection Department-Juvenile Justice Division, the Illinois Department of Corrections, and the Chicago Police Department, to give recommendations on the establishment of uniform procedures and protocols for the effective administration of electronic monitoring of offenders; and

BE IT FURTHER RESOLVED, That copies of this resolution be sent to the Committee on Public Safety, and representatives from the Cook County Sheriff's Office, the Circuit Court of Cook County Probation Department, the Circuit Court of Cook County Juvenile Justice and Child Protection Department-Juvenile Justice Division, the Illinois Department of Corrections, and the Chicago Police Department.

Pat Dowell, 3rd

Anthony Beale

Anthony Beale
Alderman, 9th Ward

James A. Tate, 3rd

Joe A. Tate 10th

James A. Tate
Michelle A. Tate 8th



City of Chicago



R2014-703

Office of the City Clerk

Document Tracking Sheet

| | |
|---------------------------------|---|
| Meeting Date: | 10/8/2014 |
| Sponsor(s): | Burke (14)
Cochran (20) |
| Type: | Resolution |
| Title: | Committee on Aviation request for hearings regarding fire incident at Federal Aviation Administration's Aurora, IL air traffic control radar facility |
| Committee(s) Assignment: | Committee on Aviation |

RESOLUTION

WHEREAS, on Friday, September 26, 2014, a mentally disturbed contract employee at the Federal Aviation Administration's (FAA) Aurora, IL air traffic control radar facility intentionally started a fire in the control center; and

WHEREAS, the fire targeted critical telecommunication cables and computers causing all flights at both O'Hare International Airport and Midway International Airport to be halted; and

WHEREAS, few flights departed from O'Hare after the fire on Friday the 26th while no flights departed from Midway; and

WHEREAS, the effects of these delays currently continue disrupting thousands of flights that have already been canceled; and

WHEREAS, delays were so extensive that they prevented the President of the United States from landing at O'Hare Airport nearly a week after the initial incident; and

WHEREAS, the U.S. Travel Association estimate that the delays will have a total negative economic impact of over \$123 million dollars in economic activity; and

WHEREAS, the Chicago area experienced additional delays on October 6, 2014 due to equipment malfunction; and


WHEREAS, as recently as May of 2014, the area experienced extensive delays and cancellations due to a fire in a regional radar facility in Elgin, IL; and


WHEREAS, currently, there are no backup systems in place requiring the flight-plan information to be entered by hand; and

WHEREAS, the Administrator of the FAA, Michael Huerta, stated that a new system is at least two years away from introduction and may take a decade to be fully implemented; and

WHEREAS, there is a need for an immediate backup system to prevent similar disruptions, cancellations and economic harm in the future and causing millions of dollars in economic impact; NOW THEREFORE

BE IT RESOLVED, that the Committee on Aviation hereby requests the Administrator of the Federal Aviation Administration, or his delegate, and the Commissioner of the Chicago Department of Aviation to appear before the aforementioned Committee to testify regarding the situation in Aurora, IL and to divulge contingency plans to prevent future disruptions to air traffic at Midway and O'Hare airports.

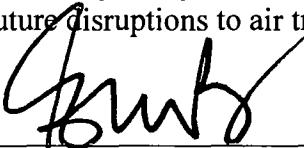
Edward M. Burke, Alderman, 14th Ward

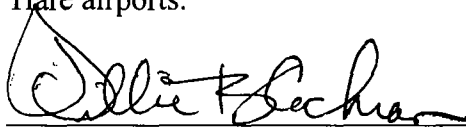
Willie B. Cochran, Alderman, 20th Ward



City of Chicago



R2014-701

Office of the City Clerk

Document Tracking Sheet

| | |
|---------------------------------|---|
| Meeting Date: | 10/8/2014 |
| Sponsor(s): | Solis (25) |
| Type: | Resolution |
| Title: | Repeal of resolution calling for end to persecution by Republic of China against Falun Dafa (Falun Gong) practitioners for failure to comport with Rule 41 provisions |
| Committee(s) Assignment: | Committee on Committees, Rules and Ethics |

Rules

ORDINANCE


WHEREAS, On July 30, 2014, this body adopted the resolution designated record number R2014-627 in a manner that did not comport with Rule 41 of the City Council of the City of Chicago's Rules of Order and Procedure; and

WHEREAS, The resolution does not fit in any of the categories of resolutions eligible for adoption without first being reported out of committee, i.e., "[r]esolutions determining the membership, Chairman or Vice-Chairman of Council committees, Vice Mayor or President Pro Tempore" and "resolutions concerning deaths, congratulations, ceremonial and noncontroversial matters"; now, therefore,

BE IT ORDAINED BY THE CITY COUNCIL OF THE CITY OF CHICAGO:

SECTION 1. The resolution designated record number R2014-627 is hereby repealed.

SECTION 2. This ordinance shall take effect upon passage and approval.

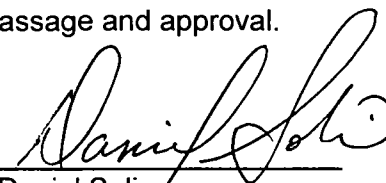
Daniel Solis
Alderman, 25th Ward



City of Chicago



R2014-709

Office of the City Clerk

Document Tracking Sheet

Meeting Date: 10/8/2014

Sponsor(s): Maldonado (26)
Colón (35)
Moreno (1)
Munoz (22)
Mitts (37)
Suarez (31)
Solis (25)
Reboyas (30)

Type: Resolution

Title: Call for hearing(s) on reduction of MBE and WBE participation

Committee(s) Assignment: Committee on Education and Child Development

RESOLUTION

WHEREAS, on February, 27, 2014, the Chicago Board of Education entered into a Facilities Management contract with Aramark Education Services and SodexoMagic, respectively; and

WHEREAS, Aramark was awarded a \$260 million dollar contract and SodexoMagic was awarded an \$80 million dollar contract to provide janitorial services and cleaning supplies and equipment amongst other services; and

WHEREAS, by entering into this Contract, the Chicago Board of Education was to realize a cost savings of over \$45 million dollars; and



WHEREAS, it has been recently reported by the news media that many schools have been cited as not being adequately cleaned since school began on September 2, 2014, and that the privatization of the schools' custodial services has led to filthier buildings and fewer custodians; and


WHEREAS, there has been public information that there have been complaints by Chicago Public School (CPS) personnel and custodial employees about the lack of quality of janitorial products being provided by sub-contractors of both companies; and


WHEREAS, there has been a significant drop in the minority compliance component that has substantially reduced the required participation percentages for minority (MBE) and women-owned (WBE) business enterprises; and

WHEREAS, the current contract has both companies receiving public monies that will leave the City of Chicago and the State of Illinois; now, therefore

BE IT RESOLVED, that the Chief Procurement Officer, members of his staff, other appropriate CPS officials and representatives of both Aramark and SodexoMagic make themselves available to appear at the Chicago City Council Committee on Education to answer concerns about the drastic reduction of MBE and WBE participation on such paramount procurement activity and the economic effect that such minimal participation shall have in both the Hispanic and African American community.

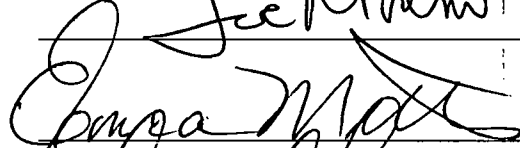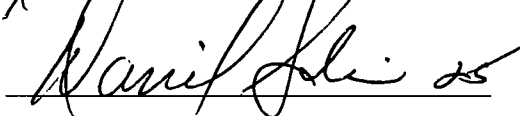 35
 Joe Morris 11
 37
 25

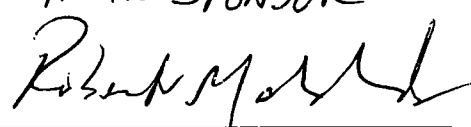(MAIN SPONSOR
 26)

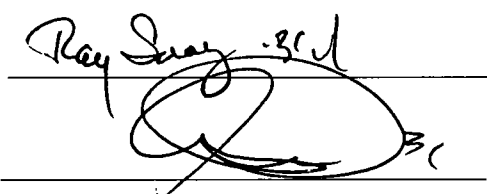 31



City of Chicago



R2014-711

Office of the City Clerk

Document Tracking Sheet

Meeting Date:

10/8/2014

Sponsor(s):

Mitts (37)
Thompson (16)
Moreno (1)
Fioretti (2)
Dowell (3)
Burns (4)
Hairston (5)
Sawyer (6)
Holmes (7)
Harris (8)
Beale (9)
Pope (10)
Balcer (11)
Cardenas (12)
Foulkes (15)
Thomas (17)
Lane (18)
O'Shea (19)
Cochran (20)
Brookins (21)
Munoz (22)
Zalewski (23)
Chandler (24)
Solis (25)
Burnett (27)
Maldonado (26)
Ervin (28)
Graham (29)
Reboyas (30)
Suarez (31)
Waguespack (32)
Austin (34)
Colón (35)
Sposato (36)
Cullerton (38)
Laurino (39)
O'Connor (40)
O'Connor (41)
Reilly (42)
Silverstein (50)
Tunney (44)
Arena (45)

Cappleman (46)
Pawar (47)
Osterman (48)
Moore (49)
Smith (43)
Resolution

Type:

Title:

Call for hearing(s) concerning costs for sealing or expunging
criminal records

Committee(s) Assignment:

Committee on Human Relations

RESOLUTION

WHEREAS, Section 5.2 of the Illinois Criminal Investigation Act ("the Act"), codified at 20 ILCS 2630/5.2, establishes a legal process to enable persons to seal or expunge their criminal record; and

WHEREAS, In Illinois, a person's criminal record contains his or her full arrest record; and

WHEREAS, As a result, in Illinois, even in cases where a person who was arrested is not prosecuted for the underlying criminal offense, or is prosecuted but is found "not guilty" of the underlying criminal offense, the person must take affirmative steps to have his or her criminal record sealed or expunged; and


WHEREAS, Despite good faith efforts by The Office of the State Appellate Defender to improve its website to help persons clear their criminal records on their own and without the need for an attorney, the process of getting one's criminal record sealed or expunged in such cases remains daunting and is widely perceived as difficult and overwhelming; and

WHEREAS, It is costly to get one's criminal record sealed or expunged. Filing fees, which vary from county to county, must be paid at the courthouse. A \$60 processing fee is payable to the Illinois State Police. In addition, some local law enforcement assess their own processing fees. And, even though it is not necessary to enlist the aid of an attorney to seal or expunge a criminal record, many people nevertheless feel compelled to do so, thereby adding significantly to the overall cost of this process; and


WHEREAS, Many individuals, who were arrested but never prosecuted for the underlying criminal offense, or who were arrested but were found "not guilty" of the underlying criminal offense, will benefit if the Criminal Investigation Act is amended to make it easier and less costly for persons in this situation to have their criminal record sealed or expunged; now, therefore,

BE IT RESOLVED, That we, the Mayor and Members of the City Council of the City of Chicago, assembled this 8th day of October, 2014, do hereby direct the Chicago City Council Committee on Human Relations to hold an informational hearing on this matter; and

BE IT FURTHER RESOLVED, That suitable copies of this resolution be presented to Governor Patrick Quinn; Illinois Senate President John J. Cullerton; Illinois Senate Minority Leader Christine Radogno; Speaker of the House Michael J. Madigan; and Illinois House Minority Leader Jim Durkin, as a sign of our concern with this important issue.

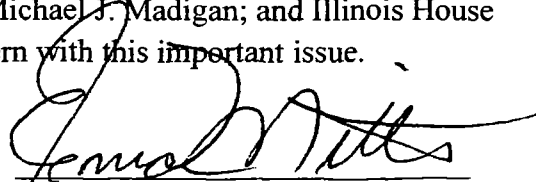

Alderman Emma Mitts, 37th Ward

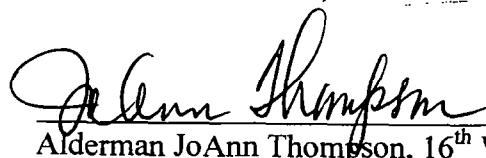

Alderman JoAnn Thompson, 16th Ward

Joe Moreno
Alderman Proco Joe Moreno, 1st Ward

Robert W. Fioretti
Alderman Robert W. Fioretti, 2nd Ward

Pat Dowell
Alderman Pat Dowell, 3rd Ward

Will Burns
Alderman Will Burns, 4th Ward

Leslie Hairston
Alderman Leslie Hairston, 5th Ward

Roderick Sawyer
Alderman Roderick Sawyer, 6th Ward

Natasha Holmes
Alderman Natasha Holmes, 7th Ward

Michelle Harris
Alderman Michelle Harris, 8th Ward

Anthony Beale
Alderman Anthony Beale, 9th Ward

John A. Pope
Alderman John A. Pope, 10th Ward

James A. Balcer
Alderman James A. Balcer, 11th Ward

George A. Cardenas
Alderman George A. Cardenas, 12th Ward

Marty Quinn
Alderman Marty Quinn, 13th Ward

Edward M. Burke
Alderman Edward M. Burke, 14th Ward

Toni Foulkes
Alderman Toni Foulkes, 15th Ward

John Thompson
Alderman John Thompson, 16th Ward

Latasha R. Thomas
Alderman Latasha R. Thomas, 17th Ward

Lona Lane
Alderman Lona Lane, 18th Ward

Matt O'Shea
Alderman Matt O'Shea, 19th Ward

Willie B. Cochran
Alderman Willie B. Cochran, 20th Ward

Howard B. Brookins, Jr.
Alderman Howard B. Brookins, Jr., 21st Ward

Ricardo Munoz
Alderman Ricardo Munoz, 22nd Ward

Michael Zalewski
Alderman Michael Zalewski, 23rd Ward

Michael Chandler
Alderman Michael Chandler, 24th Ward

Daniel S. Solis
Alderman Daniel S. Solis, 25th Ward

Roberto Maldonado
Alderman Roberto Maldonado, 26th Ward

Walter Burnett, Jr.
Alderman Walter Burnett, Jr., 27th Ward

Jason Ervin
Alderman Jason Ervin, 28th Ward

Deborah L. Graham
Alderman Deborah L. Graham, 29th Ward

Ariel E. Reboyas
Alderman Ariel E. Reboyas, 30th Ward


Ray Suarez
Alderman Ray Suarez, 31st Ward

Scott Waguespack
Alderman Scott Waguespack, 32nd Ward


Deborah L. Mell
Alderman Deborah L. Mell, 33rd Ward


Carrie M. Austin
Alderman Carrie M. Austin, 34th Ward



Alderman Rey Colon, 35th Ward

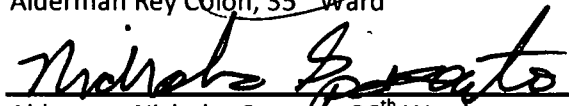
Alderman Nicholas Sposato, 36th Ward


Alderman Emma Mitts, 37th Ward

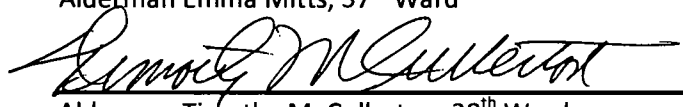
Alderman Timothy M. Cullerton, 38th Ward

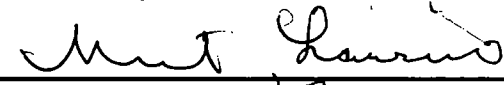
Alderman Margaret Laurino, 39th Ward

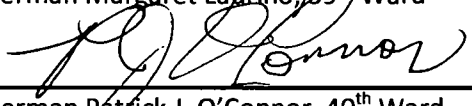

Alderman Patrick J. O'Connor, 40th Ward


Alderman Mary E. O'Connor, 41st Ward

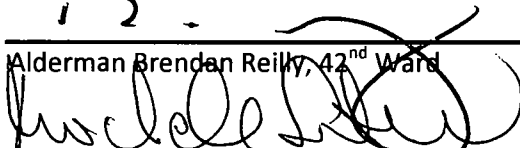
Alderman Brendan Reilly, 42nd Ward

Alderman Michele Smith, 43rd Ward


Alderman Thomas Tunney, 44th Ward

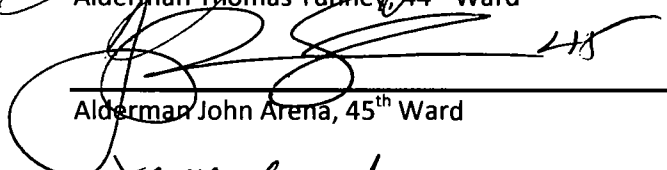

Alderman John Arena, 45th Ward


Alderman James Cappleman, 46th Ward


Alderman Ameva Pawar, 47th Ward


Alderman Harry Osterman, 48th Ward


Alderman Joseph Moore, 49th Ward

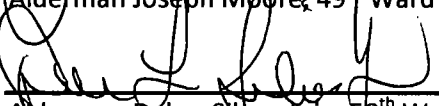
Alderman Debra Silverstein, 50th Ward

Handwritten text, possibly a signature or name, located in the upper right corner.

Handwritten text, possibly a signature or name, located in the lower right area.



City of Chicago



R2014-712

Office of the City Clerk

Document Tracking Sheet

| | |
|---------------------------------|---|
| Meeting Date: | 10/8/2014 |
| Sponsor(s): | Laurino (39)
Graham (29) |
| Type: | Resolution |
| Title: | Calling Committee of Finance to hold hearings on domestic violence and additional resources for victims |
| Committee(s) Assignment: | Committee on Finance |

Finance

RESOLUTION

WHEREAS, the problem of domestic violence afflicts families and individuals in every walk of life, transcending racial, ethnic, cultural and economic divisions; and

WHEREAS, it is estimated that nationwide domestic violence helplines receive over 20,000 telephone calls per day; and

WHEREAS, it is also estimated that every year in this country there are over 10 million incidents of domestic violence; and

WHEREAS, despite its prevalence, domestic violence remains the most under-reported crime in America; and

WHEREAS, October is national Domestic Violence Awareness Month, during which all Americans are asked to overcome their reluctance to deal with the problem of domestic violence by becoming more informed about the extent of domestic violence and appropriate societal responses to it; and

WHEREAS, numerous advocacy organizations have been established to provide legal services, emergency shelter and social services to victims of domestic violence in and around Chicago; and

WHEREAS, one of the services available to a victim of domestic violence is an order of protection, issued by the local court, to confer legal protection on the victim and to impose limits on actions of the abuser; and

WHEREAS, the Circuit Court of Cook County has acted admirably, opening a courthouse devoted to domestic violence cases, and also dedicating courtrooms at various other locations to domestic violence cases; and

WHEREAS, in spite of the resources now available, there is currently no assured way for a victim of domestic violence to obtain an order of protection during overnight hours and on weekends, when most courtrooms are closed; and

WHEREAS, the publicized and sure availability of relief in the Circuit Court would be of great assistance to victims of domestic violence; now, therefore,


BE IT RESOLVED, that the City Council, through its Committee on Finance, conduct hearings into the extent of domestic violence in the City of Chicago, and the availability of resources to address the problem; and

BE IT FURTHER RESOLVED, that the hearings give special consideration to the need for one or more 24-hour courtrooms within the City of Chicago to hear domestic violence cases and to provide an order of protection to victims of domestic violence; and

BE IT FURTHER RESOLVED, that the hearings also explore ways in which City resources and the services of the Circuit Court can be better coordinated in order to address the problem of domestic violence more effectively;

BE IT FURTHER RESOLVED, that social service agencies, advocacy groups, representatives of the Circuit Court of Cook County, representatives of the Cook County government, the State's Attorney of Cook County and appropriate City departments be invited to provide informed testimony on the use of available resources and the need for additional resources to deal with the problem of domestic violence in Chicago; and

BE IT FURTHER RESOLVED, that suitable copies of this Resolution be delivered to the Honorable Timothy Evans, Chief Judge of the Circuit Court of Cook County, the Honorable Anita Alvarez, State's Attorney of Cook County, and to the Honorable Toni Preckwinkle, President of the Board of Commissioners of Cook County.

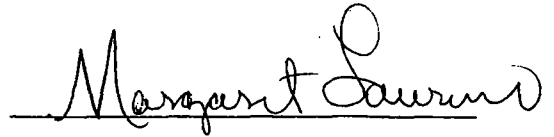A handwritten signature in cursive script, reading "Margaret Laurino", written over a horizontal line.

Margaret Laurino
Alderman, 39th Ward

A handwritten signature in cursive script, reading "Deborah L. Graham", written over a horizontal line.

Deborah L. Graham
Alderman, 29th Ward



City of Chicago



R2014-702

Office of the City Clerk

Document Tracking Sheet

| | |
|---------------------------------|--|
| Meeting Date: | 10/8/2014 |
| Sponsor(s): | Smith (43) |
| Type: | Resolution |
| Title: | Call for renaming of corner plaza on east side of N
Sedgwick St and south side of W Wisconsin St as "Ella
Jenkins Plaza" |
| Committee(s) Assignment: | Committee on Housing and Real Estate |

How singing + Real Estate

RESOLUTION

WHEREAS, Ella Jenkins was born in Saint Louis, Missouri, on August 6, 1924, grew up in the south side of Chicago, and is a long-time resident of the City of Chicago; and

WHEREAS, A gifted musician and performer, Ella Jenkins produced her first album in 1957, *Call-And-Respond: Rhythmic Group Singing*, and has produced thirty-nine other albums through the Smithsonian Folkways label, including the 1995 album *Multicultural Children's Songs*, which is the most popular Smithsonian Folkways release to date; and

WHEREAS, Ella Jenkins has traveled extensively in the US and abroad, performing her songs on all the seven continents, including Antarctica, and offering workshops on music education around the world; and

WHEREAS, Internationally known as the First Lady of Children's Music, Ella Jenkins has had a lasting impact on children's lives, as well as those of parents and fellow music educators; and

WHEREAS, In 1999, Ella Jenkins received a Lifetime Achievement Award from the American Society of Composers, Authors, and Publishers Foundation. She was the first recipient in the field of Children's Music and the first woman selected for the honor; and

WHEREAS, Ella Jenkins is also the recipient of several other awards and recognitions, including a Grammy Nomination in 1999 for Best Musical Album for Children for *Ella Jenkins and a Union of Friends*, a Grammy Association Lifetime Achievement Award in 2004, a Grammy for Best Musical Album for Children for *Sharing Cultures with Ella Jenkins* in 2005 and a Grammy Award for Best Musical Album for children for *cELLabration: A Tribute to Ella Jenkins* in 2005; and

WHEREAS, A highly esteemed citizen, Ella Jenkins, in collaboration with the John F. Kennedy Center for the Performing Arts, has acted as our Nation's delegate to Hong Kong, the People's Republic of China, and the former Soviet Union, received an Honorary Doctorate Degree in Human Letters from the Erikson Institute in 2004, and was voted the 2005 Chicagoan of the year by Chicago Magazine; and

WHEREAS, A significant contributor to Chicago's multi-cultural heritage, Ella Jenkins performed from time to time in the corner plaza located on the east side of Sedgwick Street and the south side of Wisconsin Street; and

WHEREAS, A leading performer of children's music for fifty years, Ella Jenkins celebrated her 90th birthday on August 6, 2014; now, therefore,

BE IT RESOLVED, That the corner plaza on the east side of Sedgwick Street and the south side of Wisconsin Street, currently maintained by the Department Transportation as part of Ogden Mall, be named the "Ella Jenkins Plaza" in recognition of the achievements of Ella Jenkins, and as a symbol of the esteem in which Ella Jenkins is held by the Mayor, the City Council and the residents of Chicago.


Alderman Michele Smith, 43rd Ward



City of Chicago



R2014-706

Office of the City Clerk

Document Tracking Sheet

Meeting Date: 10/8/2014

Sponsor(s): Pawar (47)
Reilly (42)
Beale (9)
Zalewski (23)
O'Connor (41)

Type: Resolution

Title: Call for City Council support of CrossRail Chicago and premium express train service between O'Hare International Airport and McCormick Place

Committee(s) Assignment: Committee on Transportation and Public Way

R E S O L U T I O N

**A RESOLUTION SUPPORTING CROSSRAIL CHICAGO AND PREMIUM EXPRESS
TRAIN SERVICE BETWEEN O'HARE AIRPORT AND MCCORMICK PLACE**

WHEREAS, Chicago is the financial, business and culture capital of the Midwest, bringing in millions of tourists and visitors every year; and

WHEREAS, improved and expanded passenger train service is essential to maintain Chicago's economic vitality and allow for increased growth and prosperity; and

WHEREAS, a new initiative for first-class passenger rail service called CrossRail Chicago has emerged which would, for the first time, connect Metra route lines together, knitting together the Chicagoland region; and

WHEREAS, Chicago residents of high unemployment areas do not have easy transportation access to areas with job surplus, such as between the south side and the area around O'Hare Airport; and

WHEREAS, the Chicago Department of Transportation has been diligently working for months on creating the city's only through-station for Metra and Amtrak trains at Union Station, developing plans to use two existing tracks along the river that travel through the station, allowing for connected northbound and southbound service; and

WHEREAS, if connecting ramps were built and tracks rights were secured from the freight railroad owners, an elevated freight line along 16th Street from the Lakefront to Halsted (also known as the St. Charles Airline) could connect South Side Metra Electric and Rock Island Metra trains with Union Station and northbound Metra routes allowing for crosstown Metra and Amtrak service for the first time; and

WHEREAS, Metra currently serves O'Hare Airport along the North Central Line from Union Station to the O'Hare Transfer Station on the far eastern part of the airport; these tracks are owned by Metra from Union Station to Franklin Park and then owned by the Canadian National Railroad for the final three miles to the airport; and

WHEREAS, Metra service to O'Hare is less than once an hour during the week and not at all on weekends; passengers must take a shuttle bus from the O'Hare Transfer Station to the end of the people-mover to access the terminals, making service uncompetitive; and

WHEREAS, the CTA Blue Line currently serves O'Hare Airport but express trains are not feasible, given the limited capacity of the tunnels; and

WHEREAS, a Department of Aviation blue ribbon study in the last year of the Daley Administration considered whether a privately financed express train could be built along CTA right-of-way, recognizing the high unmet demand for premium train service from O'Hare and that our competitor cities around the world offer premium train service from their airports to their downtowns, but capacity constraints in the tunnels make such express service unfeasible; and

WHEREAS, the Chicago Department of Aviation is extending the people-mover all the way to the edge of the Metra O'Hare Transfer Station as part of a new consolidated rental car facility directly adjacent to the Metra O'Hare Transfer State, allowing for the first time in the history of O'Hare Airport convenient access to the terminals for Metra passengers; and

WHEREAS, current plans for the Department of Aviation's consolidated rental car facility, however, do not include a multi-modal train station as part of the O'Hare Transfer Station to take advantage of this once-in-a-generation opportunity to connect Metra passengers with the jobs and flights of O'Hare and instead only construct a parking lot; and

WHEREAS, Chicago is currently undergoing a nationwide search for the next Commissioner of the Department of Aviation who will have the opportunity to create a new direction, making the timing excellent for a study of premium Metra/Amtrak service from O'Hare to Union Station and McCormick Place; and

WHEREAS, London's Heathrow Express premium train service could serve as a model for Chicago as the premium trade operator is a profitable enterprise wholly owned by Heathrow Airport that runs an express train every 15 minutes along tracks owned by another public agency for a price between \$34 and \$45; and

WHEREAS, the Department of Aviation is one of the country's most innovative contracting public agencies, regularly procuring design-build-maintain-operate-finance contracts and many variations thereof, providing an opportunity to leverage the city's intellectual capital in innovative service delivery and concession models in procuring premium train service to the airport; and

WHEREAS, traffic congestion on the Kennedy and Dan Ryan Expressways is a permanent source of frustration and economic waste, with airport traffic a significant factor in increasing that congestion; increasing and improving train service can draw drivers and taxi passengers off the expressway, reducing traffic congestion and its corresponding high cost of wasted time from those who do drive and ; and

WHEREAS, Amtrak service from the entire Midwest to Chicago terminates in Union Station, but with the use of through tracks and a multi-modal train station built at O'Hare, Amtrak service could also serve O'Hare airport, diverting even more cars from our expressways and making O'Hare a more competitive airport; and

WHEREAS, the Illinois Senate, Illinois House and Cook County Board of Commissioners have all passed resolutions in favor of CrossRail Chicago; and

NOW, THEREFORE, BE IT RESOLVED, that the Chicago City Council supports CrossRail Chicago and its inclusion in the region's capital plans including those of the Chicago Metropolitan Agency for Planning, the Illinois Department of Transportation, the Regional Transportation Authority and Metra; and

BE IT FURTHER RESOLVED, that the Chicago City Council urges the Chicago Department of Aviation to strongly consider building the consolidated rental car facility as a multi-modal train station directly connected to the Metra station and not just as a stand-alone parking lot in order to take full advantage of this new asset at O'Hare Airport and seek federal, state and transit funds if necessary to cover any incremental costs associated with building the rental car facility as a multi-modal train station; and

BE IT FURTHER RESOLVED, that the Chicago City Council urges the Chicago Infrastructure Trust to fully study innovative mechanisms to finance an O'Hare-McCormick Place premium express train service, including the necessary infrastructure upgrades that would permit South Side Metra direct service to O'Hare and share the findings of that study to the Chicago City Council by March 1, 2015; and

BE IT FURTHER RESOLVED, the Chicago City Council urges the Chicago Department of Aviation to consider conducting a Request for Information to global train operators and financiers on the feasibility of establishing premium airport express train service to McCormick Place running along Metra- and CN-owned tracks; and

BE IT FURTHER RESOLVED, that the Chicago City Council calls on McCormick Place to study and consider their capacity and ability to upgrade their existing Metra station as part of a premium Metra service to O'Hare Airport as well as consider the extent to which premium O'Hare train service fits in with their strategic plan to attract convention business and share those findings with the Chicago City Council by March 1, 2015.

13... (42)
Patty Albano 9th

Ameya Pawar

Ameya Pawar
Alderman, 47th Ward

Ameya Pawar -23
Mary O'Connor -41



City of Chicago



O2014-8180

Office of the City Clerk

Document Tracking Sheet

| | |
|---------------------------------|--|
| Meeting Date: | 10/8/2014 |
| Sponsor(s): | Moreno (1) |
| Type: | Ordinance |
| Title: | Grant(s) of privilege in public way for Black Beetle Bar & Grill |
| Committee(s) Assignment: | Committee on Transportation and Public Way |

ORDINANCE
BLACK BEETLE BAR & GRILL
Acct. No. 18816 - 1
Permit No. 1111825

Be It Ordained by the City Council of the City of Chicago:

SECTION 1. Permission and authority are hereby given and granted to BLACK BEETLE BAR & GRILL, upon the terms and subject to the conditions of this ordinance to maintain and use, as now constructed, one (1) Wind Screen(s) projecting over the public right-of-way adjacent to its premises known as 2532 W. Chicago Ave..

Said Wind Screen(s) at W. Chicago Avenue measure(s):

One (1) at thirteen point three three (13.33) feet in length, and four (4) feet in width for a total of fifty-three point three two (53.32) square feet.

The location of said privilege shall be as shown on prints kept on file with the Department of Business Affairs and Consumer Protection and the Office of the City Clerk.

Said privilege shall be constructed in accordance with plans and specifications approved by the Department of Transportation (Division of Project Development).

This grant of privilege in the public way shall be subject to the provisions of Section 10-28-015 and all other required provisions of the Municipal Code of Chicago.

The grantee shall pay to the City of Chicago as compensation for the privilege #1111825 herein granted the sum of four hundred (\$400.00) per annum in advance.

A 25% penalty will be added for payments received after due date.

The permit holder agrees to hold the City of Chicago harmless for any damage, relocation or replacement costs associated with damage, relocation or removal of private property caused by the City performing work in the public way.


Authority herein given and granted for a period of five (5) years from and after Date of Passage.

Alderman _____



Proco Joe Moreno 1st Ward

CHICAGO AVENUE BAR CORPORATION
dba BLACK BEETLE BAR & GRILL
TAWNYA NICOLY, OWNER
2538 W. CHICAGO AVE.
CHICAGO, IL 60622

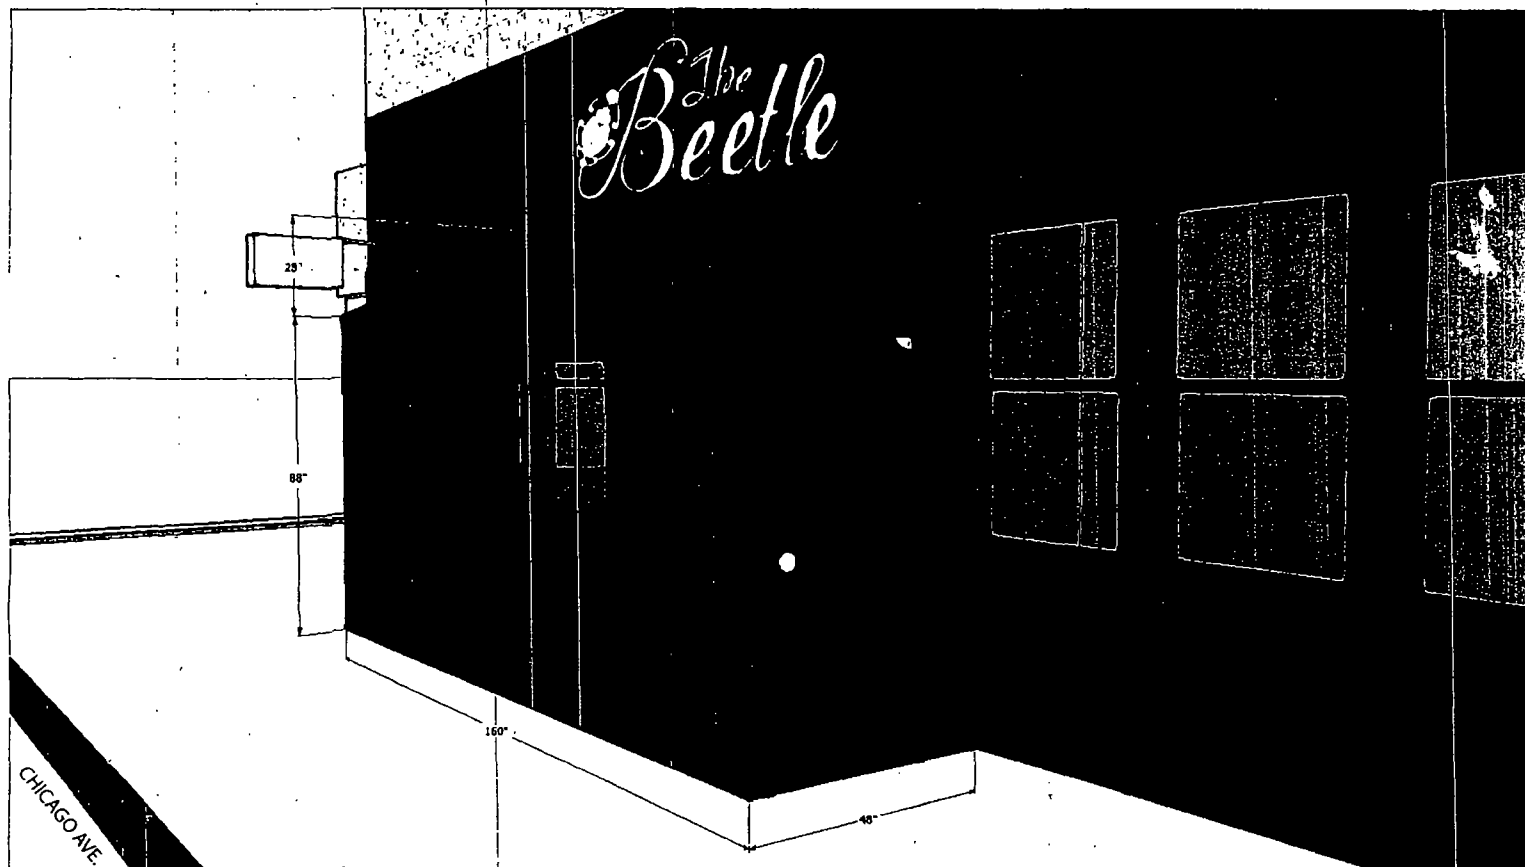



10/08/2014

Alderman **Proco Joe Moreno**
Ward # 01
City of Chicago
City Hall, Room 300
121 North LaSalle Street
Chicago, Illinois 60602

Re: An ordinance to use and maintain a portion of the public right-of-way for **one (1) wind screen(s)** for
BLACK BEETLE BAR & GRILL, adjacent to the premises known as **2532 W. Chicago Ave..**

Dear Alderman **Proco Joe Moreno**:

The applicant referenced above has requested the use of the public right-of-way for a **wind screen(s)**. An ordinance has been prepared by the Department of Business Affairs and Consumer Protection – Small Business Center - Public Way Use Unit for presentation to the City Council. Because this request was made for properties located in your ward, as approved by you as per the attached, I respectfully request that you introduce the attached ordinance at the next City Council meeting.

If you have any questions regarding this ordinance, please contact Anthony Bertuca at (312) 744-5506.

Department of Business Affairs and Consumer Protection



City of Chicago



O2014-8183

Office of the City Clerk

Document Tracking Sheet

| | |
|---------------------------------|--|
| Meeting Date: | 10/8/2014 |
| Sponsor(s): | Moreno (1) |
| Type: | Ordinance |
| Title: | Grant(s) of privilege in public way for Boundary, The - light fixtures |
| Committee(s) Assignment: | Committee on Transportation and Public Way |

ORDINANCE
THE BOUNDARY
Acct. No. 314041 - 1
Permit No. 1115067

Be It Ordained by the City Council of the City of Chicago:

SECTION 1. Permission and authority are hereby given and granted to THE BOUNDARY, upon the terms and subject to the conditions of this ordinance to maintain and use, as now constructed, four (4) Light Fixture(s) projecting over the public right-of-way adjacent to its premises known as 1932 W. Division St..

Said Light Fixture(s) at W. Division Street measure(s):

Four (4) at two (2) feet in length, point six seven (.67) feet in width and nine (9) feet above grade level.

The location of said privilege shall be as shown on prints kept on file with the Department of Business Affairs and Consumer Protection and the Office of the City Clerk.

Said privilege shall be constructed in accordance with plans and specifications approved by the Department of Transportation (Division of Project Development).

This grant of privilege in the public way shall be subject to the provisions of Section 10-28-015 and all other required provisions of the Municipal Code of Chicago.

The grantee shall pay to the City of Chicago as compensation for the privilege #1115067 herein granted the sum of ninety (\$90.00) per annum in advance.

A 25% penalty will be added for payments received after due date.


The permit holder agrees to hold the City of Chicago harmless for any damage, relocation or replacement costs associated with damage, relocation or removal of private property caused by the City performing work in the public way.

Authority herein given and granted for a period of five (5) years from and after 11/19/2013.

Alderman _____



Proco Joe Moreno 1st Ward

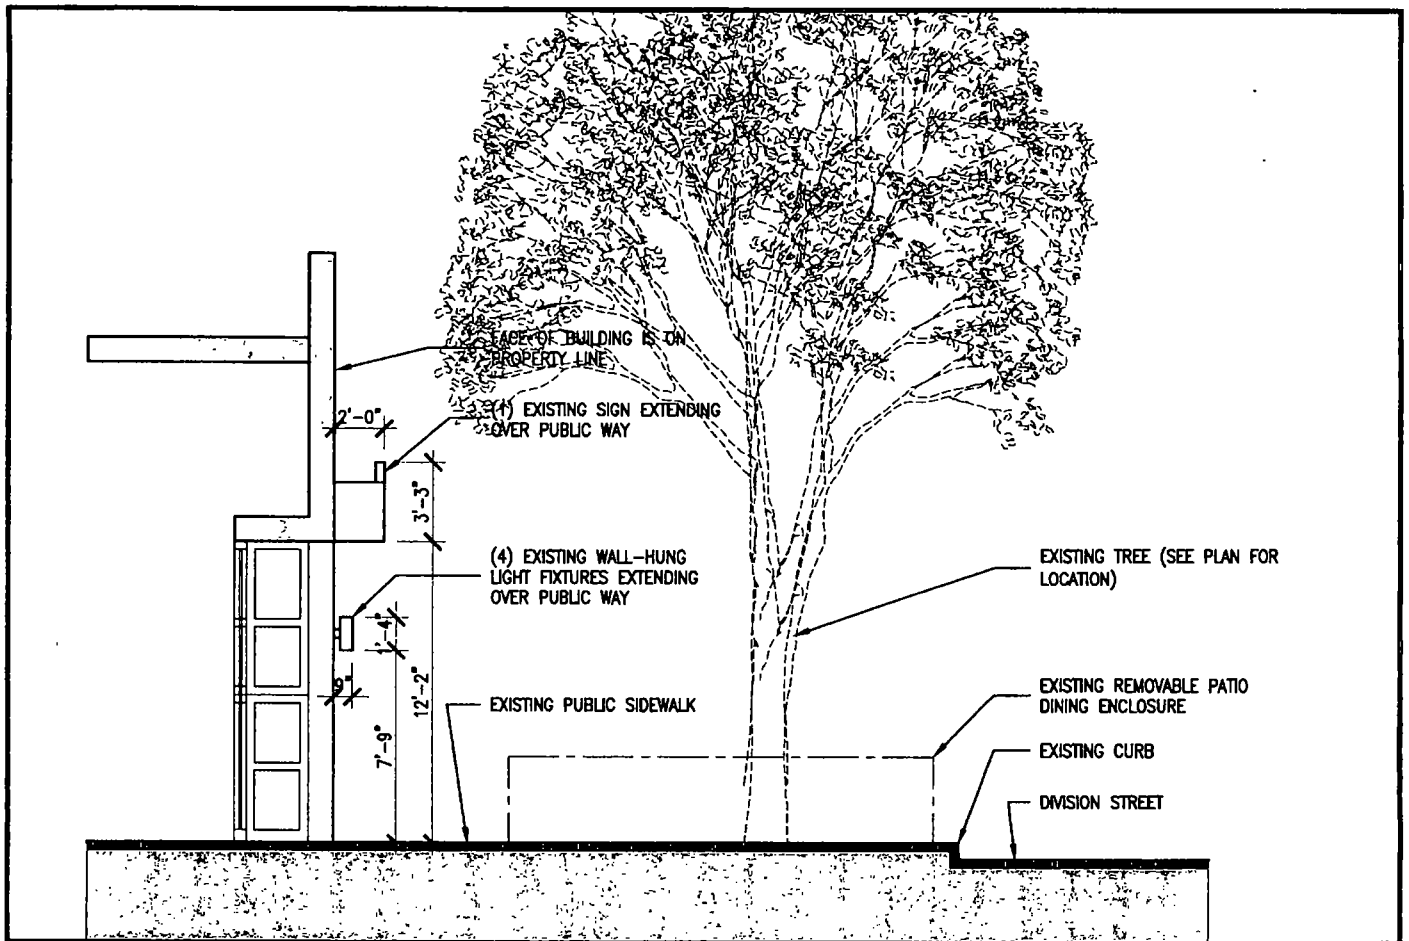

THE BOUNDARY

1932 West Division, Chicago, Illinois 60622

Building Section at Exterior Facade

(Scale 3/16" = 1'-0")

August 25th, 2014



10/08/2014

Alderman **Proco Joe Moreno**
Ward # **01**
City of Chicago
City Hall, Room **300**
121 North LaSalle Street
Chicago, Illinois 60602

Re: An ordinance to use and maintain a portion of the public right-of-way for **four (4) light fixture(s)** for **THE BOUNDARY**, adjacent to the premises known as **1932 W. Division St.**.

Dear Alderman **Proco Joe Moreno**:

The applicant referenced above has requested the use of the public right-of-way for a **light fixture(s)**. An ordinance has been prepared by the Department of Business Affairs and Consumer Protection – Small Business Center - Public Way Use Unit for presentation to the City Council. Because this request was made for properties located in your ward, as approved by you as per the attached, I respectfully request that you introduce the attached ordinance at the next City Council meeting.

If you have any questions regarding this ordinance, please contact Anthony Bertuca at (312) 744-5506.

Department of Business Affairs and Consumer Protection



City of Chicago



O2014-8186

Office of the City Clerk

Document Tracking Sheet

| | |
|---------------------------------|--|
| Meeting Date: | 10/8/2014 |
| Sponsor(s): | Moreno (1) |
| Type: | Ordinance |
| Title: | Grant(s) of privilege in public way for Milwaukee Avenue
Properties LLC |
| Committee(s) Assignment: | Committee on Transportation and Public Way |

ORDINANCE
Milwaukee Avenue Properties LLC
Acct. No. 346787 - 1
Permit No. 1115194

Be It Ordained by the City Council of the City of Chicago:

SECTION 1. Permission and authority are hereby given and granted to Milwaukee Avenue Properties LLC, upon the terms and subject to the conditions of this ordinance to maintain and use, as now constructed, one (1) Fire Escape(s) projecting over the public right-of-way adjacent to its premises known as 1272 N. Milwaukee Ave..

Said Fire Escape(s) at Public Alley measure(s):

One (1) at thirty-seven point one seven (37.17) feet in length, and seven point four two (7.42) feet in width for a total of two hundred seventy-five point eight (275.8) square feet.

The location of said privilege shall be as shown on prints kept on file with the Department of Business Affairs and Consumer Protection and the Office of the City Clerk.

Said privilege shall be constructed in accordance with plans and specifications approved by the Department of Transportation (Division of Project Development).

This grant of privilege in the public way shall be subject to the provisions of Section 10-28-015 and all other required provisions of the Municipal Code of Chicago.


The grantee shall pay to the City of Chicago as compensation for the privilege #1115194 herein granted the sum of four hundred (\$400.00) per annum in advance.

A 25% penalty will be added for payments received after due date.

The permit holder agrees to hold the City of Chicago harmless for any damage, relocation or replacement costs associated with damage, relocation or removal of private property caused by the City performing work in the public way.


Authority herein given and granted for a period of five (5) years from and after 10/07/2014.

Alderman _____

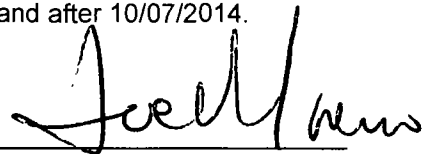
A handwritten signature in black ink, appearing to read "Joe Moreno", written over a horizontal line.

Proco Joe Moreno 1st Ward

N. MILWAUKEE AVENUE

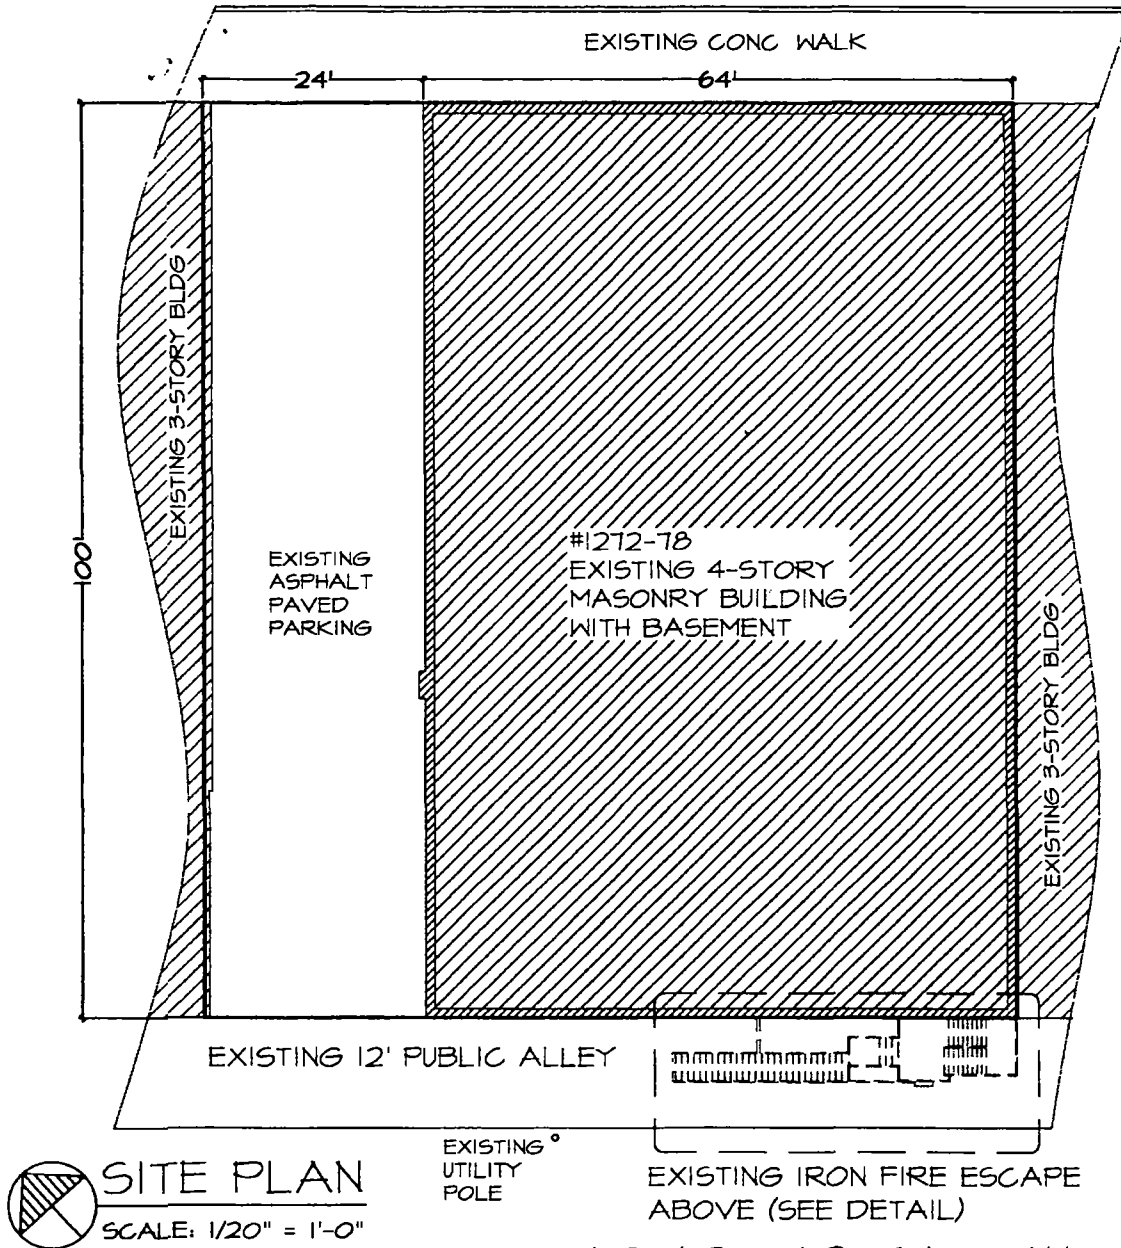

1272-78 N. MILWAUKEE

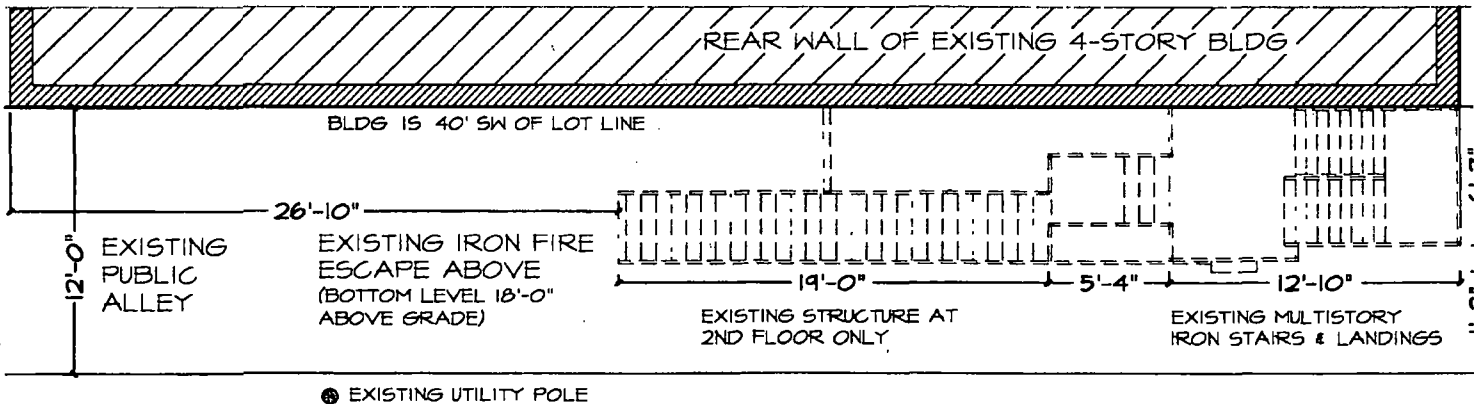

5 AUGUST 2009

FIRE ESCAPE DETAIL
SCALE 1/8" = 1'-0"



10/08/2014

Alderman Proco Joe Moreno
Ward # **01**
City of Chicago
City Hall, Room **300**
121 North LaSalle Street
Chicago, Illinois 60602

Re: An ordinance to use and maintain a portion of the public right-of-way for **one (1) fire escape(s)** for
Milwaukee Avenue Properties LLC, adjacent to the premises known as **1272 N. Milwaukee Ave..**

Dear Alderman **Proco Joe Moreno**:

The applicant referenced above has requested the use of the public right-of-way for a **fire escape(s)**. An ordinance has been prepared by the Department of Business Affairs and Consumer Protection – Small Business Center - Public Way Use Unit for presentation to the City Council. Because this request was made for properties located in your ward, as approved by you as per the attached, I respectfully request that you introduce the attached ordinance at the next City Council meeting.

If you have any questions regarding this ordinance, please contact Anthony Bertuca at (312) 744-5506.

Department of Business Affairs and Consumer Protection



City of Chicago



O2014-8188

Office of the City Clerk

Document Tracking Sheet

| | |
|---------------------------------|--|
| Meeting Date: | 10/8/2014 |
| Sponsor(s): | Moreno (1) |
| Type: | Ordinance |
| Title: | Grant(s) of privilege in public way for Umami Burger |
| Committee(s) Assignment: | Committee on Transportation and Public Way |

ORDINANCE
UMAMI BURGER
Acct. No. 389199 - 1
Permit No. 1114791

Be It Ordained by the City Council of the City of Chicago:

SECTION 1. Permission and authority are hereby given and granted to UMAMI BURGER, upon the terms and subject to the conditions of this ordinance to maintain and use two (2) sign(s) projecting over the public right-of-way attached to its premises known as 1480 N. Milwaukee Ave..

Said sign structure(s) measures as follows; along N. Milwaukee Avenue:

One (1) at twelve point three three (12.33) feet in length, two (2) feet in height and fifteen (15) feet above grade level.

One (1) at five (5) feet in length, eight (8) feet in height and eleven (11) feet above grade level.

The location of said privilege shall be as shown on prints kept on file with the Department of Business Affairs and Consumer Protection and the Office of the City Clerk.

Said privilege shall be constructed in accordance with plans and specifications approved by the Department of Transportation (Division of Project Development) and Zoning Department - Signs.

This grant of privilege in the public way shall be subject to the provisions of Section 10-28-015 and all other required provisions of the Municipal Code of Chicago.


The grantee shall pay to the City of Chicago as compensation for the privilege #1114791 herein granted the sum of four hundred (\$400.00) per annum in advance.

A 25% penalty will be added for payments received after due date.

The permit holder agrees to hold the City of Chicago harmless for any damage, relocation or replacement costs associated with damage, relocation or removal of private property caused by the City performing work in the public way.

Authority herein given and granted for a period of five (5) years from and after Date of Passage.

Alderman _____

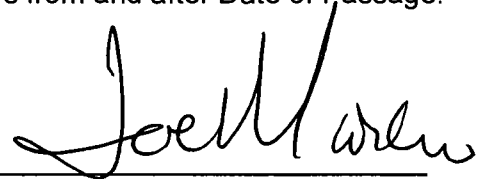A handwritten signature in black ink, appearing to read "Joe Moreno", written over a horizontal line.

Proco Joe Moreno 1st Ward

1

By signing the Customer Acceptance on this print, I understand that I am accepting all aspects of this drawing. This includes artwork, specifications, dimensions, spelling, and all other representations herein. I also understand that color reproductions on this print are approximate, and may not match manufacturers' available palettes.

CUSTOMER ACCEPTANCE SIGNATURE

DATE

2

OF BROWNS/ LANDLORD ACCEPTANCE SIGNATURE

DATE

L.S.G. SALES INITIALS

DATE

Landmark Sign Group

7424 Industrial Avenue
Chesberton, IN 48304
phone 219 762 8977
fax 219 762 8258
www.landmarksign.com

PRINTED BY: **SO-21793-2C**

SHAUN O'BRIEN
L.S.G. SALES REPRESENTATIVE

07.25.14
DATE

UMAMI BURGER

CLIENT NAME

1480 N MILWAUKEE
CHICAGO, IL
JOB LOCATION

SCALE: 3/4" = 1'-0"

REVISIONS

| NO. | DESCRIPTION |
|-----|--|
| 1 | CHGO LOGO & LETTER TYPES |
| 2 | 06 30 14 JM |
| 3 | Rev Layout |
| 4 | 7-14-14 SO |
| 5 | corrected size chgd rendering |
| 6 | 7-16-14 SO |
| 7 | 4 changed to cabinet with neon |
| 8 | 7-25-14 JL |
| 9 | 5 Change color |
| 10 | 7-28-14 JL |
| 11 | 6 Change panel to shoebox / 8 12 14 JL |

Designed for 110 Volts

Electrical Connection will be visible within 6 ft. of close of installation.
Second Year will be charged at Time & Material

THIS DRAWING IS THE PROPERTY OF LANDMARK SIGN GROUP, INC. NO REPRODUCTION OR ALTERATION OF ANY KIND IS PERMITTED WITHOUT THE WRITTEN CONSENT OF LANDMARK SIGN GROUP, INC. AN AGREEMENT OF UP TO \$2,500.00 WILL BE CHARGED FOR ANY VIOLATION OF THIS DRAWING.

17'-7"


EQ 17'-3 3/4" EQ



Front View 3/4" = 1'-0"

► ONE SINGLE FACED SIGN/ 3" DEEP ALUMINUM CHANNEL LETTERS WITH EXPOSED NEON/ MOUNTED TO A 3 1/2" ACM SHOEBOX WITH .063 BACK/ MOUNT TO BRICK WALL

○ BACKER = AkzoNobel MATTE BLACK
LETTER INSIDES AND RETURNS = PAINT TO LOOK LIKE RUSTED IRON
ILLUMINATION = 15mm TECNOLUX #2-N "WARM ORANGE"

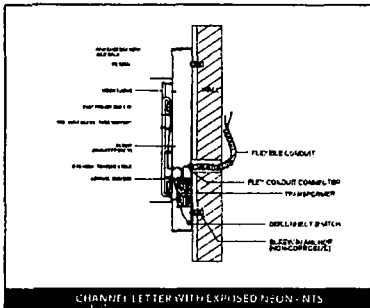

CHANNEL LETTER WITH EXPOSED NEON - NTS



15'

LSG SALES INITIALS & DATE



○ **SIGNCASE/MOUNTING PLATES**= AkzoNobel MATTE BLACK
LETTERS = 125" ALUMINUM FCO's PAINTED AkzoNobel SIGN3864 ORANGE
ILLUMINATION = 15mm TECNOLUX #2-1 "WARM ORANGE"
PERFORATED ALUMINUM = 1/2" DIAMETER / AkzoNobel MATTE BLACK



**Designed
for
110 Volts**

Electrical Connection will be
Made within 5 Ft. at time of
Installation.
Second Trip will be charged
at Time & Material.

THIS DRAWING IS THE PROPERTY OF
LANDMARK SIGN GROUP, INC.
NO REPRODUCTION OR DISTRIBUTION IS PERMITTED
WITHOUT THE EXPRESS WRITTEN CONSENT OF
LANDMARK SIGN GROUP, INC.
AN AMOUNT OF UP TO \$2,000.00 WILL BE CHARGED



10/08/2014

Alderman Proco Joe Moreno
Ward # 01
City of Chicago
City Hall, Room 300
121 North LaSalle Street
Chicago, Illinois 60602

Re: An ordinance to use and maintain a portion of the public right-of-way for **two (2) sign(s)** for **UMAMI BURGER**, adjacent to the premises known as **1480 N. Milwaukee Ave.**

Dear Alderman **Proco Joe Moreno**:

The applicant referenced above has requested the use of the public right-of-way for a **sign(s)**. An ordinance has been prepared by the Department of Business Affairs and Consumer Protection – Small Business Center - Public Way Use Unit for presentation to the City Council. Because this request was made for properties located in your ward, as approved by you as per the attached, I respectfully request that you introduce the attached ordinance at the next City Council meeting.

If you have any questions regarding this ordinance, please contact Anthony Bertuca at (312) 744-5506.

Department of Business Affairs and Consumer Protection



City of Chicago



O2014-8197

Office of the City Clerk

Document Tracking Sheet

| | |
|---------------------------------|--|
| Meeting Date: | 10/8/2014 |
| Sponsor(s): | Moreno (1) |
| Type: | Ordinance |
| Title: | Grant(s) of privilege in public way for Boundary, The - sign |
| Committee(s) Assignment: | Committee on Transportation and Public Way |

ORDINANCE
THE BOUNDARY
Acct. No. 314041 - 1
Permit No. 1115068

Be It Ordained by the City Council of the City of Chicago:

SECTION 1. Permission and authority are hereby given and granted to THE BOUNDARY, upon the terms and subject to the conditions of this ordinance to maintain and use one (1) sign(s) projecting over the public right-of-way attached to its premises known as 1932 W. Division St..

Said sign structure(s) measures as follows; along W. Division Street:
One (1) at eleven (11) feet in length, two (2) feet in height and thirteen (13) feet above grade level.

The location of said privilege shall be as shown on prints kept on file with the Department of Business Affairs and Consumer Protection and the Office of the City Clerk.

Said privilege shall be constructed in accordance with plans and specifications approved by the Department of Transportation (Division of Project Development) and Zoning Department - Signs.

This grant of privilege in the public way shall be subject to the provisions of Section 10-28-015 and all other required provisions of the Municipal Code of Chicago.

The grantee shall pay to the City of Chicago as compensation for the privilege #1115068 herein granted the sum of one hundred (\$100.00) per annum in advance.


A 25% penalty will be added for payments received after due date.

The permit holder agrees to hold the City of Chicago harmless for any damage, relocation or replacement costs associated with damage, relocation or removal of private property caused by the City performing work in the public way.

Authority herein given and granted for a period of five (5) years from and after 11/19/2013.

Alderman 

Proco Joe Moreno 1st Ward

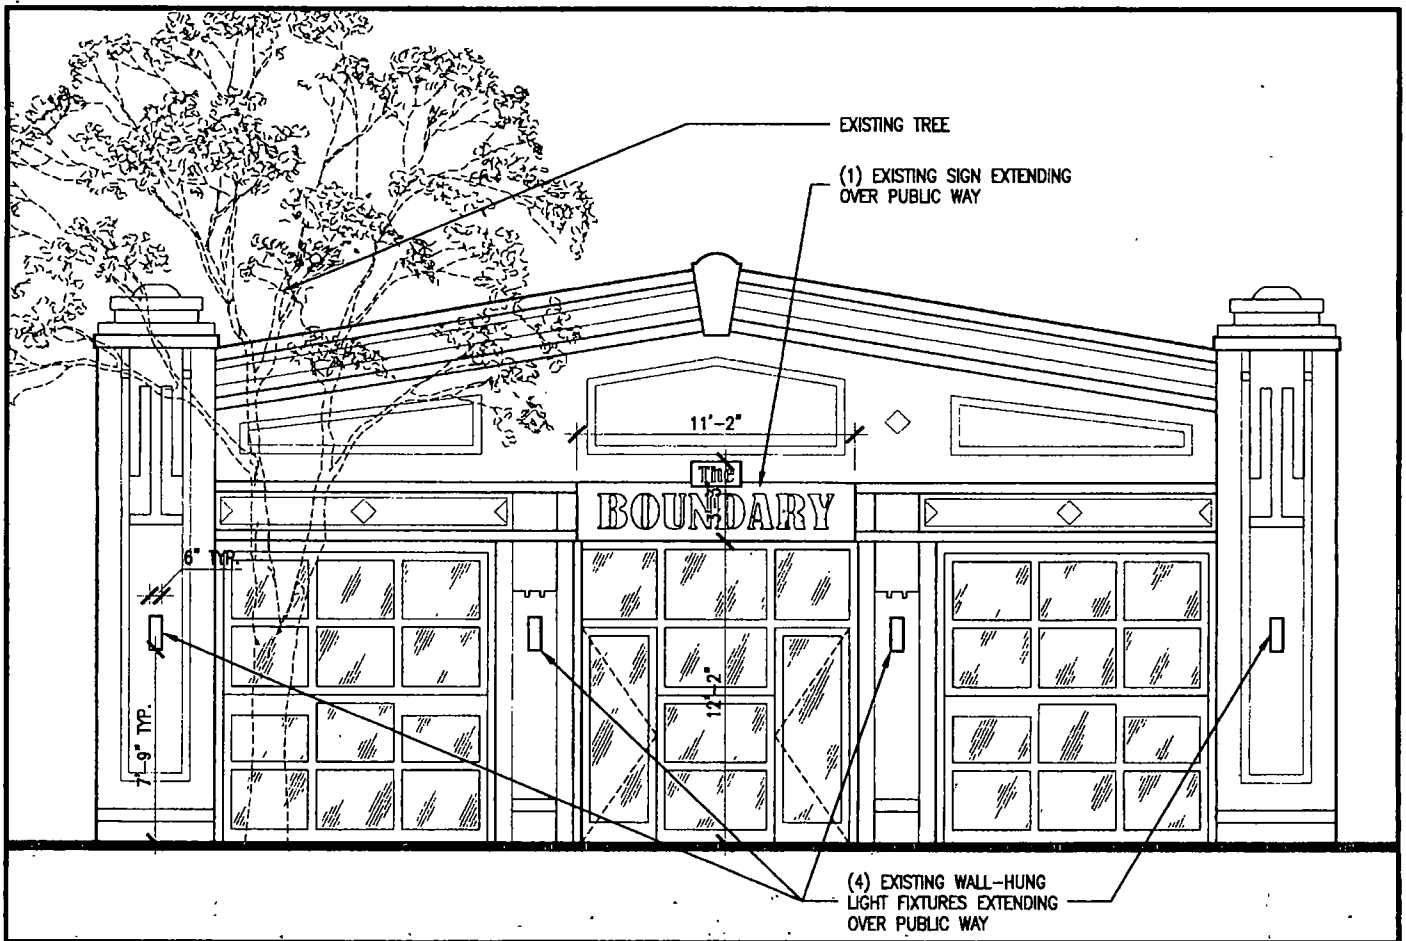

THE BOUNDARY

1932 West Division, Chicago, Illinois 60622

Exterior Elevation
(Scale 3/16" = 1'-0")
August 25th, 2014



10/08/2014

Alderman Proco Joe Moreno
Ward # 01
City of Chicago
City Hall, Room 300
121 North LaSalle Street
Chicago, Illinois 60602

Re: An ordinance to use and maintain a portion of the public right-of-way for **one (1) sign(s)** for **THE BOUNDARY**, adjacent to the premises known as **1932 W. Division St.**.

Dear Alderman **Proco Joe Moreno**:

The applicant referenced above has requested the use of the public right-of-way for a **sign(s)**. An ordinance has been prepared by the Department of Business Affairs and Consumer Protection – Small Business Center - Public Way Use Unit for presentation to the City Council. Because this request was made for properties located in your ward, as approved by you as per the attached, I respectfully request that you introduce the attached ordinance at the next City Council meeting.

If you have any questions regarding this ordinance, please contact Anthony Bertuca at (312) 744-5506.

Department of Business Affairs and Consumer Protection



City of Chicago



O2014-8200

Office of the City Clerk

Document Tracking Sheet

| | |
|---------------------------------|--|
| Meeting Date: | 10/8/2014 |
| Sponsor(s): | Moreno (1) |
| Type: | Ordinance |
| Title: | Grant(s) of privilege in public way for Carl Overhauls |
| Committee(s) Assignment: | Committee on Transportation and Public Way |

ORDINANCE
CARL OVERHAULS
Acct. No. 345908 - 1
Permit No. 1115233

Be It Ordained by the City Council of the City of Chicago:

SECTION 1. Permission and authority are hereby given and granted to CARL OVERHAULS, upon the terms and subject to the conditions of this ordinance to maintain and use, as now constructed, one (1) Bay Window(s) projecting over the public right-of-way adjacent to its premises known as 708 N. Wood St..

Said Bay Window(s) at N. WOOD measure(s):

One (1) at thirty-three (33) feet in length, and three (3) feet in width for a total of ninety-nine (99) square feet.

The location of said privilege shall be as shown on prints kept on file with the Department of Business Affairs and Consumer Protection and the Office of the City Clerk.

Said privilege shall be constructed in accordance with plans and specifications approved by the Department of Transportation (Division of Project Development).

This grant of privilege in the public way shall be subject to the provisions of Section 10-28-015 and all other required provisions of the Municipal Code of Chicago.

The grantee shall pay to the City of Chicago as compensation for the privilege #1115233 herein granted the sum of seventy-five (\$75.00) per annum in advance.

A 25% penalty will be added for payments received after due date.

The permit holder agrees to hold the City of Chicago harmless for any damage, relocation or replacement costs associated with damage, relocation or removal of private property caused by the City performing work in the public way.

Authority herein given and granted for a period of five (5) years from and after 10/07/2014.


Alderman _____



Proco Joe Moreno 1st Ward

708 N. Wood St. Bay Window

Length: 33
Width: 3ft
Height: 9.66

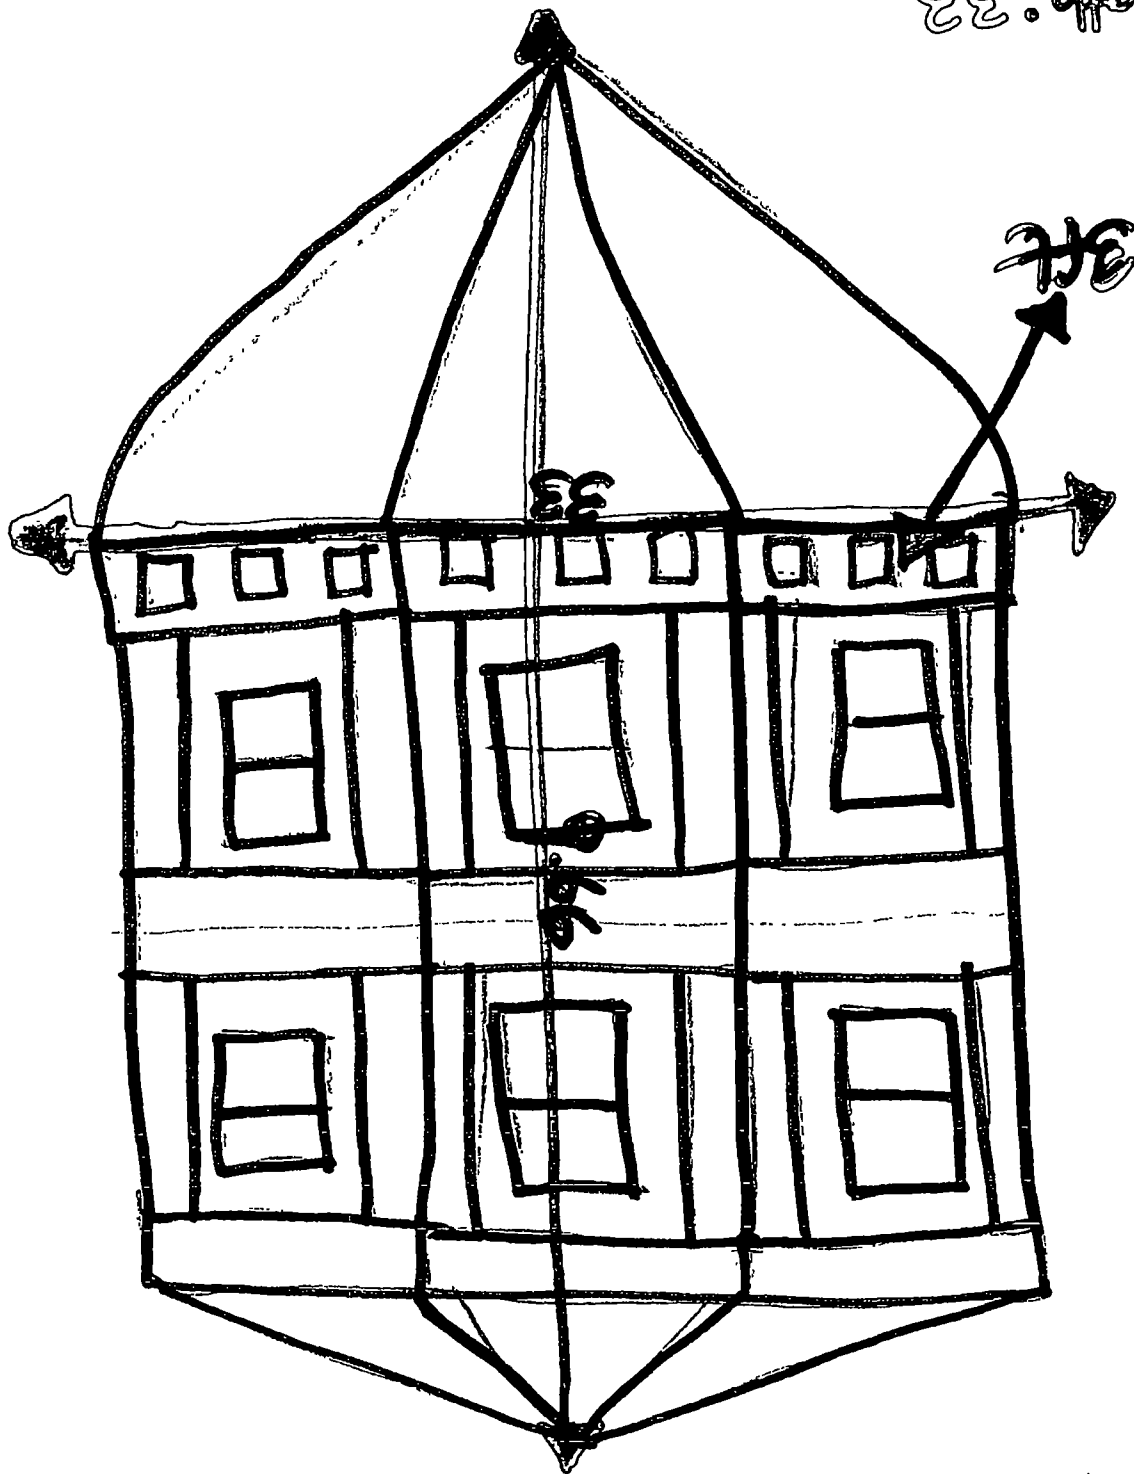



10/08/2014

Alderman Proco Joe Moreno
Ward # **01**
City of Chicago
City Hall, Room **300**
121 North LaSalle Street
Chicago, Illinois 60602

Re: An ordinance to use and maintain a portion of the public right-of-way for **one (1) bay window(s)** for
CARL OVERHAULS, adjacent to the premises known as **708 N. Wood St..**

Dear Alderman **Proco Joe Moreno**:

The applicant referenced above has requested the use of the public right-of-way for a **bay window(s)**. An ordinance has been prepared by the Department of Business Affairs and Consumer Protection – Small Business Center - Public Way Use Unit for presentation to the City Council. Because this request was made for properties located in your ward, as approved by you as per the attached, I respectfully request that you introduce the attached ordinance at the next City Council meeting.

If you have any questions regarding this ordinance, please contact Anthony Bertuca at (312) 744-5506.

Department of Business Affairs and Consumer Protection



City of Chicago



O2014-8204

Office of the City Clerk

Document Tracking Sheet

| | |
|---------------------------------|---|
| Meeting Date: | 10/8/2014 |
| Sponsor(s): | Moreno (1) |
| Type: | Ordinance |
| Title: | Grant(s) of privilege in public way for Division Cleaners |
| Committee(s) Assignment: | Committee on Transportation and Public Way |

ORDINANCE
DIVISION CLEANERS
Acct. No. 52465 - 5
Permit No. 1112370

Be It Ordained by the City Council of the City of Chicago:

SECTION 1. Permission and authority are hereby given and granted to DIVISION CLEANERS, upon the terms and subject to the conditions of this ordinance to maintain and use one (1) sign(s) projecting over the public right-of-way attached to its premises known as 1508 W. Division St..

Said sign structure(s) measures as follows; along W. Division:

One (1) at twelve (12) feet in length, two (2) feet in height and ten (10) feet above grade level.

The location of said privilege shall be as shown on prints kept on file with the Department of Business Affairs and Consumer Protection and the Office of the City Clerk.

Said privilege shall be constructed in accordance with plans and specifications approved by the Department of Transportation (Division of Project Development) and Zoning Department - Signs.

This grant of privilege in the public way shall be subject to the provisions of Section 10-28-015 and all other required provisions of the Municipal Code of Chicago.


The grantee shall pay to the City of Chicago as compensation for the privilege #1112370 herein granted the sum of one hundred (\$100.00) per annum in advance.

A 25% penalty will be added for payments received after due date.

The permit holder agrees to hold the City of Chicago harmless for any damage, relocation or replacement costs associated with damage, relocation or removal of private property caused by the City performing work in the public way.

Authority herein given and granted for a period of five (5) years from and after Date of Passage.

Alderman


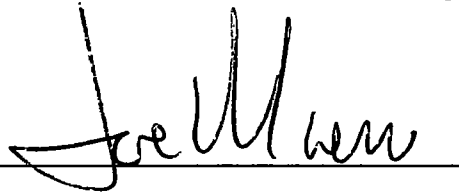
A handwritten signature in black ink, appearing to read "Joe Moreno", written over a horizontal line.

Proco Joe Moreno 1st Ward

CLEANERS

INDIVIDUALLY ILLUMINATED CHANNEL LETTER W/ WIREWAY
LOC: FRONT OF THE STORE
SPECIFICATIONS

| | |
|--------------|--------------------|
| SIGN TYPE | IND CHANNEL LETTER |
| FACE | ACRYLIC RED |
| RETURNS | BLACK |
| TRIM CAP | BLACK |
| ILLUMINATION | RED LEDS |

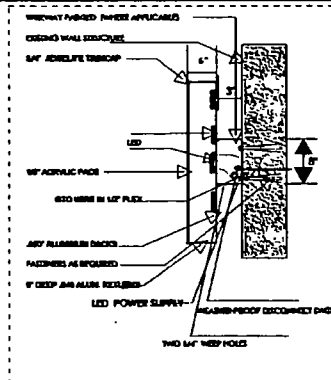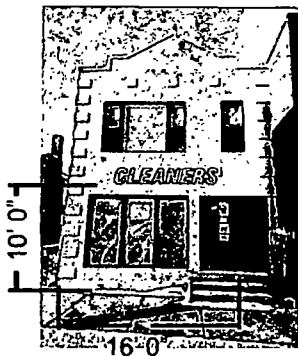

| | | | |
|----------|-----------------------------|-----------|---------------|
| Customer | CLEANERS | Drawing # | Revision |
| Project | 1508 W. DIVISION CHICAGO IL | Date | Date revised |
| Address | | Scale | Sales contact |



750 BONNIE LN ELK GROVE VILLAGE IL 60007

847-806-7740 FAX 847-806-7741 SHDELUXESIGN@GIGGLOBAAL.NET



Department of Business Affairs and Consumer Protection
Small Business Center - Public Way Use Unit
City Hall - 121 N. LaSalle Street, Room 800 • Chicago, IL 60602
(312)-74-GOBIZ (312-744-6249) • (312) 744-1944 (TTY)
<http://www.cityofchicago.org/bacp>

10/08/2014

Alderman Proco Joe Moreno
Ward # 01
City of Chicago
City Hall, Room 300
121 North LaSalle Street
Chicago, Illinois 60602

Re: An ordinance to use and maintain a portion of the public right-of-way for **one (1) sign(s)** for
DIVISION CLEANERS, adjacent to the premises known as **1508 W. Division St..**

Dear Alderman **Proco Joe Moreno**:

The applicant referenced above has requested the use of the public right-of-way for a **sign(s)**. An ordinance has been prepared by the Department of Business Affairs and Consumer Protection – Small Business Center - Public Way Use Unit for presentation to the City Council. Because this request was made for properties located in your ward, as approved by you as per the attached, I respectfully request that you introduce the attached ordinance at the next City Council meeting.

If you have any questions regarding this ordinance, please contact Anthony Bertuca at (312) 744-5506.

Department of Business Affairs and Consumer Protection



City of Chicago



O2014-8206

Office of the City Clerk

Document Tracking Sheet

| | |
|---------------------------------|--|
| Meeting Date: | 10/8/2014 |
| Sponsor(s): | Moreno (1) |
| Type: | Ordinance |
| Title: | Grant(s) of privilege in public way for EZPawn |
| Committee(s) Assignment: | Committee on Transportation and Public Way |

ORDINANCE
EZPAWN
Acct. No. 356298 - 4
Permit No. 1110461

Be It Ordained by the City Council of the City of Chicago:

SECTION 1. Permission and authority are hereby given and granted to EZPAWN, upon the terms and subject to the conditions of this ordinance to maintain and use one (1) sign(s) projecting over the public right-of-way attached to its premises known as 2138-2140 N. Milwaukee Ave..

Said sign structure(s) measures as follows; along N. Milwaukee Avenue:

One (1) at four point five (4.5) feet in length, three (3) feet in height and ten point five (10.5) feet above grade level.

The location of said privilege shall be as shown on prints kept on file with the Department of Business Affairs and Consumer Protection and the Office of the City Clerk.

Said privilege shall be constructed in accordance with plans and specifications approved by the Department of Transportation (Division of Project Development) and Zoning Department - Signs.

This grant of privilege in the public way shall be subject to the provisions of Section 10-28-015 and all other required provisions of the Municipal Code of Chicago.


The grantee shall pay to the City of Chicago as compensation for the privilege #1110461 herein granted the sum of one hundred (\$100.00) per annum in advance.

A 25% penalty will be added for payments received after due date.

The permit holder agrees to hold the City of Chicago harmless for any damage, relocation or replacement costs associated with damage, relocation or removal of private property caused by the City performing work in the public way.


Authority herein given and granted for a period of five (5) years from and after Date of Passage.

Alderman _____

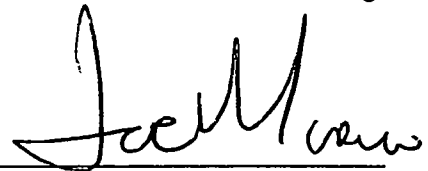

Proco Joe Moreno 1st Ward

PRECISIONSigns
National Presence. Local Perspective.

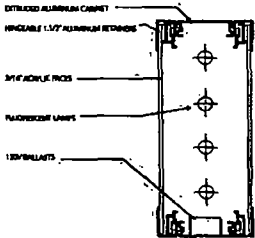

CLIENT: 18014

DRAWING: 4201_WSS2_A

DATE: 1.8.13

SCALE: 1/2"=1'-0"

SPECIFICATIONS

SIGN FABRICATED ALUMINUM SIGN CABINET WITH 1 1/2" RETAINERS. PRINTED BLACK
FACES 3/16" WHITE ACRYLICS FACES WITH TRANSLUCENT VINYL GRAPHICS.
LAMPS INTERNAL ILLUMINATION WITH FLUORESCENT LAMPS. UL LABELS REQUIRED.
INSTALL 2" ALUMINUM SQUARE TUBING WITH 1/2" FLAT PLATE MOUNTING BRACKETS.
OTHER

COLORS

- ☒ 3M BRIGHT BLUE 3630-167
- ☐ PMS 485, 3630-53 RED
- ☐ PMS YELLOW C, 3630-25 SUNFLOWER
- ☒ BLACK



10/08/2014

Alderman Proco Joe Moreno
Ward # 01
City of Chicago
City Hall, Room 300
121 North LaSalle Street
Chicago, Illinois 60602

Re: An ordinance to use and maintain a portion of the public right-of-way for **one (1) sign(s)** for **EZPAWN**, adjacent to the premises known as **2138-2140 N. Milwaukee Ave.**

Dear Alderman **Proco Joe Moreno**:

The applicant referenced above has requested the use of the public right-of-way for a **sign(s)**. An ordinance has been prepared by the Department of Business Affairs and Consumer Protection – Small Business Center - Public Way Use Unit for presentation to the City Council. Because this request was made for properties located in your ward, as approved by you as per the attached, I respectfully request that you introduce the attached ordinance at the next City Council meeting.

If you have any questions regarding this ordinance, please contact Anthony Bertuca at (312) 744-5506.

Department of Business Affairs and Consumer Protection



City of Chicago



O2014-8207

Office of the City Clerk

Document Tracking Sheet

| | |
|---------------------------------|---|
| Meeting Date: | 10/8/2014 |
| Sponsor(s): | Moreno (1) |
| Type: | Ordinance |
| Title: | Grant(s) of privilege in public way for Fireside Bowl, Inc. |
| Committee(s) Assignment: | Committee on Transportation and Public Way |

ORDINANCE
FIRESIDE BOWL INC
Acct. No. 265 - 1
Permit No. 1115177

Be It Ordained by the City Council of the City of Chicago:

SECTION 1. Permission and authority are hereby given and granted to FIRESIDE BOWL INC, upon the terms and subject to the conditions of this ordinance to maintain and use two (2) sign(s) projecting over the public right-of-way attached to its premises known as 2646 W. Fullerton Ave..

Said sign structure(s) measures as follows; along FULLERTON AVE:

One (1) at four (4) feet in length, fifteen (15) feet in height and fifteen point four two (15.42) feet above grade level.

Said sign structure(s) measures as follows; along FULLERTON AVE:

One (1) at ten (10) feet in length, four (4) feet in height and nine point four two (9.42) feet above grade level.

The location of said privilege shall be as shown on prints kept on file with the Department of Business Affairs and Consumer Protection and the Office of the City Clerk.

Said privilege shall be constructed in accordance with plans and specifications approved by the Department of Transportation (Division of Project Development) and Zoning Department - Signs.

This grant of privilege in the public way shall be subject to the provisions of Section 10-28-015 and all other required provisions of the Municipal Code of Chicago.


The grantee shall pay to the City of Chicago as compensation for the privilege #1115177 herein granted the sum of six hundred (\$600.00) per annum in advance.

A 25% penalty will be added for payments received after due date.

The permit holder agrees to hold the City of Chicago harmless for any damage, relocation or replacement costs associated with damage, relocation or removal of private property caused by the City performing work in the public way.


Authority herein given and granted for a period of five (5) years from and after 05/13/2014.

Alderman _____

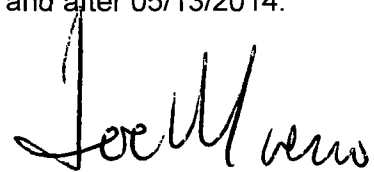

Proco Joe Moreno 1st Ward

| | BOWLING PIN | MARQUE |
|--------------------------------------|-------------|-----------|
| HEIGHT OF SIGN | 15 FEET | 4 FEET |
| LENGTH OF SIGN | 4 FEET | 10 FEET |
| DEPTH OF SIGN | 18 INCHES | 18 INCHES |
| HEIGHT FROM SIDEWALK | 15.5 FEET | 9.5 FEET |
| TOTAL DEPTH OVER PUBLIC WAY (ROWING) | 6 FEET | 12 FEET |

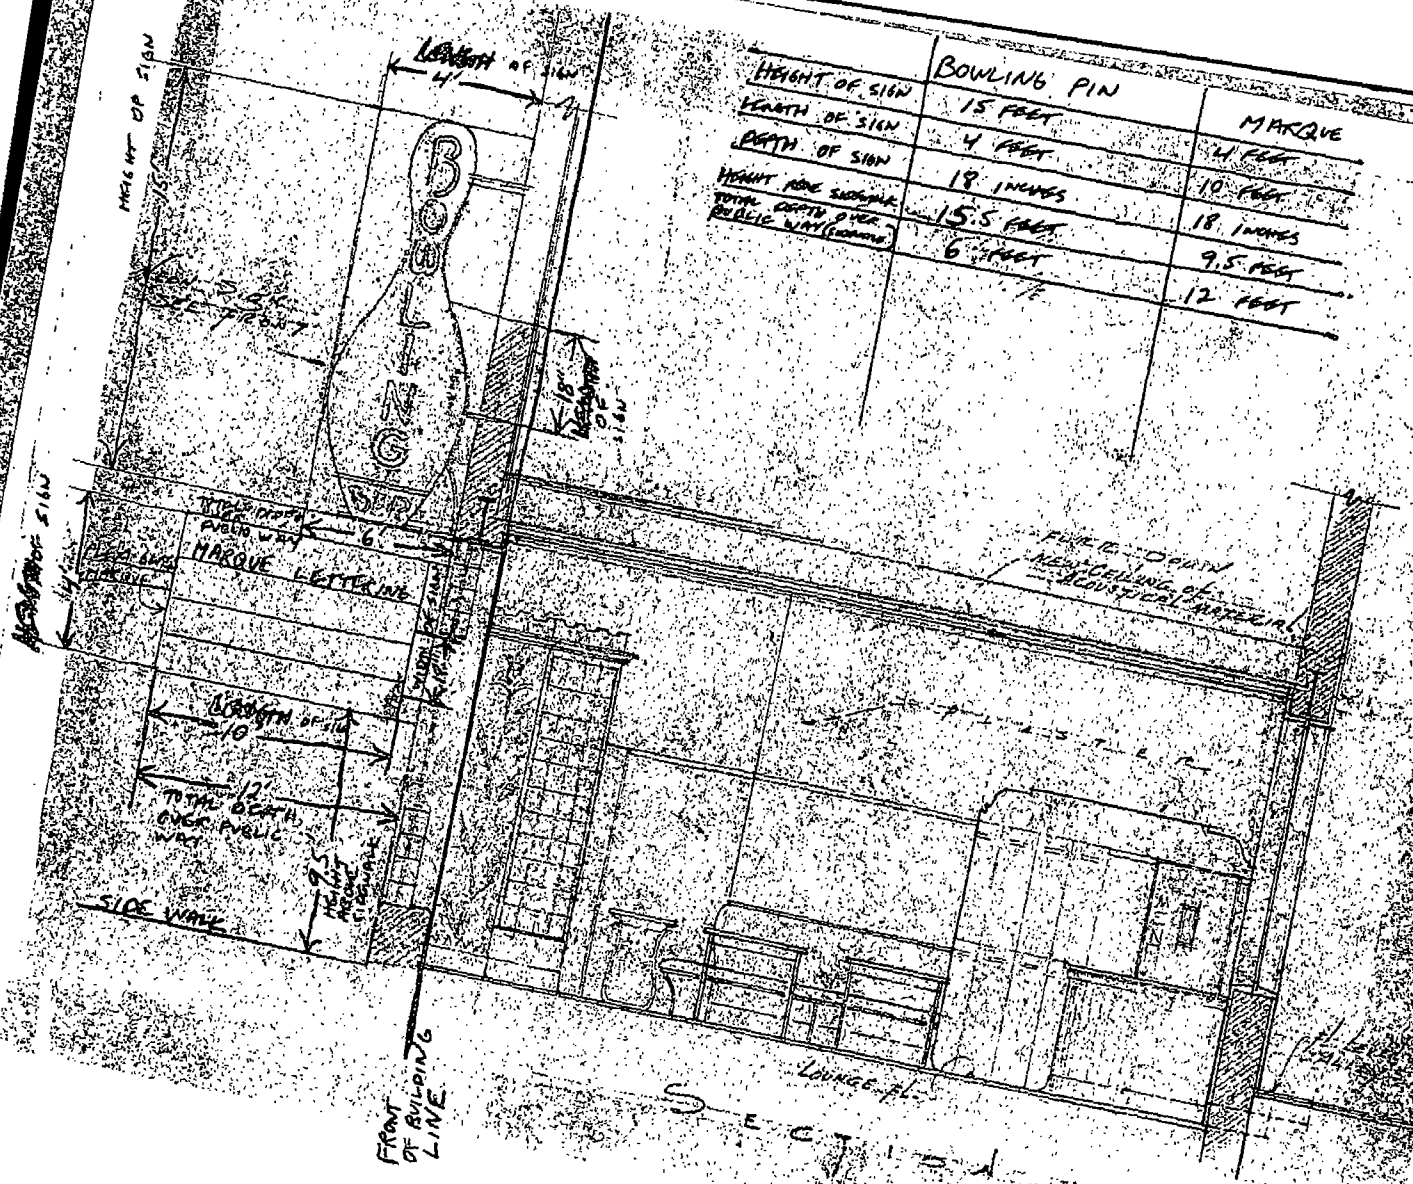

SECTION



10/08/2014

Alderman Proco Joe Moreno
Ward # 01
City of Chicago
City Hall, Room 300
121 North LaSalle Street
Chicago, Illinois 60602

Re: An ordinance to use and maintain a portion of the public right-of-way for **two (2) sign(s)** for
FIRESIDE BOWL INC, adjacent to the premises known as **2646 W. Fullerton Ave.**.

Dear Alderman **Proco Joe Moreno**:

The applicant referenced above has requested the use of the public right-of-way for a **sign(s)**. An ordinance has been prepared by the Department of Business Affairs and Consumer Protection – Small Business Center - Public Way Use Unit for presentation to the City Council. Because this request was made for properties located in your ward, as approved by you as per the attached, I respectfully request that you introduce the attached ordinance at the next City Council meeting.

If you have any questions regarding this ordinance, please contact Anthony Bertuca at (312) 744-5506.

Department of Business Affairs and Consumer Protection



City of Chicago



O2014-8209

Office of the City Clerk

Document Tracking Sheet

| | |
|---------------------------------|--|
| Meeting Date: | 10/8/2014 |
| Sponsor(s): | Moreno (1) |
| Type: | Ordinance |
| Title: | Grant(s) of privilege in public way for H&R Tax Services, Inc. |
| Committee(s) Assignment: | Committee on Transportation and Public Way |

ORDINANCE
H & R TAX SERVICES INC
Acct. No. 85659 - 35
Permit No. 1114731

Be It Ordained by the City Council of the City of Chicago:

SECTION 1. Permission and authority are hereby given and granted to H & R TAX SERVICES INC, upon the terms and subject to the conditions of this ordinance to maintain and use one (1) sign(s) projecting over the public right-of-way attached to its premises known as 1858 W. Chicago Ave..

Said sign structure(s) measures as follows; along W. Chicago Avenue:

One (1) at eleven point three three (11.33) feet in length, two (2) feet in height and fifteen (15) feet above grade level.

The location of said privilege shall be as shown on prints kept on file with the Department of Business Affairs and Consumer Protection and the Office of the City Clerk.

Said privilege shall be constructed in accordance with plans and specifications approved by the Department of Transportation (Division of Project Development) and Zoning Department - Signs.

This grant of privilege in the public way shall be subject to the provisions of Section 10-28-015 and all other required provisions of the Municipal Code of Chicago.


The grantee shall pay to the City of Chicago as compensation for the privilege #1114731 herein granted the sum of one hundred (\$100.00) per annum in advance.

A 25% penalty will be added for payments received after due date.

The permit holder agrees to hold the City of Chicago harmless for any damage, relocation or replacement costs associated with damage, relocation or removal of private property caused by the City performing work in the public way.

Authority herein given and granted for a period of five (5) years from and after Date of Passage.



Alderman _____

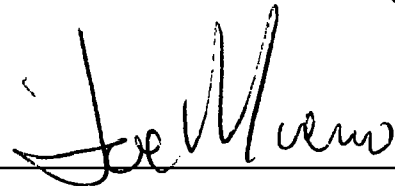A handwritten signature in black ink, appearing to read "Joe Moreno", is written over a horizontal line.

Proco Joe Moreno 1st Ward

| | | | |
|------------------|----------|--------------|------------|
| Allowable SQ.FT. | 32 SQ FT | Total SQ.FT. | 22.6 SQ FT |
|------------------|----------|--------------|------------|

Additional Sign 1

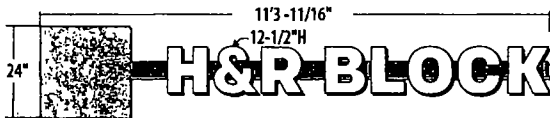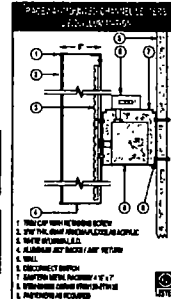**TYPE:** Face-Lit Illuminated channel letters**FAB:** 5" deep std. 040 coil - white interior, 063 pre-finished white aluminum backs**MOUNTING:** All cans attached to a common extruded Eastern Metal aluminum raceway (4 1/2" x 7") Raceway mounted to building with appropriate hardware**ILLUMINATION:** LEDs - Sylvania 71071 White 6500K. Toggle switch, UL Listed, dedicated 20 amp breaker**LETTER FACES:** 3/16" thk. #2447 Arkema Plexiglas Acrylic with 1" std trimcap**LOGO FACES:** 3/16" thk. #2447 Arkema Plexiglas Acrylic with 3M 3630-106 Brilliant Green**PRE-PAIN:** Letter returns - pre-painted coil (PMS Gray 430C)
Logo returns - pre-painted coil (PMS 376C)
Trim caps - pre-painted black (letters) green (logo)**Colors to Match**Raceway Color
TBD to match brickLetter Returns
PMS 430C GrayTrim & Returns - PMS 376C
Faces - #2447 Arkema Plexiglas
with 3M 3630-106 Brilliant Green**Signage Recommendations:**

| | | | | |
|--|---|--|--|--|
| Leave As Is: ☐ | LED Retrofit: ☐ | Channel Letters: ☐ | Box Sign: ☐ | Additional Notes:
<i>There is an opportunity to increase square footage but due to architectural elements the sign size cannot be increased.</i> |
| | Face Change ☐ Y
☐ N | Raceway: ☐ Y
☐ N | Reface Existing: ☐
Retrofit Existing: ☐
New Sign: ☐ | |
| | Existing Face Color ☐ White
☐ Day/Night
☐ Other | New Face Color ☐ White
☐ Day/Night
☐ Other | Size ☐ 2' x 8' ☐ 3' x 5'
☐ 3' x 8' ☐ 8' x 8'
☐ 4' x 8' ☐ 4' x 10'
☐ 2' x 11'-0" ☐ Other: 0'-0" x 0'-0" | |
| | New Face Color ☐ White
☐ Day/Night
☐ Other | Existing Sign Sizes:
(2) 36" x 96"
New Sign Size
24" x 12" x 11' - 3-11/16" | | |

SOUTH WATER
SIGNS

HR BLOCK # 13823

Sales Rep
tm
Designer
avClient Approval
Landlord ApprovalJMS 7003306
Drawing 13823
Page 3 of 8Start Date 12.10.13
Last Revision 00.00.00Location
1858 West Chicago Ave
Chicago, ILMEMBER
IIDA
INTERNATIONAL
DESIGN ASSOCIATIONUL
LISTED



10/08/2014

Alderman Proco Joe Moreno
Ward # 01
City of Chicago
City Hall, Room 300
121 North LaSalle Street
Chicago, Illinois 60602

Re: An ordinance to use and maintain a portion of the public right-of-way for **one (1) sign(s)** for **H & R TAX SERVICES INC**, adjacent to the premises known as **1858 W. Chicago Ave.**.

Dear Alderman **Proco Joe Moreno**:

The applicant referenced above has requested the use of the public right-of-way for a **sign(s)**. An ordinance has been prepared by the Department of Business Affairs and Consumer Protection – Small Business Center - Public Way Use Unit for presentation to the City Council. Because this request was made for properties located in your ward, as approved by you as per the attached, I respectfully request that you introduce the attached ordinance at the next City Council meeting.

If you have any questions regarding this ordinance, please contact Anthony Bertuca at (312) 744-5506.

Department of Business Affairs and Consumer Protection



City of Chicago



O2014-8213

Office of the City Clerk

Document Tracking Sheet

| | |
|---------------------------------|--|
| Meeting Date: | 10/8/2014 |
| Sponsor(s): | Moreno (1) |
| Type: | Ordinance |
| Title: | Grant(s) of privilege in public way for MO2 Properties |
| Committee(s) Assignment: | Committee on Transportation and Public Way |

ORDINANCE
MO2 PROPERTIES
Acct. No. 389545 - 1
Permit No. 1112662

Be It Ordained by the City Council of the City of Chicago:

SECTION 1. Permission and authority are hereby given and granted to MO2 PROPERTIES, upon the terms and subject to the conditions of this ordinance to maintain and use, as now constructed, one (1) Trash container(s) on the public right-of-way adjacent to its premises known as 1501 W. Superior St..

Said Trash container(s) at Pulic Alley measure(s):

One (1) at two point five (2.5) feet in length, and two point five (2.5) feet in width for a total of six point two five (6.25) square feet.

The location of said privilege shall be as shown on prints kept on file with the Department of Business Affairs and Consumer Protection and the Office of the City Clerk.

Said privilege shall be constructed in accordance with plans and specifications approved by the Department of Transportation (Division of Project Development).

This grant of privilege in the public way shall be subject to the provisions of Section 10-28-015 and all other required provisions of the Municipal Code of Chicago.


The grantee shall pay to the City of Chicago as compensation for the privilege #1112662 herein granted the sum of seventy-five (\$75.00) per annum in advance.

A 25% penalty will be added for payments received after due date.


The permit holder agrees to hold the City of Chicago harmless for any damage, relocation or replacement costs associated with damage, relocation or removal of private property caused by the City performing work in the public way.

Authority herein given and granted for a period of five (5) years from and after Date of Passage.

Alderman

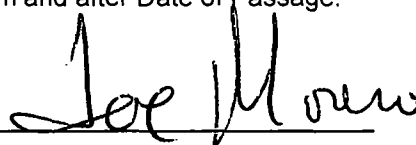A handwritten signature in black ink, appearing to read "Joe Moreno", written over a horizontal line.

Proco Joe Moreno 1st Ward

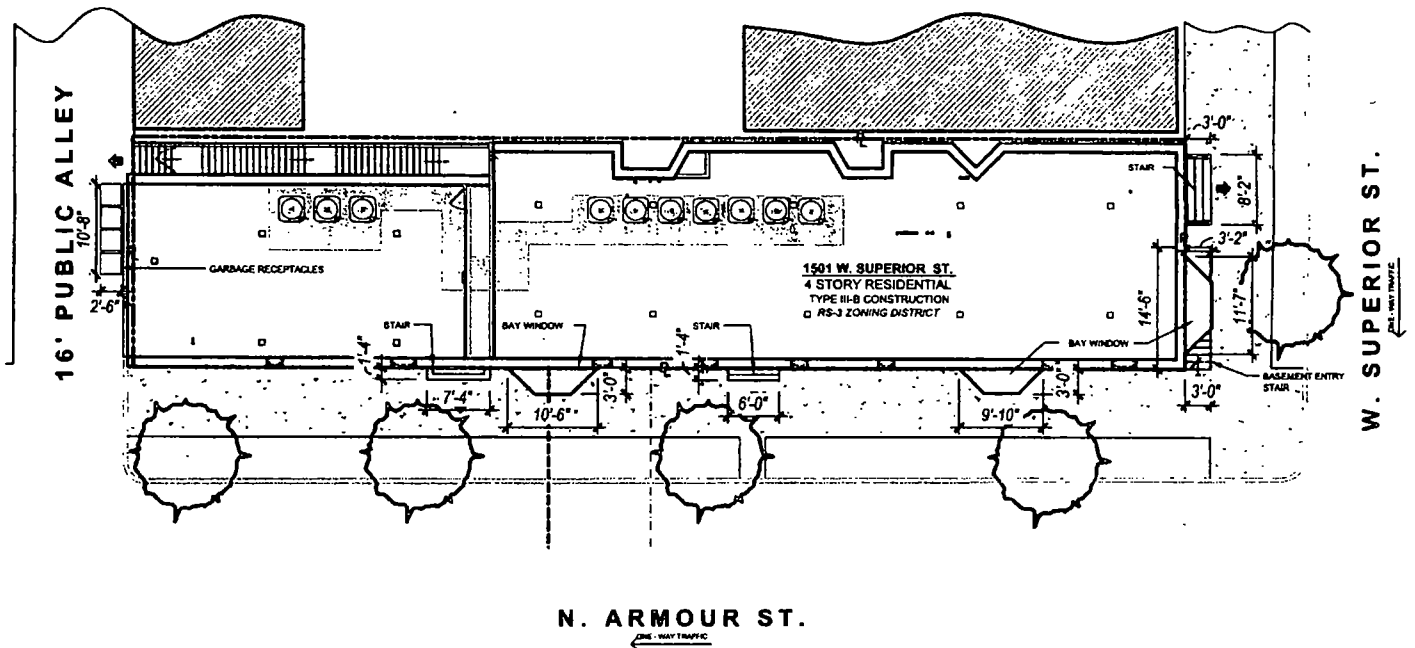

1 PUBLIC WAY PLAN

3/16" = 1'-0"

0 1' 2' 4' 8'



INFORMATION TAKEN FROM:

SURVEY BY: ANDRZEJ MURZANSKI LAND SURVEYORS, INC.
DATE: 10/10/2013
ORDER NUMBER: 184-004748
PROPERTY PIN #: 1708108014

SUPERIOR AND ARMOUR LOFTS
1501 WEST SUPERIOR ST.
CHICAGO, ILLINOIS 60657

SPACE VERSION
ARCHITECTS + PLANNERS
1501 WEST SUPERIOR ST. CHICAGO, IL 60657
P. 102 SEP 2013
L. ANDRZEJ MURZANSKI



10/08/2014

Alderman Proco Joe Moreno
Ward # **01**
City of Chicago
City Hall, Room **300**
121 North LaSalle Street
Chicago, Illinois 60602

Re: An ordinance to use and maintain a portion of the public right-of-way for **one (1) trash container(s)** for **MO2 PROPERTIES**, adjacent to the premises known as **1501 W. Superior St.**

Dear Alderman **Proco Joe Moreno**:

The applicant referenced above has requested the use of the public right-of-way for a **trash container(s)**. An ordinance has been prepared by the Department of Business Affairs and Consumer Protection – Small Business Center - Public Way Use Unit for presentation to the City Council. Because this request was made for properties located in your ward, as approved by you as per the attached, I respectfully request that you introduce the attached ordinance at the next City Council meeting.

If you have any questions regarding this ordinance, please contact Anthony Bertuca at (312) 744-5506.

Department of Business Affairs and Consumer Protection



City of Chicago



O2014-8214

Office of the City Clerk Document Tracking Sheet

| | |
|---------------------------------|---|
| Meeting Date: | 10/8/2014 |
| Sponsor(s): | Moreno (1) |
| Type: | Ordinance |
| Title: | Grant(s) of privilege in public way for Neighborspace |
| Committee(s) Assignment: | Committee on Transportation and Public Way |

ORDINANCE
NEIGHBORSPLACE
Acct. No. 265855 - 2
Permit No. 1115052

Be It Ordained by the City Council of the City of Chicago:

SECTION 1. Permission and authority are hereby given and granted to NEIGHBORSPLACE, upon the terms and subject to the conditions of this ordinance to maintain and use, as now constructed, one (1) Landscaping(s) on the public right-of-way for beautification purposes adjacent to its premises known as 1255 N. Hermitage Ave..

Said Landscaping(s) at N. Hermitage measure(s):

One (1) at one (1) foot in length, and three thousand seven hundred (3700) feet in width for a total of three thousand seven hundred (3700) square feet.

The location of said privilege shall be as shown on prints kept on file with the Department of Business Affairs and Consumer Protection and the Office of the City Clerk.

Said privilege shall be constructed in accordance with plans and specifications approved by the Department of Planning and Development and Department of Transportation (Division of Project Development).

This grant of privilege in the public way shall be subject to the provisions of Section 10-28-015 and all other required provisions of the Municipal Code of Chicago.


The grantee shall pay to the City of Chicago as compensation for the privilege #1115052 herein granted the sum of zero (\$.00) per annum in advance.

A 25% penalty will be added for payments received after due date.


The permit holder agrees to hold the City of Chicago harmless for any damage, relocation or replacement costs associated with damage, relocation or removal of private property caused by the City performing work in the public way.

Authority herein given and granted for a period of five (5) years from and after 09/09/2014.

Alderman _____

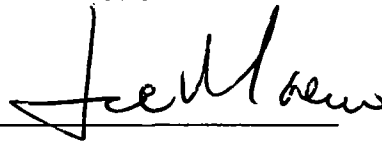

Proco Joe Moreno 1st Ward

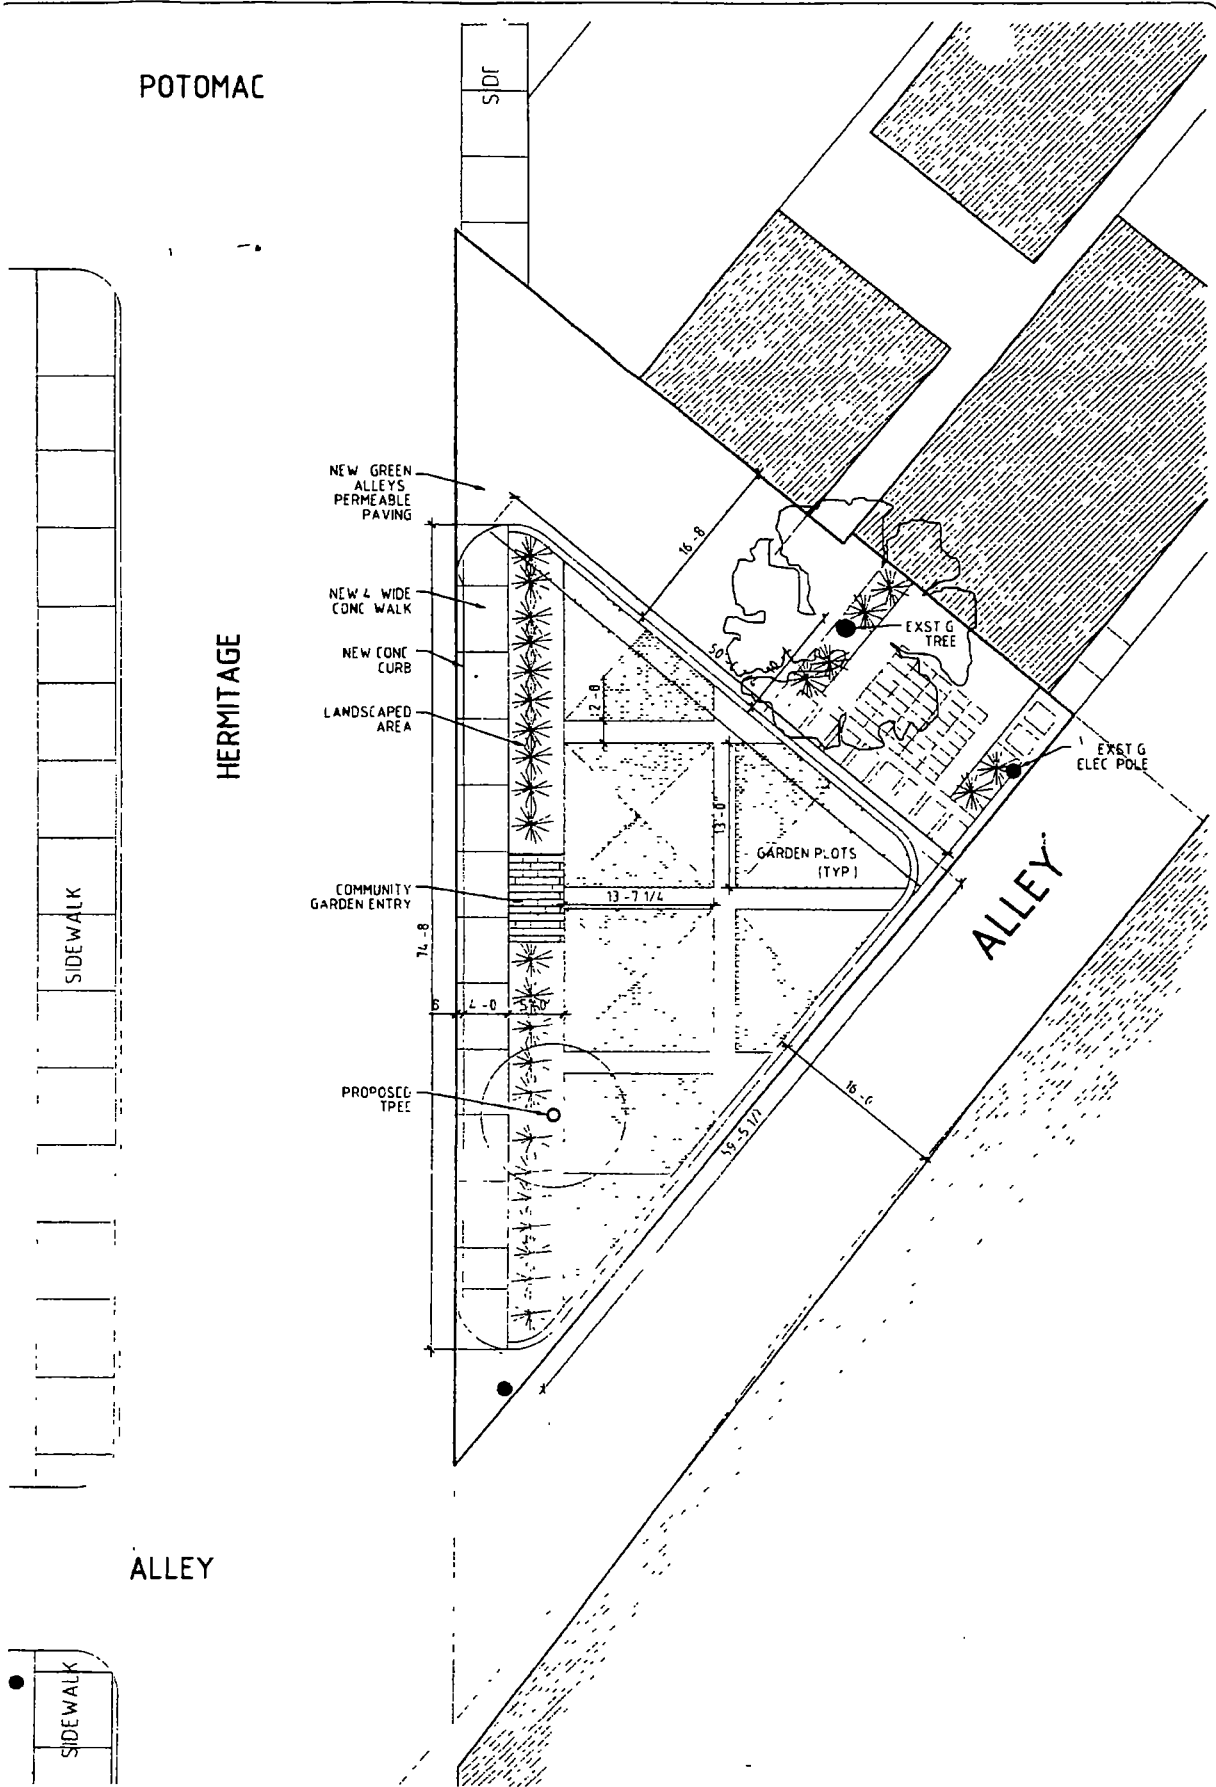

HERMITAGE GREENSPACE
CHICAGO, IL

na NORMAN ARCHITECTS

1134 N. MILWAUKEE AVE CHICAGO, IL 60622
P 773/252-8668 F 773/252-9447

| drawing | date | sketch # |
|------------|---------------|----------|
| GREENSPACE | 02.15.08 | 1 |
| | scale | |
| | 3/32" = 1'-0" | |



Department of Business Affairs and Consumer Protection
Small Business Center - Public Way Use Unit
City Hall - 121 N. LaSalle Street, Room 800 • Chicago, IL 60602
(312)-74-GOBIZ (312-744-6249) • (312) 744-1944 (TTY)
<http://www.cityofchicago.org/bacp>

10/08/2014

Alderman Proco Joe Moreno
Ward # 01
City of Chicago
City Hall, Room 300
121 North LaSalle Street
Chicago, Illinois 60602

Re: An ordinance to use and maintain a portion of the public right-of-way for **one (1) landscaping(s)** for **NEIGHBORSPACE**, adjacent to the premises known as **1255 N. Hermitage Ave..**

Dear Alderman **Proco Joe Moreno**:

The applicant referenced above has requested the use of the public right-of-way for a **landscaping(s)**. An ordinance has been prepared by the Department of Business Affairs and Consumer Protection – Small Business Center - Public Way Use Unit for presentation to the City Council. Because this request was made for properties located in your ward, as approved by you as per the attached, I respectfully request that you introduce the attached ordinance at the next City Council meeting.

If you have any questions regarding this ordinance, please contact Anthony Bertuca at (312) 744-5506.

Department of Business Affairs and Consumer Protection



City of Chicago



O2014-8216

Office of the City Clerk

Document Tracking Sheet

| | |
|---------------------------------|---|
| Meeting Date: | 10/8/2014 |
| Sponsor(s): | Moreno (1) |
| Type: | Ordinance |
| Title: | Grant(s) of privilege in public way for West Town Chamber of Commerce |
| Committee(s) Assignment: | Committee on Transportation and Public Way |

ORDINANCE
West Town Chamber of Commerce
Acct. No. 310603 - 141
Permit No. 1113514

Be It Ordained by the City Council of the City of Chicago:

SECTION 1. Permission and authority are hereby given and granted to West Town Chamber of Commerce, upon the terms and subject to the conditions of this ordinance to construct, install, maintain and use one (1) Trash container(s) on the public right-of-way adjacent to its premises known as 1959 W. Chicago Ave..

Said Trash container(s) at W. Chicago measure(s):

One (1) at two point nine two (2.92) feet in length, and two point nine two (2.92) feet in width for a total of eight point five three (8.53) square feet.

The location of said privilege shall be as shown on prints kept on file with the Department of Business Affairs and Consumer Protection and the Office of the City Clerk.

Said privilege shall be constructed in accordance with plans and specifications approved by the Department of Transportation (Division of Project Development).

This grant of privilege in the public way shall be subject to the provisions of Section 10-28-015 and all other required provisions of the Municipal Code of Chicago.

The grantee shall pay to the City of Chicago as compensation for the privilege #1113514 herein granted the sum of seventy-five (\$75.00) per annum in advance.

A 25% penalty will be added for payments received after due date.

The permit holder agrees to hold the City of Chicago harmless for any damage, relocation or replacement costs associated with damage, relocation or removal of private property caused by the City performing work in the public way.


Authority herein given and granted for a period of five (5) years from and after Date of Passage.

Alderman



Proco Joe Moreno 1st Ward

Special Service Area #29 Trash Receptacle Project

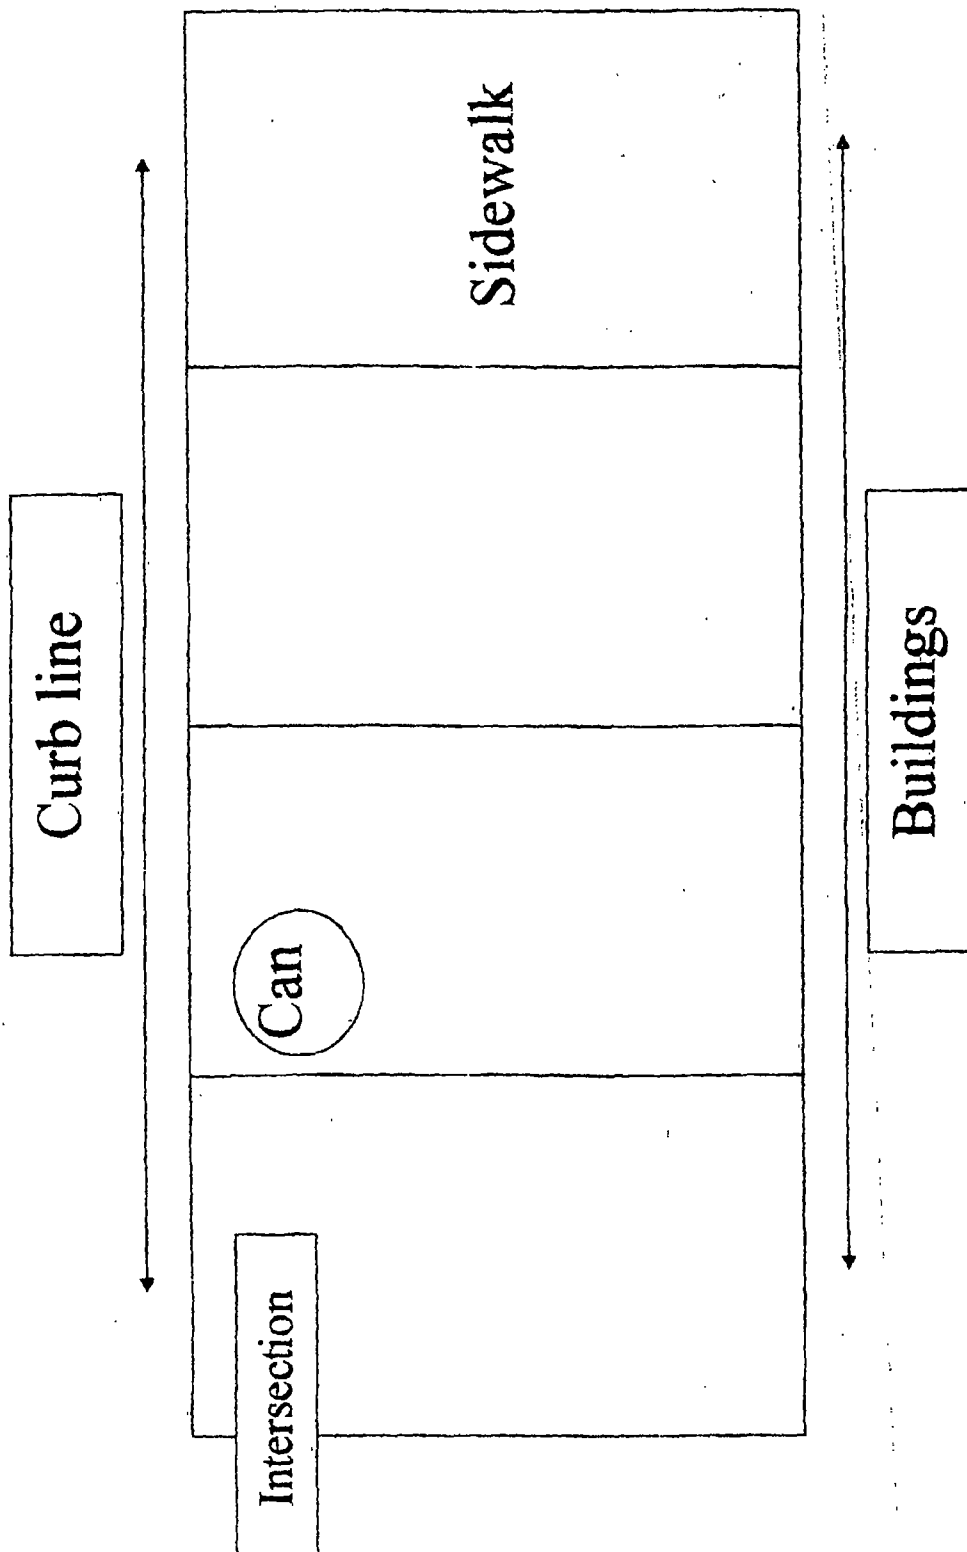



2nd Attempt at Introduction

10/08/2014

Alderman Proco Joe Moreno
Ward # 01
City of Chicago
City Hall, Room 300
121 North LaSalle Street
Chicago, Illinois 60602

Re: An ordinance to use and maintain a portion of the public right-of-way for **one (1) trash container(s)**
for **West Town Chamber of Commerce**, adjacent to the premises known as **1959 W. Chicago Ave.**.

Dear Alderman **Proco Joe Moreno**:

The applicant referenced above has requested the use of the public right-of-way for a **trash container(s)**. An ordinance has been prepared by the Department of Business Affairs and Consumer Protection – Small Business Center - Public Way Use Unit for presentation to the City Council. Because this request was made for properties located in your ward, as approved by you as per the attached, I respectfully request that you introduce the attached ordinance at the next City Council meeting.

If you have any questions regarding this ordinance, please contact Anthony Bertuca at (312) 744-5506.

Department of Business Affairs and Consumer Protection



City of Chicago



O2014-8217

Office of the City Clerk

Document Tracking Sheet

| | |
|---------------------------------|---|
| Meeting Date: | 10/8/2014 |
| Sponsor(s): | Moreno (1) |
| Type: | Ordinance |
| Title: | Grant(s) of privilege in public way for Windy City Hand Car Wash-North Ave. |
| Committee(s) Assignment: | Committee on Transportation and Public Way |

ORDINANCE
WINDY CITY HAND CAR WASH-NORTH AVE.
Acct. No. 384693 - 1
Permit No. 1112952

Be It Ordained by the City Council of the City of Chicago:

SECTION 1. Permission and authority are hereby given and granted to WINDY CITY HAND CAR WASH-NORTH AVE., upon the terms and subject to the conditions of this ordinance to maintain and use one (1) sign(s) projecting over the public right-of-way attached to its premises known as 2524 W. North Ave..

Said sign structure(s) measures as follows; along W. North Avenue:

One (1) at twenty point two five (20.25) feet in length, two (2) feet in height and twelve (12) feet above grade level.

The location of said privilege shall be as shown on prints kept on file with the Department of Business Affairs and Consumer Protection and the Office of the City Clerk.

Said privilege shall be constructed in accordance with plans and specifications approved by the Department of Transportation (Division of Project Development) and Zoning Department - Signs.

This grant of privilege in the public way shall be subject to the provisions of Section 10-28-015 and all other required provisions of the Municipal Code of Chicago.


The grantee shall pay to the City of Chicago as compensation for the privilege #1112952 herein granted the sum of three hundred (\$300.00) per annum in advance.

A 25% penalty will be added for payments received after due date.

The permit holder agrees to hold the City of Chicago harmless for any damage, relocation or replacement costs associated with damage, relocation or removal of private property caused by the City performing work in the public way.

Authority herein given and granted for a period of five (5) years from and after Date of Passage.

Alderman _____

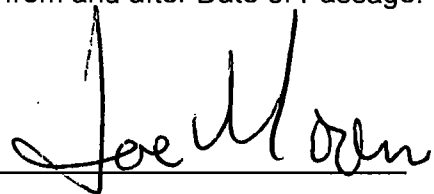A handwritten signature in black ink, appearing to read "Joe Moreno", written over a horizontal line.

Proco Joe Moreno 1st Ward

CITY OF CHICAGO • BACP-PWU • BUNDLE PERMIT APPLICATION • V.12.21.12




APPLICATION TO USE THE PUBLIC RIGHT OF WAY

EXAMPLE OF SIGN DRAWING

SIGN DRAWING

PROPERTY LOCATION: 2524 W. NORTH AVENUE, CHICAGO, IL 60647

ORGANIZATION(S) NAME: CLEAR RINSE, INC.

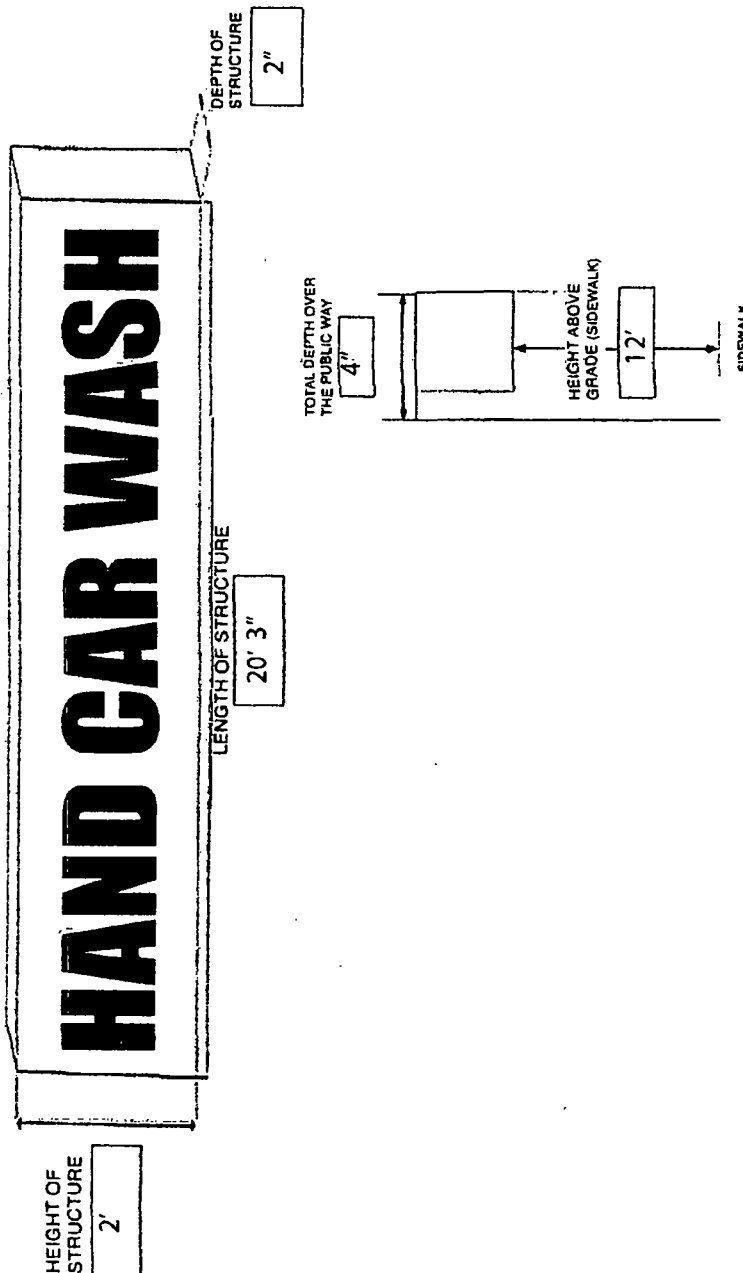



10/08/2014

Alderman Proco Joe Moreno
Ward # **01**
City of Chicago
City Hall, Room **300**
121 North LaSalle Street
Chicago, Illinois 60602

Re: An ordinance to use and maintain a portion of the public right-of-way for **one (1) sign(s)** for **WINDY CITY HAND CAR WASH-NORTH AVE.**, adjacent to the premises known as **2524 W. North Ave.**.

Dear Alderman **Proco Joe Moreno**:

The applicant referenced above has requested the use of the public right-of-way for a **sign(s)**. An ordinance has been prepared by the Department of Business Affairs and Consumer Protection – Small Business Center - Public Way Use Unit for presentation to the City Council. Because this request was made for properties located in your ward, as approved by you as per the attached, I respectfully request that you introduce the attached ordinance at the next City Council meeting.

If you have any questions regarding this ordinance, please contact Anthony Bertuca at (312) 744-5506.

Department of Business Affairs and Consumer Protection



City of Chicago



O2014-8219

Office of the City Clerk

Document Tracking Sheet

| | |
|---------------------------------|--|
| Meeting Date: | 10/8/2014 |
| Sponsor(s): | Moreno (1) |
| Type: | Ordinance |
| Title: | Grant(s) of privilege in public way for XOCO |
| Committee(s) Assignment: | Committee on Transportation and Public Way |

ORDINANCE
XOCO
Acct. No. 386928 - 1
Permit No. 1113171

Be It Ordained by the City Council of the City of Chicago:

SECTION 1. Permission and authority are hereby given and granted to XOCO, upon the terms and subject to the conditions of this ordinance to maintain and use one (1) sign(s) projecting over the public right-of-way attached to its premises known as 1471 N. Milwaukee Ave..

Said sign structure(s) measures as follows; along N. Milwaukee Avenue:
One (1) at two (2) feet in length, seven (7) feet in height and fifteen (15) feet above grade level.

The location of said privilege shall be as shown on prints kept on file with the Department of Business Affairs and Consumer Protection and the Office of the City Clerk.

Said privilege shall be constructed in accordance with plans and specifications approved by the Department of Transportation (Division of Project Development) and Zoning Department - Signs.

This grant of privilege in the public way shall be subject to the provisions of Section 10-28-015 and all other required provisions of the Municipal Code of Chicago.

The grantee shall pay to the City of Chicago as compensation for the privilege #1113171 herein granted the sum of one hundred (\$100.00) per annum in advance.

A 25% penalty will be added for payments received after due date.

The permit holder agrees to hold the City of Chicago harmless for any damage, relocation or replacement costs associated with damage, relocation or removal of private property caused by the City performing work in the public way.

Authority herein given and granted for a period of five (5) years from and after Date of Passage.

Alderman _____




Proco Joe Moreno 1st Ward

ericaf - 4/8/2014 5:01:27 PM

R:\6800-6899\6882.00 FRONTERA XOCO DOS\CAD\CD\6882.00_PATIO ELEVATION.dwg

50 SIDE ELEVATION
SCALE: 1/16" = 1'-0"

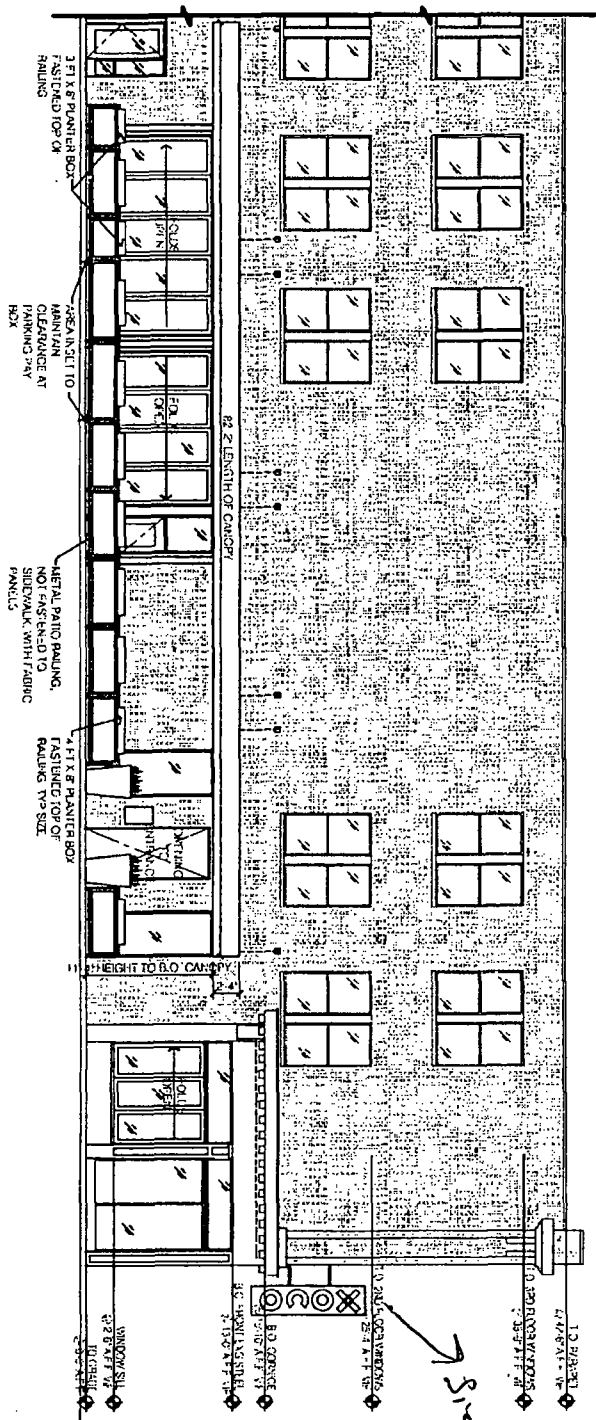

10 South Eighth Street
Minneapolis MN 55402

1 612.339.2257
1 612.349.2930
sheadesign.com

Project ID#
XOCO
1471 MILWAUKEE AVE.
CHICAGO, IL 60622
CLIENT: FRONTERA

1101

SHEETS COVERED BY THIS SET

11.30.13
EXPIRATION DATE OF THE LICENSE
DAVID A. SHEA, ARCHITECT

SIGNATURE

DATE ISSUED

06-03-2014

REG. NO.

6882.00

PROJECT NO.

04-08-14

DATE

checked

EF

SIDE ELEVATION

A200

03/14



10/08/2014

Alderman **Proco Joe Moreno**
Ward # 01
City of Chicago
City Hall, Room 300
121 North LaSalle Street
Chicago, Illinois 60602

Re: An ordinance to use and maintain a portion of the public right-of-way for **one (1) sign(s)** for **XOCO**, adjacent to the premises known as **1471 N. Milwaukee Ave.**

Dear Alderman **Proco Joe Moreno**:

The applicant referenced above has requested the use of the public right-of-way for a **sign(s)**. An ordinance has been prepared by the Department of Business Affairs and Consumer Protection – Small Business Center - Public Way Use Unit for presentation to the City Council. Because this request was made for properties located in your ward, as approved by you as per the attached, I respectfully request that you introduce the attached ordinance at the next City Council meeting.

If you have any questions regarding this ordinance, please contact Anthony Bertuca at (312) 744-5506.

Department of Business Affairs and Consumer Protection



City of Chicago



O2014-8220

Office of the City Clerk

Document Tracking Sheet

| | |
|---------------------------------|---|
| Meeting Date: | 10/8/2014 |
| Sponsor(s): | Moreno (1) |
| Type: | Ordinance |
| Title: | Grant(s) of privilege in public way for 1321 West Grand LLC |
| Committee(s) Assignment: | Committee on Transportation and Public Way |

ORDINANCE
1321 WEST GRAND, LLC
Acct. No. 343492 - 1
Permit No. 1115239

Be It Ordained by the City Council of the City of Chicago:

SECTION 1. Permission and authority are hereby given and granted to 1321 WEST GRAND, LLC, upon the terms and subject to the conditions of this ordinance to maintain and use, as now constructed, one (1) Fire Escape(s) projecting over the public right-of-way adjacent to its premises known as 1321 W. Grand Ave..

Said Fire Escape(s) at W. Grand Avenue measure(s):

One (1) at fourteen (14) feet in length, and six point five (6.5) feet in width for a total of ninety-one (91) square feet.

The location of said privilege shall be as shown on prints kept on file with the Department of Business Affairs and Consumer Protection and the Office of the City Clerk.

Said privilege shall be constructed in accordance with plans and specifications approved by the Department of Transportation (Division of Project Development).

This grant of privilege in the public way shall be subject to the provisions of Section 10-28-015 and all other required provisions of the Municipal Code of Chicago.


The grantee shall pay to the City of Chicago as compensation for the privilege #1115239 herein granted the sum of four hundred (\$400.00) per annum in advance.

A 25% penalty will be added for payments received after due date.

The permit holder agrees to hold the City of Chicago harmless for any damage, relocation or replacement costs associated with damage, relocation or removal of private property caused by the City performing work in the public way.

Authority herein given and granted for a period of five (5) years from and after 07/29/2014.

Alderman _____

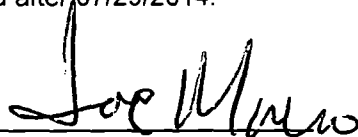

Proco Joe Moreno 1st Ward





Department of Business Affairs and Consumer Protection
Small Business Center- Public Way Use Unit
City Hall - 121 N. LaSalle Street Room 800 • Chicago, IL 60602
(312)-74-GOBIZ (312-744-6249) • (312) 744-1944 (TTY)
<http://www.cityofchicago.org/bacp>

10/08/2014

Alderman Proco Joe Moreno
Ward # 01
City of Chicago
City Hall, Room 300
121 North LaSalle Street
Chicago, Illinois 60602

Re: An ordinance to use and maintain a portion of the public right-of-way for **one (1) fire escape(s)** for
1321 WEST GRAND, LLC, adjacent to the premises known as **1321 W. Grand Ave.**.

Dear Alderman **Proco Joe Moreno**:

The applicant referenced above has requested the use of the public right-of-way for a **fire escape(s)**. An ordinance has been prepared by the Department of Business Affairs and Consumer Protection – Small Business Center - Public Way Use Unit for presentation to the City Council. Because this request was made for properties located in your ward, as approved by you as per the attached, I respectfully request that you introduce the attached ordinance at the next City Council meeting.

If you have any questions regarding this ordinance, please contact Anthony Bertuca at (312) 744-5506.

Department of Business Affairs and Consumer Protection



City of Chicago



O2014-8222

Office of the City Clerk

Document Tracking Sheet

| | |
|---------------------------------|--|
| Meeting Date: | 10/8/2014 |
| Sponsor(s): | Moreno (1) |
| Type: | Ordinance |
| Title: | Grant(s) of privilege in public way for 1815 West Division LLC |
| Committee(s) Assignment: | Committee on Transportation and Public Way |

ORDINANCE
1815 WEST DIVISION, LLC
Acct. No. 390774 - 1
Permit No. 1113346

Be It Ordained by the City Council of the City of Chicago:

SECTION 1. Permission and authority are hereby given and granted to 1815 WEST DIVISION, LLC, upon the terms and subject to the conditions of this ordinance to construct, install, maintain and use five (5) Planter Railling(s) on the public right-of-way for beautification purposes adjacent to its premises known as 1819 W. Division St..

Said Planter Railling(s) at W. Division Street measure(s):

Five (5) at nine point five (9.5) feet in length, and nine point five (9.5) feet in width for a total of four hundred fifty-one point two five (451.25) square feet.

Grantee must allow the required clear and unobstructed space for pedestrian passage at all times per rules and regulations approved by the Department of Transportation.

The location of said privilege shall be as shown on prints kept on file with the Department of Business Affairs and Consumer Protection and the Office of the City Clerk.

Said privilege shall be constructed in accordance with plans and specifications approved by the Department of Planning and Development and Department of Transportation (Division of Project Development).

This grant of privilege in the public way shall be subject to the provisions of Section 10-28-015 and all other required provisions of the Municipal Code of Chicago.


The grantee shall pay to the City of Chicago as compensation for the privilege #1113346 herein granted the sum of zero (\$0.00) per annum in advance.

A 25% penalty will be added for payments received after due date.



The permit holder agrees to hold the City of Chicago harmless for any damage, relocation or replacement costs associated with damage, relocation or removal of private property caused by the City performing work in the public way.

Authority herein given and granted for a period of five (5) years from and after Date of Passage.

Alderman

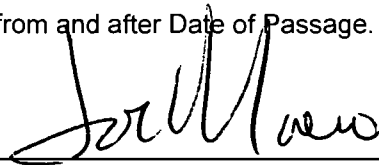

Proco Joe Moreno 1st Ward

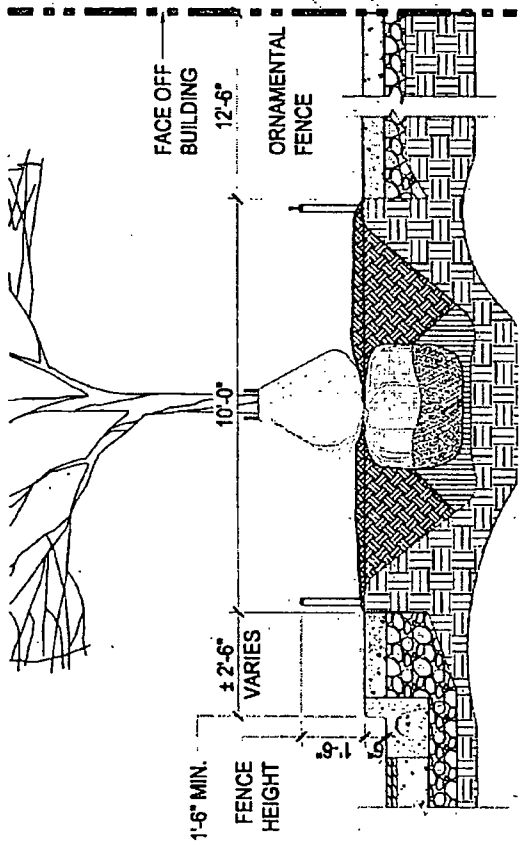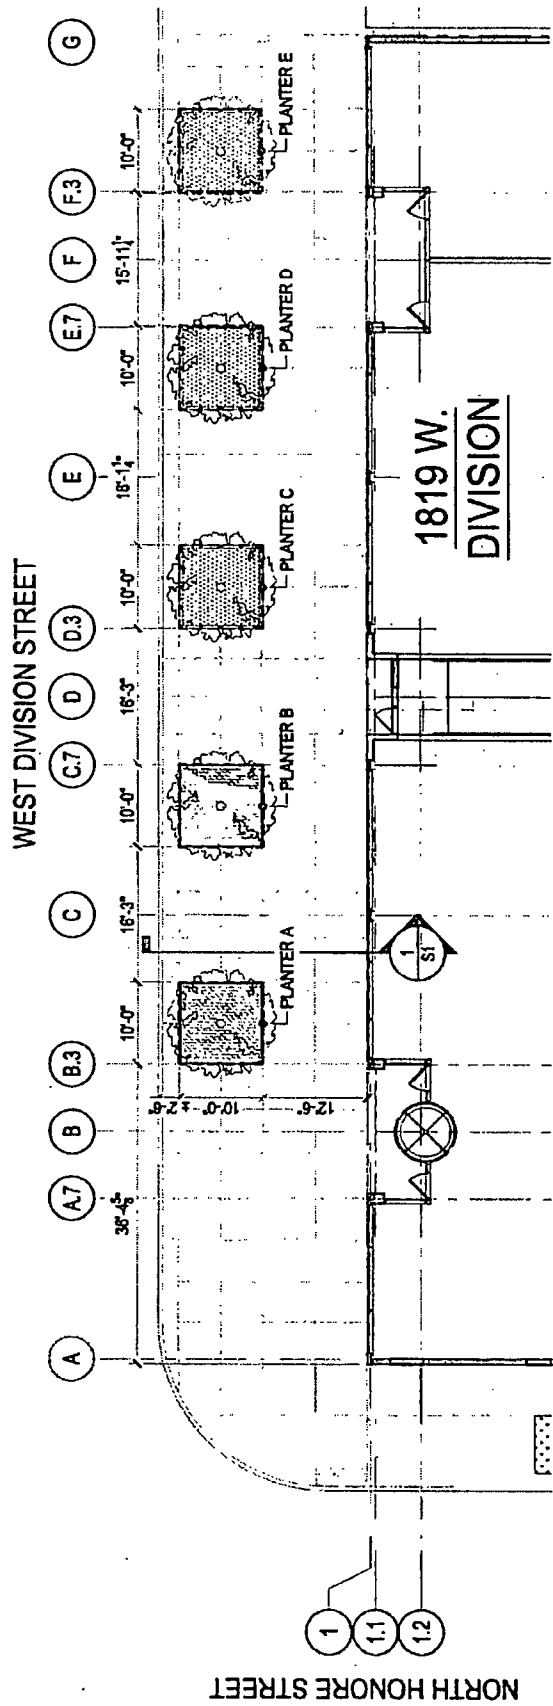

1819 W. DIVISION
Chicago, Illinois
SKETCH 1/1
5.15.2013

204 West Huron Street, Chicago, IL 60654 | Phone: 312-255-1128 Fax: 312-255-7123
1815 West Division, LLC - Owner/Developer | 400 West Huron Street, Chicago, IL 60654 | Phone: 312-255-8800 Fax: 312-255-8030



10/08/2014

Alderman **Proco Joe Moreno**
Ward # 01
City of Chicago
City Hall, Room 300
121 North LaSalle Street
Chicago, Illinois 60602

Re: An ordinance to use and maintain a portion of the public right-of-way for **five (5) planter railing(s)** for **1815 WEST DIVISION, LLC**, adjacent to the premises known as **1819 W. Division St.**

Dear Alderman **Proco Joe Moreno**:

The applicant referenced above has requested the use of the public right-of-way for a **planter railing(s)**. An ordinance has been prepared by the Department of Business Affairs and Consumer Protection – Small Business Center - Public Way Use Unit for presentation to the City Council. Because this request was made for properties located in your ward, as approved by you as per the attached, I respectfully request that you introduce the attached ordinance at the next City Council meeting.

If you have any questions regarding this ordinance, please contact Anthony Bertuca at (312) 744-5506.

Department of Business Affairs and Consumer Protection



City of Chicago



O2014-8224

Office of the City Clerk

Document Tracking Sheet

| | |
|---------------------------------|---|
| Meeting Date: | 10/8/2014 |
| Sponsor(s): | Moreno (1) |
| Type: | Ordinance |
| Title: | Grant(s) of privilege in public way for 2901 N. Rockwell
Condo Assn. |
| Committee(s) Assignment: | Committee on Transportation and Public Way |

ORDINANCE

2901 N. Rockwell Condominium Association

Acct. No. 279736 - 1

Permit No. 1115256

Be It Ordained by the City Council of the City of Chicago:

SECTION 1. Permission and authority are hereby given and granted to 2901 N. Rockwell Condominium Association, upon the terms and subject to the conditions of this ordinance to maintain and use, as now constructed, one (1) Manhole(s) under the public right-of-way adjacent to its premises known as 2901 N. Rockwell St..

Said Manhole(s) at N Rockwell St measure(s):

One (1) at five (5) feet in length, and five (5) feet in width for a total of twenty-five (25) square feet.

The location of said privilege shall be as shown on prints kept on file with the Department of Business Affairs and Consumer Protection and the Office of the City Clerk.

Said privilege shall be constructed in accordance with plans and specifications approved by the Department of Transportation (Office of Underground Coordination) and Department of Water Management.

This grant of privilege in the public way shall be subject to the provisions of Section 10-28-015 and all other required provisions of the Municipal Code of Chicago.


The grantee shall pay to the City of Chicago as compensation for the privilege #1115256 herein granted the sum of four hundred (\$400.00) per annum in advance.

A 25% penalty will be added for payments received after due date.


The permit holder agrees to hold the City of Chicago harmless for any damage, relocation or replacement costs associated with damage, relocation or removal of private property caused by the City performing work in the public way.

Authority herein given and granted for a period of five (5) years from and after 09/29/2014.

Alderman _____

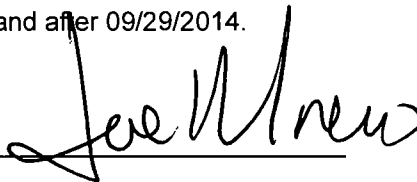A handwritten signature in black ink, appearing to read "Joe Moreno", written over a horizontal line.

Proco Joe Moreno 1st Ward

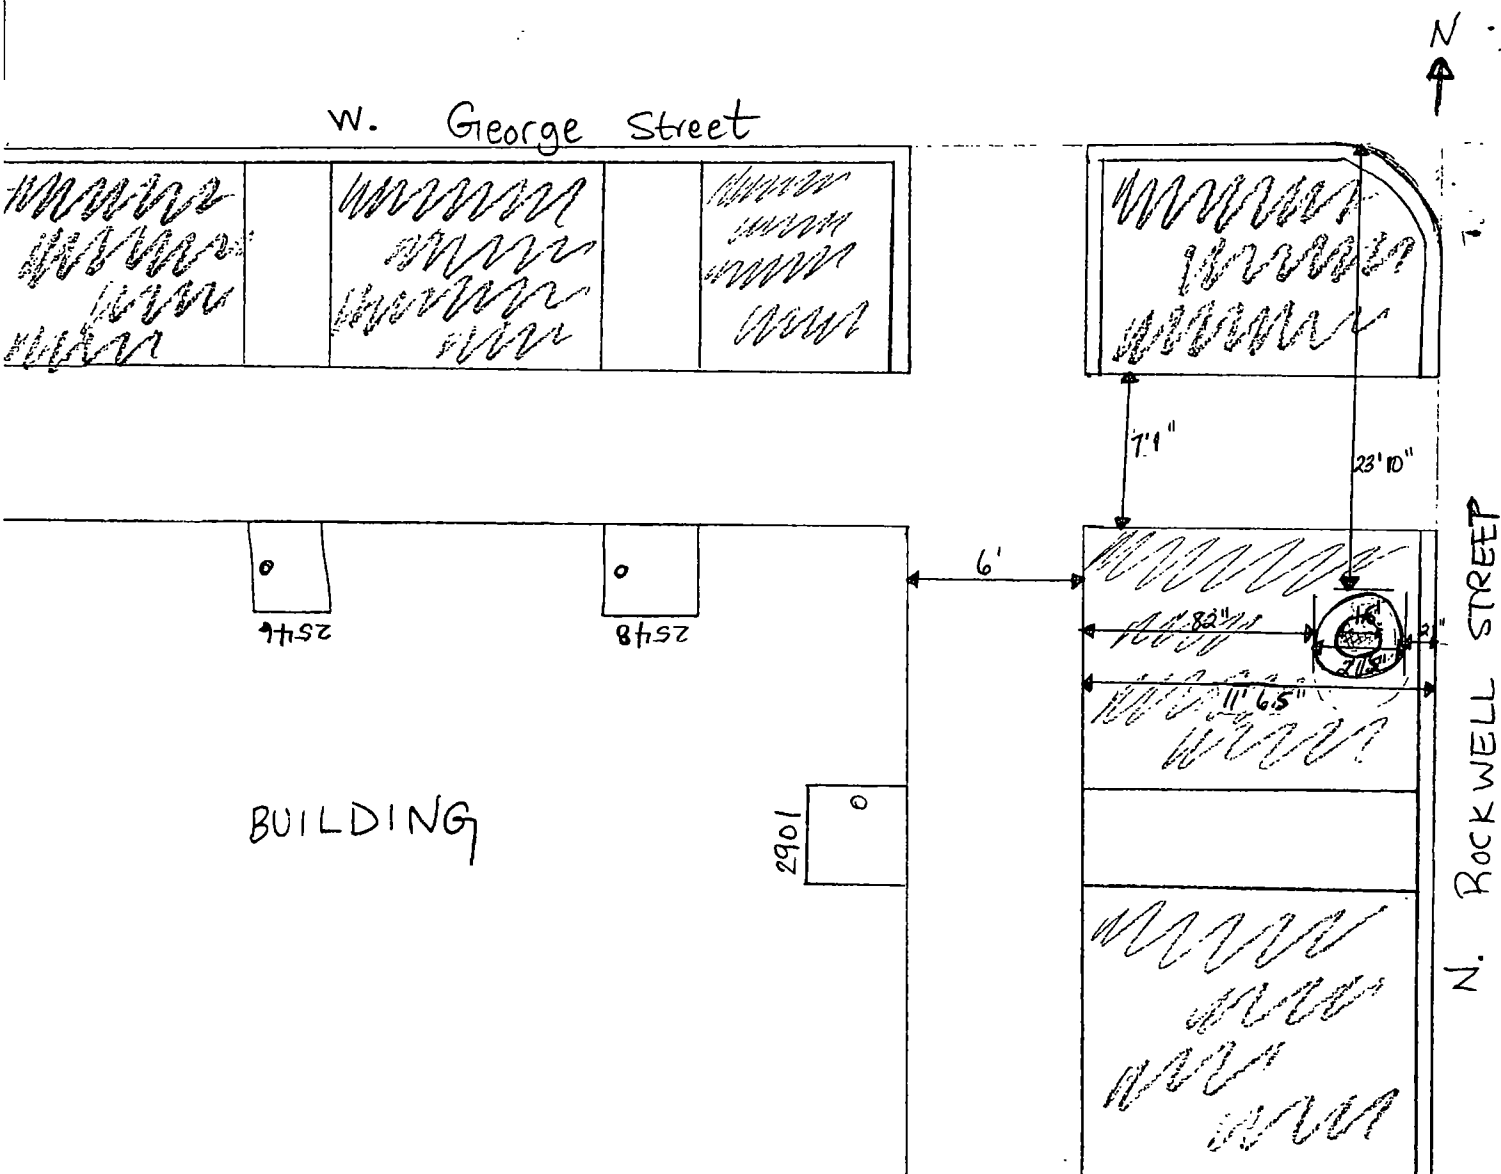



10/08/2014

Alderman Proco Joe Moreno
Ward # 01
City of Chicago
City Hall, Room 300
121 North LaSalle Street
Chicago, Illinois 60602

Re: An ordinance to use and maintain a portion of the public right-of-way for **one (1) manhole(s)** for **2901 N. Rockwell Condominium Association**, adjacent to the premises known as **2901 N. Rockwell St..**

Dear Alderman **Proco Joe Moreno**:

The applicant referenced above has requested the use of the public right-of-way for a **manhole(s)**. An ordinance has been prepared by the Department of Business Affairs and Consumer Protection – Small Business Center - Public Way Use Unit for presentation to the City Council. Because this request was made for properties located in your ward, as approved by you as per the attached, I respectfully request that you introduce the attached ordinance at the next City Council meeting.

If you have any questions regarding this ordinance, please contact Anthony Bertuca at (312) 744-5506.

Department of Business Affairs and Consumer Protection



City of Chicago



O2014-8239

Office of the City Clerk

Document Tracking Sheet

| | |
|---------------------------------|---|
| Meeting Date: | 10/8/2014 |
| Sponsor(s): | Fioretti (2) |
| Type: | Ordinance |
| Title: | Grant(s) of privilege in public way for Chicago Mercantile Exchange, Inc. |
| Committee(s) Assignment: | Committee on Transportation and Public Way |

ORDINANCE
CHICAGO MERCANTILE EXCHANGE INC.
Acct. No. 218626 - 1
Permit No. 1115077

Be It Ordained by the City Council of the City of Chicago:

SECTION 1. Permission and authority are hereby given and granted to CHICAGO MERCANTILE EXCHANGE INC., upon the terms and subject to the conditions of this ordinance to maintain and use two (2) sign(s) projecting over the public right-of-way attached to its premises known as 20 S. Wacker Dr..

Said sign structure(s) measures as follows; along S. Wacker Drive:
Two (2) at eleven point seven five (11.75) feet in length, eleven point nine six (11.96) feet in height and fifty (50) feet above grade level.

The location of said privilege shall be as shown on prints kept on file with the Department of Business Affairs and Consumer Protection and the Office of the City Clerk.

Said privilege shall be constructed in accordance with plans and specifications approved by the Department of Transportation (Division of Project Development) and Zoning Department - Signs.

This grant of privilege in the public way shall be subject to the provisions of Section 10-28-015 and all other required provisions of the Municipal Code of Chicago.

The grantee shall pay to the City of Chicago as compensation for the privilege #1115077 herein granted the sum of six hundred (\$600.00) per annum in advance.

A 25% penalty will be added for payments received after due date.

The permit holder agrees to hold the City of Chicago harmless for any damage, relocation or replacement costs associated with damage, relocation or removal of private property caused by the City performing work in the public way.

Authority herein given and granted for a period of five (5) years from and after 06/30/2014.

Alderman

Bob Fioretti 2nd Ward

By signing this Customer Acceptance on this print, I understand that I am accepting all aspects of this drawing.
This includes artwork, specifications, dimensions, spelling, and all other representations herein.
I also understand that color reproductions on this print are approximate, and that color and content printed elsewhere herein are correct.

CUSTOMER ACCEPTANCE SIGNATURE

DATE

X

APPROVED LANDLORD ACCEPTANCE SIGNATURE

DATE

L.S.G. SALES INITIALS

DATE

**Landmark
Sign
group**

7434 Industrial Avenue
Chesterton, IN 46304
phone 219 762.8577
fax 219 762 4259
www.landmarksign.com

PRINTED ORDER NUMBER

LY-20138-1

LARRY YURKO
L.S.G. SALES REPRESENTATIVE

07-18-11
DATE


CME GROUP

CLIENT NAME

20 S WACKER DR.
CHICAGO, IL
JOB LOCATION

IN 8'x8' - 14'

DRAWN BY SCALE

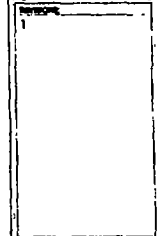

Designed
110 Volts

Electrical Connection NOT to
be made until 5 ft. at time of
installation.
Second trip will be changed
at time of installation.



THIS DRAWING IS THE PROPERTY OF
LANDMARK SIGN GROUP, INC.
REPRODUCTION OR TRANSMISSION OF ANY
PART OF THIS DRAWING WITHOUT THE
WRITTEN PERMISSION OF LANDMARK SIGN GROUP, INC.
IS PROHIBITED.

25'-0"

3'-3 5/8"

CME Group

► TWO (2) SETS OF FABRICATED STAINLESS STEEL LETTERS WITH SATIN FINISH/
REVERSE ILLUMINATED WITH WHITE LEDS/
MOUNTED TO GRANITE FASCIA ON 20 SOUTH WACKER ELEVATION & ON RIVER ELEVATION

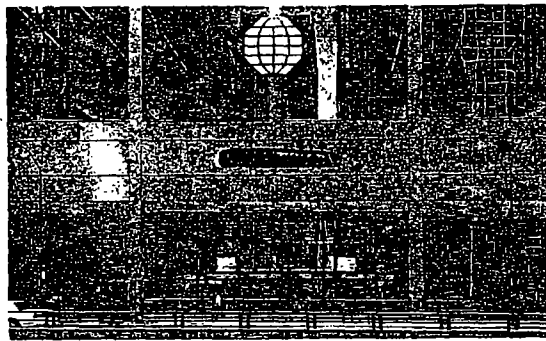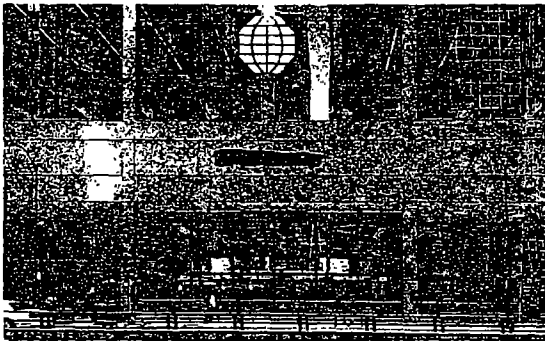



10/08/2014

Alderman **Bob Fioretti**
Ward # **02**
City of Chicago
City Hall, Room **300**
121 North LaSalle Street
Chicago, Illinois 60602

Re: An ordinance to use and maintain a portion of the public right-of-way for **two (2) sign(s)** for
CHICAGO MERCANTILE EXCHANGE INC., adjacent to the premises known as **20 S. Wacker Dr.**.

Dear Alderman **Bob Fioretti**:

The applicant referenced above has requested the use of the public right-of-way for a **sign(s)**. An ordinance has been prepared by the Department of Business Affairs and Consumer Protection – Small Business Center - Public Way Use Unit for presentation to the City Council. Because this request was made for properties located in your ward, as approved by you as per the attached, I respectfully request that you introduce the attached ordinance at the next City Council meeting.

If you have any questions regarding this ordinance, please contact Anthony Bertuca at (312) 744-5506.

Department of Business Affairs and Consumer Protection



City of Chicago



O2014-8241

Office of the City Clerk

Document Tracking Sheet

| | |
|---------------------------------|---|
| Meeting Date: | 10/8/2014 |
| Sponsor(s): | Fioretti (2) |
| Type: | Ordinance |
| Title: | Grant(s) of privilege in public way for Digital Printers Square LLC |
| Committee(s) Assignment: | Committee on Transportation and Public Way |

sixNANCE
DIGITAL PRINTERS SQUARE, LLC
Acct. No. 335872 - 1
Permit No. 1112060

Be It Ordained by the City Council of the City of Chicago:

SECTION 1. Permission and authority are hereby given and granted to DIGITAL PRINTERS SQUARE, LLC, upon the terms and subject to the conditions of this ordinance to maintain and use, as now constructed, six (6) Entrance Enclosure(s) on the public right-of-way adjacent to its premises known as 600-780 S. Federal St..

Said Entrance Enclosure(s) at 620 S. Federal Street measure(s):

One (1) at twenty-two (22) feet in length, and four (4) feet in width for a total of eighty-eight (88) square feet.

Said Entrance Enclosure(s) at 640 S. Federal Street measure(s):

One (1) at twenty-two (22) feet in length, and four (4) feet in width for a total of eighty-eight (88) square feet.

Said Entrance Enclosure(s) at 680 S. Federal Street measure(s):

One (1) at twenty-two (22) feet in length, and four (4) feet in width for a total of eighty-eight (88) square feet.

Said Entrance Enclosure(s) at 740 S. Federal Street measure(s):

One (1) at twenty-two (22) feet in length, and four (4) feet in width for a total of eighty-eight (88) square feet.

Said Entrance Enclosure(s) at 780 S. Federal Street measure(s):

One (1) at twenty-two (22) feet in length, and four (4) feet in width for a total of eighty-eight (88) square feet.

Said Entrance Enclosure(s) at 700 S. Federal Street measure(s):

One (1) at twenty-five (25) feet in length, and ten (10) feet in width for a total of two hundred fifty (250) square feet.

The location of said privilege shall be as shown on prints kept on file with the Department of Business Affairs and Consumer Protection and the Office of the City Clerk.

Said privilege shall be constructed in accordance with plans and specifications approved by the Department of Planning and Development and Department of Transportation (Division of Project Development).

This grant of privilege in the public way shall be subject to the provisions of Section 10-28-015 and all other required provisions of the Municipal Code of Chicago.

The grantee shall pay to the City of Chicago as compensation for the privilege #1112060 herein granted the sum of five thousand six hundred thirty (\$5,630.00) per annum in advance.

A 25% penalty will be added for payments received after due date.

The permit holder agrees to hold the City of Chicago harmless for any damage, relocation or replacement costs associated with damage, relocation or removal of private property caused by the City performing work in the public way.

Authority herein given and granted for a period of five (5) years from and after 11/05/2013.

Alderman _____


Bob Fioretti 2nd Ward

(Page 2)

(Page 2)

(Page 2)

(Page 2)

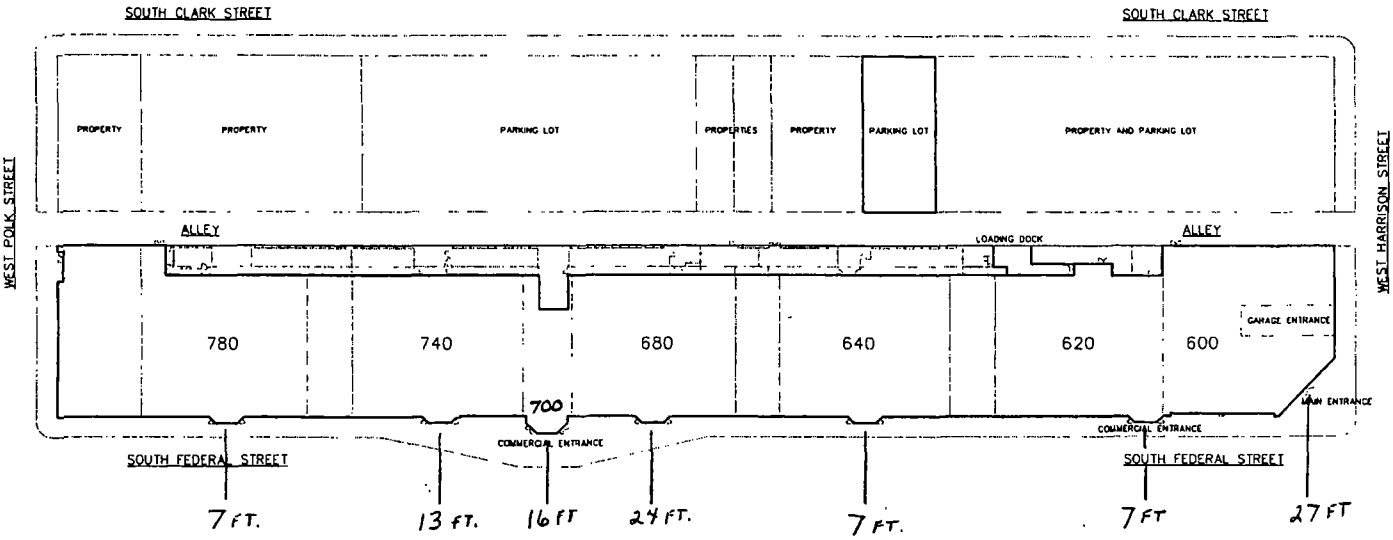

SIDEWALK WIDTH FROM VESTIBULE TO CURB



CHICAGO - 600-780 S FEDERAL



Department of Business Affairs and Consumer Protection

Small Business Center- Public Way Use Unit

City Hall - 121 N. LaSalle Street Room 800 • Chicago, IL 60602

(312)-74-GOBIZ (312-744-6249) • (312) 744-1944 (TTY)

<http://www.cityofchicago.org/bacp>

10/08/2014

Alderman Bob Fioretti

Ward # 02

City of Chicago

City Hall, Room **300**

121 North LaSalle Street

Chicago, Illinois 60602

Re: An ordinance to use and maintain a portion of the public right-of-way for **six (6) entrance enclosure(s)** for **DIGITAL PRINTERS SQUARE, LLC**, adjacent to the premises known as **600-780 S. Federal St.**

Dear Alderman **Bob Fioretti**:

The applicant referenced above has requested the use of the public right-of-way for **entrance enclosure(s)**. An ordinance has been prepared by the Department of Business Affairs and Consumer Protection – Small Business Center - Public Way Use Unit for presentation to the City Council. Because this request was made for properties located in your ward, as approved by you as per the attached, I respectfully request that you introduce the attached ordinance at the next City Council meeting.

If you have any questions regarding this ordinance, please contact Anthony Bertuca at (312) 744-5506.

Department of Business Affairs and Consumer Protection



City of Chicago



O2014-8243

Office of the City Clerk

Document Tracking Sheet

| | |
|---------------------------------|--|
| Meeting Date: | 10/8/2014 |
| Sponsor(s): | Fioretti (2) |
| Type: | Ordinance |
| Title: | Grant(s) of privilege in public way for McDonald's No. 26364 |
| Committee(s) Assignment: | Committee on Transportation and Public Way |

ORDINANCE
MCDONALD'S #26364
Acct. No. 322573 - 1
Permit No. 1115359

Be It Ordained by the City Council of the City of Chicago:

SECTION 1. Permission and authority are hereby given and granted to MCDONALD'S #26364, upon the terms and subject to the conditions of this ordinance to maintain and use, as now constructed, one (1) Banner(s) projecting over the public right-of-way adjacent to its premises known as 233 W. Jackson Blvd..

Said Banner(s) at S. Franklin measure(s):

One (1) at one point eight three (1.83) foot in length, and six (6) feet in width for a total of ten point nine eight (10.98) square feet.

The location of said privilege shall be as shown on prints kept on file with the Department of Business Affairs and Consumer Protection and the Office of the City Clerk.

Said privilege shall be constructed in accordance with plans and specifications approved by the Zoning Department - Signs.

This grant of privilege in the public way shall be subject to the provisions of Section 10-28-015 and all other required provisions of the Municipal Code of Chicago.

The grantee shall pay to the City of Chicago as compensation for the privilege #1115359 herein granted the sum of seventy-five (\$75.00) per annum in advance.


A 25% penalty will be added for payments received after due date.


The permit holder agrees to hold the City of Chicago harmless for any damage, relocation or replacement costs associated with damage, relocation or removal of private property caused by the City performing work in the public way.

Authority herein given and granted for a period of five (5) years from and after 06/11/2013.

Alderman _____

Bob Fioretti and Ward _____

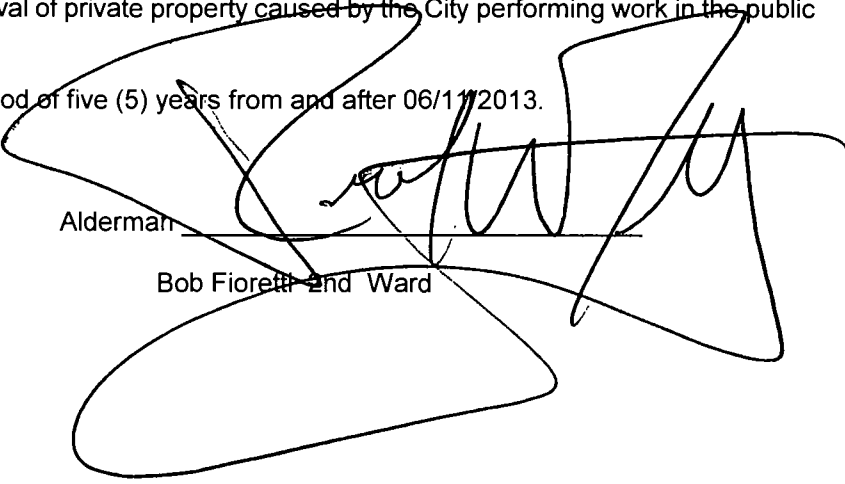

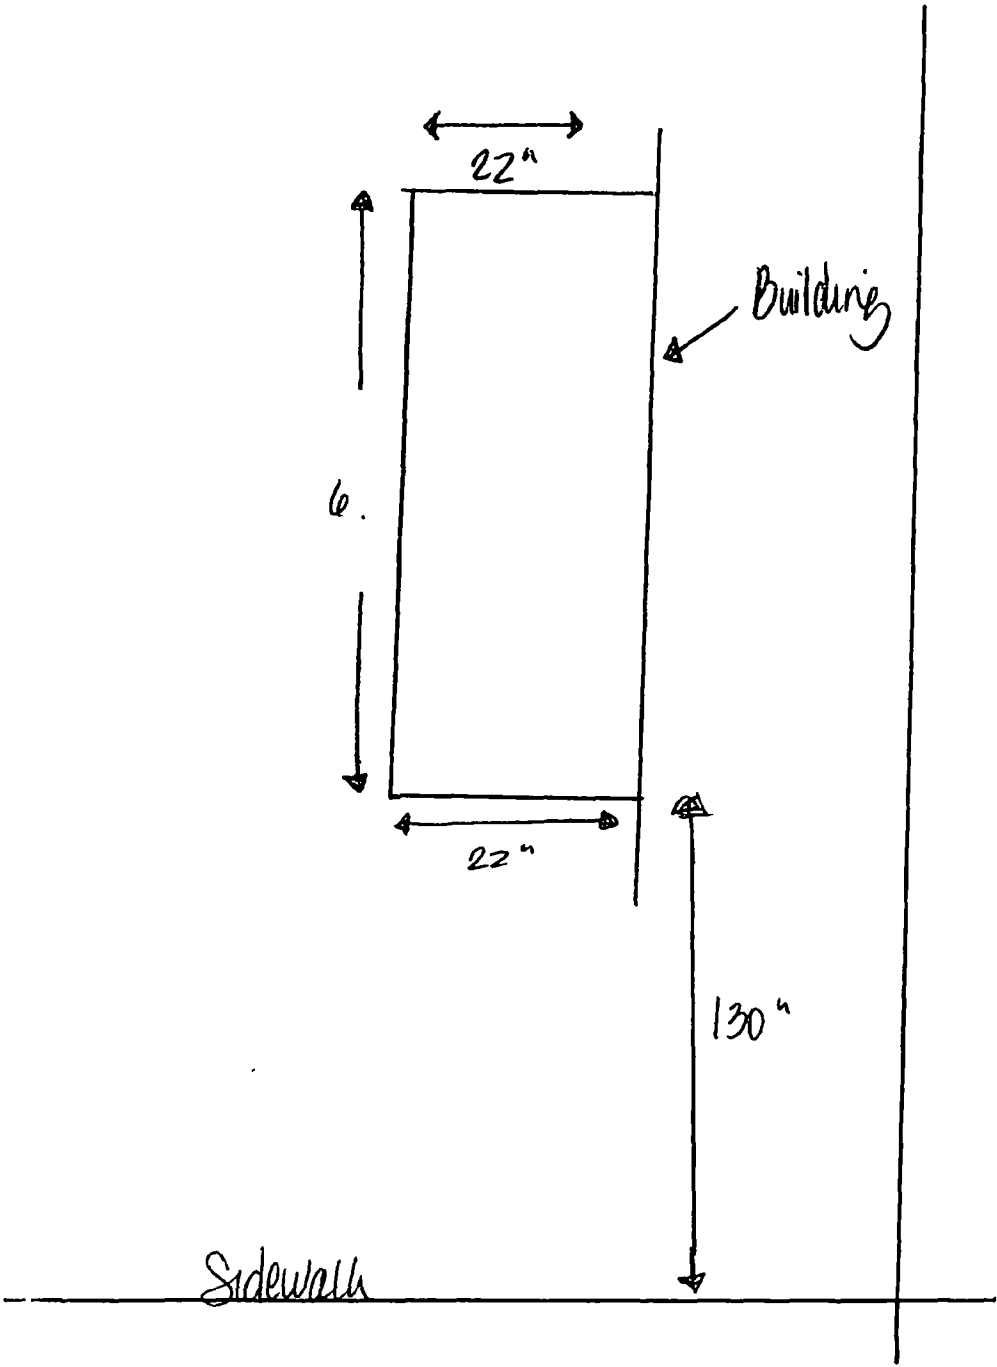



10/08/2014

Alderman **Bob Fioretti**
Ward # 02
City of Chicago
City Hall, Room 300
121 North LaSalle Street
Chicago, Illinois 60602

Re: An ordinance to use and maintain a portion of the public right-of-way for **one (1) banner(s)** for
MCDONALD'S #26364, adjacent to the premises known as **233 W. Jackson Blvd.**

Dear Alderman **Bob Fioretti**:

The applicant referenced above has requested the use of the public right-of-way for a **banner(s)**. An ordinance has been prepared by the Department of Business Affairs and Consumer Protection – Small Business Center - Public Way Use Unit for presentation to the City Council. Because this request was made for properties located in your ward, as approved by you as per the attached, I respectfully request that you introduce the attached ordinance at the next City Council meeting.

If you have any questions regarding this ordinance, please contact Anthony Bertuca at (312) 744-5506.

Department of Business Affairs and Consumer Protection



City of Chicago



O2014-8249

Office of the City Clerk

Document Tracking Sheet

| | |
|---------------------------------|---|
| Meeting Date: | 10/8/2014 |
| Sponsor(s): | Fioretti (2) |
| Type: | Ordinance |
| Title: | Grant(s) of privilege in public way for Mercy Home for Boys & Girls |
| Committee(s) Assignment: | Committee on Transportation and Public Way |

ORDINANCE
MERCY HOME FOR BOYS & GIRLS
Acct. No. 206789 - 3
Permit No. 1115015

Be It Ordained by the City Council of the City of Chicago:

SECTION 1. Permission and authority are hereby given and granted to MERCY HOME FOR BOYS & GIRLS, upon the terms and subject to the conditions of this ordinance to maintain and use, as now constructed, Facade on the public right-of-way adjacent to its premises known as 1118-20 W. Jackson Blvd..

Said Facade at W. JACKSON BLVD measure(s):

One (1) at eighty point six seven (80.67) feet in length, and point five (.5) feet in width for a total of forty point three four (40.34) square feet.

The location of said privilege shall be as shown on prints kept on file with the Department of Business Affairs and Consumer Protection and the Office of the City Clerk.

Said privilege shall be constructed in accordance with plans and specifications approved by the Department of Planning and Development and Department of Transportation (Division of Project Development).

This grant of privilege in the public way shall be subject to the provisions of Section 10-28-015 and all other required provisions of the Municipal Code of Chicago.

The grantee shall pay to the City of Chicago as compensation for the privilege #1115015 herein granted the sum of four hundred (\$400.00) per annum in advance.


A 25% penalty will be added for payments received after due date.

The permit holder agrees to hold the City of Chicago harmless for any damage, relocation or replacement costs associated with damage, relocation or removal of private property caused by the City performing work in the public way.

Authority herein given and granted for a period of five (5) years from and after 07/21/2014.

Alderman

Bob Fioretti 2nd Ward

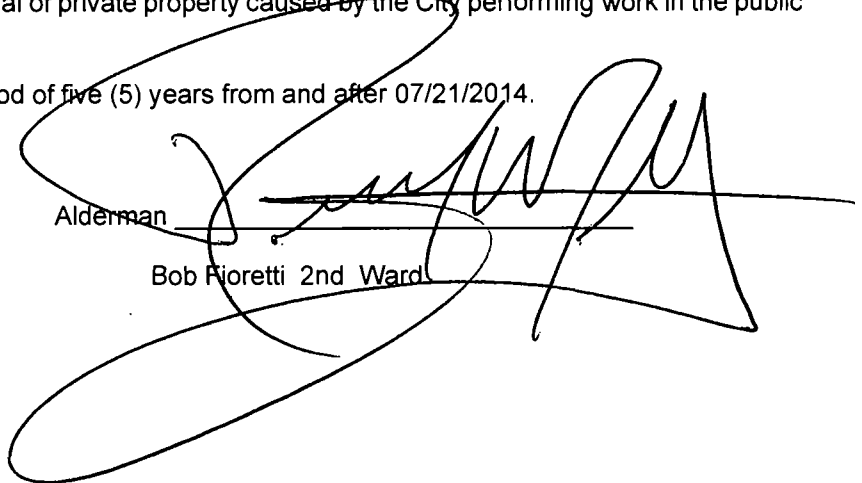

Mercy Home for Boys and Girls

1118-1120 Jackson Blvd

Public Way Encroachment

Account # 206789

AUG/11/2009/TUE 11:27 AM

FAX No.


P. 002

(Page

Page

(Page

Page

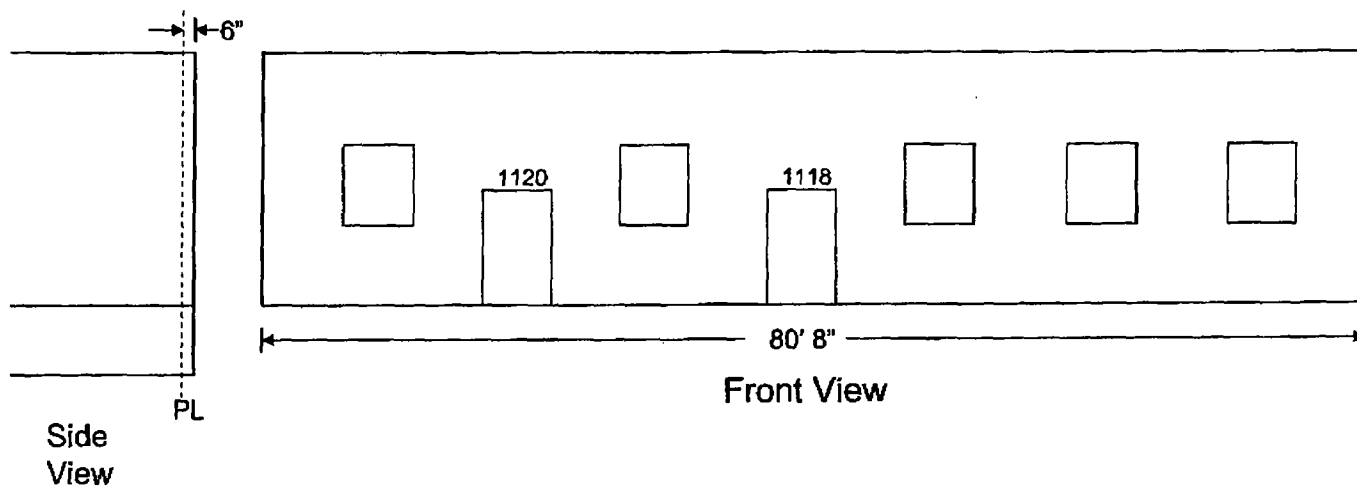



10/08/2014

Alderman Bob Fioretti
Ward # 02
City of Chicago
City Hall, Room **300**
121 North LaSalle Street
Chicago, Illinois 60602

Re: An ordinance to use and maintain a portion of the public right-of-way for **one (1) facade(s)** for
MERCY HOME FOR BOYS & GIRLS, adjacent to the premises known as **1118-20 W. Jackson**
Blvd.

Dear Alderman Bob Fioretti:

The applicant referenced above has requested the use of the public right-of-way for a **facade(s)**. An ordinance has been prepared by the Department of Business Affairs and Consumer Protection – Small Business Center - Public Way Use Unit for presentation to the City Council. Because this request was made for properties located in your ward, as approved by you as per the attached, I respectfully request that you introduce the attached ordinance at the next City Council meeting.

If you have any questions regarding this ordinance, please contact Anthony Bertuca at (312) 744-5506.

Department of Business Affairs and Consumer Protection



City of Chicago



O2014-8252

Office of the City Clerk

Document Tracking Sheet

| | |
|---------------------------------|---|
| Meeting Date: | 10/8/2014 |
| Sponsor(s): | Fioretti (2) |
| Type: | Ordinance |
| Title: | Grant(s) of privilege in public way for Rush University
Medical Center |
| Committee(s) Assignment: | Committee on Transportation and Public Way |

ORDINANCE
RUSH UNIVERSITY MEDICAL CENTER
Acct. No. 62954 - 2
Permit No. 1115160

Be It Ordained by the City Council of the City of Chicago:

SECTION 1. Permission and authority are hereby given and granted to RUSH UNIVERSITY MEDICAL CENTER, upon the terms and subject to the conditions of this ordinance to maintain and use, as now constructed, one (1) Manhole(s) under the public right-of-way adjacent to its premises known as 1653 W. Congress Pkwy..

Said Manhole(s) at W. Congress Parkway measure(s):

One (1) at four (4) feet in length, and four (4) feet in width for a total of sixteen (16) square feet.

The location of said privilege shall be as shown on prints kept on file with the Department of Business Affairs and Consumer Protection and the Office of the City Clerk.

Said privilege shall be constructed in accordance with plans and specifications approved by the Department of Transportation (Office of Underground Coordination) and Department of Water Management.

This grant of privilege in the public way shall be subject to the provisions of Section 10-28-015 and all other required provisions of the Municipal Code of Chicago.

The grantee shall pay to the City of Chicago as compensation for the privilege #1115160 herein granted the sum of four hundred (\$400.00) per annum in advance.

A 25% penalty will be added for payments received after due date.

The permit holder agrees to hold the City of Chicago harmless for any damage, relocation or replacement costs associated with damage, relocation or removal of private property caused by the City performing work in the public way.

Authority herein given and granted for a period of five (5) years from and after 09/29/2014.

Alderman

Bob Fioretti 2nd Ward

Ashland



10/08/2014

Alderman Bob Fioretti
Ward # 02
City of Chicago
City Hall, Room 300
121 North LaSalle Street
Chicago, Illinois 60602

Re: An ordinance to use and maintain a portion of the public right-of-way for **one (1) manhole(s)** for **RUSH UNIVERSITY MEDICAL CENTER**, adjacent to the premises known as **1653 W. Congress Pkwy..**

Dear Alderman **Bob Fioretti**:

The applicant referenced above has requested the use of the public right-of-way for a **manhole(s)**. An ordinance has been prepared by the Department of Business Affairs and Consumer Protection – Small Business Center - Public Way Use Unit for presentation to the City Council. Because this request was made for properties located in your ward, as approved by you as per the attached, I respectfully request that you introduce the attached ordinance at the next City Council meeting.

If you have any questions regarding this ordinance, please contact Anthony Bertuca at (312) 744-5506.

Department of Business Affairs and Consumer Protection



City of Chicago



O2014-8255

Office of the City Clerk

Document Tracking Sheet

| | |
|---------------------------------|--|
| Meeting Date: | 10/8/2014 |
| Sponsor(s): | Fioretti (2) |
| Type: | Ordinance |
| Title: | Grant(s) of privilege in public way for U.S. General Services Administration |
| Committee(s) Assignment: | Committee on Transportation and Public Way |

ORDINANCE
U. S. GENERAL SERVICES ADMINISTRATION
Acct. No. 243261 - 3
Permit No. 1102122

Be It Ordained by the City Council of the City of Chicago:

SECTION 1. Permission and authority are hereby given and granted to U. S. GENERAL SERVICES ADMINISTRATION, upon the terms and subject to the conditions of this ordinance to maintain and use, as now constructed, one (1) Kiosk(s) on the public right-of-way adjacent to its premises known as 77 W. Jackson Blvd..

Said Kiosk(s) at W. Jackson Blvd measure(s):

One (1) at three (3) feet in length, and twelve (12) feet in width for a total of thirty-six (36) square feet.

The location of said privilege shall be as shown on prints kept on file with the Department of Business Affairs and Consumer Protection and the Office of the City Clerk.

Said privilege shall be constructed in accordance with plans and specifications approved by the Department of Transportation (Division of Project Development) and Zoning Department - Signs.

This grant of privilege in the public way shall be subject to the provisions of Section 10-28-015 and all other required provisions of the Municipal Code of Chicago.

The grantee shall pay to the City of Chicago as compensation for the privilege #1102122 herein granted the sum of four hundred (\$400.00) per annum in advance.


A 25% penalty will be added for payments received after due date.


The permit holder agrees to hold the City of Chicago harmless for any damage, relocation or replacement costs associated with damage, relocation or removal of private property caused by the City performing work in the public way.

Authority herein given and granted for a period of five (5) years from and after Date of Passage.

Alderman

Bob Fioretti 2nd Ward

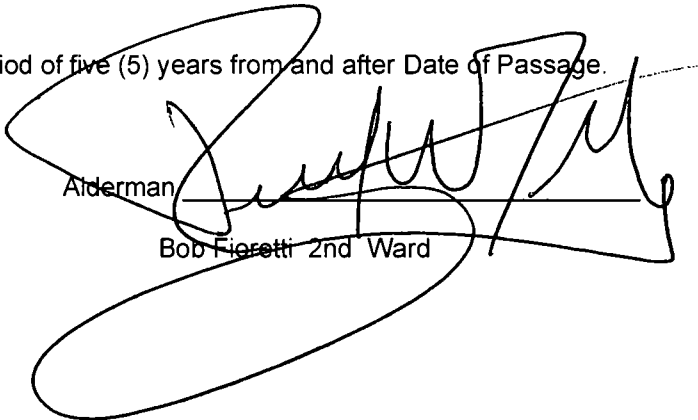A large, stylized handwritten signature in black ink, likely belonging to Bob Fioretti, is written over the printed name and extends upwards into the text area.

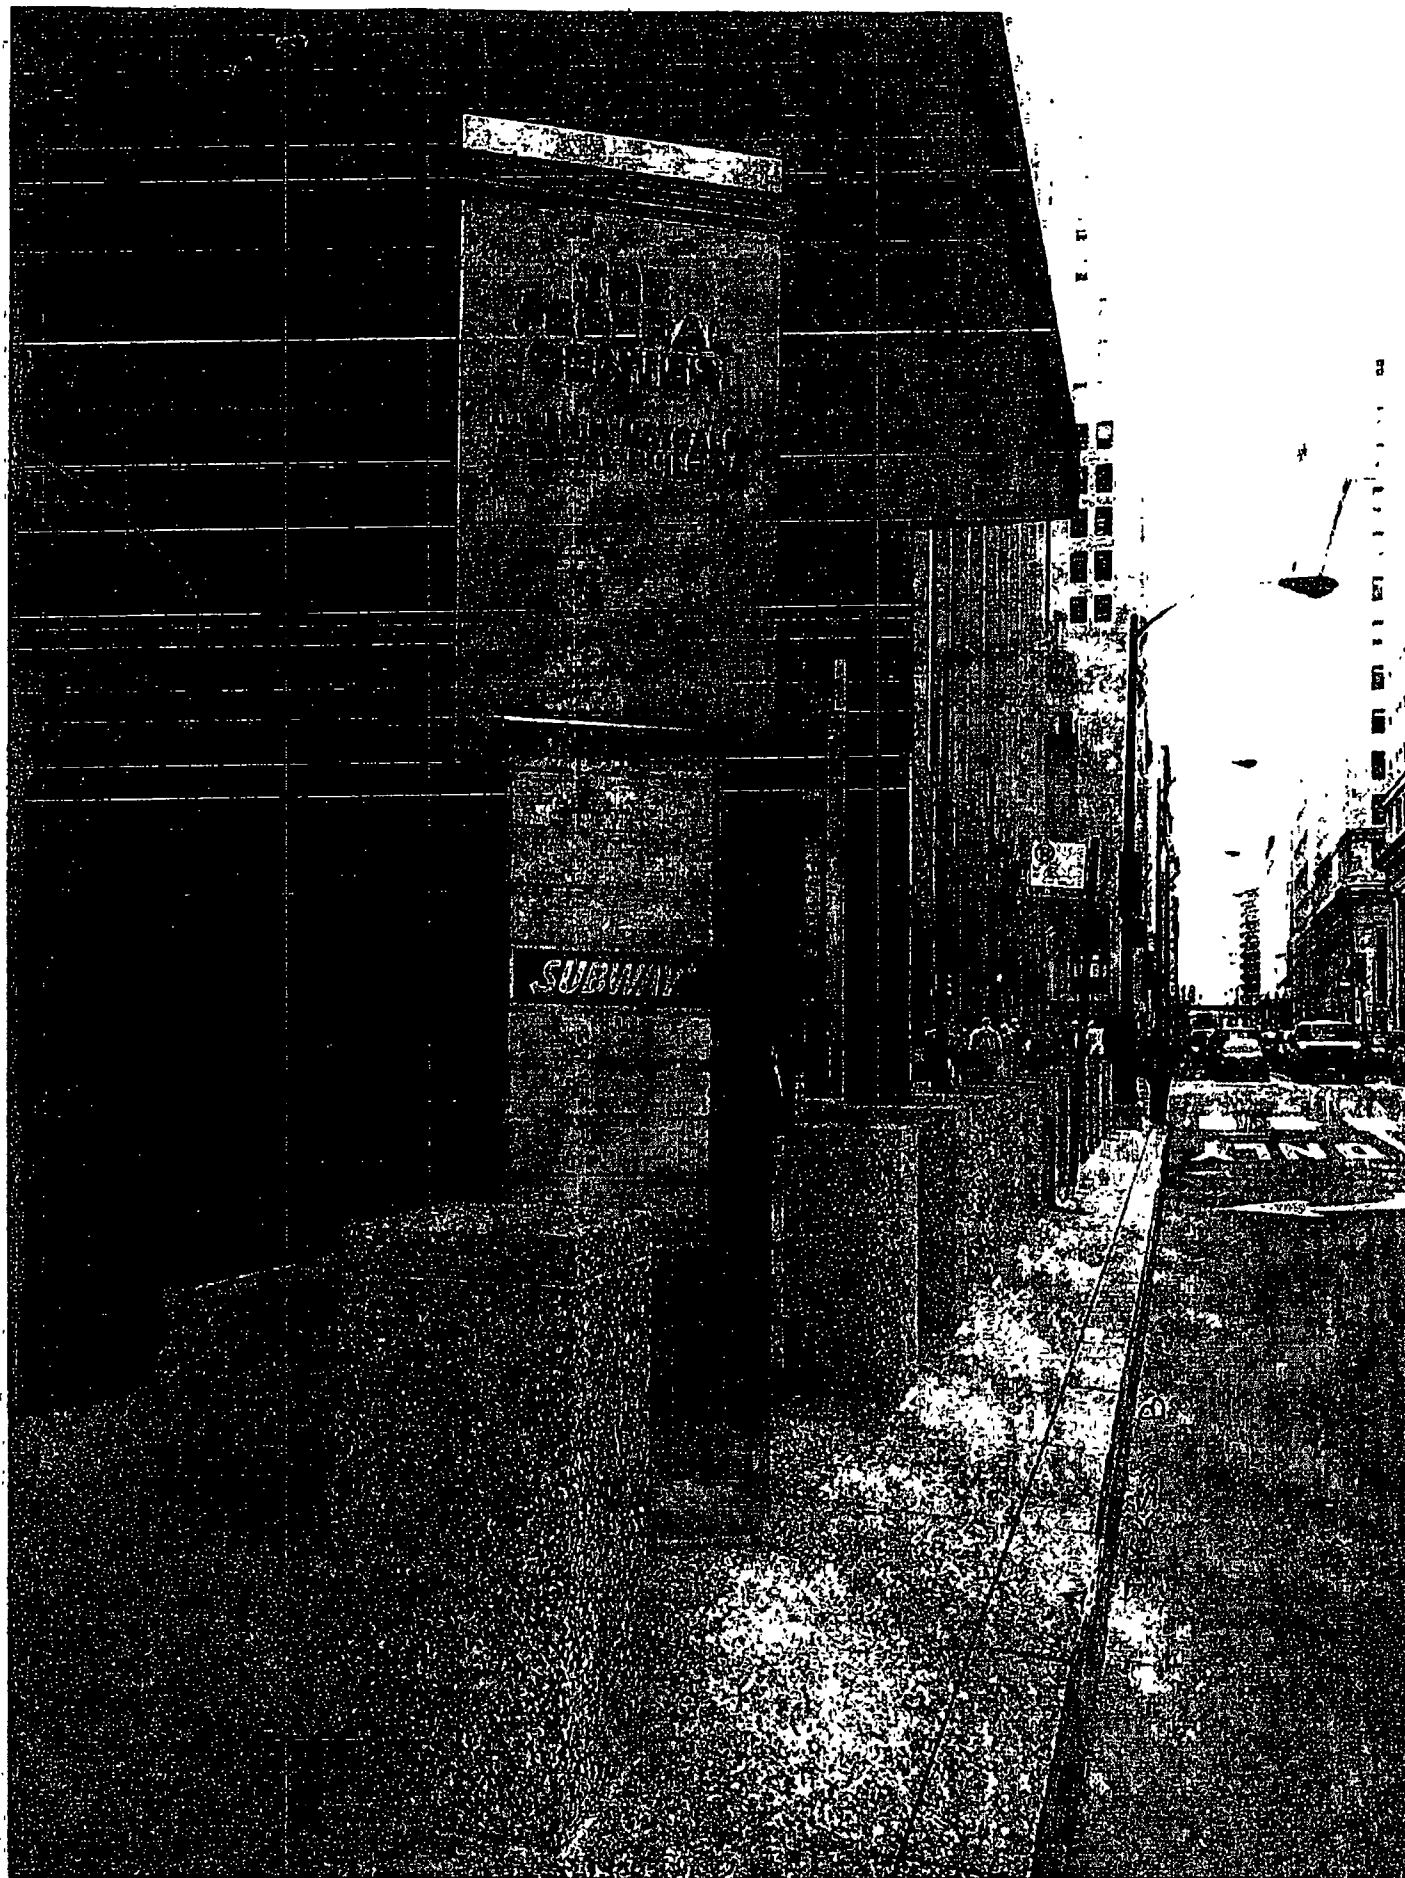



10/08/2014

Alderman Bob Fioretti
Ward # 02
City of Chicago
City Hall, Room **300**
121 North LaSalle Street
Chicago, Illinois 60602

Re: An ordinance to use and maintain a portion of the public right-of-way for **one (1) kiosk(s)** for U. S. **GENERAL SERVICES ADMINISTRATION**, adjacent to the premises known as **77 W. Jackson Blvd.**

Dear Alderman **Bob Fioretti**:

The applicant referenced above has requested the use of the public right-of-way for a **kiosk(s)**. An ordinance has been prepared by the Department of Business Affairs and Consumer Protection— Small Business Center- Public Way Use Unit for presentation to the City Council. Because this request was made for properties located in your ward, as approved by you as per the attached, I respectfully request that you introduce the attached ordinance at the next City Council meeting.

If you have any questions regarding this ordinance, please contact Anthony Bertuca at (312) 744-5506.

Department of Business Affairs and Consumer Protection



City of Chicago



O2014-8257

Office of the City Clerk

Document Tracking Sheet

| | |
|---------------------------------|---|
| Meeting Date: | 10/8/2014 |
| Sponsor(s): | Fioretti (2) |
| Type: | Ordinance |
| Title: | Grant(s) of privilege in public way for 2101 S Michigan LLC |
| Committee(s) Assignment: | Committee on Transportation and Public Way |

ORDINANCE
2101 S MICHIGAN LLC
Acct. No. 391203 - 1
Permit No. 1113688

Be It Ordained by the City Council of the City of Chicago:

SECTION 1. Permission and authority are hereby given and granted to 2101 S MICHIGAN LLC, upon the terms and subject to the conditions of this ordinance to maintain and use one (1) sign(s) projecting over the public right-of-way attached to its premises known as 2101 S. Michigan Ave..

Said sign structure(s) measures as follows; along S MICHIGAN AVE:

One (1) at eight point zero nine (8.09) feet in length, three (3) feet in height and sixteen (16) feet above grade level.

The location of said privilege shall be as shown on prints kept on file with the Department of Business Affairs and Consumer Protection and the Office of the City Clerk.

Said privilege shall be constructed in accordance with plans and specifications approved by the Department of Transportation (Division of Project Development) and Zoning Department - Signs.


This grant of privilege in the public way shall be subject to the provisions of Section 10-28-015 and all other required provisions of the Municipal Code of Chicago.

The grantee shall pay to the City of Chicago as compensation for the privilege #1113688 herein granted the sum of one hundred (\$100.00) per annum in advance.

A 25% penalty will be added for payments received after due date.


The permit holder agrees to hold the City of Chicago harmless for any damage, relocation or replacement costs associated with damage, relocation or removal of private property caused by the City performing work in the public way.

Authority herein given and granted for a period of five (5) years from and after Date of Passage.

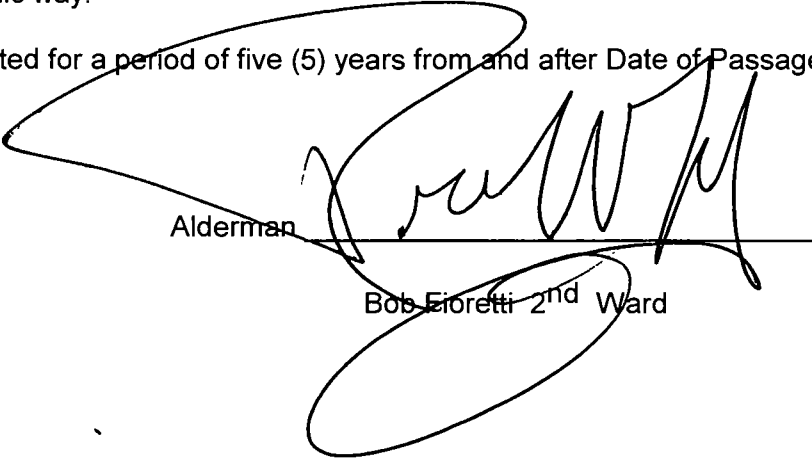



Alderman

Bob Fioretti 2nd Ward

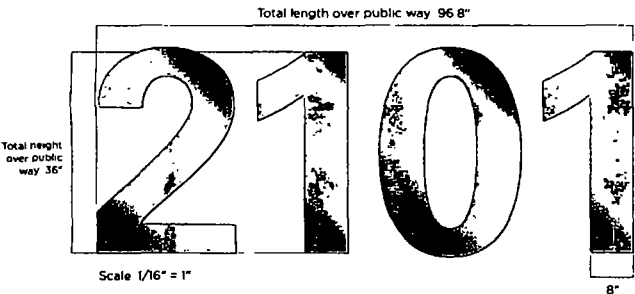

36" (h) X 3" (deep) fabricated LED halo-lit polished stainless steel numbers as shown
Univers 65 Bold Polished faces & returns Pin mounted to concrete wall surface with
#10 Tap Con Anchors and 15" long spacers

Q = 2 sets total one on Michigan and one on 21st Street

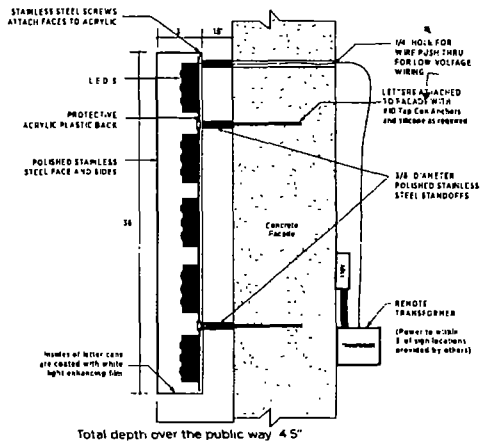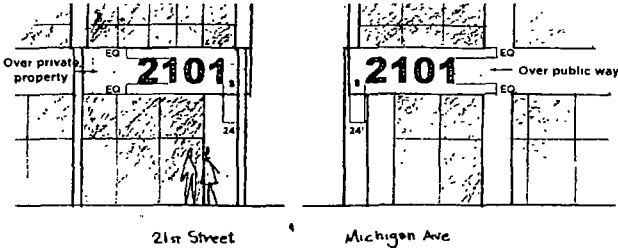

H.M. WITT & CO.
Signs
11128 21st Street
St. Louis, MO 63104
Phone: (314) 773-2547
Fax: (314) 773-2548
Email: hmwitt@hmwitt.com

APPROVED AS IS ☐
APPROVED W/CHANGES ☐
REVISE AND RESUBMIT ☐
APPROVAL
DATE

REVISIONS
05-05-14 Changed typeface

CLIENT 2101 S Michigan LLC
DATE 04 17 14
JOB # Elevation
DRAWN BY bs
SCALE No Scale

THIS IS AN ORIGINAL DRAWING BY H.M. WITT & CO. SIGNS AND IS NOT TO BE REPRODUCED WITHOUT PERMISSION OF H.M. WITT & CO. SIGNS



10/08/2014

Alderman Bob Fioretti
Ward # 02
City of Chicago
City Hall, Room 300
121 North LaSalle Street
Chicago, Illinois 60602

Re: An ordinance to use and maintain a portion of the public right-of-way for **one (1) sign(s)** for **2101 S MICHIGAN LLC**, adjacent to the premises known as **2101 S. Michigan Ave..**

Dear Alderman **Bob Fioretti**:

The applicant referenced above has requested the use of the public right-of-way for a **sign(s)**. An ordinance has been prepared by the Department of Business Affairs and Consumer Protection – Small Business Center - Public Way Use Unit for presentation to the City Council. Because this request was made for properties located in your ward, as approved by you as per the attached, I respectfully request that you introduce the attached ordinance at the next City Council meeting.

If you have any questions regarding this ordinance, please contact Anthony Bertuca at (312) 744-5506.

Department of Business Affairs and Consumer Protection



City of Chicago



O2014-8274

Office of the City Clerk

Document Tracking Sheet

| | |
|---------------------------------|---|
| Meeting Date: | 10/8/2014 |
| Sponsor(s): | Dowell (3) |
| Type: | Ordinance |
| Title: | Grant(s) of privilege in public way for Deliverance Manor |
| Committee(s) Assignment: | Committee on Transportation and Public Way |

ORDINANCE
DELIVERANCE MANOR
Acct. No. 344713 - 1
Permit No. 1115255

Be It Ordained by the City Council of the City of Chicago:

SECTION 1. Permission and authority are hereby given and granted to DELIVERANCE MANOR, upon the terms and subject to the conditions of this ordinance to maintain and use, as now constructed, three (3) Irrigation System(s) under the public right-of-way adjacent to its premises known as 4201 S. Wabash Ave..

Said Irrigation System(s) at E. 42nd Street measure(s):

One (1) at one hundred sixty (160) feet in length, and ten (10) feet in width for a total of one thousand six hundred (1600) square feet.

Said Irrigation System(s) at S. Wabash Avenue measure(s):

One (1) at one hundred four (104) feet in length, and fifteen (15) feet in width for a total of one thousand five hundred sixty (1560) square feet.

Said Irrigation System(s) at S. Wabash Avenue measure(s):

One (1) at sixty (60) feet in length, and fifteen (15) feet in width for a total of nine hundred (900) square feet.

The location of said privilege shall be as shown on prints kept on file with the Department of Business Affairs and Consumer Protection and the Office of the City Clerk.

Said privilege shall be constructed in accordance with plans and specifications approved by the Department of Transportation (Office of Underground Coordination) and Department of Water Management.


This grant of privilege in the public way shall be subject to the provisions of Section 10-28-015 and all other required provisions of the Municipal Code of Chicago.


The grantee shall pay to the City of Chicago as compensation for the privilege #1115255 herein granted the sum of one thousand two hundred (\$1,200.00) per annum in advance.

A 25% penalty will be added for payments received after due date.

The permit holder agrees to hold the City of Chicago harmless for any damage, relocation or replacement costs associated with damage, relocation or removal of private property caused by the City performing work in the public way.

Authority herein given and granted for a period of five (5) years from and after 09/09/2014.

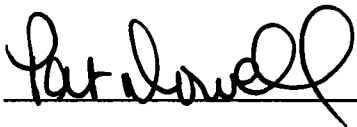Alderman 
Pat Dowell 3rd Ward

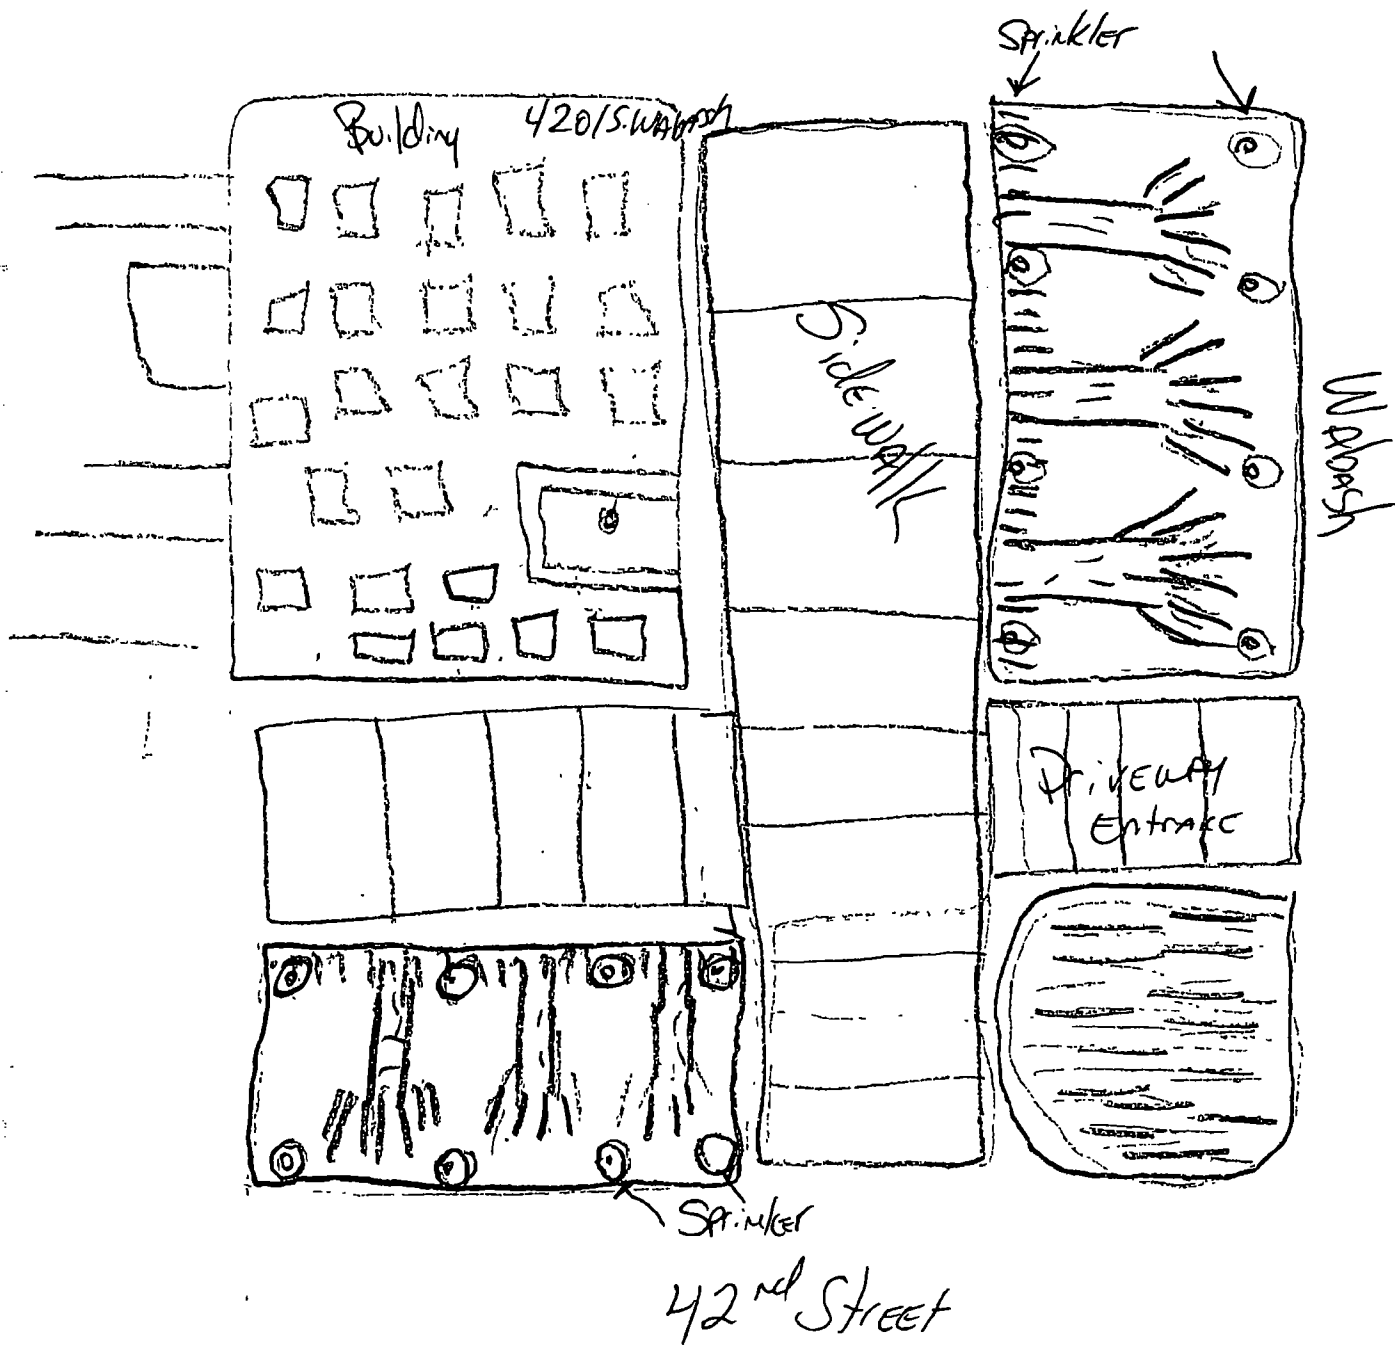



10/08/2014

Alderman **Pat Dowell**
Ward # **03**
City of Chicago
City Hall, Room **300**
121 North LaSalle Street
Chicago, Illinois 60602

Re: An ordinance to use and maintain a portion of the public right-of-way for **three (3) irrigation system(s)** for **DELIVERANCE MANOR**, adjacent to the premises known as **4201 S. Wabash Ave.**

Dear Alderman **Pat Dowell**:


The applicant referenced above has requested the use of the public right-of-way for **irrigation system(s)**. An ordinance has been prepared by the Department of Business Affairs and Consumer Protection – Small Business Center - Public Way Use Unit for presentation to the City Council. Because this request was made for properties located in your ward, as approved by you as per the attached, I respectfully request that you introduce the attached ordinance at the next City Council meeting.

If you have any questions regarding this ordinance, please contact Anthony Bertuca at (312) 744-5506.

Department of Business Affairs and Consumer Protection



City of Chicago

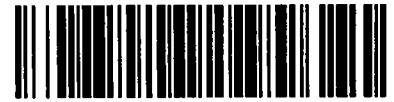

O2014-8276

Office of the City Clerk

Document Tracking Sheet

| | |
|---------------------------------|--|
| Meeting Date: | 10/8/2014 |
| Sponsor(s): | Dowell (3) |
| Type: | Ordinance |
| Title: | Grant(s) of privilege in public way for South Town Sub |
| Committee(s) Assignment: | Committee on Transportation and Public Way |

ORDINANCE
SOUTH TOWN SUB
Acct. No. 55568 - 1
Permit No. 1096755

Be It Ordained by the City Council of the City of Chicago:

SECTION 1. Permission and authority are hereby given and granted to SOUTH TOWN SUB, upon the terms and subject to the conditions of this ordinance to maintain and use two (2) sign(s) projecting over the public right-of-way attached to its premises known as 240 E. 35th St..

Said sign structure(s) measures as follows; along E. 35th Street:

One (1) at five (5) feet in length, six (6) feet in height and ten (10) feet above grade level.

Said sign structure(s) measures as follows; along E. 35th Street:

One (1) at twelve (12) feet in length, four (4) feet in height and twelve (12) feet above grade level.

The location of said privilege shall be as shown on prints kept on file with the Department of Business Affairs and Consumer Protection and the Office of the City Clerk

Said privilege shall be constructed in accordance with plans and specifications approved by the Department of Transportation (Division of Project Development) and Zoning Department- Signs.

This grant of privilege in the public way shall be subject to the provisions of Section 10-28-015 and all other required provisions of the Municipal Code of Chicago.


The grantee shall pay to the City of Chicago as compensation for the privilege #1096755 herein granted the sum of six hundred (\$600.00) per annum in advance.

A 25% penalty will be added for payments received after due date

The permit holder agrees to hold the City of Chicago harmless for any damage, relocation or replacement costs associated with damage, relocation or removal of private property caused by the City performing work in the public way.


Authority herein given and granted for a period of five (5) years from and after Date of Passage.

Alderman

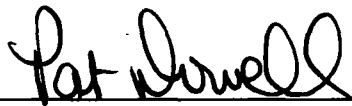A handwritten signature in black ink, appearing to read "Pat Dowell", written over a horizontal line.

Pat Dowell 3rd Ward

sign #2
240 E. 35th St.
Southtown Sub

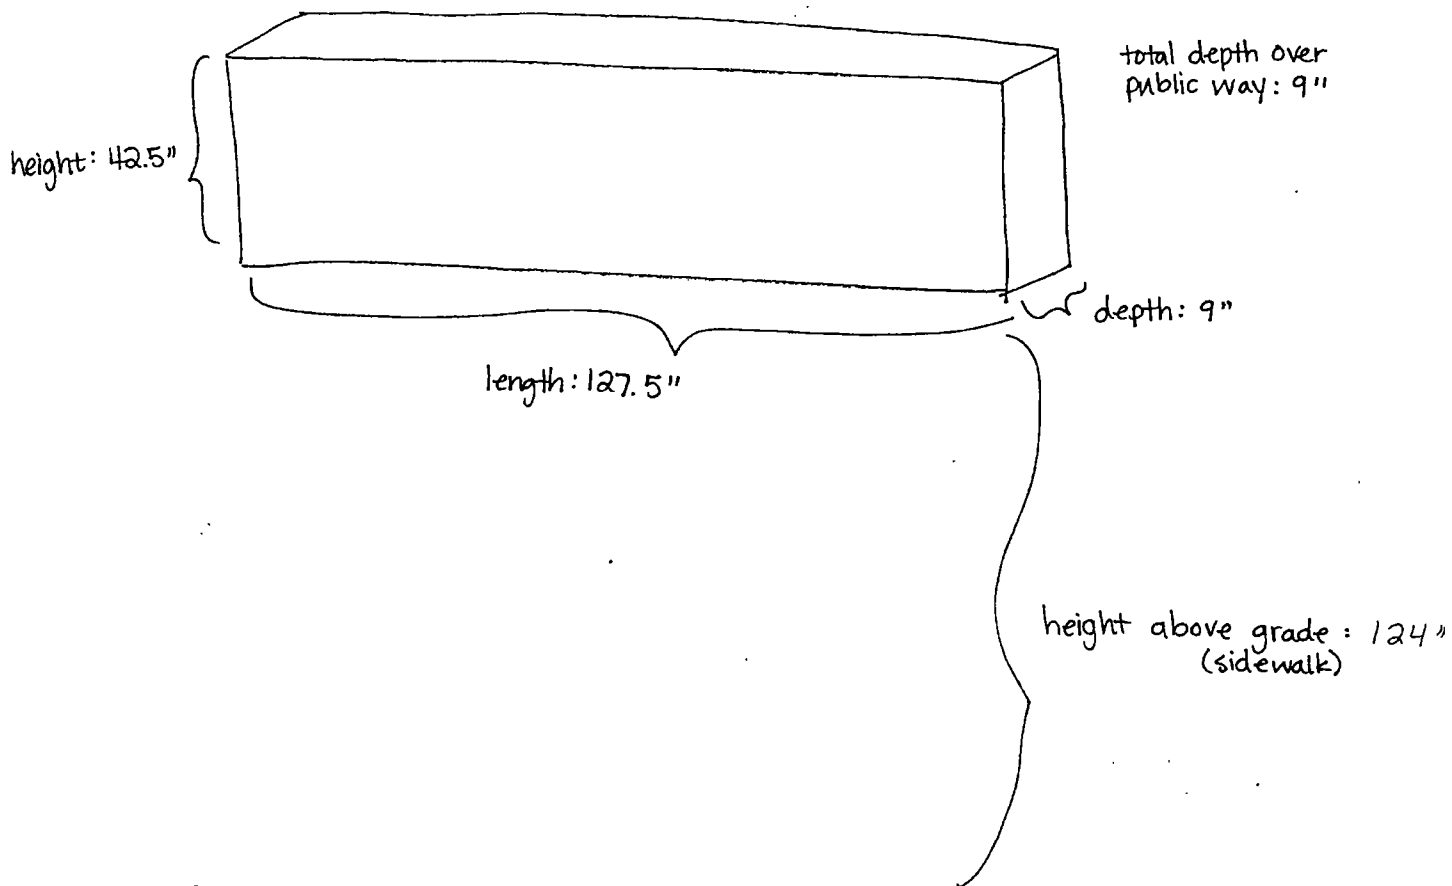



10/08/2014

Alderman Pat Dowell
Ward # **03**
City of Chicago
City Hall, Room **300**
121 North LaSalle Street
Chicago, Illinois 60602

Re: An ordinance to use and maintain a portion of the public right-of-way for **two (2) sign(s)** for **SOUTH TOWN SUB**, adjacent to the premises known as **240 E. 35th St.**.

Dear Alderman **Pat Dowell**:


The applicant referenced above has requested the use of the public right-of-way for a **sign(s)**. An ordinance has been prepared by the Department of Business Affairs and Consumer Protection – Small Business Center - Public Way Use Unit for presentation to the City Council. Because this request was made for properties located in your ward, as approved by you as per the attached, I respectfully request that you introduce the attached ordinance at the next City Council meeting.

If you have any questions regarding this ordinance, please contact Anthony Bertuca at (312) 744-5506.

Department of Business Affairs and Consumer Protection



City of Chicago

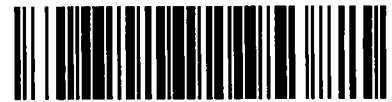

O2014-8278

Office of the City Clerk

Document Tracking Sheet

| | |
|---------------------------------|--|
| Meeting Date: | 10/8/2014 |
| Sponsor(s): | Dowell (3) |
| Type: | Ordinance |
| Title: | Grant(s) of privilege in public way for Subway 24028 |
| Committee(s) Assignment: | Committee on Transportation and Public Way |

ORDINANCE
SUBWAY 24028
Acct. No. 267891 - 34
Permit No. 1111840

Be It Ordained by the City Council of the City of Chicago:

SECTION 1. Permission and authority are hereby given and granted to SUBWAY 24028, upon the terms and subject to the conditions of this ordinance to maintain and use two (2) sign(s) projecting over the public right-of-way attached to its premises known as 742 W. Garfield Blvd..

Said sign structure(s) measures as follows; along W. Garfield Blvd:

Two (2) at six (6) feet in length, two point five (2.5) feet in height and ten (10) feet above grade level.

The location of said privilege shall be as shown on prints kept on file with the Department of Business Affairs and Consumer Protection and the Office of the City Clerk.

Said privilege shall be constructed in accordance with plans and specifications approved by the Department of Transportation (Division of Project Development) and Zoning Department - Signs.


This grant of privilege in the public way shall be subject to the provisions of Section 10-28-015 and all other required provisions of the Municipal Code of Chicago.

The grantee shall pay to the City of Chicago as compensation for the privilege #1111840 herein granted the sum of one hundred seventy-five (\$175.00) per annum in advance.

A 25% penalty will be added for payments received after due date.

The permit holder agrees to hold the City of Chicago harmless for any damage, relocation or replacement costs associated with damage, relocation or removal of private property caused by the City performing work in the public way.

Authority herein given and granted for a period of five (5) years from and after Date of Passage.

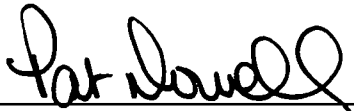Alderman  _____

Pat Dowell 3rd Ward

742 W Garfield Blvd
Chicago, IL 60609



[Directions](#) [Search nearby](#) [more ▾](#)



10/08/2014

Alderman Pat Dowell
Ward # 03
City of Chicago
City Hall, Room 300
121 North LaSalle Street
Chicago, Illinois 60602

Re: An ordinance to use and maintain a portion of the public right-of-way for **two (2) sign(s)** for
SUBWAY 24028, adjacent to the premises known as **742 W. Garfield Blvd.**

Dear Alderman Pat Dowell:

The applicant referenced above has requested the use of the public right-of-way for a **sign(s)**. An ordinance has been prepared by the Department of Business Affairs and Consumer Protection – Small Business Center - Public Way Use Unit for presentation to the City Council. Because this request was made for properties located in your ward, as approved by you as per the attached, I respectfully request that you introduce the attached ordinance at the next City Council meeting.

If you have any questions regarding this ordinance, please contact Anthony Bertuca at (312) 744-5506.

Department of Business Affairs and Consumer Protection



City of Chicago



O2014-8282

Office of the City Clerk

Document Tracking Sheet

| | |
|---------------------------------|--|
| Meeting Date: | 10/8/2014 |
| Sponsor(s): | Burns (4) |
| Type: | Ordinance |
| Title: | Grant(s) of privilege in public way for Lake Park Assoc. |
| Committee(s) Assignment: | Committee on Transportation and Public Way |

ORDINANCE
LAKE PARK ASSOCIATES
Acct. No. 379530 - 12
Permit No. 1112996

Be It Ordained by the City Council of the City of Chicago:

SECTION 1. Permission and authority are hereby given and granted to LAKE PARK ASSOCIATES, upon the terms and subject to the conditions of this ordinance to maintain and use two (2) sign(s) projecting over the public right-of-way attached to its premises known as 5235 S. Harper Ave..

Said sign structure(s) measures as follows; along S. Harper Court:

One (1) at four (4) feet in length, nine point five (9.5) feet in height and eighteen (18) feet above grade level.

One (1) at three (3) feet in length, three (3) feet in height and eleven (11) feet above grade level.

The location of said privilege shall be as shown on prints kept on file with the Department of Business Affairs and Consumer Protection and the Office of the City Clerk.

Said privilege shall be constructed in accordance with plans and specifications approved by the Department of Transportation (Division of Project Development) and Zoning Department - Signs.

This grant of privilege in the public way shall be subject to the provisions of Section 10-28-015 and all other required provisions of the Municipal Code of Chicago.

The grantee shall pay to the City of Chicago as compensation for the privilege #1112996 herein granted the sum of four hundred (\$400.00) per annum in advance.

A 25% penalty will be added for payments received after due date.

The permit holder agrees to hold the City of Chicago harmless for any damage, relocation or replacement costs associated with damage, relocation or removal of private property caused by the City performing work in the public way.


Authority herein given and granted for a period of five (5) years from and after Date of Passage.

Alderman




William D. Burns 4th Ward

1/2" = 1'

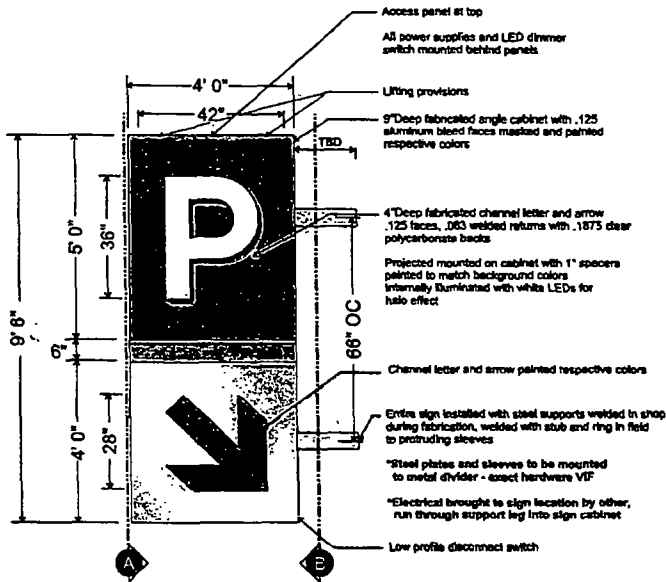


A Side View

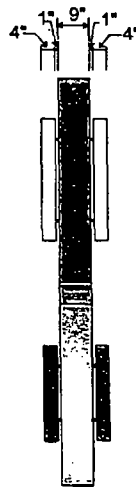

B Alternate Side



Sample Stub and Ring

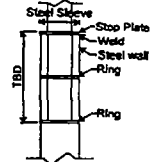

Paint to Match

Letter "P"
Std. White

MP Brushed
Aluminum

PMS 7408 U

PMS 285 C

To Match - PPG UC115095XL
Duraner XL 'Graphite Gray'

| | | | | | | |
|---|------------------------|--|--------------------------------------|------------------|---|--|
| SOUTH WATER
SIGNS
934 N Church
Elmhurst, IL 60126
tel: 630.333.4900
fax: 630.333.4916 | CLIENT
Harper Court | | PROJECT NAME
Parking Blindo Signs | DATE
04.23.14 | PERIODIC
REV
04.24.14
04.25.14 | |
| | COST/EST APPROVAL | | RECEIVED NUMBER
7007952 | COLOR BY
SV | | |



Department of Business Affairs and Consumer Protection
Small Business Center - Public Way Use Unit
City Hall - 121 N LaSalle Street, Room 800 • Chicago, IL 60602
(312)-74-GOBIZ (312-744-6249) • (312) 744-1944 (TTY)
<http://www.cityofchicago.org/bacp>

10/08/2014

Alderman William D. Burns
Ward # 04
City of Chicago
City Hall, Room 300
121 North LaSalle Street
Chicago, Illinois 60602

Re: An ordinance to use and maintain a portion of the public right-of-way for **two (2) sign(s) for **LAKE PARK ASSOCIATES**, adjacent to the premises known as **5235 S. Harper Ave.****

Dear Alderman William D. Burns:

The applicant referenced above has requested the use of the public right-of-way for a **sign(s)**. An ordinance has been prepared by the Department of Business Affairs and Consumer Protection – Small Business Center - Public Way Use Unit for presentation to the City Council. Because this request was made for properties located in your ward, as approved by you as per the attached, I respectfully request that you introduce the attached ordinance at the next City Council meeting.

If you have any questions regarding this ordinance, please contact Anthony Bertuca at (312) 744-5506.

Department of Business Affairs and Consumer Protection



City of Chicago



O2014-8285

Office of the City Clerk

Document Tracking Sheet

| | |
|---------------------------------|--|
| Meeting Date: | 10/8/2014 |
| Sponsor(s): | Burns (4) |
| Type: | Ordinance |
| Title: | Grant(s) of privilege in public way for Lake Park Assoc., Inc. |
| Committee(s) Assignment: | Committee on Transportation and Public Way |

ORDINANCE
LAKE PARK ASSOCIATES, INC
Acct. No. 379530 - 5
Permit No. 1114520

Be It Ordained by the City Council of the City of Chicago:

SECTION 1. Permission and authority are hereby given and granted to LAKE PARK ASSOCIATES, INC, upon the terms and subject to the conditions of this ordinance to maintain and use one (1) sign(s) projecting over the public right-of-way attached to its premises known as 1452 E. 53rd St..

Said sign structure(s) measures as follows; along E. 53rd:

One (1) at two point eight three (2.83) feet in length, two point five (2.5) feet in height and ten point two five (10.25) feet above grade level.

The location of said privilege shall be as shown on prints kept on file with the Department of Business Affairs and Consumer Protection and the Office of the City Clerk.

Said privilege shall be constructed in accordance with plans and specifications approved by the Department of Transportation (Division of Project Development) and Zoning Department - Signs.

This grant of privilege in the public way shall be subject to the provisions of Section 10-28-015 and all other required provisions of the Municipal Code of Chicago.

The grantee shall pay to the City of Chicago as compensation for the privilege #1114520 herein granted the sum of one hundred (\$100.00) per annum in advance.

A 25% penalty will be added for payments received after due date.

The permit holder agrees to hold the City of Chicago harmless for any damage, relocation or replacement costs associated with damage, relocation or removal of private property caused by the City performing work in the public way.

Authority herein given and granted for a period of five (5) years from and after Date of Passage.

Alderman


A handwritten signature in black ink, appearing to read "William D. Burns", is written over a horizontal line.

William D. Burns 4th Ward

CIE Environmental Graphics 53rd Street Entry Blade Sign




Perspective View

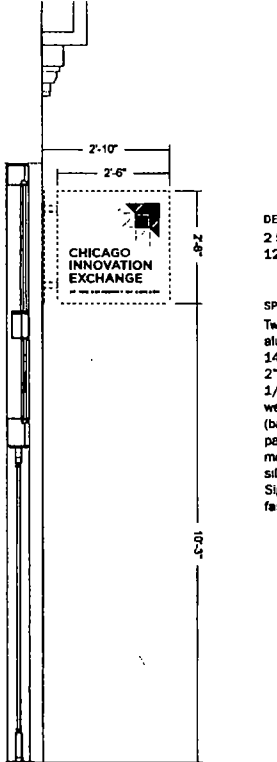

Side Elevation/Section
1/2"=1'-0"

DESIGN NOTES
2.5"-tall letters,
12"-sq. logomark

SPECIFICATIONS
Two-sided blade sign fabricated from
aluminum, welded construction
14-gauge sheet sign cabinet,
2" square tubing brackets, and
1/4" mounting plate. All edges
welded smooth. All sign components
(background, armatures, etc.)
painted to match storefront
metal. Full color digital graphics
silkscreened on both sign faces.
Sign installed with mechanical
fasteners, as required.

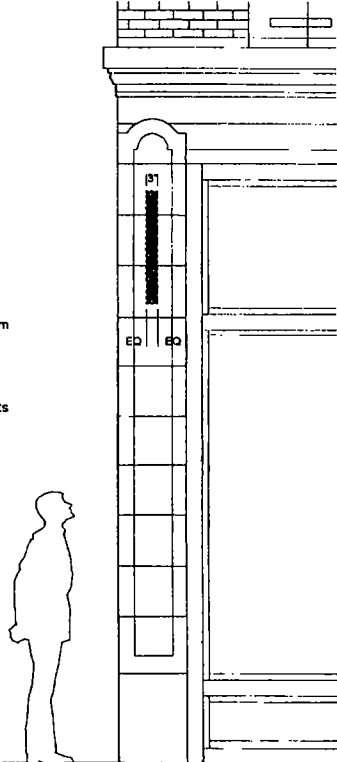

Front Elevation
1/2"=1'-0"



Department of Business Affairs and Consumer Protection
Small Business Center - Public Way Use Unit
City Hall - 121 N. LaSalle Street, Room 800 • Chicago, IL 60602
(312)-74-GOBIZ (312-744-6249) • (312) 744-1944 (TTY)
<http://www.cityofchicago.org/bacp>

10/08/2014

Alderman **William D. Burns**
Ward # **04**
City of Chicago
City Hall, Room **300**
121 North LaSalle Street
Chicago, Illinois 60602

Re: An ordinance to use and maintain a portion of the public right-of-way for **one (1) sign(s)** for **LAKE PARK ASSOCIATES, INC**, adjacent to the premises known as **1452 E. 53rd St.**

Dear Alderman **William D. Burns**:

The applicant referenced above has requested the use of the public right-of-way for a **sign(s)**. An ordinance has been prepared by the Department of Business Affairs and Consumer Protection – Small Business Center - Public Way Use Unit for presentation to the City Council. Because this request was made for properties located in your ward, as approved by you as per the attached, I respectfully request that you introduce the attached ordinance at the next City Council meeting.

If you have any questions regarding this ordinance, please contact Anthony Bertuca at (312) 744-5506.

Department of Business Affairs and Consumer Protection



City of Chicago



O2014-8288

Office of the City Clerk

Document Tracking Sheet

| | |
|---------------------------------|--|
| Meeting Date: | 10/8/2014 |
| Sponsor(s): | Burns (4) |
| Type: | Ordinance |
| Title: | Grant(s) of privilege in public way for Sip & Savor
Bronzeville |
| Committee(s) Assignment: | Committee on Transportation and Public Way |

ORDINANCE
Sip & Savor Bronzeville
Acct. No. 389082 - 1
Permit No. 1115012

Be It Ordained by the City Council of the City of Chicago:

SECTION 1. Permission and authority are hereby given and granted to Sip & Savor Bronzeville, upon the terms and subject to the conditions of this ordinance to maintain and use one (1) sign(s) projecting over the public right-of-way attached to its premises known as 528 E. 43rd St..

Said sign structure(s) measures as follows; along E. 43rd Street:

One (1) at ten (10) feet in length, one point five (1.5) feet in height and ten (10) feet above grade level.

The location of said privilege shall be as shown on prints kept on file with the Department of Business Affairs and Consumer Protection and the Office of the City Clerk.

Said privilege shall be constructed in accordance with plans and specifications approved by the Department of Transportation (Division of Project Development) and Zoning Department - Signs.


This grant of privilege in the public way shall be subject to the provisions of Section 10-28-015 and all other required provisions of the Municipal Code of Chicago.

The grantee shall pay to the City of Chicago as compensation for the privilege #1115012 herein granted the sum of one hundred (\$100.00) per annum in advance.


A 25% penalty will be added for payments received after due date.

The permit holder agrees to hold the City of Chicago harmless for any damage, relocation or replacement costs associated with damage, relocation or removal of private property caused by the City performing work in the public way.

Authority herein given and granted for a period of five (5) years from and after Date of Passage.

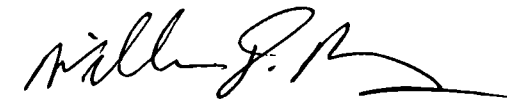Alderman 

William D. Burns 4th Ward

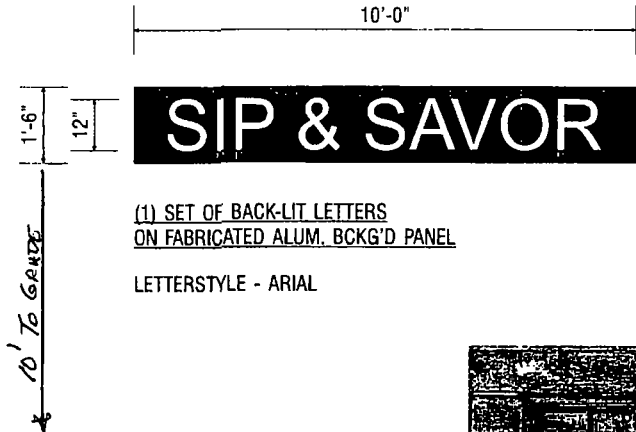

(1) SET OF BACK-LIT LETTERS
ON FABRICATED ALUM. BCKG'D PANEL
LETTERSTYLE - ARIAL



APPROVED _____ DATE _____

M-K SIGNS
CHICAGO
1400 N. ELSTON AVE.
CHICAGO, IL 60642
773-545-4444 / FAX 773-545-7272
EMAIL: Anthony.Cillo70@yahoo.com
ak@mksigns.net

SIP & SAVOR
528 E 43rd ST CHICAGO, IL

Colors represented in this drawing are for presentation purposes only.
They will not match your finished product exactly.
Actual color samples can be obtained from your sales representative.

This design is the original and unpublished work of MK SIGNS and may not be reproduced, copied or published in any fashion without the expressed written consent of MK SIGNS. The rights to this design may be purchased.

| DATE | REVISION |
|---------|----------|
| 7-21-14 | |
| | |
| | |
| | |
| | |
| | |

| | |
|----------|-------------|
| SCALE | 3/8"=1'-0" |
| DESIGNER | LM |
| FILE | Sip & Savor |

| | |
|----------------|---------|
| DATE | 7-17-14 |
| SALES | RC |
| DRAWING NUMBER | 2319 |



Department of Business Affairs and Consumer Protection
Small Business Center - Public Way Use Unit
City Hall - 121 N. LaSalle Street, Room 800 • Chicago, IL 60602
(312)-74-GOBIZ (312-744-6249) • (312) 744-1944 (TTY)
<http://www.cityofchicago.org/bacp>

10/08/2014

Alderman William D. Burns
Ward # 04
City of Chicago
City Hall, Room 300
121 North LaSalle Street
Chicago, Illinois 60602

Re: An ordinance to use and maintain a portion of the public right-of-way for **one (1) sign(s)** for **Sip & Savor Bronzeville**, adjacent to the premises known as **528 E. 43rd St.**.

Dear Alderman **William D. Burns**:

The applicant referenced above has requested the use of the public right-of-way for a **sign(s)**. An ordinance has been prepared by the Department of Business Affairs and Consumer Protection – Small Business Center - Public Way Use Unit for presentation to the City Council. Because this request was made for properties located in your ward, as approved by you as per the attached, I respectfully request that you introduce the attached ordinance at the next City Council meeting.

If you have any questions regarding this ordinance, please contact Anthony Bertuca at (312) 744-5506.

Department of Business Affairs and Consumer Protection



City of Chicago



O2014-8303

Office of the City Clerk

Document Tracking Sheet

| | |
|---------------------------------|--|
| Meeting Date: | 10/8/2014 |
| Sponsor(s): | Sawyer (6) |
| Type: | Ordinance |
| Title: | Grant(s) of privilege in public way for Camille Garrett State Farm Insurance |
| Committee(s) Assignment: | Committee on Transportation and Public Way |

ORDINANCE
CAMILLE GARRETT STATE FARM INSURANCE
Acct. No. 392479 - 1
Permit No. 1114424

Be It Ordained by the City Council of the City of Chicago:

SECTION 1. Permission and authority are hereby given and granted to CAMILLE GARRETT STATE FARM INSURANCE, upon the terms and subject to the conditions of this ordinance to maintain and use one (1) sign(s) projecting over the public right-of-way attached to its premises known as 72 E. 95th St..

Said sign structure(s) measures as follows; along E 95TH ST:

One (1) at twelve point five (12.5) feet in length, two point six three (2.63) feet in height and eleven (11) feet above grade level.

The location of said privilege shall be as shown on prints kept on file with the Department of Business Affairs and Consumer Protection and the Office of the City Clerk.

Said privilege shall be constructed in accordance with plans and specifications approved by the Department of Transportation (Division of Project Development) and Zoning Department - Signs.

This grant of privilege in the public way shall be subject to the provisions of Section 10-28-015 and all other required provisions of the Municipal Code of Chicago.

The grantee shall pay to the City of Chicago as compensation for the privilege #1114424 herein granted the sum of three hundred (\$300.00) per annum in advance.

A 25% penalty will be added for payments received after due date.

The permit holder agrees to hold the City of Chicago harmless for any damage, relocation or replacement costs associated with damage, relocation or removal of private property caused by the City performing work in the public way.

Authority herein given and granted for a period of five (5) years from and after Date of Passage.

Alderman



Roderick T. Sawyer 6th Ward

Individual Letters with RACEWAY (Power Supplies in Raceway) with Concealed Mounting Brackets
LED TRIMLESS Illuminated Tri-Oval Logo and Letters • Icon Recessed - Fabricated
Cut Acrylic Letters



Tri-Oval Logo: Red Tri-Oval with Gray inner ovals, 1/2" thick Cyro# 2447
White Acrylic face (No Exceptions) with Red Vinyl Arlon# 2500-33 or
3M# 3630-33 on 1st surface - Recessed Inner Ovals and Side Walls painted
Special Dark Gray Metallic (PMS# 432U)

4" deep (4-1/8" overall depth) aluminum returns 040 painted
Special Dark Gray Metallic (PMS# 432U) - 063 Aluminum backs (white inside)
exterior painted Special Dark Gray Metallic (PMS# 432U) -

US LED Right Light Series 3-Up Red LED Illumination RLS-3-12-RX (3 LED's per module/
2 modules per foot) and PSA-12V-60W (Power Supplies) NO EXCEPTIONS

Cut Acrylic Letters or Cast Aluminum Letters

For the agents name cut acrylic letters or cast aluminum letters
white, silver, or black with a matte finish. These letters are cut, 3/4" deep, 1/2 the size
of the State Farm logo in SF News Gothic Bold

LED Letters: STATE FARM - Red LED Channel letters in upper and
lower case letters, 1/2" thick Cyro# 2447 White Acrylic faces (No Exceptions)
with Red Vinyl Arlon# 2500-33 or 3M# 3630-33 on 1st surface

4" deep (4-1/8" overall depth) Aluminum returns 040 painted Special Dark Gray
Metallic (PMS# 432U) - 063 Aluminum backs (white inside) exterior painted
Special Dark Gray Metallic (PMS# 432U)

US LED Right Light Series 3-Up Red LED Illumination RLS-3-12-RX (3 LED's per module/
2 modules per foot) and PSA-12V-60W (Power Supplies) NO EXCEPTIONS

NOTE MUST be UL Approved and Labeled

**THIS ARTWORK IS FOR GRAPHIC REPRESENTATION ONLY AND NOT
TO BE USED FOR MANUFACTURING PURPOSES**

THE InSite Group
solutions for your project needs
7675 Oak Ridge Highway • Knoxville, Tennessee 37631
(855) 343-4200 Office • (855) 530-6311 Fax
www.insitegroup.com

SFI133348 Camille Garrett

Customer Approval or Comments

Artwork is the property of
The InSite Group, not to
be copied or reproduced
without permission of
The InSite Group

File No SFI133348-4

Scale 1 25

Date 3FEB14



10/08/2014

Alderman **Roderick T. Sawyer**
Ward # 06
City of Chicago
City Hall, Room 300
121 North LaSalle Street
Chicago, Illinois 60602

Re: An ordinance to use and maintain a portion of the public right-of-way for **one (1) sign(s)** for
CAMILLE GARRETT STATE FARM INSURANCE, adjacent to the premises known as **72 E.**
95th St..

Dear Alderman **Roderick T. Sawyer**:

The applicant referenced above has requested the use of the public right-of-way for a **sign(s)**. An ordinance has been prepared by the Department of Business Affairs and Consumer Protection – Small Business Center - Public Way Use Unit for presentation to the City Council. Because this request was made for properties located in your ward, as approved by you as per the attached, I respectfully request that you introduce the attached ordinance at the next City Council meeting.

If you have any questions regarding this ordinance, please contact Anthony Bertuca at (312) 744-5506.

Department of Business Affairs and Consumer Protection



City of Chicago



O2014-8304

Office of the City Clerk

Document Tracking Sheet

| | |
|---------------------------------|---|
| Meeting Date: | 10/8/2014 |
| Sponsor(s): | Holmes (7) |
| Type: | Ordinance |
| Title: | Grant(s) of privilege in public way for US Bank |
| Committee(s) Assignment: | Committee on Transportation and Public Way |

ORDINANCE
US BANK
Acct. No. 16006 - 6
Permit No. 1114658

Be It Ordained by the City Council of the City of Chicago:

SECTION 1. Permission and authority are hereby given and granted to US BANK, upon the terms and subject to the conditions of this ordinance to maintain and use three (3) sign(s) projecting over the public right-of-way attached to its premises known as 8300 S. Marquette Ave..

Said sign structure(s) measures as follows; along MARQUETTE:

One (1) at seven point eight three (7.83) feet in length, two (2) feet in height and eleven (11) feet above grade level.

Said sign structure(s) measures as follows; along 83RD ST:

One (1) at seven point eight three (7.83) feet in length, two (2) feet in height and eleven (11) feet above grade level.

One (1) at seven point three three (7.33) feet in length, seven point three three (7.33) feet in height and nineteen (19) feet above grade level.

The location of said privilege shall be as shown on prints kept on file with the Department of Business Affairs and Consumer Protection and the Office of the City Clerk.

Said privilege shall be constructed in accordance with plans and specifications approved by the Department of Transportation (Division of Project Development) and Zoning Department - Signs.


This grant of privilege in the public way shall be subject to the provisions of Section 10-28-015 and all other required provisions of the Municipal Code of Chicago.

The grantee shall pay to the City of Chicago as compensation for the privilege #1114658 herein granted the sum of four hundred seventy-five (\$475.00) per annum in advance.

A 25% penalty will be added for payments received after due date.

The permit holder agrees to hold the City of Chicago harmless for any damage, relocation or replacement costs associated with damage, relocation or removal of private property caused by the City performing work in the public way.

Authority herein given and granted for a period of five (5) years from and after Date of Passage.

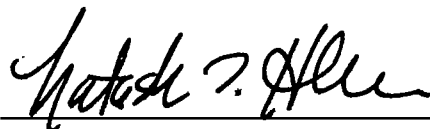Alderman  _____


Natashia Holmes 7th Ward

10/10/10

LED CHANNEL LETTERS

15.7 Square Feet

USI-18

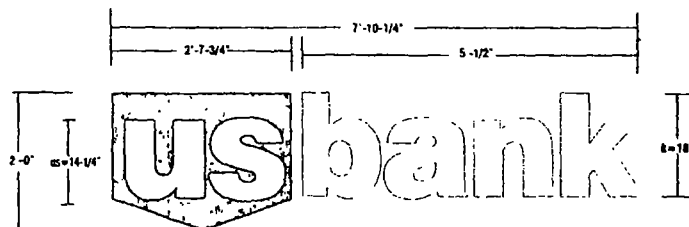

FACES: 3/16" #7328 White acrylic w/ surface applied Trans. Red vinyl overlay leaving white "us" copy show thru White
TRIMCAP: 2" jewelite painted Matthews Red
RETURNS: 5" deep .063 alum. - painted Matthews Red

FACES: 3/16" #7328 White acrylic
TRIMCAP: 1" jewelite painted Matthews Blue
RETURNS: 5" deep .063 alum. - painted Matthews Blue

BACKS: .063 Alum. - pre-painted White

ILLUMINATION: White GE Tetra PowerMax WHPMS2-65K led's as required

MOUNTING: Flush mount as req'd


QUANTITY: (2) Two required for Front & Side Elevations

ELEVATION PHOTOS ON FOLLOWING PAGE

COLOR MATCHING

Pantone 2748 Blue
Matthews MP10918

Pantone 193 Red
Matthews W930SP
3M 3632-43

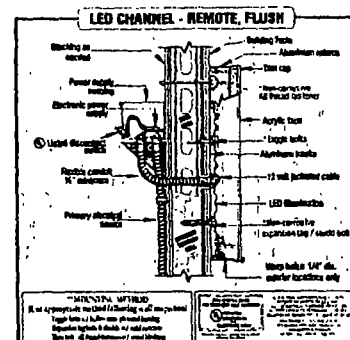

8958 TYLER BLVD.
MENTOR, OHIO 44060
PH. 440-309-4300
FAX 440-309-8277
www.mcsign.com


us bank.
 CHARTER ONE #808080808
 1300 S MARQUETTE AVE
 CHICAGO IL 60617

| QUANTITY | ITEM NO. | DATE | REMARKS |
|------------------|----------|---------|---------|
| 2 | 312585 | 6/26/14 | |
| ADDITIONAL COSTS | CA | | |
| GRAND TOTAL | | | |

NOTE: PRICES ARE THE EXCLUSIVE PROPERTY OF MCSIGN COMPANY. ANY UNAUTHORIZED USE OR COUNTERFEITING WILL RESULT IN A \$5,000 FINE PER COPY OR CHURNED PER 1% OF THE DAILY. © MCSIGN CO. 1998

Sign On.

Partner with the best.

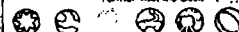



10/08/2014

Alderman **Natashia Holmes**
Ward # 07
City of Chicago
City Hall, Room 207
121 North LaSalle Street
Chicago, Illinois 60602

Re: An ordinance to use and maintain a portion of the public right-of-way for **three (3) sign(s)** for **US BANK**, adjacent to the premises known as **8300 S. Marquette Ave.**.

Dear Alderman **Natashia Holmes**:

The applicant referenced above has requested the use of the public right-of-way for a **sign(s)**. An ordinance has been prepared by the Department of Business Affairs and Consumer Protection – Small Business Center - Public Way Use Unit for presentation to the City Council. Because this request was made for properties located in your ward, as approved by you as per the attached, I respectfully request that you introduce the attached ordinance at the next City Council meeting.

If you have any questions regarding this ordinance, please contact Anthony Bertuca at (312) 744-5506.

Department of Business Affairs and Consumer Protection



City of Chicago



O2014-8306

Office of the City Clerk

Document Tracking Sheet

| | |
|---------------------------------|---|
| Meeting Date: | 10/8/2014 |
| Sponsor(s): | Harris (8) |
| Type: | Ordinance |
| Title: | Grant(s) of privilege in public way for Boost Mobile of East
End |
| Committee(s) Assignment: | Committee on Transportation and Public Way |

ORDINANCE
BOOST MOBILE OF EAST END
Acct. No. 349315 - 2
Permit No. 1111760

Be It Ordained by the City Council of the City of Chicago:

SECTION 1. Permission and authority are hereby given and granted to BOOST MOBILE OF EAST END, upon the terms and subject to the conditions of this ordinance to maintain and use one (1) sign(s) projecting over the public right-of-way attached to its premises known as 1719 E. 87th St..

Said sign structure(s) measures as follows; along E. 87th Street:

One (1) at eight (8) feet in length, four (4) feet in height and nine point eight three (9.83) feet above grade level.

The location of said privilege shall be as shown on prints kept on file with the Department of Business Affairs and Consumer Protection and the Office of the City Clerk.

Said privilege shall be constructed in accordance with plans and specifications approved by the Department of Transportation (Division of Project Development) and Zoning Department - Signs.

This grant of privilege in the public way shall be subject to the provisions of Section 10-28-015 and all other required provisions of the Municipal Code of Chicago.

The grantee shall pay to the City of Chicago as compensation for the privilege #1111760 herein granted the sum of three hundred (\$300.00) per annum in advance.

A 25% penalty will be added for payments received after due date.


The permit holder agrees to hold the City of Chicago harmless for any damage, relocation or replacement costs associated with damage, relocation or removal of private property caused by the City performing work in the public way.

Authority herein given and granted for a period of five (5) years from and after Date of Passage.

Alderman 


Michelle A. Harris 8th Ward

BOOST MOBILE SIGN DRAWING

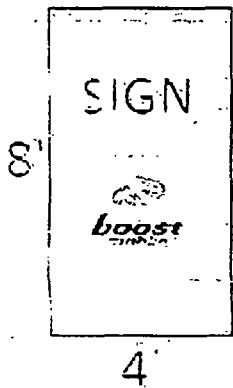

FRONT VIEW

TOP VIEW

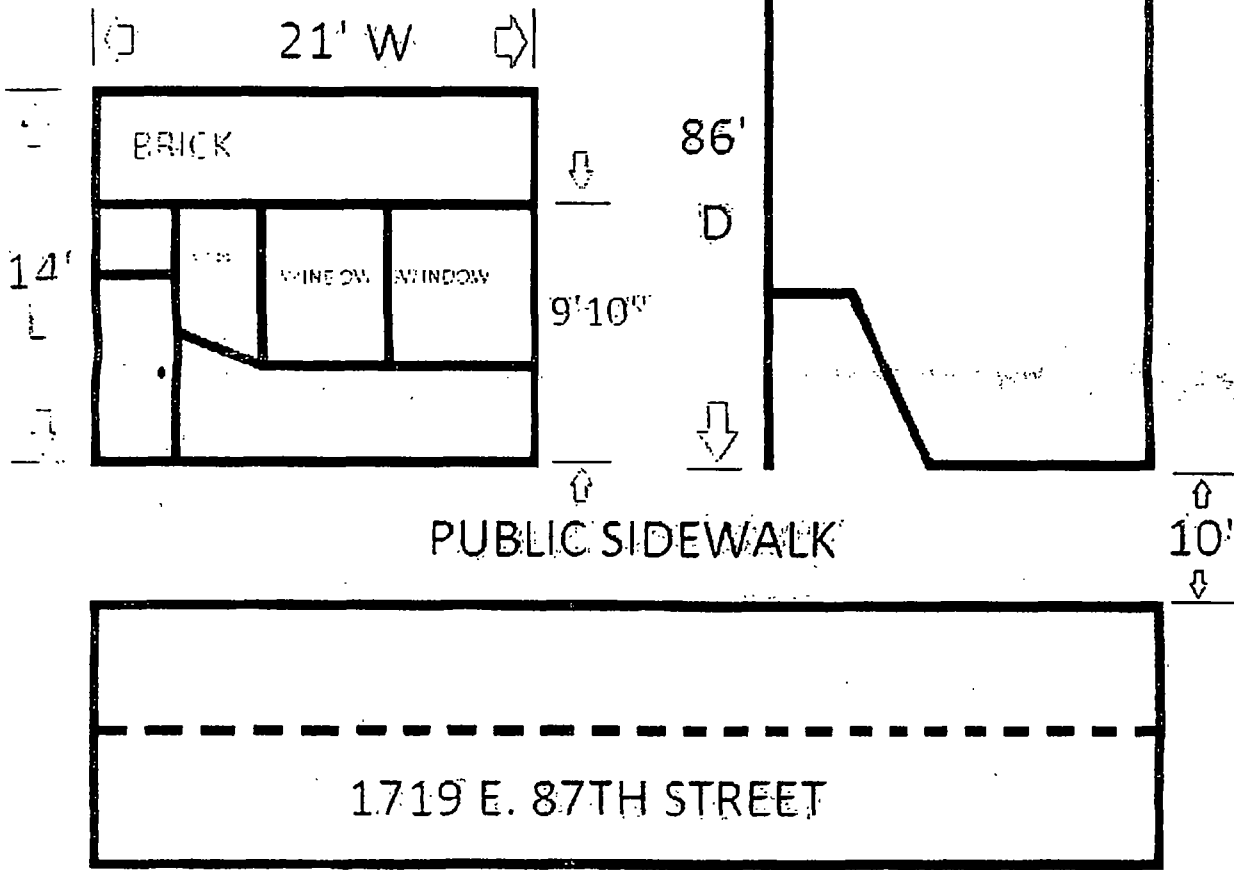



City of Chicago



O2014-8309

Office of the City Clerk

Document Tracking Sheet

| | |
|---------------------------------|---|
| Meeting Date: | 10/8/2014 |
| Sponsor(s): | Harris (8) |
| Type: | Ordinance |
| Title: | Grant(s) of privilege in public way for Essential Elements
Chicago Ltd |
| Committee(s) Assignment: | Committee on Transportation and Public Way |

ORDINANCE
ESSENTIAL ELEMENTS CHICAGO, LTD.
Acct. No. 324444 - 1
Permit No. 1115011

Be It Ordained by the City Council of the City of Chicago:

SECTION 1. Permission and authority are hereby given and granted to ESSENTIAL ELEMENTS CHICAGO, LTD., upon the terms and subject to the conditions of this ordinance to maintain and use one (1) sign(s) projecting over the public right-of-way attached to its premises known as 1640 E. 87th St..

Said sign structure(s) measures as follows; along E. 87th Street:

One (1) at twenty-four point five (24.5) feet in length, four (4) feet in height and fourteen (14) feet above grade level.

The location of said privilege shall be as shown on prints kept on file with the Department of Business Affairs and Consumer Protection and the Office of the City Clerk.

Said privilege shall be constructed in accordance with plans and specifications approved by the Department of Transportation (Division of Project Development) and Zoning Department - Signs.

This grant of privilege in the public way shall be subject to the provisions of Section 10-28-015 and all other required provisions of the Municipal Code of Chicago.

The grantee shall pay to the City of Chicago as compensation for the privilege #1115011 herein granted the sum of three hundred (\$300.00) per annum in advance.


A 25% penalty will be added for payments received after due date.

The permit holder agrees to hold the City of Chicago harmless for any damage, relocation or replacement costs associated with damage, relocation or removal of private property caused by the City performing work in the public way.

Authority herein given and granted for a period of five (5) years from and after Date of Passage.

Alderman  _____

Michelle A. Harris 8th Ward

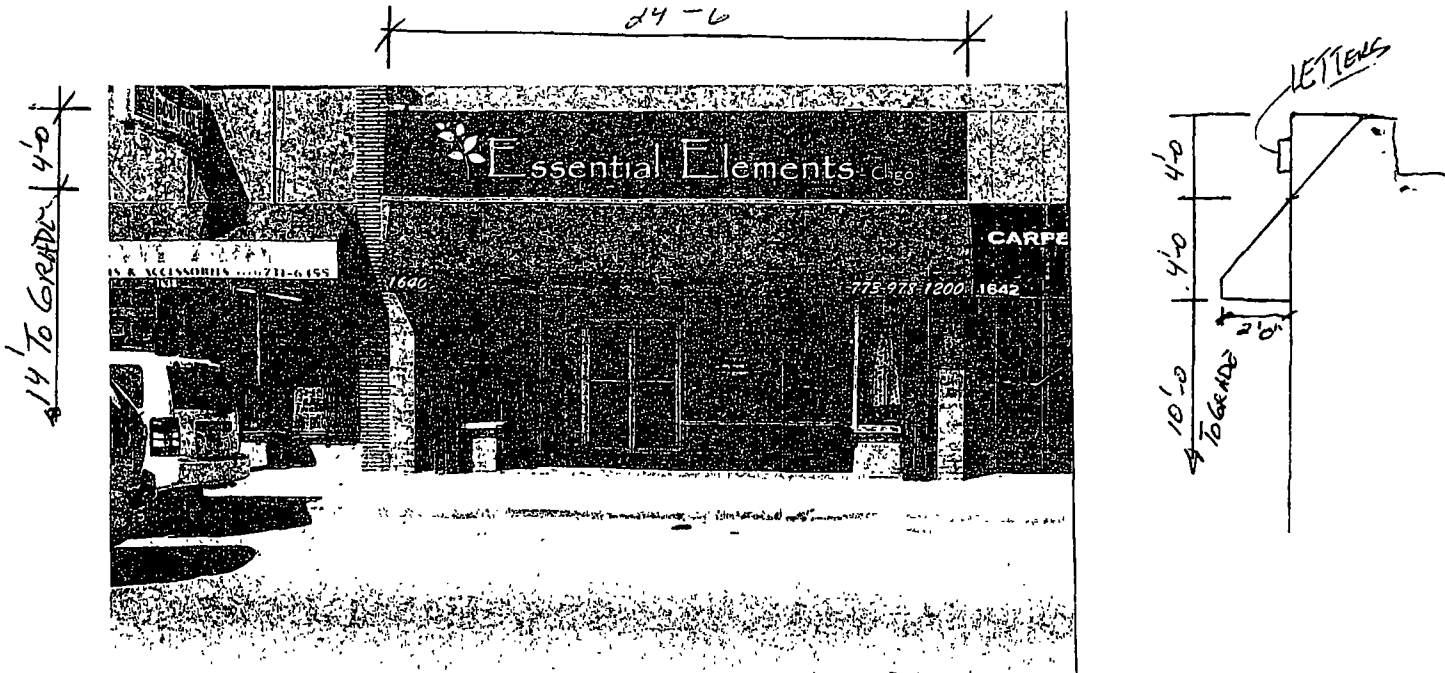

OPTION #2 (1) SET OF BACK-LIT LETTERS & LOGO

LETTERS - CAP "E" HEIGHT - 20.5" / LOWER CASE HEIGHT - 8.5"
LOGO HEIGHT - 30"
"-Chgo." - NON-ILLUM. 6.5" TO 4" HIGH LETTERS
OVERALL LENGTH - 21'-0"

APPROVED: _____ DATE: _____

M-K SIGNS
CHICAGO, IL
4900 N. ELSTON AVE
CHICAGO, IL 60630
TEL: 773-288-8888
FAX: 773-288-8889
EMAIL: AMIT@MKSIGNS.COM
MKSIGNS.COM

| | | | |
|--|----------|----------------------------|------------------------|
| ESSENTIAL ELEMENTS-CHGO.
1640 E. 87th ST. CHICAGO, IL | | SCALE
N.T.S. | DATE
7-18-14 |
| Colors represented in this drawing are for presentation purposes only.
They will not match your finished product exactly.
Actual color samples can be obtained from your sales representative. | | DESIGNER
LM | SALES
RC |
| This design is the original and unpublished work of MK SIGNS and may not be reproduced, copied or utilized in any fashion without the expressed written consent of MK SIGNS. The rights to this design may be purchased. | | FILE
Essential Elements | DRAWING NUMBER
2320 |
| DATE | REVISION | | |
| | | | |
| | | | |
| | | | |
| | | | |
| | | | |



City of Chicago

Office of the City Clerk

Document Tracking Sheet



O2014-8310

| | |
|---------------------------------|--|
| Meeting Date: | 10/8/2014 |
| Sponsor(s): | Harris (8) |
| Type: | Ordinance |
| Title: | Grant(s) of privilege in public way for Family Dollar No. 1629 |
| Committee(s) Assignment: | Committee on Transportation and Public Way |

ORDINANCE
FAMILY DOLLAR #1629
Acct. No. 11071 - 6
Permit No. 1115085

Be It Ordained by the City Council of the City of Chicago:

SECTION 1. Permission and authority are hereby given and granted to FAMILY DOLLAR #1629, upon the terms and subject to the conditions of this ordinance to maintain and use one (1) sign(s) projecting over the public right-of-way attached to its premises known as 8341 S. Cottage Grove Ave..

Said sign structure(s) measures as follows; along S. Cottage Grove:

One (1) at ten (10) feet in length, eight (8) feet in height and thirteen point five (13.5) feet above grade level.

The location of said privilege shall be as shown on prints kept on file with the Department of Business Affairs and Consumer Protection and the Office of the City Clerk.

Said privilege shall be constructed in accordance with plans and specifications approved by the Department of Transportation (Division of Project Development) and Zoning Department - Signs.

This grant of privilege in the public way shall be subject to the provisions of Section 10-28-015 and all other required provisions of the Municipal Code of Chicago.

The grantee shall pay to the City of Chicago as compensation for the privilege #1115085 herein granted the sum of three hundred (\$300.00) per annum in advance.

A 25% penalty will be added for payments received after due date.

The permit holder agrees to hold the City of Chicago harmless for any damage, relocation or replacement costs associated with damage, relocation or removal of private property caused by the City performing work in the public way.


Authority herein given and granted for a period of five (5) years from and after 05/13/2014.

Alderman



Michelle A. Harris 8th Ward

8341 S Cottage Grove Ave -

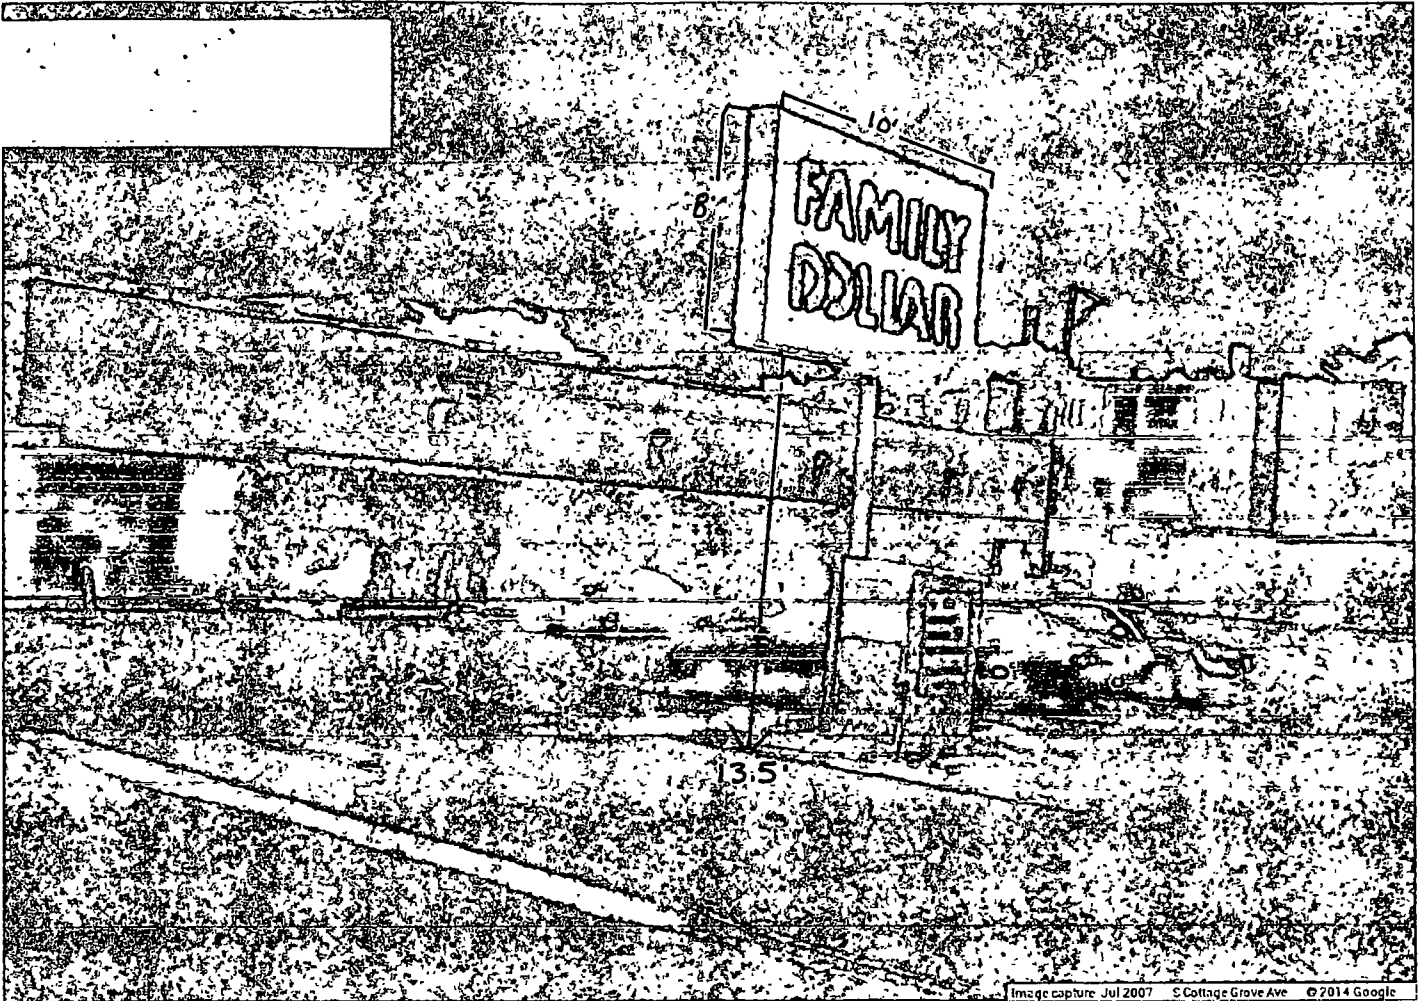



City of Chicago



O2014-8313

Office of the City Clerk

Document Tracking Sheet

| | |
|---------------------------------|--|
| Meeting Date: | 10/8/2014 |
| Sponsor(s): | Harris (8) |
| Type: | Ordinance |
| Title: | Grant(s) of privilege in public way for Presence Medical Group - Privilege No. 1112839 |
| Committee(s) Assignment: | Committee on Transportation and Public Way |

ORDINANCE
PRESENCE MEDICAL GROUP
Acct. No. 204583 - 16
Permit No. 1112839

Be It Ordained by the City Council of the City of Chicago:

SECTION 1. Permission and authority are hereby given and granted to PRESENCE MEDICAL GROUP, upon the terms and subject to the conditions of this ordinance to maintain and use one (1) sign(s) projecting over the public right-of-way attached to its premises known as 9000 S. Stony Island Ave..

Said sign structure(s) measures as follows; along S. Stony Island Avenue:
One (1) at thirty-four point three three (34.33) feet in length, four (4) feet in height and eleven (11) feet above grade level.

The location of said privilege shall be as shown on prints kept on file with the Department of Business Affairs and Consumer Protection and the Office of the City Clerk.

Said privilege shall be constructed in accordance with plans and specifications approved by the Department of Transportation (Division of Project Development) and Zoning Department - Signs.

This grant of privilege in the public way shall be subject to the provisions of Section 10-28-015 and all other required provisions of the Municipal Code of Chicago.

The grantee shall pay to the City of Chicago as compensation for the privilege #1112839 herein granted the sum of three hundred (\$300.00) per annum in advance.

A 25% penalty will be added for payments received after due date.

The permit holder agrees to hold the City of Chicago harmless for any damage, relocation or replacement costs associated with damage, relocation or removal of private property caused by the City performing work in the public way.

Authority herein given and granted for a period of five (5) years from and after Date of Passage.

Alderman  _____


Michelle A. Harris 8th Ward

SIGN SPECIFICATIONS


(A) - ILLUMINATED LETTERS
Lighting: LED
Voltage: 120v
Description: Face-Lit (Acrylic) Raceway
paint to match PMS 7519C
Face Color: White
Return Color: P3
Installation: Letters flush to raceway

(B) - ILLUMINATED LOGO
Lighting: LED
Voltage: 120v
Description: Face-Lit (Acrylic) Raceway
paint to match PMS 7519C
Face Color: White
Return Color: P3
Trimcap Color: P3
Installation: Logo flush to raceway


(C) - GRAPHICS/ LOGO
Vinyl Graphics VS, VS, (2 x V7), V8
leaving thin white outline
to eliminate night hazing

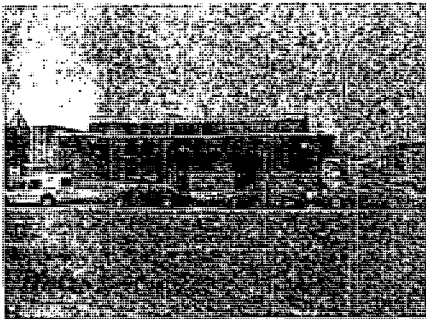

Existing

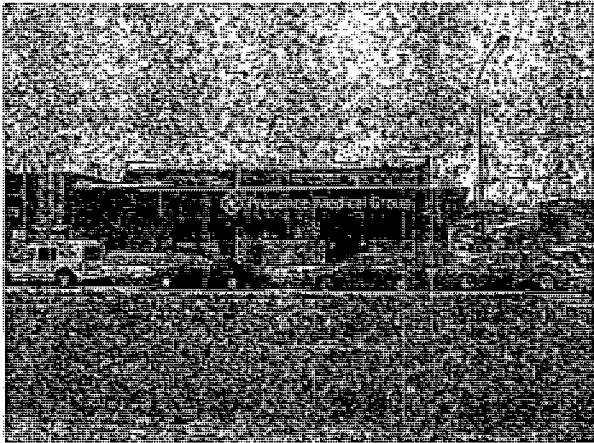

Proposed

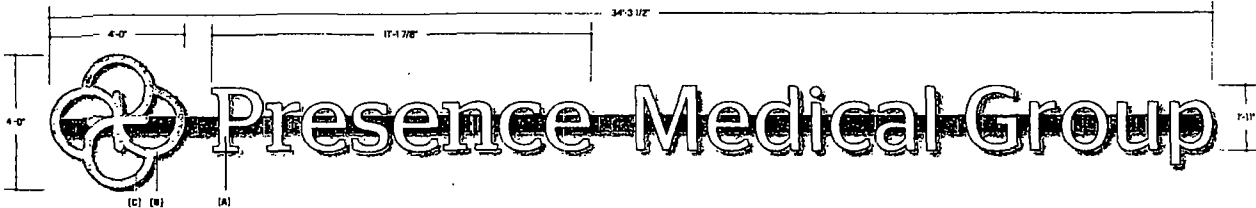

vinyl detail callout



0329-K02-03 PMS 7519C, 7519C, 7519C
404/52/52/52 www.poblocki.com

Not to be used to provide any information
pertaining to the company or its products
or services. This is a preliminary drawing
and is not to be used for construction
or installation. It is for informational
purposes only. The company reserves the
right to change the design at any time
without notice.

Project

Presence - PMG

9000 S. Stony Island Avenue
Chicago, IL 60617

Scale 1/4" = 1'-0"
Original Page Size: 11" x 17"

Notes

Remove ribs as needed to mount
raceway flush to wall

Revisions

| REV | DESCRIPTION | BY | DATE |
|-----|-------------|-----|----------|
| 01 | CHANGES | www | 12/30/13 |
| 02 | CHANGES | www | 12/31/14 |
| 03 | Survey info | RAE | 02/24/14 |

Rep: KYLE GENTRY

Drawn by: Sarah Watson Orig Date: 11/25/13

Sign Loc. No.:

PL123rwi

LT Letters
Sign Type

63926

101

OPP - Project - Job No Design



City of Chicago



O2014-8317

Office of the City Clerk

Document Tracking Sheet

| | |
|---------------------------------|--|
| Meeting Date: | 10/8/2014 |
| Sponsor(s): | Harris (8) |
| Type: | Ordinance |
| Title: | Grant(s) of privilege in public way for Prime Time Food & Liquors 79th |
| Committee(s) Assignment: | Committee on Transportation and Public Way |

ORDINANCE
PRIME TIME FOOD & LIQUORS 79TH
Acct. No. 379164 - 1
Permit No. 1114754

Be It Ordained by the City Council of the City of Chicago:

SECTION 1. Permission and authority are hereby given and granted to PRIME TIME FOOD & LIQUORS 79TH, upon the terms and subject to the conditions of this ordinance to maintain and use one (1) sign(s) projecting over the public right-of-way attached to its premises known as 1650 E. 79th St..

Said sign structure(s) measures as follows; along E 79th St:
One (1) at eight (8) feet in length, four (4) feet in height and ten (10) feet above grade level.

The location of said privilege shall be as shown on prints kept on file with the Department of Business Affairs and Consumer Protection and the Office of the City Clerk.

Said privilege shall be constructed in accordance with plans and specifications approved by the Department of Transportation (Division of Project Development) and Zoning Department - Signs.

This grant of privilege in the public way shall be subject to the provisions of Section 10-28-015 and all other required provisions of the Municipal Code of Chicago.

The grantee shall pay to the City of Chicago as compensation for the privilege #1114754 herein granted the sum of three hundred (\$300.00) per annum in advance.


A 25% penalty will be added for payments received after due date.

The permit holder agrees to hold the City of Chicago harmless for any damage, relocation or replacement costs associated with damage, relocation or removal of private property caused by the City performing work in the public way.


Authority herein given and granted for a period of five (5) years from and after Date of Passage.

Alderman 

Michelle A. Harris 8th Ward

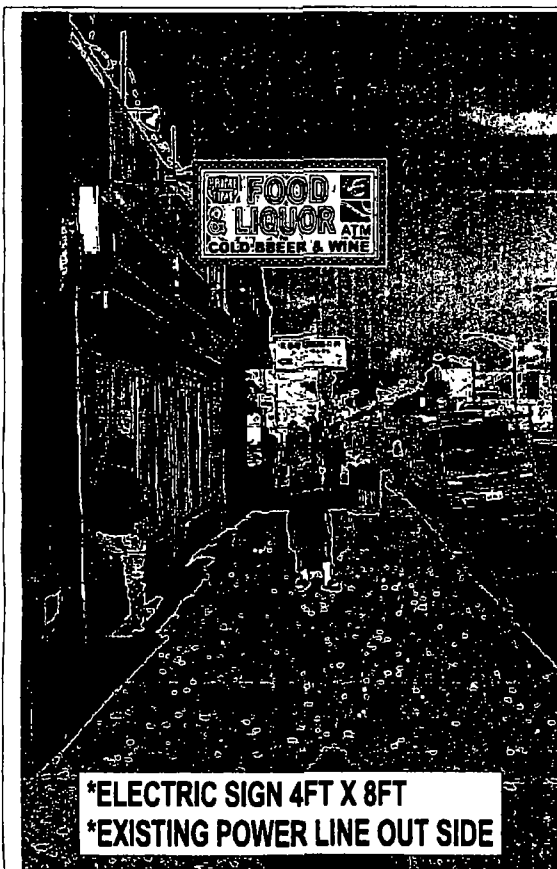

*ELECTRIC SIGN 4FT X 8FT
*EXISTING POWER LINE OUT SIDE

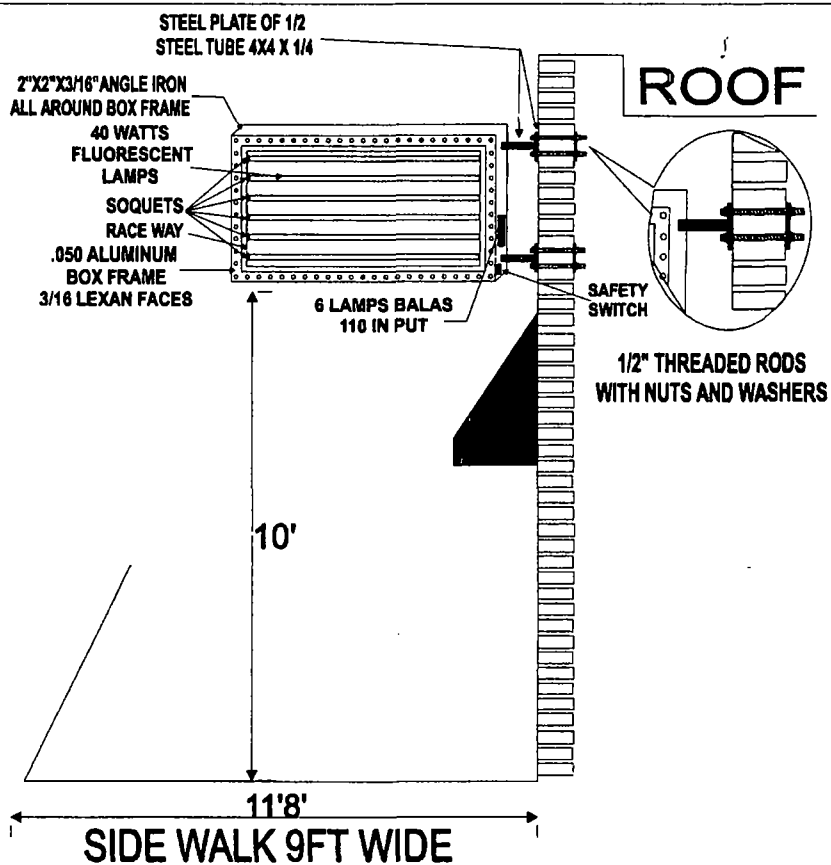



City of Chicago



O2014-8319

Office of the City Clerk

Document Tracking Sheet

| | |
|---------------------------------|---|
| Meeting Date: | 10/8/2014 |
| Sponsor(s): | Harris (8) |
| Type: | Ordinance |
| Title: | Grant(s) of privilege in public way for Walgreens No. 02387 |
| Committee(s) Assignment: | Committee on Transportation and Public Way |

ORDINANCE
WALGREENS #02387
Acct. No. 147 - 101
Permit No. 1115185

Be It Ordained by the City Council of the City of Chicago:

SECTION 1. Permission and authority are hereby given and granted to WALGREENS #02387, upon the terms and subject to the conditions of this ordinance to maintain and use four (4) sign(s) projecting over the public right-of-way attached to its premises known as 1616 E. 87th St..

Said sign structure(s) measures as follows; along E. 87th Street:

One (1) at twenty-six point six six (26.66) feet in length, one point eight three (1.83) feet in height and sixteen (16) feet above grade level.

Said sign structure(s) measures as follows; along E. 87th Street:

One (1) at twelve point eight three (12.83) feet in length, one point five (1.5) feet in height and sixteen (16) feet above grade level.

Said sign structure(s) measures as follows; along E. 87th Street:

One (1) at seven point seven five (7.75) feet in length, one point five (1.5) feet in height and sixteen (16) feet above grade level.

Said sign structure(s) measures as follows; along E. 87th Street:

One (1) at six point one four (6.14) feet in length, one point five (1.5) feet in height and sixteen (16) feet above grade level.

The location of said privilege shall be as shown on prints kept on file with the Department of Business Affairs and Consumer Protection and the Office of the City Clerk.

Said privilege shall be constructed in accordance with plans and specifications approved by the Department of Transportation (Division of Project Development) and Zoning Department - Signs.


This grant of privilege in the public way shall be subject to the provisions of Section 10-28-015 and all other required provisions of the Municipal Code of Chicago.

The grantee shall pay to the City of Chicago as compensation for the privilege #1115185 herein granted the sum of four hundred seventy-five (\$475.00) per annum in advance.


A 25% penalty will be added for payments received after due date.

The permit holder agrees to hold the City of Chicago harmless for any damage, relocation or replacement costs associated with damage, relocation or removal of private property caused by the City performing work in the public way.


Authority herein given and granted for a period of five (5) years from and after 06/03/2014.

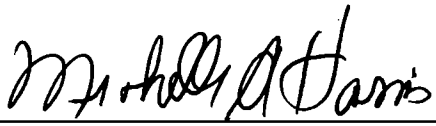Alderman 


Michelle A. Harris 8th Ward

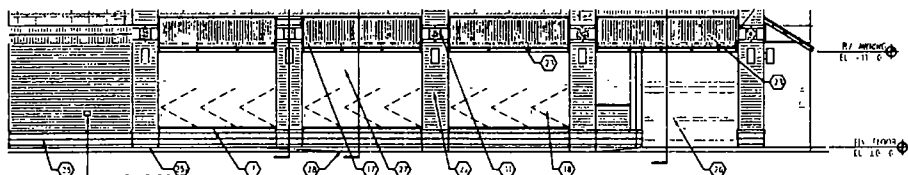


1 WEST WALL ELEVATION
SCALE 1/8" = 1'-0"

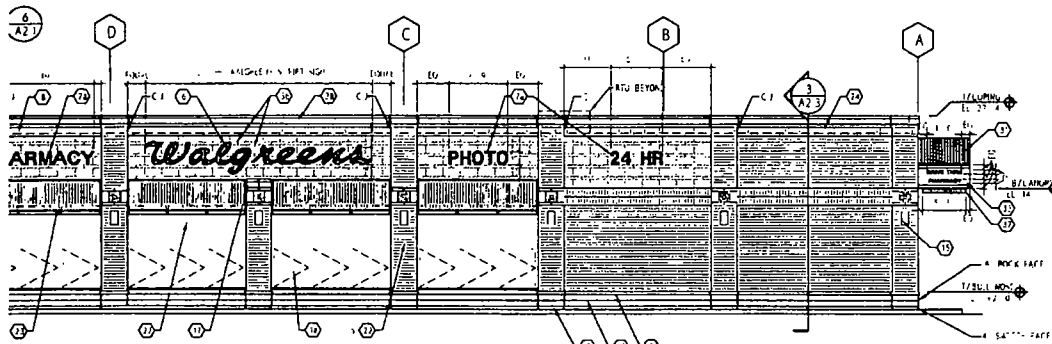

2 SOUTH WALL ELEVATION
SCALE 1/8" = 1'-0"

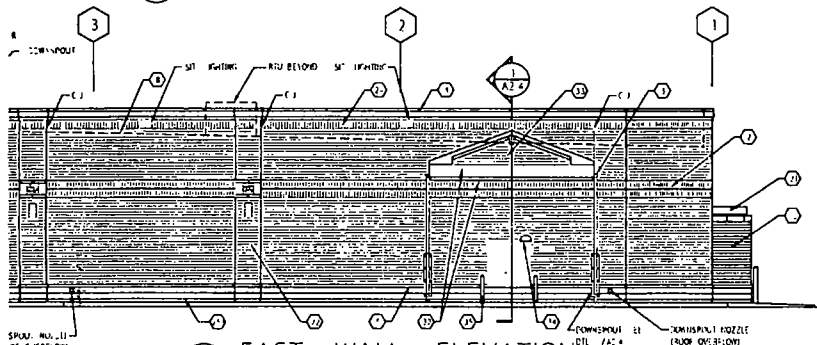



3 EAST WALL ELEVATION
SCALE 1/8" = 1'-0"

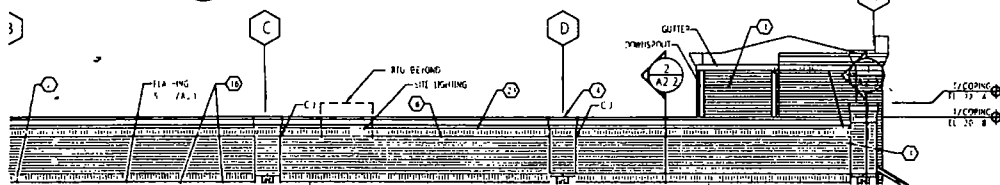

7 PIER CAP DTL
SCALE 1/2" = 1'-0"

- 1 WALGREENS SCRIPT SIGN SEE DETAIL
- 2 8" x 8" x 3" CAST STONE SILL
- 3 INDIVIDUAL SIGN LETTERS
- 4 PAIR LINE SHOWN UNASHED
- 5 8" W x 12" H SMOOTH FACED CAST ST
- 6 18" W x 4" H SMOOTH FACED CAST ST
- 7 EIFS FASCIA & KEY STONE COLOR
- 8 16" x 16" PINEAPPLE GROVE ACCE
- 9 RAIN SHIELD COLOR SIERRA TAN
- 10 MASONRY TUTE ENCLOSURE W/ BOAF
- 11 WOOD GATES STAINED TO MATCH SI
- 12 PIPE BOLLARD SEE DETAIL ON STRU
- 13 DECORATIVE ACCENT LIGHT FIXTURE
- 14 WALL-MOUNTED LIGHT SEE ELECTRIC
- 15 1" O H x 1" O L x 8" THICK CAST S
- 16 SILL & WASH
- 17 CASEMENT WINDOW
- 18 WALGREENS W/FORM GRAPHIC BEYOND
- 19 ON SHT AS 2
- 20 1/4" CLEAR FLOAT GLASS CLEAR ANI
- 21 THERMALLY BROKEN ALUM WINDOW
- 22 LEDMAN PASTEL AT TUTE ENCLOSURE
- 23 SEE G/AD 1.1 PAINT TO MATCH SI
- 24 UTILITY SHT FACE BRICK PIER/HAS
- 25 COLOR PARK ROSE
- 26 METAL AWNING ON PAINTED METAL FR
- 27 COLOR FOREST GREEN
- 28 SMALL UTILITY SILL PALE BRICK SUL
- 29 COLOR PARK ROSE
- 30 8" ROCK FACE CAST STONE BUILDING
- 31 WHEAT
- 32 4" SMOOTH FACE CAST STONE STAR
- 33 PREFINISHED CLEAR ANODIZED ALUMI
- 34 NI-PARTING HIDING DOOR ENTRANCE
- 35 1" INSULATED GLASS W/ TINT FILM IN
- 36 THERMALLY BROKEN ALUM FRAMING
- 37 PRE-FINISHED SHEET METAL CORNICE
- 38 SIERRA TAN
- 39 2" x 4" x 1/2" HOLLOW METAL DOOR
- 40 PAINT TO MATCH SIERRA TAN MTL
- 41 METAL COLLING DOOR & FRAME
- 42 PAINT TO MATCH SIERRA TAN MTL
- 43 PREFINISHED MTL ROOFING COLOR F
- 44 1/2" PREFINISHED MTL TANK CULUM FUME
- 45 PREFINISHED MTL SIDING COLOR FOI
- 46 WALL MTG HIGHT SEE ELECTRICAL C
- 47 FLEXIBLE DELUMINATION POST
- 48 ALTERNATING BANDS OF 4" H & 12" H
- 49 SMOOTH FACE CAST STONE
- 50 CLEARANCE SIGN SEE DETAIL ON C

ALL PRECAST STONE TO BE SAVANN
HARVEY CEMENT PRODUCTS COLOR
WHISKEY RENAISSANCE STONE COLOR
NOTE: GENERAL LUMINATION TO PH
CATERIOR MATERIAL MOCKUP FOR
APPROVAL PRIOR TO INSTALLATION

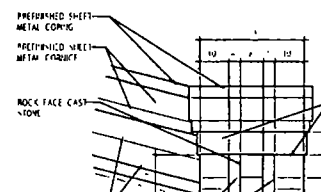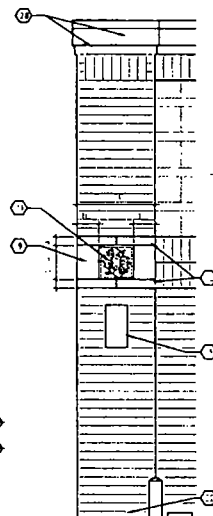



City of Chicago



O2014-8355

Office of the City Clerk

Document Tracking Sheet

| | |
|---------------------------------|---|
| Meeting Date: | 10/8/2014 |
| Sponsor(s): | Harris (8) |
| Type: | Ordinance |
| Title: | Grant(s) of privilege in public way for Presence Medical
Group - Privilege No. 1112841 |
| Committee(s) Assignment: | Committee on Transportation and Public Way |

ORDINANCE
PRESENCE MEDICAL GROUP
Acct. No. 204583 - 16
Permit No. 1112841

Be It Ordained by the City Council of the City of Chicago:

SECTION 1. Permission and authority are hereby given and granted to PRESENCE MEDICAL GROUP, upon the terms and subject to the conditions of this ordinance to maintain and use, as now constructed, one (1) Building Projection(s) projecting over the public right-of-way adjacent to its premises known as 9000 S. Stony Island Ave..

Said Building Projection(s) at S. Stony Island Avenue & E. 90th Street measure(s):

One (1) at seventy point five (70.5) feet in length, and one (1) foot in width for a total of seventy point five (70.5) square feet. Existing building projection is approximately nine (9) feet six (6) inches above grade level.

The location of said privilege shall be as shown on prints kept on file with the Department of Business Affairs and Consumer Protection and the Office of the City Clerk.

Said privilege shall be constructed in accordance with plans and specifications approved by the Department of Planning and Development and Department of Transportation (Division of Project Development).

This grant of privilege in the public way shall be subject to the provisions of Section 10-28-015 and all other required provisions of the Municipal Code of Chicago.

The grantee shall pay to the City of Chicago as compensation for the privilege #1112841 herein granted the sum of four hundred (\$400.00) per annum in advance.

A 25% penalty will be added for payments received after due date.


The permit holder agrees to hold the City of Chicago harmless for any damage, relocation or replacement costs associated with damage, relocation or removal of private property caused by the City performing work in the public way.

Authority herein given and granted for a period of five (5) years from and after Date of Passage.

Alderman 

Michelle A. Harris 8th Ward

Presence Healthcare Services
9000 S. Stony Island, Chicago, IL

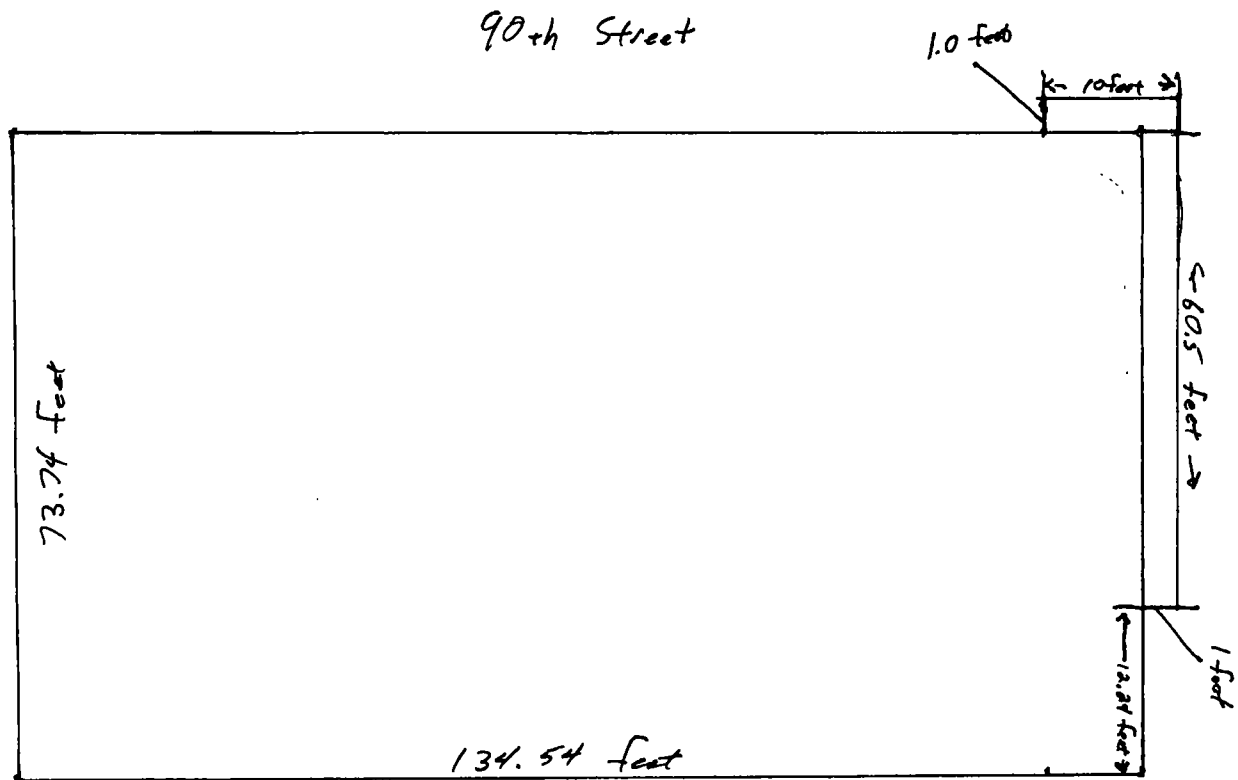

Area of Encroachment:

$$10.5 \text{ linear feet} \times 1 \text{ foot of depth} = 10.5 \text{ square feet}$$



City of Chicago



O2014-8323

Office of the City Clerk

Document Tracking Sheet

| | |
|---------------------------------|---|
| Meeting Date: | 10/8/2014 |
| Sponsor(s): | Beale (9) |
| Type: | Ordinance |
| Title: | Grant(s) of privilege in public way for West Shore Pipe Line Co. (Sucessor in Interest to Badger Pipe Line Co.) |
| Committee(s) Assignment: | Committee on Transportation and Public Way |

ORDINANCE

WEST SHORE PIPE LINE COMPANY (SUCCESSOR IN INTEREST TO BADGER PIPE LINE COMPANY)

Acct. No. 88500 - 1

Permit No. 1115214

Be It Ordained by the City Council of the City of Chicago:

SECTION 1. Permission and authority are hereby given and granted to WEST SHORE PIPE LINE COMPANY (SUCCESSOR IN INTEREST TO BADGER PIPE LINE COMPANY), upon the terms and subject to the conditions of this ordinance to maintain and use, as now constructed, one (1) Pipe Line(s) under the public right-of-way adjacent to its premises known as 13000 S. Indiana Ave..

Under the crossing at South Avenue "O", said pipe will run in a northerly direction starting at a point south of 135th Street, thence entering the 14 foot north-south public alley at a point two (2) feet west of the east line of said public thence running north under the 135th Street crossing and the 134th Street crossing, thence exiting the north-south public alley and running in a northerly direction inside private property and crossing under the 133rd Street crossing; thence entering the same north-south public alley at a point two (2) feet west of the east line of said alley, thence crossing under the 123rd Street crossing thence running in a northerly direction a distance of approximately 75 feet; thence running in a westerly direction to connect with existing pipeline, south of 131st Street, thence crossing under the 131st Street crossing at a railroad right-of-way of the Pennsylvania Railroad in Section 32, Township 37 North, Range 15 East of the 3rd Principal Meridian.

Under and across the 130th Street to the north side thereof and to a point approximately ten (10) feet south of the north line of said street, but within the dedicated or established boundaries thereof, thence westerly parallel with 130th Street in a line approximately ten (10) feet south of and parallel with the north line of said street for a distance of seven thousand three hundred sixty-nine (7,369) feet to the north side of the east abutment of the bridge over the Little Calumet River, thence westerly on the north side of and attached to said bridge a distance of approximately three hundred seventy-four (374) feet to the west abutment of said bridge thence continuing westerly on a straight line a distance of six hundred eighty-seven (687) feet thence southwesterly diagonally under and across 130th Street a distance of one hundred one (101) feet to a point approximately five (5) feet north of and parallel with the south line of 130th Street a distance of ten thousand six hundred eighty-five (10,685) feet thence southwesterly approximately five (5) feet northwesterly of and parallel with the southwesterly right-of-way of the Illinois Central Railroad. Under and across Indiana Avenue at a point one thousand seventy-nine (1,079) feet south of the center line of 130th Street diagonally a distance of approximately one hundred sixty-four (164) feet

Said pipeline occupying the public way of the City of Chicago for a total of approximately nineteen thousand seven hundred ninety six (19,796) feet.

Said privilege shall be constructed in accordance with plans and specifications approved by the Department of Planning and Development, Department of Transportation (Office of Underground Coordination), and Department of Water Management.

This grant of privilege in the public way shall be subject to the provisions of Section 10-28-015 and all other required provisions of the Municipal Code of Chicago.


The grantee shall pay to the City of Chicago as compensation for the privilege #1115214 herein granted the sum of twenty-one thousand nine hundred forty-one (\$21,941.00) per annum in advance.


A 25% penalty will be added for payments received after due date.

The permit holder agrees to hold the City of Chicago harmless for any damage, relocation or replacement costs associated with damage, relocation or removal of private property caused by the City performing work in the public way.

Authority herein given and granted for a period of ^{three} five (5) years from and after 08/10/2014.

Alderman

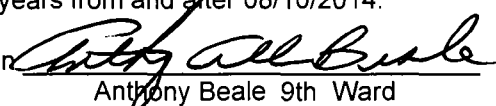
Anthony Beale 9th Ward

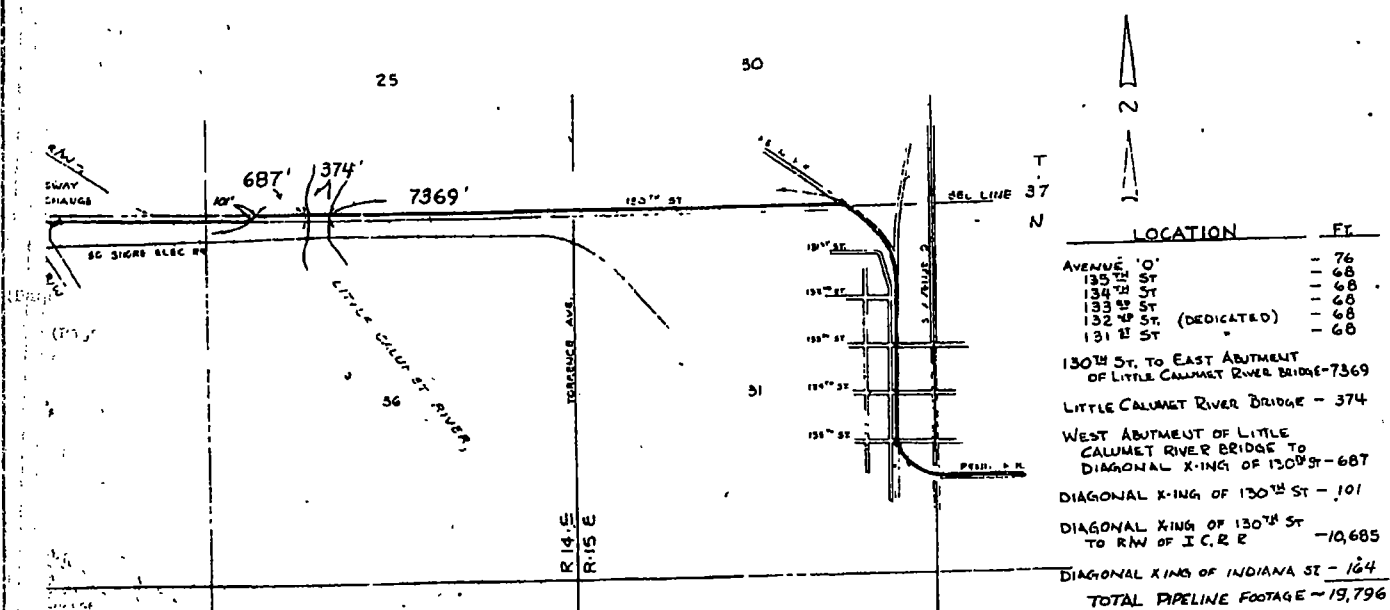



City of Chicago



O2014-8325

Office of the City Clerk

Document Tracking Sheet

| | |
|---------------------------------|---|
| Meeting Date: | 10/8/2014 |
| Sponsor(s): | Pope (10) |
| Type: | Ordinance |
| Title: | Grant(s) of privilege in public way for Walgreens No. 147 |
| Committee(s) Assignment: | Committee on Transportation and Public Way |

ORDINANCE
WALGREENS #147
Acct. No. 147 - 21
Permit No. 1115206

Be It Ordained by the City Council of the City of Chicago:

SECTION 1. Permission and authority are hereby given and granted to WALGREENS #147, upon the terms and subject to the conditions of this ordinance to maintain and use two (2) sign(s) projecting over the public right-of-way attached to its premises known as 3611 E. 106th St..

Said sign structure(s) measures as follows; along E. 106th Street:

One (1) at twenty-eight (28) feet in length, two point eight three (2.83) feet in height and nineteen (19) feet above grade level.

Said sign structure(s) measures as follows; along E. 106th Street:

One (1) at twelve point eight three (12.83) feet in length, one point five (1.5) feet in height and twenty (20) feet above grade level.

The location of said privilege shall be as shown on prints kept on file with the Department of Business Affairs and Consumer Protection and the Office of the City Clerk.

Said privilege shall be constructed in accordance with plans and specifications approved by the Department of Transportation (Division of Project Development) and Zoning Department - Signs.


This grant of privilege in the public way shall be subject to the provisions of Section 10-28-015 and all other required provisions of the Municipal Code of Chicago.

The grantee shall pay to the City of Chicago as compensation for the privilege #1115206 herein granted the sum of four hundred (\$400.00) per annum in advance.

A 25% penalty will be added for payments received after due date.

The permit holder agrees to hold the City of Chicago harmless for any damage, relocation or replacement costs associated with damage, relocation or removal of private property caused by the City performing work in the public way.

Authority herein given and granted for a period of five (5) years from and after 05/13/2014.

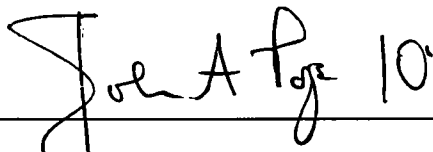Alderman 
John Pope 10th Ward

3611 E 106th St - Google Maps

6/24/14, 1:35 PM



OLD STORE - good
DRAWINGS or signs or
NOT EXIST.
Army



10/08/2014

Alderman John Pope
Ward # 10
City of Chicago
City Hall, Room 300
121 North LaSalle Street
Chicago, Illinois 60602

Re: An ordinance to use and maintain a portion of the public right-of-way for **two (2) sign(s)** for
WALGREENS #147, adjacent to the premises known as **3611 E. 106th St.**.

Dear Alderman **John Pope**:

The applicant referenced above has requested the use of the public right-of-way for a **sign(s)**. An ordinance has been prepared by the Department of Business Affairs and Consumer Protection – Small Business Center - Public Way Use Unit for presentation to the City Council. Because this request was made for properties located in your ward, as approved by you as per the attached, I respectfully request that you introduce the attached ordinance at the next City Council meeting.

If you have any questions regarding this ordinance, please contact Anthony Bertuca at (312) 744-5506.

Department of Business Affairs and Consumer Protection



City of Chicago



O2014-8329

Office of the City Clerk

Document Tracking Sheet

| | |
|---------------------------------|---|
| Meeting Date: | 10/8/2014 |
| Sponsor(s): | Balcer (11) |
| Type: | Ordinance |
| Title: | Grant(s) of privilege in public way for Chicago Roots
Hydroponics and Organics |
| Committee(s) Assignment: | Committee on Transportation and Public Way |

ORDINANCE
CHICAGO ROOTS HYDROPONICS AND ORGANICS
Acct. No. 359839 - 3
Permit No. 1112317

Be It Ordained by the City Council of the City of Chicago:

SECTION 1. Permission and authority are hereby given and granted to CHICAGO ROOTS HYDROPONICS AND ORGANICS, upon the terms and subject to the conditions of this ordinance to maintain and use one (1) sign(s) projecting over the public right-of-way attached to its premises known as 3014-16 S. Wentworth Ave..

Said sign structure(s) measures as follows; along S. Wentworth Avenue:

One (1) at forty-six (46) feet in length, four (4) feet in height and forty-five (45) feet above grade level.

The location of said privilege shall be as shown on prints kept on file with the Department of Business Affairs and Consumer Protection and the Office of the City Clerk.

Said privilege shall be constructed in accordance with plans and specifications approved by the Department of Transportation (Division of Project Development) and Zoning Department - Signs.

This grant of privilege in the public way shall be subject to the provisions of Section 10-28-015 and all other required provisions of the Municipal Code of Chicago.


The grantee shall pay to the City of Chicago as compensation for the privilege #1112317 herein granted the sum of three hundred (\$300.00) per annum in advance.

A 25% penalty will be added for payments received after due date.


The permit holder agrees to hold the City of Chicago harmless for any damage, relocation or replacement costs associated with damage, relocation or removal of private property caused by the City performing work in the public way.

Authority herein given and granted for a period of five (5) years from and after Date of Passage.

Alderman

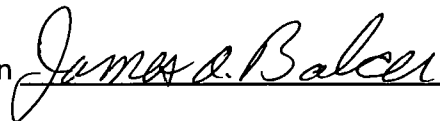A handwritten signature in cursive script, reading "James A. Balcer", written over a horizontal line.

James A. Balcer 11th Ward

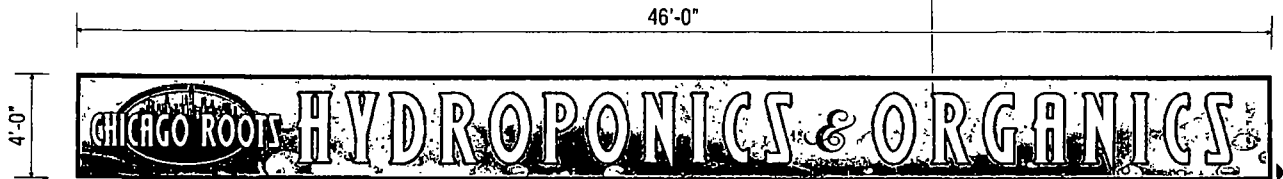

(1) S/F ILLUMINATED SIGN

ALUM. RETAINER & DRUM
LEXAN SIGN FACE WITH TRANSLUCENT GRAPHICS
H.O. FLUO. LAMP ILLUM.
▶ SAFETY DISCONNECT



APPROVED: _____ DATE: _____

M-K SIGNS
CHICAGO
4900 N. ELSTON AVE
CHICAGO, IL 60630
773/333-0000
FAX 773/333-9273
E-MAIL: mkdept@mksigns.net

CHICAGO ROOTS
CHICAGO, IL

Colors represented in this drawing are for presentation purposes only.
They will not match your finished product exactly.
Actual color samples can be obtained from your sales representative.
This design is the original and unpublished work of MK SIGNS and may not be
reproduced, copied or exhibited in any fashion without the expressed written
consent of MK SIGNS. The right to this design may be purchased.

| DATE | REVISION |
|---------|----------|
| 3-19-14 | |
| | |
| | |
| | |
| | |
| | |

| | |
|------------------------|------------------------|
| SCALE
3/16" = 1'-0" | DATE
8-28-13 |
| DESIGNER
LM | SALES
RC |
| FILE
Chicago Roots | DRAWING NUMBER
2236 |



10/08/2014

Alderman **James A. Balcer**
Ward # 11
City of Chicago
City Hall, Room 203
121 North LaSalle Street
Chicago, Illinois 60602

Re: An ordinance to use and maintain a portion of the public right-of-way for **one (1) sign(s)** for
CHICAGO ROOTS HYDROPONICS AND ORGANICS, adjacent to the premises known as
3014-16 S. Wentworth Ave..

Dear Alderman **James A. Balcer**:

The applicant referenced above has requested the use of the public right-of-way for a **sign(s)**. An ordinance has been prepared by the Department of Business Affairs and Consumer Protection – Small Business Center - Public Way Use Unit for presentation to the City Council. Because this request was made for properties located in your ward, as approved by you as per the attached, I respectfully request that you introduce the attached ordinance at the next City Council meeting.

If you have any questions regarding this ordinance, please contact Anthony Bertuca at (312) 744-5506.

Department of Business Affairs and Consumer Protection



City of Chicago



O2014-8331

Office of the City Clerk

Document Tracking Sheet

| | |
|---------------------------------|--|
| Meeting Date: | 10/8/2014 |
| Sponsor(s): | Balcer (11) |
| Type: | Ordinance |
| Title: | Grant(s) of privilege in public way for Chicago University Commons LLC |
| Committee(s) Assignment: | Committee on Transportation and Public Way |

ORDINANCE
CHICAGO UNIVERSITY COMMONS, LLC
Acct. No. 268378 - 8
Permit No. 1115076

Be It Ordained by the City Council of the City of Chicago:

SECTION 1. Permission and authority are hereby given and granted to CHICAGO UNIVERSITY COMMONS, LLC, upon the terms and subject to the conditions of this ordinance to maintain and use, as now constructed, one (1) Landscaping(s) on the public right-of-way for beautification purposes adjacent to its premises known as 1111-51 W. 15th St..

Said Landscaping(s) at 1111-51 W. 15TH STREET measure(s):

One (1) at six hundred twenty-two point three (622.3) feet in length, and twelve (12) feet in width for a total of seven thousand four hundred sixty-seven point six (7467.6) square feet.

The location of said privilege shall be as shown on prints kept on file with the Department of Business Affairs and Consumer Protection and the Office of the City Clerk.

Said privilege shall be constructed in accordance with plans and specifications approved by the Department of Planning and Development and Department of Transportation (Division of Project Development).


This grant of privilege in the public way shall be subject to the provisions of Section 10-28-015 and all other required provisions of the Municipal Code of Chicago.

The grantee shall pay to the City of Chicago as compensation for the privilege #1115076 herein granted the sum of zero (\$0.00) per annum in advance.



A 25% penalty will be added for payments received after due date.

The permit holder agrees to hold the City of Chicago harmless for any damage, relocation or replacement costs associated with damage, relocation or removal of private property caused by the City performing work in the public way.

Authority herein given and granted for a period of five (5) years from and after 09/09/2014.

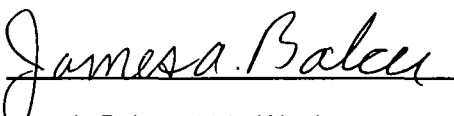Alderman 
James A. Balcer 11th Ward

APPLICANT UNIVERSITY COMMONS
ADDRESS 1111-1151 WEST 15TH STREET
DATE NOVEMBER 11, 2007

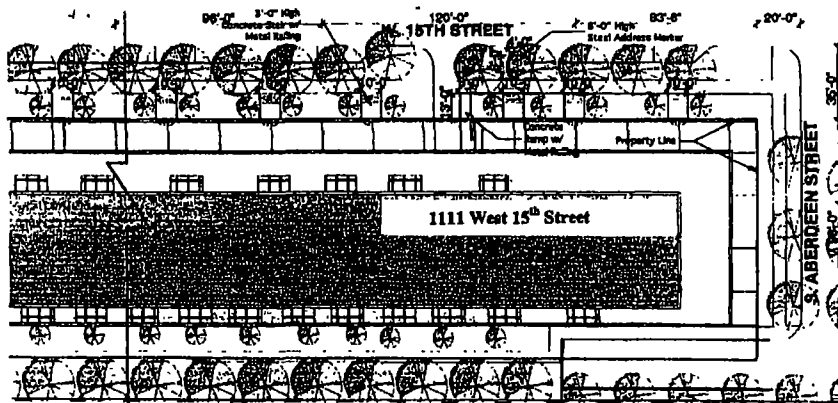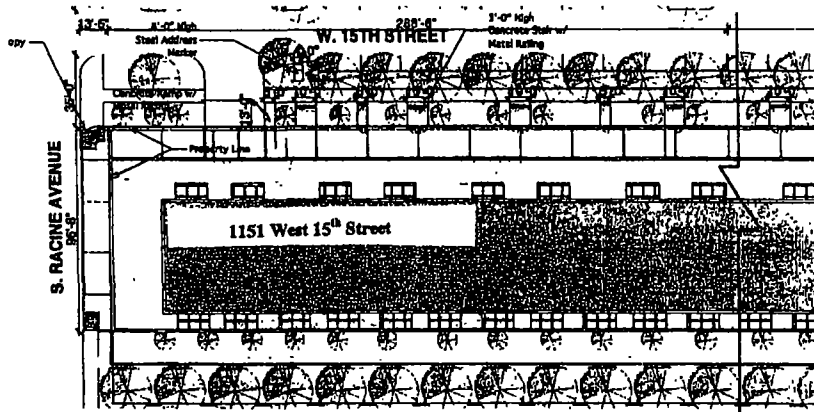



10/08/2014

Alderman **James A. Balcer**
Ward # **11**
City of Chicago
City Hall, Room **203**
121 North LaSalle Street
Chicago, Illinois 60602

Re: An ordinance to use and maintain a portion of the public right-of-way for **one (1) landscaping(s)** for
CHICAGO UNIVERSITY COMMONS, LLC, adjacent to the premises known as **1111-51 W.**
15th St.

Dear Alderman **James A. Balcer**:

The applicant referenced above has requested the use of the public right-of-way for a **landscaping(s)**. An ordinance has been prepared by the Department of Business Affairs and Consumer Protection – Small Business Center - Public Way Use Unit for presentation to the City Council. Because this request was made for properties located in your ward, as approved by you as per the attached, I respectfully request that you introduce the attached ordinance at the next City Council meeting.

If you have any questions regarding this ordinance, please contact Anthony Bertuca at (312) 744-5506.

Department of Business Affairs and Consumer Protection



City of Chicago



O2014-8338

Office of the City Clerk

Document Tracking Sheet

| | |
|---------------------------------|--|
| Meeting Date: | 10/8/2014 |
| Sponsor(s): | Balcer (11) |
| Type: | Ordinance |
| Title: | Grant(s) of privilege in public way for Domino's Pizza |
| Committee(s) Assignment: | Committee on Transportation and Public Way |

ORDINANCE
Domino's Pizza
Acct. No. 375651 - 1
Permit No. 1105133

Be It Ordained by the City Council of the City of Chicago:

SECTION 1. Permission and authority are hereby given and granted to Domino's Pizza, upon the terms and subject to the conditions of this ordinance to maintain and use one (1) sign(s) projecting over the public right-of-way attached to its premises known as 4323 S. Ashland Ave..

Said sign structure(s) measures as follows; along S. Ashland:
One (1) at eight (8) feet in length, two point six seven (2.67) feet in height and ten point five (10.5) feet above grade level.

The location of said privilege shall be as shown on prints kept on file with the Department of Business Affairs and Consumer Protection and the Office of the City Clerk.

Said privilege shall be constructed in accordance with plans and specifications approved by the Department of Transportation (Division of Project Development) and Zoning Department - Signs.


This grant of privilege in the public way shall be subject to the provisions of Section 10-28-015 and all other required provisions of the Municipal Code of Chicago.

The grantee shall pay to the City of Chicago as compensation for the privilege #1105133 herein granted the sum of one hundred (\$100.00) per annum in advance.

A 25% penalty will be added for payments received after due date.

The permit holder agrees to hold the City of Chicago harmless for any damage, relocation or replacement costs associated with damage, relocation or removal of private property caused by the City performing work in the public way.

Authority herein given and granted for a period of five (5) years from and after Date of Passage.

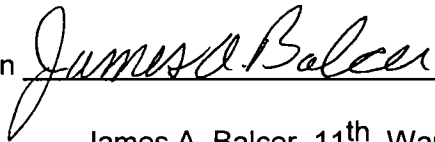Alderman 
James A. Balcer 11th Ward





10/08/2014

Alderman James A. Balcer
Ward # 11
City of Chicago
City Hall, Room 203
121 North LaSalle Street
Chicago, Illinois 60602

Re: An ordinance to use and maintain a portion of the public right-of-way for **one (1) sign(s)** for **Domino's Pizza**, adjacent to the premises known as **4323 S. Ashland Ave.**.

Dear Alderman **James A. Balcer**:

The applicant referenced above has requested the use of the public right-of-way for a **sign(s)**. An ordinance has been prepared by the Department of Business Affairs and Consumer Protection – Small Business Center - Public Way Use Unit for presentation to the City Council. Because this request was made for properties located in your ward, as approved by you as per the attached, I respectfully request that you introduce the attached ordinance at the next City Council meeting.

If you have any questions regarding this ordinance, please contact Anthony Bertuca at (312) 744-5506.

Department of Business Affairs and Consumer Protection



City of Chicago



O2014-8339

Office of the City Clerk

Document Tracking Sheet

| | |
|---------------------------------|---|
| Meeting Date: | 10/8/2014 |
| Sponsor(s): | Balcer (11) |
| Type: | Ordinance |
| Title: | Grant(s) of privilege in public way for Metra |
| Committee(s) Assignment: | Committee on Transportation and Public Way |

ORDINANCE
METRA
Acct. No. 58405 - 6
Permit No. 1115001

Be It Ordained by the City Council of the City of Chicago:

SECTION 1. Permission and authority are hereby given and granted to METRA, upon the terms and subject to the conditions of this ordinance to maintain and use, as now constructed, an existing Ramp with Stairs on the public right-of-way adjacent to its premises known as 114 W. 35th St..

Said Ramp with Stairs at W. 35TH STREET and SOUTH LASALLE STREET measure(s):

One (1) at one hundred nine (109) feet in length, and fifteen point two five (15.25) feet in width for a total of one thousand six hundred sixty-two point two five (1662.25) square feet. Existing ramp with stairs is used for an outbound platform for a Metra commuter stop for the Rock Island Line at W. 35th Street South La Salle Street.

The location of said privilege shall be as shown on prints kept on file with the Department of Business Affairs and Consumer Protection and the Office of the City Clerk.

Said privilege shall be constructed in accordance with plans and specifications approved by the Department of Transportation (Division of Project Development) and Mayor's Office for People with Disabilities.


This grant of privilege in the public way shall be subject to the provisions of Section 10-28-015 and all other required provisions of the Municipal Code of Chicago.

The grantee shall pay to the City of Chicago as compensation for the privilege #1115001 herein granted the sum of zero dollars.

A 25% penalty will be added for payments received after due date.


The permit holder agrees to hold the City of Chicago harmless for any damage, relocation or replacement costs associated with damage, relocation or removal of private property caused by the City performing work in the public way.

Authority herein given and granted for a period of five (5) years from and after 06/03/2014.

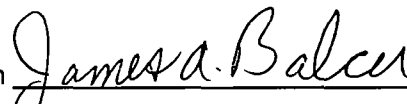Alderman 
James A. Balcer 11th Ward

114 W. 35th Street Ramp

View Looking Southeast

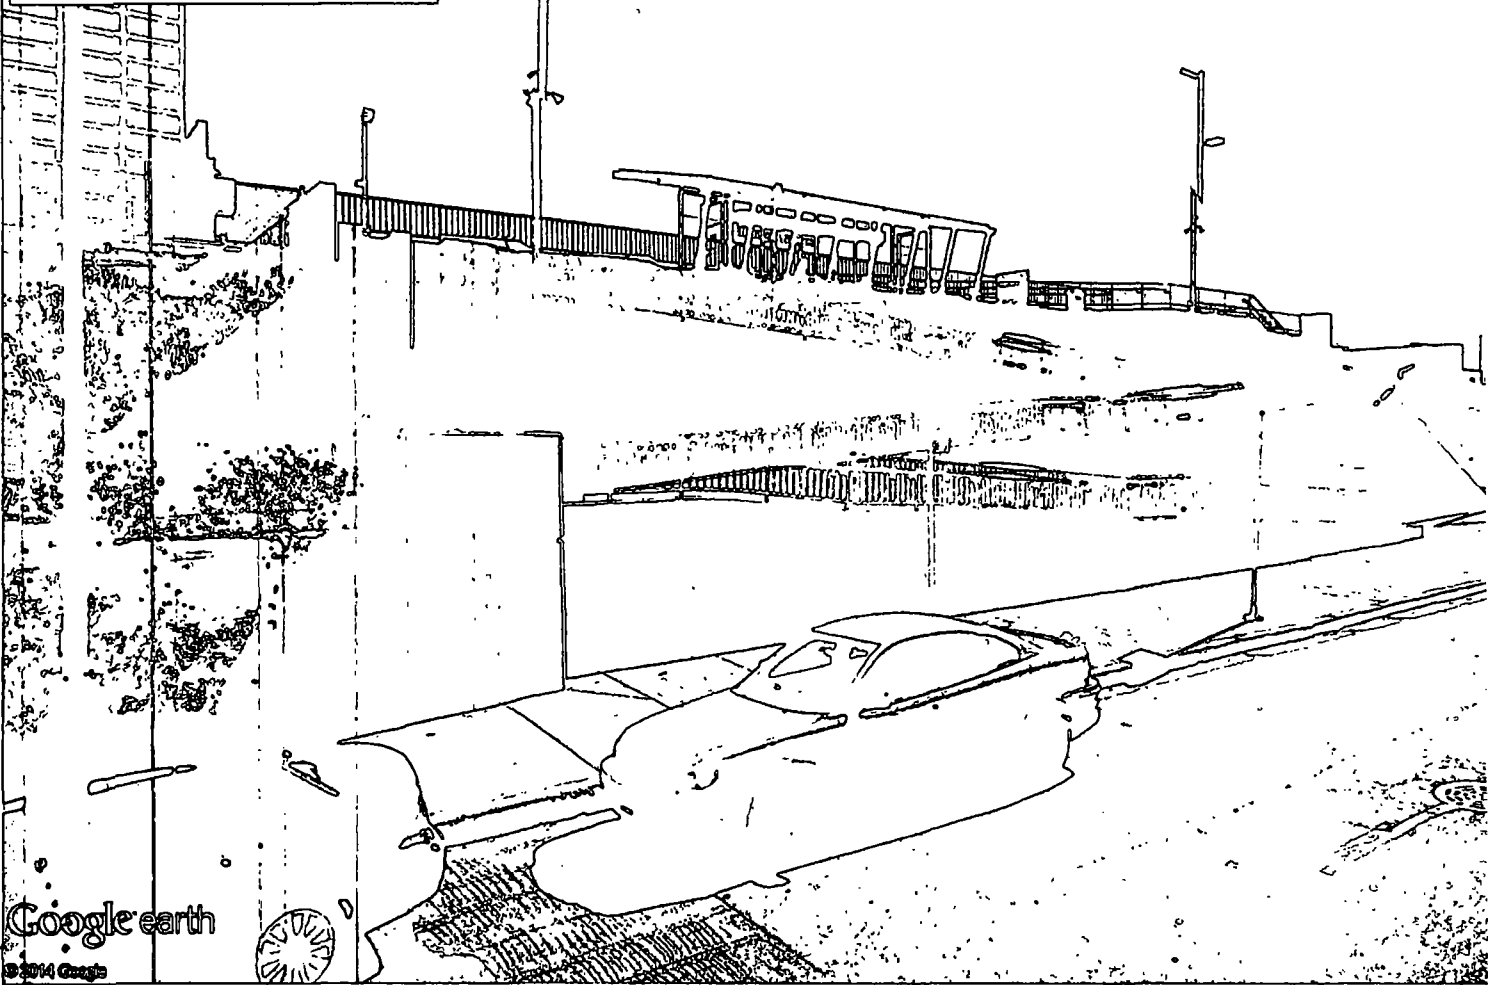



10/08/2014

Alderman James A. Balcer
Ward # 11
City of Chicago
City Hall, Room 203
121 North LaSalle Street
Chicago, Illinois 60602

Re: An ordinance to use and maintain a portion of the public right-of-way for **one (1) ramp(s)** for **METRA**, adjacent to the premises known as **114 W. 35th St.**.

Dear Alderman **James A. Balcer**:

The applicant referenced above has requested the use of the public right-of-way for a **ramp(s)**. An ordinance has been prepared by the Department of Business Affairs and Consumer Protection – Small Business Center - Public Way Use Unit for presentation to the City Council. Because this request was made for properties located in your ward, as approved by you as per the attached, I respectfully request that you introduce the attached ordinance at the next City Council meeting.

If you have any questions regarding this ordinance, please contact Anthony Bertuca at (312) 744-5506.

Department of Business Affairs and Consumer Protection



City of Chicago



O2014-8342

Office of the City Clerk

Document Tracking Sheet

| | |
|---------------------------------|---|
| Meeting Date: | 10/8/2014 |
| Sponsor(s): | Balcer (11) |
| Type: | Ordinance |
| Title: | Grant(s) of privilege in public way for Thirty3 |
| Committee(s) Assignment: | Committee on Transportation and Public Way |

ORDINANCE
THIRTY3
Acct. No. 344249 - 1
Permit No. 1113003

Be It Ordained by the City Council of the City of Chicago:

SECTION 1. Permission and authority are hereby given and granted to THIRTY3, upon the terms and subject to the conditions of this ordinance to maintain and use one (1) sign(s) projecting over the public right-of-way attached to its premises known as 3302-04 S. Halsted St..

Said sign structure(s) measures as follows; along S. Halsted Street:

One (1) at twenty-one point seven five (21.75) feet in length, three point three three (3.33) feet in height and thirteen (13) feet above grade level.

The location of said privilege shall be as shown on prints kept on file with the Department of Business Affairs and Consumer Protection and the Office of the City Clerk.

Said privilege shall be constructed in accordance with plans and specifications approved by the Department of Transportation (Division of Project Development) and Zoning Department - Signs.


This grant of privilege in the public way shall be subject to the provisions of Section 10-28-015 and all other required provisions of the Municipal Code of Chicago.

The grantee shall pay to the City of Chicago as compensation for the privilege #1113003 herein granted the sum of three hundred (\$300.00) per annum in advance.

A 25% penalty will be added for payments received after due date.



The permit holder agrees to hold the City of Chicago harmless for any damage, relocation or replacement costs associated with damage, relocation or removal of private property caused by the City performing work in the public way.

Authority herein given and granted for a period of five (5) years from and after Date of Passage.

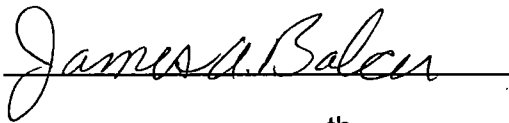Alderman 
James A. Balcer 11th Ward

| | |
|--|--|
| Corporation: Trity3 bar + grill | Address: 3302-04 s. Halsted ave. Chicago, il. |
| President: | |
| Phone Number: | |

Channels letters 26 1/2" inch x 40" inch x 5" inch DEPTH

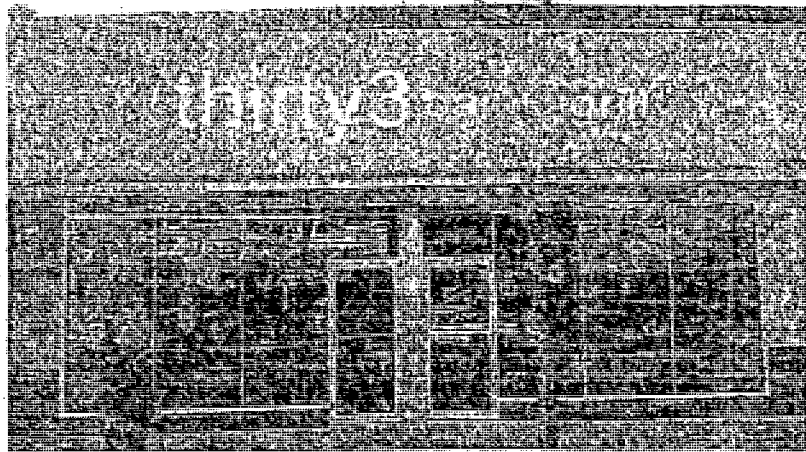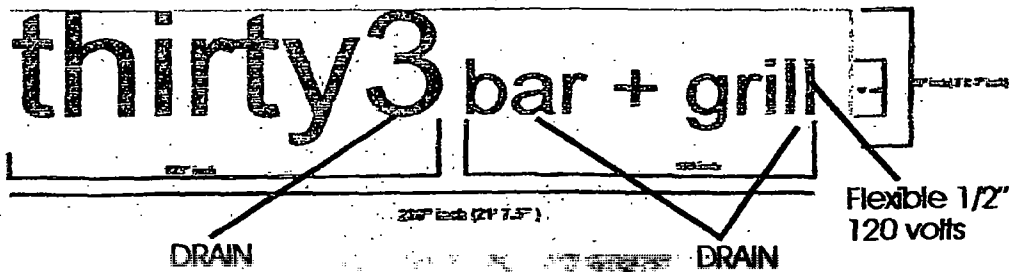

13' ft.



Department of Business Affairs and Consumer Protection
Small Business Center - Public Way Use Unit
City Hall - 121 N LaSalle Street, Room 800 • Chicago, IL 60602
(312)-74-GOBIZ (312-744-6249) • (312) 744-1944 (TTY)
<http://www.cityofchicago.org/bacp>

10/08/2014

Alderman **James A. Balcer**
Ward # 11
City of Chicago
City Hall, Room 203
121 North LaSalle Street
Chicago, Illinois 60602

Re: An ordinance to use and maintain a portion of the public right-of-way for **one (1) sign(s)** for
THIRTY3, adjacent to the premises known as **3302-04 S. Halsted St.**

Dear Alderman **James A. Balcer**:

The applicant referenced above has requested the use of the public right-of-way for a **sign(s)**. An ordinance has been prepared by the Department of Business Affairs and Consumer Protection – Small Business Center - Public Way Use Unit for presentation to the City Council. Because this request was made for properties located in your ward, as approved by you as per the attached, I respectfully request that you introduce the attached ordinance at the next City Council meeting.

If you have any questions regarding this ordinance, please contact Anthony Bertuca at (312) 744-5506.

Department of Business Affairs and Consumer Protection



City of Chicago



O2014-8368

Office of the City Clerk

Document Tracking Sheet

| | |
|---------------------------------|---|
| Meeting Date: | 10/8/2014 |
| Sponsor(s): | Burke (14) |
| Type: | Ordinance |
| Title: | Grant(s) of privilege in public way for La Quebrada No. 3, Inc. - Privilege No. 1110076 |
| Committee(s) Assignment: | Committee on Transportation and Public Way |

ORDINANCE
LA QUEBRADA #3, INC.
Acct. No. 245458 - 1
Permit No. 1110076

Be It Ordained by the City Council of the City of Chicago:

SECTION 1. Permission and authority are hereby given and granted to LA QUEBRADA #3, INC., upon the terms and subject to the conditions of this ordinance to maintain and use two (2) sign(s) projecting over the public right-of-way attached to its premises known as 5100-02 S. California Ave..

Said sign structure(s) measures as follows; along S. California Avenue:

Two (2) at seven point two five (7.25) feet in length, two point four two (2.42) feet in height and nine point five (9.5) feet above grade level.

The location of said privilege shall be as shown on prints kept on file with the Department of Business Affairs and Consumer Protection and the Office of the City Clerk.

Said privilege shall be constructed in accordance with plans and specifications approved by the Department of Transportation (Division of Project Development) and Zoning Department - Signs.

This grant of privilege in the public way shall be subject to the provisions of Section 10-28-015 and all other required provisions of the Municipal Code of Chicago.


The grantee shall pay to the City of Chicago as compensation for the privilege #1110076 herein granted the sum of one hundred (\$100.00) per annum in advance.

A 25% penalty will be added for payments received after due date.

The permit holder agrees to hold the City of Chicago harmless for any damage, relocation or replacement costs associated with damage, relocation or removal of private property caused by the City performing work in the public way.

Authority herein given and granted for a period of five (5) years from and after Date of Passage.

Alderman

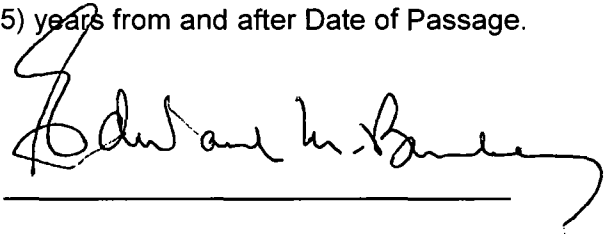

Edward M. Burke 14th Ward

LA QUEBRADA RESTAURANT


5100 S. California Ave. • Chicago, IL 60632

87"



29"

87"

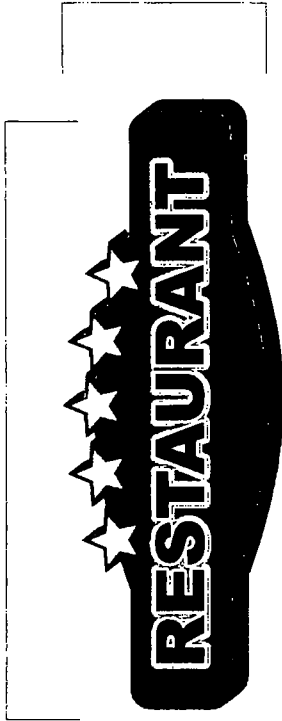

29"


1005248229

21'

3 1/2'

29"

9 1/2'

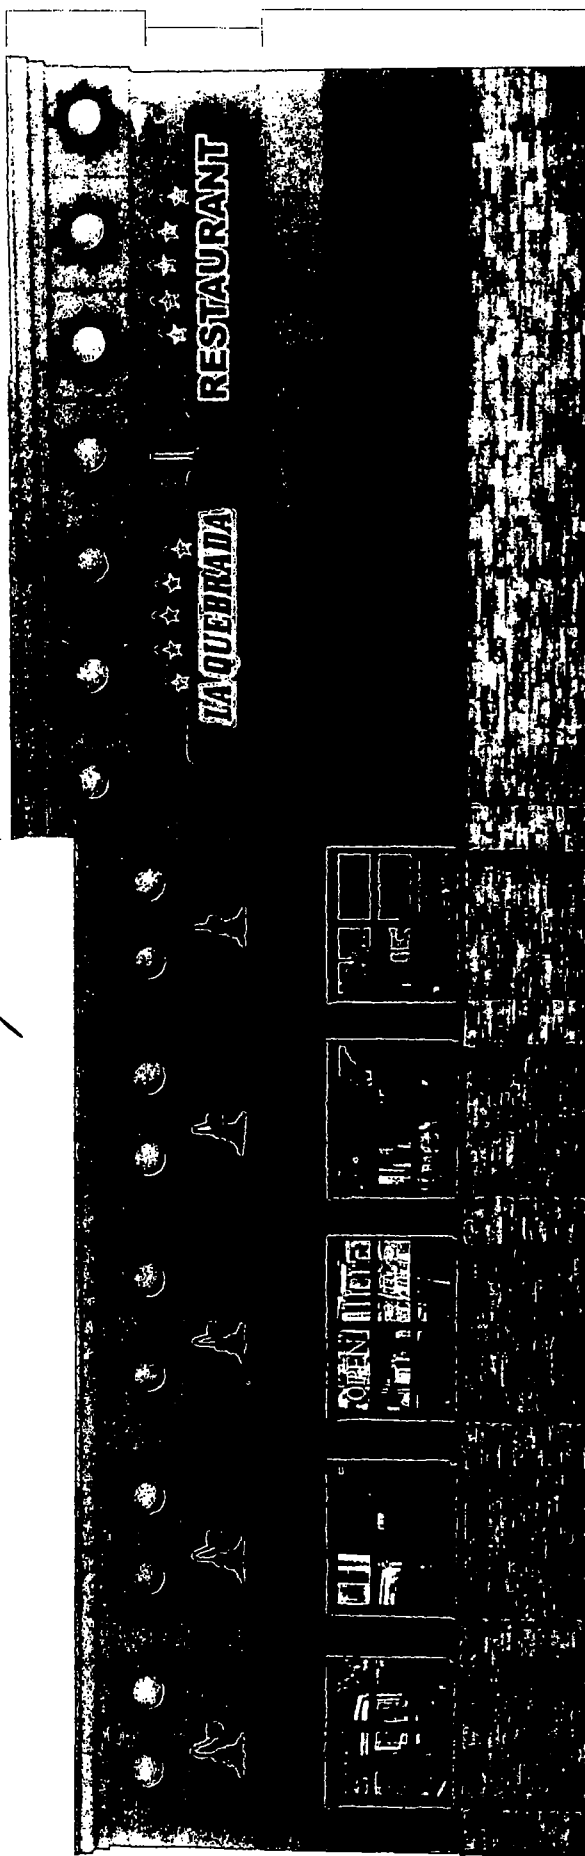

28 1/2'

18"

87"

18"

87"

16"



10/08/2014

Alderman **Edward M. Burke**
Ward # 14
City of Chicago
City Hall, Room 302
121 North LaSalle Street
Chicago, Illinois 60602

Re: An ordinance to use and maintain a portion of the public right-of-way for **two (2) sign(s)** for **LA QUEBRADA #3, INC.**, adjacent to the premises known as **5100-02 S. California Ave.**.

Dear Alderman **Edward M. Burke**:

The applicant referenced above has requested the use of the public right-of-way for a **sign(s)**. An ordinance has been prepared by the Department of Business Affairs and Consumer Protection – Small Business Center - Public Way Use Unit for presentation to the City Council. Because this request was made for properties located in your ward, as approved by you as per the attached, I respectfully request that you introduce the attached ordinance at the next City Council meeting.

If you have any questions regarding this ordinance, please contact Anthony Bertuca at (312) 744-5506.

Department of Business Affairs and Consumer Protection



City of Chicago



O2014-8397

Office of the City Clerk

Document Tracking Sheet

| | |
|---------------------------------|---|
| Meeting Date: | 10/8/2014 |
| Sponsor(s): | Burke (14) |
| Type: | Ordinance |
| Title: | Grant(s) of privilege in public way for La Quebrada No. 3, Inc. - Privilege No. 1115393 |
| Committee(s) Assignment: | Committee on Transportation and Public Way |

ORDINANCE
LA QUEBRADA #3, INC.
Acct. No. 245458 - 1
Permit No. 1115393

Be It Ordained by the City Council of the City of Chicago:

SECTION 1. Permission and authority are hereby given and granted to LA QUEBRADA #3, INC., upon the terms and subject to the conditions of this ordinance to maintain and use one (1) sign(s) projecting over the public right-of-way attached to its premises known as 5100-02 S. California Ave..

Said sign structure(s) measures as follows; along W. 51st Street:

One (1) at twenty-seven (27) feet in length, two point five (2.5) feet in height and fifteen (15) feet above grade level.

The location of said privilege shall be as shown on prints kept on file with the Department of Business Affairs and Consumer Protection and the Office of the City Clerk.

Said privilege shall be constructed in accordance with plans and specifications approved by the Department of Transportation (Division of Project Development) and Zoning Department - Signs.

This grant of privilege in the public way shall be subject to the provisions of Section 10-28-015 and all other required provisions of the Municipal Code of Chicago.


The grantee shall pay to the City of Chicago as compensation for the privilege #1115393 herein granted the sum of three hundred (\$300.00) per annum in advance.

A 25% penalty will be added for payments received after due date.

The permit holder agrees to hold the City of Chicago harmless for any damage, relocation or replacement costs associated with damage, relocation or removal of private property caused by the City performing work in the public way.

Authority herein given and granted for a period of five (5) years from and after 10/08/2013.

Alderman _____

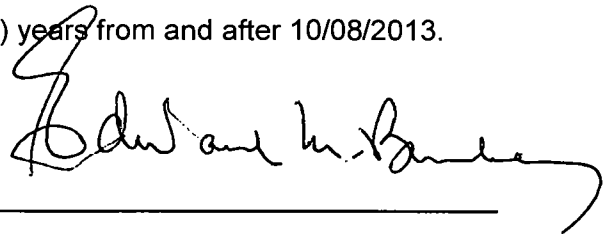

Edward M. Burke 14th Ward





10/08/2014

Alderman Edward M. Burke
Ward # 14
City of Chicago
City Hall, Room **302**
121 North LaSalle Street
Chicago, Illinois 60602

Re: An ordinance to use and maintain a portion of the public right-of-way for **one (1) sign(s)** for **LA QUEBRADA #3, INC.**, adjacent to the premises known as **5100-02 S. California Ave.**.

Dear Alderman **Edward M. Burke**:

The applicant referenced above has requested the use of the public right-of-way for a **sign(s)**. An ordinance has been prepared by the Department of Business Affairs and Consumer Protection – Small Business Center - Public Way Use Unit for presentation to the City Council. Because this request was made for properties located in your ward, as approved by you as per the attached, I respectfully request that you introduce the attached ordinance at the next City Council meeting.

If you have any questions regarding this ordinance, please contact Anthony Bertuca at (312) 744-5506.

Department of Business Affairs and Consumer Protection



City of Chicago



O2014-8400

Office of the City Clerk

Document Tracking Sheet

| | |
|---------------------------------|--|
| Meeting Date: | 10/8/2014 |
| Sponsor(s): | Burke (14) |
| Type: | Ordinance |
| Title: | Grant(s) of privilege in public way for Raul's Bar & Grill |
| Committee(s) Assignment: | Committee on Transportation and Public Way |

ORDINANCE
RAUL'S BAR & GRILL
Acct. No. 214949 - 1
Permit No. 1115304

Be It Ordained by the City Council of the City of Chicago:

SECTION 1. Permission and authority are hereby given and granted to RAUL'S BAR & GRILL, upon the terms and subject to the conditions of this ordinance to maintain and use one (1) sign(s) projecting over the public right-of-way attached to its premises known as 3214 W. 47th St..

Said sign structure(s) measures as follows; along W. 47TH:

One (1) at eight point five (8.5) feet in length, three point six seven (3.67) feet in height and seven point five (7.5) feet above grade level.

The location of said privilege shall be as shown on prints kept on file with the Department of Business Affairs and Consumer Protection and the Office of the City Clerk.

Said privilege shall be constructed in accordance with plans and specifications approved by the Department of Transportation (Division of Project Development) and Zoning Department - Signs.

This grant of privilege in the public way shall be subject to the provisions of Section 10-28-015 and all other required provisions of the Municipal Code of Chicago.


The grantee shall pay to the City of Chicago as compensation for the privilege #1115304 herein granted the sum of three hundred (\$300.00) per annum in advance.

A 25% penalty will be added for payments received after due date.

The permit holder agrees to hold the City of Chicago harmless for any damage, relocation or replacement costs associated with damage, relocation or removal of private property caused by the City performing work in the public way.

Authority herein given and granted for a period of five (5) years from and after 10/08/2013.

Alderman

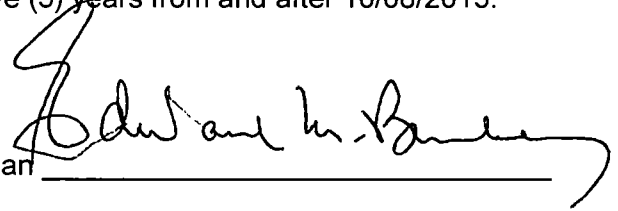A handwritten signature in black ink, appearing to read "Edward M. Burke", written over a horizontal line.

Edward M. Burke 14th Ward





10/08/2014

Alderman Edward M. Burke
Ward # 14
City of Chicago
City Hall, Room 302
121 North LaSalle Street
Chicago, Illinois 60602

Re: An ordinance to use and maintain a portion of the public right-of-way for **one (1) sign(s)** for **RAUL'S BAR & GRILL**, adjacent to the premises known as **3214 W. 47th St.**.

Dear Alderman **Edward M. Burke**:

The applicant referenced above has requested the use of the public right-of-way for a **sign(s)**. An ordinance has been prepared by the Department of Business Affairs and Consumer Protection – Small Business Center - Public Way Use Unit for presentation to the City Council. Because this request was made for properties located in your ward, as approved by you as per the attached, I respectfully request that you introduce the attached ordinance at the next City Council meeting.

If you have any questions regarding this ordinance, please contact Anthony Bertuca at (312) 744-5506.

Department of Business Affairs and Consumer Protection



City of Chicago



O2014-8404

Office of the City Clerk

Document Tracking Sheet

| | |
|---------------------------------|--|
| Meeting Date: | 10/8/2014 |
| Sponsor(s): | Foulkes (15) |
| Type: | Ordinance |
| Title: | Grant(s) of privilege in public way for Gas Plus Mobil |
| Committee(s) Assignment: | Committee on Transportation and Public Way |

ORDINANCE
GAS PLUS MOBIL
Acct. No. 3651 - 4
Permit No. 1115059

Be It Ordained by the City Council of the City of Chicago:

SECTION 1. Permission and authority are hereby given and granted to GAS PLUS MOBIL, upon the terms and subject to the conditions of this ordinance to maintain and use one (1) sign(s) projecting over the public right-of-way attached to its premises known as 6000 S. Western Ave..

Said sign structure(s) measures as follows; along S. WESTERN AVE.:

One (1) at eight (8) feet in length, twelve (12) feet in height and ten (10) feet above grade level.

The location of said privilege shall be as shown on prints kept on file with the Department of Business Affairs and Consumer Protection and the Office of the City Clerk.

Said privilege shall be constructed in accordance with plans and specifications approved by the Department of Transportation (Division of Project Development) and Zoning Department - Signs.


This grant of privilege in the public way shall be subject to the provisions of Section 10-28-015 and all other required provisions of the Municipal Code of Chicago.

The grantee shall pay to the City of Chicago as compensation for the privilege #1115059 herein granted the sum of three hundred (\$300.00) per annum in advance.

A 25% penalty will be added for payments received after due date.

The permit holder agrees to hold the City of Chicago harmless for any damage, relocation or replacement costs associated with damage, relocation or removal of private property caused by the City performing work in the public way.

Authority herein given and granted for a period of five (5) years from and after 10/07/2014.

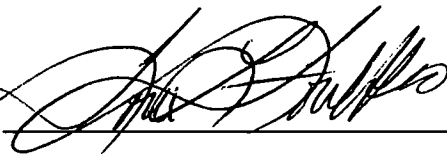Alderman 
Toni Foulkes 15th Ward



Disconnect

Regular w/ Wash

2.39

| Wash | Wash |
|------|------|
| 2.89 | 3.09 |
| 3.09 | 3.29 |
| 3.19 | 3.39 |

Car Wash



City of Chicago



O2014-8405

Office of the City Clerk

Document Tracking Sheet

| | |
|---------------------------------|---|
| Meeting Date: | 10/8/2014 |
| Sponsor(s): | Thompson (16) |
| Type: | Ordinance |
| Title: | Grant(s) of privilege in public way for K Food & Liquor |
| Committee(s) Assignment: | Committee on Transportation and Public Way |

ORDINANCE
K FOOD & LIQUOR
Acct. No. 348195 - 1
Permit No. 1109032

Be It Ordained by the City Council of the City of Chicago:

SECTION 1. Permission and authority are hereby given and granted to K FOOD & LIQUOR, upon the terms and subject to the conditions of this ordinance to maintain and use one (1) sign(s) projecting over the public right-of-way attached to its premises known as 1156 W. 63rd St..

Said sign structure(s) measures as follows; along W. 63rd:

One (1) at five (5) feet in length, six (6) feet in height and twenty-five (25) feet above grade level.

The location of said privilege shall be as shown on prints kept on file with the Department of Business Affairs and Consumer Protection and the Office of the City Clerk.

Said privilege shall be constructed in accordance with plans and specifications approved by the Department of Transportation (Division of Project Development) and Zoning Department - Signs.


This grant of privilege in the public way shall be subject to the provisions of Section 10-28-015 and all other required provisions of the Municipal Code of Chicago.

The grantee shall pay to the City of Chicago as compensation for the privilege #1109032 herein granted the sum of three hundred (\$300.00) per annum in advance.

A 25% penalty will be added for payments received after due date.



The permit holder agrees to hold the City of Chicago harmless for any damage, relocation or replacement costs associated with damage, relocation or removal of private property caused by the City performing work in the public way.

Authority herein given and granted for a period of five (5) years from and after Date of Passage.

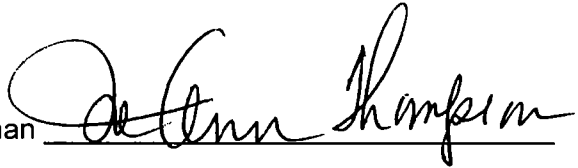Alderman 

Joann Thompson 16th Ward

1156 West 63rd Street
Five Apples, INC

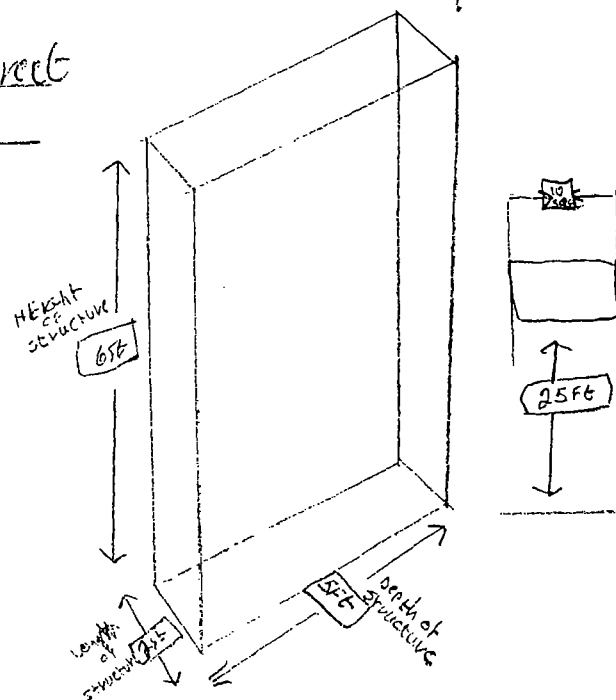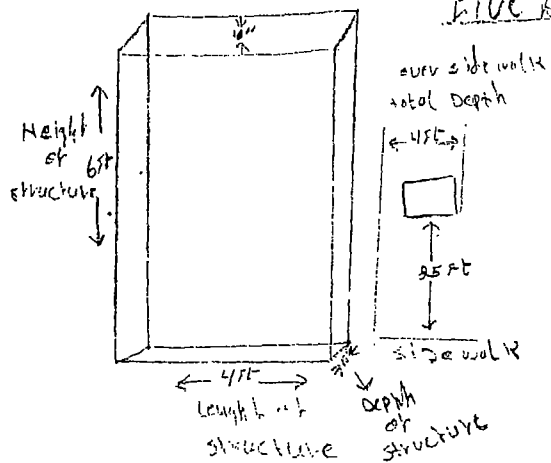

$$f_{\text{min}}(t) = f_{\text{min}}(t-1) + \frac{1}{n}$$



City of Chicago



O2014-8407

Office of the City Clerk

Document Tracking Sheet

| | |
|---------------------------------|--|
| Meeting Date: | 10/8/2014 |
| Sponsor(s): | Lane (18) |
| Type: | Ordinance |
| Title: | Grant(s) of privilege in public way for West Loop Auto South |
| Committee(s) Assignment: | Committee on Transportation and Public Way |

ORDINANCE
WEST LOOP AUTO SOUTH
Acct. No. 51291 - 4
Permit No. 1115213

Be It Ordained by the City Council of the City of Chicago:

SECTION 1. Permission and authority are hereby given and granted to WEST LOOP AUTO SOUTH, upon the terms and subject to the conditions of this ordinance to maintain and use one (1) sign(s) projecting over the public right-of-way attached to its premises known as 3363 W. Columbus Ave..

Said sign structure(s) measures as follows; along W. Columbus Avenue:
One (1) at ten (10) feet in length, six (6) feet in height and sixteen point six seven (16.67) feet above grade level.

The location of said privilege shall be as shown on prints kept on file with the Department of Business Affairs and Consumer Protection and the Office of the City Clerk.

Said privilege shall be constructed in accordance with plans and specifications approved by the Department of Transportation (Division of Project Development) and Zoning Department - Signs.

This grant of privilege in the public way shall be subject to the provisions of Section 10-28-015 and all other required provisions of the Municipal Code of Chicago.


The grantee shall pay to the City of Chicago as compensation for the privilege #1115213 herein granted the sum of three hundred (\$300.00) per annum in advance.

A 25% penalty will be added for payments received after due date.

The permit holder agrees to hold the City of Chicago harmless for any damage, relocation or replacement costs associated with damage, relocation or removal of private property caused by the City performing work in the public way.

Authority herein given and granted for a period of five (5) years from and after 10/07/2014.

Alderman 
Lona Lane 18th Ward

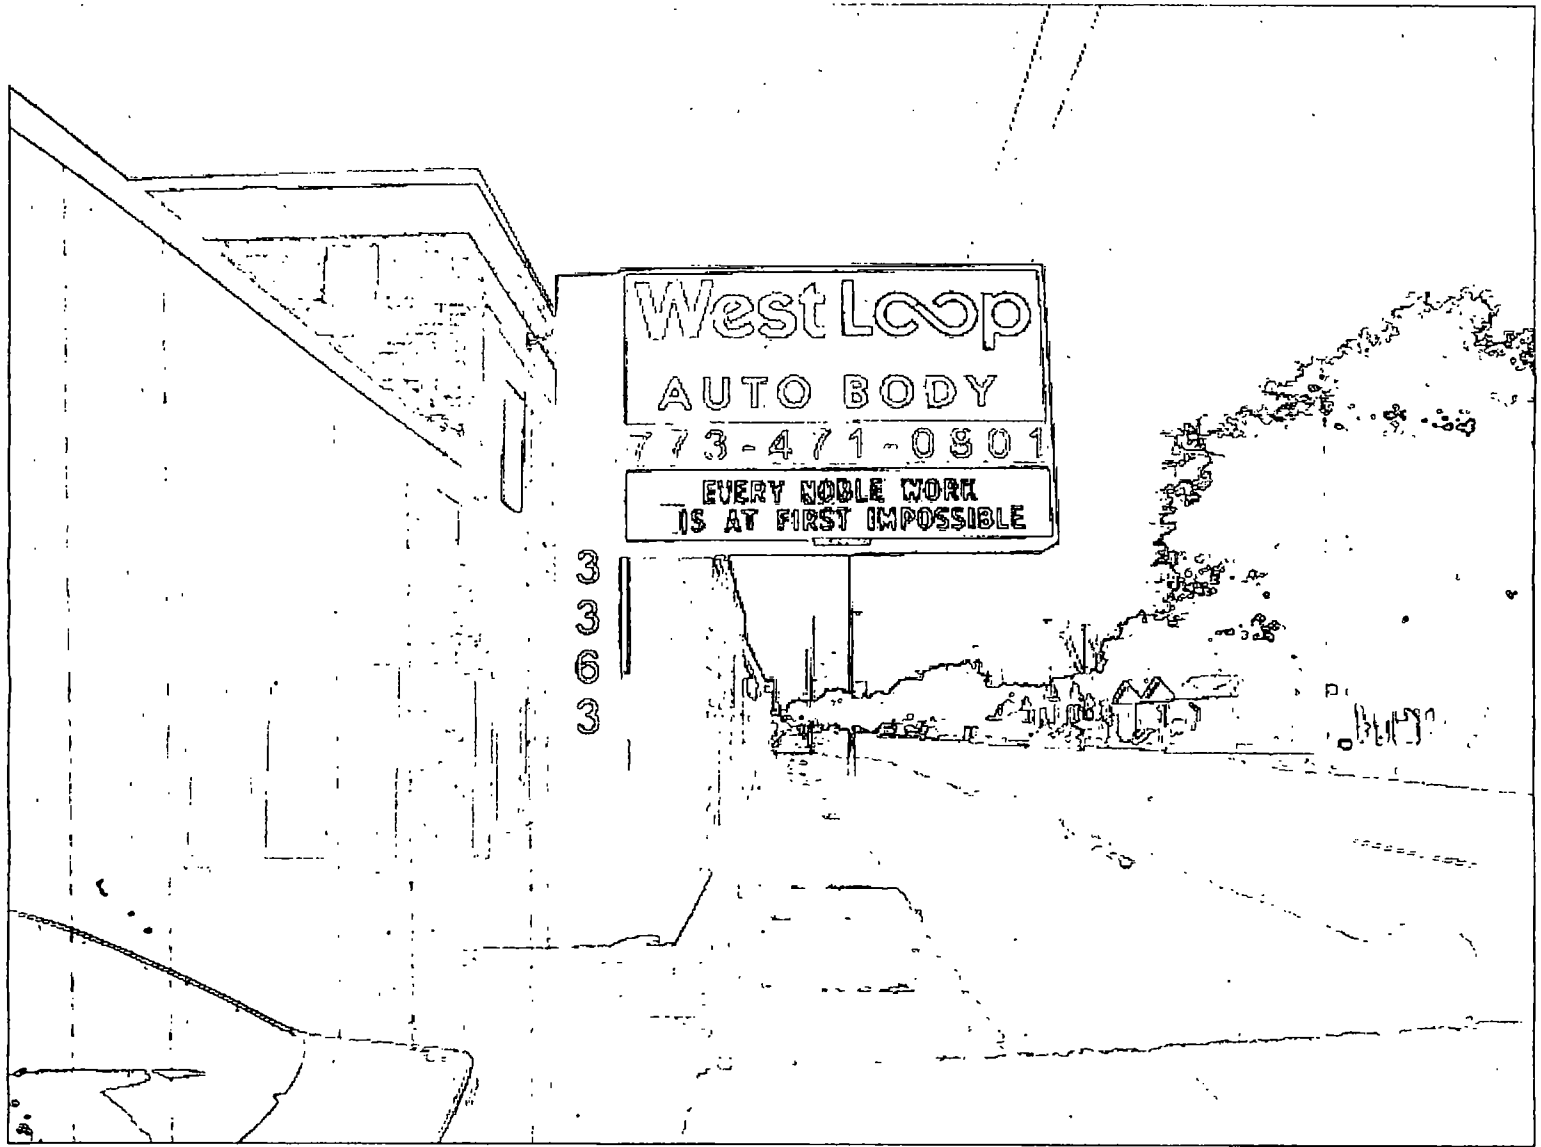



10/08/2014

Alderman Lona Lane
Ward # 18
City of Chicago
City Hall, Room 300
121 North LaSalle Street
Chicago, Illinois 60602

Re: An ordinance to use and maintain a portion of the public right-of-way for **one (1) sign(s)** for **WEST LOOP AUTO SOUTH**, adjacent to the premises known as **3363 W. Columbus Ave.**.

Dear Alderman **Lona Lane**:

The applicant referenced above has requested the use of the public right-of-way for a **sign(s)**. An ordinance has been prepared by the Department of Business Affairs and Consumer Protection – Small Business Center - Public Way Use Unit for presentation to the City Council. Because this request was made for properties located in your ward, as approved by you as per the attached, I respectfully request that you introduce the attached ordinance at the next City Council meeting.

If you have any questions regarding this ordinance, please contact Anthony Bertuca at (312) 744-5506.

Department of Business Affairs and Consumer Protection



City of Chicago



O2014-8411

Office of the City Clerk

Document Tracking Sheet

| | |
|---------------------------------|---|
| Meeting Date: | 10/8/2014 |
| Sponsor(s): | O'Shea (19) |
| Type: | Ordinance |
| Title: | Grant(s) of privilege in public way for Essential Photography |
| Committee(s) Assignment: | Committee on Transportation and Public Way |

ORDINANCE
ESSENTIAL PHOTOGRAPHY
Acct. No. 28896 - 1
Permit No. 1115223

Be It Ordained by the City Council of the City of Chicago:

SECTION 1. Permission and authority are hereby given and granted to ESSENTIAL PHOTOGRAPHY, upon the terms and subject to the conditions of this ordinance to maintain and use one (1) sign(s) projecting over the public right-of-way attached to its premises known as 1443 W. 103rd St..

Said sign structure(s) measures as follows; along W. 103RD ST.:

One (1) at six point five (6.5) feet in length, three (3) feet in height and twelve (12) feet above grade level.

The location of said privilege shall be as shown on prints kept on file with the Department of Business Affairs and Consumer Protection and the Office of the City Clerk.

Said privilege shall be constructed in accordance with plans and specifications approved by the Department of Transportation (Division of Project Development) and Zoning Department - Signs.


This grant of privilege in the public way shall be subject to the provisions of Section 10-28-015 and all other required provisions of the Municipal Code of Chicago.



The grantee shall pay to the City of Chicago as compensation for the privilege #1115223 herein granted the sum of one hundred (\$100.00) per annum in advance.

A 25% penalty will be added for payments received after due date.

The permit holder agrees to hold the City of Chicago harmless for any damage, relocation or replacement costs associated with damage, relocation or removal of private property caused by the City performing work in the public way.

Authority herein given and granted for a period of five (5) years from and after 09/09/2014.

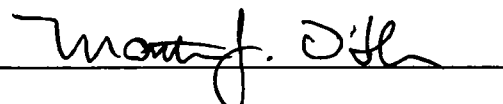Alderman 
Matthew J. O'Shea 19th Ward

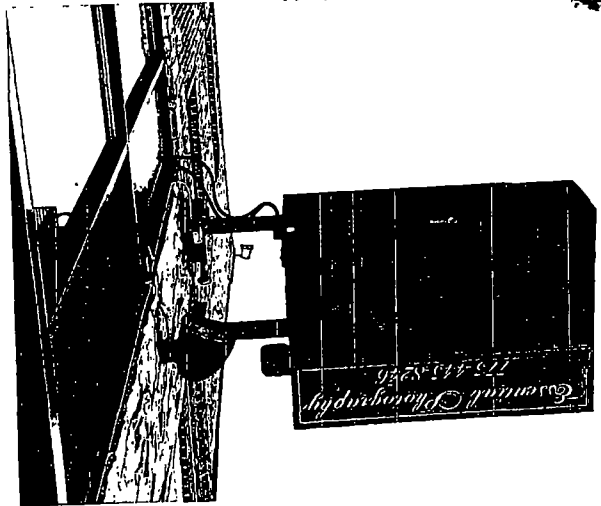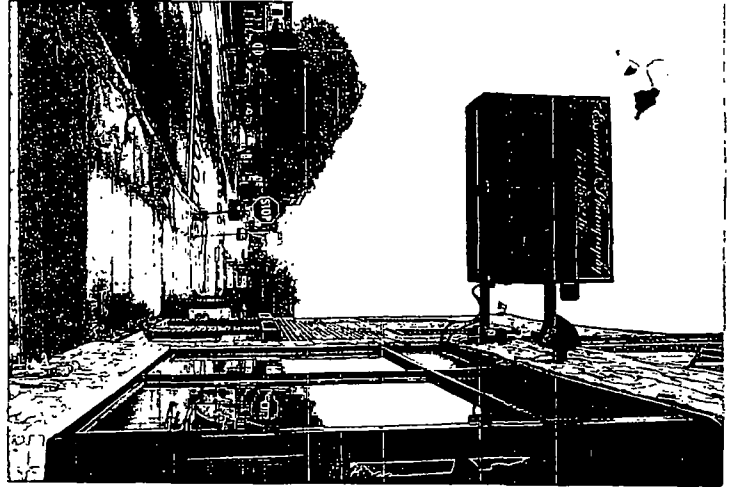



10/08/2014

Alderman **Matthew J. O'Shea**
Ward # 19
City of Chicago
City Hall, Room 300
121 North LaSalle Street
Chicago, Illinois 60602

Re: An ordinance to use and maintain a portion of the public right-of-way for **one (1) sign(s)** for
ESSENTIAL PHOTOGRAPHY, adjacent to the premises known as **1443 W. 103rd St.**

Dear Alderman **Matthew J. O'Shea**:

The applicant referenced above has requested the use of the public right-of-way for a **sign(s)**. An ordinance has been prepared by the Department of Business Affairs and Consumer Protection – Small Business Center - Public Way Use Unit for presentation to the City Council. Because this request was made for properties located in your ward, as approved by you as per the attached, I respectfully request that you introduce the attached ordinance at the next City Council meeting.

If you have any questions regarding this ordinance, please contact Anthony Bertuca at (312) 744-5506.

Department of Business Affairs and Consumer Protection



City of Chicago



O2014-8413

Office of the City Clerk

Document Tracking Sheet

| | |
|---------------------------------|--|
| Meeting Date: | 10/8/2014 |
| Sponsor(s): | O'Shea (19) |
| Type: | Ordinance |
| Title: | Grant(s) of privilege in public way for Everything's Relative
Aveda Concept Salon |
| Committee(s) Assignment: | Committee on Transportation and Public Way |

ORDINANCE

Everything's Relative Aveda Concept Salon

Acct. No. 384800 - 1

Permit No. 1114099

Be It Ordained by the City Council of the City of Chicago:

SECTION 1. Permission and authority are hereby given and granted to Everything's Relative Aveda Concept Salon, upon the terms and subject to the conditions of this ordinance to maintain and use one (1) sign(s) projecting over the public right-of-way attached to its premises known as 10548 S. Western Ave..

Said sign structure(s) measures as follows; along S Western Ave:

One (1) at five (5) feet in length, five (5) feet in height and ten (10) feet above grade level.

The location of said privilege shall be as shown on prints kept on file with the Department of Business Affairs and Consumer Protection and the Office of the City Clerk.

Said privilege shall be constructed in accordance with plans and specifications approved by the Department of Transportation (Division of Project Development) and Zoning Department - Signs.

This grant of privilege in the public way shall be subject to the provisions of Section 10-28-015 and all other required provisions of the Municipal Code of Chicago.


The grantee shall pay to the City of Chicago as compensation for the privilege #1114099 herein granted the sum of three hundred (\$300.00) per annum in advance.

A 25% penalty will be added for payments received after due date.

The permit holder agrees to hold the City of Chicago harmless for any damage, relocation or replacement costs associated with damage, relocation or removal of private property caused by the City performing work in the public way.

Authority herein given and granted for a period of five (5) years from and after Date of Passage.

Alderman

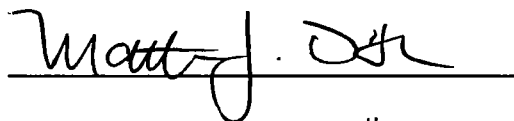A handwritten signature in black ink, appearing to read "Matt J. O'Shea", written over a horizontal line.

Matthew J. O'Shea 19th Ward

By signing the Customer Acceptance on this print, I understand that I am accepting all aspects of the drawing.
This includes artwork, specifications, dimensions, spelling, and all other representations herein.
I also understand that color reproductions on this print are approximate, and may not match manufacturers' standard accuracy.

CUSTOMER ACCEPTANCE SIGNATURE

DATE

3

IF REQUIRED Landlord Acceptance SIGNATURE

DATE

L.S.G. SALES INITIALS

DATE

Landmark
Sign
group

7420 Industrial Avenue
Chesterton, IN 46304
phone 219 762.8577
fax 219 762.4258
www.landmarksign.com

PORT OF ENTRY

JM-21538-2

JASON MOOREHEAD
L.S.G. SALES REPRESENTATIVE

02.03.14

DATE

EVERYTHING'S
RELATIVE
CLIENT NAME

10548 S. WESTERN
CHICAGO, IL
JOB LOCATION

DESIGNED BY
REVISIONS

1

REVISIONS

1

▶ ONE DOUBLE FACE SIGN/ INTERNALLY ILLUMINATED WITH LEDS/
ROUTED ALUMINUM SHOEBOX FACES BACKED WITH PLEX/
FLAG MOUNTED FROM BRICK FASCIA

○ SIGNCASE & BKGD = MAP BLACK

COPY = TRANS 2447 MILK WHITE PLEX

MAP GRAPHICS = TRANS 2447 MILK WHITE PLEX with APPLIED TRANS VINYL.

YELLOW/ DEEP SKY BLUE/ VIVID GREEN/ RASPBERRY/ DK RED

ILLUMINATION = WHITE LEDS



Designed

110 Votts

Electrical Connection will be made within 8 PL. of drive.

Second trip will be charge of Time & Material

THIS DRAWING IS THE PROPERTY

Landmark Sign Group, Inc.

It is loaned to you for your project only.

It is not to be reproduced or used in any way without the express written consent of Landmark Sign Group, Inc.

Any use without the express written consent of Landmark Sign Group, Inc. is prohibited.



10/08/2014

Alderman **Matthew J. O'Shea**
Ward # 19
City of Chicago
City Hall, Room 300
121 North LaSalle Street
Chicago, Illinois 60602

Re: An ordinance to use and maintain a portion of the public right-of-way for **one (1) sign(s)** for
Everything's Relative Aveda Concept Salon, adjacent to the premises known as **10548 S. Western Ave.**.

Dear Alderman **Matthew J. O'Shea**:

The applicant referenced above has requested the use of the public right-of-way for a **sign(s)**. An ordinance has been prepared by the Department of Business Affairs and Consumer Protection – Small Business Center - Public Way Use Unit for presentation to the City Council. Because this request was made for properties located in your ward, as approved by you as per the attached, I respectfully request that you introduce the attached ordinance at the next City Council meeting.

If you have any questions regarding this ordinance, please contact Anthony Bertuca at (312) 744-5506.

Department of Business Affairs and Consumer Protection



City of Chicago



O2014-8417

Office of the City Clerk

Document Tracking Sheet

| | |
|---------------------------------|--|
| Meeting Date: | 10/8/2014 |
| Sponsor(s): | Cochran (20) |
| Type: | Ordinance |
| Title: | Grant(s) of privilege in public way for H&R Block Tax Services, Inc. |
| Committee(s) Assignment: | Committee on Transportation and Public Way |

ORDINANCE
H & R BLOCK TAX SERVICES, INC.
Acct. No. 85659 - 90
Permit No. 1114486

Be It Ordained by the City Council of the City of Chicago:

SECTION 1. Permission and authority are hereby given and granted to H & R BLOCK TAX SERVICES, INC., upon the terms and subject to the conditions of this ordinance to maintain and use one (1) sign(s) projecting over the public right-of-way attached to its premises known as 4810 S. Ashland Ave..

Said sign structure(s) measures as follows; along S ASHLAND AVE:

One (1) at fourteen point one seven (14.17) feet in length, two point five (2.5) feet in height and thirteen (13) feet above grade level.

The location of said privilege shall be as shown on prints kept on file with the Department of Business Affairs and Consumer Protection and the Office of the City Clerk.

Said privilege shall be constructed in accordance with plans and specifications approved by the Department of Transportation (Division of Project Development) and Zoning Department - Signs.


This grant of privilege in the public way shall be subject to the provisions of Section 10-28-015 and all other required provisions of the Municipal Code of Chicago.

The grantee shall pay to the City of Chicago as compensation for the privilege #1114486 herein granted the sum of three hundred (\$300.00) per annum in advance.

A 25% penalty will be added for payments received after due date.

The permit holder agrees to hold the City of Chicago harmless for any damage, relocation or replacement costs associated with damage, relocation or removal of private property caused by the City performing work in the public way.



Authority herein given and granted for a period of five (5) years from and after Date of Passage.

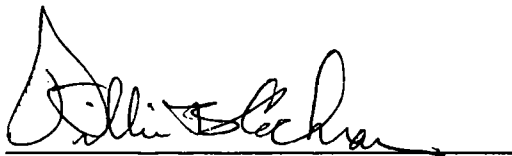Alderman 

Willie Cochran 20th Ward

Allowable SQ.FT. 132 SQ FT Total SQ.FT. 35.3 SQ FT

Main ID

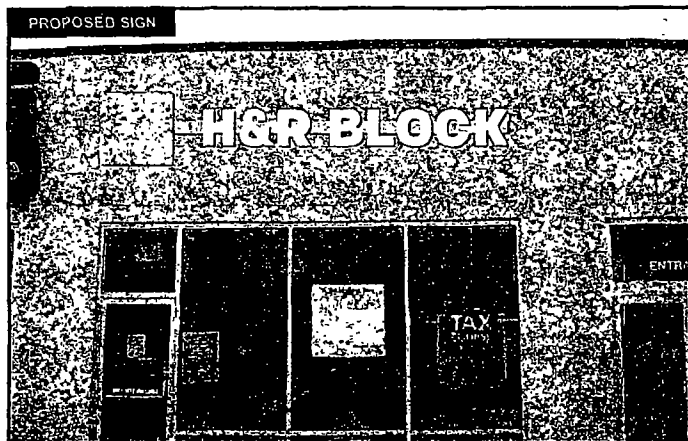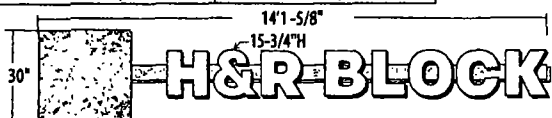

TYPE: Face-Lit illuminated channel letters

FAB: 5" deep std. 040 coil - white interior, 063 pre-finished white aluminum backs

MOUNTING: All cans attached to a common extruded Eastern Metal aluminum raceway (4 1/2" x 7"). Raceway mounted to building with appropriate hardware

ILLUMINATION: LEDs - Sylvania 71071 White 6500K. Toggle switch, UL Listed, dedicated 20 amp breaker.

LETTER FACES: 3/16" thick #2447 Arkema Plexiglas Acrylic with 1" std trimcap.

LOGO FACES: 3/16" thick #2447 Arkema Plexiglas Acrylic with 3M 3630-106 Brilliant Green.


PRE-PAINT: Letter returns - pre-painted coil (PMS Gray 430C)
Logo returns - pre-painted coil (PMS 376C)
Trim caps - pre-painted black(letters) green(logo)

Colors to Match

Raceway Color
PMS 1C
Warm Gray

Letter Returns
PMS 430C Gray

Trim & Returns - PMS 376C
Faces - #2447 Arkema Plexiglas
with 3M 3630-106 Brilliant Green

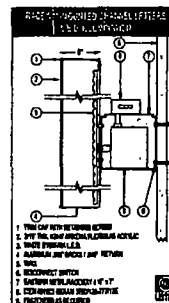

Signage Recommendations:

Leave As Is: ☐

LED Retrofit: ☐

Channel Letters: ☐

Box Sign: ☐

Awning: ☐

Additional Notes:

Face Change: ☐ Y
☐ N

Existing Face Color: ☐ White
☐ Day/Night
☐ Other

New Face Color: ☐ White
☐ Day/Night
☐ Other

Raceway: ☐ Y
☐ N

New Face Color: ☐ White
☐ Day/Night
☐ Other

Existing Sign Size: 28' X 72'
New Sign Size: 32' - 15-3/4" X 14' - 1-5/8"

Reface Existing: ☐

Retrofit Existing: ☐

New Sign: ☐

Size: ☐ 2' x 8' ☐ 3' x 8' ☐ 4' x 8' ☐ 4' x 10' ☐ 4' x 11-1/2' ☐ Other 2'-0" X 8'-0"

Illuminated: ☐ Y
☐ N

Shared Pylon/Tenant Sign: ☐ Y
☐ N

If yes, Green logo with ☐ white copy
Other ☐

SOUTH WATER SIGNS

Sales Rep
m
Designer:
av

Client Approval
Landlord Approval

Job # 7803206
Drawing# 12729
Page 2 of 7

Start Date: 11/21/13
Estimate: 000000

Location:
4810 S. Ashland Ave
Chicago, IL





10/08/2014

Alderman **Willie Cochran**
Ward # 20
City of Chicago
City Hall, Room 300
121 North LaSalle Street
Chicago, Illinois 60602

Re: An ordinance to use and maintain a portion of the public right-of-way for **one (1) sign(s)** for **H & R BLOCK TAX SERVICES, INC.**, adjacent to the premises known as **4810 S. Ashland Ave.**.

Dear Alderman **Willie Cochran**:

The applicant referenced above has requested the use of the public right-of-way for a **sign(s)**. An ordinance has been prepared by the Department of Business Affairs and Consumer Protection – Small Business Center - Public Way Use Unit for presentation to the City Council. Because this request was made for properties located in your ward, as approved by you as per the attached, I respectfully request that you introduce the attached ordinance at the next City Council meeting.

If you have any questions regarding this ordinance, please contact Anthony Bertuca at (312) 744-5506.

Department of Business Affairs and Consumer Protection



City of Chicago



O2014-8424

Office of the City Clerk

Document Tracking Sheet

| | |
|---------------------------------|--|
| Meeting Date: | 10/8/2014 |
| Sponsor(s): | Brookins (21) |
| Type: | Ordinance |
| Title: | Grant(s) of privilege in public way for Dollar General No. 15472 |
| Committee(s) Assignment: | Committee on Transportation and Public Way |

ORDINANCE
DOLLAR GENERAL #15472
Acct. No. 345673 - 20
Permit No. 1112550

Be It Ordained by the City Council of the City of Chicago:

SECTION 1. Permission and authority are hereby given and granted to DOLLAR GENERAL #15472, upon the terms and subject to the conditions of this ordinance to maintain and use one (1) sign(s) projecting over the public right-of-way attached to its premises known as 8201 S. Racine Ave..

Said sign structure(s) measures as follows; along S. Racine Avenue:

One (1) at twenty-six (26) feet in length, three point seven five (3.75) feet in height and fourteen (14) feet above grade level.

The location of said privilege shall be as shown on prints kept on file with the Department of Business Affairs and Consumer Protection and the Office of the City Clerk.

Said privilege shall be constructed in accordance with plans and specifications approved by the Department of Transportation (Division of Project Development) and Zoning Department - Signs.

This grant of privilege in the public way shall be subject to the provisions of Section 10-28-015 and all other required provisions of the Municipal Code of Chicago.


The grantee shall pay to the City of Chicago as compensation for the privilege #1112550 herein granted the sum of three hundred (\$300.00) per annum in advance.

A 25% penalty will be added for payments received after due date.


The permit holder agrees to hold the City of Chicago harmless for any damage, relocation or replacement costs associated with damage, relocation or removal of private property caused by the City performing work in the public way.

Authority herein given and granted for a period of five (5) years from and after Date of Passage.

Alderman

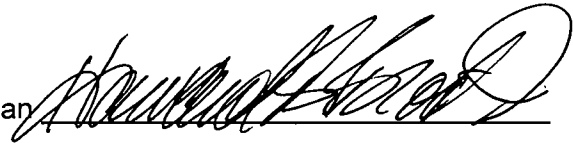
A handwritten signature in black ink, appearing to read "Howard Brookins, Jr.", written over a horizontal line.

Howard Brookins, Jr. 21st Ward

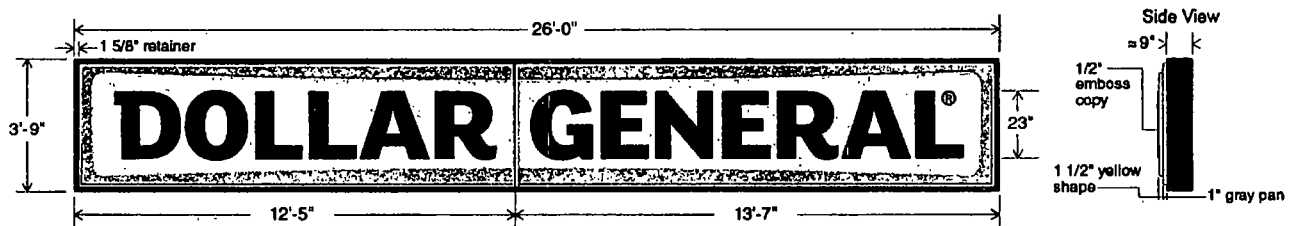DOLLAR GENERAL2009 Logo - Two (2) 3'-9" X 26'-0" Single Face Wall Mounted Signs
DG# 15472 - Chicago, IL

Cabinet Size: 3'-9" X 26'-0" (minimum cabinet depth of 8" required) - Mldg: 1 5/8" G (EX-249), hinged for servicing.
 V.O.: 3'- 5 3/4" X 25'- 8 3/4" - Two piece pan formed and embossed **SPARTECH** UV polycarbonate face (no exceptions)
 .140 material thickness (min.). Cabinet finish: S-Gloss Black. NOTE: All single face signs must have white interior backs.
 Black logotype embossed 1/2" on special yellow embossed shape (Spraylat C8-2633 yellow, no exceptions)
 on Gray (PMS Cool Gray 5) background and returns. Decorative process: Production quantities are to have screen
 printed graphics (yellow, black, gray & white), no mask and spray. Labeling: Requires UL Label and Union Label.

NOTE: All signs come complete with ON/OFF switch and electric eye (when requested).

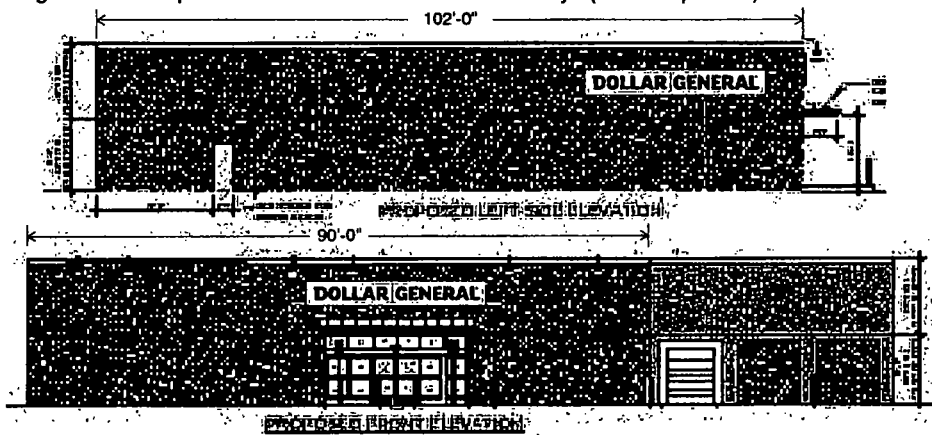

Dualite Sales & Service, Inc.
 WILLIAMSBURG, OHIO • CEDAR HILL, TEXAS

Dualite Sales & Service, Inc.
 One Dualite Lane
 Williamsburg, Ohio 45176

Scale: 1/4" = 1'-0"
 # 14-3-21 DOLL01 GSS
 Date: 3/6/14 jh

This design is exclusive property of Dualite Sales & Service, Inc. • 1 Dualite Lane •
 Williamsburg, OH 45176 • Copyright 2014 Dualite Sales & Service, Inc. All Rights Reserved.
 Reproduction of this proprietary work without the permission of Dualite Sales & Service,
 Inc. will subject the user to liability under the copyright statutes of the United States.



10/08/2014

Alderman **Howard Brookins, Jr.**
Ward # 21
City of Chicago
City Hall, Room 300
121 North LaSalle Street
Chicago, Illinois 60602

Re: An ordinance to use and maintain a portion of the public right-of-way for **one (1) sign(s)** for
DOLLAR GENERAL #15472, adjacent to the premises known as **8201 S. Racine Ave..**

Dear Alderman **Howard Brookins, Jr.:**

The applicant referenced above has requested the use of the public right-of-way for a **sign(s)**. An ordinance has been prepared by the Department of Business Affairs and Consumer Protection – Small Business Center - Public Way Use Unit for presentation to the City Council. Because this request was made for properties located in your ward, as approved by you as per the attached, I respectfully request that you introduce the attached ordinance at the next City Council meeting.

If you have any questions regarding this ordinance, please contact Anthony Bertuca at (312) 744-5506.

Department of Business Affairs and Consumer Protection



City of Chicago



O2014-8428

Office of the City Clerk

Document Tracking Sheet

Meeting Date: 10/8/2014

Sponsor(s): Brookins (21)

Type: Ordinance

Title: Grant(s) of privilege in public way for Family Dollar Store
No. 7612

Committee(s) Assignment: Committee on Transportation and Public Way

ORDINANCE
FAMILY DOLLAR STORE # 7612
Acct. No. 11071 - 115
Permit No. 1115084

Be It Ordained by the City Council of the City of Chicago:

SECTION 1. Permission and authority are hereby given and granted to FAMILY DOLLAR STORE # 7612, upon the terms and subject to the conditions of this ordinance to maintain and use two (2) sign(s) projecting over the public right-of-way attached to its premises known as 7927 S. Ashland Ave..

Said sign structure(s) measures as follows; along S. ASHLAND AVE.:

One (1) at twenty-nine point one seven (29.17) feet in length, four (4) feet in height and twelve point five eight (12.58) feet above grade level.

Said sign structure(s) measures as follows; along S. ASHLAND AVE.:

One (1) at twelve (12) feet in length, eight (8) feet in height and fifteen point three three (15.33) feet above grade level.

The location of said privilege shall be as shown on prints kept on file with the Department of Business Affairs and Consumer Protection and the Office of the City Clerk.

Said privilege shall be constructed in accordance with plans and specifications approved by the Department of Transportation (Division of Project Development) and Zoning Department - Signs.


This grant of privilege in the public way shall be subject to the provisions of Section 10-28-015 and all other required provisions of the Municipal Code of Chicago.

The grantee shall pay to the City of Chicago as compensation for the privilege #1115084 herein granted the sum of six hundred (\$600.00) per annum in advance.

A 25% penalty will be added for payments received after due date.


The permit holder agrees to hold the City of Chicago harmless for any damage, relocation or replacement costs associated with damage, relocation or removal of private property caused by the City performing work in the public way.

Authority herein given and granted for a period of five (5) years from and after 04/22/2014.

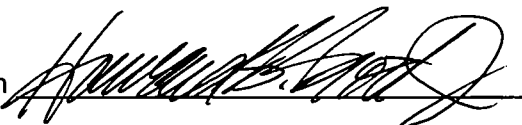Alderman 
Howard Brookins, Jr. 21st Ward

8/19/2014

7927 S Ashland Ave - Google Maps

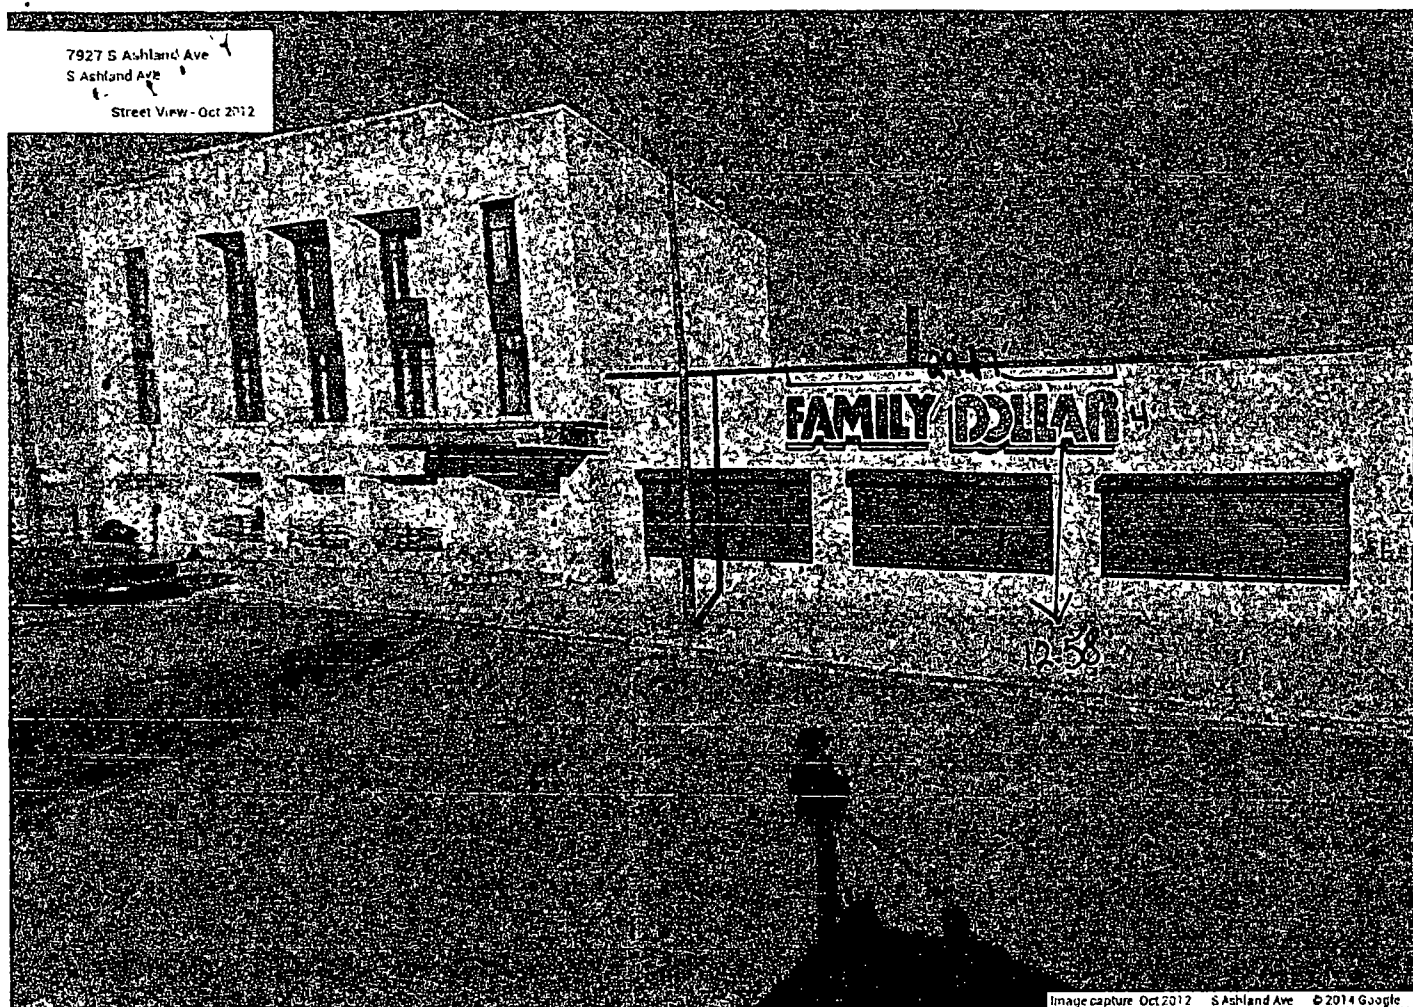



10/08/2014

Alderman **Howard Brookins, Jr.**
Ward # 21
City of Chicago
City Hall, Room 300
121 North LaSalle Street
Chicago, Illinois 60602

Re: An ordinance to use and maintain a portion of the public right-of-way for **two (2) sign(s)** for
FAMILY DOLLAR STORE # 7612, adjacent to the premises known as **7927 S. Ashland Ave..**

Dear Alderman **Howard Brookins, Jr.:**

The applicant referenced above has requested the use of the public right-of-way for a **sign(s)**. An ordinance has been prepared by the Department of Business Affairs and Consumer Protection – Small Business Center - Public Way Use Unit for presentation to the City Council. Because this request was made for properties located in your ward, as approved by you as per the attached, I respectfully request that you introduce the attached ordinance at the next City Council meeting.

If you have any questions regarding this ordinance, please contact Anthony Bertuca at (312) 744-5506.

Department of Business Affairs and Consumer Protection



City of Chicago



O2014-8437

Office of the City Clerk

Document Tracking Sheet

| | |
|---------------------------------|--|
| Meeting Date: | 10/8/2014 |
| Sponsor(s): | Solis (25) |
| Type: | Ordinance |
| Title: | Grant(s) of privilege in public way for Chicago University
Commons LLC - staircases |
| Committee(s) Assignment: | Committee on Transportation and Public Way |

ORDINANCE
CHICAGO UNIVERSITY COMMONS, LLC
Acct. No. 268378 - 5
Permit No. 1115324

Be It Ordained by the City Council of the City of Chicago:

SECTION 1. Permission and authority are hereby given and granted to CHICAGO UNIVERSITY COMMONS, LLC, upon the terms and subject to the conditions of this ordinance to maintain and use, as now constructed, four (4) Stair Case(s) on the public right-of-way adjacent to its premises known as 1033-1069 W. 14th Pl..

Said Stair Case(s) at 1033-69 W. 14TH PLACE measure(s):

Two (2) at thirteen (13) feet in length, and ten (10) feet in width for a total of two hundred sixty (260) square feet.

Said Stair Case(s) at 1033-69 W. 14TH PLACE measure(s):

Two (2) at thirteen (13) feet in length, and five (5) feet in width for a total of one hundred thirty (130) square feet.

The location of said privilege shall be as shown on prints kept on file with the Department of Business Affairs and Consumer Protection and the Office of the City Clerk.

Said privilege shall be constructed in accordance with plans and specifications approved by the Department of Transportation (Division of Project Development).

This grant of privilege in the public way shall be subject to the provisions of Section 10-28-015 and all other required provisions of the Municipal Code of Chicago.


The grantee shall pay to the City of Chicago as compensation for the privilege #1115324 herein granted the sum of one thousand six hundred (\$1,600.00) per annum in advance.


A 25% penalty will be added for payments received after due date.

The permit holder agrees to hold the City of Chicago harmless for any damage, relocation or replacement costs associated with damage, relocation or removal of private property caused by the City performing work in the public way.

Authority herein given and granted for a period of five (5) years from and after 10/07/2014.

Alderman

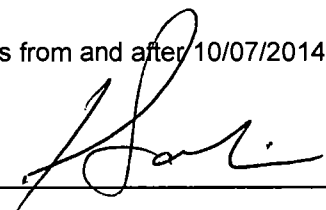
Daniel S. Solis 25th Ward

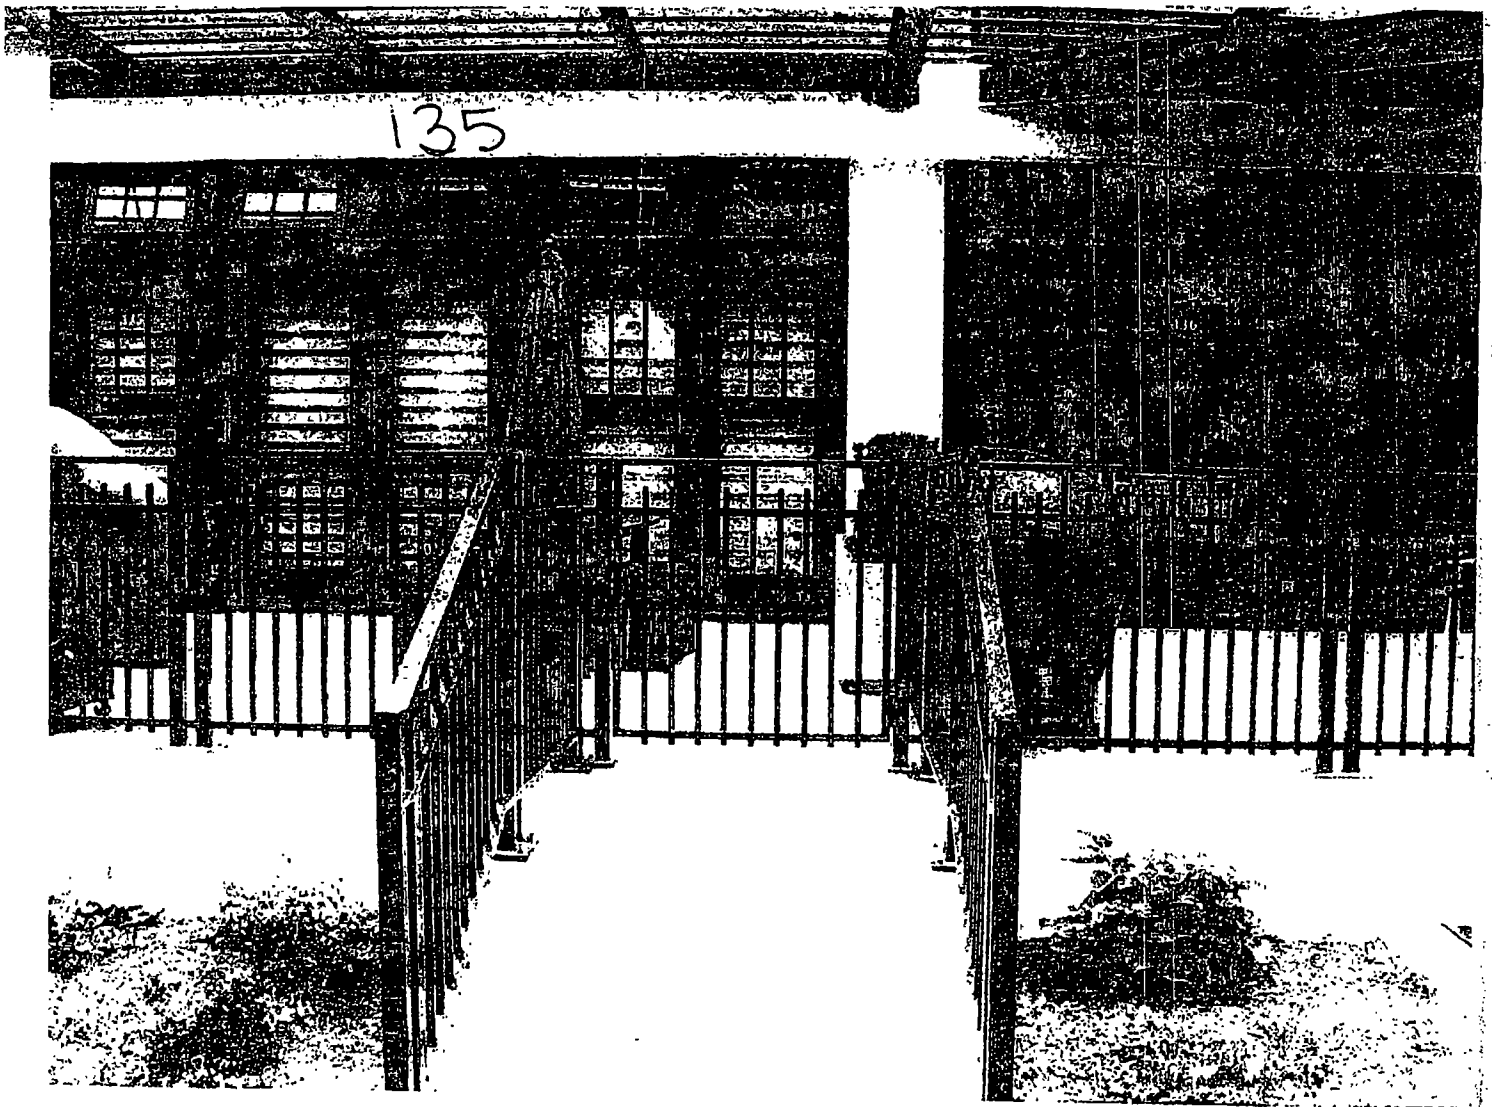



10/08/2014

Alderman Daniel S. Solis
Ward # **25**
City of Chicago
City Hall, Room **203**
121 North LaSalle Street
Chicago, Illinois 60602

Re: An ordinance to use and maintain a portion of the public right-of-way for **four (4) stair case(s)** for
CHICAGO UNIVERSITY COMMONS, LLC, adjacent to the premises known as **1033-1069 W.**
14th Pl.

Dear Alderman **Daniel S. Solis**:

The applicant referenced above has requested the use of the public right-of-way for **stair case(s)**. An ordinance has been prepared by the Department of Business Affairs and Consumer Protection – Small Business Center - Public Way Use Unit for presentation to the City Council. Because this request was made for properties located in your ward, as approved by you as per the attached, I respectfully request that you introduce the attached ordinance at the next City Council meeting.

If you have any questions regarding this ordinance, please contact Anthony Bertuca at (312) 744-5506.

Department of Business Affairs and Consumer Protection



City of Chicago



O2014-8442

Office of the City Clerk

Document Tracking Sheet

| | |
|---------------------------------|--|
| Meeting Date: | 10/8/2014 |
| Sponsor(s): | Solis (25) |
| Type: | Ordinance |
| Title: | Grant(s) of privilege in public way for Chicago University Commons LLC - fence |
| Committee(s) Assignment: | Committee on Transportation and Public Way |

ORDINANCE
CHICAGO UNIVERSITY COMMONS, LLC
Acct. No. 268378 - 8
Permit No. 1115325

Be It Ordained by the City Council of the City of Chicago:

SECTION 1. Permission and authority are hereby given and granted to CHICAGO UNIVERSITY COMMONS, LLC, upon the terms and subject to the conditions of this ordinance to maintain and use, as now constructed, one (1) Fence(s) on the public right-of-way adjacent to its premises known as 1111-51 W. 15th St..

Said Fence(s) at 1111-51 W. 15TH STREET measure(s):

One (1) at forty (40) feet in length, and point four (.4) feet in width for a total of sixteen (16) square feet. Existing fence is approximately five (5) feet six (6) inches in height.

The location of said privilege shall be as shown on prints kept on file with the Department of Business Affairs and Consumer Protection and the Office of the City Clerk.

Said privilege shall be constructed in accordance with plans and specifications approved by the Department of Transportation (Division of Project Development).

This grant of privilege in the public way shall be subject to the provisions of Section 10-28-015 and all other required provisions of the Municipal Code of Chicago.


The grantee shall pay to the City of Chicago as compensation for the privilege #1115325 herein granted the sum of four hundred (\$400.00) per annum in advance.


A 25% penalty will be added for payments received after due date.

The permit holder agrees to hold the City of Chicago harmless for any damage, relocation or replacement costs associated with damage, relocation or removal of private property caused by the City performing work in the public way.

Authority herein given and granted for a period of five (5) years from and after 10/07/2014.


Alderman _____

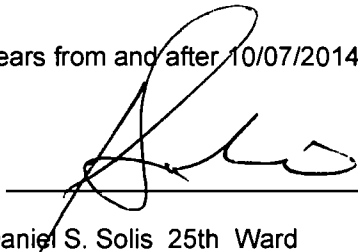
Daniel S. Solis 25th Ward

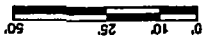

SITE PLAN

APPLICANT: CHICAGO UNIVERSITY COMMONS, LLC
ADDRESS: 1111-1151 W. 15TH STREET (BUILDING #4)
DATE: APRIL 20, 2008

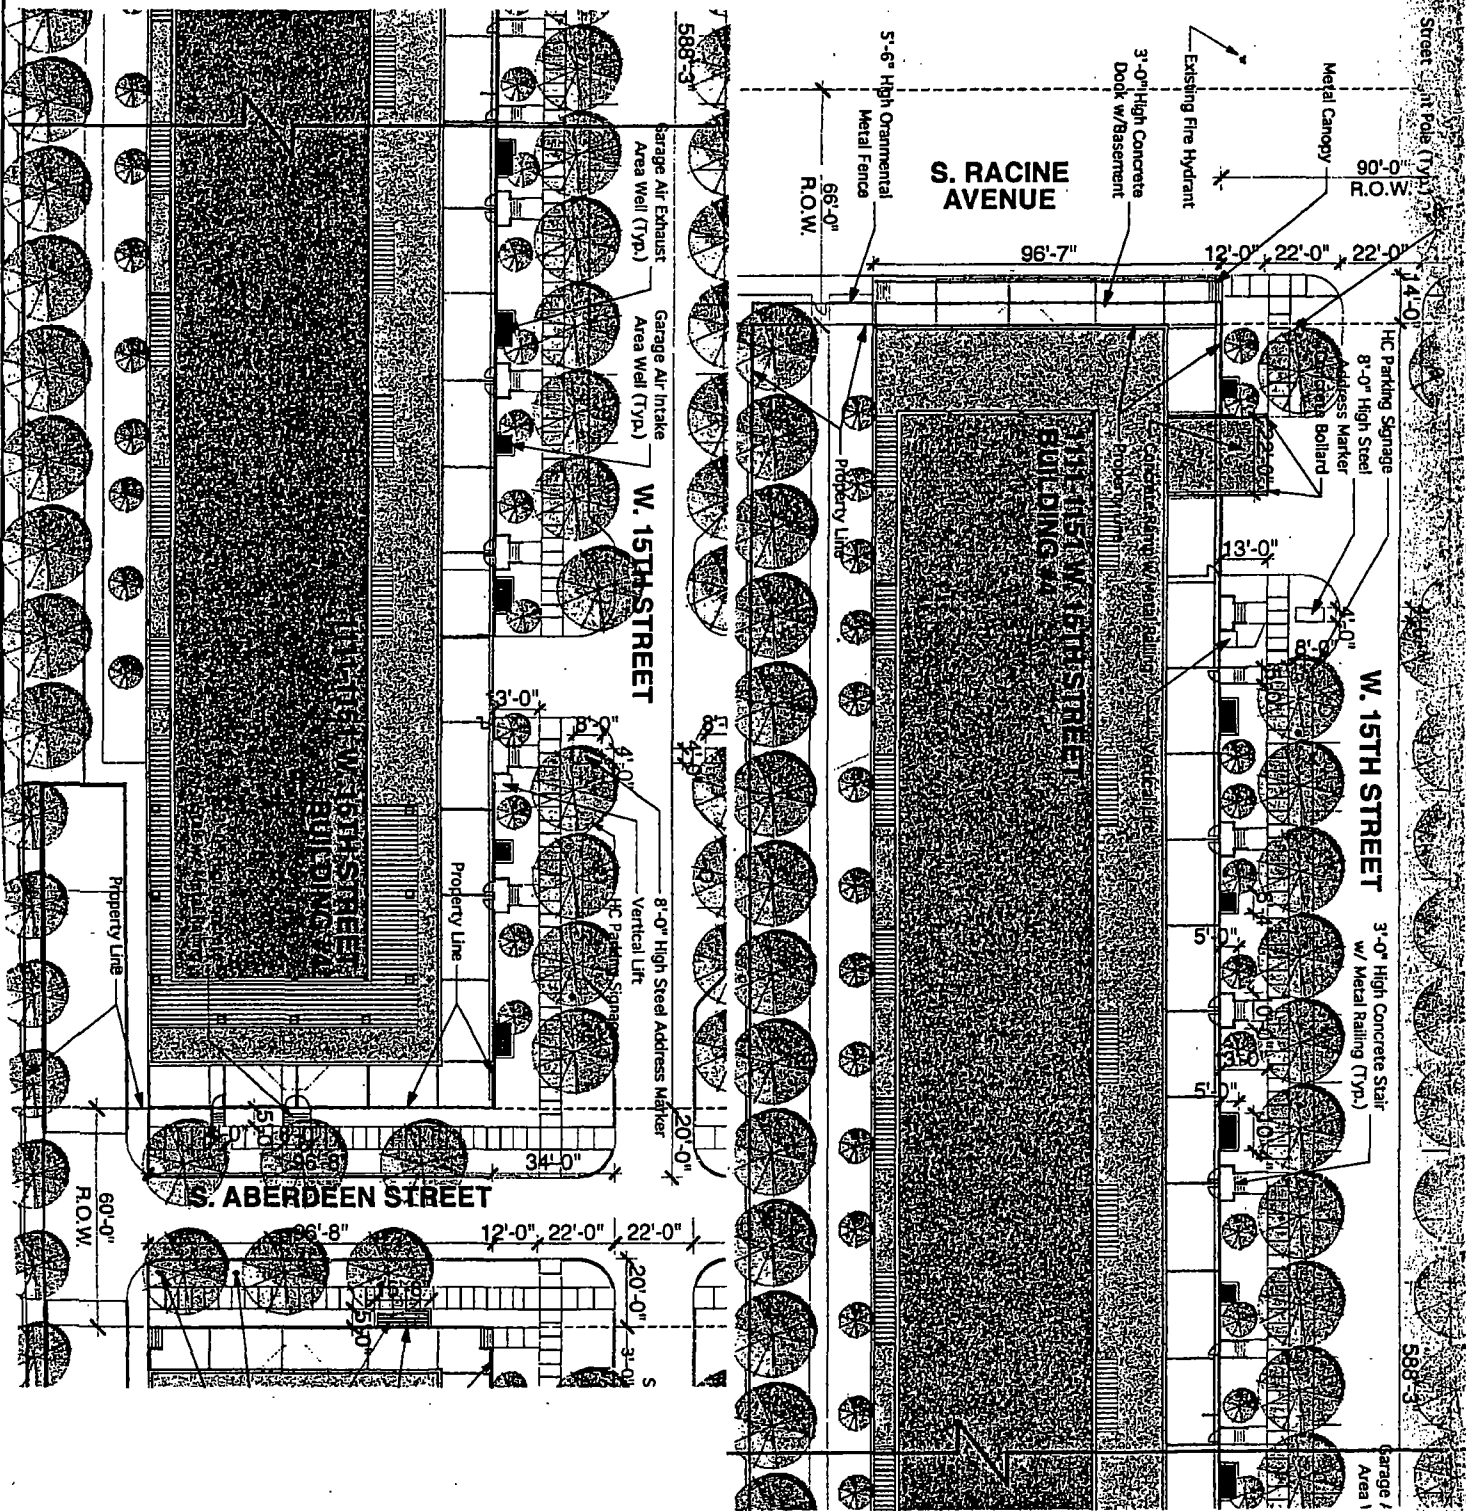



Department of Business Affairs and Consumer Protection
Small Business Center- Public Way Use Unit
City Hall- 121 N. LaSalle Street, Room 800 • Chicago, IL 60602
(312)-74-GOBIZ (312-744-6249) • (312) 744-1944 (TTY)
<http://www.cityofchicago.org/bacp>

10/08/2014

Alderman Daniel S. Solis
Ward # 25
City of Chicago
City Hall, Room 203
121 North LaSalle Street
Chicago, Illinois 60602

Re: An ordinance to use and maintain a portion of the public right-of-way for **one (1) fence(s)** for
CHICAGO UNIVERSITY COMMONS, LLC, adjacent to the premises known as **1111-51 W.**
15th St..

Dear Alderman **Daniel S. Solis**:

The applicant referenced above has requested the use of the public right-of-way for a **fence(s)**. An ordinance has been prepared by the Department of Business Affairs and Consumer Protection— Small Business Center - Public Way Use Unit for presentation to the City Council. Because this request was made for properties located in your ward, as approved by you as per the attached, I respectfully request that you introduce the attached ordinance at the next City Council meeting.

If you have any questions regarding this ordinance, please contact Anthony Bertuca at (312) 744-5506.

Department of Business Affairs and Consumer Protection



City of Chicago



O2014-8448

Office of the City Clerk

Document Tracking Sheet

| | |
|---------------------------------|--|
| Meeting Date: | 10/8/2014 |
| Sponsor(s): | Solis (25) |
| Type: | Ordinance |
| Title: | Grant(s) of privilege in public way for Gentle Wine Shop |
| Committee(s) Assignment: | Committee on Transportation and Public Way |

ORDINANCE
GENTILE WINE SHOP
Acct. No. 311480 - 1
Permit No. 1114460

Be It Ordained by the City Council of the City of Chicago:

SECTION 1. Permission and authority are hereby given and granted to GENTILE WINE SHOP, upon the terms and subject to the conditions of this ordinance to maintain and use one (1) sign(s) projecting over the public right-of-way attached to its premises known as 1160 W. Taylor St..

Said sign structure(s) measures as follows; along W. Taylor Street:

One (1) at five (5) feet in length, four (4) feet in height and eleven (11) feet above grade level.

The location of said privilege shall be as shown on prints kept on file with the Department of Business Affairs and Consumer Protection and the Office of the City Clerk.

Said privilege shall be constructed in accordance with plans and specifications approved by the Department of Transportation (Division of Project Development) and Zoning Department - Signs.

This grant of privilege in the public way shall be subject to the provisions of Section 10-28-015 and all other required provisions of the Municipal Code of Chicago.


The grantee shall pay to the City of Chicago as compensation for the privilege #1114460 herein granted the sum of one hundred (\$100.00) per annum in advance.

A 25% penalty will be added for payments received after due date.

The permit holder agrees to hold the City of Chicago harmless for any damage, relocation or replacement costs associated with damage, relocation or removal of private property caused by the City performing work in the public way.

Authority herein given and granted for a period of five (5) years from and after Date of Passage.

Alderman

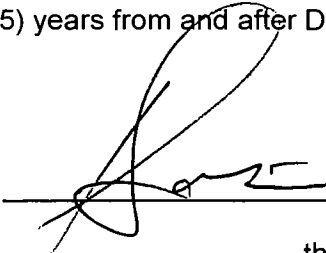


Daniel S. Solis 25th Ward

Page 9-A



4'x5' PROJECTING SIGN
STEADY BURNING CLEAR BULBS
ON PERIMETER OF SIGN
AIRBRUSHED SHADED BACKGROUND

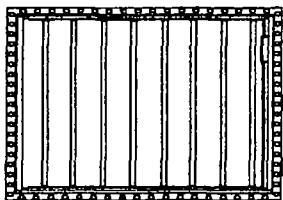

PROJECTING 8" OVER PUBLIC R.O.W.

- 2" X 2" X 1/4" GALV. ANGLE
IRON FRAME/WELDED
- 1 1/2" X 3/8" GALV. BOLTS
- 20 GAUGE GALV. DRUM
- 2" X 2" GALV. 20 GA. TRIM
- 1/2" DRAIN HOLES
- 3/16" LEXAN FACES
- ALL WIRING IN 20 GA. RACEWAYS
- NO. 14 WIRE 600V. 15 AMP
- HIGH OUTPUT LAMPS
- 1,000 V. LAMP HOLDERS
- DISCONNECT SWITCH
- 600 M.A. BALLASTS 110 V.
- U.L. APPROVED



BEFORE



AFTER

Best Neon Sign

SCALE 3/4"=1'-0" BY R. GENTILES

CUSTOMER GENTILES
JOB ADDRESS 1150 W. TAYLOR ST.

CITY CHICAGO STATE IL

ARTIST TO DATE 7/22/64

SHEET 1 OF 1

CUSTOMER APPROVAL:

By signing the approval box on this sketch, I understand that I am accepting all aspects of this drawing. This includes artwork, specifications, dimensions, spelling and any other representations herein. I also understand that color reproductions on this sketch are approximate, and may not match manufactured product exactly.



10/08/2014

Alderman **Daniel S. Solis**
Ward # **25**
City of Chicago
City Hall, Room **203**
121 North LaSalle Street
Chicago, Illinois 60602

Re: An ordinance to use and maintain a portion of the public right-of-way for **one (1) sign(s)** for
GENTILE WINE SHOP, adjacent to the premises known as **1160 W. Taylor St.**.

Dear Alderman **Daniel S. Solis**:

The applicant referenced above has requested the use of the public right-of-way for a **sign(s)**. An ordinance has been prepared by the Department of Business Affairs and Consumer Protection – Small Business Center - Public Way Use Unit for presentation to the City Council. Because this request was made for properties located in your ward, as approved by you as per the attached, I respectfully request that you introduce the attached ordinance at the next City Council meeting.

If you have any questions regarding this ordinance, please contact Anthony Bertuca at (312) 744-5506.

Department of Business Affairs and Consumer Protection



City of Chicago



O2014-8456

Office of the City Clerk

Document Tracking Sheet

| | |
|---------------------------------|---|
| Meeting Date: | 10/8/2014 |
| Sponsor(s): | Solis (25) |
| Type: | Ordinance |
| Title: | Grant(s) of privilege in public way for Oakley 23 LLC - bay windows |
| Committee(s) Assignment: | Committee on Transportation and Public Way |

ORDINANCE
OAKLEY 23, LLC
Acct. No. 375738 - 2
Permit No. 1115130

Be It Ordained by the City Council of the City of Chicago:

SECTION 1. Permission and authority are hereby given and granted to OAKLEY 23, LLC, upon the terms and subject to the conditions of this ordinance to maintain and use, as now constructed, three (3) Bay Window(s) projecting over the public right-of-way adjacent to its premises known as 2354 S. Oakley Ave..

Said Bay Window(s) at W 24th St measure(s):

Two (2) at eleven point six (11.6) feet in length, and two point six six (2.66) feet in width for a total of sixty-one point seven one (61.71) square feet.

Said Bay Window(s) at S Oakley Ave measure(s):

One (1) at twelve (12) feet in length, and three (3) feet in width for a total of thirty-six (36) square feet.

The location of said privilege shall be as shown on prints kept on file with the Department of Business Affairs and Consumer Protection and the Office of the City Clerk.

Said privilege shall be constructed in accordance with plans and specifications approved by the Department of Transportation (Division of Project Development).

This grant of privilege in the public way shall be subject to the provisions of Section 10-28-015 and all other required provisions of the Municipal Code of Chicago.


The grantee shall pay to the City of Chicago as compensation for the privilege #1115130 herein granted the sum of two hundred twenty-five (\$225.00) per annum in advance.

A 25% penalty will be added for payments received after due date.

The permit holder agrees to hold the City of Chicago harmless for any damage, relocation or replacement costs associated with damage, relocation or removal of private property caused by the City performing work in the public way.

Authority herein given and granted for a period of five (5) years from and after 07/29/2014.

Alderman _____

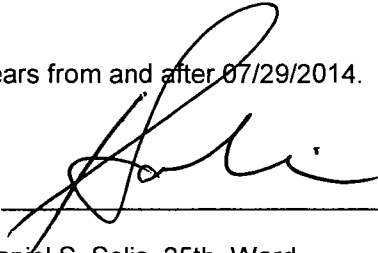
Daniel S. Solis 25th Ward





10/08/2014

Alderman **Daniel S. Solis**
Ward # **25**
City of Chicago
City Hall, Room **203**
121 North LaSalle Street
Chicago, Illinois 60602

Re: An ordinance to use and maintain a portion of the public right-of-way for **three (3) bay window(s)** for **OAKLEY 23, LLC**, adjacent to the premises known as **2354 S. Oakley Ave..**

Dear Alderman **Daniel S. Solis**:

The applicant referenced above has requested the use of the public right-of-way for a **bay window(s)**. An ordinance has been prepared by the Department of Business Affairs and Consumer Protection – Small Business Center - Public Way Use Unit for presentation to the City Council. Because this request was made for properties located in your ward, as approved by you as per the attached, I respectfully request that you introduce the attached ordinance at the next City Council meeting.

If you have any questions regarding this ordinance, please contact Anthony Bertuca at (312) 744-5506.

Department of Business Affairs and Consumer Protection



City of Chicago



O2014-8460

Office of the City Clerk

Document Tracking Sheet

| | |
|---------------------------------|---|
| Meeting Date: | 10/8/2014 |
| Sponsor(s): | Solis (25) |
| Type: | Ordinance |
| Title: | Grant(s) of privilege in public way for Oakley 23 LLC - steps |
| Committee(s) Assignment: | Committee on Transportation and Public Way |

ORDINANCE
OAKLEY 23, LLC
Acct. No. 375738 - 2
Permit No. 1115129

Be It Ordained by the City Council of the City of Chicago:

SECTION 1. Permission and authority are hereby given and granted to OAKLEY 23, LLC, upon the terms and subject to the conditions of this ordinance to maintain and use, as now constructed, three (3) Step(s) on the public right-of-way adjacent to its premises known as 2354-58 S. Oakley Ave..

Said Step(s) at W 24th St and S Oakley Ave measure(s):

One (1) at five (5) feet in length, and one point four (1.4) foot in width for a total of seven (7) square feet.

Said Step(s) at W 24th St measure(s):

One (1) at five (5) feet in length, and one point three (1.3) foot in width for a total of six point five (6.5) square feet.

Said Step(s) at S Oakley Ave measure(s):

One (1) at fifteen (15) feet in length, and one point three (1.3) foot in width for a total of nineteen point five (19.5) square feet.

The location of said privilege shall be as shown on prints kept on file with the Department of Business Affairs and Consumer Protection and the Office of the City Clerk.

Said privilege shall be constructed in accordance with plans and specifications approved by the Department of Transportation (Division of Project Development).

This grant of privilege in the public way shall be subject to the provisions of Section 10-28-015 and all other required provisions of the Municipal Code of Chicago.


The grantee shall pay to the City of Chicago as compensation for the privilege #1115129 herein granted the sum of one thousand two hundred (\$1,200.00) per annum in advance.


A 25% penalty will be added for payments received after due date.

The permit holder agrees to hold the City of Chicago harmless for any damage, relocation or replacement costs associated with damage, relocation or removal of private property caused by the City performing work in the public way.

Authority herein given and granted for a period of five (5) years from and after 07/29/2014.

Alderman

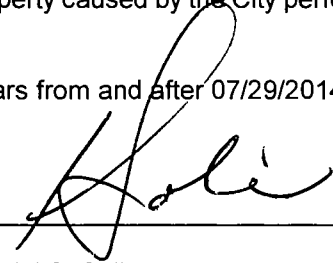
Daniel S. Solis 25th Ward

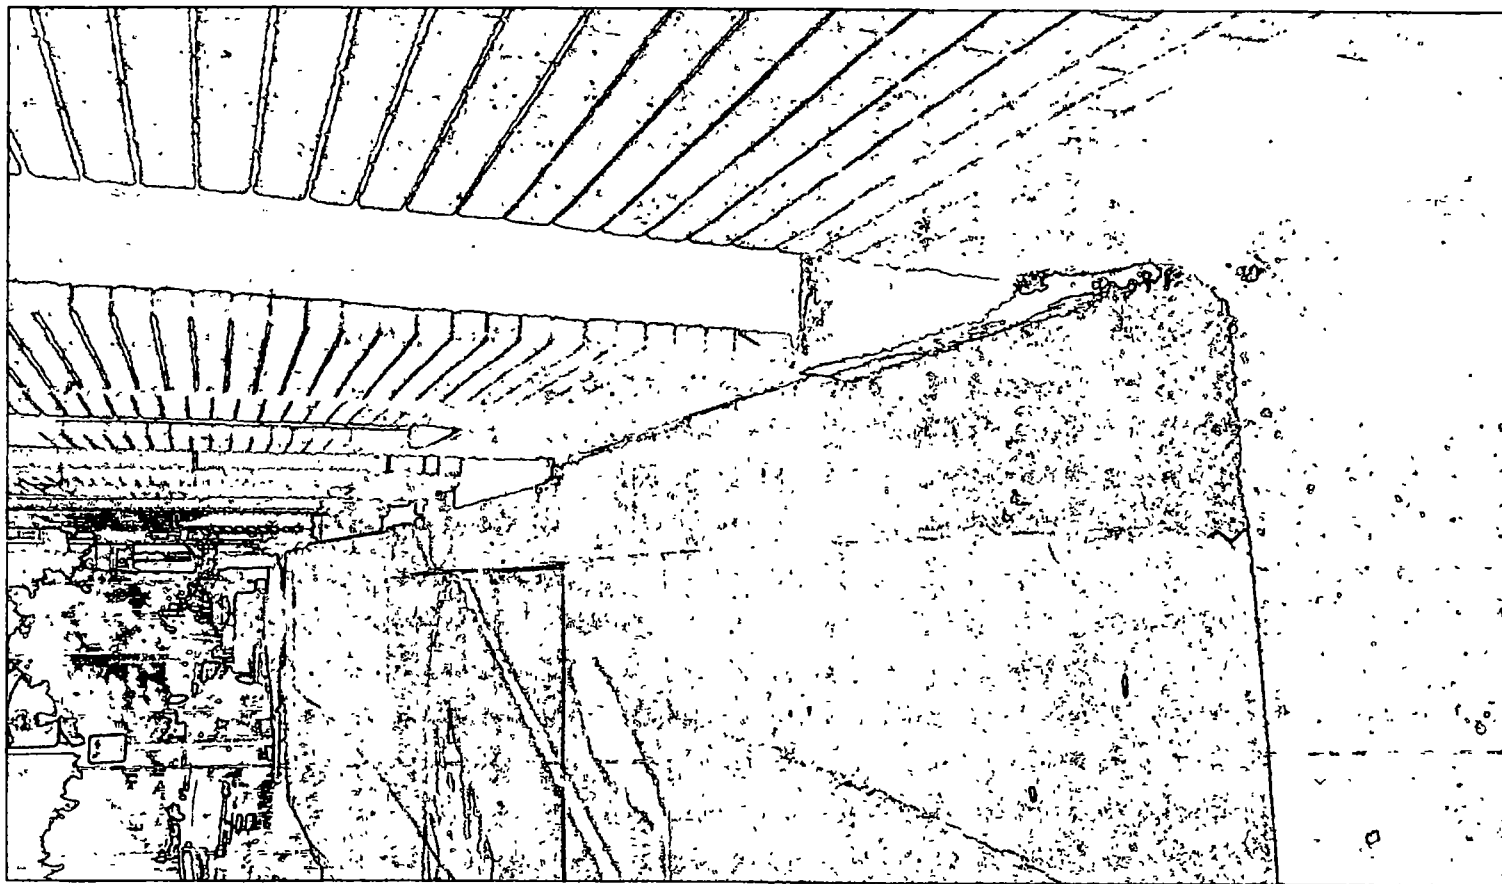



Department of Business Affairs and Consumer Protection
Small Business Center - Public Way Use Unit
City Hall - 121 N LaSalle Street, Room 800 • Chicago, IL 60602
(312)-74-GOBIZ (312-744-6249) • (312) 744-1944 (TTY)
<http://www.cityofchicago.org/bacp>

10/08/2014

Alderman **Daniel S. Solis**
Ward # **25**
City of Chicago
City Hall, Room **203**
121 North LaSalle Street
Chicago, Illinois 60602

Re: An ordinance to use and maintain a portion of the public right-of-way for **three (3) step(s)** for
OAKLEY 23, LLC, adjacent to the premises known as **2354-58 S. Oakley Ave..**

Dear Alderman **Daniel S. Solis**:

The applicant referenced above has requested the use of the public right-of-way for a **step(s)**. An ordinance has been prepared by the Department of Business Affairs and Consumer Protection – Small Business Center - Public Way Use Unit for presentation to the City Council. Because this request was made for properties located in your ward, as approved by you as per the attached, I respectfully request that you introduce the attached ordinance at the next City Council meeting.

If you have any questions regarding this ordinance, please contact Anthony Bertuca at (312) 744-5506.

Department of Business Affairs and Consumer Protection



City of Chicago



O2014-8465

Office of the City Clerk

Document Tracking Sheet

| | |
|---------------------------------|---|
| Meeting Date: | 10/8/2014 |
| Sponsor(s): | Solis (25) |
| Type: | Ordinance |
| Title: | Grant(s) of privilege in public way for University Commons I
Condo Assn. |
| Committee(s) Assignment: | Committee on Transportation and Public Way |

ORDINANCE

University Commons I Condo Assn.

Acct. No. 331121 - 1

Permit No. 1114987

Be It Ordained by the City Council of the City of Chicago:

SECTION 1. Permission and authority are hereby given and granted to University Commons I Condo Assn., upon the terms and subject to the conditions of this ordinance to maintain and use, as now constructed, two (2) Kiosk(s) on the public right-of-way adjacent to its premises known as 1033-69 W. 14th Pl..

Said Kiosk(s) at 1033 W. 14TH PL. measure(s):

One (1) at eight (8) feet in length, and two (2) feet in width for a total of sixteen (16) square feet.

Said Kiosk(s) at 1069 W. 14TH PL measure(s):

One (1) at eight (8) feet in length, and two (2) feet in width for a total of sixteen (16) square feet.

The location of said privilege shall be as shown on prints kept on file with the Department of Business Affairs and Consumer Protection and the Office of the City Clerk.

Said privilege shall be constructed in accordance with plans and specifications approved by the Department of Transportation (Division of Project Development) and Zoning Department - Signs.

This grant of privilege in the public way shall be subject to the provisions of Section 10-28-015 and all other required provisions of the Municipal Code of Chicago.


The grantee shall pay to the City of Chicago as compensation for the privilege #1114987 herein granted the sum of eight hundred (\$800.00) per annum in advance.

A 25% penalty will be added for payments received after due date.


The permit holder agrees to hold the City of Chicago harmless for any damage, relocation or replacement costs associated with damage, relocation or removal of private property caused by the City performing work in the public way.

Authority herein given and granted for a period of five (5) years from and after 09/09/2014.

Alderman

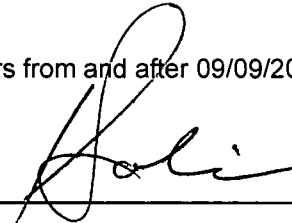

Daniel S. Solis 25th Ward

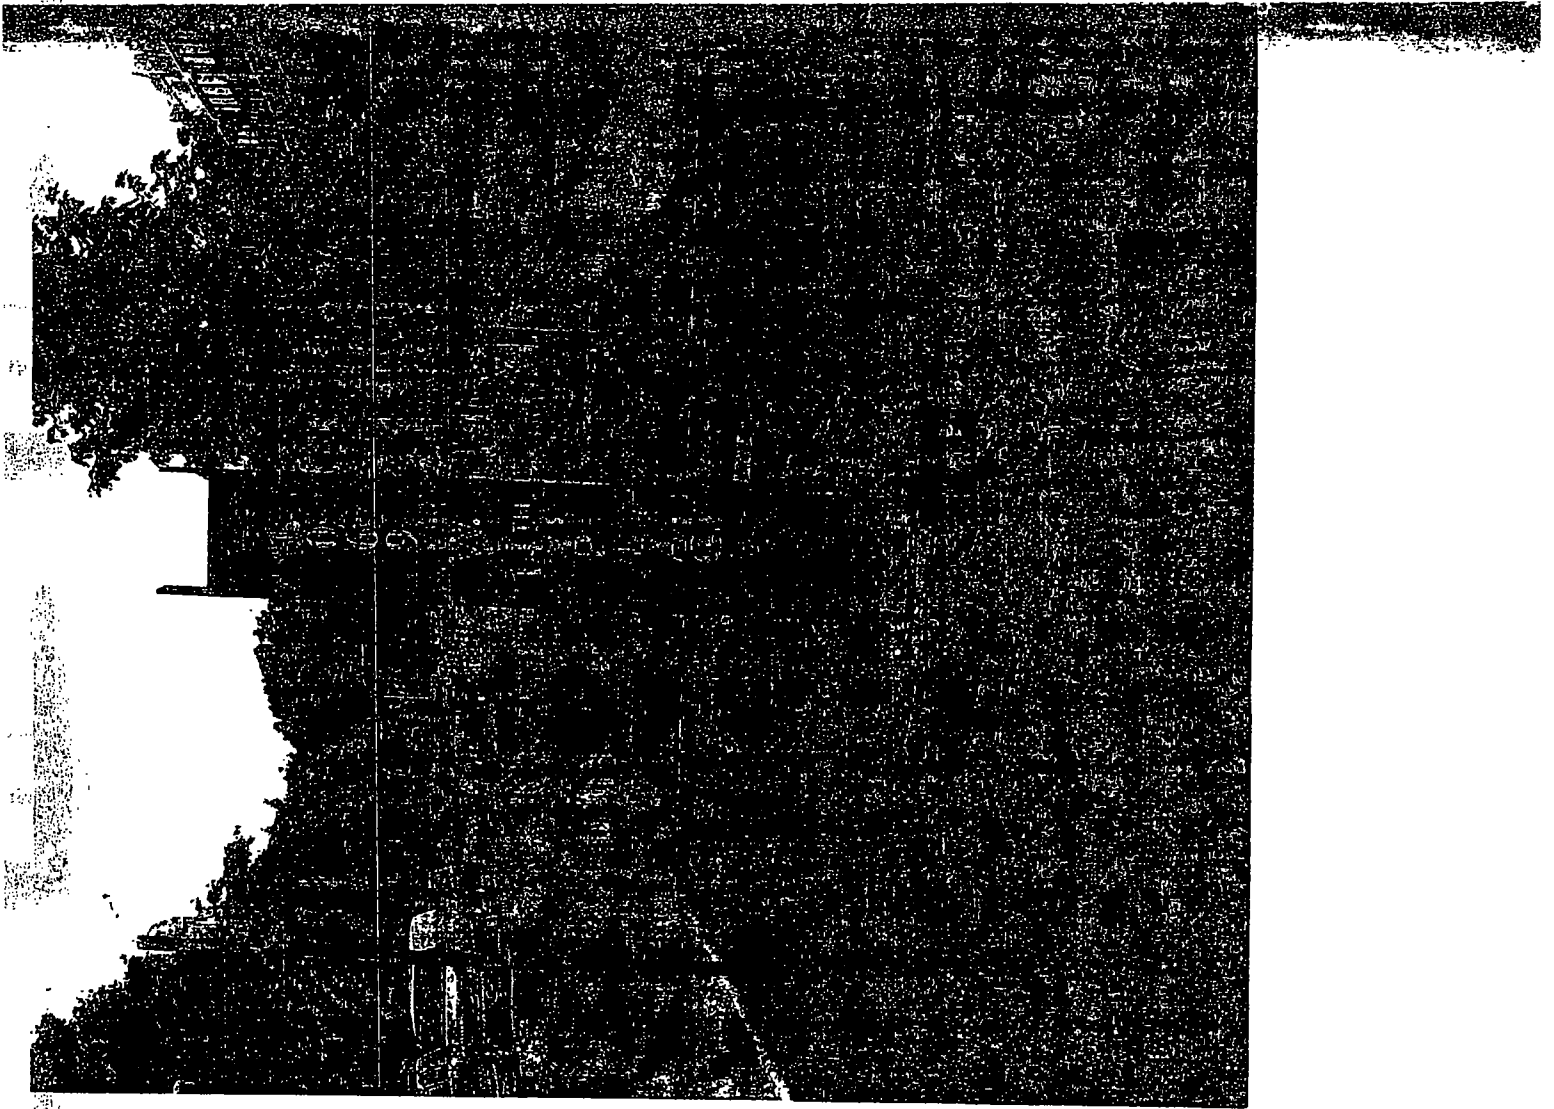



10/08/2014

Alderman Daniel S. Solis
Ward # 25
City of Chicago
City Hall, Room 203
121 North LaSalle Street
Chicago, Illinois 60602

Re: An ordinance to use and maintain a portion of the public right-of-way for two (2) kiosk(s) for University Commons I Condo Assn., adjacent to the premises known as 1033-69 W. 14th Pl..

Dear Alderman Daniel S. Solis:

The applicant referenced above has requested the use of the public right-of-way for **kiosk(s)**. An ordinance has been prepared by the Department of Business Affairs and Consumer Protection – Small Business Center - Public Way Use Unit for presentation to the City Council. Because this request was made for properties located in your ward, as approved by you as per the attached, I respectfully request that you introduce the attached ordinance at the next City Council meeting.

If you have any questions regarding this ordinance, please contact Anthony Bertuca at (312) 744-5506.

Department of Business Affairs and Consumer Protection



City of Chicago



O2014-8472

Office of the City Clerk

Document Tracking Sheet

| | |
|---------------------------------|--|
| Meeting Date: | 10/8/2014 |
| Sponsor(s): | Solis (25) |
| Type: | Ordinance |
| Title: | Grant(s) of privilege in public way for University Commons II
Condo Assn. |
| Committee(s) Assignment: | Committee on Transportation and Public Way |

ORDINANCE
UNIVERSITY COMMONS 11 CONDO ASSN
Acct. No. 268378 - 6
Permit No. 1115191

Be It Ordained by the City Council of the City of Chicago:

SECTION 1. Permission and authority are hereby given and granted to UNIVERSITY COMMONS 11 CONDO ASSN, upon the terms and subject to the conditions of this ordinance to maintain and use, as now constructed, one (1) Water Main(s) under the public right-of-way adjacent to its premises known as 1000-1070 W. 15th St..

Said Water Main(s) at 1000-70 W. 15TH PLACE measure(s):

One (1) at two hundred ten (210) feet in length, and one (1) foot in width for a total of two hundred ten (210) square feet.

The location of said privilege shall be as shown on prints kept on file with the Department of Business Affairs and Consumer Protection and the Office of the City Clerk.

Said privilege shall be constructed in accordance with plans and specifications approved by the Department of Transportation (Office of Underground Coordination) and Department of Water Management.

This grant of privilege in the public way shall be subject to the provisions of Section 10-28-015 and all other required provisions of the Municipal Code of Chicago.


The grantee shall pay to the City of Chicago as compensation for the privilege #1115191 herein granted the sum of four hundred (\$400.00) per annum in advance.

A 25% penalty will be added for payments received after due date.



The permit holder agrees to hold the City of Chicago harmless for any damage, relocation or replacement costs associated with damage, relocation or removal of private property caused by the City performing work in the public way.

Authority herein given and granted for a period of five (5) years from and after 09/09/2014.


Alderman _____

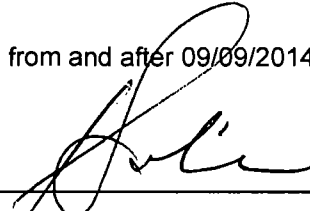
Daniel S. Solis 25th Ward

1st Floor Parking

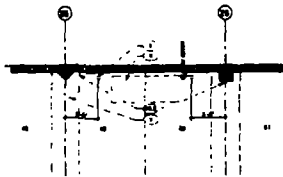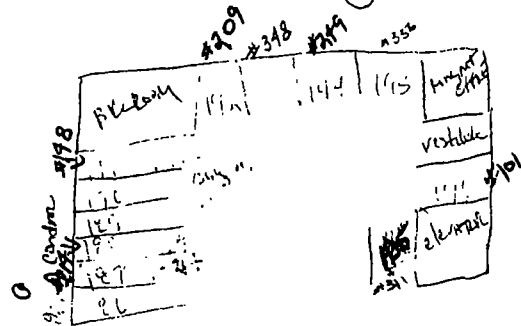


3 PARTIAL ENLARGED PLAN
SCALE 1/8" = 1'-0"

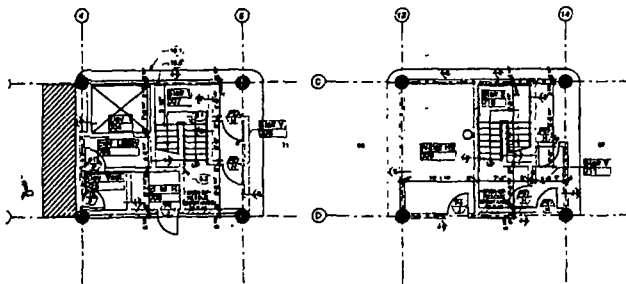


2 ENLARGED STAIR/ ELEVATOR
SCALE 1/8" = 1'-0"

3 ENL. STAIR/ WATER HTR. RM.
SCALE 1/8" = 1'-0"

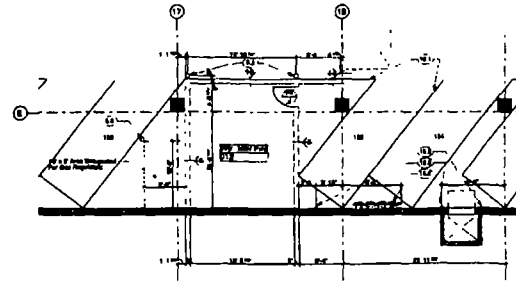

4 ENL. WATER MTR/ FIRE
SCALE 1/8" = 1'-0"

5 NOT US
SCALE 1/8" = 1'-0"

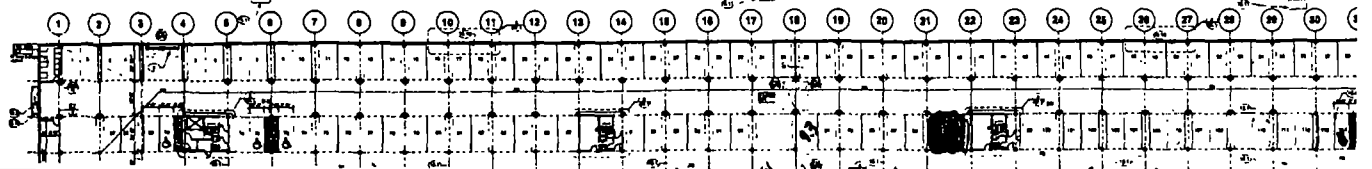



10/08/2014

Alderman **Daniel S. Solis**
Ward # **25**
City of Chicago
City Hall, Room **203**
121 North LaSalle Street
Chicago, Illinois 60602

Re: An ordinance to use and maintain a portion of the public right-of-way for **one (1) water main(s)** for **UNIVERSITY COMMONS 11 CONDO ASSN**, adjacent to the premises known as **1000-1070 W. 15th St.**.

Dear Alderman **Daniel S. Solis**:

The applicant referenced above has requested the use of the public right-of-way for a **water main(s)**. An ordinance has been prepared by the Department of Business Affairs and Consumer Protection – Small Business Center - Public Way Use Unit for presentation to the City Council. Because this request was made for properties located in your ward, as approved by you as per the attached, I respectfully request that you introduce the attached ordinance at the next City Council meeting.

If you have any questions regarding this ordinance, please contact Anthony Bertuca at (312) 744-5506.

Department of Business Affairs and Consumer Protection



City of Chicago



O2014-8474

Office of the City Clerk

Document Tracking Sheet

| | |
|---------------------------------|---|
| Meeting Date: | 10/8/2014 |
| Sponsor(s): | Solis (25) |
| Type: | Ordinance |
| Title: | Grant(s) of privilege in public way for University Commons
III Condo Assn. |
| Committee(s) Assignment: | Committee on Transportation and Public Way |

ORDINANCE
UNIVERSITY COMMONS III CONDO ASSN.
Acct. No. 331121 - 2
Permit No. 1115190

Be It Ordained by the City Council of the City of Chicago:

SECTION 1. Permission and authority are hereby given and granted to UNIVERSITY COMMONS III CONDO ASSN., upon the terms and subject to the conditions of this ordinance to maintain and use, as now constructed, two (2) Kiosk(s) on the public right-of-way adjacent to its premises known as 1001-1071 W. 15th St..

Said Kiosk(s) at 1001 W. 15TH ST. measure(s):

One (1) at eight (8) feet in length, and two (2) feet in width for a total of sixteen (16) square feet.

Said Kiosk(s) at 1071 W. 15TH ST. measure(s):

One (1) at eight (8) feet in length, and two (2) feet in width for a total of sixteen (16) square feet.

The location of said privilege shall be as shown on prints kept on file with the Department of Business Affairs and Consumer Protection and the Office of the City Clerk.

Said privilege shall be constructed in accordance with plans and specifications approved by the Department of Transportation (Division of Project Development) and Zoning Department - Signs.

This grant of privilege in the public way shall be subject to the provisions of Section 10-28-015 and all other required provisions of the Municipal Code of Chicago.


The grantee shall pay to the City of Chicago as compensation for the privilege #1115190 herein granted the sum of eight hundred (\$800.00) per annum in advance.

A 25% penalty will be added for payments received after due date.

The permit holder agrees to hold the City of Chicago harmless for any damage, relocation or replacement costs associated with damage, relocation or removal of private property caused by the City performing work in the public way.

Authority herein given and granted for a period of five (5) years from and after 09/09/2014.

Alderman

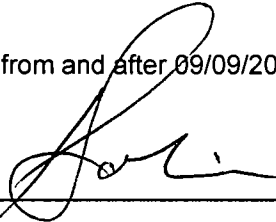

Daniel S. Solis 25th Ward





10/08/2014

Alderman **Daniel S. Solis**
Ward # **25**
City of Chicago
City Hall, Room **203**
121 North LaSalle Street
Chicago, Illinois 60602

Re: An ordinance to use and maintain a portion of the public right-of-way for **two (2) kiosk(s)** for
UNIVERSITY COMMONS III CONDO ASSN, adjacent to the premises known as **1001-1071 W. 15th St.**.

Dear Alderman **Daniel S. Solis**:

The applicant referenced above has requested the use of the public right-of-way for **kiosk(s)**. An ordinance has been prepared by the Department of Business Affairs and Consumer Protection – Small Business Center - Public Way Use Unit for presentation to the City Council. Because this request was made for properties located in your ward, as approved by you as per the attached, I respectfully request that you introduce the attached ordinance at the next City Council meeting.

If you have any questions regarding this ordinance, please contact Anthony Bertuca at (312) 744-5506.

Department of Business Affairs and Consumer Protection



City of Chicago



O2014-8479

Office of the City Clerk

Document Tracking Sheet

| | |
|---------------------------------|--|
| Meeting Date: | 10/8/2014 |
| Sponsor(s): | Solis (25) |
| Type: | Ordinance |
| Title: | Grant(s) of privilege in public way for University Commons
IV Condo Assn. |
| Committee(s) Assignment: | Committee on Transportation and Public Way |

ORDINANCE

University Commons IV Condo Association

Acct. No. 331121 - 4

Permit No. 1115075

Be It Ordained by the City Council of the City of Chicago:

SECTION 1. Permission and authority are hereby given and granted to University Commons IV Condo Association, upon the terms and subject to the conditions of this ordinance to maintain and use, as now constructed, two (2) Kiosk(s) on the public right-of-way adjacent to its premises known as 1111-1151 W. 15th St..

Said Kiosk(s) at 1111 W. 15TH ST. measure(s):

One (1) at eight (8) feet in height and two (2) feet in width.

Said Kiosk(s) at 1151 W. 15TH ST. measure(s):

One (1) at eight (8) feet in height and two (2) feet in width.

The location of said privilege shall be as shown on prints kept on file with the Department of Business Affairs and Consumer Protection and the Office of the City Clerk.

Said privilege shall be constructed in accordance with plans and specifications approved by the Department of Transportation (Division of Project Development) and Zoning Department - Signs.

This grant of privilege in the public way shall be subject to the provisions of Section 10-28-015 and all other required provisions of the Municipal Code of Chicago.


The grantee shall pay to the City of Chicago as compensation for the privilege #1115075 herein granted the sum of eight hundred (\$800.00) per annum in advance.

A 25% penalty will be added for payments received after due date.

The permit holder agrees to hold the City of Chicago harmless for any damage, relocation or replacement costs associated with damage, relocation or removal of private property caused by the City performing work in the public way.

Authority herein given and granted for a period of five (5) years from and after 09/09/2014.

Alderman _____

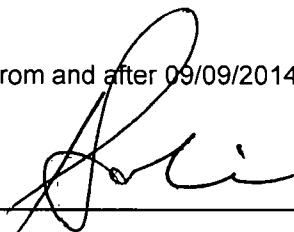
Daniel S. Solis 25th Ward





Department of Business Affairs and Consumer Protection

Small Business Center- Public Way Use Unit

City Hall- 121 N LaSalle Street Room 800 • Chicago, IL 60602

(312)-74-GOBIZ (312-744-6249) • (312) 744-1944 (TTY)

<http://www.cityofchicago.org/bacp>

10/08/2014

Alderman **Daniel S. Solis**

Ward # **25**

City of Chicago

City Hall, Room **203**

121 North LaSalle Street

Chicago, Illinois 60602

Re: An ordinance to use and maintain a portion of the public right-of-way for **two (2) kiosk(s)** for **University Commons IV Condo Association**, adjacent to the premises known as **1111-1151 W. 15th St..**

Dear Alderman **Daniel S. Solis**:

The applicant referenced above has requested the use of the public right-of-way for **kiosk(s)**. An ordinance has been prepared by the Department of Business Affairs and Consumer Protection – Small Business Center - Public Way Use Unit for presentation to the City Council. Because this request was made for properties located in your ward, as approved by you as per the attached, I respectfully request that you introduce the attached ordinance at the next City Council meeting.

If you have any questions regarding this ordinance, please contact Anthony Bertuca at (312) 744-5506.

Department of Business Affairs and Consumer Protection



City of Chicago



O2014-8483

Office of the City Clerk

Document Tracking Sheet

| | |
|---------------------------------|--|
| Meeting Date: | 10/8/2014 |
| Sponsor(s): | Solis (25) |
| Type: | Ordinance |
| Title: | Grant(s) of privilege in public way for University Commons V
Condo Assn. - kiosks |
| Committee(s) Assignment: | Committee on Transportation and Public Way |

ORDINANCE
UNIVERSITY COMMONS V CONDO ASSN
Acct. No. 268378 - 9
Permit No. 1115074

Be It Ordained by the City Council of the City of Chicago:

SECTION 1. Permission and authority are hereby given and granted to UNIVERSITY COMMONS V CONDO ASSN, upon the terms and subject to the conditions of this ordinance to maintain and use, as now constructed, two (2) Kiosk(s) on the public right-of-way adjacent to its premises known as 1110-50 W. 15th St..

Said Kiosk at 1110 W. 15TH ST measure(s):
One (1) at eight (8) feet in height and two (2) feet in width.

Said Kiosk at 1150 W. 1th TH ST Measure(s):
One (1) at eight (8) feet in height and two (2) feet in width.

The location of said privilege shall be as shown on prints kept on file with the Department of Business Affairs and Consumer Protection and the Office of the City Clerk.

Said privilege shall be constructed in accordance with plans and specifications approved by the Department of Transportation (Division of Project Development) and Zoning Department - Signs.

This grant of privilege in the public way shall be subject to the provisions of Section 10-28-015 and all other required provisions of the Municipal Code of Chicago.


The grantee shall pay to the City of Chicago as compensation for the privilege #1115074 herein granted the sum of eight hundred (\$800.00) per annum in advance.


A 25% penalty will be added for payments received after due date.

The permit holder agrees to hold the City of Chicago harmless for any damage, relocation or replacement costs associated with damage, relocation or removal of private property caused by the City performing work in the public way.

Authority herein given and granted for a period of five (5) years from and after 09/09/2014.

Alderman _____

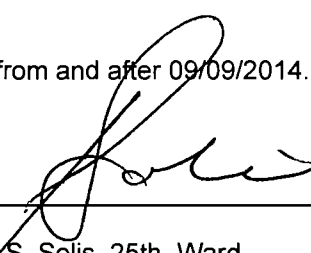
Daniel S. Solis 25th Ward

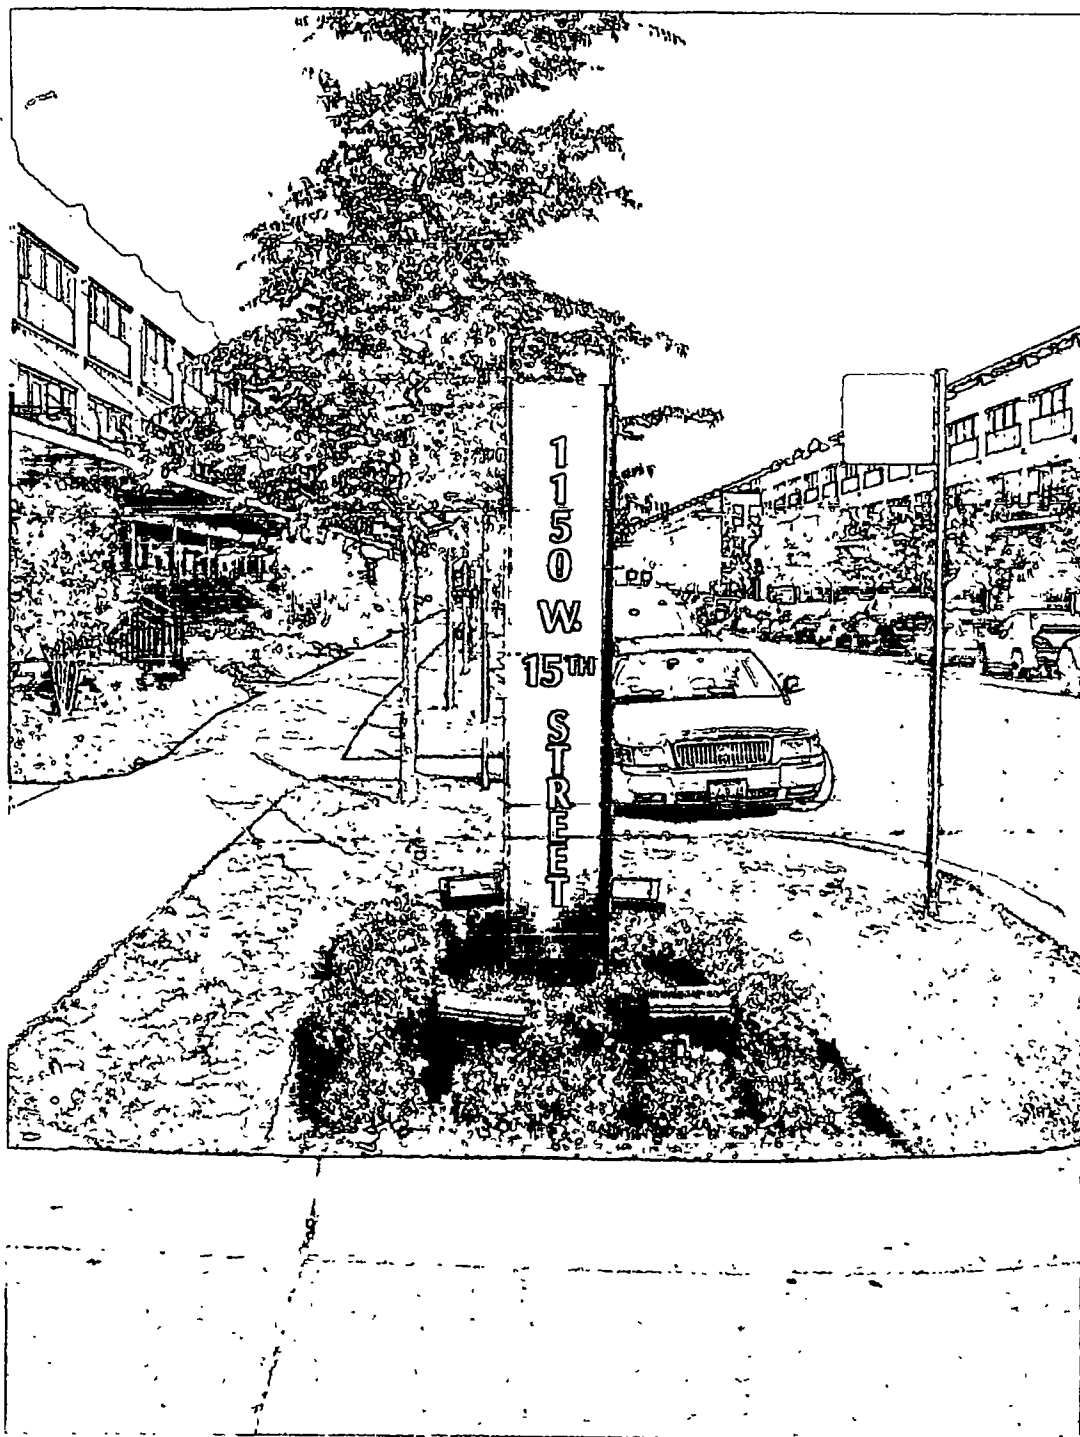



Department of Business Affairs and Consumer Protection
Small Business Center- Public Way Use Unit
City Hall - 121 N. LaSalle Street Room 800 • Chicago, IL 60602
(312)-74-GOBIZ (312-744-6249) • (312) 744-1944 (TTY)
<http://www.cityofchicago.org/bacp>

10/08/2014

Alderman **Daniel S. Solis**
Ward # **25**
City of Chicago
City Hall, Room **203**
121 North LaSalle Street
Chicago, Illinois 60602

Re: An ordinance to use and maintain a portion of the public right-of-way for **two (2) kiosk(s)** for
UNIVERSITY COMMONS V CONDO ASSN, adjacent to the premises known as **1110-50 W.**
15th St.

Dear Alderman **Daniel S. Solis**:

The applicant referenced above has requested the use of the public right-of-way for **kiosk(s)**. An ordinance has been prepared by the Department of Business Affairs and Consumer Protection— Small Business Center- Public Way Use Unit for presentation to the City Council. Because this request was made for properties located in your ward, as approved by you as per the attached, I respectfully request that you introduce the attached ordinance at the next City Council meeting.

If you have any questions regarding this ordinance, please contact Anthony Bertuca at (312) 744-5506.

Department of Business Affairs and Consumer Protection



City of Chicago



O2014-8489

Office of the City Clerk

Document Tracking Sheet

| | |
|---------------------------------|--|
| Meeting Date: | 10/8/2014 |
| Sponsor(s): | Solis (25) |
| Type: | Ordinance |
| Title: | Grant(s) of privilege in public way for University Commons V
Condo Assn. - staircases |
| Committee(s) Assignment: | Committee on Transportation and Public Way |

ORDINANCE
UNIVERSITY COMMONS V CONDO ASSN
Acct. No. 268378 - 9
Permit No. 1115321

Be It Ordained by the City Council of the City of Chicago:

SECTION 1. Permission and authority are hereby given and granted to UNIVERSITY COMMONS V CONDO ASSN, upon the terms and subject to the conditions of this ordinance to maintain and use, as now constructed, twelve (12) Stair Case(s) on the public right-of-way adjacent to its premises known as 1110-50 W. 15th St..

Said Stair Case(s) at 1110-50 W. 15TH ST measure(s):

Nine (9) at thirteen (13) feet in length, and ten (10) feet in width for a total of one thousand one hundred seventy (1170) square feet.

Said Stair Case(s) at 1110-50 W 15TH ST measure(s):

Three (3) at thirteen (13) feet in length, and five (5) feet in width for a total of one hundred ninety-five (195) square feet.

The location of said privilege shall be as shown on prints kept on file with the Department of Business Affairs and Consumer Protection and the Office of the City Clerk.

Said privilege shall be constructed in accordance with plans and specifications approved by the Department of Transportation (Division of Project Development).

This grant of privilege in the public way shall be subject to the provisions of Section 10-28-015 and all other required provisions of the Municipal Code of Chicago.


The grantee shall pay to the City of Chicago as compensation for the privilege #1115321 herein granted the sum of four thousand eight hundred (\$4,800.00) per annum in advance.


A 25% penalty will be added for payments received after due date.

The permit holder agrees to hold the City of Chicago harmless for any damage, relocation or replacement costs associated with damage, relocation or removal of private property caused by the City performing work in the public way.

Authority herein given and granted for a period of five (5) years from and after 10/07/2014.

Alderman

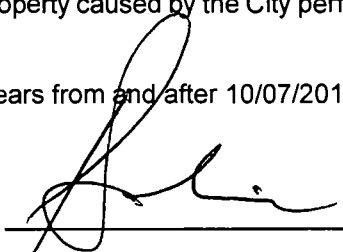
Daniel S. Solis 25th Ward

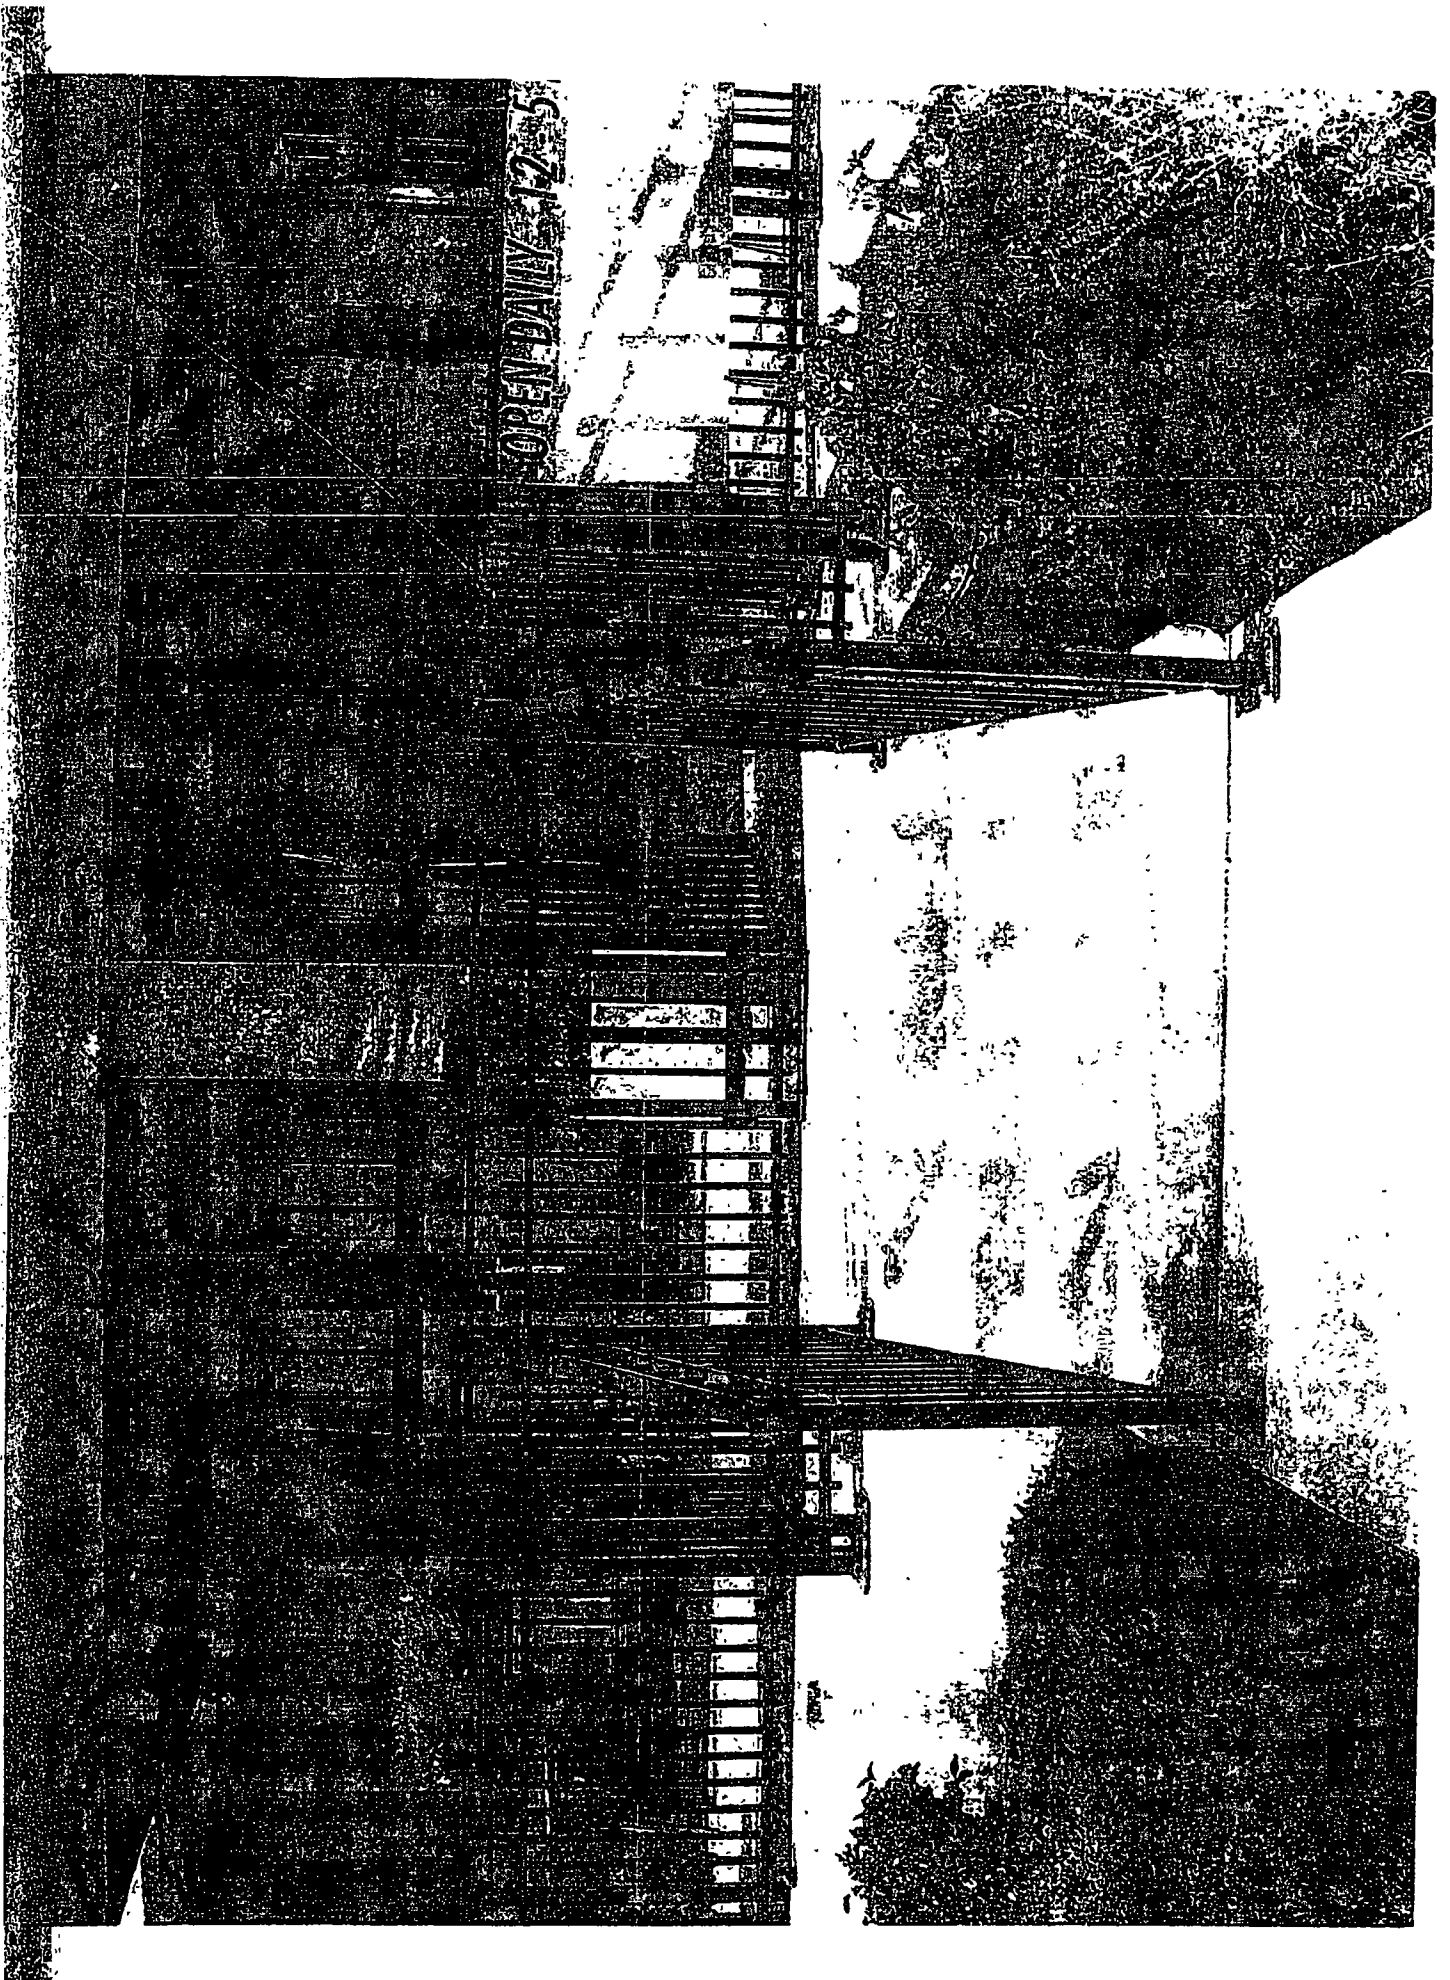



10/08/2014

Alderman **Daniel S. Solis**
Ward # **25**
City of Chicago
City Hall, Room **203**
121 North LaSalle Street
Chicago, Illinois 60602

Re: An ordinance to use and maintain a portion of the public right-of-way for **twelve (12) stair case(s)** for
UNIVERSITY COMMONS V CONDO ASSN, adjacent to the premises known as **1110-50 W.**
15th St..

Dear Alderman **Daniel S. Solis**:

The applicant referenced above has requested the use of the public right-of-way for **stair case(s)**. An ordinance has been prepared by the Department of Business Affairs and Consumer Protection – Small Business Center - Public Way Use Unit for presentation to the City Council. Because this request was made for properties located in your ward, as approved by you as per the attached, I respectfully request that you introduce the attached ordinance at the next City Council meeting.

If you have any questions regarding this ordinance, please contact Anthony Bertuca at (312) 744-5506.

Department of Business Affairs and Consumer Protection



City of Chicago



O2014-8495

Office of the City Clerk

Document Tracking Sheet

| | |
|---------------------------------|--|
| Meeting Date: | 10/8/2014 |
| Sponsor(s): | Solis (25) |
| Type: | Ordinance |
| Title: | Grant(s) of privilege in public way for University Commons
VI Condo Assn. - storm sewer |
| Committee(s) Assignment: | Committee on Transportation and Public Way |

ORDINANCE
UNIVERSITY COMMONS VI CONDO ASSN
Acct. No. 268378 - 10
Permit No. 1115073

Be It Ordained by the City Council of the City of Chicago:

SECTION 1. Permission and authority are hereby given and granted to UNIVERSITY COMMONS VI CONDO ASSN, upon the terms and subject to the conditions of this ordinance to maintain and use, as now constructed, one (1) Storm Sewer under the public right-of-way adjacent to its premises known as 1111-51 W. 14th Pl..

Said Storm Sewer at 1111-51 W. 14TH PL measure(s):

One (1) at six hundred sixty-five (665) feet in length, and one (1) foot in width for a total of six hundred sixty-five (665) square feet.

The location of said privilege shall be as shown on prints kept on file with the Department of Business Affairs and Consumer Protection and the Office of the City Clerk.

Said privilege shall be constructed in accordance with plans and specifications approved by the Department of Transportation (Office of Underground Coordination) and Department of Water Management.

This grant of privilege in the public way shall be subject to the provisions of Section 10-28-015 and all other required provisions of the Municipal Code of Chicago.


The grantee shall pay to the City of Chicago as compensation for the privilege #1115073 herein granted the sum of four hundred (\$400.00) per annum in advance.


A 25% penalty will be added for payments received after due date.

The permit holder agrees to hold the City of Chicago harmless for any damage, relocation or replacement costs associated with damage, relocation or removal of private property caused by the City performing work in the public way.

Authority herein given and granted for a period of five (5) years from and after 09/09/2014.

Alderman _____

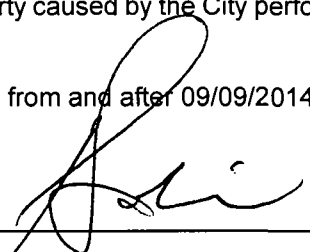
Daniel S. Solis 25th Ward

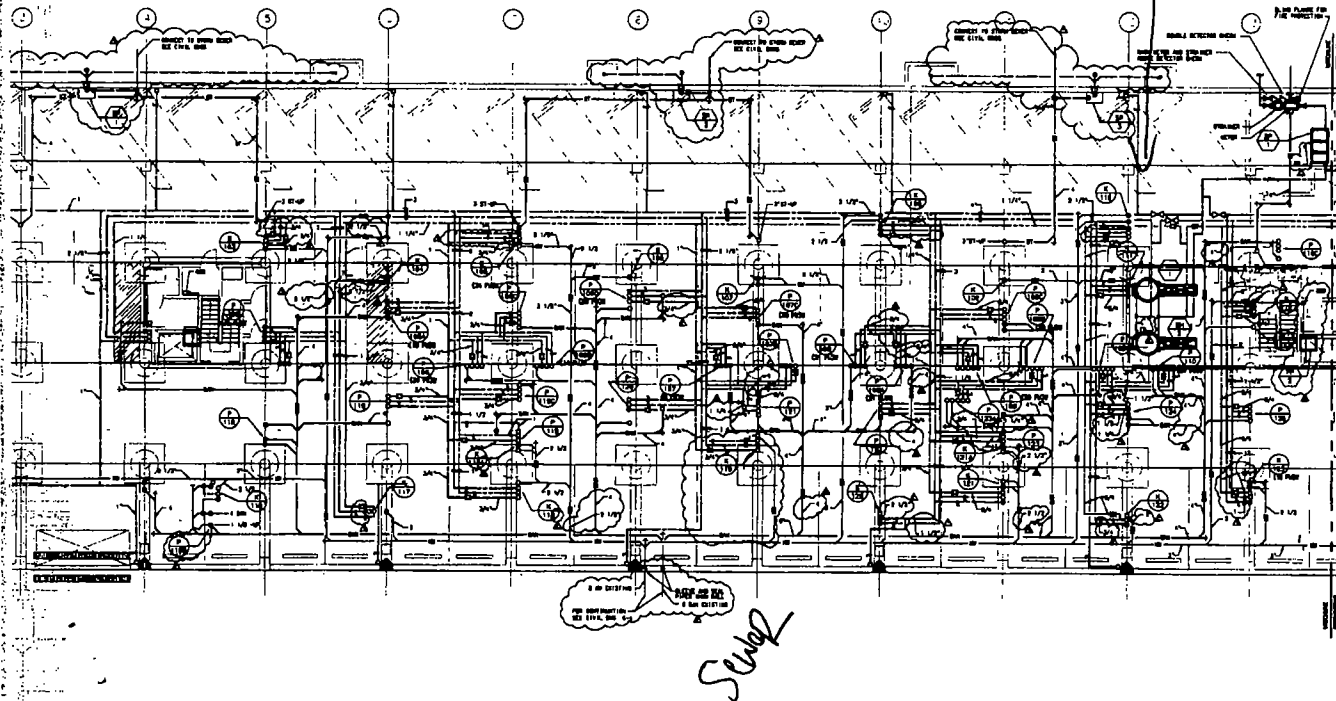

UNIVERSITY COMMONS BUILDING #6
MECHANICAL FLOOR PLAN
DRAWN BY: [Name]
CHECKED BY: [Name]
DATE: [Date]

Key Plan

University Commons
Building #6
1101-1151 W 14th Pl
Chicago, IL 60608

The Enterprise Company
Developer

PAPFACORSE/HAYMES
ARCHITECTS
1101-1151 W 14th Pl
Chicago, IL 60608

JOB NO. 041511



Department of Business Affairs and Consumer Protection
Small Business Center- Public Way Use Unit
City Hall - 121 N LaSalle Street Room 800 • Chicago, IL 60602
(312)-74-GOBIZ (312-744-6249) • (312) 744-1944 (TTY)
<http://www.cityofchicago.org/bacp>

10/08/2014

Alderman **Daniel S. Solis**
Ward # **25**
City of Chicago
City Hall, Room **203**
121 North LaSalle Street
Chicago, Illinois 60602

Re: An ordinance to use and maintain a portion of the public right-of-way for **one (1) sewer(s)** for
UNIVERSITY COMMONS VI CONDO ASSN, adjacent to the premises known as **1111-51 W.**
14th Pl.

Dear Alderman **Daniel S. Solis**:

The applicant referenced above has requested the use of the public right-of-way for a **sewer(s)**. An ordinance has been prepared by the Department of Business Affairs and Consumer Protection— Small Business Center - Public Way Use Unit for presentation to the City Council. Because this request was made for properties located in your ward, as approved by you as per the attached, I respectfully request that you introduce the attached ordinance at the next City Council meeting.

If you have any questions regarding this ordinance, please contact Anthony Bertuca at (312) 744-5506.

Department of Business Affairs and Consumer Protection



City of Chicago



O2014-8502

Office of the City Clerk

Document Tracking Sheet

| | |
|---------------------------------|---|
| Meeting Date: | 10/8/2014 |
| Sponsor(s): | Solis (25) |
| Type: | Ordinance |
| Title: | Grant(s) of privilege in public way for University Commons
VI Condo Assn. - water main |
| Committee(s) Assignment: | Committee on Transportation and Public Way |

ORDINANCE
UNIVERSITY COMMONS VI CONDO ASSN
Acct. No. 268378 - 10
Permit No. 1115072

Be It Ordained by the City Council of the City of Chicago:

SECTION 1. Permission and authority are hereby given and granted to UNIVERSITY COMMONS VI CONDO ASSN, upon the terms and subject to the conditions of this ordinance to maintain and use, as now constructed, one (1) Water Main under the public right-of-way adjacent to its premises known as 1111-51 W. 14th Pl..

Said Water Main at 1111-51 W. 14TH PL measure(s):

One (1) at sixty (60) feet in length, and point six seven (.67) feet in width for a total of forty point two (40.2) square feet.

The location of said privilege shall be as shown on prints kept on file with the Department of Business Affairs and Consumer Protection and the Office of the City Clerk.

Said privilege shall be constructed in accordance with plans and specifications approved by the Department of Transportation (Office of Underground Coordination) and Department of Water Management.

This grant of privilege in the public way shall be subject to the provisions of Section 10-28-015 and all other required provisions of the Municipal Code of Chicago.


The grantee shall pay to the City of Chicago as compensation for the privilege #1115072 herein granted the sum of four hundred (\$400.00) per annum in advance.


A 25% penalty will be added for payments received after due date.

The permit holder agrees to hold the City of Chicago harmless for any damage, relocation or replacement costs associated with damage, relocation or removal of private property caused by the City performing work in the public way.

Authority herein given and granted for a period of five (5) years from and after 09/09/2014.

Alderman _____

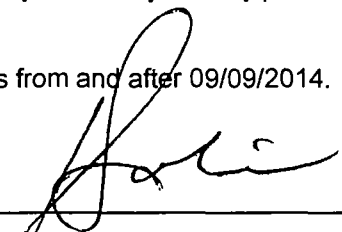
Daniel S. Solis 25th Ward

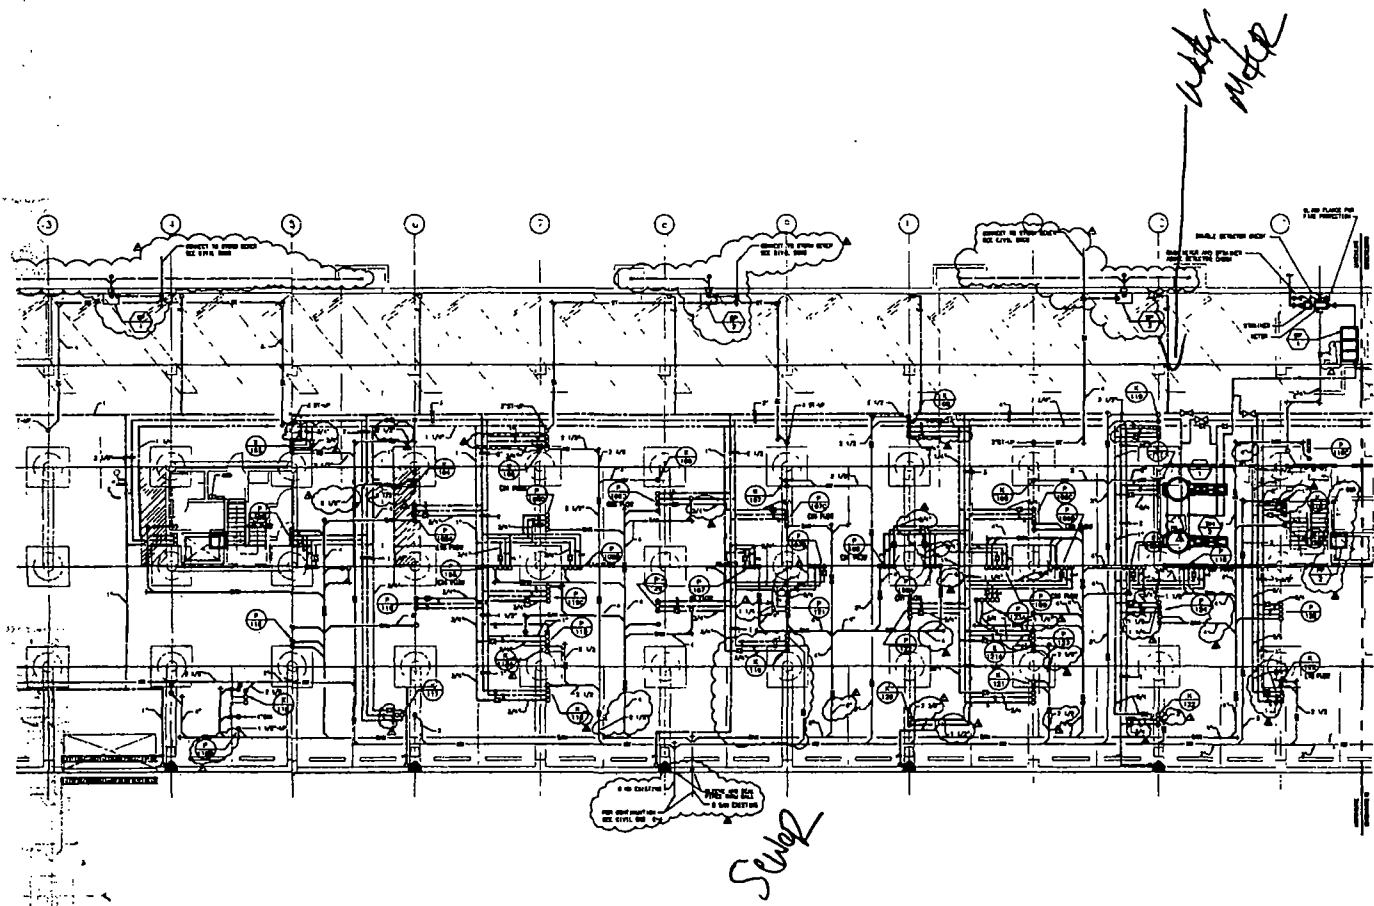

UNIVERSITY COMMERCIAL
Building #6
1101-1151 W 14th St
Chicago, IL 60606

The Enterprise Corp
Developer

PAPAGEORGE/HAYNE
Architects/Engineers
214 NORTH FRANKLIN ST
CHICAGO, ILL 60606
TEL: 312/344-1111
FAX: 312/344-1111

Key Plan

Legend

| NO. | DATE | DESCRIPTION |
|--------|-------------------------|-------------|
| 000001 | Issued for Review & Set | |
| 000002 | Issued for Set | |
| 000003 | Issued for Set | |
| 000004 | Issued for Set | |
| 000005 | Issued for Set | |
| 000006 | Issued for Set | |
| 000007 | Issued for Set | |
| 000008 | Issued for Set | |
| 000009 | Issued for Set | |
| 000010 | Issued for Set | |



Department of Business Affairs and Consumer Protection
Small Business Center- Public Way Use Unit
City Hall - 121 N. LaSalle Street Room 800 • Chicago, IL 60602
(312)-74-GOBIZ (312-744-6249) • (312) 744-1944 (TTY)
<http://www.cityofchicago.org/bacp>

10/08/2014

Alderman **Daniel S. Solis**
Ward # 25
City of Chicago
City Hall, Room 203
121 North LaSalle Street
Chicago, Illinois 60602

Re: An ordinance to use and maintain a portion of the public right-of-way for **one (1) water main(s)** for **UNIVERSITY COMMONS VI CONDO ASSN**, adjacent to the premises known as **1111-51 W. 14th Pl.**.

Dear Alderman **Daniel S. Solis**:

The applicant referenced above has requested the use of the public right-of-way for a **water main(s)**. An ordinance has been prepared by the Department of Business Affairs and Consumer Protection – Small Business Center - Public Way Use Unit for presentation to the City Council. Because this request was made for properties located in your ward, as approved by you as per the attached, I respectfully request that you introduce the attached ordinance at the next City Council meeting.

If you have any questions regarding this ordinance, please contact Anthony Bertuca at (312) 744-5506.

Department of Business Affairs and Consumer Protection



City of Chicago



O2014-8506

Office of the City Clerk

Document Tracking Sheet

| | |
|---------------------------------|---|
| Meeting Date: | 10/8/2014 |
| Sponsor(s): | Solis (25) |
| Type: | Ordinance |
| Title: | Grant(s) of privilege in public way for Oakley 23 LLC - staircase |
| Committee(s) Assignment: | Committee on Transportation and Public Way |

ORDINANCE
OAKLEY 23, LLC
Acct. No. 375738 - 2
Permit No. 1115128

Be It Ordained by the City Council of the City of Chicago:

SECTION 1. Permission and authority are hereby given and granted to OAKLEY 23, LLC, upon the terms and subject to the conditions of this ordinance to maintain and use, as now constructed, one (1) Stair Case with railing on the public right-of-way adjacent to its premises known as 2354-58 S. Oakley Ave..

Said Stair Case with railing at W. 24th Street measure(s):

One (1) at fifteen (15) feet in length, and three (3) feet in width for a total of forty-five (45) square feet.

The location of said privilege shall be as shown on prints kept on file with the Department of Business Affairs and Consumer Protection and the Office of the City Clerk.

Said privilege shall be constructed in accordance with plans and specifications approved by the Department of Transportation (Division of Project Development).

This grant of privilege in the public way shall be subject to the provisions of Section 10-28-015 and all other required provisions of the Municipal Code of Chicago.


The grantee shall pay to the City of Chicago as compensation for the privilege #1115128 herein granted the sum of four hundred (\$400.00) per annum in advance.

A 25% penalty will be added for payments received after due date.

The permit holder agrees to hold the City of Chicago harmless for any damage, relocation or replacement costs associated with damage, relocation or removal of private property caused by the City performing work in the public way.

Authority herein given and granted for a period of five (5) years from and after 07/29/2014.

Alderman _____

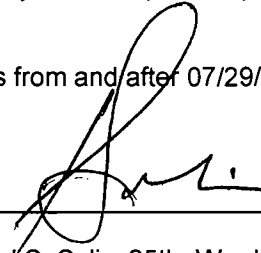
Daniel S. Solis 25th Ward





Department of Business Affairs and Consumer Protection
Small Business Center- Public Way Use Unit
City Hall- 121 N LaSalle Street Room 800 • Chicago, IL 60602
(312)-74-GOBIZ (312-744-6249) • (312) 744-1944 (TTY)
<http://www.cityofchicago.org/bacp>

10/08/2014

Alderman **Daniel S. Solis**
Ward # **25**
City of Chicago
City Hall, Room **203**
121 North LaSalle Street
Chicago, Illinois 60602

Re: An ordinance to use and maintain a portion of the public right-of-way for **one (1) stair case(s)** for
OAKLEY 23, LLC, adjacent to the premises known as **2354-58 S. Oakley Ave.**.

Dear Alderman **Daniel S. Solis**:

The applicant referenced above has requested the use of the public right-of-way for a **stair case(s)**. An ordinance has been prepared by the Department of Business Affairs and Consumer Protection – Small Business Center - Public Way Use Unit for presentation to the City Council. Because this request was made for properties located in your ward, as approved by you as per the attached, I respectfully request that you introduce the attached ordinance at the next City Council meeting.

If you have any questions regarding this ordinance, please contact Anthony Bertuca at (312) 744-5506.

Department of Business Affairs and Consumer Protection



City of Chicago



O2014-8510

Office of the City Clerk

Document Tracking Sheet

| | |
|---------------------------------|--|
| Meeting Date: | 10/8/2014 |
| Sponsor(s): | Solis (25) |
| Type: | Ordinance |
| Title: | Grant(s) of privilege in public way for Oakley 23 LLC - turret |
| Committee(s) Assignment: | Committee on Transportation and Public Way |

ORDINANCE
OAKLEY 23, LLC
Acct. No. 375738 - 2
Permit No. 1115147

Be It Ordained by the City Council of the City of Chicago:

SECTION 1. Permission and authority are hereby given and granted to OAKLEY 23, LLC, upon the terms and subject to the conditions of this ordinance to maintain and use, as now constructed, one (1) Turret(s) projecting over the public right-of-way adjacent to its premises known as 2354 S. Oakley Ave..

Said Turret(s) at W 24th St & S Oakley Ave measure(s):

One (1) at fifteen (15) feet in length, and three (3) feet in width for a total of forty-five (45) square feet. Existing turret is approximately nineteen (19) feet above grade level.

The location of said privilege shall be as shown on prints kept on file with the Department of Business Affairs and Consumer Protection and the Office of the City Clerk.

Said privilege shall be constructed in accordance with plans and specifications approved by the Department of Planning and Development and Department of Transportation (Division of Project Development).

This grant of privilege in the public way shall be subject to the provisions of Section 10-28-015 and all other required provisions of the Municipal Code of Chicago.


The grantee shall pay to the City of Chicago as compensation for the privilege #1115147 herein granted the sum of four hundred (\$400.00) per annum in advance.


A 25% penalty will be added for payments received after due date.

The permit holder agrees to hold the City of Chicago harmless for any damage, relocation or replacement costs associated with damage, relocation or removal of private property caused by the City performing work in the public way.

Authority herein given and granted for a period of five (5) years from and after 07/29/2014.

Alderman

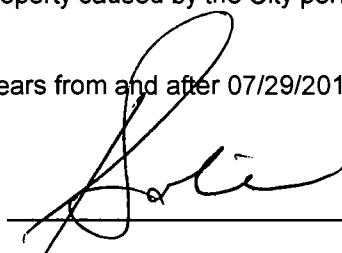
Daniel S. Solis 25th Ward

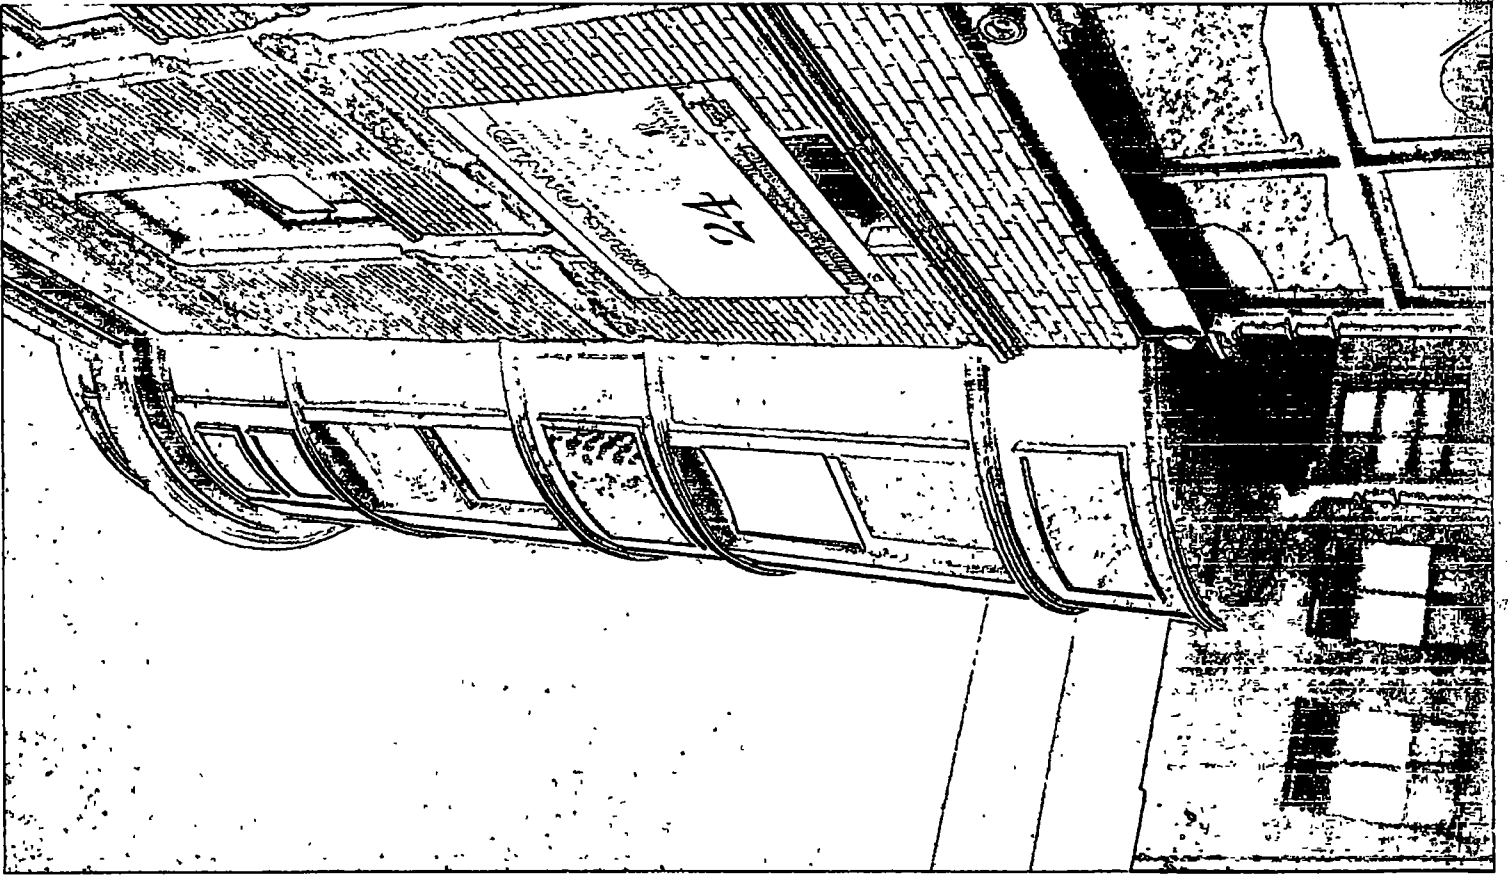



10/08/2014

Alderman Daniel S. Solis
Ward # 25
City of Chicago
City Hall, Room 203
121 North LaSalle Street
Chicago, Illinois 60602

Re: An ordinance to use and maintain a portion of the public right-of-way for one (1) turret(s) for
OAKLEY 23, LLC, adjacent to the premises known as 2354 S. Oakley Ave..

Dear Alderman Daniel S. Solis:

The applicant referenced above has requested the use of the public right-of-way for a **turret(s)**. An ordinance has been prepared by the Department of Business Affairs and Consumer Protection – Small Business Center - Public Way Use Unit for presentation to the City Council. Because this request was made for properties located in your ward, as approved by you as per the attached, I respectfully request that you introduce the attached ordinance at the next City Council meeting.

If you have any questions regarding this ordinance, please contact Anthony Bertuca at (312) 744-5506.

Department of Business Affairs and Consumer Protection



City of Chicago



O2014-8531

Office of the City Clerk

Document Tracking Sheet

| | |
|---------------------------------|--|
| Meeting Date: | 10/8/2014 |
| Sponsor(s): | Maldonado (26) |
| Type: | Ordinance |
| Title: | Grant(s) of privilege in public way for California Division
Currency Exchange |
| Committee(s) Assignment: | Committee on Transportation and Public Way |

ORDINANCE
CALIFORNIA DIVISION CURRENCY EXCHANGE
Acct. No. 37264 - 1
Permit No. 1115081

Be It Ordained by the City Council of the City of Chicago:

SECTION 1. Permission and authority are hereby given and granted to CALIFORNIA DIVISION CURRENCY EXCHANGE, upon the terms and subject to the conditions of this ordinance to maintain and use one (1) sign(s) projecting over the public right-of-way attached to its premises known as 2745 W. Division St..

Said sign structure(s) measures as follows; along W DIVISION ST:
One (1) at ten (10) feet in length, ten (10) feet in height and ten (10) feet above grade level.

The location of said privilege shall be as shown on prints kept on file with the Department of Business Affairs and Consumer Protection and the Office of the City Clerk.

Said privilege shall be constructed in accordance with plans and specifications approved by the Department of Transportation (Division of Project Development) and Zoning Department - Signs.


This grant of privilege in the public way shall be subject to the provisions of Section 10-28-015 and all other required provisions of the Municipal Code of Chicago.

The grantee shall pay to the City of Chicago as compensation for the privilege #1115081 herein granted the sum of three hundred (\$300.00) per annum in advance.

A 25% penalty will be added for payments received after due date.

The permit holder agrees to hold the City of Chicago harmless for any damage, relocation or replacement costs associated with damage, relocation or removal of private property caused by the City performing work in the public way.

Authority herein given and granted for a period of five (5) years from and after 05/13/2014.

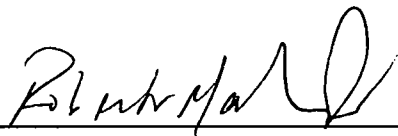Alderman 

Roberto Maldonado 26th Ward

| | | | |
|--|---|---|----------|
| 10'0" | | 10'0" | 1'6" |
| 10'0" |  |  | |
| | | 10'0" TO GRADE | |
| 10'x10' PROJECTING SIGN | | | |
| | | BEST NEON SIGN CO. | |
| | | SCALE NO SCALE SK. NO. PUEBLO | |
| | | CUSTOMER DIVISION/CALIFORNIA C.E. | |
| | | JOB ADDRESS 2715 W. DIVISION | |
| | | CITY CHICAGO | STATE IL |
| | | ARTIST C.E. | DATE |
| | | SALES APPROVED | DATE |
| | | CUSTOMER APPROVAL: | |
| <small>By signing the approval box on this sketch, I understand that I am accepting all aspects of this drawing. This includes artwork, specifications, dimensions, spelling and any other representation herein. I also understand that color reproductions on this sketch are approximate, and may not match manufactured product exactly.</small> | | | |



Department of Business Affairs and Consumer Protection
Small Business Center - Public Way Use Unit
City Hall - 121 N. LaSalle Street, Room 800 • Chicago, IL 60602
(312)-74-GOBIZ (312-744-6249) • (312) 744-1944 (TTY)
<http://www.cityofchicago.org/bacp>

10/08/2014

Alderman **Roberto Maldonado**
Ward # 26
City of Chicago
City Hall, Room 300
121 North LaSalle Street
Chicago, Illinois 60602

Re: An ordinance to use and maintain a portion of the public right-of-way for **one (1) sign(s)** for
CALIFORNIA DIVISION CURRENCY EXCHANGE, adjacent to the premises known as **2745**
W. Division St..

Dear Alderman **Roberto Maldonado**:

The applicant referenced above has requested the use of the public right-of-way for a **sign(s)**. An ordinance has been prepared by the Department of Business Affairs and Consumer Protection – Small Business Center - Public Way Use Unit for presentation to the City Council. Because this request was made for properties located in your ward, as approved by you as per the attached, I respectfully request that you introduce the attached ordinance at the next City Council meeting.

If you have any questions regarding this ordinance, please contact Anthony Bertuca at (312) 744-5506.

Department of Business Affairs and Consumer Protection



City of Chicago



O2014-8537

Office of the City Clerk

Document Tracking Sheet

| | |
|---------------------------------|--|
| Meeting Date: | 10/8/2014 |
| Sponsor(s): | Maldonado (26) |
| Type: | Ordinance |
| Title: | Grant(s) of privilege in public way for Magic Johnson
Bridgescape |
| Committee(s) Assignment: | Committee on Transportation and Public Way |

ORDINANCE
MAGIC JOHNSON BRIDGESCAPE
Acct. No. 333578 - 5
Permit No. 1114638

Be It Ordained by the City Council of the City of Chicago:

SECTION 1. Permission and authority are hereby given and granted to MAGIC JOHNSON BRIDGESCAPE, upon the terms and subject to the conditions of this ordinance to maintain and use one (1) sign(s) projecting over the public right-of-way attached to its premises known as 2421 W. Division St..

Said sign structure(s) measures as follows; along W. Division Street:

One (1) at sixteen point three three (16.33) feet in length, five (5) feet in height and nine (9) feet above grade level.

The location of said privilege shall be as shown on prints kept on file with the Department of Business Affairs and Consumer Protection and the Office of the City Clerk.

Said privilege shall be constructed in accordance with plans and specifications approved by the Department of Transportation (Division of Project Development) and Zoning Department - Signs.


This grant of privilege in the public way shall be subject to the provisions of Section 10-28-015 and all other required provisions of the Municipal Code of Chicago.

The grantee shall pay to the City of Chicago as compensation for the privilege #1114638 herein granted the sum of three hundred (\$300.00) per annum in advance.

A 25% penalty will be added for payments received after due date.

The permit holder agrees to hold the City of Chicago harmless for any damage, relocation or replacement costs associated with damage, relocation or removal of private property caused by the City performing work in the public way.

Authority herein given and granted for a period of five (5) years from and after Date of Passage.

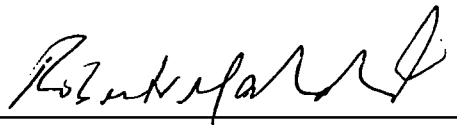Alderman 

Roberto Maldonado 26th Ward

STOREFRONT - PHOTO RENDERING

1

SCALE 1/8"=1'-0"

ILLUM SF FLEX-FACE CABINET SIGN

SIGN
A



DOOR VINYL GRAPHICS w/ HOURS

SIGN
B

TRIANGLE
SIGN & SERVICE

CLIENT & LOCATION

MAGIC JOHNSON
Bridgescape
Create. Connect. Build your future.

HUMBOLDT & PARK
2421 W DIVISION ST
CHICAGO, IL 60622

LEAD NO
00119483 R5
SALESMAN
R. RAPKIN

DATE
2-18-2014
DRAWN BY
JJH

REVIEWED BY
SEG NO

REVISION

SHEET NO

2 of 11



10/08/2014

Alderman Roberto Maldonado
Ward # 26
City of Chicago
City Hall, Room 300
121 North LaSalle Street
Chicago, Illinois 60602

Re: An ordinance to use and maintain a portion of the public right-of-way for **one (1) sign(s)** for **MAGIC JOHNSON BRIDGESCAPE**, adjacent to the premises known as **2421 W. Division St.**.

Dear Alderman **Roberto Maldonado**:

The applicant referenced above has requested the use of the public right-of-way for a **sign(s)**. An ordinance has been prepared by the Department of Business Affairs and Consumer Protection – Small Business Center - Public Way Use Unit for presentation to the City Council. Because this request was made for properties located in your ward, as approved by you as per the attached, I respectfully request that you introduce the attached ordinance at the next City Council meeting.

If you have any questions regarding this ordinance, please contact Anthony Bertuca at (312) 744-5506.

Department of Business Affairs and Consumer Protection



City of Chicago



O2014-8540

Office of the City Clerk

Document Tracking Sheet

| | |
|---------------------------------|---|
| Meeting Date: | 10/8/2014 |
| Sponsor(s): | Maldonado (26) |
| Type: | Ordinance |
| Title: | Grant(s) of privilege in public way for Paul Ries & Son |
| Committee(s) Assignment: | Committee on Transportation and Public Way |

ORDINANCE
PAUL RIES & SON
Acct. No. 26403 - 1
Permit No. 1115377

Be It Ordained by the City Council of the City of Chicago:

SECTION 1. Permission and authority are hereby given and granted to PAUL RIES & SON, upon the terms and subject to the conditions of this ordinance to maintain and use, as now constructed, eleven (11) Light Fixture(s) projecting over the public right-of-way adjacent to its premises known as 3936-40 W. Armitage Ave..

Said Light Fixture(s) at W. Armitage Avenue measure(s):

Eleven (11) at six (6) feet in length, point six six (.66) feet in width and twenty (20) feet above grade level.

The location of said privilege shall be as shown on prints kept on file with the Department of Business Affairs and Consumer Protection and the Office of the City Clerk.

Said privilege shall be constructed in accordance with plans and specifications approved by the Department of Transportation (Division of Project Development).

This grant of privilege in the public way shall be subject to the provisions of Section 10-28-015 and all other required provisions of the Municipal Code of Chicago.


The grantee shall pay to the City of Chicago as compensation for the privilege #1115377 herein granted the sum of one hundred twenty-five (\$125.00) per annum in advance.

A 25% penalty will be added for payments received after due date.


The permit holder agrees to hold the City of Chicago harmless for any damage, relocation or replacement costs associated with damage, relocation or removal of private property caused by the City performing work in the public way.

Authority herein given and granted for a period of five (5) years from and after 11/05/2013.

Alderman

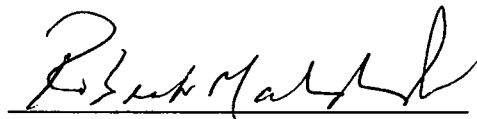A handwritten signature in black ink, appearing to read "Roberto Maldonado", written over a horizontal line.

Roberto Maldonado 26th Ward

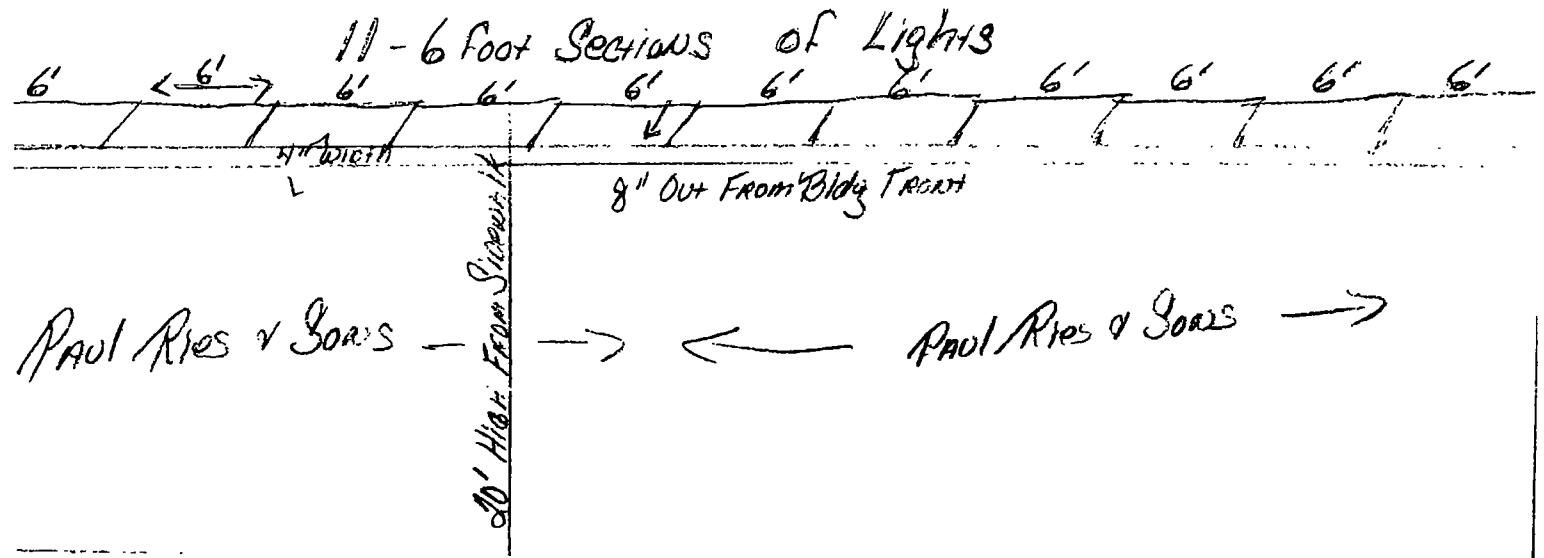

City Sidewalk

Armitage Avenue.



Department of Business Affairs and Consumer Protection
Small Business Center - Public Way Use Unit
City Hall - 121 N. LaSalle Street, Room 800 • Chicago, IL 60602
(312)-74-GOBIZ (312-744-6249) • (312) 744-1944 (TTY)
<http://www.cityofchicago.org/bacp>

10/08/2014

Alderman Roberto Maldonado
Ward # 26
City of Chicago
City Hall, Room 300
121 North LaSalle Street
Chicago, Illinois 60602

Re: An ordinance to use and maintain a portion of the public right-of-way for **eleven (11) light fixture(s)** for **PAUL RIES & SON**, adjacent to the premises known as **3936-40 W. Armitage Ave..**

Dear Alderman **Roberto Maldonado**:

The applicant referenced above has requested the use of the public right-of-way for a **light fixture(s)**. An ordinance has been prepared by the Department of Business Affairs and Consumer Protection – Small Business Center - Public Way Use Unit for presentation to the City Council. Because this request was made for properties located in your ward, as approved by you as per the attached, I respectfully request that you introduce the attached ordinance at the next City Council meeting.

If you have any questions regarding this ordinance, please contact Anthony Bertuca at (312) 744-5506.

Department of Business Affairs and Consumer Protection



City of Chicago



O2014-8545

Office of the City Clerk

Document Tracking Sheet

| | |
|---------------------------------|---|
| Meeting Date: | 10/8/2014 |
| Sponsor(s): | Maldonado (26) |
| Type: | Ordinance |
| Title: | Grant(s) of privilege in public way for Payless Shoe Source |
| Committee(s) Assignment: | Committee on Transportation and Public Way |

ORDINANCE
PAYLESS SHOE SOURCE
Acct. No. 1970 - 38
Permit No. 1114141

Be It Ordained by the City Council of the City of Chicago:

SECTION 1. Permission and authority are hereby given and granted to PAYLESS SHOE SOURCE, upon the terms and subject to the conditions of this ordinance to maintain and use one (1) sign(s) projecting over the public right-of-way attached to its premises known as 4024 W. North Ave..

Said sign structure(s) measures as follows; along W. North:
One (1) at nineteen point six seven (19.67) feet in length, one point eight three (1.83) feet in height and twelve (12) feet above grade level.

The location of said privilege shall be as shown on prints kept on file with the Department of Business Affairs and Consumer Protection and the Office of the City Clerk

Said privilege shall be constructed in accordance with plans and specifications approved by the Department of Transportation (Division of Project Development) and Zoning Department- Signs.


This grant of privilege in the public way shall be subject to the provisions of Section 10-28-015 and all other required provisions of the Municipal Code of Chicago.


The grantee shall pay to the City of Chicago as compensation for the privilege #1114141 herein granted the sum of three hundred (\$300.00) per annum in advance.

A 25% penalty will be added for payments received after due date

The permit holder agrees to hold the City of Chicago harmless for any damage, relocation or replacement costs associated with damage, relocation or removal of private property caused by the City performing work in the public way.

Authority herein given and granted for a period of five (5) years from and after Date of Passage.

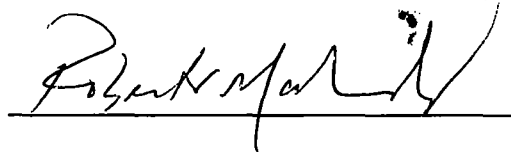Alderman 
Roberto Maldonado 26th Ward

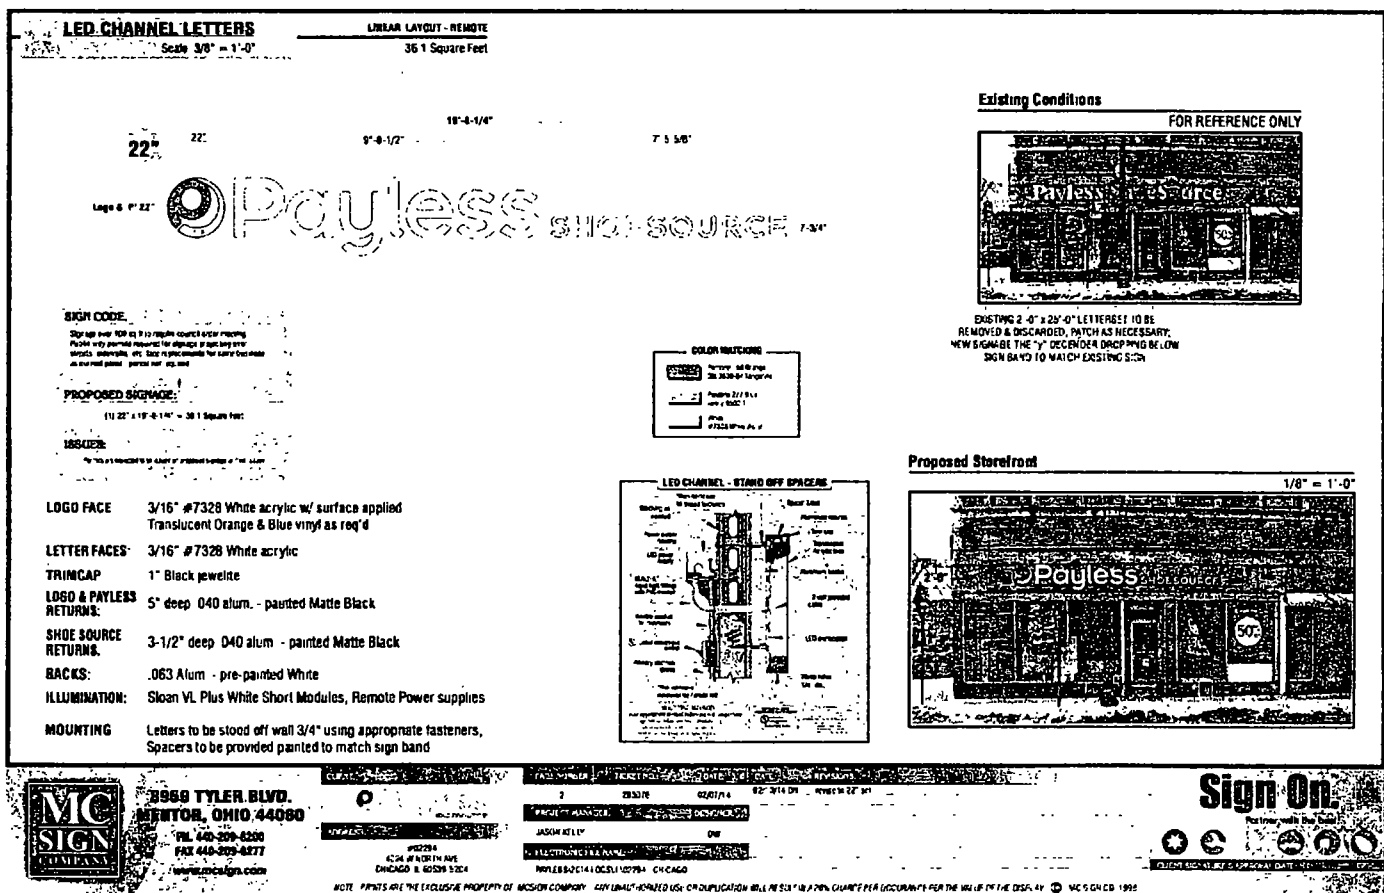



10/08/2014

Alderman **Roberto Maldonado**
Ward # **26**
City of Chicago
City Hall, Room **300**
121 North LaSalle Street
Chicago, Illinois 60602

Re: An ordinance to use and maintain a portion of the public right-of-way for **one (1) sign(s)** for
PAYLESS SHOE SOURCE, adjacent to the premises known as **4024 W. North Ave.**.

Dear Alderman **Roberto Maldonado**:

The applicant referenced above has requested the use of the public right-of-way for a **sign(s)**. An ordinance has been prepared by the Department of Business Affairs and Consumer Protection – Small Business Center - Public Way Use Unit for presentation to the City Council. Because this request was made for properties located in your ward, as approved by you as per the attached, I respectfully request that you introduce the attached ordinance at the next City Council meeting.

If you have any questions regarding this ordinance, please contact Anthony Bertuca at (312) 744-5506.

Department of Business Affairs and Consumer Protection



City of Chicago



O2014-8548

Office of the City Clerk

Document Tracking Sheet

| | |
|---------------------------------|--|
| Meeting Date: | 10/8/2014 |
| Sponsor(s): | Maldonado (26) |
| Type: | Ordinance |
| Title: | Grant(s) of privilege in public way for Puerto Rican Cultural Center |
| Committee(s) Assignment: | Committee on Transportation and Public Way |

ORDINANCE
PUERTO RICAN CULTURAL CENTER
Acct. No. 27886 - 5
Permit No. 1115108

Be It Ordained by the City Council of the City of Chicago:

SECTION 1. Permission and authority are hereby given and granted to PUERTO RICAN CULTURAL CENTER, upon the terms and subject to the conditions of this ordinance to maintain and use, as now constructed, one (1) Wind Screen(s) on the public right-of-way adjacent to its premises known as 2739-41 W. Division St..

Said Wind Screen(s) at W. DIVISION ST. measure(s):

One (1) at twelve point six (12.6) feet in length, and five (5) feet in width for a total of sixty-three (63) square feet.

The location of said privilege shall be as shown on prints kept on file with the Department of Business Affairs and Consumer Protection and the Office of the City Clerk.

Said privilege shall be constructed in accordance with plans and specifications approved by the Department of Transportation (Division of Project Development).

This grant of privilege in the public way shall be subject to the provisions of Section 10-28-015 and all other required provisions of the Municipal Code of Chicago.


The grantee shall pay to the City of Chicago as compensation for the privilege #1115108 herein granted the sum of four hundred (\$400.00) per annum in advance.

A 25% penalty will be added for payments received after due date.


The permit holder agrees to hold the City of Chicago harmless for any damage, relocation or replacement costs associated with damage, relocation or removal of private property caused by the City performing work in the public way.

Authority herein given and granted for a period of five (5) years from and after 03/10/2014.

Alderman

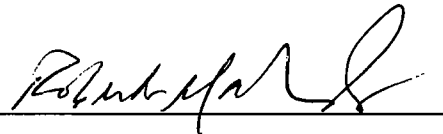A handwritten signature in black ink, appearing to read "Roberto Maldonado", written over a horizontal line.

Roberto Maldonado 26th Ward

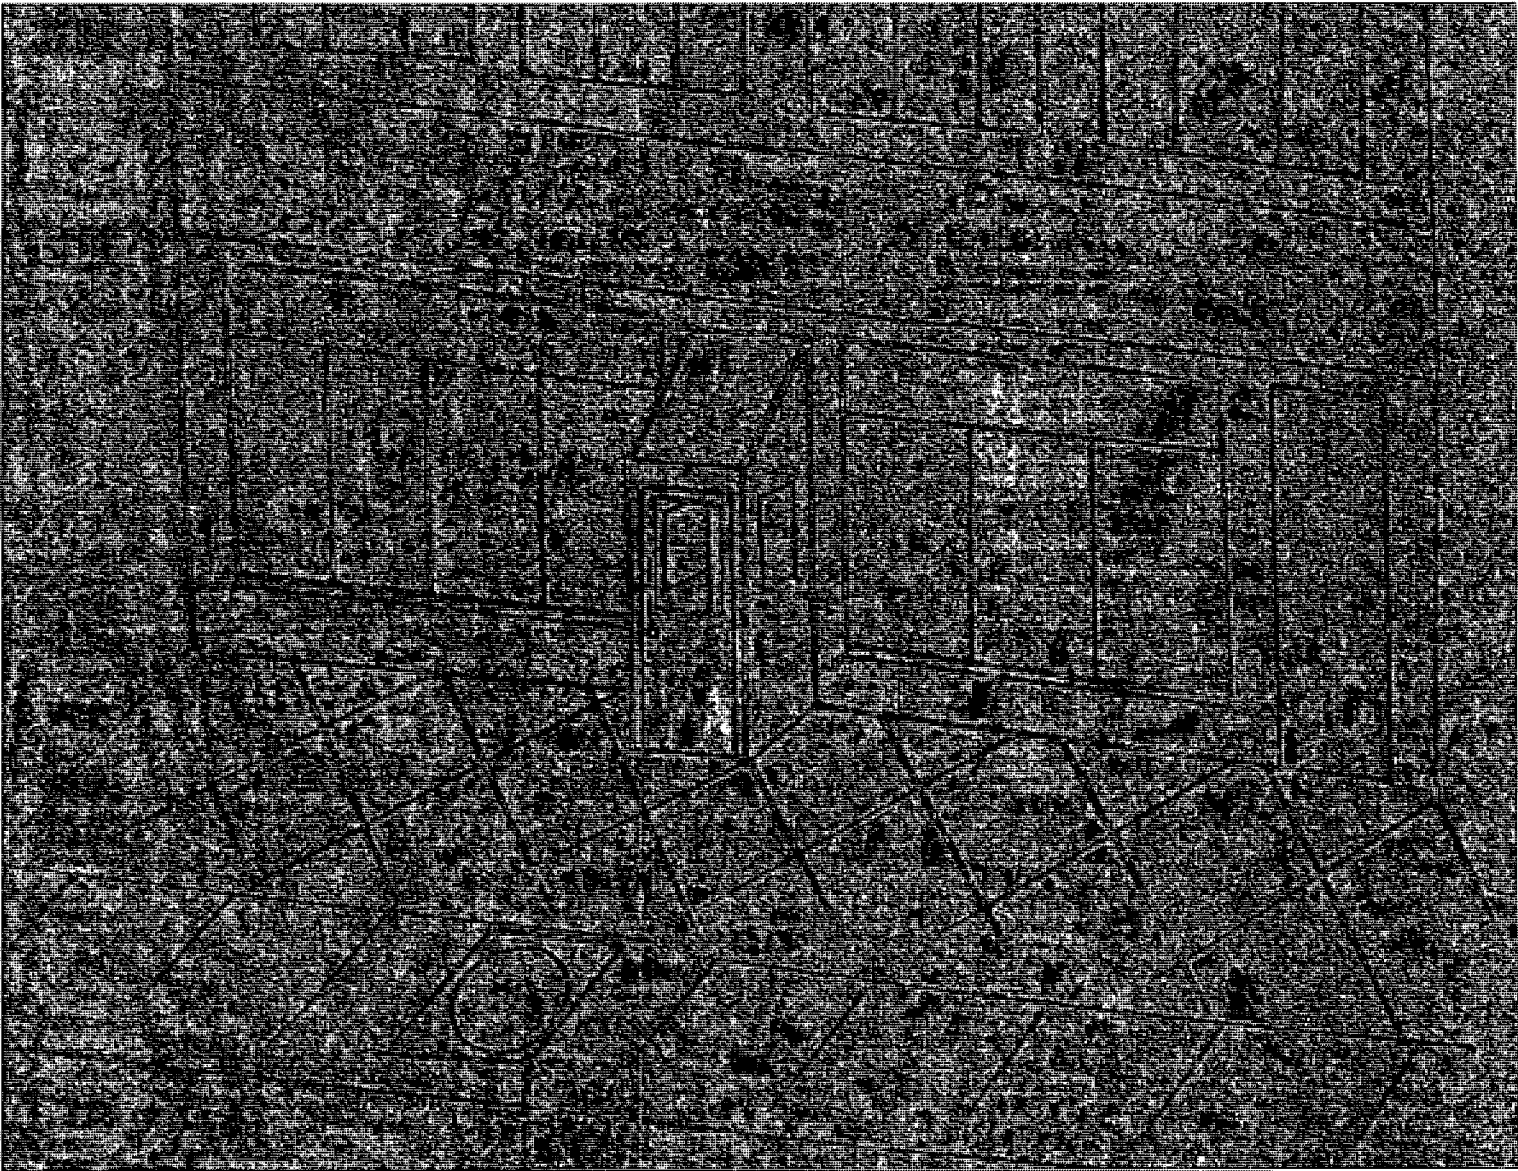



10/08/2014

Alderman **Roberto Maldonado**
Ward # 26
City of Chicago
City Hall, Room 300
121 North LaSalle Street
Chicago, Illinois 60602

Re: An ordinance to use and maintain a portion of the public right-of-way for **one (1) wind screen(s)** for
PUERTO RICAN CULTURAL CENTER, adjacent to the premises known as **2739-41 W.**
Division St..

Dear Alderman **Roberto Maldonado**:

The applicant referenced above has requested the use of the public right-of-way for a **wind screen(s)**. An ordinance has been prepared by the Department of Business Affairs and Consumer Protection – Small Business Center - Public Way Use Unit for presentation to the City Council. Because this request was made for properties located in your ward, as approved by you as per the attached, I respectfully request that you introduce the attached ordinance at the next City Council meeting.

If you have any questions regarding this ordinance, please contact Anthony Bertuca at (312) 744-5506.

Department of Business Affairs and Consumer Protection



City of Chicago



O2014-8561

Office of the City Clerk

Document Tracking Sheet

| | |
|---------------------------------|---|
| Meeting Date: | 10/8/2014 |
| Sponsor(s): | Burnett (27) |
| Type: | Ordinance |
| Title: | Grant(s) of privilege in public way for Best Sub Incorporated |
| Committee(s) Assignment: | Committee on Transportation and Public Way |

ORDINANCE
BEST SUB INCORPORATED
Acct. No. 220563 - 1
Permit No. 1115225

Be It Ordained by the City Council of the City of Chicago:

SECTION 1. Permission and authority are hereby given and granted to BEST SUB INCORPORATED, upon the terms and subject to the conditions of this ordinance to maintain and use one (1) sign(s) projecting over the public right-of-way attached to its premises known as 3156 W. Chicago Ave..

Said sign structure(s) measures as follows; along W. CHICAGO:
One (1) at four (4) feet in length, six (6) feet in height and ten (10) feet above grade level.

The location of said privilege shall be as shown on prints kept on file with the Department of Business Affairs and Consumer Protection and the Office of the City Clerk.

Said privilege shall be constructed in accordance with plans and specifications approved by the Department of Transportation (Division of Project Development) and Zoning Department - Signs.


This grant of privilege in the public way shall be subject to the provisions of Section 10-28-015 and all other required provisions of the Municipal Code of Chicago.

The grantee shall pay to the City of Chicago as compensation for the privilege #1115225 herein granted the sum of one hundred (\$100.00) per annum in advance.

A 25% penalty will be added for payments received after due date.

The permit holder agrees to hold the City of Chicago harmless for any damage, relocation or replacement costs associated with damage, relocation or removal of private property caused by the City performing work in the public way.

Authority herein given and granted for a period of five (5) years from and after 05/13/2014.

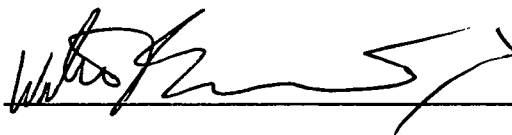Alderman 
Walter Burnett Jr. 27th Ward





City of Chicago



O2014-8567

Office of the City Clerk

Document Tracking Sheet

| | |
|---------------------------------|---|
| Meeting Date: | 10/8/2014 |
| Sponsor(s): | Burnett (27) |
| Type: | Ordinance |
| Title: | Grant(s) of privilege in public way for Chicago Title Land TR
Co. (800236838) - door swing |
| Committee(s) Assignment: | Committee on Transportation and Public Way |

ORDINANCE
CHICAGO TITLE LAND TR COMPANY (800236838)
Acct. No. 393564 - 2
Permit No. 1115220

Be It Ordained by the City Council of the City of Chicago:

SECTION 1. Permission and authority are hereby given and granted to CHICAGO TITLE LAND TR COMPANY (800236838), upon the terms and subject to the conditions of this ordinance to construct, install, maintain and use one (1) Door Swing(s) on the public right-of-way adjacent to its premises known as 1212 W. Madison St..

Said Door Swing(s) at N. Elizabeth Street measure(s):

One (1) at three (3) feet in length, and three (3) feet in width for a total of nine (9) square feet.

The location of said privilege shall be as shown on prints kept on file with the Department of Business Affairs and Consumer Protection and the Office of the City Clerk.

Said privilege shall be constructed in accordance with plans and specifications approved by the Department of Transportation (Division of Project Development).

This grant of privilege in the public way shall be subject to the provisions of Section 10-28-015 and all other required provisions of the Municipal Code of Chicago.


The grantee shall pay to the City of Chicago as compensation for the privilege #1115220 herein granted the sum of seventy-five (\$75.00) per annum in advance.

A 25% penalty will be added for payments received after due date.


The permit holder agrees to hold the City of Chicago harmless for any damage, relocation or replacement costs associated with damage, relocation or removal of private property caused by the City performing work in the public way.

Authority herein given and granted for a period of five (5) years from and after Date of Passage.


Alderman

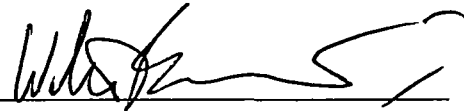

Walter Burnett Jr. 27th Ward

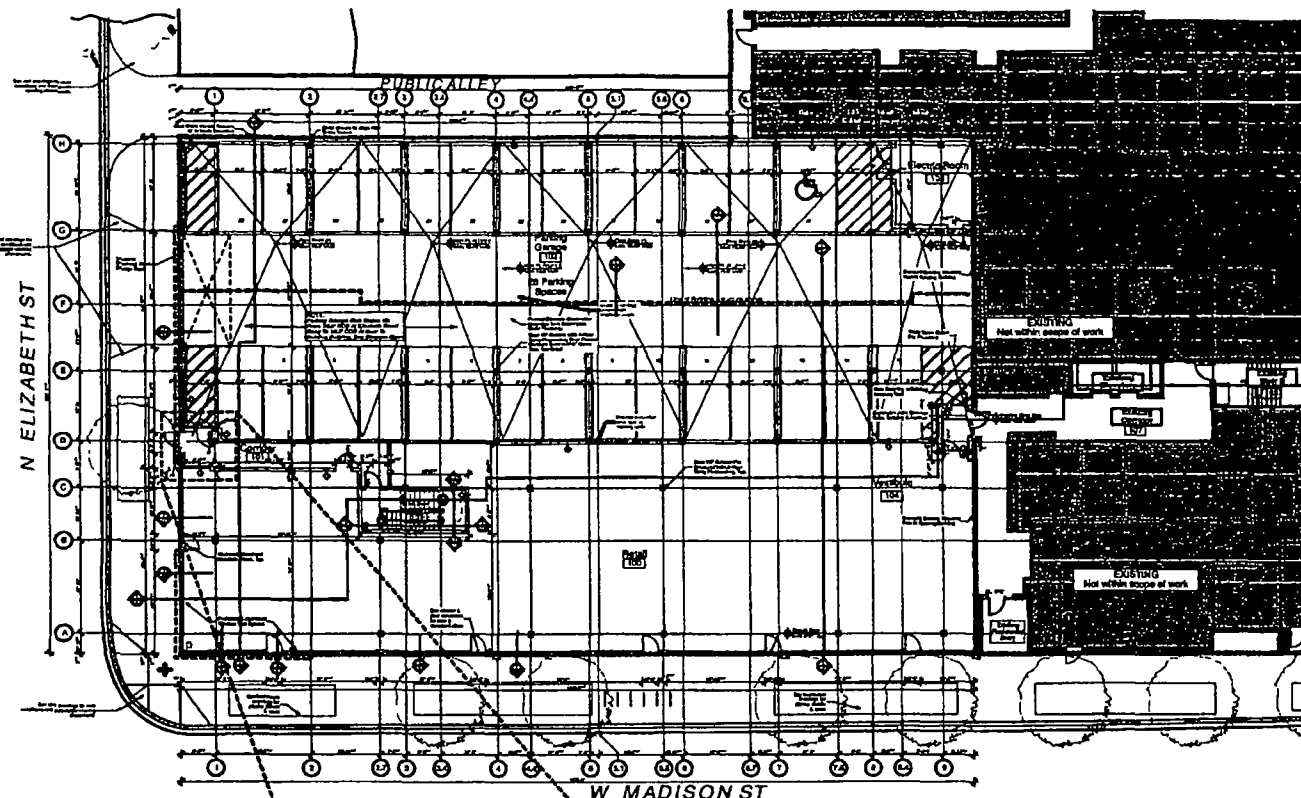

First Floor Plan

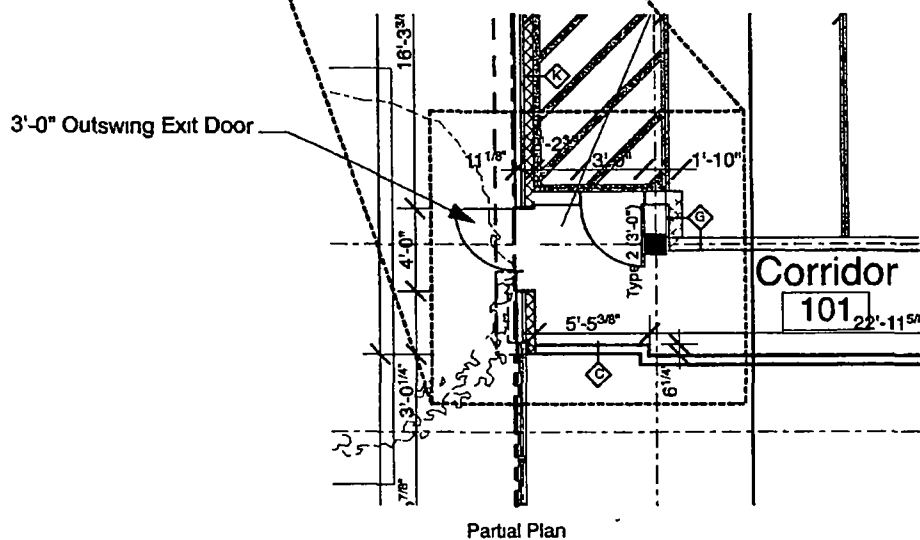

Partial Plan

Exit Door located at N. Elizabeth St.

Scale 1/8" = 1'-0", 1 386 14

Fifield Development
developer

PAPPAGEORGE
HAYMES

pappageorgehaymes partners
www.pappageorgehaymes.com

Luxe on Madison

1222 West Madison
Chicago, Illinois

8/28/14
P/H # 122126

[These plans are schematic and are subject to further refinement to complete the design and construction. The design is subject to change and coordination with various agencies.]



City of Chicago



O2014-8569

Office of the City Clerk

Document Tracking Sheet

| | |
|---------------------------------|---|
| Meeting Date: | 10/8/2014 |
| Sponsor(s): | Burnett (27) |
| Type: | Ordinance |
| Title: | Grant(s) of privilege in public way for Chicago Title Land TR
Co. (800236838) - planter railings |
| Committee(s) Assignment: | Committee on Transportation and Public Way |

ORDINANCE
CHICAGO TITLE LAND TR COMPANY (800236838)
Acct. No. 393564 - 2
Permit No. 1115221

Be It Ordained by the City Council of the City of Chicago:

SECTION 1. Permission and authority are hereby given and granted to CHICAGO TITLE LAND TR COMPANY (800236838), upon the terms and subject to the conditions of this ordinance to construct, install, maintain and use five (5) Planter Railling(s) on the public right-of-way for beautification purposes adjacent to its premises known as 1212 W. Madison St..

Said Planter Railling(s) at N. Elizabeth Street measure(s):

One (1) at sixty-one (61) feet in length, and one (1) foot in width for a total of sixty-one (61) square feet.

Said Planter Railling(s) at W. Madison Street measure(s):

One (1) at eighty-two (82) feet in length, and one (1) foot in width for a total of eighty-two (82) square feet.

One (1) at ninety-two (92) feet in length, and one (1) foot in width for a total of ninety-two (92) square feet.

One (1) at eighty-two (82) feet in length, and one (1) foot in width for a total of eighty-two (82) square feet.

One (1) at eighty-two (82) feet in length, and one (1) foot in width for a total of eighty-two (82) square feet.

Grantee must allow the required clear and unobstructed space for pedestrian passage at all times per rules and regulations approved by the Department of Transportation.

The location of said privilege shall be as shown on prints kept on file with the Department of Business Affairs and Consumer Protection and the Office of the City Clerk.

Said privilege shall be constructed in accordance with plans and specifications approved by the Department of Planning and Development and Department of Transportation (Division of Project Development).

This grant of privilege in the public way shall be subject to the provisions of Section 10-28-015 and all other required provisions of the Municipal Code of Chicago.

The grantee shall pay to the City of Chicago as compensation for the privilege #1115221 herein granted the sum of zero (\$.00) per annum in advance.

A 25% penalty will be added for payments received after due date.




The permit holder agrees to hold the City of Chicago harmless for any damage, relocation or replacement costs associated with damage, relocation or removal of private property caused by the City performing work in the public way.

Authority herein given and granted for a period of five (5) years from and after Date of Passage.

Alderman




Walter Burnett Jr. 27th Ward

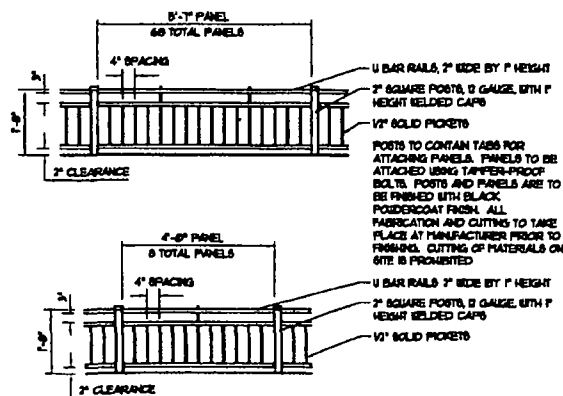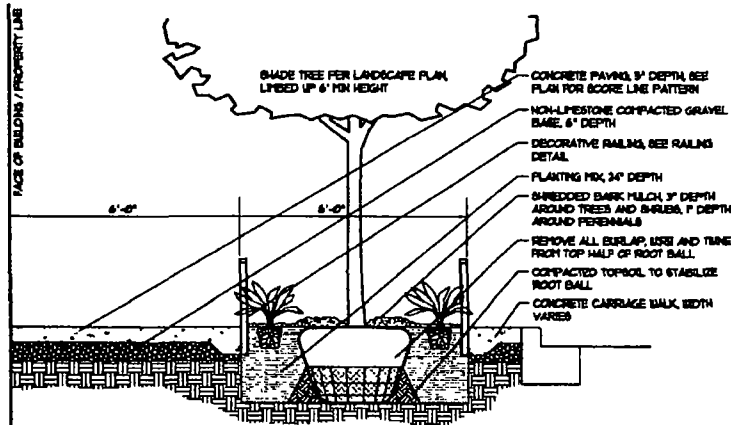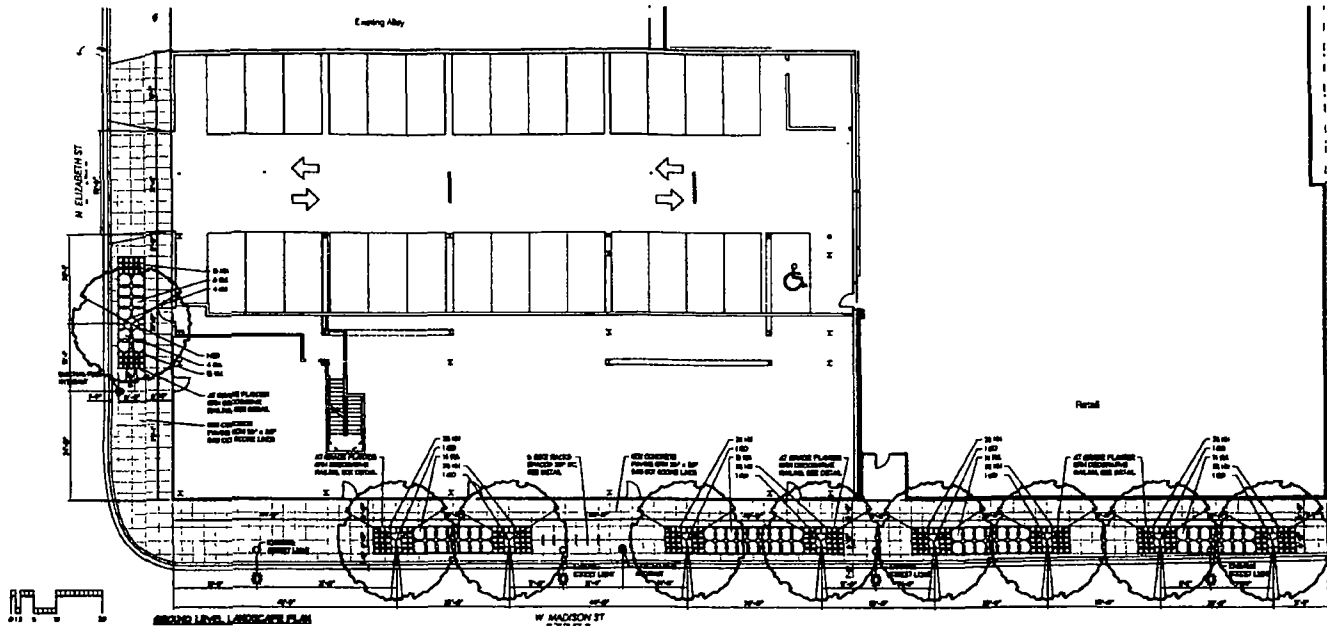

Landscape Planters
Scale 1/32" = 1'-0"

Fifield Development
developer

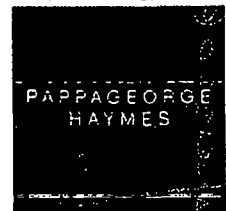

pappageorgehaymes partners
www.pappageorgehaymes.com

Luxe on Madison
1222 West Madison
Chicago, Illinois

8/27/14
P/H # 122126

These plans are submitted and are subject to review and approval by the City of Chicago. The City of Chicago is not responsible for any errors or omissions on these plans.



City of Chicago



O2014-8575

Office of the City Clerk

Document Tracking Sheet

| | |
|---------------------------------|---|
| Meeting Date: | 10/8/2014 |
| Sponsor(s): | Burnett (27) |
| Type: | Ordinance |
| Title: | Grant(s) of privilege in public way for Chicago Title Land TR
Co. (800236838) - planters |
| Committee(s) Assignment: | Committee on Transportation and Public Way |

ORDINANCE
CHICAGO TITLE LAND TR COMPANY (800236838)
Acct. No. 393564 - 2
Permit No. 1115222

Be It Ordained by the City Council of the City of Chicago:

SECTION 1. Permission and authority are hereby given and granted to CHICAGO TITLE LAND TR COMPANY (800236838), upon the terms and subject to the conditions of this ordinance to construct, install, maintain and use five (5) Planter(s) on the public right-of-way for beautification purposes adjacent to its premises known as 1212 W. Madison St..

Said Planter(s) at N. Elizabeth Street measure(s):

One (1) at twenty-five (25) feet in length, and six (6) feet in width for a total of one hundred fifty (150) square feet.

Said Planter(s) at W. Madison Street measure(s):

One (1) at thirty-five (35) feet in length, and six (6) feet in width for a total of two hundred ten (210) square feet.

One (1) at thirty-five (35) feet in length, and six (6) feet in width for a total of two hundred ten (210) square feet.

One (1) at thirty-five (35) feet in length, and six (6) feet in width for a total of two hundred ten (210) square feet.

One (1) at forty (40) feet in length, and six (6) feet in width for a total of two hundred forty (240) square feet.

Grantee must allow the required clear and unobstructed space for pedestrian passage at all times per rules and regulations approved by the Department of Transportation.

The location of said privilege shall be as shown on prints kept on file with the Department of Business Affairs and Consumer Protection and the Office of the City Clerk.

Said privilege shall be constructed in accordance with plans and specifications approved by the Department of Planning and Development and Department of Transportation (Division of Project Development).

This grant of privilege in the public way shall be subject to the provisions of Section 10-28-015 and all other required provisions of the Municipal Code of Chicago.


The grantee shall pay to the City of Chicago as compensation for the privilege #1115222 herein granted the sum of zero (\$.00) per annum in advance.

A 25% penalty will be added for payments received after due date.


The permit holder agrees to hold the City of Chicago harmless for any damage, relocation or replacement costs associated with damage, relocation or removal of private property caused by the City performing work in the public way.

Authority herein given and granted for a period of five (5) years from and after Date of Passage.


Alderman

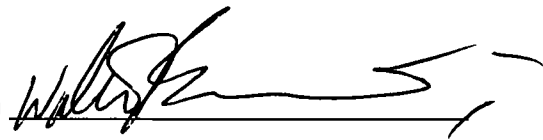


Walter Burnett Jr. 27th Ward

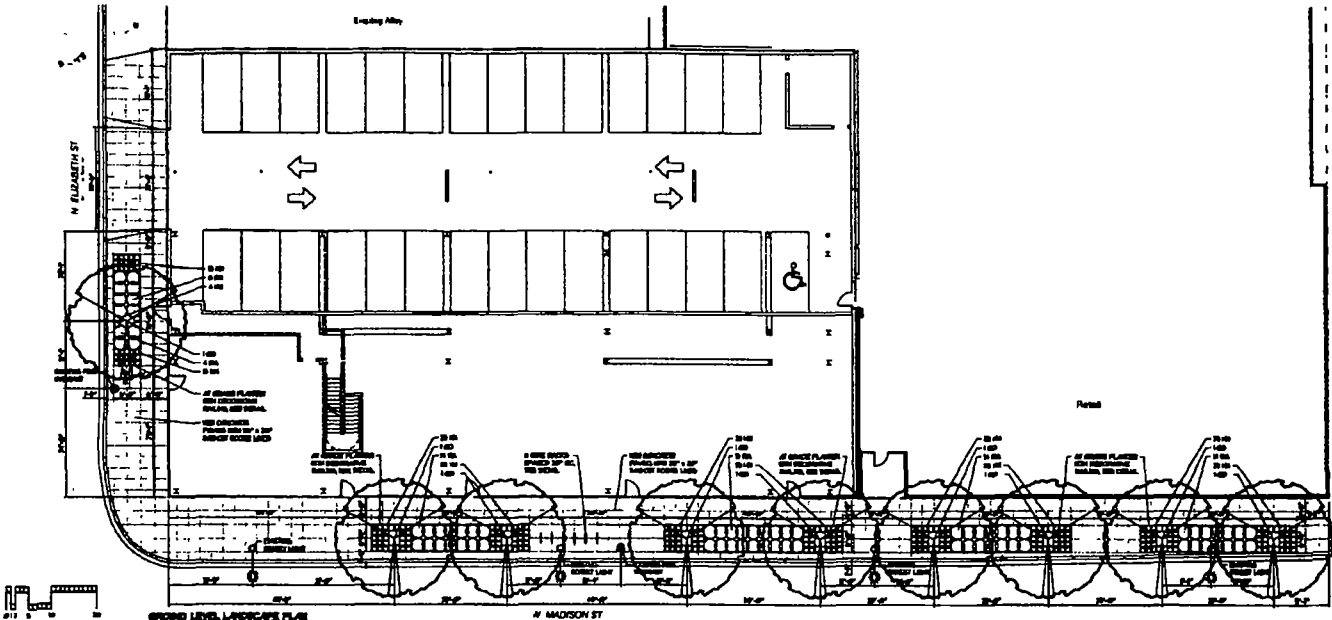

Reference Plan

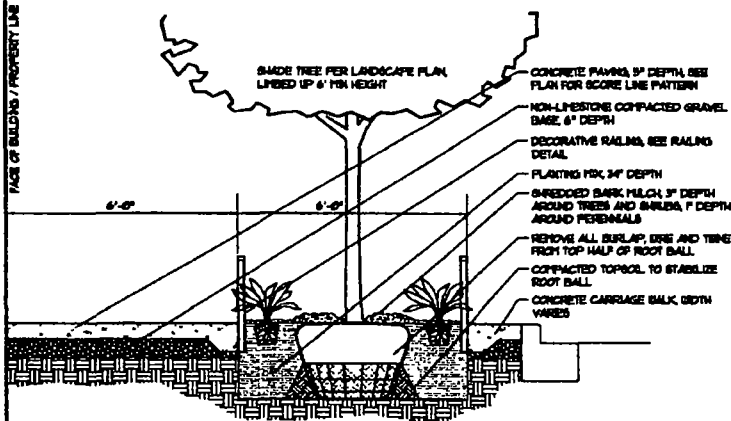

GROUND LEVEL PLANTING DETAIL
SCALE: 1/2" = 1'-0"

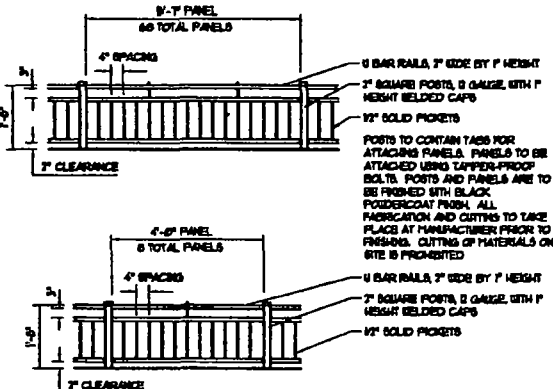

DECORATIVE RAILING DETAIL
SCALE: 1/2" = 1'-0"

Landscape Planters
Scale 1/32" = 1'-0"

Luxe on Madison
1222 West Madison
Chicago, Illinois

Fifield Development
developer



pappageorgehaymes partners
www.pappageorgehaymes.com

8/27/14
P/H # 122126

These plans are submitted and are subject to further adjustment for compliance with code
regarding zoning, fire safety, accessibility and construction with proper approval



City of Chicago



O2014-8579

Office of the City Clerk

Document Tracking Sheet

| | |
|---------------------------------|--|
| Meeting Date: | 10/8/2014 |
| Sponsor(s): | Burnett (27) |
| Type: | Ordinance |
| Title: | Grant(s) of privilege in public way for Chicago Title Land TR Co. (800236838) - decorative facades |
| Committee(s) Assignment: | Committee on Transportation and Public Way |

ORDINANCE

CHICAGO TITLE LAND TR COMPANY (800236838)

Acct. No. 393564 - 2

Permit No. 1115219

Be It Ordained by the City Council of the City of Chicago:

SECTION 1. Permission and authority are hereby given and granted to CHICAGO TITLE LAND TR COMPANY (800236838), upon the terms and subject to the conditions of this ordinance to construct, install, maintain and use five (5) Decorative Facade(s) Faming projecting over the public right-of-way adjacent to its premises known as 1212 W. Madison St..

Said Decorative Facade(s) Faming at W. Madison Street measure(s):

One (1) at fifty-three (53) feet in length, and point eight three (.83) feet in width for a total of forty-three point nine nine (43.99) square feet.

One (1) at fifty-three (53) feet in length, and point eight three (.83) feet in width for a total of forty-three point nine nine (43.99) square feet.

One (1) at fifty-six (56) feet in length, and one (1) foot in width for a total of fifty-six (56) square feet.

Said Decorative Facade(s) Faming at N. Elizabeth Street measure(s):

One (1) at fifty-six (56) feet in length, and point seven five (.75) feet in width for a total of forty-two (42) square feet.

One (1) at forty-eight point five (48.5) feet in length, and point nine two (.92) feet in width for a total of forty-four point six two (44.62) square feet.

The location of said privilege shall be as shown on prints kept on file with the Department of Business Affairs and Consumer Protection and the Office of the City Clerk.

Said privilege shall be constructed in accordance with plans and specifications approved by the Department of Planning and Development and Department of Transportation (Division of Project Development).

This grant of privilege in the public way shall be subject to the provisions of Section 10-28-015 and all other required provisions of the Municipal Code of Chicago.


The grantee shall pay to the City of Chicago as compensation for the privilege #1115219 herein granted the sum of two thousand (\$2,000.00) per annum in advance.

A 25% penalty will be added for payments received after due date.

The permit holder agrees to hold the City of Chicago harmless for any damage, relocation or replacement costs associated with damage, relocation or removal of private property caused by the City performing work in the public way.

Authority herein given and granted for a period of five (5) years from and after Date of Passage.

Alderman

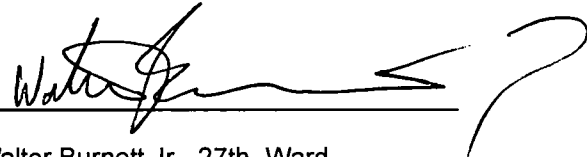

Walter Burnett Jr. 27th Ward




Decorative Frame 1 & 2

Decorative Frame 3

Decorative Frame 4

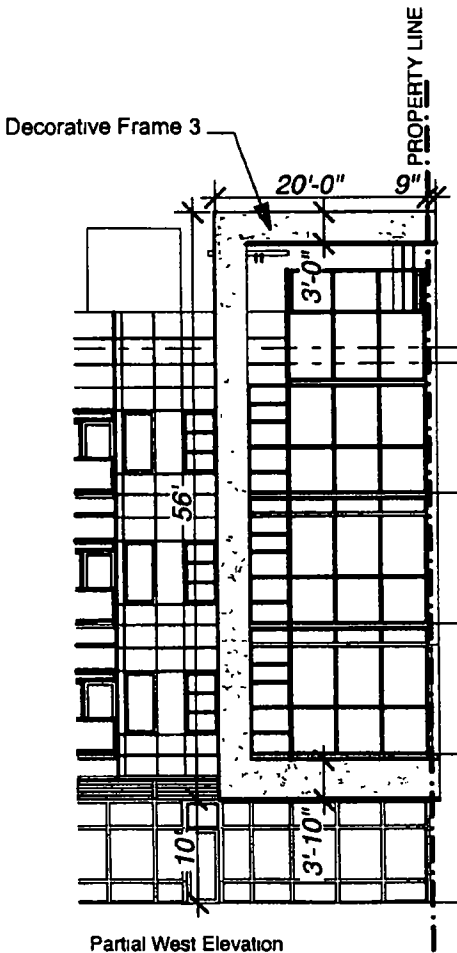


Partial West Elevation

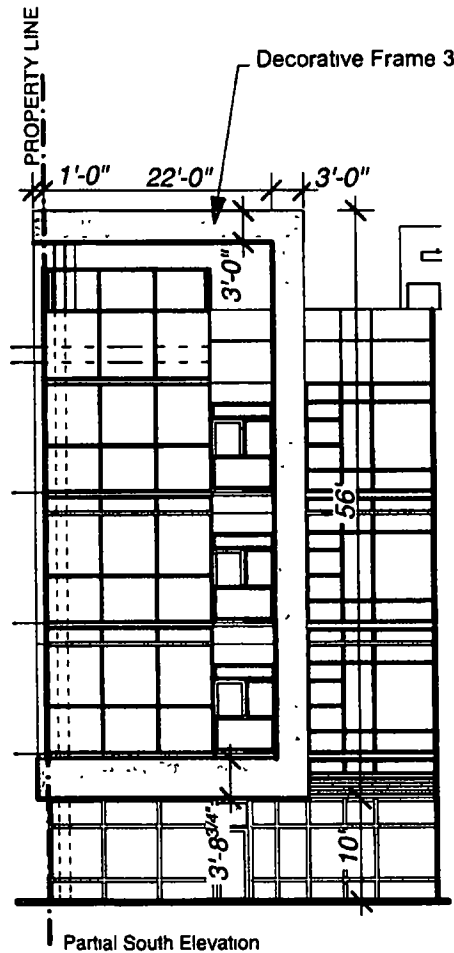

Partial South Elevation



Decorative Frame 3
Scale 1/8" = 1'-0"

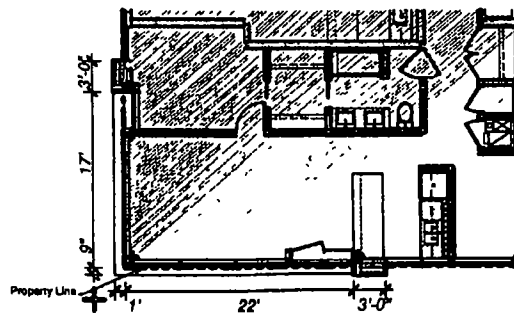

Partial 2nd Floor plan

Fifield Development
developer



pappageorgehaymes partners
www.pappageorgehaymes.com

Luxe on Madison
1222 West Madison
Chicago, Illinois

8/27/14
P/H # 122126

These plans are preliminary and are subject to further refinement for construction with appropriate engineering, the building requirements and coordination with building systems.



City of Chicago



O2014-8585

Office of the City Clerk

Document Tracking Sheet

| | |
|---------------------------------|---|
| Meeting Date: | 10/8/2014 |
| Sponsor(s): | Burnett (27) |
| Type: | Ordinance |
| Title: | Grant(s) of privilege in public way for Dominus Holdings LLC
- 832 W Erie St |
| Committee(s) Assignment: | Committee on Transportation and Public Way |

ORDINANCE
Dominus Holdings, LLC
Acct. No. 393646 - 1
Permit No. 1115249

Be It Ordained by the City Council of the City of Chicago:

SECTION 1. Permission and authority are hereby given and granted to Dominus Holdings, LLC, upon the terms and subject to the conditions of this ordinance to construct, install, maintain and use one (1) Planter(s) on the public right-of-way for beautification purposes adjacent to its premises known as 832 W. Erie St..

Said Planter(s) at Green measure(s):

One (1) at thirty-three (33) feet in length, and five (5) feet in width for a total of one hundred sixty-five (165) square feet.

Grantee must allow the required clear and unobstructed space for pedestrian passage at all times per rules and regulations approved by the Department of Transportation.

The location of said privilege shall be as shown on prints kept on file with the Department of Business Affairs and Consumer Protection and the Office of the City Clerk.

Said privilege shall be constructed in accordance with plans and specifications approved by the Department of Planning and Development and Department of Transportation (Division of Project Development).

This grant of privilege in the public way shall be subject to the provisions of Section 10-28-015 and all other required provisions of the Municipal Code of Chicago.

The grantee shall pay to the City of Chicago as compensation for the privilege #1115249 herein granted the sum of zero (\$0.00) per annum in advance.

A 25% penalty will be added for payments received after due date.

The permit holder agrees to hold the City of Chicago harmless for any damage, relocation or replacement costs associated with damage, relocation or removal of private property caused by the City performing work in the public way.

Authority herein given and granted for a period of five (5) years from and after Date of Passage.

Alderman



Walter Burnett Jr. 27th Ward

| PLANTING SCHEDULE | | | | |
|-------------------|--------|---------------|------------------|---------------|
| NO. | SYMBOL | PLANT NAME | PLANT SPECIES | PLANT TYPE |
| 1 | | 1. PLANT NAME | 1. PLANT SPECIES | 1. PLANT TYPE |
| 2 | | 2. PLANT NAME | 2. PLANT SPECIES | 2. PLANT TYPE |
| 3 | | 3. PLANT NAME | 3. PLANT SPECIES | 3. PLANT TYPE |
| 4 | | 4. PLANT NAME | 4. PLANT SPECIES | 4. PLANT TYPE |
| 5 | | 5. PLANT NAME | 5. PLANT SPECIES | 5. PLANT TYPE |
| 6 | | 6. PLANT NAME | 6. PLANT SPECIES | 6. PLANT TYPE |
| 7 | | 7. PLANT NAME | 7. PLANT SPECIES | 7. PLANT TYPE |

LANDSCAPE NOTES

1. ALL PLANTING SHALL BE DONE BY THE END OF THE PROJECT.

2. ALL PLANTING SHALL BE DONE BY THE END OF THE PROJECT.

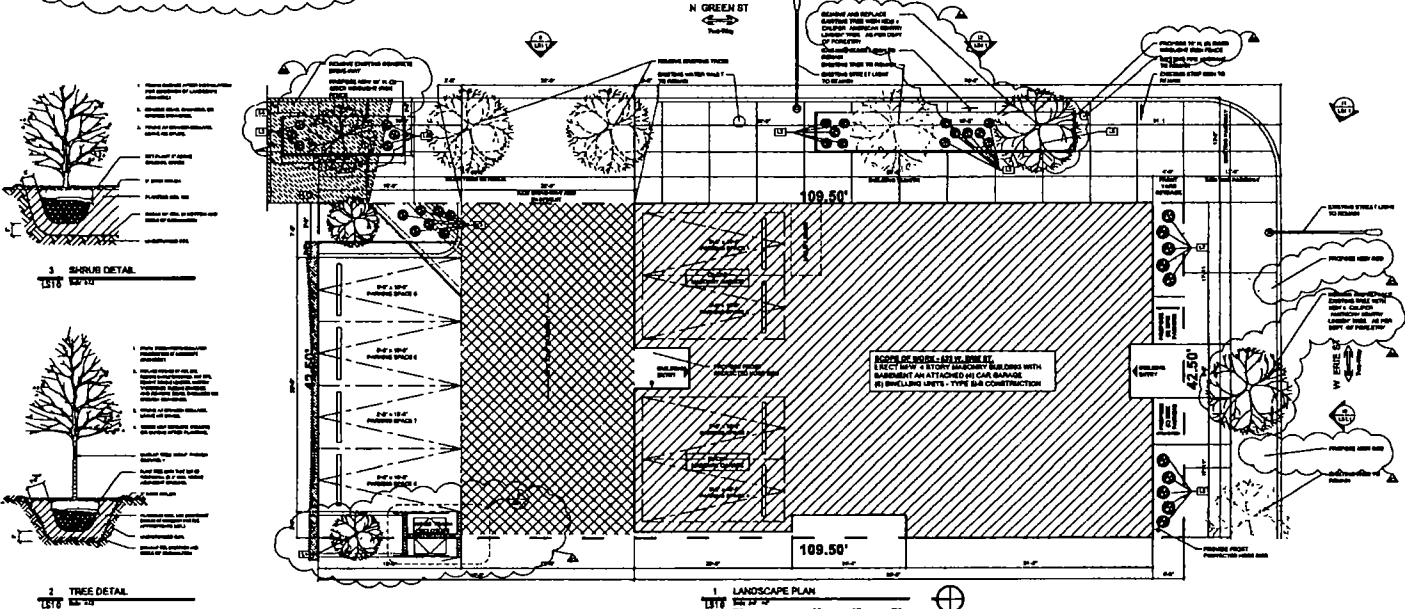

| | | | | | | | | | |
|----------------------------|--|--------------------------|--------------------------------------|---------------------------------|-----------------------------|---------------------------------|-----------------------------|---------------------------------|-----------------------------|
| PROJECT INFORMATION | CLIENT
832 W. Erie Street
Chicago, Illinois | DATE
10/1/2011 | DESCRIPTION
LANDSCAPE PLAN | PROJECT NO.
1001-1001 | SCALE
1" = 10'-0" | PROJECT NO.
1001-1001 | SCALE
1" = 10'-0" | PROJECT NO.
1001-1001 | SCALE
1" = 10'-0" |
| | | | | | | | | | |
| REVISIONS | | | | | | | | | |
| APPROVALS | | | | | | | | | |
| NOTES | | | | | | | | | |

LS1.0



City of Chicago



O2014-8589

Office of the City Clerk

Document Tracking Sheet

| | |
|---------------------------------|--|
| Meeting Date: | 10/8/2014 |
| Sponsor(s): | Burnett (27) |
| Type: | Ordinance |
| Title: | Grant(s) of privilege in public way for Dominus Holdings LLC
- 650 N Green St |
| Committee(s) Assignment: | Committee on Transportation and Public Way |

ORDINANCE
Dominus Holdings, LLC
Acct. No. 393646 - 2
Permit No. 1115251

Be It Ordained by the City Council of the City of Chicago:

SECTION 1. Permission and authority are hereby given and granted to Dominus Holdings, LLC, upon the terms and subject to the conditions of this ordinance to construct, install, maintain and use three (3) Planter(s) on the public right-of-way for beautification purposes adjacent to its premises known as 650 N. Green St..

Said Planter(s) at Green measure(s):

Two (2) at fifteen point five (15.5) feet in length, and five point one seven (5.17) feet in width for a total of one hundred sixty point two seven (160.27) square feet.

One (1) at thirty-eight (38) feet in length, and three point six seven (3.67) feet in width for a total of one hundred thirty-nine point four six (139.46) square feet.

Grantee must allow the required clear and unobstructed space for pedestrian passage at all times per rules and regulations approved by the Department of Transportation.

The location of said privilege shall be as shown on prints kept on file with the Department of Business Affairs and Consumer Protection and the Office of the City Clerk.

Said privilege shall be constructed in accordance with plans and specifications approved by the Department of Planning and Development and Department of Transportation (Division of Project Development).

This grant of privilege in the public way shall be subject to the provisions of Section 10-28-015 and all other required provisions of the Municipal Code of Chicago.


The grantee shall pay to the City of Chicago as compensation for the privilege #1115251 herein granted the sum of zero (\$.00) per annum in advance.

A 25% penalty will be added for payments received after due date.

The permit holder agrees to hold the City of Chicago harmless for any damage, relocation or replacement costs associated with damage, relocation or removal of private property caused by the City performing work in the public way.

Authority herein given and granted for a period of five (5) years from and after Date of Passage.

Alderman

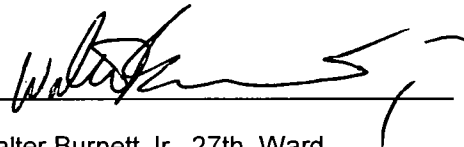
Walter Burnett Jr. 27th Ward

| PLANTING SCHEDULE | | | | |
|-------------------|--------|----------|-------------------|-----------------|
| NO. | SYMBOL | QUANTITY | PLANT NAME | REMARKS |
| 1 | | 1 | 12" CALCEOLIARIUS | REPLACE 1 PLANT |
| 2 | | 1 | 12" CALCEOLIARIUS | REPLACE 1 PLANT |
| 3 | | 1 | 12" CALCEOLIARIUS | REPLACE 1 PLANT |
| 4 | | 1 | 12" CALCEOLIARIUS | REPLACE 1 PLANT |
| 5 | | 1 | 12" CALCEOLIARIUS | REPLACE 1 PLANT |

THE LANDSCAPE ARCHITECT HAS PREPARED THIS LANDSCAPE PLAN FOR THE PROPERTY AT 832 W. ERIE ST. THE STREET ADDRESS CHANGES LAMINATED COPY MUST BE THE PROPERTY OF THE CLIENT AND MUST BE KEPT IN THE OFFICE OF THE LANDSCAPE ARCHITECT. THE LANDSCAPE ARCHITECT HAS PREPARED THIS LANDSCAPE PLAN FOR THE PROPERTY AT 832 W. ERIE ST. THE STREET ADDRESS CHANGES LAMINATED COPY MUST BE THE PROPERTY OF THE CLIENT AND MUST BE KEPT IN THE OFFICE OF THE LANDSCAPE ARCHITECT.

LANDSCAPE NOTES

1. ALL PLANTING IS TO BE DONE BY THE END OF THE PROJECT. ALL PLANTING IS TO BE DONE BY THE END OF THE PROJECT.

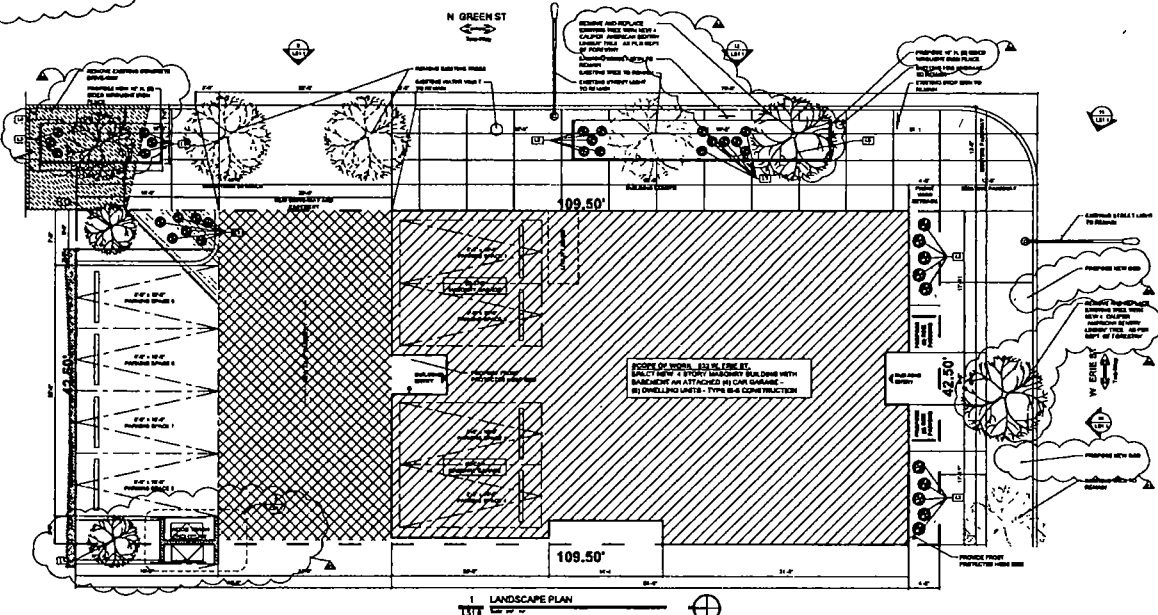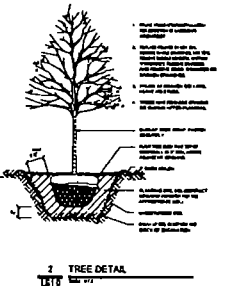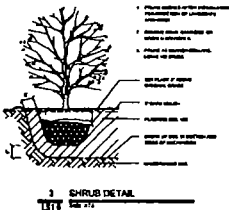


| | | | |
|--------------------------------|--------------------------------|--------------------------------|--------------------------------|
| PROJECT NO. 832 W. Erie Street | DATE 10/10/10 | DESCRIPTION 832 W. Erie Street | PROJECT 832 W. Erie Street |
| DESIGNED BY XIOS | CHECKED BY XIOS | APPROVED BY XIOS | PROJECT NO. 832 W. Erie Street |
| DATE 10/10/10 | DATE 10/10/10 | DATE 10/10/10 | PROJECT NO. 832 W. Erie Street |
| PROJECT NO. 832 W. Erie Street | PROJECT NO. 832 W. Erie Street | PROJECT NO. 832 W. Erie Street | PROJECT NO. 832 W. Erie Street |

LS1.0



City of Chicago

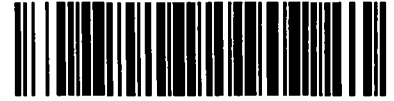

O2014-8591

Office of the City Clerk

Document Tracking Sheet

| | |
|---------------------------------|---|
| Meeting Date: | 10/8/2014 |
| Sponsor(s): | Burnett (27) |
| Type: | Ordinance |
| Title: | Grant(s) of privilege in public way for Eddie Bauer |
| Committee(s) Assignment: | Committee on Transportation and Public Way |

ORDINANCE
EDDIE BAUER
Acct. No. 355707 - 2
Permit No. 1114175

Be It Ordained by the City Council of the City of Chicago:

SECTION 1. Permission and authority are hereby given and granted to EDDIE BAUER, upon the terms and subject to the conditions of this ordinance to maintain and use three (3) sign(s) projecting over the public right-of-way attached to its premises known as 755 W. North Ave..

Said sign structure(s) measures as follows; along W. North Avenue:

Two (2) at twenty-one (21) feet in length, three (3) feet in height and twelve point zero eight (12.08) feet above grade level.

One (1) at three (3) feet in length, eight (8) feet in height and twelve point four two (12.42) feet above grade level.

The location of said privilege shall be as shown on prints kept on file with the Department of Business Affairs and Consumer Protection and the Office of the City Clerk.

Said privilege shall be constructed in accordance with plans and specifications approved by the Department of Transportation (Division of Project Development) and Zoning Department - Signs.

This grant of privilege in the public way shall be subject to the provisions of Section 10-28-015 and all other required provisions of the Municipal Code of Chicago.


The grantee shall pay to the City of Chicago as compensation for the privilege #1114175 herein granted the sum of seven hundred (\$700.00) per annum in advance.

A 25% penalty will be added for payments received after due date.

The permit holder agrees to hold the City of Chicago harmless for any damage, relocation or replacement costs associated with damage, relocation or removal of private property caused by the City performing work in the public way.


Authority herein given and granted for a period of five (5) years from and after Date of Passage.

Alderman

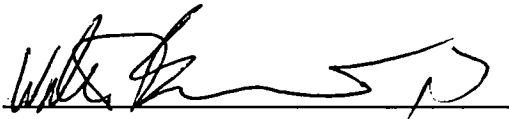


Walter Burnett Jr. 27th Ward

EDDIE BAUER
LINCOLN PARK CENTER

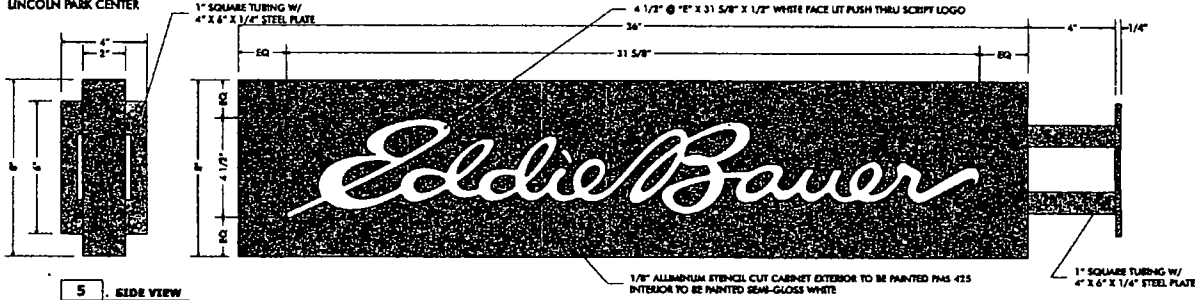

5 SIDE VIEW
EB-P-06 SCALE = 3" = 1'

6 FRONT VIEW
EB-P-06 SCALE = 3" = 1'

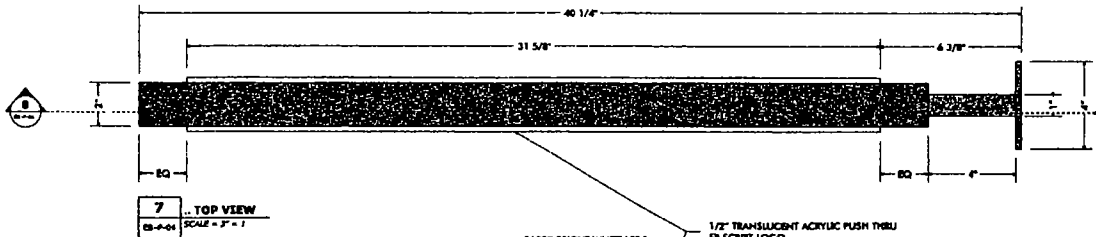

7 TOP VIEW
EB-P-06 SCALE = 3" = 1'

8 VERTICAL SECTION
EB-P-06 SCALE = 3" = 1'

APPROVED
By Douglas Austin at 9:25 am, Jul 07, 2014



MAIL 1168 GROVE STREET
SHIP 171 COIT STREET
IRVINGTON, NJ 07111
P 973 649 9950 F 973 649 9951
WWW.INFINITESIGN.COM

PROJECT NUMBER
340640
PROJECT NAME
LINCOLN PARK CENTER
CLIENT
EDDIE BAUER

DRAWN BY M TRACY
SCALE AS NOTED
DATE 06/20/14
REVISION C
REV DATE 06/25/14
ISSUED 06/18/14

Drawings are the exclusive property of Infinite Manufacturing Group Inc. Any unauthorized use or duplication is not permitted. This design is intended for use by Infinite Manufacturing Group in fabrication, assembly and installation. Infinite Manufacturing Group makes no claim to any structural, electrical, mechanical or foundation engineering if this design is used outside of Infinite Manufacturing Group.




SIGN TYPE FAB
DRG NO EB-P-06

Blade Sign



City of Chicago

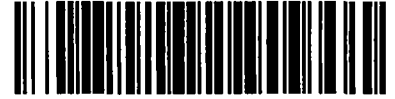

O2014-8597

Office of the City Clerk

Document Tracking Sheet

| | |
|---------------------------------|--|
| Meeting Date: | 10/8/2014 |
| Sponsor(s): | Burnett (27) |
| Type: | Ordinance |
| Title: | Grant(s) of privilege in public way for Galleria Marchetti |
| Committee(s) Assignment: | Committee on Transportation and Public Way |

ORDINANCE
GALLERIA MARCHETTI
Acct. No. 54546 - 2
Permit No. 1115109

Be It Ordained by the City Council of the City of Chicago:

SECTION 1. Permission and authority are hereby given and granted to GALLERIA MARCHETTI, upon the terms and subject to the conditions of this ordinance to maintain and use, as now constructed, three (3) Wind Screen(s) on the public right-of-way adjacent to its premises known as 825 W. Erie St..

Said Wind Screen(s) at W. Erie Street measure(s):

One (1) at ten (10) feet in length, and ten (10) feet in width for a total of one hundred (100) square feet.

Two (2) at thirteen (13) feet in length, and thirteen (13) feet in width for a total of three hundred thirty-eight (338) square feet.

The location of said privilege shall be as shown on prints kept on file with the Department of Business Affairs and Consumer Protection and the Office of the City Clerk.

Said privilege shall be constructed in accordance with plans and specifications approved by the Department of Transportation (Division of Project Development).

This grant of privilege in the public way shall be subject to the provisions of Section 10-28-015 and all other required provisions of the Municipal Code of Chicago.


The grantee shall pay to the City of Chicago as compensation for the privilege #1115109 herein granted the sum of one thousand two hundred (\$1,200.00) per annum in advance.

A 25% penalty will be added for payments received after due date.

The permit holder agrees to hold the City of Chicago harmless for any damage, relocation or replacement costs associated with damage, relocation or removal of private property caused by the City performing work in the public way.

Authority herein given and granted for a period of five (5) years from and after 07/29/2014.

Alderman

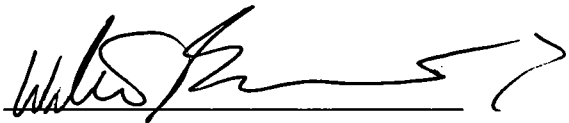


Walter Burnett Jr. 27th Ward




Please note that upon signing this graphics sheet you are approving this design for production. Any changes made to the graphics and/or fabrication of the awning after your first signed approval will result in extra fees needed to cover the cost and time spent to make these changes. This can and will affect your installation date.

Chesterfield Awning Co., Inc
16999 Van Dam Rd.
South Holland, IL 60473
(708) 596-4434


SIDE VIEW

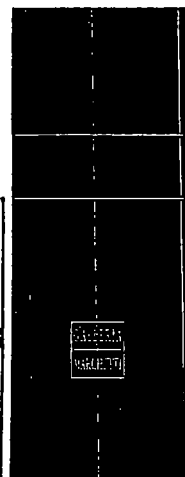

FRONT VIEW

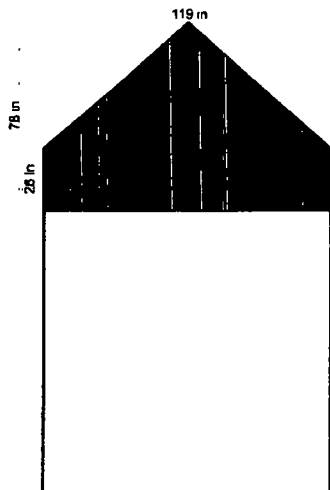

SIDE VIEW

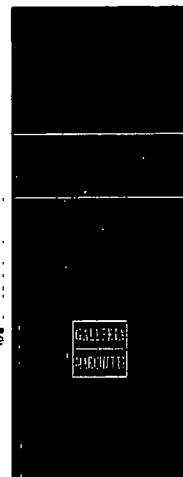

SIDE WALLS PROJECT 72" ONTO THE SIDEWALK

File Name: Galleria Marchetti
Job Name:
Job Number:
Size/Style:
Color/Method:
Misc Notes: 07-17-2008 M.C.
Contact:

This is an original drawing, created by Chesterfield Awning Company, Inc. It is being submitted for your personal use in connection with a project being planned for you by Chesterfield Awning Company, Inc. It is not to be used, reproduced, copied or exhibited in any fashion. In the event any of the above occurs, Chesterfield Awning Company, Inc. expects to be reimbursed \$250.00 in compensation for the time and effort entailed in creating this drawing.

Colors are representative only--for true colors, please see samples

Customer Approval

Sales Approval



City of Chicago

Office of the City Clerk

Document Tracking Sheet



O2014-8599

| | |
|---------------------------------|--|
| Meeting Date: | 10/8/2014 |
| Sponsor(s): | Burnett (27) |
| Type: | Ordinance |
| Title: | Grant(s) of privilege in public way for Great Lakes Tattoo Co. |
| Committee(s) Assignment: | Committee on Transportation and Public Way |

ORDINANCE

Great Lakes Tattoo Company

Acct. No. 381400 - 1

Permit No. 1108821

Be It Ordained by the City Council of the City of Chicago:

SECTION 1. Permission and authority are hereby given and granted to Great Lakes Tattoo Company, upon the terms and subject to the conditions of this ordinance to maintain and use one (1) sign(s) projecting over the public right-of-way attached to its premises known as 1148 W. Grand Ave..

Said sign structure(s) measures as follows; along W Grand Ave:

One (1) at seven (7) feet in length, four (4) feet in height and twelve (12) feet above grade level.

The location of said privilege shall be as shown on prints kept on file with the Department of Business Affairs and Consumer Protection and the Office of the City Clerk.

Said privilege shall be constructed in accordance with plans and specifications approved by the Department of Transportation (Division of Project Development) and Zoning Department - Signs.


This grant of privilege in the public way shall be subject to the provisions of Section 10-28-015 and all other required provisions of the Municipal Code of Chicago.

The grantee shall pay to the City of Chicago as compensation for the privilege #1108821 herein granted the sum of three hundred (\$300.00) per annum in advance.

A 25% penalty will be added for payments received after due date.


The permit holder agrees to hold the City of Chicago harmless for any damage, relocation or replacement costs associated with damage, relocation or removal of private property caused by the City performing work in the public way.

Authority herein given and granted for a period of five (5) years from and after Date of Passage.

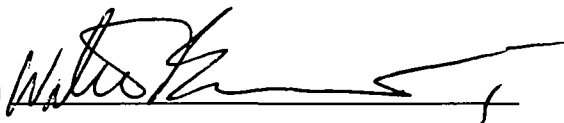Alderman 

Walter Burnett Jr. 27th Ward


Illuminated Sign Cabinet Projection Mounted

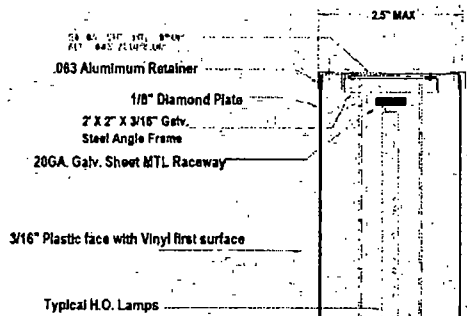

Typical Section View

48"

Great Lakes Tattoo
**Tattoo
Studio**

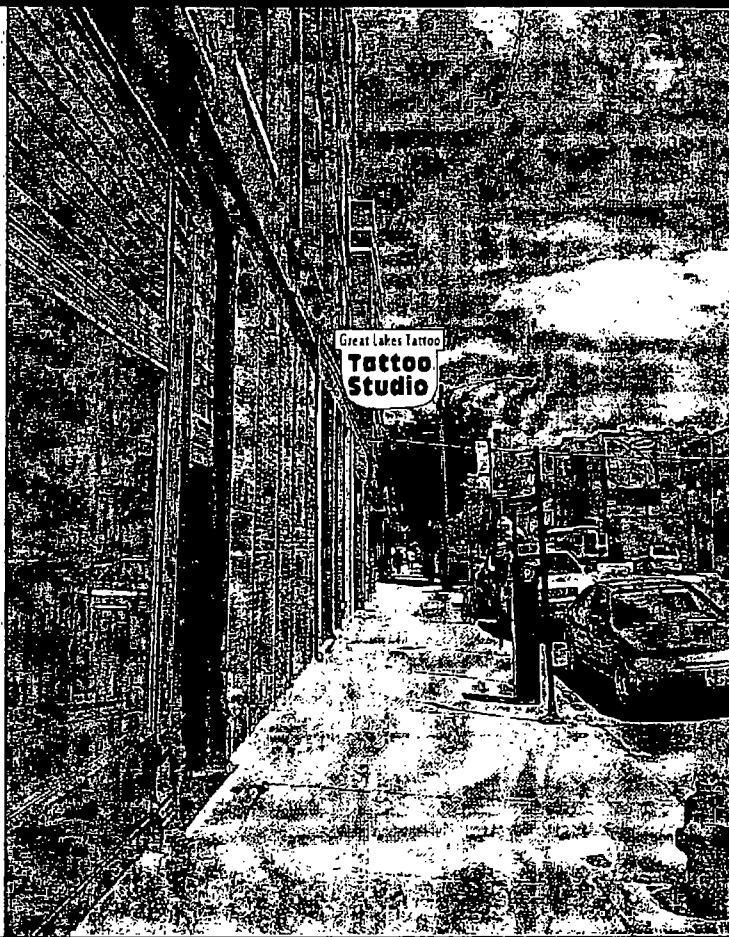

STRICTLY NEON, INC.
4608 W. 137TH ST.
CRESTWOOD, IL 60445
(708)597-1616
(708)597-8638 FAX

LOCATION
1148 W. GRAND
CHICAGO, IL

CLIENT
GREAT LAKES TATTOO

- * DOUBLE SIDED SIGN.
- * FACES 3/16" LEXON.
- * FIRST SURFACE VINYL DECORATED.
- * BOX PAINTED BLACK.



City of Chicago



O2014-8603

Office of the City Clerk

Document Tracking Sheet

| | |
|---------------------------------|---|
| Meeting Date: | 10/8/2014 |
| Sponsor(s): | Burnett (27) |
| Type: | Ordinance |
| Title: | Grant(s) of privilege in public way for Intergrated E Solutions |
| Committee(s) Assignment: | Committee on Transportation and Public Way |

ORDINANCE
INTEGRATED E SOLUTIONS
Acct. No. 346963 - 1
Permit No. 1115047

Be It Ordained by the City Council of the City of Chicago:

SECTION 1. Permission and authority are hereby given and granted to INTEGRATED E SOLUTIONS, upon the terms and subject to the conditions of this ordinance to construct, install, maintain and use one (1) Handicap Ramp on the public right-of-way adjacent to its premises known as 224 N. Desplaines St..

Said Handicap Ramp at W. Walnut Street measure(s):

One (1) at twenty-two (22) feet in length, and five (5) feet in width for a total of one hundred ten (110) square feet.

The location of said privilege shall be as shown on prints kept on file with the Department of Business Affairs and Consumer Protection and the Office of the City Clerk.

Said privilege shall be constructed in accordance with plans and specifications approved by the Department of Transportation (Division of Project Development) and Mayor's Office for People with Disabilities.

This grant of privilege in the public way shall be subject to the provisions of Section 10-28-015 and all other required provisions of the Municipal Code of Chicago.

The grantee shall pay to the City of Chicago as compensation for the privilege #1115047 herein granted the sum of five hundred ninety-eight (\$598.00) per annum in advance.

A 25% penalty will be added for payments received after due date.


The permit holder agrees to hold the City of Chicago harmless for any damage, relocation or replacement costs associated with damage, relocation or removal of private property caused by the City performing work in the public way.

Authority herein given and granted for a period of five (5) years from and after Date of Passage.

Alderman




Walter Burnett Jr. 27th Ward

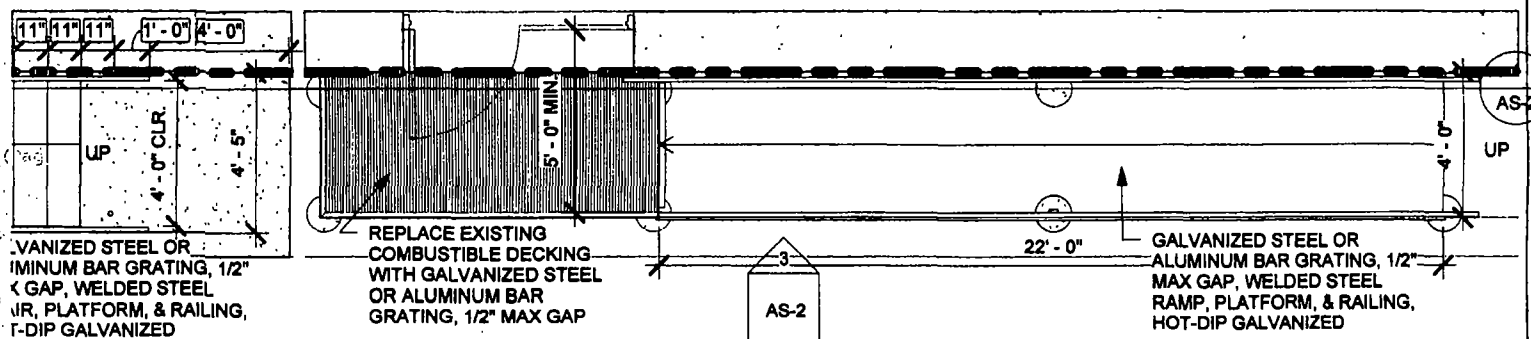

LARGED PLAN - PROPOSED STAIR & RAMP

4" = 1'-0"

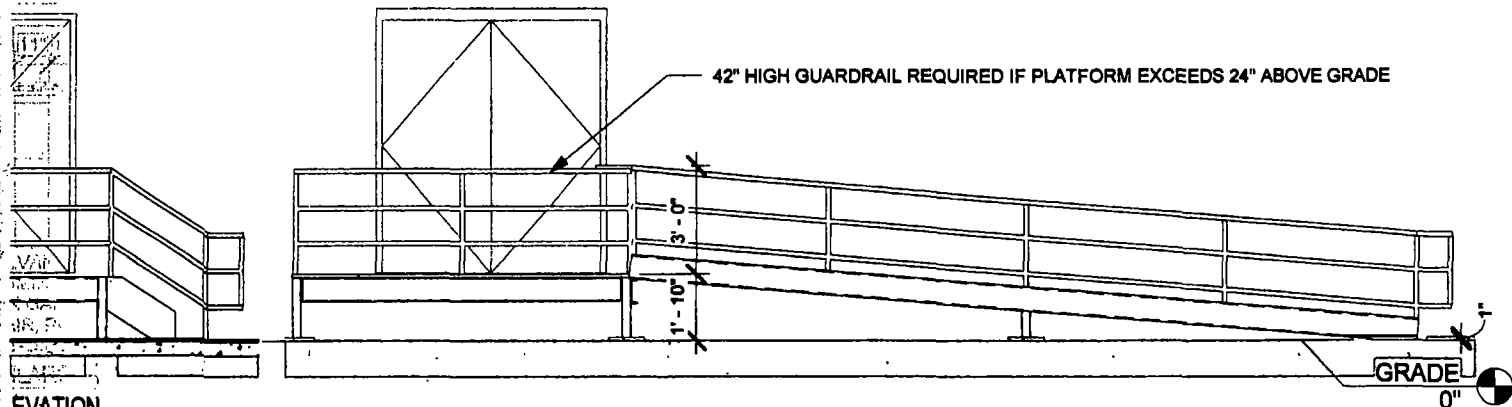

ELEVATION

4" = 1'-0"



City of Chicago



O2014-8606

Office of the City Clerk

Document Tracking Sheet

| | |
|---------------------------------|--|
| Meeting Date: | 10/8/2014 |
| Sponsor(s): | Burnett (27) |
| Type: | Ordinance |
| Title: | Grant(s) of privilege in public way for Northwestern University Settlement Assn. |
| Committee(s) Assignment: | Committee on Transportation and Public Way |

ORDINANCE
NORTHWESTERN UNIVERSITY SETTLEMENT ASSOCIATION
Acct. No. 26525 - 1
Permit No. 1113869

Be It Ordained by the City Council of the City of Chicago:

SECTION 1. Permission and authority are hereby given and granted to NORTHWESTERN UNIVERSITY SETTLEMENT ASSOCIATION, upon the terms and subject to the conditions of this ordinance to maintain and use, as now constructed, a two (2) story Bridge projecting over the public right-of-way adjacent to its premises known as 1400 W. Augusta Boulevard.

Existing bridge connect the buildings located at 1400 West Augusta Boulevard and 1012 North Noble Street. Existing bridge shall be a minimum of fourteen (14) feet, six (6) inches above grade level at its lowest point. Existing bridge is two (2) story in height, connecting the second (2nd) and third (3rd) floors of the buildings. Existing bridge measure sixty-eight (68) feet in length and span the sixteen (16) foot east/west public alley between buildings.

The location of said privilege shall be as shown on prints kept on file with the Department of Business Affairs and Consumer Protection and the Office of the City Clerk.

Said privilege shall be constructed in accordance with plans and specifications approved by the Department of Planning and Development and Department of Transportation (Division of Project Development).

This grant of privilege in the public way shall be subject to the provisions of Section 10-28-015 and all other required provisions of the Municipal Code of Chicago.

The grantee shall pay to the City of Chicago as compensation for the privilege #1113869 herein granted the sum of four hundred (\$400.00) per annum in advance.

A 25% penalty will be added for payments received after due date.

The permit holder agrees to hold the City of Chicago harmless for any damage, relocation or replacement costs associated with damage, relocation or removal of private property caused by the City performing work in the public way.

Authority herein given and granted for a period of five (5) years from and after 05/12/2014.

Alderman



Walter Burnett Jr. 27th Ward





City of Chicago



O2014-8608

Office of the City Clerk

Document Tracking Sheet

| | |
|---------------------------------|--|
| Meeting Date: | 10/8/2014 |
| Sponsor(s): | Burnett (27) |
| Type: | Ordinance |
| Title: | Grant(s) of privilege in public way for Pet Care Plus Ltd. |
| Committee(s) Assignment: | Committee on Transportation and Public Way |

ORDINANCE
PET CARE PLUS, LTD.
Acct. No. 48942 - 3
Permit No. 1114899

Be It Ordained by the City Council of the City of Chicago:

SECTION 1. Permission and authority are hereby given and granted to PET CARE PLUS, LTD., upon the terms and subject to the conditions of this ordinance to maintain and use one (1) sign(s) projecting over the public right-of-way attached to its premises known as 350 N. Laflin St..

Said sign structure(s) measures as follows; along N. Laflin Street:

One (1) at seventeen point five (17.5) feet in length, five point one seven (5.17) feet in height and fifteen (15) feet above grade level.

The location of said privilege shall be as shown on prints kept on file with the Department of Business Affairs and Consumer Protection and the Office of the City Clerk.

Said privilege shall be constructed in accordance with plans and specifications approved by the Department of Transportation (Division of Project Development) and Zoning Department - Signs.


This grant of privilege in the public way shall be subject to the provisions of Section 10-28-015 and all other required provisions of the Municipal Code of Chicago.

The grantee shall pay to the City of Chicago as compensation for the privilege #1114899 herein granted the sum of three hundred (\$300.00) per annum in advance.

A 25% penalty will be added for payments received after due date.

The permit holder agrees to hold the City of Chicago harmless for any damage, relocation or replacement costs associated with damage, relocation or removal of private property caused by the City performing work in the public way.

Authority herein given and granted for a period of five (5) years from and after Date of Passage.

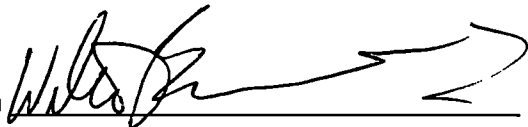Alderman 

Walter Burnett Jr. 27th Ward

By signing the Customer Acceptance on this print, I understand that I am accepting all aspects of this drawing. This includes artwork, specifications, dimensions, spelling, and all other representations herein. I also understand that color reproductions on this print are approximate, and may not match manufacturers samples exactly.

CUSTOMER ACCEPTANCE SIGNATURE: _____

DATE: _____



LANDMARK ACCEPTANCE SIGNATURE: _____

DATE: _____

S.G. SALES INITIALS: _____

DATE: _____



7424 Industrial Avenue
Chesterton, IN 46304
phone 219 782.9577
fax 219 782.6259
www.landmarksign.com

PRINT: **SO-PCP-1A**

SHAUN O'BRIEN
LEG SALES REPRESENTATIVE

07.14.14
DATE

PETCARE PLUS

CLIENT NAME

350 N LAFLIN
CHICAGO, IL

JOB LOCATION


SO 1/2" = 1/8"
DRAWN BY SCALE

- REVISIONS:
1. Thickened stroke 7-16-14 SO
 2. ADDED BACKER PANEL 07.29.14 JM
 3. CHANGED COLOR 8-7-14 SO


Designed
for
110 Volts

Backer Panel Conversion will be made within 6 PC. at time of installation.
Second trip will be charged at time of second.

THIS DRAWING IS THE PROPERTY OF LANDMARK SIGN GROUP, INC. NO REPRODUCTION OR DISSEMINATION IS PERMITTED WITHOUT THE WRITTEN CONSENT OF LANDMARK SIGN GROUP, INC. AN ACCEPTANCE OF THIS DRAWING WILL BE CONSIDERED AS AN ACCEPTANCE OF THE TERMS AND CONDITIONS OF THIS DRAWING.

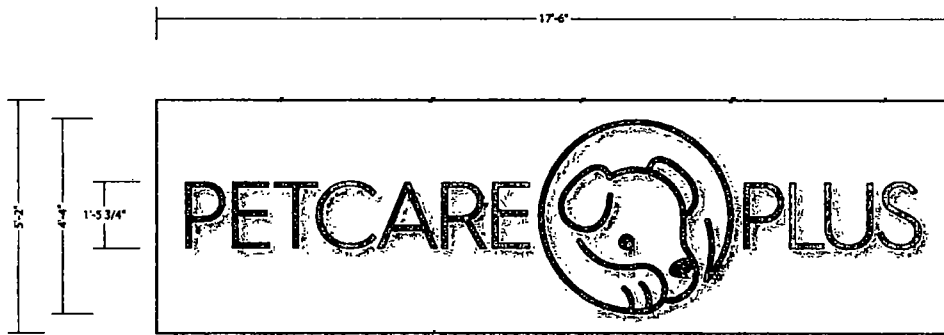

▶ ONE SET OF 1" THICK ACRYLIC FLAT CUT OUT LETTERS PAINTED AN 3393 GREY & AN 60072 BRT. BLUE/
STUD MOUNTED FLUSH TO 2" DEEP SHOEBOX BACKER PANEL PAINTED AKZO NOBEL SATIN WHITE/
CLIP MOUNTED TO BRICK WALL

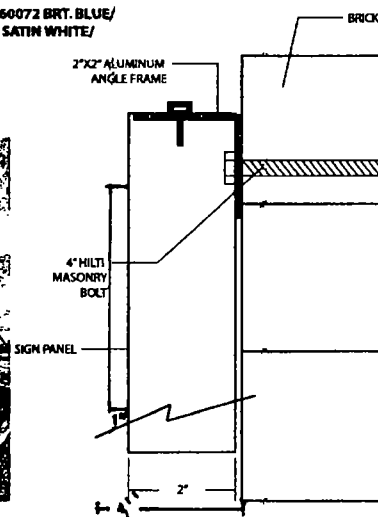

15'



City of Chicago



O2014-8611

Office of the City Clerk

Document Tracking Sheet

| | |
|---------------------------------|---|
| Meeting Date: | 10/8/2014 |
| Sponsor(s): | Burnett (27) |
| Type: | Ordinance |
| Title: | Grant(s) of privilege in public way for Twisted Spoke |
| Committee(s) Assignment: | Committee on Transportation and Public Way |

ORDINANCE
TWISTED SPOKE
Acct. No. 15496 - 1
Permit No. 1115182

Be It Ordained by the City Council of the City of Chicago:

SECTION 1. Permission and authority are hereby given and granted to TWISTED SPOKE, upon the terms and subject to the conditions of this ordinance to maintain and use, as now constructed, three (3) Door Swing(s) on the public right-of-way adjacent to its premises known as 501 N. Ogden Ave..

Said Door Swing(s) at N. Ogden Avenue measure(s):

Three (3) at one (1) foot in length, and three (3) feet in width for a total of nine (9) square feet.

The location of said privilege shall be as shown on prints kept on file with the Department of Business Affairs and Consumer Protection and the Office of the City Clerk.

Said privilege shall be constructed in accordance with plans and specifications approved by the Department of Transportation (Division of Project Development).

This grant of privilege in the public way shall be subject to the provisions of Section 10-28-015 and all other required provisions of the Municipal Code of Chicago.

The grantee shall pay to the City of Chicago as compensation for the privilege #1115182 herein granted the sum of two hundred twenty-five (\$225.00) per annum in advance.

A 25% penalty will be added for payments received after due date.


The permit holder agrees to hold the City of Chicago harmless for any damage, relocation or replacement costs associated with damage, relocation or removal of private property caused by the City performing work in the public way.

Authority herein given and granted for a period of five (5) years from and after 09/09/2014.

Alderman



Walter Burnett Jr. 27th Ward

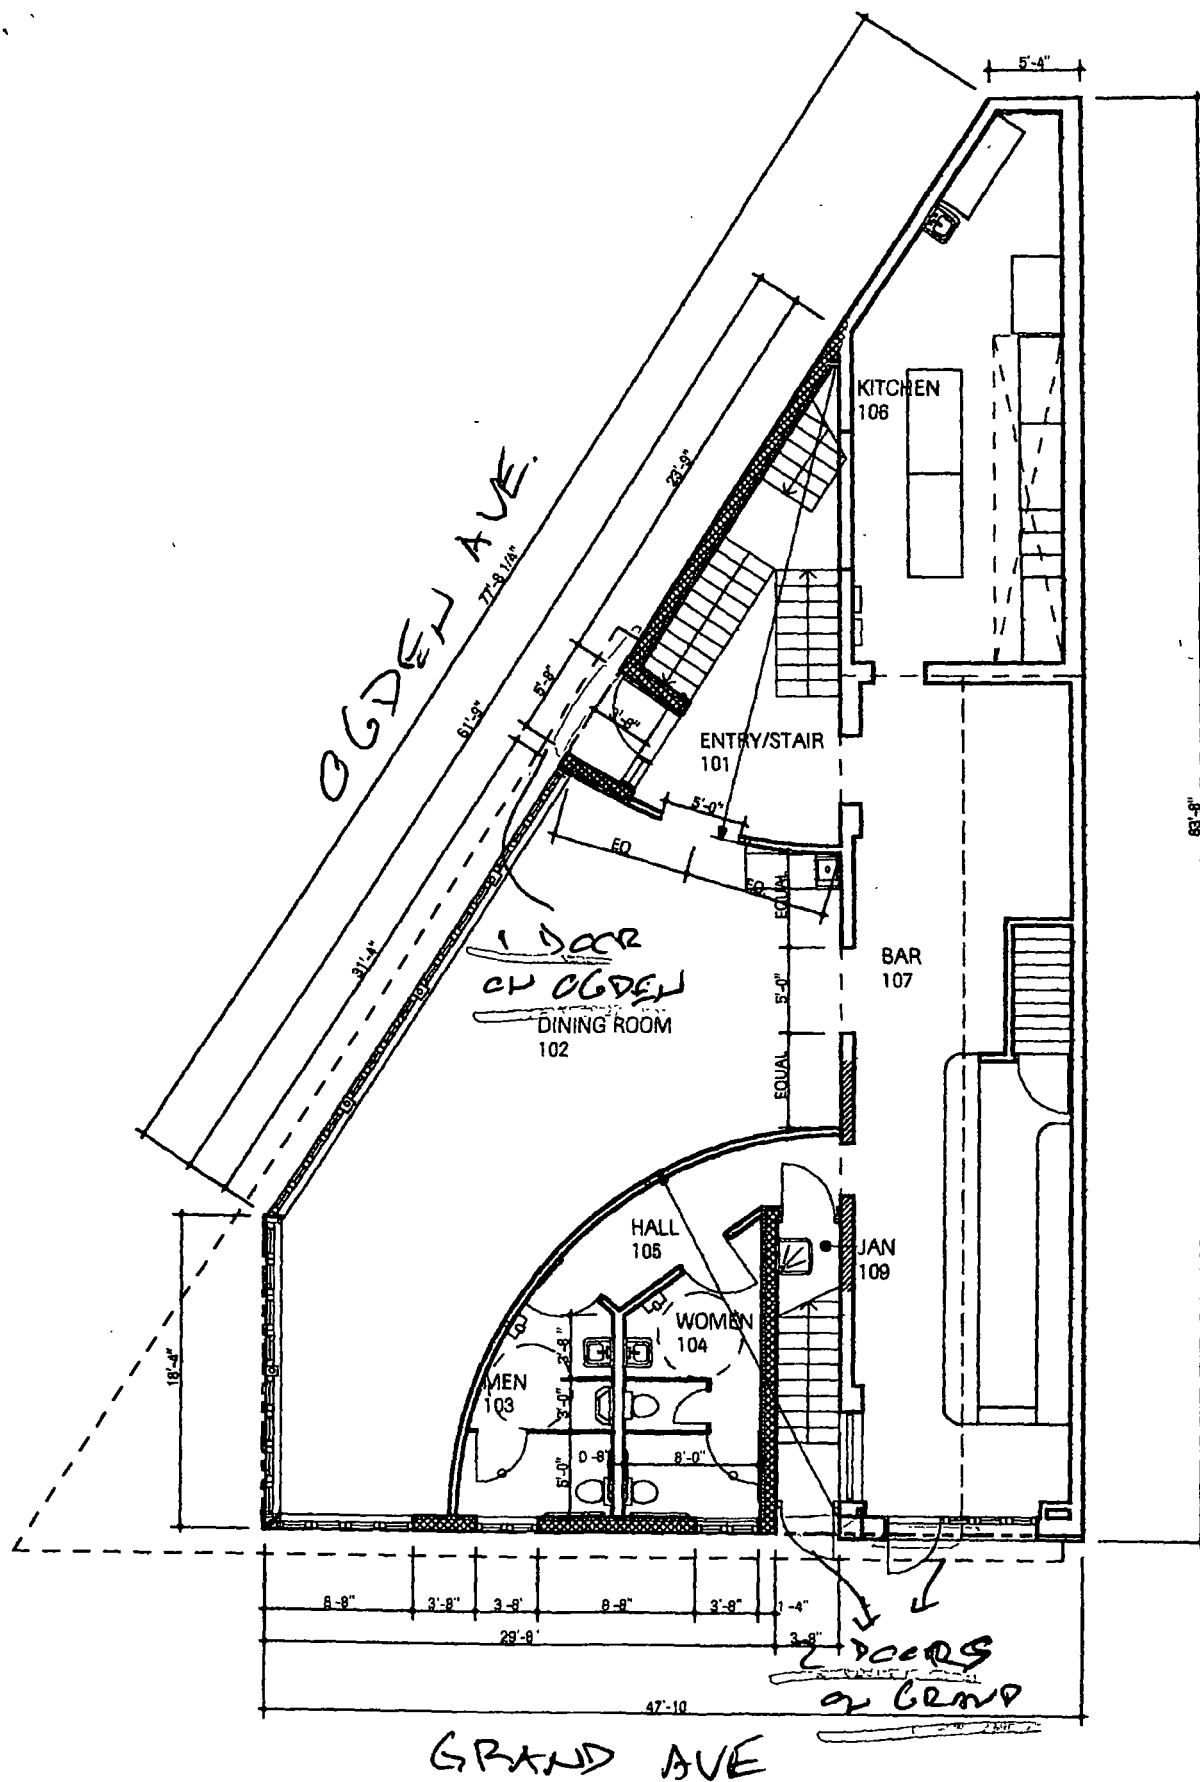

This record is currently unavailable.



City of Chicago



O2014-8433

Office of the City Clerk

Document Tracking Sheet

| | |
|---------------------------------|---|
| Meeting Date: | 10/8/2014 |
| Sponsor(s): | Ervin (28) |
| Type: | Ordinance |
| Title: | Grant(s) of privilege in public way for Family Dollar Store
No. 6618 |
| Committee(s) Assignment: | Committee on Transportation and Public Way |

ORDINANCE
FAMILY DOLLAR STORE #6618
Acct. No. 11071 - 63
Permit No. 1115090

Be It Ordained by the City Council of the City of Chicago:

SECTION 1. Permission and authority are hereby given and granted to FAMILY DOLLAR STORE #6618, upon the terms and subject to the conditions of this ordinance to maintain and use two (2) sign(s) projecting over the public right-of-way attached to its premises known as 4247 W. Madison St..

Said sign structure(s) measures as follows; along W. Madison:

One (1) at twenty-nine point five (29.5) feet in length, four (4) feet in height and eleven (11) feet above grade level.

Said sign structure(s) measures as follows; along W. Madison:

One (1) at five (5) feet in length, six (6) feet in height and twelve (12) feet above grade level.

The location of said privilege shall be as shown on prints kept on file with the Department of Business Affairs and Consumer Protection and the Office of the City Clerk.

Said privilege shall be constructed in accordance with plans and specifications approved by the Department of Transportation (Division of Project Development) and Zoning Department - Signs.

This grant of privilege in the public way shall be subject to the provisions of Section 10-28-015 and all other required provisions of the Municipal Code of Chicago.

The grantee shall pay to the City of Chicago as compensation for the privilege #1115090 herein granted the sum of six hundred (\$600.00) per annum in advance.

A 25% penalty will be added for payments received after due date.

The permit holder agrees to hold the City of Chicago harmless for any damage, relocation or replacement costs associated with damage, relocation or removal of private property caused by the City performing work in the public way.

Authority herein given and granted for a period of five (5) years from and after 05/13/2014.

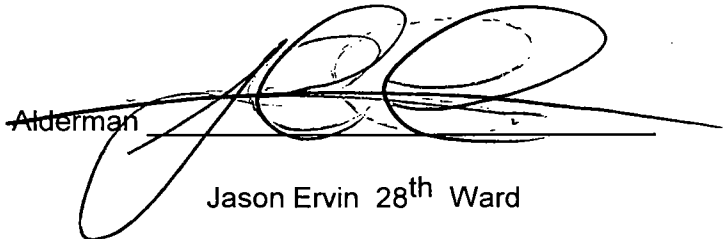

Alderman
Jason Ervin 28th Ward



Image capture: May 2011 © 2014 Google

<https://www.google.com/maps/@41.880655,-87.732654,3a,54y,183.37h,88.26t/data=!3m4!1e1!3m2!1suYT0UX0wl6aMVwHI...> 6/19/2014



City of Chicago



O2014-8440

Office of the City Clerk

Document Tracking Sheet

| | |
|---------------------------------|--|
| Meeting Date: | 10/8/2014 |
| Sponsor(s): | Ervin (28) |
| Type: | Ordinance |
| Title: | Grant(s) of privilege in public way for Gas Plus Mobil |
| Committee(s) Assignment: | Committee on Transportation and Public Way |

ORDINANCE
GAS PLUS MOBIL
Acct. No. 3651 - 1
Permit No. 1115060

Be It Ordained by the City Council of the City of Chicago:

SECTION 1. Permission and authority are hereby given and granted to GAS PLUS MOBIL, upon the terms and subject to the conditions of this ordinance to maintain and use one (1) sign(s) projecting over the public right-of-way attached to its premises known as 3940 W. Washington Blvd..

Said sign structure(s) measures as follows; along W. WASHINGTON:

One (1) at six point two five (6.25) feet in length, twelve point one seven (12.17) feet in height and ten point seven five (10.75) feet above grade level.

The location of said privilege shall be as shown on prints kept on file with the Department of Business Affairs and Consumer Protection and the Office of the City Clerk.

Said privilege shall be constructed in accordance with plans and specifications approved by the Department of Transportation (Division of Project Development) and Zoning Department - Signs.

This grant of privilege in the public way shall be subject to the provisions of Section 10-28-015 and all other required provisions of the Municipal Code of Chicago.


The grantee shall pay to the City of Chicago as compensation for the privilege #1115060 herein granted the sum of three hundred (\$300.00) per annum in advance.

A 25% penalty will be added for payments received after due date.


The permit holder agrees to hold the City of Chicago harmless for any damage, relocation or replacement costs associated with damage, relocation or removal of private property caused by the City performing work in the public way.

Authority herein given and granted for a period of five (5) years from and after 10/07/2014.

Alderman

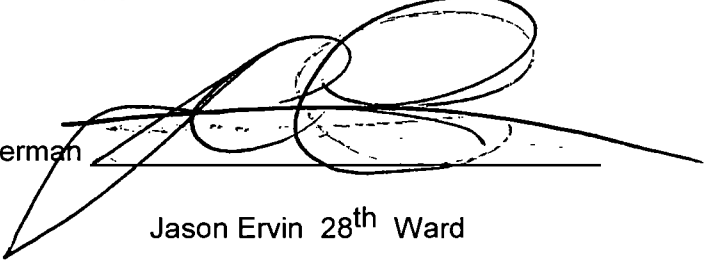

Jason Ervin 28th Ward

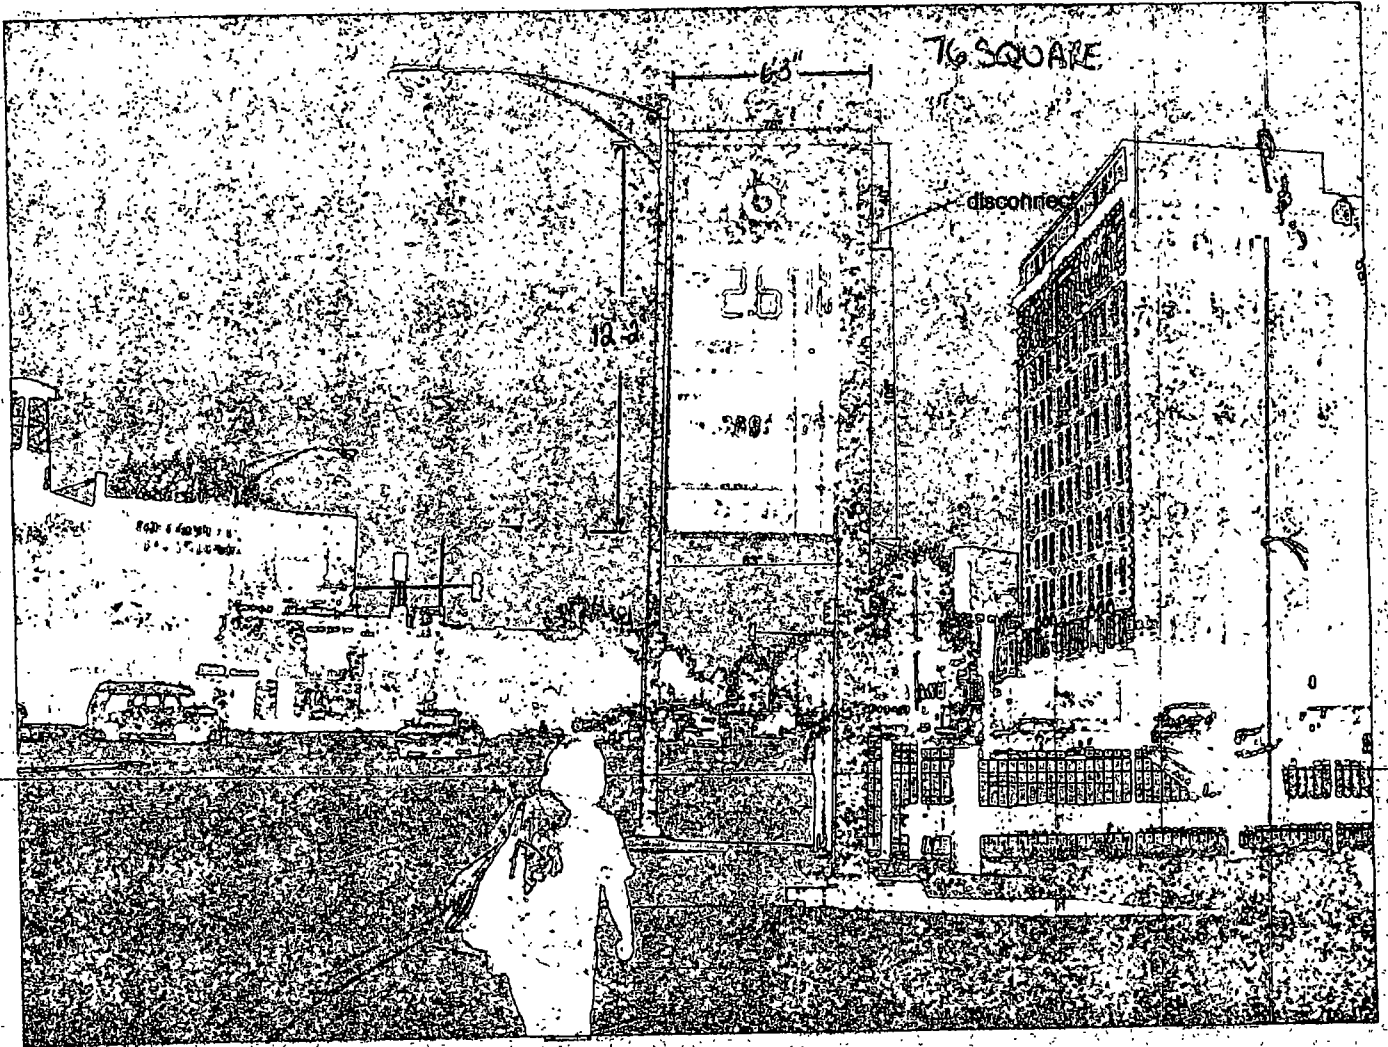



City of Chicago



O2014-8447

Office of the City Clerk

Document Tracking Sheet

| | |
|---------------------------------|---|
| Meeting Date: | 10/8/2014 |
| Sponsor(s): | Ervin (28) |
| Type: | Ordinance |
| Title: | Grant(s) of privilege in public way for Kostner Food Basket -
light fixtures |
| Committee(s) Assignment: | Committee on Transportation and Public Way |

ORDINANCE
KOSTNER FOOD BASKET
Acct. No. 377149 - 1
Permit No. 1115078

Be It Ordained by the City Council of the City of Chicago:

SECTION 1. Permission and authority are hereby given and granted to KOSTNER FOOD BASKET, upon the terms and subject to the conditions of this ordinance to maintain and use, as now constructed, three (3) Light Fixture(s) projecting over the public right-of-way adjacent to its premises known as 22-24 S. Kostner Ave..

Said Light Fixture(s) at S Kostner Ave measure(s):

Two (2) at one (1) foot in length, one (1) foot in width and fifteen (15) feet above grade level.

Said Light Fixture(s) at W Monroe St measure(s):

One (1) at one (1) foot in length, one (1) foot in width and fifteen (15) feet above grade level.

The location of said privilege shall be as shown on prints kept on file with the Department of Business Affairs and Consumer Protection and the Office of the City Clerk.

Said privilege shall be constructed in accordance with plans and specifications approved by the Department of Transportation (Division of Project Development).

This grant of privilege in the public way shall be subject to the provisions of Section 10-28-015 and all other required provisions of the Municipal Code of Chicago.


The grantee shall pay to the City of Chicago as compensation for the privilege #1115078 herein granted the sum of eighty-five (\$85.00) per annum in advance.

A 25% penalty will be added for payments received after due date.


The permit holder agrees to hold the City of Chicago harmless for any damage, relocation or replacement costs associated with damage, relocation or removal of private property caused by the City performing work in the public way.

Authority herein given and granted for a period of five (5) years from and after Date of Passage.

Alderman

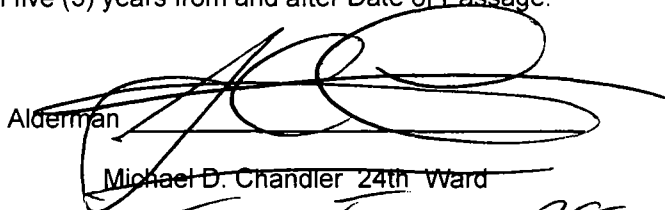
Michael D. Chandler 24th Ward


Jason E. Ervin 28

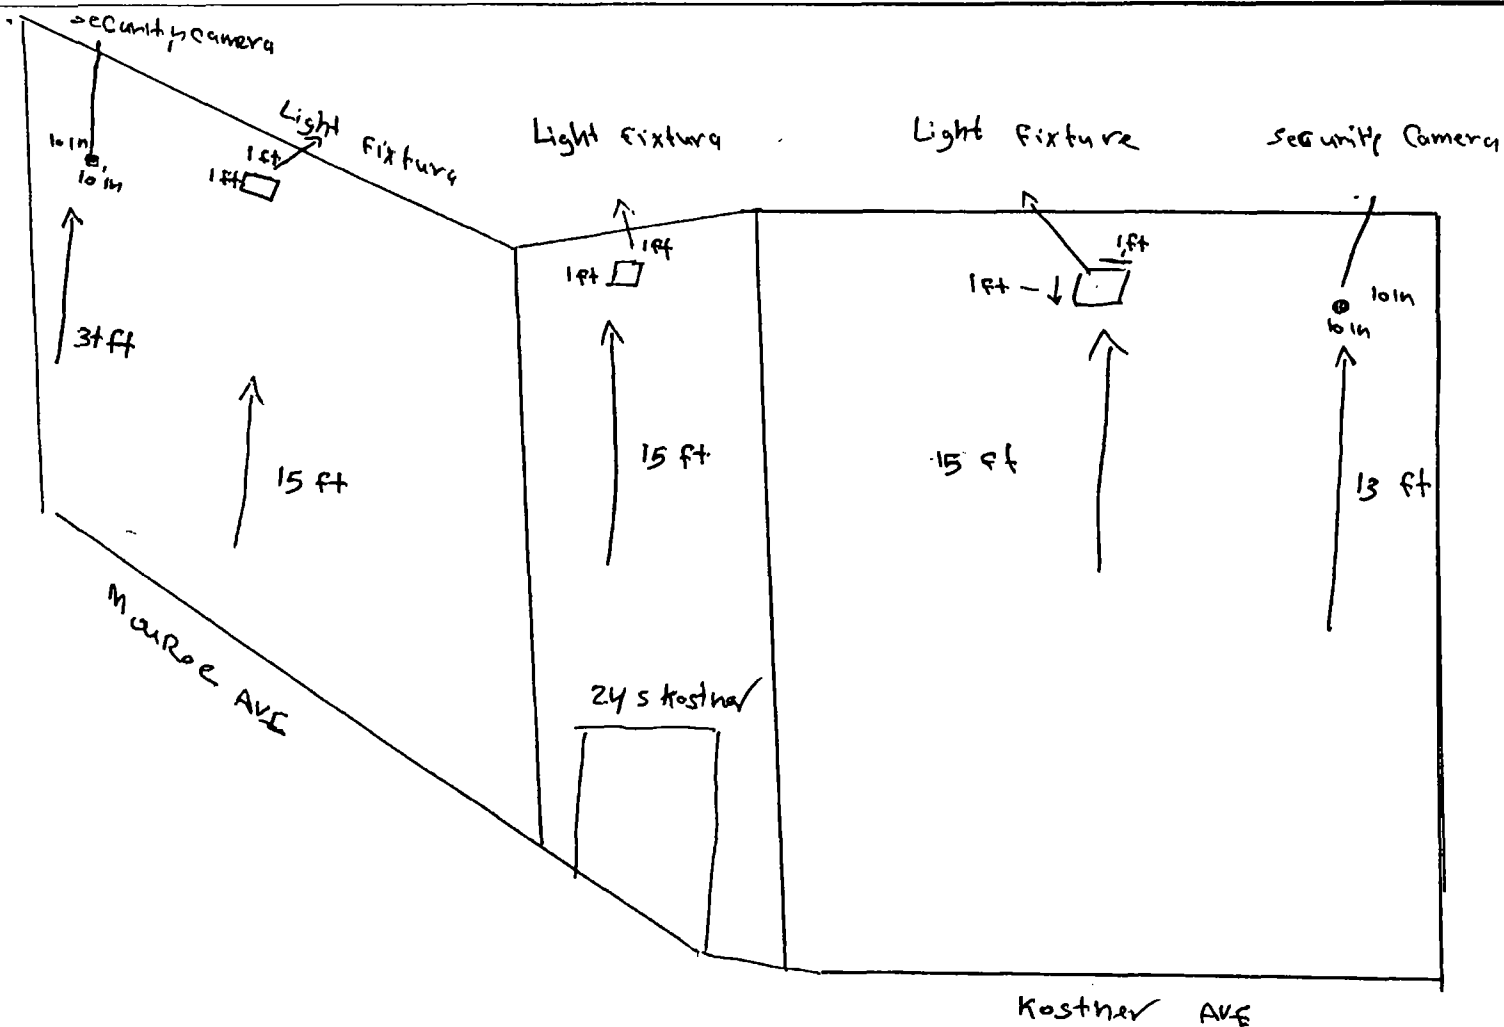

Kostner Food Basket INC

24 S Kostner Ave Chicago IL 60607²



City of Chicago



O2014-8454

Office of the City Clerk

Document Tracking Sheet

| | |
|---------------------------------|--|
| Meeting Date: | 10/8/2014 |
| Sponsor(s): | Ervin (28) |
| Type: | Ordinance |
| Title: | Grant(s) of privilege in public way for Kostner Food Basket - security cameras |
| Committee(s) Assignment: | Committee on Transportation and Public Way |

ORDINANCE
KOSTNER FOOD BASKET
Acct. No. 377149 - 1
Permit No. 1115079

Be It Ordained by the City Council of the City of Chicago:

SECTION 1. Permission and authority are hereby given and granted to KOSTNER FOOD BASKET, upon the terms and subject to the conditions of this ordinance to maintain and use, as now constructed, two (2) Security Camera(s) projecting over the public right-of-way for security purposes adjacent to its premises known as 22-24 S. Kostner Ave..

Said Security Camera(s) at S Kostner Ave measure(s):

One (1) at point eight three (.83) feet in length, point eight three (.83) feet in width and thirteen (13) feet above grade level.

Said Security Camera(s) at W Monroe St measure(s):

One (1) at point eight three (.83) feet in length, point eight three (.83) feet in width and thirteen (13) feet above grade level.

The location of said privilege shall be as shown on prints kept on file with the Department of Business Affairs and Consumer Protection and the Office of the City Clerk.

Said privilege shall be constructed in accordance with plans and specifications approved by the Department of Planning and Development and Department of Transportation (Division of Project Development).

This grant of privilege in the public way shall be subject to the provisions of Section 10-28-015 and all other required provisions of the Municipal Code of Chicago.


The grantee shall pay to the City of Chicago as compensation for the privilege #1115079 herein granted the sum of zero (\$.00) per annum in advance.

A 25% penalty will be added for payments received after due date.


The permit holder agrees to hold the City of Chicago harmless for any damage, relocation or replacement costs associated with damage, relocation or removal of private property caused by the City performing work in the public way.

Authority herein given and granted for a period of five (5) years from and after Date of Passage.

Alderman

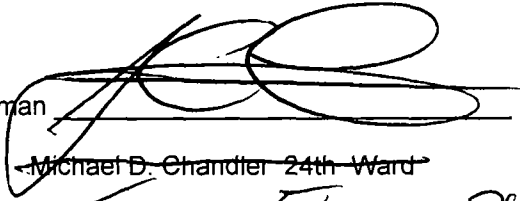
~~Michael D. Chandler 24th Ward~~

Jasen Brown, 28th

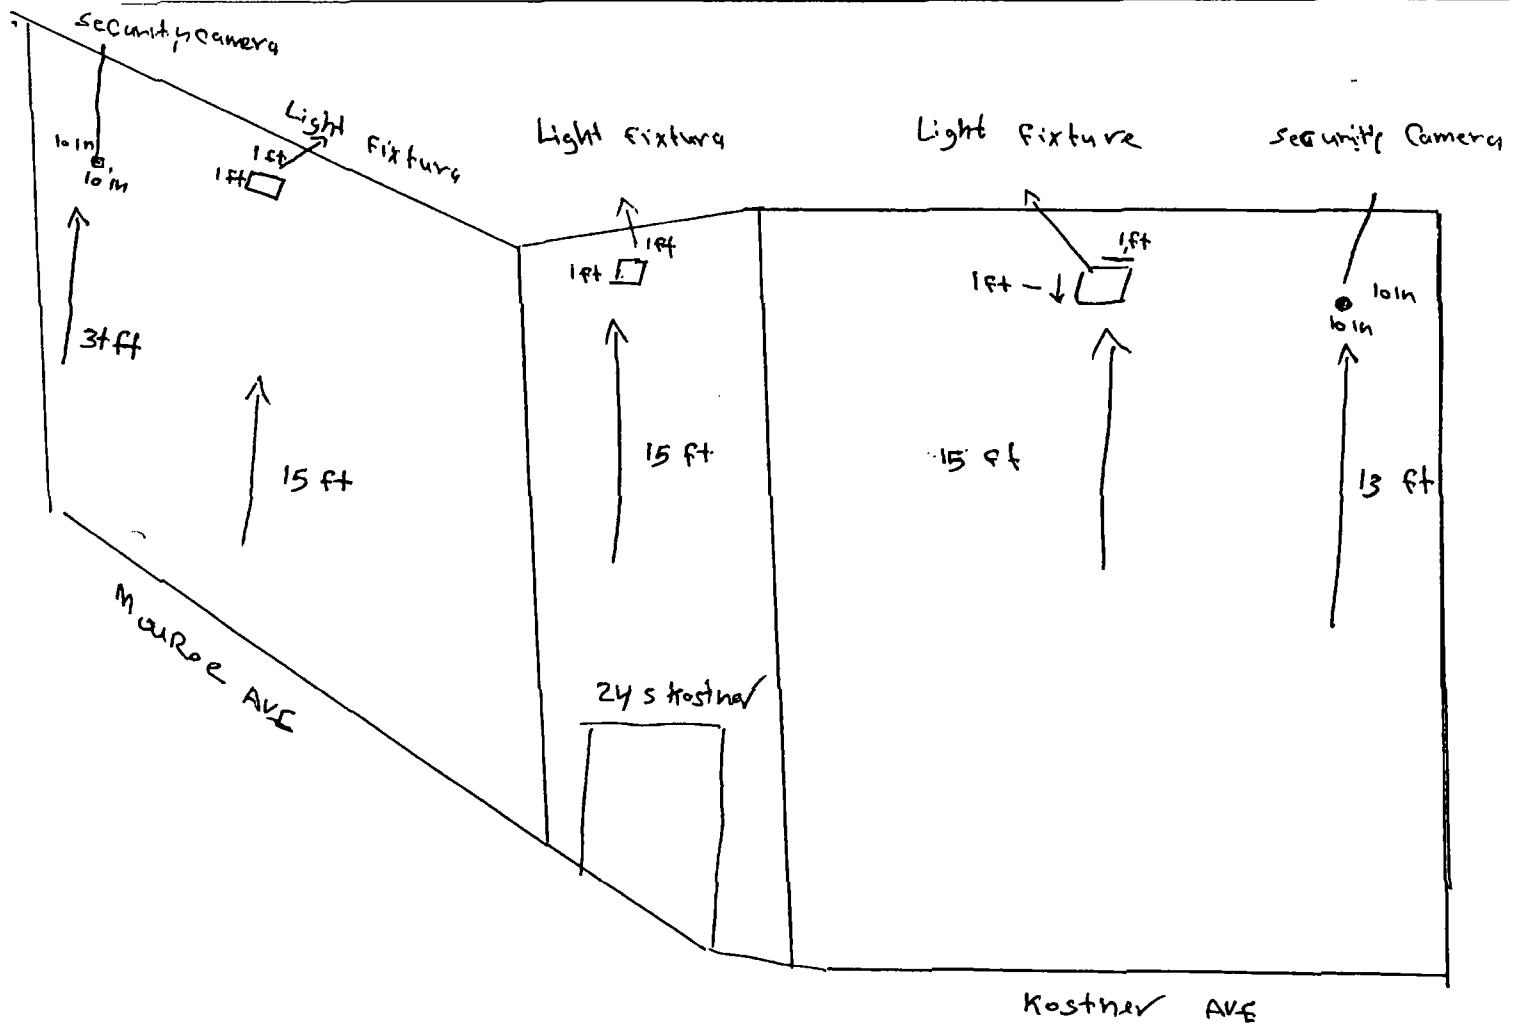

Kostner Food Basket INC

24 S Kostner AVE Chicago IL 60624



City of Chicago



O2014-8463

Office of the City Clerk

Document Tracking Sheet

| | |
|---------------------------------|--|
| Meeting Date: | 10/8/2014 |
| Sponsor(s): | Reboyas (30) |
| Type: | Ordinance |
| Title: | Grant(s) of privilege in public way for Astoria Lounge |
| Committee(s) Assignment: | Committee on Transportation and Public Way |

ORDINANCE
ASTORIA LOUNGE
Acct. No. 210585 - 1
Permit No. 1115315

Be It Ordained by the City Council of the City of Chicago:

SECTION 1. Permission and authority are hereby given and granted to ASTORIA LOUNGE, upon the terms and subject to the conditions of this ordinance to maintain and use one (1) sign(s) projecting over the public right-of-way attached to its premises known as 3208 N. Kostner Ave..

Said sign structure(s) measures as follows; along Belmont:

One (1) at five (5) feet in length, ten (10) feet in height and sixteen point five (16.5) feet above grade level.

The location of said privilege shall be as shown on prints kept on file with the Department of Business Affairs and Consumer Protection and the Office of the City Clerk

Said privilege shall be constructed in accordance with plans and specifications approved by the Department of Transportation (Division of Project Development) and Zoning Department- Signs.

This grant of privilege in the public way shall be subject to the provisions of Section 10-28-015 and all other required provisions of the Municipal Code of Chicago.


The grantee shall pay to the City of Chicago as compensation for the privilege #1115315 herein granted the sum of three hundred (\$300.00) per annum in advance.

A 25% penalty will be added for payments received after due date


The permit holder agrees to hold the City of Chicago harmless for any damage, relocation or replacement costs associated with damage, relocation or removal of private property caused by the City performing work in the public way.

Authority herein given and granted for a period of five (5) years from and after Date of Passage.


Alderman _____

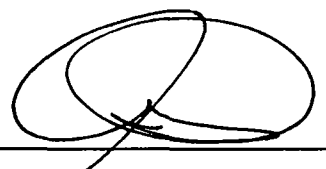
Ariel Reboyras 30th Ward

FAST ENTERTAINMENT ASTORIA
3208 N KOSTNER / 4400 W BELMONT AVE
CHICAGO IL 60641

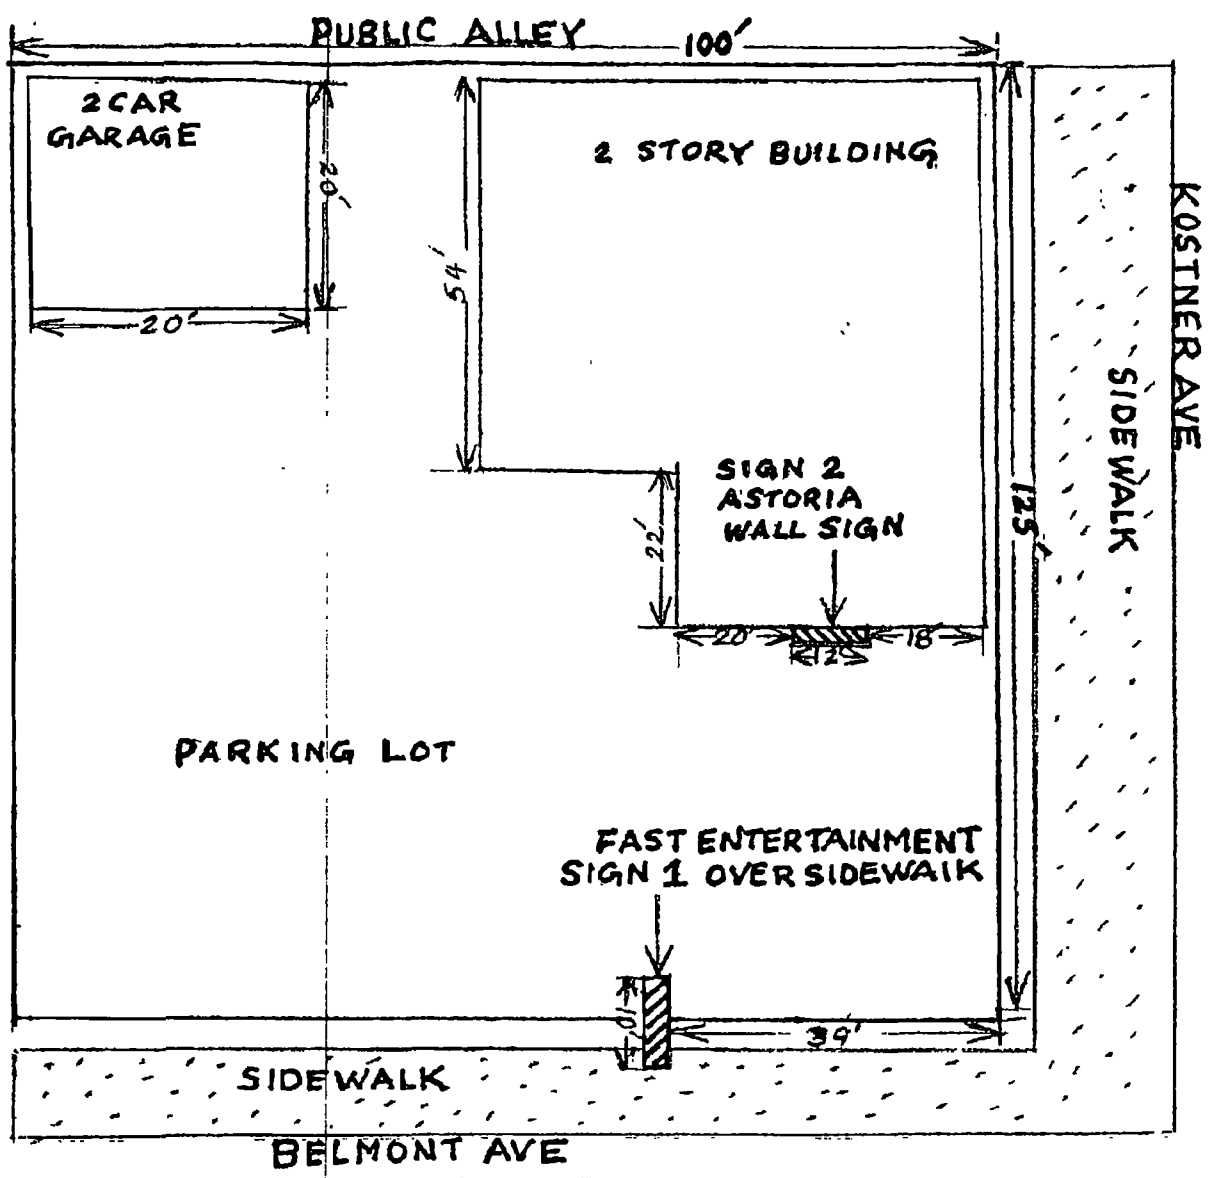

TOP VIEW

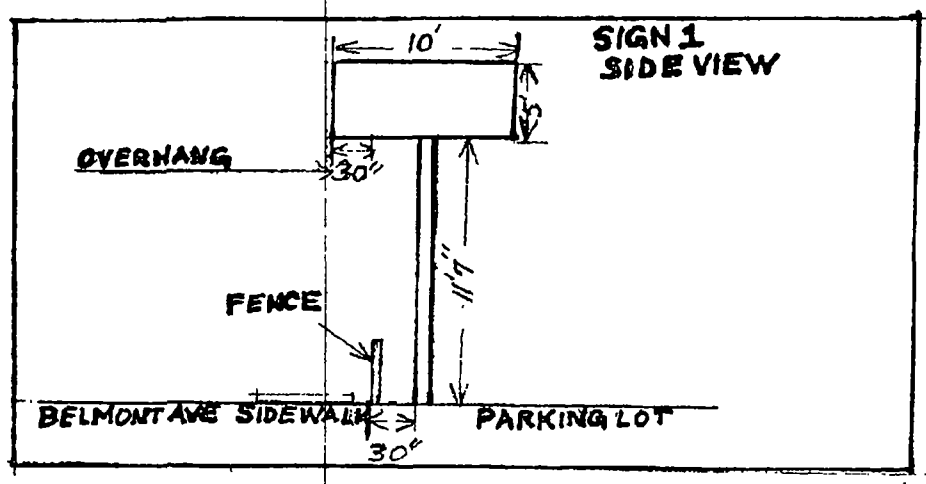



10/08/2014

Alderman **Ariel Reboyas**
Ward # **30**
City of Chicago
City Hall, Room **203**
121 North LaSalle Street
Chicago, Illinois 60602

Re: An ordinance to use and maintain a portion of the public right-of-way for **one (1) sign(s)** for
ASTORIA LOUNGE, adjacent to the premises known as **3208 N. Kostner Ave.**

Dear Alderman **Ariel Reboyas**:

The applicant referenced above has requested the use of the public right-of-way for a **sign(s)**. An ordinance has been prepared by the Department of Business Affairs and Consumer Protection – Small Business Center - Public Way Use Unit for presentation to the City Council. Because this request was made for properties located in your ward, as approved by you as per the attached, I respectfully request that you introduce the attached ordinance at the next City Council meeting.

If you have any questions regarding this ordinance, please contact Anthony Bertuca at (312) 744-5506.

Department of Business Affairs and Consumer Protection



City of Chicago



O2014-8471

Office of the City Clerk

Document Tracking Sheet

| | |
|---------------------------------|---|
| Meeting Date: | 10/8/2014 |
| Sponsor(s): | Reboyra (30) |
| Type: | Ordinance |
| Title: | Grant(s) of privilege in public way for Li Hing, Inc. |
| Committee(s) Assignment: | Committee on Transportation and Public Way |

ORDINANCE
LI HING INC
Acct. No. 384546 - 1
Permit No. 1108511

Be It Ordained by the City Council of the City of Chicago:

SECTION 1. Permission and authority are hereby given and granted to LI HING INC, upon the terms and subject to the conditions of this ordinance to maintain and use one (1) sign(s) projecting over the public right-of-way attached to its premises known as 5754 W. Belmont Ave..

Said sign structure(s) measures as follows; along W. Belmont Avenue:

One (1) at six (6) feet in length, four(4) feet in height and fifteen (15) feet above grade level.

The location of said privilege shall be as shown on prints kept on file with the Department of Business Affairs and Consumer Protection and the Office of the City Clerk

Said privilege shall be constructed in accordance with plans and specifications approved by the Department of Transportation (Division of Project Development) and Zoning Department- Signs.

This grant of privilege in the public way shall be subject to the provisions of Section 10-28-015 and all other required provisions of the Municipal Code of Chicago.


The grantee shall pay to the City of Chicago as compensation for the privilege #1108511 herein granted the sum of one hundred (\$100.00) per annum in advance.


A 25% penalty will be added for payments received after due date

The permit holder agrees to hold the City of Chicago harmless for any damage, relocation or replacement costs associated with damage, relocation or removal of private property caused by the City performing work in the public way.

Authority herein given and granted for a period offive (5) years from and after Date of Passage.

Alderman _____

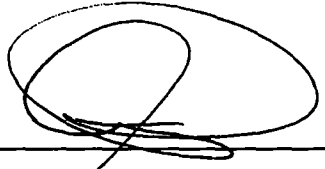
Ariel Reboyras 30th Ward

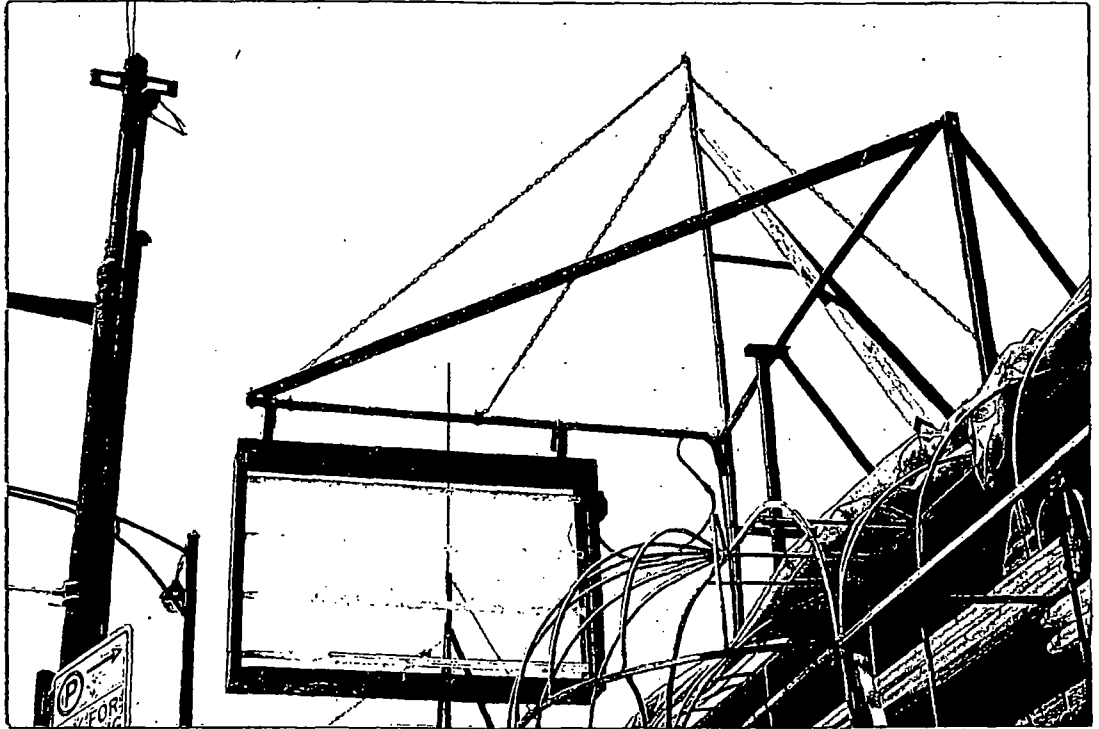



10/08/2014

Alderman **Ariel Reboyas**
Ward # **30**
City of Chicago
City Hall, Room **203**
121 North LaSalle Street
Chicago, Illinois 60602

Re: An ordinance to use and maintain a portion of the public right-of-way for one (1) sign(s) for **LI HING INC**, adjacent to the premises known as **5754 W. Belmont Ave.**.

Dear Alderman **Ariel Reboyas**:

The applicant referenced above has requested the use of the public right-of-way for a **sign(s)**. An ordinance has been prepared by the Department of Business Affairs and Consumer Protection – Small Business Center - Public Way Use Unit for presentation to the City Council. Because this request was made for properties located in your ward, as approved by you as per the attached, I respectfully request that you introduce the attached ordinance at the next City Council meeting.

If you have any questions regarding this ordinance, please contact Anthony Bertuca at (312) 744-5506.

Department of Business Affairs and Consumer Protection



City of Chicago



O2014-8476

Office of the City Clerk

Document Tracking Sheet

| | |
|---------------------------------|--|
| Meeting Date: | 10/8/2014 |
| Sponsor(s): | Reboyas (30) |
| Type: | Ordinance |
| Title: | Grant(s) of privilege in public way for Premier Veterinary Group |
| Committee(s) Assignment: | Committee on Transportation and Public Way |

ORDINANCE
PREMIER VETERINARY GROUP
Acct. No. 347316 - 1
Permit No. 1112899

Be It Ordained by the City Council of the City of Chicago:

SECTION 1. Permission and authority are hereby given and granted to PREMIER VETERINARY GROUP, upon the terms and subject to the conditions of this ordinance to maintain and use two (2) sign(s) projecting over the public right-of-way attached to its premises known as 3927 W. Belmont Ave..

Said sign structure(s) measures as follows; along W BELMONT AVE:

One (1) at eight point zero eight (8.08) feet in length, two (2) feet in height and thirteen (13) feet above grade level.

One (1) at twelve point seven five (12.75) feet in length, one (1) foot in height and thirteen (13) feet above grade level.

The location of said privilege shall be as shown on prints kept on file with the Department of Business Affairs and Consumer Protection and the Office of the City Clerk

Said privilege shall be constructed in accordance with plans and specifications approved by the Department of Transportation (Division of Project Development) and Zoning Department- Signs.

This grant of privilege in the public way shall be subject to the provisions of Section 10-28-015 and all other required provisions of the Municipal Code of Chicago.

The grantee shall pay to the City of Chicago as compensation for the privilege #1112899 herein granted the sum of one hundred seventy-five (\$175.00) per annum in advance.

A 25% penalty will be added for payments received after due date

The permit holder agrees to hold the City of Chicago harmless for any damage, relocation or replacement costs associated with damage, relocation or removal of private property caused by the City performing work in the public way.

Authority herein given and granted for a period offive (5) years from and after Date of Passage.

Alderman

A handwritten signature in black ink, appearing to read 'Ariel Reboyras', is written over a horizontal line.

Ariel Reboyras 30th Ward

1

By signing the CUSTOMER ACCEPTANCE on this print, I understand that I am accepting all aspects of this drawing. This includes artwork, specifications, dimensions, spelling and all other representations herein. I also understand that color reproductions on this print are approximate, and may not match manufacturer's samples exactly.

CUSTOMER ACCEPTANCE SIGNATURE

DATE

IF REQUIRED

LANDFORD ACCEPTANCE SIGNATURE

DATE

LSG SALES INITIALS

DATE

Landmark Sign Group

7434 Industrial Avenue
Chesapeake, IN 46304
phone 219.762.9577
fax 219.762.4259
www.landmarksign.com

PRINT NO. ST-21408-1

ST-21408-1

SCOTT TOTH

LSG SALES REPRESENTATIVE

10.8.15

DATE

PREMIER VETERINARY GROUP
CLIENT NAME

3927 W BELMONT
CHICAGO, IL

JOB LOCATION

AS 1/2" = 1'-0"

DRAWN BY SCALE


REVISIONS

1.

Designed for 110 Volts



Electrical Connection will be visible within 8 PL at time of installation. Signs will be charged at time of material.

THIS DRAWING IS THE PROPERTY OF LANDMARK SIGN GROUP, INC. and reproduction or distribution without the express written consent of Landmark Sign Group, Inc. is prohibited. If this drawing is used for any other project, the user assumes all liability.

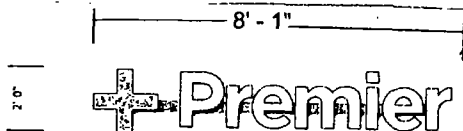

ONE SET OF LED ILLUMINATED PLEX FACE CHANNEL LETTERS ON RACEWAY/ MOUNTED TO BRICK BUILDING FASCIA

- CROSS FACE = MILK WHITE PLEX with APPLIED TRANS DIGITALLY PRINTED PM5 375C GREEN VINYL LETTER FACES = MILK WHITE PLEX
- TRIMCAP = 1" BLACK RETURNS = MAP BLACK
- ILLUMINATION = WHITE LED; RACEWAY = MAP TO MATCH BUILDING FASCIA **TBD**

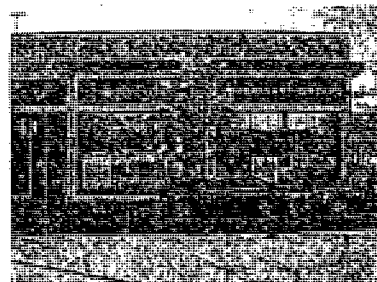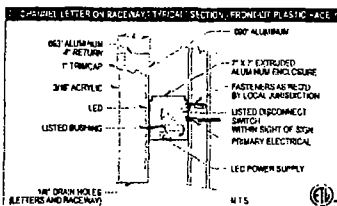

NORTH



Department of Business Affairs and Consumer Protection
Small Business Center- Public Way Use Unit
City Hall- 121 N. LaSalle Street Room 800 • Chicago, IL 60602
(312)-74-GOBIZ (312-744-6249) • (312) 744-1944 (TTY)
<http://www.cityofchicago.org/bacp>

10/08/2014

Alderman Ariel Reboyras
Ward # 30
City of Chicago
City Hall, Room 203
121 North LaSalle Street
Chicago, Illinois 60602

Re: An ordinance to use and maintain a portion of the public right-of-way for **two (2) sign(s)** for
PREMIER VETERINARY GROUP, adjacent to the premises known as **3927 W. Belmont Ave.**

Dear Alderman **Ariel Reboyras**:

The applicant referenced above has requested the use of the public right-of-way for a **sign(s)**. An ordinance has been prepared by the Department of Business Affairs and Consumer Protection– Small Business Center- Public Way Use Unit for presentation to the City Council. Because this request was made for properties located in your ward, as approved by you as per the attached, I respectfully request that you introduce the attached ordinance at the next City Council meeting.

If you have any questions regarding this ordinance, please contact Anthony Bertuca at (312) 744-5506.

Department of Business Affairs and Consumer Protection



City of Chicago



O2014-8481

Office of the City Clerk

Document Tracking Sheet

| | |
|---------------------------------|---|
| Meeting Date: | 10/8/2014 |
| Sponsor(s): | Suarez (31) |
| Type: | Ordinance |
| Title: | Grant(s) of privilege in public way for Frankins Bakery |
| Committee(s) Assignment: | Committee on Transportation and Public Way |

ORDINANCE
FRANKINS BAKERY
Acct. No. 375951 - 1
Permit No. 1113153

Be It Ordained by the City Council of the City of Chicago:

SECTION 1. Permission and authority are hereby given and granted to FRANKINS BAKERY, upon the terms and subject to the conditions of this ordinance to maintain and use one (1) sign(s) projecting over the public right-of-way attached to its premises known as 4353 W. Fullerton Ave..

Said sign structure(s) measures as follows; along W. Fullerton Avenue:

One (1) at six (6) feet in length, two point five (2.5) feet in height and ten (10) feet above grade level.

The location of said privilege shall be as shown on prints kept on file with the Department of Business Affairs and Consumer Protection and the Office of the City Clerk.

Said privilege shall be constructed in accordance with plans and specifications approved by the Department of Transportation (Division of Project Development) and Zoning Department - Signs.

This grant of privilege in the public way shall be subject to the provisions of Section 10-28-015 and all other required provisions of the Municipal Code of Chicago.

The grantee shall pay to the City of Chicago as compensation for the privilege #1113153 herein granted the sum of one hundred (\$100.00) per annum in advance.

A 25% penalty will be added for payments received after due date.

The permit holder agrees to hold the City of Chicago harmless for any damage, relocation or replacement costs associated with damage, relocation or removal of private property caused by the City performing work in the public way.

Authority herein given and granted for a period of five (5) years from and after Date of Passage.

Alderman 
Ray Suarez 31st Ward



10/08/2014

Alderman **Ray Suarez**
Ward # **31**
City of Chicago
City Hall, Room **203**
121 North LaSalle Street
Chicago, Illinois 60602

Re: An ordinance to use and maintain a portion of the public right-of-way for **one (1) sign(s)** for
FRANKINS BAKERY, adjacent to the premises known as **4353 W. Fullerton Ave.**.

Dear Alderman **Ray Suarez**:

The applicant referenced above has requested the use of the public right-of-way for a **sign(s)**. An ordinance has been prepared by the Department of Business Affairs and Consumer Protection – Small Business Center - Public Way Use Unit for presentation to the City Council. Because this request was made for properties located in your ward, as approved by you as per the attached, I respectfully request that you introduce the attached ordinance at the next City Council meeting.

If you have any questions regarding this ordinance, please contact Anthony Bertuca at (312) 744-5506.

Department of Business Affairs and Consumer Protection



City of Chicago



O2014-8490

Office of the City Clerk

Document Tracking Sheet

| | |
|---------------------------------|--|
| Meeting Date: | 10/8/2014 |
| Sponsor(s): | Suarez (31) |
| Type: | Ordinance |
| Title: | Grant(s) of privilege in public way for Subway |
| Committee(s) Assignment: | Committee on Transportation and Public Way |

ORDINANCE
SUBWAY
Acct. No. 308913 - 1
Permit No. 1114511

Be It Ordained by the City Council of the City of Chicago:

SECTION 1. Permission and authority are hereby given and granted to SUBWAY, upon the terms and subject to the conditions of this ordinance to maintain and use one (1) sign(s) projecting over the public right-of-way attached to its premises known as 4759 W. Fullerton Ave..

Said sign structure(s) measures as follows; along Fullerton:

One (1) at fifteen (15) feet in length, four point two five (4.25) feet in height and nine (9) feet above grade level.

The location of said privilege shall be as shown on prints kept on file with the Department of Business Affairs and Consumer Protection and the Office of the City Clerk.

Said privilege shall be constructed in accordance with plans and specifications approved by the Department of Transportation (Division of Project Development) and Zoning Department - Signs.


This grant of privilege in the public way shall be subject to the provisions of Section 10-28-015 and all other required provisions of the Municipal Code of Chicago.

The grantee shall pay to the City of Chicago as compensation for the privilege #1114511 herein granted the sum of three hundred (\$300.00) per annum in advance.

A 25% penalty will be added for payments received after due date.

The permit holder agrees to hold the City of Chicago harmless for any damage, relocation or replacement costs associated with damage, relocation or removal of private property caused by the City performing work in the public way.


Authority herein given and granted for a period of five (5) years from and after Date of Passage.

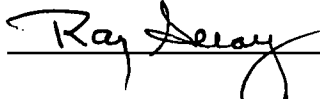Alderman 
Ray Suarez 34th Ward

Install new
SUBWAY;
individual channel letters
mounted to black back splash
connected to existing 120vt from previous sign
illuminated box to be built as a letter, with aluminum return, trim cap and face

;7138 ,white,2037 yellow faces,black trim,
black return and black back splash


Raceway Mounted Letter Cross Section Detail

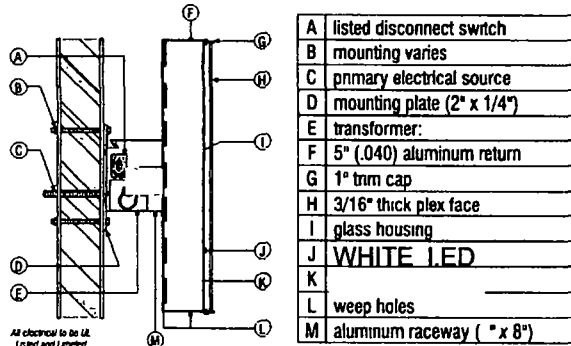

1/2" expansion bolts for installation

This sign is intended to be installed in accordance with
the requirements of Article 600 of the National Electrical Code
and/or other applicable local codes.

This includes proper grounding and bonding of the sign.
Sign will be U.L. certified.

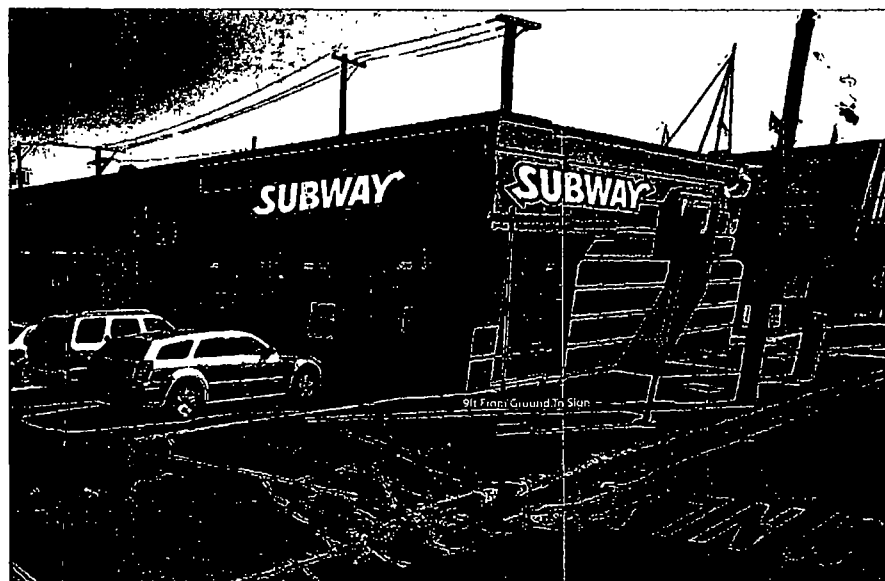

NOTE: Photo for representational purposes only Signs are not to scale and may appear larger or smaller than shown.

15 ft

51"

SUBWAY

Scale: toggle switch

**Liberty-Flag-
And-Banner**

Copyright

| | |
|----------|----|
| Designer | DW |
| Rev | X |
| | X |
| | X |
| | X |

| | |
|-----------|--|
| Location: | |
| Address: | |
| Date: | |

Approval:

| | | |
|--------|-----------|-----------|
| I.D. # | Artwork # | Drawing # |
| - | As Shown | |



10/08/2014

Alderman Ray Suarez
Ward # 31
City of Chicago
City Hall, Room 203
121 North LaSalle Street
Chicago, Illinois 60602

Re: An ordinance to use and maintain a portion of the public right-of-way for **one (1) sign(s)** for
SUBWAY, adjacent to the premises known as **4759 W. Fullerton Ave..**

Dear Alderman **Ray Suarez**:

The applicant referenced above has requested the use of the public right-of-way for a **sign(s)**. An ordinance has been prepared by the Department of Business Affairs and Consumer Protection – Small Business Center - Public Way Use Unit for presentation to the City Council. Because this request was made for properties located in your ward, as approved by you as per the attached, I respectfully request that you introduce the attached ordinance at the next City Council meeting.

If you have any questions regarding this ordinance, please contact Anthony Bertuca at (312) 744-5506.

Department of Business Affairs and Consumer Protection



City of Chicago



O2014-8522

Office of the City Clerk

Document Tracking Sheet

| | |
|---------------------------------|--|
| Meeting Date: | 10/8/2014 |
| Sponsor(s): | Waguespack (32) |
| Type: | Ordinance |
| Title: | Grant(s) of privilege in public way for A Baker's Tale |
| Committee(s) Assignment: | Committee on Transportation and Public Way |

ORDINANCE
A BAKER'S TALE
Acct. No. 388372 - 1
Permit No. 1112862

Be It Ordained by the City Council of the City of Chicago:

SECTION 1. Permission and authority are hereby given and granted to A BAKER'S TALE, upon the terms and subject to the conditions of this ordinance to maintain and use one (1) sign(s) projecting over the public right-of-way attached to its premises known as 2127 W. Division St..

Said sign structure(s) measures as follows; along Division:

One (1) at four (4) feet in length, four (4) feet in height and nine (9) feet above grade level.

The location of said privilege shall be as shown on prints kept on file with the Department of Business Affairs and Consumer Protection and the Office of the City Clerk.

Said privilege shall be constructed in accordance with plans and specifications approved by the Department of Transportation (Division of Project Development) and Zoning Department - Signs.

This grant of privilege in the public way shall be subject to the provisions of Section 10-28-015 and all other required provisions of the Municipal Code of Chicago.


The grantee shall pay to the City of Chicago as compensation for the privilege #1112862 herein granted the sum of one hundred (\$100.00) per annum in advance.

A 25% penalty will be added for payments received after due date.


The permit holder agrees to hold the City of Chicago harmless for any damage, relocation or replacement costs associated with damage, relocation or removal of private property caused by the City performing work in the public way.

Authority herein given and granted for a period of five (5) years from and after Date of Passage.

Alderman 
Scott Waguespack 32nd Ward

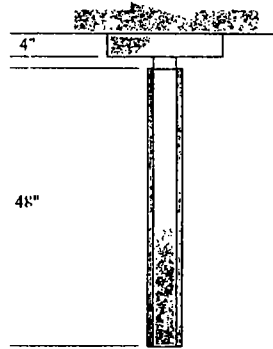


TOP VIEW

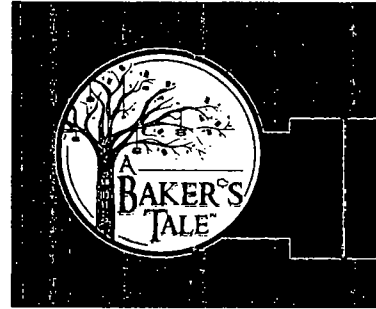


NIGHT SIMULATION



SIDE VIEW

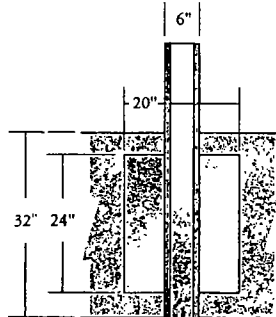

FRONT VIEW

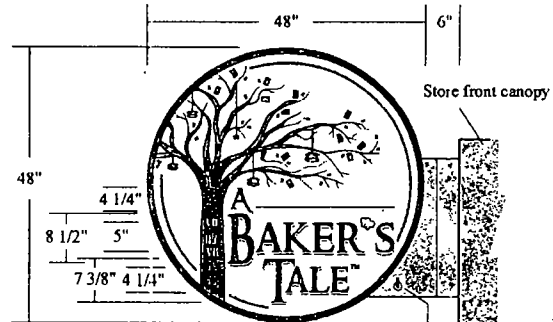

SIDE VIEW

UL listed disconnect switch

ONE (1) DOUBLE-SIDED INTERNALLY ILLUMINATED PROJECTING STORE FRONT SIGN
Scale 1/2" = 1'-0"



MAP Dark
Brown



MAP Brushed
Aluminum



Digital Print

Signgraphix

39255 Country Club Drive, Suite B-35,
Farmington Hills, Michigan 48331-3491
Ph. 248-848-1700 Fax 248-848-1722
www.signgraphix.net

Once Upon a Bakery

DRAWING 2-11-14 (1.0)
17375
JOB
20423

CLIENT SIGNATURE

DATE

2127 West Division Street Chicago, IL

These designs, details and plans represented herein are the property of SignGraphix, Inc.; specifically developed for your personal use in connection with the project being planned for you by SignGraphix, Inc. It is not to be shown to anyone outside your organization, nor is it to be used, reproduced, exhibited or copied in any fashion whatsoever all any part of this design (excepting registered trademarks) remain the property of SignGraphix, Inc.



10/08/2014

Alderman Scott Waguespack
Ward # 32
City of Chicago
City Hall, Room 300
121 North LaSalle Street
Chicago, Illinois 60602

Re: An ordinance to use and maintain a portion of the public right-of-way for **one (1) sign(s)** for **A BAKER'S TALE**, adjacent to the premises known as **2127 W. Division St.**.

Dear Alderman **Scott Waguespack**:

The applicant referenced above has requested the use of the public right-of-way for a **sign(s)**. An ordinance has been prepared by the Department of Business Affairs and Consumer Protection – Small Business Center - Public Way Use Unit for presentation to the City Council. Because this request was made for properties located in your ward, as approved by you as per the attached, I respectfully request that you introduce the attached ordinance at the next City Council meeting.

If you have any questions regarding this ordinance, please contact Anthony Bertuca at (312) 744-5506.

Department of Business Affairs and Consumer Protection



City of Chicago



O2014-8524

Office of the City Clerk

Document Tracking Sheet

| | |
|---------------------------------|--|
| Meeting Date: | 10/8/2014 |
| Sponsor(s): | Waguespack (32) |
| Type: | Ordinance |
| Title: | Grant(s) of privilege in public way for Chicago Music Exchange |
| Committee(s) Assignment: | Committee on Transportation and Public Way |

ORDINANCE
CHICAGO MUSIC EXCHANGE
Acct. No. 354648 - 1
Permit No. 1113481

Be It Ordained by the City Council of the City of Chicago:

SECTION 1. Permission and authority are hereby given and granted to CHICAGO MUSIC EXCHANGE, upon the terms and subject to the conditions of this ordinance to maintain and use two (2) sign(s) projecting over the public right-of-way attached to its premises known as 3316 N. Lincoln Ave..

Said sign structure(s) measures as follows; along N LINCOLN AVE:

Two (2) at three point one seven (3.17) feet in length, two (2) feet in height and eight (8) feet above grade level.

The location of said privilege shall be as shown on prints kept on file with the Department of Business Affairs and Consumer Protection and the Office of the City Clerk.

Said privilege shall be constructed in accordance with plans and specifications approved by the Department of Transportation (Division of Project Development) and Zoning Department - Signs.

This grant of privilege in the public way shall be subject to the provisions of Section 10-28-015 and all other required provisions of the Municipal Code of Chicago.

The grantee shall pay to the City of Chicago as compensation for the privilege #1113481 herein granted the sum of one hundred seventy-five (\$175.00) per annum in advance.

A 25% penalty will be added for payments received after due date.

The permit holder agrees to hold the City of Chicago harmless for any damage, relocation or replacement costs associated with damage, relocation or removal of private property caused by the City performing work in the public way.


Authority herein given and granted for a period of five (5) years from and after Date of Passage.

Alderman 
Scott Waguespack 32nd Ward

APPLICATION TO USE THE PUBLIC RIGHT OF WAY

EXAMPLE OF SIGN DRAWING


3316 N Lincoln Ave

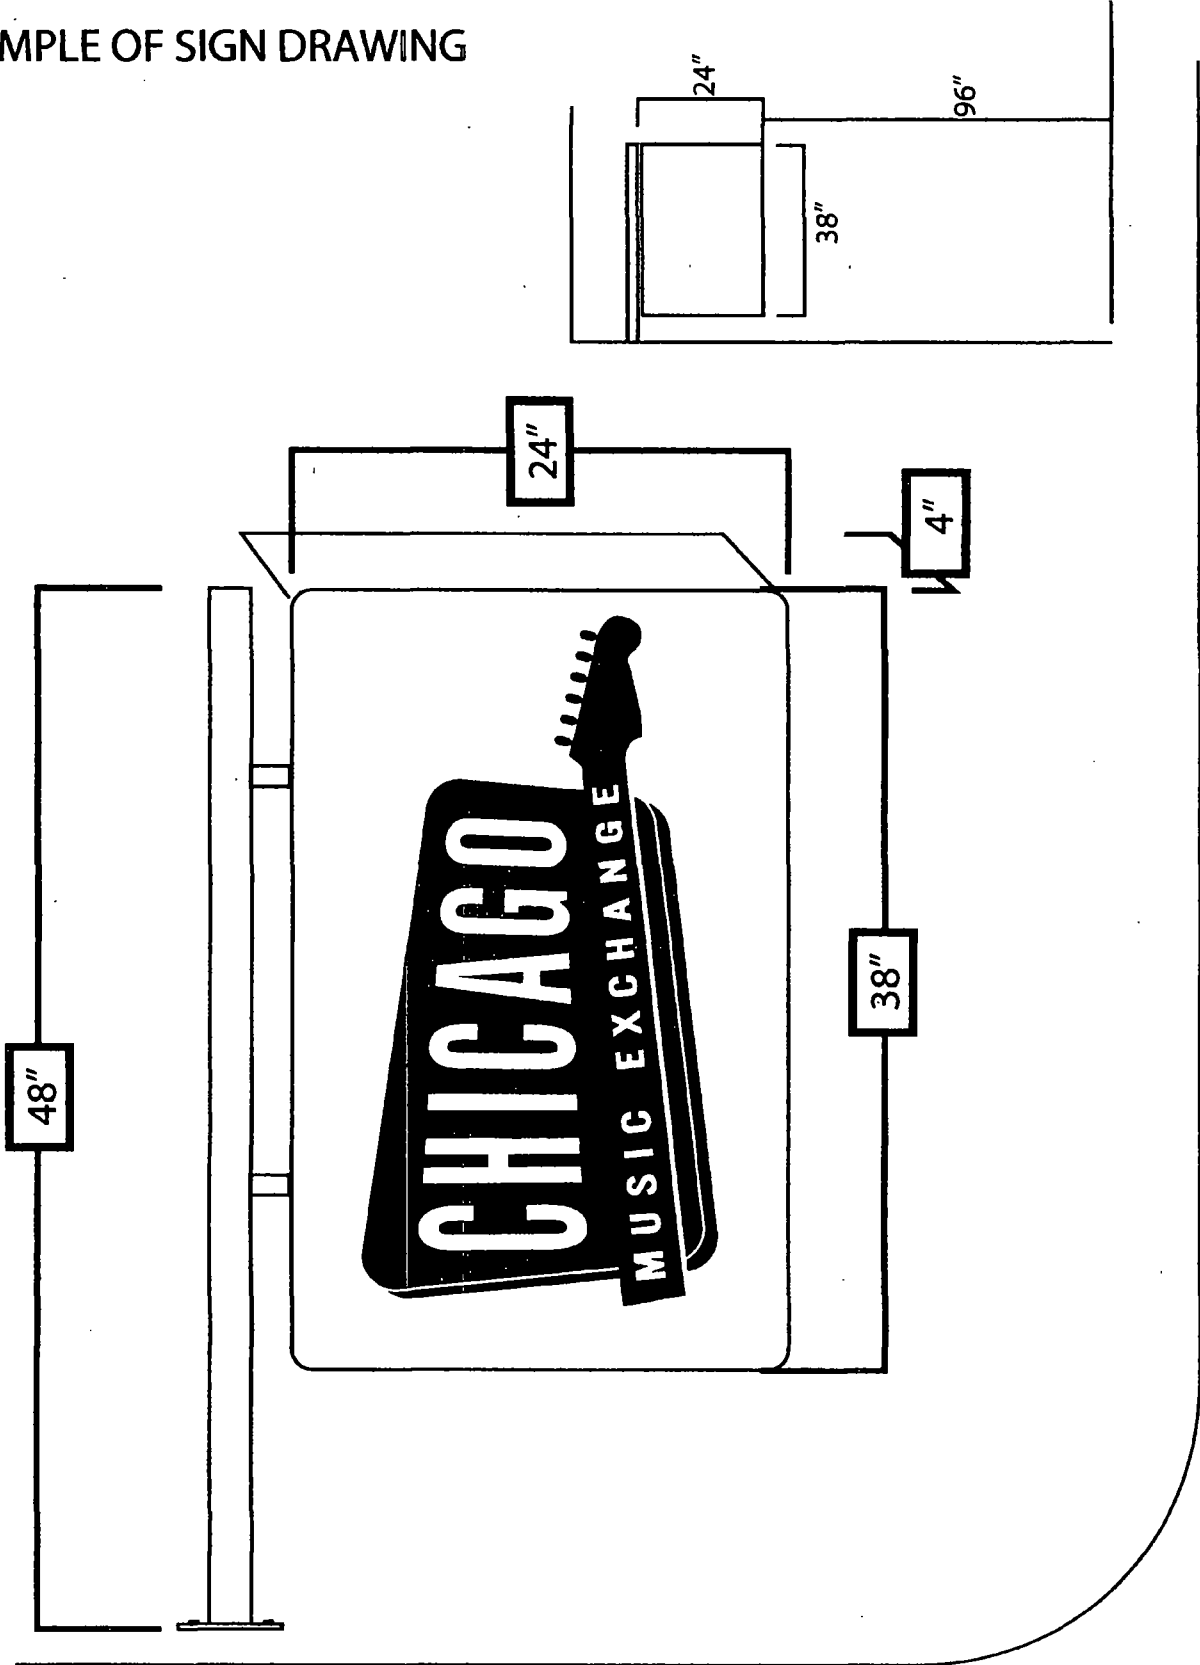

APPLICATION TO USE THE PUBLIC RIGHT OF WAY

EXAMPLE OF SIGN DRAWING

3316 N Lincoln Ave

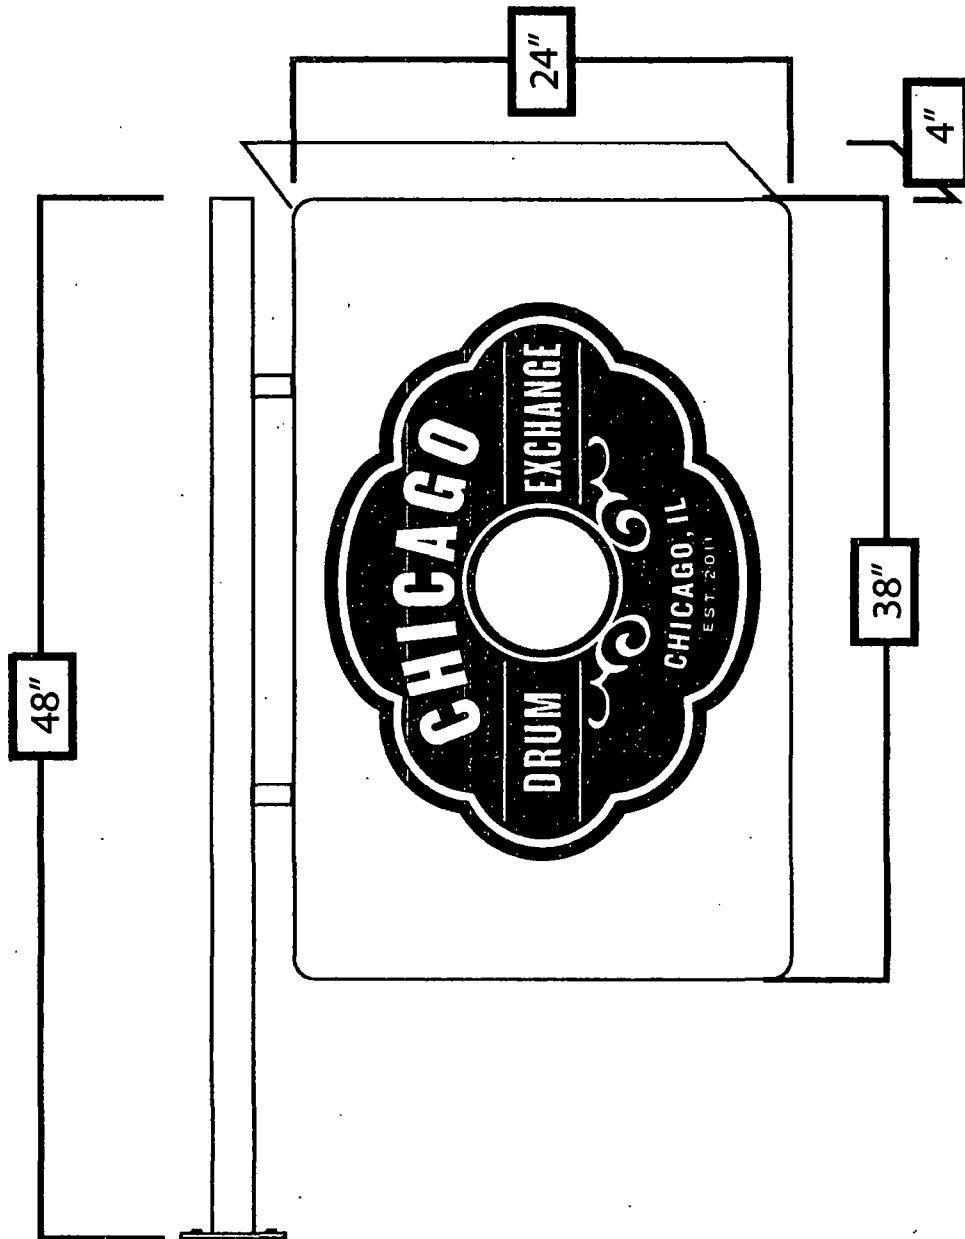



10/08/2014

Alderman **Scott Waguespack**
Ward # 32
City of Chicago
City Hall, Room 300
121 North LaSalle Street
Chicago, Illinois 60602

Re: An ordinance to use and maintain a portion of the public right-of-way for **two (2) sign(s)** for
CHICAGO MUSIC EXCHANGE, adjacent to the premises known as **3316 N. Lincoln Ave..**

Dear Alderman **Scott Waguespack**:

The applicant referenced above has requested the use of the public right-of-way for a **sign(s)**. An ordinance has been prepared by the Department of Business Affairs and Consumer Protection – Small Business Center - Public Way Use Unit for presentation to the City Council. Because this request was made for properties located in your ward, as approved by you as per the attached, I respectfully request that you introduce the attached ordinance at the next City Council meeting.

If you have any questions regarding this ordinance, please contact Anthony Bertuca at (312) 744-5506.

Department of Business Affairs and Consumer Protection



City of Chicago



O2014-8525

Office of the City Clerk

Document Tracking Sheet

| | |
|---------------------------------|---|
| Meeting Date: | 10/8/2014 |
| Sponsor(s): | Waguespack (32) |
| Type: | Ordinance |
| Title: | Grant(s) of privilege in public way for Floriole Bakery LLC |
| Committee(s) Assignment: | Committee on Transportation and Public Way |

ORDINANCE
FLORIOLE BAKERY LLC
Acct. No. 330859 - 2
Permit No. 1115337

Be It Ordained by the City Council of the City of Chicago:

SECTION 1. Permission and authority are hereby given and granted to FLORIOLE BAKERY LLC, upon the terms and subject to the conditions of this ordinance to maintain and use, as now constructed, four (4) Light Fixture(s) projecting over the public right-of-way adjacent to its premises known as 1220 W. Webster Ave..

Said Light Fixture(s) at W. WEBSTER measure(s):

Four (4) at one point nine two (1.92) foot in length, point eight (.8) feet in width and eleven point one seven (11.17) feet above grade level.

The location of said privilege shall be as shown on prints kept on file with the Department of Business Affairs and Consumer Protection and the Office of the City Clerk.

Said privilege shall be constructed in accordance with plans and specifications approved by the Department of Transportation (Division of Project Development).

This grant of privilege in the public way shall be subject to the provisions of Section 10-28-015 and all other required provisions of the Municipal Code of Chicago.


The grantee shall pay to the City of Chicago as compensation for the privilege #1115337 herein granted the sum of ninety (\$90.00) per annum in advance.

A 25% penalty will be added for payments received after due date.

The permit holder agrees to hold the City of Chicago harmless for any damage, relocation or replacement costs associated with damage, relocation or removal of private property caused by the City performing work in the public way.

Authority herein given and granted for a period of five (5) years from and after 09/09/2014.

Alderman

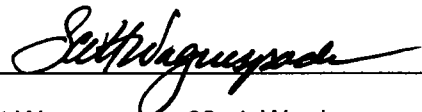

Scott Waguespack 32nd Ward

1000





10/08/2014

Alderman Scott Waguespack
Ward # 32
City of Chicago
City Hall, Room 300
121 North LaSalle Street
Chicago, Illinois 60602

Re: An ordinance to use and maintain a portion of the public right-of-way for **four (4) light fixture(s)** for **FLORIOLE BAKERY LLC**, adjacent to the premises known as **1220 W. Webster Ave.**

Dear Alderman **Scott Waguespack**:

The applicant referenced above has requested the use of the public right-of-way for a **light fixture(s)**. An ordinance has been prepared by the Department of Business Affairs and Consumer Protection – Small Business Center - Public Way Use Unit for presentation to the City Council. Because this request was made for properties located in your ward, as approved by you as per the attached, I respectfully request that you introduce the attached ordinance at the next City Council meeting.

If you have any questions regarding this ordinance, please contact Anthony Bertuca at (312) 744-5506.

Department of Business Affairs and Consumer Protection



City of Chicago



O2014-8529

Office of the City Clerk

Document Tracking Sheet

| | |
|---------------------------------|--|
| Meeting Date: | 10/8/2014 |
| Sponsor(s): | Waguespack (32) |
| Type: | Ordinance |
| Title: | Grant(s) of privilege in public way for JP Burke's Patio & Tap |
| Committee(s) Assignment: | Committee on Transportation and Public Way |

ORDINANCE
JP BURKE'S PATIO & TAP
Acct. No. 252370 - 1
Permit No. 1115224

Be It Ordained by the City Council of the City of Chicago:

SECTION 1. Permission and authority are hereby given and granted to JP BURKE'S PATIO & TAP, upon the terms and subject to the conditions of this ordinance to maintain and use one (1) sign(s) projecting over the public right-of-way attached to its premises known as 2913 N. Lincoln Ave..

Said sign structure(s) measures as follows; along N. Lincoln Avenue:

One (1) at ten (10) feet in length, two point five eight (2.58) feet in height and seven point two five (7.25) feet above grade level.

The location of said privilege shall be as shown on prints kept on file with the Department of Business Affairs and Consumer Protection and the Office of the City Clerk

Said privilege shall be constructed in accordance with plans and specifications approved by the Department of Transportation (Division of Project Development) and Zoning Department- Signs.

This grant of privilege in the public way shall be subject to the provisions of Section 10-28-015 and all other required provisions of the Municipal Code of Chicago.

The grantee shall pay to the City of Chicago as compensation for the privilege #1115224 herein granted the sum of three hundred (\$300.00) per annum in advance.

A 25% penalty will be added for payments received after due date

The permit holder agrees to hold the City of Chicago harmless for any damage, relocation or replacement costs associated with damage, relocation or removal of private property caused by the City performing work in the public way.

Authority herein given and granted for a period of five (5) years from and after 09/09/2014.

Alderman 
Scott Waguespack 32nd Ward

GENERAL NOTES:

1. ALL WORK SHALL BE IN ACCORDANCE WITH THE LATEST EDITIONS OF THE NATIONAL BUILDING CODES AND ALL CITY ORDINANCES.
2. ALL MATERIALS SHALL BE OF THE BEST QUALITY AND SHALL BE SUBJECT TO INSPECTION AND APPROVAL BY THE CITY ENGINEER.
3. ALL WORK SHALL BE COMPLETED WITHIN THE SPECIFIED TIME FRAME.
4. ALL WORK SHALL BE DONE IN ACCORDANCE WITH THE CITY ENGINEER'S REQUIREMENTS.
5. ALL WORK SHALL BE DONE IN ACCORDANCE WITH THE CITY ENGINEER'S REQUIREMENTS.

NOTATIONS FOR JOINT REPAIRS:




1. ALL JOINTS SHALL BE REPAIRED IN ACCORDANCE WITH THE CITY ENGINEER'S REQUIREMENTS.

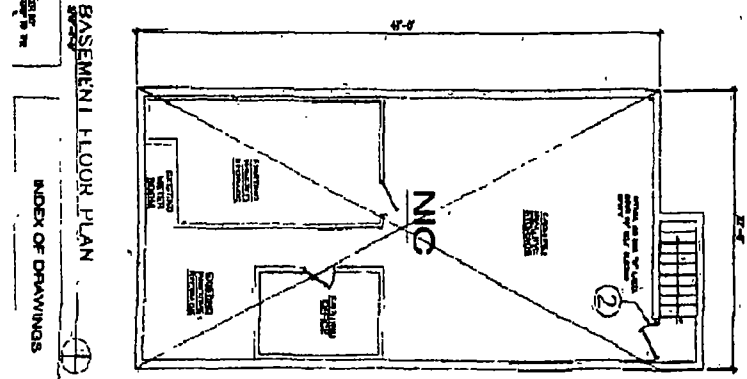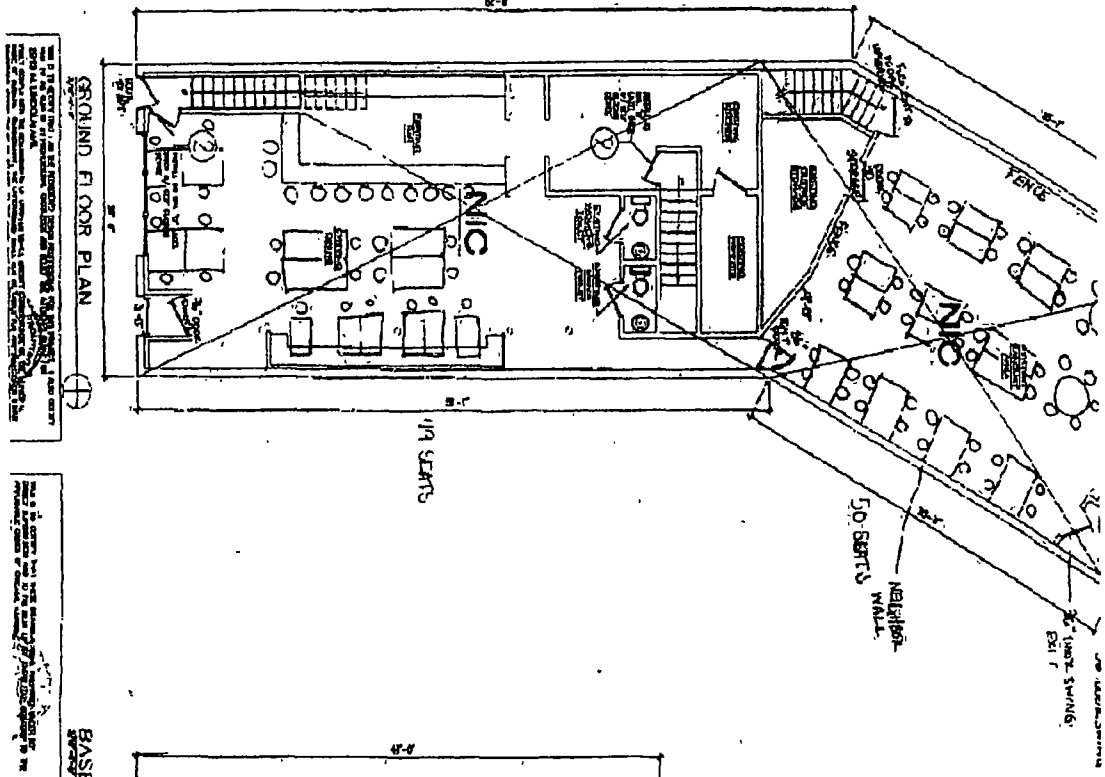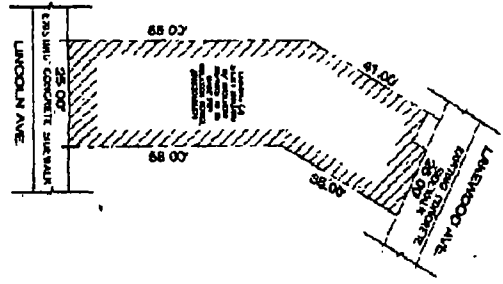



10/08/2014

Alderman **Scott Waguespack**
Ward # **32**
City of Chicago
City Hall, Room **300**
121 North LaSalle Street
Chicago, Illinois 60602

Re: An ordinance to use and maintain a portion of the public right-of-way for **one (1) sign(s)** for **JP BURKE'S PATIO & TAP**, adjacent to the premises known as **2913 N. Lincoln Ave.**

Dear Alderman **Scott Waguespack**:

The applicant referenced above has requested the use of the public right-of-way for a **sign(s)**. An ordinance has been prepared by the Department of Business Affairs and Consumer Protection – Small Business Center - Public Way Use Unit for presentation to the City Council. Because this request was made for properties located in your ward, as approved by you as per the attached, I respectfully request that you introduce the attached ordinance at the next City Council meeting.

If you have any questions regarding this ordinance, please contact Anthony Bertuca at (312) 744-5506.

Department of Business Affairs and Consumer Protection



City of Chicago



O2014-8534

Office of the City Clerk

Document Tracking Sheet

| | |
|---------------------------------|---|
| Meeting Date: | 10/8/2014 |
| Sponsor(s): | Waguespack (32) |
| Type: | Ordinance |
| Title: | Grant(s) of privilege in public way for Lakeview Chamber of Commerce - 2868 N Lincoln Ave |
| Committee(s) Assignment: | Committee on Transportation and Public Way |

ORDINANCE
LAKEVIEW CHAMBER OF COMMERCE
Acct. No. 270704 - 56
Permit No. 1115161

Be It Ordained by the City Council of the City of Chicago:

SECTION 1. Permission and authority are hereby given and granted to LAKEVIEW CHAMBER OF COMMERCE, upon the terms and subject to the conditions of this ordinance to construct, install, maintain and use one (1) Bicycle Rack(s) on the public right-of-way adjacent to its premises known as 2868 N. Lincoln Ave..

Said Bicycle Rack(s) at N LINCOLN AVE measure(s):

One (1) at three (3) feet in length, and three (3) feet in width for a total of nine (9) square feet.

The location of said privilege shall be as shown on prints kept on file with the Department of Business Affairs and Consumer Protection and the Office of the City Clerk.

Said privilege shall be constructed in accordance with plans and specifications approved by the Department of Planning and Development and Department of Transportation (Division of Project Development).

This grant of privilege in the public way shall be subject to the provisions of Section 10-28-015 and all other required provisions of the Municipal Code of Chicago.

The grantee shall pay to the City of Chicago as compensation for the privilege #1115161 herein granted the sum of zero (\$0.00) per annum in advance.

A 25% penalty will be added for payments received after due date.

The permit holder agrees to hold the City of Chicago harmless for any damage, relocation or replacement costs associated with damage, relocation or removal of private property caused by the City performing work in the public way.

Authority herein given and granted for a period of five (5) years from and after Date of Passage.

Alderman 
Scott Waguespack 32nd Ward

1000

2868 N. Lincoln Ave

Heritage Littles storefront

Heritage Little's
entrance

11'6"

8'4"


6'

Bike Rack

3'


Curb

Lincoln Ave
→ N

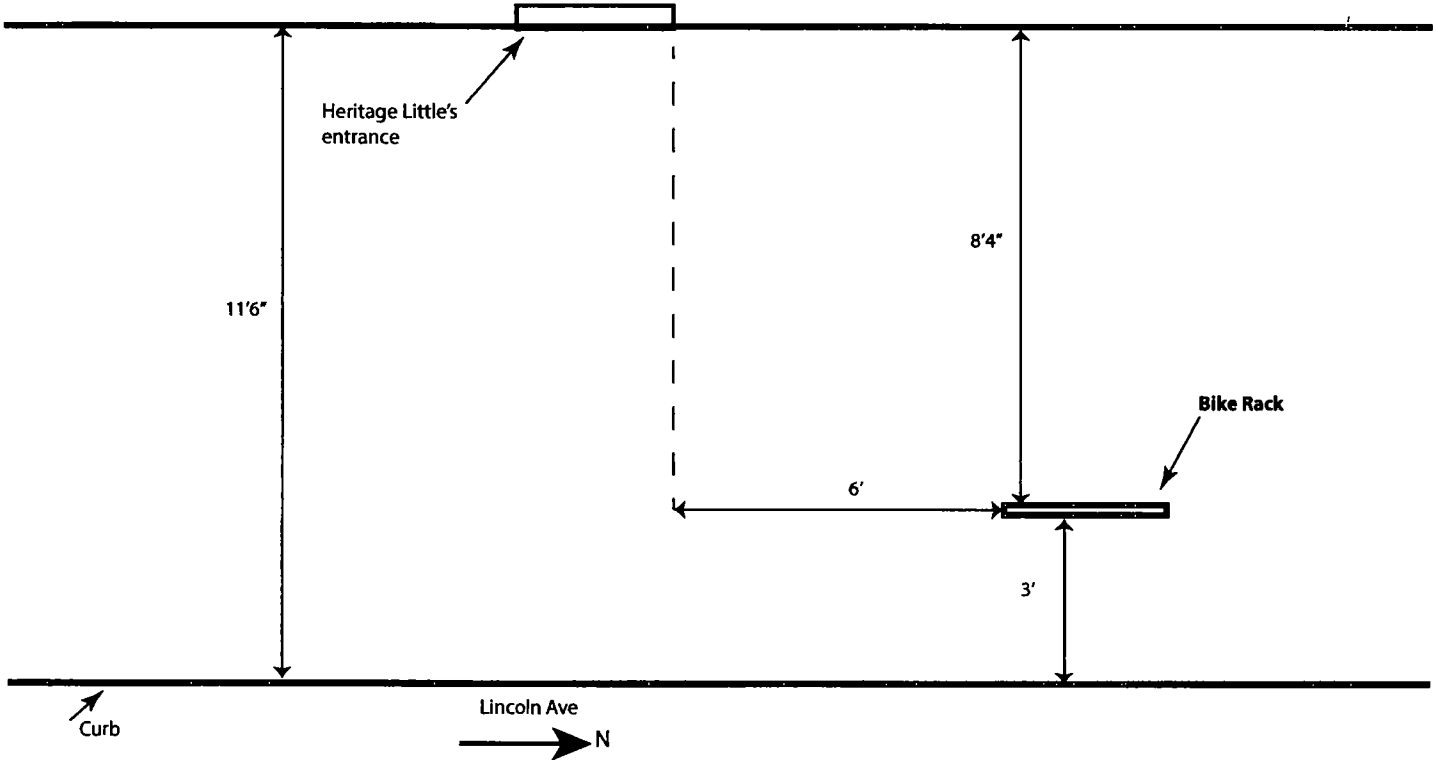

DOWNTOWN RACK

Specifications and Space Use

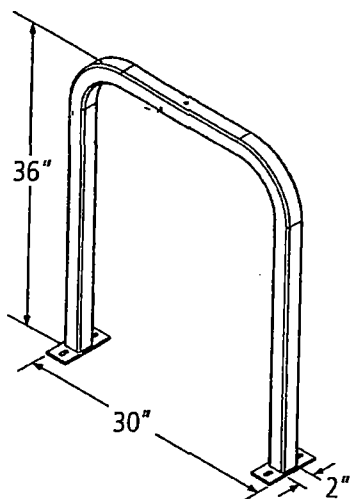

Product Dero Downtown Rack
As manufactured by Dero Bike Racks

Capacity 2 Bikes


Materials 2" x 2" x 3/16" square tube - mild steel
2" x 2" x 11g square tube - stainless steel

Finishes An after fabrication hot dipped galvanized finish is our standard option. 250 TGIC powder coat colors, thermoplastic coating, PVC dip, and stainless steel finishes are also available as alternate options.

Our powder coat finish assures a high level of adhesion and durability by following these steps:

1. Sandblast
2. Epoxy primer electrostatically applied
3. Final thick TGIC polyester powder coat

Stainless Steel: 304 grade stainless steel material finished in either a high polished shine or a satin finish.

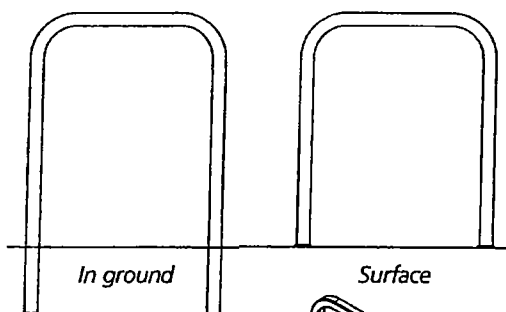


Installation Methods



In ground mount is embedded into concrete base. Specify in ground mount for this option.

Foot Mount has two 2.5"x6"x.25" feet with two anchors per foot. Specify foot mount for this option.

Rail Mounted Downtown Racks are bolted to two parallel rails which can be left freestanding or anchored to the ground. Rails are heavy duty 3"x1.4"x3/16" thick galvanized mounting rails. Specify rail mount for this option.

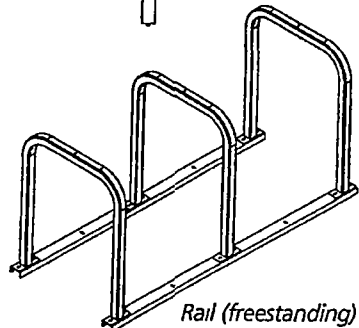

Space Use and Setbacks



Wall Setbacks:

For racks set parallel to a wall:

Minimum: 24"

Recommended: 36"

For racks set perpendicular to a wall:

Minimum: 28"

Recommended: 42"

Distance Between Racks:


Minimum: 24"

Recommended: 36"

Street Setbacks:

Minimum: 24"

Recommended: 36"

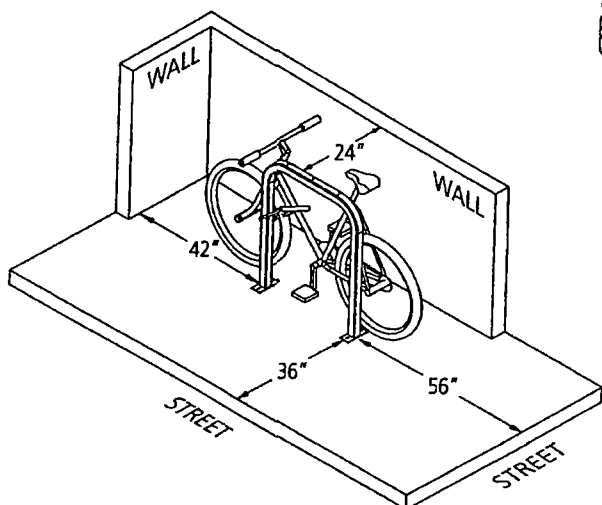

DERO



www.dero.com 1.800.337.6729



10/08/2014

Alderman **Scott Waguespack**
Ward # 32
City of Chicago
City Hall, Room 300
121 North LaSalle Street
Chicago, Illinois 60602

Re: An ordinance to use and maintain a portion of the public right-of-way for **one (1) bicycle rack(s)** for **LAKEVIEW CHAMBER OF COMMERCE**, adjacent to the premises known as **2868 N. Lincoln Ave.**.

Dear Alderman **Scott Waguespack**:

The applicant referenced above has requested the use of the public right-of-way for a **bicycle rack(s)**. An ordinance has been prepared by the Department of Business Affairs and Consumer Protection – Small Business Center - Public Way Use Unit for presentation to the City Council. Because this request was made for properties located in your ward, as approved by you as per the attached, I respectfully request that you introduce the attached ordinance at the next City Council meeting.

If you have any questions regarding this ordinance, please contact Anthony Bertuca at (312) 744-5506.

Department of Business Affairs and Consumer Protection



City of Chicago



O2014-8539

Office of the City Clerk

Document Tracking Sheet

| | |
|---------------------------------|---|
| Meeting Date: | 10/8/2014 |
| Sponsor(s): | Waguespack (32) |
| Type: | Ordinance |
| Title: | Grant(s) of privilege in public way for Lakeview Chamber of Commerce - 2915 N Lincoln Ave |
| Committee(s) Assignment: | Committee on Transportation and Public Way |

ORDINANCE
LAKEVIEW CHAMBER OF COMMERCE
Acct. No. 270704 - 55
Permit No. 1115159

Be It Ordained by the City Council of the City of Chicago:

SECTION 1. Permission and authority are hereby given and granted to LAKEVIEW CHAMBER OF COMMERCE, upon the terms and subject to the conditions of this ordinance to construct, install, maintain and use one (1) Bicycle Rack(s) on the public right-of-way adjacent to its premises known as 2915 N. Lincoln Ave..

Said Bicycle Rack(s) at N LINCOLN AVE measure(s):

One (1) at three (3) feet in length, and three (3) feet in width for a total of nine (9) square feet.

The location of said privilege shall be as shown on prints kept on file with the Department of Business Affairs and Consumer Protection and the Office of the City Clerk.

Said privilege shall be constructed in accordance with plans and specifications approved by the Department of Planning and Development and Department of Transportation (Division of Project Development).


This grant of privilege in the public way shall be subject to the provisions of Section 10-28-015 and all other required provisions of the Municipal Code of Chicago.

The grantee shall pay to the City of Chicago as compensation for the privilege #1115159 herein granted the sum of zero (\$.00) per annum in advance.

A 25% penalty will be added for payments received after due date.


The permit holder agrees to hold the City of Chicago harmless for any damage, relocation or replacement costs associated with damage, relocation or removal of private property caused by the City performing work in the public way.

Authority herein given and granted for a period of five (5) years from and after Date of Passage.

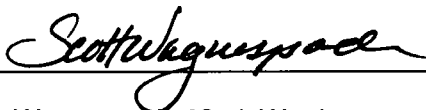Alderman 
Scott Waguespack 32nd Ward


2915 N. Lincoln Ave

2915 N. Lincoln Ave

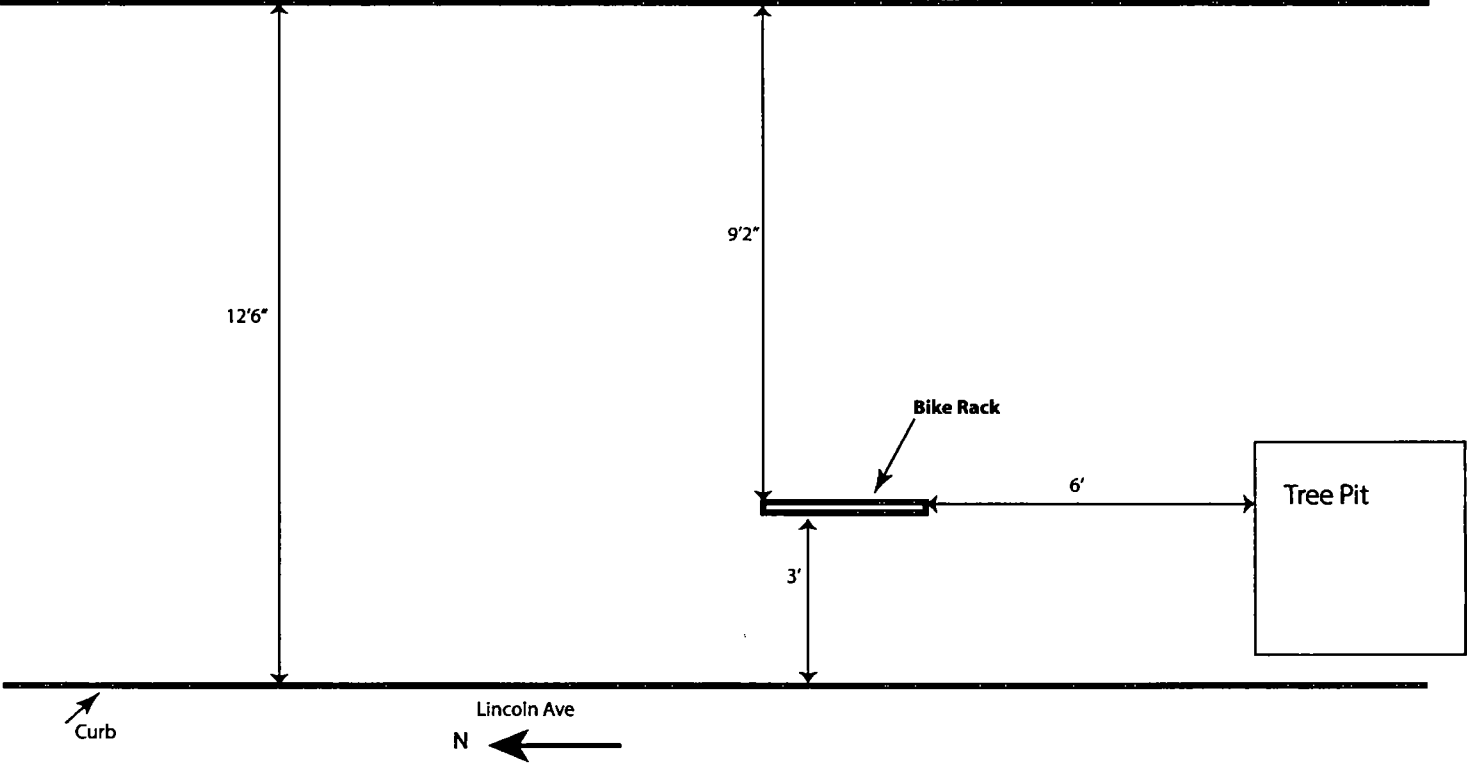

DOWNTOWN RACK

Specifications and Space Use

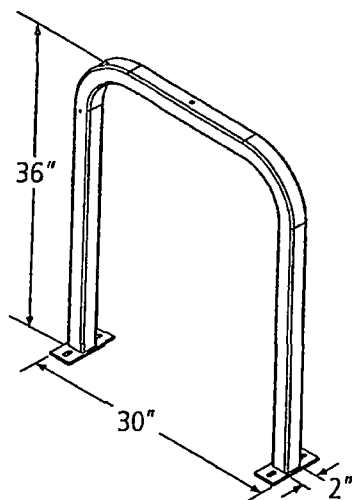

Product Dero Downtown Rack
As manufactured by Dero Bike Racks

Capacity 2 Bikes


Materials
 2" x 2" x 3/16" square tube - mild steel
 2" x 2" x 11g square tube - stainless steel

Finishes
 An after fabrication hot dipped galvanized finish is our standard option. 250 TGIC powder coat colors, thermoplastic coating, PVC dip, and stainless steel finishes are also available as alternate options.

Our powder coat finish assures a high level of adhesion and durability by following these steps:

1. Sandblast
2. Epoxy primer electrostatically applied
3. Final thick TGIC polyester powder coat

Stainless Steel: 304 grade stainless steel material finished in either a high polished shine or a satin finish.

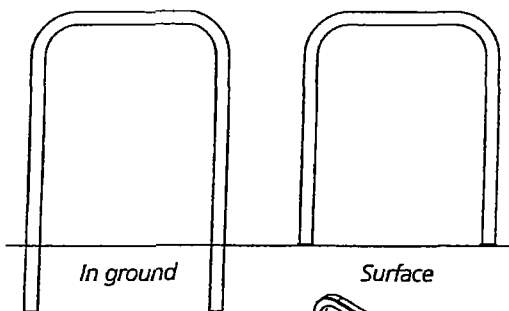


Installation Methods



In ground mount is embedded into concrete base. Specify in ground mount for this option.

Foot Mount has two 2.5"x6"x.25" feet with two anchors per foot. Specify foot mount for this option.

Rail Mounted Downtown Racks are bolted to two parallel rails which can be left freestanding or anchored to the ground. Rails are heavy duty 3"x1 4"x3/16" thick galvanized mounting rails. Specify rail mount for this option.

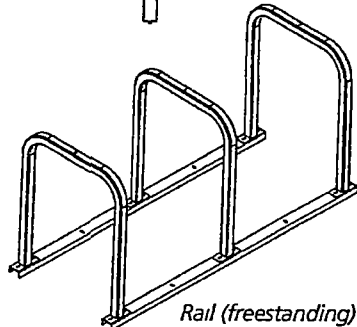

Space Use and Setbacks



Wall Setbacks:

For racks set parallel to a wall:

Minimum: 24"
Recommended: 36"

For racks set perpendicular to a wall:


Minimum: 28"
Recommended: 42"

Distance Between Racks:

Minimum: 24"
Recommended: 36"

Street Setbacks:

Minimum: 24"
Recommended: 36"

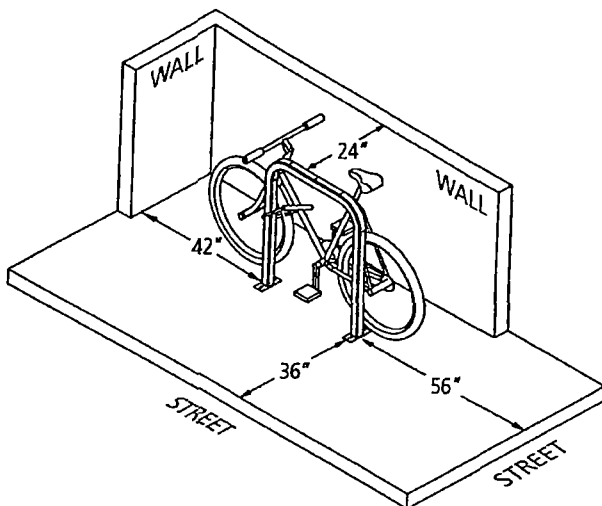

DERO



www.dero.com 1.800.337.6729



Department of Business Affairs and Consumer Protection
Small Business Center - Public Way Use Unit
City Hall - 121 N. LaSalle Street, Room 800 • Chicago, IL 60602
(312)-74-GOBIZ (312-744-6249) • (312) 744-1944 (TTY)
<http://www.cityofchicago.org/bacp>

10/08/2014

Alderman Scott Waguespack
Ward # 32
City of Chicago
City Hall, Room 300
121 North LaSalle Street
Chicago, Illinois 60602

Re: An ordinance to use and maintain a portion of the public right-of-way for **one (1) bicycle rack(s)** for **LAKEVIEW CHAMBER OF COMMERCE**, adjacent to the premises known as **2915 N. Lincoln Ave.**.

Dear **Alderman Scott Waguespack**:

The applicant referenced above has requested the use of the public right-of-way for a **bicycle rack(s)**. An ordinance has been prepared by the Department of Business Affairs and Consumer Protection – Small Business Center - Public Way Use Unit for presentation to the City Council. Because this request was made for properties located in your ward, as approved by you as per the attached, I respectfully request that you introduce the attached ordinance at the next City Council meeting.

If you have any questions regarding this ordinance, please contact Anthony Bertuca at (312) 744-5506.

Department of Business Affairs and Consumer Protection



City of Chicago



O2014-8546

Office of the City Clerk

Document Tracking Sheet

| | |
|---------------------------------|--|
| Meeting Date: | 10/8/2014 |
| Sponsor(s): | Waguespack (32) |
| Type: | Ordinance |
| Title: | Grant(s) of privilege in public way for Nordstrom - banner |
| Committee(s) Assignment: | Committee on Transportation and Public Way |

ORDINANCE
NORDSTROM
Acct. No. 201501 - 8
Permit No. 1115025

Be It Ordained by the City Council of the City of Chicago:

SECTION 1. Permission and authority are hereby given and granted to NORDSTROM, upon the terms and subject to the conditions of this ordinance to maintain and use, as now constructed, two (2) Banner(s) projecting over the public right-of-way adjacent to its premises known as 1551 N. Sheffield Ave..

Said Banner(s) at Sheffield measure(s):

One (1) at three (3) feet in length, and sixteen (16) feet in width for a total of forty-eight (48) square feet.

Said Banner(s) at Weed measure(s):

One (1) at three (3) feet in length, and sixteen (16) feet in width for a total of forty-eight (48) square feet.

The location of said privilege shall be as shown on prints kept on file with the Department of Business Affairs and Consumer Protection and the Office of the City Clerk.

Said privilege shall be constructed in accordance with plans and specifications approved by the Zoning Department - Signs.

This grant of privilege in the public way shall be subject to the provisions of Section 10-28-015 and all other required provisions of the Municipal Code of Chicago.


The grantee shall pay to the City of Chicago as compensation for the privilege #1115025 herein granted the sum of one hundred fifty (\$150.00) per annum in advance.

A 25% penalty will be added for payments received after due date.

The permit holder agrees to hold the City of Chicago harmless for any damage, relocation or replacement costs associated with damage, relocation or removal of private property caused by the City performing work in the public way.

Authority herein given and granted for a period of five (5) years from and after Date of Passage.

Alderman 
Scott Waguespack 32nd Ward

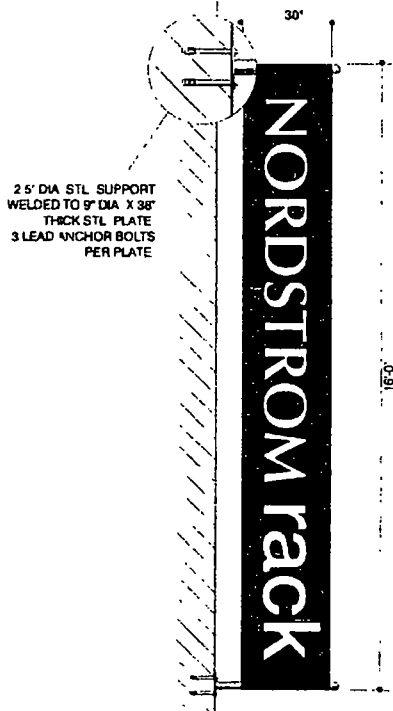

D/F NON-ILLUMINATED BANNER DISPLAY 3/8" = 1'-0"
2 REQUIRED

BLACK BANNERS W/ PRINTED
WHITE COPY
SEWN IN POCKETS TOP &
BOTTOM TO SLIDE ONTO
FABRICATED STL. SUPPORTS
W/ MOUNTING PLATES,
BLACK PAINTED FINISH



| | | |
|--|--|---|
| OLYMPIC SIGNS
1100 N. W. 10th Ave.
Miami, FL 33136
Tel: 630.424.6100 Fax: 630.424.6120
WWW.OLYSIGNS.COM | NORDSTROM
1551 N. SHEFFIELD CHICAGO, IL
Job# 14-5622B
5-16-14
Rev # 6-17-14 | Customer's Signature _____ Date _____
Comments: 40 # |
|--|--|---|

THIS IS AN ARCHITECTURAL REPRESENTATION OF A PROPOSED SIGN. THIS IS NOT A CONTRACT. THE SIGN IS NOT TO BE CONSIDERED A COMMITMENT. THE SIGN IS NOT TO BE CONSIDERED A COMMITMENT. THE SIGN IS NOT TO BE CONSIDERED A COMMITMENT.

page 2 of 2



10/08/2014

Alderman **Scott Waguespack**
Ward # **32**
City of Chicago
City Hall, Room **300**
121 North LaSalle Street
Chicago, Illinois 60602

Re: An ordinance to use and maintain a portion of the public right-of-way for **two (2) banner(s)** for
NORDSTROM, adjacent to the premises known as **1551 N. Sheffield Ave.**.

Dear Alderman **Scott Waguespack**:

The applicant referenced above has requested the use of the public right-of-way for a **banner(s)**. An ordinance has been prepared by the Department of Business Affairs and Consumer Protection – Small Business Center - Public Way Use Unit for presentation to the City Council. Because this request was made for properties located in your ward, as approved by you as per the attached, I respectfully request that you introduce the attached ordinance at the next City Council meeting.

If you have any questions regarding this ordinance, please contact Anthony Bertuca at (312) 744-5506.

Department of Business Affairs and Consumer Protection



City of Chicago



O2014-8551

Office of the City Clerk

Document Tracking Sheet

| | |
|---------------------------------|--|
| Meeting Date: | 10/8/2014 |
| Sponsor(s): | Waguespack (32) |
| Type: | Ordinance |
| Title: | Grant(s) of privilege in public way for Nordstrom - sign |
| Committee(s) Assignment: | Committee on Transportation and Public Way |

ORDINANCE
NORDSTROM
Acct. No. 201501 - 8
Permit No. 1115026

Be It Ordained by the City Council of the City of Chicago:

SECTION 1. Permission and authority are hereby given and granted to NORDSTROM, upon the terms and subject to the conditions of this ordinance to maintain and use one (1) sign(s) projecting over the public right-of-way attached to its premises known as 1551 N. Sheffield Ave..

Said sign structure(s) measures as follows; along Sheffield:

One (1) at seventeen point eight three (17.83) feet in length, four point five (4.5) feet in height and ten (10) feet above grade level.

The location of said privilege shall be as shown on prints kept on file with the Department of Business Affairs and Consumer Protection and the Office of the City Clerk.

Said privilege shall be constructed in accordance with plans and specifications approved by the Department of Transportation (Division of Project Development) and Zoning Department - Signs.

This grant of privilege in the public way shall be subject to the provisions of Section 10-28-015 and all other required provisions of the Municipal Code of Chicago.

The grantee shall pay to the City of Chicago as compensation for the privilege #1115026 herein granted the sum of three hundred (\$300.00) per annum in advance.

A 25% penalty will be added for payments received after due date.

The permit holder agrees to hold the City of Chicago harmless for any damage, relocation or replacement costs associated with damage, relocation or removal of private property caused by the City performing work in the public way.

Authority herein given and granted for a period of five (5) years from and after Date of Passage.

Alderman 
Scott Waguespack 32nd Ward



10/08/2014

Alderman Scott Waguespack
Ward # 32
City of Chicago
City Hall, Room 300
121 North LaSalle Street
Chicago, Illinois 60602

Re: An ordinance to use and maintain a portion of the public right-of-way for **one (1) sign(s)** for
NORDSTROM, adjacent to the premises known as **1551 N. Sheffield Ave..**

Dear Alderman **Scott Waguespack**:

The applicant referenced above has requested the use of the public right-of-way for a **sign(s)**. An ordinance has been prepared by the Department of Business Affairs and Consumer Protection – Small Business Center - Public Way Use Unit for presentation to the City Council. Because this request was made for properties located in your ward, as approved by you as per the attached, I respectfully request that you introduce the attached ordinance at the next City Council meeting.

If you have any questions regarding this ordinance, please contact Anthony Bertuca at (312) 744-5506.

Department of Business Affairs and Consumer Protection



City of Chicago



O2014-8555

Office of the City Clerk

Document Tracking Sheet

| | |
|---------------------------------|--|
| Meeting Date: | 10/8/2014 |
| Sponsor(s): | Waguespack (32) |
| Type: | Ordinance |
| Title: | Grant(s) of privilege in public way for North Avenue
Collection LLC |
| Committee(s) Assignment: | Committee on Transportation and Public Way |

ORDINANCE
NORTH AVENUE COLLECTION, LLC
Acct. No. 309283 - 1
Permit No. 1114621

Be It Ordained by the City Council of the City of Chicago:

SECTION 1. Permission and authority are hereby given and granted to NORTH AVENUE COLLECTION, LLC, upon the terms and subject to the conditions of this ordinance to maintain and use, as now constructed, seven (7) Building Projection(s) projecting over the public right-of-way adjacent to its premises known as 939 W. North Ave..

Said Building Projection(s) at W. North Ave measure(s):

Three (3) at forty (40) feet in length, and two point five (2.5) feet in width for a total of three hundred (300) square feet. Existing building projections are approximately twenty-eight (28) feet above grade level.

Said Building Projection(s) at N. Sheffield Ave measure(s):

Four (4) at forty (40) feet in length, and two (2) feet in width for a total of three hundred twenty (320) square feet. Existing building projections are approximately twenty-eight (28) feet above grade level.

The location of said privilege shall be as shown on prints kept on file with the Department of Business Affairs and Consumer Protection and the Office of the City Clerk.

Said privilege shall be constructed in accordance with plans and specifications approved by the Department of Planning and Development and Department of Transportation (Division of Project Development).

This grant of privilege in the public way shall be subject to the provisions of Section 10-28-015 and all other required provisions of the Municipal Code of Chicago.


The grantee shall pay to the City of Chicago as compensation for the privilege #1114621 herein granted the sum of two thousand eight hundred (\$2,800.00) per annum in advance.

A 25% penalty will be added for payments received after due date.

The permit holder agrees to hold the City of Chicago harmless for any damage, relocation or replacement costs associated with damage, relocation or removal of private property caused by the City performing work in the public way.

Authority herein given and granted for a period of five (5) years from and after 07/29/2014.

Alderman 
Scott Waguespack 32nd Ward

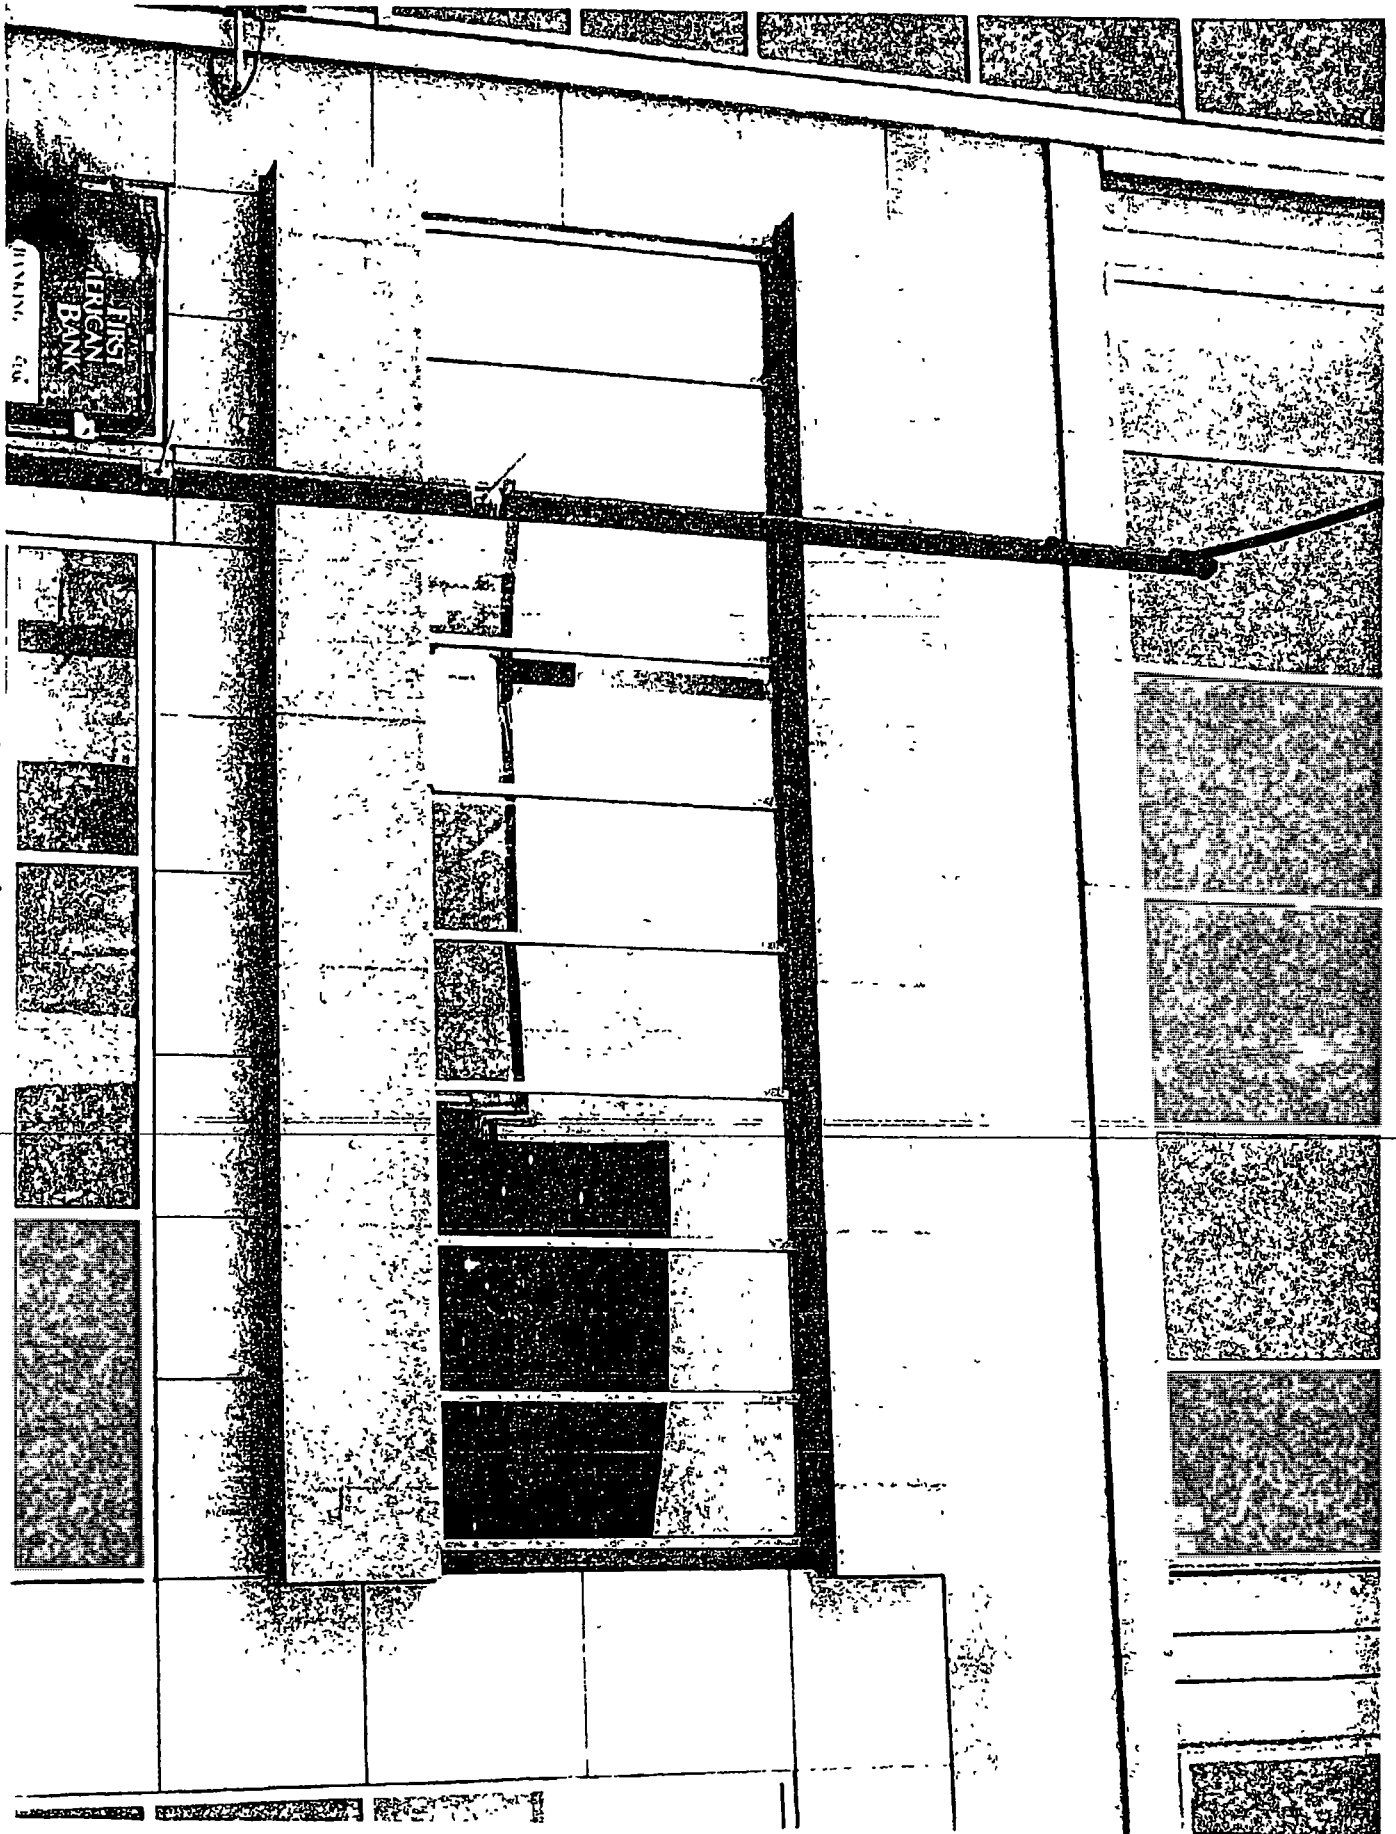



10/08/2014

Alderman Scott Waguespack
Ward # 32
City of Chicago
City Hall, Room 300
121 North LaSalle Street
Chicago, Illinois 60602

Re: An ordinance to use and maintain a portion of the public right-of-way for **seven (7) building projection(s)** for **NORTH AVENUE COLLECTION, LLC**, adjacent to the premises known as **939 W. North Ave..**

Dear **Alderman Scott Waguespack**:

The applicant referenced above has requested the use of the public right-of-way for **building projection(s)**. An ordinance has been prepared by the Department of Business Affairs and Consumer Protection – Small Business Center - Public Way Use Unit for presentation to the City Council. Because this request was made for properties located in your ward, as approved by you as per the attached, I respectfully request that you introduce the attached ordinance at the next City Council meeting.

If you have any questions regarding this ordinance, please contact Anthony Bertuca at (312) 744-5506.

Department of Business Affairs and Consumer Protection



City of Chicago
Office of the City Clerk
Document Tracking Sheet



02014-8557

Meeting Date:

Sponsor(s):

Type:

Title:

Committee(s) Assignment:

10/8/2014

Waguespack (32)

Ordinance

Grant(s) of privilege in public way for Shinola Detroit

Committee on Transportation and Public Way

ORDINANCE
SHINOLA DETROIT
Acct. No. 392478 - 1
Permit No. 1115089

Be It Ordained by the City Council of the City of Chicago:

SECTION 1. Permission and authority are hereby given and granted to SHINOLA DETROIT, upon the terms and subject to the conditions of this ordinance to construct, install, maintain and use one (1) Clock(s) projecting over the public right-of-way adjacent to its premises known as 1619 N. Damen Ave..

Said Clock(s) at N. Damen Avenue measure(s):

One (1) at three point one six (3.16) feet in length, and four (4) feet in width for a total of twelve point six four (12.64) square feet.

The location of said privilege shall be as shown on prints kept on file with the Department of Business Affairs and Consumer Protection and the Office of the City Clerk.

Said privilege shall be constructed in accordance with plans and specifications approved by the Department of Transportation (Division of Project Development).

This grant of privilege in the public way shall be subject to the provisions of Section 10-28-015 and all other required provisions of the Municipal Code of Chicago.


The grantee shall pay to the City of Chicago as compensation for the privilege #1115089 herein granted the sum of four hundred (\$400.00) per annum in advance.

A 25% penalty will be added for payments received after due date.

The permit holder agrees to hold the City of Chicago harmless for any damage, relocation or replacement costs associated with damage, relocation or removal of private property caused by the City performing work in the public way.


Authority herein given and granted for a period of five (5) years from and after Date of Passage.

Alderman

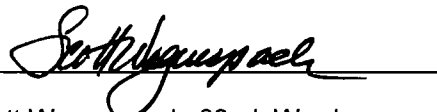

Scott Waguespack 32nd Ward

2

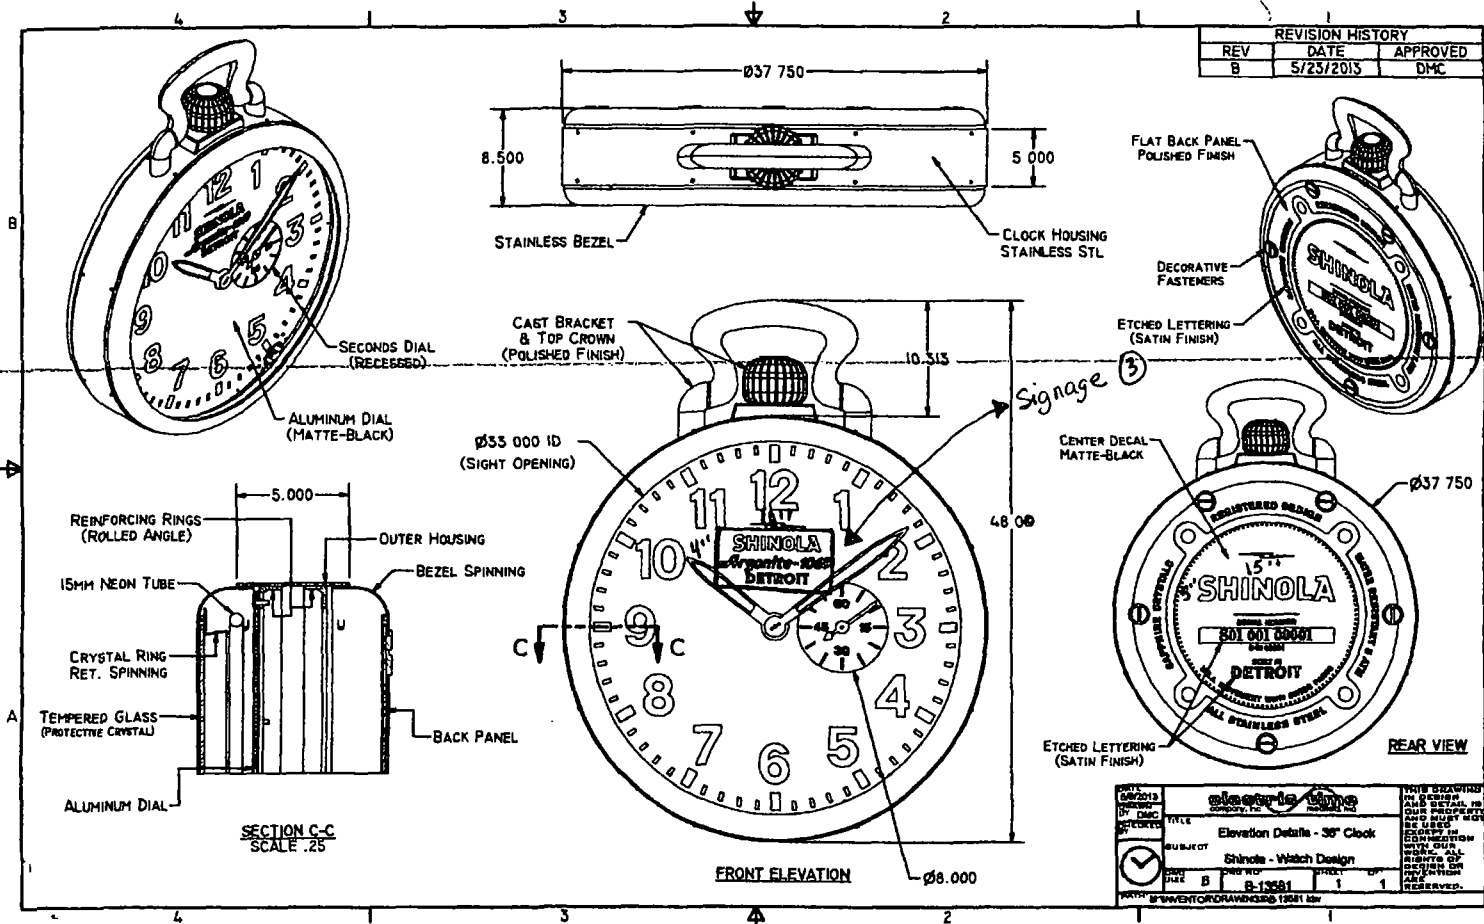



MAP Dark Bronze

ONE (1) SET OF NON-ILLUMINATED LOGO LETTERS
Scale: 3/4" = 1'-0"

SIGNgraphix

39255 Country Club Drive, Suite B-35,
Farmington Hills, Michigan 48331-3490
Ph 248-848-1700 Fax 248-848-1722
www.signgraphix.net

Shinola

DRAWING
17761

JOB
20416

7-21-14 (1.5)

CLIENT SIGNATURE

DATE

341 W. Canfield Detroit, MI

These designs, details and plans represented herein are the property of SignGraphix, Inc., specifically developed for your personal use in connection with the project being planned for you by SignGraphix, Inc. It is not to be shown to anyone outside your organization, nor is it to be used, reproduced, exhibited or copied in any fashion whatsoever all any part of this design (excepting registered trademarks) remain the property of SignGraphix, Inc.



Department of Business Affairs and Consumer Protection
Small Business Center - Public Way Use Unit
City Hall - 121 N. LaSalle Street, Room 800 • Chicago, IL 60602
(312)-74-GOBIZ (312-744-6249) • (312) 744-1944 (TTY)
<http://www.cityofchicago.org/bacp>

10/08/2014

Alderman Scott Waguespack
Ward # 32
City of Chicago
City Hall, Room 300
121 North LaSalle Street
Chicago, Illinois 60602

Re: An ordinance to use and maintain a portion of the public right-of-way for **one (1) clock(s)** for
SHINOLA DETROIT, adjacent to the premises known as **1619 N. Damen Ave..**

Dear **Alderman Scott Waguespack**:

The applicant referenced above has requested the use of the public right-of-way for a **clock(s)**. An ordinance has been prepared by the Department of Business Affairs and Consumer Protection – Small Business Center - Public Way Use Unit for presentation to the City Council. Because this request was made for properties located in your ward, as approved by you as per the attached, I respectfully request that you introduce the attached ordinance at the next City Council meeting.

If you have any questions regarding this ordinance, please contact Anthony Bertuca at (312) 744-5506.

Department of Business Affairs and Consumer Protection



City of Chicago



O2014-8562

Office of the City Clerk

Document Tracking Sheet

| | |
|---------------------------------|--|
| Meeting Date: | 10/8/2014 |
| Sponsor(s): | Waguespack (32) |
| Type: | Ordinance |
| Title: | Grant(s) of privilege in public way for Sleepy's |
| Committee(s) Assignment: | Committee on Transportation and Public Way |

ORDINANCE
SLEEPY'S
Acct. No. 381413 - 15
Permit No. 1114319

Be It Ordained by the City Council of the City of Chicago:

SECTION 1. Permission and authority are hereby given and granted to SLEEPY'S, upon the terms and subject to the conditions of this ordinance to maintain and use three (3) sign(s) projecting over the public right-of-way attached to its premises known as 3169 N. Lincoln Ave..

Said sign structure(s) measures as follows; along N Lincoln Ave:

Two (2) at eighteen point eight three (18.83) feet in length, two (2) feet in height and nine point six seven (9.67) feet above grade level.

Said sign structure(s) measures as follows; along W Belmont Ave:

One (1) at eighteen point eight three (18.83) feet in length, two (2) feet in height and nine point six seven (9.67) feet above grade level.

The location of said privilege shall be as shown on prints kept on file with the Department of Business Affairs and Consumer Protection and the Office of the City Clerk.

Said privilege shall be constructed in accordance with plans and specifications approved by the Department of Transportation (Division of Project Development) and Zoning Department - Signs.

This grant of privilege in the public way shall be subject to the provisions of Section 10-28-015 and all other required provisions of the Municipal Code of Chicago.

The grantee shall pay to the City of Chicago as compensation for the privilege #1114319 herein granted the sum of nine hundred (\$900.00) per annum in advance.

A 25% penalty will be added for payments received after due date.

The permit holder agrees to hold the City of Chicago harmless for any damage, relocation or replacement costs associated with damage, relocation or removal of private property caused by the City performing work in the public way.

Authority herein given and granted for a period of five (5) years from and after Date of Passage.


Alderman




Scott Waguespack 32nd Ward

| | |
|-----------------|---------------------------------|
| SIGN A | 24" Sleepy's |
| Type | Channel Letters on a Recessed |
| Illumination | Internally Illuminated LED |
| Source Footage: | 37.77 |
| To Grade: | Top of sign to grade = 11'-6" |
| | Bottom of sign to grade = 9'-6" |

| | |
|------------------|-----------------------------------|
| Awnings F | Stapled to Frame Awning |
| Type: | 24" Shed Style |
| Illumination: | Non-Illuminated |
| To Grade: | Bottom of Awning to Grade = 8'-0" |

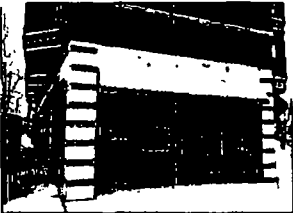

Existing

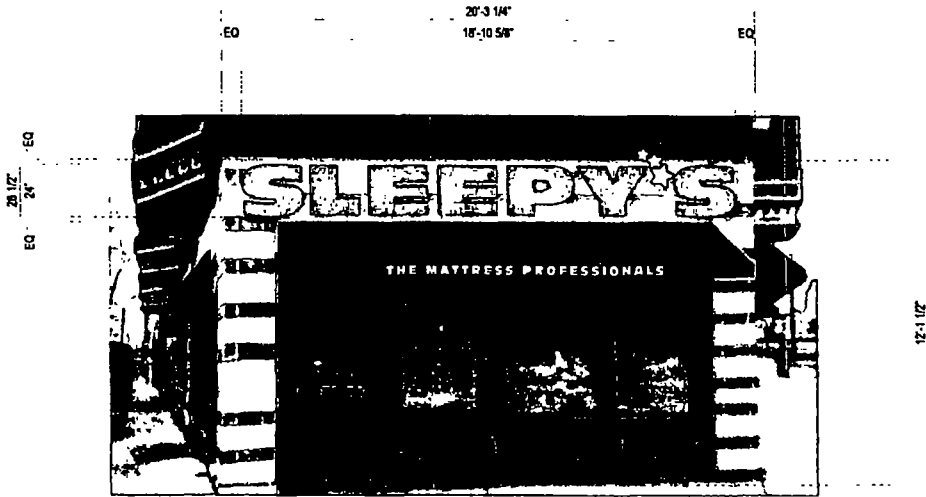

Front Elevation (West)

Scale 1/4" = 1'-0"

Awning F3

| | |
|--|-------|
| Alternate Source Footage this Elevation: | 60.00 |
| Formula | |
| Actual Source Footage this Elevation: | 37.77 |



| | |
|---------|--|
| Client | Sleepy's |
| Site # | SY-A19369 |
| Address | 3180 North Lincoln Ave
Chicago, IL 60657
Lakeview West |

| | | |
|------------|---|----|
| 05/01/2014 | Alternate Rendering | JD |
| 05/15/2014 | Revised drawings | JB |
| 06/04/2014 | Confirmed Sign A and F in plan hand and added detail page | JD |

This rendering is the property of Anchor Sign, Inc. It is to be for the exclusive use of Anchor Sign, Inc. and the party which commissioned this rendering. It is an unpublished original drawing and is to be distributed, reproduced or exhibited without the consent of Anchor Sign, Inc. Please contact your account manager with questions regarding this agreement.





10/08/2014

Alderman Scott Waguespack
Ward # 32
City of Chicago
City Hall, Room 300
121 North LaSalle Street
Chicago, Illinois 60602

Re: An ordinance to use and maintain a portion of the public right-of-way for **three (3) sign(s)** for **SLEEPY'S**, adjacent to the premises known as **3169 N. Lincoln Ave.**.

Dear Alderman **Scott Waguespack**:

The applicant referenced above has requested the use of the public right-of-way for a **sign(s)**. An ordinance has been prepared by the Department of Business Affairs and Consumer Protection – Small Business Center - Public Way Use Unit for presentation to the City Council. Because this request was made for properties located in your ward, as approved by you as per the attached, I respectfully request that you introduce the attached ordinance at the next City Council meeting.

If you have any questions regarding this ordinance, please contact Anthony Bertuca at (312) 744-5506.

Department of Business Affairs and Consumer Protection



City of Chicago



O2014-8565

Office of the City Clerk

Document Tracking Sheet

| | |
|---------------------------------|--|
| Meeting Date: | 10/8/2014 |
| Sponsor(s): | Waguespack (32) |
| Type: | Ordinance |
| Title: | Grant(s) of privilege in public way for Starbucks Coffee No. 228 |
| Committee(s) Assignment: | Committee on Transportation and Public Way |

ORDINANCE
STARBUCKS COFFEE #228
Acct. No. 63414 - 18
Permit No. 1115305

Be It Ordained by the City Council of the City of Chicago:

SECTION 1. Permission and authority are hereby given and granted to STARBUCKS COFFEE #228, upon the terms and subject to the conditions of this ordinance to construct, install, maintain and use two (2) Door Swing(s) on the public right-of-way adjacent to its premises known as 1001 W. Armitage Ave..

Said Door Swing(s) at W. Armitage Avenue measure(s):

Two (2) at three (3) feet in length, and three (3) feet in width for a total of eighteen (18) square feet.

The location of said privilege shall be as shown on prints kept on file with the Department of Business Affairs and Consumer Protection and the Office of the City Clerk.

Said privilege shall be constructed in accordance with plans and specifications approved by the Department of Transportation (Division of Project Development).

This grant of privilege in the public way shall be subject to the provisions of Section 10-28-015 and all other required provisions of the Municipal Code of Chicago.


The grantee shall pay to the City of Chicago as compensation for the privilege #1115305 herein granted the sum of one hundred fifty (\$150.00) per annum in advance.

A 25% penalty will be added for payments received after due date.

The permit holder agrees to hold the City of Chicago harmless for any damage, relocation or replacement costs associated with damage, relocation or removal of private property caused by the City performing work in the public way.

Authority herein given and granted for a period of five (5) years from and after Date of Passage.

Alderman 
Scott Waguespack 32nd Ward

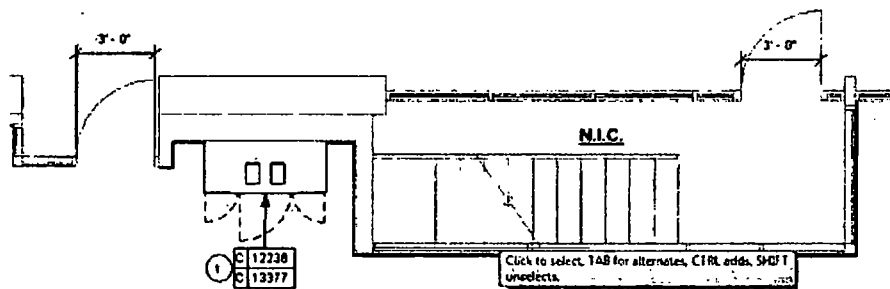



10/08/2014

Alderman Scott Waguespack
Ward # 32
City of Chicago
City Hall, Room 300
121 North LaSalle Street
Chicago, Illinois 60602

Re: An ordinance to use and maintain a portion of the public right-of-way for **two (2) door swing(s)** for **STARBUCKS COFFEE #228**, adjacent to the premises known as **1001 W. Armitage Ave.**.

Dear Alderman **Scott Waguespack**:

The applicant referenced above has requested the use of the public right-of-way for a **door swing(s)**. An ordinance has been prepared by the Department of Business Affairs and Consumer Protection – Small Business Center - Public Way Use Unit for presentation to the City Council. Because this request was made for properties located in your ward, as approved by you as per the attached, I respectfully request that you introduce the attached ordinance at the next City Council meeting.

If you have any questions regarding this ordinance, please contact Anthony Bertuca at (312) 744-5506.

Department of Business Affairs and Consumer Protection



City of Chicago



O2014-8568

Office of the City Clerk

Document Tracking Sheet

| | |
|---------------------------------|---|
| Meeting Date: | 10/8/2014 |
| Sponsor(s): | Waguespack (32) |
| Type: | Ordinance |
| Title: | Grant(s) of privilege in public way for Stevo's Grill |
| Committee(s) Assignment: | Committee on Transportation and Public Way |

ORDINANCE
Stevo's Grill
Acct. No. 375101 - 1
Permit No. 1109697

Be It Ordained by the City Council of the City of Chicago:

SECTION 1. Permission and authority are hereby given and granted to Stevo's Grill, upon the terms and subject to the conditions of this ordinance to maintain and use, as now constructed, four (4) Light Fixture(s) projecting over the public right-of-way adjacent to its premises known as 2326 W. Belmont Ave..

Said Light Fixture(s) at W Belmont Ave measure(s):

Four (4) at point six seven (.67) feet in length, point three three (.33) feet in width and fourteen (14) feet above grade level.

The location of said privilege shall be as shown on prints kept on file with the Department of Business Affairs and Consumer Protection and the Office of the City Clerk.

Said privilege shall be constructed in accordance with plans and specifications approved by the Department of Transportation (Division of Project Development).

This grant of privilege in the public way shall be subject to the provisions of Section 10-28-015 and all other required provisions of the Municipal Code of Chicago.

The grantee shall pay to the City of Chicago as compensation for the privilege #1109697 herein granted the sum of ninety (\$90.00) per annum in advance.

A 25% penalty will be added for payments received after due date.


The permit holder agrees to hold the City of Chicago harmless for any damage, relocation or replacement costs associated with damage, relocation or removal of private property caused by the City performing work in the public way.

Authority herein given and granted for a period of five (5) years from and after Date of Passage.

Alderman 
Scott Waguespack 32nd Ward

[illegible]

2326 W. BELMONT

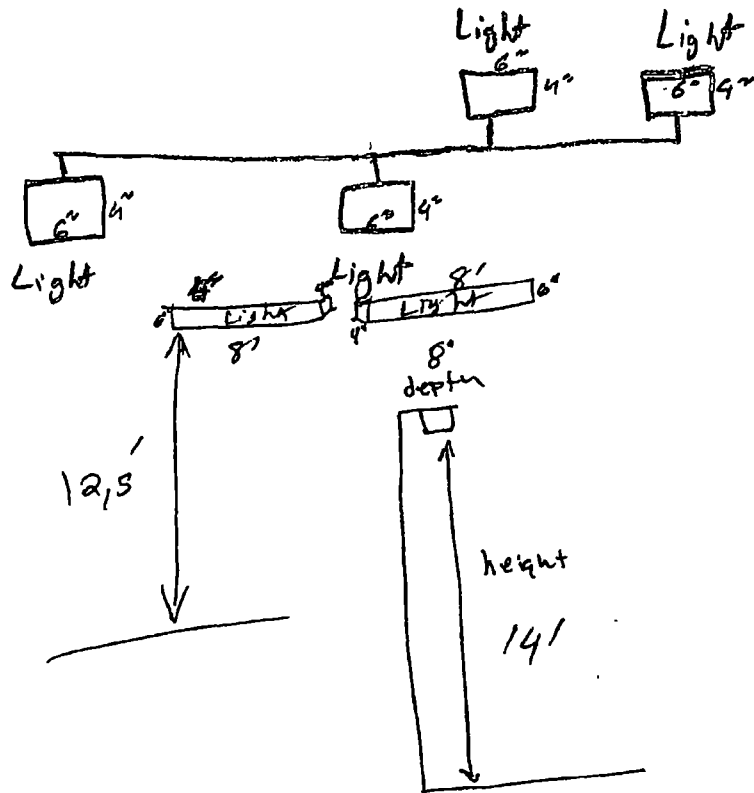



10/08/2014

Alderman **Scott Waguespack**
Ward # **32**
City of Chicago
City Hall, Room **300**
121 North LaSalle Street
Chicago, Illinois 60602

Re: An ordinance to use and maintain a portion of the public right-of-way for **four (4) light fixture(s)** for **Stevo's Grill**, adjacent to the premises known as **2326 W. Belmont Ave.**

Dear Alderman **Scott Waguespack**:

The applicant referenced above has requested the use of the public right-of-way for a **light fixture(s)**. An ordinance has been prepared by the Department of Business Affairs and Consumer Protection – Small Business Center - Public Way Use Unit for presentation to the City Council. Because this request was made for properties located in your ward, as approved by you as per the attached, I respectfully request that you introduce the attached ordinance at the next City Council meeting.

If you have any questions regarding this ordinance, please contact Anthony Bertuca at (312) 744-5506.

Department of Business Affairs and Consumer Protection



City of Chicago



O2014-8574

Office of the City Clerk

Document Tracking Sheet

| | |
|---------------------------------|--|
| Meeting Date: | 10/8/2014 |
| Sponsor(s): | Waguespack (32) |
| Type: | Ordinance |
| Title: | Grant(s) of privilege in public way for Timbuk2 Holdings, Inc. |
| Committee(s) Assignment: | Committee on Transportation and Public Way |

ORDINANCE
TIMBUK2 HOLDINGS, INC
Acct. No. 389570 - 1
Permit No. 1112858

Be It Ordained by the City Council of the City of Chicago:

SECTION 1. Permission and authority are hereby given and granted to TIMBUK2 HOLDINGS, INC, upon the terms and subject to the conditions of this ordinance to maintain and use one (1) sign(s) projecting over the public right-of-way attached to its premises known as 1623 N. Damen Ave..

Said sign structure(s) measures as follows; along N. Damen Avenue:

One (1) at three point four two (3.42) feet in length, seven point six seven (7.67) feet in height and sixteen point five eight (16.58) feet above grade level.

The location of said privilege shall be as shown on prints kept on file with the Department of Business Affairs and Consumer Protection and the Office of the City Clerk.

Said privilege shall be constructed in accordance with plans and specifications approved by the Department of Transportation (Division of Project Development) and Zoning Department - Signs.

This grant of privilege in the public way shall be subject to the provisions of Section 10-28-015 and all other required provisions of the Municipal Code of Chicago.


The grantee shall pay to the City of Chicago as compensation for the privilege #1112858 herein granted the sum of three hundred (\$300.00) per annum in advance.

A 25% penalty will be added for payments received after due date.

The permit holder agrees to hold the City of Chicago harmless for any damage, relocation or replacement costs associated with damage, relocation or removal of private property caused by the City performing work in the public way.

Authority herein given and granted for a period of five (5) years from and after Date of Passage.


Alderman 
Scott Waguespack 32nd Ward

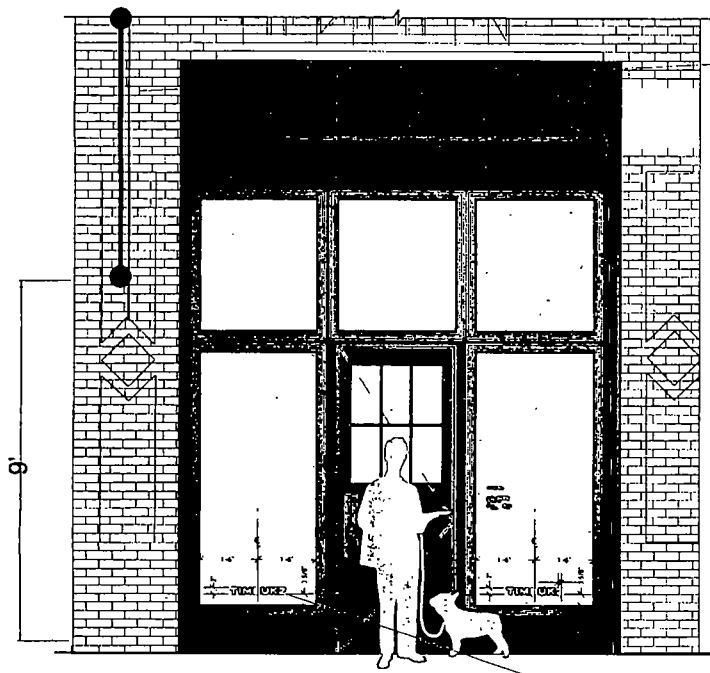

G4A - STOREFRONT LOGOS - ELEVATION SCALE 1/2"=1'

TIMBUK2 - CHICAGO

G5 Storefront Blade Sign Banner

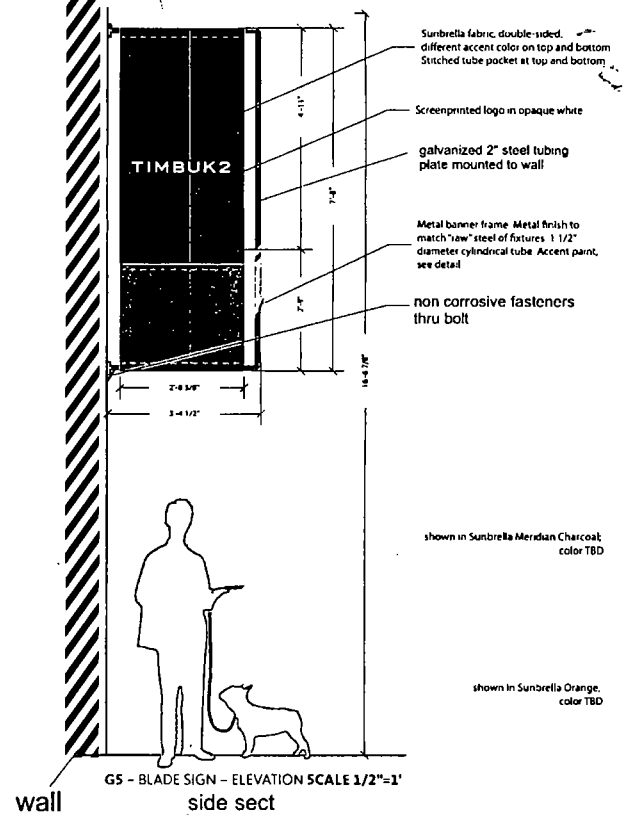

Comet Neon, Inc.
SIGN & SERVICE
1120 ndge ave Lombard IL 60148

Ph. (630) 668-6366 (NEON)
Fax (630) 668-9335
tony@cometneon.com
www.cometneon.com

COMMENTS

TIMBUK2 - CHICAGO
1623 n damen

ACCOUNT REPRESENTATIVE
4-7-14

CLIENT

DRAWN BY



Department of Business Affairs and Consumer Protection
Small Business Center - Public Way Use Unit
City Hall - 121 N LaSalle Street, Room 800 • Chicago, IL 60602
(312)-74-GOBIZ (312-744-6249) • (312) 744-1944 (TTY)
<http://www.cityofchicago.org/bacp>

10/08/2014

Alderman Scott Waguespack
Ward # 32
City of Chicago
City Hall, Room 300
121 North LaSalle Street
Chicago, Illinois 60602

Re: An ordinance to use and maintain a portion of the public right-of-way for **one (1) sign(s)** for
TIMBUK2 HOLDINGS, INC., adjacent to the premises known as **1623 N. Damen Ave..**

Dear Alderman **Scott Waguespack**:

The applicant referenced above has requested the use of the public right-of-way for a **sign(s)**. An ordinance has been prepared by the Department of Business Affairs and Consumer Protection – Small Business Center - Public Way Use Unit for presentation to the City Council. Because this request was made for properties located in your ward, as approved by you as per the attached, I respectfully request that you introduce the attached ordinance at the next City Council meeting.

If you have any questions regarding this ordinance, please contact Anthony Bertuca at (312) 744-5506.

Department of Business Affairs and Consumer Protection



City of Chicago



O2014-8577

Office of the City Clerk Document Tracking Sheet

| | |
|---------------------------------|--|
| Meeting Date: | 10/8/2014 |
| Sponsor(s): | Waguespack (32) |
| Type: | Ordinance |
| Title: | Grant(s) of privilege in public way for Visual Effects Optical |
| Committee(s) Assignment: | Committee on Transportation and Public Way |

ORDINANCE
Visual Effects Optical
Acct. No. 28372 - 2
Permit No. 1114727

Be It Ordained by the City Council of the City of Chicago:

SECTION 1. Permission and authority are hereby given and granted to Visual Effects Optical, upon the terms and subject to the conditions of this ordinance to maintain and use one (1) sign(s) projecting over the public right-of-way attached to its premises known as 1013 W. Armitage Ave..

Said sign structure(s) measures as follows; along W. Armitage Avenue:

One (1) at fourteen (14) feet in length, two point nine two (2.92) feet in height and nine (9) feet above grade level.

The location of said privilege shall be as shown on prints kept on file with the Department of Business Affairs and Consumer Protection and the Office of the City Clerk.

Said privilege shall be constructed in accordance with plans and specifications approved by the Department of Transportation (Division of Project Development) and Zoning Department - Signs.

This grant of privilege in the public way shall be subject to the provisions of Section 10-28-015 and all other required provisions of the Municipal Code of Chicago.

The grantee shall pay to the City of Chicago as compensation for the privilege #1114727 herein granted the sum of three hundred (\$300.00) per annum in advance.

A 25% penalty will be added for payments received after due date.


The permit holder agrees to hold the City of Chicago harmless for any damage, relocation or replacement costs associated with damage, relocation or removal of private property caused by the City performing work in the public way.

Authority herein given and granted for a period of five (5) years from and after Date of Passage.

Alderman




Scott Waguespack 32nd Ward

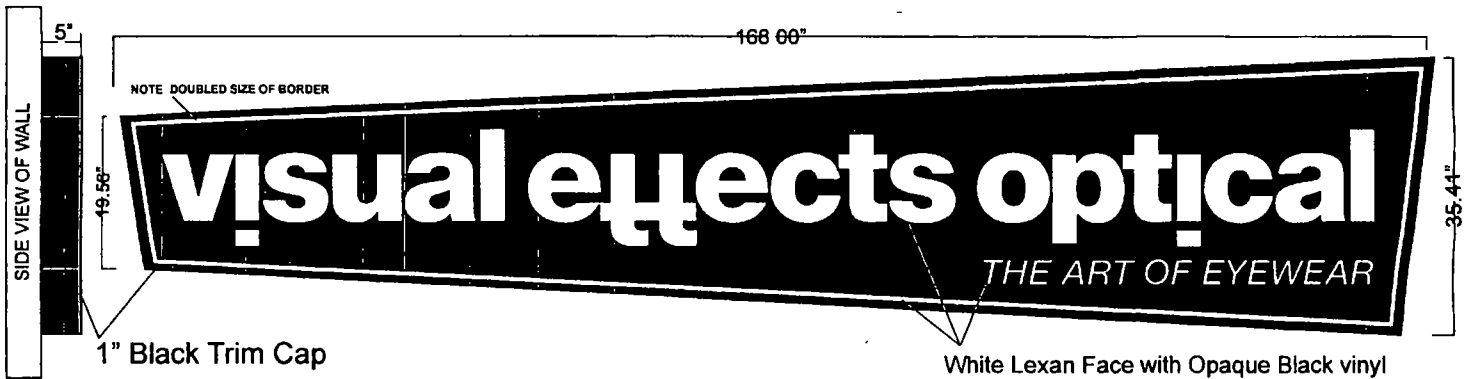


White Lexan Face with Opaque Black vinyl with cut out lettering and border

1013 W. ARMITAGE AVE

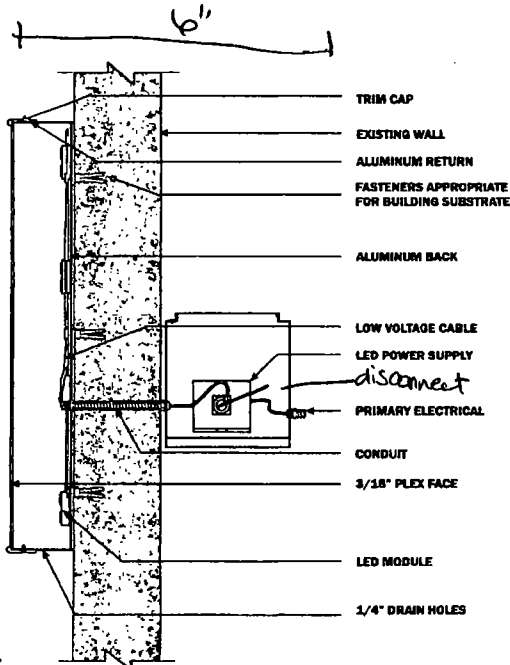

Standard Face Lit - LED Illuminated

UL listed.

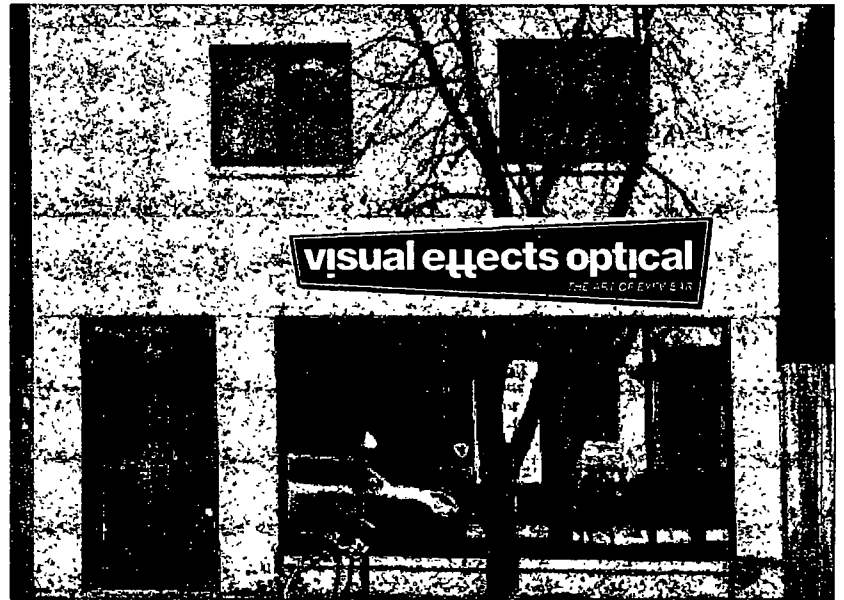



10/08/2014

Alderman **Scott Waguespack**
Ward # **32**
City of Chicago
City Hall, Room 300
121 North LaSalle Street
Chicago, Illinois 60602

Re: An ordinance to use and maintain a portion of the public right-of-way for **one (1) sign(s)** for **Visual Effects Optical**, adjacent to the premises known as **1013 W. Armitage Ave..**

Dear Alderman **Scott Waguespack**:

The applicant referenced above has requested the use of the public right-of-way for a **sign(s)**. An ordinance has been prepared by the Department of Business Affairs and Consumer Protection – Small Business Center - Public Way Use Unit for presentation to the City Council. Because this request was made for properties located in your ward, as approved by you as per the attached, I respectfully request that you introduce the attached ordinance at the next City Council meeting.

If you have any questions regarding this ordinance, please contact Anthony Bertuca at (312) 744-5506.

Department of Business Affairs and Consumer Protection



City of Chicago



O2014-8581

Office of the City Clerk

Document Tracking Sheet

| | |
|---------------------------------|---|
| Meeting Date: | 10/8/2014 |
| Sponsor(s): | Waguespack (32) |
| Type: | Ordinance |
| Title: | Grant(s) of privilege in public way for 1206 Webster LP |
| Committee(s) Assignment: | Committee on Transportation and Public Way |

ORDINANCE
1206 WEBSTER LP
Acct. No. 344252 - 1
Permit No. 1115180

Be It Ordained by the City Council of the City of Chicago:

SECTION 1. Permission and authority are hereby given and granted to 1206 WEBSTER LP, upon the terms and subject to the conditions of this ordinance to maintain and use, as now constructed, one (1) Bay Window(s) projecting over the public right-of-way adjacent to its premises known as 1206 W. Webster Ave..

Said Bay Window(s) at W. Webster Avenue measure(s):

One (1) at seven (7) feet in length, and four (4) feet in width for a total of twenty-eight (28) square feet.

The location of said privilege shall be as shown on prints kept on file with the Department of Business Affairs and Consumer Protection and the Office of the City Clerk.

Said privilege shall be constructed in accordance with plans and specifications approved by the Department of Transportation (Division of Project Development).

This grant of privilege in the public way shall be subject to the provisions of Section 10-28-015 and all other required provisions of the Municipal Code of Chicago.


The grantee shall pay to the City of Chicago as compensation for the privilege #1115180 herein granted the sum of seventy-five (\$75.00) per annum in advance.

A 25% penalty will be added for payments received after due date.

The permit holder agrees to hold the City of Chicago harmless for any damage, relocation or replacement costs associated with damage, relocation or removal of private property caused by the City performing work in the public way.

Authority herein given and granted for a period of five (5) years from and after 07/29/2014.

Alderman 
Scott Waguespack 32nd Ward

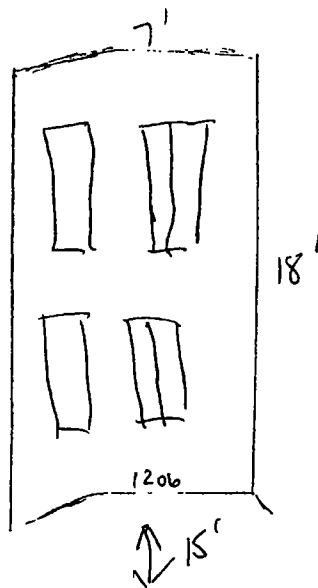

SIDEWALK

WEBSTER ST



10/08/2014

Alderman **Scott Waguespack**
Ward # **32**
City of Chicago
City Hall, Room **300**
121 North LaSalle Street
Chicago, Illinois 60602

Re: An ordinance to use and maintain a portion of the public right-of-way for **one (1) bay window(s)** for
1206 WEBSTER LP, adjacent to the premises known as **1206 W. Webster Ave.**.

Dear Alderman **Scott Waguespack**:

The applicant referenced above has requested the use of the public right-of-way for a **bay window(s)**. An ordinance has been prepared by the Department of Business Affairs and Consumer Protection – Small Business Center - Public Way Use Unit for presentation to the City Council. Because this request was made for properties located in your ward, as approved by you as per the attached, I respectfully request that you introduce the attached ordinance at the next City Council meeting.

If you have any questions regarding this ordinance, please contact Anthony Bertuca at (312) 744-5506.

Department of Business Affairs and Consumer Protection



City of Chicago



O2014-8590

Office of the City Clerk

Document Tracking Sheet

| | |
|---------------------------------|---|
| Meeting Date: | 10/8/2014 |
| Sponsor(s): | Mell (33) |
| Type: | Ordinance |
| Title: | Grant(s) of privilege in public way for Chicago Gadgets |
| Committee(s) Assignment: | Committee on Transportation and Public Way |

ORDINANCE
CHICAGO GADGETS
Acct. No. 338585 - 1
Permit No. 1115099

Be It Ordained by the City Council of the City of Chicago:

SECTION 1. Permission and authority are hereby given and granted to CHICAGO GADGETS, upon the terms and subject to the conditions of this ordinance to maintain and use, as now constructed, three (3) Light Fixture(s) projecting over the public right-of-way adjacent to its premises known as 4611 N. Kedzie Ave..

Said Light Fixture(s) at N. Kedzie Avenue measure(s):

Three (3) at two (2) feet in length, one (1) foot in width and twelve point five (12.5) feet above grade level.

The location of said privilege shall be as shown on prints kept on file with the Department of Business Affairs and Consumer Protection and the Office of the City Clerk.

Said privilege shall be constructed in accordance with plans and specifications approved by the Department of Transportation (Division of Project Development).


This grant of privilege in the public way shall be subject to the provisions of Section 10-28-015 and all other required provisions of the Municipal Code of Chicago.

The grantee shall pay to the City of Chicago as compensation for the privilege #1115099 herein granted the sum of eighty-five (\$85.00) per annum in advance.

A 25% penalty will be added for payments received after due date.

The permit holder agrees to hold the City of Chicago harmless for any damage, relocation or replacement costs associated with damage, relocation or removal of private property caused by the City performing work in the public way.

Authority herein given and granted for a period of five (5) years from and after Date of Passage.

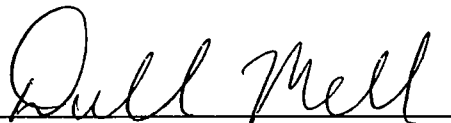
Alderman 

Deborah Mell 33rd Ward



APPLICATION TO USE THE PUBLIC RIGHT OF WAY

EXAMPLE OF LIGHT(S) DRAWING

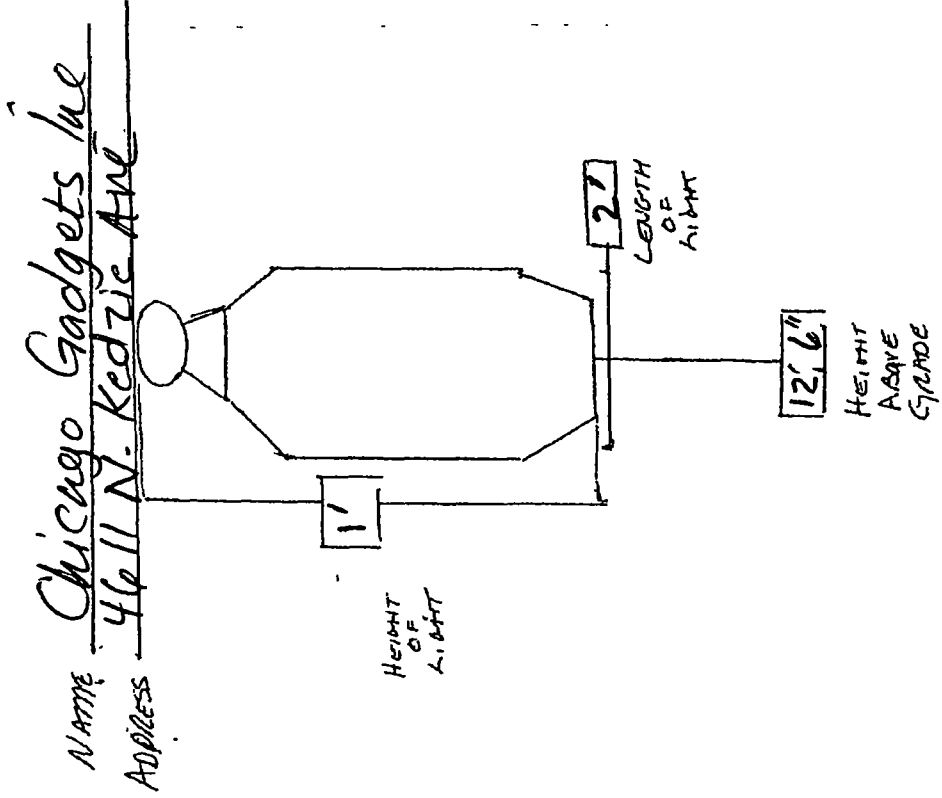



Department of Business Affairs and Consumer Protection
Small Business Center - Public Way Use Unit
City Hall - 121 N. LaSalle Street, Room 800 • Chicago, IL 60602
(312)-74-GOBIZ (312-744-6249) • (312) 744-1944 (TTY)
<http://www.cityofchicago.org/bacp>

10/08/2014

Alderman Deborah Mell
Ward # 33
City of Chicago
City Hall, Room **208**
121 North LaSalle Street
Chicago, Illinois 60602

Re: An ordinance to use and maintain a portion of the public right-of-way for **three (3) light fixture(s)** for **CHICAGO GADGETS**, adjacent to the premises known as **4611 N. Kedzie Ave.**.

Dear Alderman **Deborah Mell**:

The applicant referenced above has requested the use of the public right-of-way for a **light fixture(s)**. An ordinance has been prepared by the Department of Business Affairs and Consumer Protection – Small Business Center - Public Way Use Unit for presentation to the City Council. Because this request was made for properties located in your ward, as approved by you as per the attached, I respectfully request that you introduce the attached ordinance at the next City Council meeting.

If you have any questions regarding this ordinance, please contact Anthony Bertuca at (312) 744-5506.

Department of Business Affairs and Consumer Protection



City of Chicago



O2014-8595

Office of the City Clerk

Document Tracking Sheet

| | |
|---------------------------------|---|
| Meeting Date: | 10/8/2014 |
| Sponsor(s): | Mell (33) |
| Type: | Ordinance |
| Title: | Grant(s) of privilege in public way for Patricia Damico |
| Committee(s) Assignment: | Committee on Transportation and Public Way |

ORDINANCE
PATRICIA DAMICO
Acct. No. 390783 - 1
Permit No. 1113355

Be It Ordained by the City Council of the City of Chicago:

SECTION 1. Permission and authority are hereby given and granted to PATRICIA DAMICO, upon the terms and subject to the conditions of this ordinance to maintain and use one (1) sign(s) projecting over the public right-of-way attached to its premises known as 2802 N. Western Ave..

Said sign structure(s) measures as follows; along N. Western Avenue:

One (1) at ten (10) feet in length, seven (7) feet in height and nine (9) feet above grade level.

The location of said privilege shall be as shown on prints kept on file with the Department of Business Affairs and Consumer Protection and the Office of the City Clerk

Said privilege shall be constructed in accordance with plans and specifications approved by the Department of Transportation (Division of Project Development) and Zoning Department- Signs.


This grant of privilege in the public way shall be subject to the provisions of Section 10-28-015 and all other required provisions of the Municipal Code of Chicago.

The grantee shall pay to the City of Chicago as compensation for the privilege #1113355 herein granted the sum of three hundred (\$300.00) per annum in advance.


A 25% penalty will be added for payments received after due date

The permit holder agrees to hold the City of Chicago harmless for any damage, relocation or replacement costs associated with damage, relocation or removal of private property caused by the City performing work in the public way.

Authority herein given and granted for a period of five (5) years from and after Date of Passage.

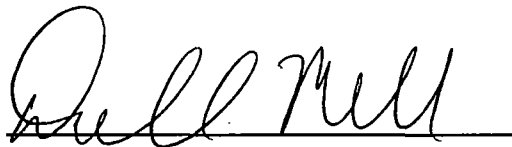Alderman 

Deborah Mell 33rd Ward

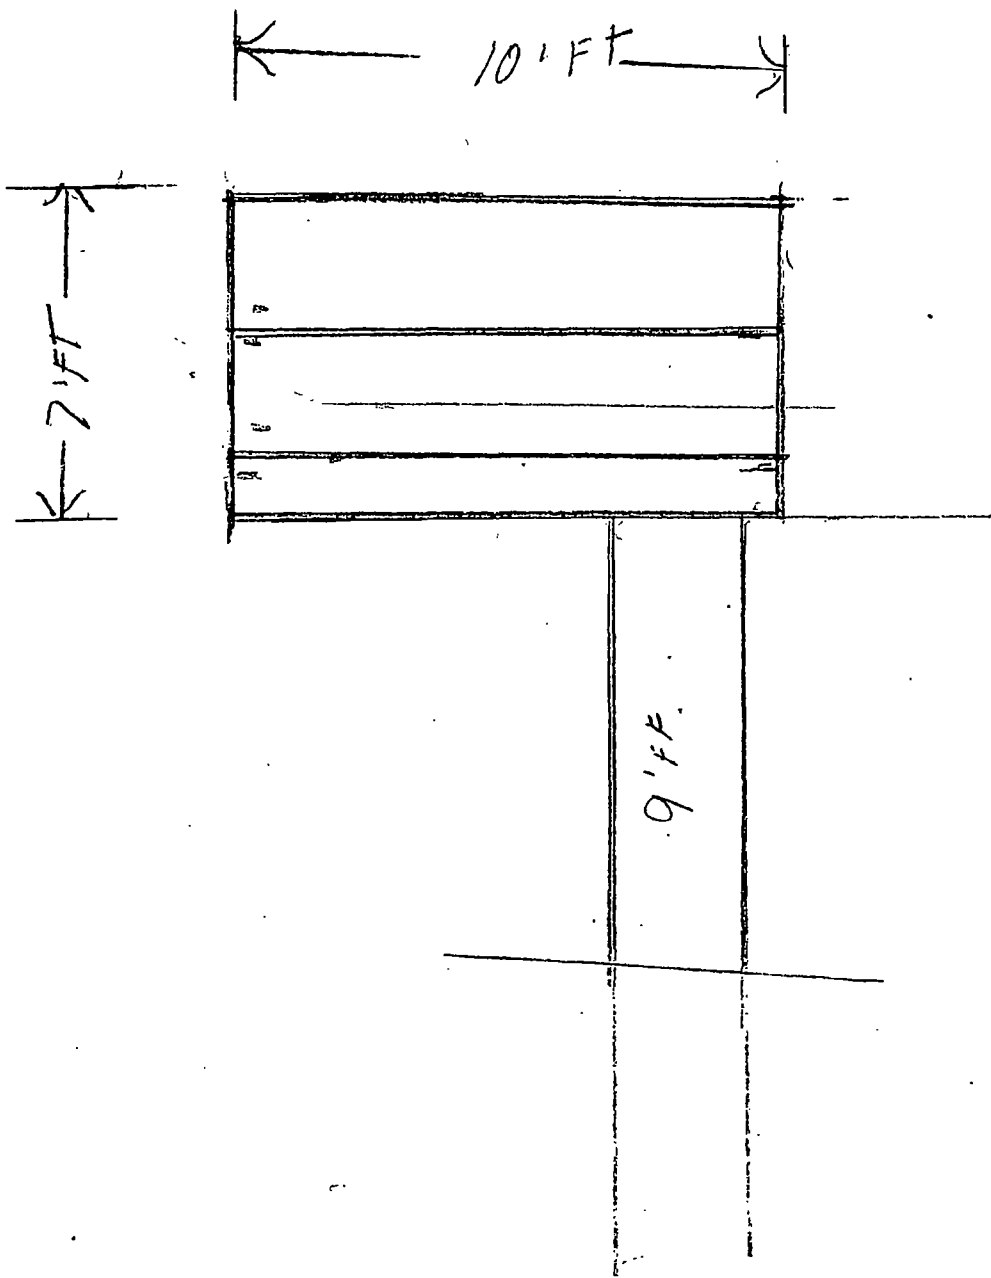

Scale $\frac{1}{4}'' = 1'$



10/08/2014

Alderman **Deborah Mell**
Ward # **33**
City of Chicago
City Hall, Room **208**
121 North LaSalle Street
Chicago, Illinois 60602

Re: An ordinance to use and maintain a portion of the public right-of-way for **one (1) sign(s)** for
PATRICIA DAMICO, adjacent to the premises known as **2802 N. Western Ave.**

Dear Alderman **Deborah Mell**:

The applicant referenced above has requested the use of the public right-of-way for a **sign(s)**. An ordinance has been prepared by the Department of Business Affairs and Consumer Protection – Small Business Center - Public Way Use Unit for presentation to the City Council. Because this request was made for properties located in your ward, as approved by you as per the attached, I respectfully request that you introduce the attached ordinance at the next City Council meeting.

If you have any questions regarding this ordinance, please contact Anthony Bertuca at (312) 744-5506.

Department of Business Affairs and Consumer Protection



City of Chicago



O2014-8601

Office of the City Clerk

Document Tracking Sheet

| | |
|---------------------------------|--|
| Meeting Date: | 10/8/2014 |
| Sponsor(s): | Mell (33) |
| Type: | Ordinance |
| Title: | Grant(s) of privilege in public way for Franks Barber Shop |
| Committee(s) Assignment: | Committee on Transportation and Public Way |

ORDINANCE
FRANKS BARBER SHOP
Acct. No. 24396 - 2
Permit No. 1107659

Be It Ordained by the City Council of the City of Chicago:

SECTION 1. Permission and authority are hereby given and granted to FRANKS BARBER SHOP, upon the terms and subject to the conditions of this ordinance to maintain and use, as now constructed, one (1) Pole(s) projecting over the public right-of-way adjacent to its premises known as 3218 W. Montrose Ave..

Said Pole(s) at West Montrose measure(s):

One (1) at three point three three (3.33) feet in length, and point eight three (.83) feet in width for a total of two point seven six (2.76) square feet. Existing barber pole is approximately seven (7) feet above the sidewalk.

The location of said privilege shall be as shown on prints kept on file with the Department of Business Affairs and Consumer Protection and the Office of the City Clerk.

Said privilege shall be constructed in accordance with plans and specifications approved by the Department of Transportation (Division of Project Development).


This grant of privilege in the public way shall be subject to the provisions of Section 10-28-015 and all other required provisions of the Municipal Code of Chicago.

The grantee shall pay to the City of Chicago as compensation for the privilege #1107659 herein granted the sum of ten (\$10.00) per annum in advance.

A 25% penalty will be added for payments received after due date.

The permit holder agrees to hold the City of Chicago harmless for any damage, relocation or replacement costs associated with damage, relocation or removal of private property caused by the City performing work in the public way.

Authority herein given and granted for a period of five (5) years from and after 06/11/2013.

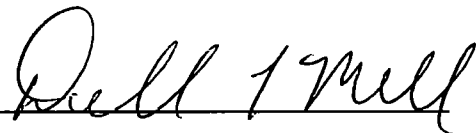Alderman 
Deborah Mell 33rd Ward





Department of Business Affairs and Consumer Protection
Small Business Center- Public Way Use Unit
City Hall - 121 N. LaSalle Street, Room 800 • Chicago, IL 60602
(312)-74-GOBIZ (312-744-6249) • (312) 744-1944 (TTY)
<http://www.cityofchicago.org/bacp>

10/08/2014

Alderman Deborah Mell
Ward # **33**
City of Chicago
City Hall, Room **208**
121 North LaSalle Street
Chicago, Illinois 60602

Re: An ordinance to use and maintain a portion of the public right-of-way for **one (1) pole(s)** for
FRANKS BARBER SHOP, adjacent to the premises known as **3218 W. Montrose Ave.**

Dear Alderman **Deborah Mell**:

The applicant referenced above has requested the use of the public right-of-way for a **pole(s)**. An ordinance has been prepared by the Department of Business Affairs and Consumer Protection – Small Business Center - Public Way Use Unit for presentation to the City Council. Because this request was made for properties located in your ward, as approved by you as per the attached, I respectfully request that you introduce the attached ordinance at the next City Council meeting.

If you have any questions regarding this ordinance, please contact Anthony Bertuca at (312) 744-5506.

Department of Business Affairs and Consumer Protection



City of Chicago



O2014-8604

Office of the City Clerk

Document Tracking Sheet

| | |
|---------------------------------|--|
| Meeting Date: | 10/8/2014 |
| Sponsor(s): | Mell (33) |
| Type: | Ordinance |
| Title: | Grant(s) of privilege in public way for Marinero Bar and Grill |
| Committee(s) Assignment: | Committee on Transportation and Public Way |

ORDINANCE
MARINERO BAR AND GRILL
Acct. No. 14885 - 1
Permit No. 1115125

Be It Ordained by the City Council of the City of Chicago:

SECTION 1. Permission and authority are hereby given and granted to MARINERO BAR AND GRILL, upon the terms and subject to the conditions of this ordinance to maintain and use, as now constructed, five (5) Light Fixture(s) projecting over the public right-of-way adjacent to its premises known as 2916 W. Irving Park Rd..

Said Light Fixture(s) at W. IRVING PARK RD. measure(s):

Five (5) at one point four two (1.42) foot in length, one (1) foot in width and twelve (12) feet above grade level.

The location of said privilege shall be as shown on prints kept on file with the Department of Business Affairs and Consumer Protection and the Office of the City Clerk.

Said privilege shall be constructed in accordance with plans and specifications approved by the Department of Transportation (Division of Project Development).


This grant of privilege in the public way shall be subject to the provisions of Section 10-28-015 and all other required provisions of the Municipal Code of Chicago.


The grantee shall pay to the City of Chicago as compensation for the privilege #1115125 herein granted the sum of ninety-five (\$95.00) per annum in advance.

A 25% penalty will be added for payments received after due date.

The permit holder agrees to hold the City of Chicago harmless for any damage, relocation or replacement costs associated with damage, relocation or removal of private property caused by the City performing work in the public way.

Authority herein given and granted for a period of five (5) years from and after 06/03/2014.

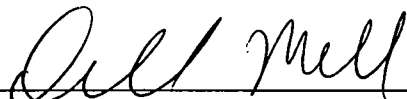Alderman 
Deborah Mell 33rd Ward

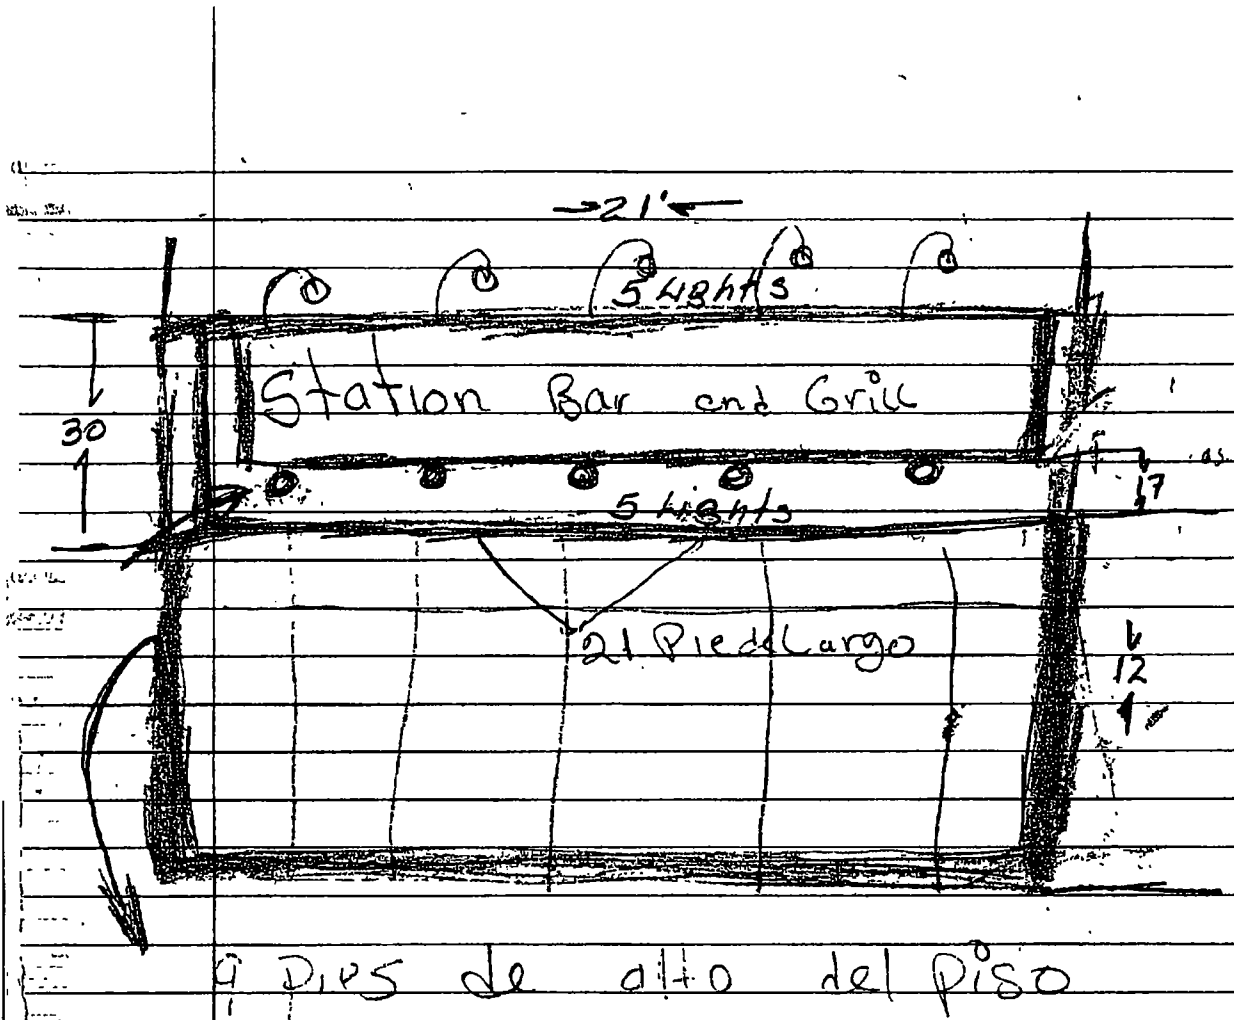



10/08/2014

Alderman Deborah Mell
Ward # 33
City of Chicago
City Hall, Room 208
121 North LaSalle Street
Chicago, Illinois 60602

Re: An ordinance to use and maintain a portion of the public right-of-way for **five (5) light fixture(s)** for
MARINERO BAR AND GRILL, adjacent to the premises known as **2916 W. Irving Park Rd..**

Dear Alderman **Deborah Mell**:

The applicant referenced above has requested the use of the public right-of-way for a **light fixture(s)**. An ordinance has been prepared by the Department of Business Affairs and Consumer Protection – Small Business Center - Public Way Use Unit for presentation to the City Council. Because this request was made for properties located in your ward, as approved by you as per the attached, I respectfully request that you introduce the attached ordinance at the next City Council meeting.

If you have any questions regarding this ordinance, please contact Anthony Bertuca at (312) 744-5506.

Department of Business Affairs and Consumer Protection



City of Chicago



O2014-8501

Office of the City Clerk

Document Tracking Sheet

| | |
|---------------------------------|--|
| Meeting Date: | 10/8/2014 |
| Sponsor(s): | Austin (34) |
| Type: | Ordinance |
| Title: | Grant(s) of privilege in public way for H&R Block Tax Services |
| Committee(s) Assignment: | Committee on Transportation and Public Way |

ORDINANCE
H & R BLOCK TAX SERVICES
Acct. No. 85659 - 38
Permit No. 1114485

Be It Ordained by the City Council of the City of Chicago:

SECTION 1. Permission and authority are hereby given and granted to H & R BLOCK TAX SERVICES, upon the terms and subject to the conditions of this ordinance to maintain and use two (2) sign(s) projecting over the public right-of-way attached to its premises known as 10801 S. Halsted St..

Said sign structure(s) measures as follows; along S HALSTED ST:
Two (2) at seventeen (17) feet in length, three (3) feet in height and eleven (11) feet above grade level.

The location of said privilege shall be as shown on prints kept on file with the Department of Business Affairs and Consumer Protection and the Office of the City Clerk.

Said privilege shall be constructed in accordance with plans and specifications approved by the Department of Transportation (Division of Project Development) and Zoning Department - Signs.

This grant of privilege in the public way shall be subject to the provisions of Section 10-28-015 and all other required provisions of the Municipal Code of Chicago.

The grantee shall pay to the City of Chicago as compensation for the privilege #1114485 herein granted the sum of six hundred (\$600.00) per annum in advance.

A 25% penalty will be added for payments received after due date.

The permit holder agrees to hold the City of Chicago harmless for any damage, relocation or replacement costs associated with damage, relocation or removal of private property caused by the City performing work in the public way.


Authority herein given and granted for a period of five (5) years from and after Date of Passage.

Alderman Carrie M. Austin

Carrie M. Austin 34th Ward

Allowable SQ.FT. 95 SQ FT Total SQ.FT. 50.9 SQ FT

Main ID

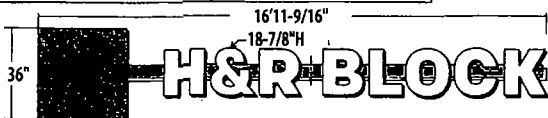

TYPE: Face-Lit illuminated channel letters

FAB: 5" deep std .040 coil - white interior, .063 pre-finished white aluminum backs


MOUNTING: All cans attached to a common extruded Eastern Metal aluminum raceway (4 1/2" x 7") Raceway mounted to building with appropriate hardware.

ILLUMINATION: LEDs - Syhanna 71071 White 6500K. Toggle switch, UL Listed, dedicated 20 amp breaker

LETTER FACES: 3/16" thk #2447 Arkema Plexiglas Acrylic with 1" std trimcap.

LOGO FACES: 3/16" thk #2447 Arkema Plexiglas Acrylic with 3M 3630-106 Brilliant Green

PRE-PAINT: Letter returns - pre-painted coil (PMS Gray 430C)
Logo returns - pre-painted coil (PMS 376C)
Trim caps - pre-painted black(letters) green(logo)

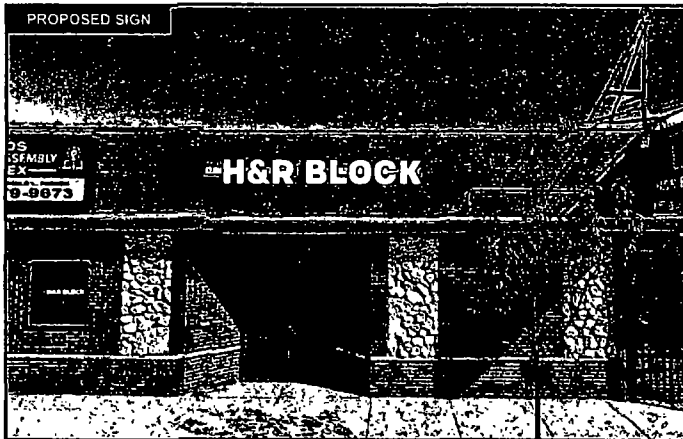


Colors to Match

Raceway Color
To Be Determined

Letter Returns
PMS 430C Gray

Trim & Returns - PMS 376C
Faces - #2447 Arkema Plexiglas
with 3M 3630-106 Brilliant Green

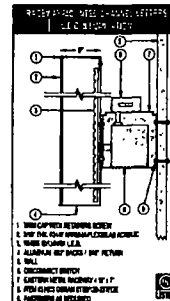

Signage Recommendations:

Leave As Is: ☐

LED Retrofit: ☐

Face Change ☐ Y
☐ N
Existing Face Color: ☐ White
☐ Day/Night
☐ Other
New Face Color ☐ White
☐ Day/Night
☐ Other

Channel Letters: ☒

Raceway ☒ Y
☐ N
New Face Color: ☐ White
☐ Day/Night
☐ Other
Existing Sign Size: 36" X 96"
New Sign Size: 36" - 18-7/8" X 18" - 11-8/16"

Box Sign: ☐

Reface Existing ☐
Retrofit Existing ☐
New Sign:
Size ☐ 2' X 8' ☐ 3' X 5'
☐ 3' X 8' ☐ 3' X 10'
☐ 4' X 8' ☐ 4' X 10'
☐ 2'-0" X 11'-0"
☐ Other: 0'-0" X 0'-0"

Awning: ☐

Illuminated: ☐ Y
☐ N

Shared Pylon/Tenant Sign: ☐ Y
☐ N

If yes, Green logo with ☐ white copy
Other ☐

Additional Notes:

SOUTH WATER
SIGNS

Sales Rep
tm
Designer
av
Client Approval
Landlord Approval

HR BLOCK # 12683

Job# 7700187
Drawnup 12683
Page 2 of 8

Start Date 11/21/13
Last Revision 00:00:00

Location
10801 S Halsted St.
Chicago, IL





10/08/2014

Alderman **Carrie M. Austin**
Ward # 34
City of Chicago
City Hall, Room 203
121 North LaSalle Street
Chicago, Illinois 60602

Re: An ordinance to use and maintain a portion of the public right-of-way for **two (2) sign(s)** for **H & R BLOCK TAX SERVICES**, adjacent to the premises known as **10801 S. Halsted St..**

Dear Alderman **Carrie M. Austin**:

The applicant referenced above has requested the use of the public right-of-way for a **sign(s)**. An ordinance has been prepared by the Department of Business Affairs and Consumer Protection – Small Business Center - Public Way Use Unit for presentation to the City Council. Because this request was made for properties located in your ward, as approved by you as per the attached, I respectfully request that you introduce the attached ordinance at the next City Council meeting.

If you have any questions regarding this ordinance, please contact Anthony Bertuca at (312) 744-5506.

Department of Business Affairs and Consumer Protection



City of Chicago



O2014-8507

Office of the City Clerk

Document Tracking Sheet

Meeting Date: 10/8/2014

Sponsor(s): Austin (34)

Type: Ordinance

Title: Grant(s) of privilege in public way for H&R Block Tax Services, Inc.

Committee(s) Assignment: Committee on Transportation and Public Way

ORDINANCE
H & R BLOCK TAX SERVICES, INC
Acct. No. 85659 - 79
Permit No. 1114487

Be It Ordained by the City Council of the City of Chicago:

SECTION 1. Permission and authority are hereby given and granted to H & R BLOCK TAX SERVICES, INC, upon the terms and subject to the conditions of this ordinance to maintain and use one (1) sign(s) projecting over the public right-of-way attached to its premises known as 11107 S. Halsted St..

Said sign structure(s) measures as follows; along S HALSTED ST:

One (1) at fourteen point one seven (14.17) feet in length, two point five eight (2.58) feet in height and eleven (11) feet above grade level.

The location of said privilege shall be as shown on prints kept on file with the Department of Business Affairs and Consumer Protection and the Office of the City Clerk.

Said privilege shall be constructed in accordance with plans and specifications approved by the Department of Transportation (Division of Project Development) and Zoning Department - Signs.


This grant of privilege in the public way shall be subject to the provisions of Section 10-28-015 and all other required provisions of the Municipal Code of Chicago.

The grantee shall pay to the City of Chicago as compensation for the privilege #1114487 herein granted the sum of three hundred (\$300.00) per annum in advance.

A 25% penalty will be added for payments received after due date.

The permit holder agrees to hold the City of Chicago harmless for any damage, relocation or replacement costs associated with damage, relocation or removal of private property caused by the City performing work in the public way.

Authority herein given and granted for a period of five (5) years from and after Date of Passage.


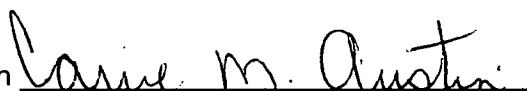
Alderman 

Carrie M. Austin 34th Ward

| | | | |
|------------------|----------|--------------|------------|
| Allowable SQ.FT. | 41 SQ.FT | Total SQ.FT. | 35.3 SQ.FT |
|------------------|----------|--------------|------------|

Main 10

PROPOSED SIGN

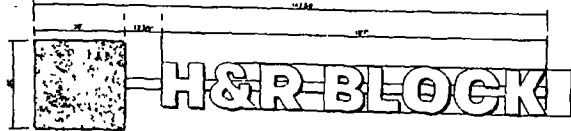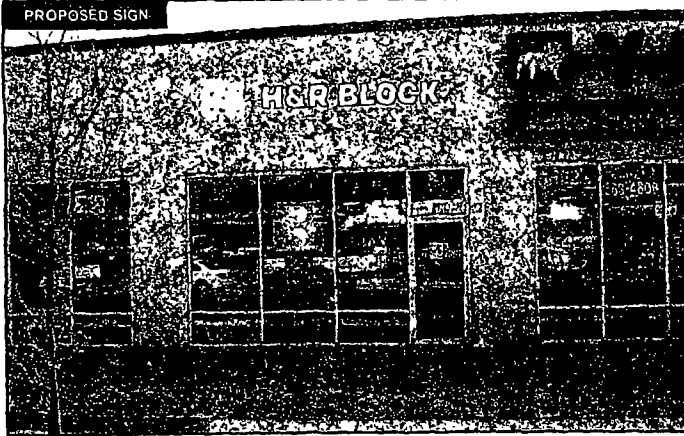
 Paint to match
TBD
 

Signage Recommendations:

| | | | | | |
|---------------------------------------|--|--|--|--|-------------------|
| Leave As Is: ☐ | LED Retrofit: ☐
Face Change ☐ Y ☐ N
Existing Face Color ☐ White ☐ Day/Night ☐ Other
New Face Color ☐ White ☐ Day/Night ☐ Other | Channel Letters: ☐
Raceway ☐ Y ☐ N
New Face Color: ☐ White ☐ Day/Night ☐ Other
Existing Sign Size: 24'-12" X 11'-3"
New Sign Size: 30'-15" X 14'-1.58" | Box Sign: ☐
Reface Existing: ☐
Retrofit Existing: ☐
New Sign: ☐
Size ☐ 2' X 8' ☐ 3' X 8' ☐ 3' X 8' ☐ 4' X 8' ☐ 4' X 10' ☐ 2'-6" X 11'-0" ☐ Other: 30'-0" X 14'-0" | Awning: ☐
Illuminated: ☐ Y ☐ N
Shared Pylon/Tenant Sign: ☐ Y ☐ N
If yes, Green logo with white copy ☐
Other ☐ | Additional Notes: |
|---------------------------------------|--|--|--|--|-------------------|

 SOUTH WATER
SIGNS

 Sales Rep
tm
Designer:
av

 Y
Client Approval
Y
Landlord Approval

HR BLOCK # 12689

 Job # 7003192
Drawings: 12689
Page 2 of 6

 Start Date: 11/08/13
Last Revision: 00/00/00

 Location
11107 South Halsted Ave
Chicago, IL

 MEMBER
ILLINOIS ILLUMINATING ENGINEERS

LISTED



Department of Business Affairs and Consumer Protection
Small Business Center - Public Way Use Unit
City Hall - 121 N. LaSalle Street, Room 800 • Chicago, IL 60602
(312)-74-GOBIZ (312-744-6249) • (312) 744-1944 (TTY)
<http://www.cityofchicago.org/bacp>

10/08/2014

Alderman Carrie M. Austin
Ward # 34
City of Chicago
City Hall, Room 203
121 North LaSalle Street
Chicago, Illinois 60602

Re: An ordinance to use and maintain a portion of the public right-of-way for **one (1) sign(s)** for **H & R BLOCK TAX SERVICES, INC**, adjacent to the premises known as **11107 S. Halsted St.**

Dear Alderman **Carrie M. Austin**:

The applicant referenced above has requested the use of the public right-of-way for a **sign(s)**. An ordinance has been prepared by the Department of Business Affairs and Consumer Protection – Small Business Center - Public Way Use Unit for presentation to the City Council. Because this request was made for properties located in your ward, as approved by you as per the attached, I respectfully request that you introduce the attached ordinance at the next City Council meeting.

If you have any questions regarding this ordinance, please contact Anthony Bertuca at (312) 744-5506.

Department of Business Affairs and Consumer Protection



City of Chicago



O2014-8513

Office of the City Clerk

Document Tracking Sheet

| | |
|---------------------------------|--|
| Meeting Date: | 10/8/2014 |
| Sponsor(s): | Austin (34) |
| Type: | Ordinance |
| Title: | Grant(s) of privilege in public way for Harold's Fish and Chicken 11 |
| Committee(s) Assignment: | Committee on Transportation and Public Way |

ORDINANCE
HAROLD'S FISH AND CHICKEN 11
Acct. No. 338012 - 1
Permit No. 1115394

Be It Ordained by the City Council of the City of Chicago:

SECTION 1. Permission and authority are hereby given and granted to HAROLD'S FISH AND CHICKEN 11, upon the terms and subject to the conditions of this ordinance to maintain and use two (2) sign(s) projecting over the public right-of-way attached to its premises known as 1734 W. 119th St..

Said sign structure(s) measures as follows; along W. 119TH ST.:

One (1) at thirteen point four two (13.42) feet in length, two point five (2.5) feet in height and sixteen (16) feet above grade level.

Said sign structure(s) measures as follows; along W. 119TH ST.:

One (1) at nine (9) feet in length, three point five (3.5) feet in height and sixteen (16) feet above grade level.

The location of said privilege shall be as shown on prints kept on file with the Department of Business Affairs and Consumer Protection and the Office of the City Clerk.

Said privilege shall be constructed in accordance with plans and specifications approved by the Department of Transportation (Division of Project Development) and Zoning Department - Signs.


This grant of privilege in the public way shall be subject to the provisions of Section 10-28-015 and all other required provisions of the Municipal Code of Chicago.

The grantee shall pay to the City of Chicago as compensation for the privilege #1115394 herein granted the sum of six hundred (\$600.00) per annum in advance.

A 25% penalty will be added for payments received after due date.

The permit holder agrees to hold the City of Chicago harmless for any damage, relocation or replacement costs associated with damage, relocation or removal of private property caused by the City performing work in the public way.

Authority herein given and granted for a period of five (5) years from and after 05/13/2014.

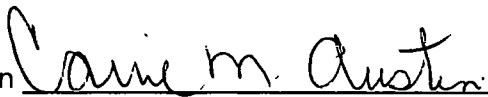Alderman 

Carrie M. Austin 34th Ward

By signing this Customer Acceptance form, I understand that I am accepting all aspects of this drawing. This includes artwork, specifications, dimensions, spacing, and all other representations herein. I also understand that other representations on this print are approximate, and may not match manufacturer's samples exactly.

CUSTOMER ACCEPTANCE SIGNATURE _____

DATE _____ / REQUIREZ Landlord Acceptance SIGNATURE _____ DATE _____

L.S.G. SALES INITIALS _____ DATE _____



7434 Industrial Avenue
Chester, IN 46304
phone 219.763.9577
fax 219.763.4289
www.landmarksign.com

PRINTED/REVISIONS
80-8883-4D

SHAUN O'BRIEN
LOCAL REPRESENTATIVE

12.21.08
DATE

DOCK'S FISH
HAROLD'S CHICKEN
CLIENT NAME


MARSHFIELD PLAZA
11TH & MARSHFIELD
CHICAGO, IL
JOB LOCATION

AS 1/2" = 1'-0"
DRAWN BY _____ SCALE

REVISIONS
1) CHANGED COPY,
ADDED RACEWAY
12.20.08 MS
2) CHANGED COLOR,
CHANGED PHOTO
01.29.09 MS

Designed
110 Volts
Electrical connections will be
made within 15' of sign of
installation.
Signed Vp will be changed
at time of installation


THIS DRAWING IS THE PROPERTY OF
LANDMARK SIGN GROUP, INC.
NO REPRODUCTION OR REUSE OF ANY PART
HEREOF IS PERMITTED WITHOUT THE WRITTEN
CONSENT OF LANDMARK SIGN GROUP, INC.
FOR ANY PART OF THIS DRAWING

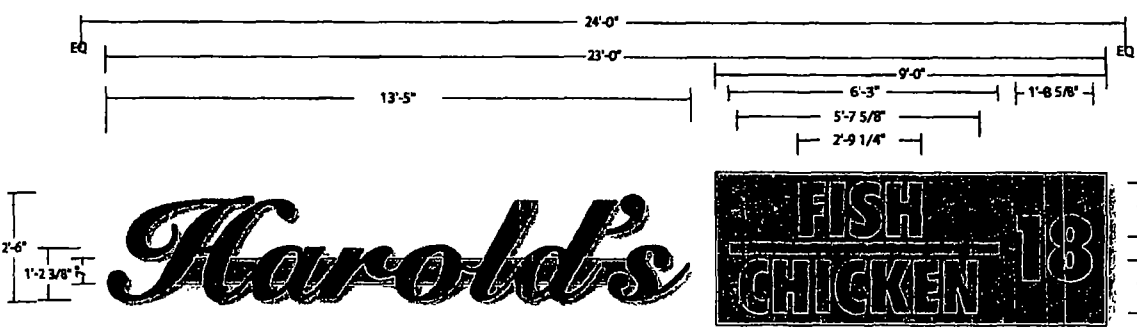

▶ ONE SET OF PLEX FACE CHANNEL LETTERS/ INTERNALLY ILLUMINATED WITH NEON/
WITH 1" PLEX FLAT CUT OUT DIVIDING LINE/ NON-ILLUMINATED/ EXT. PAINTED/
PRIMARY LETTERS ON RACEWAY / SECONDARY LETTERS MOUNTED TO WIREWAY /
MOUNTED FLUSH TO BUILDING FASCIA

- HAROLD'S FISH CHICKEN CHANNEL LETTERS:
FACES = 2793 RED PLEX
TRIMCAP = 1" GOLD
4" RETURNS = MAP 313 DK BRONZE
ILLUMINATION = CLEAR RED NEON
- DIVIDING LINE FACE & 1" RETURNS = TO MATCH 2793 RED PLEX
- RACEWAY & WIREWAY = MAP 248-4D COCOA MIX

ALIGN BOTTOM OF RACEWAY
WITH DARK BRICK STRIKE

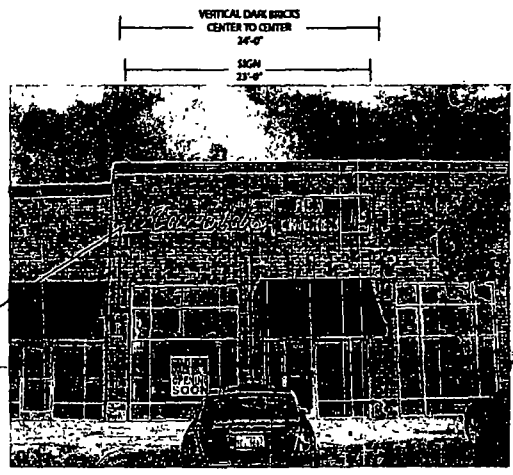



10/08/2014

Alderman **Carrie M. Austin**
Ward # **34**
City of Chicago
City Hall, Room **203**
121 North LaSalle Street
Chicago, Illinois 60602

Re: An ordinance to use and maintain a portion of the public right-of-way for **two (2) sign(s)** for
HAROLD'S FISH AND CHICKEN 11, adjacent to the premises known as **1734 W. 119th St.**.

Dear Alderman **Carrie M. Austin**:

The applicant referenced above has requested the use of the public right-of-way for a **sign(s)**. An ordinance has been prepared by the Department of Business Affairs and Consumer Protection – Small Business Center - Public Way Use Unit for presentation to the City Council. Because this request was made for properties located in your ward, as approved by you as per the attached, I respectfully request that you introduce the attached ordinance at the next City Council meeting.

If you have any questions regarding this ordinance, please contact Anthony Bertuca at (312) 744-5506.

Department of Business Affairs and Consumer Protection



City of Chicago



O2014-8477

Office of the City Clerk

Document Tracking Sheet

| | |
|---------------------------------|--|
| Meeting Date: | 10/8/2014 |
| Sponsor(s): | Colón (35) |
| Type: | Ordinance |
| Title: | Grant(s) of privilege in public way for 2456 California LLC -
Privilege No. 1115134 |
| Committee(s) Assignment: | Committee on Transportation and Public Way |

ORDINANCE
2456 CALIFORNIA, LLC
Acct. No. 343316 - 1
Permit No. 1115134

Be It Ordained by the City Council of the City of Chicago:

SECTION 1. Permission and authority are hereby given and granted to 2456 CALIFORNIA, LLC, upon the terms and subject to the conditions of this ordinance to maintain and use, as now constructed, one (1) Bay Window(s) projecting over the public right-of-way adjacent to its premises known as 2456 N. California Ave..

Said Bay Window(s) at W. Altgeld measure(s):

One (1) at seven (7) feet in length, and two (2) feet in width for a total of fourteen (14) square feet.

The location of said privilege shall be as shown on prints kept on file with the Department of Business Affairs and Consumer Protection and the Office of the City Clerk.

Said privilege shall be constructed in accordance with plans and specifications approved by the Department of Transportation (Division of Project Development).

This grant of privilege in the public way shall be subject to the provisions of Section 10-28-015 and all other required provisions of the Municipal Code of Chicago.

The grantee shall pay to the City of Chicago as compensation for the privilege #1115134 herein granted the sum of seventy-five (\$75.00) per annum in advance.



A 25% penalty will be added for payments received after due date.

The permit holder agrees to hold the City of Chicago harmless for any damage, relocation or replacement costs associated with damage, relocation or removal of private property caused by the City performing work in the public way.

Authority herein given and granted for a period of five (5) years from and after 07/29/2014.



Alderman
Reynaldo Colon 35th Ward

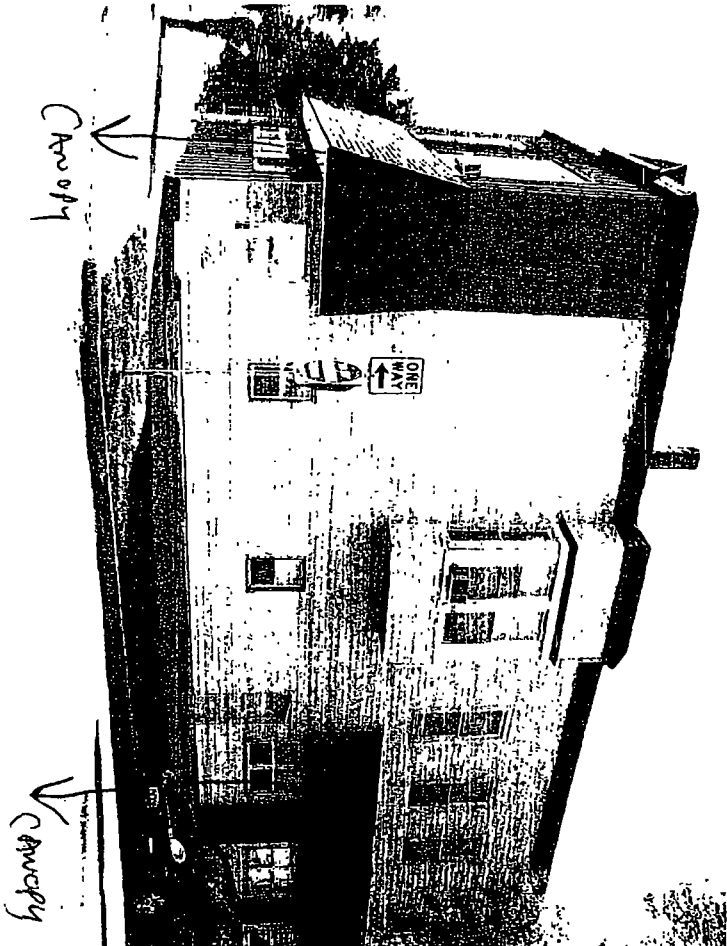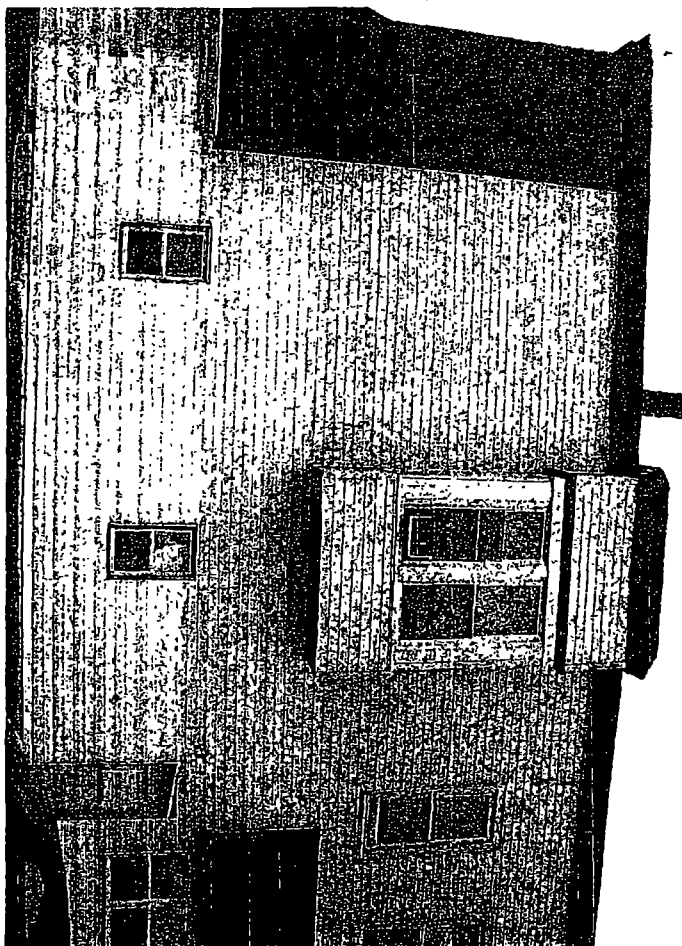

Chowhy

Chowhy



10/08/2014

Alderman Reynaldo Colon
Ward # 35
City of Chicago
City Hall, Room 203
121 North LaSalle Street
Chicago, Illinois 60602

Re: An ordinance to use and maintain a portion of the public right-of-way for **one (1) bay window(s)** for **2456 CALIFORNIA, LLC**, adjacent to the premises known as **2456 N. California Ave..**

Dear Alderman **Reynaldo Colon**:

The applicant referenced above has requested the use of the public right-of-way for a **bay window(s)**. An ordinance has been prepared by the Department of Business Affairs and Consumer Protection – Small Business Center - Public Way Use Unit for presentation to the City Council. Because this request was made for properties located in your ward, as approved by you as per the attached, I respectfully request that you introduce the attached ordinance at the next City Council meeting.

If you have any questions regarding this ordinance, please contact Anthony Bertuca at (312) 744-5506.

Department of Business Affairs and Consumer Protection



City of Chicago



O2014-8485

Office of the City Clerk

Document Tracking Sheet

| | |
|---------------------------------|--|
| Meeting Date: | 10/8/2014 |
| Sponsor(s): | Colón (35) |
| Type: | Ordinance |
| Title: | Grant(s) of privilege in public way for 2456 California LLC -
Privilege No. 1115135 |
| Committee(s) Assignment: | Committee on Transportation and Public Way |

ORDINANCE
2456 CALIFORNIA, LLC
Acct. No. 343316 - 1
Permit No. 1115135

Be It Ordained by the City Council of the City of Chicago:

SECTION 1. Permission and authority are hereby given and granted to 2456 CALIFORNIA, LLC, upon the terms and subject to the conditions of this ordinance to maintain and use, as now constructed, one (1) Bay Window(s) projecting over the public right-of-way adjacent to its premises known as 2456 N. California Ave..

Said Bay Window(s) at W. Altgeld measure(s):

One (1) at seven (7) feet in length, and two (2) feet in width for a total of fourteen (14) square feet.

The location of said privilege shall be as shown on prints kept on file with the Department of Business Affairs and Consumer Protection and the Office of the City Clerk.

Said privilege shall be constructed in accordance with plans and specifications approved by the Department of Transportation (Division of Project Development).


This grant of privilege in the public way shall be subject to the provisions of Section 10-28-015 and all other required provisions of the Municipal Code of Chicago.

The grantee shall pay to the City of Chicago as compensation for the privilege #1115135 herein granted the sum of seventy-five (\$75.00) per annum in advance.

A 25% penalty will be added for payments received after due date.


The permit holder agrees to hold the City of Chicago harmless for any damage, relocation or replacement costs associated with damage, relocation or removal of private property caused by the City performing work in the public way.

Authority herein given and granted for a period of five (5) years from and after 07/29/2014.

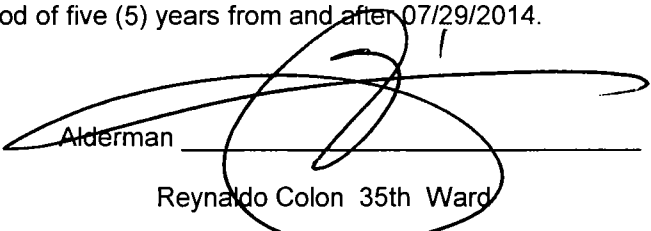
Alderman _____
Reynaldo Colon 35th Ward

8/23/2014

20140821_173152.jpg

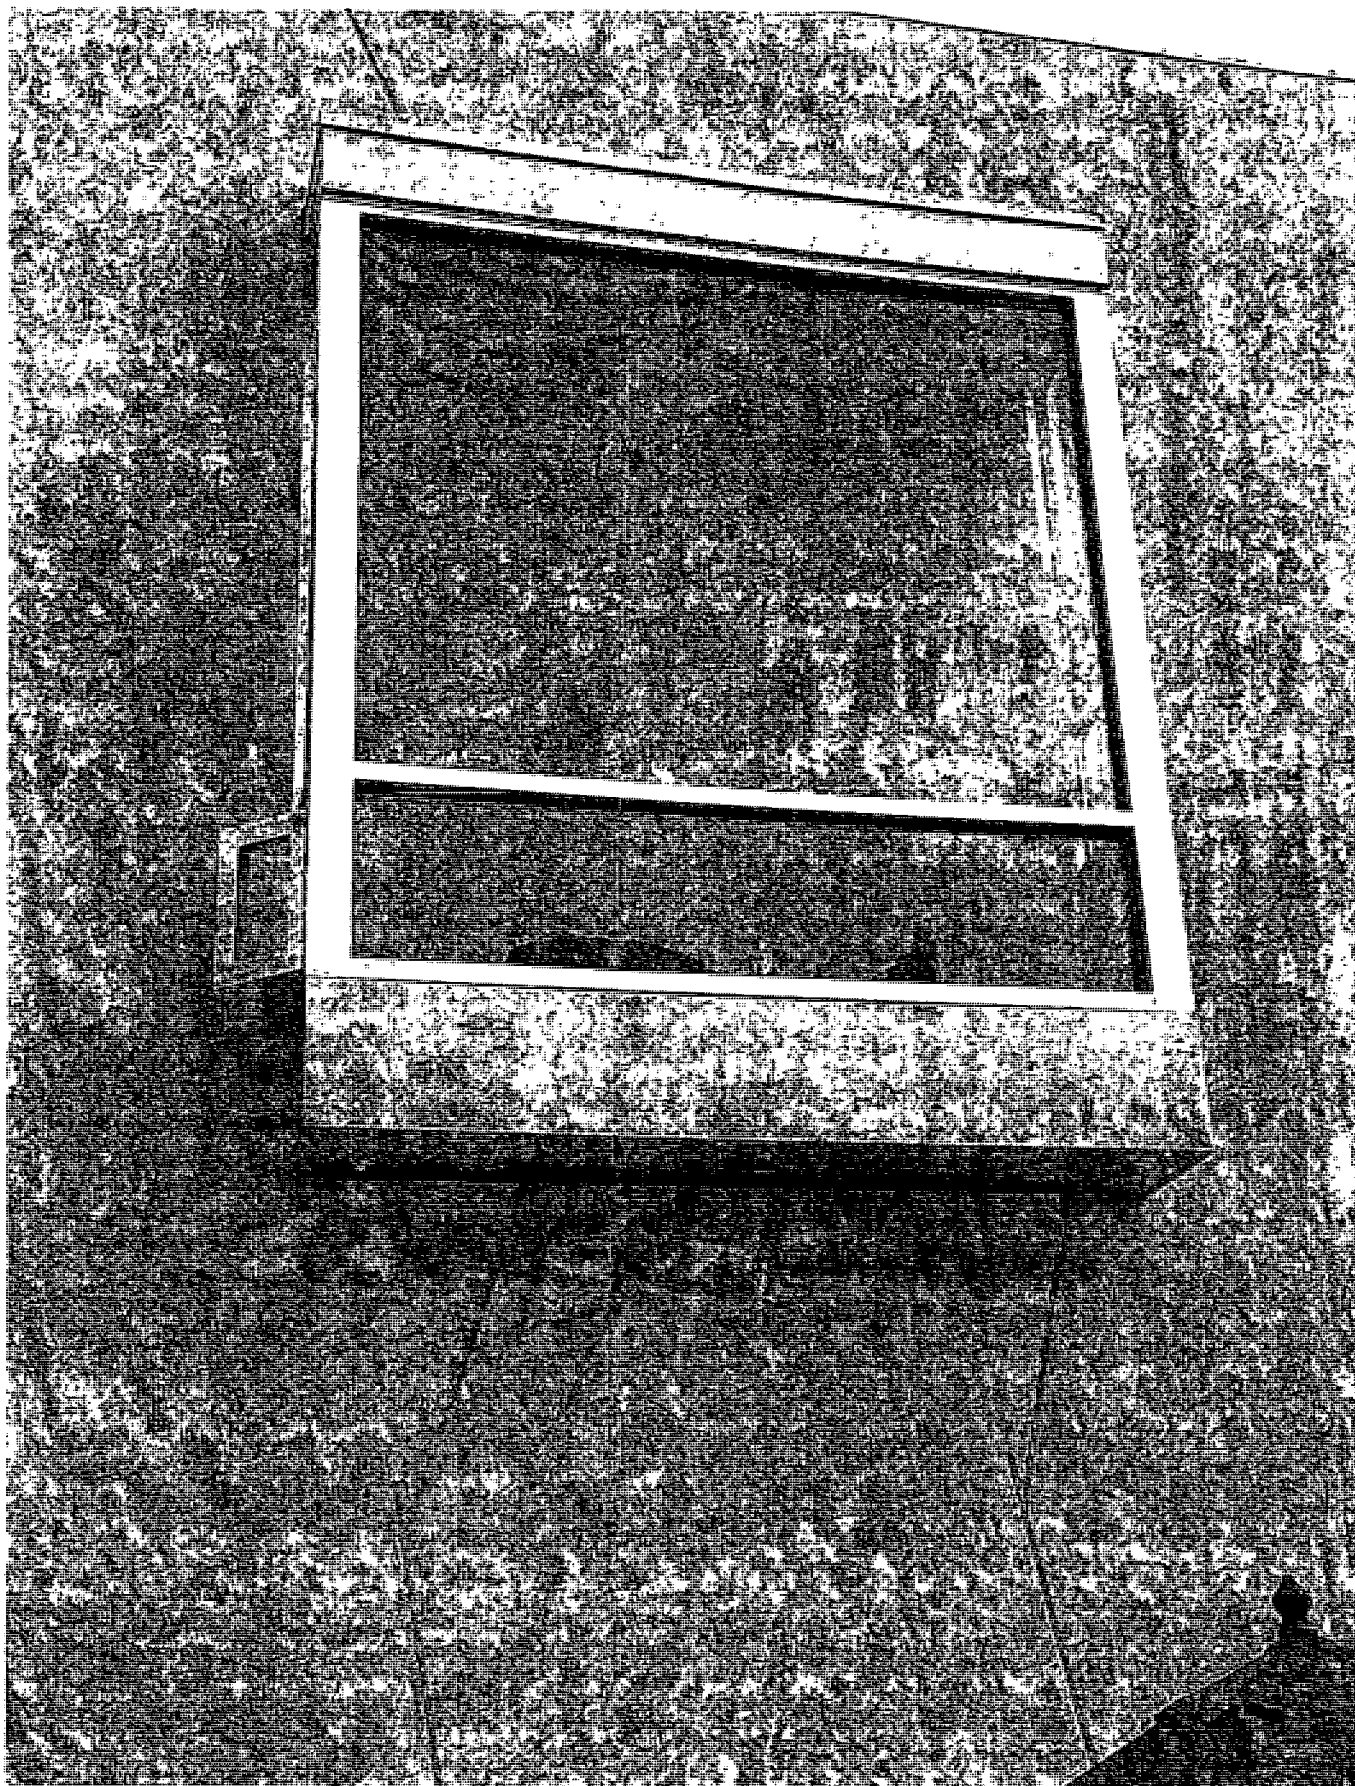



10/08/2014

Alderman Reynaldo Colon
Ward # 35
City of Chicago
City Hall, Room 203
121 North LaSalle Street
Chicago, Illinois 60602

Re: An ordinance to use and maintain a portion of the public right-of-way for **one (1) bay window(s)** for **2456 CALIFORNIA, LLC**, adjacent to the premises known as **2456 N. California Ave.**.

Dear Alderman **Reynaldo Colon**:

The applicant referenced above has requested the use of the public right-of-way for a **bay window(s)**. An ordinance has been prepared by the Department of Business Affairs and Consumer Protection – Small Business Center - Public Way Use Unit for presentation to the City Council. Because this request was made for properties located in your ward, as approved by you as per the attached, I respectfully request that you introduce the attached ordinance at the next City Council meeting.

If you have any questions regarding this ordinance, please contact Anthony Bertuca at (312) 744-5506.

Department of Business Affairs and Consumer Protection



City of Chicago



O2014-8493

Office of the City Clerk

Document Tracking Sheet

| | |
|---------------------------------|---|
| Meeting Date: | 10/8/2014 |
| Sponsor(s): | Colón (35) |
| Type: | Ordinance |
| Title: | Grant(s) of privilege in public way for 7-Eleven 29150E |
| Committee(s) Assignment: | Committee on Transportation and Public Way |

ORDINANCE
7-ELEVEN 29150E
Acct. No. 65465 - 105
Permit No. 1115151

Be It Ordained by the City Council of the City of Chicago:

SECTION 1. Permission and authority are hereby given and granted to 7-ELEVEN 29150E, upon the terms and subject to the conditions of this ordinance to maintain and use one (1) sign(s) projecting over the public right-of-way attached to its premises known as 3401 W. Irving Park Rd..

Said sign structure(s) measures as follows; along W. IRVING PARK:

One (1) at seven point zero eight (7.08) feet in length, seven point zero eight (7.08) feet in height and seventeen point three three (17.33) feet above grade level.

The location of said privilege shall be as shown on prints kept on file with the Department of Business Affairs and Consumer Protection and the Office of the City Clerk.

Said privilege shall be constructed in accordance with plans and specifications approved by the Department of Transportation (Division of Project Development) and Zoning Department - Signs.


This grant of privilege in the public way shall be subject to the provisions of Section 10-28-015 and all other required provisions of the Municipal Code of Chicago.

The grantee shall pay to the City of Chicago as compensation for the privilege #1115151 herein granted the sum of three hundred (\$300.00) per annum in advance.

A 25% penalty will be added for payments received after due date.


The permit holder agrees to hold the City of Chicago harmless for any damage, relocation or replacement costs associated with damage, relocation or removal of private property caused by the City performing work in the public way.

Authority herein given and granted for a period of five (5) years from and after 09/09/2014.

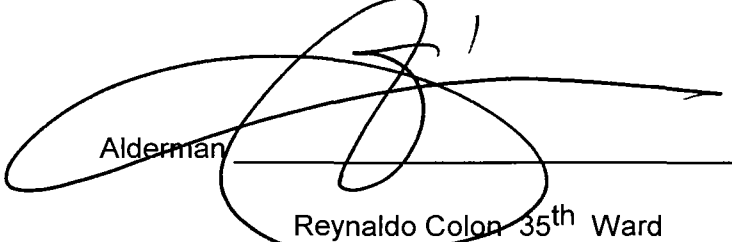
Alderman
Reynaldo Colon 35th Ward



BUILDING DISPLAY

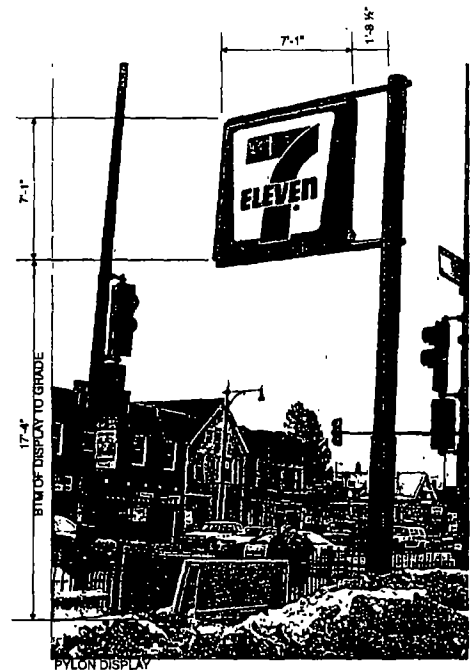

PYLON DISPLAY



GENERAL SIGN CONTRACTORS
230 INTERSTATE HW. P.O. BOX 1080
60415 CHICAGO, IL 60611 FAX 312-232-2190

| DATE | REVISION |
|------|----------|
| | |
| | |
| | |
| | |
| | |
| | |
| | |

CUSTOMER APPROVAL DATE

This design is the original and unpublished work of DOLE GENERAL SIGN CONTRACTORS and may not be reproduced, copied, or exhibited in any fashion without the express written consent from an authorized officer of The Company. The sign is this design may be purchased.

CLIENT 7-ELEVEN #29150

ADDRESS 3401 W. IRVING PARK ROAD

CITY CHICAGO

STATE IL

DESIGNER JBS

SALESPERSON TD

DRAWG NO 10581

SCALE NOTED

DATE 01-28-2009

SHEET NO 1 OF 1



10/08/2014

Alderman **Reynaldo Colon**
Ward # **35**
City of Chicago
City Hall, Room **203**
121 North LaSalle Street
Chicago, Illinois 60602

Re: An ordinance to use and maintain a portion of the public right-of-way for **one (1) sign(s)** for 7-
ELEVEN 29150E, adjacent to the premises known as **3401 W. Irving Park Rd..**

Dear Alderman **Reynaldo Colon**:

The applicant referenced above has requested the use of the public right-of-way for a **sign(s)**. An ordinance has been prepared by the Department of Business Affairs and Consumer Protection – Small Business Center - Public Way Use Unit for presentation to the City Council. Because this request was made for properties located in your ward, as approved by you as per the attached, I respectfully request that you introduce the attached ordinance at the next City Council meeting.

If you have any questions regarding this ordinance, please contact Anthony Bertuca at (312) 744-5506.

Department of Business Affairs and Consumer Protection



City of Chicago



O2014-8509

Office of the City Clerk

Document Tracking Sheet

| | |
|---------------------------------|---|
| Meeting Date: | 10/8/2014 |
| Sponsor(s): | Colón (35) |
| Type: | Ordinance |
| Title: | Grant(s) of privilege in public way for Crown Liquors |
| Committee(s) Assignment: | Committee on Transportation and Public Way |

ORDINANCE
CROWN LIQUORS
Acct. No. 246865 - 1
Permit No. 1115179

Be It Ordained by the City Council of the City of Chicago:

SECTION 1. Permission and authority are hereby given and granted to CROWN LIQUORS, upon the terms and subject to the conditions of this ordinance to maintain and use two (2) sign(s) projecting over the public right-of-way attached to its premises known as 2821 N. Milwaukee Ave..

Said sign structure(s) measures as follows; along N MILWAUKEE AVE:

One (1) at eight (8) feet in length, eight (8) feet in height and fifteen (15) feet above grade level.

Said sign structure(s) measures as follows; along N MILWAUKEE AVE:

One (1) at three point seven five (3.75) feet in length, two (2) feet in height and five point four two (5.42) feet above grade level.

The location of said privilege shall be as shown on prints kept on file with the Department of Business Affairs and Consumer Protection and the Office of the City Clerk

Said privilege shall be constructed in accordance with plans and specifications approved by the Department of Transportation (Division of Project Development) and Zoning Department- Signs.


This grant of privilege in the public way shall be subject to the provisions of Section 10-28-015 and all other required provisions of the Municipal Code of Chicago.

The grantee shall pay to the City of Chicago as compensation for the privilege #1115179 herein granted the sum of four hundred (\$400.00) per annum in advance.

A 25% penalty will be added for payments received after due date

The permit holder agrees to hold the City of Chicago harmless for any damage, relocation or replacement costs associated with damage, relocation or removal of private property caused by the City performing work in the public way.

Authority herein given and granted for a period offive (5) years from and after 11/19/2013.

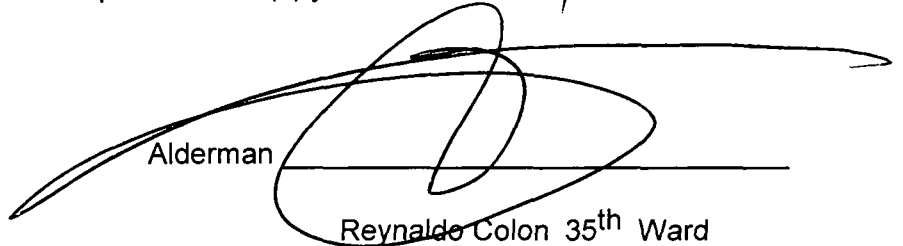
Alderman
Reynaldo Colon 35th Ward



10/08/2014

Alderman **Reynaldo Colon**
Ward # **35**
City of Chicago
City Hall, Room **203**
121 North LaSalle Street
Chicago, Illinois 60602

Re: An ordinance to use and maintain a portion of the public right-of-way for **two (2) sign(s)** for
CROWN LIQUORS, adjacent to the premises known as **2821 N. Milwaukee Ave.**

Dear Alderman **Reynaldo Colon**:

The applicant referenced above has requested the use of the public right-of-way for a **sign(s)**. An ordinance has been prepared by the Department of Business Affairs and Consumer Protection – Small Business Center - Public Way Use Unit for presentation to the City Council. Because this request was made for properties located in your ward, as approved by you as per the attached, I respectfully request that you introduce the attached ordinance at the next City Council meeting.

If you have any questions regarding this ordinance, please contact Anthony Bertuca at (312) 744-5506.

Department of Business Affairs and Consumer Protection



City of Chicago



O2014-8519

Office of the City Clerk

Document Tracking Sheet

| | |
|---------------------------------|--|
| Meeting Date: | 10/8/2014 |
| Sponsor(s): | Colón (35) |
| Type: | Ordinance |
| Title: | Grant(s) of privilege in public way for Diamond Garden
Banquet Hall LLC |
| Committee(s) Assignment: | Committee on Transportation and Public Way |

ORDINANCE
DIAMOND GARDEN BANQUET HALL LLC
Acct. No. 379199 - 1
Permit No. 1113192

Be It Ordained by the City Council of the City of Chicago:

SECTION 1. Permission and authority are hereby given and granted to DIAMOND GARDEN BANQUET HALL LLC, upon the terms and subject to the conditions of this ordinance to maintain and use one (1) sign(s) projecting over the public right-of-way attached to its premises known as 3705 W. Fullerton Ave..

Said sign structure(s) measures as follows; along W. Fullerton Avenue:

One (1) at twenty-two (22) feet in length, four (4) feet in height and thirteen (13) feet above grade level.

The location of said privilege shall be as shown on prints kept on file with the Department of Business Affairs and Consumer Protection and the Office of the City Clerk.

Said privilege shall be constructed in accordance with plans and specifications approved by the Department of Transportation (Division of Project Development) and Zoning Department - Signs.


This grant of privilege in the public way shall be subject to the provisions of Section 10-28-015 and all other required provisions of the Municipal Code of Chicago.


The grantee shall pay to the City of Chicago as compensation for the privilege #1113192 herein granted the sum of three hundred (\$300.00) per annum in advance.

A 25% penalty will be added for payments received after due date.

The permit holder agrees to hold the City of Chicago harmless for any damage, relocation or replacement costs associated with damage, relocation or removal of private property caused by the City performing work in the public way.

Authority herein given and granted for a period of five (5) years from and after Date of Passage.

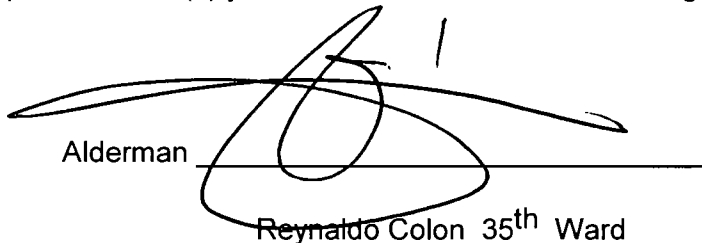
Alderman _____
Reynaldo Colon 35th Ward

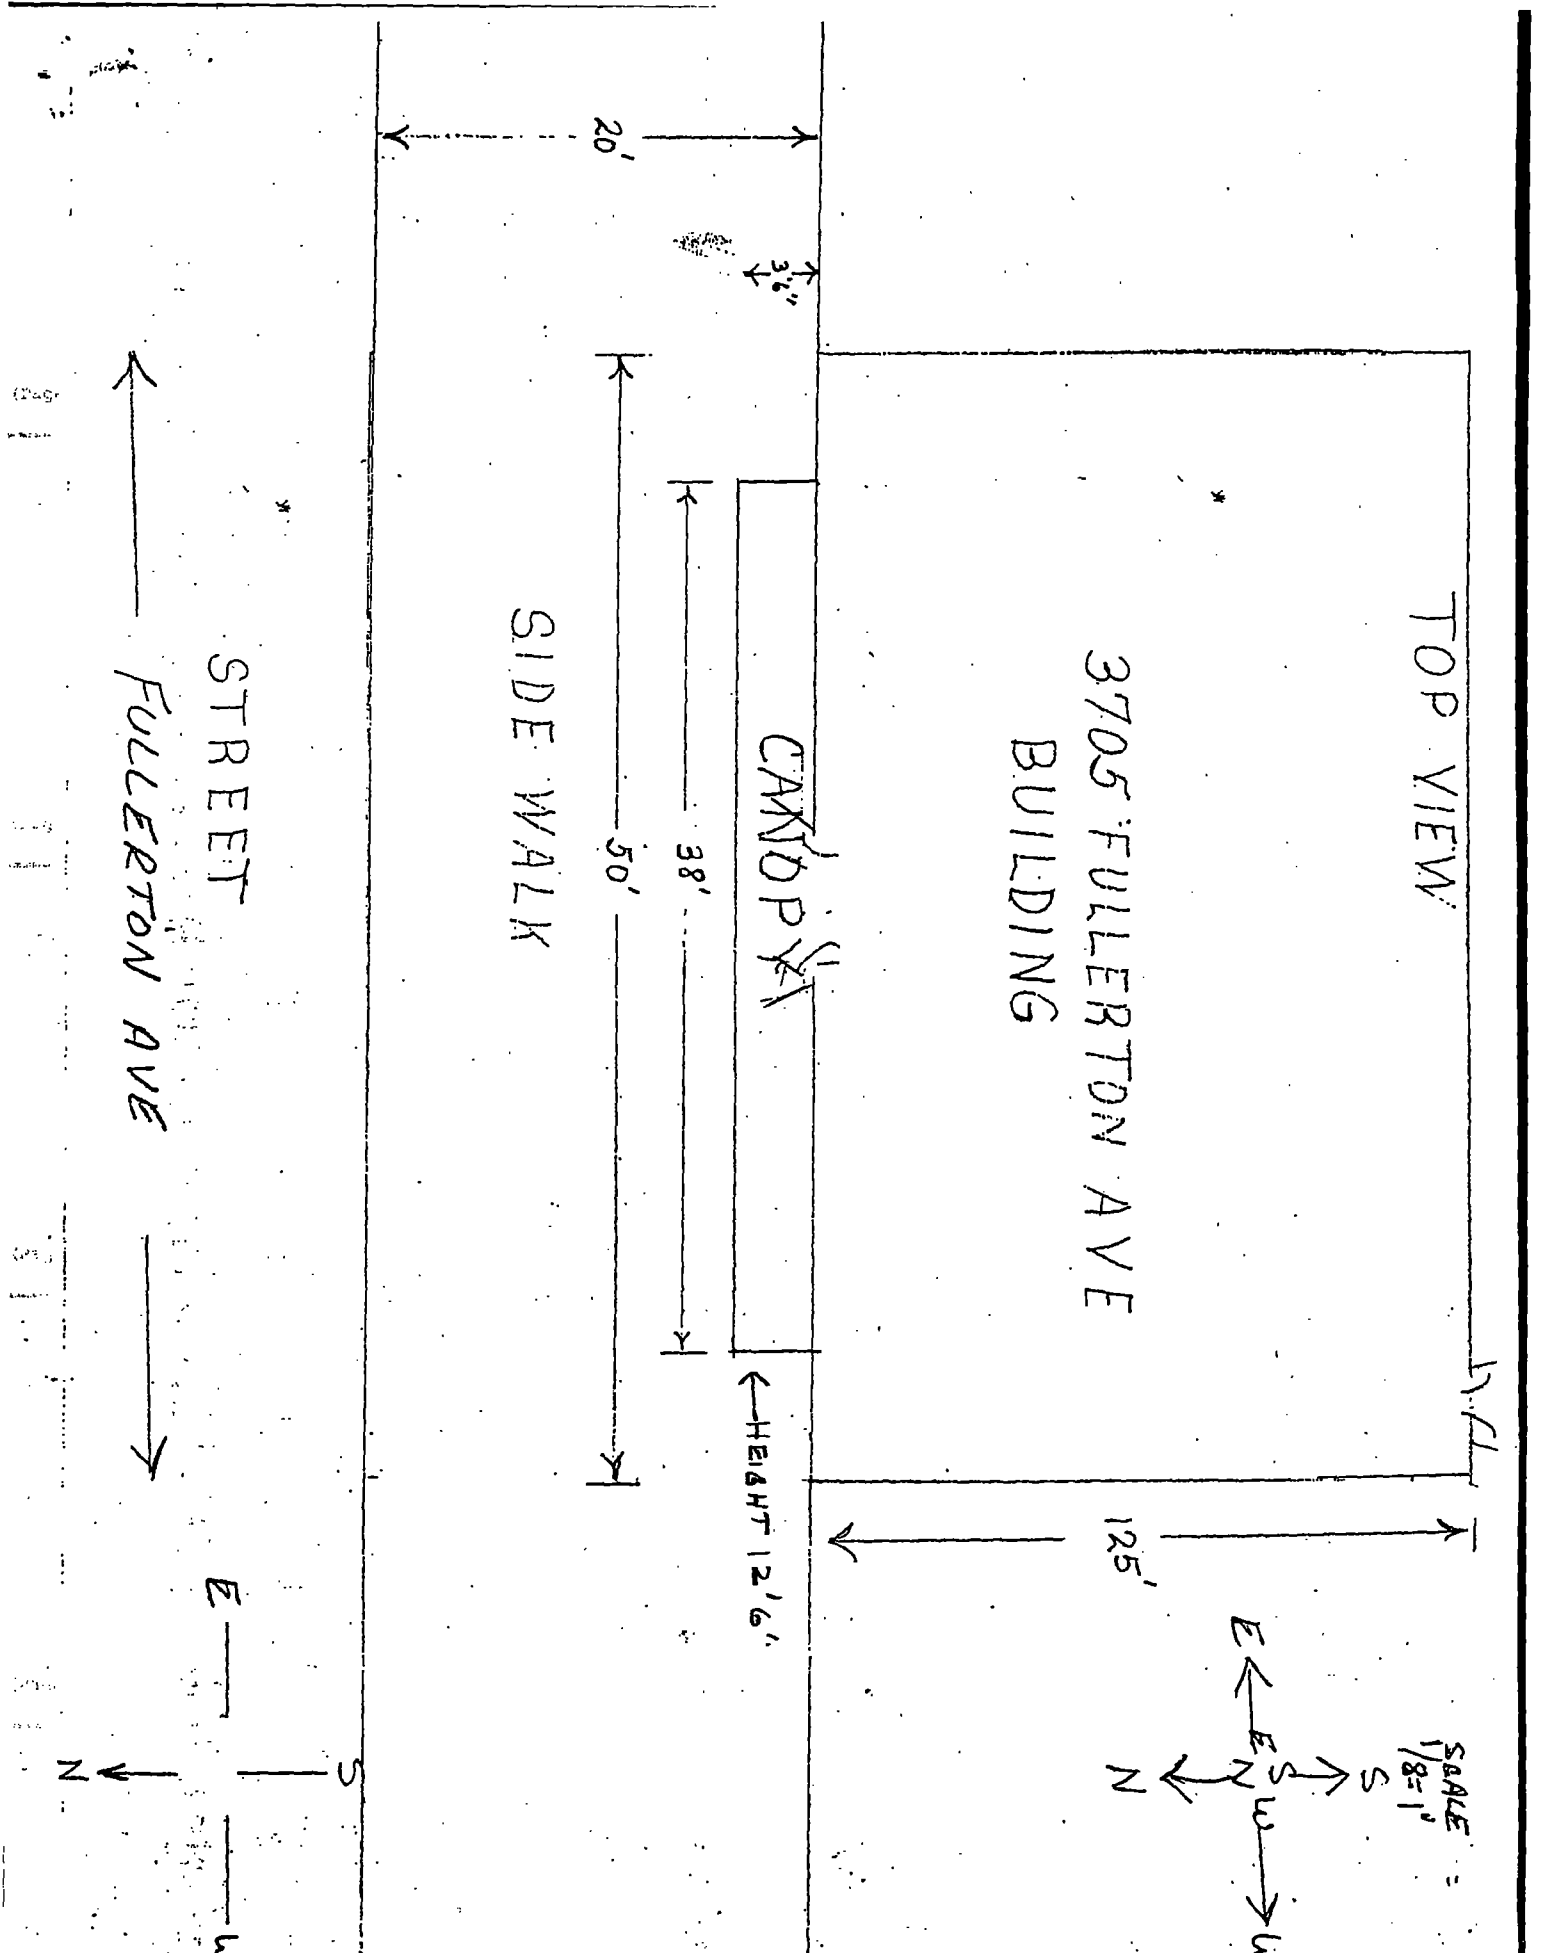



10/08/2014

Alderman Reynaldo Colon
Ward # **35**
City of Chicago
City Hall, Room **203**
121 North LaSalle Street
Chicago, Illinois 60602

Re: An ordinance to use and maintain a portion of the public right-of-way for **one (1) sign(s)** for
DIAMOND GARDEN BANQUET HALL LLC, adjacent to the premises known as **3705 W.**
Fullerton Ave..

Dear Alderman **Reynaldo Colon**:

The applicant referenced above has requested the use of the public right-of-way for a **sign(s)**. An ordinance has been prepared by the Department of Business Affairs and Consumer Protection – Small Business Center - Public Way Use Unit for presentation to the City Council. Because this request was made for properties located in your ward, as approved by you as per the attached, I respectfully request that you introduce the attached ordinance at the next City Council meeting.

If you have any questions regarding this ordinance, please contact Anthony Bertuca at (312) 744-5506.

Department of Business Affairs and Consumer Protection



City of Chicago



O2014-8570

Office of the City Clerk

Document Tracking Sheet

| | |
|---------------------------------|---|
| Meeting Date: | 10/8/2014 |
| Sponsor(s): | Colón (35) |
| Type: | Ordinance |
| Title: | Grant(s) of privilege in public way for Infant Welfare Society of Chicago |
| Committee(s) Assignment: | Committee on Transportation and Public Way |

ORDINANCE
INFANT WELFARE SOCIETY OF CHICAGO
Acct. No. 29759 - 2
Permit No. 1115124

Be It Ordained by the City Council of the City of Chicago:

SECTION 1. Permission and authority are hereby given and granted to INFANT WELFARE SOCIETY OF CHICAGO, upon the terms and subject to the conditions of this ordinance to maintain and use, as now constructed, two (2) Door Swing(s) on the public right-of-way adjacent to its premises known as 3600 W. Fullerton Ave..

Said Door Swing(s) at N. Central Park measure(s):

Two (2) at six (6) feet in length, and one point eight three (1.83) foot in width for a total of twenty-one point nine six (21.96) square feet.

The location of said privilege shall be as shown on prints kept on file with the Department of Business Affairs and Consumer Protection and the Office of the City Clerk.

Said privilege shall be constructed in accordance with plans and specifications approved by the Department of Transportation (Division of Project Development).


This grant of privilege in the public way shall be subject to the provisions of Section 10-28-015 and all other required provisions of the Municipal Code of Chicago.


The grantee shall pay to the City of Chicago as compensation for the privilege #1115124 herein granted the sum of one hundred fifty (\$150.00) per annum in advance.

A 25% penalty will be added for payments received after due date.

The permit holder agrees to hold the City of Chicago harmless for any damage, relocation or replacement costs associated with damage, relocation or removal of private property caused by the City performing work in the public way.

Authority herein given and granted for a period of five (5) years from and after 06/30/2014.

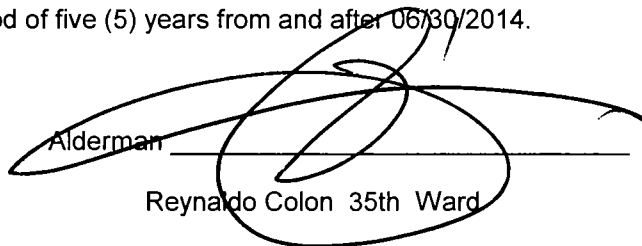
Alderman _____
Reynaldo Colon 35th Ward

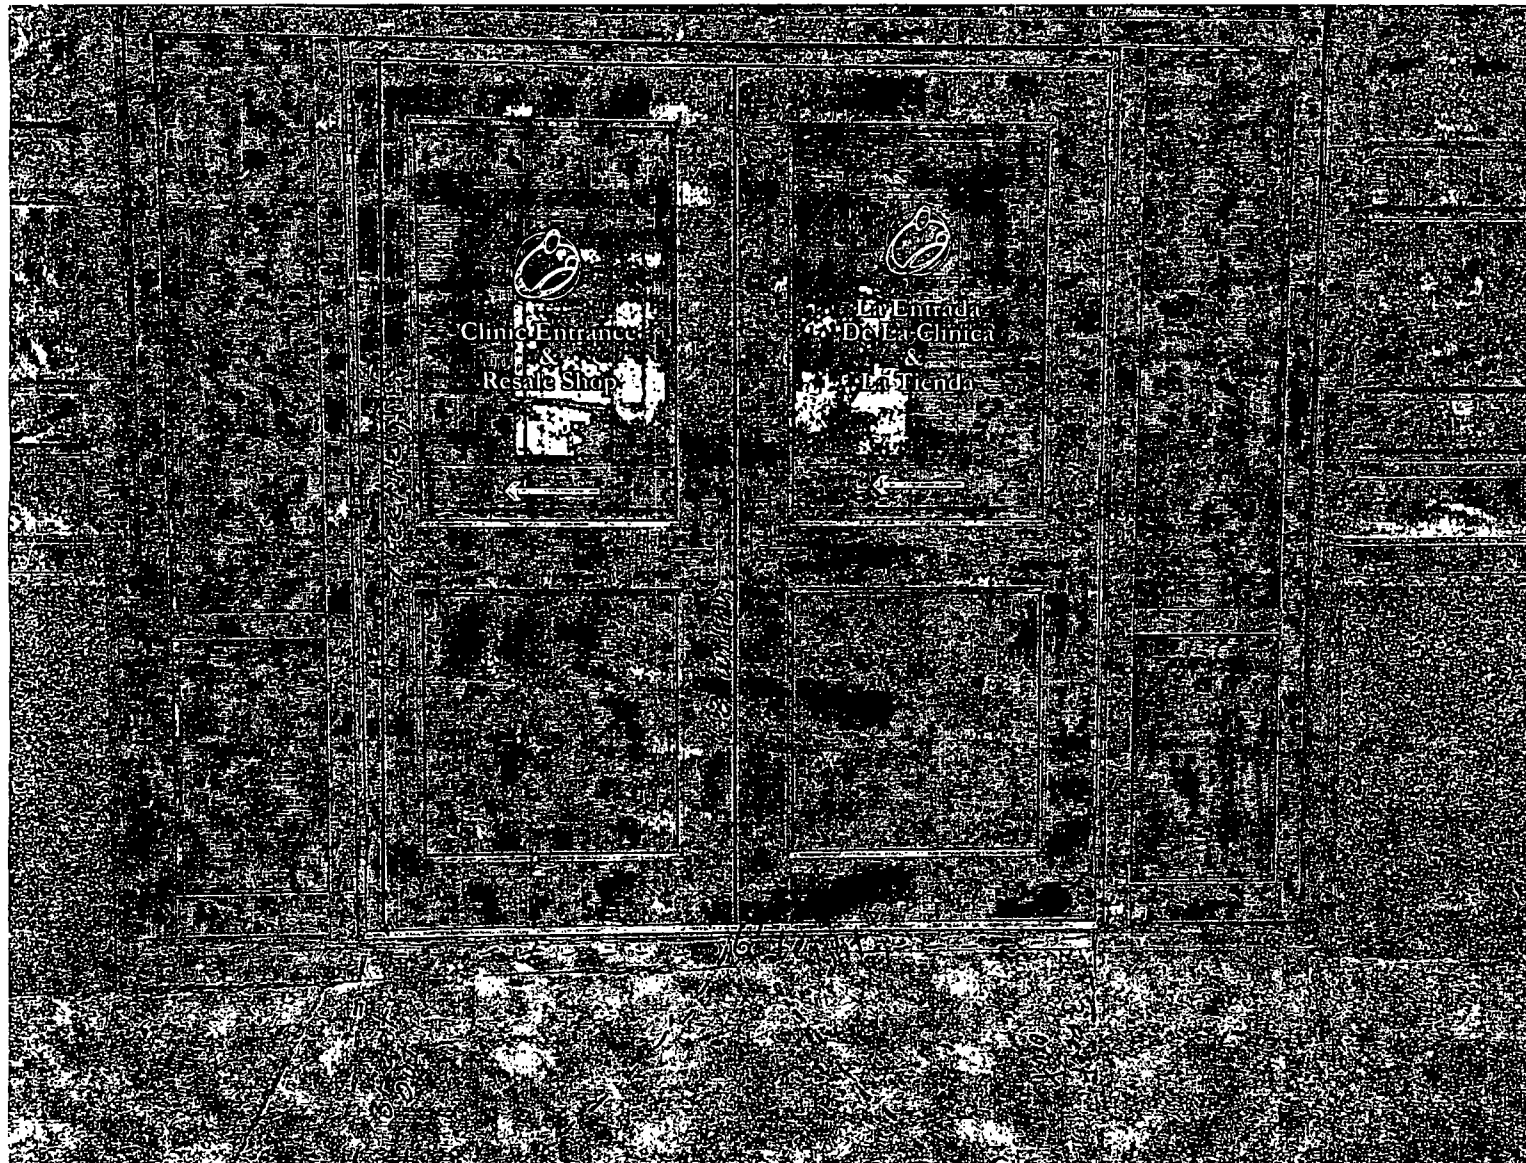



10/08/2014

Alderman Reynaldo Colon
Ward # 35
City of Chicago
City Hall, Room 203
121 North LaSalle Street
Chicago, Illinois 60602

Re: An ordinance to use and maintain a portion of the public right-of-way for **two (2) door swing(s)** for **INFANT WELFARE SOCIETY OF CHICAGO**, adjacent to the premises known as **3600 W. Fullerton Ave.**.

Dear Alderman **Reynaldo Colon**:

The applicant referenced above has requested the use of the public right-of-way for a **door swing(s)**. An ordinance has been prepared by the Department of Business Affairs and Consumer Protection – Small Business Center - Public Way Use Unit for presentation to the City Council. Because this request was made for properties located in your ward, as approved by you as per the attached, I respectfully request that you introduce the attached ordinance at the next City Council meeting.

If you have any questions regarding this ordinance, please contact Anthony Bertuca at (312) 744-5506.

Department of Business Affairs and Consumer Protection



City of Chicago



O2014-8594

Office of the City Clerk

Document Tracking Sheet

| | |
|---------------------------------|--|
| Meeting Date: | 10/8/2014 |
| Sponsor(s): | Colón (35) |
| Type: | Ordinance |
| Title: | Grant(s) of privilege in public way for Subway |
| Committee(s) Assignment: | Committee on Transportation and Public Way |

ORDINANCE
SUBWAY
Acct. No. 286704 - 1
Permit No. 1113624

Be It Ordained by the City Council of the City of Chicago:

SECTION 1. Permission and authority are hereby given and granted to SUBWAY, upon the terms and subject to the conditions of this ordinance to maintain and use three (3) sign(s) projecting over the public right-of-way attached to its premises known as 2300 N. Milwaukee Ave..

Said sign structure(s) measures as follows; along N. Milwaukee Avenue:

One (1) at thirteen point five (13.5) feet in length, two point five (2.5) feet in height and ten point five (10.5) feet above grade level.

Said sign structure(s) measures as follows; along N. California Avenue:

One (1) at thirteen point five (13.5) feet in length, two point five (2.5) feet in height and ten point five (10.5) feet above grade level.

One (1) at five (5) feet in length, two (2) feet in height and nine (9) feet above grade level.

The location of said privilege shall be as shown on prints kept on file with the Department of Business Affairs and Consumer Protection and the Office of the City Clerk.

Said privilege shall be constructed in accordance with plans and specifications approved by the Department of Transportation (Division of Project Development) and Zoning Department - Signs.

This grant of privilege in the public way shall be subject to the provisions of Section 10-28-015 and all other required provisions of the Municipal Code of Chicago.

The grantee shall pay to the City of Chicago as compensation for the privilege #1113624 herein granted the sum of seven hundred (\$700.00) per annum in advance.

A 25% penalty will be added for payments received after due date.

The permit holder agrees to hold the City of Chicago harmless for any damage, relocation or replacement costs associated with damage, relocation or removal of private property caused by the City performing work in the public way.

Authority herein given and granted for a period of five (5) years from and after Date of Passage.



Alderman
Reynaldo Colon 35th Ward

30" LED CHANNEL LETTERS ON RACEWAY
(ABOVE STORE FRONT ON MILWAUKEE AVENUE)

SUBWAY

2300 N. MILWAUKEE AVENUE 3'.6" L
CHICAGO, IL 60647

Sign
1 + 2

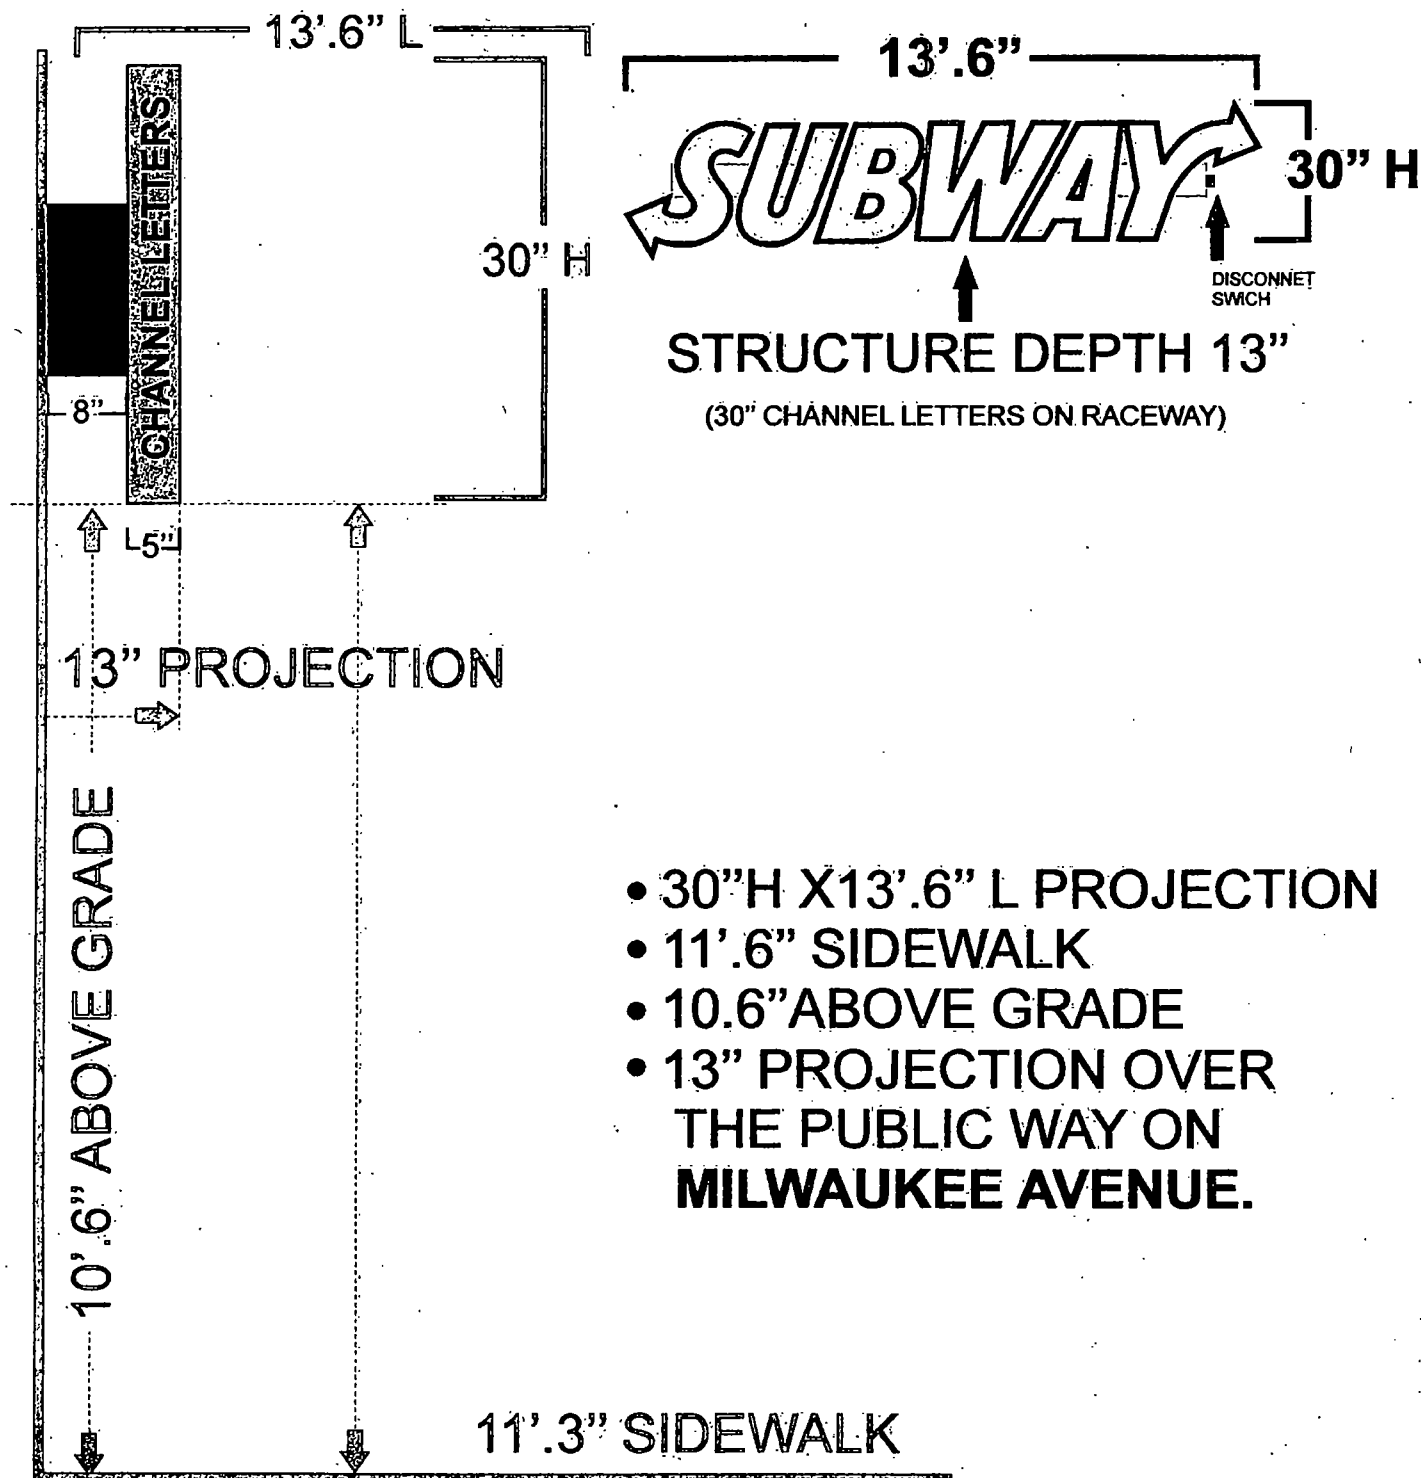

- 30"H X 13'.6" L PROJECTION
- 11'.6" SIDEWALK
- 10.6" ABOVE GRADE
- 13" PROJECTION OVER THE PUBLIC WAY ON MILWAUKEE AVENUE.

EXPRESS



Department of Business Affairs and Consumer Protection
Small Business Center - Public Way Use Unit
City Hall - 121 N. LaSalle Street, Room 800 • Chicago, IL 60602
(312)-74-GOBIZ (312-744-6249) • (312) 744-1944 (TTY)
<http://www.cityofchicago.org/bacp>

10/08/2014

Alderman **Reynaldo Colon**
Ward # **35**
City of Chicago
City Hall, Room **203**
121 North LaSalle Street
Chicago, Illinois 60602

Re: An ordinance to use and maintain a portion of the public right-of-way for **three (3) sign(s)** for
SUBWAY, adjacent to the premises known as **2300 N. Milwaukee Ave.**

Dear Alderman **Reynaldo Colon**:

The applicant referenced above has requested the use of the public right-of-way for a **sign(s)**. An ordinance has been prepared by the Department of Business Affairs and Consumer Protection – Small Business Center - Public Way Use Unit for presentation to the City Council. Because this request was made for properties located in your ward, as approved by you as per the attached, I respectfully request that you introduce the attached ordinance at the next City Council meeting.

If you have any questions regarding this ordinance, please contact Anthony Bertuca at (312) 744-5506.

Department of Business Affairs and Consumer Protection



City of Chicago



O2014-8455

Office of the City Clerk

Document Tracking Sheet

| | |
|---------------------------------|---|
| Meeting Date: | 10/8/2014 |
| Sponsor(s): | Sposato (36) |
| Type: | Ordinance |
| Title: | Grant(s) of privilege in public way for Family Dollar, Inc. No. 11064 |
| Committee(s) Assignment: | Committee on Transportation and Public Way |

ORDINANCE
FAMILY DOLLAR, INC. # 11064
Acct. No. 11071 - 136
Permit No. 1109293

Be It Ordained by the City Council of the City of Chicago:

SECTION 1. Permission and authority are hereby given and granted to FAMILY DOLLAR, INC. # 11064, upon the terms and subject to the conditions of this ordinance to maintain and use one (1) sign(s) projecting over the public right-of-way attached to its premises known as 6701 W. Belmont Ave..

Said sign structure(s) measures as follows; along W. Belmont Avenue:

One (1) at twelve (12) feet in length, eight point zero eight (8.08) feet in height and eight (8) feet above grade level.

The location of said privilege shall be as shown on prints kept on file with the Department of Business Affairs and Consumer Protection and the Office of the City Clerk.

Said privilege shall be constructed in accordance with plans and specifications approved by the Department of Transportation (Division of Project Development) and Zoning Department - Signs.


This grant of privilege in the public way shall be subject to the provisions of Section 10-28-015 and all other required provisions of the Municipal Code of Chicago.

The grantee shall pay to the City of Chicago as compensation for the privilege #1109293 herein granted the sum of three hundred (\$300.00) per annum in advance.


A 25% penalty will be added for payments received after due date.

The permit holder agrees to hold the City of Chicago harmless for any damage, relocation or replacement costs associated with damage, relocation or removal of private property caused by the City performing work in the public way.

Authority herein given and granted for a period of five (5) years from and after Date of Passage.

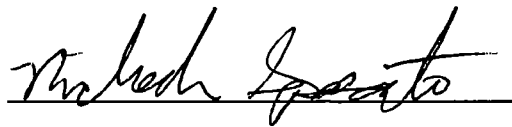Alderman 

Nicholas Sposato 36th Ward

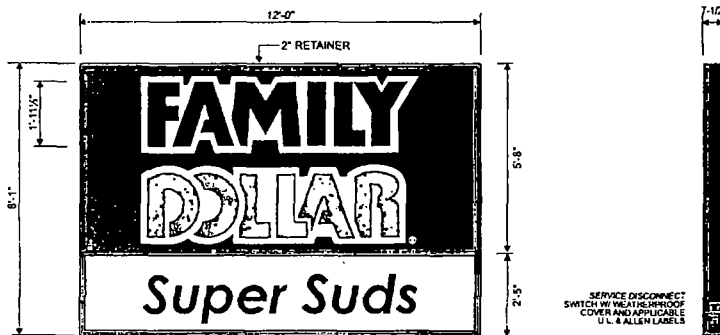

Front View - S/F Cabinet w/ Flat Faces OA Sq Ft. = 97.00
Scale: 3/8" = 1'-0"


Quantity - 1

SPECIFICATIONS

Allen Industries to manufacture (1) single-faced 8'-1" x 12'-0" signs, upper face panel with graphic layout as shown

Signs shall utilize extruded aluminum (7-1/2" deep) with 2" retainer system. Sign faces consists of 1/7" thick flat polycarbonate with 2nd surface painted copy & background colors. Lower "Super Suds" panel to be provided by others. Panels to be separated by 1/4" "H" molding divider.

Internal illumination provided by high output fluorescent lamps powered by electronic ballasts. Sign to be equipped with disconnect switch located at side of cabinet. Construction of sign will be U.L. approved and will bear the U.L. Label.

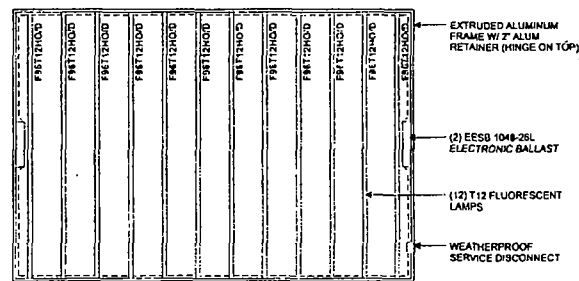

Front View - Lamping Detail
Scale: 3/8" = 1'-0"

COLORS

Sign Cabinet & Retainer: #437 RED (LACRYL)

Face Background: #437 RED (LACRYL)


"Family" Copy: #437 RED (LACRYL)

"Dollar" Copy: TO MATCH PMS 165C ORANGE

White Outline and "S"

*NOTE: All components are U.L. listed with U.L. label

*NOTE: Super Suds Face Panel Provided by Others

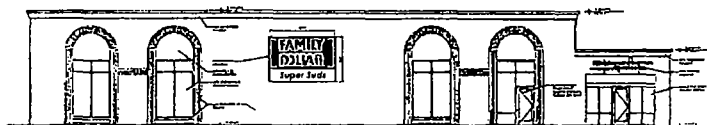

Elevation View - (Estimated)
Scale: 1/16" = 1'-0"

Signs designed to withstand 140mph windload



THIS DRAWING IS INTENDED TO BE INSTALLED IN ACCORDANCE WITH THE NATIONAL ELECTRICAL CODE (NEC) AND THE NATIONAL FIRE PROTECTION ASSOCIATION (NFPA) 70B. THIS DRAWING IS NOT TO BE USED FOR ANY OTHER PURPOSES WITHOUT THE WRITTEN CONSENT OF ALLEN INDUSTRIES, INC.

Client Review Status

Allen Industries, Inc. requires that an "AS Approved" drawing be obtained from the client prior to any production orders or production release orders.

☐ Approved ☐ Approved as Noted ☐ Rejected & Resubmit

Name

Title

Notes

1

2

Allen Industries, Inc.

6701 W Belmont Ave

Chicago, IL 60634

Phone: 773-496-4966

Fax: 773-496-4967

www.allenindustries.com

Corporate Headquarters

8434 Burnt Paper Road, Greensboro, NC 27409

Phone: 800-957-2553 336-669-2791 Fax: 336-668-7875

Signs and Image Solutions

Corporate Headquarters

8434 Burnt Paper Road, Greensboro, NC 27409

Phone: 800-957-2553 336-669-2791 Fax: 336-668-7875

Signs and Image Solutions

Corporate Headquarters

8434 Burnt Paper Road, Greensboro, NC 27409

Phone: 800-957-2553 336-669-2791 Fax: 336-668-7875



Department of Business Affairs and Consumer Protection

Small Business Center - Public Way Use Unit

City Hall - 121 N LaSalle Street, Room 800 • Chicago, IL 60602

(312)-74-GOBIZ (312-744-6249) • (312) 744-1944 (TTY)

<http://www.cityofchicago.org/bacp>

10/08/2014

Alderman Nicholas Sposato

Ward # 36

City of Chicago

City Hall, Room 304

121 North LaSalle Street

Chicago, Illinois 60602

Re: An ordinance to use and maintain a portion of the public right-of-way for **one (1) sign(s)** for
FAMILY DOLLAR, INC. # 11064, adjacent to the premises known as **6701 W. Belmont Ave.**.

Dear Alderman **Nicholas Sposato**:

The applicant referenced above has requested the use of the public right-of-way for a **sign(s)**. An ordinance has been prepared by the Department of Business Affairs and Consumer Protection – Small Business Center - Public Way Use Unit for presentation to the City Council. Because this request was made for properties located in your ward, as approved by you as per the attached, I respectfully request that you introduce the attached ordinance at the next City Council meeting.

If you have any questions regarding this ordinance, please contact Anthony Bertuca at (312) 744-5506.

Department of Business Affairs and Consumer Protection



City of Chicago



O2014-8446

Office of the City Clerk

Document Tracking Sheet

| | |
|---------------------------------|--|
| Meeting Date: | 10/8/2014 |
| Sponsor(s): | Mitts (37) |
| Type: | Ordinance |
| Title: | Grant(s) of privilege in public way for Belmonte Liquors |
| Committee(s) Assignment: | Committee on Transportation and Public Way |

ORDINANCE
BELMONTE LIQUORS
Acct. No. 27967 - 1
Permit No. 1115229

Be It Ordained by the City Council of the City of Chicago:

SECTION 1. Permission and authority are hereby given and granted to BELMONTE LIQUORS, upon the terms and subject to the conditions of this ordinance to maintain and use one (1) sign(s) projecting over the public right-of-way attached to its premises known as 5336 W. Chicago Ave..

Said sign structure(s) measures as follows; along W. Chicago:

One (1) at ten (10) feet in length, six (6) feet in height and nine (9) feet above grade level.

The location of said privilege shall be as shown on prints kept on file with the Department of Business Affairs and Consumer Protection and the Office of the City Clerk.

Said privilege shall be constructed in accordance with plans and specifications approved by the Department of Transportation (Division of Project Development) and Zoning Department - Signs.


This grant of privilege in the public way shall be subject to the provisions of Section 10-28-015 and all other required provisions of the Municipal Code of Chicago.

The grantee shall pay to the City of Chicago as compensation for the privilege #1115229 herein granted the sum of three hundred (\$300.00) per annum in advance.

A 25% penalty will be added for payments received after due date.

The permit holder agrees to hold the City of Chicago harmless for any damage, relocation or replacement costs associated with damage, relocation or removal of private property caused by the City performing work in the public way.

Authority herein given and granted for a period of five (5) years from and after Date of Passage.

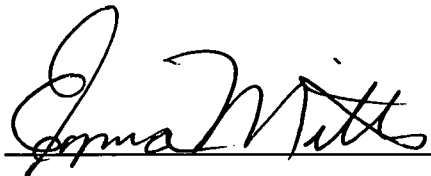
Alderman 

Emma Mitts 37th Ward



APPLICATION TO USE THE PUBLIC RIGHT OF WAY

EXAMPLE OF SIGN DRAWING

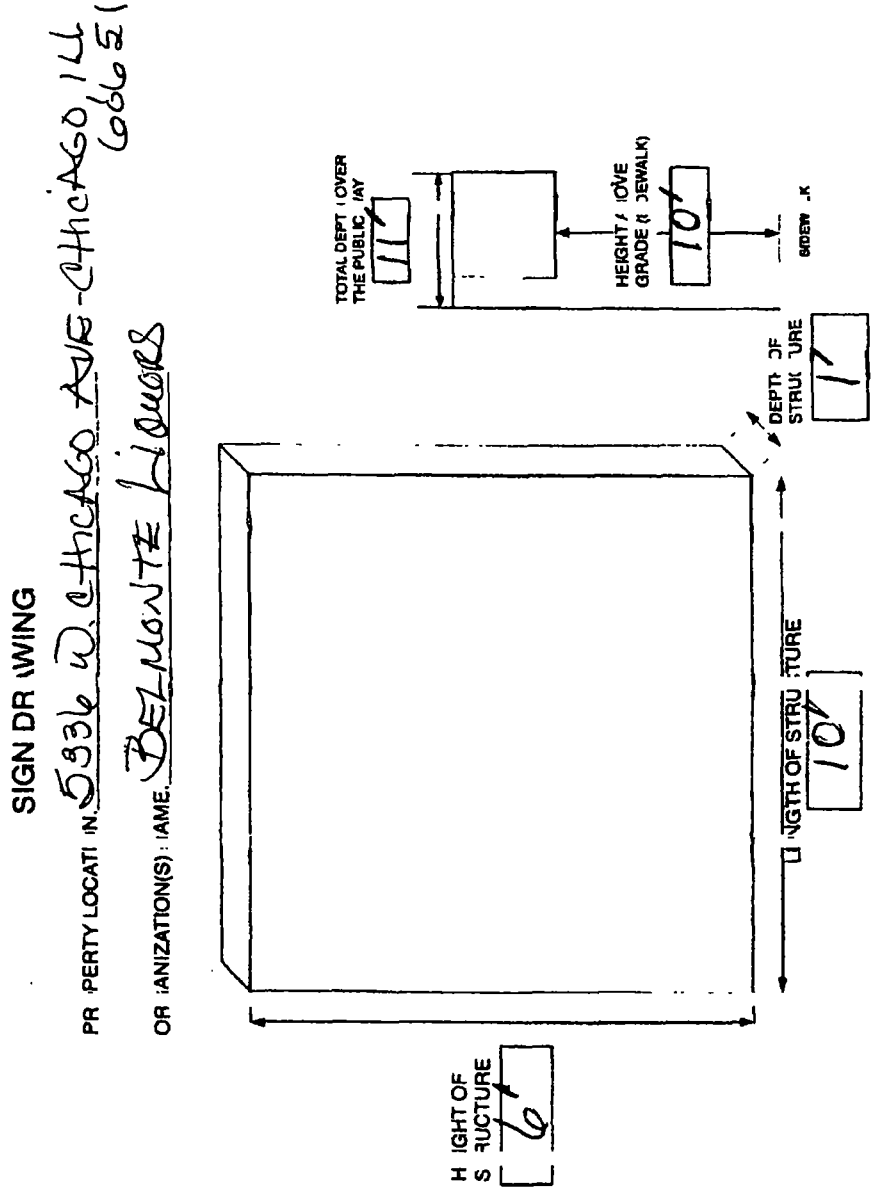



Department of Business Affairs and Consumer Protection
Small Business Center - Public Way Use Unit
City Hall - 121 N. LaSalle Street, Room 800 • Chicago, IL 60602
(312)-74-GOBIZ (312-744-6249) • (312) 744-1944 (TTY)
<http://www.cityofchicago.org/bacp>

10/08/2014

Alderman **Emma Mitts**
Ward # 37
City of Chicago
City Hall, Room 300
121 North LaSalle Street
Chicago, Illinois 60602

Re: An ordinance to use and maintain a portion of the public right-of-way for **one (1) sign(s)** for
BELMONTE LIQUORS, adjacent to the premises known as **5336 W. Chicago Ave..**

Dear Alderman **Emma Mitts**:

The applicant referenced above has requested the use of the public right-of-way for a **sign(s)**. An ordinance has been prepared by the Department of Business Affairs and Consumer Protection – Small Business Center - Public Way Use Unit for presentation to the City Council. Because this request was made for properties located in your ward, as approved by you as per the attached, I respectfully request that you introduce the attached ordinance at the next City Council meeting.

If you have any questions regarding this ordinance, please contact Anthony Bertuca at (312) 744-5506.

Department of Business Affairs and Consumer Protection



City of Chicago



O2014-8439

Office of the City Clerk

Document Tracking Sheet

| | |
|---------------------------------|---|
| Meeting Date: | 10/8/2014 |
| Sponsor(s): | Cullerton (38) |
| Type: | Ordinance |
| Title: | Grant(s) of privilege in public way for Dollar Tree No. 644 |
| Committee(s) Assignment: | Committee on Transportation and Public Way |

ORDINANCE
DOLLAR TREE # 644
Acct. No. 7049 - 42
Permit No. 1115343

Be It Ordained by the City Council of the City of Chicago:

SECTION 1. Permission and authority are hereby given and granted to DOLLAR TREE # 644, upon the terms and subject to the conditions of this ordinance to maintain and use one (1) sign(s) projecting over the public right-of-way attached to its premises known as 5616 W. Belmont Ave..

Said sign structure(s) measures as follows; along W. Belmont Avenue:

One (1) at twelve (12) feet in length, three (3) feet in height and twelve (12) feet above grade level.

The location of said privilege shall be as shown on prints kept on file with the Department of Business Affairs and Consumer Protection and the Office of the City Clerk.

Said privilege shall be constructed in accordance with plans and specifications approved by the Department of Transportation (Division of Project Development) and Zoning Department - Signs.

This grant of privilege in the public way shall be subject to the provisions of Section 10-28-015 and all other required provisions of the Municipal Code of Chicago.

The grantee shall pay to the City of Chicago as compensation for the privilege #1115343 herein granted the sum of three hundred (\$300.00) per annum in advance.

A 25% penalty will be added for payments received after due date.


The permit holder agrees to hold the City of Chicago harmless for any damage, relocation or replacement costs associated with damage, relocation or removal of private property caused by the City performing work in the public way.

Authority herein given and granted for a period of five (5) years from and after 10/07/2014.

Alderman 


Timothy Cullerton 38th Ward

3' x 12' DF ILLUMINATED CABINET WITH REVERSE LIT BOX

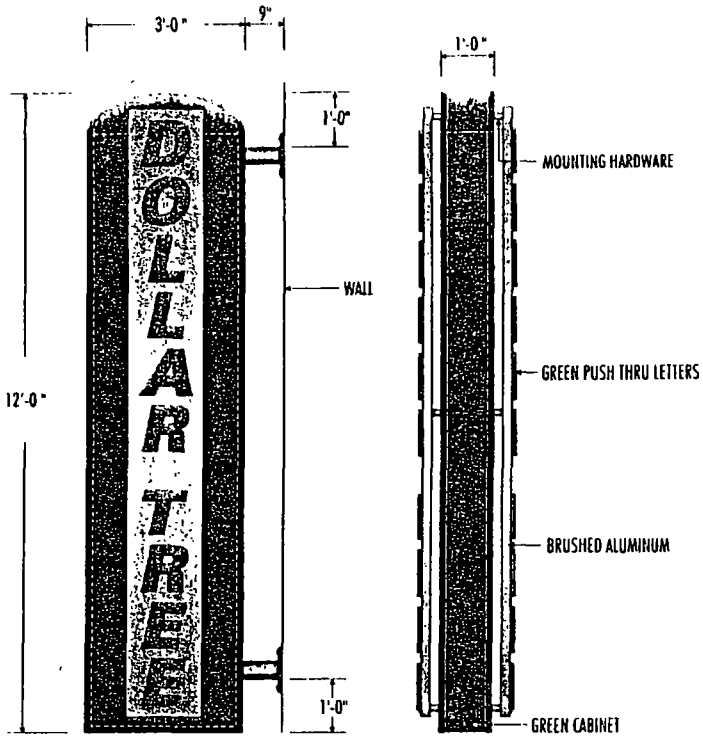

FRONT VIEW
SCALE 3/4" = 1'

SIDE VIEW

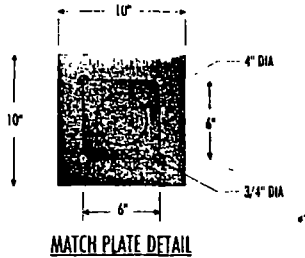

TOTAL SQUARE FOOT = 60 SQ FT

| | | |
|---|-------------|--------------|
| A | CABINET | DARK BRONZE |
| B | REVERSE BOX | BRUSHED ALUM |
| D | LED | WHITE |
| C | PUSH THRU | GREEN |



City of Chicago



O2014-8414

Office of the City Clerk

Document Tracking Sheet

| | |
|---------------------------------|---|
| Meeting Date: | 10/8/2014 |
| Sponsor(s): | O'Connor (40) |
| Type: | Ordinance |
| Title: | Grant(s) of privilege in public way for Cardinal Wine & Spirits |
| Committee(s) Assignment: | Committee on Transportation and Public Way |

ORDINANCE
CARDINAL WINE & SPIRITS
Acct. No. 28468 - 1
Permit No. 1113398

Be It Ordained by the City Council of the City of Chicago:

SECTION 1. Permission and authority are hereby given and granted to CARDINAL WINE & SPIRITS, upon the terms and subject to the conditions of this ordinance to maintain and use one (1) sign(s) projecting over the public right-of-way attached to its premises known as 4905 N. Lincoln Ave..

Said sign structure(s) measures as follows; along N Lincoln Ave:

One (1) at seven point two five (7.25) feet in length, three point four two (3.42) feet in height and fifteen (15) feet above grade level.

The location of said privilege shall be as shown on prints kept on file with the Department of Business Affairs and Consumer Protection and the Office of the City Clerk

Said privilege shall be constructed in accordance with plans and specifications approved by the Department of Transportation (Division of Project Development) and Zoning Department- Signs.

This grant of privilege in the public way shall be subject to the provisions of Section 10-28-015 and all other required provisions of the Municipal Code of Chicago.


The grantee shall pay to the City of Chicago as compensation for the privilege #1113398 herein granted the sum of one hundred (\$100.00) per annum in advance.

A 25% penalty will be added for payments received after due date

The permit holder agrees to hold the City of Chicago harmless for any damage, relocation or replacement costs associated with damage, relocation or removal of private property caused by the City performing work in the public way.

Authority herein given and granted for a period offive (5) years from and after Date of Passage.

Alderman

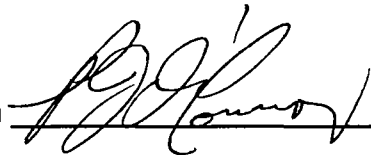A handwritten signature in black ink, appearing to read "P. O'Connor", is written over a horizontal line.

Patrick O'Connor 40th Ward



310 Telser Road
Lake Zurich, IL 60047
Tel. 847-550-8902
Fax 847-550-6383
Email: sales@brightlightsign.com

JOB INFORMATION:

Cardinal
4905 N. Lincoln Avenue
Chicago, IL
Contact: Chris
Phone #: 773-561-0270

Drawing Number:

CW5104

Drawn By:

Bryana Schramer

Revised date:

May 14, 2014

Revision #:

1

Customer Approval:

Name

Title

Signature

Date

Sign will not be put into
production without customer
approval on drawing and
50% deposit on sign

Comments and notes:


Please note:

This drawing is the property of
Bright Light Sign Co. and is
intended solely for the client
listed herein. All rights to its use
for reproduction and/or
distribution in whole or in part
are strictly prohibited without
written authorization.

87"

Single Color
Electronic
Message Unit

41"

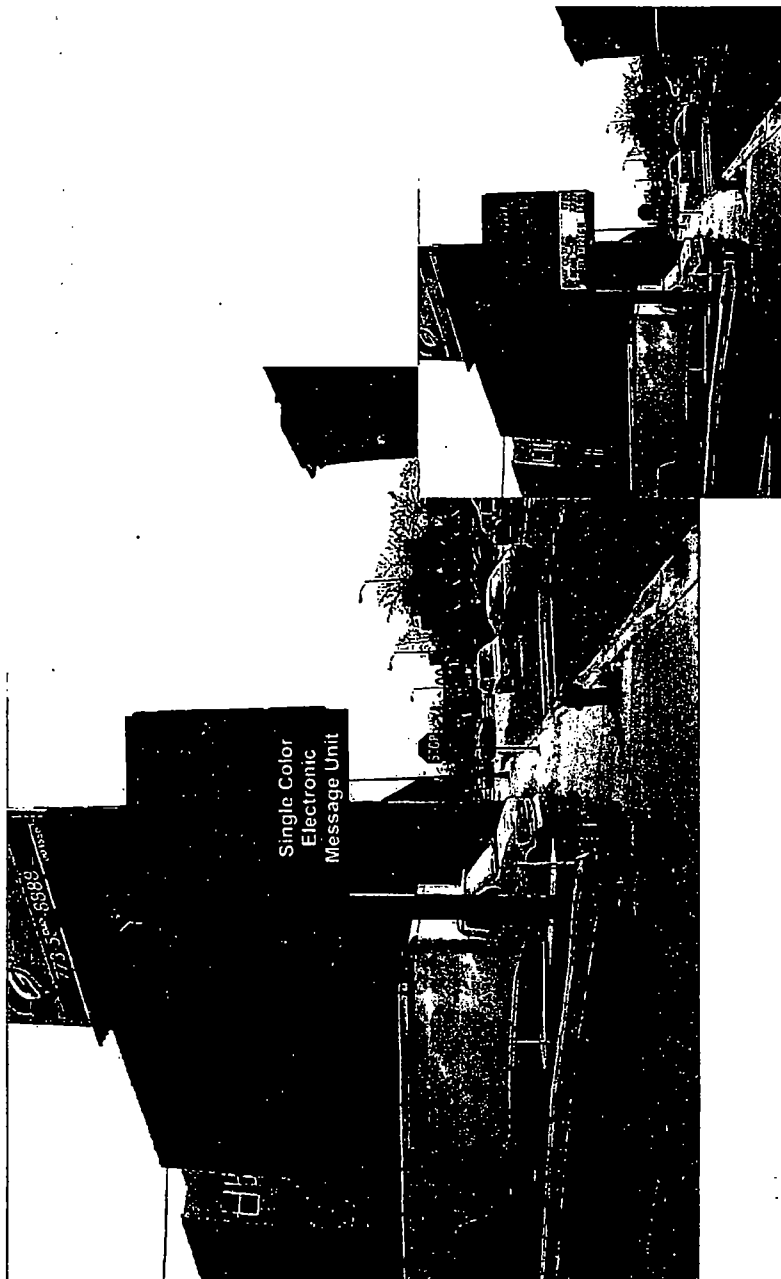



10/08/2014

Alderman **Patrick O'Connor**
Ward # **40**
City of Chicago
City Hall, Room **305**
121 North LaSalle Street
Chicago, Illinois 60602

Re: An ordinance to use and maintain a portion of the public right-of-way for **one (1) sign(s)** for
CARDINAL WINE & SPIRITS, adjacent to the premises known as **4905 N. Lincoln Ave.**

Dear Alderman **Patrick O'Connor**:

The applicant referenced above has requested the use of the public right-of-way for a **sign(s)**. An ordinance has been prepared by the Department of Business Affairs and Consumer Protection – Small Business Center - Public Way Use Unit for presentation to the City Council. Because this request was made for properties located in your ward, as approved by you as per the attached, I respectfully request that you introduce the attached ordinance at the next City Council meeting.

If you have any questions regarding this ordinance, please contact Anthony Bertuca at (312) 744-5506.

Department of Business Affairs and Consumer Protection



City of Chicago



O2014-8426

Office of the City Clerk

Document Tracking Sheet

| | |
|---------------------------------|---|
| Meeting Date: | 10/8/2014 |
| Sponsor(s): | O'Connor (40) |
| Type: | Ordinance |
| Title: | Grant(s) of privilege in public way for Evangelical Lutheran/St. Philip |
| Committee(s) Assignment: | Committee on Transportation and Public Way |

ORDINANCE
EVANGELICAL LUTHERAN/ST PHILIP
Acct. No. 32545 - 2
Permit No. 1114848

Be It Ordained by the City Council of the City of Chicago:

SECTION 1. Permission and authority are hereby given and granted to EVANGELICAL LUTHERAN/ST PHILIP, upon the terms and subject to the conditions of this ordinance to maintain and use one (1) sign(s) projecting over the public right-of-way attached to its premises known as 2500 W. Bryn Mawr Ave..

Said sign structure(s) measures as follows; along W. Bryn Mawr Avenue:
One (1) at seven (7) feet in length, five point five (5.5) feet in height and ten (10) feet above grade level.

The location of said privilege shall be as shown on prints kept on file with the Department of Business Affairs and Consumer Protection and the Office of the City Clerk.

Said privilege shall be constructed in accordance with plans and specifications approved by the Department of Transportation (Division of Project Development) and Zoning Department - Signs.

This grant of privilege in the public way shall be subject to the provisions of Section 10-28-015 and all other required provisions of the Municipal Code of Chicago.

The grantee shall pay to the City of Chicago as compensation for the privilege #1114848 herein granted the sum of three hundred (\$300.00) per annum in advance.

A 25% penalty will be added for payments received after due date.

The permit holder agrees to hold the City of Chicago harmless for any damage, relocation or replacement costs associated with damage, relocation or removal of private property caused by the City performing work in the public way.

Authority herein given and granted for a period of five (5) years from and after Date of Passage.

Alderman


A handwritten signature in black ink, appearing to read "P. O'Connor", written over a horizontal line.

Patrick O'Connor 40th Ward



APPLICATION TO USE THE PUBLIC RIGHT OF WAY

EXAMPLE OF SIGN DRAWING

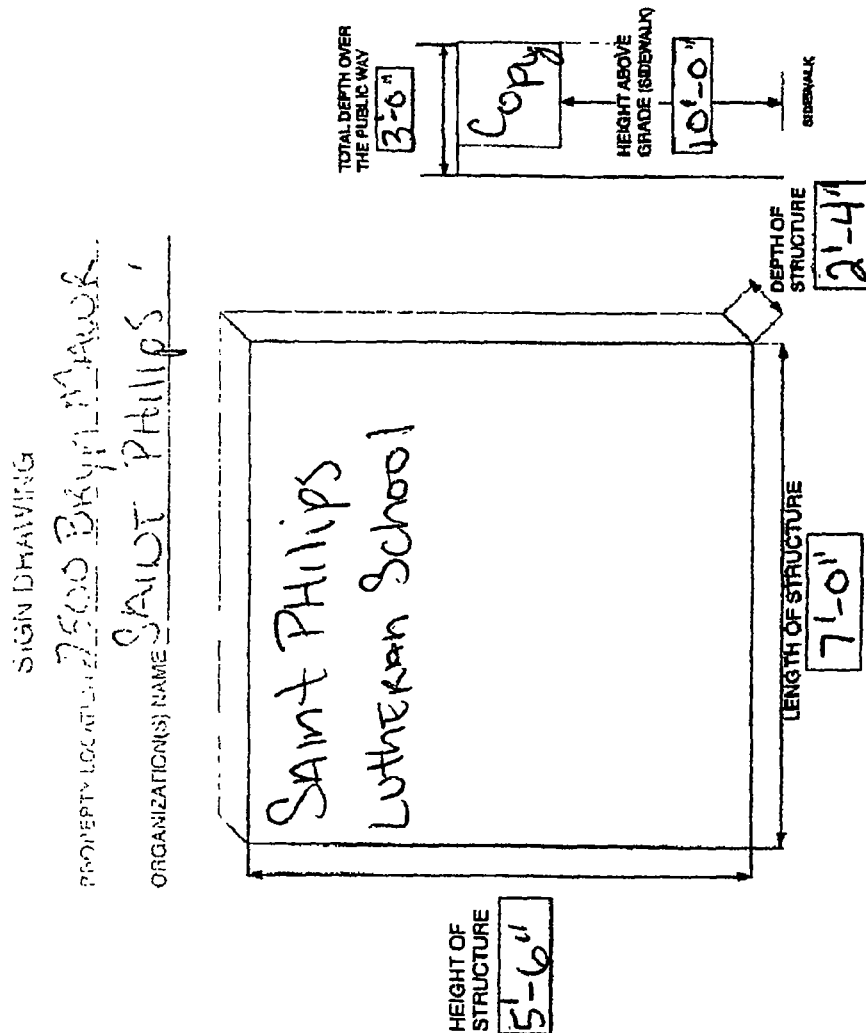



10/08/2014

Alderman **Patrick O'Connor**
Ward # **40**
City of Chicago
City Hall, Room **305**
121 North LaSalle Street
Chicago, Illinois 60602

Re: An ordinance to use and maintain a portion of the public right-of-way for **one (1) sign(s)** for
EVANGELICAL LUTHERAN/ST PHILIP, adjacent to the premises known as **2500 W. Bryn**
Mawr Ave..

Dear Alderman **Patrick O'Connor**:

The applicant referenced above has requested the use of the public right-of-way for a **sign(s)**. An ordinance has been prepared by the Department of Business Affairs and Consumer Protection – Small Business Center - Public Way Use Unit for presentation to the City Council. Because this request was made for properties located in your ward, as approved by you as per the attached, I respectfully request that you introduce the attached ordinance at the next City Council meeting.

If you have any questions regarding this ordinance, please contact Anthony Bertuca at (312) 744-5506.

Department of Business Affairs and Consumer Protection



City of Chicago

Office of the City Clerk

Document Tracking Sheet



O2014-8431

| | |
|---------------------------------|---|
| Meeting Date: | 10/8/2014 |
| Sponsor(s): | O'Connor (40) |
| Type: | Ordinance |
| Title: | Grant(s) of privilege in public way for Jagodinka Bakery & cafe |
| Committee(s) Assignment: | Committee on Transportation and Public Way |

ORDINANCE

Jagodinka bakery & cafe

Acct. No. 391777 - 1

Permit No. 1114305

Be It Ordained by the City Council of the City of Chicago:

SECTION 1. Permission and authority are hereby given and granted to Jagodinka bakery & cafe, upon the terms and subject to the conditions of this ordinance to maintain and use one (1) sign(s) projecting over the public right-of-way attached to its premises known as 5868 N. Lincoln Ave..

Said sign structure(s) measures as follows; along N. Lincoln Avenue:

One (1) at thirteen point six one (13.61) feet in length, two point six six (2.66) feet in height and twelve (12) feet above grade level.

The location of said privilege shall be as shown on prints kept on file with the Department of Business Affairs and Consumer Protection and the Office of the City Clerk.

Said privilege shall be constructed in accordance with plans and specifications approved by the Department of Transportation (Division of Project Development) and Zoning Department - Signs.

This grant of privilege in the public way shall be subject to the provisions of Section 10-28-015 and all other required provisions of the Municipal Code of Chicago.


The grantee shall pay to the City of Chicago as compensation for the privilege #1114305 herein granted the sum of three hundred (\$300.00) per annum in advance.

A 25% penalty will be added for payments received after due date.


The permit holder agrees to hold the City of Chicago harmless for any damage, relocation or replacement costs associated with damage, relocation or removal of private property caused by the City performing work in the public way.

Authority herein given and granted for a period of five (5) years from and after Date of Passage.

Alderman

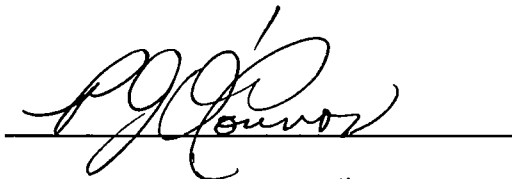A handwritten signature in black ink, appearing to read "P. O'Connor", is written over a horizontal line.

Patrick O'Connor 40th Ward

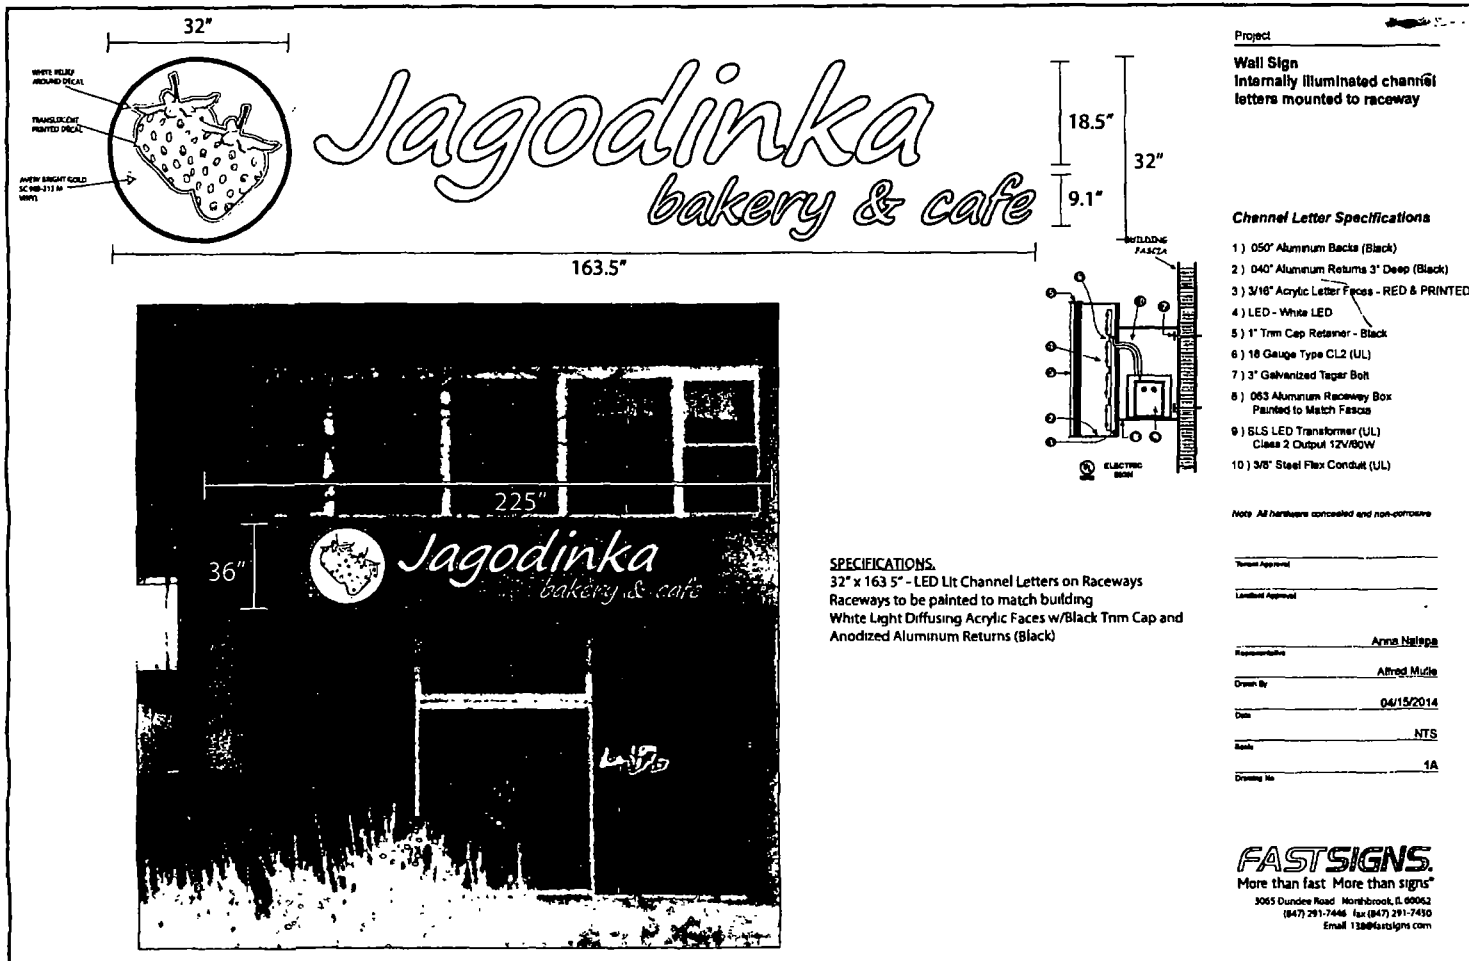



10/08/2014

Alderman **Patrick O'Connor**
Ward # 40
City of Chicago
City Hall, Room 305
121 North LaSalle Street
Chicago, Illinois 60602

Re: An ordinance to use and maintain a portion of the public right-of-way for **one (1) sign(s)** for
Jagodinka bakery & cafe, adjacent to the premises known as **5868 N. Lincoln Ave..**

Dear Alderman **Patrick O'Connor**:

The applicant referenced above has requested the use of the public right-of-way for a **sign(s)**. An ordinance has been prepared by the Department of Business Affairs and Consumer Protection – Small Business Center - Public Way Use Unit for presentation to the City Council. Because this request was made for properties located in your ward, as approved by you as per the attached, I respectfully request that you introduce the attached ordinance at the next City Council meeting.

If you have any questions regarding this ordinance, please contact Anthony Bertuca at (312) 744-5506.

Department of Business Affairs and Consumer Protection



City of Chicago



O2014-8536

Office of the City Clerk

Document Tracking Sheet

| | |
|---------------------------------|---|
| Meeting Date: | 10/8/2014 |
| Sponsor(s): | O'Connor (41) |
| Type: | Ordinance |
| Title: | Grant(s) of privilege in public way for Frederick Fox |
| Committee(s) Assignment: | Committee on Transportation and Public Way |

ORDINANCE
FREDERICK FOX
Acct. No. 343690 - 1
Permit No. 1114161

Be It Ordained by the City Council of the City of Chicago:

SECTION 1. Permission and authority are hereby given and granted to FREDERICK FOX, upon the terms and subject to the conditions of this ordinance to maintain and use, as now constructed, one (1) Occupation of Space(s) (Shed) on the public right-of-way adjacent to its premises known as 6439 N. Navajo Ave..

Said Occupation of Space(s) at N. NAVAJO AVE measure(s):

One (1) at eight (8) feet in length, and ten (10) feet in width for a total of eighty (80) square feet.

The location of said privilege shall be as shown on prints kept on file with the Department of Business Affairs and Consumer Protection and the Office of the City Clerk.

Said privilege shall be constructed in accordance with plans and specifications approved by the Department of Planning and Development, Department of Transportation (Division of Project Development), and Department of Transportation (Office of Underground Coordination).

This grant of privilege in the public way shall be subject to the provisions of Section 10-28-015 and all other required provisions of the Municipal Code of Chicago.

The grantee shall pay to the City of Chicago as compensation for the privilege #1114161 herein granted the sum of four hundred (\$400.00) per annum in advance.

A 25% penalty will be added for payments received after due date.

The permit holder agrees to hold the City of Chicago harmless for any damage, relocation or replacement costs associated with damage, relocation or removal of private property caused by the City performing work in the public way.

Authority herein given and granted for a period of five (5) years from and after 06/30/2014.

Alderman 
Mary O'Connor 41st Ward

Jul 15 2014 16:13:10 18472384158



->

Merrill Lynch

Page 884

PLAT OF SURVEY

LOT 24 (EXCEPT THE SOUTHERLY 8 FEET THEREOF) AND THE SOUTHERLY 20 FEET OF LOT 25 IN BLOCK 4 IN AXEL LONNQUIST'S DEVON AVENUE ADDITION, BEING A SUBDIVISION OF LOTS 28 AND 31 IN OGDEN AND JONES' SUBDIVISION OF BRONSON'S PART OF CALDWELL'S RESERVATION IN TOWNSHIPS 40 AND 41 NORTH, RANGE 13 EAST OF THE THIRD PRINCIPAL MERIDIAN, IN COOK COUNTY, ILLINOIS.

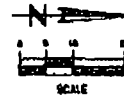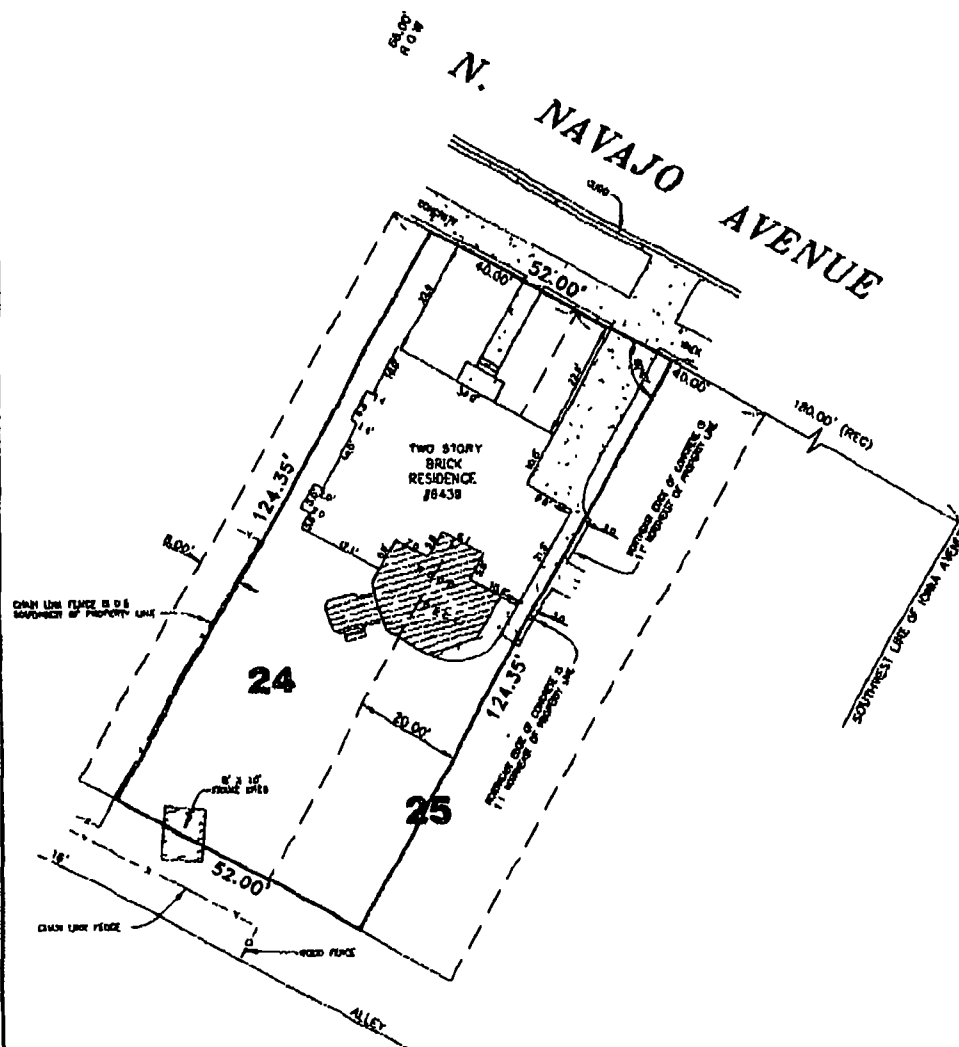

PREPARED FOR: RAIMO OGDEN ARCHITECTS

LANDMARK

ENGINEERING LLC

13101 W. 101ST STREET, SUITE 100, OGDEN, ILLINOIS 60455

7800 W. 101ST STREET

PALE MILLS, ILLINOIS 60462-1529

Phone: (708) 568-5137

NO IMPROVEMENTS SHOULD BE CONSTRUCTED ON THE BASIS OF THIS PLAT ALONE AND NO DIMENSIONS, LENGTHS OR WIDTHS SHOULD BE ASSUED FROM SCALING. FIELD MONUMENTATION OF CRITICAL POINTS SHOULD BE ESTABLISHED PRIOR TO COMMENCEMENT OF CONSTRUCTION.

FOR BUILDING LINES, EASEMENTS AND OTHER RESTRICTIONS NOT SHOWN HEREON, REFER TO DEEDS, ABSTRACTS, TITLE POLICIES, SEARCHES OR COMMITMENTS, CONTRACTS AND LOCAL BUILDING AND ZONING ORDINANCES.

FIELD WORK COMPLETED: 1/28/08

THIS PROFESSIONAL SERVICE CONFORMS TO THE CURRENT ILLINOIS STANDARDS FOR A BOUNDARY SURVEY

DATED: 1/30/08

MARK M. LANDSTROM, L.L.E. No. 2025
LICENSE RENEWAL DATE: NOVEMBER 30, 2010
SURVEY NO. 08-03-001



2nd Attempt at Introduction

10/08/2014

Alderman **Mary O'Connor**
Ward # **41**
City of Chicago
City Hall, Room **203**
121 North LaSalle Street
Chicago, Illinois 60602

Re: An ordinance to use and maintain a portion of the public right-of-way for **one (1) occupation of space(s)** for **FREDERICK FOX**, adjacent to the premises known as **6439 N. Navajo Ave.**.

Dear Alderman **Mary O'Connor**:

The applicant referenced above has requested the use of the public right-of-way for a **occupation of space(s)**. An ordinance has been prepared by the Department of Business Affairs and Consumer Protection – Small Business Center - Public Way Use Unit for presentation to the City Council. Because this request was made for properties located in your ward, as approved by you as per the attached, I respectfully request that you introduce the attached ordinance at the next City Council meeting.

If you have any questions regarding this ordinance, please contact Anthony Bertuca at (312) 744-5506.

Department of Business Affairs and Consumer Protection



City of Chicago



O2014-8542

Office of the City Clerk

Document Tracking Sheet

| | |
|---------------------------------|--|
| Meeting Date: | 10/8/2014 |
| Sponsor(s): | O'Connor (41) |
| Type: | Ordinance |
| Title: | Grant(s) of privilege in public way for Handzel ADN Associates Ltd Insurance |
| Committee(s) Assignment: | Committee on Transportation and Public Way |

ORDINANCE
HANDZEL ADN ASSOCIATES LTD INSURANCE
Acct. No. 384746 - 1
Permit No. 1108584

Be It Ordained by the City Council of the City of Chicago:

SECTION 1. Permission and authority are hereby given and granted to HANDZEL ADN ASSOCIATES LTD INSURANCE, upon the terms and subject to the conditions of this ordinance to maintain and use one (1) sign(s) projecting over the public right-of-way attached to its premises known as 5361 N. Harlem Ave..

Said sign structure(s) measures as follows; along N HARLEM AVE:
One (1) at eight (8) feet in length, eight (8) feet in height and ten (10) feet above grade level.

The location of said privilege shall be as shown on prints kept on file with the Department of Business Affairs and Consumer Protection and the Office of the City Clerk.

Said privilege shall be constructed in accordance with plans and specifications approved by the Department of Transportation (Division of Project Development) and Zoning Department - Signs.


This grant of privilege in the public way shall be subject to the provisions of Section 10-28-015 and all other required provisions of the Municipal Code of Chicago.


The grantee shall pay to the City of Chicago as compensation for the privilege #1108584 herein granted the sum of three hundred (\$300.00) per annum in advance.

A 25% penalty will be added for payments received after due date.

The permit holder agrees to hold the City of Chicago harmless for any damage, relocation or replacement costs associated with damage, relocation or removal of private property caused by the City performing work in the public way.

Authority herein given and granted for a period of five (5) years from and after Date of Passage.

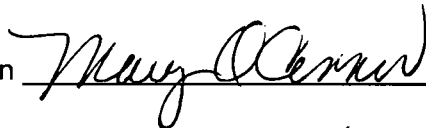Alderman 
Mary O'Connor 41st Ward

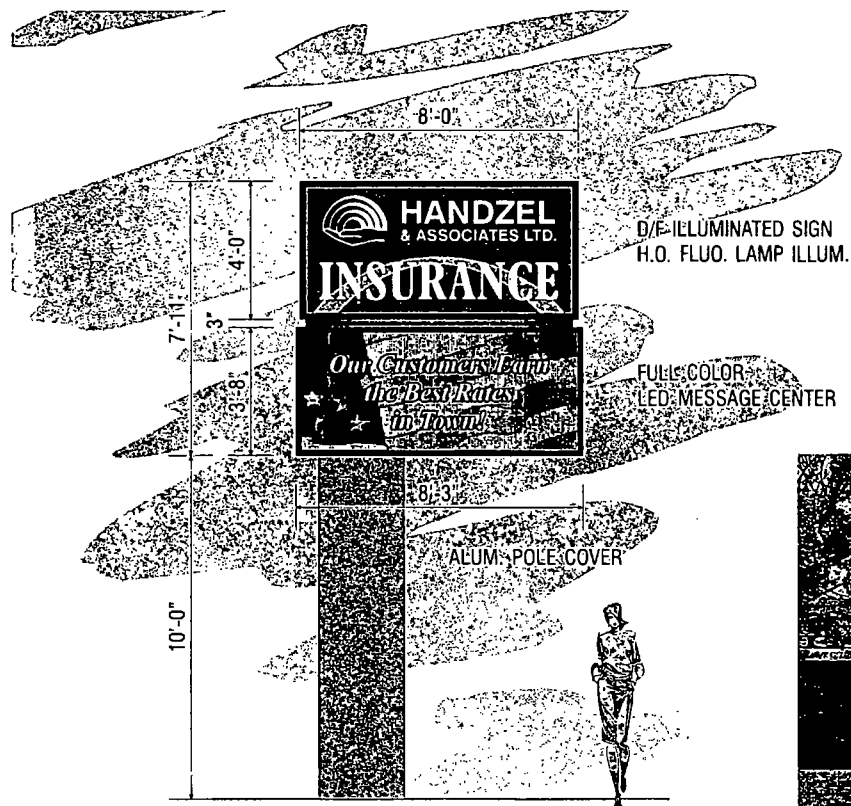

OPTION #2



APPROVED. _____ DATE: _____

| | | | | |
|--|---|--|-----------------------|------------------------|
|  M-K SIGNS
CHICAGO
4800 N. ELSTON AVE.
CHICAGO, IL 60630
773/545-2244
FAX 773/545-9275
E-MAIL: aridept@mksgns.net | HANDZEL INSURANCE
CHICAGO, IL | | SCALE
1/4" = 1'-0" | DATE
8-8-13 |
| | Colors represented in this drawing are for presentation purposes only.
They will not match your finished product exactly.
Actual color samples can be obtained from your talent representative. | | DESIGNER
LM | SALES
RC |
| | This design is the original and unpublished work of MK SIGNS and may not be reproduced, copied or exhibited in any fashion without the expressed written consent of MK SIGNS. The rights to this design may be purchased. | | FILE
Handzel 2 | DRAWING NUMBER
2228 |
| | | | | |
| | | | | |



10/08/2014

Alderman **Mary O'Connor**
Ward # **41**
City of Chicago
City Hall, Room **203**
121 North LaSalle Street
Chicago, Illinois 60602

Re: An ordinance to use and maintain a portion of the public right-of-way for **one (1) sign(s)** for
HANDZEL ADN ASSOCIATES LTD INSURANCE, adjacent to the premises known as **5361 N. Harlem Ave..**

Dear Alderman **Mary O'Connor**:

The applicant referenced above has requested the use of the public right-of-way for a **sign(s)**. An ordinance has been prepared by the Department of Business Affairs and Consumer Protection – Small Business Center - Public Way Use Unit for presentation to the City Council. Because this request was made for properties located in your ward, as approved by you as per the attached, I respectfully request that you introduce the attached ordinance at the next City Council meeting.

If you have any questions regarding this ordinance, please contact Anthony Bertuca at (312) 744-5506.

Department of Business Affairs and Consumer Protection



City of Chicago



O2014-8558

Office of the City Clerk

Document Tracking Sheet

| | |
|---------------------------------|---|
| Meeting Date: | 10/8/2014 |
| Sponsor(s): | O'Connor (41) |
| Type: | Ordinance |
| Title: | Grant(s) of privilege in public way for Ombudsman
Educational Services |
| Committee(s) Assignment: | Committee on Transportation and Public Way |

ORDINANCE
OMBUDSMAN EDUCATIONAL SVCS.
Acct. No. 88802 - 2
Permit No. 1114522

Be It Ordained by the City Council of the City of Chicago:

SECTION 1. Permission and authority are hereby given and granted to OMBUDSMAN EDUCATIONAL SVCS., upon the terms and subject to the conditions of this ordinance to maintain and use two (2) sign(s) projecting over the public right-of-way attached to its premises known as 7500 N. Harlem Ave..

Said sign structure(s) measures as follows; along N. Harlem:
One (1) at sixteen point zero eight (16.08) feet in length, two point six seven (2.67) feet in height and twelve (12) feet above grade level.

Said sign structure(s) measures as follows; along W. Birchwood:
One (1) at sixteen point zero eight (16.08) feet in length, two point six seven (2.67) feet in height and eleven (11) feet above grade level.

The location of said privilege shall be as shown on prints kept on file with the Department of Business Affairs and Consumer Protection and the Office of the City Clerk.

Said privilege shall be constructed in accordance with plans and specifications approved by the Department of Transportation (Division of Project Development) and Zoning Department - Signs.


This grant of privilege in the public way shall be subject to the provisions of Section 10-28-015 and all other required provisions of the Municipal Code of Chicago.

The grantee shall pay to the City of Chicago as compensation for the privilege #1114522 herein granted the sum of six hundred (\$600.00) per annum in advance.

A 25% penalty will be added for payments received after due date.

The permit holder agrees to hold the City of Chicago harmless for any damage, relocation or replacement costs associated with damage, relocation or removal of private property caused by the City performing work in the public way.


Authority herein given and granted for a period of five (5) years from and after Date of Passage.

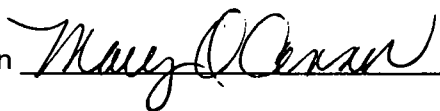Alderman 
Mary O'Connor 41st Ward


| DATE/TIME/PROOF | JOB/PROJECT | CUSTOMER INFO | DESCRIPTION |
|-------------------------------------|---------------------------------------|---|---|
| 5/23/14 | Ombudsman Northwest
7500 N. Harlem | Name: Eric Shaffer
Phone: 847-247-6618
Fax:
E-Mail: eshafter@ombudsman.com | UL Listed channel letters
installed on raceways. |
| PROOF# | | | |
| File Name: | | | |
| Directory Name: Shared/Current Work | | | |



Harlem Ave. Elevation

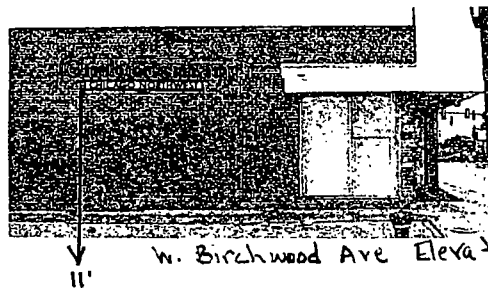

W. Birchwood Ave Elevation

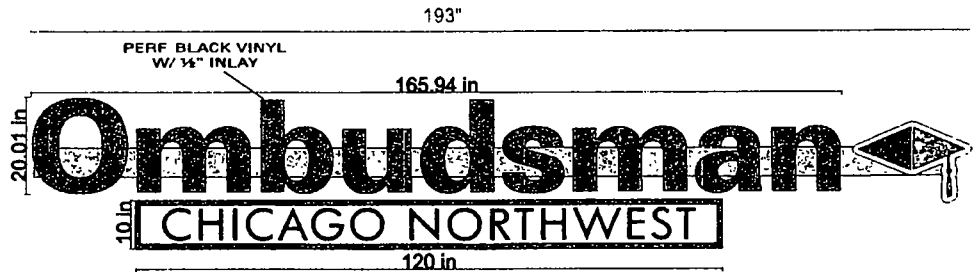

UL listed channel letters mounted to raceways

White LED illumination

1 set of letters for 2 sides of the bldg.

raceways are painted to match bldg facade.

Overall size is 31'h x 193"w

Main sign is 20'h x 193"w (including logo hat)

Bottom box sign is 10'h x 120"w

Materials: 5" deep cans/white sides/white trim cap

Vinyl faces are Perf. Black vinyl (illuminate white at night/black during the day)

TO ASSURE SAFETY AND QUALITY OUR PRODUCTS IS LISTED

THIS RENDERING IS INTENDED AS A SAMPLE ONLY. COLOR, TEXTURE, MEASUREMENTS, AND ACTUAL APPEARANCE MAY VARY SLIGHTLY FROM COMPLETED WORK AND IS CONSIDERED NORMAL & USUAL.

© COPYRIGHT 2008, SIGNARAMA, INC.

Please check layout (artwork, spelling, dimensions) and fax back with signature. Production cannot begin until written approval is received. Additional charges will be applied for any changes that are needed after approval is received. SIGNARAMA is not responsible for any errors in spelling, layout, or dimensions that have been approved by the customer. The proof is for listed items only.

Additional Design Changes will be billed at \$10 per change

50% DEPOSIT DUE AT TIME OF ORDER (full amount if under \$100), balance due upon time of installation or pick up. I HAVE READ AND AGREE TO ALL TERMS INITIAL _____

SIGNARAMA
WHERE THE WORLD GOES FOR SIGNS

220 Peterson Rd Libertyville, IL 60048
Phone: 847-680-0004 Fax: 847-680-6844
Email: graphics@libertyvillesigns.com

I HAVE REVIEWED THE ABOVE SPECIFICATIONS & HEREBY FULLY UNDERSTAND THE CONTENT OF WORK TO BE PERFORMED & APPROVE THIS PROJECT TO BEGIN

CUSTOMER APPROVAL SIGNED BY _____ DATE: _____

PRINT: _____ DATE: _____

LANDLORD APPROVAL SIGNED BY _____ DATE: _____

PRINT: _____ DATE: _____

THIS ORIGINAL DESIGN AND ALL INFORMATION CONTAINED THEREIN IS THE PROPERTY OF SIGNARAMA AND ITS USE IN ANYWAY OTHER THAN AS AUTHORIZED IS EXPRESSLY FORBIDDEN. SIGN AND ARTWORK REMAIN THE PROPERTY OF SIGNARAMA.



Department of Business Affairs and Consumer Protection
Small Business Center - Public Way Use Unit
City Hall - 121 N LaSalle Street, Room 800 • Chicago, IL 60602
(312)-74-GOBIZ (312-744-6249) • (312) 744-1944 (TTY)
<http://www.cityofchicago.org/bacp>

10/08/2014

Alderman **Mary O'Connor**
Ward # **41**
City of Chicago
City Hall, Room **203**
121 North LaSalle Street
Chicago, Illinois 60602

Re: An ordinance to use and maintain a portion of the public right-of-way for **two (2) sign(s)** for
OMBUDSMAN EDUCATIONAL SVCS., adjacent to the premises known as **7500 N. Harlem**
Ave.

Dear Alderman **Mary O'Connor**:

The applicant referenced above has requested the use of the public right-of-way for a **sign(s)**. An ordinance has been prepared by the Department of Business Affairs and Consumer Protection – Small Business Center - Public Way Use Unit for presentation to the City Council. Because this request was made for properties located in your ward, as approved by you as per the attached, I respectfully request that you introduce the attached ordinance at the next City Council meeting.

If you have any questions regarding this ordinance, please contact Anthony Bertuca at (312) 744-5506.

Department of Business Affairs and Consumer Protection



City of Chicago



O2014-8563

Office of the City Clerk

Document Tracking Sheet

| | |
|---------------------------------|--|
| Meeting Date: | 10/8/2014 |
| Sponsor(s): | O'Connor (41) |
| Type: | Ordinance |
| Title: | Grant(s) of privilege in public way for Thomas J. Kenny, Jr. |
| Committee(s) Assignment: | Committee on Transportation and Public Way |

ORDINANCE

Thomas J. Kenny Jr.
Acct. No. 393328 - 1
Permit No. 1115050

Be It Ordained by the City Council of the City of Chicago:

SECTION 1. Permission and authority are hereby given and granted to Thomas J. Kenny Jr., upon the terms and subject to the conditions of this ordinance to construct, install, maintain and use one (1) Fence(s) on the public right-of-way adjacent to its premises known as 6069 N. Olympia Ave..

Said Fence(s) at N. Olympia Avenue measure(s):

One (1) at one hundred twenty (120) feet in length, and one (1) foot in width for a total of one hundred twenty (120) square feet. Said fencing shall be approximately four (4) feet six (6) inches in height.

The location of said privilege shall be as shown on prints kept on file with the Department of Business Affairs and Consumer Protection and the Office of the City Clerk.

Said privilege shall be constructed in accordance with plans and specifications approved by the Department of Transportation (Division of Project Development).


This grant of privilege in the public way shall be subject to the provisions of Section 10-28-015 and all other required provisions of the Municipal Code of Chicago.

The grantee shall pay to the City of Chicago as compensation for the privilege #1115050 herein granted the sum of four hundred (\$400.00) per annum in advance.


A 25% penalty will be added for payments received after due date.

The permit holder agrees to hold the City of Chicago harmless for any damage, relocation or replacement costs associated with damage, relocation or removal of private property caused by the City performing work in the public way.

Authority herein given and granted for a period of five (5) years from and after Date of Passage.

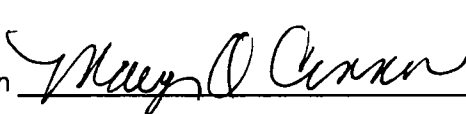Alderman 

Mary O'Connor 41st Ward

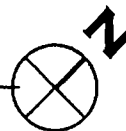

PROJECT 1921
08/28/2014



10/08/2014

Alderman **Mary O'Connor**
Ward # **41**
City of Chicago
City Hall, Room **203**
121 North LaSalle Street
Chicago, Illinois 60602

Re: An ordinance to use and maintain a portion of the public right-of-way for **one (1) fence(s)** for
Thomas J. Kenny Jr., adjacent to the premises known as **6069 N. Olympia Ave.**

Dear Alderman **Mary O'Connor**:

The applicant referenced above has requested the use of the public right-of-way for a **fence(s)**. An ordinance has been prepared by the Department of Business Affairs and Consumer Protection – Small Business Center - Public Way Use Unit for presentation to the City Council. Because this request was made for properties located in your ward, as approved by you as per the attached, I respectfully request that you introduce the attached ordinance at the next City Council meeting.

If you have any questions regarding this ordinance, please contact Anthony Bertuca at (312) 744-5506.

Department of Business Affairs and Consumer Protection



City of Chicago



O2014-8164

Office of the City Clerk

Document Tracking Sheet

| | |
|---------------------------------|--|
| Meeting Date: | 10/8/2014 |
| Sponsor(s): | Reilly (42) |
| Type: | Ordinance |
| Title: | Grant(s) of privilege in public way for AMC Theatres 600
North Michigan 9 |
| Committee(s) Assignment: | Committee on Transportation and Public Way |

ORDINANCE
AMC THEATRES 600 NORTH MICHIGAN 9
Acct. No. 313337 - 4
Permit No. 1112884

Be It Ordained by the City Council of the City of Chicago:

SECTION 1. Permission and authority are hereby given and granted to AMC THEATRES 600 NORTH MICHIGAN 9, upon the terms and subject to the conditions of this ordinance to maintain and use one (1) sign(s) projecting over the public right-of-way attached to its premises known as 600 N. Michigan Ave..

Said sign structure(s) measures as follows; along E. Ohio Street:
One (1) at three (3) feet in length, thirty (30) feet in height and twenty (20) feet above grade level.

The location of said privilege shall be as shown on prints kept on file with the Department of Business Affairs and Consumer Protection and the Office of the City Clerk.

Said privilege shall be constructed in accordance with plans and specifications approved by the Department of Transportation (Division of Project Development) and Zoning Department - Signs.

This grant of privilege in the public way shall be subject to the provisions of Section 10-28-015 and all other required provisions of the Municipal Code of Chicago.


The grantee shall pay to the City of Chicago as compensation for the privilege #1112884 herein granted the sum of three hundred (\$300.00) per annum in advance.


A 25% penalty will be added for payments received after due date.

The permit holder agrees to hold the City of Chicago harmless for any damage, relocation or replacement costs associated with damage, relocation or removal of private property caused by the City performing work in the public way.

Authority herein given and granted for a period of five (5) years from and after Date of Passage.


Alderman

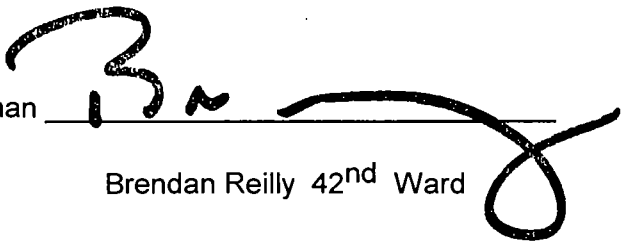
Brendan Reilly 42nd Ward

 

A Sign Detail

SIDE VIEW

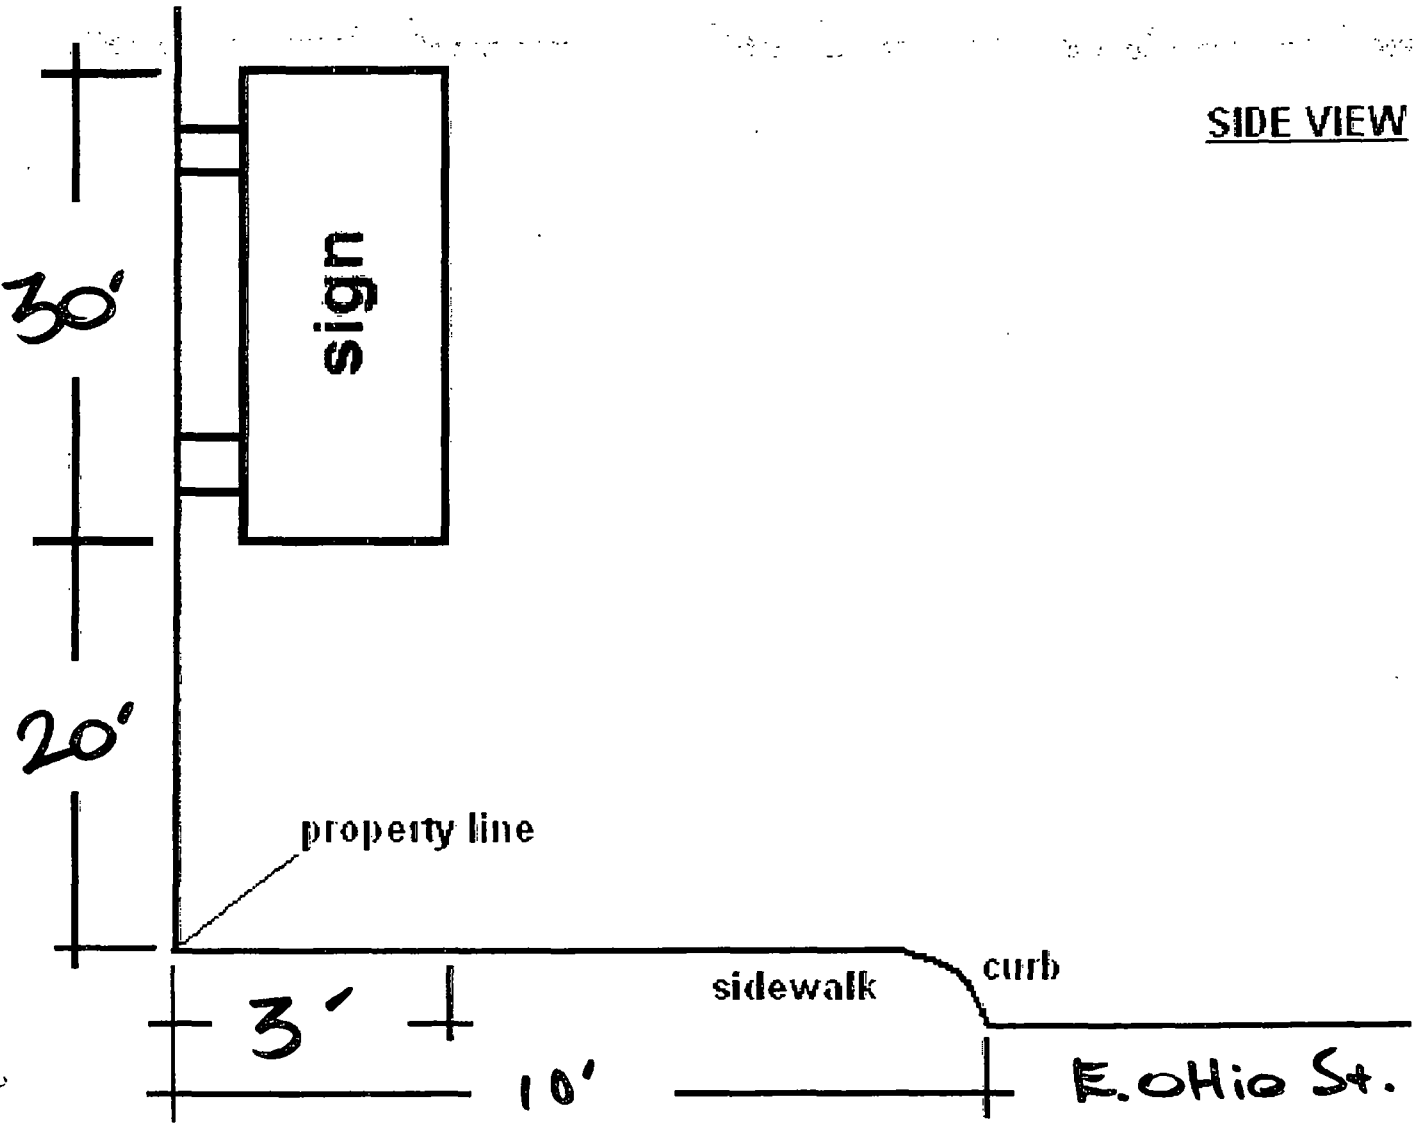



City of Chicago



O2014-8167

Office of the City Clerk

Document Tracking Sheet

| | |
|---------------------------------|---|
| Meeting Date: | 10/8/2014 |
| Sponsor(s): | Reilly (42) |
| Type: | Ordinance |
| Title: | Grant(s) of privilege in public way for Bellwether Meeting House & Eatery |
| Committee(s) Assignment: | Committee on Transportation and Public Way |

ORDINANCE
BELLWETHER MEETING HOUSE & EATERY
Acct. No. 245952 - 1
Permit No. 1113336

Be It Ordained by the City Council of the City of Chicago:

SECTION 1. Permission and authority are hereby given and granted to BELLWETHER MEETING HOUSE & EATERY, upon the terms and subject to the conditions of this ordinance to maintain and use two (2) sign(s) projecting over the public right-of-way attached to its premises known as 302 E. Illinois St..

Said sign structure(s) measures as follows; along E. Illinois street:

One (1) at two point one six (2.16) feet in length, fifteen (15) feet in height and twenty-seven (27) feet above grade level.

Said sign structure(s) measures as follows; along N. Columbus Drive:

One (1) at two point one six (2.16) feet in length, fifteen (15) feet in height and twenty-seven (27) feet above grade level.

The location of said privilege shall be as shown on prints kept on file with the Department of Business Affairs and Consumer Protection and the Office of the City Clerk

Said privilege shall be constructed in accordance with plans and specifications approved by the Department of Transportation (Division of Project Development) and Zoning Department- Signs.

This grant of privilege in the public way shall be subject to the provisions of Section 10-28-015 and all other required provisions of the Municipal Code of Chicago.


The grantee shall pay to the City of Chicago as compensation for the privilege #1113336 herein granted the sum of six hundred (\$600.00) per annum in advance.

A 25% penalty will be added for payments received after due date


The permit holder agrees to hold the City of Chicago harmless for any damage, relocation or replacement costs associated with damage, relocation or removal of private property caused by the City performing work in the public way.

Authority herein given and granted for a period offive (5) years from and after Date of Passage.

Alderman

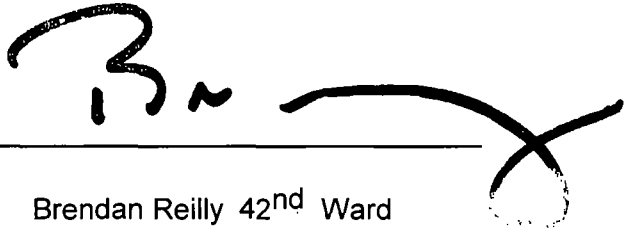
Brendan Reilly 42nd Ward

N Columbus Dr, Chicago, Illinois, United States
Address is approximate

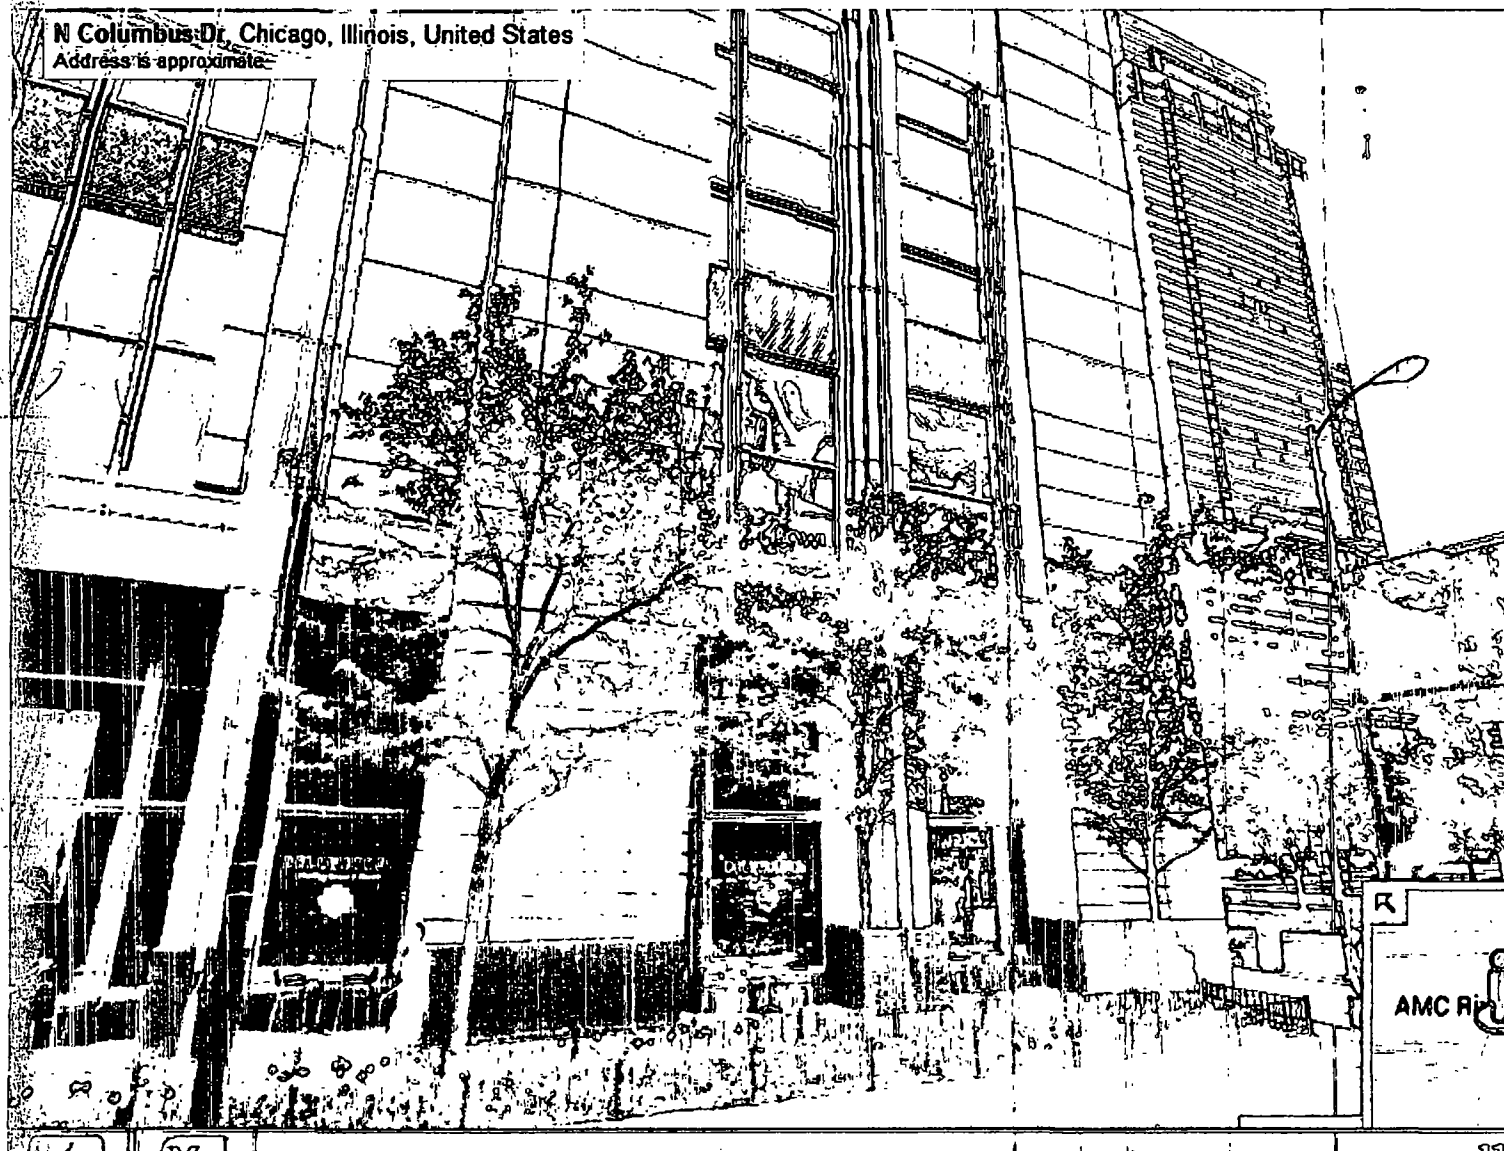



City of Chicago



O2014-8169

Office of the City Clerk

Document Tracking Sheet

| | |
|---------------------------------|---|
| Meeting Date: | 10/8/2014 |
| Sponsor(s): | Reilly (42) |
| Type: | Ordinance |
| Title: | Grant(s) of privilege in public way for Blaze Pizza |
| Committee(s) Assignment: | Committee on Transportation and Public Way |

ORDINANCE
BLAZE PIZZA
Acct. No. 391276 - 1
Permit No. 1114090

Be It Ordained by the City Council of the City of Chicago:

SECTION 1. Permission and authority are hereby given and granted to BLAZE PIZZA, upon the terms and subject to the conditions of this ordinance to maintain and use one (1) sign(s) projecting over the public right-of-way attached to its premises known as 24 S. Clinton St..

Said sign structure(s) measures as follows; along S. Clinton Street:

One (1) at thirteen point two five (13.25) feet in length, two point five (2.5) feet in height and ten point five eight (10.58) feet above grade level.

The location of said privilege shall be as shown on prints kept on file with the Department of Business Affairs and Consumer Protection and the Office of the City Clerk

Said privilege shall be constructed in accordance with plans and specifications approved by the Department of Transportation (Division of Project Development) and Zoning Department- Signs.

This grant of privilege in the public way shall be subject to the provisions of Section 10-28-015 and all other required provisions of the Municipal Code of Chicago.


The grantee shall pay to the City of Chicago as compensation for the privilege #1114090 herein granted the sum of three hundred (\$300.00) per annum in advance.

A 25% penalty will be added for payments received after due date


The permit holder agrees to hold the City of Chicago harmless for any damage, relocation or replacement costs associated with damage, relocation or removal of private property caused by the City performing work in the public way.

Authority herein given and granted for a period offive (5) years from and after Date of Passage.


Alderman

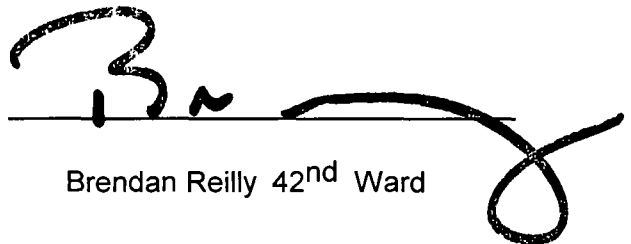A handwritten signature in black ink, appearing to read 'B. Reilly', written over a horizontal line.

Brendan Reilly 42nd Ward

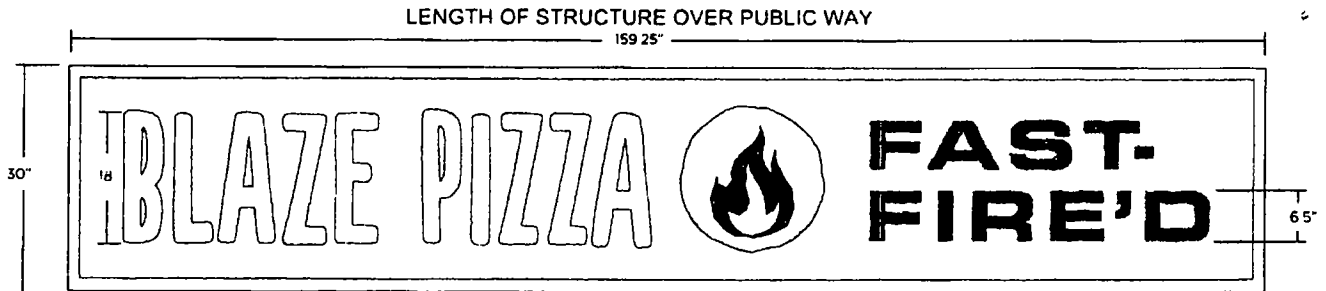

SIDE VIEW

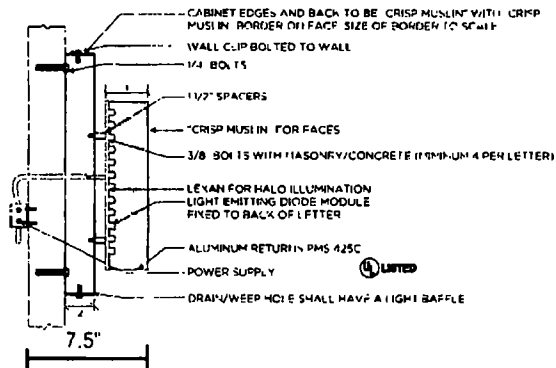

SPECIFICATION:

FABRICATED ALUMINUM REVERSE CHANNEL LETTERS
 "BLAZE PIZZA" FACES PAINTED "CRISP MUSLIN" AND RETURNS PAINTED PMS 425C
 "FAST FIRED" FACES AND SIDES PAINTED PMS 425C
 LOGO- FACE AND SIDES PAINTED WHITE WITH PMS 425C VINYL FIRE IMAGE
 CLEAR BACKER W/ 1-1/2" STAND-OFF FROM BACKER CABINET, HALO ILLUMINATION
 IS ACCOMPLISHED WITH HIGH OUTPUT WHITE LED'S
 ALUMINUM CABINET PAINTED PMS 173C WITH 1 1/2" "CRISP MUSLIN" BORDER AND SIDES

TOTAL DEPTH OVER PUBLIC WAY

| | | | |
|--|---|-----------------------------------|--|
| <p>3313 West Newport Ave. Chicago, IL 60618
 office 773 250 5000 fax 773 250 5100
 toll free 1 888 437 0703 web www.hmwitt.com</p> | APPROVED AS IS ☐
APPROVED W/CHANGES ☐
REVISE AND RESUBMIT ☐

APPROVAL
DATE | REVISIONS
06.16.14 CHANGE SIZE | CLIENT BLAZE PIZZA
DATE 06.06.14
JOB # BLZ14001
DRAWN BY hp/as
SCALE NTS |
| | THIS IS AN ORIGINAL DRAWING BY H.M. WITT & CO. SIGNS AND IS NOT TO BE REPRODUCED WITHOUT PERMISSION OF H.M. WITT & CO. SIGNS. | | |



City of Chicago



O2014-8172

Office of the City Clerk

Document Tracking Sheet

| | |
|---------------------------------|--|
| Meeting Date: | 10/8/2014 |
| Sponsor(s): | Reilly (42) |
| Type: | Ordinance |
| Title: | Grant(s) of privilege in public way for C C Industries, Inc. |
| Committee(s) Assignment: | Committee on Transportation and Public Way |

ORDINANCE
C C INDUSTRIES INC
Acct. No. 63130 - 4
Permit No. 1115181

Be It Ordained by the City Council of the City of Chicago:

SECTION 1. Permission and authority are hereby given and granted to C C INDUSTRIES INC, upon the terms and subject to the conditions of this ordinance to maintain and use, as now constructed, one (1) Handicap Ramp on the public right-of-way adjacent to its premises known as 168 N. Clinton St..

Said Handicap Ramp at N. Clinton Street measure(s):

One (1) at thirty-four point seven five (34.75) feet in length, and three point five (3.5) feet in width for a total of one hundred twenty-one point six three (121.63) square feet.

The location of said privilege shall be as shown on prints kept on file with the Department of Business Affairs and Consumer Protection and the Office of the City Clerk.

Said privilege shall be constructed in accordance with plans and specifications approved by the Department of Transportation (Division of Project Development) and Mayor's Office for People with Disabilities.


This grant of privilege in the public way shall be subject to the provisions of Section 10-28-015 and all other required provisions of the Municipal Code of Chicago.

The grantee shall pay to the City of Chicago as compensation for the privilege #1115181 herein granted the sum of one thousand one hundred ninety-one (\$1,191.00) per annum in advance.

A 25% penalty will be added for payments received after due date.

The permit holder agrees to hold the City of Chicago harmless for any damage, relocation or replacement costs associated with damage, relocation or removal of private property caused by the City performing work in the public way.

Authority herein given and granted for a period of five (5) years from and after 09/09/2014.

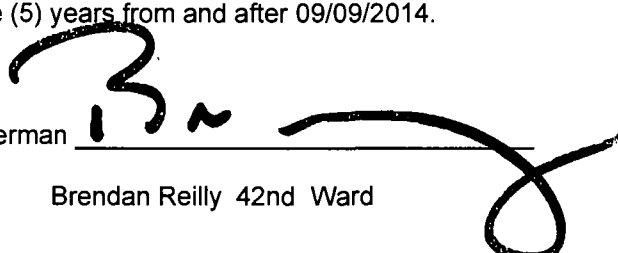
Alderman 

Brendan Reilly 42nd Ward




① RAMP PLAN
SCALE: 1/8" = 1'-0"

0 1 5 10'

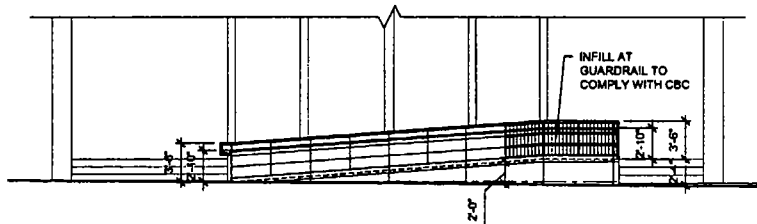

② RAMP ELEVATION
SCALE: 1/8" = 1'-0"

0 1 5 10'

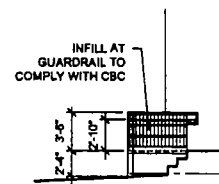

③ RAMP ELEVATION
SCALE: 1/8" = 1'-0"

0 1 5 10'

TKA + Partners
SOLUTIONS IN ARCHITECTURE
Thomas Kasper Architects + Partners Ltd.
641 West Lake Street, Suite 100
Chicago, Illinois 60601
Phone 312.463.1800
Fax 312.463.1801
www.tkapartners.com

168 N. CLINTON STREET RAMP

168 N. CLINTON STREET
CHICAGO, IL 60661

AS SHOWN

CHICAGO BUILDING CODE COMPLIANCE

| | | | |
|-----------------|--|--------------|--|
| T/A PROJECT NO. | | SCALE | |
| ISSUED FOR | | 1/8" = 1'-0" | |
| DATE | | REVIEW | |
| 05/28/09 | | BY | |

A-2



City of Chicago



O2014-8174

Office of the City Clerk

Document Tracking Sheet

| | |
|---------------------------------|--|
| Meeting Date: | 10/8/2014 |
| Sponsor(s): | Reilly (42) |
| Type: | Ordinance |
| Title: | Grant(s) of privilege in public way for Castle - fire escape |
| Committee(s) Assignment: | Committee on Transportation and Public Way |

ORDINANCE
CASTLE
Acct. No. 85721 - 1
Permit No. 1115216

Be It Ordained by the City Council of the City of Chicago:

SECTION 1. Permission and authority are hereby given and granted to CASTLE, upon the terms and subject to the conditions of this ordinance to maintain and use, as now constructed, one (1) Fire Escape(s) projecting over the public right-of-way adjacent to its premises known as 632 N. Dearborn St..

Said Fire Escape(s) at N. Dearborn Street measure(s):

One (1) at thirteen point five (13.5) feet in length, and three point five (3.5) feet in width for a total of forty-seven point two five (47.25) square feet.

The location of said privilege shall be as shown on prints kept on file with the Department of Business Affairs and Consumer Protection and the Office of the City Clerk.

Said privilege shall be constructed in accordance with plans and specifications approved by the Department of Transportation (Division of Project Development).

This grant of privilege in the public way shall be subject to the provisions of Section 10-28-015 and all other required provisions of the Municipal Code of Chicago.

The grantee shall pay to the City of Chicago as compensation for the privilege #1115216 herein granted the sum of four hundred (\$400.00) per annum in advance.


A 25% penalty will be added for payments received after due date.

The permit holder agrees to hold the City of Chicago harmless for any damage, relocation or replacement costs associated with damage, relocation or removal of private property caused by the City performing work in the public way.


Authority herein given and granted for a period of five (5) years from and after 07/29/2014.

Alderman _____

Brendan Reilly 42nd Ward

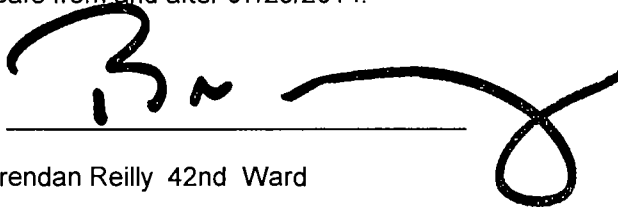A large, stylized handwritten signature in black ink, appearing to read 'B. Reilly', is written over the signature line and extends to the right.

Castle 632 N. Dearborn
Fire Escape Picture (Located on Ontario side of building)

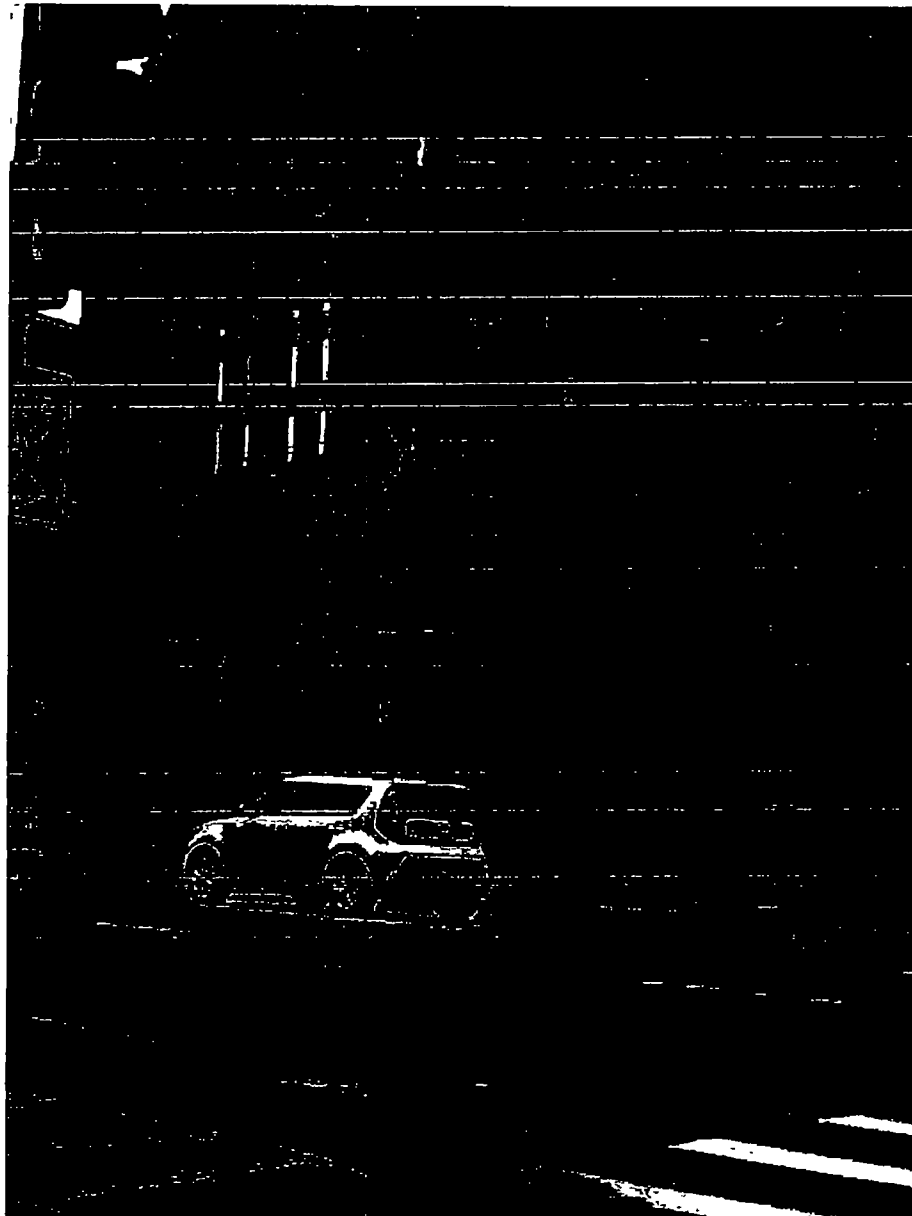



City of Chicago



O2014-8176

Office of the City Clerk

Document Tracking Sheet

| | |
|---------------------------------|--|
| Meeting Date: | 10/8/2014 |
| Sponsor(s): | Reilly (42) |
| Type: | Ordinance |
| Title: | Grant(s) of privilege in public way for Castle - light poles |
| Committee(s) Assignment: | Committee on Transportation and Public Way |

ORDINANCE
CASTLE
Acct. No. 85721 - 1
Permit No. 1115217

Be It Ordained by the City Council of the City of Chicago:

SECTION 1. Permission and authority are hereby given and granted to CASTLE, upon the terms and subject to the conditions of this ordinance to maintain and use, as now constructed, two (2) Light Pole(s) on the public right-of-way adjacent to its premises known as 632 N. Dearborn St..

Said Light Pole(s) at N. Dearborn Street measure(s):

Two (2) at ten point five eight (10.58) feet in length, and one point five eight (1.58) foot in width for a total of thirty-three point four three (33.43) square feet.

The location of said privilege shall be as shown on prints kept on file with the Department of Business Affairs and Consumer Protection and the Office of the City Clerk.

Said privilege shall be constructed in accordance with plans and specifications approved by the Department of Streets and Sanitation (Bureau of Electricity) and Department of Transportation (Division of Project Development).

This grant of privilege in the public way shall be subject to the provisions of Section 10-28-015 and all other required provisions of the Municipal Code of Chicago.

The grantee shall pay to the City of Chicago as compensation for the privilege #1115217 herein granted the sum of one hundred fifty (\$150.00) per annum in advance.

A 25% penalty will be added for payments received after due date.

The permit holder agrees to hold the City of Chicago harmless for any damage, relocation or replacement costs associated with damage, relocation or removal of private property caused by the City performing work in the public way.

Authority herein given and granted for a period of five (5) years from and after 07/29/2014.

Alderman _____

Brendan Reilly 42nd Ward

Castle 632 N Dearborn
Light Poles (2) Pictures





City of Chicago



O2014-8179

Office of the City Clerk

Document Tracking Sheet

| | |
|---------------------------------|--|
| Meeting Date: | 10/8/2014 |
| Sponsor(s): | Reilly (42) |
| Type: | Ordinance |
| Title: | Grant(s) of privilege in public way for Chicago River North
Condo Assn. |
| Committee(s) Assignment: | Committee on Transportation and Public Way |

ORDINANCE
CHICAGO RIVER NORTH CONDOMINIUM ASSOCIATION
Acct. No. 346559 - 1
Permit No. 1115187

Be It Ordained by the City Council of the City of Chicago:

SECTION 1. Permission and authority are hereby given and granted to CHICAGO RIVER NORTH CONDOMINIUM ASSOCIATION, upon the terms and subject to the conditions of this ordinance to maintain and use, as now constructed, two (2) Bay Window(s) projecting over the public right-of-way adjacent to its premises known as 351-55 W. Chicago Ave..

Said Bay Window(s) at W. CHICAGO AVENUE measure(s):

Two (2) at eleven (11) feet in length, and four (4) feet in width for a total of eighty-eight (88) square feet.

The location of said privilege shall be as shown on prints kept on file with the Department of Business Affairs and Consumer Protection and the Office of the City Clerk.

Said privilege shall be constructed in accordance with plans and specifications approved by the Department of Transportation (Division of Project Development).

This grant of privilege in the public way shall be subject to the provisions of Section 10-28-015 and all other required provisions of the Municipal Code of Chicago.

The grantee shall pay to the City of Chicago as compensation for the privilege #1115187 herein granted the sum of one hundred fifty (\$150.00) per annum in advance.


A 25% penalty will be added for payments received after due date.

The permit holder agrees to hold the City of Chicago harmless for any damage, relocation or replacement costs associated with damage, relocation or removal of private property caused by the City performing work in the public way.

Authority herein given and granted for a period of five (5) years from and after 10/07/2014.


Alderman _____

Brendan Reilly 42nd Ward

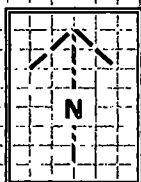

CHICAGO RIVER NORTH
CONDOMINIUM ASSOCIATION
351-55 W CHICAGO AVE
ACCT # 34559-1
PVU PERMIT #1088460
BAY WINDOWS

= 1 ft

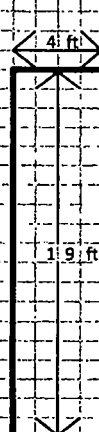

SIDE
ELEVATION

CHICAGO RIVER NORTH CONDOMINIUM ASSOCIATION 351-55 W CHICAGO AVE ACCT # 34559-1 PVU PERMIT #1088460 BAY WINDOWS

CHICAGO AVENUE

Orleans 120 ft

PUBLIC SIDE WALK

15 ft

11 ft

4 ft

11 ft

50 ft



City of Chicago



O2014-8182

Office of the City Clerk

Document Tracking Sheet

| | |
|---------------------------------|---|
| Meeting Date: | 10/8/2014 |
| Sponsor(s): | Reilly (42) |
| Type: | Ordinance |
| Title: | Grant(s) of privilege in public way for Citibank N.A. |
| Committee(s) Assignment: | Committee on Transportation and Public Way |

ORDINANCE
CITIBANK NA
Acct. No. 85770 - 11
Permit No. 1114177

Be It Ordained by the City Council of the City of Chicago:

SECTION 1. Permission and authority are hereby given and granted to CITIBANK NA, upon the terms and subject to the conditions of this ordinance to maintain and use one (1) sign(s) projecting over the public right-of-way attached to its premises known as 539 N. Michigan Ave..

Said sign structure(s) measures as follows; along N. Michigan Avenue:

One (1) at twelve point five (12.5) feet in length, two point five (2.5) feet in height and thirteen (13) feet above grade level.

The location of said privilege shall be as shown on prints kept on file with the Department of Business Affairs and Consumer Protection and the Office of the City Clerk.

Said privilege shall be constructed in accordance with plans and specifications approved by the Department of Transportation (Division of Project Development) and Zoning Department - Signs.

This grant of privilege in the public way shall be subject to the provisions of Section 10-28-015 and all other required provisions of the Municipal Code of Chicago.

The grantee shall pay to the City of Chicago as compensation for the privilege #1114177 herein granted the sum of three hundred (\$300.00) per annum in advance.


A 25% penalty will be added for payments received after due date.

The permit holder agrees to hold the City of Chicago harmless for any damage, relocation or replacement costs associated with damage, relocation or removal of private property caused by the City performing work in the public way.

Authority herein given and granted for a period of five (5) years from and after Date of Passage.

Alderman _____

Brendan Reilly 42nd Ward

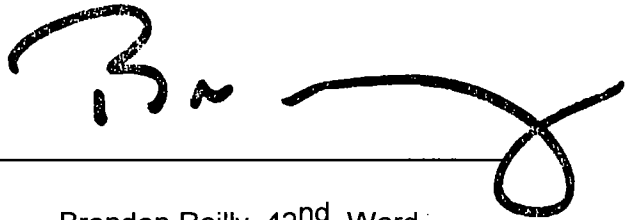A handwritten signature in black ink, appearing to read 'B. Reilly', with a large, stylized loop at the end.



(A) HALO ILLUMINATED (LED) REMOTE CHANNEL LETTERS ON ALUMINUM BACKER PANEL
Scale: 1/4" = 1'-0"

CHANNEL LETTER SPECIFICATIONS:

LETTERS:

FACES - .125" ALUMINUM FACE PAINTED WHITE SATIN FINISH
RETURNS - .067" ALUMINUM RETURN, 3" deep, PAINTED WHITE GLOSS, w/CLEAR COAT
BACKS - .177" CLEAR POLYCARBONATE (LEXAN), WHITE DIFFUSER APPLIED 2nd SURFACE
ILLUMINATION - GYRAM T5-8 (7100K)
ALUMINUM PANEL - .3M DIGITAL PRINT GRAPHICS ON ALUM PANEL w/ CITIBANK LOGO & BLUE GRADIENT BACKGROUND w/ 3614 CLEAR UV LAMINATE

ARCH:

FACES - .125" ALUMINUM FACE PAINTED MP-60704 RED SATIN FINISH
RETURNS - .067" ALUMINUM RETURN, 3" deep, PAINTED RED MP-60704, w/CLEAR GLOSS COAT, PAINT INTERIOR w/LEP WHITE
BACKS - .177" CLEAR POLYCARBONATE (LEXAN), WHITE DIFFUSER APPLIED 2nd SURFACE
ILLUMINATION - GYRAM T5-8 (7100K)
ALUMINUM PANEL - .3M DIGITAL PRINT GRAPHICS ON ALUM PANEL w/ CITIBANK LOGO & BLUE GRADIENT BACKGROUND w/ 3614 CLEAR UV LAMINATE.

COLOR SPECIFICATIONS:

- ☐ MP-60704 w/CLEAR GLOSS COAT
- ☒ .3M DIGITAL PRINT GRAPHICS ON ALUM PANEL w/ BLUE GRADIENT BACKGROUND w/ 3614 CLEAR UV LAMINATE.
- ☐ .3M 3635-70 WHITE DIFFUSER


GENERAL NOTES:

- 1) INSTALLATION OF THIS SIGN SHALL CONFORM TO THE REQUIREMENTS OF ARTICLE 808 OF REC. 24.01 AND/OR OTHER APPLICABLE LOCAL CODES.
- 2) BRANCH CIRCUIT
 - A) ALL BRANCH CIRCUITS FOR SIGNS MUST BE TOTALLY DEDICATED TO SIGNS (INCLUDING DEDICATED GROUND AND DEDICATED NEUTRAL PER CIRCUIT)
 - B) SIGNS CIRCUITS MUST NOT BE SHARED WITH OTHER LOADS SUCH AS LIGHTING, AIR CONDITIONING, AND OTHER EQUIPMENT
 - C) PROPERLY GROUND GROUND WIRE THAT CAN BE TRACKED TO THE BREAKER PANEL MUST BE PROVIDED
- 3) VUL AND DATA LABELS REQUIRED
- 4) SIGN MATTERIES ALL REQUIREMENTS OF TITLE 24
- 5) OUTDOOR SIGNS TO EMPLOY EITHER PHOTOCELL OR OUTDOOR ASTRONOMICAL TIMER

CONCEPTUAL IMAGE ONLY. FIELD VERIFY DIMENSIONS PRIOR TO MANUFACTURE



NIGHT VIEW
NTS

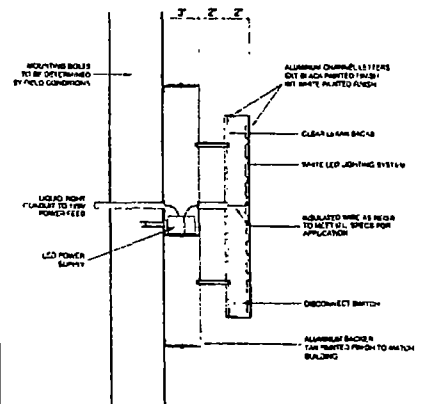

SILHOUETTE INTERNALLY ILLUM. CHANNEL LTR. DETAIL
EXACT MANUFACTURING SPECIFICATIONS TO BE DETERMINED



COAST SIGN
INCORPORATED
1440 West Broadway St., Anaheim, CA 92802
(714) 236-2144 FAX: (714) 236-2147

Date: 10-03-13
Project Name: CITIBANK
Client: 838 N MICHIGAN AVE
City / State: CHICAGO, IL
Sales: T Rodriguez
Client Approval: _____
Date: _____

This is an original unpublished drawing created by Coast Sign, Inc. It is submitted for your personal use in conjunction with a project being planned for you by Coast Sign, Inc. And shall not be reproduced, used in or disclosed to any firm or corporation for any purpose whatsoever without written permission.

| No. | Designer | Date | Revision Notes |
|-----|----------|----------|-------------------------------------|
| 1 | GP | 08-09-13 | Refer to PHOTOCELL for more details |
| 2 | WA | 08-23-13 | Refer to PHOTOCELL for more details |
| 3 | WA | 08-29-13 | Refer to PHOTOCELL for more details |
| 4 | | | |
| 5 | | | |
DESIGN DRAWING 8 of 9
Drawing Number: **PRJ-CITI-80477-R11**
File Location: W:\Coast\W\Drawings\



City of Chicago



O2014-8185

Office of the City Clerk

Document Tracking Sheet

| | |
|---------------------------------|---|
| Meeting Date: | 10/8/2014 |
| Sponsor(s): | Reilly (42) |
| Type: | Ordinance |
| Title: | Grant(s) of privilege in public way for City Centre Condo Assn. |
| Committee(s) Assignment: | Committee on Transportation and Public Way |

ORDINANCE
CITY CENTRE CONDOMINIUM ASSOCIATION
Acct. No. 216344 - 1
Permit No. 1115044

Be It Ordained by the City Council of the City of Chicago:

SECTION 1. Permission and authority are hereby given and granted to CITY CENTRE CONDOMINIUM ASSOCIATION, upon the terms and subject to the conditions of this ordinance to construct, install, maintain and use one (1) Light Fixture(s) projecting over the public right-of-way adjacent to its premises known as 208 W. Washington St..

Said Light Fixture(s) at Wells measure(s):

One (1) at point seven seven (.77) feet in length, one point three one (1.31) foot in width and ten (10) feet above grade level.

The location of said privilege shall be as shown on prints kept on file with the Department of Business Affairs and Consumer Protection and the Office of the City Clerk.

Said privilege shall be constructed in accordance with plans and specifications approved by the Department of Transportation (Division of Project Development).

This grant of privilege in the public way shall be subject to the provisions of Section 10-28-015 and all other required provisions of the Municipal Code of Chicago.


The grantee shall pay to the City of Chicago as compensation for the privilege #1115044 herein granted the sum of seventy-five (\$75.00) per annum in advance.

A 25% penalty will be added for payments received after due date.

The permit holder agrees to hold the City of Chicago harmless for any damage, relocation or replacement costs associated with damage, relocation or removal of private property caused by the City performing work in the public way.

Authority herein given and granted for a period of five (5) years from and after Date of Passage.

Alderman

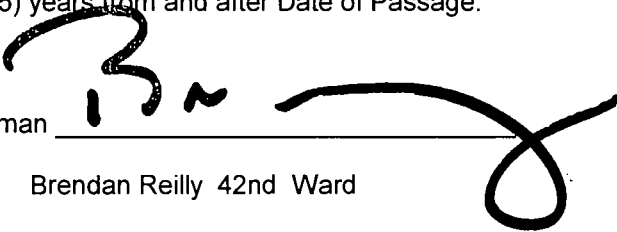
Brendan Reilly 42nd Ward


1000

VOL 1HL 09:19 FAX 7167214986

LOUIS BALDINGER & SONS

2092

THE ANDREE PUTMAN COLLECTION

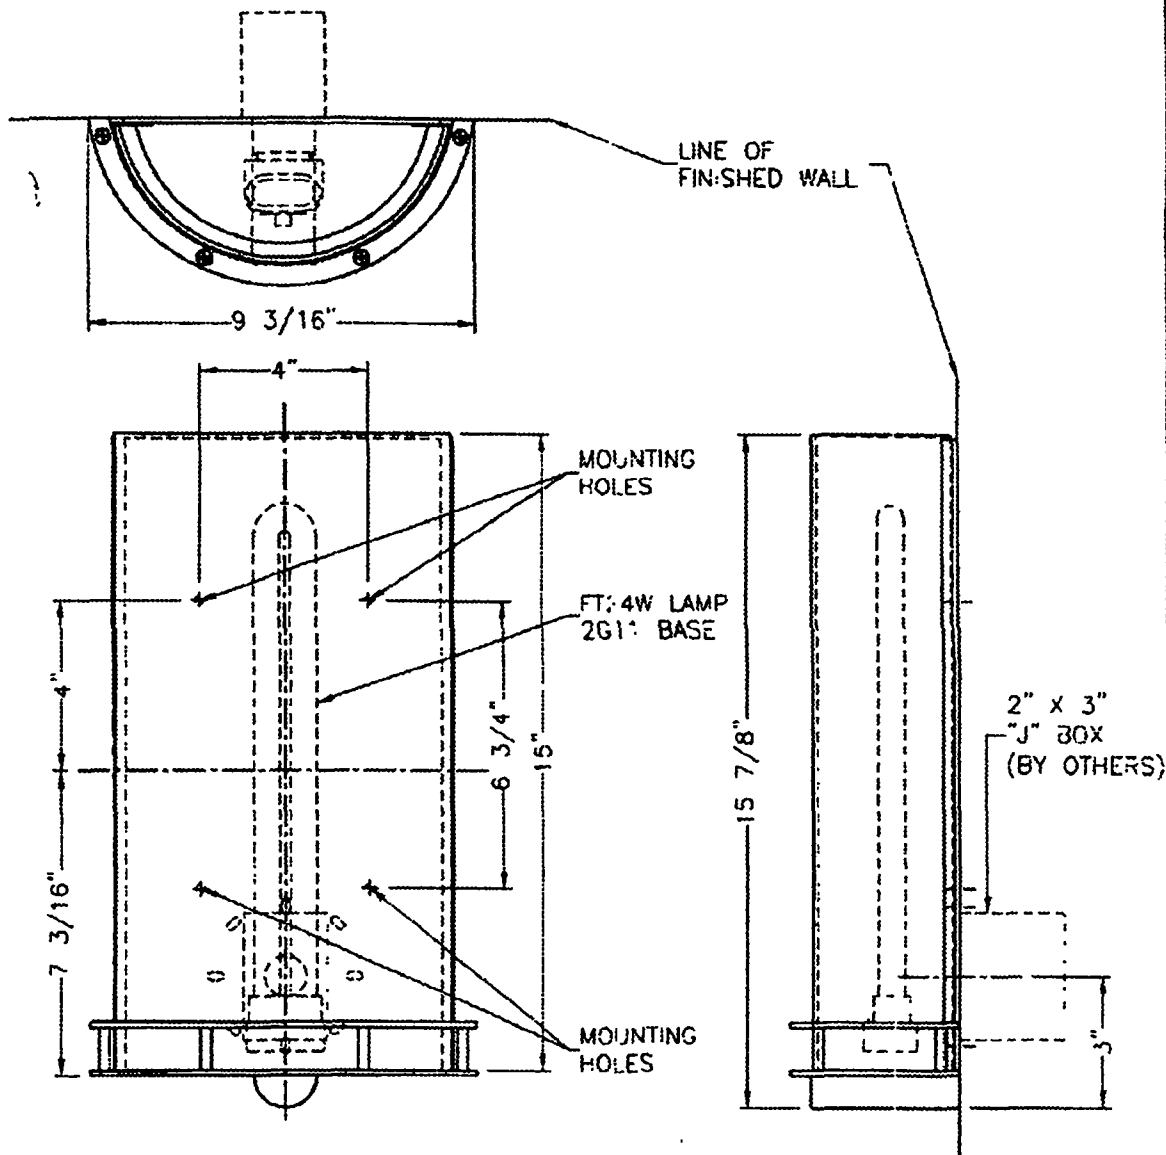

© BALDINGER ARCHITECTURAL LIGHTING, INC.

FIXTURE WEIGHT 15 LBS

PURCHASER: **STEINER**DATE: ~~XXXXXX~~JOB NAME: **CONCORD CITY CENTER**TYPE: **T** QUANTITY:

METAL FINISHES

- ☐ ANTIQUE BRASS
☐ SATIN BRASS
☐ POLISHED BRASS
☐ POLISHED CHROME
☐ POLISHED NICKEL
☐ SATIN NICKEL
☐ OTHER

DIFFUSERS

- ☐ III WHITE FAUX ALABASTER
☐ IV BEIGE FAUX ALABASTER
☐ IX BEIGE ALABASTER
☐ VII WHITE ALABASTER
☐ VI CLEAR GLASS FROSTED
☐ WHITE OPAL GLASS
☐ OTHER

LAMPING

- ☒ (1) F 24W (see below)
☐ OTHER

2G11 BASE, ELECTRONIC BALLAST

VOLTAGE

- ☒ 120V ☐ 277V ☐ OTHER
☒ H.P.F.

JOB # **8982****BALDINGER**

BALDINGER ARCHITECTURAL LIGHTING INC
 18-02 STEINWAY STREET, ASTORIA, NEW YORK 11105
 TEL. (718) 204-5700 FAX. (718) 721-4986

BERTILLE 15"
AP27632/15

Rev. date



Linear fluorescent luminaires

Wall luminaires for compact fluorescent lamps. The linear design makes them particularly suitable for installation on columns, around entrances and in passageways both indoors and outdoors. Arranged singly or in groups, they provide efficient, long life illumination.

Housing: Fabricated from aluminum extrusion with die cast aluminum end pieces, one end removable for relamping. Supplied with a mounting plate and stainless steel spring retainer. Stainless steel fasteners threaded into stainless steel inserts.

Enclosure: Hand blown, three-ply opal triangular shaped glass with closed top with internal spring pressure device. Molded high temperature silicone rubber O-ring gasket for weather tight operation.


Electrical: Fluorescent are type 2G11, rated 75W, 250V. Ballasts are electronic HPF available in 120V or 277V - specify.

Finish: Standard finish is an eight step process consisting of two coats of black or white high solids, UV stabilized polyurethane, one with light texture over a phosphate base.

Custom colors supplied on special order.

U.L. listed, suitable for wet locations.


Type: Q
BEGA Product #: 4480P
Project: Concord City Centre
Voltage: 120
Color: Black
Options:
Modified:

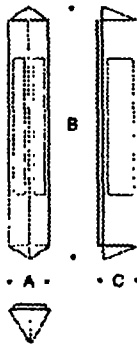

Compact fluorescent luminaire
Electronic ballast for -15°F starting
standard - specify 120V or 277V.
Three-ply opal glass diffuser.
Color: Black or white.

Lumen A B C

| | | | | | | | |
|-------|------|---|----------|------|--------|---------|--------|
| 4480P | Wall | 1 | 18W 2G11 | 1250 | 5 1/4" | 27 1/8" | 5 1/4" |
| 4482P | Wall | 1 | 39W 2G11 | 2840 | 5 1/4" | 33 7/8" | 5 1/4" |
| 4484P | Wall | 1 | 50W 2G11 | 4000 | 5 1/4" | 40 1/8" | 5 1/4" |

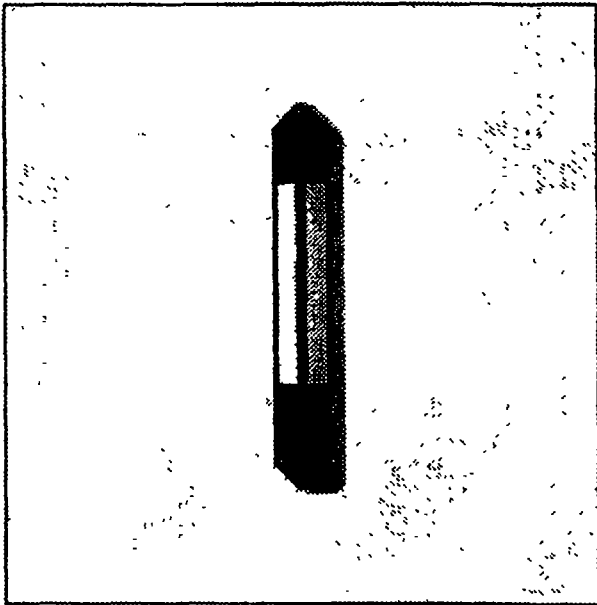



City of Chicago



O2014-8187

Office of the City Clerk

Document Tracking Sheet

| | |
|---------------------------------|--|
| Meeting Date: | 10/8/2014 |
| Sponsor(s): | Reilly (42) |
| Type: | Ordinance |
| Title: | Grant(s) of privilege in public way for Clinton Street Lofts |
| Committee(s) Assignment: | Committee on Transportation and Public Way |

ORDINANCE
CLINTON STREET LOFTS
Acct. No. 88261 - 1
Permit No. 1115266

Be It Ordained by the City Council of the City of Chicago:

SECTION 1. Permission and authority are hereby given and granted to CLINTON STREET LOFTS, upon the terms and subject to the conditions of this ordinance to maintain and use, as now constructed, fifty (50) Balcony(s) projecting over the public right-of-way adjacent to its premises known as 226 N. Clinton St..

Said Balcony(s) at N. Clinton measure(s):

Thirty-three (33) at fourteen point one six (14.16) feet in length, and four point five eight (4.58) feet in width for a total of two thousand one hundred forty point one four (2140.14) square feet.

Said Balcony(s) at N. Clinton measure(s):

Five (5) at twenty-three point zero eight (23.08) feet in length, and four point five eight (4.58) feet in width for a total of five hundred twenty-eight point five three (528.53) square feet.

Said Balcony(s) at W. Fulton measure(s):

Four (4) at fifteen (15) feet in length, and four point five eight (4.58) feet in width for a total of two hundred seventy-four point eight (274.8) square feet.

Said Balcony(s) at W. Fulton measure(s):

Four (4) at seventeen point nine one (17.91) feet in length, and four point five eight (4.58) feet in width for a total of three hundred twenty-eight point one one (328.11) square feet.

Said Balcony(s) at W. Fulton measure(s):

Four (4) at eleven point eight three (11.83) feet in length, and four point five eight (4.58) feet in width for a total of two hundred sixteen point seven three (216.73) square feet.

The location of said privilege shall be as shown on prints kept on file with the Department of Business Affairs and Consumer Protection and the Office of the City Clerk.

Said privilege shall be constructed in accordance with plans and specifications approved by the Department of Planning and Development and Department of Transportation (Division of Project Development).


This grant of privilege in the public way shall be subject to the provisions of Section 10-28-015 and all other required provisions of the Municipal Code of Chicago.

The grantee shall pay to the City of Chicago as compensation for the privilege #1115266 herein granted the sum of three thousand seven hundred fifty (\$3,750.00) per annum in advance.


A 25% penalty will be added for payments received after due date.




The permit holder agrees to hold the City of Chicago harmless for any damage, relocation or replacement costs associated with damage, relocation or removal of private property caused by the City performing work in the public way.

Authority herein given and granted for a period of five (5) years from and after 09/01/2014.

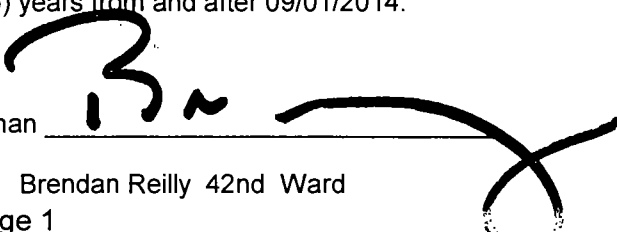Alderman 

Brendan Reilly 42nd Ward

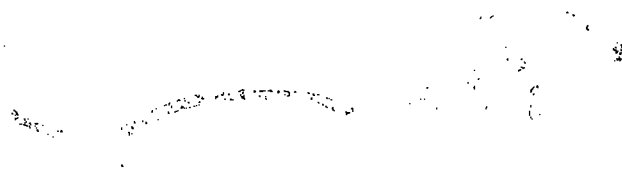

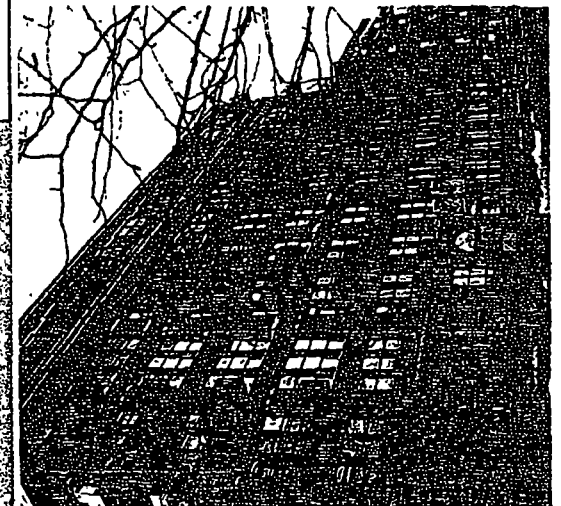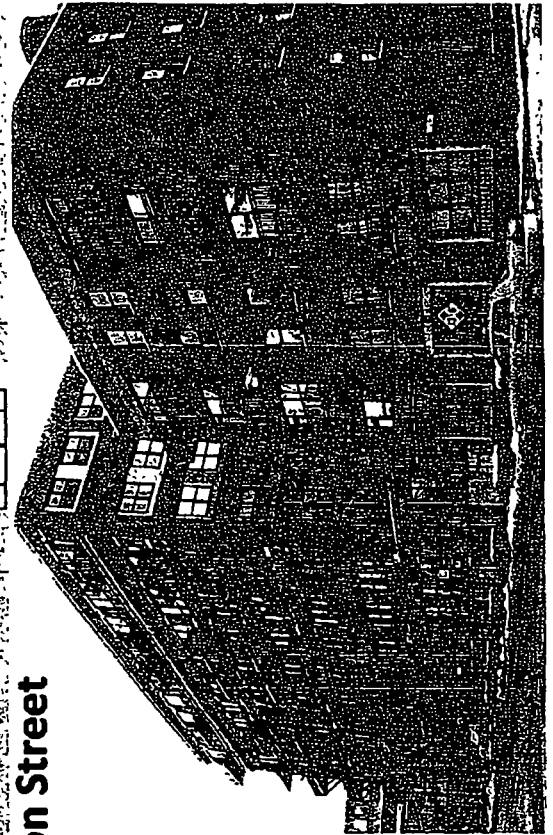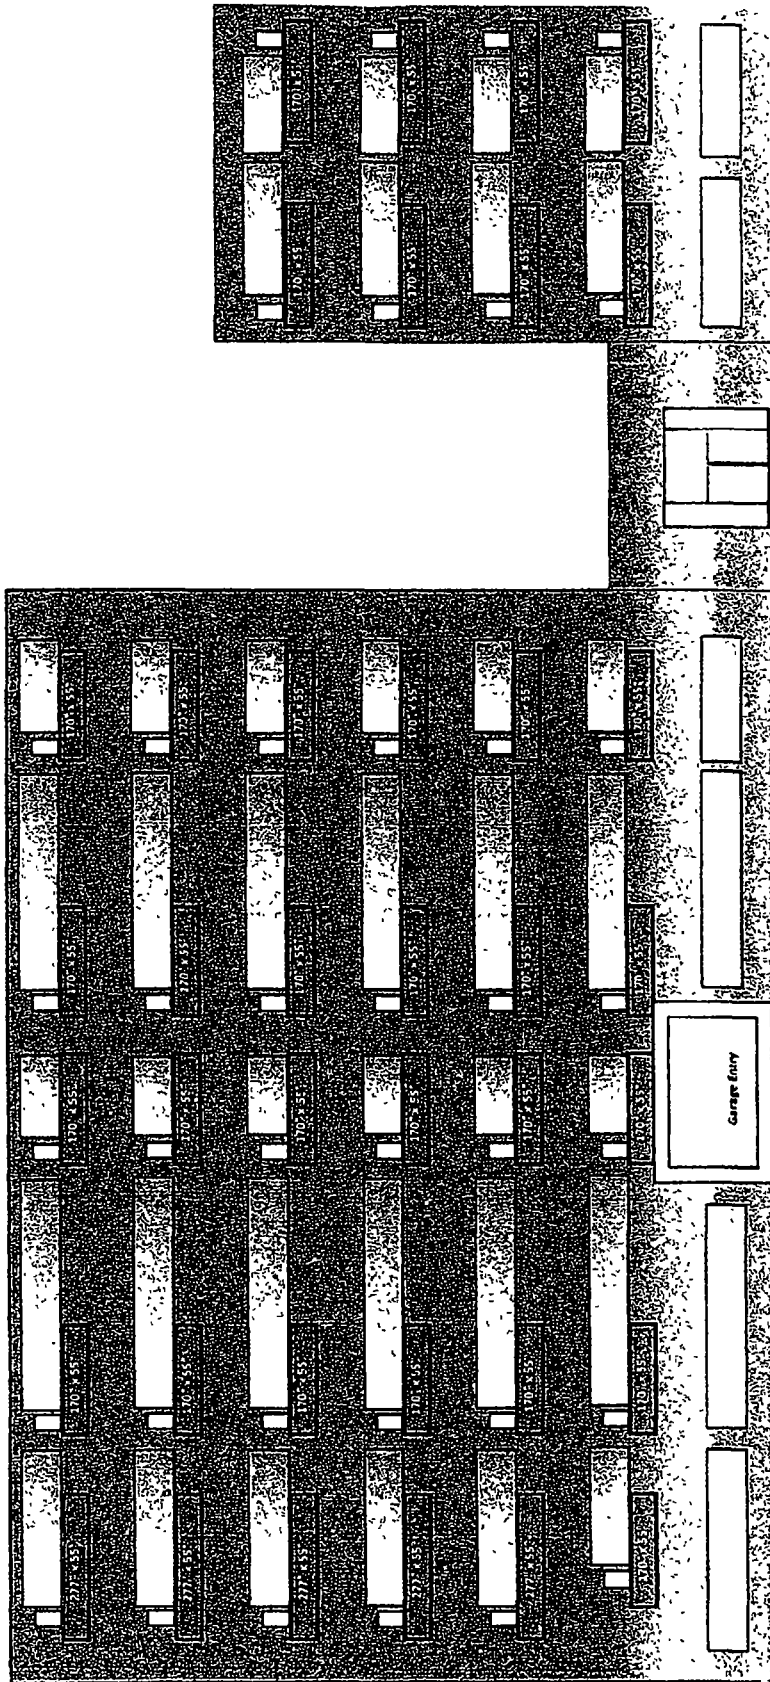

Clinton Street



City of Chicago



O2014-8190

Office of the City Clerk

Document Tracking Sheet

| | |
|---------------------------------|---|
| Meeting Date: | 10/8/2014 |
| Sponsor(s): | Reilly (42) |
| Type: | Ordinance |
| Title: | Grant(s) of privilege in public way for Club Lago |
| Committee(s) Assignment: | Committee on Transportation and Public Way |

ORDINANCE
CLUB LAGO
Acct. No. 3732 - 1
Permit No. 1115133

Be It Ordained by the City Council of the City of Chicago:

SECTION 1. Permission and authority are hereby given and granted to CLUB LAGO, upon the terms and subject to the conditions of this ordinance to maintain and use, as now constructed, one (1) Vault(s) under the public right-of-way adjacent to its premises known as 331 W. Superior St..

Said Vault(s) at W. Superior Street measure(s):

One (1) at three point five eight (3.58) feet in length, and four (4) feet in width for a total of fourteen point three two (14.32) square feet.

The location of said privilege shall be as shown on prints kept on file with the Department of Business Affairs and Consumer Protection and the Office of the City Clerk.

Said privilege shall be constructed in accordance with plans and specifications approved by the Department of Transportation (Office of Underground Coordination).

This grant of privilege in the public way shall be subject to the provisions of Section 10-28-015 and all other required provisions of the Municipal Code of Chicago.

The grantee shall pay to the City of Chicago as compensation for the privilege #1115133 herein granted the sum of four hundred (\$400.00) per annum in advance.

A 25% penalty will be added for payments received after due date.

The permit holder agrees to hold the City of Chicago harmless for any damage, relocation or replacement costs associated with damage, relocation or removal of private property caused by the City performing work in the public way.


Authority herein given and granted for a period of five (5) years from and after 06/30/2014.

Alderman _____

Brendan Reilly 42nd Ward

ORLEANS

W.
S
U
P
E
R
I
O
R

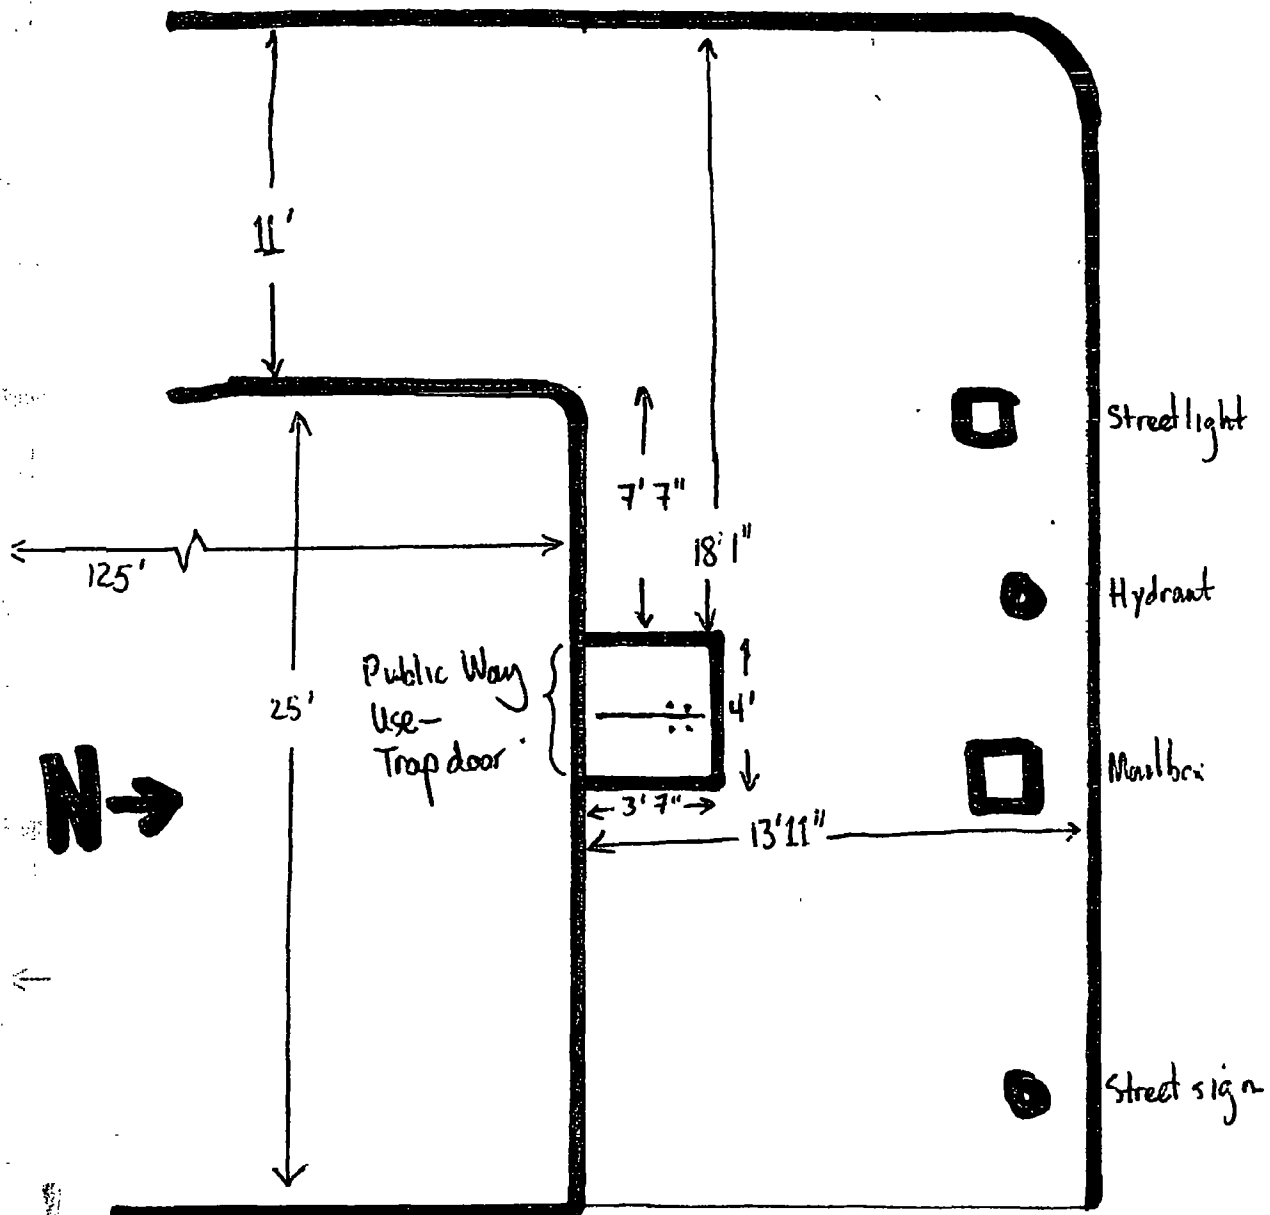

Scale 1 INCH = 5 FEET



City of Chicago



O2014-8192

Office of the City Clerk

Document Tracking Sheet

| | |
|---------------------------------|--|
| Meeting Date: | 10/8/2014 |
| Sponsor(s): | Reilly (42) |
| Type: | Ordinance |
| Title: | Grant(s) of privilege in public way for Contemporaine Condo Assn., The |
| Committee(s) Assignment: | Committee on Transportation and Public Way |

ORDINANCE
THE CONTEMPORAINE CONDOMINIUM ASSOCIATION
Acct. No. 313823 - 1
Permit No. 1114211

Be It Ordained by the City Council of the City of Chicago:

SECTION 1. Permission and authority are hereby given and granted to THE CONTEMPORAINE CONDOMINIUM ASSOCIATION, upon the terms and subject to the conditions of this ordinance to maintain and use, as now constructed, one (1) Masonry Wall (Feature Wall) on the public right-of-way adjacent to its premises known as 516 N. Wells St..

Said Masonry Wall (Feature Wall) at N. Wells Street measure(s):

One (1) at twenty-seven point five (27.5) feet in length, and one (1) foot in width for a total of twenty-seven point five (27.5) square feet. Existing masonry wall (feature wall) is approximately forty-four (44) feet in height.

The location of said privilege shall be as shown on prints kept on file with the Department of Business Affairs and Consumer Protection and the Office of the City Clerk.

Said privilege shall be constructed in accordance with plans and specifications approved by the Department of Planning and Development and Department of Transportation (Division of Project Development).

This grant of privilege in the public way shall be subject to the provisions of Section 10-28-015 and all other required provisions of the Municipal Code of Chicago.


The grantee shall pay to the City of Chicago as compensation for the privilege #1114211 herein granted the sum of four hundred (\$400.00) per annum in advance.



A 25% penalty will be added for payments received after due date.

The permit holder agrees to hold the City of Chicago harmless for any damage, relocation or replacement costs associated with damage, relocation or removal of private property caused by the City performing work in the public way.

Authority herein given and granted for a period of five (5) years from and after Date of Passage.

Alderman

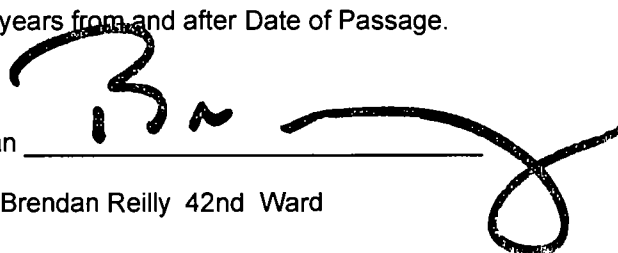
Brendan Reilly 42nd Ward

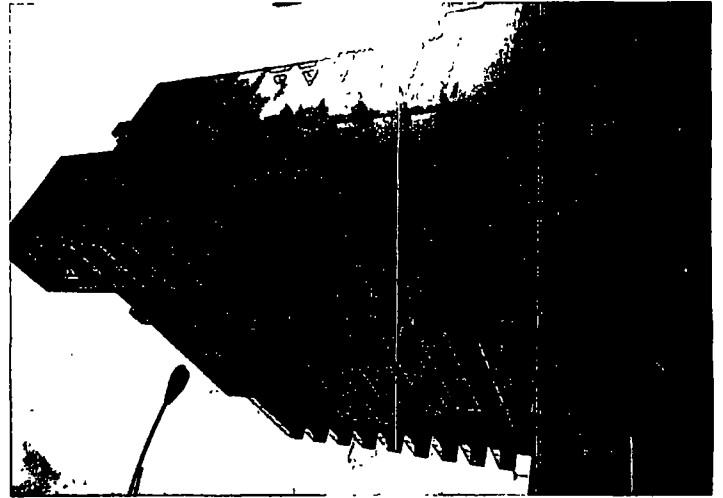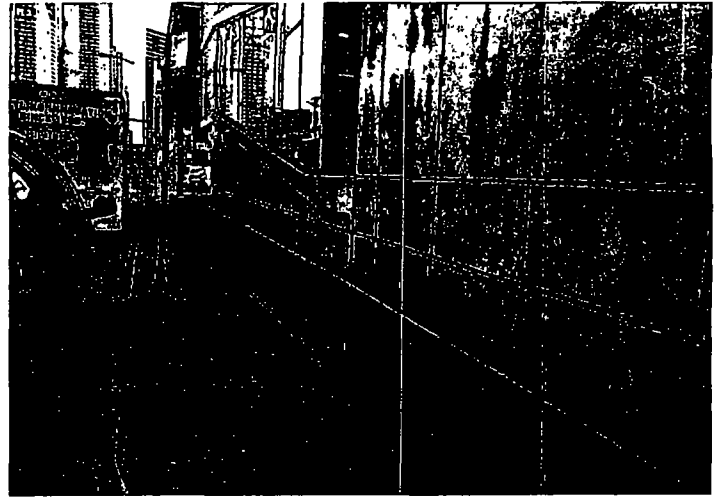



City of Chicago



O2014-8194

Office of the City Clerk

Document Tracking Sheet

| | |
|---------------------------------|---|
| Meeting Date: | 10/8/2014 |
| Sponsor(s): | Reilly (42) |
| Type: | Ordinance |
| Title: | Grant(s) of privilege in public way for Courtyard by Marriott |
| Committee(s) Assignment: | Committee on Transportation and Public Way |

ORDINANCE
COURTYARD BY MARRIOTT
Acct. No. 85368 - 6
Permit No. 1115260

Be It Ordained by the City Council of the City of Chicago:

SECTION 1. Permission and authority are hereby given and granted to COURTYARD BY MARRIOTT, upon the terms and subject to the conditions of this ordinance to maintain and use, as now constructed, three (3) Flag Pole(s) projecting over the public right-of-way adjacent to its premises known as 30 E. Hubbard St..

Said Flag Pole(s) at E. HUBBARD ST. measure(s):

Three (3) at ten (10) feet in length, and point five (.5) feet in width for a total of fifteen (15) square feet.

The location of said privilege shall be as shown on prints kept on file with the Department of Business Affairs and Consumer Protection and the Office of the City Clerk.

Said privilege shall be constructed in accordance with plans and specifications approved by the Department of Transportation (Division of Project Development).

This grant of privilege in the public way shall be subject to the provisions of Section 10-28-015 and all other required provisions of the Municipal Code of Chicago.


The grantee shall pay to the City of Chicago as compensation for the privilege #1115260 herein granted the sum of two hundred twenty-five (\$225.00) per annum in advance.

A 25% penalty will be added for payments received after due date.

The permit holder agrees to hold the City of Chicago harmless for any damage, relocation or replacement costs associated with damage, relocation or removal of private property caused by the City performing work in the public way.

Authority herein given and granted for a period of five (5) years from and after 06/30/2014.

Alderman

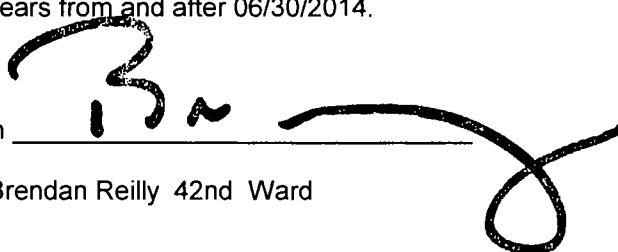

Brendan Reilly 42nd Ward

09/22/2008 13:50

3123299452

COURTYARD CHGO DWNTN

PAGE 02/03

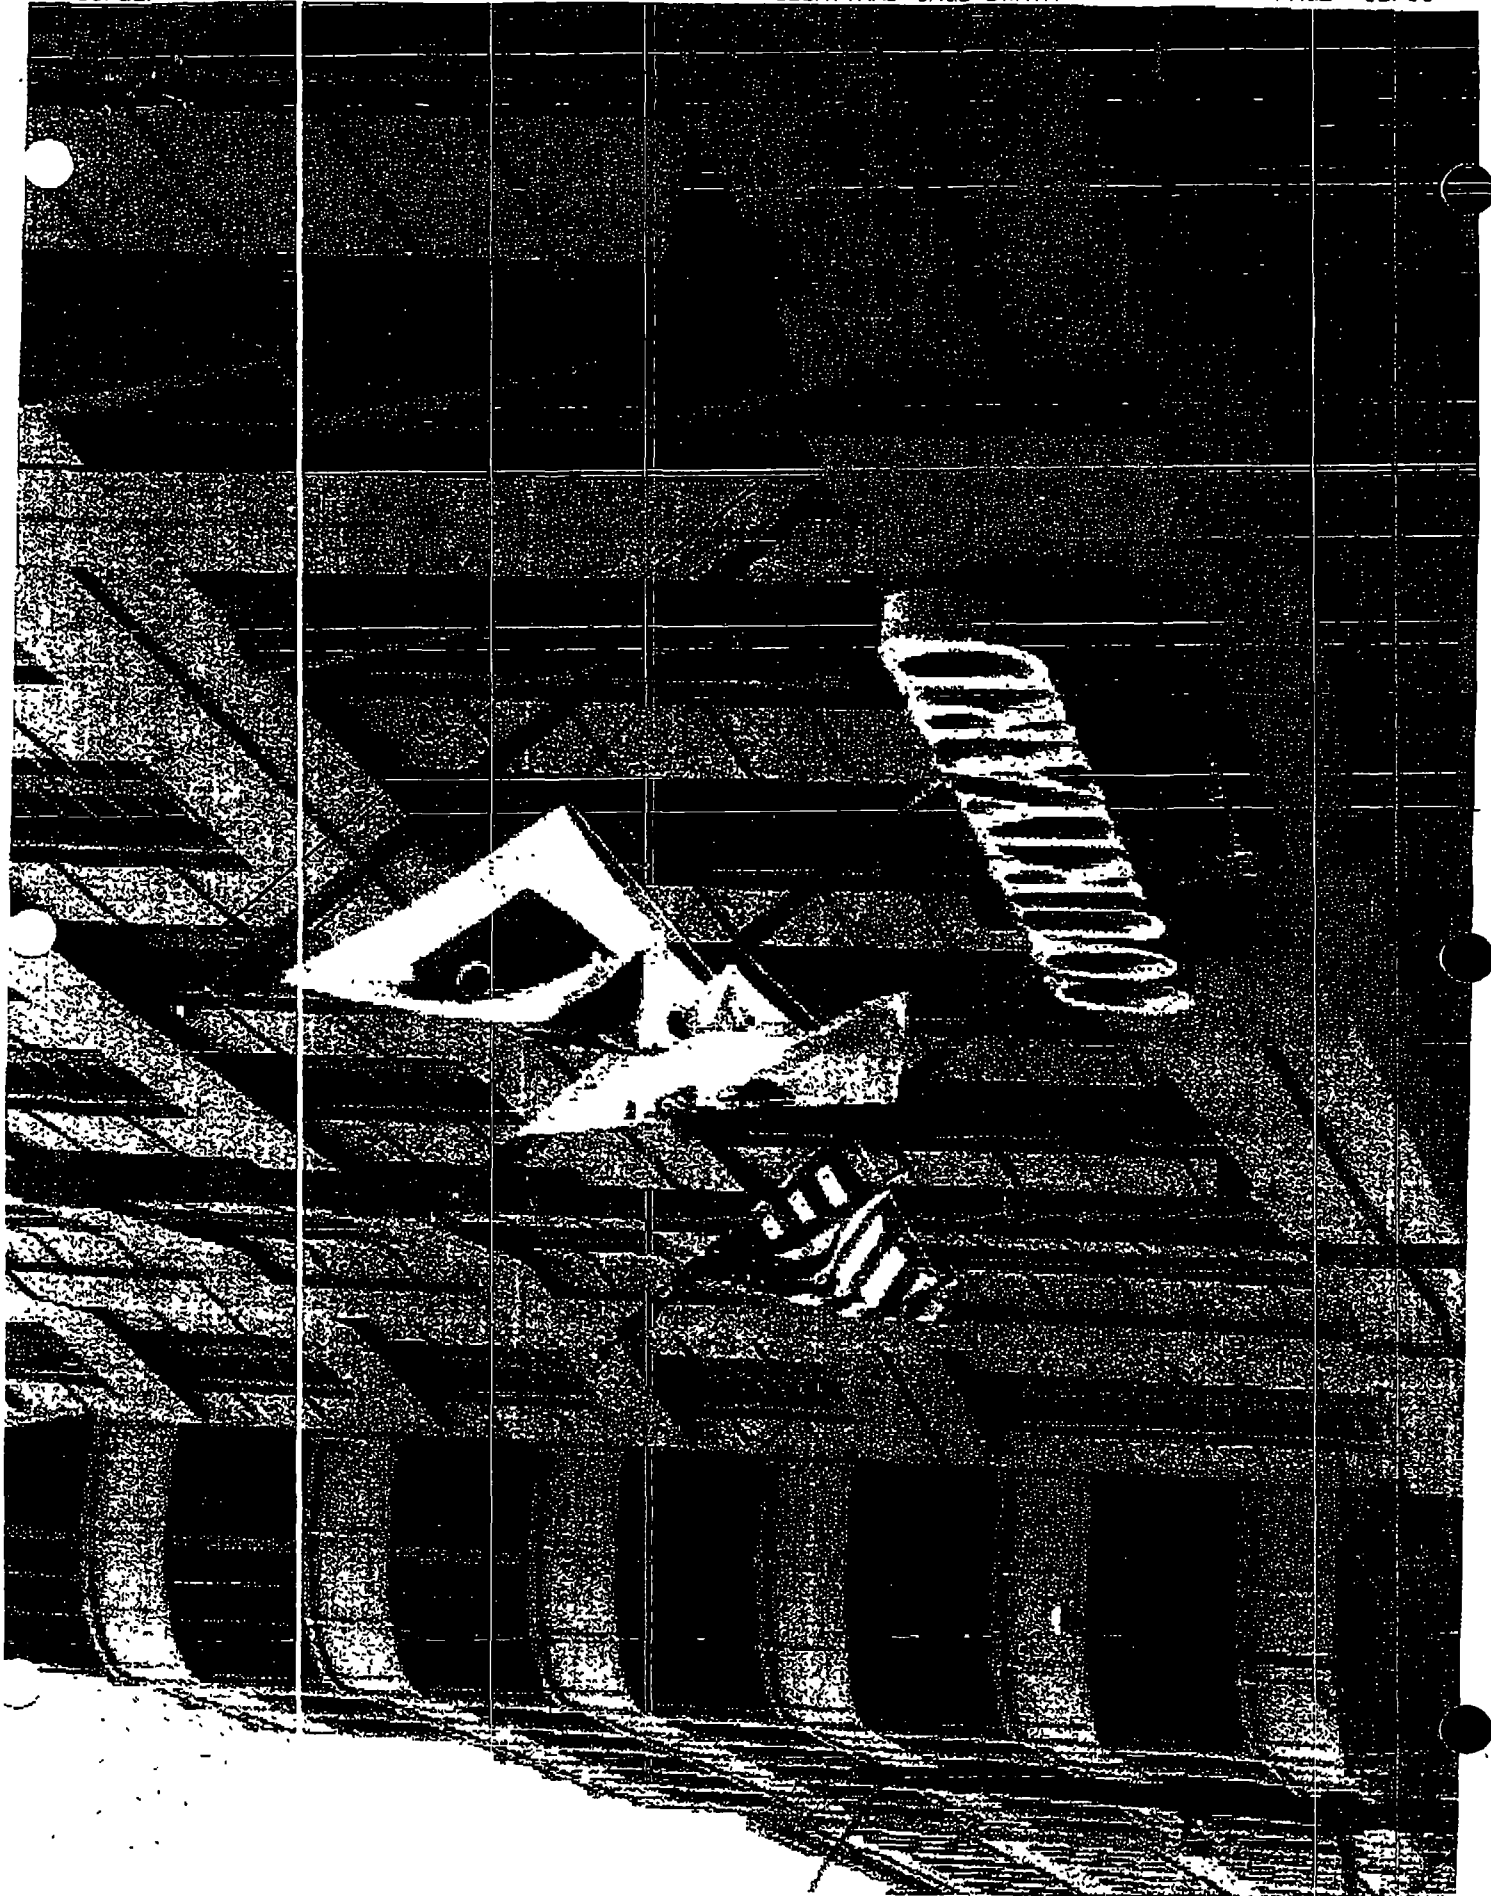



City of Chicago



O2014-8195

Office of the City Clerk

Document Tracking Sheet

| | |
|---------------------------------|---|
| Meeting Date: | 10/8/2014 |
| Sponsor(s): | Reilly (42) |
| Type: | Ordinance |
| Title: | Grant(s) of privilege in public way for Epic Burger, Inc. |
| Committee(s) Assignment: | Committee on Transportation and Public Way |

ORDINANCE
EPIC BURGER, INC
Acct. No. 331323 - 6
Permit No. 1114304

Be It Ordained by the City Council of the City of Chicago:

SECTION 1. Permission and authority are hereby given and granted to EPIC BURGER, INC, upon the terms and subject to the conditions of this ordinance to maintain and use one (1) sign(s) projecting over the public right-of-way attached to its premises known as 407 N. Clark St..

Said sign structure(s) measures as follows; along N. Clark Street:

One (1) at three (3) feet in length, three (3) feet in height and twelve (12) feet above grade level.

The location of said privilege shall be as shown on prints kept on file with the Department of Business Affairs and Consumer Protection and the Office of the City Clerk.

Said privilege shall be constructed in accordance with plans and specifications approved by the Department of Transportation (Division of Project Development) and Zoning Department - Signs.


This grant of privilege in the public way shall be subject to the provisions of Section 10-28-015 and all other required provisions of the Municipal Code of Chicago.


The grantee shall pay to the City of Chicago as compensation for the privilege #1114304 herein granted the sum of one hundred (\$100.00) per annum in advance.

A 25% penalty will be added for payments received after due date.

The permit holder agrees to hold the City of Chicago harmless for any damage, relocation or replacement costs associated with damage, relocation or removal of private property caused by the City performing work in the public way.

Authority herein given and granted for a period of five (5) years from and after Date of Passage.

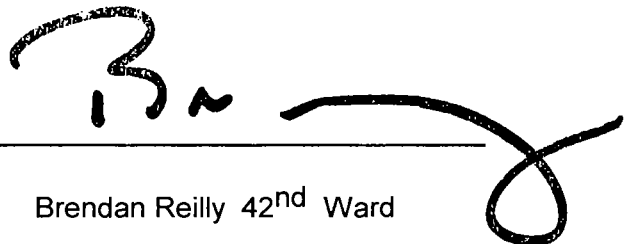Alderman 
Brendan Reilly 42nd Ward

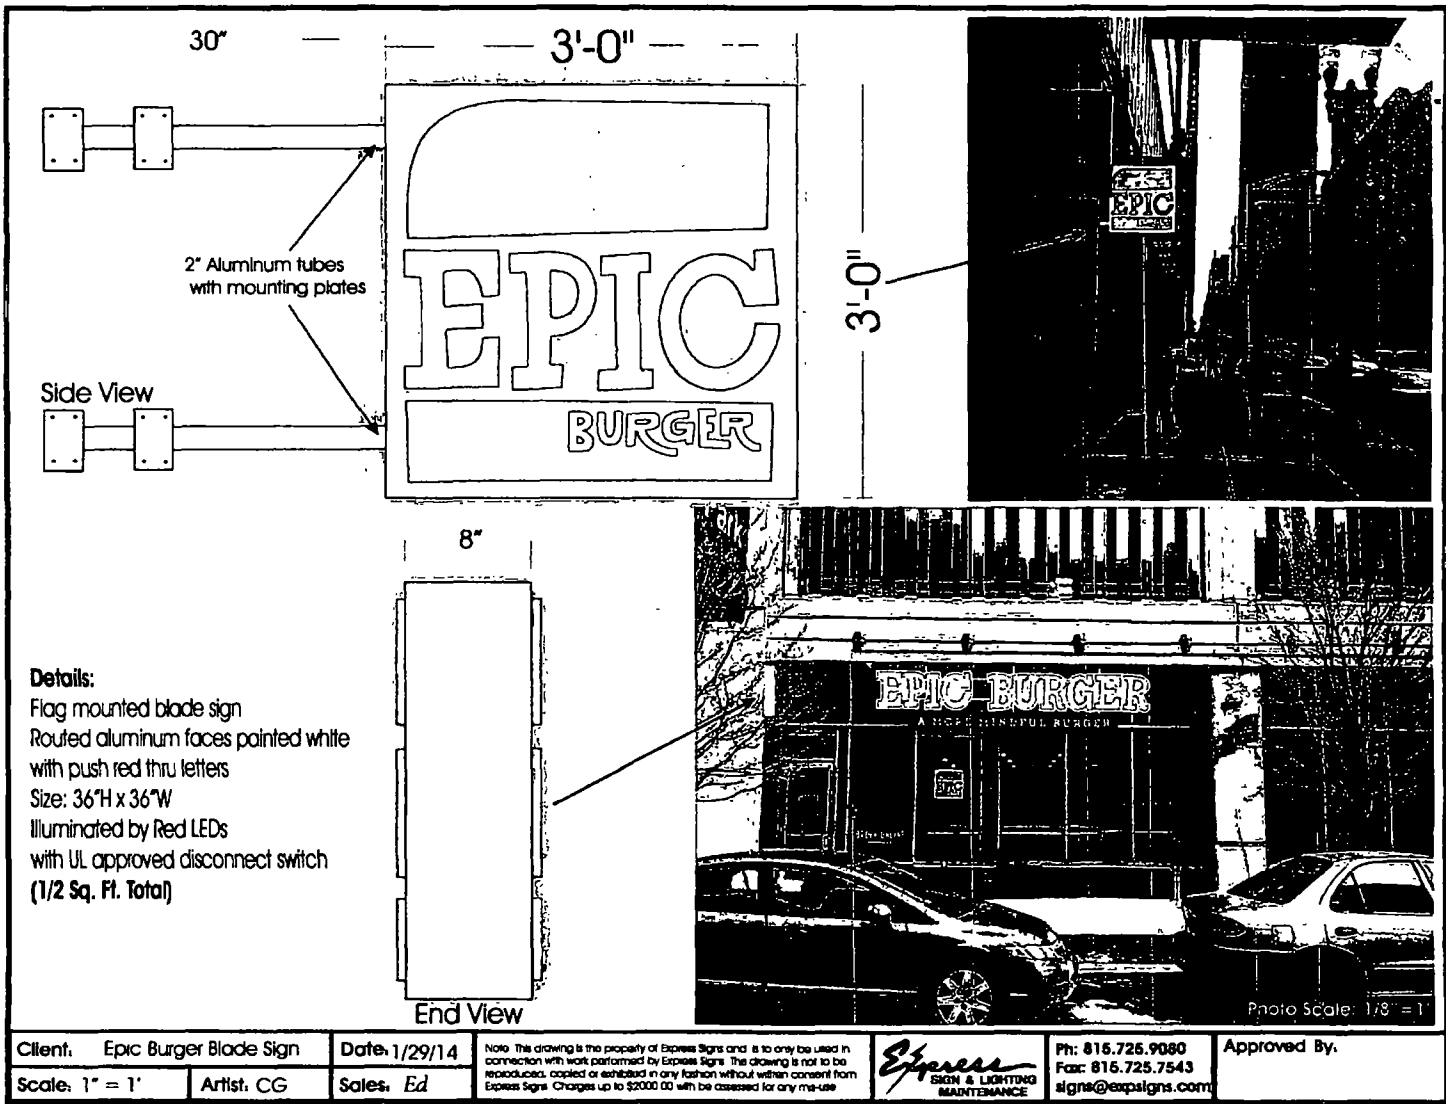



City of Chicago



O2014-8199

Office of the City Clerk

Document Tracking Sheet

| | |
|---------------------------------|---|
| Meeting Date: | 10/8/2014 |
| Sponsor(s): | Reilly (42) |
| Type: | Ordinance |
| Title: | Grant(s) of privilege in public way for Express |
| Committee(s) Assignment: | Committee on Transportation and Public Way |

ORDINANCE

Express

Acct. No. 374616 - 1

Permit No. 1115341

Be It Ordained by the City Council of the City of Chicago:

SECTION 1. Permission and authority are hereby given and granted to Express, upon the terms and subject to the conditions of this ordinance to maintain and use three (3) sign(s) projecting over the public right-of-way attached to its premises known as 676 N. Michigan Ave..

Said sign structure(s) measures as follows; along N. Michigan Avenue:

One (1) at eleven point five eight (11.58) feet in length, one point two five (1.25) feet in height and twelve point five (12.5) feet above grade level.

Two (2) at two point five (2.5) feet in length, two point five (2.5) feet in height and three point five (3.5) feet above grade level.

The location of said privilege shall be as shown on prints kept on file with the Department of Business Affairs and Consumer Protection and the Office of the City Clerk.

Said privilege shall be constructed in accordance with plans and specifications approved by the Department of Transportation (Division of Project Development) and Zoning Department - Signs.

This grant of privilege in the public way shall be subject to the provisions of Section 10-28-015 and all other required provisions of the Municipal Code of Chicago.


The grantee shall pay to the City of Chicago as compensation for the privilege #1115341 herein granted the sum of one hundred seventy-five (\$175.00) per annum in advance.

A 25% penalty will be added for payments received after due date.


The permit holder agrees to hold the City of Chicago harmless for any damage, relocation or replacement costs associated with damage, relocation or removal of private property caused by the City performing work in the public way.

Authority herein given and granted for a period of five (5) years from and after 07/09/2013.

Alderman

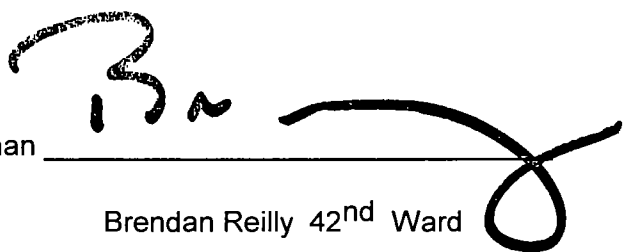
Brendan Reilly 42nd Ward

Express 676 N Michigan Ave

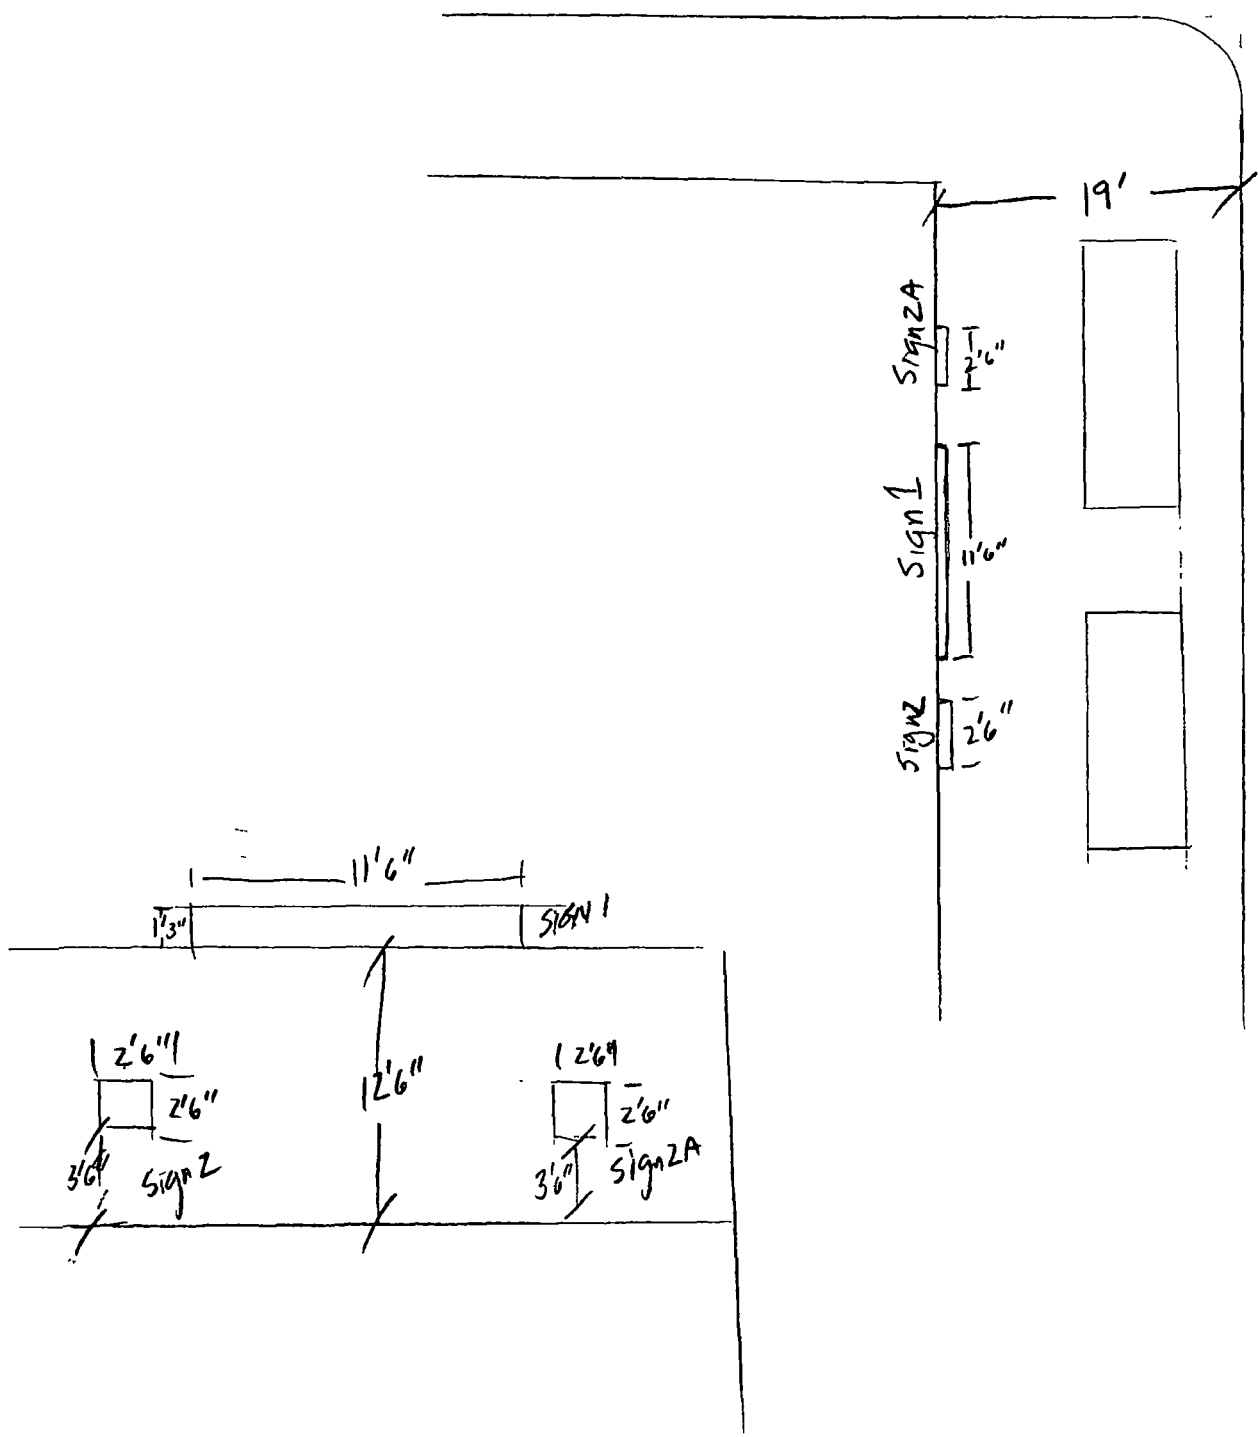



City of Chicago



O2014-8201

Office of the City Clerk

Document Tracking Sheet

| | |
|---------------------------------|--|
| Meeting Date: | 10/8/2014 |
| Sponsor(s): | Reilly (42) |
| Type: | Ordinance |
| Title: | Grant(s) of privilege in public way for Forever 21 |
| Committee(s) Assignment: | Committee on Transportation and Public Way |

ORDINANCE
FOREVER 21
Acct. No. 264164 - 8
Permit No. 1114272

Be It Ordained by the City Council of the City of Chicago:

SECTION 1. Permission and authority are hereby given and granted to FOREVER 21, upon the terms and subject to the conditions of this ordinance to maintain and use one (1) sign(s) projecting over the public right-of-way attached to its premises known as 10 S. State St..

Said sign structure(s) measures as follows; along S. State Street:

One (1) at seventeen (17) feet in length, three point two five (3.25) feet in height and twelve (12) feet above grade level.

The location of said privilege shall be as shown on prints kept on file with the Department of Business Affairs and Consumer Protection and the Office of the City Clerk.

Said privilege shall be constructed in accordance with plans and specifications approved by the Department of Transportation (Division of Project Development) and Zoning Department - Signs.

This grant of privilege in the public way shall be subject to the provisions of Section 10-28-015 and all other required provisions of the Municipal Code of Chicago.


The grantee shall pay to the City of Chicago as compensation for the privilege #1114272 herein granted the sum of three hundred (\$300.00) per annum in advance.

A 25% penalty will be added for payments received after due date.

The permit holder agrees to hold the City of Chicago harmless for any damage, relocation or replacement costs associated with damage, relocation or removal of private property caused by the City performing work in the public way.


Authority herein given and granted for a period of five (5) years from and after Date of Passage.

Alderman

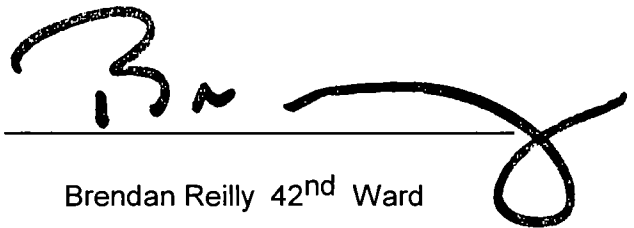A handwritten signature in black ink, appearing to read 'B. Reilly', with a large, stylized loop at the end.

Brendan Reilly 42nd Ward

30-FIL-BN

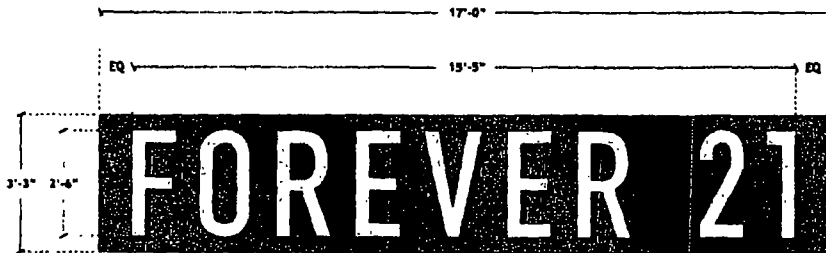

HALO ILLUMINATED CHANNEL LETTERS
One set required


38.54"

Scale: 1/8" = 1'-0"

1. Custom fabricated aluminum reverse channel letter with white painted finish
2. 1/8" thick clear Lexan letter back.
3. Angle clip attachment with countersunk screw.
4. 1/2" weep hole with light tight baffle (for exterior letters only)
5. Thru bolt with 1 1/2" spacer (minimum 3 per letter)
6. White LED module
7. Secondary power supply.
8. UL listed LED transformer
9. Galvanized vented transformer housing
10. Emergency disconnect switch in primary electrical circuit
11. Primary electrical circuit
12. Grounding wire
13. Custom fabricated aluminum backer panel painter to match storefront surface
14. Finished building surface
15. Custom fabricated aluminum attachment bracket.

This sign is intended to be installed in accordance with the requirements of Article 400 of the National Electrical Code and/or other applicable codes.
This includes proper grounding and bonding of the sign.

SECTIONAL DETAIL

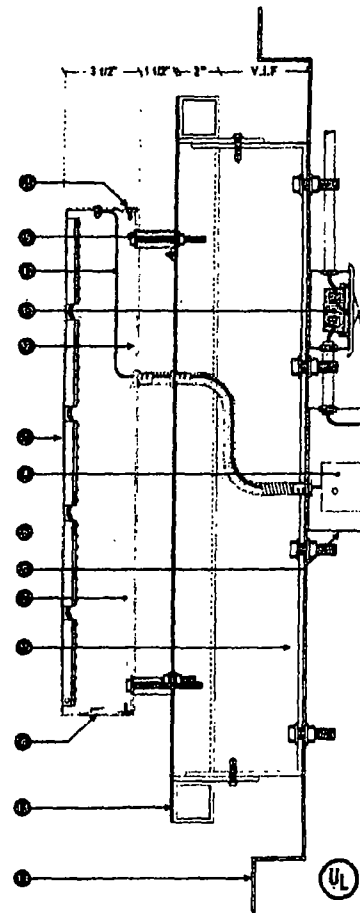

MAXIMUM VISIBILITY

Project
Forever 21
10 S STATE STREET
Address
12 E State Street
Chicago, IL
Account Manager
Garrett Marshall
Designer
Renee
Scale
As noted
Design No.
Date
March 18, 2014
Rev 1 (4-29-14)
Arrange sign package
Rev 2 (4-29-14)
Added noon phrase
Rev 3 (6-3-14)
Added noon phrase
Rev 4 (6-4-14)
Change sign "A" to Rev
ch 111. Remove sign
"B" and "C" be made
or void allowed per city.

Page 12 Of 22

This is a preliminary drawing
subject to change without notice.
It is intended to provide a general
idea of the proposed work and
is not to be used for construction.
The owner is responsible for
obtaining all necessary permits
and approvals for the proposed
work. The contractor is responsible
for obtaining all necessary permits
and approvals for the proposed
work. The contractor is responsible
for obtaining all necessary permits
and approvals for the proposed
work.



Underwriters
Laboratories

© 2014
UL
All rights reserved. No part of
this publication may be reproduced
without written permission from
UL.



City of Chicago



O2014-8205

Office of the City Clerk

Document Tracking Sheet

| | |
|---------------------------------|---|
| Meeting Date: | 10/8/2014 |
| Sponsor(s): | Reilly (42) |
| Type: | Ordinance |
| Title: | Grant(s) of privilege in public way for General Nutrition Corp.
No. 2921 |
| Committee(s) Assignment: | Committee on Transportation and Public Way |

ORDINANCE
GENERAL NUTRITION CORP #2921
Acct. No. 2156 - 49
Permit No. 1114817

Be It Ordained by the City Council of the City of Chicago:

SECTION 1. Permission and authority are hereby given and granted to GENERAL NUTRITION CORP #2921, upon the terms and subject to the conditions of this ordinance to maintain and use one (1) sign(s) projecting over the public right-of-way attached to its premises known as 220 W. Washington St..

Said sign structure(s) measures as follows; along W. Washington Street:
One (1) at three point three three (3.33) feet in length, two point six seven (2.67) feet in height and fourteen (14) feet above grade level.

The location of said privilege shall be as shown on prints kept on file with the Department of Business Affairs and Consumer Protection and the Office of the City Clerk.

Said privilege shall be constructed in accordance with plans and specifications approved by the Department of Transportation (Division of Project Development) and Zoning Department - Signs.

This grant of privilege in the public way shall be subject to the provisions of Section 10-28-015 and all other required provisions of the Municipal Code of Chicago.


The grantee shall pay to the City of Chicago as compensation for the privilege #1114817 herein granted the sum of one hundred (\$100.00) per annum in advance.

A 25% penalty will be added for payments received after due date.


The permit holder agrees to hold the City of Chicago harmless for any damage, relocation or replacement costs associated with damage, relocation or removal of private property caused by the City performing work in the public way.

Authority herein given and granted for a period of five (5) years from and after Date of Passage.

Alderman

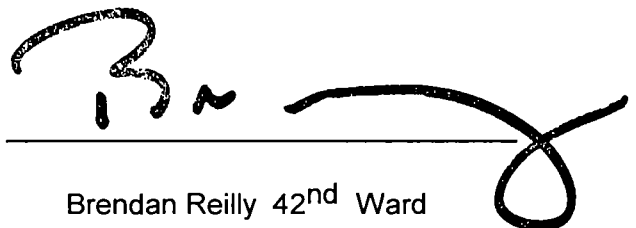


Brendan Reilly 42nd Ward

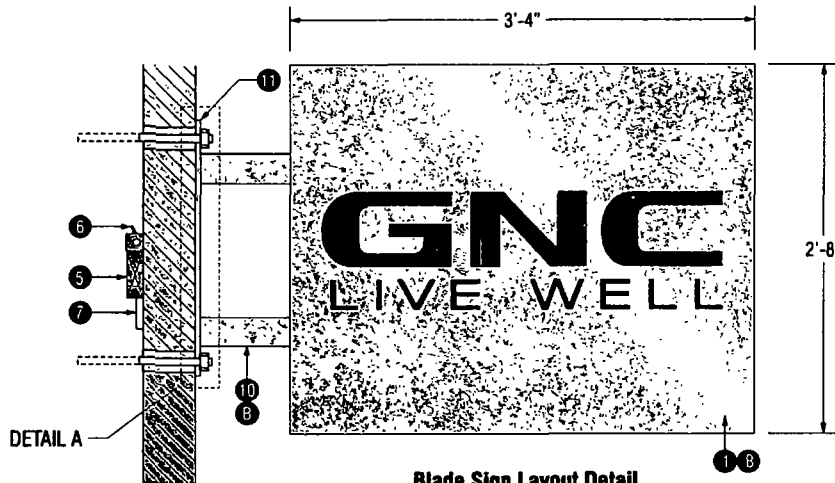


Blade Sign Layout Detail

Scale: 1"=1'-0"

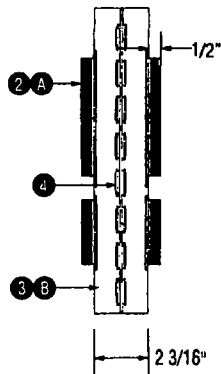

Side View

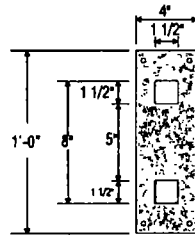

DETAIL A

SPECIFICATION:

1. 125" ROUTED ALUMINUM FACE
2. ACRYLIC PUSH THRU FACE
3. 2 3/16" DEEP ALUMINUM CABINET
4. LED
5. LED POWER SUPPLY 120V
6. 20amp DISCONNECTION SWITCH
7. PRIMARY WIRING
8. NON-METALLIC CONDUIT
9. NON-METALLIC CONNECTOR
10. 1 1/2" SQ. ALUMINUM TUBING w/ 1/2" ALUMINUM PLATE
11. 4"x4"x12" PLATES

COLORS:

- A RED
B. BRUSHED ALUMINUM



address 5107 Kissell Avenue
Altoona PA 16601
telephone 814 949.8287
fax 814 949 8293
web blaircompanies.com

project information

client GNC
address 220 W Washington St
Chicago, IL 60606
store # 02921
m number 44832
date 06/10/14
rendered JJD
file name GNC 44832_14
Category

revisions

- a. 06 24 14 JJD Updated rendering on sign 2 and moving upward the blade sign
b. 06 30 14 JJD Center the lettering on the panel on sign 2
c.
d.
e.


These drawings are not for construction. The information contained herein is intended to express design intent only

This original design is the sole property of the Blair Companies. It cannot be reproduced, copied or exhibited, in whole or part, without first obtaining written consent from the Blair Companies





City of Chicago

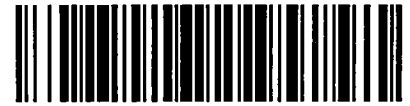

O2014-8208

Office of the City Clerk

Document Tracking Sheet

| | |
|---------------------------------|---|
| Meeting Date: | 10/8/2014 |
| Sponsor(s): | Reilly (42) |
| Type: | Ordinance |
| Title: | Grant(s) of privilege in public way for Grand Plaza Owner LLC - banners |
| Committee(s) Assignment: | Committee on Transportation and Public Way |

ORDINANCE
GRAND PLAZA OWNER LLC
Acct. No. 325932 - 1
Permit No. 1115169

Be It Ordained by the City Council of the City of Chicago:

SECTION 1. Permission and authority are hereby given and granted to GRAND PLAZA OWNER LLC, upon the terms and subject to the conditions of this ordinance to maintain and use, as now constructed, seventeen (17) Banner(s) projecting over the public right-of-way adjacent to its premises known as 540 N. State St..

Said Banner(s) at OHIO ST. measure(s):

Ten (10) at two point six seven (2.67) feet in length, and ten (10) feet in width for a total of two hundred sixty-seven (267) square feet.

Said Banner(s) at GRAND AVE. measure(s):

Seven (7) at two point six seven (2.67) feet in length, and ten (10) feet in width for a total of one hundred eighty-six point nine (186.9) square feet.

The location of said privilege shall be as shown on prints kept on file with the Department of Business Affairs and Consumer Protection and the Office of the City Clerk.

Said privilege shall be constructed in accordance with plans and specifications approved by the Zoning Department - Signs.

This grant of privilege in the public way shall be subject to the provisions of Section 10-28-015 and all other required provisions of the Municipal Code of Chicago.

The grantee shall pay to the City of Chicago as compensation for the privilege #1115169 herein granted the sum of one hundred seventy-five (\$175.00) per annum in advance.

A 25% penalty will be added for payments received after due date.

The permit holder agrees to hold the City of Chicago harmless for any damage, relocation or replacement costs associated with damage, relocation or removal of private property caused by the City performing work in the public way.

Authority herein given and granted for a period of five (5) years from and after 11/19/2013.

Alderman _____

Brendan Reilly 42nd Ward





City of Chicago



O2014-8211

Office of the City Clerk

Document Tracking Sheet

| | |
|---------------------------------|---|
| Meeting Date: | 10/8/2014 |
| Sponsor(s): | Reilly (42) |
| Type: | Ordinance |
| Title: | Grant(s) of privilege in public way for Grand Plaza Owner
LLC - grease traps |
| Committee(s) Assignment: | Committee on Transportation and Public Way |

ORDINANCE
GRAND PLAZA OWNER LLC
Acct. No. 325932 - 1
Permit No. 1115168

Be It Ordained by the City Council of the City of Chicago:

SECTION 1. Permission and authority are hereby given and granted to GRAND PLAZA OWNER LLC, upon the terms and subject to the conditions of this ordinance to maintain and use, as now constructed, three (3) Grease Trap(s) under the public right-of-way adjacent to its premises known as 540 N. State St..

Said Grease Trap(s) at N. State St. measure(s):

Three (3) at two (2) feet in length, and two (2) feet in width for a total of twelve (12) square feet.

The location of said privilege shall be as shown on prints kept on file with the Department of Business Affairs and Consumer Protection and the Office of the City Clerk.

Said privilege shall be constructed in accordance with plans and specifications approved by the Department of Transportation (Office of Underground Coordination) and Department of Water Management.

This grant of privilege in the public way shall be subject to the provisions of Section 10-28-015 and all other required provisions of the Municipal Code of Chicago.

The grantee shall pay to the City of Chicago as compensation for the privilege #1115168 herein granted the sum of one thousand two hundred (\$1,200.00) per annum in advance.


A 25% penalty will be added for payments received after due date.

The permit holder agrees to hold the City of Chicago harmless for any damage, relocation or replacement costs associated with damage, relocation or removal of private property caused by the City performing work in the public way.

Authority herein given and granted for a period of five (5) years from and after 01/13/2014.

Alderman _____

Brendan Reilly 42nd Ward

 



City of Chicago



O2014-8212

Office of the City Clerk

Document Tracking Sheet

| | |
|---------------------------------|---|
| Meeting Date: | 10/8/2014 |
| Sponsor(s): | Reilly (42) |
| Type: | Ordinance |
| Title: | Grant(s) of privilege in public way for Jimmy John's - Washington |
| Committee(s) Assignment: | Committee on Transportation and Public Way |

ORDINANCE
JIMMY JOHN'S - WASHINGTON
Acct. No. 288540 - 1
Permit No. 1115388

Be It Ordained by the City Council of the City of Chicago:

SECTION 1. Permission and authority are hereby given and granted to JIMMY JOHN'S - WASHINGTON, upon the terms and subject to the conditions of this ordinance to maintain and use one (1) sign(s) projecting over the public right-of-way attached to its premises known as 216 W. Washington St..

Said sign structure(s) measures as follows; along W. WASHINGTON STREET:
One (1) at four point three three (4.33) feet in length, three (3) feet in height and twelve (12) feet above grade level.

The location of said privilege shall be as shown on prints kept on file with the Department of Business Affairs and Consumer Protection and the Office of the City Clerk

Said privilege shall be constructed in accordance with plans and specifications approved by the Department of Transportation (Division of Project Development) and Zoning Department- Signs.

This grant of privilege in the public way shall be subject to the provisions of Section 10-28-015 and all other required provisions of the Municipal Code of Chicago.

The grantee shall pay to the City of Chicago as compensation for the privilege #1115388 herein granted the sum of one hundred (\$100.00) per annum in advance.

A 25% penalty will be added for payments received after due date

The permit holder agrees to hold the City of Chicago harmless for any damage, relocation or replacement costs associated with damage, relocation or removal of private property caused by the City performing work in the public way.

Authority herein given and granted for a period offive (5) years from and after 11/05/2013.

Alderman _____

Brendan Reilly 42nd Ward

JIMMY JOHN'S WASHINGTON - SIGNS
216 W. WASHINGTON ST., CHICAGO, IL 60606-3411

(Camera facing southwest)





City of Chicago



O2014-8218

Office of the City Clerk

Document Tracking Sheet

| | |
|---------------------------------|---|
| Meeting Date: | 10/8/2014 |
| Sponsor(s): | Reilly (42) |
| Type: | Ordinance |
| Title: | Grant(s) of privilege in public way for Joseph Freed and Assoc. LLC |
| Committee(s) Assignment: | Committee on Transportation and Public Way |

ORDINANCE
JOSEPH FREED AND ASSOCIATES LLC
Acct. No. 382879 - 1
Permit No. 1114721

Be It Ordained by the City Council of the City of Chicago:

SECTION 1. Permission and authority are hereby given and granted to JOSEPH FREED AND ASSOCIATES LLC, upon the terms and subject to the conditions of this ordinance to maintain and use, as now constructed, four (4) Loading Dock(s) on the public right-of-way adjacent to its premises known as 1 S. State St..

Said Loading Dock(s) at S. Holden Court measure(s):

One (1) at forty point two five (40.25) feet in length, and seven point two five (7.25) feet in width for a total of two hundred ninety-one point eight one (291.81) square feet.

One (1) at forty point two five (40.25) feet in length, and nineteen point seven five (19.75) feet in width for a total of seven hundred ninety-four point nine four (794.94) square feet.

One (1) at sixty (60) feet in length, and twenty-one (21) feet in width for a total of one thousand two hundred sixty (1260) square feet.

One (1) at sixteen (16) feet in length, and two (2) feet in width for a total of thirty-two (32) square feet.

The location of said privilege shall be as shown on prints kept on file with the Department of Business Affairs and Consumer Protection and the Office of the City Clerk.

Said privilege shall be constructed in accordance with plans and specifications approved by the Department of Transportation (Division of Project Development).

This grant of privilege in the public way shall be subject to the provisions of Section 10-28-015 and all other required provisions of the Municipal Code of Chicago.

The grantee shall pay to the City of Chicago as compensation for the privilege #1114721 herein granted the sum of sixty-four thousand seven hundred two (\$64,702.00) per annum in advance.


A 25% penalty will be added for payments received after due date.

The permit holder agrees to hold the City of Chicago harmless for any damage, relocation or replacement costs associated with damage, relocation or removal of private property caused by the City performing work in the public way.


Authority herein given and granted for a period of five (5) years from and after 08/29/2014.

Alderman _____

Brendan Reilly 42nd Ward

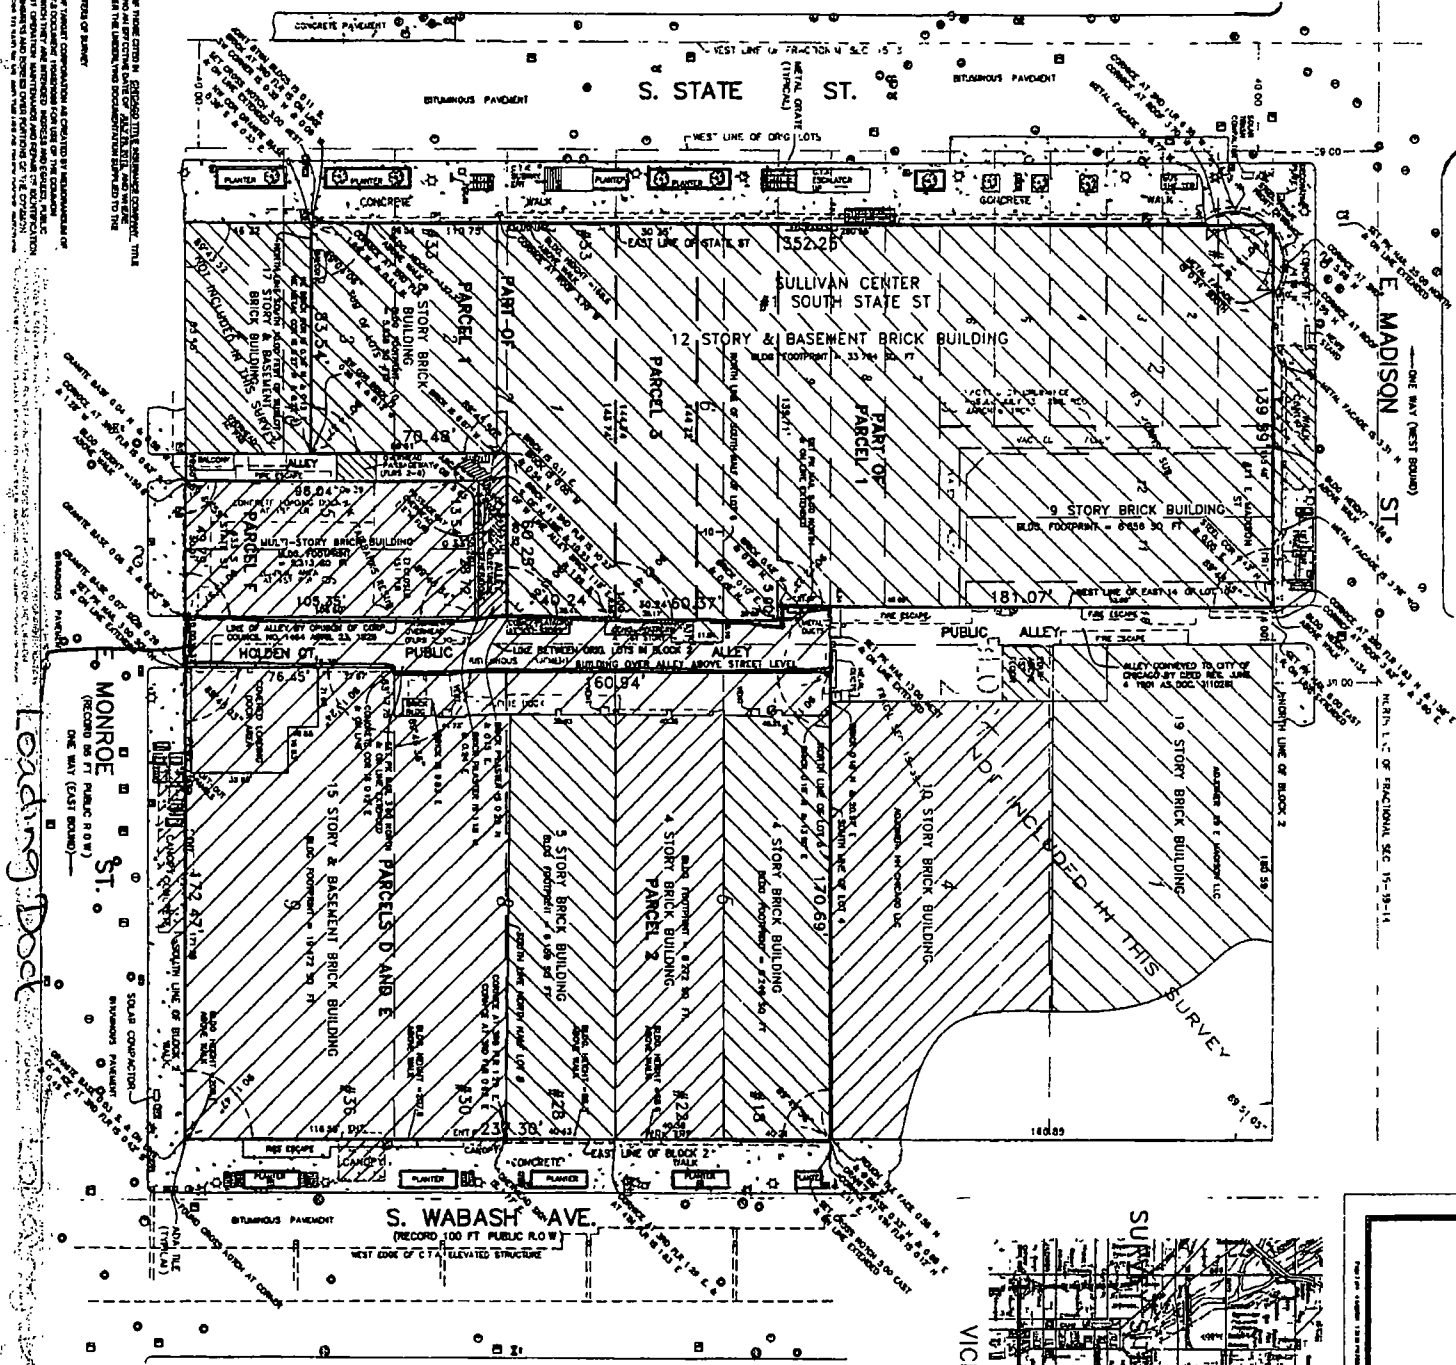

VICINITY MAP

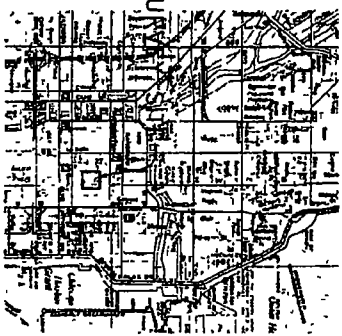[illegible]



City of Chicago



O2014-8221

Office of the City Clerk

Document Tracking Sheet

| | |
|---------------------------------|--|
| Meeting Date: | 10/8/2014 |
| Sponsor(s): | Reilly (42) |
| Type: | Ordinance |
| Title: | Grant(s) of privilege in public way for Lawry's the Prime Rib -
flagpoles |
| Committee(s) Assignment: | Committee on Transportation and Public Way |

ORDINANCE
LAWRY'S THE PRIME RIB
Acct. No. 9414 - 1
Permit No. 1115132

Be It Ordained by the City Council of the City of Chicago:

SECTION 1. Permission and authority are hereby given and granted to LAWRY'S THE PRIME RIB, upon the terms and subject to the conditions of this ordinance to maintain and use, as now constructed, three (3) Flag Pole(s) projecting over the public right-of-way adjacent to its premises known as 100 E. Ontario St..

Said Flag Pole(s) at E Ontario measure(s):

Three (3) at ten (10) feet in length, and point five (.5) feet in width for a total of fifteen (15) square feet.

The location of said privilege shall be as shown on prints kept on file with the Department of Business Affairs and Consumer Protection and the Office of the City Clerk.

Said privilege shall be constructed in accordance with plans and specifications approved by the Department of Transportation (Division of Project Development).

This grant of privilege in the public way shall be subject to the provisions of Section 10-28-015 and all other required provisions of the Municipal Code of Chicago.

The grantee shall pay to the City of Chicago as compensation for the privilege #1115132 herein granted the sum of two hundred twenty-five (\$225.00) per annum in advance.


A 25% penalty will be added for payments received after due date.

The permit holder agrees to hold the City of Chicago harmless for any damage, relocation or replacement costs associated with damage, relocation or removal of private property caused by the City performing work in the public way.

Authority herein given and granted for a period of five (5) years from and after 11/19/2013.

Alderman _____

Brendan Reilly 42nd Ward

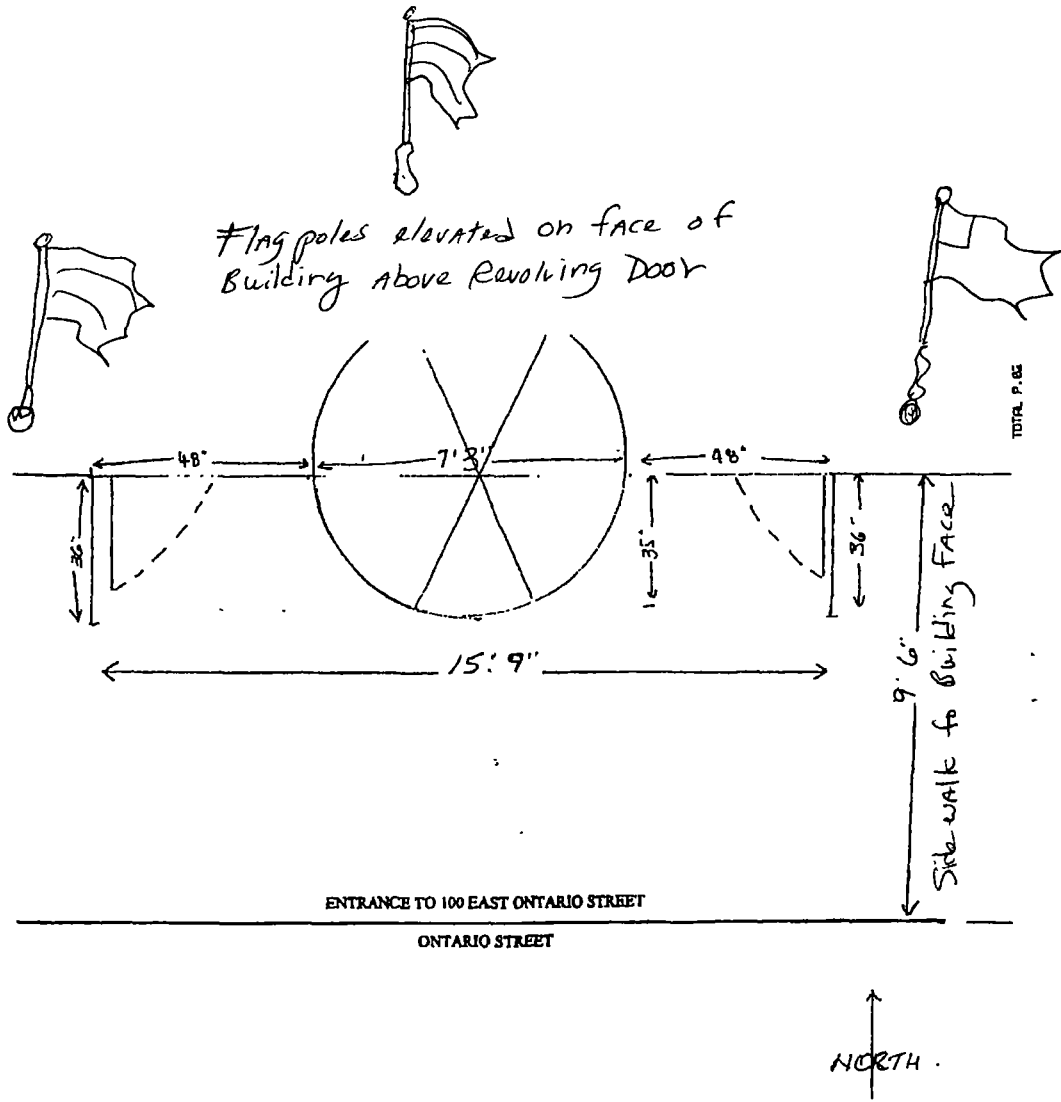



City of Chicago



O2014-8223

Office of the City Clerk

Document Tracking Sheet

| | |
|---------------------------------|---|
| Meeting Date: | 10/8/2014 |
| Sponsor(s): | Reilly (42) |
| Type: | Ordinance |
| Title: | Grant(s) of privilege in public way for Lawry's the Prime Rib -
light fixtures |
| Committee(s) Assignment: | Committee on Transportation and Public Way |

ORDINANCE
LAWRY'S THE PRIME RIB
Acct. No. 9414 - 1
Permit No. 1115131

Be It Ordained by the City Council of the City of Chicago:

SECTION 1. Permission and authority are hereby given and granted to LAWRY'S THE PRIME RIB, upon the terms and subject to the conditions of this ordinance to maintain and use, as now constructed, four (4) Light Fixture(s) projecting over the public right-of-way adjacent to its premises known as 100 E. Ontario St..

Said Light Fixture(s) at E Ontario measure(s):

Four (4) at three (3) feet in length, one (1) foot in width and twelve (12) feet above grade level.

The location of said privilege shall be as shown on prints kept on file with the Department of Business Affairs and Consumer Protection and the Office of the City Clerk.

Said privilege shall be constructed in accordance with plans and specifications approved by the Department of Transportation (Division of Project Development).


This grant of privilege in the public way shall be subject to the provisions of Section 10-28-015 and all other required provisions of the Municipal Code of Chicago.

The grantee shall pay to the City of Chicago as compensation for the privilege #1115131 herein granted the sum of ninety (\$90.00) per annum in advance.


A 25% penalty will be added for payments received after due date.

The permit holder agrees to hold the City of Chicago harmless for any damage, relocation or replacement costs associated with damage, relocation or removal of private property caused by the City performing work in the public way.

Authority herein given and granted for a period of five (5) years from and after 11/05/2013.

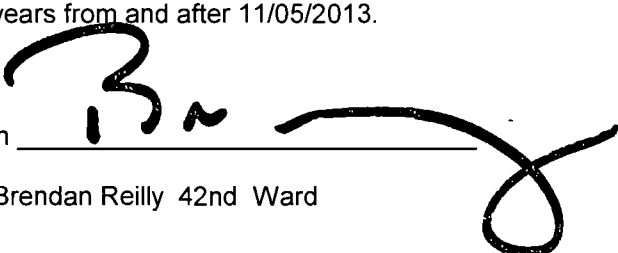Alderman 

Brendan Reilly 42nd Ward

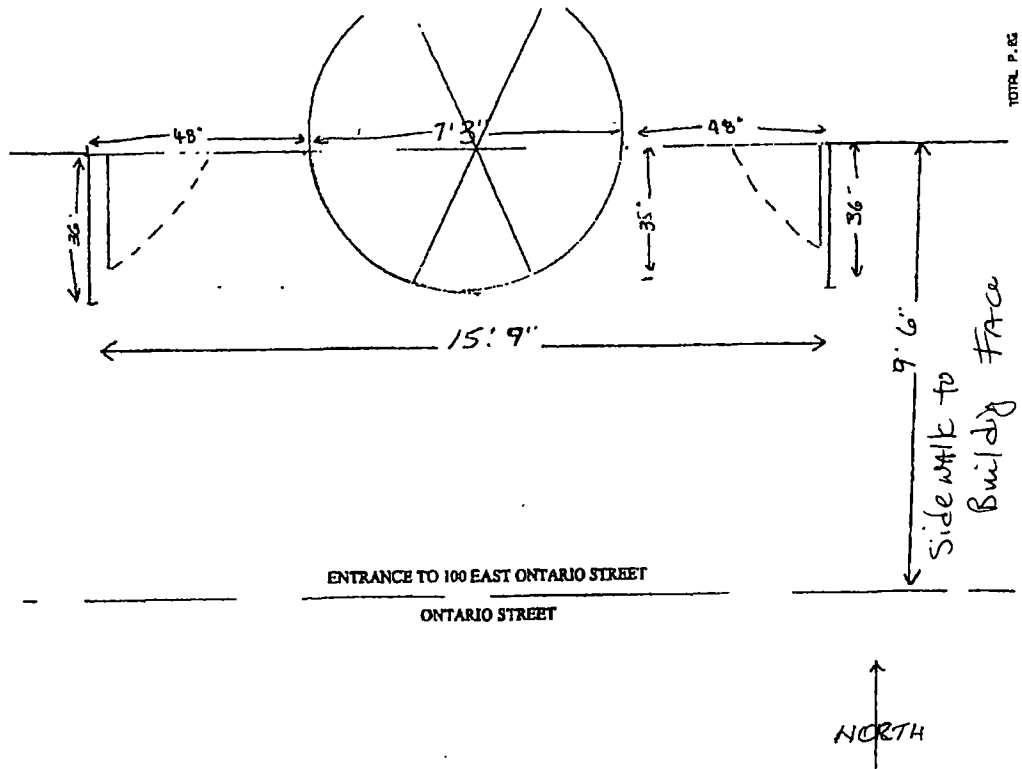



City of Chicago



O2014-8225

Office of the City Clerk

Document Tracking Sheet

| | |
|---------------------------------|---|
| Meeting Date: | 10/8/2014 |
| Sponsor(s): | Reilly (42) |
| Type: | Ordinance |
| Title: | Grant(s) of privilege in public way for Maggiano's Banquets
on Grand |
| Committee(s) Assignment: | Committee on Transportation and Public Way |

ORDINANCE
MAGGIANO'S BANQUETS ON GRAND
Acct. No. 85312 - 10
Permit No. 1112882

Be It Ordained by the City Council of the City of Chicago:

SECTION 1. Permission and authority are hereby given and granted to MAGGIANO'S BANQUETS ON GRAND, upon the terms and subject to the conditions of this ordinance to maintain and use, as now constructed, eleven (11) Light Fixture(s) projecting over the public right-of-way adjacent to its premises known as 111 W. Grand Ave..

Said Light Fixture(s) at Grand Ave (Flood) measure(s):

Ten (10) at point eight three (.83) feet in length, two point three three (2.33) feet in width and thirty (30) feet above grade level.

Said Light Fixture(s) at Grand Ave (Sconce) measure(s):

One (1) at two point five (2.5) feet in length, one (1) foot in width and seven (7) feet above grade level.

The location of said privilege shall be as shown on prints kept on file with the Department of Business Affairs and Consumer Protection and the Office of the City Clerk.

Said privilege shall be constructed in accordance with plans and specifications approved by the Department of Transportation (Division of Project Development).

This grant of privilege in the public way shall be subject to the provisions of Section 10-28-015 and all other required provisions of the Municipal Code of Chicago.

The grantee shall pay to the City of Chicago as compensation for the privilege #1112882 herein granted the sum of one hundred twenty-five (\$125.00) per annum in advance.


A 25% penalty will be added for payments received after due date.

The permit holder agrees to hold the City of Chicago harmless for any damage, relocation or replacement costs associated with damage, relocation or removal of private property caused by the City performing work in the public way.

Authority herein given and granted for a period of five (5) years from and after Date of Passage.

Alderman _____

Brendan Reilly 42nd Ward

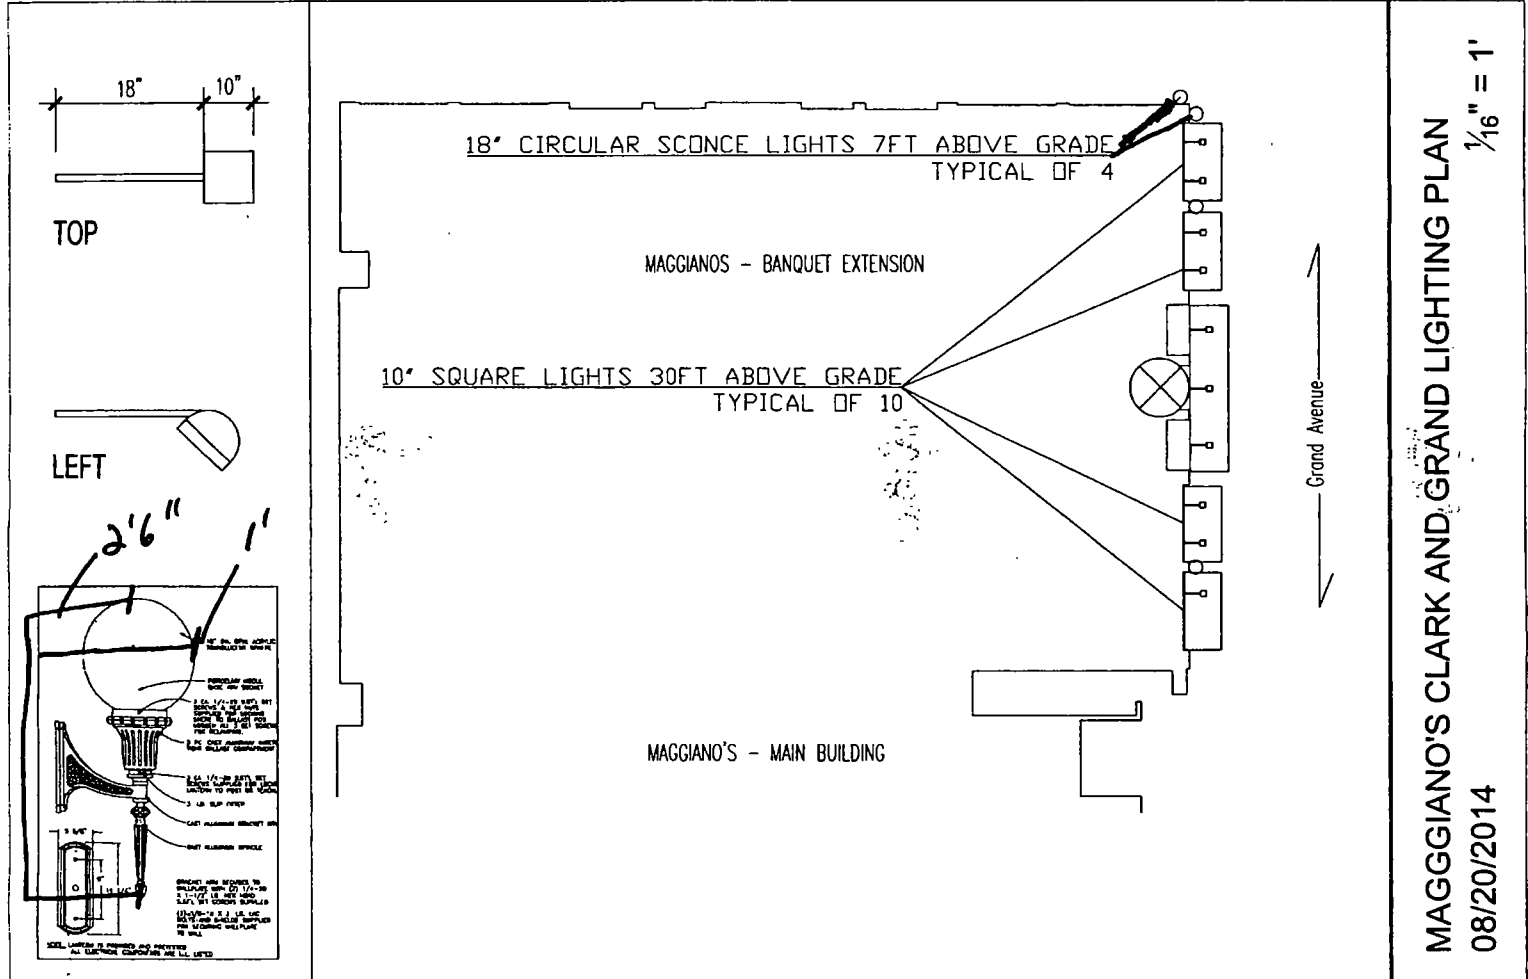



City of Chicago



O2014-8226

Office of the City Clerk

Document Tracking Sheet

| | |
|---------------------------------|---|
| Meeting Date: | 10/8/2014 |
| Sponsor(s): | Reilly (42) |
| Type: | Ordinance |
| Title: | Grant(s) of privilege in public way for Maggiano's Little Italy |
| Committee(s) Assignment: | Committee on Transportation and Public Way |

ORDINANCE
MAGGIANO'S LITTLE ITALY
Acct. No. 85312 - 2
Permit No. 1112888

Be It Ordained by the City Council of the City of Chicago:

SECTION 1. Permission and authority are hereby given and granted to MAGGIANO'S LITTLE ITALY, upon the terms and subject to the conditions of this ordinance to maintain and use, as now constructed, one (1) Wind Screen(s) on the public right-of-way adjacent to its premises known as 516 N. Clark St..

Said Wind Screen(s) at W Grand Ave measure(s):

One (1) at four point two five (4.25) feet in length, and five point three three (5.33) feet in width for a total of twenty-two point six five (22.65) square feet.

The location of said privilege shall be as shown on prints kept on file with the Department of Business Affairs and Consumer Protection and the Office of the City Clerk.

Said privilege shall be constructed in accordance with plans and specifications approved by the Department of Transportation (Division of Project Development).

This grant of privilege in the public way shall be subject to the provisions of Section 10-28-015 and all other required provisions of the Municipal Code of Chicago.

The grantee shall pay to the City of Chicago as compensation for the privilege #1112888 herein granted the sum of four hundred (\$400.00) per annum in advance.

A 25% penalty will be added for payments received after due date.

The permit holder agrees to hold the City of Chicago harmless for any damage, relocation or replacement costs associated with damage, relocation or removal of private property caused by the City performing work in the public way.

Authority herein given and granted for a period of five (5) years from and after Date of Passage.

Alderman _____

Brendan Reilly 42nd Ward




**ISOMETRIC VIEW
PICK-UP ENTRANCE**


**JOB #705756
MAGGIANO'S
CLARK ST.**

NOTES



- NOTES
-ALUM STAPLE FRAMES
3 PANELS, 1 DOOR
-TUBING AS NOTED
SLOT AS NOTED
-BLACK FRAME FINISH

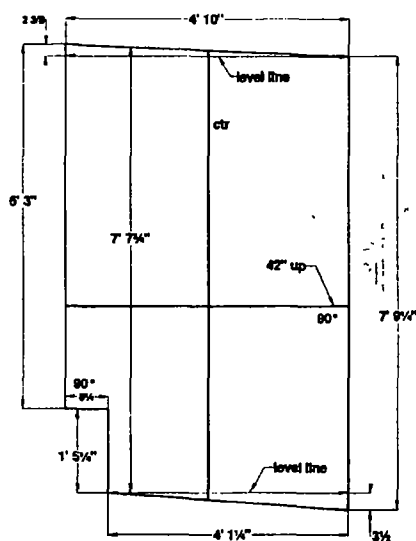


FRONT VIEW
FRONT PANEL
outside looking at

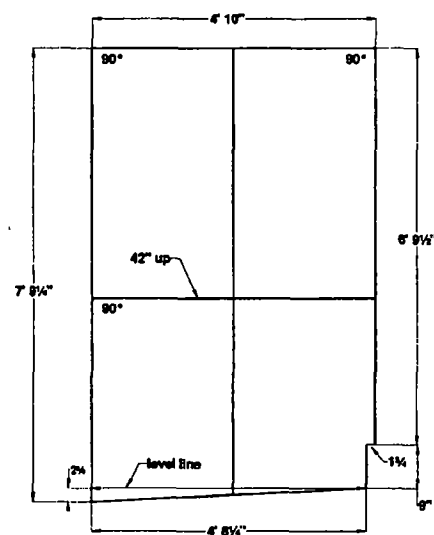

**FRONT VIEW
DOOR PANEL**
outside looking at

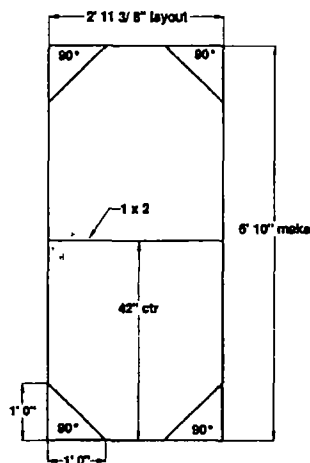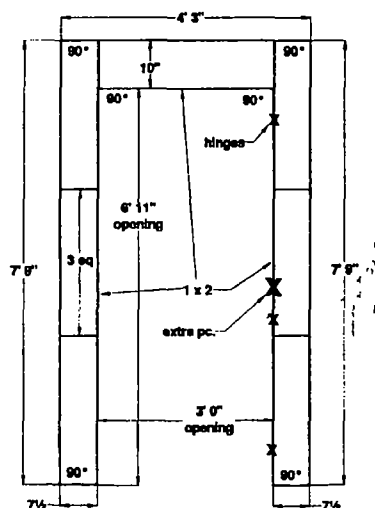

WINDSCREEN PLAN VIEW

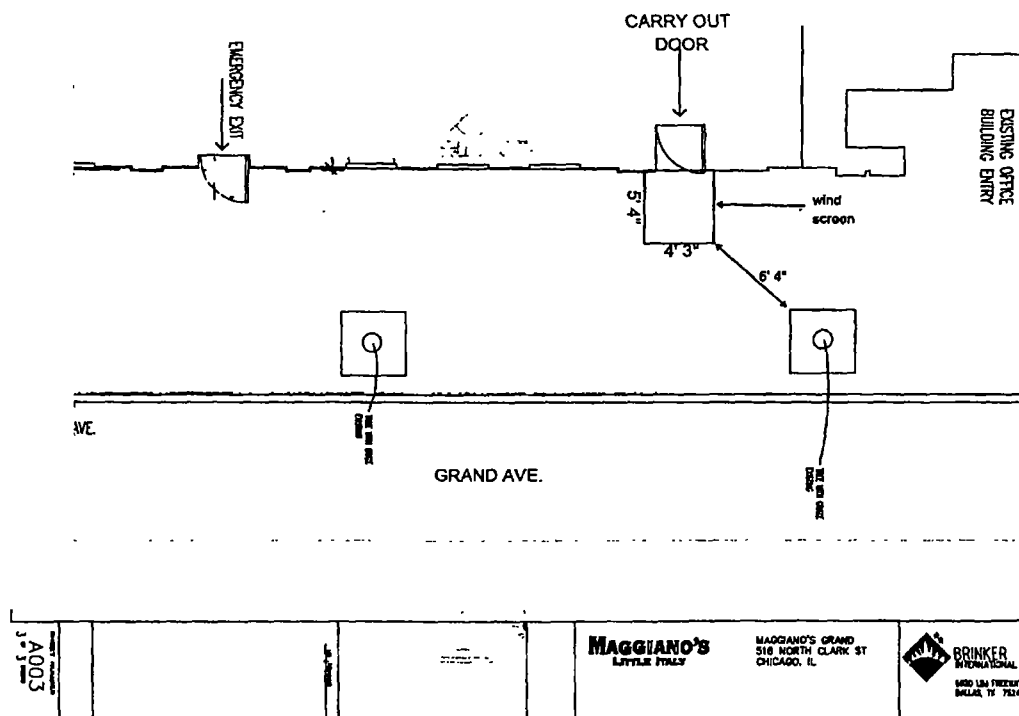



City of Chicago



O2014-8227

Office of the City Clerk

Document Tracking Sheet

| | |
|---------------------------------|---|
| Meeting Date: | 10/8/2014 |
| Sponsor(s): | Reilly (42) |
| Type: | Ordinance |
| Title: | Grant(s) of privilege in public way for Marc Realty |
| Committee(s) Assignment: | Committee on Transportation and Public Way |

ORDINANCE
MARC REALTY
Acct. No. 339330 - 1
Permit No. 1115178

Be It Ordained by the City Council of the City of Chicago:

SECTION 1. Permission and authority are hereby given and granted to MARC REALTY, upon the terms and subject to the conditions of this ordinance to maintain and use, as now constructed, one (1) Siamese Connection(s) projecting over the public right-of-way adjacent to its premises known as 180 N. Wabash Ave..

Said Siamese Connection(s) at N. WABASH measure(s):

One (1) at two (2) feet in length, and point three three (.33) feet in width for a total of point six six (.66) square feet.

The location of said privilege shall be as shown on prints kept on file with the Department of Business Affairs and Consumer Protection and the Office of the City Clerk.

Said privilege shall be constructed in accordance with plans and specifications approved by the Department of Transportation (Division of Project Development).


This grant of privilege in the public way shall be subject to the provisions of Section 10-28-015 and all other required provisions of the Municipal Code of Chicago.

The grantee shall pay to the City of Chicago as compensation for the privilege #1115178 herein granted the sum of four hundred (\$400.00) per annum in advance.



A 25% penalty will be added for payments received after due date.

The permit holder agrees to hold the City of Chicago harmless for any damage, relocation or replacement costs associated with damage, relocation or removal of private property caused by the City performing work in the public way.

Authority herein given and granted for a period of five (5) years from and after 07/29/2014.

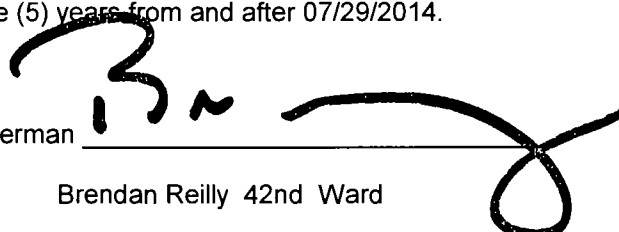Alderman 

Brendan Reilly 42nd Ward

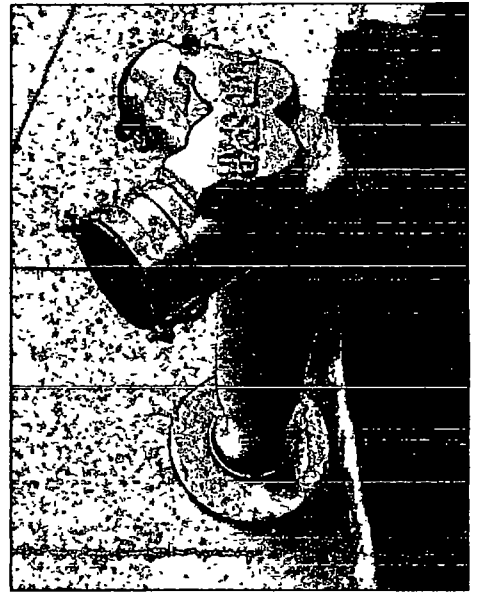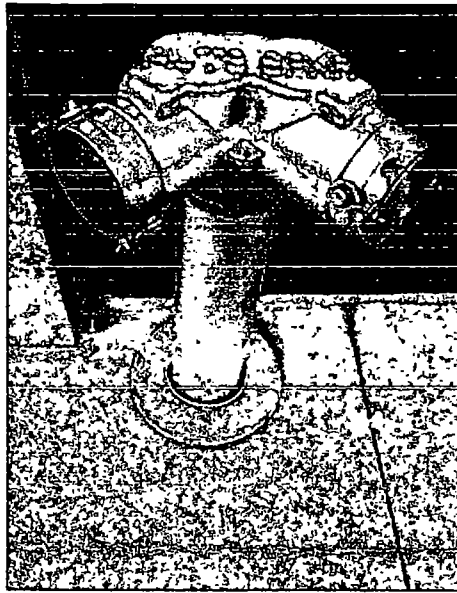

pictures are of 1 siamese connection on wabash Ave
taken 8/15/14.



City of Chicago



O2014-8228

Office of the City Clerk

Document Tracking Sheet

| | |
|---------------------------------|---|
| Meeting Date: | 10/8/2014 |
| Sponsor(s): | Reilly (42) |
| Type: | Ordinance |
| Title: | Grant(s) of privilege in public way for Marshalls No. 690 |
| Committee(s) Assignment: | Committee on Transportation and Public Way |

ORDINANCE
MARSHALLS #690
Acct. No. 12328 - 3
Permit No. 1114133

Be It Ordained by the City Council of the City of Chicago:

SECTION 1. Permission and authority are hereby given and granted to MARSHALLS #690, upon the terms and subject to the conditions of this ordinance to maintain and use three (3) sign(s) projecting over the public right-of-way attached to its premises known as 600 N. Michigan Ave..

Said sign structure(s) measures as follows; along N. Michigan Avenue:

One (1) at twenty-three point five eight (23.58) feet in length, four point five (4.5) feet in height and fifty-six (56) feet above grade level.

One (1) at nine point one seven (9.17) feet in length, one point seven five (1.75) feet in height and seven point five (7.5) feet above grade level.

One (1) at twenty-three point five eight (23.58) feet in length, four point five (4.5) feet in height and fifty (50) feet above grade level.

The location of said privilege shall be as shown on prints kept on file with the Department of Business Affairs and Consumer Protection and the Office of the City Clerk.

Said privilege shall be constructed in accordance with plans and specifications approved by the Department of Transportation (Division of Project Development) and Zoning Department - Signs.

This grant of privilege in the public way shall be subject to the provisions of Section 10-28-015 and all other required provisions of the Municipal Code of Chicago.


The grantee shall pay to the City of Chicago as compensation for the privilege #1114133 herein granted the sum of seven hundred (\$700.00) per annum in advance.

A 25% penalty will be added for payments received after due date.

The permit holder agrees to hold the City of Chicago harmless for any damage, relocation or replacement costs associated with damage, relocation or removal of private property caused by the City performing work in the public way.

Authority herein given and granted for a period of five (5) years from and after Date of Passage.

Alderman

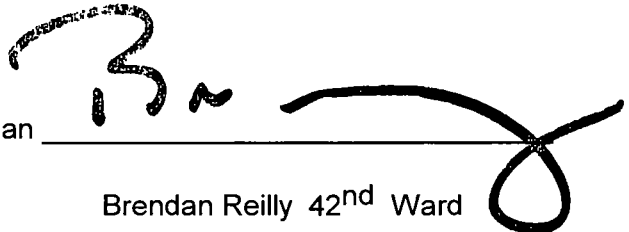
Brendan Reilly 42nd Ward

JONES SIGN

Your Vision Accomplished

400 MACR DRIVE CROYDON, PA 19021
PH 215 788 2886 FX 215 788 7588



SS# 67335-R8-2

Client TJMAXX/MARSHALLS
800 N MICHIGAN AVENUE
CHICAGO, IL 60611

Date 08.11.2014



Drawn By JD

HALO LIT CHANNEL LETTERS

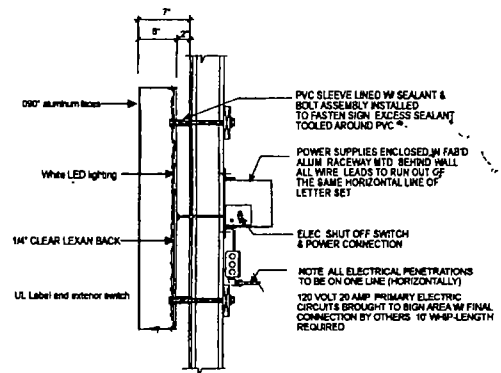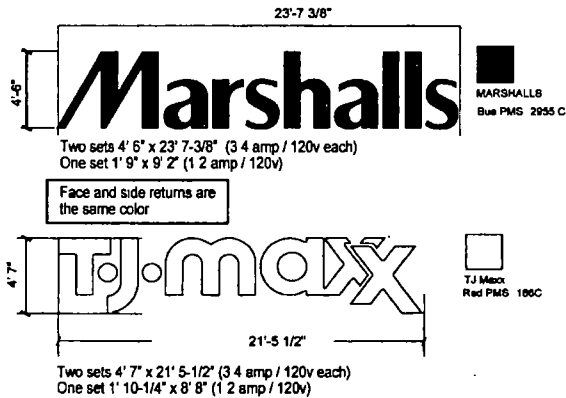

HALO LIT CHANNEL LETTER SECTION (REMOTE)

AWNINGS

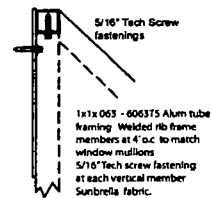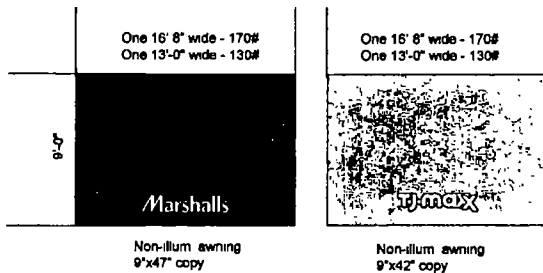

Ends are open
Aluminum frames are unpainted



City of Chicago



O2014-8229

Office of the City Clerk

Document Tracking Sheet

| | |
|---------------------------------|---|
| Meeting Date: | 10/8/2014 |
| Sponsor(s): | Reilly (42) |
| Type: | Ordinance |
| Title: | Grant(s) of privilege in public way for Men's Wearhouse No. 4684, The |
| Committee(s) Assignment: | Committee on Transportation and Public Way |

ORDINANCE

The Men's Wearhouse #4684

Acct. No. 35107 - 16

Permit No. 1115165

Be It Ordained by the City Council of the City of Chicago:

SECTION 1. Permission and authority are hereby given and granted to The Men's Wearhouse #4684, upon the terms and subject to the conditions of this ordinance to maintain and use two (2) sign(s) projecting over the public right-of-way attached to its premises known as 535 N. Michigan Ave..

Said sign structure(s) measures as follows; along N MICHIGAN AVE:

One (1) at thirty-three point seven five (33.75) feet in length, two point three three (2.33) feet in height and twenty-six (26) feet above grade level.

Said sign structure(s) measures as follows; along E GRAND AVE:

One (1) at thirty-three point seven five (33.75) feet in length, two point three three (2.33) feet in height and twenty-six (26) feet above grade level.

The location of said privilege shall be as shown on prints kept on file with the Department of Business Affairs and Consumer Protection and the Office of the City Clerk.

Said privilege shall be constructed in accordance with plans and specifications approved by the Department of Transportation (Division of Project Development) and Zoning Department - Signs.

This grant of privilege in the public way shall be subject to the provisions of Section 10-28-015 and all other required provisions of the Municipal Code of Chicago.

The grantee shall pay to the City of Chicago as compensation for the privilege #1115165 herein granted the sum of six hundred (\$600.00) per annum in advance.

A 25% penalty will be added for payments received after due date.

The permit holder agrees to hold the City of Chicago harmless for any damage, relocation or replacement costs associated with damage, relocation or removal of private property caused by the City performing work in the public way.

Authority herein given and granted for a period of five (5) years from and after Date of Passage.

Alderman _____

Brendan Reilly 42nd Ward

1


33'9"

2'4" **MEN'S WEARHOUSE**

REMODEL EXISTING INDIVIDUAL SILHOUETTE ILLUMINATED LETTER DISPLAY 1/4" = 1'-0"
2 SETS



N. Michigan Ave.

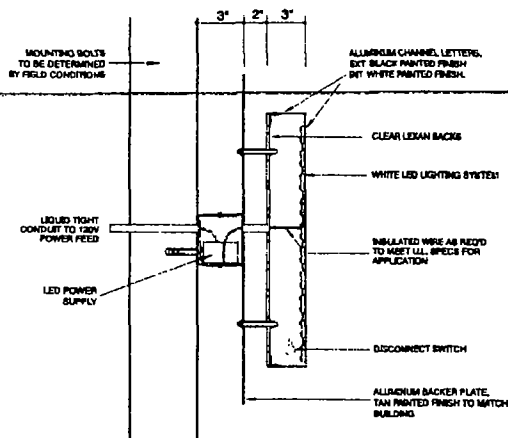

SILHOUETTE INTERNALLY ILLUM. CHANNEL LTR. DETAIL

OLYMPIC
SYSTEMS

account representative
R WHITEHEAD

client

MEN'S WAREHOUSE
585 N MICHIGAN AV CHICAGO, IL

drawn by
JOHN W

job # 14-5568
4-4-14
REV B 4-23-14

Customer's Signature

Date

Comments

EXISTING

PROPOSED

THIS IS AN UNCONTROLLED DOCUMENT. IT IS THE USER'S RESPONSIBILITY TO VERIFY THE CONTENTS OF THIS DOCUMENT. IT IS THE USER'S RESPONSIBILITY TO OBTAIN THE LATEST REVISIONS OF THIS DOCUMENT.



City of Chicago



O2014-8230

Office of the City Clerk

Document Tracking Sheet

| | |
|---------------------------------|---|
| Meeting Date: | 10/8/2014 |
| Sponsor(s): | Reilly (42) |
| Type: | Ordinance |
| Title: | Grant(s) of privilege in public way for Metropolitan Life Insurance Co. |
| Committee(s) Assignment: | Committee on Transportation and Public Way |

ORDINANCE
METROPOLITAN LIFE INSURANCE COMPANY
Acct. No. 5506 - 2
Permit No. 1115259

Be It Ordained by the City Council of the City of Chicago:

SECTION 1. Permission and authority are hereby given and granted to METROPOLITAN LIFE INSURANCE COMPANY, upon the terms and subject to the conditions of this ordinance to maintain and use, as now constructed, four (4) Bollard(s) on the public right-of-way adjacent to its premises known as 215 W. Washington St..

Said Bollard(s) at N. Wells measure(s):

One (1) at point six seven (.67) feet in length, and point six seven (.67) feet in width for a total of point four five (.45) square feet.

Said Bollard(s) at W. Calhoun Pl. measure(s):

Three (3) at point six seven (.67) feet in length, and point six seven (.67) feet in width for a total of one point three five (1.35) square feet.

The location of said privilege shall be as shown on prints kept on file with the Department of Business Affairs and Consumer Protection and the Office of the City Clerk.

Said privilege shall be constructed in accordance with plans and specifications approved by the Department of Planning and Development and Department of Transportation (Division of Project Development).


This grant of privilege in the public way shall be subject to the provisions of Section 10-28-015 and all other required provisions of the Municipal Code of Chicago.

The grantee shall pay to the City of Chicago as compensation for the privilege #1115259 herein granted the sum of three hundred (\$300.00) per annum in advance.


A 25% penalty will be added for payments received after due date.

The permit holder agrees to hold the City of Chicago harmless for any damage, relocation or replacement costs associated with damage, relocation or removal of private property caused by the City performing work in the public way.

Authority herein given and granted for a period of five (5) years from and after 07/09/2013.

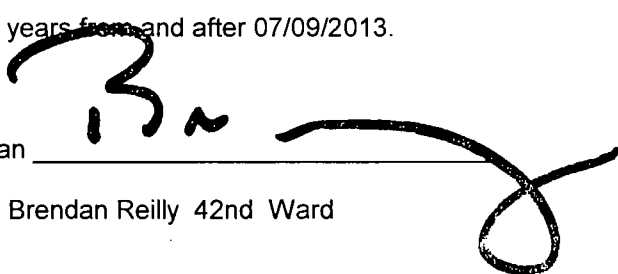Alderman 

Brendan Reilly 42nd Ward

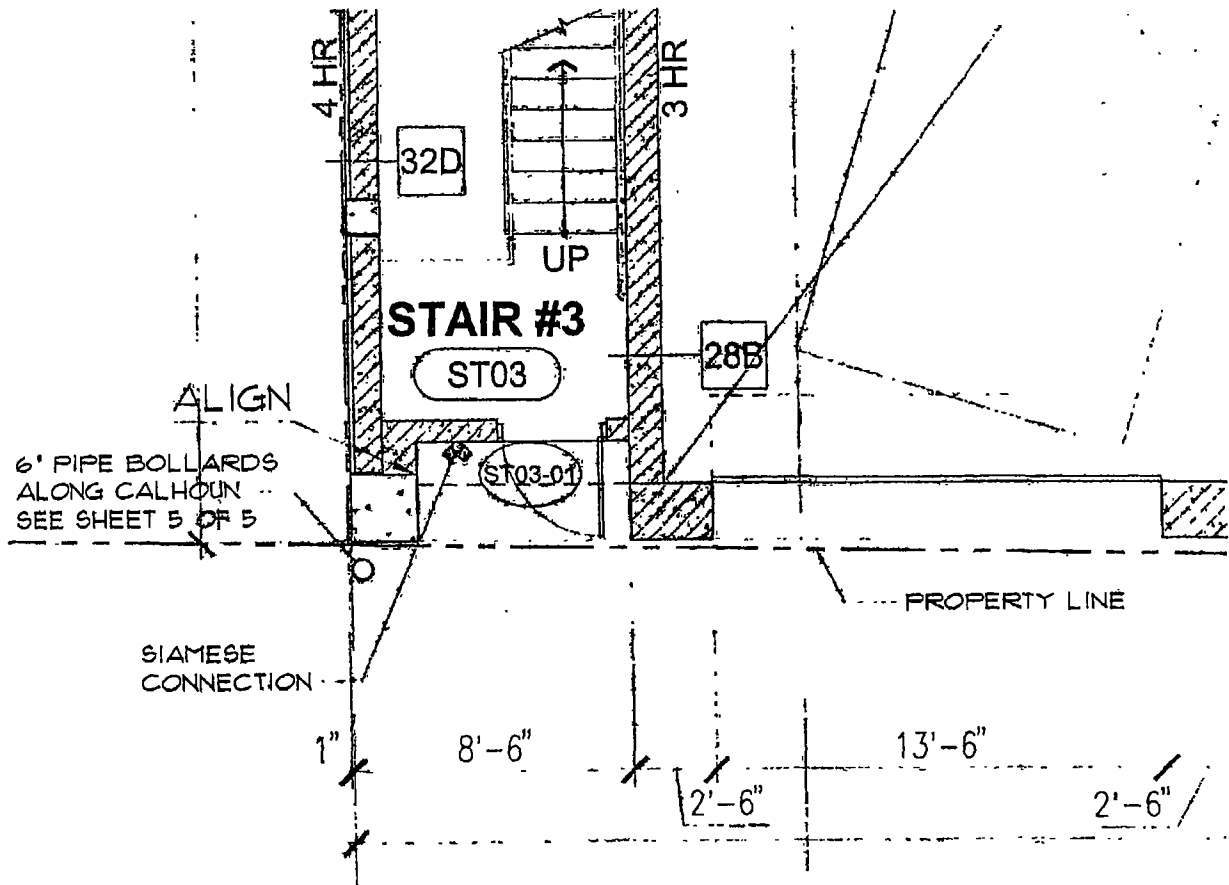

© 2008 Solomon Cordwell Buenz

PROJECT NAME: 215 W. WASHINGTON

DATE: 04.10.2008

0 2' 4'

PROJECT NO.: 2005024.004 DTL./SHT. REF.: _____

REV.: _____

DRAWING TITLE: PLAN FOR BOLLARD LOCATIONS

SHEET 2 of 5



Architecture Planning Interior Design 825 N. Michigan Ave. Chicago, IL 60611 T 312.898.1100 F 312.898.1200



City of Chicago



O2014-8231

Office of the City Clerk

Document Tracking Sheet

| | |
|---------------------------------|---|
| Meeting Date: | 10/8/2014 |
| Sponsor(s): | Reilly (42) |
| Type: | Ordinance |
| Title: | Grant(s) of privilege in public way for Michael & Michael Hair
- 363 W Chicago Ave |
| Committee(s) Assignment: | Committee on Transportation and Public Way |

ORDINANCE
MICHAEL & MICHAEL HAIR
Acct. No. 247466 - 1
Permit No. 1115209

Be It Ordained by the City Council of the City of Chicago:

SECTION 1. Permission and authority are hereby given and granted to MICHAEL & MICHAEL HAIR, upon the terms and subject to the conditions of this ordinance to maintain and use, as now constructed, one (1) Door Swing(s) on the public right-of-way adjacent to its premises known as 363 W. Chicago Ave..

Said Door Swing(s) at Public Alley measure(s):

One (1) at two point eight four (2.84) feet in length, and seven (7) feet in width for a total of nineteen point eight eight (19.88) square feet.

The location of said privilege shall be as shown on prints kept on file with the Department of Business Affairs and Consumer Protection and the Office of the City Clerk.

Said privilege shall be constructed in accordance with plans and specifications approved by the Department of Transportation (Division of Project Development).

This grant of privilege in the public way shall be subject to the provisions of Section 10-28-015 and all other required provisions of the Municipal Code of Chicago.


The grantee shall pay to the City of Chicago as compensation for the privilege #1115209 herein granted the sum of seventy-five (\$75.00) per annum in advance.

A 25% penalty will be added for payments received after due date.


The permit holder agrees to hold the City of Chicago harmless for any damage, relocation or replacement costs associated with damage, relocation or removal of private property caused by the City performing work in the public way.

Authority herein given and granted for a period of five (5) years from and after Date of Passage.

Alderman

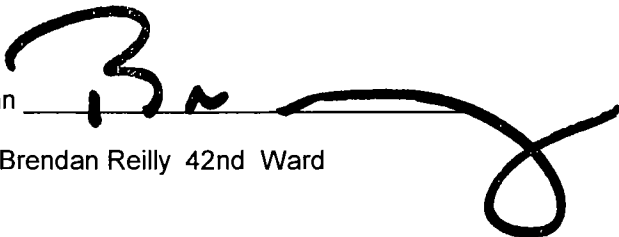A large, stylized handwritten signature in black ink, appearing to be 'B. Reilly', written over a horizontal line.

Brendan Reilly 42nd Ward

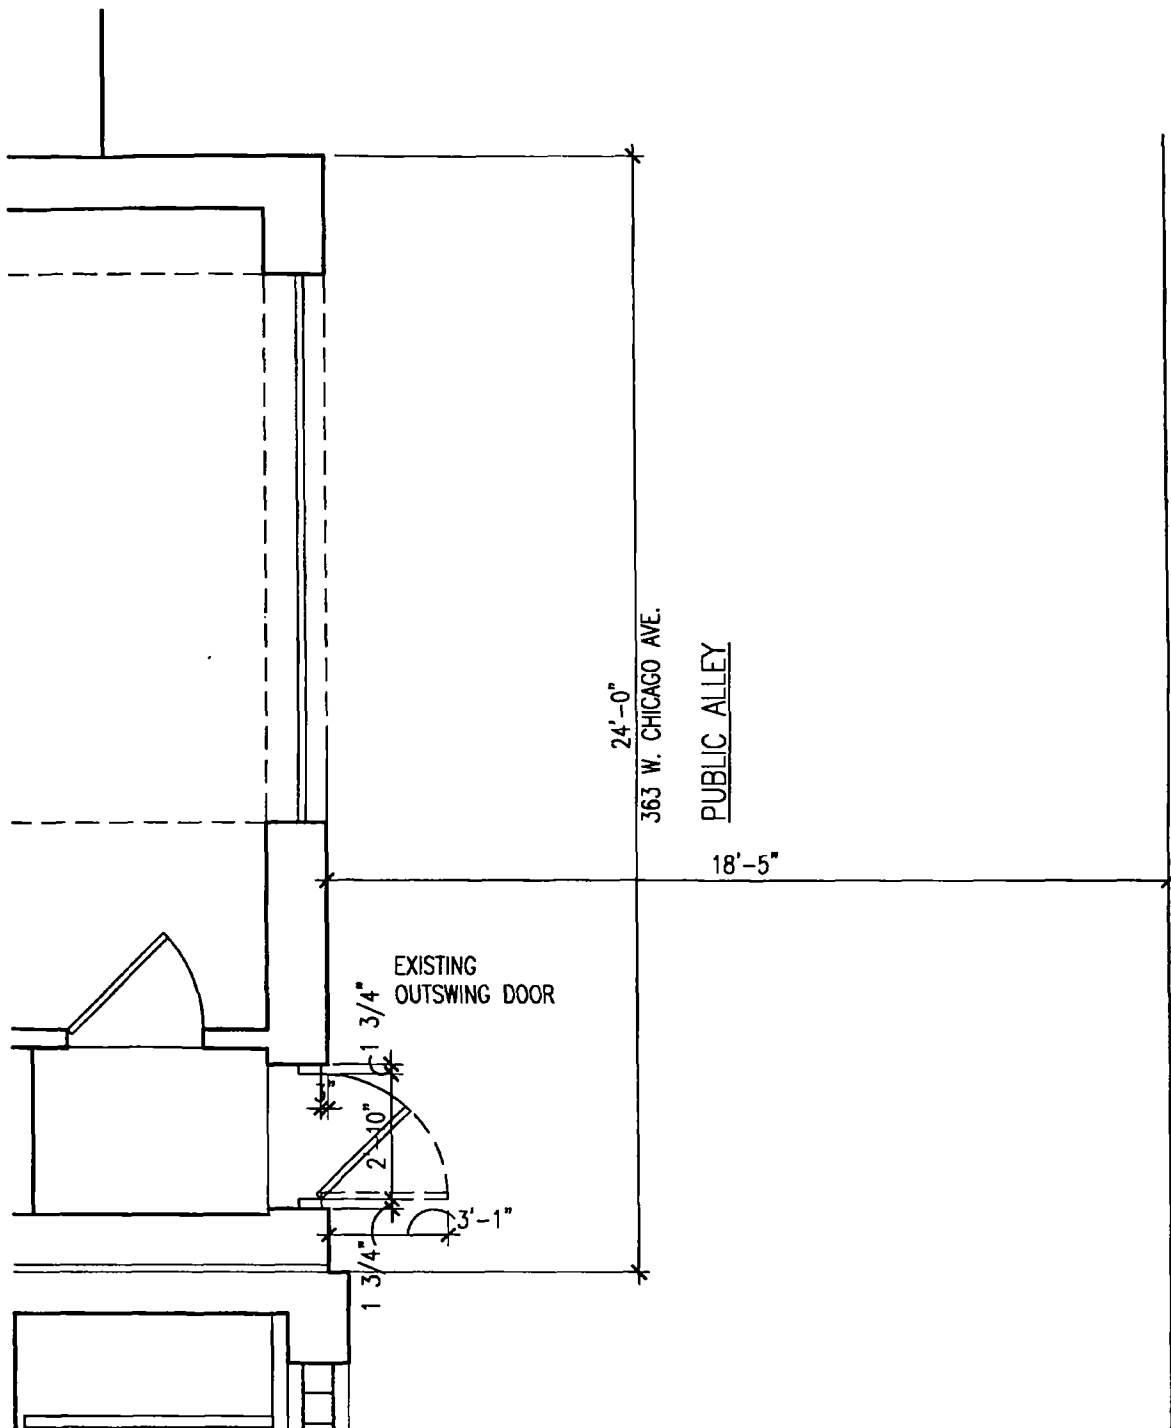

EXISTING REAR DOOR SWING DIMENSIONS - 363 W. CHICAGO





City of Chicago



O2014-8232

Office of the City Clerk

Document Tracking Sheet

| | |
|---------------------------------|---|
| Meeting Date: | 10/8/2014 |
| Sponsor(s): | Reilly (42) |
| Type: | Ordinance |
| Title: | Grant(s) of privilege in public way for Michael & Michael Hair
- 365 W Chicago Ave |
| Committee(s) Assignment: | Committee on Transportation and Public Way |

ORDINANCE
MICHAEL & MICHAEL HAIR
Acct. No. 247466 - 1
Permit No. 1115208

Be It Ordained by the City Council of the City of Chicago:

SECTION 1. Permission and authority are hereby given and granted to MICHAEL & MICHAEL HAIR, upon the terms and subject to the conditions of this ordinance to maintain and use, as now constructed, one (1) Door Swing(s) on the public right-of-way adjacent to its premises known as 365 W. Chicago Ave..

Said Door Swing(s) at Public Alley measure(s):

One (1) at three point five (3.5) feet in length, and seven (7) feet in width for a total of twenty-four point five (24.5) square feet.

The location of said privilege shall be as shown on prints kept on file with the Department of Business Affairs and Consumer Protection and the Office of the City Clerk.

Said privilege shall be constructed in accordance with plans and specifications approved by the Department of Transportation (Division of Project Development).

This grant of privilege in the public way shall be subject to the provisions of Section 10-28-015 and all other required provisions of the Municipal Code of Chicago.


The grantee shall pay to the City of Chicago as compensation for the privilege #1115208 herein granted the sum of seventy-five (\$75.00) per annum in advance.

A 25% penalty will be added for payments received after due date.

The permit holder agrees to hold the City of Chicago harmless for any damage, relocation or replacement costs associated with damage, relocation or removal of private property caused by the City performing work in the public way.


Authority herein given and granted for a period of five (5) years from and after Date of Passage.

Alderman

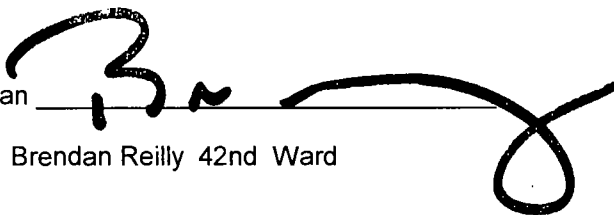A handwritten signature in black ink, appearing to read 'B. Reilly', written over a horizontal line.

Brendan Reilly 42nd Ward

1. The first part of the document is a list of the names of the persons who have been named in the proceedings.

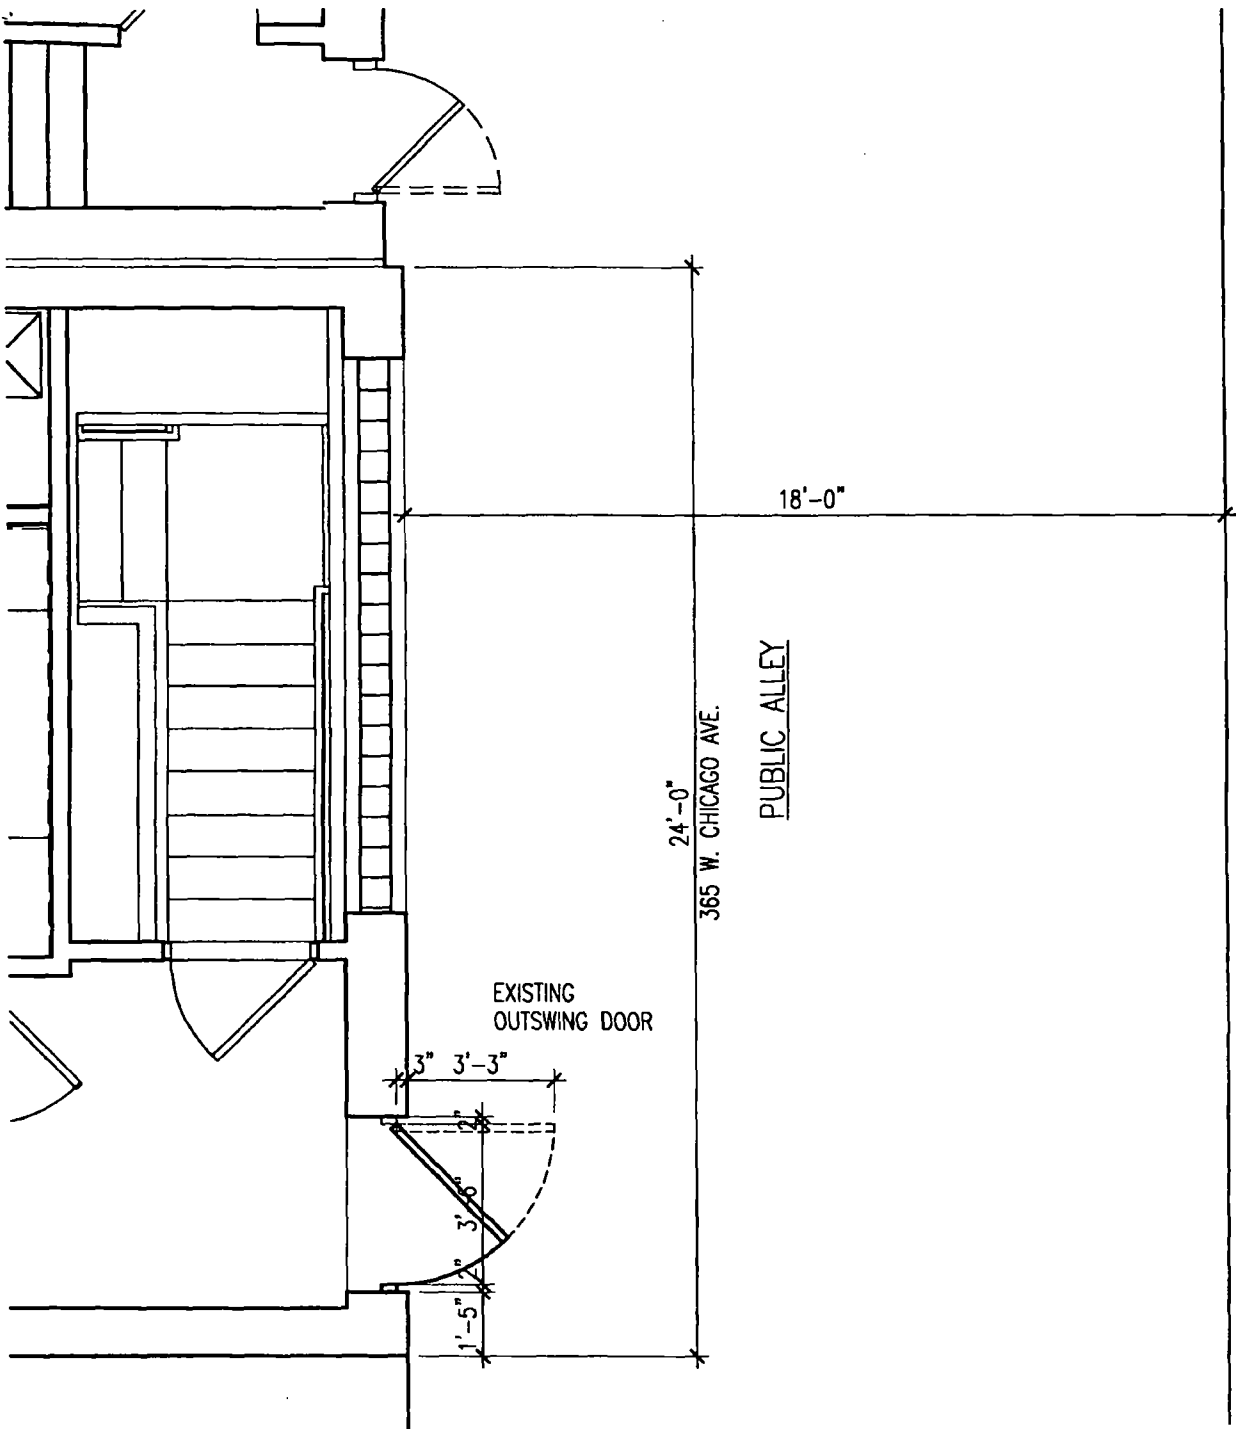

EXISTING REAR DOOR SWING DIMENSIONS - 365 W. CHICAGO





City of Chicago



O2014-8233

Office of the City Clerk

Document Tracking Sheet

| | |
|---------------------------------|--|
| Meeting Date: | 10/8/2014 |
| Sponsor(s): | Reilly (42) |
| Type: | Ordinance |
| Title: | Grant(s) of privilege in public way for Neiman Marcus Group, Inc., The |
| Committee(s) Assignment: | Committee on Transportation and Public Way |

ORDINANCE
THE NEIMAN MARCUS GROUP, INC
Acct. No. 85694 - 3
Permit No. 1114122

Be It Ordained by the City Council of the City of Chicago:

SECTION 1. Permission and authority are hereby given and granted to THE NEIMAN MARCUS GROUP, INC, upon the terms and subject to the conditions of this ordinance to maintain and use one (1) sign(s) projecting over the public right-of-way attached to its premises known as 51 E. Ohio St..

Said sign structure(s) measures as follows; along E. Ohio Street:

One (1) at seventeen point three three (17.33) feet in length, two point one seven (2.17) feet in height and twelve point one seven (12.17) feet above grade level.

The location of said privilege shall be as shown on prints kept on file with the Department of Business Affairs and Consumer Protection and the Office of the City Clerk.

Said privilege shall be constructed in accordance with plans and specifications approved by the Department of Transportation (Division of Project Development) and Zoning Department - Signs.

This grant of privilege in the public way shall be subject to the provisions of Section 10-28-015 and all other required provisions of the Municipal Code of Chicago.

The grantee shall pay to the City of Chicago as compensation for the privilege #1114122 herein granted the sum of three hundred (\$300.00) per annum in advance.


A 25% penalty will be added for payments received after due date.

The permit holder agrees to hold the City of Chicago harmless for any damage, relocation or replacement costs associated with damage, relocation or removal of private property caused by the City performing work in the public way.

Authority herein given and granted for a period of five (5) years from and after Date of Passage.

Alderman _____

Brendan Reilly 42nd Ward

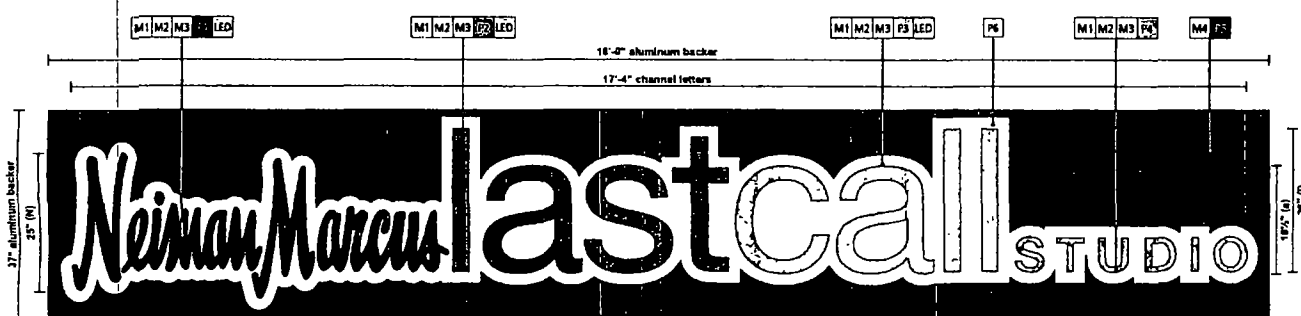

1.0 DETAIL-REVERSE HALO ILLUMINATED PIN MOUNTED CHANNEL LETTERS ON 3" DEEP ALUMINUM BACKER
SCALE: 1/4"=1'-0"
375 LB. SIGN (1) SET
NOTE: SECTION DETAIL VIEW ON PAGE 5.

| SUGGESTED MATERIALS | |
|--|---------------------------------|
| 32.21 Total Sq Ft. Proposed | |
| REQUIREMENTS | |
| M1 | 3000 ALUMINUM REVERSE CHASE LTR |
| M2 | 3/16" CLEAR LEXAN BACK |
| M3 | 1/4" STAINLESS-STEEL |
| M4 | 3" DEEP ALUMINUM BACKER |
| PAINT FINISH | |
| F1 | BLACK |
| F2 | FINISH FORTY AND FIVE (45%) |
| F3 | FINISH FORTY AND FIVE (45%) |
| F4 | FINISH FORTY AND FIVE (45%) |
| F5 | FINISH FORTY AND FIVE (45%) |
| F6 | FINISH FORTY AND FIVE (45%) |
| ELECTRICAL REQUIREMENTS | |
| Approx. 2.2 A load (amps) | |
| (1) 120V 20A circuit req'd | |
| UL labels required away from public view | |
| 205 LED MODULES | |
| 71.75 WATTS | |
| IMPORTANT NOTES | |
| UL COMPLIANT NEC AND MANUFACTURING RECOMMENDATIONS. ALL ELECTRICAL PRIMARY CIRCUITS MUST BE DEDEDICATED ISOLATED CIRCUITS PROVIDED BY CLIENT/OWNER. | |
| QC TO PROVIDE ACCESSIBILITY TO REMOTE TRANSFORMERS AND ON BALLASTS FOR INSTALL AND SERVICE. | |
| FINAL ELECTRICAL HOOK UP BY OTHERS. | |
| THIS SIGN IS INTENDED TO BE INSTALLED IN ACCORDANCE WITH THE REQUIREMENTS AS PER NEC FOR INT. SIG & ELEC. ELECTRIC CODE AND/OR OTHER APPLICABLE LOCAL CODES. THIS INCLUDES PROPER GROUNDING AND BONDING OF SIGN. | |
| ALL SIGNS U.L. LISTED | |

| | | | | | | | | | | | | |
|--|--|----------|------------|------------------|------------------------|---|----|----------|---------|----------------|--|-------------------------------------|
| | 2231 S. DUPONT DR.
ANAHEIM, CA 92808
714-491-0299
FAX 491-0439
PSALM 127 1 | Date | 12-17-13 | Project Name | NEIMAN MARCUS LASTCALL | All ideas, designs, arrangements, and plans submitted to represent by this company are owned by and the property of Neiman Marcus, and are not to be used or reproduced in any form without the written permission of Neiman Marcus. This includes the use of any part of this document for any purpose, in any form, or by any means, without the written permission of Neiman Marcus. | # | Designer | Date | Revision Notes | | JOB/DRAW #: 14-8967
PAGE: 4 of 5 |
| | | Scale | NOTED | Address | 51 EAST OHIO STREET | | 13 | Garza, G | 8-11-14 | | | |
| | | Designer | JESSE A. | City, State, Zip | CHICAGO, IL 60661 | | 14 | Garza, G | 8-12-14 | | | |
| | | Sales | MICHAEL N. | Client Approval | Date | | 15 | Garza, G | 8-18-14 | | | |
| | | | | | | | | | | | | |



City of Chicago



O2014-8235

Office of the City Clerk

Document Tracking Sheet

| | |
|---------------------------------|---|
| Meeting Date: | 10/8/2014 |
| Sponsor(s): | Reilly (42) |
| Type: | Ordinance |
| Title: | Grant(s) of privilege in public way for Presidential Towers |
| Committee(s) Assignment: | Committee on Transportation and Public Way |

ORDINANCE
PRESIDENTIAL TOWERS
Acct. No. 317070 - 1
Permit No. 1115307

Be It Ordained by the City Council of the City of Chicago:

SECTION 1. Permission and authority are hereby given and granted to PRESIDENTIAL TOWERS, upon the terms and subject to the conditions of this ordinance to maintain and use, as now constructed, three (3) Banner(s) projecting over the public right-of-way adjacent to its premises known as 555 W. Madison St..

Said Banner(s) at N Desplaines measure(s):

Three (3) at three (3) feet in length, and eight (8) feet in width for a total of seventy-two (72) square feet.

The location of said privilege shall be as shown on prints kept on file with the Department of Business Affairs and Consumer Protection and the Office of the City Clerk.

Said privilege shall be constructed in accordance with plans and specifications approved by the Zoning Department - Signs.


This grant of privilege in the public way shall be subject to the provisions of Section 10-28-015 and all other required provisions of the Municipal Code of Chicago.

The grantee shall pay to the City of Chicago as compensation for the privilege #1115307 herein granted the sum of one hundred seventy-five (\$175.00) per annum in advance.

A 25% penalty will be added for payments received after due date.

The permit holder agrees to hold the City of Chicago harmless for any damage, relocation or replacement costs associated with damage, relocation or removal of private property caused by the City performing work in the public way.

Authority herein given and granted for a period of five (5) years from and after 01/13/2014.



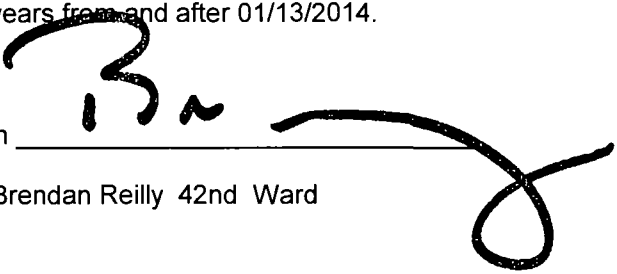
Alderman 

Brendan Reilly 42nd Ward

(Page 3 of 3)

PT PRESIDENTIAL TOWERS
(3) 96" x 36" BANNER SIGNS

Property line is along the east side of North Desplained.

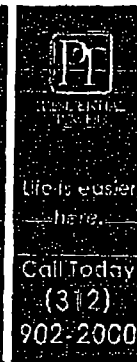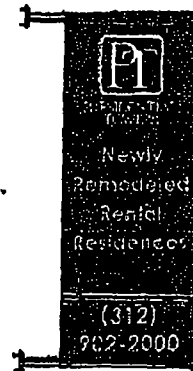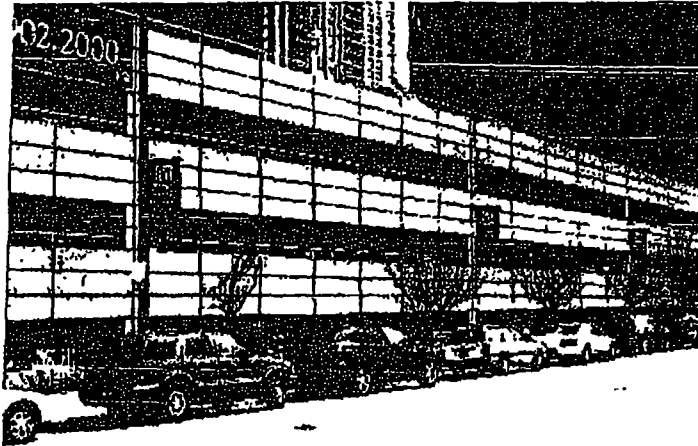

NOTE: THIS IS AN ORIGINAL REPRODUCED SIGNATURE, APPROVED BY
CITY OF CHICAGO. IF YOU REQUIRE THIS SIGNATURE, YOU MUST SIGNATURE
WITH A PERMANENT INK. PLEASE SEE THE CITY OF CHICAGO, ILL. AT 11-11-11
ON HOW TO OBTAIN YOUR SIGNATURE. SEE US AT 11-11-11
YOUR SIGNATURE, CITY OF CHICAGO, ILL. AT 11-11-11

DATE
SCALE
GRAPHIC BY
SHEPHERD



AB-American Sign Co., Inc.
Design • Fabrication • Installation • Maintenance
1001 W. 10th Street, Suite 100, St. Louis, MO 63103
704 499-8000 Fax: 704 499-8000
www.AmericanSignCo.com

SHEET NO.
REVISION
ADDRESS
CITY, STATE



City of Chicago



O2014-8238

Office of the City Clerk

Document Tracking Sheet

| | |
|---------------------------------|--|
| Meeting Date: | 10/8/2014 |
| Sponsor(s): | Reilly (42) |
| Type: | Ordinance |
| Title: | Grant(s) of privilege in public way for Red Robin's Burger Works |
| Committee(s) Assignment: | Committee on Transportation and Public Way |

ORDINANCE

Red Robin's Burger Works

Acct. No. 390577 - 1

Permit No. 1113433

Be It Ordained by the City Council of the City of Chicago:

SECTION 1. Permission and authority are hereby given and granted to Red Robin's Burger Works, upon the terms and subject to the conditions of this ordinance to maintain and use one (1) sign(s) projecting over the public right-of-way attached to its premises known as 328 N. Michigan Ave..

Said sign structure(s) measures as follows; along N MICHIGAN AVE:

One (1) at twelve point two five (12.25) feet in length, one point nine two (1.92) feet in height and thirteen (13) feet above grade level.

The location of said privilege shall be as shown on prints kept on file with the Department of Business Affairs and Consumer Protection and the Office of the City Clerk.

Said privilege shall be constructed in accordance with plans and specifications approved by the Department of Transportation (Division of Project Development) and Zoning Department - Signs.

This grant of privilege in the public way shall be subject to the provisions of Section 10-28-015 and all other required provisions of the Municipal Code of Chicago.


The grantee shall pay to the City of Chicago as compensation for the privilege #1113433 herein granted the sum of one hundred (\$100.00) per annum in advance.

A 25% penalty will be added for payments received after due date.

The permit holder agrees to hold the City of Chicago harmless for any damage, relocation or replacement costs associated with damage, relocation or removal of private property caused by the City performing work in the public way.

Authority herein given and granted for a period of five (5) years from and after Date of Passage.


Alderman

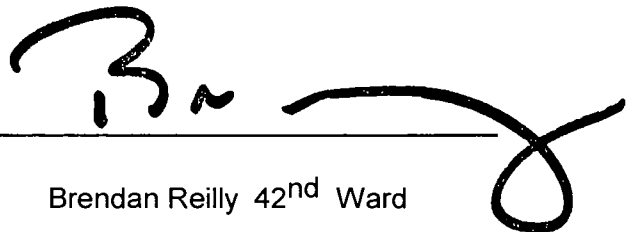A handwritten signature in black ink, appearing to read 'B. Reilly', followed by a long horizontal line and a large, stylized loop at the end.

Brendan Reilly 42nd Ward



Reverse Channel Letters on Raceway

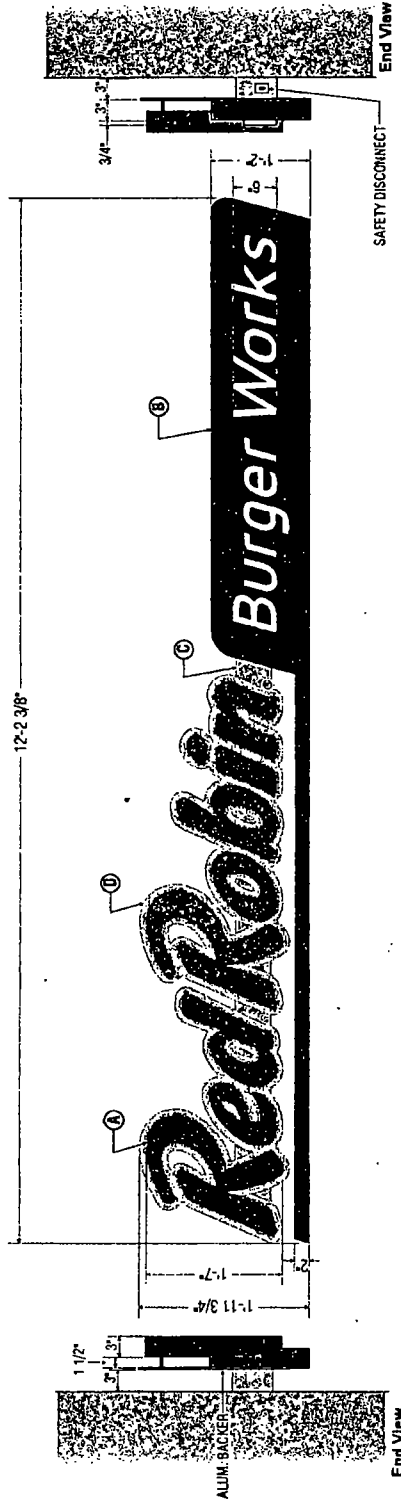

Internally Illuminated Channel Letter Set on Raceway

Scale: 3/4" = 1'-0"

- Ⓐ REVERSE CHANNEL LETTERS (HALO LIT)
ALUM. LETTER FACES & 3" DEEP RETURNS PAINTED TO MATCH PMS 1807 RED
WHITE LED ILLUMINATION
FORMED BACKER PANEL PAINTED TO MATCH BUILDING FASCIA
LETTERS MOUNTED TO RACEWAY FRONT
- Ⓑ 3" DEEP SIGN CABINET PAINTED PMS #7546
COPY - ROUTED PUSH THRU ACRYLIC, 1" THICK 3/4" ACTUAL
WHITE OPAQUE VINYL OVER FACE, SIDES TO ILLUMINATE
CABINET TO MOUNT TO RACEWAY FRONT
- Ⓒ 3" DEEP RACEWAY PAINTED TO MATCH BUILDING FASCIA
TO MATCH SW #6386
- Ⓓ ALUMINUM FORMED BACKGROUND PANEL FOR LIGHT BOUNCE
PAINT TO MATCH SW #6386

PANTONE COLORS



32011 KIEFFER & CO., INC.
1000 WEST 10TH AVENUE, SUITE 100
DENVER, CO 80202-1000
TEL: (303) 733-1111 FAX: (303) 733-1112
WWW.KIEFFER-AND-SONS.COM

32011 KIEFFER & CO., INC.
1000 WEST 10TH AVENUE, SUITE 100
DENVER, CO 80202-1000
TEL: (303) 733-1111 FAX: (303) 733-1112
WWW.KIEFFER-AND-SONS.COM

CUSTOMER: **Red Robin** Supermarket

LOCATION: 328 N. Michigan Ave., Chicago, IL

SALES: **AMA** DESIGN: **MSO**

DATE: 3/3/14



PRODUCTION PROCESSING

Kieffer Item #

Job #

-001

-002

-003

INITIALS: DATE: MSO 4/25/14
MSO 5/2/14
MSO 5/18/14
MSO 5/27/14
MSO 6/3/14
Rev. 1/2" = 3/4"
Raceway Color
Rev. w/ push thru copy
Rev. per Option 4
Update per New Style

REVISION:

B666149A

328 N. Michigan Ave. Chicago, IL



City of Chicago



O2014-8244

Office of the City Clerk

Document Tracking Sheet

| | |
|---------------------------------|--|
| Meeting Date: | 10/8/2014 |
| Sponsor(s): | Reilly (42) |
| Type: | Ordinance |
| Title: | Grant(s) of privilege in public way for River Bank Lofts, c/o Building Group |
| Committee(s) Assignment: | Committee on Transportation and Public Way |

ORDINANCE
RIVER BANK LOFTS, C/o BUILDING GROUP
Acct. No. 261491 - 1
Permit No. 1115148

Be It Ordained by the City Council of the City of Chicago:

SECTION 1. Permission and authority are hereby given and granted to RIVER BANK LOFTS, C/o BUILDING GROUP, upon the terms and subject to the conditions of this ordinance to maintain and use, as now constructed, twenty (20) Balcony(s) projecting over the public right-of-way adjacent to its premises known as 550 N. Kingsbury St..

Said Balcony(s) at N. KINGSBURY STREET measure(s):

Twenty (20) at thirteen (13) feet in length, and four point six six (4.66) feet in width for a total of one thousand two hundred eleven point six (1211.6) square feet.

The location of said privilege shall be as shown on prints kept on file with the Department of Business Affairs and Consumer Protection and the Office of the City Clerk.

Said privilege shall be constructed in accordance with plans and specifications approved by the Department of Planning and Development and Department of Transportation (Division of Project Development).

This grant of privilege in the public way shall be subject to the provisions of Section 10-28-015 and all other required provisions of the Municipal Code of Chicago.

The grantee shall pay to the City of Chicago as compensation for the privilege #1115148 herein granted the sum of one thousand five hundred (\$1,500.00) per annum in advance.


A 25% penalty will be added for payments received after due date.

The permit holder agrees to hold the City of Chicago harmless for any damage, relocation or replacement costs associated with damage, relocation or removal of private property caused by the City performing work in the public way.

Authority herein given and granted for a period of five (5) years from and after 08/03/2014.

Alderman _____

Brendan Reilly 42nd Ward

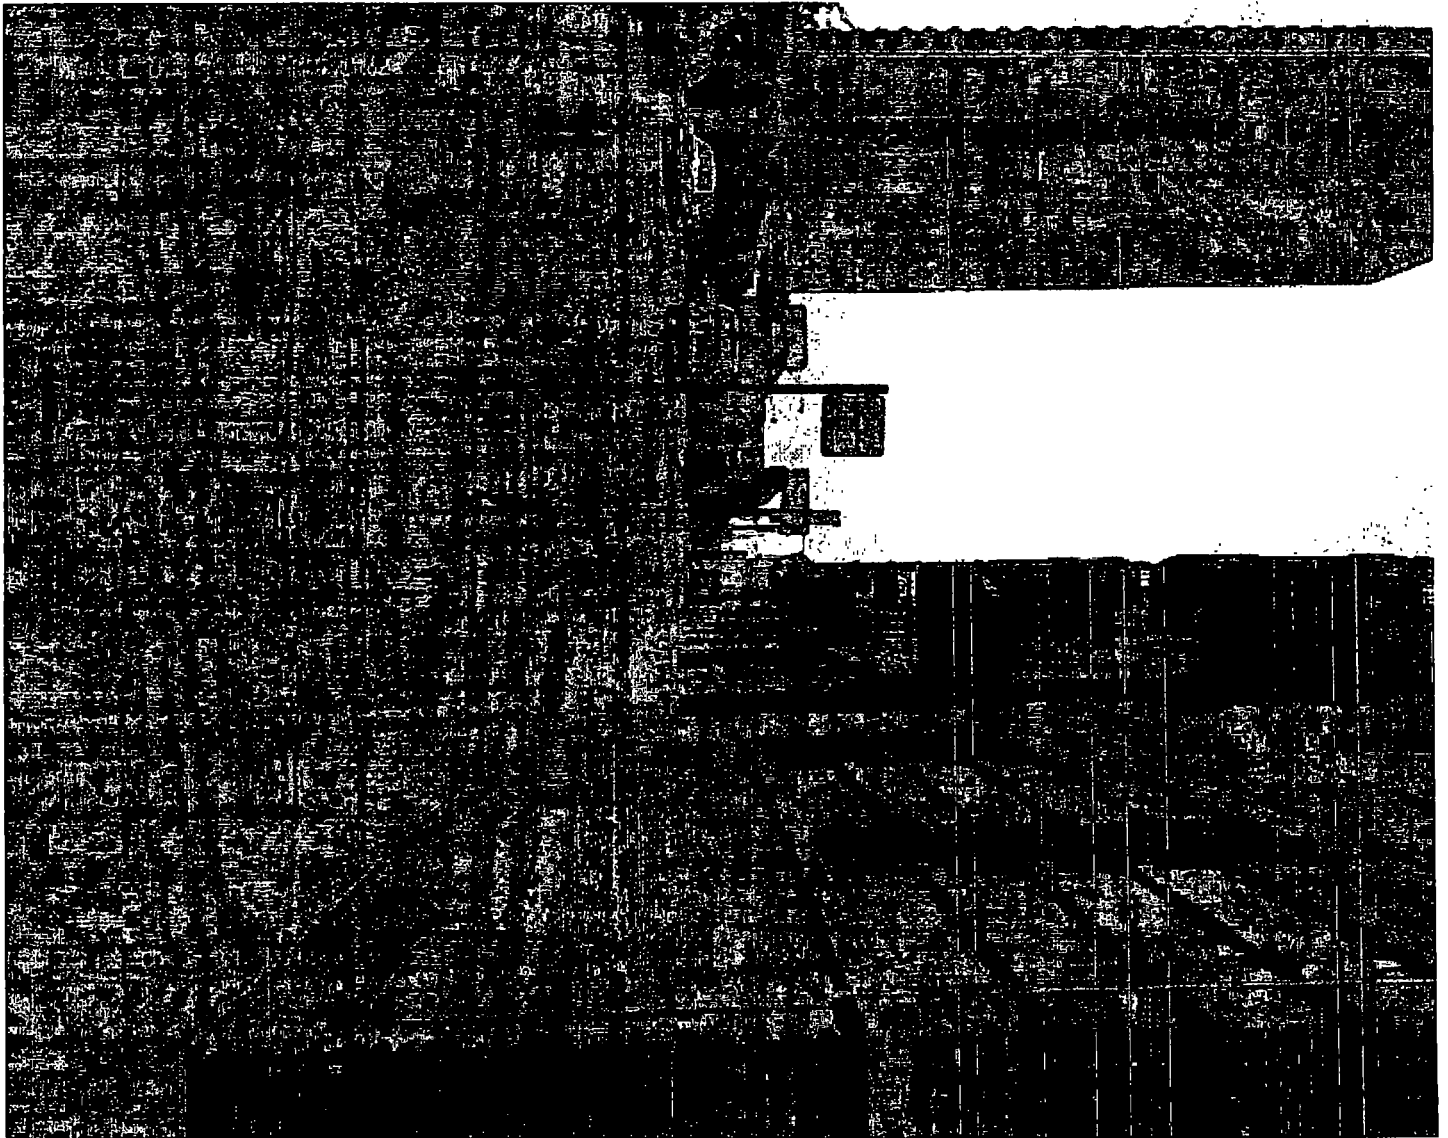



City of Chicago



O2014-8245

Office of the City Clerk

Document Tracking Sheet

| | |
|---------------------------------|---|
| Meeting Date: | 10/8/2014 |
| Sponsor(s): | Reilly (42) |
| Type: | Ordinance |
| Title: | Grant(s) of privilege in public way for Shake Shack |
| Committee(s) Assignment: | Committee on Transportation and Public Way |

ORDINANCE
SHAKE SHACK
Acct. No. 390179 - 1
Permit No. 1114992

Be It Ordained by the City Council of the City of Chicago:

SECTION 1. Permission and authority are hereby given and granted to SHAKE SHACK, upon the terms and subject to the conditions of this ordinance to construct, install, maintain and use two (2) Light Fixture(s) projecting over the public right-of-way adjacent to its premises known as 66 E. Ohio St..

Said Light Fixture(s) at Rush St measure(s):

One (1) at thirty-four (34) feet in length, point two five (.25) feet in width and ten (10) feet above grade level.

Said Light Fixture(s) at Ohio St measure(s):

One (1) at thirty-four (34) feet in length, point two five (.25) feet in width and ten (10) feet above grade level.

The location of said privilege shall be as shown on prints kept on file with the Department of Business Affairs and Consumer Protection and the Office of the City Clerk.

Said privilege shall be constructed in accordance with plans and specifications approved by the Department of Transportation (Division of Project Development).

This grant of privilege in the public way shall be subject to the provisions of Section 10-28-015 and all other required provisions of the Municipal Code of Chicago.


The grantee shall pay to the City of Chicago as compensation for the privilege #1114992 herein granted the sum of eighty (\$80.00) per annum in advance.

A 25% penalty will be added for payments received after due date.


The permit holder agrees to hold the City of Chicago harmless for any damage, relocation or replacement costs associated with damage, relocation or removal of private property caused by the City performing work in the public way.

Authority herein given and granted for a period of five (5) years from and after Date of Passage.

Alderman

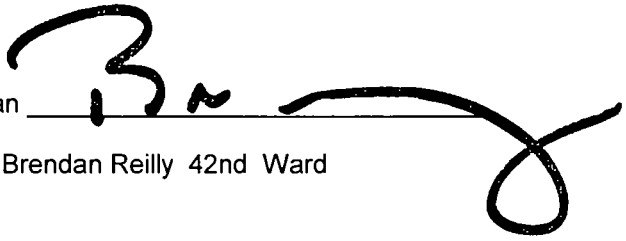
Brendan Reilly 42nd Ward

PRELIMINARY DRAWING
ALL CONDITIONS MUST BE FIELD VERIFIED

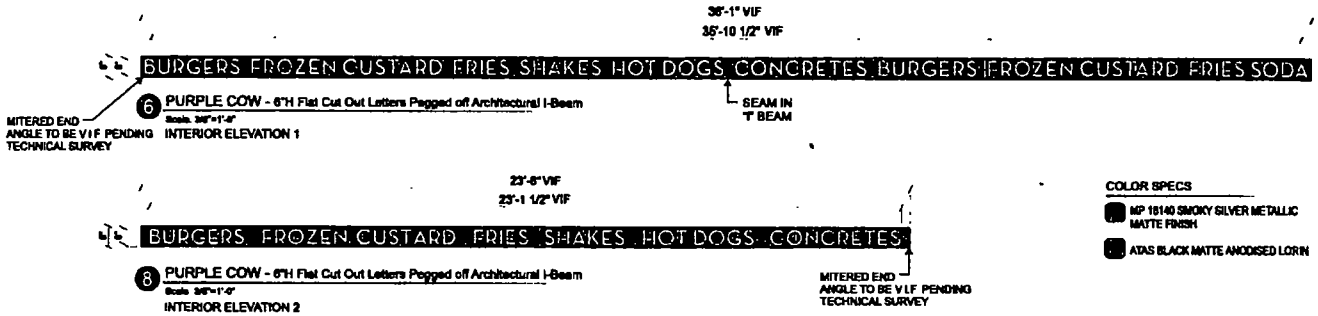

CONSTRUCTION NOTES:

ALUM FACES - DRILLED & TAPPED FOR #10-24
FLAT HEAD BOLTS (LOCK-TITE ALL FASTENERS).
(3) FASTENERS PER INDIVIDUAL LETTER

ALUM BACKER PLATE - C/SINK BACK OF PLATE
FOR #10 FLAT HEAD BOLT C/SINK FRONT OF BACKER
IN FIELD FOR SITE APPROPRIATE MOUNTING HARDWARE



ASSEMBLE 3/8" OD SPACER TUBES IN BETWEEN
FACES & BACKER PLATES

MATERIAL NOTES - ALL ALUMINUM IS 3003H-14
AMS QQ-Q-250/2

FINISH NOTES:
ALL LETTERS PAINTED TO MATCH
MP 18140 SMOKY SILVER METALLIC
MATTE FINISH

ALL BACKER PANELS, STANDOFFS PAINTED TO MATCH
ATAS BLACK MATTE ANODISED LORIN

SEE PLAN VIEW
PAGE 10 OF 14

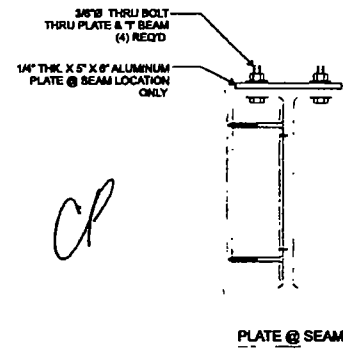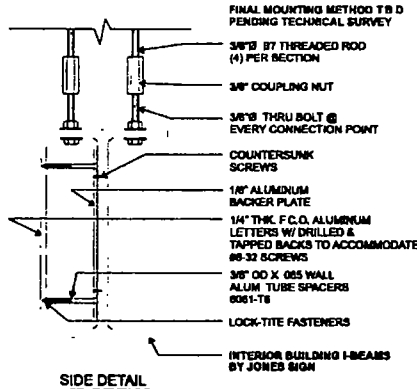

INTERIOR PURPLE COW ELEVATIONS & DETAILS | 9 of 14

JONES SIGN
Your Vision Accomplished.

400 HACK DRIVE CROYDON, PA 19021
PH 215 788 3896 FX 215 788 7862

SS# 56565-R10 INT.
Client: Shake Shack
98 East Ohio Street
Chicago, IL
60611

Date: 01.27.14
Drawn By: BSW
Made: 14057

1. This drawing is submitted for your review and is intended to be used in conjunction with a project being reviewed by Jones Sign. It is not to be shown to anyone outside your organization, nor to be used in any way without the expressed permission of Jones Sign.

SHAKE SHACK



City of Chicago



O2014-8246

Office of the City Clerk

Document Tracking Sheet

| | |
|---------------------------------|--|
| Meeting Date: | 10/8/2014 |
| Sponsor(s): | Reilly (42) |
| Type: | Ordinance |
| Title: | Grant(s) of privilege in public way for Shay Chicago |
| Committee(s) Assignment: | Committee on Transportation and Public Way |

ORDINANCE
SHAY CHICAGO
Acct. No. 3746 - 1
Permit No. 1110366

Be It Ordained by the City Council of the City of Chicago:

SECTION 1. Permission and authority are hereby given and granted to SHAY CHICAGO, upon the terms and subject to the conditions of this ordinance to construct, install, maintain and use two (2) Condenser Units projecting over the public right-of-way adjacent to its premises known as 222 W. Ontario St..

Said Condenser Units at W. Ontario Street measure(s):

Two (2) at three point seven five (3.75) feet in length, and two point six seven (2.67) feet in width for a total of twenty point zero three (20.03) square feet. Said condenser units shall be approximately twelve (12) feet above grade level.

The location of said privilege shall be as shown on prints kept on file with the Department of Business Affairs and Consumer Protection and the Office of the City Clerk.

Said privilege shall be constructed in accordance with plans and specifications approved by the Department of Transportation (Division of Project Development).

This grant of privilege in the public way shall be subject to the provisions of Section 10-28-015 and all other required provisions of the Municipal Code of Chicago.

The grantee shall pay to the City of Chicago as compensation for the privilege #1110366 herein granted the sum of eight hundred (\$800.00) per annum in advance.


A 25% penalty will be added for payments received after due date.

The permit holder agrees to hold the City of Chicago harmless for any damage, relocation or replacement costs associated with damage, relocation or removal of private property caused by the City performing work in the public way.

Authority herein given and granted for a period of five (5) years from and after Date of Passage.

Alderman _____

Brendan Reilly 42nd Ward

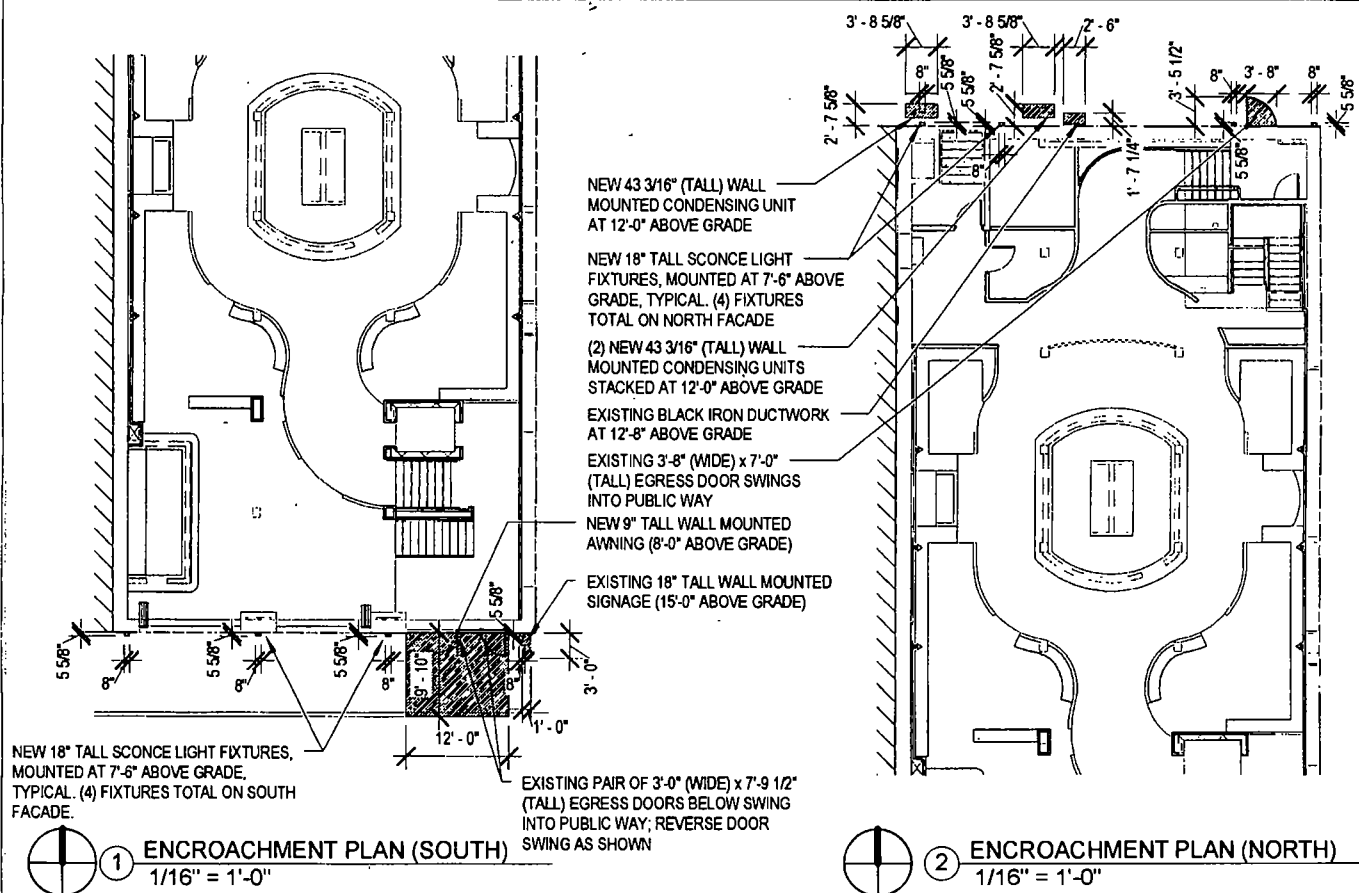

SHEET.

ENC-2

SCALE 1/16" = 1'-0"

DATE 1/6/2014 1.42.47 PM

PROJECT: 1316

ENCROACHMENT PLANS

222 WEST ONTARIO STREET
CHICAGO, ILLINOIS 60654**dk** dunne+kozlowski
architects1147 WEST OHIO STREET, SUITE 103
CHICAGO, ILLINOIS 60642
312.573.2490
www.dk-arch.com



City of Chicago



O2014-8248

Office of the City Clerk

Document Tracking Sheet

| | |
|---------------------------------|---|
| Meeting Date: | 10/8/2014 |
| Sponsor(s): | Reilly (42) |
| Type: | Ordinance |
| Title: | Grant(s) of privilege in public way for Sports Authority, The |
| Committee(s) Assignment: | Committee on Transportation and Public Way |

ORDINANCE
THE SPORTS AUTHORITY
Acct. No. 315168 - 1
Permit No. 1115093

Be It Ordained by the City Council of the City of Chicago:

SECTION 1. Permission and authority are hereby given and granted to THE SPORTS AUTHORITY, upon the terms and subject to the conditions of this ordinance to maintain and use, as now constructed, one (1) truck Loading Dock on the public right-of-way adjacent to its premises known as 620 N. La Salle Dr..

Said truck Loading Dock at Public Alley measure(s):

One (1) at eleven (11) feet in length, and two point five eight (2.58) feet in width for a total of twenty-five point eight (25.8) square feet.

The location of said privilege shall be as shown on prints kept on file with the Department of Business Affairs and Consumer Protection and the Office of the City Clerk.

Said privilege shall be constructed in accordance with plans and specifications approved by the Department of Transportation (Division of Project Development).

This grant of privilege in the public way shall be subject to the provisions of Section 10-28-015 and all other required provisions of the Municipal Code of Chicago.


The grantee shall pay to the City of Chicago as compensation for the privilege #1115093 herein granted the sum of four hundred (\$400.00) per annum in advance.

A 25% penalty will be added for payments received after due date.


The permit holder agrees to hold the City of Chicago harmless for any damage, relocation or replacement costs associated with damage, relocation or removal of private property caused by the City performing work in the public way.

Authority herein given and granted for a period of five (5) years from and after 09/29/2014.

Alderman

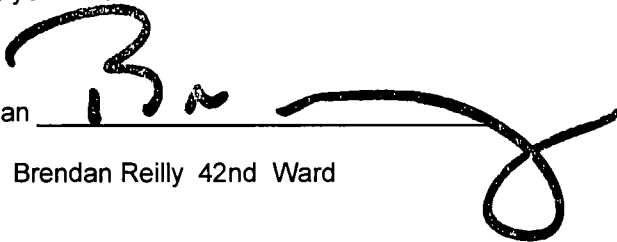A handwritten signature in black ink, appearing to read 'B. Reilly', written over a horizontal line.

Brendan Reilly 42nd Ward

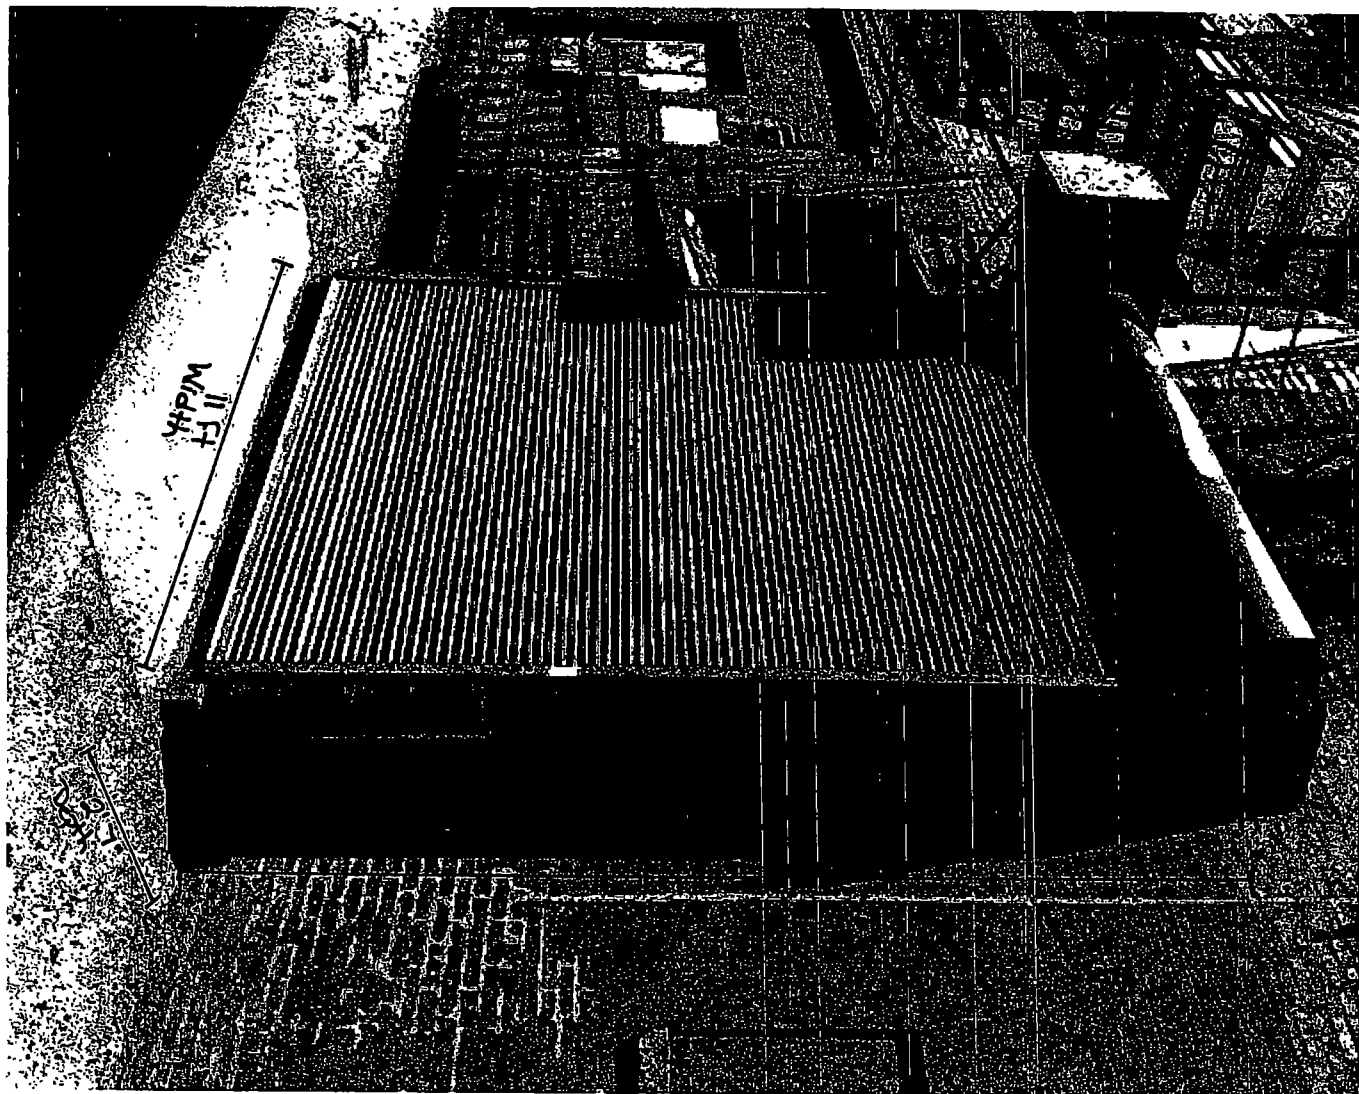



City of Chicago



O2014-8254

Office of the City Clerk

Document Tracking Sheet

| | |
|---------------------------------|---|
| Meeting Date: | 10/8/2014 |
| Sponsor(s): | Reilly (42) |
| Type: | Ordinance |
| Title: | Grant(s) of privilege in public way for Superior Limited Partnership - light fixtures |
| Committee(s) Assignment: | Committee on Transportation and Public Way |

ORDINANCE
SUPERIOR LIMITED PARTNERSHIP
Acct. No. 63620 - 4
Permit No. 1115138

Be It Ordained by the City Council of the City of Chicago:

SECTION 1. Permission and authority are hereby given and granted to SUPERIOR LIMITED PARTNERSHIP, upon the terms and subject to the conditions of this ordinance to maintain and use, as now constructed, twelve (12) Light Fixture(s) projecting over the public right-of-way adjacent to its premises known as 41 E. Superior St..

Said Light Fixture(s) at E. Superior measure(s):

Twelve (12) at one point four one (1.41) foot in length, one point three three (1.33) foot in width and seven (7) feet above grade level.

The location of said privilege shall be as shown on prints kept on file with the Department of Business Affairs and Consumer Protection and the Office of the City Clerk.

Said privilege shall be constructed in accordance with plans and specifications approved by the Department of Transportation (Division of Project Development).

This grant of privilege in the public way shall be subject to the provisions of Section 10-28-015 and all other required provisions of the Municipal Code of Chicago.

The grantee shall pay to the City of Chicago as compensation for the privilege #1115138 herein granted the sum of one hundred thirty (\$130.00) per annum in advance.


A 25% penalty will be added for payments received after due date.

The permit holder agrees to hold the City of Chicago harmless for any damage, relocation or replacement costs associated with damage, relocation or removal of private property caused by the City performing work in the public way.

Authority herein given and granted for a period of five (5) years from and after 01/13/2014.

Alderman _____

Brendan Reilly 42nd Ward

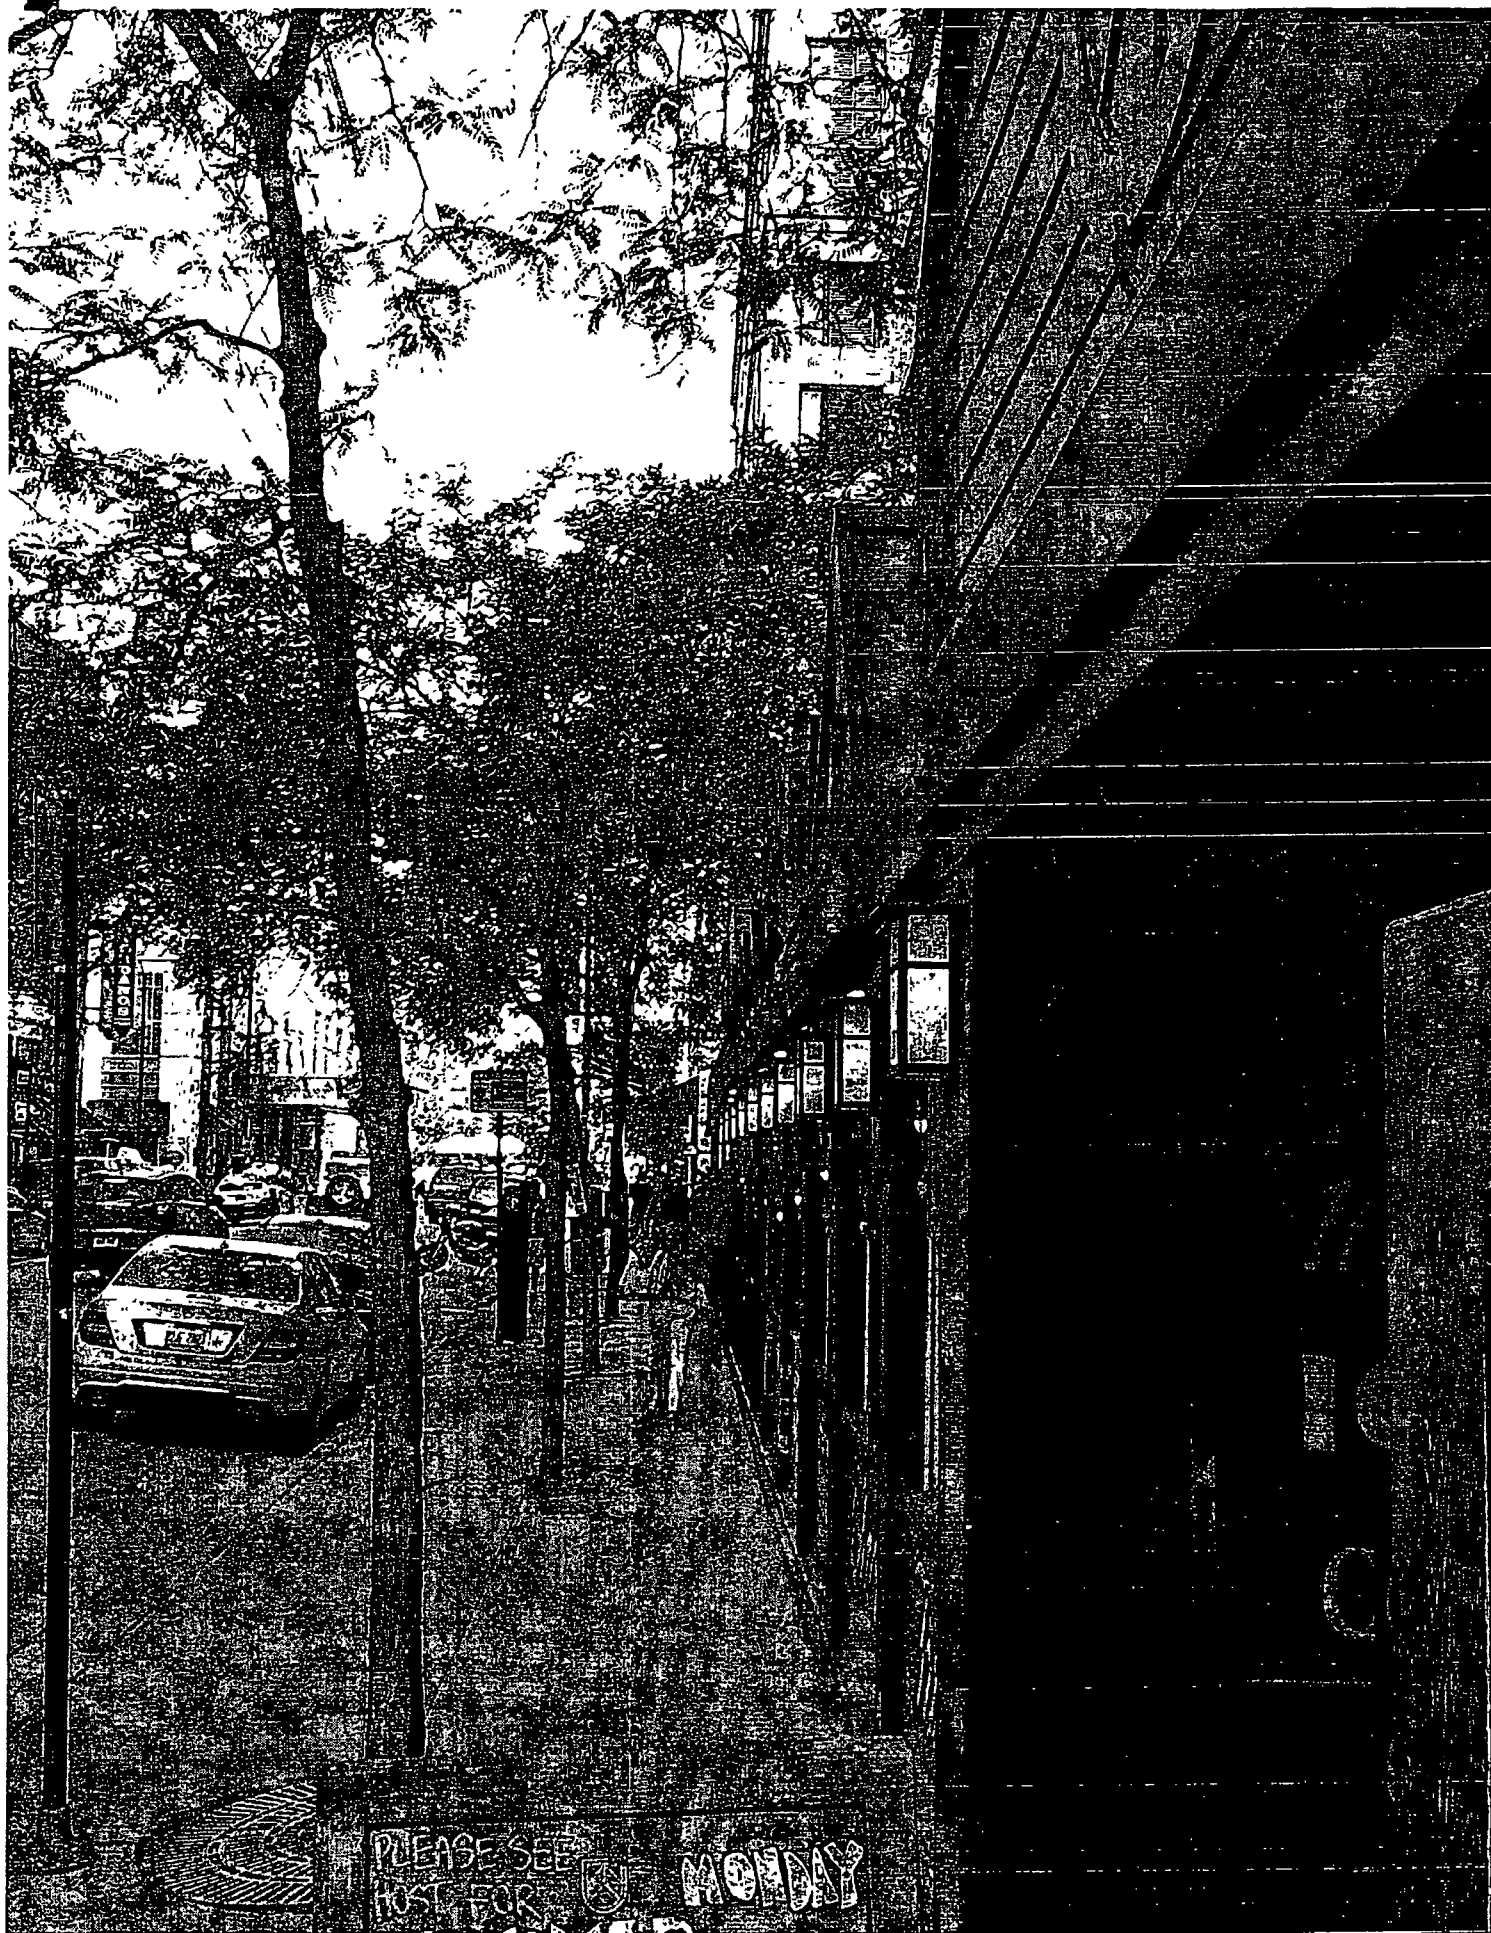



City of Chicago



O2014-8256

Office of the City Clerk

Document Tracking Sheet

| | |
|---------------------------------|---|
| Meeting Date: | 10/8/2014 |
| Sponsor(s): | Reilly (42) |
| Type: | Ordinance |
| Title: | Grant(s) of privilege in public way for Superior Limited Partnership - sign |
| Committee(s) Assignment: | Committee on Transportation and Public Way |

ORDINANCE
SUPERIOR LIMITED PARTNERSHIP
Acct. No. 63620 - 4
Permit No. 1115137

Be It Ordained by the City Council of the City of Chicago:

SECTION 1. Permission and authority are hereby given and granted to SUPERIOR LIMITED PARTNERSHIP, upon the terms and subject to the conditions of this ordinance to maintain and use one (1) sign(s) projecting over the public right-of-way attached to its premises known as 41 E. Superior St..

Said sign structure(s) measures as follows; along E. Superior Street:

One (1) at ten (10) feet in length, ten (10) feet in height and twenty-five (25) feet above grade level.

The location of said privilege shall be as shown on prints kept on file with the Department of Business Affairs and Consumer Protection and the Office of the City Clerk.

Said privilege shall be constructed in accordance with plans and specifications approved by the Department of Transportation (Division of Project Development) and Zoning Department - Signs.

This grant of privilege in the public way shall be subject to the provisions of Section 10-28-015 and all other required provisions of the Municipal Code of Chicago.


The grantee shall pay to the City of Chicago as compensation for the privilege #1115137 herein granted the sum of three hundred (\$300.00) per annum in advance.

A 25% penalty will be added for payments received after due date.


The permit holder agrees to hold the City of Chicago harmless for any damage, relocation or replacement costs associated with damage, relocation or removal of private property caused by the City performing work in the public way.

Authority herein given and granted for a period of five (5) years from and after 11/19/2013.

Alderman

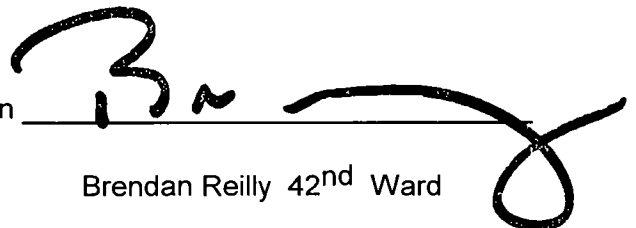

Brendan Reilly 42nd Ward

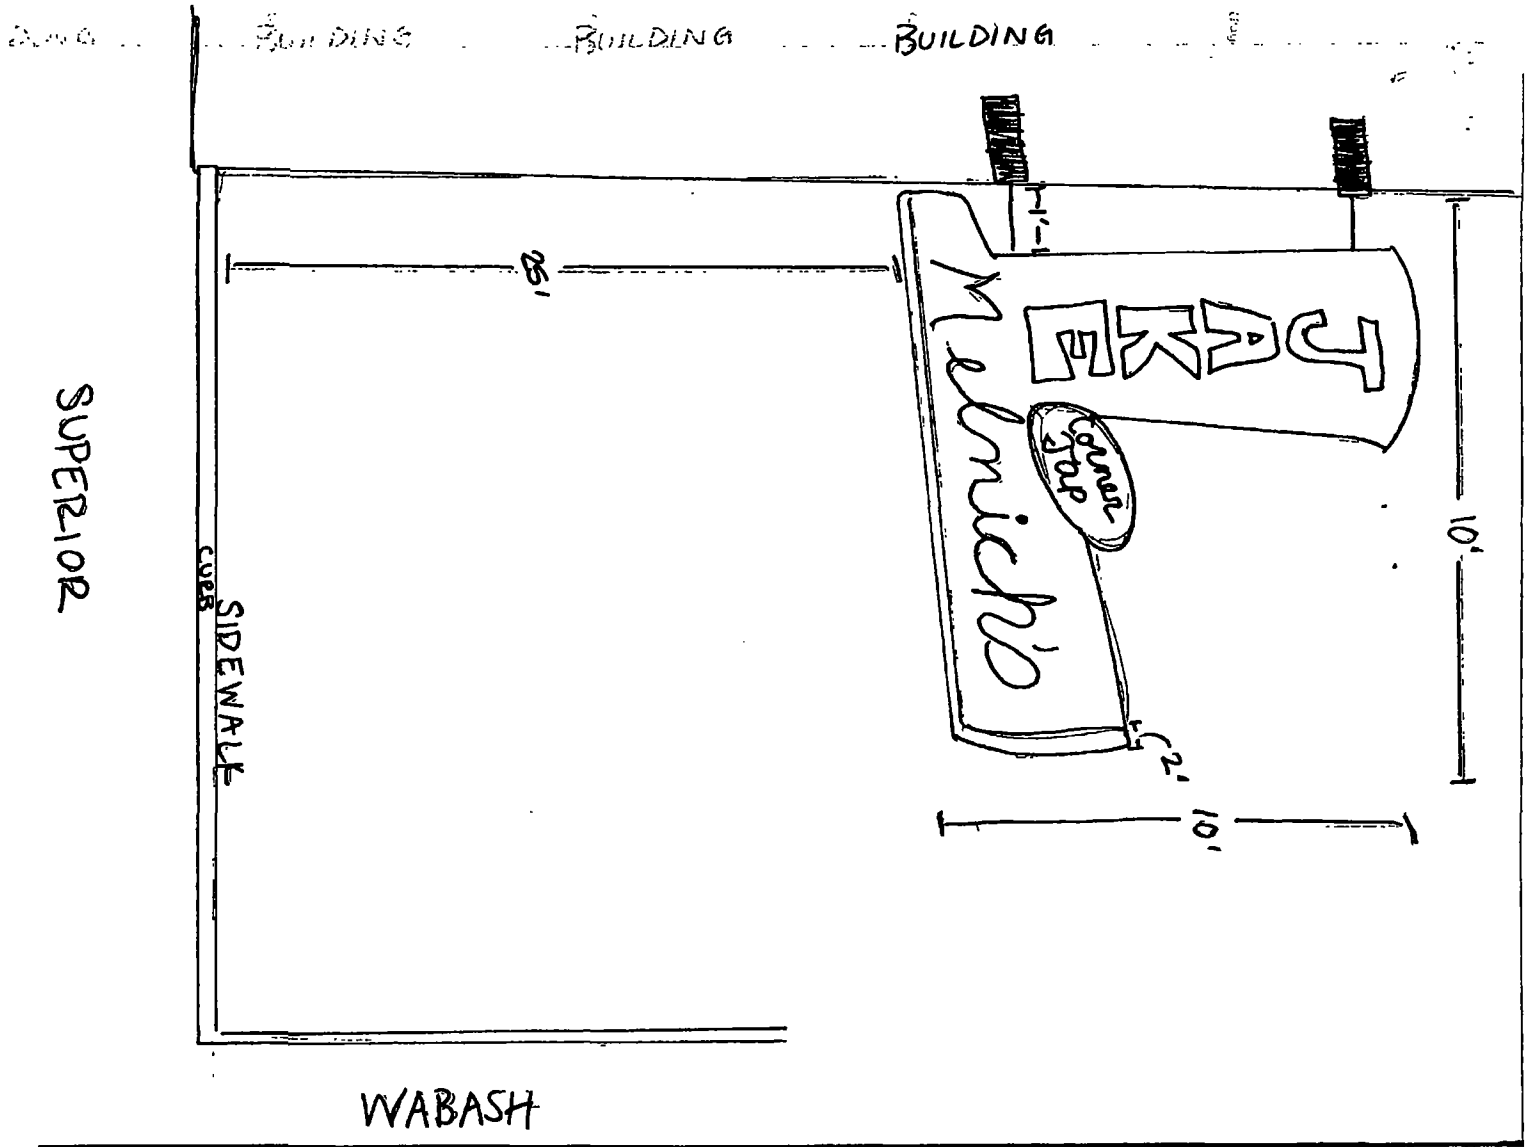



City of Chicago



O2014-8258

Office of the City Clerk

Document Tracking Sheet

| | |
|---------------------------------|---|
| Meeting Date: | 10/8/2014 |
| Sponsor(s): | Reilly (42) |
| Type: | Ordinance |
| Title: | Grant(s) of privilege in public way for Tiffany & Co. |
| Committee(s) Assignment: | Committee on Transportation and Public Way |

ORDINANCE
TIFFANY & COMPANY
Acct. No. 4544 - 2
Permit No. 1115062

Be It Ordained by the City Council of the City of Chicago:

SECTION 1. Permission and authority are hereby given and granted to TIFFANY & COMPANY, upon the terms and subject to the conditions of this ordinance to construct, install, maintain and use two (2) Flag Pole(s) projecting over the public right-of-way adjacent to its premises known as 730 N. Michigan Ave..

Said Flag Pole(s) at N. Michigan Avenue measure(s):

Two (2) at seven point four two (7.42) feet in length, and eleven point one seven (11.17) feet in width for a total of one hundred sixty-five point seven six (165.76) square feet.

The location of said privilege shall be as shown on prints kept on file with the Department of Business Affairs and Consumer Protection and the Office of the City Clerk.

Said privilege shall be constructed in accordance with plans and specifications approved by the Department of Transportation (Division of Project Development).

This grant of privilege in the public way shall be subject to the provisions of Section 10-28-015 and all other required provisions of the Municipal Code of Chicago.

The grantee shall pay to the City of Chicago as compensation for the privilege #1115062 herein granted the sum of one hundred fifty (\$150.00) per annum in advance.


A 25% penalty will be added for payments received after due date.

The permit holder agrees to hold the City of Chicago harmless for any damage, relocation or replacement costs associated with damage, relocation or removal of private property caused by the City performing work in the public way.

Authority herein given and granted for a period of five (5) years from and after Date of Passage.

Alderman _____

Brendan Reilly 42nd Ward

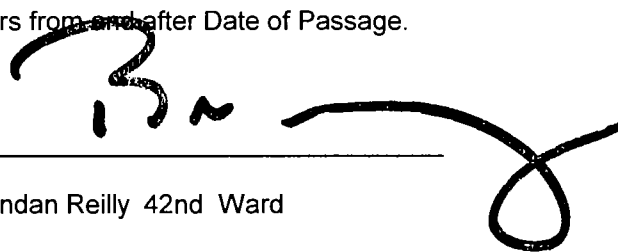A large, stylized handwritten signature in black ink, appearing to read 'B. Reilly', is written over the signature line and extends to the right.



Grant of Privilege - Encroachment Plan
DATE September 4, 2014
SCALE: 1/16"=1'-0"



City of Chicago



O2014-8260

Office of the City Clerk

Document Tracking Sheet

| | |
|---------------------------------|---|
| Meeting Date: | 10/8/2014 |
| Sponsor(s): | Reilly (42) |
| Type: | Ordinance |
| Title: | Grant(s) of privilege in public way for Timothy O'Toole's -
light fixtures |
| Committee(s) Assignment: | Committee on Transportation and Public Way |

ORDINANCE
TIMOTHY O'TOOLE'S
Acct. No. 63399 - 1
Permit No. 1115174

Be It Ordained by the City Council of the City of Chicago:

SECTION 1. Permission and authority are hereby given and granted to TIMOTHY O'TOOLE'S, upon the terms and subject to the conditions of this ordinance to maintain and use, as now constructed, twelve (12) Light Fixture(s) projecting over the public right-of-way adjacent to its premises known as 622 N. Fairbanks Ct..

Said Light Fixture(s) at N. Fairbanks Ct measure(s):

Four (4) at two (2) feet in length, one point three three (1.33) foot in width and twenty (20) feet above grade level.

Said Light Fixture(s) at E. Ontario St measure(s):

Four (4) at two (2) feet in length, one point three three (1.33) foot in width and twenty (20) feet above grade level.

Said Light Fixture(s) at N. Fairbanks Ct measure(s):

Two (2) at one point five (1.5) foot in length, one point five (1.5) foot in width and ten (10) feet above grade level.

Said Light Fixture(s) at E. Ontario St measure(s):

Two (2) at one point five (1.5) foot in length, one point five (1.5) foot in width and ten (10) feet above grade level.

The location of said privilege shall be as shown on prints kept on file with the Department of Business Affairs and Consumer Protection and the Office of the City Clerk.

Said privilege shall be constructed in accordance with plans and specifications approved by the Department of Transportation (Division of Project Development).

This grant of privilege in the public way shall be subject to the provisions of Section 10-28-015 and all other required provisions of the Municipal Code of Chicago.

The grantee shall pay to the City of Chicago as compensation for the privilege #1115174 herein granted the sum of one hundred thirty (\$130.00) per annum in advance.


A 25% penalty will be added for payments received after due date.

The permit holder agrees to hold the City of Chicago harmless for any damage, relocation or replacement costs associated with damage, relocation or removal of private property caused by the City performing work in the public way.

Authority herein given and granted for a period of five (5) years from and after 07/30/2013.

Alderman _____

Brendan Reilly 42nd Ward

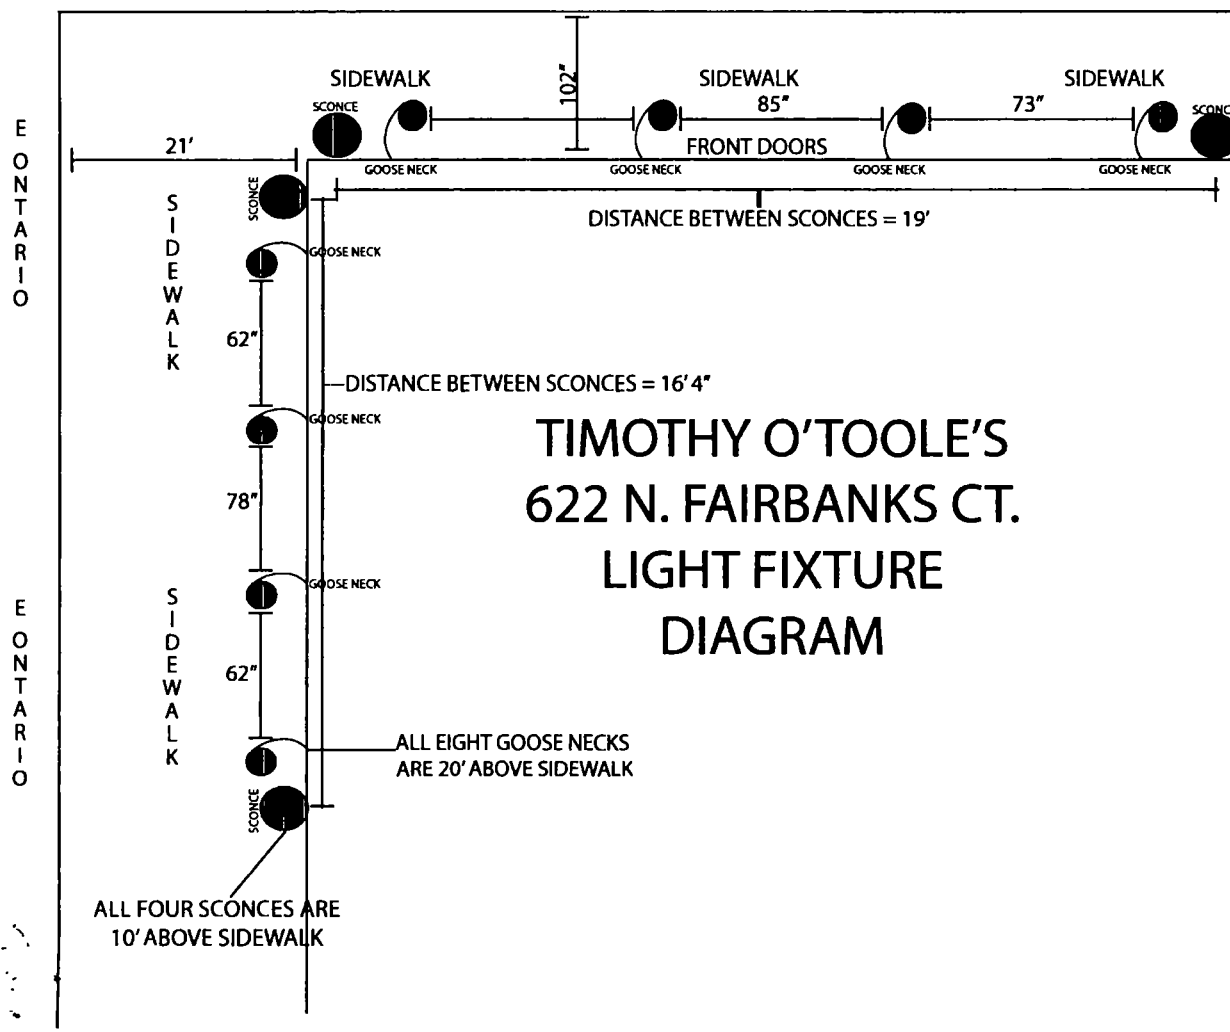



City of Chicago



O2014-8262

Office of the City Clerk

Document Tracking Sheet

| | |
|---------------------------------|--|
| Meeting Date: | 10/8/2014 |
| Sponsor(s): | Reilly (42) |
| Type: | Ordinance |
| Title: | Grant(s) of privilege in public way for Timothy O'Toole's - security cameras |
| Committee(s) Assignment: | Committee on Transportation and Public Way |

ORDINANCE
TIMOTHY O'TOOLE'S
Acct. No. 63399 - 1
Permit No. 1115173

Be It Ordained by the City Council of the City of Chicago:

SECTION 1. Permission and authority are hereby given and granted to TIMOTHY O'TOOLE'S, upon the terms and subject to the conditions of this ordinance to maintain and use, as now constructed, three (3) Security Camera(s) projecting over the public right-of-way for security purposes adjacent to its premises known as 622 N. Fairbanks Ct..

Said Security Camera(s) at FAIRBANKS/ ONTARIO measure(s):

Three (3) at two point nine five (2.95) feet in length, two point three two (2.32) feet in width and ten (10) feet above grade level.

The location of said privilege shall be as shown on prints kept on file with the Department of Business Affairs and Consumer Protection and the Office of the City Clerk.

Said privilege shall be constructed in accordance with plans and specifications approved by the Department of Planning and Development and Department of Transportation (Division of Project Development).

This grant of privilege in the public way shall be subject to the provisions of Section 10-28-015 and all other required provisions of the Municipal Code of Chicago.

The grantee shall pay to the City of Chicago as compensation for the privilege #1115173 herein granted the sum of zero (\$0.00) per annum in advance.

A 25% penalty will be added for payments received after due date.

The permit holder agrees to hold the City of Chicago harmless for any damage, relocation or replacement costs associated with damage, relocation or removal of private property caused by the City performing work in the public way.

Authority herein given and granted for a period of five (5) years from and after 10/08/2013.

Alderman _____


Brendan Reilly 42nd Ward

N. FAIRBANKS CT.

N. FAIRBANKS CT.

E
O
N
T
A
R
I
O

E
O
N
T
A
R
I
O

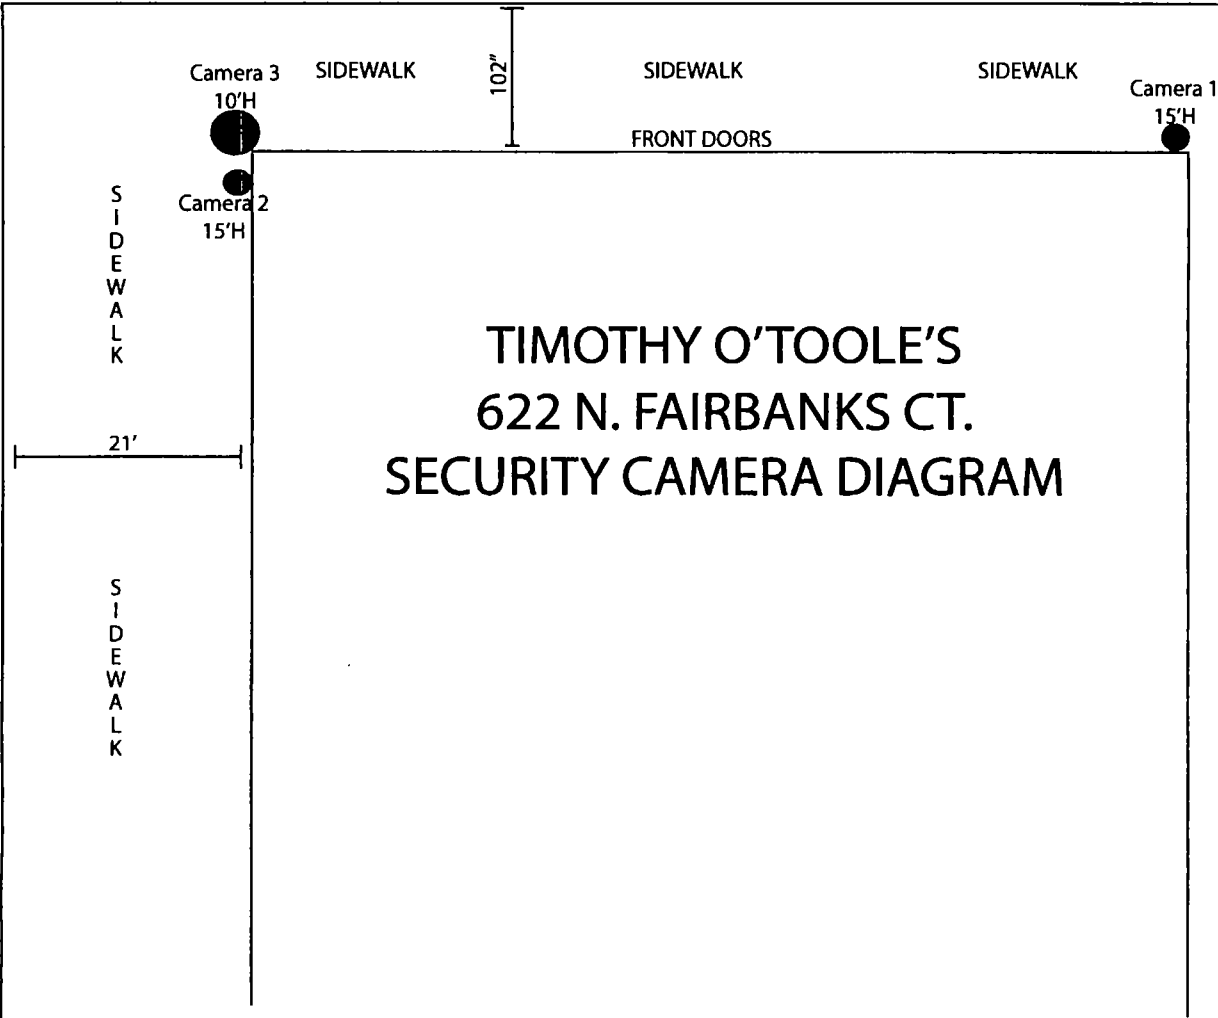



City of Chicago



O2014-8263

Office of the City Clerk

Document Tracking Sheet

| | |
|---------------------------------|--|
| Meeting Date: | 10/8/2014 |
| Sponsor(s): | Reilly (42) |
| Type: | Ordinance |
| Title: | Grant(s) of privilege in public way for TJ Maxx No. 1406 |
| Committee(s) Assignment: | Committee on Transportation and Public Way |

ORDINANCE
TJ MAXX #1406
Acct. No. 21919 - 9
Permit No. 1114132

Be It Ordained by the City Council of the City of Chicago:

SECTION 1. Permission and authority are hereby given and granted to TJ MAXX #1406, upon the terms and subject to the conditions of this ordinance to maintain and use three (3) sign(s) projecting over the public right-of-way attached to its premises known as 600 N. Michigan Ave..

Said sign structure(s) measures as follows; along N. Michigan Avenue:

One (1) at twenty-one point four two (21.42) feet in length, four point five eight (4.58) feet in height and fifty-six (56) feet above grade level.

One (1) at eight point six seven (8.67) feet in length, one point eight three (1.83) feet in height and seven point five (7.5) feet above grade level.

One (1) at twenty-one point four two (21.42) feet in length, four point five eight (4.58) feet in height and forty-two (42) feet above grade level.

The location of said privilege shall be as shown on prints kept on file with the Department of Business Affairs and Consumer Protection and the Office of the City Clerk.

Said privilege shall be constructed in accordance with plans and specifications approved by the Department of Transportation (Division of Project Development) and Zoning Department - Signs.


This grant of privilege in the public way shall be subject to the provisions of Section 10-28-015 and all other required provisions of the Municipal Code of Chicago.

The grantee shall pay to the City of Chicago as compensation for the privilege #1114132 herein granted the sum of seven hundred (\$700.00) per annum in advance.

A 25% penalty will be added for payments received after due date.

The permit holder agrees to hold the City of Chicago harmless for any damage, relocation or replacement costs associated with damage, relocation or removal of private property caused by the City performing work in the public way.

Authority herein given and granted for a period of five (5) years from and after Date of Passage.

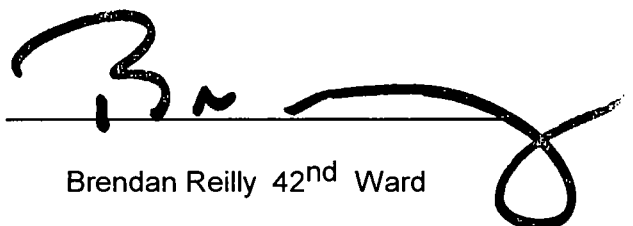Alderman 
Brendan Reilly 42nd Ward

JONES SIGN

Your Vision Accomplished

400 N. MICHIGAN DRIVE CHICAGO, IL 60611
PH 215 768 3098 FX 215 768 7588



SS# 57335-R8-2

Client TJMAXX/MARSHALLS
800 N. MICHIGAN AVENUE
CHICAGO IL 60611

Date 08.11.2014




Drawn By JD

HALO LIT CHANNEL LETTERS

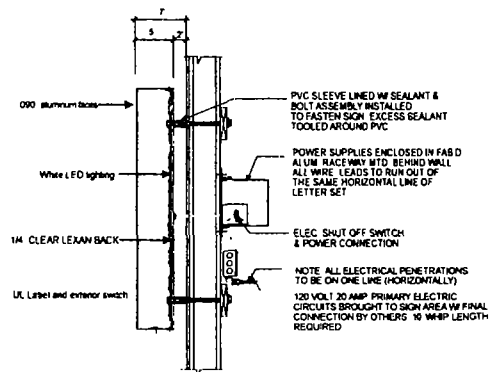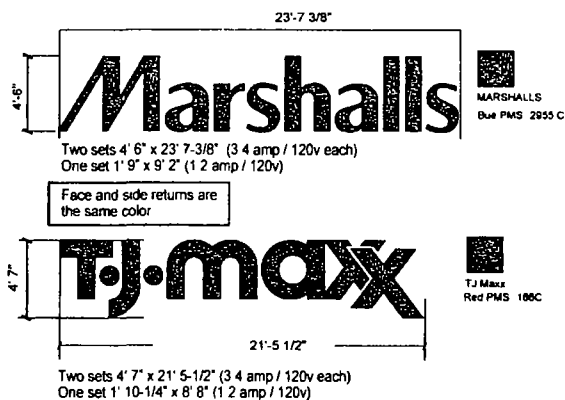

HALO LIT CHANNEL LETTER SECTION (REMOTE)

AWNINGS

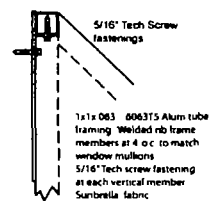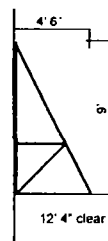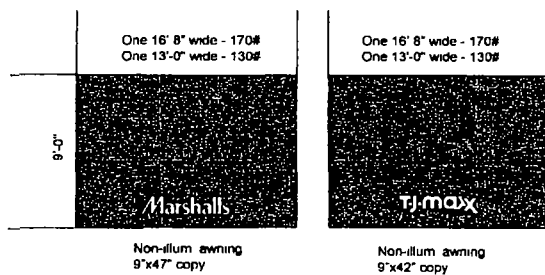

Ends are open
Aluminum frames are unpainted



City of Chicago



O2014-8265

Office of the City Clerk

Document Tracking Sheet

| | |
|---------------------------------|---|
| Meeting Date: | 10/8/2014 |
| Sponsor(s): | Reilly (42) |
| Type: | Ordinance |
| Title: | Grant(s) of privilege in public way for Virgin Hotels Chicago LLC |
| Committee(s) Assignment: | Committee on Transportation and Public Way |

ORDINANCE
VIRGIN HOTELS CHICAGO LLC
Acct. No. 386344 - 1
Permit No. 1114505

Be It Ordained by the City Council of the City of Chicago:

SECTION 1. Permission and authority are hereby given and granted to VIRGIN HOTELS CHICAGO LLC, upon the terms and subject to the conditions of this ordinance to maintain and use three (3) sign(s) projecting over the public right-of-way attached to its premises known as 203 N. Wabash Ave..

Said sign structure(s) measures as follows; along N Wabash Ave:

Two (2) at two point five (2.5) feet in length, four (4) feet in height and three (3) feet above grade level.

One (1) at eighteen point eight three (18.83) feet in length, one point eight three (1.83) feet in height and fourteen (14) feet above grade level.

The location of said privilege shall be as shown on prints kept on file with the Department of Business Affairs and Consumer Protection and the Office of the City Clerk.

Said privilege shall be constructed in accordance with plans and specifications approved by the Department of Transportation (Division of Project Development) and Zoning Department - Signs.

This grant of privilege in the public way shall be subject to the provisions of Section 10-28-015 and all other required provisions of the Municipal Code of Chicago.


The grantee shall pay to the City of Chicago as compensation for the privilege #1114505 herein granted the sum of four hundred seventy-five (\$475.00) per annum in advance.

A 25% penalty will be added for payments received after due date.

The permit holder agrees to hold the City of Chicago harmless for any damage, relocation or replacement costs associated with damage, relocation or removal of private property caused by the City performing work in the public way.

Authority herein given and granted for a period of five (5) years from and after Date of Passage.

Alderman

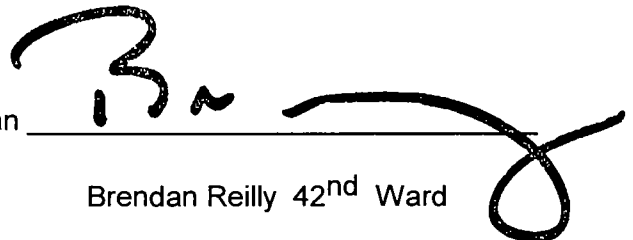A handwritten signature in black ink, appearing to read 'B. Reilly', is written over a horizontal line. The signature is stylized with a large 'B' and a long, sweeping tail that loops around.

Brendan Reilly 42nd Ward

1'-9 3/4"
(21 3/4")

VIRGIN HOTELS

18'-9 3/8" (225 3/8")

VIRGIN HOTEL
203 N Wabash
Chicago

Sign Type 1.13
Virgin Illuminated
Canopy Logo

CONSTRUCTION DETAIL

3" deep thermally illuminated channel letters with red translucent acrylic faces and red neon illumination to match. No Jowling allowed. Clear acrylic tabs to hold faces to letter body illuminated with 6000K Red MaxBrite® leds.

Sign to engineered to meet all code and structural requirements

Client to provide electrical feed to letters with letters being controlled at a central panel Transformer and flush mounted shut off switches to be UL Approved and located "discreetly" in letter(s)

GRAPHIC DETAIL

Copy
21 3/4" Neon

Colors:
Copy
PMS 186 Virgin Red

PRIOR ARCHITECTURAL
SIGNAGE SYSTEMS INC.

9530 W Sergio Drive #103 McCook, IL 60525

Phone 800-786-1143

Fax 800-786-1180

info@prior signage.com

www.prior signage.com

Scale 1/32" = 1"

Drawn By MRC
Last Modified 7/08/14

Colors on the drawings are meant to be a representation and may not match accurately to the true color of the product.

This drawing is an original drawing created by and is the property of Prior Architectural Signage Systems. It may not be copied, reproduced, or exhibited in any form without the express written consent of Prior Architectural Signage Systems.



City of Chicago



O2014-8266

Office of the City Clerk

Document Tracking Sheet

| | |
|---------------------------------|--|
| Meeting Date: | 10/8/2014 |
| Sponsor(s): | Reilly (42) |
| Type: | Ordinance |
| Title: | Grant(s) of privilege in public way for Washington Madison Wells Limited Partnership |
| Committee(s) Assignment: | Committee on Transportation and Public Way |

ORDINANCE
WASHINGTON MADISON WELLS LIMITED PARTNERSHIP
Acct. No. 353525 - 1
Permit No. 1104677

Be It Ordained by the City Council of the City of Chicago:

SECTION 1. Permission and authority are hereby given and granted to WASHINGTON MADISON WELLS LIMITED PARTNERSHIP, upon the terms and subject to the conditions of this ordinance to maintain and use one (1) sign(s) projecting over the public right-of-way attached to its premises known as 172 W. Madison St..

Said sign structure(s) measures as follows; along W. Madison:
One (1) at eight (8) feet in length, twelve point five (12.5) feet in height and nine (9) feet above grade level.

The location of said privilege shall be as shown on prints kept on file with the Department of Business Affairs and Consumer Protection and the Office of the City Clerk.

Said privilege shall be constructed in accordance with plans and specifications approved by the Department of Transportation (Division of Project Development) and Zoning Department - Signs.

This grant of privilege in the public way shall be subject to the provisions of Section 10-28-015 and all other required provisions of the Municipal Code of Chicago.


The grantee shall pay to the City of Chicago as compensation for the privilege #1104677 herein granted the sum of three hundred (\$300.00) per annum in advance.

A 25% penalty will be added for payments received after due date.

The permit holder agrees to hold the City of Chicago harmless for any damage, relocation or replacement costs associated with damage, relocation or removal of private property caused by the City performing work in the public way.


Authority herein given and granted for a period of five (5) years from and after Date of Passage.

Alderman _____

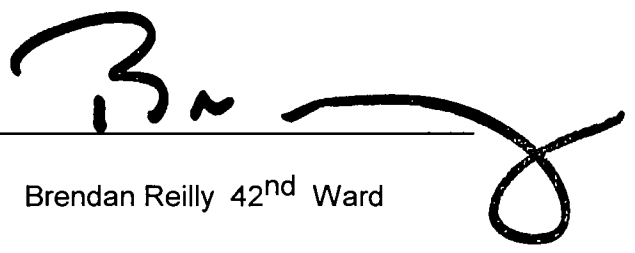
Brendan Reilly 42nd Ward



WASHINGTON / MADISON / WELLS
12' x 8' x 24" (D) D/F PROJECTING BLADE SIGN w/ LEXAN FACES
SIGN TYPE 1 / 08-03-12

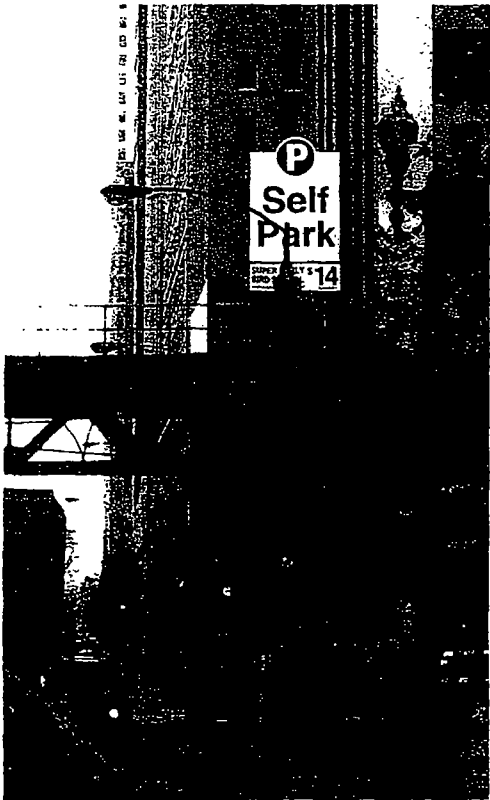

FRONT VIEW



SIDE VIEW



City of Chicago



O2014-8269

Office of the City Clerk

Document Tracking Sheet

| | |
|---------------------------------|---|
| Meeting Date: | 10/8/2014 |
| Sponsor(s): | Reilly (42) |
| Type: | Ordinance |
| Title: | Grant(s) of privilege in public way for 5 N. Wabash Condo Assn. |
| Committee(s) Assignment: | Committee on Transportation and Public Way |

ORDINANCE
5 N. WABASH CONDOMINIUM ASSOCIATION
Acct. No. 352627 - 1
Permit No. 1114888

Be It Ordained by the City Council of the City of Chicago:

SECTION 1. Permission and authority are hereby given and granted to 5 N. WABASH CONDOMINIUM ASSOCIATION, upon the terms and subject to the conditions of this ordinance to construct, install, maintain and use two (2) Planter(s) on the public right-of-way for beautification purposes adjacent to its premises known as 5 N. Wabash Ave..

Said Planter(s) at N. Wabash Avenue measure(s):

Two (2) at three point five eight (3.58) feet in length, and one point five (1.5) foot in width for a total of ten point seven four (10.74) square feet.

Grantee must allow the required clear and unobstructed space for pedestrian passage at all times per rules and regulations approved by the Department of Transportation.

The location of said privilege shall be as shown on prints kept on file with the Department of Business Affairs and Consumer Protection and the Office of the City Clerk.

Said privilege shall be constructed in accordance with plans and specifications approved by the Department of Planning and Development and Department of Transportation (Division of Project Development).

This grant of privilege in the public way shall be subject to the provisions of Section 10-28-015 and all other required provisions of the Municipal Code of Chicago.

The grantee shall pay to the City of Chicago as compensation for the privilege #1114888 herein granted the sum of zero (\$0.00) per annum in advance.

A 25% penalty will be added for payments received after due date.

The permit holder agrees to hold the City of Chicago harmless for any damage, relocation or replacement costs associated with damage, relocation or removal of private property caused by the City performing work in the public way.

Authority herein given and granted for a period of five (5) years from and after Date of Passage.

Alderman _____

Brendan Reilly 42nd Ward



PAPPAGEORGIE
HAYMES

8/7/14
P/H # 112061

There are no warranties and no intent to afford warranty for equipment with code marked on it. The entire responsibility and obligation will remain with the



City of Chicago



O2014-8270

Office of the City Clerk

Document Tracking Sheet

| | |
|---------------------------------|--|
| Meeting Date: | 10/8/2014 |
| Sponsor(s): | Reilly (42) |
| Type: | Ordinance |
| Title: | Grant(s) of privilege in public way for 701 North Michigan LLC |
| Committee(s) Assignment: | Committee on Transportation and Public Way |

ORDINANCE
701 NORTH MICHIGAN, LLC
Acct. No. 342890 - 1
Permit No. 1115184

Be It Ordained by the City Council of the City of Chicago:

SECTION 1. Permission and authority are hereby given and granted to 701 NORTH MICHIGAN, LLC, upon the terms and subject to the conditions of this ordinance to maintain and use, as now constructed, four (4) Vault(s) under the public right-of-way adjacent to its premises known as 701 N. Michigan Ave..

Said Vault(s) at N. Michigan 1st Level measure(s):

One (1) at one hundred two point five (102.5) feet in length, and nine point five (9.5) feet in width for a total of nine hundred seventy-three point seven five (973.75) square feet.

Said Vault(s) at N. Michigan 2nd Level measure(s):

One (1) at one hundred two point five (102.5) feet in length, and nine point five (9.5) feet in width for a total of nine hundred seventy-three point seven five (973.75) square feet.

Said Vault(s) at E. Huron 1st Level measure(s):

One (1) at one hundred thirty (130) feet in length, and nine point five (9.5) feet in width for a total of one thousand two hundred thirty-five (1235) square feet.

Said Vault(s) at E. Huron 2nd Level measure(s):

One (1) at one hundred thirty (130) feet in length, and nine point five (9.5) feet in width for a total of one thousand two hundred thirty-five (1235) square feet.

The location of said privilege shall be as shown on prints kept on file with the Department of Business Affairs and Consumer Protection and the Office of the City Clerk.

Said privilege shall be constructed in accordance with plans and specifications approved by the Department of Transportation (Office of Underground Coordination).

This grant of privilege in the public way shall be subject to the provisions of Section 10-28-015 and all other required provisions of the Municipal Code of Chicago.

The grantee shall pay to the City of Chicago as compensation for the privilege #1115184 herein granted the sum of nineteen thousand five hundred eighty-eight (\$19,588.00) per annum in advance.

A 25% penalty will be added for payments received after due date.

The permit holder agrees to hold the City of Chicago harmless for any damage, relocation or replacement costs associated with damage, relocation or removal of private property caused by the City performing work in the public way.

Authority herein given and granted for a period of five (5) years from and after 10/07/2014.

Alderman _____

Brendan Reilly 42nd Ward





City of Chicago



O2014-8376

Office of the City Clerk

Document Tracking Sheet

| | |
|---------------------------------|--|
| Meeting Date: | 10/8/2014 |
| Sponsor(s): | Smith (43) |
| Type: | Ordinance |
| Title: | Grant(s) of privilege in public way for Corcoran's Grill & Pub
- light fixtures |
| Committee(s) Assignment: | Committee on Transportation and Public Way |

ORDINANCE
CORCORAN'S GRILL & PUB
Acct. No. 11391 - 1
Permit No. 1115327

Be It Ordained by the City Council of the City of Chicago:

SECTION 1. Permission and authority are hereby given and granted to CORCORAN'S GRILL & PUB, upon the terms and subject to the conditions of this ordinance to maintain and use, as now constructed, four (4) Light Fixture(s) projecting over the public right-of-way adjacent to its premises known as 1615 N. Wells St..

Said Light Fixture(s) at N. Wells measure(s):

Four (4) at one point two five (1.25) foot in length, point six six (.66) feet in width and eighteen (18) feet above grade level.

The location of said privilege shall be as shown on prints kept on file with the Department of Business Affairs and Consumer Protection and the Office of the City Clerk.

Said privilege shall be constructed in accordance with plans and specifications approved by the Department of Transportation (Division of Project Development).

This grant of privilege in the public way shall be subject to the provisions of Section 10-28-015 and all other required provisions of the Municipal Code of Chicago.


The grantee shall pay to the City of Chicago as compensation for the privilege #1115327 herein granted the sum of ninety (\$90.00) per annum in advance.

A 25% penalty will be added for payments received after due date.

The permit holder agrees to hold the City of Chicago harmless for any damage, relocation or replacement costs associated with damage, relocation or removal of private property caused by the City performing work in the public way.

Authority herein given and granted for a period of five (5) years from and after 06/30/2014.


Alderman

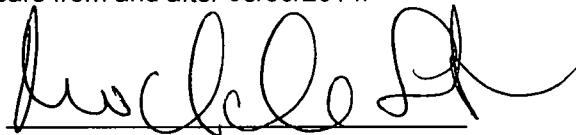A handwritten signature in black ink, appearing to read 'Michele Smith', written over a horizontal line.

Michele Smith 43rd Ward

1415 N Wells

Goose
Neck Lights
Permit Only

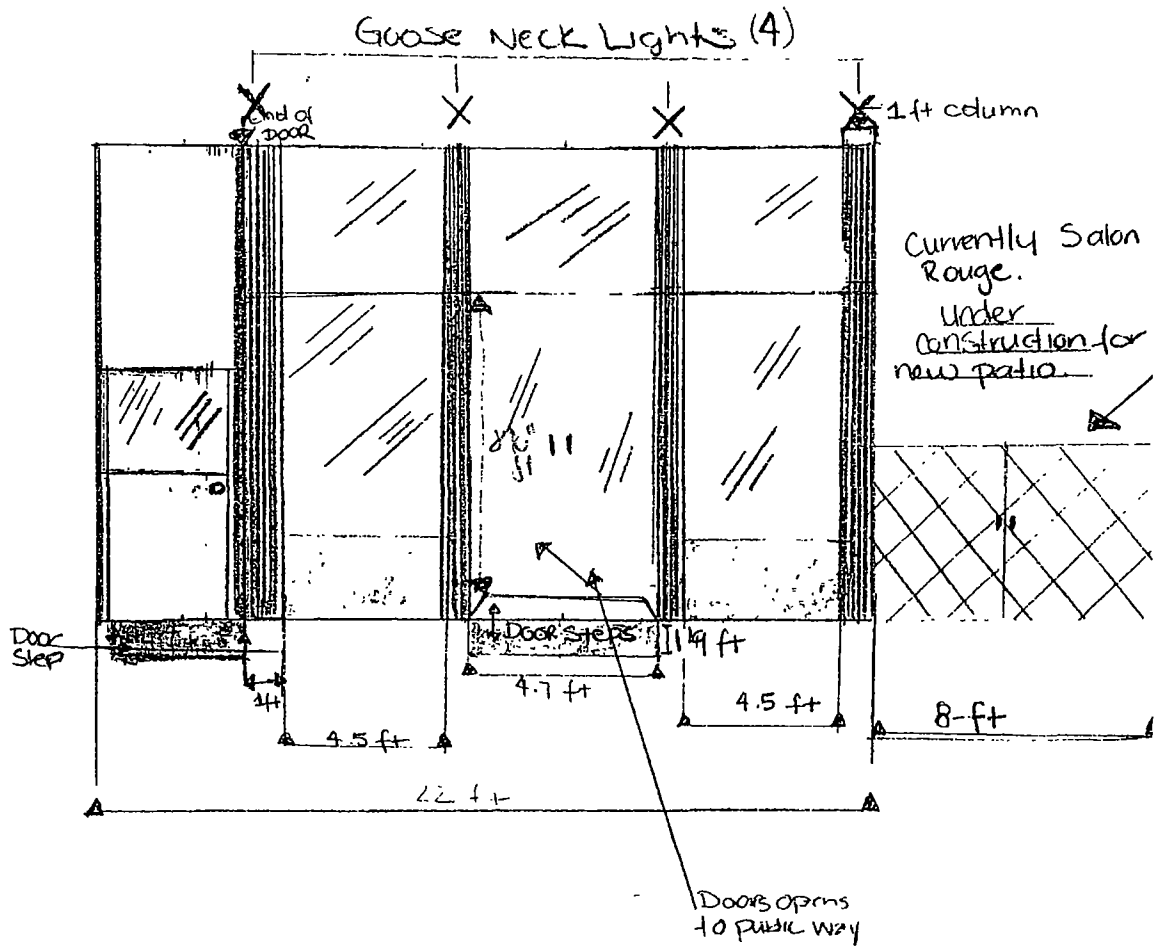



City of Chicago



O2014-8379

Office of the City Clerk

Document Tracking Sheet

| | |
|---------------------------------|---|
| Meeting Date: | 10/8/2014 |
| Sponsor(s): | Smith (43) |
| Type: | Ordinance |
| Title: | Grant(s) of privilege in public way for Corcoran's Grill & Pub
- steps |
| Committee(s) Assignment: | Committee on Transportation and Public Way |

ORDINANCE
CORCORAN'S GRILL & PUB
Acct. No. 11391 - 1
Permit No. 1115326

Be It Ordained by the City Council of the City of Chicago:

SECTION 1. Permission and authority are hereby given and granted to CORCORAN'S GRILL & PUB, upon the terms and subject to the conditions of this ordinance to maintain and use, as now constructed, two (2) Step(s) on the public right-of-way adjacent to its premises known as 1615 N. Wells St..

Said Step(s) at N. Wells measure(s):

One (1) at one point seven five (1.75) foot in length, and four point five eight (4.58) feet in width for a total of eight point zero two (8.02) square feet.

Said Step(s) at N. Wells measure(s):

One (1) at one point seven five (1.75) foot in length, and four (4) feet in width for a total of seven (7) square feet.

The location of said privilege shall be as shown on prints kept on file with the Department of Business Affairs and Consumer Protection and the Office of the City Clerk.

Said privilege shall be constructed in accordance with plans and specifications approved by the Department of Transportation (Division of Project Development).

This grant of privilege in the public way shall be subject to the provisions of Section 10-28-015 and all other required provisions of the Municipal Code of Chicago.


The grantee shall pay to the City of Chicago as compensation for the privilege #1115326 herein granted the sum of eight hundred (\$800.00) per annum in advance.

A 25% penalty will be added for payments received after due date.

The permit holder agrees to hold the City of Chicago harmless for any damage, relocation or replacement costs associated with damage, relocation or removal of private property caused by the City performing work in the public way.


Authority herein given and granted for a period of five (5) years from and after 07/29/2014.

Alderman

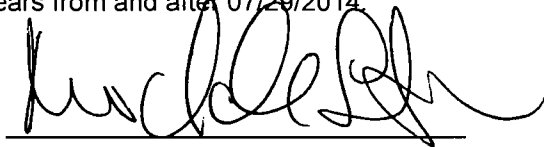A handwritten signature in black ink, appearing to read 'Michele Smith', written over a horizontal line.

Michele Smith 43rd Ward

1615 N Wells

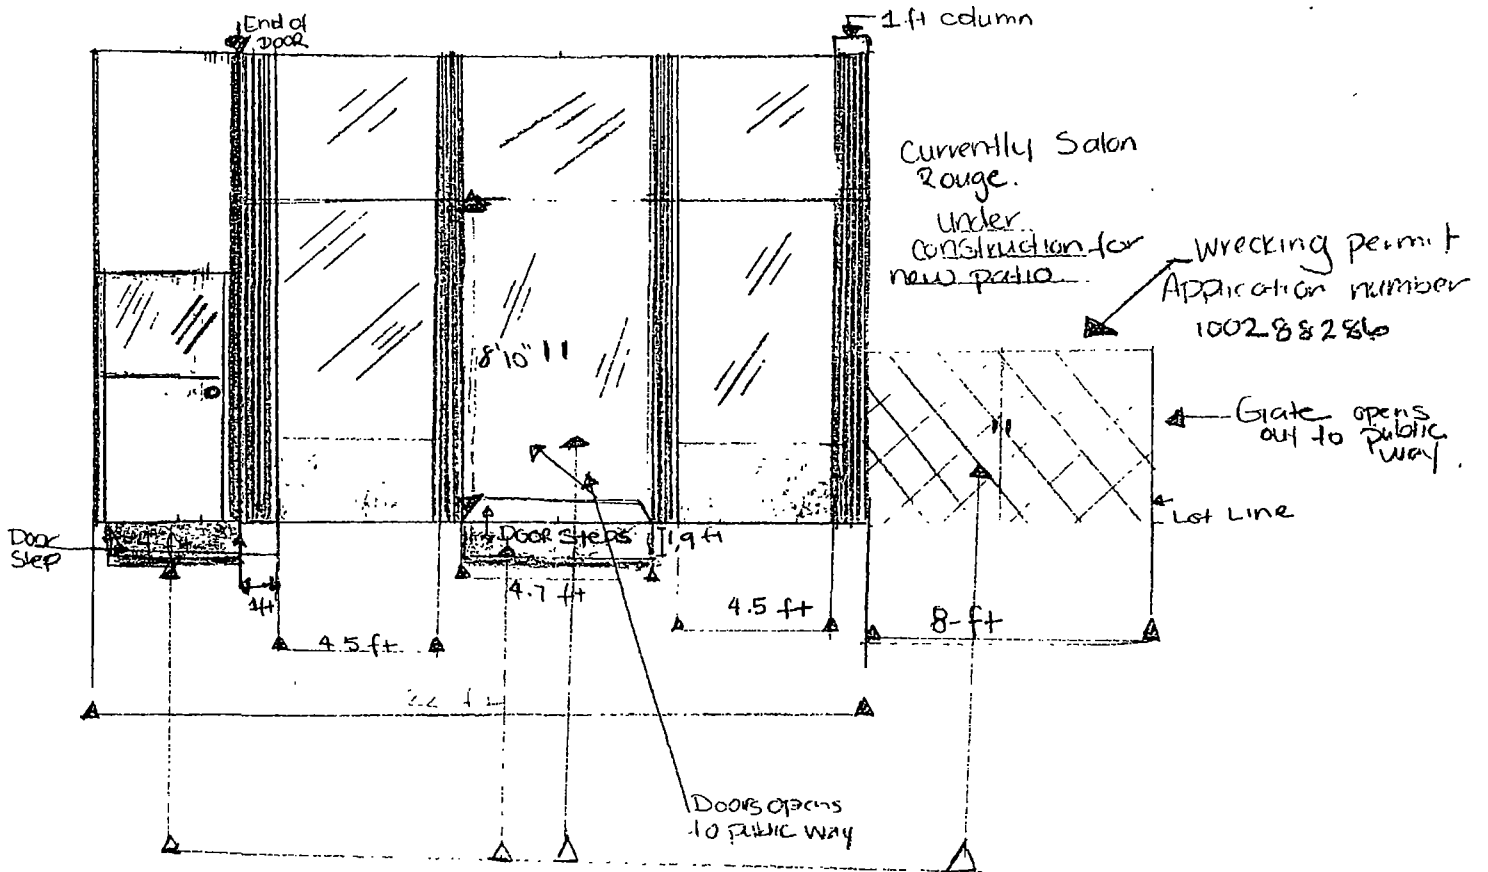

Door frame & steps



City of Chicago



O2014-8383

Office of the City Clerk

Document Tracking Sheet

| | |
|---------------------------------|---|
| Meeting Date: | 10/8/2014 |
| Sponsor(s): | Smith (43) |
| Type: | Ordinance |
| Title: | Grant(s) of privilege in public way for Daryl Gerber Stokols & Jeff Stokols |
| Committee(s) Assignment: | Committee on Transportation and Public Way |

ORDINANCE
DARYL GERBER STOKOLS & JEFF STOKOLS
Acct. No. 68578 - 1
Permit No. 1115273

Be It Ordained by the City Council of the City of Chicago:

SECTION 1. Permission and authority are hereby given and granted to DARYL GERBER STOKOLS & JEFF STOKOLS, upon the terms and subject to the conditions of this ordinance to maintain and use, as now constructed, one (1) Flood Control(s) under the public right-of-way adjacent to its premises known as 1308 N. Ritchie Ct..

Said Flood Control(s) at measure(s):

One (1) at six (6) feet in length, and six (6) feet in width for a total of thirty-six (36) square feet.

The location of said privilege shall be as shown on prints kept on file with the Department of Business Affairs and Consumer Protection and the Office of the City Clerk.

Said privilege shall be constructed in accordance with plans and specifications approved by the Department of Transportation (Office of Underground Coordination) and Department of Water Management.


This grant of privilege in the public way shall be subject to the provisions of Section 10-28-015 and all other required provisions of the Municipal Code of Chicago.


The grantee shall pay to the City of Chicago as compensation for the privilege #1115273 herein granted the sum of four hundred (\$400.00) per annum in advance.

A 25% penalty will be added for payments received after due date.

The permit holder agrees to hold the City of Chicago harmless for any damage, relocation or replacement costs associated with damage, relocation or removal of private property caused by the City performing work in the public way.

Authority herein given and granted for a period of five (5) years from and after 09/29/2014.

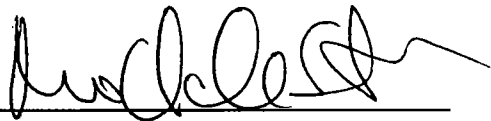Alderman 
Michele Smith 43rd Ward

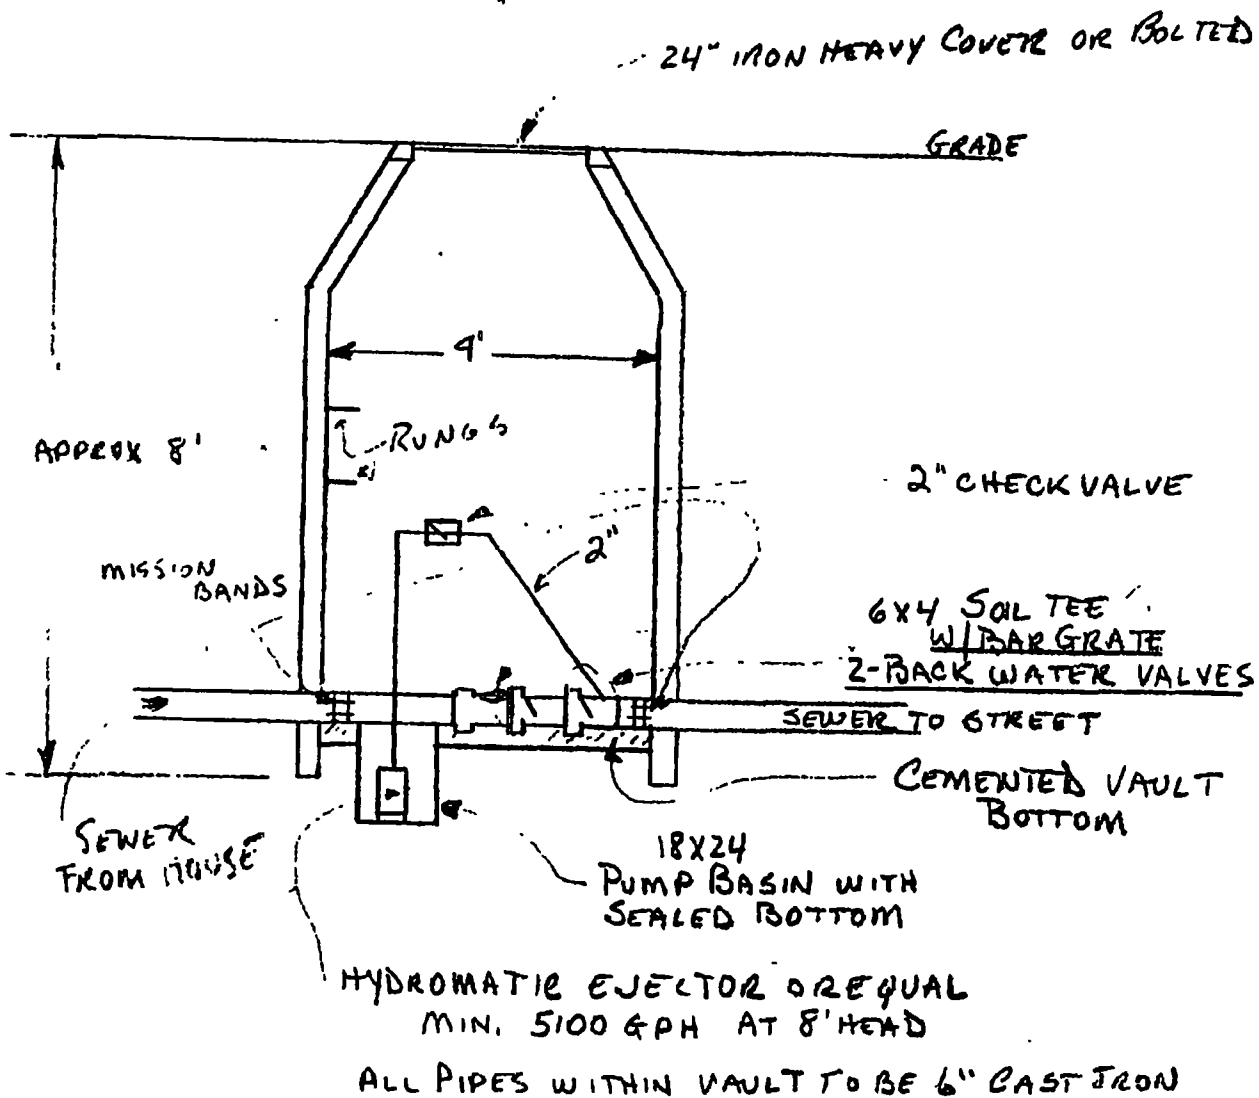



City of Chicago



O2014-8388

Office of the City Clerk

Document Tracking Sheet

| | |
|---------------------------------|--|
| Meeting Date: | 10/8/2014 |
| Sponsor(s): | Smith (43) |
| Type: | Ordinance |
| Title: | Grant(s) of privilege in public way for Grossinger City Autoplex, Inc. - Privilege No. 1115156 |
| Committee(s) Assignment: | Committee on Transportation and Public Way |

ORDINANCE
GROSSINGER CITY AUTOPLEX, INC
Acct. No. 277521 - 7
Permit No. 1115156

Be It Ordained by the City Council of the City of Chicago:

SECTION 1. Permission and authority are hereby given and granted to GROSSINGER CITY AUTOPLEX, INC, upon the terms and subject to the conditions of this ordinance to maintain and use, as now constructed, two (2) Cornice(s) projecting over the public right-of-way adjacent to its premises known as 1500 N. Dayton St..

Said Cornice(s) at N. Dayton Street measure(s):

One (1) at seventy-two point five (72.5) feet in length, and two point nine one (2.91) feet in width for a total of two hundred ten point nine eight (210.98) square feet. Existing cornice is approximately sixty-two (62) feet above grade level.

Said Cornice(s) at N. Dayton Street measure(s):

One (1) at forty point one six (40.16) feet in length, and three point one six (3.16) feet in width for a total of one hundred twenty-six point nine one (126.91) square feet. Existing cornice is approximately twenty-five (25) feet above grade level.

The location of said privilege shall be as shown on prints kept on file with the Department of Business Affairs and Consumer Protection and the Office of the City Clerk.

Said privilege shall be constructed in accordance with plans and specifications approved by the Department of Transportation (Division of Project Development).

This grant of privilege in the public way shall be subject to the provisions of Section 10-28-015 and all other required provisions of the Municipal Code of Chicago.


The grantee shall pay to the City of Chicago as compensation for the privilege #1115156 herein granted the sum of eight hundred (\$800.00) per annum in advance.

A 25% penalty will be added for payments received after due date.

The permit holder agrees to hold the City of Chicago harmless for any damage, relocation or replacement costs associated with damage, relocation or removal of private property caused by the City performing work in the public way.


Authority herein given and granted for a period of five (5) years from and after 09/09/2014.

Alderman _____

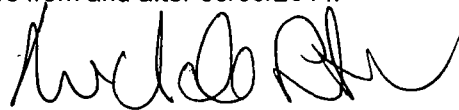

Michele Smith 43rd Ward

Page

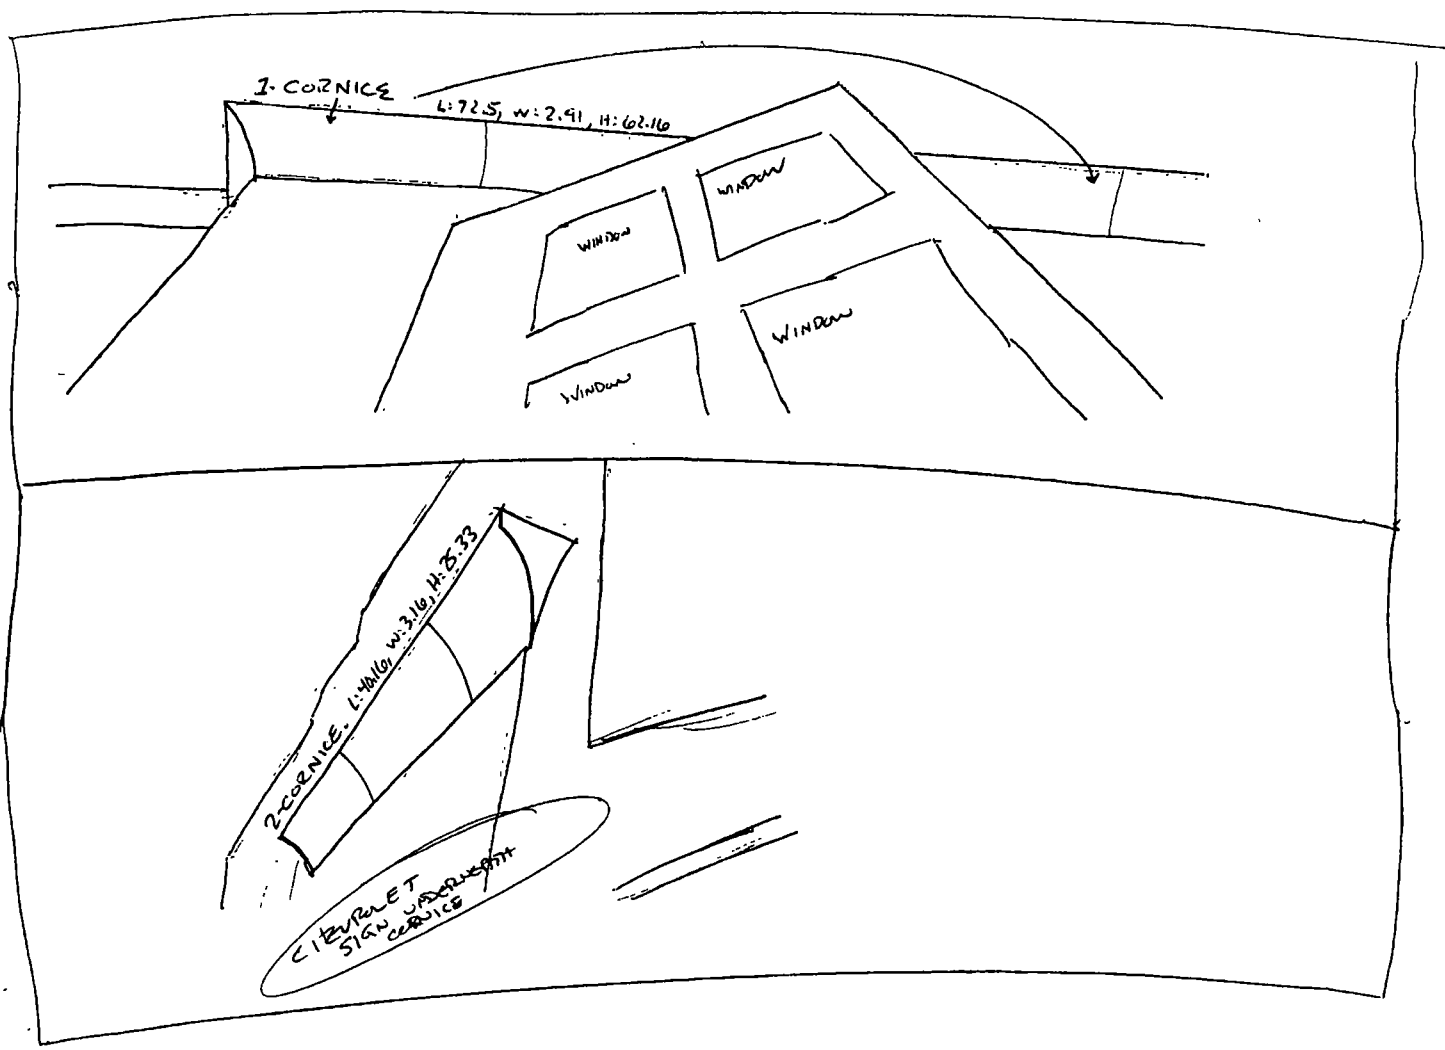



City of Chicago



O2014-8390

Office of the City Clerk

Document Tracking Sheet

| | |
|---------------------------------|--|
| Meeting Date: | 10/8/2014 |
| Sponsor(s): | Smith (43) |
| Type: | Ordinance |
| Title: | Grant(s) of privilege in public way for Grossinger City Autoplex, Inc. - Privilege No. 1115155 |
| Committee(s) Assignment: | Committee on Transportation and Public Way |

ORDINANCE
GROSSINGER CITY AUTOPLEX, INC
Acct. No. 277521 - 7
Permit No. 1115155

Be It Ordained by the City Council of the City of Chicago:

SECTION 1. Permission and authority are hereby given and granted to GROSSINGER CITY AUTOPLEX, INC, upon the terms and subject to the conditions of this ordinance to maintain and use, as now constructed, two (2) Cornice(s) projecting over the public right-of-way adjacent to its premises known as 1500 N. Dayton St..

Said Cornice(s) at N. Dayton Street measure(s):

One (1) at forty-eight (48) feet in length, and six point four one (6.41) feet in width for a total of three hundred seven point six eight (307.68) square feet. Existing cornice is approximately eighty (80) feet above grade level.

Said Cornice(s) at N. Dayton Street measure(s):

One (1) at fifty-four point five eight (54.58) feet in length, and six point five (6.5) feet in width for a total of three hundred fifty-four point seven seven (354.77) square feet. Existing cornice is approximately eighty (80) feet above grade level.

The location of said privilege shall be as shown on prints kept on file with the Department of Business Affairs and Consumer Protection and the Office of the City Clerk.

Said privilege shall be constructed in accordance with plans and specifications approved by the Department of Transportation (Division of Project Development).

This grant of privilege in the public way shall be subject to the provisions of Section 10-28-015 and all other required provisions of the Municipal Code of Chicago.

The grantee shall pay to the City of Chicago as compensation for the privilege #1115155 herein granted the sum of eight hundred (\$800.00) per annum in advance.

A 25% penalty will be added for payments received after due date.


The permit holder agrees to hold the City of Chicago harmless for any damage, relocation or replacement costs associated with damage, relocation or removal of private property caused by the City performing work in the public way.

Authority herein given and granted for a period of five (5) years from and after 09/09/2014.

Alderman



Michele Smith 43rd Ward

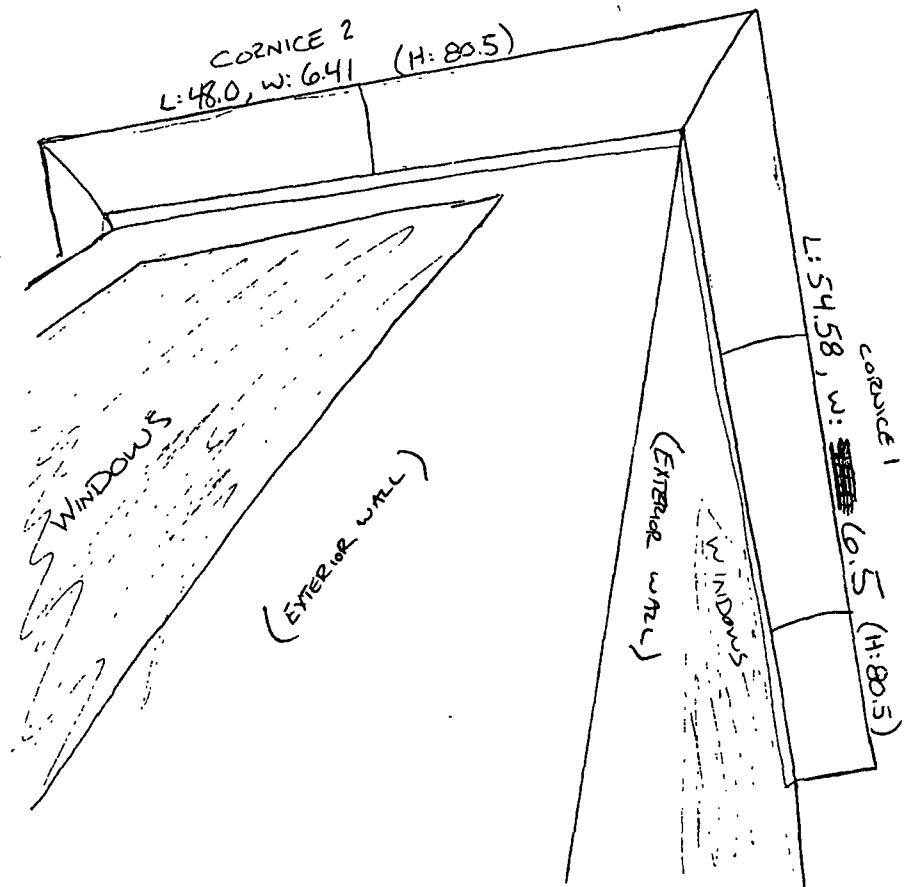



City of Chicago



O2014-8434

Office of the City Clerk

Document Tracking Sheet

| | |
|---------------------------------|--|
| Meeting Date: | 10/8/2014 |
| Sponsor(s): | Smith (43) |
| Type: | Ordinance |
| Title: | Grant(s) of privilege in public way for Lincoln Elementary School - fences |
| Committee(s) Assignment: | Committee on Transportation and Public Way |

ORDINANCE
LINCOLN ELEMENTARY SCHOOL
Acct. No. 302602 - 35
Permit No. 1114954

Be It Ordained by the City Council of the City of Chicago:

SECTION 1. Permission and authority are hereby given and granted to LINCOLN ELEMENTARY SCHOOL, upon the terms and subject to the conditions of this ordinance to maintain and use, as now constructed, two (2) Fence(s) on the public right-of-way adjacent to its premises known as 615 W. Kemper Pl..

Said Fence(s) at W. Kemper Place measure(s):

One (1) at one hundred eleven point six seven (111.67) feet in length, and one (1) foot in width for a total of one hundred eleven point six seven (111.67) square feet. Said fence shall be approximately five (5) feet in height.

One (1) at eleven point one seven (11.17) feet in length, and one (1) foot in width for a total of eleven point one seven (11.17) square feet. Said fence is approximately five (5) feet in height.

The location of said privilege shall be as shown on prints kept on file with the Department of Business Affairs and Consumer Protection and the Office of the City Clerk.

Said privilege shall be constructed in accordance with plans and specifications approved by the Department of Transportation (Division of Project Development).

This grant of privilege in the public way shall be subject to the provisions of Section 10-28-015 and all other required provisions of the Municipal Code of Chicago.


The grantee shall pay to the City of Chicago as compensation for the privilege #1114954 herein granted the sum of eight hundred (\$800.00) per annum in advance.

A 25% penalty will be added for payments received after due date.


The permit holder agrees to hold the City of Chicago harmless for any damage, relocation or replacement costs associated with damage, relocation or removal of private property caused by the City performing work in the public way.

Authority herein given and granted for a period of five (5) years from and after Date of Passage.

Alderman

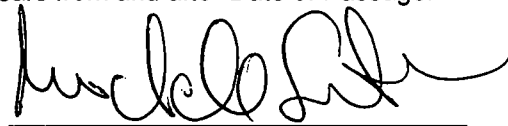

Michele Smith 43rd Ward

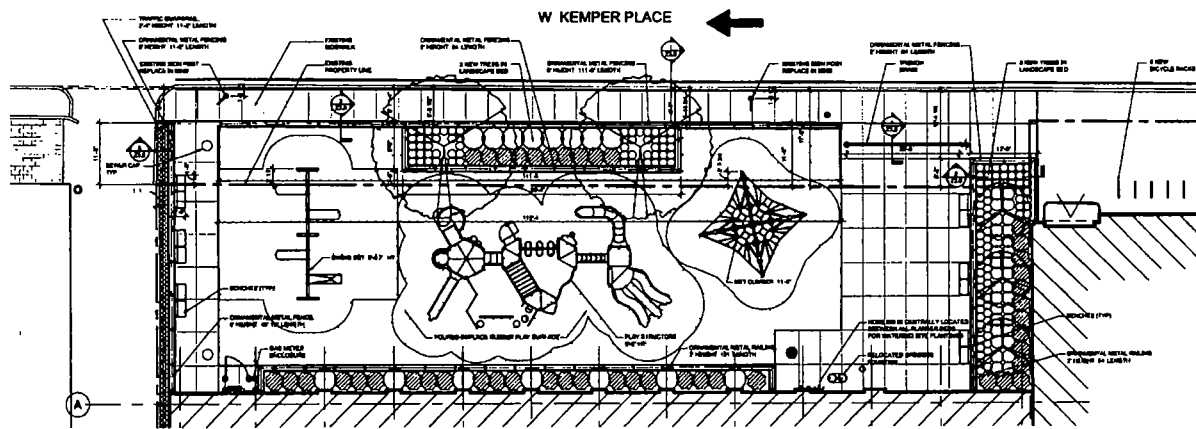

ENLARGED BUILDING PLAN
WHEN PRINTED ON 11"x17" SHEET





City of Chicago



O2014-8435

Office of the City Clerk

Document Tracking Sheet

| | |
|---------------------------------|--|
| Meeting Date: | 10/8/2014 |
| Sponsor(s): | Smith (43) |
| Type: | Ordinance |
| Title: | Grant(s) of privilege in public way for Lincoln Elementary
School - occupation of space |
| Committee(s) Assignment: | Committee on Transportation and Public Way |

ORDINANCE
LINCOLN ELEMENTARY SCHOOL
Acct. No. 302602 - 35
Permit No. 1114957

Be It Ordained by the City Council of the City of Chicago:

SECTION 1. Permission and authority are hereby given and granted to LINCOLN ELEMENTARY SCHOOL, upon the terms and subject to the conditions of this ordinance to construct, install, maintain and use a portion of the public right-of-way for Occupation of Space (Playground) adjacent to its premises known as 615 W. Kemper Pl..

Said Occupation of Space (Playground) at W. Kemper Place measure(s):

One (1) at one hundred twelve point three three (112.33) feet in length, and eleven point five (11.5) feet in width for a total of one thousand two hundred ninety-one point eight (1291.8) square feet. Said occupation of space (Playground) shall consist of a portion of the public right-of-way for Lincoln Elementary School..

The location of said privilege shall be as shown on prints kept on file with the Department of Business Affairs and Consumer Protection and the Office of the City Clerk.

Said privilege shall be constructed in accordance with plans and specifications approved by the Department of Planning and Development, Department of Transportation (Division of Project Development), and Department of Transportation (Office of Underground Coordination).

This grant of privilege in the public way shall be subject to the provisions of Section 10-28-015 and all other required provisions of the Municipal Code of Chicago.

The grantee shall pay to the City of Chicago as compensation for the privilege #1114957 herein granted the sum of nine thousand eight hundred thirty-nine (\$9,839.00) per annum in advance.

A 25% penalty will be added for payments received after due date.


The permit holder agrees to hold the City of Chicago harmless for any damage, relocation or replacement costs associated with damage, relocation or removal of private property caused by the City performing work in the public way.

Authority herein given and granted for a period of five (5) years from and after Date of Passage.

Alderman

A handwritten signature in black ink, appearing to read 'Michele Smith', written over a horizontal line.

Michele Smith 43rd Ward

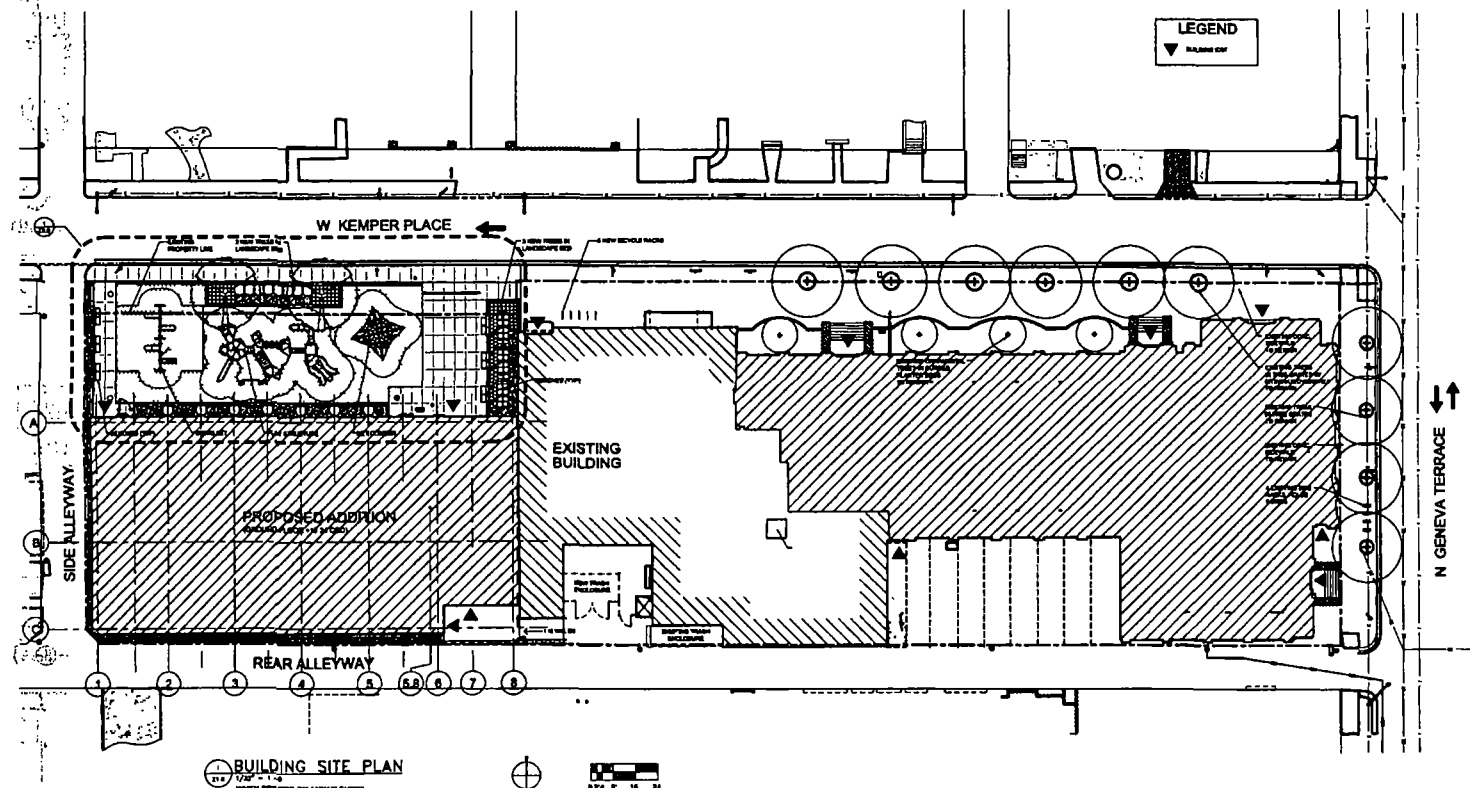

LINCOLN ELEMENTARY SCHOOL 6615 W KEMPER PLACE PUBLIC BUILDING COMMISSION OF CHICAGO AUGUST 6, 2004

MULLER+MULLER
ARCHITECTS



City of Chicago



O2014-8441

Office of the City Clerk

Document Tracking Sheet

| | |
|---------------------------------|--|
| Meeting Date: | 10/8/2014 |
| Sponsor(s): | Smith (43) |
| Type: | Ordinance |
| Title: | Grant(s) of privilege in public way for Lincoln Elementary School - park bench |
| Committee(s) Assignment: | Committee on Transportation and Public Way |

ORDINANCE
LINCOLN ELEMENTARY SCHOOL
Acct. No. 302602 - 35
Permit No. 1114950

Be It Ordained by the City Council of the City of Chicago:

SECTION 1. Permission and authority are hereby given and granted to LINCOLN ELEMENTARY SCHOOL, upon the terms and subject to the conditions of this ordinance to construct, install, maintain and use one (1) Park bench(s) on the public right-of-way adjacent to its premises known as 615 W. Kemper Pl..

Said Park bench(s) at W. Kemper Place measure(s):

One (1) at one point seven five (1.75) foot in length, and two (2) feet in width for a total of three point five (3.5) square feet.

The location of said privilege shall be as shown on prints kept on file with the Department of Business Affairs and Consumer Protection and the Office of the City Clerk.

Said privilege shall be constructed in accordance with plans and specifications approved by the Department of Transportation (Division of Project Development).

This grant of privilege in the public way shall be subject to the provisions of Section 10-28-015 and all other required provisions of the Municipal Code of Chicago.


The grantee shall pay to the City of Chicago as compensation for the privilege #1114950 herein granted the sum of seventy-five (\$75.00) per annum in advance.

A 25% penalty will be added for payments received after due date.


The permit holder agrees to hold the City of Chicago harmless for any damage, relocation or replacement costs associated with damage, relocation or removal of private property caused by the City performing work in the public way.

Authority herein given and granted for a period of five (5) years from and after Date of Passage.

Alderman

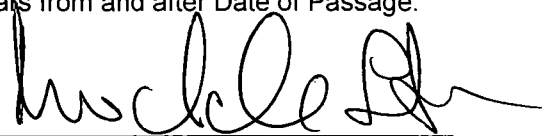A handwritten signature in black ink, appearing to read 'Michele Smith', written over a horizontal line.

Michele Smith 43rd Ward

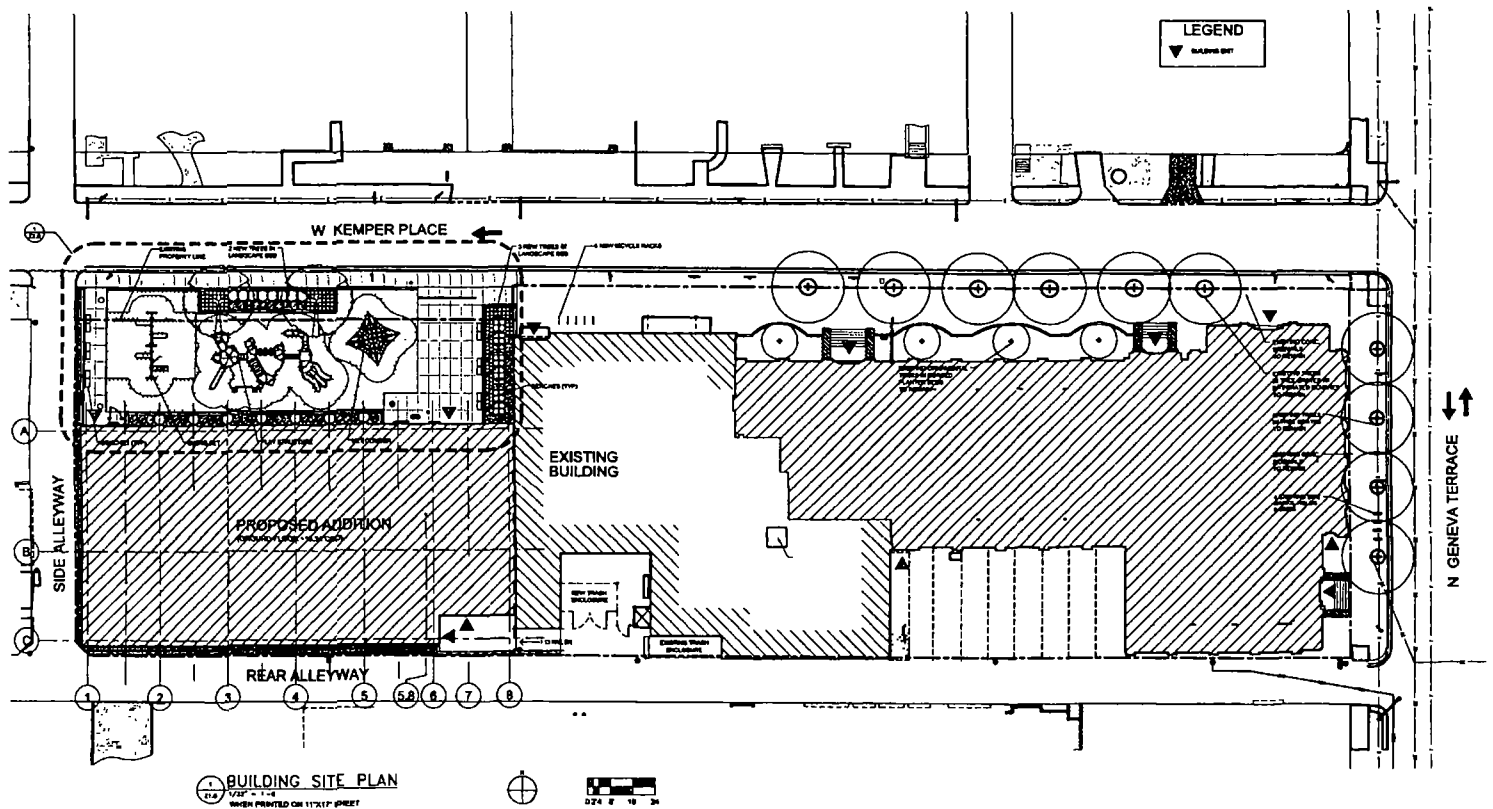

LINCOLN ELEMENTARY SCHOOL • 619 W. KEMPER PLACE • PUBLIC BUILDING COMMISSION OF CHICAGO

AUGUST 6, 2014

MULLER+MULLER
ARCHITECTURE PLANNING INTERIORS



City of Chicago



O2014-8443

Office of the City Clerk

Document Tracking Sheet

| | |
|---------------------------------|--|
| Meeting Date: | 10/8/2014 |
| Sponsor(s): | Smith (43) |
| Type: | Ordinance |
| Title: | Grant(s) of privilege in public way for Lisa Whatley |
| Committee(s) Assignment: | Committee on Transportation and Public Way |

ORDINANCE
LISA WHATLEY
Acct. No. 346742 - 1
Permit No. 1115045

Be It Ordained by the City Council of the City of Chicago:

SECTION 1. Permission and authority are hereby given and granted to LISA WHATLEY, upon the terms and subject to the conditions of this ordinance to maintain and use, as now constructed, one (1) Planter(s) on the public right-of-way for beautification purposes adjacent to its premises known as 2049 N. Bissell St..

Said Planter(s) at N. Bissell measure(s):

One (1) at twelve (12) feet in length, and five (5) feet in width for a total of sixty (60) square feet.

Grantee must allow the required clear and unobstructed space for pedestrian passage at all times per rules and regulations approved by the Department of Transportation.

The location of said privilege shall be as shown on prints kept on file with the Department of Business Affairs and Consumer Protection and the Office of the City Clerk.

Said privilege shall be constructed in accordance with plans and specifications approved by the Department of Planning and Development and Department of Transportation (Division of Project Development).

This grant of privilege in the public way shall be subject to the provisions of Section 10-28-015 and all other required provisions of the Municipal Code of Chicago.


The grantee shall pay to the City of Chicago as compensation for the privilege #1115045 herein granted the sum of zero (\$.00) per annum in advance.

A 25% penalty will be added for payments received after due date.

The permit holder agrees to hold the City of Chicago harmless for any damage, relocation or replacement costs associated with damage, relocation or removal of private property caused by the City performing work in the public way.


Authority herein given and granted for a period of five (5) years from and after 10/07/2014.

Alderman

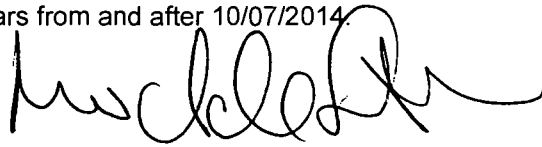A handwritten signature in black ink, appearing to read 'Michele Smith', written over a horizontal line.

Michele Smith 43rd Ward

Armitage

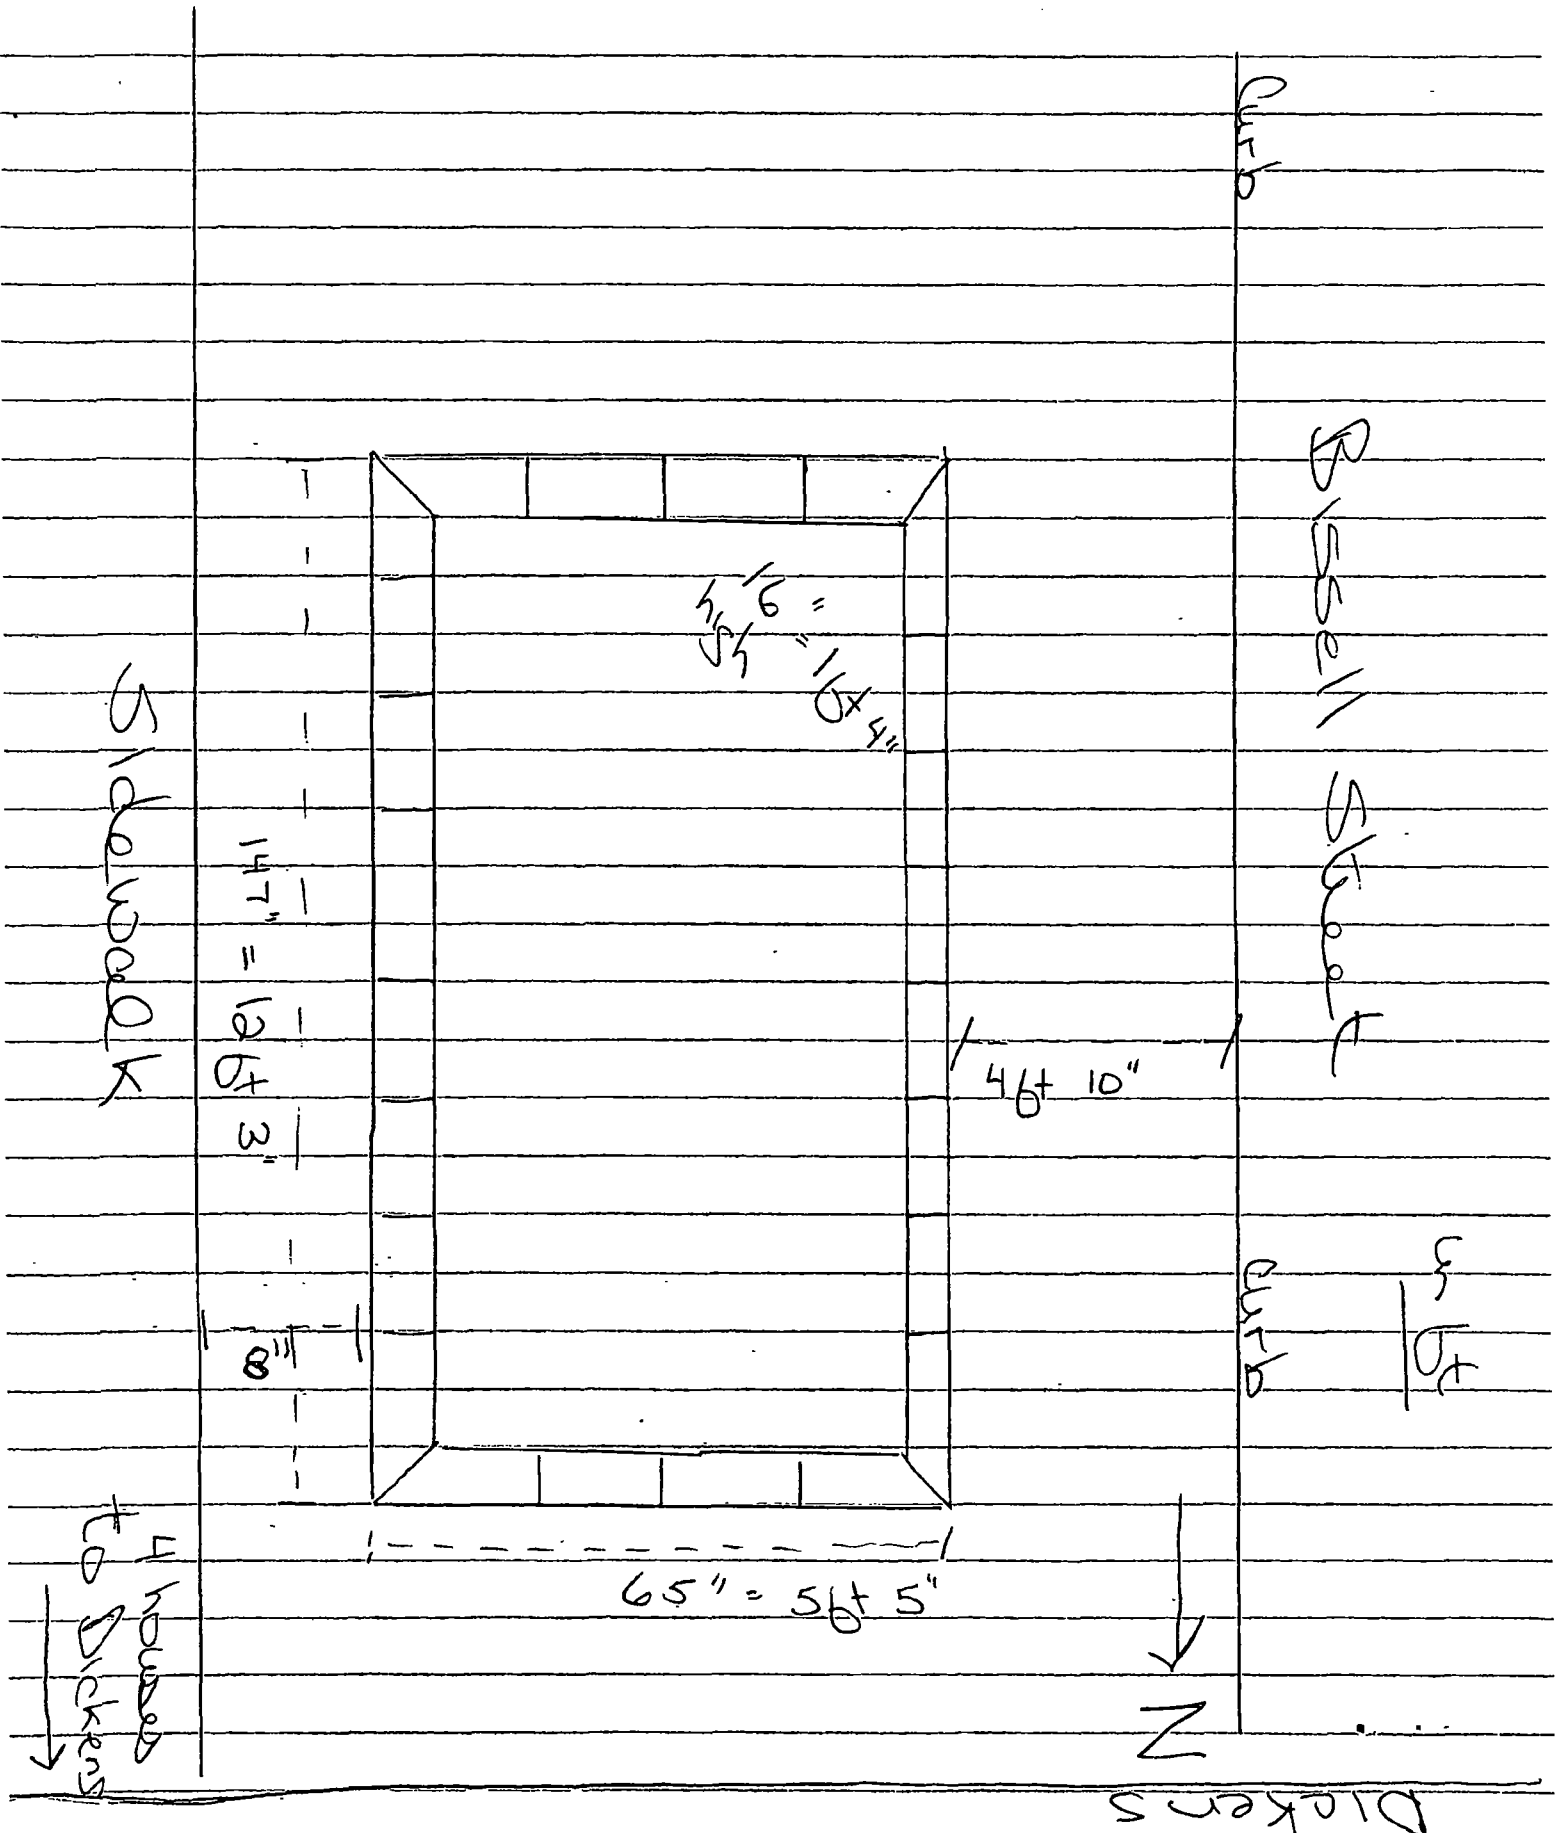



City of Chicago



O2014-8450

Office of the City Clerk

Document Tracking Sheet

| | |
|---------------------------------|--|
| Meeting Date: | 10/8/2014 |
| Sponsor(s): | Smith (43) |
| Type: | Ordinance |
| Title: | Grant(s) of privilege in public way for Snarf's Sandwiches |
| Committee(s) Assignment: | Committee on Transportation and Public Way |

ORDINANCE
SNARF'S SANDWICHES
Acct. No. 390127 - 1
Permit No. 1112886

Be It Ordained by the City Council of the City of Chicago:

SECTION 1. Permission and authority are hereby given and granted to SNARF'S SANDWICHES, upon the terms and subject to the conditions of this ordinance to maintain and use one (1) sign(s) projecting over the public right-of-way attached to its premises known as 2201 N. Lincoln Ave..

Said sign structure(s) measures as follows; along N. Lincoln Avenue:

One (1) at three point five (3.5) feet in length, two point three three (2.33) feet in height and sixteen (16) feet above grade level.

The location of said privilege shall be as shown on prints kept on file with the Department of Business Affairs and Consumer Protection and the Office of the City Clerk.

Said privilege shall be constructed in accordance with plans and specifications approved by the Department of Transportation (Division of Project Development) and Zoning Department - Signs.


This grant of privilege in the public way shall be subject to the provisions of Section 10-28-015 and all other required provisions of the Municipal Code of Chicago.

The grantee shall pay to the City of Chicago as compensation for the privilege #1112886 herein granted the sum of one hundred (\$100.00) per annum in advance.


A 25% penalty will be added for payments received after due date.

The permit holder agrees to hold the City of Chicago harmless for any damage, relocation or replacement costs associated with damage, relocation or removal of private property caused by the City performing work in the public way.

Authority herein given and granted for a period of five (5) years from and after Date of Passage.

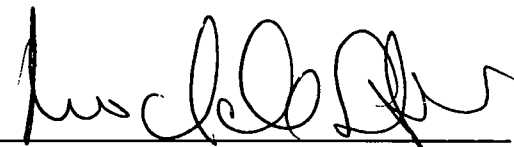Alderman 

Michele Smith 43rd Ward

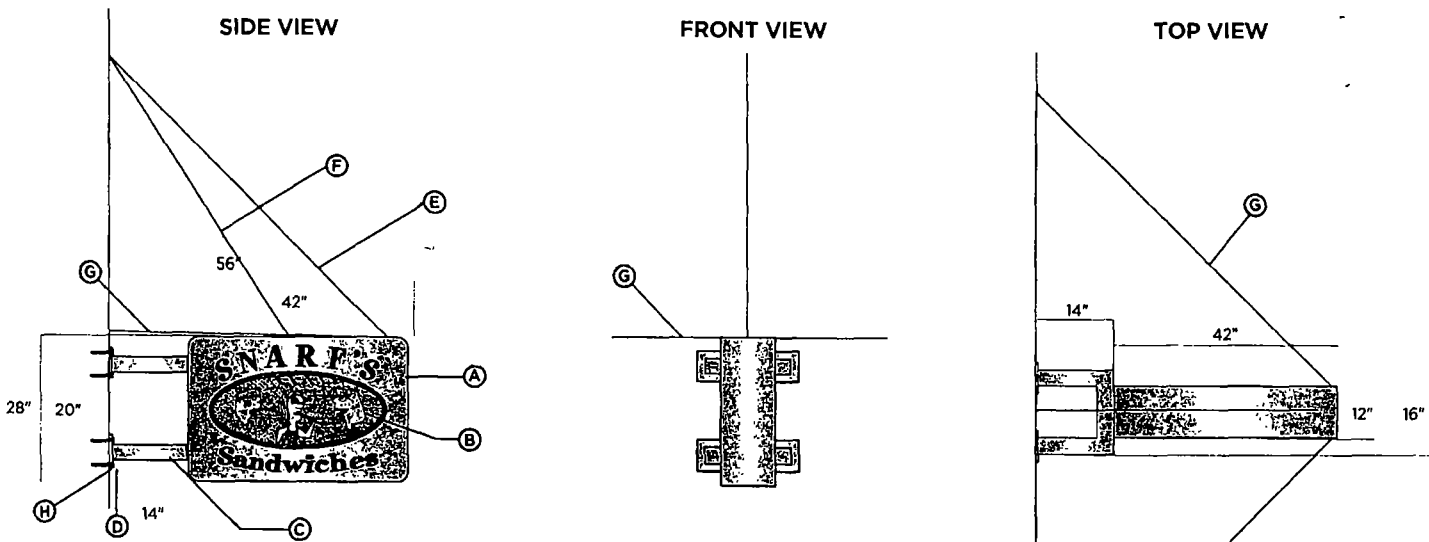

HANGING BLADE SIGN

- A- DOUBLE SIDED 28" X 42" X 10" DEEP CABINET PAINTED MAP BRUSHED ALUMINUM ALUMINUM FACE WITH 5" PUSH THRU LETTERES/LOGO. INTERNALLY ILLUMINATED WITH WHITE LED'S WELDED TO MOUNTING BRACKETS
- B- .5" CLEAR ACRYLIC LETTERS AND LOGO WITH OPAQUE VINYL(COBALT FOR LETTERS) AND DIGITAL TRANSLUCENT VINYL(LOGO) OVERLAYS LETTERS TO HAVE IN LINE FOR BLUE VINYL
- C- 3" X 3" ALUMINUM SQUARE TUBING PAINTED WITH MAP BRUSHED ALUMINUM.
- D- 6" X 6" X .5" PLATES FOR MOUNTING TO BUILDING
- E- 79" CHAIN FOR SUPPORT ATTACHED TO BUILDING
- F- 61.7" CHAIN FOR SUPPORT ATTACHED TO BUILDING
- G- 77.69" CHAIN FOR SUPPORT ATTACHED TO BUILDING
- H- 1/2" (dia.) HILTI adhesive bolts, grade #8, stainless steel, as required

H.M. WITT & Co.
Signs
TIME SAVING SINCE 1964

3313 West Newport Ave. Chicago, IL 60618
office | 773.250.5000 fax | 773.250.5100
toll free | 1.888.427.0703 web | www.hm-witt.com

| | | |
|--|-----------|---------------------------|
| APPROVED AS IS ☐ | REVISIONS | CLIENT SNARF'S SANDWICHES |
| APPROVED W/CHANGES ☐ | | DATE 06.14.14 |
| REVISE AND RESUBMIT ☐ | | JOB # SNF14001_BLADE SIGN |
| APPROVAL | | DRAWN BY hp/bf |
| DATE | | SCALE NTS |
| THIS IS AN ORIGINAL DRAWING BY H.M. WITT & CO. SIGNS AND IS NOT TO BE REPRODUCED WITHOUT PERMISSION OF H.M. WITT & CO. SIGNS | | |



City of Chicago



O2014-8459

Office of the City Clerk

Document Tracking Sheet

| | |
|---------------------------------|--|
| Meeting Date: | 10/8/2014 |
| Sponsor(s): | Smith (43) |
| Type: | Ordinance |
| Title: | Grant(s) of privilege in public way for Sunrise of Lincoln Park
- banners |
| Committee(s) Assignment: | Committee on Transportation and Public Way |

ORDINANCE
SUNRISE OF LINCOLN PARK
Acct. No. 292884 - 1
Permit No. 1115063

Be It Ordained by the City Council of the City of Chicago:

SECTION 1. Permission and authority are hereby given and granted to SUNRISE OF LINCOLN PARK, upon the terms and subject to the conditions of this ordinance to maintain and use, as now constructed, three (3) Banner(s) projecting over the public right-of-way adjacent to its premises known as 2710 N. Clark St..

Said Banner(s) at N. CLARK ST. measure(s):

Three (3) at six point six seven (6.67) feet in length, and two point six seven (2.67) feet in width for a total of fifty-three point four three (53.43) square feet.

The location of said privilege shall be as shown on prints kept on file with the Department of Business Affairs and Consumer Protection and the Office of the City Clerk.

Said privilege shall be constructed in accordance with plans and specifications approved by the Zoning Department - Signs.

This grant of privilege in the public way shall be subject to the provisions of Section 10-28-015 and all other required provisions of the Municipal Code of Chicago.


The grantee shall pay to the City of Chicago as compensation for the privilege #1115063 herein granted the sum of one hundred seventy-five (\$175.00) per annum in advance.

A 25% penalty will be added for payments received after due date.


The permit holder agrees to hold the City of Chicago harmless for any damage, relocation or replacement costs associated with damage, relocation or removal of private property caused by the City performing work in the public way.

Authority herein given and granted for a period of five (5) years from and after 05/13/2014.

Alderman

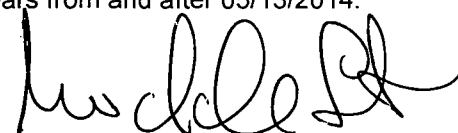A handwritten signature in black ink, appearing to read 'Michele Smith', written over a horizontal line.

Michele Smith 43rd Ward

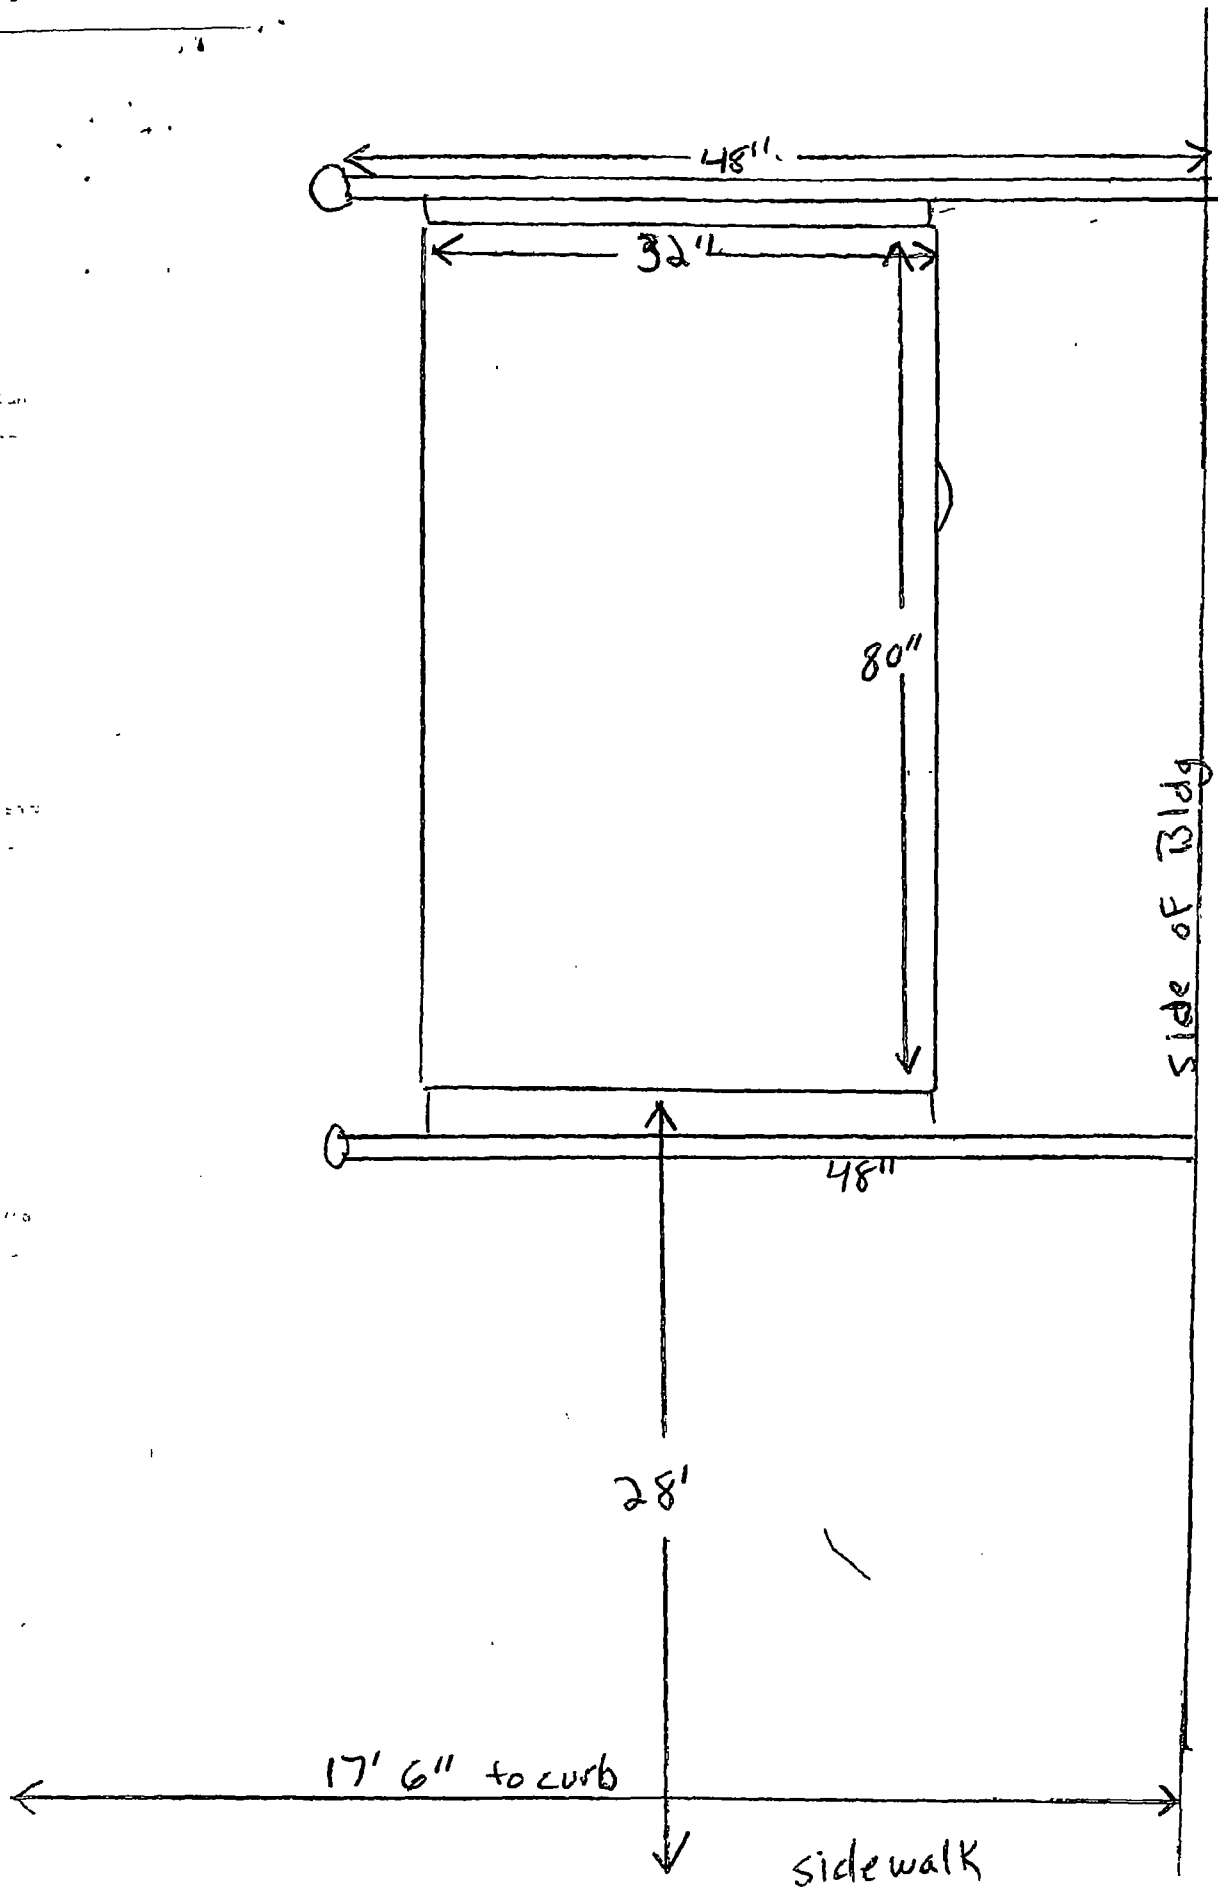



City of Chicago



O2014-8462

Office of the City Clerk

Document Tracking Sheet

| | |
|---------------------------------|--|
| Meeting Date: | 10/8/2014 |
| Sponsor(s): | Smith (43) |
| Type: | Ordinance |
| Title: | Grant(s) of privilege in public way for Sunrise of Lincoln Park
- flagpoles |
| Committee(s) Assignment: | Committee on Transportation and Public Way |

ORDINANCE
SUNRISE OF LINCOLN PARK
Acct. No. 292884 - 1
Permit No. 1115283

Be It Ordained by the City Council of the City of Chicago:

SECTION 1. Permission and authority are hereby given and granted to SUNRISE OF LINCOLN PARK, upon the terms and subject to the conditions of this ordinance to maintain and use, as now constructed, three (3) Flag Pole(s) projecting over the public right-of-way adjacent to its premises known as 2710 N. Clark St..

Said Flag Pole(s) at N. CLARK ST. measure(s):

Three (3) at ten (10) feet in length, and point one seven (.17) feet in width for a total of five point one (5.1) square feet.

The location of said privilege shall be as shown on prints kept on file with the Department of Business Affairs and Consumer Protection and the Office of the City Clerk.

Said privilege shall be constructed in accordance with plans and specifications approved by the Department of Transportation (Division of Project Development).

This grant of privilege in the public way shall be subject to the provisions of Section 10-28-015 and all other required provisions of the Municipal Code of Chicago.


The grantee shall pay to the City of Chicago as compensation for the privilege #1115283 herein granted the sum of two hundred twenty-five (\$225.00) per annum in advance.

A 25% penalty will be added for payments received after due date.


The permit holder agrees to hold the City of Chicago harmless for any damage, relocation or replacement costs associated with damage, relocation or removal of private property caused by the City performing work in the public way.

Authority herein given and granted for a period of five (5) years from and after 06/03/2014.

Alderman

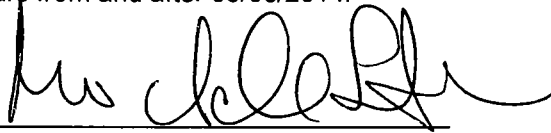A handwritten signature in black ink, appearing to read 'Michele Smith', written over a horizontal line.

Michele Smith 43rd Ward

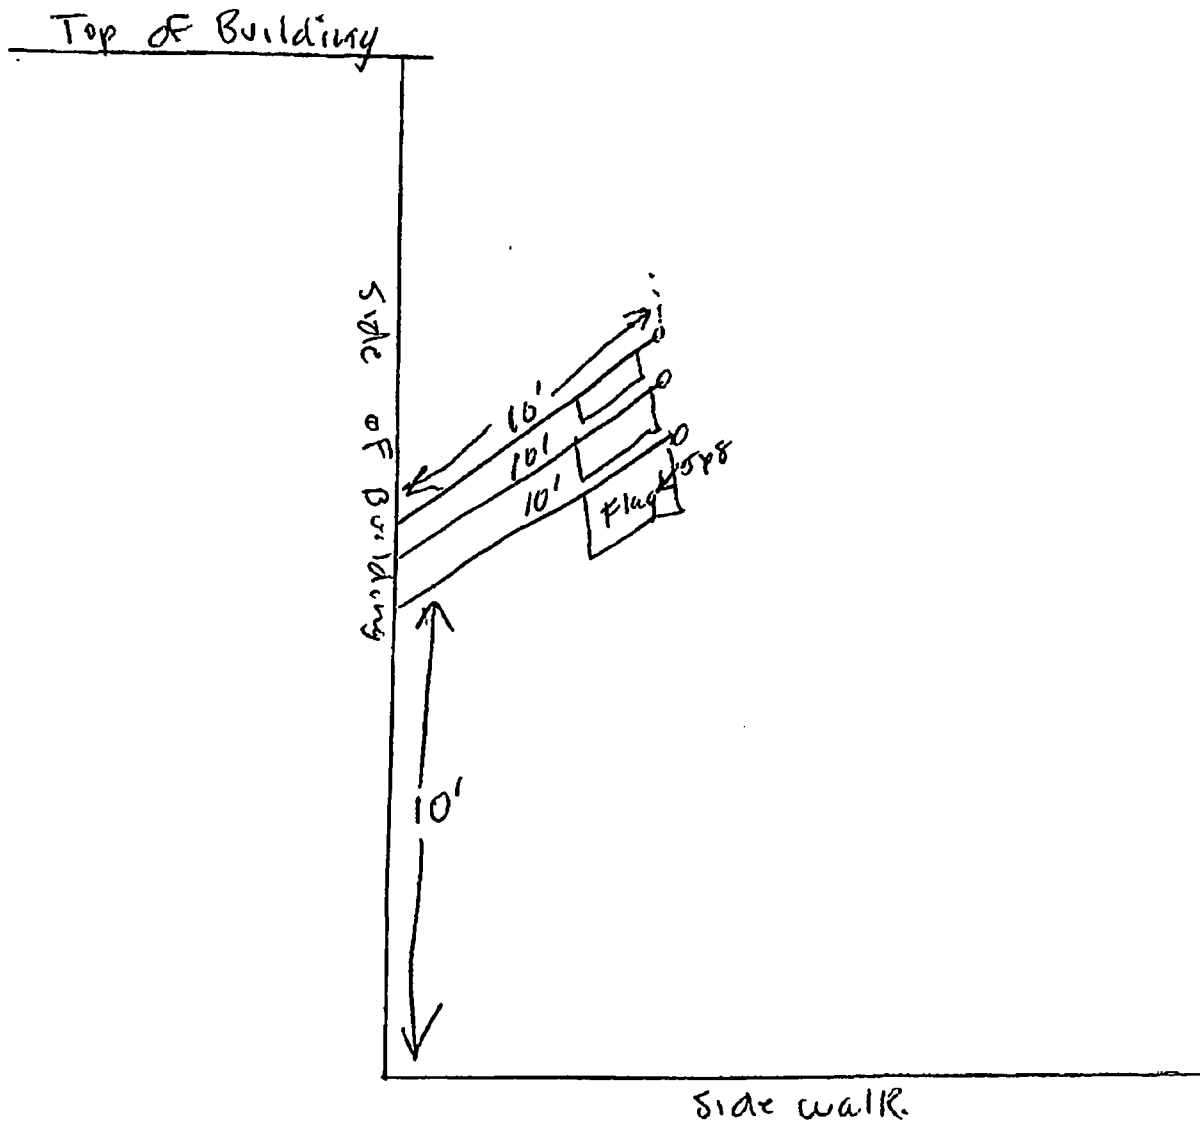



City of Chicago



O2014-8467

Office of the City Clerk

Document Tracking Sheet

| | |
|---------------------------------|--|
| Meeting Date: | 10/8/2014 |
| Sponsor(s): | Smith (43) |
| Type: | Ordinance |
| Title: | Grant(s) of privilege in public way for Sunrise of Lincoln Park
- signs |
| Committee(s) Assignment: | Committee on Transportation and Public Way |

ORDINANCE
SUNRISE OF LINCOLN PARK
Acct. No. 292884 - 1
Permit No. 1115064

Be It Ordained by the City Council of the City of Chicago:

SECTION 1. Permission and authority are hereby given and granted to SUNRISE OF LINCOLN PARK, upon the terms and subject to the conditions of this ordinance to maintain and use two (2) sign(s) projecting over the public right-of-way attached to its premises known as 2710 N. Clark St..

Said sign structure(s) measures as follows; along N. Clark Street:

One (1) at six (6) feet in length, ten (10) feet in height and eighteen (18) feet above grade level.

Said sign structure(s) measures as follows; along W. Schubert:

One (1) at six (6) feet in length, ten (10) feet in height and eighteen (18) feet above grade level.

The location of said privilege shall be as shown on prints kept on file with the Department of Business Affairs and Consumer Protection and the Office of the City Clerk.

Said privilege shall be constructed in accordance with plans and specifications approved by the Department of Transportation (Division of Project Development) and Zoning Department - Signs.

This grant of privilege in the public way shall be subject to the provisions of Section 10-28-015 and all other required provisions of the Municipal Code of Chicago.

The grantee shall pay to the City of Chicago as compensation for the privilege #1115064 herein granted the sum of six hundred (\$600.00) per annum in advance.


A 25% penalty will be added for payments received after due date.

The permit holder agrees to hold the City of Chicago harmless for any damage, relocation or replacement costs associated with damage, relocation or removal of private property caused by the City performing work in the public way.

Authority herein given and granted for a period of five (5) years from and after 04/09/2013.

Alderman 

Michele Smith 43rd Ward

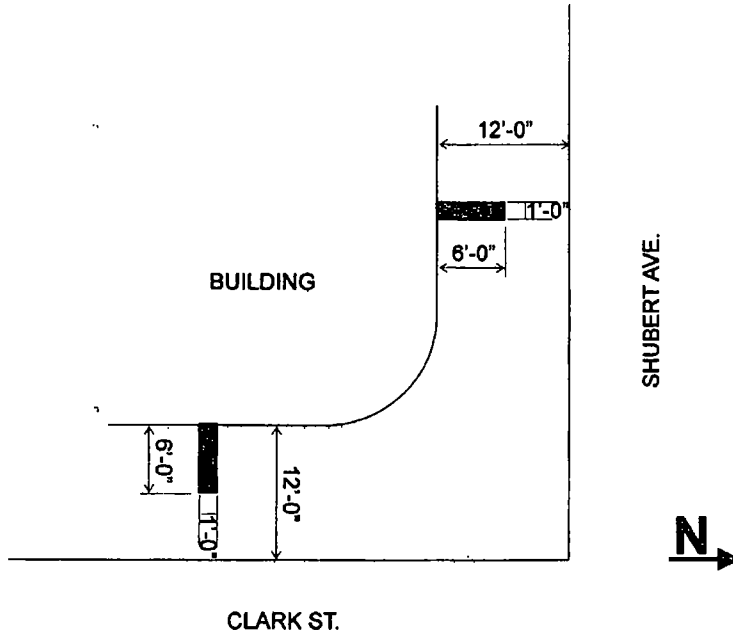

NOTE:
12'-0" FROM GRADE TO
BOTTOM OF SIGN

PLOT PLAN
SUNRISE ASSISTED LIVING
2710 N. CLARK ST. CHICAGO, IL



City of Chicago



O2014-8470

Office of the City Clerk

Document Tracking Sheet

| | |
|---------------------------------|--|
| Meeting Date: | 10/8/2014 |
| Sponsor(s): | Smith (43) |
| Type: | Ordinance |
| Title: | Grant(s) of privilege in public way for Walgreen No. 249 |
| Committee(s) Assignment: | Committee on Transportation and Public Way |

ORDINANCE
WALGREENS #249
Acct. No. 147 - 10
Permit No. 1115189

Be It Ordained by the City Council of the City of Chicago:

SECTION 1. Permission and authority are hereby given and granted to WALGREENS #249, upon the terms and subject to the conditions of this ordinance to maintain and use, as now constructed, six (6) Light Fixture(s) projecting over the public right-of-way adjacent to its premises known as 1601 N. Wells St..

Said Light Fixture(s) at N. Wells Street measure(s):

Six (6) at three (3) feet in length, two (2) feet in width and twelve (12) feet above grade level.

The location of said privilege shall be as shown on prints kept on file with the Department of Business Affairs and Consumer Protection and the Office of the City Clerk.

Said privilege shall be constructed in accordance with plans and specifications approved by the Department of Transportation (Division of Project Development).

This grant of privilege in the public way shall be subject to the provisions of Section 10-28-015 and all other required provisions of the Municipal Code of Chicago.

The grantee shall pay to the City of Chicago as compensation for the privilege #1115189 herein granted the sum of one hundred (\$100.00) per annum in advance.

A 25% penalty will be added for payments received after due date.


The permit holder agrees to hold the City of Chicago harmless for any damage, relocation or replacement costs associated with damage, relocation or removal of private property caused by the City performing work in the public way.

Authority herein given and granted for a period of five (5) years from and after 06/03/2014.

Alderman

A handwritten signature in black ink, appearing to read "Michele Smith", written over a horizontal line.

Michele Smith 43rd Ward

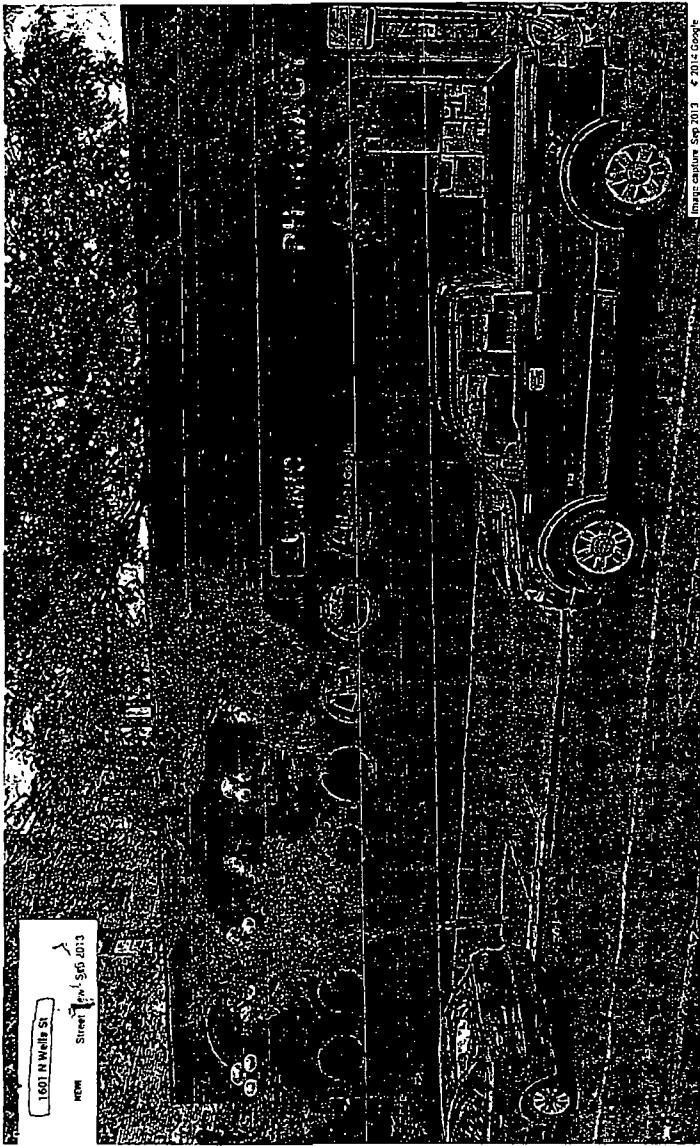



City of Chicago



O2014-8334

Office of the City Clerk

Document Tracking Sheet

| | |
|---------------------------------|--|
| Meeting Date: | 10/8/2014 |
| Sponsor(s): | Tunney (44) |
| Type: | Ordinance |
| Title: | Grant(s) of privilege in public way for Als Beef |
| Committee(s) Assignment: | Committee on Transportation and Public Way |

ORDINANCE

Als Beef

Acct. No. 360246 - 1

Permit No. 1106760

Be It Ordained by the City Council of the City of Chicago:

SECTION 1. Permission and authority are hereby given and granted to Als Beef, upon the terms and subject to the conditions of this ordinance to maintain and use, as now constructed, sixteen (16) Light Fixture(s) projecting over the public right-of-way adjacent to its premises known as 3420 N. Clark St..

Said Light Fixture(s) at Clark measure(s):

Ten (10) at one point five (1.5) foot in length, one point five (1.5) foot in width and fourteen (14) feet above grade level.

Said Light Fixture(s) at Sheffield measure(s):

Six (6) at one point five (1.5) foot in length, one point five (1.5) foot in width and fourteen (14) feet above grade level.

The location of said privilege shall be as shown on prints kept on file with the Department of Business Affairs and Consumer Protection and the Office of the City Clerk.

Said privilege shall be constructed in accordance with plans and specifications approved by the Department of Transportation (Division of Project Development).

This grant of privilege in the public way shall be subject to the provisions of Section 10-28-015 and all other required provisions of the Municipal Code of Chicago.


The grantee shall pay to the City of Chicago as compensation for the privilege #1106760 herein granted the sum of one hundred fifty (\$150.00) per annum in advance.

A 25% penalty will be added for payments received after due date.





The permit holder agrees to hold the City of Chicago harmless for any damage, relocation or replacement costs associated with damage, relocation or removal of private property caused by the City performing work in the public way.

Authority herein given and granted for a period of five (5) years from and after Date of Passage.

Alderman

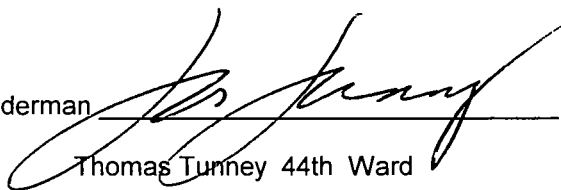

Thomas Tunney 44th Ward

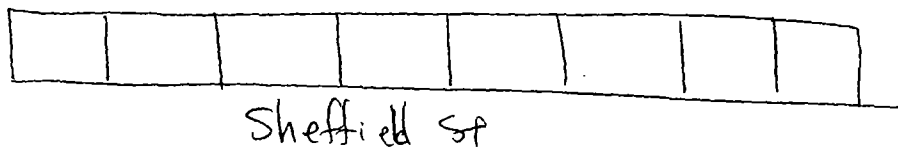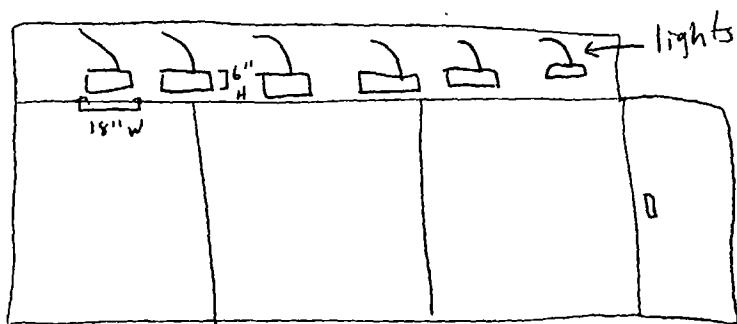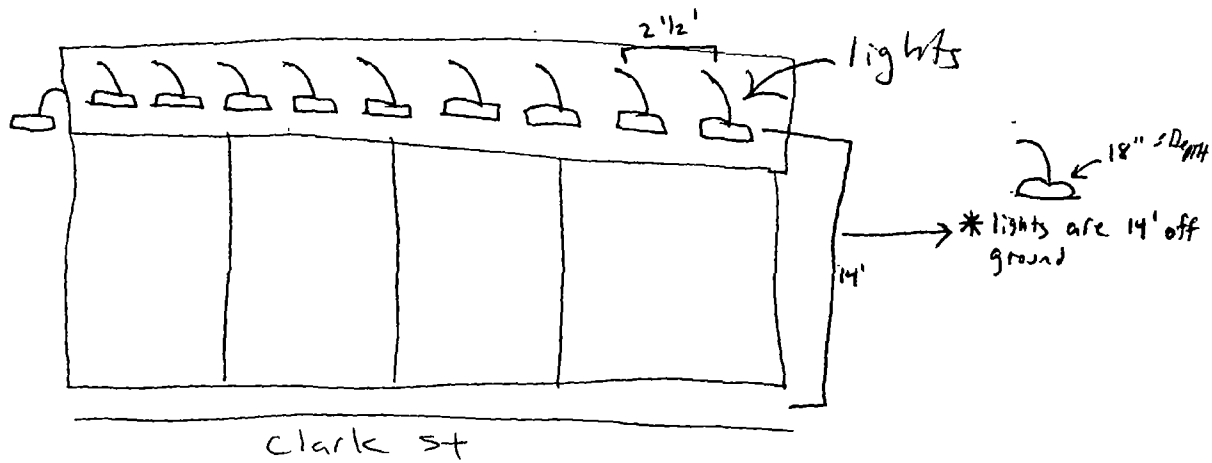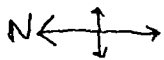



10/08/2014

Alderman Thomas Tunney
Ward # 44
City of Chicago
City Hall, Room **203**
121 North LaSalle Street
Chicago, Illinois 60602

Re: An ordinance to use and maintain a portion of the public right-of-way for **sixteen (16) light fixture(s)** for **Als Beef**, adjacent to the premises known as **3420 N. Clark St.**

Dear Alderman **Thomas Tunney**:

The applicant referenced above has requested the use of the public right-of-way for a **light fixture(s)**. An ordinance has been prepared by the Department of Business Affairs and Consumer Protection – Small Business Center - Public Way Use Unit for presentation to the City Council. Because this request was made for properties located in your ward, as approved by you as per the attached, I respectfully request that you introduce the attached ordinance at the next City Council meeting.

If you have any questions regarding this ordinance, please contact Anthony Bertuca at (312) 744-5506.

Department of Business Affairs and Consumer Protection



City of Chicago



O2014-8336

Office of the City Clerk

Document Tracking Sheet

| | |
|---------------------------------|---|
| Meeting Date: | 10/8/2014 |
| Sponsor(s): | Tunney (44) |
| Type: | Ordinance |
| Title: | Grant(s) of privilege in public way for Cartridge World |
| Committee(s) Assignment: | Committee on Transportation and Public Way |

ORDINANCE
CARTRIDGE WORLD
Acct. No. 391783 - 1
Permit No. 1113966

Be It Ordained by the City Council of the City of Chicago:

SECTION 1. Permission and authority are hereby given and granted to CARTRIDGE WORLD, upon the terms and subject to the conditions of this ordinance to maintain and use one (1) sign(s) projecting over the public right-of-way attached to its premises known as 3259 N. Ashland Ave..

Said sign structure(s) measures as follows; along N. Ashland Avenue:

One (1) at eight (8) feet in length, three (3) feet in height and nine point one seven (9.17) feet above grade level.

The location of said privilege shall be as shown on prints kept on file with the Department of Business Affairs and Consumer Protection and the Office of the City Clerk.

Said privilege shall be constructed in accordance with plans and specifications approved by the Department of Transportation (Division of Project Development) and Zoning Department - Signs.

This grant of privilege in the public way shall be subject to the provisions of Section 10-28-015 and all other required provisions of the Municipal Code of Chicago.


The grantee shall pay to the City of Chicago as compensation for the privilege #1113966 herein granted the sum of one hundred (\$100.00) per annum in advance.

A 25% penalty will be added for payments received after due date.

The permit holder agrees to hold the City of Chicago harmless for any damage, relocation or replacement costs associated with damage, relocation or removal of private property caused by the City performing work in the public way.

Authority herein given and granted for a period of five (5) years from and after 05/24/2011.

Alderman

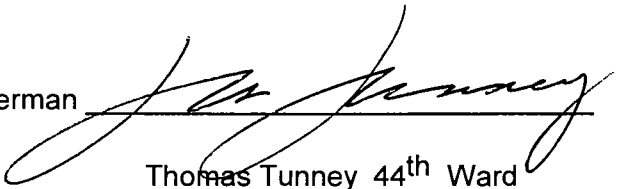

Thomas Tunney 44th Ward




APPLICATION TO USE THE PUBLIC RIGHT OF WAY

EXAMPLE OF SIGN DRAWING

SIGN DRAWING

PROPERTY LOCATION 3259 N Ashland Ave

ORGANIZATION(S) NAME Cartridge World

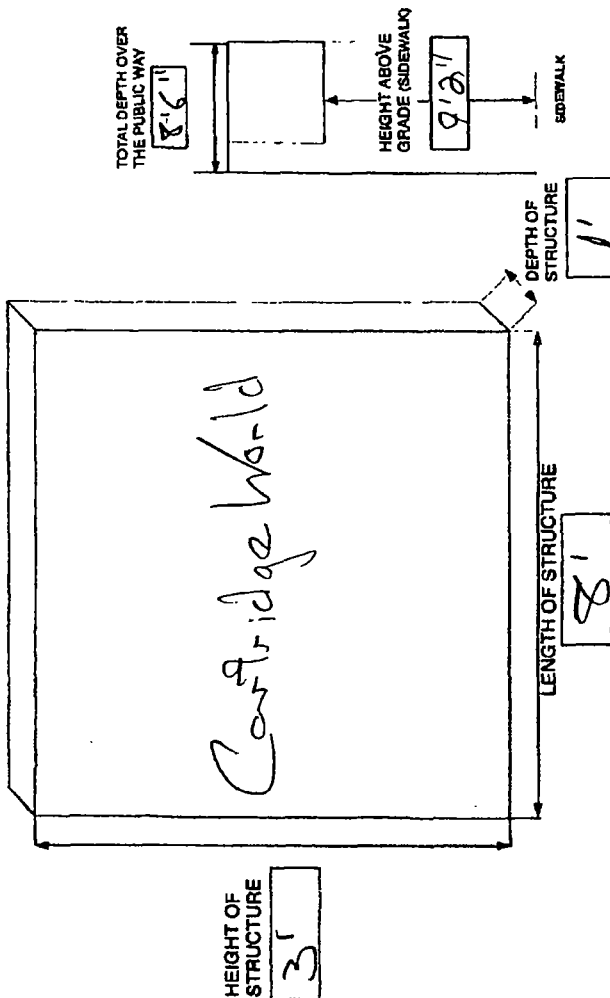



10/08/2014

Alderman Thomas Tunney
Ward # **44**
City of Chicago
City Hall, Room **203**
121 North LaSalle Street
Chicago, Illinois 60602

Re: An ordinance to use and maintain a portion of the public right-of-way for **one (1) sign(s)** for
CARTRIDGE WORLD, adjacent to the premises known as **3259 N. Ashland Ave.**

Dear Alderman **Thomas Tunney**:

The applicant referenced above has requested the use of the public right-of-way for a **sign(s)**. An ordinance has been prepared by the Department of Business Affairs and Consumer Protection – Small Business Center - Public Way Use Unit for presentation to the City Council. Because this request was made for properties located in your ward, as approved by you as per the attached, I respectfully request that you introduce the attached ordinance at the next City Council meeting.

If you have any questions regarding this ordinance, please contact Anthony Bertuca at (312) 744-5506.

Department of Business Affairs and Consumer Protection



City of Chicago



O2014-8381

Office of the City Clerk

Document Tracking Sheet

| | |
|---------------------------------|--|
| Meeting Date: | 10/8/2014 |
| Sponsor(s): | Tunney (44) |
| Type: | Ordinance |
| Title: | Grant(s) of privilege in public way for Central Lake View
Merchants Assn. - privilege No. 1115317 |
| Committee(s) Assignment: | Committee on Transportation and Public Way |

ORDINANCE
THE CENTRAL LAKE VIEW MERCHANTS ASSOCIATION
Acct. No. 314738 - 16
Permit No. 1115317

Be It Ordained by the City Council of the City of Chicago:

SECTION 1. Permission and authority are hereby given and granted to THE CENTRAL LAKE VIEW MERCHANTS ASSOCIATION, upon the terms and subject to the conditions of this ordinance to maintain and use, as now constructed, one (1) Trash container(s) on the public right-of-way adjacent to its premises known as 2800 N. Sheffield Ave..

Said Trash container(s) at NW Corner of Sheffield and Diversey measure(s):

One (1) at two point one (2.1) feet in length, and two (2) feet in width for a total of four point two (4.2) square feet.

The location of said privilege shall be as shown on prints kept on file with the Department of Business Affairs and Consumer Protection and the Office of the City Clerk.

Said privilege shall be constructed in accordance with plans and specifications approved by the Department of Transportation (Division of Project Development).

This grant of privilege in the public way shall be subject to the provisions of Section 10-28-015 and all other required provisions of the Municipal Code of Chicago.


The grantee shall pay to the City of Chicago as compensation for the privilege #1115317 herein granted the sum of seventy-five (\$75.00) per annum in advance.

A 25% penalty will be added for payments received after due date.

The permit holder agrees to hold the City of Chicago harmless for any damage, relocation or replacement costs associated with damage, relocation or removal of private property caused by the City performing work in the public way.

Authority herein given and granted for a period of five (5) years from and after 04/11/2012.

Alderman

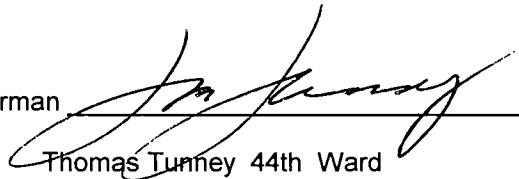

Thomas Tunney 44th Ward





10/08/2014

Alderman **Thomas Tunney**
Ward # **44**
City of Chicago
City Hall, Room **203**
121 North LaSalle Street
Chicago, Illinois 60602

Re: An ordinance to use and maintain a portion of the public right-of-way for **one (1) trash container(s)** for **THE CENTRAL LAKE VIEW MERCHANTS ASSOCIATION**, adjacent to the premises known as **2800 N. Sheffield Ave..**

Dear Alderman **Thomas Tunney**:

The applicant referenced above has requested the use of the public right-of-way for a **trash container(s)**. An ordinance has been prepared by the Department of Business Affairs and Consumer Protection – Small Business Center - Public Way Use Unit for presentation to the City Council. Because this request was made for properties located in your ward, as approved by you as per the attached, I respectfully request that you introduce the attached ordinance at the next City Council meeting.

If you have any questions regarding this ordinance, please contact Anthony Bertuca at (312) 744-5506.

Department of Business Affairs and Consumer Protection



City of Chicago



O2014-8395

Office of the City Clerk

Document Tracking Sheet

| | |
|---------------------------------|---|
| Meeting Date: | 10/8/2014 |
| Sponsor(s): | Tunney (44) |
| Type: | Ordinance |
| Title: | Grant(s) of privilege in public way for Central Lake View
Merchants Assn., The - privilege No. 1115318 |
| Committee(s) Assignment: | Committee on Transportation and Public Way |

ORDINANCE
THE CENTRAL LAKE VIEW MERCHANTS ASSOCIATION
Acct. No. 314738 - 15
Permit No. 1115318

Be It Ordained by the City Council of the City of Chicago:

SECTION 1. Permission and authority are hereby given and granted to THE CENTRAL LAKE VIEW MERCHANTS ASSOCIATION, upon the terms and subject to the conditions of this ordinance to maintain and use, as now constructed, one (1) Trash container(s) on the public right-of-way adjacent to its premises known as 2800 N. Sheffield Ave..

Said Trash container(s) at NECorner of Sheffield and Diversey measure(s):
One (1) at two (2) feet in length, and one (1) foot in width for a total of two (2) square feet.

The location of said privilege shall be as shown on prints kept on file with the Department of Business Affairs and Consumer Protection and the Office of the City Clerk.

Said privilege shall be constructed in accordance with plans and specifications approved by the Department of Transportation (Division of Project Development).

This grant of privilege in the public way shall be subject to the provisions of Section 10-28-015 and all other required provisions of the Municipal Code of Chicago.


The grantee shall pay to the City of Chicago as compensation for the privilege #1115318 herein granted the sum of seventy-five (\$75.00) per annum in advance.

A 25% penalty will be added for payments received after due date.

The permit holder agrees to hold the City of Chicago harmless for any damage, relocation or replacement costs associated with damage, relocation or removal of private property caused by the City performing work in the public way.

Authority herein given and granted for a period of five (5) years from and after 04/11/2012.

Alderman _____

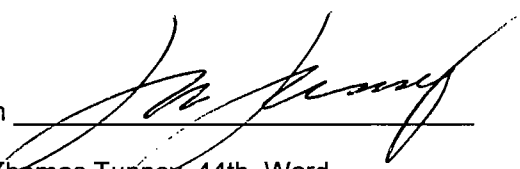
Thomas Tunney 44th Ward





10/08/2014

Alderman **Thomas Tunney**
Ward # **44**
City of Chicago
City Hall, Room **203**
121 North LaSalle Street
Chicago, Illinois 60602

Re: An ordinance to use and maintain a portion of the public right-of-way for **one (1) trash container(s)** for **THE CENTRAL LAKE VIEW MERCHANTS ASSOCIATION**, adjacent to the premises known as **2800 N. Sheffield Ave..**

Dear Alderman **Thomas Tunney**:

The applicant referenced above has requested the use of the public right-of-way for a **trash container(s)**. An ordinance has been prepared by the Department of Business Affairs and Consumer Protection – Small Business Center - Public Way Use Unit for presentation to the City Council. Because this request was made for properties located in your ward, as approved by you as per the attached, I respectfully request that you introduce the attached ordinance at the next City Council meeting.

If you have any questions regarding this ordinance, please contact Anthony Bertuca at (312) 744-5506.

Department of Business Affairs and Consumer Protection



City of Chicago



O2014-8399

Office of the City Clerk

Document Tracking Sheet

| | |
|---------------------------------|--|
| Meeting Date: | 10/8/2014 |
| Sponsor(s): | Tunney (44) |
| Type: | Ordinance |
| Title: | Grant(s) of privilege in public way for Central Lake View Merchants, The - privilege No. 1115312 |
| Committee(s) Assignment: | Committee on Transportation and Public Way |

ORDINANCE
THE CENTRAL LAKE VIEW MERCHANTS ASSOCIATION
Acct. No. 314738 - 12
Permit No. 1115312

Be It Ordained by the City Council of the City of Chicago:

SECTION 1. Permission and authority are hereby given and granted to THE CENTRAL LAKE VIEW MERCHANTS ASSOCIATION, upon the terms and subject to the conditions of this ordinance to maintain and use, as now constructed, one (1) Trash container(s) on the public right-of-way adjacent to its premises known as 2833 N. Sheffield Ave..

Said Trash container(s) at N. Sheffield measure(s):

One (1) at two point zero one (2.01) feet in length, and two (2) feet in width for a total of four point zero two (4.02) square feet.

The location of said privilege shall be as shown on prints kept on file with the Department of Business Affairs and Consumer Protection and the Office of the City Clerk.

Said privilege shall be constructed in accordance with plans and specifications approved by the Department of Transportation (Division of Project Development).

This grant of privilege in the public way shall be subject to the provisions of Section 10-28-015 and all other required provisions of the Municipal Code of Chicago.


The grantee shall pay to the City of Chicago as compensation for the privilege #1115312 herein granted the sum of seventy-five (\$75.00) per annum in advance.

A 25% penalty will be added for payments received after due date.

The permit holder agrees to hold the City of Chicago harmless for any damage, relocation or replacement costs associated with damage, relocation or removal of private property caused by the City performing work in the public way.

Authority herein given and granted for a period of five (5) years from and after 04/11/2012.

Alderman

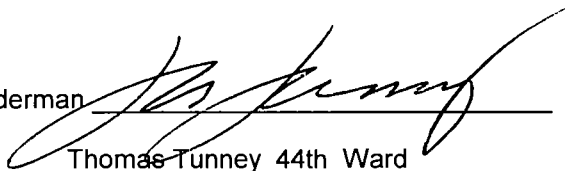

Thomas Tunney 44th Ward





Department of Business Affairs and Consumer Protection
Small Business Center - Public Way Use Unit
City Hall - 121 N. LaSalle Street, Room 800 • Chicago, IL 60602
(312)-74-GOBIZ (312-744-6249) • (312) 744-1944 (TTY)
<http://www.cityofchicago.org/bacp>

10/08/2014

Alderman Thomas Tunney
Ward # 44
City of Chicago
City Hall, Room **203**
121 North LaSalle Street
Chicago, Illinois 60602

Re: An ordinance to use and maintain a portion of the public right-of-way for **one (1) trash container(s)** for **THE CENTRAL LAKE VIEW MERCHANTS ASSOCIATION**, adjacent to the premises known as **2833 N. Sheffield Ave.**.

Dear Alderman **Thomas Tunney**:

The applicant referenced above has requested the use of the public right-of-way for a **trash container(s)**. An ordinance has been prepared by the Department of Business Affairs and Consumer Protection – Small Business Center - Public Way Use Unit for presentation to the City Council. Because this request was made for properties located in your ward, as approved by you as per the attached, I respectfully request that you introduce the attached ordinance at the next City Council meeting.

If you have any questions regarding this ordinance, please contact Anthony Bertuca at (312) 744-5506.

Department of Business Affairs and Consumer Protection



City of Chicago



O2014-8406

Office of the City Clerk

Document Tracking Sheet

| | |
|---------------------------------|--|
| Meeting Date: | 10/8/2014 |
| Sponsor(s): | Tunney (44) |
| Type: | Ordinance |
| Title: | Grant(s) of privilege in public way for Central Lake View
Merchants Assn, The - privilege No. 1115311 |
| Committee(s) Assignment: | Committee on Transportation and Public Way |

ORDINANCE
THE CENTRAL LAKE VIEW MERCHANTS ASSOCIATION
Acct. No. 314738 - 13
Permit No. 1115311

Be It Ordained by the City Council of the City of Chicago:

SECTION 1. Permission and authority are hereby given and granted to THE CENTRAL LAKE VIEW MERCHANTS ASSOCIATION, upon the terms and subject to the conditions of this ordinance to maintain and use, as now constructed, one (1) Trash container(s) on the public right-of-way adjacent to its premises known as 2834 N. Sheffield Ave..

Said Trash container(s) at N. Sheffield Avenue measure(s):

One (1) at two point zero one (2.01) feet in length, and two (2) feet in width for a total of four point zero two (4.02) square feet.

The location of said privilege shall be as shown on prints kept on file with the Department of Business Affairs and Consumer Protection and the Office of the City Clerk.

Said privilege shall be constructed in accordance with plans and specifications approved by the Department of Transportation (Division of Project Development).

This grant of privilege in the public way shall be subject to the provisions of Section 10-28-015 and all other required provisions of the Municipal Code of Chicago.


The grantee shall pay to the City of Chicago as compensation for the privilege #1115311 herein granted the sum of seventy-five (\$75.00) per annum in advance.

A 25% penalty will be added for payments received after due date.


The permit holder agrees to hold the City of Chicago harmless for any damage, relocation or replacement costs associated with damage, relocation or removal of private property caused by the City performing work in the public way.

Authority herein given and granted for a period of five (5) years from and after 04/11/2012.

Alderman

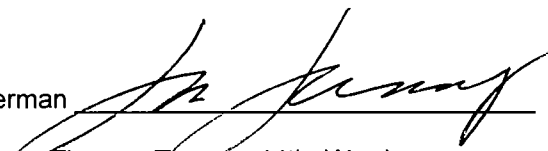

Thomas Tunney 44th Ward

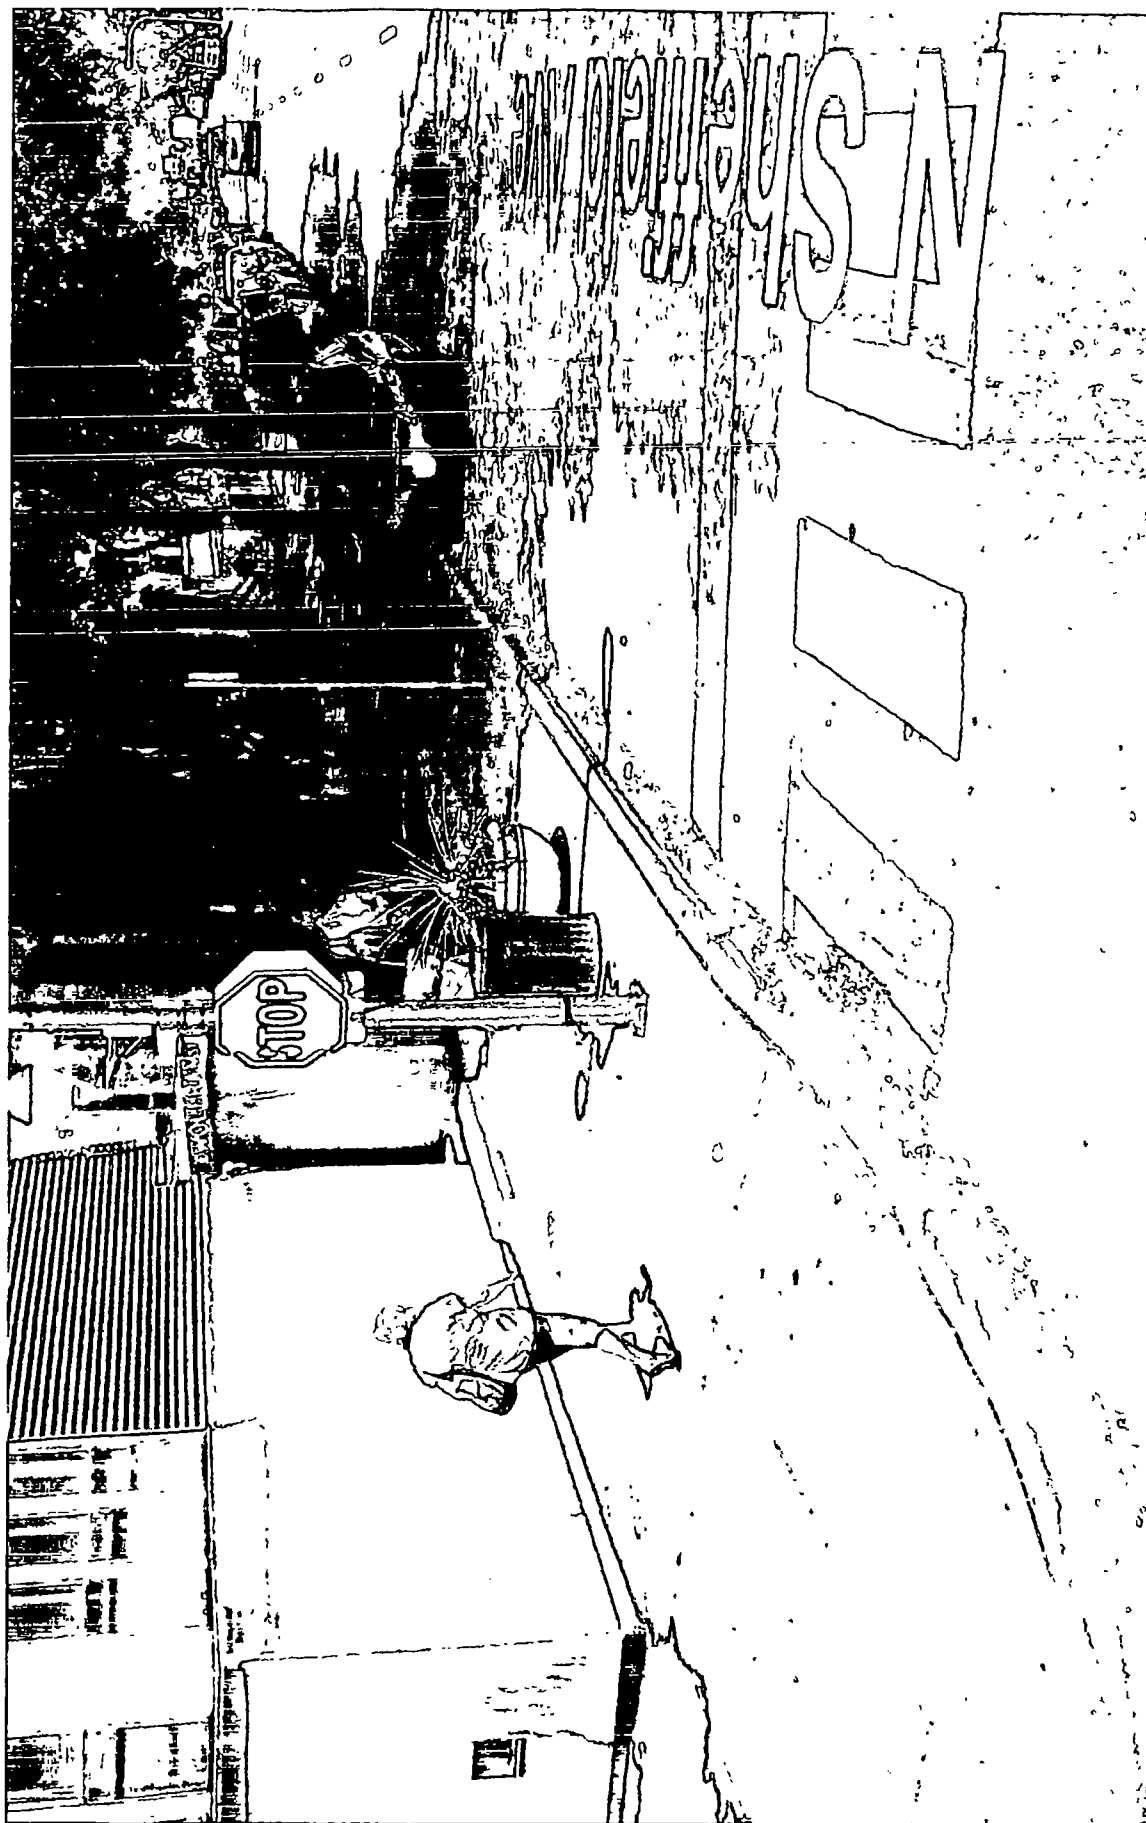



10/08/2014

Alderman Thomas Tunney
Ward # 44
City of Chicago
City Hall, Room 203
121 North LaSalle Street
Chicago, Illinois 60602

Re: An ordinance to use and maintain a portion of the public right-of-way for **one (1) trash container(s)** for **THE CENTRAL LAKE VIEW MERCHANTS ASSOCIATION**, adjacent to the premises known as **2834 N. Sheffield Ave.**.

Dear Alderman **Thomas Tunney**:

The applicant referenced above has requested the use of the public right-of-way for a **trash container(s)**. An ordinance has been prepared by the Department of Business Affairs and Consumer Protection – Small Business Center - Public Way Use Unit for presentation to the City Council. Because this request was made for properties located in your ward, as approved by you as per the attached, I respectfully request that you introduce the attached ordinance at the next City Council meeting.

If you have any questions regarding this ordinance, please contact Anthony Bertuca at (312) 744-5506.

Department of Business Affairs and Consumer Protection



City of Chicago



O2014-8409

Office of the City Clerk

Document Tracking Sheet

| | |
|---------------------------------|--|
| Meeting Date: | 10/8/2014 |
| Sponsor(s): | Tunney (44) |
| Type: | Ordinance |
| Title: | Grant(s) of privilege in public way for Central Lake View Merchants Assn., The - privilege No. 1115300 |
| Committee(s) Assignment: | Committee on Transportation and Public Way |

ORDINANCE
THE CENTRAL LAKE VIEW MERCHANTS ASSOCIATION
Acct. No. 314738 - 11
Permit No. 1115300

Be It Ordained by the City Council of the City of Chicago:

SECTION 1. Permission and authority are hereby given and granted to THE CENTRAL LAKE VIEW MERCHANTS ASSOCIATION, upon the terms and subject to the conditions of this ordinance to maintain and use, as now constructed, one (1) Trash container(s) on the public right-of-way adjacent to its premises known as 2925 N. Sheffield Ave..

Said Trash container(s) at N. Sheffield Avenue measure(s):
One (1) at one (1) foot in length, and two (2) feet in width for a total of two (2) square feet.

The location of said privilege shall be as shown on prints kept on file with the Department of Business Affairs and Consumer Protection and the Office of the City Clerk.

Said privilege shall be constructed in accordance with plans and specifications approved by the Department of Transportation (Division of Project Development).

This grant of privilege in the public way shall be subject to the provisions of Section 10-28-015 and all other required provisions of the Municipal Code of Chicago.


The grantee shall pay to the City of Chicago as compensation for the privilege #1115300 herein granted the sum of seventy-five (\$75.00) per annum in advance.

A 25% penalty will be added for payments received after due date.

The permit holder agrees to hold the City of Chicago harmless for any damage, relocation or replacement costs associated with damage, relocation or removal of private property caused by the City performing work in the public way.

Authority herein given and granted for a period of five (5) years from and after 04/11/2012.

Alderman

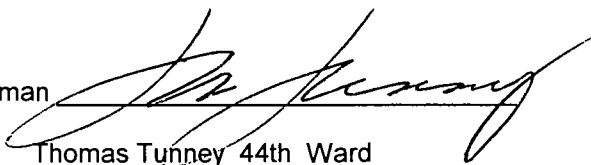

Thomas Tunney 44th Ward





Department of Business Affairs and Consumer Protection

Small Business Center - Public Way Use Unit

City Hall - 121 N. LaSalle Street, Room 800 • Chicago, IL 60602

(312)-74-GOBIZ (312-744-6249) • (312) 744-1944 (TTY)

<http://www.cityofchicago.org/bacp>

10/08/2014

Alderman Thomas Tunney

Ward # 44

City of Chicago

City Hall, Room 203

121 North LaSalle Street

Chicago, Illinois 60602

Re: An ordinance to use and maintain a portion of the public right-of-way for **one (1) trash container(s)** for **THE CENTRAL LAKE VIEW MERCHANTS ASSOCIATION**, adjacent to the premises known as **2925 N. Sheffield Ave.**.

Dear Alderman **Thomas Tunney**:

The applicant referenced above has requested the use of the public right-of-way for a **trash container(s)**. An ordinance has been prepared by the Department of Business Affairs and Consumer Protection – Small Business Center - Public Way Use Unit for presentation to the City Council. Because this request was made for properties located in your ward, as approved by you as per the attached, I respectfully request that you introduce the attached ordinance at the next City Council meeting.

If you have any questions regarding this ordinance, please contact Anthony Bertuca at (312) 744-5506.

Department of Business Affairs and Consumer Protection



City of Chicago



O2014-8415

Office of the City Clerk

Document Tracking Sheet

| | |
|---------------------------------|--|
| Meeting Date: | 10/8/2014 |
| Sponsor(s): | Tunney (44) |
| Type: | Ordinance |
| Title: | Grant(s) of privilege in public way for Central Lake View Merchants Assn., The - privilege No. 1115298 |
| Committee(s) Assignment: | Committee on Transportation and Public Way |

ORDINANCE
THE CENTRAL LAKE VIEW MERCHANTS ASSOCIATION
Acct. No. 314738 - 10
Permit No. 1115298

Be It Ordained by the City Council of the City of Chicago:

SECTION 1. Permission and authority are hereby given and granted to THE CENTRAL LAKE VIEW MERCHANTS ASSOCIATION, upon the terms and subject to the conditions of this ordinance to maintain and use, as now constructed, one (1) Trash container(s) on the public right-of-way adjacent to its premises known as 2934 N. Sheffield Ave..

Said Trash container(s) at N. Sheffield Avenue measure(s):

One (1) at two point zero one (2.01) feet in length, and two (2) feet in width for a total of four point zero two (4.02) square feet.

The location of said privilege shall be as shown on prints kept on file with the Department of Business Affairs and Consumer Protection and the Office of the City Clerk.

Said privilege shall be constructed in accordance with plans and specifications approved by the Department of Transportation (Division of Project Development).

This grant of privilege in the public way shall be subject to the provisions of Section 10-28-015 and all other required provisions of the Municipal Code of Chicago.


The grantee shall pay to the City of Chicago as compensation for the privilege #1115298 herein granted the sum of seventy-five (\$75.00) per annum in advance.

A 25% penalty will be added for payments received after due date.

The permit holder agrees to hold the City of Chicago harmless for any damage, relocation or replacement costs associated with damage, relocation or removal of private property caused by the City performing work in the public way.

Authority herein given and granted for a period of five (5) years from and after 04/11/2012.

Alderman

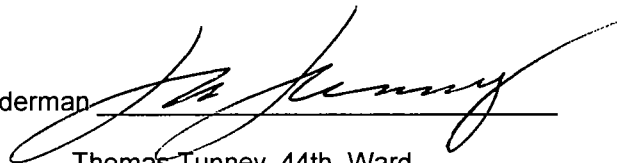A handwritten signature in black ink, appearing to read "Tom Tunney", written over a horizontal line.

Thomas Tunney 44th Ward





10/08/2014

Alderman Thomas Tunney
Ward # 44
City of Chicago
City Hall, Room 203
121 North LaSalle Street
Chicago, Illinois 60602

Re: An ordinance to use and maintain a portion of the public right-of-way for **one (1) trash container(s)** for **THE CENTRAL LAKE VIEW MERCHANTS ASSOCIATION**, adjacent to the premises known as **2934 N. Sheffield Ave..**

Dear Alderman **Thomas Tunney**:

The applicant referenced above has requested the use of the public right-of-way for a **trash container(s)**. An ordinance has been prepared by the Department of Business Affairs and Consumer Protection – Small Business Center - Public Way Use Unit for presentation to the City Council. Because this request was made for properties located in your ward, as approved by you as per the attached, I respectfully request that you introduce the attached ordinance at the next City Council meeting.

If you have any questions regarding this ordinance, please contact Anthony Bertuca at (312) 744-5506.

Department of Business Affairs and Consumer Protection



City of Chicago



O2014-8422

Office of the City Clerk

Document Tracking Sheet

| | |
|---------------------------------|---|
| Meeting Date: | 10/8/2014 |
| Sponsor(s): | Tunney (44) |
| Type: | Ordinance |
| Title: | Grant(s) of privilege in public way for Central Lake View
Merchants Assn., The - privilege No. 1115296 |
| Committee(s) Assignment: | Committee on Transportation and Public Way |

ORDINANCE
THE CENTRAL LAKE VIEW MERCHANTS ASSOCIATION
Acct. No. 314738 - 9
Permit No. 1115296

Be It Ordained by the City Council of the City of Chicago:

SECTION 1. Permission and authority are hereby given and granted to THE CENTRAL LAKE VIEW MERCHANTS ASSOCIATION, upon the terms and subject to the conditions of this ordinance to maintain and use, as now constructed, one (1) Trash container(s) on the public right-of-way adjacent to its premises known as 2954 N. Sheffield Ave..

Said Trash container(s) at N. Sheffield Avenue measure(s):
One (1) at one (1) foot in length, and two (2) feet in width for a total of two (2) square feet.

The location of said privilege shall be as shown on prints kept on file with the Department of Business Affairs and Consumer Protection and the Office of the City Clerk.

Said privilege shall be constructed in accordance with plans and specifications approved by the Department of Transportation (Division of Project Development).

This grant of privilege in the public way shall be subject to the provisions of Section 10-28-015 and all other required provisions of the Municipal Code of Chicago.


The grantee shall pay to the City of Chicago as compensation for the privilege #1115296 herein granted the sum of seventy-five (\$75.00) per annum in advance.

A 25% penalty will be added for payments received after due date.


The permit holder agrees to hold the City of Chicago harmless for any damage, relocation or replacement costs associated with damage, relocation or removal of private property caused by the City performing work in the public way.

Authority herein given and granted for a period of five (5) years from and after 04/11/2012.

Alderman

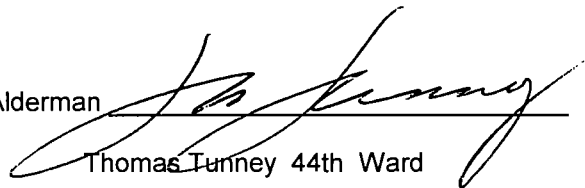

Thomas Tunney 44th Ward

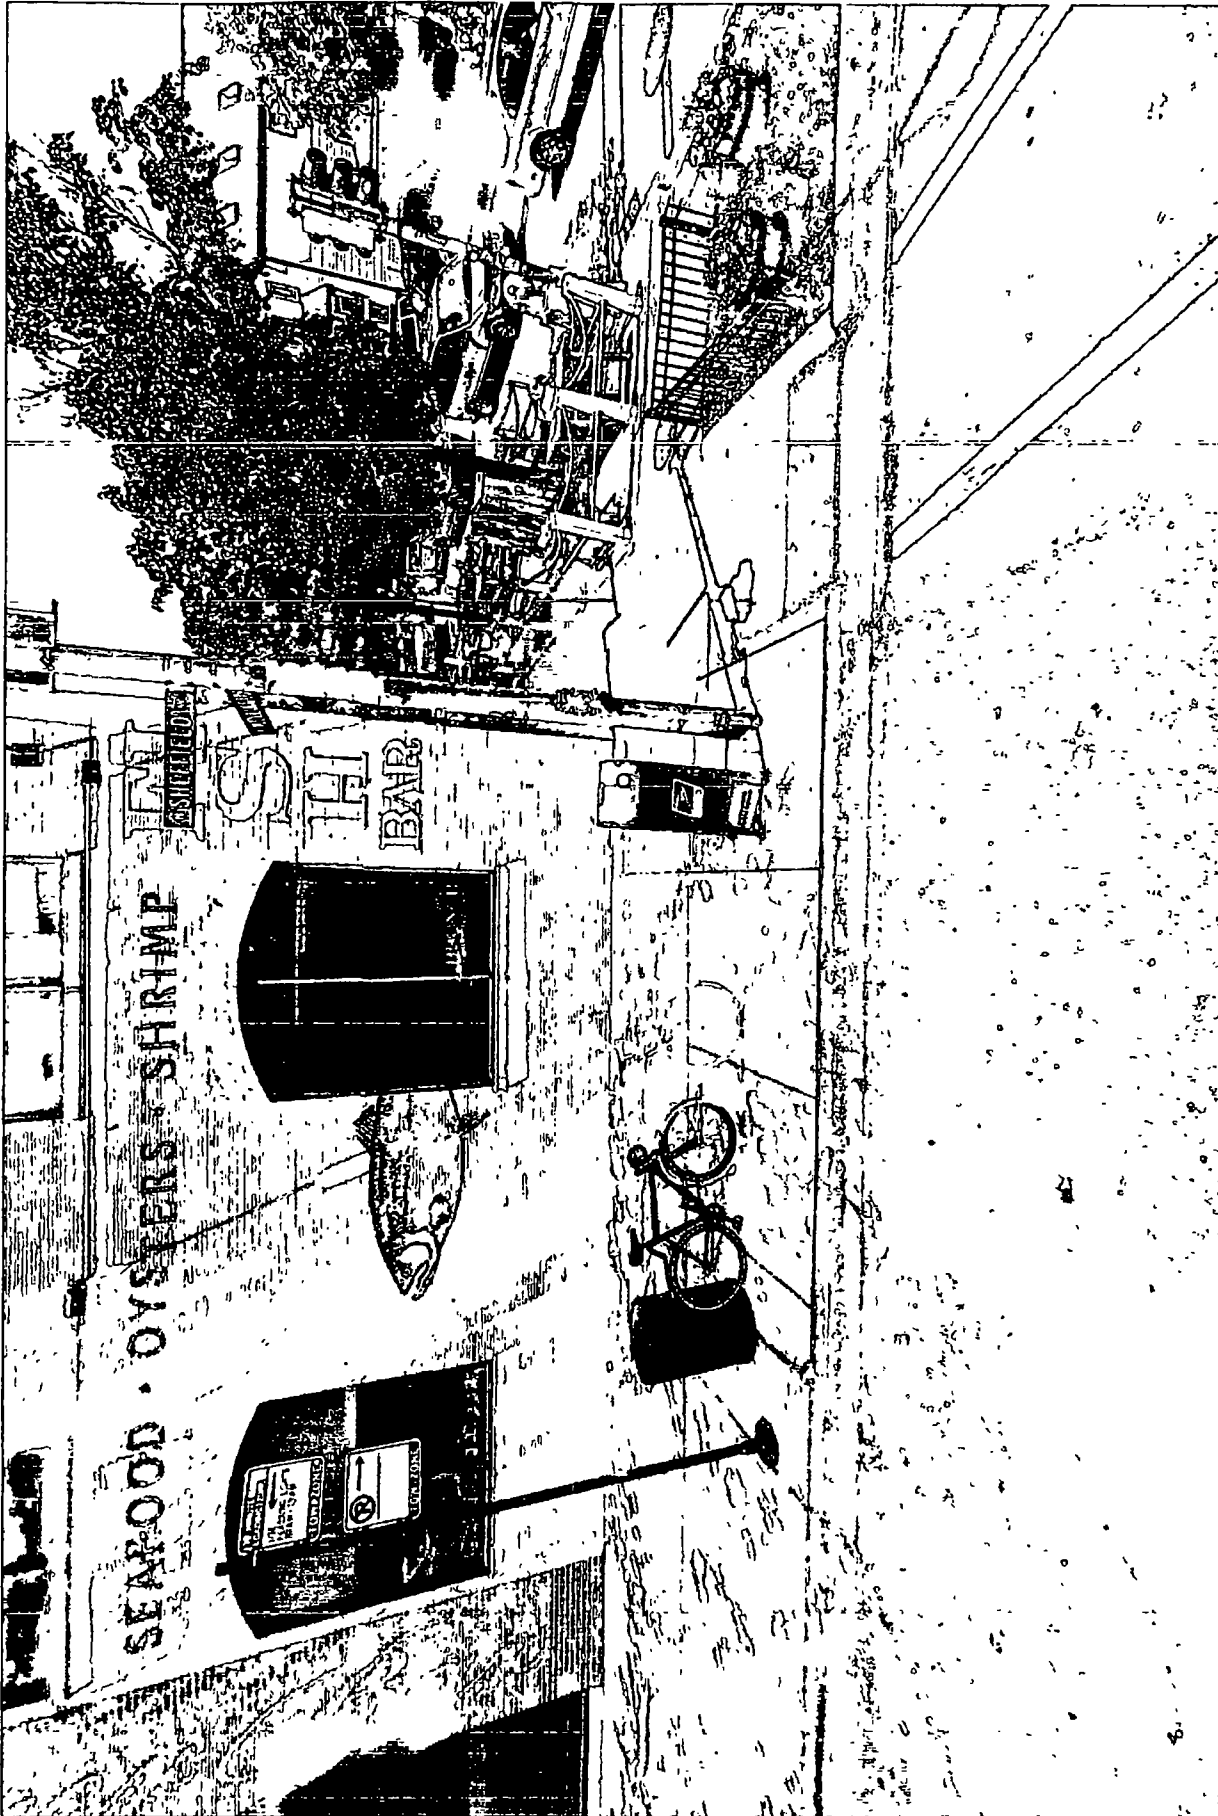



10/08/2014

Alderman Thomas Tunney
Ward # **44**
City of Chicago
City Hall, Room **203**
121 North LaSalle Street
Chicago, Illinois 60602

Re: An ordinance to use and maintain a portion of the public right-of-way for **one (1) trash container(s)** for **THE CENTRAL LAKE VIEW MERCHANTS ASSOCIATION**, adjacent to the premises known as **2954 N. Sheffield Ave..**

Dear Alderman **Thomas Tunney**:

The applicant referenced above has requested the use of the public right-of-way for a **trash container(s)**. An ordinance has been prepared by the Department of Business Affairs and Consumer Protection – Small Business Center - Public Way Use Unit for presentation to the City Council. Because this request was made for properties located in your ward, as approved by you as per the attached, I respectfully request that you introduce the attached ordinance at the next City Council meeting.

If you have any questions regarding this ordinance, please contact Anthony Bertuca at (312) 744-5506.

Department of Business Affairs and Consumer Protection



City of Chicago



O2014-8429

Office of the City Clerk

Document Tracking Sheet

| | |
|---------------------------------|--|
| Meeting Date: | 10/8/2014 |
| Sponsor(s): | Tunney (44) |
| Type: | Ordinance |
| Title: | Grant(s) of privilege in public way for Central Lake View Merchants Assn., The - privilege No. 1115295 |
| Committee(s) Assignment: | Committee on Transportation and Public Way |

ORDINANCE
THE CENTRAL LAKE VIEW MERCHANTS ASSOCIATION
Acct. No. 314738 - 8
Permit No. 1115295

Be It Ordained by the City Council of the City of Chicago:

SECTION 1. Permission and authority are hereby given and granted to THE CENTRAL LAKE VIEW MERCHANTS ASSOCIATION, upon the terms and subject to the conditions of this ordinance to maintain and use, as now constructed, one (1) Trash container(s) on the public right-of-way adjacent to its premises known as 2955 N. Sheffield Ave..

Said Trash container(s) at N. Sheffield Avenue measure(s):

One (1) at one (1) foot in length, and two (2) feet in width for a total of two (2) square feet.

The location of said privilege shall be as shown on prints kept on file with the Department of Business Affairs and Consumer Protection and the Office of the City Clerk.

Said privilege shall be constructed in accordance with plans and specifications approved by the Department of Transportation (Division of Project Development).


This grant of privilege in the public way shall be subject to the provisions of Section 10-28-015 and all other required provisions of the Municipal Code of Chicago.


The grantee shall pay to the City of Chicago as compensation for the privilege #1115295 herein granted the sum of seventy-five (\$75.00) per annum in advance.

A 25% penalty will be added for payments received after due date.

The permit holder agrees to hold the City of Chicago harmless for any damage, relocation or replacement costs associated with damage, relocation or removal of private property caused by the City performing work in the public way.

Authority herein given and granted for a period of five (5) years from and after 04/11/2012.

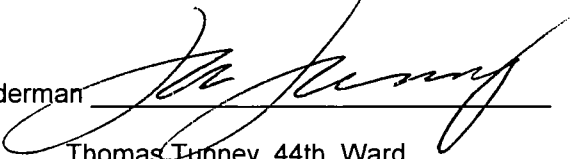Alderman 
Thomas Tunney 44th Ward

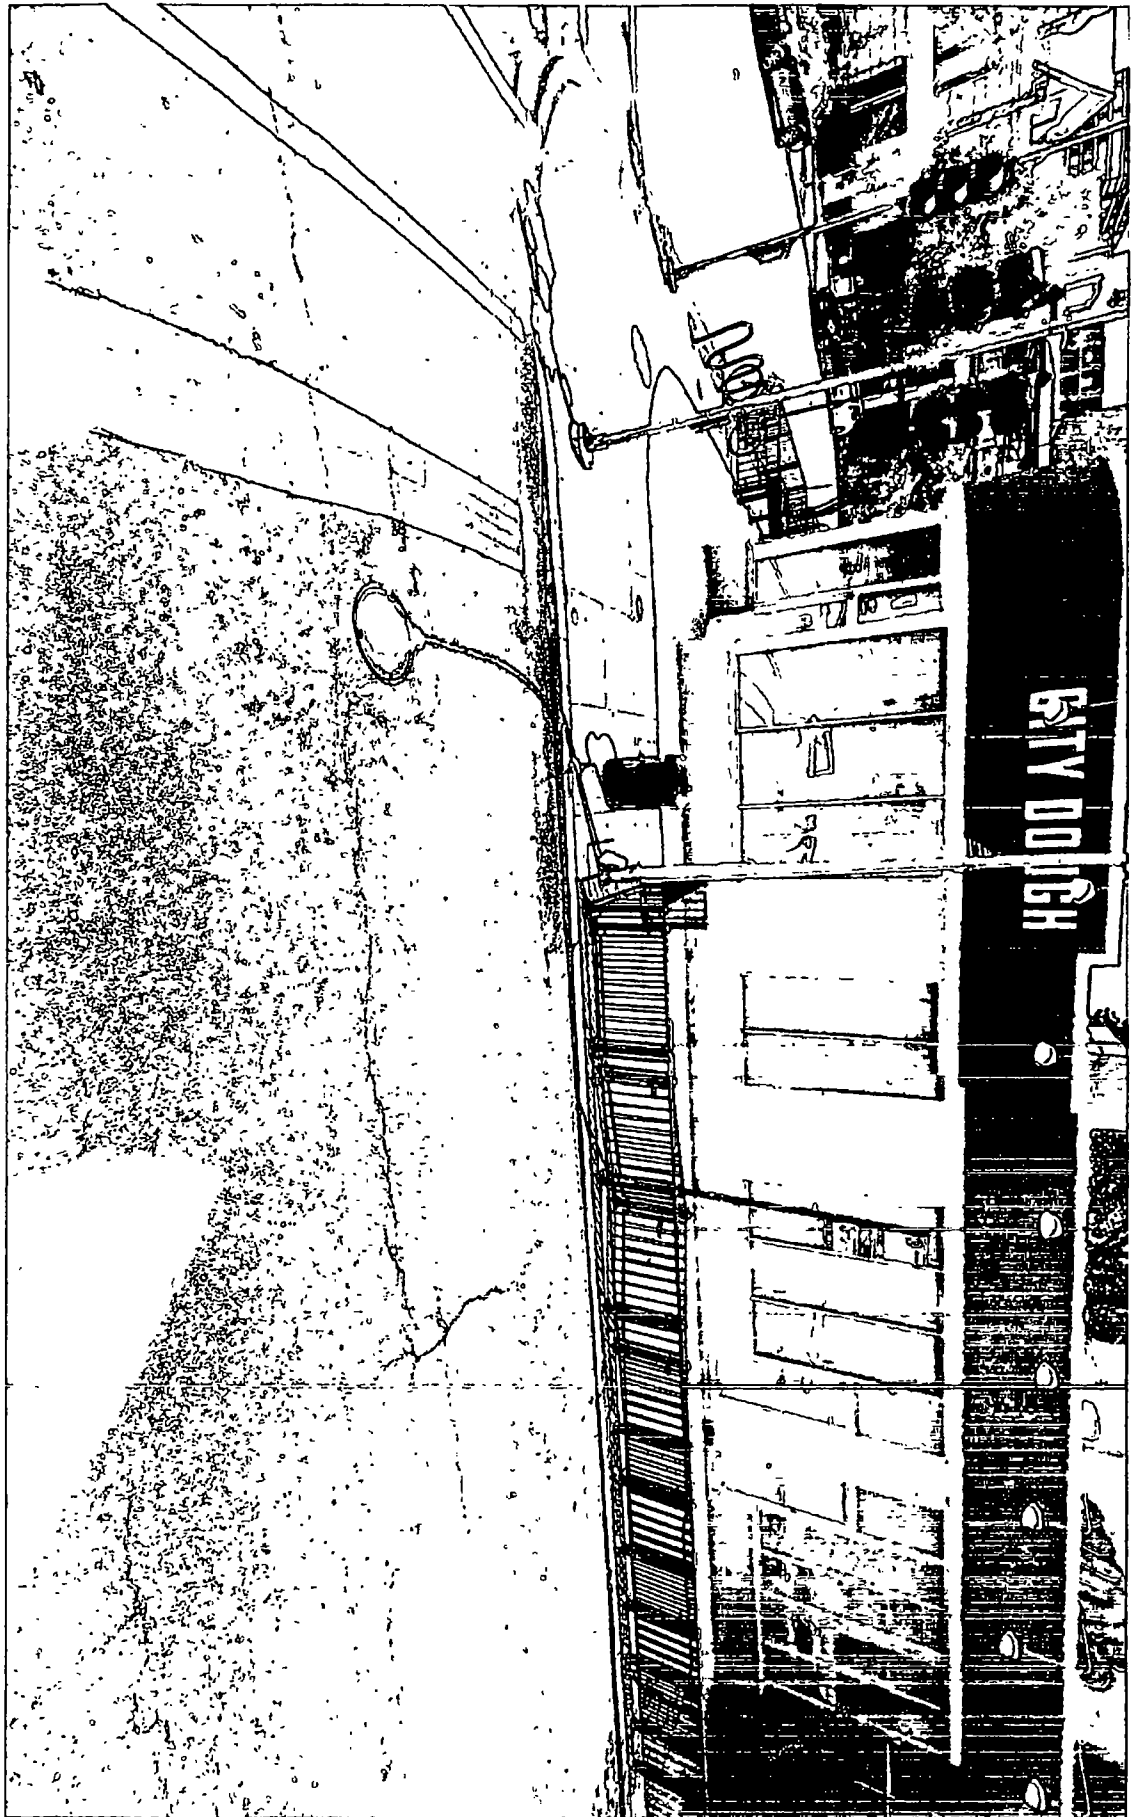



10/08/2014

Alderman **Thomas Tunney**
Ward # **44**
City of Chicago
City Hall, Room **203**
121 North LaSalle Street
Chicago, Illinois 60602

Re: An ordinance to use and maintain a portion of the public right-of-way for **one (1) trash container(s)** for **THE CENTRAL LAKE VIEW MERCHANTS ASSOCIATION**, adjacent to the premises known as **2955 N. Sheffield Ave..**

Dear Alderman **Thomas Tunney**:

The applicant referenced above has requested the use of the public right-of-way for a **trash container(s)**. An ordinance has been prepared by the Department of Business Affairs and Consumer Protection – Small Business Center - Public Way Use Unit for presentation to the City Council. Because this request was made for properties located in your ward, as approved by you as per the attached, I respectfully request that you introduce the attached ordinance at the next City Council meeting.

If you have any questions regarding this ordinance, please contact Anthony Bertuca at (312) 744-5506.

Department of Business Affairs and Consumer Protection



City of Chicago



O2014-8438

Office of the City Clerk

Document Tracking Sheet

| | |
|---------------------------------|---|
| Meeting Date: | 10/8/2014 |
| Sponsor(s): | Tunney (44) |
| Type: | Ordinance |
| Title: | Grant(s) of privilege in public way for Central Lake View
Merchants Assn., The privilege No. 1115294 |
| Committee(s) Assignment: | Committee on Transportation and Public Way |

ORDINANCE
THE CENTRAL LAKE VIEW MERCHANTS ASSOCIATION
Acct. No. 314738 - 7
Permit No. 1115294

Be It Ordained by the City Council of the City of Chicago:

SECTION 1. Permission and authority are hereby given and granted to THE CENTRAL LAKE VIEW MERCHANTS ASSOCIATION, upon the terms and subject to the conditions of this ordinance to maintain and use, as now constructed, one (1) Trash container(s) on the public right-of-way adjacent to its premises known as 3000 N. Sheffield Ave..

Said Trash container(s) at N. Sheffield Avenue measure(s):
One (1) at one (1) foot in length, and two (2) feet in width for a total of two (2) square feet.

The location of said privilege shall be as shown on prints kept on file with the Department of Business Affairs and Consumer Protection and the Office of the City Clerk.

Said privilege shall be constructed in accordance with plans and specifications approved by the Department of Transportation (Division of Project Development).

This grant of privilege in the public way shall be subject to the provisions of Section 10-28-015 and all other required provisions of the Municipal Code of Chicago.


The grantee shall pay to the City of Chicago as compensation for the privilege #1115294 herein granted the sum of seventy-five (\$75.00) per annum in advance.

A 25% penalty will be added for payments received after due date.


The permit holder agrees to hold the City of Chicago harmless for any damage, relocation or replacement costs associated with damage, relocation or removal of private property caused by the City performing work in the public way.

Authority herein given and granted for a period of five (5) years from and after 04/11/2012.

Alderman

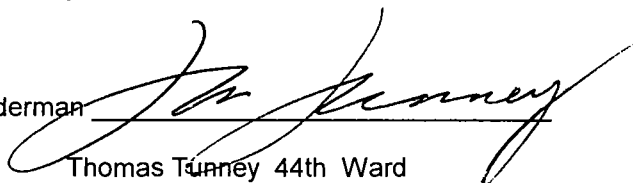

Thomas Tunney 44th Ward

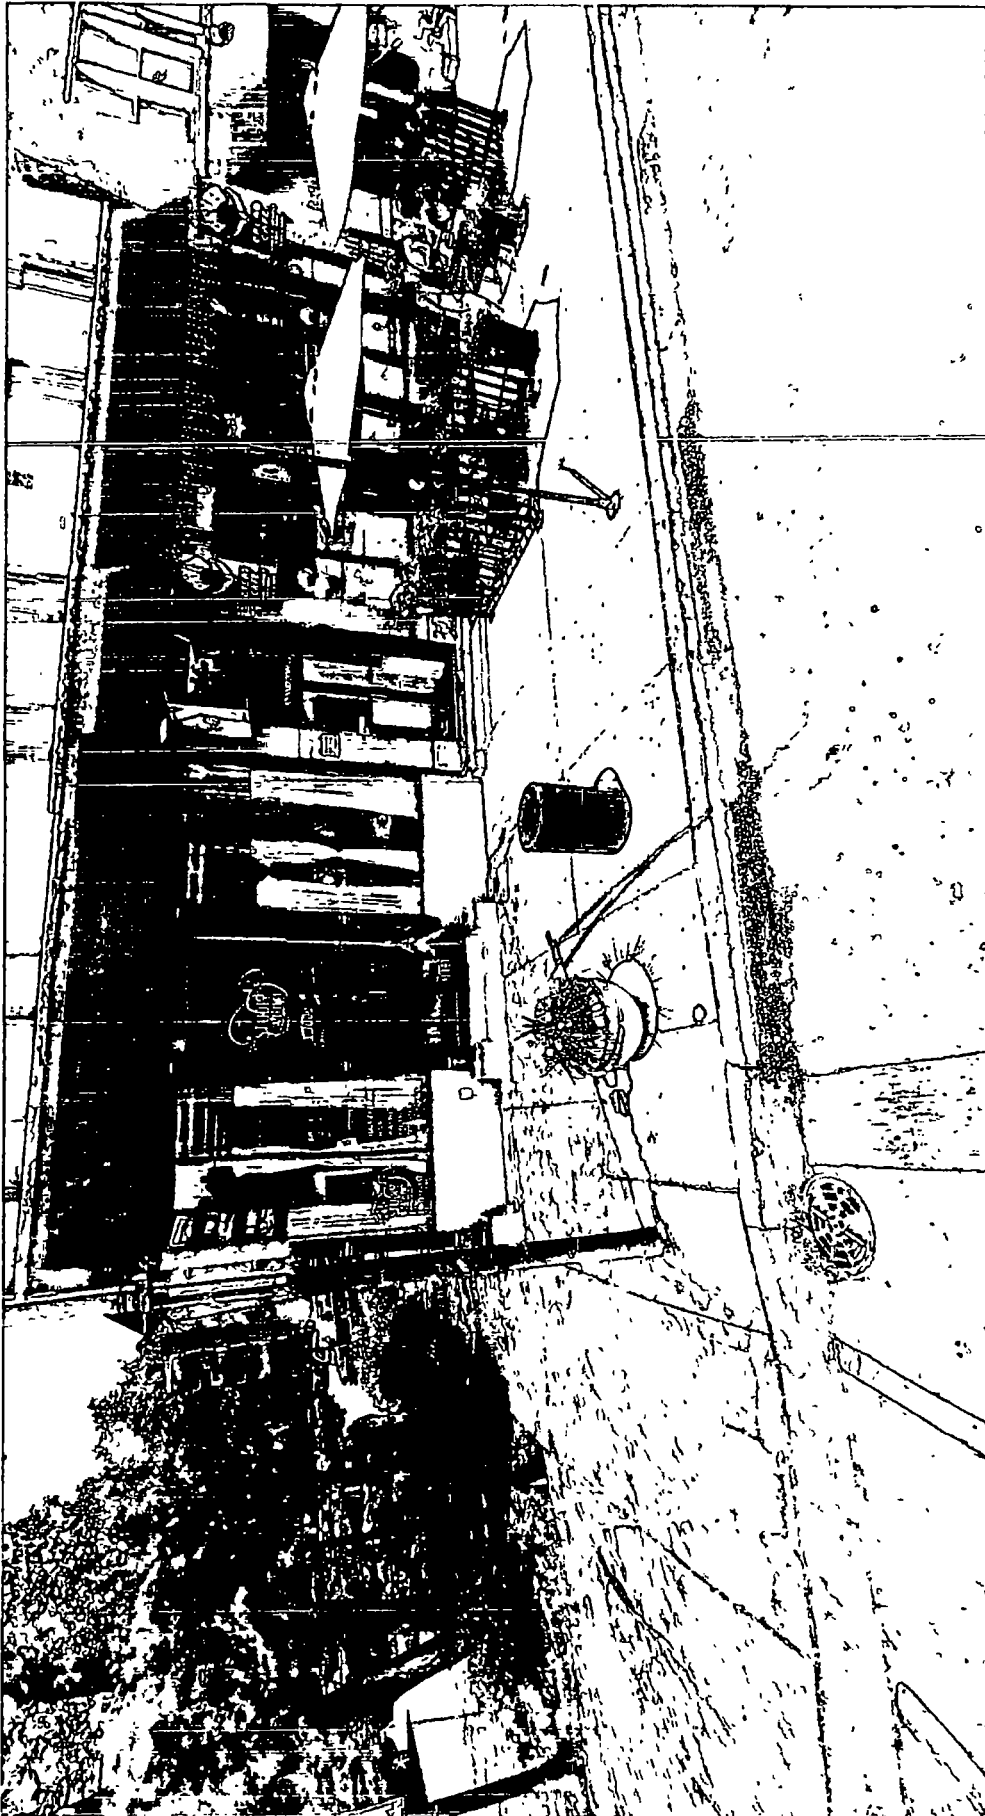



10/08/2014

Alderman Thomas Tunney
Ward # **44**
City of Chicago
City Hall, Room **203**
121 North LaSalle Street
Chicago, Illinois 60602

Re: An ordinance to use and maintain a portion of the public right-of-way for **one (1) trash container(s)** for **THE CENTRAL LAKE VIEW MERCHANTS ASSOCIATION**, adjacent to the premises known as **3000 N. Sheffield Ave..**

Dear Alderman **Thomas Tunney**:

The applicant referenced above has requested the use of the public right-of-way for a **trash container(s)**. An ordinance has been prepared by the Department of Business Affairs and Consumer Protection – Small Business Center - Public Way Use Unit for presentation to the City Council. Because this request was made for properties located in your ward, as approved by you as per the attached, I respectfully request that you introduce the attached ordinance at the next City Council meeting.

If you have any questions regarding this ordinance, please contact Anthony Bertuca at (312) 744-5506.

Department of Business Affairs and Consumer Protection



City of Chicago



O2014-8451

Office of the City Clerk

Document Tracking Sheet

| | |
|---------------------------------|--|
| Meeting Date: | 10/8/2014 |
| Sponsor(s): | Tunney (44) |
| Type: | Ordinance |
| Title: | Grant(s) of privilege in public way for Central Lake View Merchants Assn., The - privilege No. 1115290 |
| Committee(s) Assignment: | Committee on Transportation and Public Way |

ORDINANCE
THE CENTRAL LAKE VIEW MERCHANTS ASSOCIATION
Acct. No. 314738 - 5
Permit No. 1115290

Be It Ordained by the City Council of the City of Chicago:

SECTION 1. Permission and authority are hereby given and granted to THE CENTRAL LAKE VIEW MERCHANTS ASSOCIATION, upon the terms and subject to the conditions of this ordinance to maintain and use, as now constructed, one (1) Trash container(s) on the public right-of-way adjacent to its premises known as 3055 N. Sheffield Ave..

Said Trash container(s) at N. Sheffield Avenue measure(s):

One (1) at one (1) foot in length, and two (2) feet in width for a total of two (2) square feet.

The location of said privilege shall be as shown on prints kept on file with the Department of Business Affairs and Consumer Protection and the Office of the City Clerk.

Said privilege shall be constructed in accordance with plans and specifications approved by the Department of Transportation (Division of Project Development).

This grant of privilege in the public way shall be subject to the provisions of Section 10-28-015 and all other required provisions of the Municipal Code of Chicago.


The grantee shall pay to the City of Chicago as compensation for the privilege #1115290 herein granted the sum of seventy-five (\$75.00) per annum in advance.

A 25% penalty will be added for payments received after due date.

The permit holder agrees to hold the City of Chicago harmless for any damage, relocation or replacement costs associated with damage, relocation or removal of private property caused by the City performing work in the public way.

Authority herein given and granted for a period of five (5) years from and after 04/11/2012.

Alderman

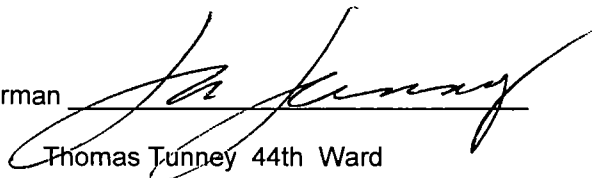A handwritten signature in black ink, appearing to read "Tom Tunney", written over a horizontal line.

Thomas Tunney 44th Ward





10/08/2014

Alderman Thomas Tunney
Ward # 44
City of Chicago
City Hall, Room 203
121 North LaSalle Street
Chicago, Illinois 60602

Re: An ordinance to use and maintain a portion of the public right-of-way for **one (1) trash container(s)** for **THE CENTRAL LAKE VIEW MERCHANTS ASSOCIATION**, adjacent to the premises known as **3055 N. Sheffield Ave..**

Dear Alderman **Thomas Tunney**:

The applicant referenced above has requested the use of the public right-of-way for a **trash container(s)**. An ordinance has been prepared by the Department of Business Affairs and Consumer Protection – Small Business Center - Public Way Use Unit for presentation to the City Council. Because this request was made for properties located in your ward, as approved by you as per the attached, I respectfully request that you introduce the attached ordinance at the next City Council meeting.

If you have any questions regarding this ordinance, please contact Anthony Bertuca at (312) 744-5506.

Department of Business Affairs and Consumer Protection



City of Chicago



O2014-8468

Office of the City Clerk

Document Tracking Sheet

| | |
|---------------------------------|---|
| Meeting Date: | 10/8/2014 |
| Sponsor(s): | Tunney (44) |
| Type: | Ordinance |
| Title: | Grant(s) of privilege in public way for Central Lake View
Merchants Assn., The - privilege No. 1115287 |
| Committee(s) Assignment: | Committee on Transportation and Public Way |

ORDINANCE
THE CENTRAL LAKE VIEW MERCHANTS ASSOCIATION
Acct. No. 314738 - 4
Permit No. 1115287

Be It Ordained by the City Council of the City of Chicago:

SECTION 1. Permission and authority are hereby given and granted to THE CENTRAL LAKE VIEW MERCHANTS ASSOCIATION, upon the terms and subject to the conditions of this ordinance to maintain and use, as now constructed, one (1) Trash container(s) on the public right-of-way adjacent to its premises known as 3110 N. Sheffield Ave..

Said Trash container(s) at N. Sheffield Avenue measure(s):

One (1) at two point zero one (2.01) feet in length, and two (2) feet in width for a total of four point zero two (4.02) square feet.

The location of said privilege shall be as shown on prints kept on file with the Department of Business Affairs and Consumer Protection and the Office of the City Clerk.

Said privilege shall be constructed in accordance with plans and specifications approved by the Department of Transportation (Division of Project Development).

This grant of privilege in the public way shall be subject to the provisions of Section 10-28-015 and all other required provisions of the Municipal Code of Chicago.


The grantee shall pay to the City of Chicago as compensation for the privilege #1115287 herein granted the sum of seventy-five (\$75.00) per annum in advance.

A 25% penalty will be added for payments received after due date.

The permit holder agrees to hold the City of Chicago harmless for any damage, relocation or replacement costs associated with damage, relocation or removal of private property caused by the City performing work in the public way.

Authority herein given and granted for a period of five (5) years from and after 04/11/2012.

Alderman

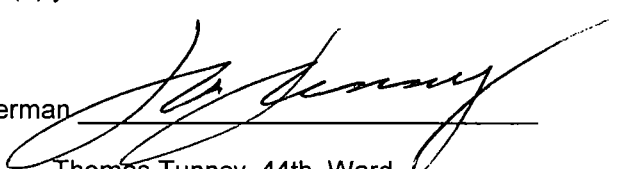
Thomas Tunney 44th Ward





10/08/2014

Alderman **Thomas Tunney**
Ward # 44
City of Chicago
City Hall, Room 203
121 North LaSalle Street
Chicago, Illinois 60602

Re: An ordinance to use and maintain a portion of the public right-of-way for **one (1) trash container(s)** for **THE CENTRAL LAKE VIEW MERCHANTS ASSOCIATION**, adjacent to the premises known as **3110 N. Sheffield Ave..**

Dear Alderman **Thomas Tunney**:

The applicant referenced above has requested the use of the public right-of-way for a **trash container(s)**. An ordinance has been prepared by the Department of Business Affairs and Consumer Protection – Small Business Center - Public Way Use Unit for presentation to the City Council. Because this request was made for properties located in your ward, as approved by you as per the attached, I respectfully request that you introduce the attached ordinance at the next City Council meeting.

If you have any questions regarding this ordinance, please contact Anthony Bertuca at (312) 744-5506.

Department of Business Affairs and Consumer Protection



City of Chicago



O2014-8478

Office of the City Clerk

Document Tracking Sheet

| | |
|---------------------------------|---|
| Meeting Date: | 10/8/2014 |
| Sponsor(s): | Tunney (44) |
| Type: | Ordinance |
| Title: | Grant(s) of privilege in public way for Central Lake View
Merchants Assn., The - privilege No. 1115286 |
| Committee(s) Assignment: | Committee on Transportation and Public Way |

ORDINANCE
THE CENTRAL LAKE VIEW MERCHANTS ASSOCIATION
Acct. No. 314738 - 3
Permit No. 1115286

Be It Ordained by the City Council of the City of Chicago:

SECTION 1. Permission and authority are hereby given and granted to THE CENTRAL LAKE VIEW MERCHANTS ASSOCIATION, upon the terms and subject to the conditions of this ordinance to maintain and use, as now constructed, one (1) Trash container(s) on the public right-of-way adjacent to its premises known as 3121 N. Sheffield Ave..

Said Trash container(s) at N. Sheffield Avenue measure(s):

One (1) at two point one (2.1) feet in length, and two (2) feet in width for a total of four point two (4.2) square feet.

The location of said privilege shall be as shown on prints kept on file with the Department of Business Affairs and Consumer Protection and the Office of the City Clerk.

Said privilege shall be constructed in accordance with plans and specifications approved by the Department of Transportation (Division of Project Development).

This grant of privilege in the public way shall be subject to the provisions of Section 10-28-015 and all other required provisions of the Municipal Code of Chicago.


The grantee shall pay to the City of Chicago as compensation for the privilege #1115286 herein granted the sum of seventy-five (\$75.00) per annum in advance.

A 25% penalty will be added for payments received after due date.

The permit holder agrees to hold the City of Chicago harmless for any damage, relocation or replacement costs associated with damage, relocation or removal of private property caused by the City performing work in the public way.

Authority herein given and granted for a period of five (5) years from and after 04/11/2012.

Alderman

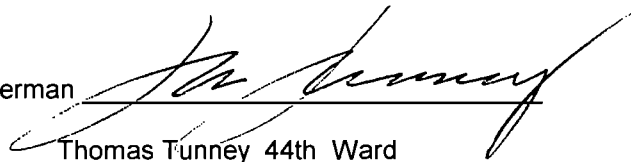

Thomas Tunney 44th Ward





10/08/2014

Alderman **Thomas Tunney**
Ward # **44**
City of Chicago
City Hall, Room **203**
121 North LaSalle Street
Chicago, Illinois 60602

Re: An ordinance to use and maintain a portion of the public right-of-way for **one (1) trash container(s)** for **THE CENTRAL LAKE VIEW MERCHANTS ASSOCIATION**, adjacent to the premises known as **3121 N. Sheffield Ave..**

Dear Alderman **Thomas Tunney**:

The applicant referenced above has requested the use of the public right-of-way for a **trash container(s)**. An ordinance has been prepared by the Department of Business Affairs and Consumer Protection – Small Business Center - Public Way Use Unit for presentation to the City Council. Because this request was made for properties located in your ward, as approved by you as per the attached, I respectfully request that you introduce the attached ordinance at the next City Council meeting.

If you have any questions regarding this ordinance, please contact Anthony Bertuca at (312) 744-5506.

Department of Business Affairs and Consumer Protection



City of Chicago



O2014-8486

Office of the City Clerk

Document Tracking Sheet

| | |
|---------------------------------|--|
| Meeting Date: | 10/8/2014 |
| Sponsor(s): | Tunney (44) |
| Type: | Ordinance |
| Title: | Grant(s) of privilege in public way for Central Lake View Merchants Assn., The - privilege No. 1115284 |
| Committee(s) Assignment: | Committee on Transportation and Public Way |

ORDINANCE
THE CENTRAL LAKE VIEW MERCHANTS ASSOCIATION
Acct. No. 314738 - 2
Permit No. 1115284

Be It Ordained by the City Council of the City of Chicago:

SECTION 1. Permission and authority are hereby given and granted to THE CENTRAL LAKE VIEW MERCHANTS ASSOCIATION, upon the terms and subject to the conditions of this ordinance to maintain and use, as now constructed, one (1) Trash container(s) on the public right-of-way adjacent to its premises known as 3200 N. Sheffield Ave..

Said Trash container(s) at SW Corner of Sheffield and Belmont measure(s):
One (1) at one (1) foot in length, and two (2) feet in width for a total of two (2) square feet.

The location of said privilege shall be as shown on prints kept on file with the Department of Business Affairs and Consumer Protection and the Office of the City Clerk.

Said privilege shall be constructed in accordance with plans and specifications approved by the Department of Transportation (Division of Project Development).

This grant of privilege in the public way shall be subject to the provisions of Section 10-28-015 and all other required provisions of the Municipal Code of Chicago.


The grantee shall pay to the City of Chicago as compensation for the privilege #1115284 herein granted the sum of seventy-five (\$75.00) per annum in advance.

A 25% penalty will be added for payments received after due date.


The permit holder agrees to hold the City of Chicago harmless for any damage, relocation or replacement costs associated with damage, relocation or removal of private property caused by the City performing work in the public way.

Authority herein given and granted for a period of five (5) years from and after 04/11/2012.

Alderman

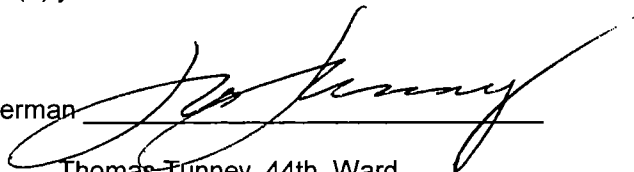A handwritten signature in black ink, appearing to read "Tom Tunney", written over a horizontal line.

Thomas Tunney 44th Ward

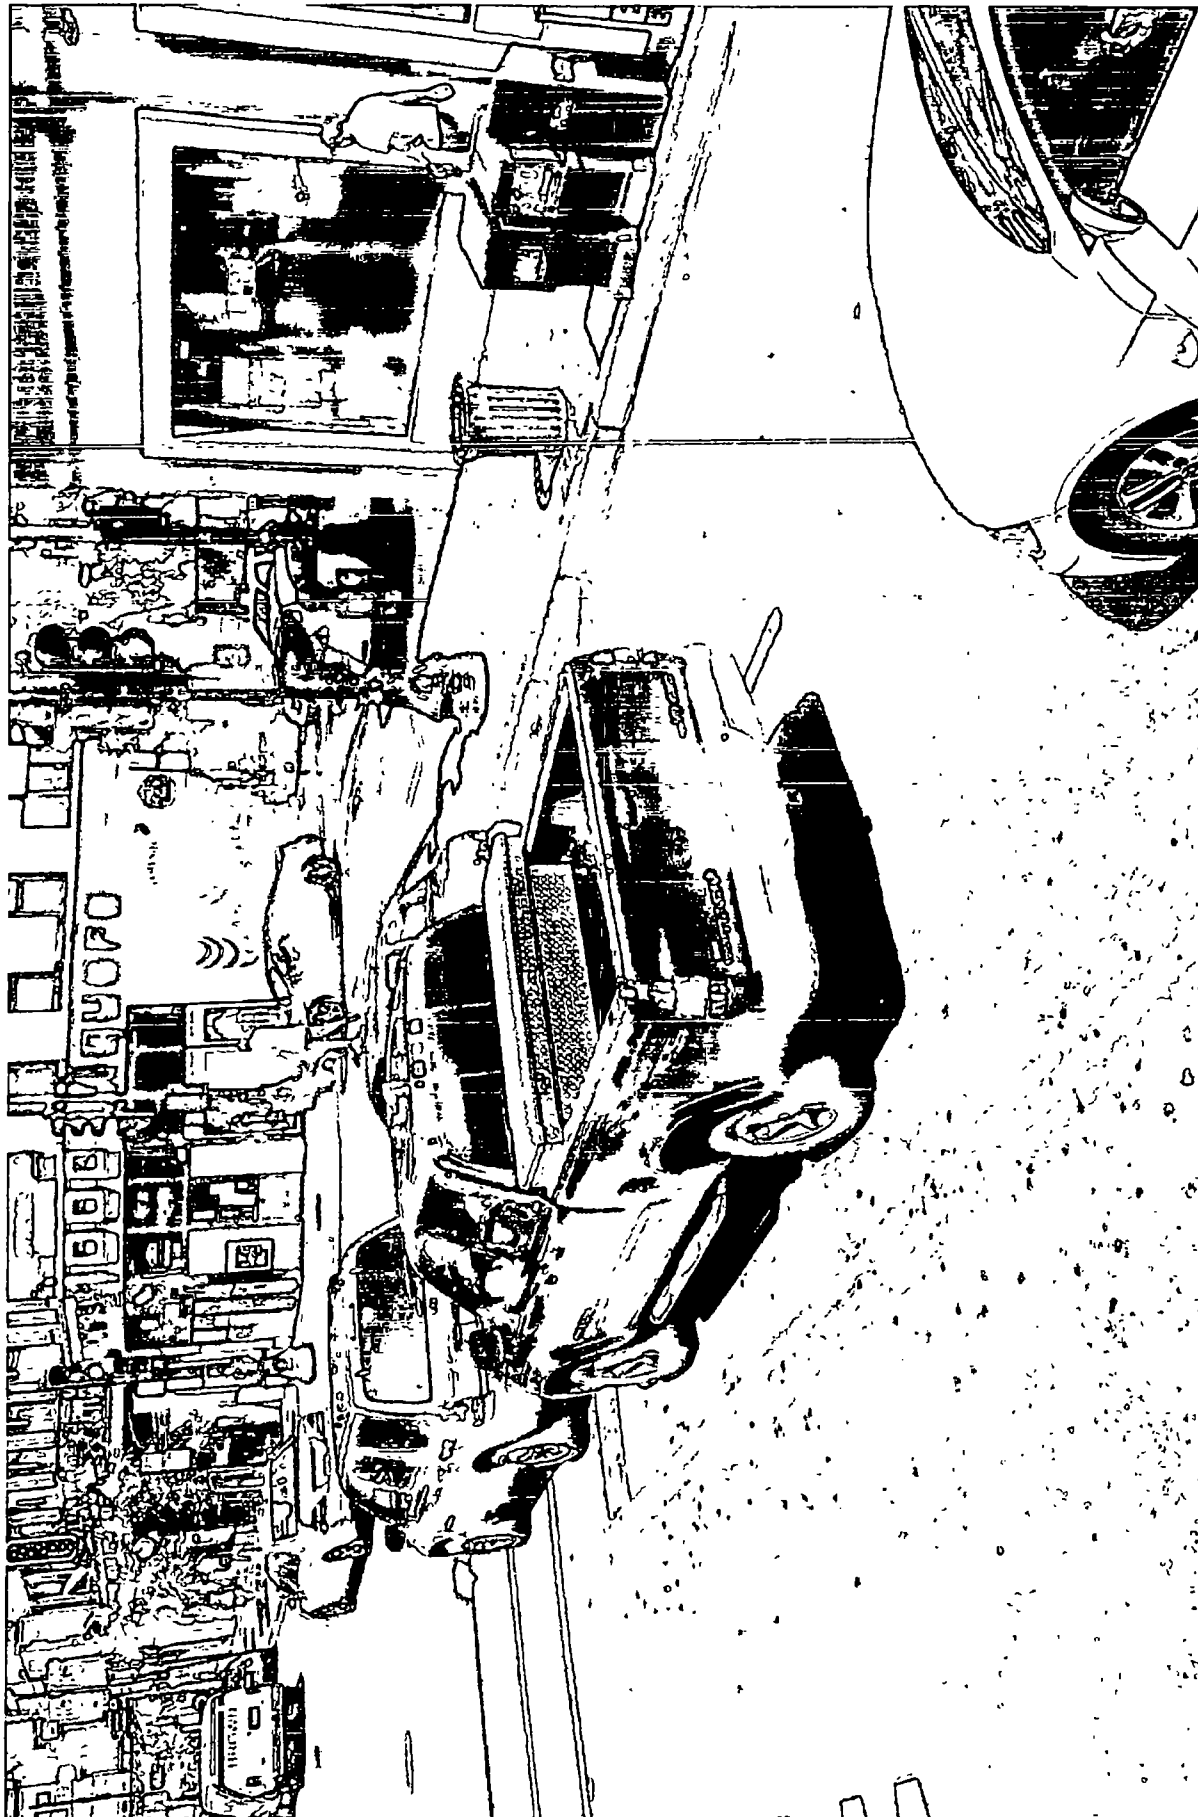



10/08/2014

Alderman **Thomas Tunney**
Ward # **44**
City of Chicago
City Hall, Room **203**
121 North LaSalle Street
Chicago, Illinois 60602

Re: An ordinance to use and maintain a portion of the public right-of-way for **one (1) trash container(s)** for **THE CENTRAL LAKE VIEW MERCHANTS ASSOCIATION**, adjacent to the premises known as **3200 N. Sheffield Ave..**

Dear Alderman **Thomas Tunney**:

The applicant referenced above has requested the use of the public right-of-way for a **trash container(s)**. An ordinance has been prepared by the Department of Business Affairs and Consumer Protection – Small Business Center - Public Way Use Unit for presentation to the City Council. Because this request was made for properties located in your ward, as approved by you as per the attached, I respectfully request that you introduce the attached ordinance at the next City Council meeting.

If you have any questions regarding this ordinance, please contact Anthony Bertuca at (312) 744-5506.

Department of Business Affairs and Consumer Protection



City of Chicago



O2014-8496

Office of the City Clerk

Document Tracking Sheet

| | |
|---------------------------------|--|
| Meeting Date: | 10/8/2014 |
| Sponsor(s): | Tunney (44) |
| Type: | Ordinance |
| Title: | Grant(s) of privilege in public way for Central Lake View Merchants Assn., The privilege No. 1115285 |
| Committee(s) Assignment: | Committee on Transportation and Public Way |

ORDINANCE
THE CENTRAL LAKE VIEW MERCHANTS ASSOCIATION
Acct. No. 314738 - 2
Permit No. 1115285

Be It Ordained by the City Council of the City of Chicago:

SECTION 1. Permission and authority are hereby given and granted to THE CENTRAL LAKE VIEW MERCHANTS ASSOCIATION, upon the terms and subject to the conditions of this ordinance to maintain and use, as now constructed, one (1) Planter(s) on the public right-of-way for beautification purposes adjacent to its premises known as 3200 N. Sheffield Ave..

Said Planter(s) at N. Sheffield Ave measure(s):

One (1) at one (1) foot in length, and three (3) feet in width for a total of three (3) square feet.

Grantee must allow the required clear and unobstructed space for pedestrian passage at all times per rules and regulations approved by the Department of Transportation.

The location of said privilege shall be as shown on prints kept on file with the Department of Business Affairs and Consumer Protection and the Office of the City Clerk.

Said privilege shall be constructed in accordance with plans and specifications approved by the Department of Planning and Development and Department of Transportation (Division of Project Development).

This grant of privilege in the public way shall be subject to the provisions of Section 10-28-015 and all other required provisions of the Municipal Code of Chicago.


The grantee shall pay to the City of Chicago as compensation for the privilege #1115285 herein granted the sum of zero (\$0.00) per annum in advance.

A 25% penalty will be added for payments received after due date.

The permit holder agrees to hold the City of Chicago harmless for any damage, relocation or replacement costs associated with damage, relocation or removal of private property caused by the City performing work in the public way.

Authority herein given and granted for a period of five (5) years from and after 03/18/2014.

Alderman

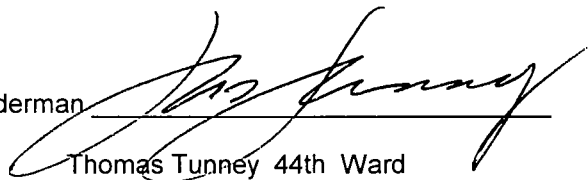

Thomas Tunney 44th Ward





10/08/2014

Alderman **Thomas Tunney**
Ward # **44**
City of Chicago
City Hall, Room **203**
121 North LaSalle Street
Chicago, Illinois 60602

Re: An ordinance to use and maintain a portion of the public right-of-way for **one (1) planter(s)** for **THE CENTRAL LAKE VIEW MERCHANTS ASSOCIATION**, adjacent to the premises known as **3200 N. Sheffield Ave..**

Dear Alderman **Thomas Tunney**:

The applicant referenced above has requested the use of the public right-of-way for a **planter(s)**. An ordinance has been prepared by the Department of Business Affairs and Consumer Protection – Small Business Center - Public Way Use Unit for presentation to the City Council. Because this request was made for properties located in your ward, as approved by you as per the attached, I respectfully request that you introduce the attached ordinance at the next City Council meeting.

If you have any questions regarding this ordinance, please contact Anthony Bertuca at (312) 744-5506.

Department of Business Affairs and Consumer Protection



City of Chicago



O2014-8517

Office of the City Clerk

Document Tracking Sheet

| | |
|---------------------------------|--|
| Meeting Date: | 10/8/2014 |
| Sponsor(s): | Tunney (44) |
| Type: | Ordinance |
| Title: | Grant(s) of privilege in public way for Central Lake View Merchants Assn., The - privilege No. 1107670 |
| Committee(s) Assignment: | Committee on Transportation and Public Way |

ORDINANCE
CENTRAL LAKEVIEW MERCHANTS ASSOCIATION
Acct. No. 314738 - 109
Permit No. 1107670

Be It Ordained by the City Council of the City of Chicago:

SECTION 1. Permission and authority are hereby given and granted to CENTRAL LAKEVIEW MERCHANTS ASSOCIATION, upon the terms and subject to the conditions of this ordinance to construct, install, maintain and use one (1) Trash container(s) on the public right-of-way adjacent to its premises known as 810 W. Addison St..

Said Trash container(s) at West Addison Street measure(s):

One (1) at one (1) foot in length, and two point one seven (2.17) feet in width for a total of two point one seven (2.17) square feet.

The location of said privilege shall be as shown on prints kept on file with the Department of Business Affairs and Consumer Protection and the Office of the City Clerk.

Said privilege shall be constructed in accordance with plans and specifications approved by the Department of Transportation (Division of Project Development).

This grant of privilege in the public way shall be subject to the provisions of Section 10-28-015 and all other required provisions of the Municipal Code of Chicago.


The grantee shall pay to the City of Chicago as compensation for the privilege #1107670 herein granted the sum of seventy-five (\$75.00) per annum in advance.

A 25% penalty will be added for payments received after due date.


The permit holder agrees to hold the City of Chicago harmless for any damage, relocation or replacement costs associated with damage, relocation or removal of private property caused by the City performing work in the public way.

Authority herein given and granted for a period of five (5) years from and after Date of Passage.

Alderman

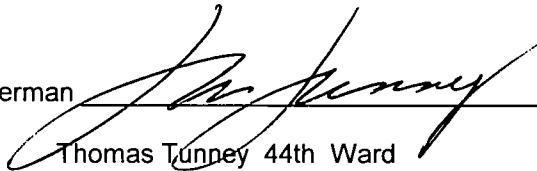

Thomas Tunney 44th Ward

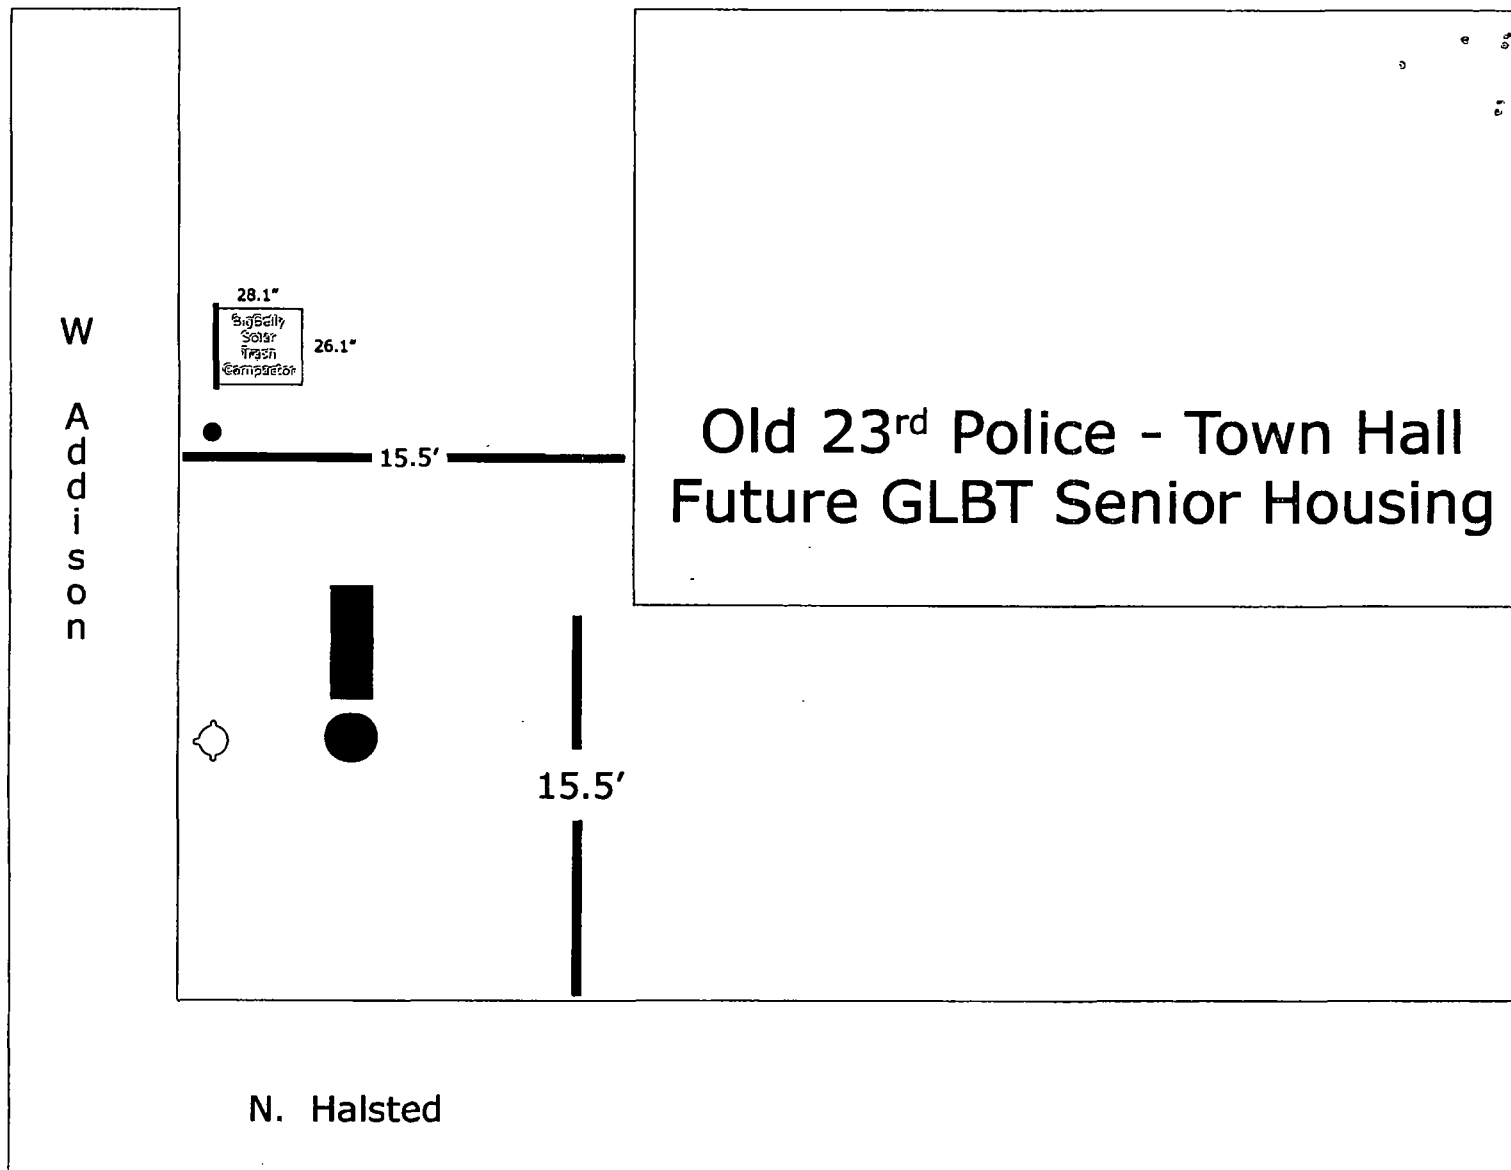



Department of Business Affairs and Consumer Protection
Small Business Center - Public Way Use Unit
City Hall - 121 N LaSalle Street, Room 800 • Chicago, IL 60602
(312)-74-GOBIZ (312-744-6249) • (312) 744-1944 (TTY)
<http://www.cityofchicago.org/bacp>

10/08/2014

Alderman **Thomas Tunney**
Ward # **44**
City of Chicago
City Hall, Room **203**
121 North LaSalle Street
Chicago, Illinois 60602

Re: An ordinance to use and maintain a portion of the public right-of-way for **one (1) trash container(s)** for **CENTRAL LAKEVIEW MERCHANTS ASSOCIATION**, adjacent to the premises known as **810 W. Addison St.**

Dear Alderman **Thomas Tunney**:

The applicant referenced above has requested the use of the public right-of-way for a **trash container(s)**. An ordinance has been prepared by the Department of Business Affairs and Consumer Protection – Small Business Center - Public Way Use Unit for presentation to the City Council. Because this request was made for properties located in your ward, as approved by you as per the attached, I respectfully request that you introduce the attached ordinance at the next City Council meeting.

If you have any questions regarding this ordinance, please contact Anthony Bertuca at (312) 744-5506.

Department of Business Affairs and Consumer Protection



City of Chicago



O2014-8523

Office of the City Clerk

Document Tracking Sheet

| | |
|---------------------------------|--|
| Meeting Date: | 10/8/2014 |
| Sponsor(s): | Tunney (44) |
| Type: | Ordinance |
| Title: | Grant(s) of privilege in public way for Central Lake View Merchants Assn., The - privilege No. 1115292 |
| Committee(s) Assignment: | Committee on Transportation and Public Way |

ORDINANCE
THE CENTRAL LAKE VIEW MERCHANTS ASSOCIATION
Acct. No. 314738 - 5
Permit No. 1115292

Be It Ordained by the City Council of the City of Chicago:

SECTION 1. Permission and authority are hereby given and granted to THE CENTRAL LAKE VIEW MERCHANTS ASSOCIATION, upon the terms and subject to the conditions of this ordinance to maintain and use, as now constructed, one (1) Planter(s) on the public right-of-way for beautification purposes adjacent to its premises known as 3055 N. Sheffield Ave..

Said Planter(s) at N. Sheffield Avenue measure(s):

One (1) at three point zero one (3.01) feet in length, and three (3) feet in width for a total of nine point zero three (9.03) square feet.

Grantee must allow the required clear and unobstructed space for pedestrian passage at all times per rules and regulations approved by the Department of Transportation.

The location of said privilege shall be as shown on prints kept on file with the Department of Business Affairs and Consumer Protection and the Office of the City Clerk.

Said privilege shall be constructed in accordance with plans and specifications approved by the Department of Planning and Development and Department of Transportation (Division of Project Development).

This grant of privilege in the public way shall be subject to the provisions of Section 10-28-015 and all other required provisions of the Municipal Code of Chicago.


The grantee shall pay to the City of Chicago as compensation for the privilege #1115292 herein granted the sum of zero (\$.00) per annum in advance.

A 25% penalty will be added for payments received after due date.

The permit holder agrees to hold the City of Chicago harmless for any damage, relocation or replacement costs associated with damage, relocation or removal of private property caused by the City performing work in the public way.

Authority herein given and granted for a period of five (5) years from and after 03/18/2014.

Alderman

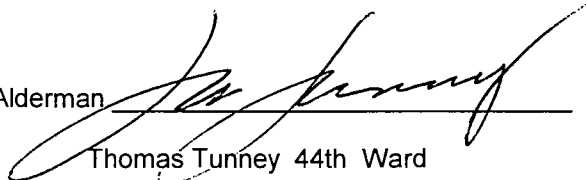

Thomas Tunney 44th Ward





10/08/2014

Alderman **Thomas Tunney**
Ward # **44**
City of Chicago
City Hall, Room **203**
121 North LaSalle Street
Chicago, Illinois 60602

Re: An ordinance to use and maintain a portion of the public right-of-way for **one (1) planter(s)** for **THE CENTRAL LAKE VIEW MERCHANTS ASSOCIATION**, adjacent to the premises known as **3055 N. Sheffield Ave..**

Dear Alderman **Thomas Tunney**:

The applicant referenced above has requested the use of the public right-of-way for a **planter(s)**. An ordinance has been prepared by the Department of Business Affairs and Consumer Protection – Small Business Center - Public Way Use Unit for presentation to the City Council. Because this request was made for properties located in your ward, as approved by you as per the attached, I respectfully request that you introduce the attached ordinance at the next City Council meeting.

If you have any questions regarding this ordinance, please contact Anthony Bertuca at (312) 744-5506.

Department of Business Affairs and Consumer Protection



City of Chicago



O2014-8527

Office of the City Clerk

Document Tracking Sheet

| | |
|---------------------------------|---|
| Meeting Date: | 10/8/2014 |
| Sponsor(s): | Tunney (44) |
| Type: | Ordinance |
| Title: | Grant(s) of privilege in public way for Central Lake View
Merchants Assn., The - privilege No. 1115303 |
| Committee(s) Assignment: | Committee on Transportation and Public Way |

ORDINANCE
THE CENTRAL LAKE VIEW MERCHANTS ASSOCIATION
Acct. No. 314738 - 21
Permit No. 1115303

Be It Ordained by the City Council of the City of Chicago:

SECTION 1. Permission and authority are hereby given and granted to THE CENTRAL LAKE VIEW MERCHANTS ASSOCIATION, upon the terms and subject to the conditions of this ordinance to maintain and use, as now constructed, one (1) Planter(s) on the public right-of-way for beautification purposes adjacent to its premises known as 2909 N. Sheffield Ave..

Said Planter(s) at N. Sheffield Avenue measure(s):

One (1) at three point zero one (3.01) feet in length, and three (3) feet in width for a total of nine point zero three (9.03) square feet.

Grantee must allow the required clear and unobstructed space for pedestrian passage at all times per rules and regulations approved by the Department of Transportation.

The location of said privilege shall be as shown on prints kept on file with the Department of Business Affairs and Consumer Protection and the Office of the City Clerk.

Said privilege shall be constructed in accordance with plans and specifications approved by the Department of Planning and Development and Department of Transportation (Division of Project Development).

This grant of privilege in the public way shall be subject to the provisions of Section 10-28-015 and all other required provisions of the Municipal Code of Chicago.


The grantee shall pay to the City of Chicago as compensation for the privilege #1115303 herein granted the sum of zero (\$.00) per annum in advance.

A 25% penalty will be added for payments received after due date.

The permit holder agrees to hold the City of Chicago harmless for any damage, relocation or replacement costs associated with damage, relocation or removal of private property caused by the City performing work in the public way.

Authority herein given and granted for a period of five (5) years from and after 03/18/2014.

Alderman

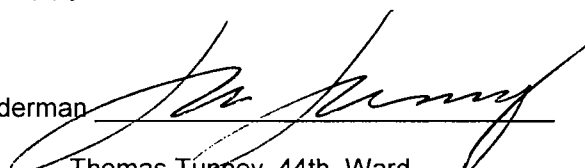
Thomas Tunney 44th Ward





10/08/2014

Alderman **Thomas Tunney**
Ward # **44**
City of Chicago
City Hall, Room **203**
121 North LaSalle Street
Chicago, Illinois 60602

Re: An ordinance to use and maintain a portion of the public right-of-way for **one (1) planter(s)** for **THE CENTRAL LAKE VIEW MERCHANTS ASSOCIATION**, adjacent to the premises known as **2909 N. Sheffield Ave.**.

Dear Alderman **Thomas Tunney**:

The applicant referenced above has requested the use of the public right-of-way for a **planter(s)**. An ordinance has been prepared by the Department of Business Affairs and Consumer Protection – Small Business Center - Public Way Use Unit for presentation to the City Council. Because this request was made for properties located in your ward, as approved by you as per the attached, I respectfully request that you introduce the attached ordinance at the next City Council meeting.

If you have any questions regarding this ordinance, please contact Anthony Bertuca at (312) 744-5506.

Department of Business Affairs and Consumer Protection



City of Chicago



O2014-8532

Office of the City Clerk

Document Tracking Sheet

Meeting Date: 10/8/2014

Sponsor(s): Tunney (44)

Type: ☒ Ordinance

Title: Grant(s) of privilege in public way for Central Lake View Merchants Assn., The - privilege No. 1115301

Committee(s) Assignment: Committee on Transportation and Public Way

ORDINANCE
THE CENTRAL LAKE VIEW MERCHANTS ASSOCIATION
Acct. No. 314738 - 23
Permit No. 1115301

Be It Ordained by the City Council of the City of Chicago:

SECTION 1. Permission and authority are hereby given and granted to THE CENTRAL LAKE VIEW MERCHANTS ASSOCIATION, upon the terms and subject to the conditions of this ordinance to maintain and use, as now constructed, one (1) Planter(s) on the public right-of-way for beautification purposes adjacent to its premises known as 2917 N. Sheffield Ave..

Said Planter(s) at N. Sheffield Avenue measure(s):

One (1) at three point zero one (3.01) feet in length, and three (3) feet in width for a total of nine point zero three (9.03) square feet.

Grantee must allow the required clear and unobstructed space for pedestrian passage at all times per rules and regulations approved by the Department of Transportation.

The location of said privilege shall be as shown on prints kept on file with the Department of Business Affairs and Consumer Protection and the Office of the City Clerk.

Said privilege shall be constructed in accordance with plans and specifications approved by the Department of Planning and Development and Department of Transportation (Division of Project Development).

This grant of privilege in the public way shall be subject to the provisions of Section 10-28-015 and all other required provisions of the Municipal Code of Chicago.


The grantee shall pay to the City of Chicago as compensation for the privilege #1115301 herein granted the sum of zero (\$.00) per annum in advance.

A 25% penalty will be added for payments received after due date.


The permit holder agrees to hold the City of Chicago harmless for any damage, relocation or replacement costs associated with damage, relocation or removal of private property caused by the City performing work in the public way.

Authority herein given and granted for a period of five (5) years from and after 03/18/2014.

Alderman

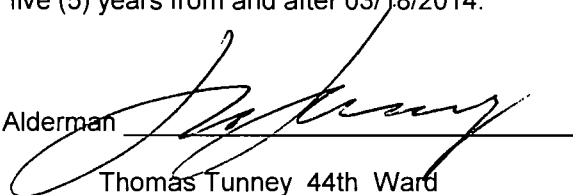

Thomas Tunney 44th Ward

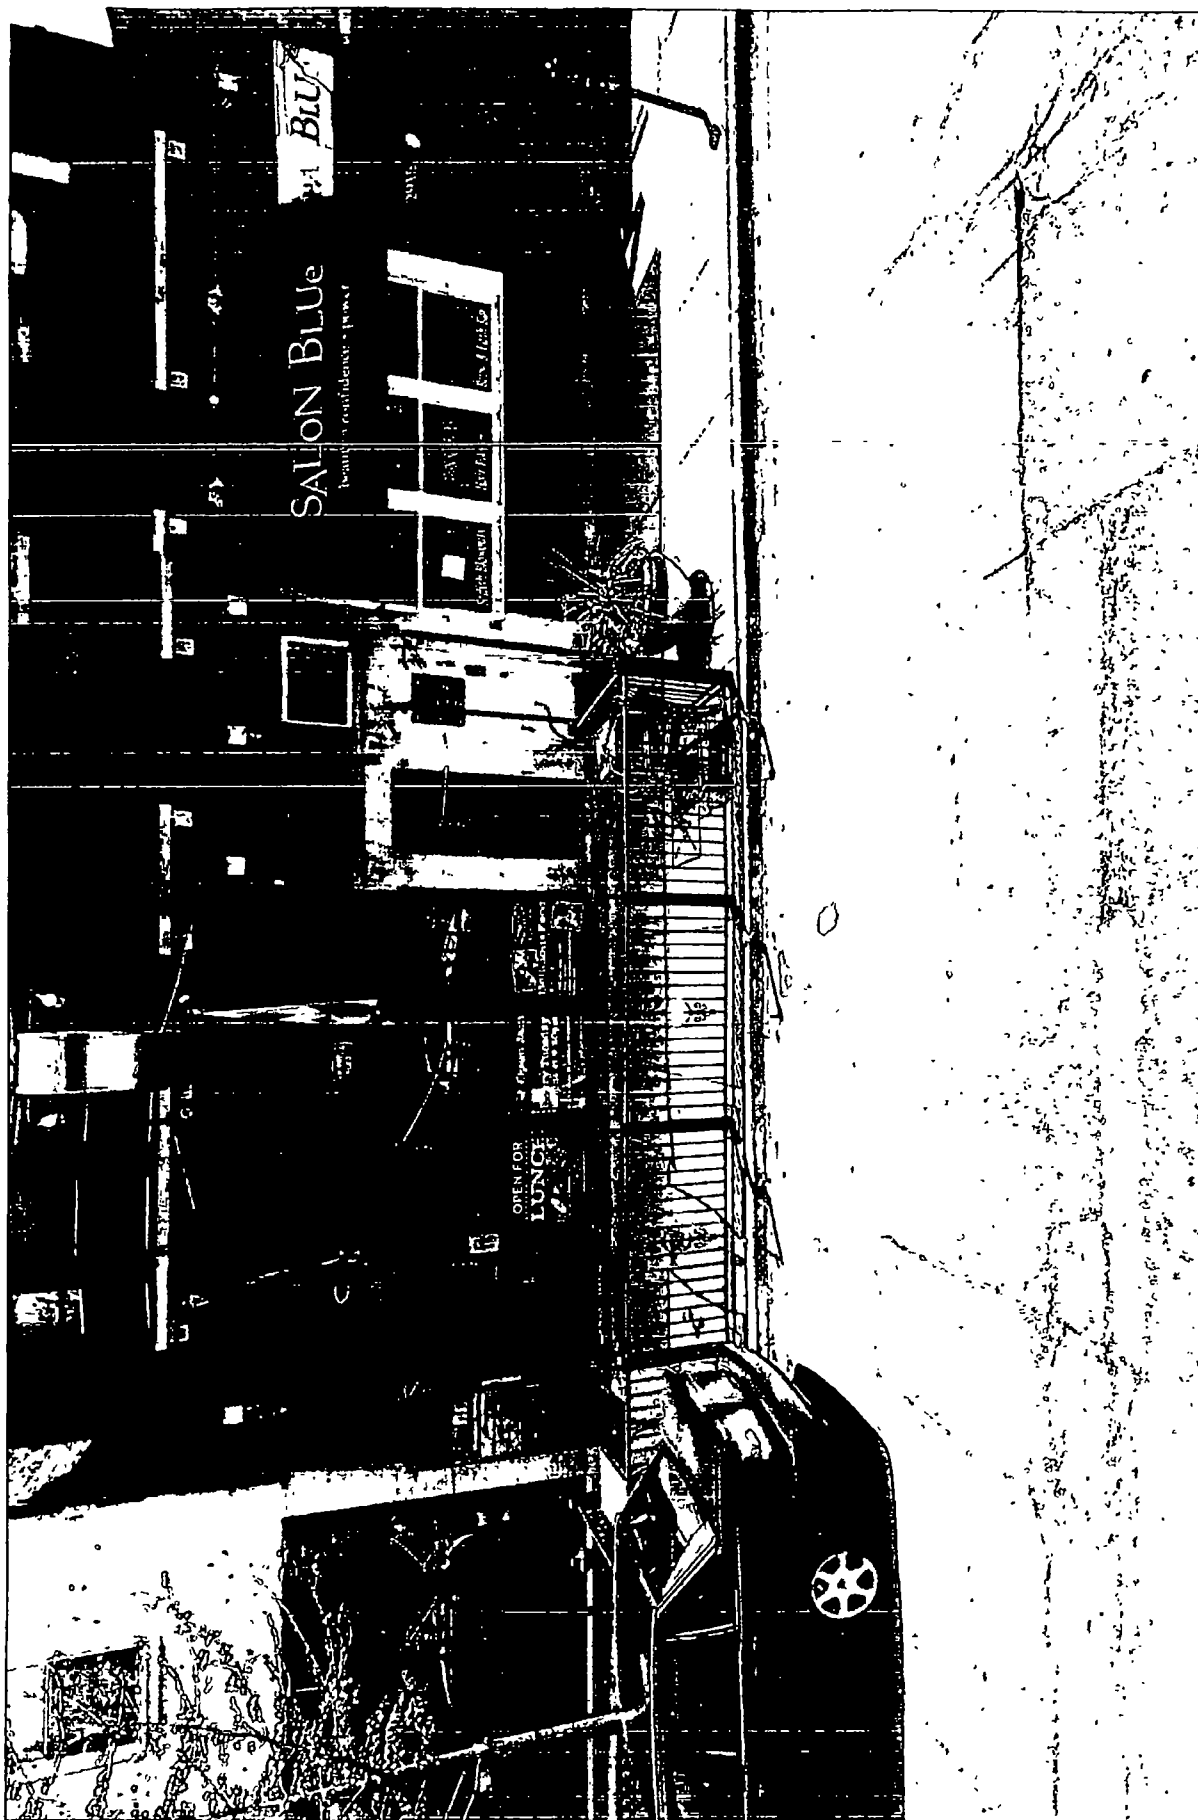



10/08/2014

Alderman **Thomas Tunney**
Ward # **44**
City of Chicago
City Hall, Room **203**
121 North LaSalle Street
Chicago, Illinois 60602

Re: An ordinance to use and maintain a portion of the public right-of-way for **one (1) planter(s)** for **THE CENTRAL LAKE VIEW MERCHANTS ASSOCIATION**, adjacent to the premises known as **2917 N. Sheffield Ave..**

Dear Alderman **Thomas Tunney**:

The applicant referenced above has requested the use of the public right-of-way for a **planter(s)**. An ordinance has been prepared by the Department of Business Affairs and Consumer Protection – Small Business Center - Public Way Use Unit for presentation to the City Council. Because this request was made for properties located in your ward, as approved by you as per the attached, I respectfully request that you introduce the attached ordinance at the next City Council meeting.

If you have any questions regarding this ordinance, please contact Anthony Bertuca at (312) 744-5506.

Department of Business Affairs and Consumer Protection



City of Chicago



O2014-8543

Office of the City Clerk

Document Tracking Sheet

| | |
|---------------------------------|---|
| Meeting Date: | 10/8/2014 |
| Sponsor(s): | Tunney (44) |
| Type: | Ordinance |
| Title: | Grant(s) of privilege in public way for Central Lake View
Merchants Assn., The - privilege No. 1115297 |
| Committee(s) Assignment: | Committee on Transportation and Public Way |

ORDINANCE
THE CENTRAL LAKE VIEW MERCHANTS ASSOCIATION
Acct. No. 314738 - 24
Permit No. 1115297

Be It Ordained by the City Council of the City of Chicago:

SECTION 1. Permission and authority are hereby given and granted to THE CENTRAL LAKE VIEW MERCHANTS ASSOCIATION, upon the terms and subject to the conditions of this ordinance to maintain and use, as now constructed, one (1) Planter(s) on the public right-of-way for beautification purposes adjacent to its premises known as 2935 N. Sheffield Ave..

Said Planter(s) at N. Sheffield Avenue measure(s):

One (1) at one (1) foot in length, and three (3) feet in width for a total of three (3) square feet.

Grantee must allow the required clear and unobstructed space for pedestrian passage at all times per rules and regulations approved by the Department of Transportation.

The location of said privilege shall be as shown on prints kept on file with the Department of Business Affairs and Consumer Protection and the Office of the City Clerk.

Said privilege shall be constructed in accordance with plans and specifications approved by the Department of Planning and Development and Department of Transportation (Division of Project Development).

This grant of privilege in the public way shall be subject to the provisions of Section 10-28-015 and all other required provisions of the Municipal Code of Chicago.


The grantee shall pay to the City of Chicago as compensation for the privilege #1115297 herein granted the sum of zero (\$.00) per annum in advance.

A 25% penalty will be added for payments received after due date.

The permit holder agrees to hold the City of Chicago harmless for any damage, relocation or replacement costs associated with damage, relocation or removal of private property caused by the City performing work in the public way.

Authority herein given and granted for a period of five (5) years from and after 03/18/2014.

Alderman

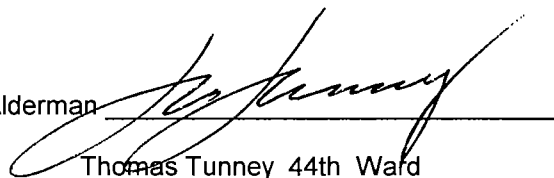

Thomas Tunney 44th Ward





Department of Business Affairs and Consumer Protection
Small Business Center - Public Way Use Unit
City Hall - 121 N. LaSalle Street, Room 800 • Chicago, IL 60602
(312)-74-GOBIZ (312-744-6249) • (312) 744-1944 (TTY)
<http://www.cityofchicago.org/bacp>

10/08/2014

Alderman **Thomas Tunney**
Ward # **44**
City of Chicago
City Hall, Room **203**
121 North LaSalle Street
Chicago, Illinois 60602

Re: An ordinance to use and maintain a portion of the public right-of-way for **one (1) planter(s)** for **THE CENTRAL LAKE VIEW MERCHANTS ASSOCIATION**, adjacent to the premises known as **2935 N. Sheffield Ave..**

Dear Alderman **Thomas Tunney**:

The applicant referenced above has requested the use of the public right-of-way for a **planter(s)**. An ordinance has been prepared by the Department of Business Affairs and Consumer Protection – Small Business Center - Public Way Use Unit for presentation to the City Council. Because this request was made for properties located in your ward, as approved by you as per the attached, I respectfully request that you introduce the attached ordinance at the next City Council meeting.

If you have any questions regarding this ordinance, please contact Anthony Bertuca at (312) 744-5506.

Department of Business Affairs and Consumer Protection



City of Chicago



O2014-8553

Office of the City Clerk

Document Tracking Sheet

| | |
|---------------------------------|--|
| Meeting Date: | 10/8/2014 |
| Sponsor(s): | Tunney (44) |
| Type: | Ordinance |
| Title: | Grant(s) of privilege in public way for Central Lake View Merchants Assn., The - 1115293 |
| Committee(s) Assignment: | Committee on Transportation and Public Way |

ORDINANCE
THE CENTRAL LAKE VIEW MERCHANTS ASSOCIATION
Acct. No. 314738 - 25
Permit No. 1115293

Be It Ordained by the City Council of the City of Chicago:

SECTION 1. Permission and authority are hereby given and granted to THE CENTRAL LAKE VIEW MERCHANTS ASSOCIATION, upon the terms and subject to the conditions of this ordinance to maintain and use, as now constructed, three (3) Planter(s) on the public right-of-way for beautification purposes adjacent to its premises known as 3001 N. Sheffield Ave..

Said Planter(s) at N. Sheffield Avenue measure(s):

Three (3) at one (1) foot in length, and three (3) feet in width for a total of nine (9) square feet.

Grantee must allow the required clear and unobstructed space for pedestrian passage at all times per rules and regulations approved by the Department of Transportation.

The location of said privilege shall be as shown on prints kept on file with the Department of Business Affairs and Consumer Protection and the Office of the City Clerk.

Said privilege shall be constructed in accordance with plans and specifications approved by the Department of Planning and Development and Department of Transportation (Division of Project Development).

This grant of privilege in the public way shall be subject to the provisions of Section 10-28-015 and all other required provisions of the Municipal Code of Chicago.


The grantee shall pay to the City of Chicago as compensation for the privilege #1115293 herein granted the sum of zero (\$.00) per annum in advance.

A 25% penalty will be added for payments received after due date.


The permit holder agrees to hold the City of Chicago harmless for any damage, relocation or replacement costs associated with damage, relocation or removal of private property caused by the City performing work in the public way.

Authority herein given and granted for a period of five (5) years from and after 03/18/2014.

Alderman

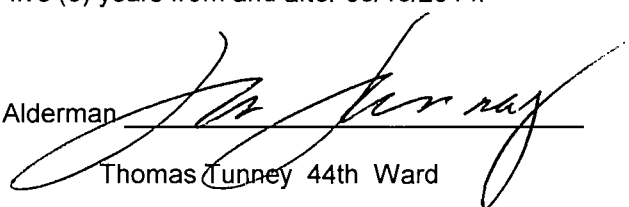

Thomas Tunney 44th Ward

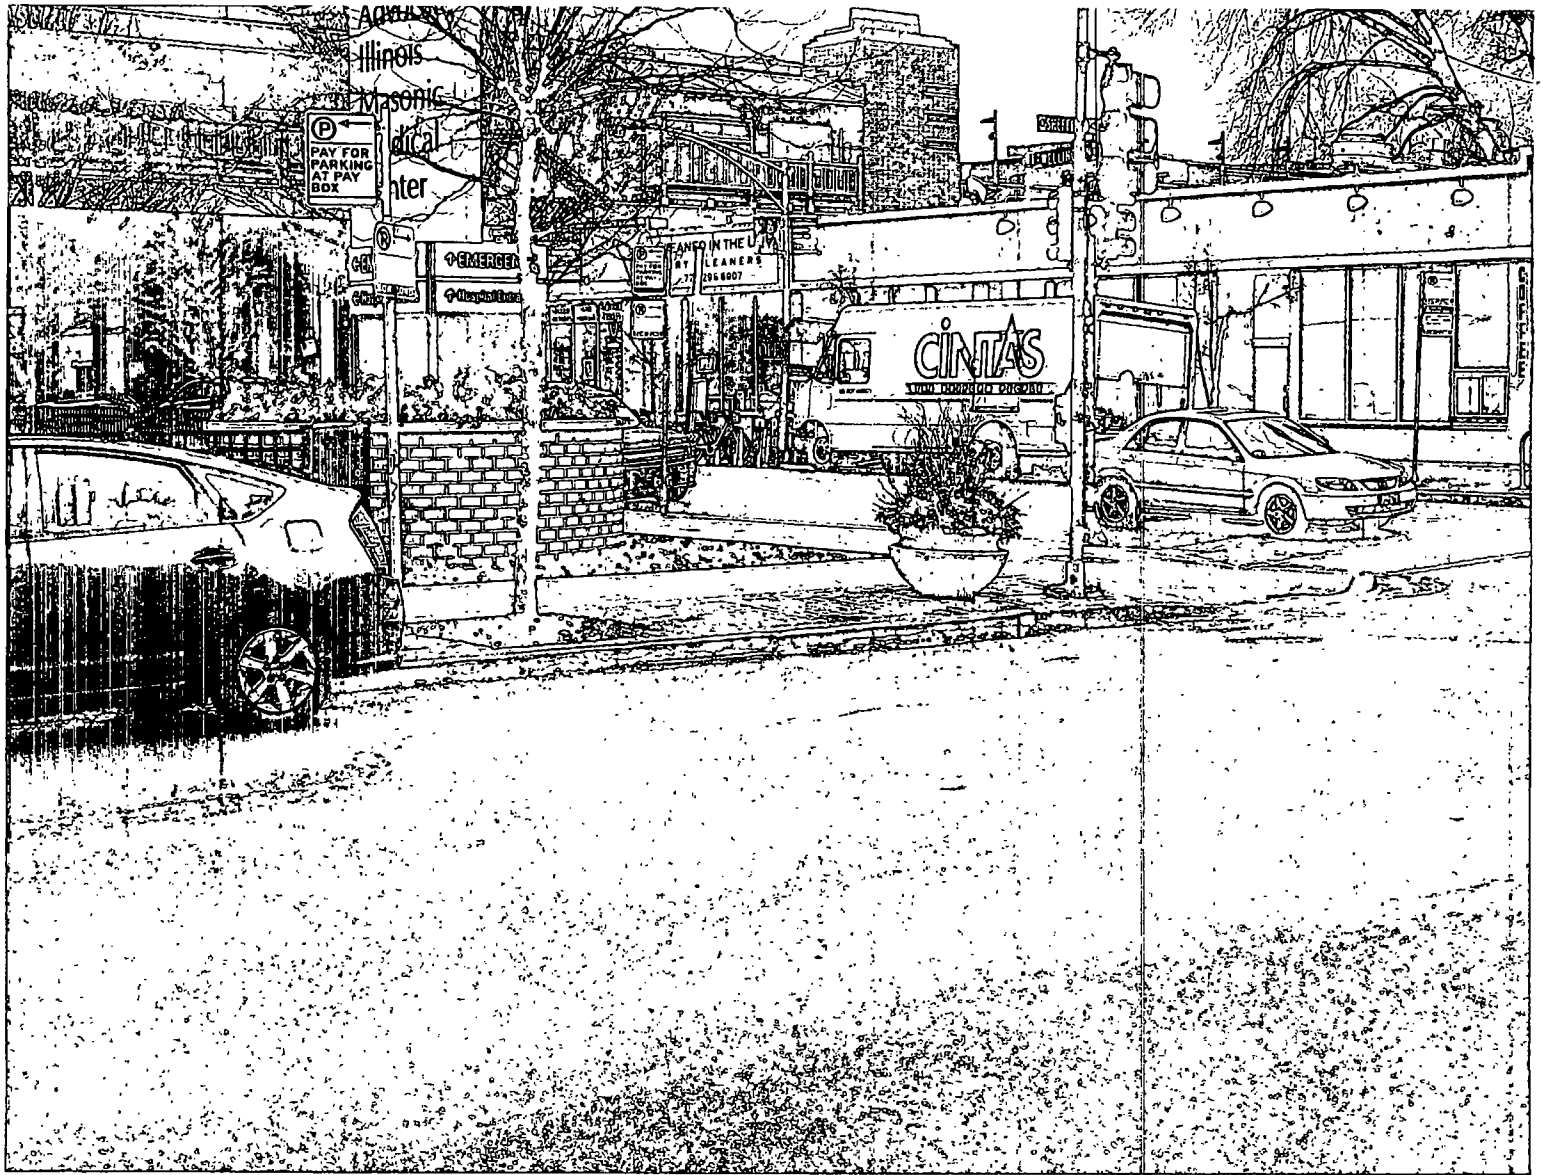



10/08/2014

Alderman **Thomas Tunney**
Ward # **44**
City of Chicago
City Hall, Room **203**
121 North LaSalle Street
Chicago, Illinois 60602

Re: An ordinance to use and maintain a portion of the public right-of-way for **three (3) planter(s)** for
THE CENTRAL LAKE VIEW MERCHANTS ASSOCIATION, adjacent to the premises known
as **3001 N. Sheffield Ave.**.

Dear Alderman **Thomas Tunney**:

The applicant referenced above has requested the use of the public right-of-way for a **planter(s)**. An ordinance has been prepared by the Department of Business Affairs and Consumer Protection – Small Business Center - Public Way Use Unit for presentation to the City Council. Because this request was made for properties located in your ward, as approved by you as per the attached, I respectfully request that you introduce the attached ordinance at the next City Council meeting.

If you have any questions regarding this ordinance, please contact Anthony Bertuca at (312) 744-5506.

Department of Business Affairs and Consumer Protection



City of Chicago



O2014-8560

Office of the City Clerk

Document Tracking Sheet

| | |
|---------------------------------|--|
| Meeting Date: | 10/8/2014 |
| Sponsor(s): | Tunney (44) |
| Type: | Ordinance |
| Title: | Grant(s) of privilege in public way for Central Lake View Merchants Assn., The - privilege No. 1115291 |
| Committee(s) Assignment: | Committee on Transportation and Public Way |

ORDINANCE
THE CENTRAL LAKE VIEW MERCHANTS ASSOCIATION
Acct. No. 314738 - 27
Permit No. 1115291

Be It Ordained by the City Council of the City of Chicago:

SECTION 1. Permission and authority are hereby given and granted to THE CENTRAL LAKE VIEW MERCHANTS ASSOCIATION, upon the terms and subject to the conditions of this ordinance to maintain and use, as now constructed, one (1) Planter(s) on the public right-of-way for beautification purposes adjacent to its premises known as 3053 N. Sheffield Ave..

Said Planter(s) at N. Sheffield Avenue measure(s):

One (1) at one (1) foot in length, and three (3) feet in width for a total of three (3) square feet.

Grantee must allow the required clear and unobstructed space for pedestrian passage at all times per rules and regulations approved by the Department of Transportation.

The location of said privilege shall be as shown on prints kept on file with the Department of Business Affairs and Consumer Protection and the Office of the City Clerk.

Said privilege shall be constructed in accordance with plans and specifications approved by the Department of Planning and Development and Department of Transportation (Division of Project Development).

This grant of privilege in the public way shall be subject to the provisions of Section 10-28-015 and all other required provisions of the Municipal Code of Chicago.


The grantee shall pay to the City of Chicago as compensation for the privilege #1115291 herein granted the sum of zero (\$.00) per annum in advance.

A 25% penalty will be added for payments received after due date.

The permit holder agrees to hold the City of Chicago harmless for any damage, relocation or replacement costs associated with damage, relocation or removal of private property caused by the City performing work in the public way.

Authority herein given and granted for a period of five (5) years from and after 03/18/2014.

Alderman

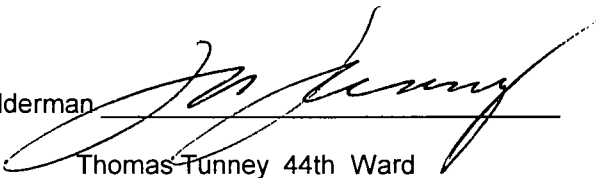
Thomas Tunney 44th Ward





10/08/2014

Alderman **Thomas Tunney**
Ward # **44**
City of Chicago
City Hall, Room **203**
121 North LaSalle Street
Chicago, Illinois 60602

Re: An ordinance to use and maintain a portion of the public right-of-way for **one (1) planter(s)** for **THE CENTRAL LAKE VIEW MERCHANTS ASSOCIATION**, adjacent to the premises known as **3053 N. Sheffield Ave..**

Dear Alderman **Thomas Tunney**:

The applicant referenced above has requested the use of the public right-of-way for a **planter(s)**. An ordinance has been prepared by the Department of Business Affairs and Consumer Protection – Small Business Center - Public Way Use Unit for presentation to the City Council. Because this request was made for properties located in your ward, as approved by you as per the attached, I respectfully request that you introduce the attached ordinance at the next City Council meeting.

If you have any questions regarding this ordinance, please contact Anthony Bertuca at (312) 744-5506.

Department of Business Affairs and Consumer Protection



City of Chicago



O2014-8566

Office of the City Clerk

Document Tracking Sheet

| | |
|---------------------------------|--|
| Meeting Date: | 10/8/2014 |
| Sponsor(s): | Tunney (44) |
| Type: | Ordinance |
| Title: | Grant(s) of privilege in public way for Central Lake View Merchants Assn., The - privilege No. 1115289 |
| Committee(s) Assignment: | Committee on Transportation and Public Way |

ORDINANCE
THE CENTRAL LAKE VIEW MERCHANTS ASSOCIATION
Acct. No. 314738 - 28
Permit No. 1115289

Be It Ordained by the City Council of the City of Chicago:

SECTION 1. Permission and authority are hereby given and granted to THE CENTRAL LAKE VIEW MERCHANTS ASSOCIATION, upon the terms and subject to the conditions of this ordinance to maintain and use, as now constructed, one (1) Planter(s) on the public right-of-way for beautification purposes adjacent to its premises known as 3100 N. Sheffield Ave..

Said Planter(s) at N. Sheffield Avenue measure(s):

One (1) at one (1) foot in length, and three (3) feet in width for a total of three (3) square feet.

Grantee must allow the required clear and unobstructed space for pedestrian passage at all times per rules and regulations approved by the Department of Transportation.

The location of said privilege shall be as shown on prints kept on file with the Department of Business Affairs and Consumer Protection and the Office of the City Clerk.

Said privilege shall be constructed in accordance with plans and specifications approved by the Department of Planning and Development and Department of Transportation (Division of Project Development).

This grant of privilege in the public way shall be subject to the provisions of Section 10-28-015 and all other required provisions of the Municipal Code of Chicago.


The grantee shall pay to the City of Chicago as compensation for the privilege #1115289 herein granted the sum of zero (\$.00) per annum in advance.

A 25% penalty will be added for payments received after due date.

The permit holder agrees to hold the City of Chicago harmless for any damage, relocation or replacement costs associated with damage, relocation or removal of private property caused by the City performing work in the public way.

Authority herein given and granted for a period of five (5) years from and after 03/18/2014.

Alderman

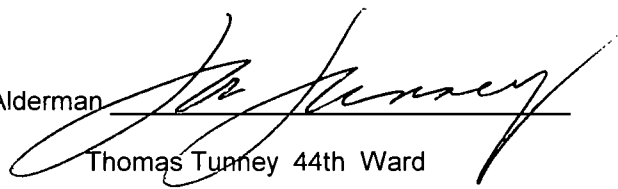
Thomas Tunney 44th Ward





10/08/2014

Alderman **Thomas Tunney**
Ward # **44**
City of Chicago
City Hall, Room **203**
121 North LaSalle Street
Chicago, Illinois 60602

Re: An ordinance to use and maintain a portion of the public right-of-way for **one (1) planter(s)** for **THE CENTRAL LAKE VIEW MERCHANTS ASSOCIATION**, adjacent to the premises known as **3100 N. Sheffield Ave..**

Dear Alderman **Thomas Tunney**:

The applicant referenced above has requested the use of the public right-of-way for a **planter(s)**. An ordinance has been prepared by the Department of Business Affairs and Consumer Protection – Small Business Center - Public Way Use Unit for presentation to the City Council. Because this request was made for properties located in your ward, as approved by you as per the attached, I respectfully request that you introduce the attached ordinance at the next City Council meeting.

If you have any questions regarding this ordinance, please contact Anthony Bertuca at (312) 744-5506.

Department of Business Affairs and Consumer Protection



City of Chicago



O2014-8573

Office of the City Clerk

Document Tracking Sheet

| | |
|---------------------------------|---|
| Meeting Date: | 10/8/2014 |
| Sponsor(s): | Tunney (44) |
| Type: | Ordinance |
| Title: | Grant(s) of privilege in public way for Central Lake View
Merchants Assn., The - privilege No. 1115288 |
| Committee(s) Assignment: | Committee on Transportation and Public Way |

ORDINANCE
THE CENTRAL LAKE VIEW MERCHANTS ASSOCIATION
Acct. No. 314738 - 29
Permit No. 1115288

Be It Ordained by the City Council of the City of Chicago:

SECTION 1. Permission and authority are hereby given and granted to THE CENTRAL LAKE VIEW MERCHANTS ASSOCIATION, upon the terms and subject to the conditions of this ordinance to maintain and use, as now constructed, one (1) Planter(s) on the public right-of-way for beautification purposes adjacent to its premises known as 3101 N. Sheffield Ave..

Said Planter(s) at N. Sheffield Avenue measure(s):

One (1) at thirty-one (31) feet in length, and three (3) feet in width for a total of ninety-three (93) square feet.

Grantee must allow the required clear and unobstructed space for pedestrian passage at all times per rules and regulations approved by the Department of Transportation.

The location of said privilege shall be as shown on prints kept on file with the Department of Business Affairs and Consumer Protection and the Office of the City Clerk.

Said privilege shall be constructed in accordance with plans and specifications approved by the Department of Planning and Development and Department of Transportation (Division of Project Development).

This grant of privilege in the public way shall be subject to the provisions of Section 10-28-015 and all other required provisions of the Municipal Code of Chicago.


The grantee shall pay to the City of Chicago as compensation for the privilege #1115288 herein granted the sum of zero (\$.00) per annum in advance.

A 25% penalty will be added for payments received after due date.

The permit holder agrees to hold the City of Chicago harmless for any damage, relocation or replacement costs associated with damage, relocation or removal of private property caused by the City performing work in the public way.

Authority herein given and granted for a period of five (5) years from and after 03/18/2014.

Alderman

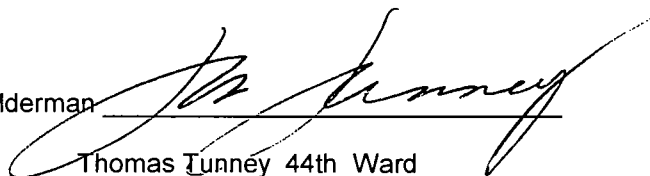

Thomas Tunney 44th Ward





10/08/2014

Alderman **Thomas Tunney**
Ward # **44**
City of Chicago
City Hall, Room **203**
121 North LaSalle Street
Chicago, Illinois 60602

Re: An ordinance to use and maintain a portion of the public right-of-way for **one (1) planter(s)** for **THE CENTRAL LAKE VIEW MERCHANTS ASSOCIATION**, adjacent to the premises known as **3101 N. Sheffield Ave..**

Dear Alderman **Thomas Tunney**:

The applicant referenced above has requested the use of the public right-of-way for a **planter(s)**. An ordinance has been prepared by the Department of Business Affairs and Consumer Protection – Small Business Center - Public Way Use Unit for presentation to the City Council. Because this request was made for properties located in your ward, as approved by you as per the attached, I respectfully request that you introduce the attached ordinance at the next City Council meeting.

If you have any questions regarding this ordinance, please contact Anthony Bertuca at (312) 744-5506.

Department of Business Affairs and Consumer Protection



City of Chicago



O2014-8580

Office of the City Clerk

Document Tracking Sheet

| | |
|---------------------------------|--|
| Meeting Date: | 10/8/2014 |
| Sponsor(s): | Tunney (44) |
| Type: | Ordinance |
| Title: | Grant(s) of privilege in public way for Central Lake View Merchants Assn., The - privilege No. 1115277 |
| Committee(s) Assignment: | Committee on Transportation and Public Way |

ORDINANCE
THE CENTRAL LAKE VIEW MERCHANTS ASSOCIATION
Acct. No. 314738 - 38
Permit No. 1115277

Be It Ordained by the City Council of the City of Chicago:

SECTION 1. Permission and authority are hereby given and granted to THE CENTRAL LAKE VIEW MERCHANTS ASSOCIATION, upon the terms and subject to the conditions of this ordinance to maintain and use, as now constructed, one (1) Planter(s) on the public right-of-way for beautification purposes adjacent to its premises known as 3222 N. Sheffield Ave..

Said Planter(s) at N SHEFFIELD AVE measure(s):

One (1) at three point one (3.1) feet in length, and three (3) feet in width for a total of nine point three (9.3) square feet.

Grantee must allow the required clear and unobstructed space for pedestrian passage at all times per rules and regulations approved by the Department of Transportation.

The location of said privilege shall be as shown on prints kept on file with the Department of Business Affairs and Consumer Protection and the Office of the City Clerk.

Said privilege shall be constructed in accordance with plans and specifications approved by the Department of Planning and Development and Department of Transportation (Division of Project Development).

This grant of privilege in the public way shall be subject to the provisions of Section 10-28-015 and all other required provisions of the Municipal Code of Chicago.


The grantee shall pay to the City of Chicago as compensation for the privilege #1115277 herein granted the sum of zero (\$0.00) per annum in advance.

A 25% penalty will be added for payments received after due date.

The permit holder agrees to hold the City of Chicago harmless for any damage, relocation or replacement costs associated with damage, relocation or removal of private property caused by the City performing work in the public way.

Authority herein given and granted for a period of five (5) years from and after 03/18/2014.

Alderman

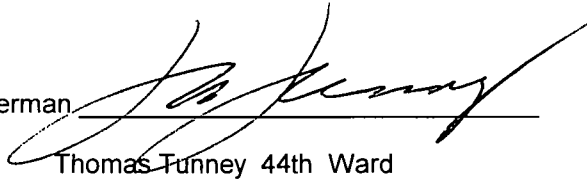

Thomas Tunney 44th Ward





Department of Business Affairs and Consumer Protection
Small Business Center - Public Way Use Unit
City Hall - 121 N. LaSalle Street, Room 800 • Chicago, IL 60602
(312)-74-GOBIZ (312-744-6249) • (312) 744-1944 (TTY)
<http://www.cityofchicago.org/bacp>

10/08/2014

Alderman Thomas Tunney
Ward # 44
City of Chicago
City Hall, Room 203
121 North LaSalle Street
Chicago, Illinois 60602

Re: An ordinance to use and maintain a portion of the public right-of-way for **one (1) planter(s)** for **THE CENTRAL LAKE VIEW MERCHANTS ASSOCIATION**, adjacent to the premises known as **3222 N. Sheffield Ave..**

Dear Alderman **Thomas Tunney**:

The applicant referenced above has requested the use of the public right-of-way for a **planter(s)**. An ordinance has been prepared by the Department of Business Affairs and Consumer Protection – Small Business Center - Public Way Use Unit for presentation to the City Council. Because this request was made for properties located in your ward, as approved by you as per the attached, I respectfully request that you introduce the attached ordinance at the next City Council meeting.

If you have any questions regarding this ordinance, please contact Anthony Bertuca at (312) 744-5506.

Department of Business Affairs and Consumer Protection



City of Chicago



O2014-8607

Office of the City Clerk

Document Tracking Sheet

| | |
|---------------------------------|--|
| Meeting Date: | 10/8/2014 |
| Sponsor(s): | Tunney (44) |
| Type: | Ordinance |
| Title: | Grant(s) of privilege in public way for Central Lake View Merchants Assn., The - privilege No, 1115280 |
| Committee(s) Assignment: | Committee on Transportation and Public Way |

ORDINANCE
THE CENTRAL LAKE VIEW MERCHANTS ASSOCIATION
Acct. No. 314738 - 37
Permit No. 1115280

Be It Ordained by the City Council of the City of Chicago:

SECTION 1. Permission and authority are hereby given and granted to THE CENTRAL LAKE VIEW MERCHANTS ASSOCIATION, upon the terms and subject to the conditions of this ordinance to maintain and use, as now constructed, one (1) Planter(s) on the public right-of-way for beautification purposes adjacent to its premises known as 3212 N. Sheffield Ave..

Said Planter(s) at N. SHEFFIELD AVE measure(s):

One (1) at one (1) foot in length, and three (3) feet in width for a total of three (3) square feet.

Grantee must allow the required clear and unobstructed space for pedestrian passage at all times per rules and regulations approved by the Department of Transportation.

The location of said privilege shall be as shown on prints kept on file with the Department of Business Affairs and Consumer Protection and the Office of the City Clerk.

Said privilege shall be constructed in accordance with plans and specifications approved by the Department of Planning and Development and Department of Transportation (Division of Project Development).

This grant of privilege in the public way shall be subject to the provisions of Section 10-28-015 and all other required provisions of the Municipal Code of Chicago.


The grantee shall pay to the City of Chicago as compensation for the privilege #1115280 herein granted the sum of zero (\$0.00) per annum in advance.

A 25% penalty will be added for payments received after due date.


The permit holder agrees to hold the City of Chicago harmless for any damage, relocation or replacement costs associated with damage, relocation or removal of private property caused by the City performing work in the public way.

Authority herein given and granted for a period of five (5) years from and after 03/18/2014.

Alderman

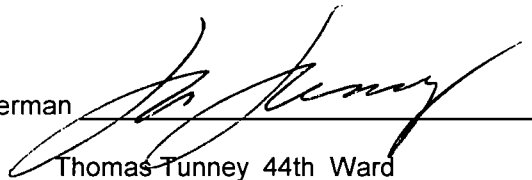

Thomas Tunney 44th Ward

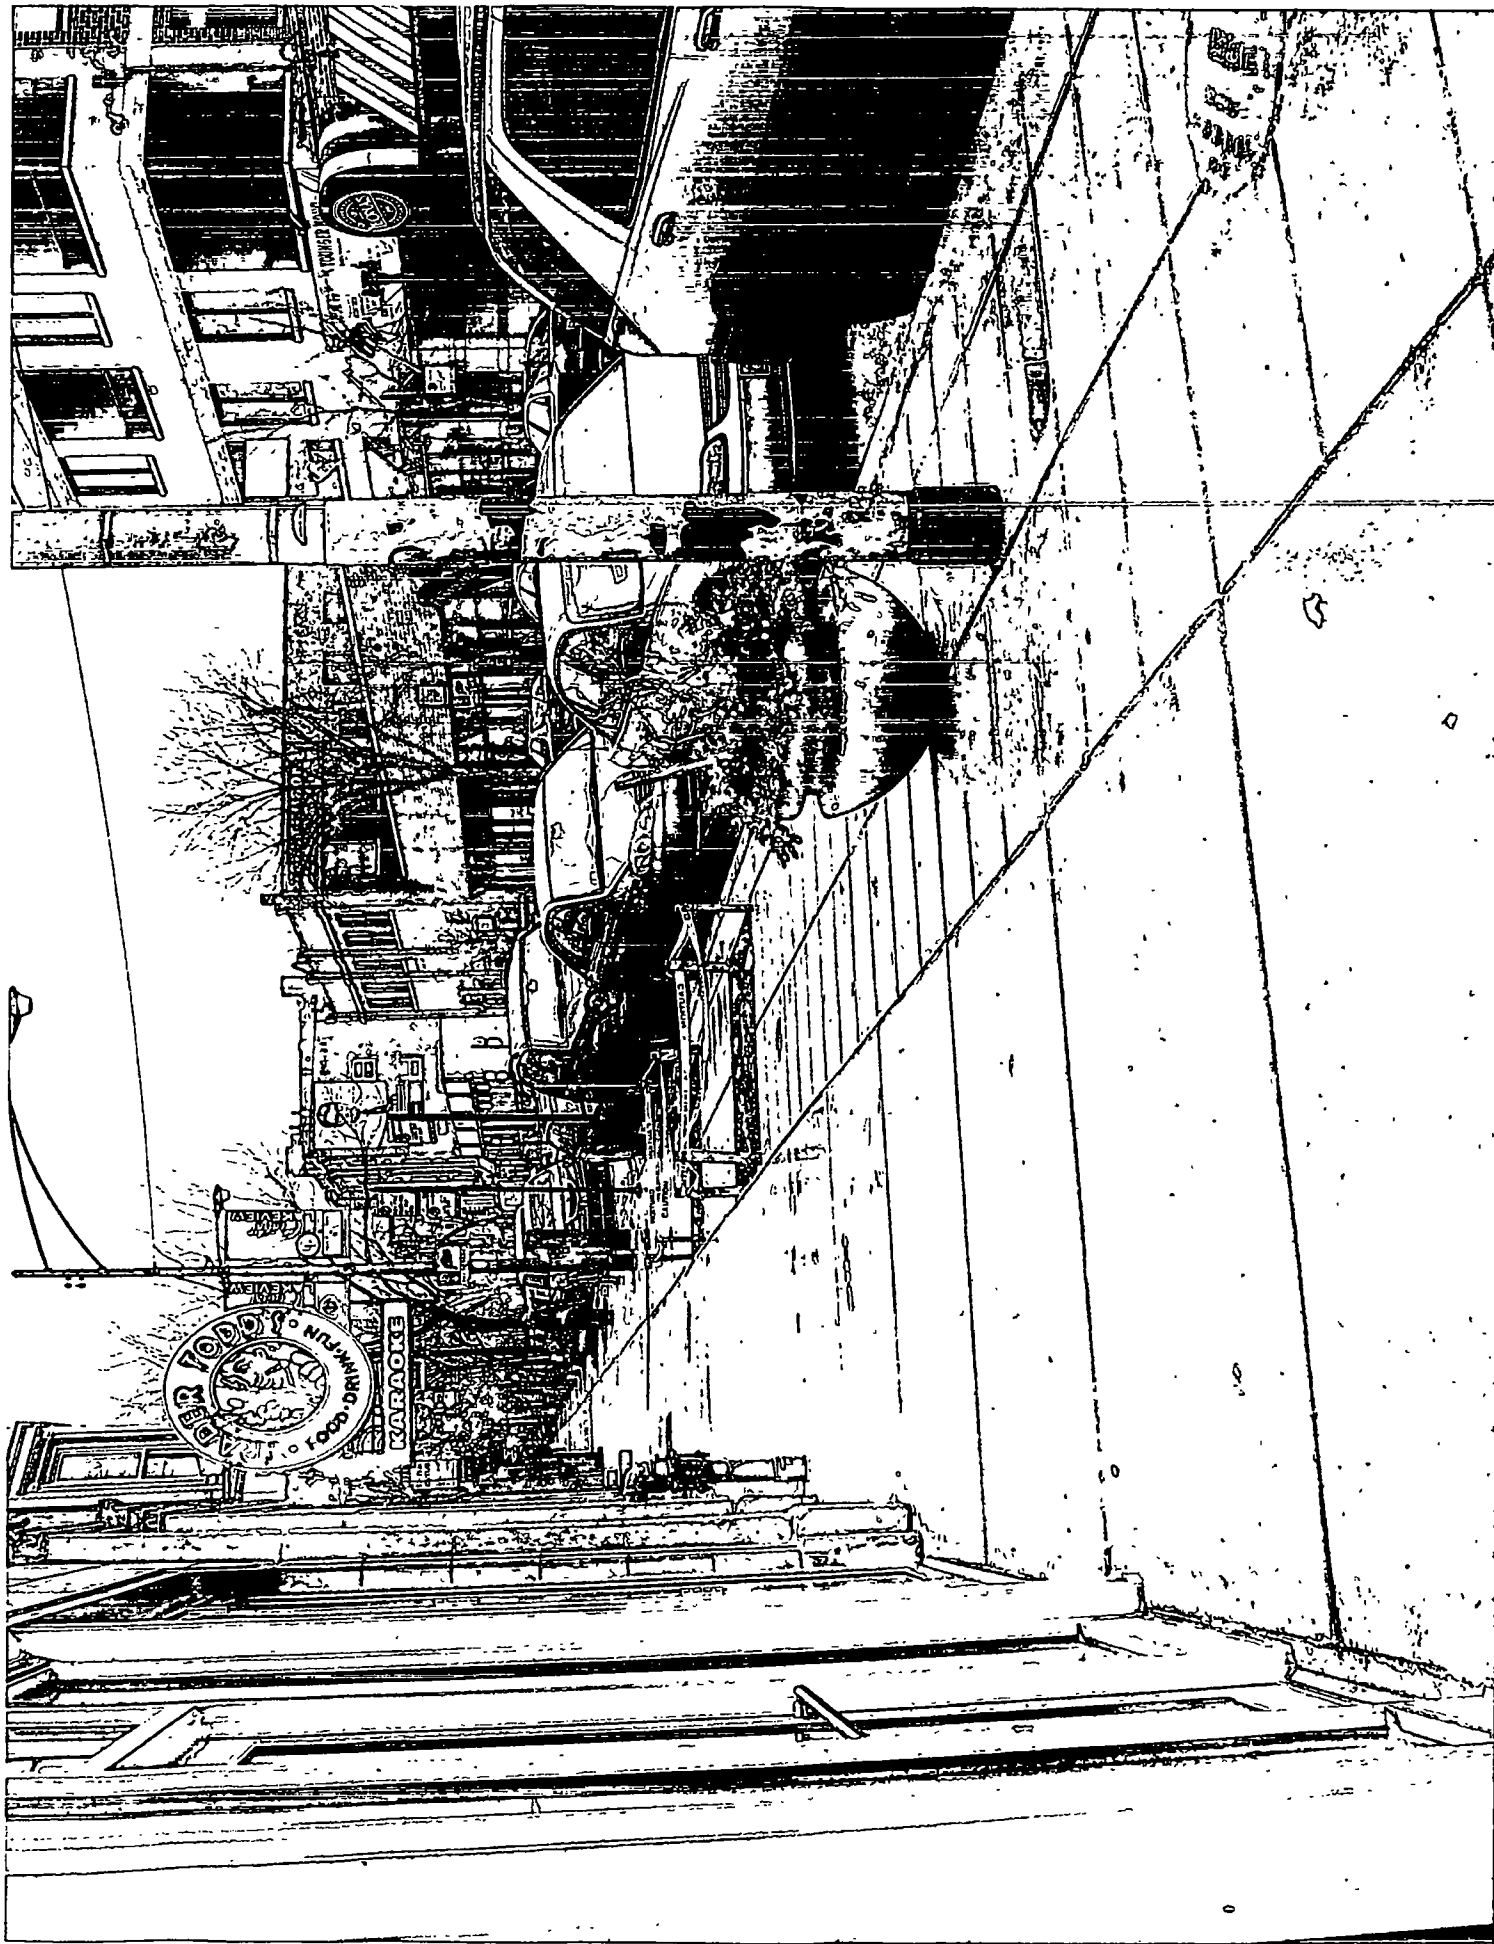



10/08/2014

Alderman **Thomas Tunney**
Ward # **44**
City of Chicago
City Hall, Room **203**
121 North LaSalle Street
Chicago, Illinois 60602

Re: An ordinance to use and maintain a portion of the public right-of-way for **one (1) planter(s)** for **THE CENTRAL LAKE VIEW MERCHANTS ASSOCIATION**, adjacent to the premises known as **3212 N. Sheffield Ave..**

Dear Alderman **Thomas Tunney**:

The applicant referenced above has requested the use of the public right-of-way for a **planter(s)**. An ordinance has been prepared by the Department of Business Affairs and Consumer Protection – Small Business Center - Public Way Use Unit for presentation to the City Council. Because this request was made for properties located in your ward, as approved by you as per the attached, I respectfully request that you introduce the attached ordinance at the next City Council meeting.

If you have any questions regarding this ordinance, please contact Anthony Bertuca at (312) 744-5506.

Department of Business Affairs and Consumer Protection



City of Chicago



O2014-8620

Office of the City Clerk

Document Tracking Sheet

| | |
|---------------------------------|--|
| Meeting Date: | 10/8/2014 |
| Sponsor(s): | Tunney (44) |
| Type: | Ordinance |
| Title: | Grant(s) of privilege in public way for Central Lake View
Merchants Association, The - 2915 N Sheffield Ave |
| Committee(s) Assignment: | Committee on Transportation and Public Way |

ORDINANCE
THE CENTRAL LAKE VIEW MERCHANTS ASSOCIATION
Acct. No. 314738 - 22
Permit No. 1115302

Be It Ordained by the City Council of the City of Chicago:

SECTION 1. Permission and authority are hereby given and granted to THE CENTRAL LAKE VIEW MERCHANTS ASSOCIATION, upon the terms and subject to the conditions of this ordinance to maintain and use, as now constructed, one (1) Planter(s) on the public right-of-way for beautification purposes adjacent to its premises known as 2915 N. Sheffield Ave..

Said Planter(s) at N. Sheffield measure(s):

One (1) at one (1) foot in length, and three (3) feet in width for a total of three (3) square feet.

Grantee must allow the required clear and unobstructed space for pedestrian passage at all times per rules and regulations approved by the Department of Transportation.

The location of said privilege shall be as shown on prints kept on file with the Department of Business Affairs and Consumer Protection and the Office of the City Clerk.

Said privilege shall be constructed in accordance with plans and specifications approved by the Department of Planning and Development and Department of Transportation (Division of Project Development).

This grant of privilege in the public way shall be subject to the provisions of Section 10-28-015 and all other required provisions of the Municipal Code of Chicago.


The grantee shall pay to the City of Chicago as compensation for the privilege #1115302 herein granted the sum of zero (\$0.00) per annum in advance.

A 25% penalty will be added for payments received after due date.

The permit holder agrees to hold the City of Chicago harmless for any damage, relocation or replacement costs associated with damage, relocation or removal of private property caused by the City performing work in the public way.

Authority herein given and granted for a period of five (5) years from and after 03/18/2014.

Alderman

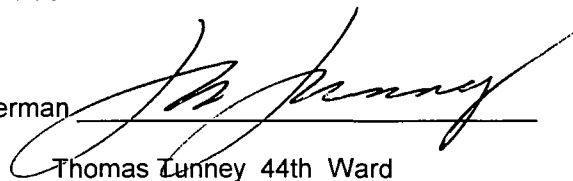

Thomas Tunney 44th Ward





Department of Business Affairs and Consumer Protection
Small Business Center - Public Way Use Unit
City Hall - 121 N. LaSalle Street, Room 800 • Chicago, IL 60602
(312)-74-GOBIZ (312-744-6249) • (312) 744-1944 (TTY)
<http://www.cityofchicago.org/bacp>

10/08/2014

Alderman **Thomas Tunney**
Ward # **44**
City of Chicago
City Hall, Room **203**
121 North LaSalle Street
Chicago, Illinois 60602

Re: An ordinance to use and maintain a portion of the public right-of-way for **one (1) planter(s)** for **THE CENTRAL LAKE VIEW MERCHANTS ASSOCIATION**, adjacent to the premises known as **2915 N. Sheffield Ave..**

Dear Alderman **Thomas Tunney**:

The applicant referenced above has requested the use of the public right-of-way for a **planter(s)**. An ordinance has been prepared by the Department of Business Affairs and Consumer Protection – Small Business Center - Public Way Use Unit for presentation to the City Council. Because this request was made for properties located in your ward, as approved by you as per the attached, I respectfully request that you introduce the attached ordinance at the next City Council meeting.

If you have any questions regarding this ordinance, please contact Anthony Bertuca at (312) 744-5506.

Department of Business Affairs and Consumer Protection



City of Chicago



O2014-8621

Office of the City Clerk

Document Tracking Sheet

| | |
|---------------------------------|--|
| Meeting Date: | 10/8/2014 |
| Sponsor(s): | Tunney (44) |
| Type: | Ordinance |
| Title: | Grant(s) of privilege in public way for Central Lake View
Merchants Association, The - 3201 N Sheffield Ave |
| Committee(s) Assignment: | Committee on Transportation and Public Way |

ORDINANCE
THE CENTRAL LAKE VIEW MERCHANTS ASSOCIATION
Acct. No. 314738 - 35
Permit No. 1115276

Be It Ordained by the City Council of the City of Chicago:

SECTION 1. Permission and authority are hereby given and granted to THE CENTRAL LAKE VIEW MERCHANTS ASSOCIATION, upon the terms and subject to the conditions of this ordinance to maintain and use, as now constructed, one (1) Planter(s) on the public right-of-way for beautification purposes adjacent to its premises known as 3201 N. Sheffield Ave..

Said Planter(s) at N SHEFFIELD measure(s):

One (1) at one (1) foot in length, and three (3) feet in width for a total of three (3) square feet.

Grantee must allow the required clear and unobstructed space for pedestrian passage at all times per rules and regulations approved by the Department of Transportation.

The location of said privilege shall be as shown on prints kept on file with the Department of Business Affairs and Consumer Protection and the Office of the City Clerk.

Said privilege shall be constructed in accordance with plans and specifications approved by the Department of Planning and Development and Department of Transportation (Division of Project Development).

This grant of privilege in the public way shall be subject to the provisions of Section 10-28-015 and all other required provisions of the Municipal Code of Chicago.


The grantee shall pay to the City of Chicago as compensation for the privilege #1115276 herein granted the sum of zero (\$0.00) per annum in advance.

A 25% penalty will be added for payments received after due date.


The permit holder agrees to hold the City of Chicago harmless for any damage, relocation or replacement costs associated with damage, relocation or removal of private property caused by the City performing work in the public way.

Authority herein given and granted for a period of five (5) years from and after 03/18/2014.

Alderman

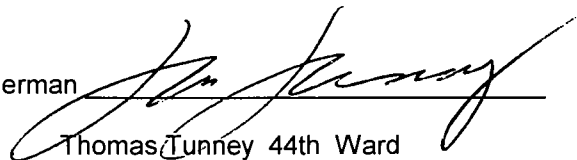

Thomas Tunney 44th Ward

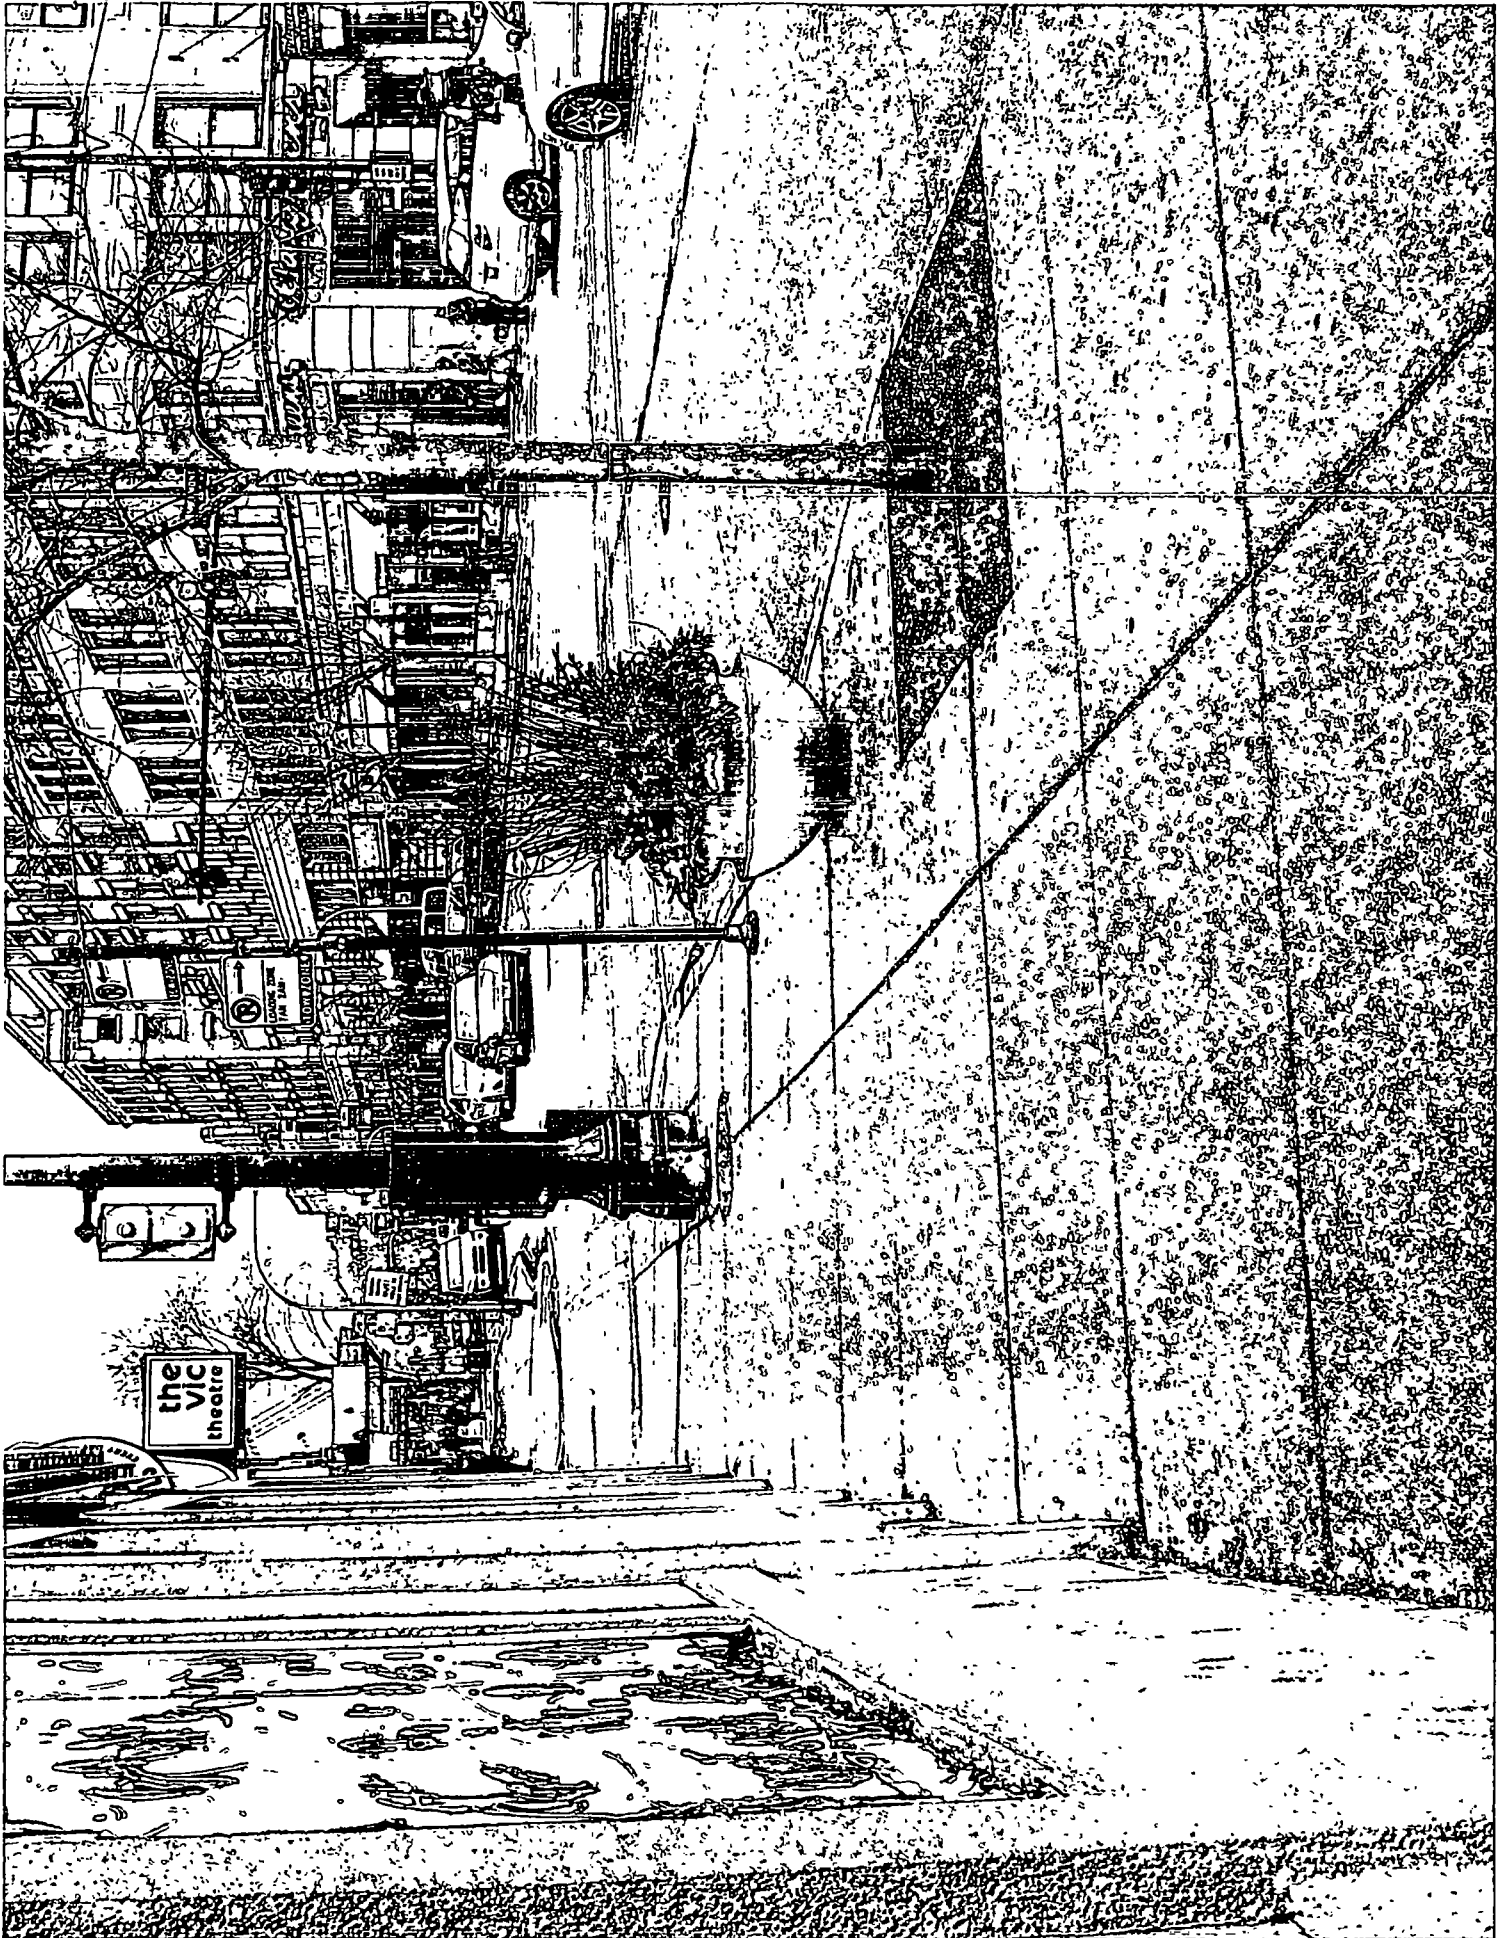



10/08/2014

Alderman **Thomas Tunney**
Ward # **44**
City of Chicago
City Hall, Room **203**
121 North LaSalle Street
Chicago, Illinois 60602

Re: An ordinance to use and maintain a portion of the public right-of-way for **one (1) planter(s)** for **THE CENTRAL LAKE VIEW MERCHANTS ASSOCIATION**, adjacent to the premises known as **3201 N. Sheffield Ave..**

Dear Alderman **Thomas Tunney**:

The applicant referenced above has requested the use of the public right-of-way for a **planter(s)**. An ordinance has been prepared by the Department of Business Affairs and Consumer Protection – Small Business Center - Public Way Use Unit for presentation to the City Council. Because this request was made for properties located in your ward, as approved by you as per the attached, I respectfully request that you introduce the attached ordinance at the next City Council meeting.

If you have any questions regarding this ordinance, please contact Anthony Bertuca at (312) 744-5506.

Department of Business Affairs and Consumer Protection



City of Chicago



O2014-8622

Office of the City Clerk

Document Tracking Sheet

| | |
|---------------------------------|--|
| Meeting Date: | 10/8/2014 |
| Sponsor(s): | Tunney (44) |
| Type: | Ordinance |
| Title: | Grant(s) of privilege in public way for Central Lake View
Merchants Association, The - 3207 N Sheffield Ave |
| Committee(s) Assignment: | Committee on Transportation and Public Way |

ORDINANCE
THE CENTRAL LAKE VIEW MERCHANTS ASSOCIATION
Acct. No. 314738 - 36
Permit No. 1115281

Be It Ordained by the City Council of the City of Chicago:

SECTION 1. Permission and authority are hereby given and granted to THE CENTRAL LAKE VIEW MERCHANTS ASSOCIATION, upon the terms and subject to the conditions of this ordinance to maintain and use, as now constructed, one (1) Planter(s) on the public right-of-way for beautification purposes adjacent to its premises known as 3207 N. Sheffield Ave..

Said Planter(s) at N. SHEFFIELD AVE measure(s):

One (1) at one (1) foot in length, and three (3) feet in width for a total of three (3) square feet.

Grantee must allow the required clear and unobstructed space for pedestrian passage at all times per rules and regulations approved by the Department of Transportation.

The location of said privilege shall be as shown on prints kept on file with the Department of Business Affairs and Consumer Protection and the Office of the City Clerk.

Said privilege shall be constructed in accordance with plans and specifications approved by the Department of Planning and Development and Department of Transportation (Division of Project Development).

This grant of privilege in the public way shall be subject to the provisions of Section 10-28-015 and all other required provisions of the Municipal Code of Chicago.


The grantee shall pay to the City of Chicago as compensation for the privilege #1115281 herein granted the sum of zero (\$0.00) per annum in advance.

A 25% penalty will be added for payments received after due date.

The permit holder agrees to hold the City of Chicago harmless for any damage, relocation or replacement costs associated with damage, relocation or removal of private property caused by the City performing work in the public way.

Authority herein given and granted for a period of five (5) years from and after 03/18/2014.

Alderman

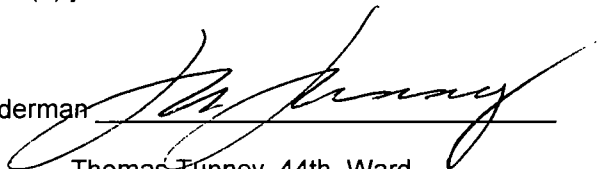
Thomas Tunney 44th Ward





Department of Business Affairs and Consumer Protection

Small Business Center - Public Way Use Unit

City Hall - 121 N. LaSalle Street, Room 800 • Chicago, IL 60602

(312)-74-GOBIZ (312-744-6249) • (312) 744-1944 (TTY)

<http://www.cityofchicago.org/bacp>

10/08/2014

Alderman Thomas Tunney

Ward # 44

City of Chicago

City Hall, Room 203

121 North LaSalle Street

Chicago, Illinois 60602

Re: An ordinance to use and maintain a portion of the public right-of-way for **one (1) planter(s)** for **THE CENTRAL LAKE VIEW MERCHANTS ASSOCIATION**, adjacent to the premises known as **3207 N. Sheffield Ave..**

Dear Alderman **Thomas Tunney**:

The applicant referenced above has requested the use of the public right-of-way for a **planter(s)**. An ordinance has been prepared by the Department of Business Affairs and Consumer Protection – Small Business Center - Public Way Use Unit for presentation to the City Council. Because this request was made for properties located in your ward, as approved by you as per the attached, I respectfully request that you introduce the attached ordinance at the next City Council meeting.

If you have any questions regarding this ordinance, please contact Anthony Bertuca at (312) 744-5506.

Department of Business Affairs and Consumer Protection



City of Chicago



O2014-8623

Office of the City Clerk

Document Tracking Sheet

| | |
|---------------------------------|--|
| Meeting Date: | 10/8/2014 |
| Sponsor(s): | Tunney (44), |
| Type: | Ordinance |
| Title: | Grant(s) of privilege in public way for Central Lake View
Merchants Association, The - 3223 N Sheffield Ave |
| Committee(s) Assignment: | Committee on Transportation and Public Way |

ORDINANCE
THE CENTRAL LAKE VIEW MERCHANTS ASSOCIATION
Acct. No. 314738 - 39
Permit No. 1115278

Be It Ordained by the City Council of the City of Chicago:

SECTION 1. Permission and authority are hereby given and granted to THE CENTRAL LAKE VIEW MERCHANTS ASSOCIATION, upon the terms and subject to the conditions of this ordinance to maintain and use, as now constructed, one (1) Planter(s) on the public right-of-way for beautification purposes adjacent to its premises known as 3223 N. Sheffield Ave..

Said Planter(s) at N SHEFFIELD AVE measure(s):

One (1) at one (1) foot in length, and three (3) feet in width for a total of three (3) square feet.

Grantee must allow the required clear and unobstructed space for pedestrian passage at all times per rules and regulations approved by the Department of Transportation.

The location of said privilege shall be as shown on prints kept on file with the Department of Business Affairs and Consumer Protection and the Office of the City Clerk.

Said privilege shall be constructed in accordance with plans and specifications approved by the Department of Planning and Development and Department of Transportation (Division of Project Development).

This grant of privilege in the public way shall be subject to the provisions of Section 10-28-015 and all other required provisions of the Municipal Code of Chicago.


The grantee shall pay to the City of Chicago as compensation for the privilege #1115278 herein granted the sum of zero (\$0.00) per annum in advance.

A 25% penalty will be added for payments received after due date.

The permit holder agrees to hold the City of Chicago harmless for any damage, relocation or replacement costs associated with damage, relocation or removal of private property caused by the City performing work in the public way.

Authority herein given and granted for a period of five (5) years from and after 03/18/2014.

Alderman

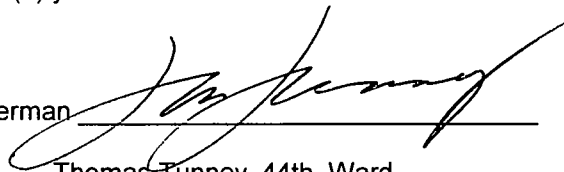A handwritten signature in black ink, appearing to read "Tom Tunney", written over a horizontal line.

Thomas Tunney 44th Ward





Department of Business Affairs and Consumer Protection
Small Business Center - Public Way Use Unit
City Hall - 121 N. LaSalle Street, Room 800 • Chicago, IL 60602
(312)-74-GOBIZ (312-744-6249) • (312) 744-1944 (TTY)
<http://www.cityofchicago.org/bacp>

10/08/2014

Alderman **Thomas Tunney**
Ward # **44**
City of Chicago
City Hall, Room **203**
121 North LaSalle Street
Chicago, Illinois 60602

Re: An ordinance to use and maintain a portion of the public right-of-way for **one (1) planter(s)** for **THE CENTRAL LAKE VIEW MERCHANTS ASSOCIATION**, adjacent to the premises known as **3223 N. Sheffield Ave..**

Dear Alderman **Thomas Tunney**:

The applicant referenced above has requested the use of the public right-of-way for a **planter(s)**. An ordinance has been prepared by the Department of Business Affairs and Consumer Protection – Small Business Center - Public Way Use Unit for presentation to the City Council. Because this request was made for properties located in your ward, as approved by you as per the attached, I respectfully request that you introduce the attached ordinance at the next City Council meeting.

If you have any questions regarding this ordinance, please contact Anthony Bertuca at (312) 744-5506.

Department of Business Affairs and Consumer Protection



City of Chicago



O2014-8624

Office of the City Clerk

Document Tracking Sheet

| | |
|---------------------------------|--|
| Meeting Date: | 10/8/2014 |
| Sponsor(s): | Tunney (44) |
| Type: | Ordinance |
| Title: | Grant(s) of privilege in public way for Central Lake View
Merchants Association, The - 3257 N Sheffield Ave |
| Committee(s) Assignment: | Committee on Transportation and Public Way |

ORDINANCE
THE CENTRAL LAKE VIEW MERCHANTS ASSOCIATION
Acct. No. 314738 - 42
Permit No. 1115275

Be It Ordained by the City Council of the City of Chicago:

SECTION 1. Permission and authority are hereby given and granted to THE CENTRAL LAKE VIEW MERCHANTS ASSOCIATION, upon the terms and subject to the conditions of this ordinance to maintain and use, as now constructed, one (1) Planter(s) on the public right-of-way for beautification purposes adjacent to its premises known as 3257 N. Sheffield Ave..

Said Planter(s) at N. SHEFFIELD AVE measure(s):

One (1) at one (1) foot in length, and three (3) feet in width for a total of three (3) square feet.

Grantee must allow the required clear and unobstructed space for pedestrian passage at all times per rules and regulations approved by the Department of Transportation.

The location of said privilege shall be as shown on prints kept on file with the Department of Business Affairs and Consumer Protection and the Office of the City Clerk.

Said privilege shall be constructed in accordance with plans and specifications approved by the Department of Planning and Development and Department of Transportation (Division of Project Development).

This grant of privilege in the public way shall be subject to the provisions of Section 10-28-015 and all other required provisions of the Municipal Code of Chicago.


The grantee shall pay to the City of Chicago as compensation for the privilege #1115275 herein granted the sum of zero (\$0.00) per annum in advance.

A 25% penalty will be added for payments received after due date.


The permit holder agrees to hold the City of Chicago harmless for any damage, relocation or replacement costs associated with damage, relocation or removal of private property caused by the City performing work in the public way.

Authority herein given and granted for a period of five (5) years from and after 03/18/2014.

Alderman

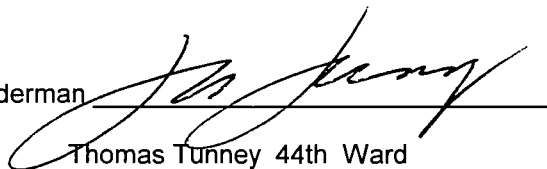

Thomas Tunney 44th Ward

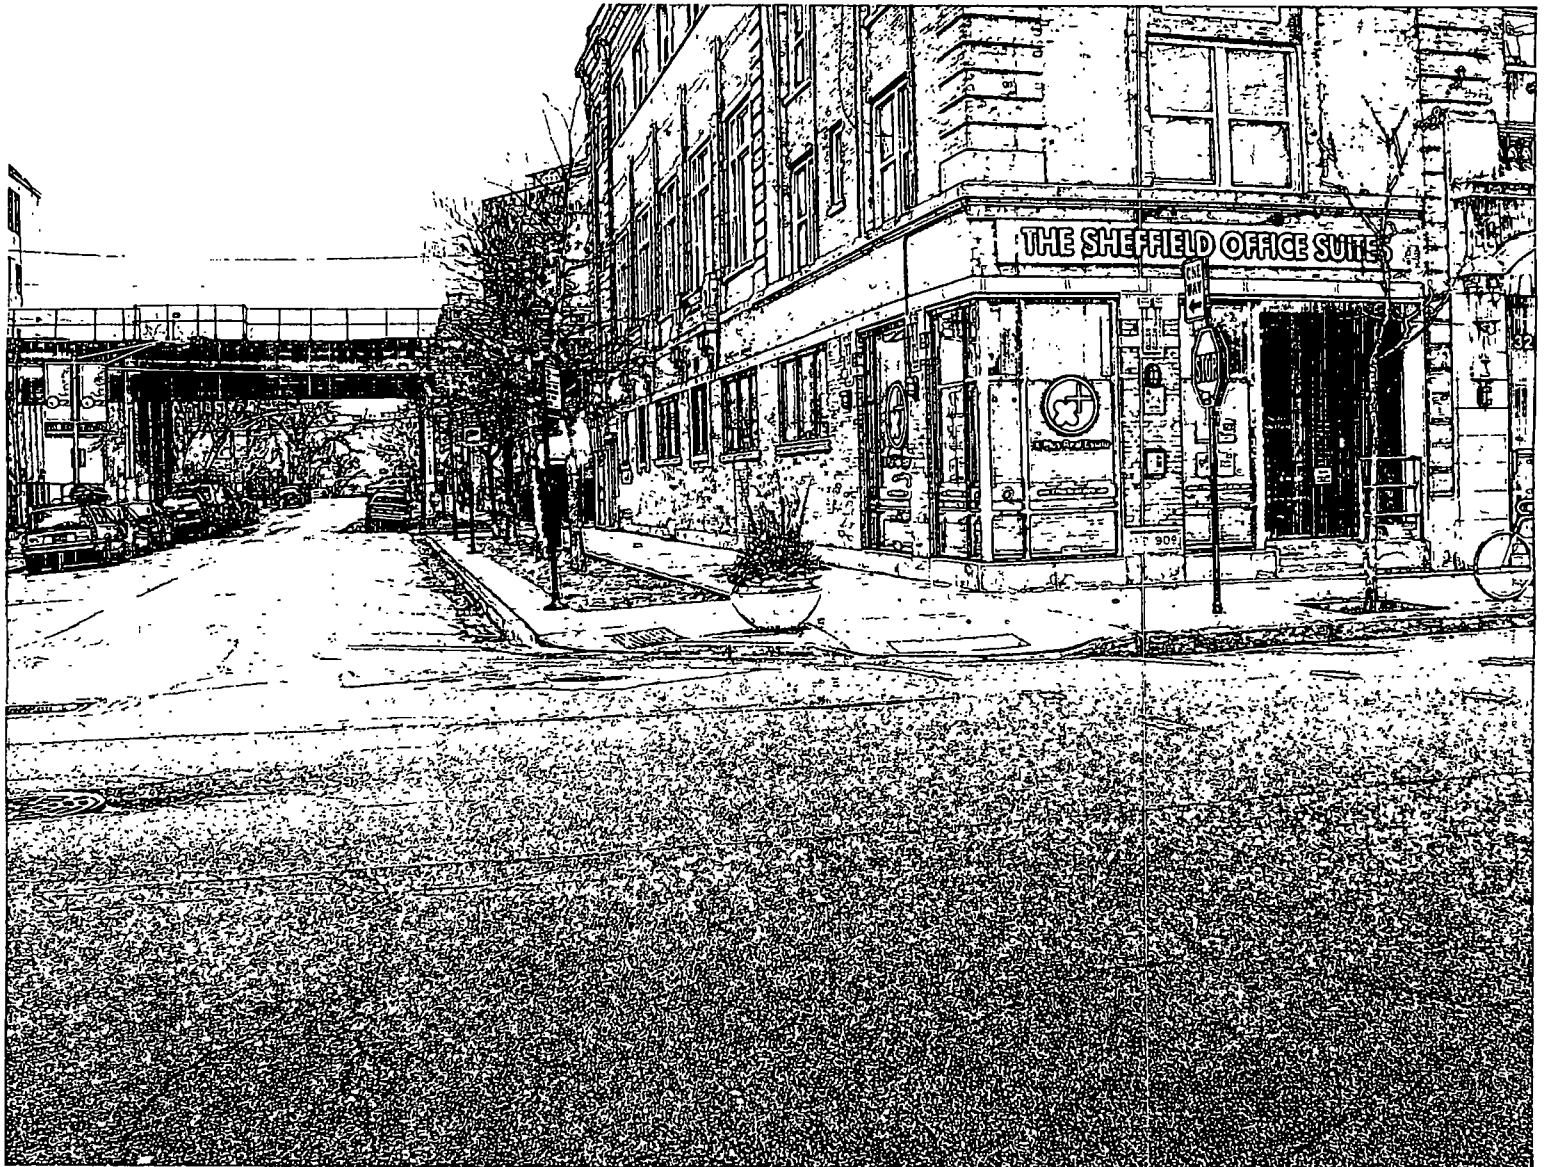



10/08/2014

Alderman **Thomas Tunney**
Ward # **44**
City of Chicago
City Hall, Room **203**
121 North LaSalle Street
Chicago, Illinois 60602

Re: An ordinance to use and maintain a portion of the public right-of-way for **one (1) planter(s)** for **THE CENTRAL LAKE VIEW MERCHANTS ASSOCIATION**, adjacent to the premises known as **3257 N. Sheffield Ave..**

Dear Alderman **Thomas Tunney**:

The applicant referenced above has requested the use of the public right-of-way for a **planter(s)**. An ordinance has been prepared by the Department of Business Affairs and Consumer Protection – Small Business Center - Public Way Use Unit for presentation to the City Council. Because this request was made for properties located in your ward, as approved by you as per the attached, I respectfully request that you introduce the attached ordinance at the next City Council meeting.

If you have any questions regarding this ordinance, please contact Anthony Bertuca at (312) 744-5506.

Department of Business Affairs and Consumer Protection



City of Chicago



O2014-8625

Office of the City Clerk

Document Tracking Sheet

| | |
|---------------------------------|--|
| Meeting Date: | 10/8/2014 |
| Sponsor(s): | Tunney (44) |
| Type: | Ordinance |
| Title: | Grant(s) of privilege in public way for Central Lake View
Merchants Association, The - 3258 N Sheffield Ave |
| Committee(s) Assignment: | Committee on Transportation and Public Way |

ORDINANCE
THE CENTRAL LAKE VIEW MERCHANTS ASSOCIATION
Acct. No. 314738 - 43
Permit No. 1115274

Be It Ordained by the City Council of the City of Chicago:

SECTION 1. Permission and authority are hereby given and granted to THE CENTRAL LAKE VIEW MERCHANTS ASSOCIATION, upon the terms and subject to the conditions of this ordinance to maintain and use, as now constructed, one (1) Planter(s) on the public right-of-way for beautification purposes adjacent to its premises known as 3258 N. Sheffield Ave..

Said Planter(s) at N SHEFFIELD AVE measure(s):

One (1) at one (1) foot in length, and three (3) feet in width for a total of three (3) square feet.

Grantee must allow the required clear and unobstructed space for pedestrian passage at all times per rules and regulations approved by the Department of Transportation.

The location of said privilege shall be as shown on prints kept on file with the Department of Business Affairs and Consumer Protection and the Office of the City Clerk.

Said privilege shall be constructed in accordance with plans and specifications approved by the Department of Planning and Development and Department of Transportation (Division of Project Development).

This grant of privilege in the public way shall be subject to the provisions of Section 10-28-015 and all other required provisions of the Municipal Code of Chicago.


The grantee shall pay to the City of Chicago as compensation for the privilege #1115274 herein granted the sum of zero (\$0.00) per annum in advance.

A 25% penalty will be added for payments received after due date.

The permit holder agrees to hold the City of Chicago harmless for any damage, relocation or replacement costs associated with damage, relocation or removal of private property caused by the City performing work in the public way.

Authority herein given and granted for a period of five (5) years from and after 03/18/2014.

Alderman

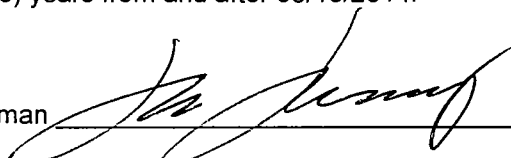
Thomas Tunney 44th Ward





10/08/2014

Alderman **Thomas Tunney**
Ward # **44**
City of Chicago
City Hall, Room **203**
121 North LaSalle Street
Chicago, Illinois 60602

Re: An ordinance to use and maintain a portion of the public right-of-way for **one (1) planter(s)** for **THE CENTRAL LAKE VIEW MERCHANTS ASSOCIATION**, adjacent to the premises known as **3258 N. Sheffield Ave..**

Dear Alderman **Thomas Tunney**:

The applicant referenced above has requested the use of the public right-of-way for a **planter(s)**. An ordinance has been prepared by the Department of Business Affairs and Consumer Protection – Small Business Center - Public Way Use Unit for presentation to the City Council. Because this request was made for properties located in your ward, as approved by you as per the attached, I respectfully request that you introduce the attached ordinance at the next City Council meeting.

If you have any questions regarding this ordinance, please contact Anthony Bertuca at (312) 744-5506.

Department of Business Affairs and Consumer Protection



City of Chicago



O2014-8626

Office of the City Clerk

Document Tracking Sheet

| | |
|---------------------------------|---|
| Meeting Date: | 10/8/2014 |
| Sponsor(s): | Tunney (44) |
| Type: | Ordinance |
| Title: | Grant(s) of privilege in public way for DS Cantina - door swing |
| Committee(s) Assignment: | Committee on Transportation and Public Way |

ORDINANCE
DS CANTINA
Acct. No. 345964 - 1
Permit No. 1115272

Be It Ordained by the City Council of the City of Chicago:

SECTION 1. Permission and authority are hereby given and granted to DS CANTINA, upon the terms and subject to the conditions of this ordinance to maintain and use, as now constructed, one (1) Door Swing(s) on the public right-of-way adjacent to its premises known as 3352 N. Halsted St..

Said Door Swing(s) at N. Halsted Street measure(s):

One (1) at one (1) foot in length, and one point six six (1.66) foot in width for a total of one point six six (1.66) square feet.

The location of said privilege shall be as shown on prints kept on file with the Department of Business Affairs and Consumer Protection and the Office of the City Clerk.

Said privilege shall be constructed in accordance with plans and specifications approved by the Department of Transportation (Division of Project Development).


This grant of privilege in the public way shall be subject to the provisions of Section 10-28-015 and all other required provisions of the Municipal Code of Chicago.

The grantee shall pay to the City of Chicago as compensation for the privilege #1115272 herein granted the sum of seventy-five (\$75.00) per annum in advance.


A 25% penalty will be added for payments received after due date.

The permit holder agrees to hold the City of Chicago harmless for any damage, relocation or replacement costs associated with damage, relocation or removal of private property caused by the City performing work in the public way.

Authority herein given and granted for a period of five (5) years from and after 10/07/2014.

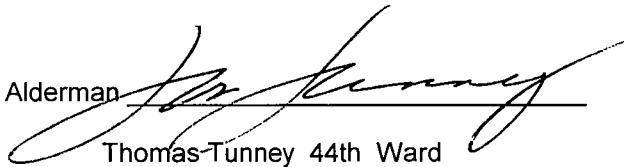Alderman 
Thomas-Tunney 44th Ward

DS Cantina, Inc
DRA: DS Tequila Co
3352 N Halsted
Site # 34596A-1
Permit # 10883ZZ
Door Swing

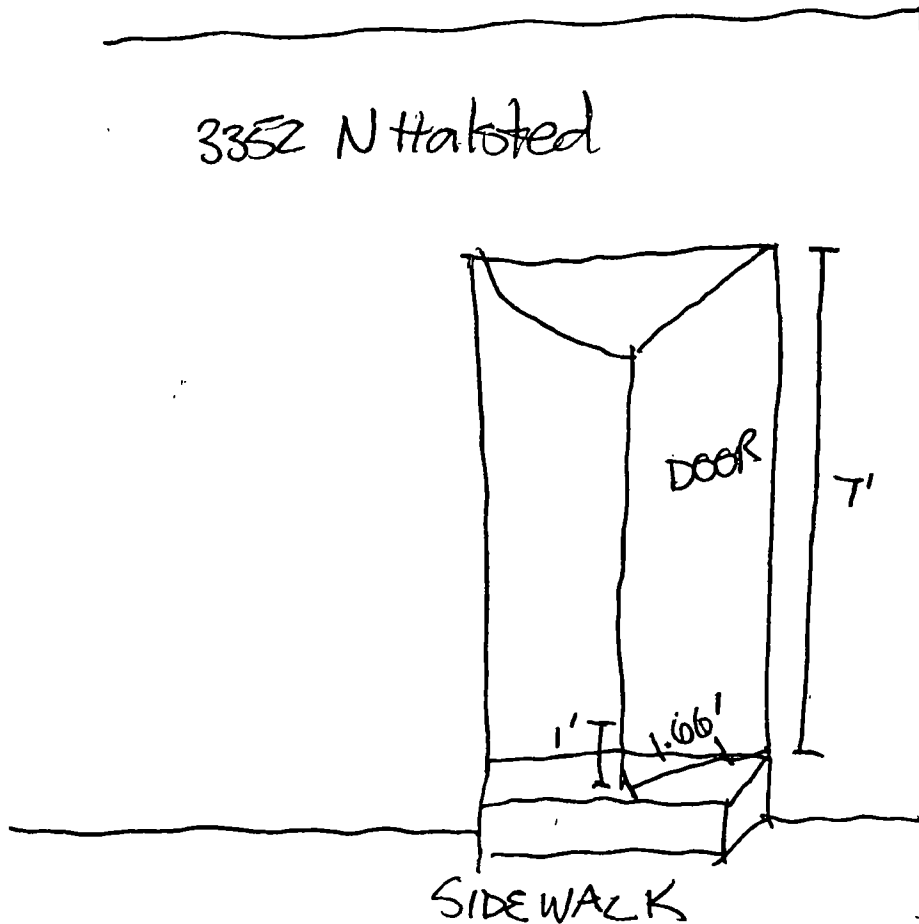



10/08/2014

Alderman **Thomas Tunney**
Ward # **44**
City of Chicago
City Hall, Room **203**
121 North LaSalle Street
Chicago, Illinois 60602

Re: An ordinance to use and maintain a portion of the public right-of-way for **one (1) door swing(s)** for **DS CANTINA**, adjacent to the premises known as **3352 N. Halsted St.**.

Dear Alderman **Thomas Tunney**:

The applicant referenced above has requested the use of the public right-of-way for a **door swing(s)**. An ordinance has been prepared by the Department of Business Affairs and Consumer Protection – Small Business Center - Public Way Use Unit for presentation to the City Council. Because this request was made for properties located in your ward, as approved by you as per the attached, I respectfully request that you introduce the attached ordinance at the next City Council meeting.

If you have any questions regarding this ordinance, please contact Anthony Bertuca at (312) 744-5506.

Department of Business Affairs and Consumer Protection



City of Chicago



O2014-8627

Office of the City Clerk

Document Tracking Sheet

| | |
|---------------------------------|--|
| Meeting Date: | 10/8/2014 |
| Sponsor(s): | Tunney (44) |
| Type: | Ordinance |
| Title: | Grant(s) of privilege in public way for DS Cantina - steps |
| Committee(s) Assignment: | Committee on Transportation and Public Way |

ORDINANCE
DS CANTINA
Acct. No. 345964 - 1
Permit No. 1115270

Be It Ordained by the City Council of the City of Chicago:

SECTION 1. Permission and authority are hereby given and granted to DS CANTINA, upon the terms and subject to the conditions of this ordinance to maintain and use, as now constructed, two (2) Step(s) on the public right-of-way adjacent to its premises known as 3352 N. Halsted St..

Said Step(s) at N. Halsted Street measure(s):

One (1) at five point four one (5.41) feet in length, and one (1) foot in width for a total of five point four one (5.41) square feet.

Said Step(s) at N. Halsted Street measure(s):

One (1) at four point five eight (4.58) feet in length, and one point three three (1.33) foot in width for a total of six point zero nine (6.09) square feet.

The location of said privilege shall be as shown on prints kept on file with the Department of Business Affairs and Consumer Protection and the Office of the City Clerk.

Said privilege shall be constructed in accordance with plans and specifications approved by the Department of Transportation (Division of Project Development).

This grant of privilege in the public way shall be subject to the provisions of Section 10-28-015 and all other required provisions of the Municipal Code of Chicago.


The grantee shall pay to the City of Chicago as compensation for the privilege #1115270 herein granted the sum of eight hundred (\$800.00) per annum in advance.

A 25% penalty will be added for payments received after due date.

The permit holder agrees to hold the City of Chicago harmless for any damage, relocation or replacement costs associated with damage, relocation or removal of private property caused by the City performing work in the public way.


Authority herein given and granted for a period of five (5) years from and after 10/07/2014.

Alderman

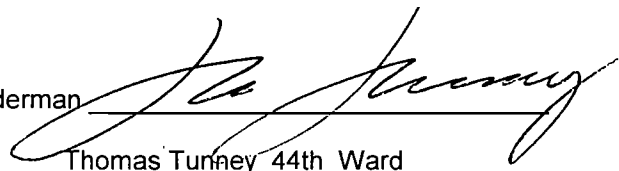A handwritten signature in black ink, appearing to read 'Tom Tunney', written over a horizontal line.

Thomas Tunney 44th Ward

DS Cantina, Inc
DBA: DS Tequila Co
3352 N Halsted
site# 345964-1
Permit # 1088319

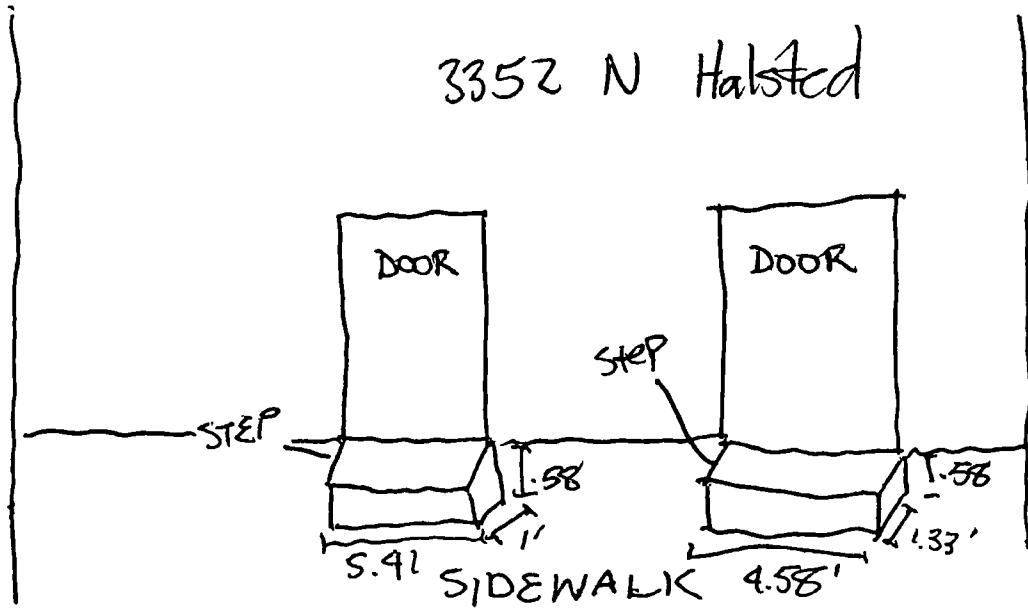



10/08/2014

Alderman **Thomas Tunney**
Ward # **44**
City of Chicago
City Hall, Room **203**
121 North LaSalle Street
Chicago, Illinois 60602

Re: An ordinance to use and maintain a portion of the public right-of-way for **two (2) step(s)** for **DS CANTINA**, adjacent to the premises known as **3352 N. Halsted St.**.

Dear Alderman **Thomas Tunney**:

The applicant referenced above has requested the use of the public right-of-way for a **step(s)**. An ordinance has been prepared by the Department of Business Affairs and Consumer Protection – Small Business Center - Public Way Use Unit for presentation to the City Council. Because this request was made for properties located in your ward, as approved by you as per the attached, I respectfully request that you introduce the attached ordinance at the next City Council meeting.

If you have any questions regarding this ordinance, please contact Anthony Bertuca at (312) 744-5506.

Department of Business Affairs and Consumer Protection



City of Chicago



O2014-8628

Office of the City Clerk

Document Tracking Sheet

| | |
|---------------------------------|---|
| Meeting Date: | 10/8/2014 |
| Sponsor(s): | Tunney (44) |
| Type: | Ordinance |
| Title: | Grant(s) of privilege in public way for Gman Tavern |
| Committee(s) Assignment: | Committee on Transportation and Public Way |

ORDINANCE
Gman Tavern
Acct. No. 62802 - 1
Permit No. 1115152

Be It Ordained by the City Council of the City of Chicago:

SECTION 1. Permission and authority are hereby given and granted to Gman Tavern, upon the terms and subject to the conditions of this ordinance to maintain and use, as now constructed, two (2) Light Fixture(s) projecting over the public right-of-way adjacent to its premises known as 3740 N. Clark St..

Said Light Fixture(s) at N CLARK ST measure(s):

Two (2) at one point two five (1.25) foot in length, point four two (.42) feet in width and eleven point four two (11.42) feet above grade level.

The location of said privilege shall be as shown on prints kept on file with the Department of Business Affairs and Consumer Protection and the Office of the City Clerk.

Said privilege shall be constructed in accordance with plans and specifications approved by the Department of Transportation (Division of Project Development).

This grant of privilege in the public way shall be subject to the provisions of Section 10-28-015 and all other required provisions of the Municipal Code of Chicago.

The grantee shall pay to the City of Chicago as compensation for the privilege #1115152 herein granted the sum of eighty (\$80.00) per annum in advance.

A 25% penalty will be added for payments received after due date.


The permit holder agrees to hold the City of Chicago harmless for any damage, relocation or replacement costs associated with damage, relocation or removal of private property caused by the City performing work in the public way.

Authority herein given and granted for a period of five (5) years from and after 10/08/2013.

Alderman

A handwritten signature in black ink, appearing to read "Tom Tunney", written over a horizontal line.

Thomas Tunney 44th Ward

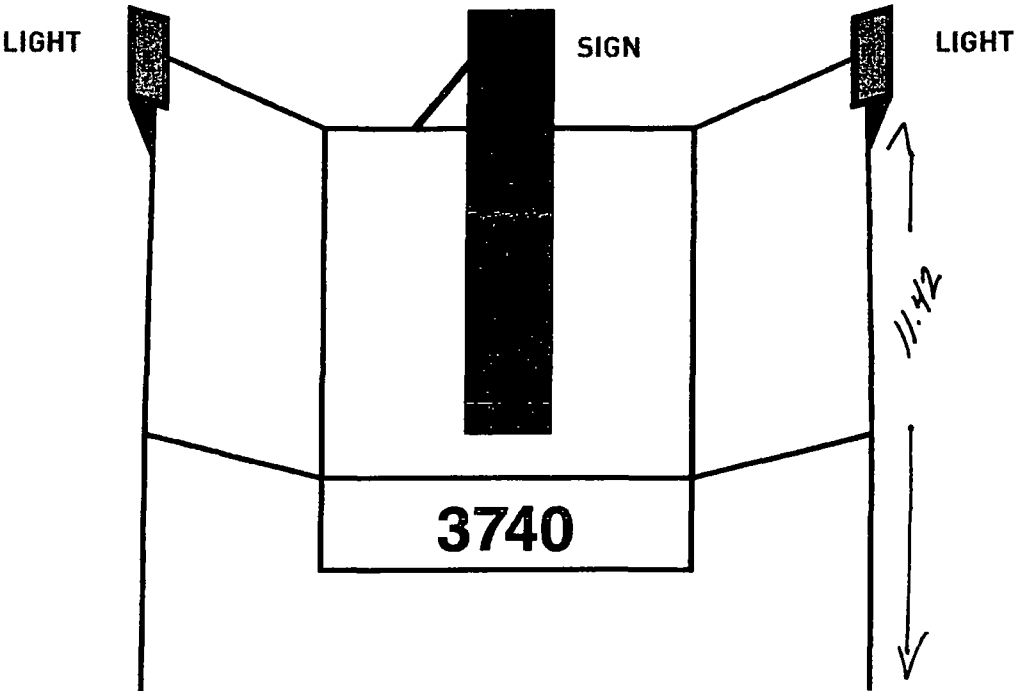



Department of Business Affairs and Consumer Protection
Small Business Center - Public Way Use Unit
City Hall - 121 N. LaSalle Street, Room 800 • Chicago, IL 60602
(312)-74-GOBIZ (312-744-6249) • (312) 744-1944 (TTY)
<http://www.cityofchicago.org/bacp>

10/08/2014

Alderman Thomas Tunney
Ward # 44
City of Chicago
City Hall, Room 203
121 North LaSalle Street
Chicago, Illinois 60602

Re: An ordinance to use and maintain a portion of the public right-of-way for **two (2) light fixture(s)** for
Gman Tavern, adjacent to the premises known as **3740 N. Clark St.**

Dear Alderman **Thomas Tunney**:

The applicant referenced above has requested the use of the public right-of-way for a **light fixture(s)**. An ordinance has been prepared by the Department of Business Affairs and Consumer Protection – Small Business Center - Public Way Use Unit for presentation to the City Council. Because this request was made for properties located in your ward, as approved by you as per the attached, I respectfully request that you introduce the attached ordinance at the next City Council meeting.

If you have any questions regarding this ordinance, please contact Anthony Bertuca at (312) 744-5506.

Department of Business Affairs and Consumer Protection



City of Chicago



O2014-8629

Office of the City Clerk

Document Tracking Sheet

| | |
|---------------------------------|--|
| Meeting Date: | 10/8/2014 |
| Sponsor(s): | Tunney (44) |
| Type: | Ordinance |
| Title: | Grant(s) of privilege in public way for Lakeview Dental Associates |
| Committee(s) Assignment: | Committee on Transportation and Public Way |

ORDINANCE
LAKEVIEW DENTAL ASSOCIATES
Acct. No. 392593 - 1
Permit No. 1114489

Be It Ordained by the City Council of the City of Chicago:

SECTION 1. Permission and authority are hereby given and granted to LAKEVIEW DENTAL ASSOCIATES, upon the terms and subject to the conditions of this ordinance to maintain and use one (1) sign(s) projecting over the public right-of-way attached to its premises known as 1014 W. Belmont Ave..

Said sign structure(s) measures as follows; along W BELMONT AVE:
One (1) at two (2) feet in length, seven (7) feet in height and ten (10) feet above grade level.

The location of said privilege shall be as shown on prints kept on file with the Department of Business Affairs and Consumer Protection and the Office of the City Clerk.

Said privilege shall be constructed in accordance with plans and specifications approved by the Department of Transportation (Division of Project Development) and Zoning Department - Signs.


This grant of privilege in the public way shall be subject to the provisions of Section 10-28-015 and all other required provisions of the Municipal Code of Chicago.


The grantee shall pay to the City of Chicago as compensation for the privilege #1114489 herein granted the sum of one hundred (\$100.00) per annum in advance.

A 25% penalty will be added for payments received after due date.

The permit holder agrees to hold the City of Chicago harmless for any damage, relocation or replacement costs associated with damage, relocation or removal of private property caused by the City performing work in the public way.

Authority herein given and granted for a period of five (5) years from and after Date of Passage.

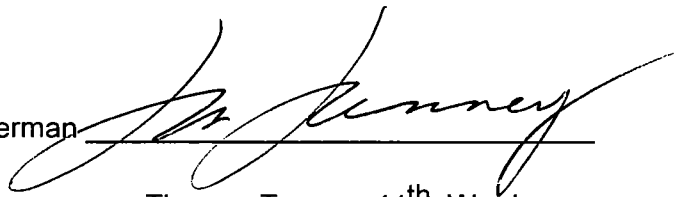Alderman 
Thomas Tunney 44th Ward

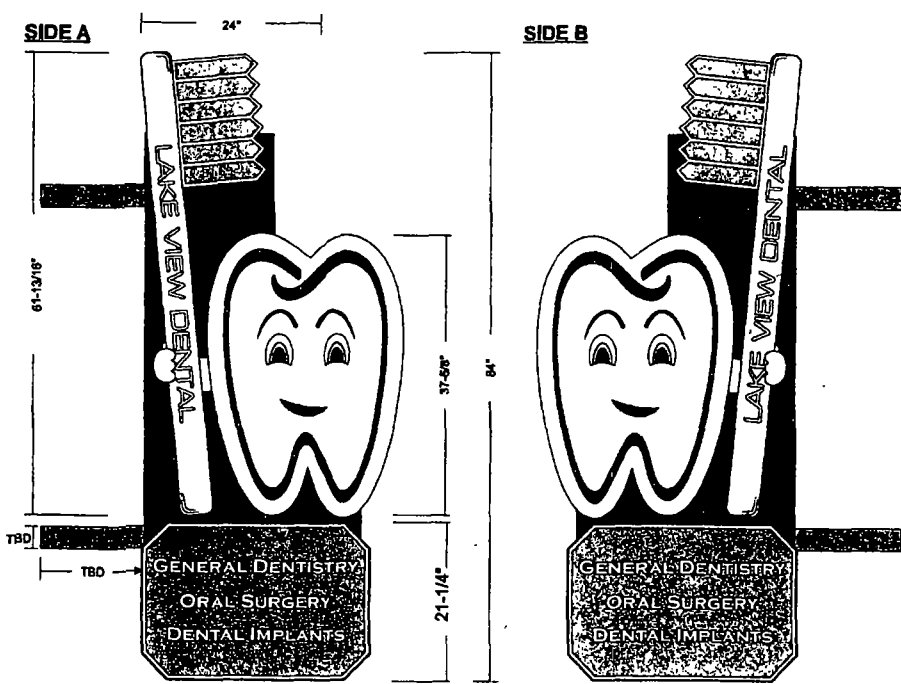

Blade sign individual channel letter elements with translucent white faces with respective vinyl graphics applied. All mounted to common vertical support with steel cantilevers to building facade
Field survey requiredPower brought to site by other**

Additional Faces provided to client
Removable channel faces mounted through trim cap with painted set screws,

Qty 2

| | | | | | |
|--|--|---|--|--|--|
| <p>SOUTH WATER
SIGNS</p> <p>934 N Clarendon
Elmhurst, IL 60126</p> <p>tel 630 333 4900
fax 630 333 4915</p> | <p>CLIENT
Lake View Dental</p> <p>DESIGNER/APPRAISER
[Signature]</p> | <p>PROJECT NAME
Illuminated Blade Sign
Chicago, IL</p> <p>INSTALLER/DATE
04 17 13</p> | <p>DATE
04 17 13</p> <p>BY
m</p> | <p>REVISIONS
REV. 1
01 13 14 dv
03 27 14
06 03 14
06 30 14</p> | <p>THIS DRAWING IS THE PROPERTY OF SOUTH WATER SIGNS, LLC. ALL RIGHTS ARE RESERVED. IT IS TO BE USED ONLY FOR THE PROJECT AND LOCATION SPECIFIED HEREON.</p> |
|--|--|---|--|--|--|



10/08/2014

Alderman Thomas Tunney
Ward # 44
City of Chicago
City Hall, Room 203
121 North LaSalle Street
Chicago, Illinois 60602

Re: An ordinance to use and maintain a portion of the public right-of-way for **one (1) sign(s)** for
LAKEVIEW DENTAL ASSOCIATES, adjacent to the premises known as **1014 W. Belmont**
Ave..

Dear Alderman **Thomas Tunney**:

The applicant referenced above has requested the use of the public right-of-way for a **sign(s)**. An ordinance has been prepared by the Department of Business Affairs and Consumer Protection – Small Business Center - Public Way Use Unit for presentation to the City Council. Because this request was made for properties located in your ward, as approved by you as per the attached, I respectfully request that you introduce the attached ordinance at the next City Council meeting.

If you have any questions regarding this ordinance, please contact Anthony Bertuca at (312) 744-5506.

Department of Business Affairs and Consumer Protection



City of Chicago



O2014-8631

Office of the City Clerk

Document Tracking Sheet

| | |
|---------------------------------|---|
| Meeting Date: | 10/8/2014 |
| Sponsor(s): | Tunney (44) |
| Type: | Ordinance |
| Title: | Grant(s) of privilege in public way for Lakeview Smiles |
| Committee(s) Assignment: | Committee on Transportation and Public Way |

ORDINANCE
Lakeview Smiles
Acct. No. 391838 - 1
Permit No. 1114001

Be It Ordained by the City Council of the City of Chicago:

SECTION 1. Permission and authority are hereby given and granted to Lakeview Smiles, upon the terms and subject to the conditions of this ordinance to maintain and use one (1) sign(s) projecting over the public right-of-way attached to its premises known as 851 W. Belmont Ave..

Said sign structure(s) measures as follows; along Belmont:

One (1) at sixteen point one seven (16.17) feet in length, three point four two (3.42) feet in height and ten (10) feet above grade level.

The location of said privilege shall be as shown on prints kept on file with the Department of Business Affairs and Consumer Protection and the Office of the City Clerk.

Said privilege shall be constructed in accordance with plans and specifications approved by the Department of Transportation (Division of Project Development) and Zoning Department - Signs.


This grant of privilege in the public way shall be subject to the provisions of Section 10-28-015 and all other required provisions of the Municipal Code of Chicago.

The grantee shall pay to the City of Chicago as compensation for the privilege #1114001 herein granted the sum of three hundred (\$300.00) per annum in advance.

A 25% penalty will be added for payments received after due date.


The permit holder agrees to hold the City of Chicago harmless for any damage, relocation or replacement costs associated with damage, relocation or removal of private property caused by the City performing work in the public way.

Authority herein given and granted for a period of five (5) years from and after Date of Passage.

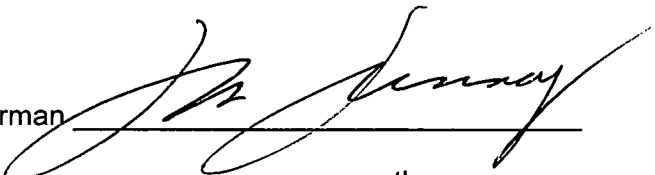Alderman 
Thomas Tunney 44th Ward

APPLICATION TO USE THE PUBLIC RIGHT OF WAY

851 W. Belmont

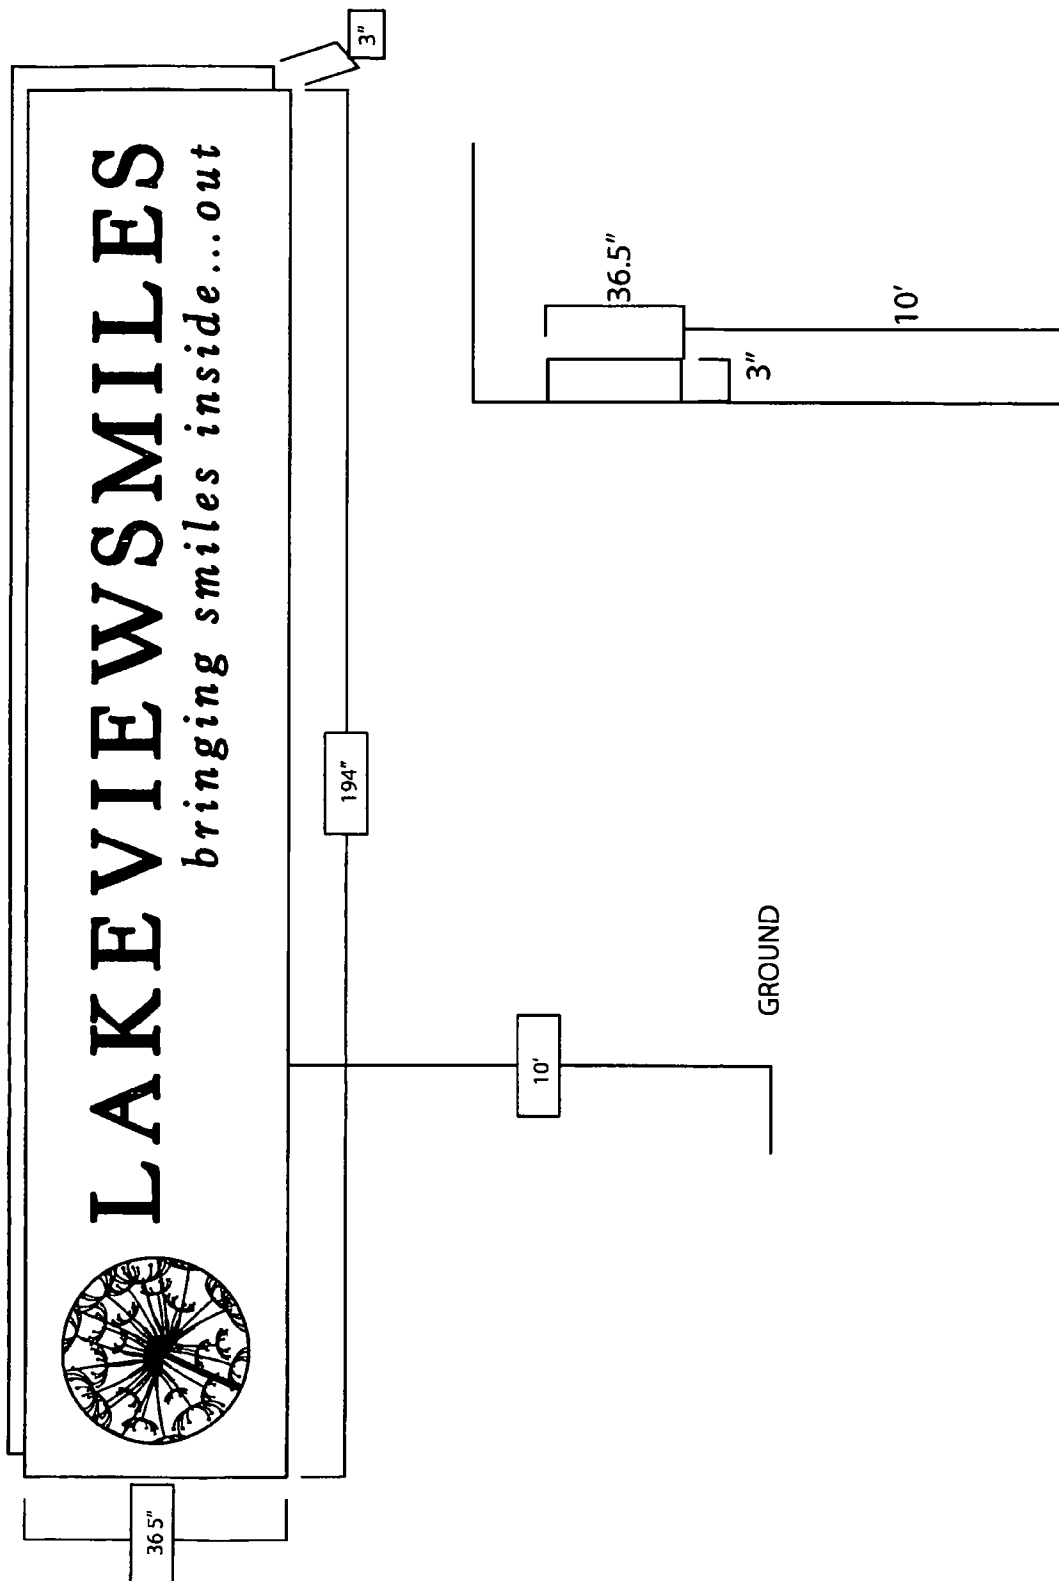



10/08/2014

Alderman Thomas Tunney
Ward # 44
City of Chicago
City Hall, Room 203
121 North LaSalle Street
Chicago, Illinois 60602

Re: An ordinance to use and maintain a portion of the public right-of-way for **one (1) sign(s)** for
Lakeview Smiles, adjacent to the premises known as **851 W. Belmont Ave..**

Dear Alderman **Thomas Tunney**:

The applicant referenced above has requested the use of the public right-of-way for a **sign(s)**. An ordinance has been prepared by the Department of Business Affairs and Consumer Protection – Small Business Center - Public Way Use Unit for presentation to the City Council. Because this request was made for properties located in your ward, as approved by you as per the attached, I respectfully request that you introduce the attached ordinance at the next City Council meeting.

If you have any questions regarding this ordinance, please contact Anthony Bertuca at (312) 744-5506.

Department of Business Affairs and Consumer Protection



City of Chicago



O2014-8632

Office of the City Clerk

Document Tracking Sheet

| | |
|---------------------------------|--|
| Meeting Date: | 10/8/2014 |
| Sponsor(s): | Tunney (44) |
| Type: | Ordinance |
| Title: | Grant(s) of privilege in public way for Peet's Coffee & Tea -
3025 N Clark St |
| Committee(s) Assignment: | Committee on Transportation and Public Way |

ORDINANCE
PEET'S COFFEE & TEA
Acct. No. 22622 - 10
Permit No. 1113994

Be It Ordained by the City Council of the City of Chicago:

SECTION 1. Permission and authority are hereby given and granted to PEET'S COFFEE & TEA, upon the terms and subject to the conditions of this ordinance to maintain and use two (2) sign(s) projecting over the public right-of-way attached to its premises known as 3025 N. Clark St..

Said sign structure(s) measures as follows; along N CLARK ST:

One (1) at thirteen point two five (13.25) feet in length, two point three three (2.33) feet in height and eleven (11) feet above grade level.

One (1) at four point eight three (4.83) feet in length, four point five (4.5) feet in height and ten (10) feet above grade level.

The location of said privilege shall be as shown on prints kept on file with the Department of Business Affairs and Consumer Protection and the Office of the City Clerk.

Said privilege shall be constructed in accordance with plans and specifications approved by the Department of Transportation (Division of Project Development) and Zoning Department - Signs.

This grant of privilege in the public way shall be subject to the provisions of Section 10-28-015 and all other required provisions of the Municipal Code of Chicago.


The grantee shall pay to the City of Chicago as compensation for the privilege #1113994 herein granted the sum of four hundred (\$400.00) per annum in advance.

A 25% penalty will be added for payments received after due date.


The permit holder agrees to hold the City of Chicago harmless for any damage, relocation or replacement costs associated with damage, relocation or removal of private property caused by the City performing work in the public way.

Authority herein given and granted for a period of five (5) years from and after Date of Passage.

Alderman

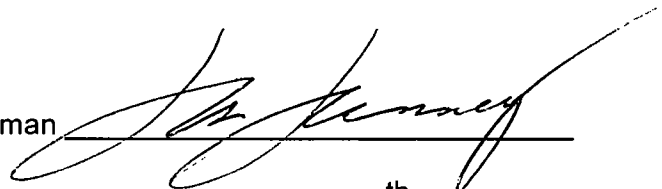

Thomas Tunney 44th Ward

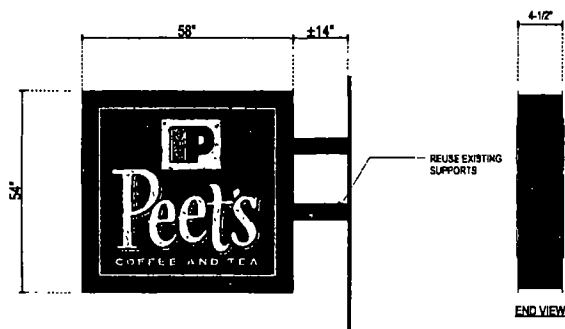

D/F BLADE SIGN W/ LOGO - ILLUMINATED

SCALE

$$1\frac{1}{2} = 1' 0''$$

GENERAL SPECIFICATIONS

4-1/2" DEEP DIF ALUMINUM BLADE SIGN W/ OVERSIZED FACES FEETS DARK BROWN (PMS BLACK 4C), SATIN FINISH

LOGO FIELD IS 1/2" THICK ROFT CLEAR ACRYLIC W/ 1ST SURF 3830 131 GOLD METALLIC VINYL/2ND SURF WHITE DIFFUSER FILM "P-CUP" IS 1/4" THICK CLEAR ACRYLIC APPLIED FLUSH TO LOGO FIELD W/ 1ST SURFACE VINYL DECORATION
3830-89 DURANODIC VINYL
3830-131 GOLD METALLIC (TRIBAL PATTERN)


FEET'S IS 1/2" THICK ROFT CLEAR ACRYLIC W/ 1ST SURF CUSTOM 3M VINYL (PROVIDED BY CUSTOMER) & 2ND SURF WHITE DIFFUSER FILM

BORDER AND COPY DROP SHADOWS ARE ROST 2447 WHITE ACRYLIC W/ 1ST SURFACE 3830-131 GOLD METALLIC VINYL

COFFEE AND TEA IS 1ST SURFACE 3630-131 GOLD METALLIC APPLIED TO FACE (NON-ILLUM)

ILLUMINATE W/ GE 7500K WHITE EDGE STRIP LED OR EQUIV

REUSE EXISTING SUPPORTS

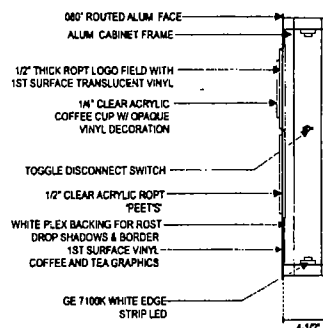[illegible]



10/08/2014

Alderman **Thomas Tunney**
Ward # **44**
City of Chicago
City Hall, Room **203**
121 North LaSalle Street
Chicago, Illinois 60602

Re: An ordinance to use and maintain a portion of the public right-of-way for **two (2) sign(s)** for **PEET'S COFFEE & TEA**, adjacent to the premises known as **3025 N. Clark St.**.

Dear Alderman **Thomas Tunney**:

The applicant referenced above has requested the use of the public right-of-way for a **sign(s)**. An ordinance has been prepared by the Department of Business Affairs and Consumer Protection – Small Business Center - Public Way Use Unit for presentation to the City Council. Because this request was made for properties located in your ward, as approved by you as per the attached, I respectfully request that you introduce the attached ordinance at the next City Council meeting.

If you have any questions regarding this ordinance, please contact Anthony Bertuca at (312) 744-5506.

Department of Business Affairs and Consumer Protection



City of Chicago



O2014-8633

Office of the City Clerk

Document Tracking Sheet

| | |
|---------------------------------|--|
| Meeting Date: | 10/8/2014 |
| Sponsor(s): | Tunney (44) |
| Type: | Ordinance |
| Title: | Grant(s) of privilege in public way for Peet's Coffee & Tea -
3500 N Halsted St |
| Committee(s) Assignment: | Committee on Transportation and Public Way |

ORDINANCE
PEET'S COFFEE & TEA
Acct. No. 22622 - 3
Permit No. 1113454

Be It Ordained by the City Council of the City of Chicago:

SECTION 1. Permission and authority are hereby given and granted to PEET'S COFFEE & TEA, upon the terms and subject to the conditions of this ordinance to maintain and use three (3) sign(s) projecting over the public right-of-way attached to its premises known as 3500 N. Halsted St..

Said sign structure(s) measures as follows; along N HALSTED ST:

One (1) at seven point six seven (7.67) feet in length, one point nine two (1.92) feet in height and eleven point seven five (11.75) feet above grade level.

One (1) at two point five (2.5) feet in length, four point three three (4.33) feet in height and nine (9) feet above grade level.

Said sign structure(s) measures as follows; along W CORNELIA:

One (1) at seven point six seven (7.67) feet in length, one point nine two (1.92) feet in height and eleven point seven five (11.75) feet above grade level.

The location of said privilege shall be as shown on prints kept on file with the Department of Business Affairs and Consumer Protection and the Office of the City Clerk.

Said privilege shall be constructed in accordance with plans and specifications approved by the Department of Transportation (Division of Project Development) and Zoning Department - Signs.


This grant of privilege in the public way shall be subject to the provisions of Section 10-28-015 and all other required provisions of the Municipal Code of Chicago.



The grantee shall pay to the City of Chicago as compensation for the privilege #1113454 herein granted the sum of one hundred seventy-five (\$175.00) per annum in advance.

A 25% penalty will be added for payments received after due date.


The permit holder agrees to hold the City of Chicago harmless for any damage, relocation or replacement costs associated with damage, relocation or removal of private property caused by the City performing work in the public way.

Authority herein given and granted for a period of five (5) years from and after Date of Passage.

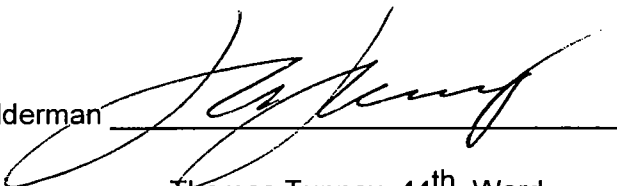Alderman 
Thomas Tunney 44th Ward

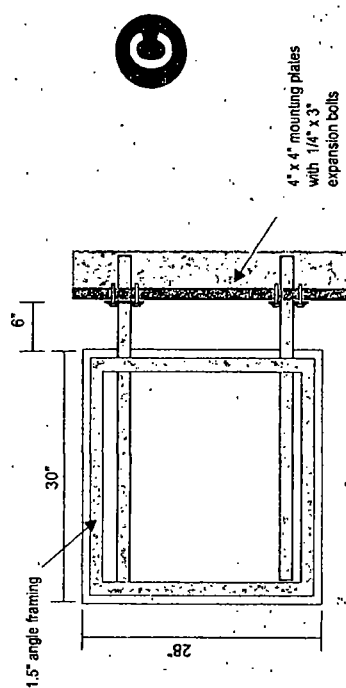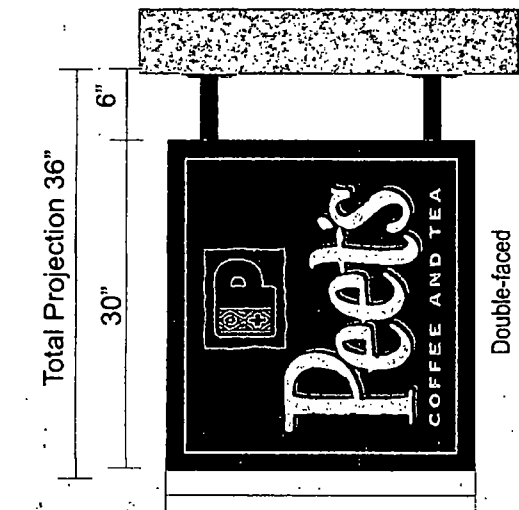


DOUBLE-FACED SIGN INSTALLATION DETAIL

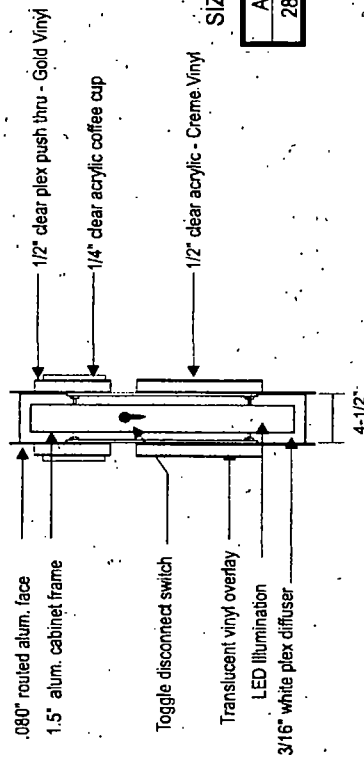

| SIZE MATRIX | | | SIGN DESIGNATION |
|-------------|-----|------|----------------------|
| A | B | Area | Location |
| 28" | 30" | 5.83 | Storefront Elevation |

| Part | Material (Panel/Finish) | Color |
|------------------------|---|-----------------|
| Face panel | .080 Routed alum, MAP, satin | Custom Dk Brown |
| Copy Peel's | 1/2" Clear acrylic with Custom Creme Vinyl & White Diffuser | Peel's #4611 |
| Border, Coffee and Tea | Show Thru 3M Vinyl | 3M#3630-131 |
| Peel's Drop shadows | Show Thru 3M Vinyl | 3M 3630-131 |
| "P" Logo | 1/4" Clear Acrylic opaque vinyl | Custom Dk Brown |
| Tribal Graphics | Translucent Vinyl | PMS #873 |
| 1.0mm Field | 1/2" acrylic vinyl over alum white diffuser | BUS #972 |

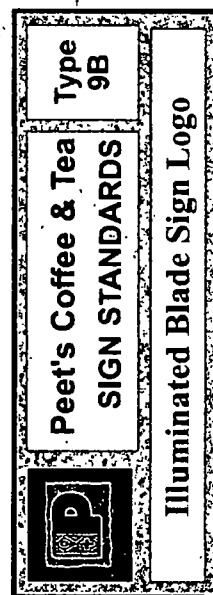

Neon Images, Inc.
243 N. Escalante Dr.
Elk Ridge, UT 84651
P: (801) 423-3051
F: (419) 715-6078

Client: Peet's Coffee & Tea #433 Approved: _____
 Address: 3500 N. Halsted
 City, State: Chicago, IL 60657
 Date: January 27, 2014
 Revision Date: May 1, 2014 (Changed Placement on Wall Signs, Added Blade Sign)

Page 4 of 4



10/08/2014

Alderman **Thomas Tunney**
Ward # **44**
City of Chicago
City Hall, Room **203**
121 North LaSalle Street
Chicago, Illinois 60602

Re: An ordinance to use and maintain a portion of the public right-of-way for **three (3) sign(s)** for
PEET'S COFFEE & TEA, adjacent to the premises known as **3500 N. Halsted St.**

Dear Alderman **Thomas Tunney**:

The applicant referenced above has requested the use of the public right-of-way for a **sign(s)**. An ordinance has been prepared by the Department of Business Affairs and Consumer Protection – Small Business Center - Public Way Use Unit for presentation to the City Council. Because this request was made for properties located in your ward, as approved by you as per the attached, I respectfully request that you introduce the attached ordinance at the next City Council meeting.

If you have any questions regarding this ordinance, please contact Anthony Bertuca at (312) 744-5506.

Department of Business Affairs and Consumer Protection



City of Chicago



O2014-8634

Office of the City Clerk

Document Tracking Sheet

| | |
|---------------------------------|---|
| Meeting Date: | 10/8/2014 |
| Sponsor(s): | Tunney (44) |
| Type: | Ordinance |
| Title: | Grant(s) of privilege in public way for Walgreens No. 178 |
| Committee(s) Assignment: | Committee on Transportation and Public Way |

ORDINANCE
WALGREENS #178
Acct. No. 147 - 42
Permit No. 1115204

Be It Ordained by the City Council of the City of Chicago:

SECTION 1. Permission and authority are hereby given and granted to WALGREENS #178, upon the terms and subject to the conditions of this ordinance to maintain and use three (3) sign(s) projecting over the public right-of-way attached to its premises known as 740 W. Diversey Pkwy..

Said sign structure(s) measures as follows; along W. Diversey Parkway:

One (1) at thirty-seven point nine two (37.92) feet in length, four (4) feet in height and fifteen (15) feet above grade level.

One (1) at twelve point eight three (12.83) feet in length, one point five (1.5) feet in height and twelve (12) feet above grade level.

One (1) at fourteen (14) feet in length, one point five (1.5) feet in height and twelve (12) feet above grade level.

The location of said privilege shall be as shown on prints kept on file with the Department of Business Affairs and Consumer Protection and the Office of the City Clerk.

Said privilege shall be constructed in accordance with plans and specifications approved by the Department of Transportation (Division of Project Development) and Zoning Department - Signs.

This grant of privilege in the public way shall be subject to the provisions of Section 10-28-015 and all other required provisions of the Municipal Code of Chicago.


The grantee shall pay to the City of Chicago as compensation for the privilege #1115204 herein granted the sum of four hundred seventy-five (\$475.00) per annum in advance.

A 25% penalty will be added for payments received after due date.

The permit holder agrees to hold the City of Chicago harmless for any damage, relocation or replacement costs associated with damage, relocation or removal of private property caused by the City performing work in the public way.

Authority herein given and granted for a period of five (5) years from and after 05/13/2014.

Alderman 
Thomas Tunney 44th Ward

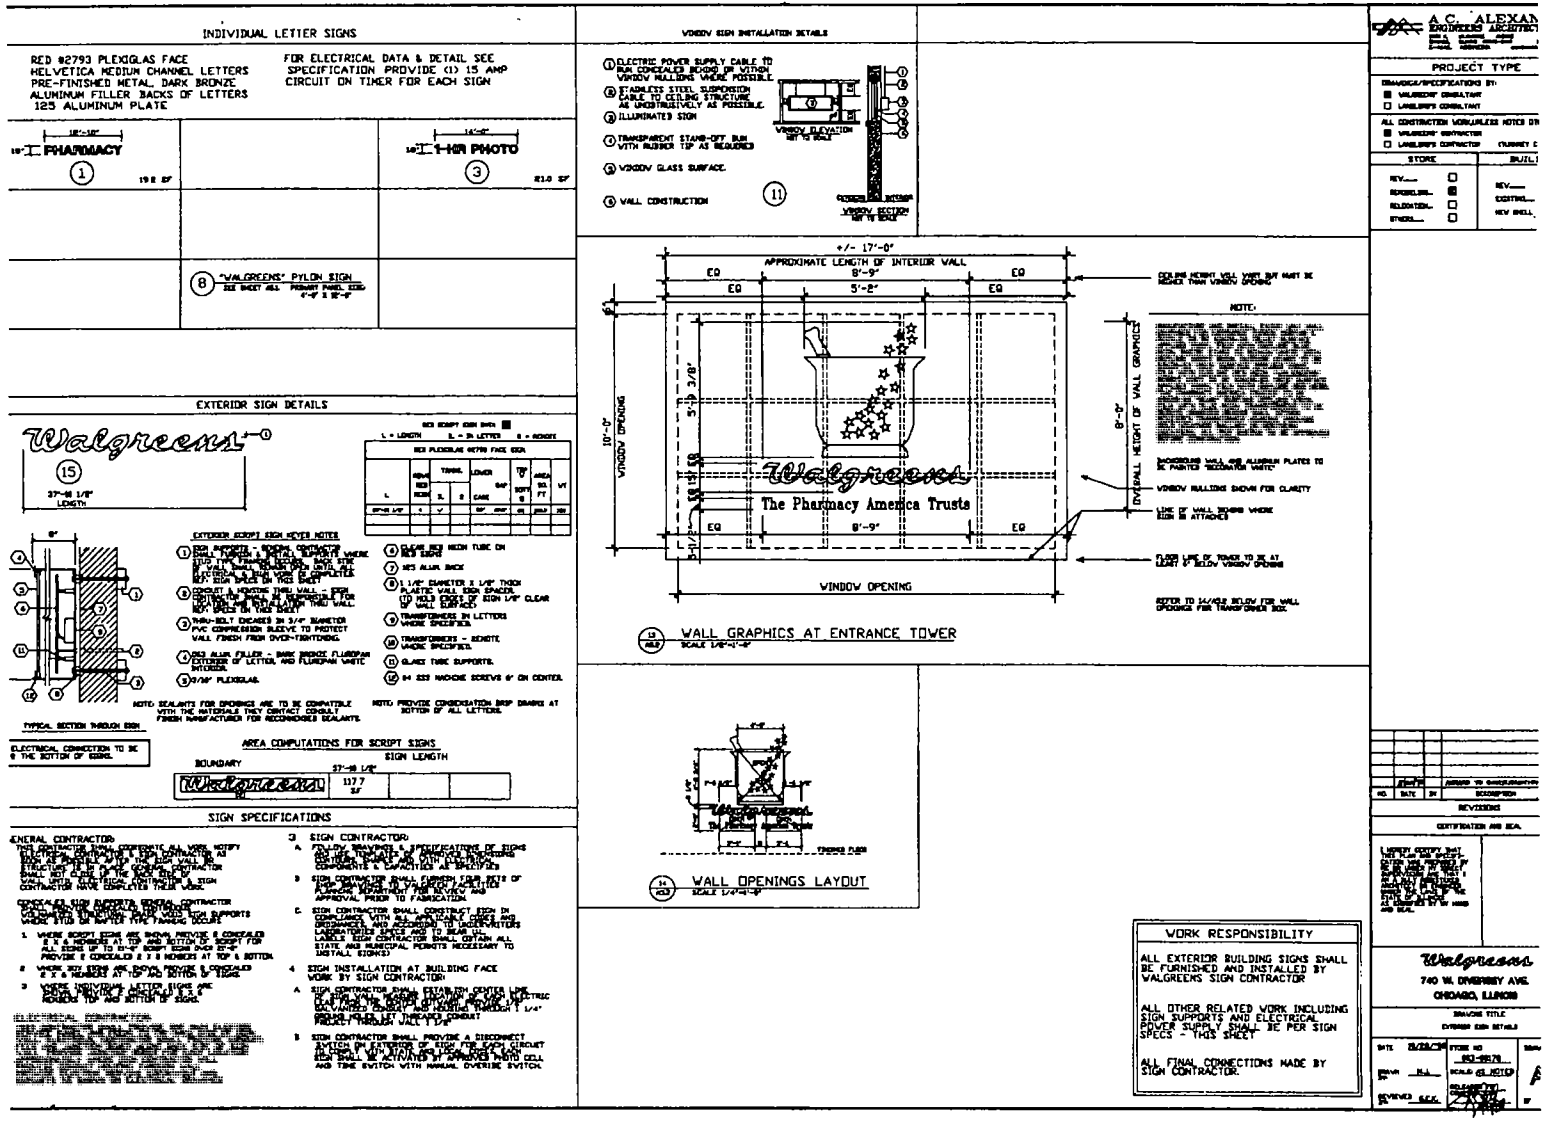



10/08/2014

Alderman **Thomas Tunney**
Ward # **44**
City of Chicago
City Hall, Room **203**
121 North LaSalle Street
Chicago, Illinois 60602

Re: An ordinance to use and maintain a portion of the public right-of-way for **three (3) sign(s)** for
WALGREENS #178, adjacent to the premises known as **740 W. Diversey Pkwy..**

Dear Alderman **Thomas Tunney**:

The applicant referenced above has requested the use of the public right-of-way for a **sign(s)**. An ordinance has been prepared by the Department of Business Affairs and Consumer Protection – Small Business Center - Public Way Use Unit for presentation to the City Council. Because this request was made for properties located in your ward, as approved by you as per the attached, I respectfully request that you introduce the attached ordinance at the next City Council meeting.

If you have any questions regarding this ordinance, please contact Anthony Bertuca at (312) 744-5506.

Department of Business Affairs and Consumer Protection



City of Chicago



O2014-8635

Office of the City Clerk

Document Tracking Sheet

| | |
|---------------------------------|--|
| Meeting Date: | 10/8/2014 |
| Sponsor(s): | Tunney (44) |
| Type: | Ordinance |
| Title: | Grant(s) of privilege in public way for Walgreens No. 1171 |
| Committee(s) Assignment: | Committee on Transportation and Public Way |

ORDINANCE
WALGREENS #1171
Acct. No. 147 - 46
Permit No. 1115202

Be It Ordained by the City Council of the City of Chicago:

SECTION 1. Permission and authority are hereby given and granted to WALGREENS #1171, upon the terms and subject to the conditions of this ordinance to maintain and use, as now constructed, one (1) Planter(s) on the public right-of-way for beautification purposes adjacent to its premises known as 2801 N. Broadway .

Said Planter(s) at Broadway & Clark measure(s):

One (1) at three (3) feet in length, and three (3) feet in width for a total of nine (9) square feet.

Grantee must allow the required clear and unobstructed space for pedestrian passage at all times per rules and regulations approved by the Department of Transportation.

The location of said privilege shall be as shown on prints kept on file with the Department of Business Affairs and Consumer Protection and the Office of the City Clerk.

Said privilege shall be constructed in accordance with plans and specifications approved by the Department of Planning and Development and Department of Transportation (Division of Project Development).

This grant of privilege in the public way shall be subject to the provisions of Section 10-28-015 and all other required provisions of the Municipal Code of Chicago.


The grantee shall pay to the City of Chicago as compensation for the privilege #1115202 herein granted the sum of zero (\$.00) per annum in advance.

A 25% penalty will be added for payments received after due date.


The permit holder agrees to hold the City of Chicago harmless for any damage, relocation or replacement costs associated with damage, relocation or removal of private property caused by the City performing work in the public way.

Authority herein given and granted for a period of five (5) years from and after 06/30/2014.

Alderman

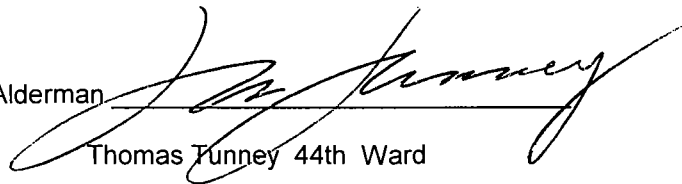

Thomas Tunney 44th Ward

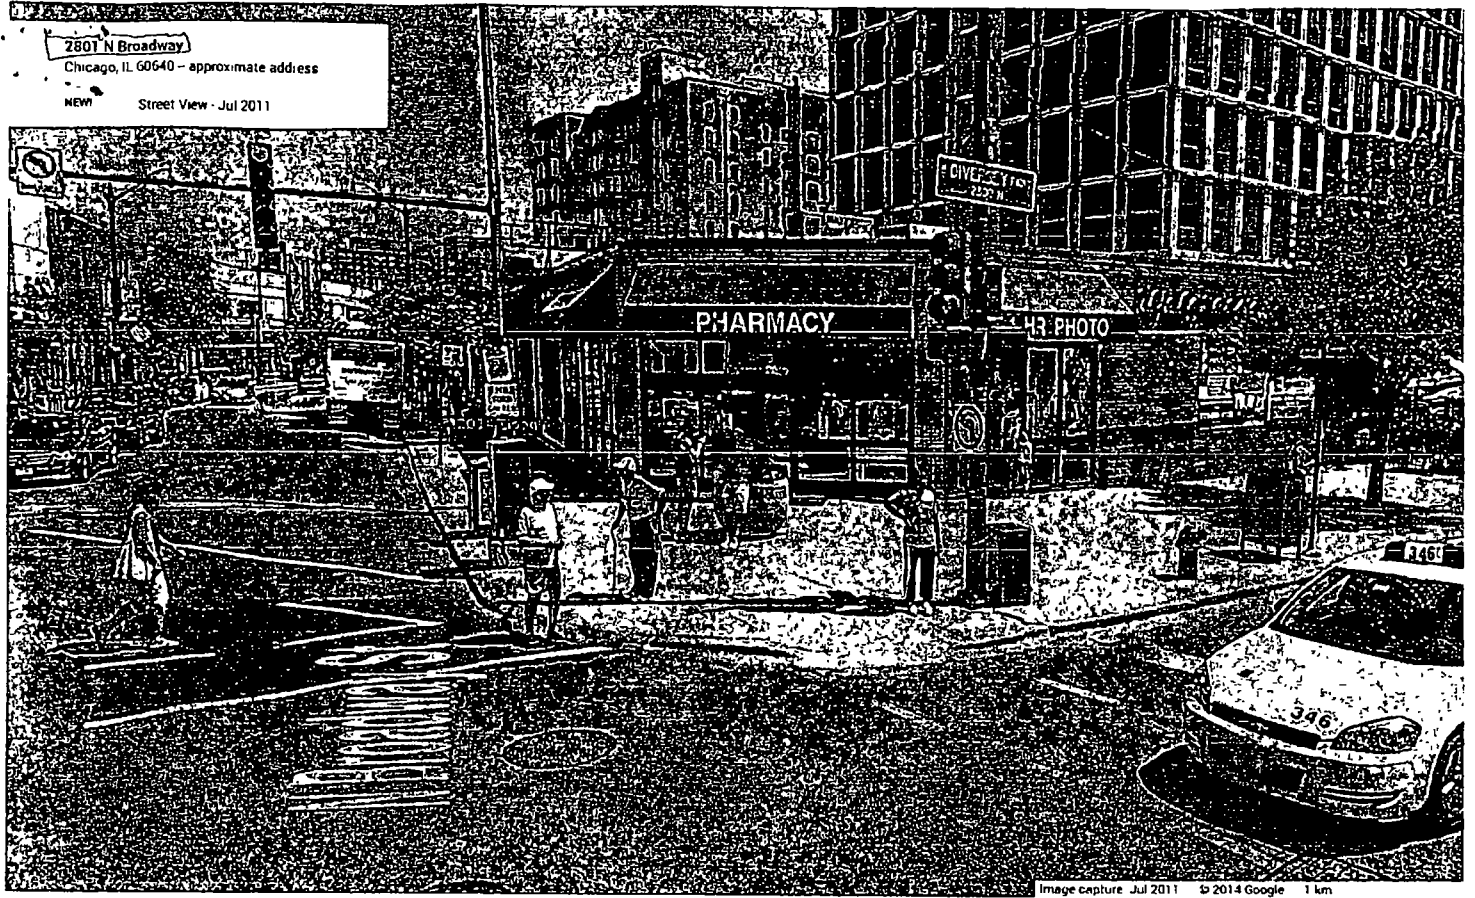



10/08/2014

Alderman **Thomas Tunney**
Ward # **44**
City of Chicago
City Hall, Room **203**
121 North LaSalle Street
Chicago, Illinois 60602

Re: An ordinance to use and maintain a portion of the public right-of-way for **one (1) planter(s)** for
WALGREENS #1171, adjacent to the premises known as **2801 N. Broadway** .

Dear Alderman **Thomas Tunney**:

The applicant referenced above has requested the use of the public right-of-way for a **planter(s)**. An ordinance has been prepared by the Department of Business Affairs and Consumer Protection – Small Business Center - Public Way Use Unit for presentation to the City Council. Because this request was made for properties located in your ward, as approved by you as per the attached, I respectfully request that you introduce the attached ordinance at the next City Council meeting.

If you have any questions regarding this ordinance, please contact Anthony Bertuca at (312) 744-5506.

Department of Business Affairs and Consumer Protection



City of Chicago



O2014-8492

Office of the City Clerk

Document Tracking Sheet

| | |
|---------------------------------|--|
| Meeting Date: | 10/8/2014 |
| Sponsor(s): | Arena (45) |
| Type: | Ordinance |
| Title: | Grant(s) of privilege in public way for Family Dollar No. 5440 |
| Committee(s) Assignment: | Committee on Transportation and Public Way |

ORDINANCE
FAMILY DOLLAR #5440
Acct. No. 11071 - 33
Permit No. 1115087

Be It Ordained by the City Council of the City of Chicago:

SECTION 1. Permission and authority are hereby given and granted to FAMILY DOLLAR #5440, upon the terms and subject to the conditions of this ordinance to maintain and use two (2) sign(s) projecting over the public right-of-way attached to its premises known as 5255 N. Milwaukee Ave..

Said sign structure(s) measures as follows; along N MILWAUKEE AVE:

One (1) at twenty-eight (28) feet in length, three (3) feet in height and twelve (12) feet above grade level.

Said sign structure(s) measures as follows; along N MILWAUKEE AVE:

One (1) at six (6) feet in length, fourteen (14) feet in height and nine (9) feet above grade level.

The location of said privilege shall be as shown on prints kept on file with the Department of Business Affairs and Consumer Protection and the Office of the City Clerk.

Said privilege shall be constructed in accordance with plans and specifications approved by the Department of Transportation (Division of Project Development) and Zoning Department - Signs.


This grant of privilege in the public way shall be subject to the provisions of Section 10-28-015 and all other required provisions of the Municipal Code of Chicago.


The grantee shall pay to the City of Chicago as compensation for the privilege #1115087 herein granted the sum of six hundred (\$600.00) per annum in advance.

A 25% penalty will be added for payments received after due date.

The permit holder agrees to hold the City of Chicago harmless for any damage, relocation or replacement costs associated with damage, relocation or removal of private property caused by the City performing work in the public way.

Authority herein given and granted for a period of five (5) years from and after 04/22/2014.

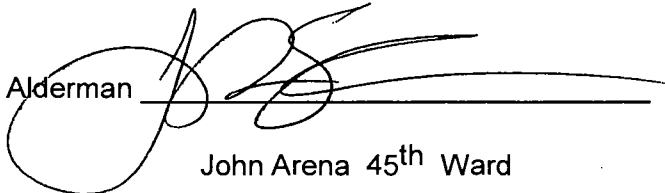Alderman 
John Arena 45th Ward

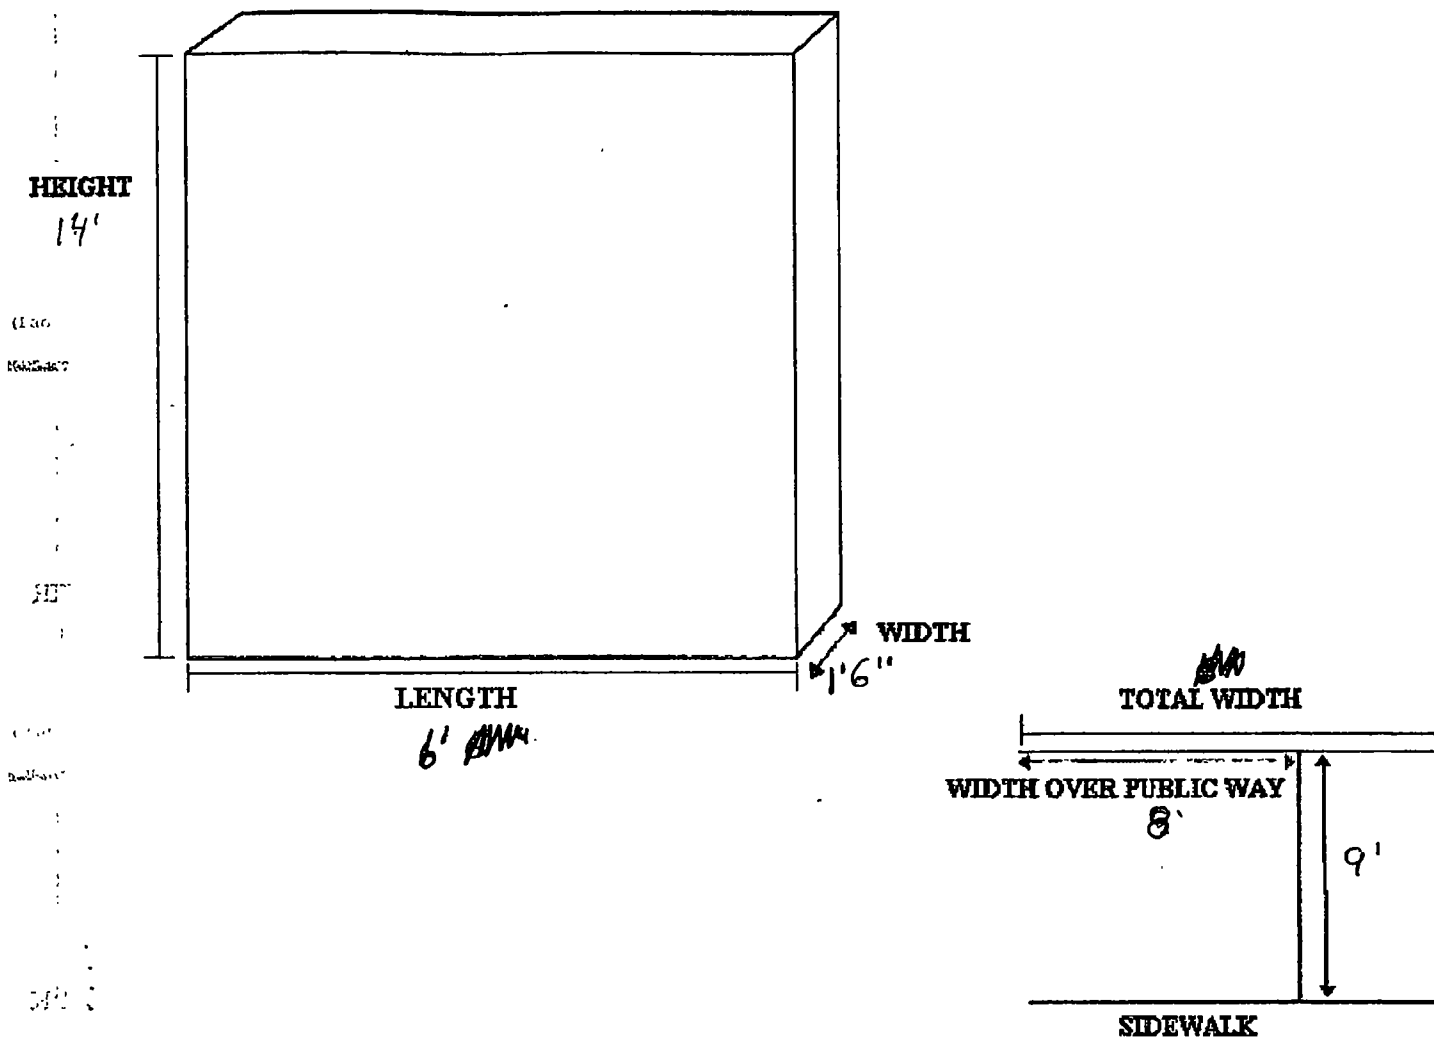



10/08/2014

Alderman John Arena
Ward # **45**
City of Chicago
City Hall, Room **305**
121 North LaSalle Street
Chicago, Illinois 60602

Re: An ordinance to use and maintain a portion of the public right-of-way for **two (2) sign(s)** for
FAMILY DOLLAR #5440, adjacent to the premises known as **5255 N. Milwaukee Ave.**

Dear Alderman **John Arena**:

The applicant referenced above has requested the use of the public right-of-way for a **sign(s)**. An ordinance has been prepared by the Department of Business Affairs and Consumer Protection – Small Business Center - Public Way Use Unit for presentation to the City Council. Because this request was made for properties located in your ward, as approved by you as per the attached, I respectfully request that you introduce the attached ordinance at the next City Council meeting.

If you have any questions regarding this ordinance, please contact Anthony Bertuca at (312) 744-5506.

Department of Business Affairs and Consumer Protection



City of Chicago



O2014-8494

Office of the City Clerk

Document Tracking Sheet

| | |
|---------------------------------|--|
| Meeting Date: | 10/8/2014 |
| Sponsor(s): | Arena (45) |
| Type: | Ordinance |
| Title: | Grant(s) of privilege in public way for Jimmy John's |
| Committee(s) Assignment: | Committee on Transportation and Public Way |

ORDINANCE
JIMMY JOHNS
Acct. No. 388959 - 1
Permit No. 1111892

Be It Ordained by the City Council of the City of Chicago:

SECTION 1. Permission and authority are hereby given and granted to JIMMY JOHNS, upon the terms and subject to the conditions of this ordinance to maintain and use two (2) sign(s) projecting over the public right-of-way attached to its premises known as 4021 N. Milwaukee Ave..

Said sign structure(s) measures as follows; along N. Milwaukee Avenue:

One (1) at twenty (20) feet in length, two point five (2.5) feet in height and ten (10) feet above grade level.

One (1) at three (3) feet in length, three (3) feet in height and nine point two five (9.25) feet above grade level.

The location of said privilege shall be as shown on prints kept on file with the Department of Business Affairs and Consumer Protection and the Office of the City Clerk.

Said privilege shall be constructed in accordance with plans and specifications approved by the Department of Transportation (Division of Project Development) and Zoning Department - Signs.


This grant of privilege in the public way shall be subject to the provisions of Section 10-28-015 and all other required provisions of the Municipal Code of Chicago.

The grantee shall pay to the City of Chicago as compensation for the privilege #1111892 herein granted the sum of four hundred (\$400.00) per annum in advance.

A 25% penalty will be added for payments received after due date.


The permit holder agrees to hold the City of Chicago harmless for any damage, relocation or replacement costs associated with damage, relocation or removal of private property caused by the City performing work in the public way.

Authority herein given and granted for a period of five (5) years from and after Date of Passage.

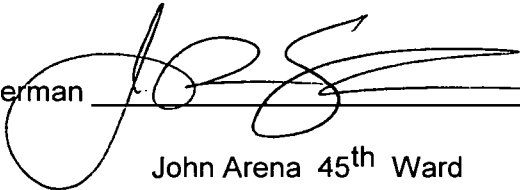Alderman 
John Arena 45th Ward

JIMMY JOHN'S - N. MILWAUKEE AVE - CHICAGO, IL / CHANNEL LETTERS

1

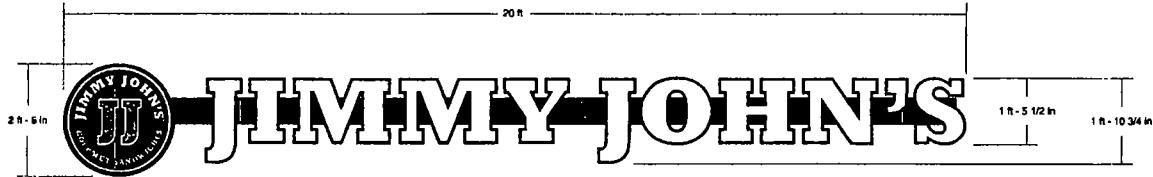

SIGN 1 FRONT VIEW SCALE: 1/2"=1'
50 ft

ONE (1) SET OF FRONT-LIT CHANNEL LETTERS
INTERNALLY ILLUMINATED 5" DEEP ALUMINUM CHANNEL LETTERS. #7328 WHITE ACRYLIC FACES W/ FIRST SURFACE VINYL GRAPHICS (3M REGAL RED 3630-43 & 3M BLACK 3630-22 (1/2" OUTLINE ON "JIMMY JOHN'S"). 1" BLACK TRIMCAP, STOCK BLACK PRE COATED RETURNS. LETTERS ARE RACEWAY MOUNTED ON 7" X 7" EXTRUDED ALUMINUM RACEWAY, W/ BLACK PAINTED FINISH. ILLUMINATION BY WHITE LED'S, 120V REMOTE POWER SUPPLIES.


SEE SHEET 2 FOR MOUNTING DETAIL. SEE SHEET 4 FOR LOCATION ON BUILDING

MANUFACTURING COMPANY: QUANTUM SIGNS

TEST LABORATORY LISTING NUMBER: E218099

WEIGHT: 260 LB.

VOLT-AMPERE LOAD: 120V

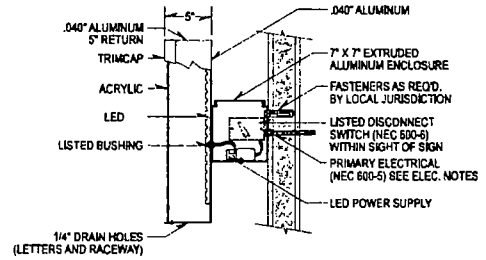

Lemberg
SIGN & LIGHTING

4055 North 128th Street
Suite 100
Brookfield, WI 53005
Phone: 262.791.1500
Fax: 262.791.1540
www.lembergsignlighting.com



UL
LISTED
ELECTRICAL
EQUIPMENT

CLIENT: JIMMY JOHN'S

ADDRESS: 4021 N. MILWAUKEE AVE.

CITY/STATE: CHICAGO, IL

DRAWING #: 1(1)

DATE: 1/29/14

SCALE: 1/2"=1'

REVISION #:

1 2/27/14

2

3

SALES PERSON: HAMILTON WERRITT

DESIGNER: ERIC BAILEY

SHEET #: 1 OF 4


CLIENT SIGNATURE:

DATE:

THESE DESIGNS & DRAWINGS ARE THE EXCLUSIVE PROPERTY OF LEMBERG SIGN & LIGHTING INC. USE OR DUPLICATION IN ANY WAY WITHOUT EXPRESS WRITTEN PERMISSION OF LEMBERG SIGN & LIGHTING INC. IS PROHIBITED. THE DRAWINGS ARE FOR CONCEPTUAL USE ONLY. DIMENSIONS, SPECIFICATIONS AND COLORS ARE NOT FINAL. MANUFACTURING SPECIFICATIONS TO BE DETERMINED.

2

JIMMY JOHN'S - N. MILWAUKEE AVE - CHICAGO, IL / PROJECTING SIGN

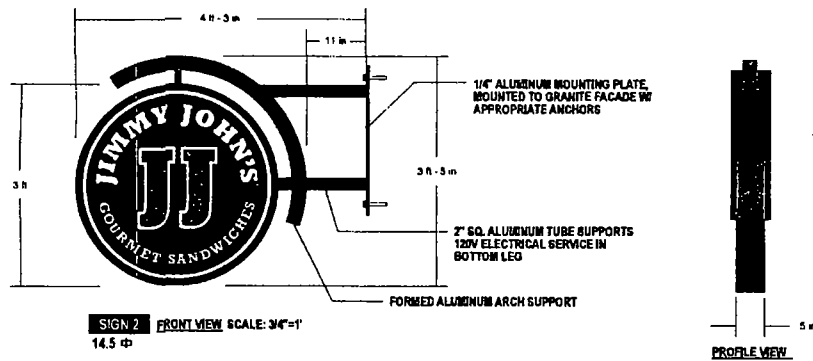

ONE (1) PROJECTING SIGN
ONE (1) DOUBLE SIDED CANTILEVER LOGO SIGN W/ BRACKET. INTERNALLY ILLUMINATED PROJECTING SIGN PAINTED SATIN BLACK, FACES TO BE WHITE ACRYLIC W/ 3M 3630-22 (BLACK), 3630-83 (REGAL RED) VINYL GRAPHICS. 1\"/>

SEE SHEET 4 FOR LOCATION ON BUILDING

| |
|---|
| MANUFACTURING COMPANY: QUANTUM SIGNS |
| TEST LABORATORY LISTING NUMBER: E218059 |
| WEIGHT: 75 LB. |
| VOLT-AMPERE LOAD: 120V |

Lemberg
SIGN & LIGHTING

4083 North 128th Street
Suite 100
Greenfield, WI 53006
Phone: 262.781.1500
Fax: 262.781.1540
www.lembergsign.com



CLIENT: JIMMY JOHN'S
ADDRESS: 4021 N. MILWAUKEE AVE.
CITY/STATE: CHICAGO, IL

DRAWING #: 4(1)
DATE: 2/27/14
SCALE: 3/4\"/>

REVISION #:
3/5/14

SALES PERSON: HAMILTON WERRITT
DESIGNER: ERIC BAILEY
SHEET #: 3 OF 4

CLIENT SIGNATURE: _____
DATE: _____

THESE DRAWINGS & DIMENSIONS ARE THE EXCLUSIVE PROPERTY OF LEMBERG ELECTRIC INC. USE OR DUPLICATION IN ANY WAY WITHOUT EXPRESSED WRITTEN PERMISSION OF LEMBERG INC. IS PROHIBITED. THE DRAWINGS ARE FOR CONCEPTUAL USE ONLY. DIMENSIONS, SPECIFICATIONS AND COLORS ARE NOT FINAL. MANUFACTURING SPECIFICATIONS TO BE DETERMINED



10/08/2014

Alderman John Arena
Ward # 45
City of Chicago
City Hall, Room 305
121 North LaSalle Street
Chicago, Illinois 60602

Re: An ordinance to use and maintain a portion of the public right-of-way for **two (2) sign(s)** for **JIMMY JOHNS**, adjacent to the premises known as **4021 N. Milwaukee Ave.**.

Dear Alderman **John Arena**:

The applicant referenced above has requested the use of the public right-of-way for a **sign(s)**. An ordinance has been prepared by the Department of Business Affairs and Consumer Protection – Small Business Center - Public Way Use Unit for presentation to the City Council. Because this request was made for properties located in your ward, as approved by you as per the attached, I respectfully request that you introduce the attached ordinance at the next City Council meeting.

If you have any questions regarding this ordinance, please contact Anthony Bertuca at (312) 744-5506.

Department of Business Affairs and Consumer Protection



City of Chicago



O2014-8498

Office of the City Clerk

Document Tracking Sheet

| | |
|---------------------------------|---|
| Meeting Date: | 10/8/2014 |
| Sponsor(s): | Arena (45) |
| Type: | Ordinance |
| Title: | Grant(s) of privilege in public way for Oak Street Health |
| Committee(s) Assignment: | Committee on Transportation and Public Way |

ORDINANCE
Oak Street Health
Acct. No. 381739 - 1
Permit No. 1107029

Be It Ordained by the City Council of the City of Chicago:

SECTION 1. Permission and authority are hereby given and granted to Oak Street Health, upon the terms and subject to the conditions of this ordinance to maintain and use one (1) sign(s) projecting over the public right-of-way attached to its premises known as 4848 W. Irving Park Rd..

Said sign structure(s) measures as follows; along Devon:

One (1) at eighteen (18) feet in length, three point five (3.5) feet in height and twelve (12) feet above grade level.

The location of said privilege shall be as shown on prints kept on file with the Department of Business Affairs and Consumer Protection and the Office of the City Clerk.

Said privilege shall be constructed in accordance with plans and specifications approved by the Department of Transportation (Division of Project Development) and Zoning Department - Signs.


This grant of privilege in the public way shall be subject to the provisions of Section 10-28-015 and all other required provisions of the Municipal Code of Chicago.


The grantee shall pay to the City of Chicago as compensation for the privilege #1107029 herein granted the sum of three hundred (\$300.00) per annum in advance.

A 25% penalty will be added for payments received after due date.

The permit holder agrees to hold the City of Chicago harmless for any damage, relocation or replacement costs associated with damage, relocation or removal of private property caused by the City performing work in the public way.

Authority herein given and granted for a period of five (5) years from and after Date of Passage.

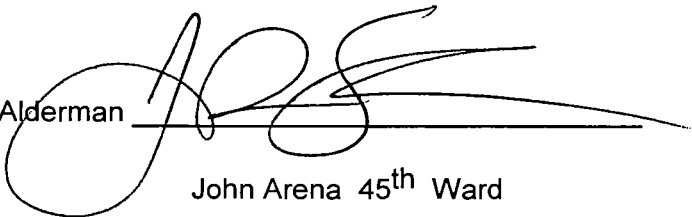Alderman 
John Arena 45th Ward

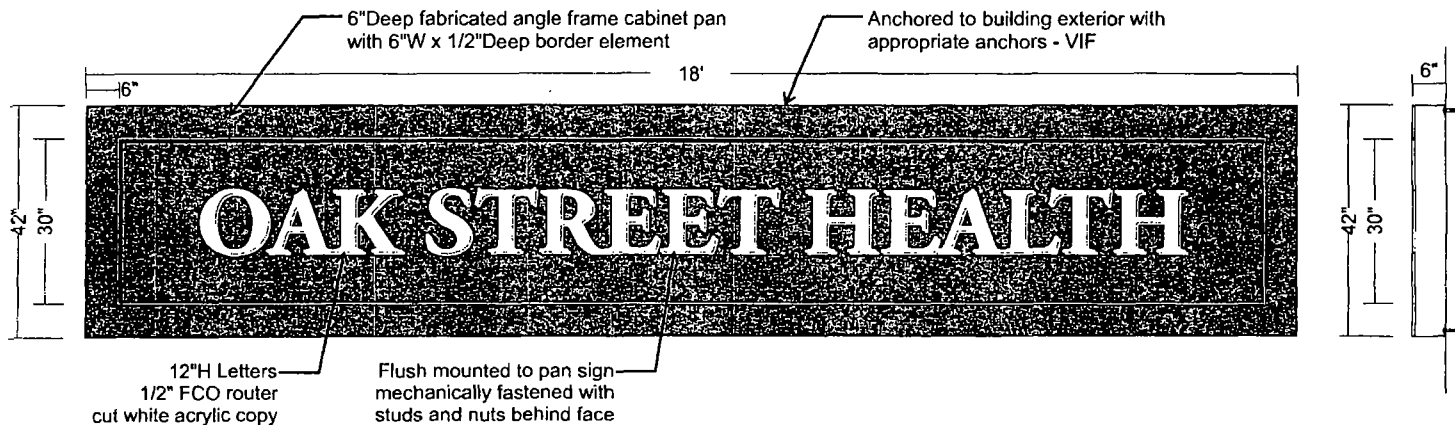

Colors to Match

Green
PMS 377C



Non-Illuminated Box Sign

3/4" = 1'

| | | | | | | | |
|---|------------------------------------|--|--|--|-------------------------|---------------------------------------|--|
| SOUTH WATER
SIGNS
934 N Church
Elmhurst, IL 60126
tel 630 333 4900
fax 630 333 4915 | CLIENT
Oak Street Health | | PROJECT NAME
Non-Illuminated Wall Sign
4846 W Irving Park, Chicago IL | | DATE
05 22 13 | REVISIONS
AT 01
05 23 13 | |
| | CUSTOMER APPROVAL | | TRACKING NUMBER
7001549 | | DRIVEN BY
EM | | |



10/08/2014

Alderman John Arena
Ward # 45
City of Chicago
City Hall, Room 305
121 North LaSalle Street
Chicago, Illinois 60602

Re: An ordinance to use and maintain a portion of the public right-of-way for **one (1) sign(s)** for **Oak Street Health**, adjacent to the premises known as **4848 W. Irving Park Rd..**

Dear Alderman **John Arena**:

The applicant referenced above has requested the use of the public right-of-way for a **sign(s)**. An ordinance has been prepared by the Department of Business Affairs and Consumer Protection – Small Business Center - Public Way Use Unit for presentation to the City Council. Because this request was made for properties located in your ward, as approved by you as per the attached, I respectfully request that you introduce the attached ordinance at the next City Council meeting.

If you have any questions regarding this ordinance, please contact Anthony Bertuca at (312) 744-5506.

Department of Business Affairs and Consumer Protection



City of Chicago



O2014-8503

Office of the City Clerk

Document Tracking Sheet

| | |
|---------------------------------|---|
| Meeting Date: | 10/8/2014 |
| Sponsor(s): | Arena (45) |
| Type: | Ordinance |
| Title: | Grant(s) of privilege in public way for RPN Sales, Inc. |
| Committee(s) Assignment: | Committee on Transportation and Public Way |

ORDINANCE
RPN SALES, INC.
Acct. No. 299510 - 1
Permit No. 1115145

Be It Ordained by the City Council of the City of Chicago:

SECTION 1. Permission and authority are hereby given and granted to RPN SALES, INC., upon the terms and subject to the conditions of this ordinance to maintain and use one (1) sign(s) projecting over the public right-of-way attached to its premises known as 4449-51 N. Milwaukee Ave..

Said sign structure(s) measures as follows; along N MILWAUKEE AVE:

One (1) at fifty (50) feet in length, five point five (5.5) feet in height and ten point four two (10.42) feet above grade level.

The location of said privilege shall be as shown on prints kept on file with the Department of Business Affairs and Consumer Protection and the Office of the City Clerk.

Said privilege shall be constructed in accordance with plans and specifications approved by the Department of Transportation (Division of Project Development) and Zoning Department - Signs.


This grant of privilege in the public way shall be subject to the provisions of Section 10-28-015 and all other required provisions of the Municipal Code of Chicago.

The grantee shall pay to the City of Chicago as compensation for the privilege #1115145 herein granted the sum of three hundred (\$300.00) per annum in advance.

A 25% penalty will be added for payments received after due date.

The permit holder agrees to hold the City of Chicago harmless for any damage, relocation or replacement costs associated with damage, relocation or removal of private property caused by the City performing work in the public way.

Authority herein given and granted for a period of five (5) years from and after 05/13/2014.

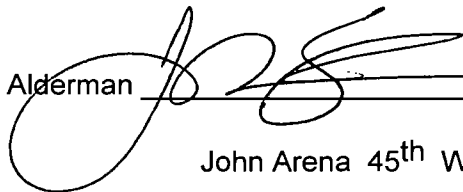Alderman 
John Arena 45th Ward





10/08/2014

Alderman John Arena
Ward # 45
City of Chicago
City Hall, Room 305
121 North LaSalle Street
Chicago, Illinois 60602

Re: An ordinance to use and maintain a portion of the public right-of-way for **one (1) sign(s)** for **RPN SALES, INC.**, adjacent to the premises known as **4449-51 N. Milwaukee Ave.**.

Dear Alderman **John Arena**:

The applicant referenced above has requested the use of the public right-of-way for a **sign(s)**. An ordinance has been prepared by the Department of Business Affairs and Consumer Protection – Small Business Center - Public Way Use Unit for presentation to the City Council. Because this request was made for properties located in your ward, as approved by you as per the attached, I respectfully request that you introduce the attached ordinance at the next City Council meeting.

If you have any questions regarding this ordinance, please contact Anthony Bertuca at (312) 744-5506.

Department of Business Affairs and Consumer Protection



City of Chicago



O2014-8514

Office of the City Clerk

Document Tracking Sheet

| | |
|---------------------------------|---|
| Meeting Date: | 10/8/2014 |
| Sponsor(s): | Cappleman (46) |
| Type: | Ordinance |
| Title: | Grant(s) of privilege in public way for Kit Kat Lounge and Restaurant |
| Committee(s) Assignment: | Committee on Transportation and Public Way |

ORDINANCE
Kit Kat Lounge and Restaurant
Acct. No. 202984 - 1
Permit No. 1114303

Be It Ordained by the City Council of the City of Chicago:

SECTION 1. Permission and authority are hereby given and granted to Kit Kat Lounge and Restaurant, upon the terms and subject to the conditions of this ordinance to maintain and use, as now constructed, three (3) Sculpture(s) on the public right-of-way adjacent to its premises known as 3700 N. Halsted St..

Said Sculpture(s) at N. Halsted Street measure(s):

Three (3) at two (2) feet in length, and two (2) feet in width for a total of twelve (12) square feet.

The location of said privilege shall be as shown on prints kept on file with the Department of Business Affairs and Consumer Protection and the Office of the City Clerk.

Said privilege shall be constructed in accordance with plans and specifications approved by the Department of Planning and Development and Department of Transportation (Division of Project Development).

This grant of privilege in the public way shall be subject to the provisions of Section 10-28-015 and all other required provisions of the Municipal Code of Chicago.

The grantee shall pay to the City of Chicago as compensation for the privilege #1114303 herein granted the sum of four hundred (\$400.00) per annum in advance.

A 25% penalty will be added for payments received after due date.


The permit holder agrees to hold the City of Chicago harmless for any damage, relocation or replacement costs associated with damage, relocation or removal of private property caused by the City performing work in the public way.

Authority herein given and granted for a period of five (5) years from and after 06/30/2014.

Alderman



James Cappleman 46th Ward

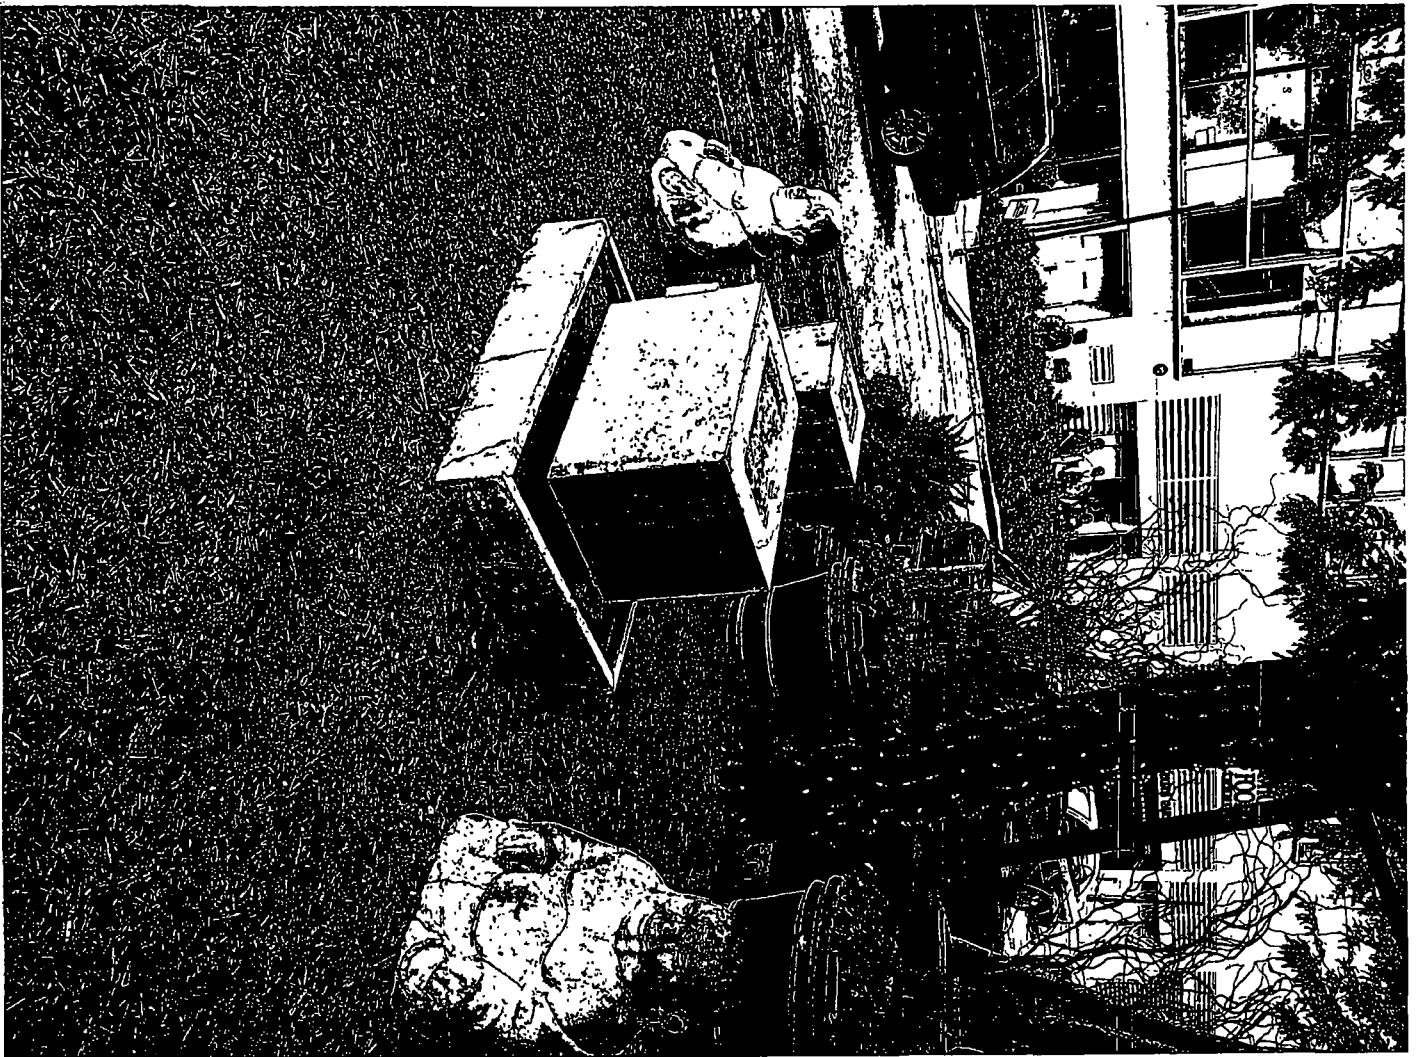



Department of Business Affairs and Consumer Protection
Small Business Center- Public Way Use Unit
City Hall- 121 N. LaSalle Street Room 800 • Chicago, IL 60602
(312)-74-GOBIZ (312-744-6249) • (312) 744-1944 (TTY)
<http://www.cityofchicago.org/bacp>

10/08/2014

Alderman James Cappleman
Ward # 46
City of Chicago
City Hall, Room 300
121 North LaSalle Street
Chicago, Illinois 60602

Re: An ordinance to use and maintain a portion of the public right-of-way for **three (3) sculpture(s)** for
Kit Kat Lounge and Restaurant, adjacent to the premises known as **3700 N. Halsted St.**

Dear Alderman **James Cappleman**:

The applicant referenced above has requested the use of the public right-of-way for **sculpture(s)**. An ordinance has been prepared by the Department of Business Affairs and Consumer Protection – Small Business Center - Public Way Use Unit for presentation to the City Council. Because this request was made for properties located in your ward, as approved by you as per the attached, I respectfully request that you introduce the attached ordinance at the next City Council meeting.

If you have any questions regarding this ordinance, please contact Anthony Bertuca at (312) 744-5506.

Department of Business Affairs and Consumer Protection



City of Chicago



O2014-8518

Office of the City Clerk

Document Tracking Sheet

| | |
|---------------------------------|--|
| Meeting Date: | 10/8/2014 |
| Sponsor(s): | Cappleman (46) |
| Type: | Ordinance |
| Title: | Grant(s) of privilege in public way for Petsmart, Inc No. 2525 |
| Committee(s) Assignment: | Committee on Transportation and Public Way |

ORDINANCE
PETSMART, Inc. #2525
Acct. No. 18670 - 9
Permit No. 1114013

Be It Ordained by the City Council of the City of Chicago:

SECTION 1. Permission and authority are hereby given and granted to PETSMART, Inc. #2525, upon the terms and subject to the conditions of this ordinance to maintain and use two (2) sign(s) projecting over the public right-of-way attached to its premises known as 3740 N. Halsted St..

Said sign structure(s) measures as follows; along N. Halsted Street:

Two (2) at ten point seven five (10.75) feet in length, two point six seven (2.67) feet in height and twelve (12) feet above grade level.

The location of said privilege shall be as shown on prints kept on file with the Department of Business Affairs and Consumer Protection and the Office of the City Clerk

Said privilege shall be constructed in accordance with plans and specifications approved by the Department of Transportation (Division of Project Development) and Zoning Department- Signs.

This grant of privilege in the public way shall be subject to the provisions of Section 10-28-015 and all other required provisions of the Municipal Code of Chicago.

The grantee shall pay to the City of Chicago as compensation for the privilege #1114013 herein granted the sum of six hundred (\$600.00) per annum in advance.

A 25% penalty will be added for payments received after due date

The permit holder agrees to hold the City of Chicago harmless for any damage, relocation or replacement costs associated with damage, relocation or removal of private property caused by the City performing work in the public way.

Authority herein given and granted for a period of five (5) years from and after Date of Passage.


Alderman



James Capplemann 46th Ward



CUSTOM Individual Internally Illuminated REMOTE L.E.D. Letter Sets WHITE FACES

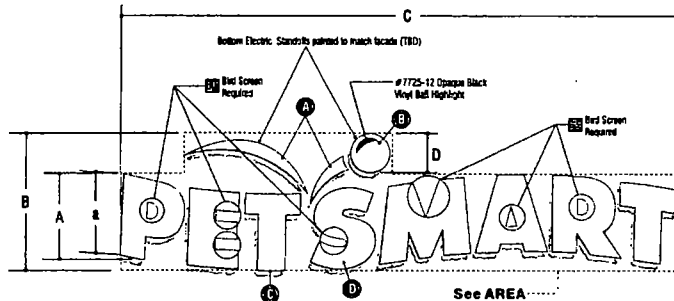


Letter Set Layout

N.T.S.

Color Schedule

- 1 BOUNCE Logo, WHITE during the day and Illuminates BLUE at night
- 2 BALL Logo, WHITE during the day and Illuminates RED at night
- 3 "PET" Letters, WHITE during the day and Illuminates RED at night
- 4 "SMART" Letters, WHITE during the day and Illuminates BLUE at night

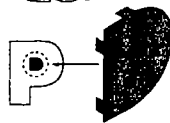


BIRD SCREEN DETAIL
Mfg. Bird Screen in Letter Openings as shown
LETTERS P, A, M, R - w/ FLAT TABS
LETTER (EAS) w/ 90 degree RETURNS
SCREENS Screens are Fabricated from
1/4" Aluminum Mesh Hard Cloth
Inset 2" From letter face & attach w/
pop-rivets and flat washers

| SIZES | | | | | | |
|---------------|-----|-----------|-----------|------------|---------|--------------|
| ITEM NUMBER | A | a | B | C | D | AREA-Sq. Ft. |
| PRW-LED-RM-ZD | 20" | 1'-4 7/8" | 2'-7 7/8" | 10'-8 7/8" | 9 1/16" | 28.6 |

TRIM-CAP RETAINERS
1/4-20 NC rivnut & red

LETTER RETAINER NOTES:


Retainers for LETTER SET (Bounce & Ball included) will be 1" BLACK TRIM-CAP.

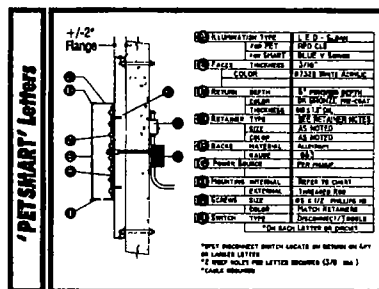

See #B66739PD for Wall Section Details

Color Schedule:

- ☐ ALL Faces - #7328 WHITE Acrylic
Returns will be DARK BRONZE,
Retainers will be BLACK.

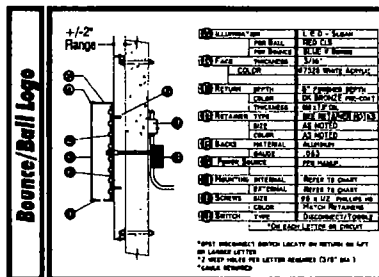

See #B66739PD for Wall Section Details

Kieffer

100% U.S. Made
Kieffer Manufacturing Company
100% U.S. Made
Kieffer Manufacturing Company

800-848-8484
800-848-8484
800-848-8484

800-848-8484
800-848-8484
800-848-8484

CUSTOMER: **PETSMART**

LOCATION: **CHICAGO, IL**

SALESMAN: **BOUNCE** ORDER: **JB**

DATE: **8/2/14**

US

COMPASSION FOR

PRODUCTION PRODUCTION

Job #

-001

-002

-003

-004

DATE:

INITIALS:

INITIALS:

10/08/2014

Alderman **James Cappleman**
Ward # **46**
City of Chicago
City Hall, Room **300**
121 North LaSalle Street
Chicago, Illinois 60602

Re: An ordinance to use and maintain a portion of the public right-of-way for **two (2) sign(s)** for
PETSMART, Inc. #2525, adjacent to the premises known as **3740 N. Halsted St.**

Dear Alderman **James Cappleman**:

The applicant referenced above has requested the use of the public right-of-way for a **sign(s)**. An ordinance has been prepared by the Department of Business Affairs and Consumer Protection – Small Business Center - Public Way Use Unit for presentation to the City Council. Because this request was made for properties located in your ward, as approved by you as per the attached, I respectfully request that you introduce the attached ordinance at the next City Council meeting.

If you have any questions regarding this ordinance, please contact Anthony Bertuca at (312) 744-5506.

Department of Business Affairs and Consumer Protection



City of Chicago



O2014-8526

Office of the City Clerk

Document Tracking Sheet

| | |
|---------------------------------|--|
| Meeting Date: | 10/8/2014 |
| Sponsor(s): | Pawar (47) |
| Type: | Ordinance |
| Title: | Grant(s) of privilege in public way for Bad Apple, The |
| Committee(s) Assignment: | Committee on Transportation and Public Way |

ORDINANCE
THE BAD APPLE
Acct. No. 342165 - 1
Permit No. 1115227

Be It Ordained by the City Council of the City of Chicago:

SECTION 1. Permission and authority are hereby given and granted to THE BAD APPLE, upon the terms and subject to the conditions of this ordinance to maintain and use one (1) sign(s) projecting over the public right-of-way attached to its premises known as 4300 N. Lincoln Ave..

Said sign structure(s) measures as follows; along N. Lincoln Avenue:
One (1) at four (4) feet in length, four (4) feet in height and eleven (11) feet above grade level.

The location of said privilege shall be as shown on prints kept on file with the Department of Business Affairs and Consumer Protection and the Office of the City Clerk.

Said privilege shall be constructed in accordance with plans and specifications approved by the Department of Transportation (Division of Project Development) and Zoning Department - Signs.

This grant of privilege in the public way shall be subject to the provisions of Section 10-28-015 and all other required provisions of the Municipal Code of Chicago.

The grantee shall pay to the City of Chicago as compensation for the privilege #1115227 herein granted the sum of one hundred (\$100.00) per annum in advance.

A 25% penalty will be added for payments received after due date.



The permit holder agrees to hold the City of Chicago harmless for any damage, relocation or replacement costs associated with damage, relocation or removal of private property caused by the City performing work in the public way.

Authority herein given and granted for a period of five (5) years from and after 10/07/2014.

Alderman 
Ameya Pawar 47th Ward

4300 N Lincoln Ave

The Bad Apple

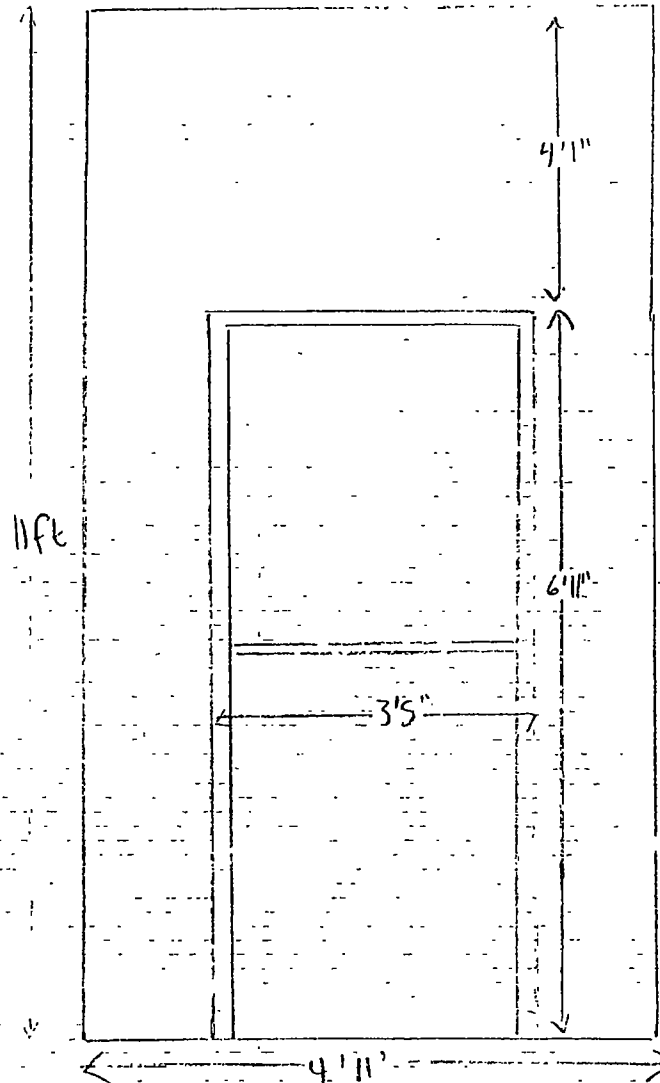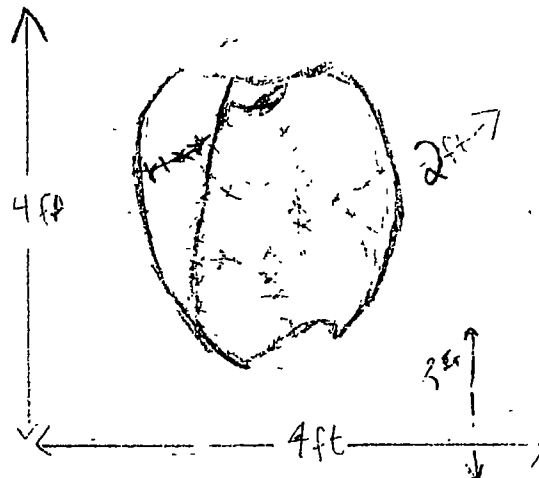



10/08/2014

Alderman Ameya Pawar
Ward # 47
City of Chicago
City Hall, Room 300
121 North LaSalle Street
Chicago, Illinois 60602

Re: An ordinance to use and maintain a portion of the public right-of-way for **one (1) sign(s)** for **THE BAD APPLE**, adjacent to the premises known as **4300 N. Lincoln Ave.**.

Dear Alderman **Ameya Pawar**:

The applicant referenced above has requested the use of the public right-of-way for a **sign(s)**. An ordinance has been prepared by the Department of Business Affairs and Consumer Protection – Small Business Center - Public Way Use Unit for presentation to the City Council. Because this request was made for properties located in your ward, as approved by you as per the attached, I respectfully request that you introduce the attached ordinance at the next City Council meeting.

If you have any questions regarding this ordinance, please contact Anthony Bertuca at (312) 744-5506.

Department of Business Affairs and Consumer Protection



City of Chicago



O2014-8528

Office of the City Clerk

Document Tracking Sheet

| | |
|---------------------------------|---|
| Meeting Date: | 10/8/2014 |
| Sponsor(s): | Pawar (47) |
| Type: | Ordinance |
| Title: | Grant(s) of privilege in public way for Enterprise Rent-A-Car |
| Committee(s) Assignment: | Committee on Transportation and Public Way |

ORDINANCE
ENTERPRISE RENT-A-CAR
Acct. No. 63584 - 105
Permit No. 1114282

Be It Ordained by the City Council of the City of Chicago:

SECTION 1. Permission and authority are hereby given and granted to ENTERPRISE RENT-A-CAR, upon the terms and subject to the conditions of this ordinance to maintain and use one (1) sign(s) projecting over the public right-of-way attached to its premises known as 4314 N. Western Ave..

Said sign structure(s) measures as follows; along N WESTERN AVE:
One (1) at two (2) feet in length, ten (10) feet in height and nine (9) feet above grade level.

The location of said privilege shall be as shown on prints kept on file with the Department of Business Affairs and Consumer Protection and the Office of the City Clerk.

Said privilege shall be constructed in accordance with plans and specifications approved by the Department of Transportation (Division of Project Development) and Zoning Department - Signs.


This grant of privilege in the public way shall be subject to the provisions of Section 10-28-015 and all other required provisions of the Municipal Code of Chicago.


The grantee shall pay to the City of Chicago as compensation for the privilege #1114282 herein granted the sum of one hundred (\$100.00) per annum in advance.

A 25% penalty will be added for payments received after due date.

The permit holder agrees to hold the City of Chicago harmless for any damage, relocation or replacement costs associated with damage, relocation or removal of private property caused by the City performing work in the public way.

Authority herein given and granted for a period of five (5) years from and after Date of Passage.

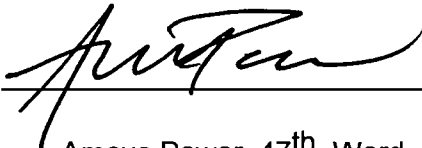Alderman 
Ameya Pawar 47th Ward

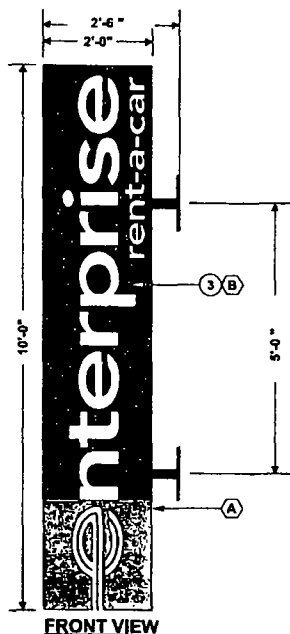

Notes

- AS PER NEW GUIDELINES RECEIVED 10 14 2001
- SEE TECHNICAL DRAWING FOR MORE DETAILS

[illegible]



10/08/2014

Alderman Ameya Pawar
Ward # 47
City of Chicago
City Hall, Room 300
121 North LaSalle Street
Chicago, Illinois 60602

Re: An ordinance to use and maintain a portion of the public right-of-way for **one (1) sign(s)** for
ENTERPRISE RENT-A-CAR, adjacent to the premises known as **4314 N. Western Ave..**

Dear Alderman **Ameya Pawar**:

The applicant referenced above has requested the use of the public right-of-way for a **sign(s)**. An ordinance has been prepared by the Department of Business Affairs and Consumer Protection – Small Business Center - Public Way Use Unit for presentation to the City Council. Because this request was made for properties located in your ward, as approved by you as per the attached, I respectfully request that you introduce the attached ordinance at the next City Council meeting.

If you have any questions regarding this ordinance, please contact Anthony Bertuca at (312) 744-5506.

Department of Business Affairs and Consumer Protection



City of Chicago



O2014-8530

Office of the City Clerk

Document Tracking Sheet

| | |
|---------------------------------|---|
| Meeting Date: | 10/8/2014 |
| Sponsor(s): | Pawar (47) |
| Type: | Ordinance |
| Title: | Grant(s) of privilege in public way for Loren A. Westover |
| Committee(s) Assignment: | Committee on Transportation and Public Way |

ORDINANCE
LOREN A. WESTOVER
Acct. No. 393098 - 1
Permit No. 1114885

Be It Ordained by the City Council of the City of Chicago:

SECTION 1. Permission and authority are hereby given and granted to LOREN A. WESTOVER, upon the terms and subject to the conditions of this ordinance to construct, install, maintain and use one (1) Fence(s) on the public right-of-way adjacent to its premises known as 1420 W. Berteau Ave..

Said Fence(s) Three (3) sided iron parkway fence on W. Berteau Avenue measure(s):

One (1) at forty-three point four two (43.42) feet in length, and point one seven (.17) feet in width for a total of seven point three eight (7.38) square feet. Said fence shall be two (2) feet in height.

The location of said privilege shall be as shown on prints kept on file with the Department of Business Affairs and Consumer Protection and the Office of the City Clerk.

Said privilege shall be constructed in accordance with plans and specifications approved by the Department of Transportation (Division of Project Development).

This grant of privilege in the public way shall be subject to the provisions of Section 10-28-015 and all other required provisions of the Municipal Code of Chicago.

The grantee shall pay to the City of Chicago as compensation for the privilege #1114885 herein granted the sum of zero (\$.00) per annum in advance.

A 25% penalty will be added for payments received after due date.

The permit holder agrees to hold the City of Chicago harmless for any damage, relocation or replacement costs associated with damage, relocation or removal of private property caused by the City performing work in the public way.

Authority herein given and granted for a period of five (5) years from and after Date of Passage.

Alderman




Ameya Pawar 47th Ward

LEAD

SPALL

SPALL


SPALL

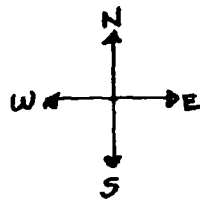

SCALE
 $\frac{1}{4}'' = 12'' = 1 \text{ ft}$

PROJECT: 1420 W. BERTEAU AVE. CHICAGO, 60613
PARKWAY FENCE
LOREN "WES" WESTOVER
773-663-1118
weswestover@gmail.com

Exhibit 3 - Fence Dimensions Schematic - 1

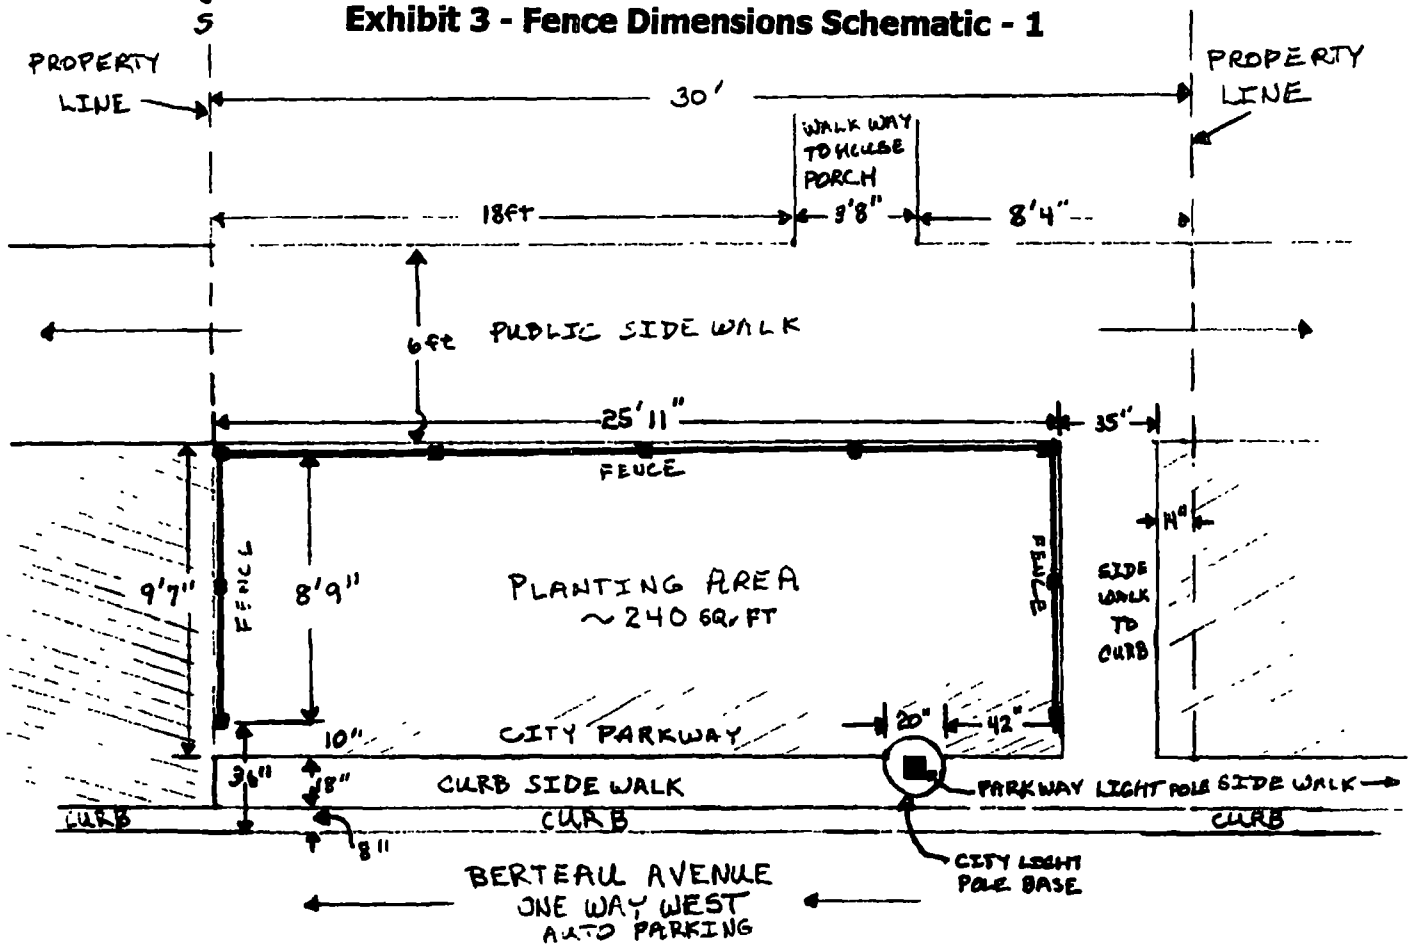



10/08/2014

Alderman Ameya Pawar
Ward # 47
City of Chicago
City Hall, Room 300
121 North LaSalle Street
Chicago, Illinois 60602

Re: An ordinance to use and maintain a portion of the public right-of-way for **one (1) fence(s)** for
LOREN A. WESTOVER, adjacent to the premises known as **1420 W. Berteau Ave.**

Dear Alderman Ameya Pawar:

The applicant referenced above has requested the use of the public right-of-way for a **fence(s)**. An ordinance has been prepared by the Department of Business Affairs and Consumer Protection – Small Business Center - Public Way Use Unit for presentation to the City Council. Because this request was made for properties located in your ward, as approved by you as per the attached, I respectfully request that you introduce the attached ordinance at the next City Council meeting.

If you have any questions regarding this ordinance, please contact Anthony Bertuca at (312) 744-5506.

Department of Business Affairs and Consumer Protection



City of Chicago



O2014-8535

Office of the City Clerk

Document Tracking Sheet

| | |
|---------------------------------|--|
| Meeting Date: | 10/8/2014 |
| Sponsor(s): | Pawar (47) |
| Type: | Ordinance |
| Title: | Grant(s) of privilege in public way for Monty Gaels Tavern & Grill - flagpoles |
| Committee(s) Assignment: | Committee on Transportation and Public Way |

ORDINANCE
MONTY GAELS TAVERN & GRILL
Acct. No. 222381 - 1
Permit No. 1115328

Be It Ordained by the City Council of the City of Chicago:

SECTION 1. Permission and authority are hereby given and granted to MONTY GAELS TAVERN & GRILL, upon the terms and subject to the conditions of this ordinance to maintain and use, as now constructed, three (3) Flag Pole(s) projecting over the public right-of-way adjacent to its premises known as 4356 N. Leavitt St..

Said Flag Pole(s) at N Leavitt St measure(s):

Two (2) at three (3) feet in length, and two (2) feet in width for a total of twelve (12) square feet.

Said Flag Pole(s) at W Montrose Ave measure(s):

One (1) at three (3) feet in length, and two (2) feet in width for a total of six (6) square feet.

The location of said privilege shall be as shown on prints kept on file with the Department of Business Affairs and Consumer Protection and the Office of the City Clerk.

Said privilege shall be constructed in accordance with plans and specifications approved by the Department of Transportation (Division of Project Development).

This grant of privilege in the public way shall be subject to the provisions of Section 10-28-015 and all other required provisions of the Municipal Code of Chicago.

The grantee shall pay to the City of Chicago as compensation for the privilege #1115328 herein granted the sum of two hundred twenty-five (\$225.00) per annum in advance.


A 25% penalty will be added for payments received after due date.

The permit holder agrees to hold the City of Chicago harmless for any damage, relocation or replacement costs associated with damage, relocation or removal of private property caused by the City performing work in the public way.

Authority herein given and granted for a period of five (5) years from and after 06/30/2014.

Alderman


Ameya Pawar 47th Ward

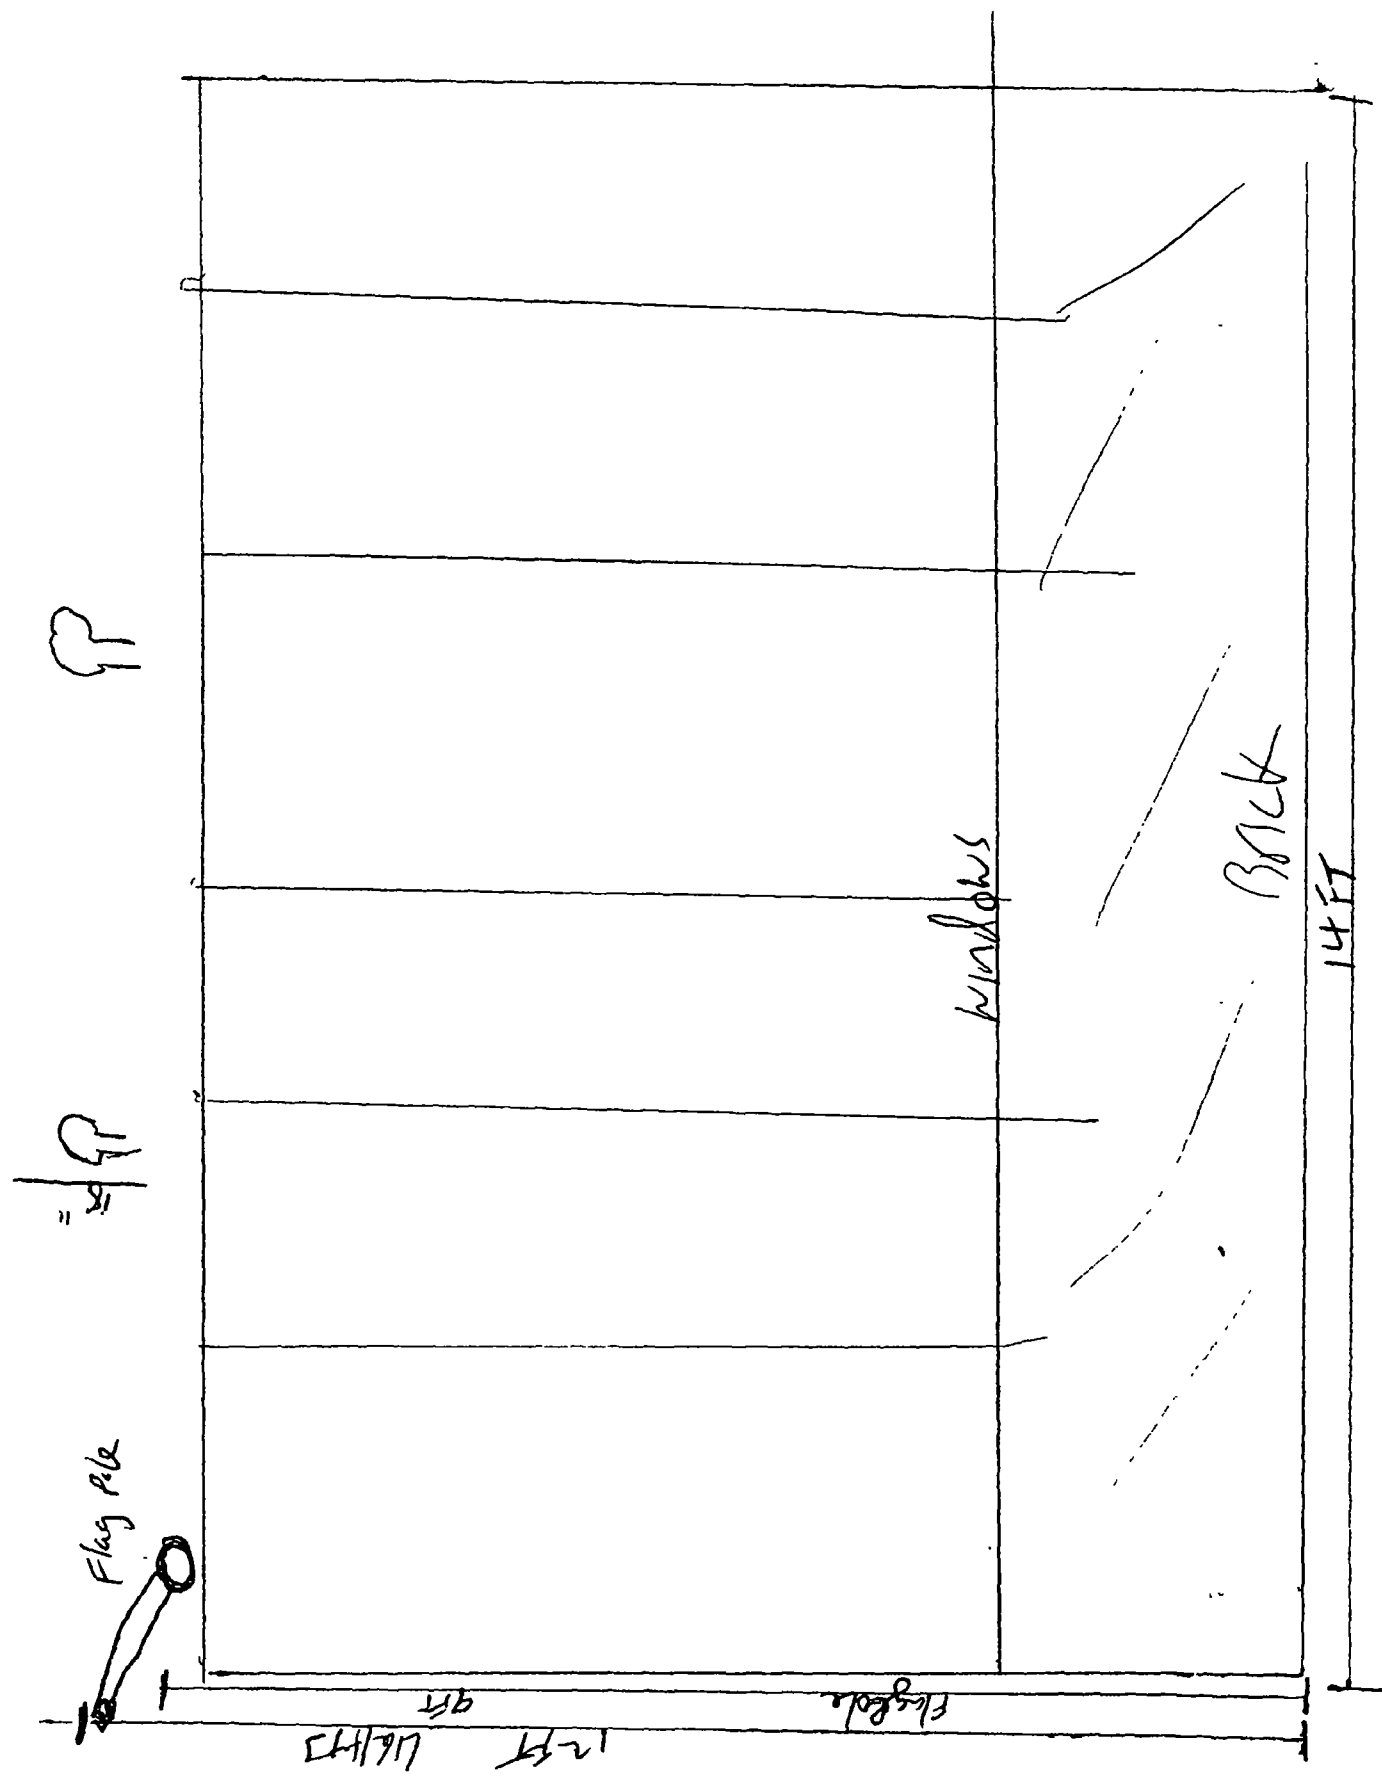



10/08/2014

Alderman Ameya Pawar
Ward # 47
City of Chicago
City Hall, Room 300
121 North LaSalle Street
Chicago, Illinois 60602

Re: An ordinance to use and maintain a portion of the public right-of-way for **three (3) flag pole(s)** for **MONTY GAELS TAVERN & GRILL**, adjacent to the premises known as **4356 N. Leavitt St..**

Dear Alderman **Ameya Pawar**:

The applicant referenced above has requested the use of the public right-of-way for a **flag pole(s)**. An ordinance has been prepared by the Department of Business Affairs and Consumer Protection – Small Business Center - Public Way Use Unit for presentation to the City Council. Because this request was made for properties located in your ward, as approved by you as per the attached, I respectfully request that you introduce the attached ordinance at the next City Council meeting.

If you have any questions regarding this ordinance, please contact Anthony Bertuca at (312) 744-5506.

Department of Business Affairs and Consumer Protection



City of Chicago



O2014-8538

Office of the City Clerk

Document Tracking Sheet

| | |
|---------------------------------|---|
| Meeting Date: | 10/8/2014 |
| Sponsor(s): | Pawar (47) |
| Type: | Ordinance |
| Title: | Grant(s) of privilege in public way for Monty Gaels Tavern & Grill - light fixtures |
| Committee(s) Assignment: | Committee on Transportation and Public Way |

ORDINANCE
MONTY GAELS TAVERN & GRILL
Acct. No. 222381 - 1
Permit No. 1115329

Be It Ordained by the City Council of the City of Chicago:

SECTION 1. Permission and authority are hereby given and granted to MONTY GAELS TAVERN & GRILL, upon the terms and subject to the conditions of this ordinance to maintain and use, as now constructed, eight (8) Light Fixture(s) projecting over the public right-of-way adjacent to its premises known as 4356 N. Leavitt St..

Said Light Fixture(s) at N Leavitt St measure(s):

Five (5) at three (3) feet in length, one point five (1.5) foot in width and twelve (12) feet above grade level.

Said Light Fixture(s) at W Montrose Ave measure(s):

Three (3) at three (3) feet in length, one point five (1.5) foot in width and twelve (12) feet above grade level.

The location of said privilege shall be as shown on prints kept on file with the Department of Business Affairs and Consumer Protection and the Office of the City Clerk.

Said privilege shall be constructed in accordance with plans and specifications approved by the Department of Transportation (Division of Project Development).

This grant of privilege in the public way shall be subject to the provisions of Section 10-28-015 and all other required provisions of the Municipal Code of Chicago.

The grantee shall pay to the City of Chicago as compensation for the privilege #1115329 herein granted the sum of one hundred ten (\$110.00) per annum in advance.

A 25% penalty will be added for payments received after due date.

The permit holder agrees to hold the City of Chicago harmless for any damage, relocation or replacement costs associated with damage, relocation or removal of private property caused by the City performing work in the public way.

Authority herein given and granted for a period of five (5) years from and after 06/03/2014.

Alderman 
Ameya Pawar 47th Ward

Hand-drawn site plan of a rectangular building. The dimensions are 12 FT by 35 FT. The plan shows a central horizontal line labeled "WINDOWS" and a diagonal line labeled "BACK". The right side is labeled "Flag Pole 9 FT". The top edge has five small circles, and the bottom edge has a small circle. The left edge is labeled "12 FT" and the bottom edge is labeled "35 FT".



Department of Business Affairs and Consumer Protection
Small Business Center - Public Way Use Unit
City Hall - 121 N. LaSalle Street, Room 800 • Chicago, IL 60602
(312)-74-GOBIZ (312-744-6249) • (312) 744-1944 (TTY)
<http://www.cityofchicago.org/bacp>

10/08/2014

Alderman Ameya Pawar
Ward # 47
City of Chicago
City Hall, Room 300
121 North LaSalle Street
Chicago, Illinois 60602

Re: An ordinance to use and maintain a portion of the public right-of-way for **eight (8) light fixture(s)** for
MONTY GAELS TAVERN & GRILL, adjacent to the premises known as **4356 N. Leavitt St.**

Dear Alderman **Ameya Pawar**:

The applicant referenced above has requested the use of the public right-of-way for a **light fixture(s)**. An ordinance has been prepared by the Department of Business Affairs and Consumer Protection – Small Business Center - Public Way Use Unit for presentation to the City Council. Because this request was made for properties located in your ward, as approved by you as per the attached, I respectfully request that you introduce the attached ordinance at the next City Council meeting.

If you have any questions regarding this ordinance, please contact Anthony Bertuca at (312) 744-5506.

Department of Business Affairs and Consumer Protection



City of Chicago



O2014-8541

Office of the City Clerk

Document Tracking Sheet

| | |
|---------------------------------|---|
| Meeting Date: | 10/8/2014 |
| Sponsor(s): | Pawar (47) |
| Type: | Ordinance |
| Title: | Grant(s) of privilege in public way for Northbrook Bank & Trust Co. |
| Committee(s) Assignment: | Committee on Transportation and Public Way |

ORDINANCE
NORTHBROOK BANK & TRUST CO.
Acct. No. 368573 - 7
Permit No. 1114769

Be It Ordained by the City Council of the City of Chicago:

SECTION 1. Permission and authority are hereby given and granted to NORTHBROOK BANK & TRUST CO., upon the terms and subject to the conditions of this ordinance to maintain and use, as now constructed, one (1) Cable(s) under the public right-of-way adjacent to its premises known as 2247 W. Lawrence Ave..

Said Cable(s) at 2247-2255 W. LAWRENCE measure(s):

One (1) at sixty (60) feet in length, and one (1) foot in width for a total of sixty (60) square feet.

The location of said privilege shall be as shown on prints kept on file with the Department of Business Affairs and Consumer Protection and the Office of the City Clerk.

Said privilege shall be constructed in accordance with plans and specifications approved by the Department of Transportation (Office of Underground Coordination).

This grant of privilege in the public way shall be subject to the provisions of Section 10-28-015 and all other required provisions of the Municipal Code of Chicago.

The grantee shall pay to the City of Chicago as compensation for the privilege #1114769 herein granted the sum of eighty-five (\$85.00) per annum in advance.

A 25% penalty will be added for payments received after due date.


The permit holder agrees to hold the City of Chicago harmless for any damage, relocation or replacement costs associated with damage, relocation or removal of private property caused by the City performing work in the public way.

Authority herein given and granted for a period of five (5) years from and after 07/29/2014.

Alderman


Ameya Pawar 47th Ward

PERMIT
DETAIL

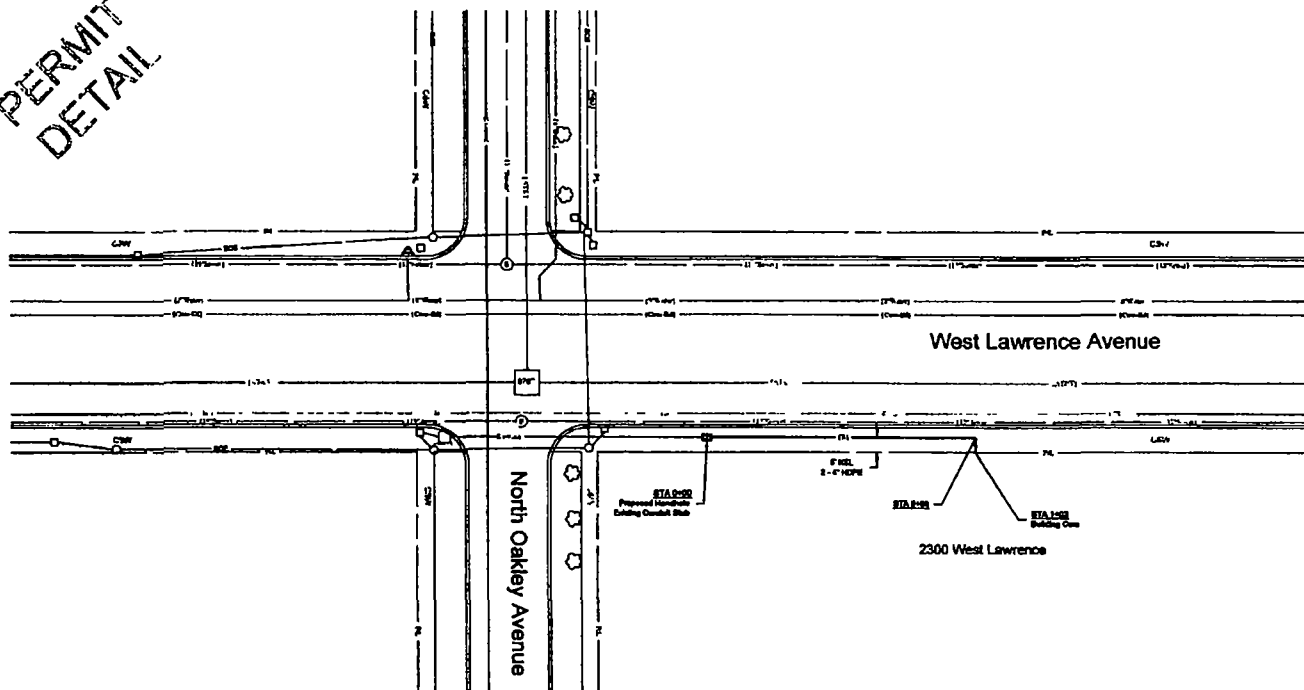

| | | | | | | | | |
|--|--|--|--|--|--|---|---|---|
| | |  RAVENSWOOD BANK | | Endorser
 COMDESCO CORP.
1700 N. LAKE STREET CHICAGO IL 60610 | Contractor
 Western Utility Contractors, Inc
2353 Palmer Avenue
University Park, IL 60468
Phone: (708) 235-1426
Fax: (708) 238-4412 | Project # 2923-184
Project Name & Location
2300 West Lawrence
Chicago IL | Designed By GP
Drawn By ML
Checked By GP
Approved By GP
Scale 1/30 | Order # 8-3-86
Contract # 817-089
Sheet No
<div style="text-align: center; font-size: 2em;">4</div> 4 of 4 Sheets |
|--|--|--|--|--|--|---|---|---|



10/08/2014

Alderman Ameya Pawar
Ward # 47
City of Chicago
City Hall, Room 300
121 North LaSalle Street
Chicago, Illinois 60602

Re: An ordinance to use and maintain a portion of the public right-of-way for **one (1) cable(s)** for
NORTHBROOK BANK & TRUST CO., adjacent to the premises known as **2247 W. Lawrence**
Ave..

Dear Alderman **Ameya Pawar**:

The applicant referenced above has requested the use of the public right-of-way for a **cable(s)**. An ordinance has been prepared by the Department of Business Affairs and Consumer Protection – Small Business Center - Public Way Use Unit for presentation to the City Council. Because this request was made for properties located in your ward, as approved by you as per the attached, I respectfully request that you introduce the attached ordinance at the next City Council meeting.

If you have any questions regarding this ordinance, please contact Anthony Bertuca at (312) 744-5506.

Department of Business Affairs and Consumer Protection



City of Chicago



O2014-8549

Office of the City Clerk

Document Tracking Sheet

| | |
|---------------------------------|--|
| Meeting Date: | 10/8/2014 |
| Sponsor(s): | Pawar (47) |
| Type: | Ordinance |
| Title: | Grant(s) of privilege in public way for Subway |
| Committee(s) Assignment: | Committee on Transportation and Public Way |

ORDINANCE
SUBWAY
Acct. No. 303811 - 1
Permit No. 1115228

Be It Ordained by the City Council of the City of Chicago:

SECTION 1. Permission and authority are hereby given and granted to SUBWAY, upon the terms and subject to the conditions of this ordinance to maintain and use one (1) sign(s) projecting over the public right-of-way attached to its premises known as 1938 W. Lawrence Ave..

Said sign structure(s) measures as follows; along W. Lawrence:
One (1) at six (6) feet in length, two point five (2.5) feet in height and ten point five (10.5) feet above grade level.

The location of said privilege shall be as shown on prints kept on file with the Department of Business Affairs and Consumer Protection and the Office of the City Clerk.

Said privilege shall be constructed in accordance with plans and specifications approved by the Department of Transportation (Division of Project Development) and Zoning Department - Signs.

This grant of privilege in the public way shall be subject to the provisions of Section 10-28-015 and all other required provisions of the Municipal Code of Chicago.

The grantee shall pay to the City of Chicago as compensation for the privilege #1115228 herein granted the sum of one hundred (\$100.00) per annum in advance.

A 25% penalty will be added for payments received after due date.

The permit holder agrees to hold the City of Chicago harmless for any damage, relocation or replacement costs associated with damage, relocation or removal of private property caused by the City performing work in the public way.

Authority herein given and granted for a period of five (5) years from and after 07/29/2014.

Alderman



Ameya Pawar 47th Ward




APPLICATION TO USE THE PUBLIC RIGHT OF WAY

EXAMPLE OF SIGN DRAWING

SIGN DRAWING

PROPERTY LOCATION: 1938 W. Lawrence Ave., Chicago, IL 60659

ORGANIZATION(S) NAME: Subway

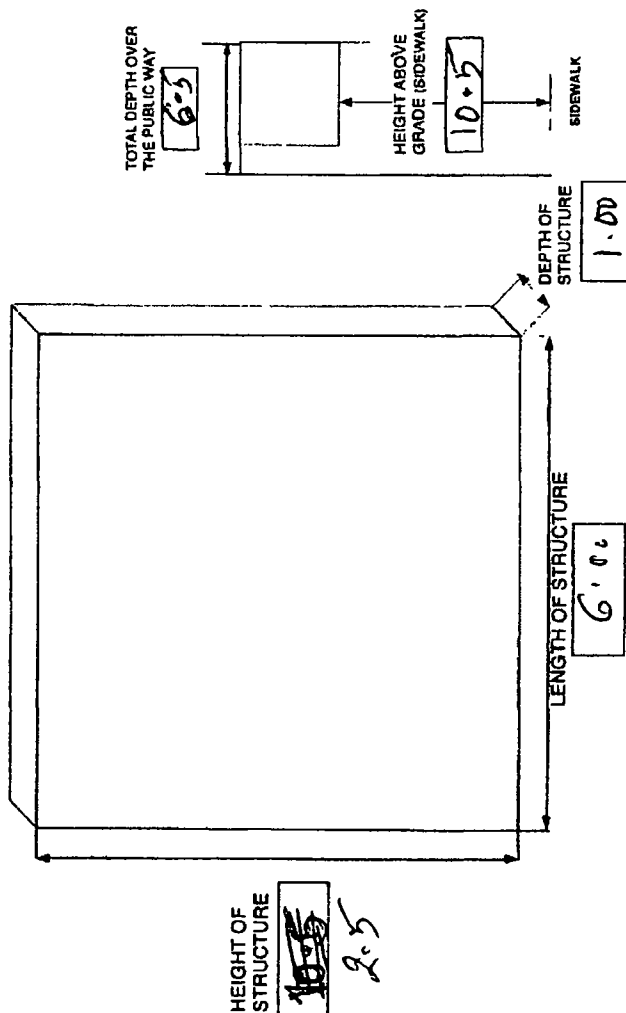



10/08/2014

Alderman Ameya Pawar
Ward # 47
City of Chicago
City Hall, Room 300
121 North LaSalle Street
Chicago, Illinois 60602

Re: An ordinance to use and maintain a portion of the public right-of-way for **one (1) sign(s)** for
SUBWAY, adjacent to the premises known as **1938 W. Lawrence Ave.**.

Dear Alderman **Ameya Pawar**:

The applicant referenced above has requested the use of the public right-of-way for a **sign(s)**. An ordinance has been prepared by the Department of Business Affairs and Consumer Protection – Small Business Center - Public Way Use Unit for presentation to the City Council. Because this request was made for properties located in your ward, as approved by you as per the attached, I respectfully request that you introduce the attached ordinance at the next City Council meeting.

If you have any questions regarding this ordinance, please contact Anthony Bertuca at (312) 744-5506.

Department of Business Affairs and Consumer Protection



City of Chicago



O2014-8552

Office of the City Clerk

Document Tracking Sheet

| | |
|---------------------------------|--|
| Meeting Date: | 10/8/2014 |
| Sponsor(s): | Pawar (47) |
| Type: | Ordinance |
| Title: | Grant(s) of privilege in public way for Walgreens No. 2586 |
| Committee(s) Assignment: | Committee on Transportation and Public Way |

ORDINANCE
WALGREENS #2586
Acct. No. 7551 - 35
Permit No. 1115111

Be It Ordained by the City Council of the City of Chicago:

SECTION 1. Permission and authority are hereby given and granted to WALGREENS #2586, upon the terms and subject to the conditions of this ordinance to maintain and use three (3) sign(s) projecting over the public right-of-way attached to its premises known as 2301 W. Irving Park Rd..

Said sign structure(s) measures as follows; along W. Irving Park Rd:

One (1) at thirty-eight point six six (38.66) feet in length, three (3) feet in height and twelve (12) feet above grade level.

Said sign structure(s) measures as follows; along W. Irving Park Rd:

One (1) at eleven point three three (11.33) feet in length, one point five (1.5) feet in height and eleven (11) feet above grade level.

Said sign structure(s) measures as follows; along W. Irving Park Rd:

One (1) at seven point five (7.5) feet in length, one point five (1.5) feet in height and thirteen (13) feet above grade level.

The location of said privilege shall be as shown on prints kept on file with the Department of Business Affairs and Consumer Protection and the Office of the City Clerk.

Said privilege shall be constructed in accordance with plans and specifications approved by the Department of Transportation (Division of Project Development) and Zoning Department - Signs.

This grant of privilege in the public way shall be subject to the provisions of Section 10-28-015 and all other required provisions of the Municipal Code of Chicago.

The grantee shall pay to the City of Chicago as compensation for the privilege #1115111 herein granted the sum of four hundred seventy-five (\$475.00) per annum in advance.

A 25% penalty will be added for payments received after due date.

The permit holder agrees to hold the City of Chicago harmless for any damage, relocation or replacement costs associated with damage, relocation or removal of private property caused by the City performing work in the public way.




Authority herein given and granted for a period of five (5) years from and after 05/13/2014.

Alderman



Ameya Pawar 47th Ward

NOTE
ALL SPLIT-PRICE CARS MOVE TO DIS
COUNT NUCLEAR DEALER-SEE SPEC

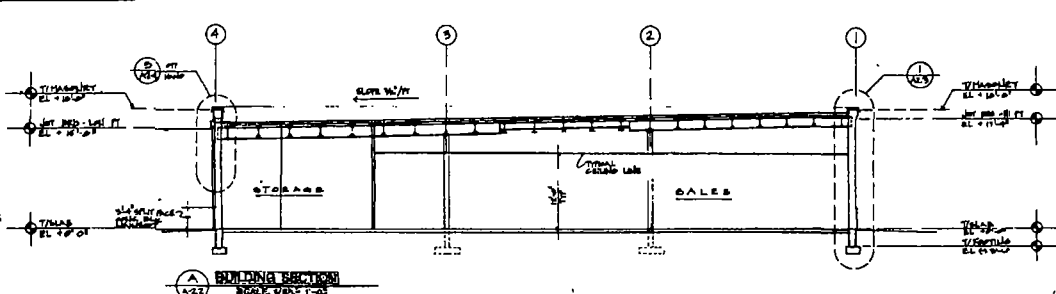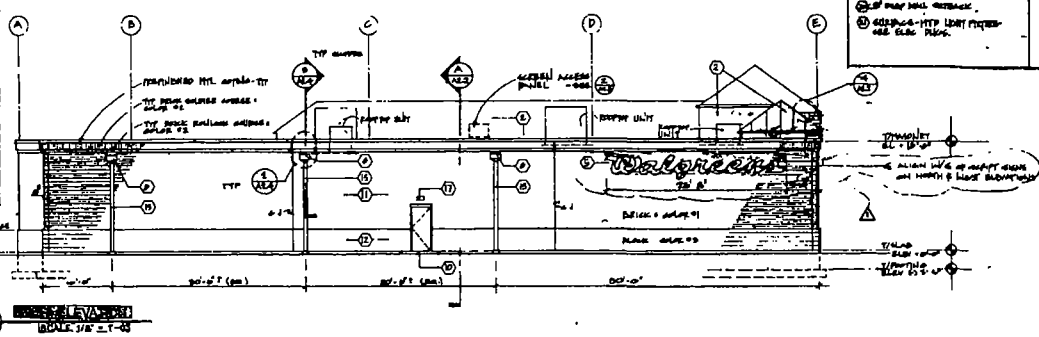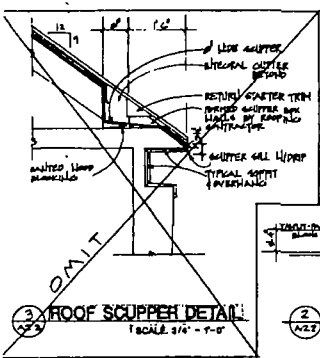

- [illegible]



BASIL ASSOCIATE
ARCHITECTS

200 WILSON AVENUE 2ND FLOOR
CHICAGO, ILL. 60601-1095

DATE: 07-01-1980
BY: [Signature]

PROJECT TYPE

OWNER: H&M/REPLICE FORT TENDS BFF

☐ VALUERS/CONSULTANT

☐ LANDLORD & CONSTRUCTION

ALL CONSTRUCTION WORK, UNLESS NOTED

☐ VALUERS/CONTRACTOR

☐ LANDLORD & CONTRACTOR (TUNNEL)

STORE

NEW ☒

REMODELING ☐

RELOCATING ☐

OTHER ☐

SU

NEW ☐

EXIST. ☐

NEW & EXIST. ☐

1. 3.17 M

2. 3.17 M

41. 3.1



10/08/2014

Alderman Ameya Pawar
Ward # 47
City of Chicago
City Hall, Room 300
121 North LaSalle Street
Chicago, Illinois 60602

Re: An ordinance to use and maintain a portion of the public right-of-way for **three (3) sign(s)** for
WALGREENS #2586, adjacent to the premises known as **2301 W. Irving Park Rd..**

Dear Alderman **Ameya Pawar**:

The applicant referenced above has requested the use of the public right-of-way for a **sign(s)**. An ordinance has been prepared by the Department of Business Affairs and Consumer Protection – Small Business Center - Public Way Use Unit for presentation to the City Council. Because this request was made for properties located in your ward, as approved by you as per the attached, I respectfully request that you introduce the attached ordinance at the next City Council meeting.

If you have any questions regarding this ordinance, please contact Anthony Bertuca at (312) 744-5506.

Department of Business Affairs and Consumer Protection



City of Chicago



O2014-8554

Office of the City Clerk

Document Tracking Sheet

| | |
|---------------------------------|--|
| Meeting Date: | 10/8/2014 |
| Sponsor(s): | Pawar (47) |
| Type: | Ordinance |
| Title: | Grant(s) of privilege in public way for Walgreen No. 00194 |
| Committee(s) Assignment: | Committee on Transportation and Public Way |

ORDINANCE
WALGREENS #00194
Acct. No. 147 - 28
Permit No. 1115110

Be It Ordained by the City Council of the City of Chicago:

SECTION 1. Permission and authority are hereby given and granted to WALGREENS #00194, upon the terms and subject to the conditions of this ordinance to maintain and use four (4) sign(s) projecting over the public right-of-way attached to its premises known as 4801 N. Lincoln Ave..

Said sign structure(s) measures as follows; along N. Lincoln:

One (1) at twenty-six (26) feet in length, four point five (4.5) feet in height and twelve (12) feet above grade level.

Said sign structure(s) measures as follows; along N. Western:

One (1) at twenty-six (26) feet in length, four point five (4.5) feet in height and twelve (12) feet above grade level.

Said sign structure(s) measures as follows; along N. Lincoln:

One (1) at five point five (5.5) feet in length, six point one six (6.16) feet in height and twelve (12) feet above grade level.

Said sign structure(s) measures as follows; along N. Western:

One (1) at five point five (5.5) feet in length, six point one six (6.16) feet in height and twelve (12) feet above grade level.

The location of said privilege shall be as shown on prints kept on file with the Department of Business Affairs and Consumer Protection and the Office of the City Clerk.

Said privilege shall be constructed in accordance with plans and specifications approved by the Department of Transportation (Division of Project Development) and Zoning Department - Signs.


This grant of privilege in the public way shall be subject to the provisions of Section 10-28-015 and all other required provisions of the Municipal Code of Chicago.

The grantee shall pay to the City of Chicago as compensation for the privilege #1115110 herein granted the sum of one thousand two hundred (\$1,200.00) per annum in advance.

A 25% penalty will be added for payments received after due date.

The permit holder agrees to hold the City of Chicago harmless for any damage, relocation or replacement costs associated with damage, relocation or removal of private property caused by the City performing work in the public way.

Authority herein given and granted for a period of five (5) years from and after 05/13/2014.

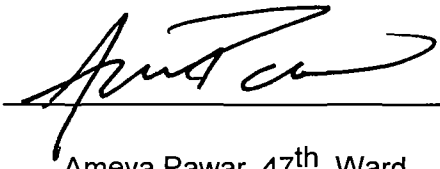Alderman 
Ameya Pawar 47th Ward



10/08/2014

Alderman **Ameya Pawar**
Ward # **47**
City of Chicago
City Hall, Room **300**
121 North LaSalle Street
Chicago, Illinois 60602

Re: An ordinance to use and maintain a portion of the public right-of-way for **four (4) sign(s)** for
WALGREENS #00194, adjacent to the premises known as **4801 N. Lincoln Ave..**

Dear Alderman **Ameya Pawar**:

The applicant referenced above has requested the use of the public right-of-way for a **sign(s)**. An ordinance has been prepared by the Department of Business Affairs and Consumer Protection – Small Business Center - Public Way Use Unit for presentation to the City Council. Because this request was made for properties located in your ward, as approved by you as per the attached, I respectfully request that you introduce the attached ordinance at the next City Council meeting.

If you have any questions regarding this ordinance, please contact Anthony Bertuca at (312) 744-5506.

Department of Business Affairs and Consumer Protection



City of Chicago



O2014-8572

Office of the City Clerk

Document Tracking Sheet

| | |
|---------------------------------|--|
| Meeting Date: | 10/8/2014 |
| Sponsor(s): | Osterman (48) |
| Type: | Ordinance |
| Title: | Grant(s) of privilege in public way for Allstate Insurance |
| Committee(s) Assignment: | Committee on Transportation and Public Way |

ORDINANCE
ALLSTATE INSURANCE
Acct. No. 392725 - 1
Permit No. 1114555

Be It Ordained by the City Council of the City of Chicago:

SECTION 1. Permission and authority are hereby given and granted to ALLSTATE INSURANCE, upon the terms and subject to the conditions of this ordinance to maintain and use two (2) sign(s) projecting over the public right-of-way attached to its premises known as 1484 W. Farragut Ave..

Said sign structure(s) measures as follows; along W FARRAGUT AVE:

One (1) at four point seven five (4.75) feet in length, four point six seven (4.67) feet in height and seventeen (17) feet above grade level.

Said sign structure(s) measures as follows; along N CLARK ST:

One (1) at four point seven five (4.75) feet in length, four point six seven (4.67) feet in height and seventeen (17) feet above grade level.

The location of said privilege shall be as shown on prints kept on file with the Department of Business Affairs and Consumer Protection and the Office of the City Clerk.

Said privilege shall be constructed in accordance with plans and specifications approved by the Department of Transportation (Division of Project Development) and Zoning Department - Signs.

This grant of privilege in the public way shall be subject to the provisions of Section 10-28-015 and all other required provisions of the Municipal Code of Chicago.

The grantee shall pay to the City of Chicago as compensation for the privilege #1114555 herein granted the sum of one hundred seventy-five (\$175.00) per annum in advance.

A 25% penalty will be added for payments received after due date.

The permit holder agrees to hold the City of Chicago harmless for any damage, relocation or replacement costs associated with damage, relocation or removal of private property caused by the City performing work in the public way.

Authority herein given and granted for a period of five (5) years from and after Date of Passage.

Alderman  _____
Harry Osterman 48th Ward

ENGINEERING
SHOP
VINYL / LAYOUT
ROUTING / KNIFE

| STANDARD BLASTED BACKGROUND
with RAISED GRAPHICS ONLY | PANEL TYPE | PANEL
THICKNESS | WOOD POST
SIZE |
|--|-------------------------------|--|--|
| ■ Standard Wood Grain
□ Flat Blast, it will have a Stucco look to it
△ Redwood Grain | ■ HDU
□ Cedar
△ Redwood | □ 1" Thick
□ 1 1/2" Thick
■ 2" Thick
□ Custom | □ 4" x 4" = 3 1/2" x 3 1/2"
□ 6" x 6" = 5 1/2" x 5 1/2"
(Pressure Treated) |

SQUARE FOOTAGE 14.0



PHILADELPHIASIGN

DESIGNING THE WORLD'S SIGNAGE TO LIVE

797 West Spring Garden Street

Philadelphia, PA 19106

Phone: 215 628 1400

Fax: 215 628 2345

www.philadelphia-sign.com

CUSTOMER

ALLSTATE

JOB NUMBER

ILVWJ

SIGN TYPE

HDU Sign

LOCATION

1484 W. Farago Ave.
Chicago, IL

DATE

07/24/2014

DRAWN BY

JTR

REVISION:

Number

Date

By

SHEET

1 OF 1


DWG NUMBER

B56227

ENGINEER SEAL

MAX DESIGN WIND SPEEDS BY MPH
EXPOSURE C

THIS IS AN UNFINISHED DRAWING
DESIGNED BY PHILASIGN. IT IS SUBMITTED FOR YOUR
REVIEW AND IS NOT TO BE USED FOR CONSTRUCTION
UNLESS PLANNED FOR YOUR BY PHILASIGN. IT IS NOT TO
BE USED FOR ANY OTHER PURPOSES. YOUR
RESPONSE TO THIS IS IT TO ALL PHILASIGN, PHILADELPHIA,
PENNSYLVANIA, OR OTHERWISE AT ANY PHILASIGN.

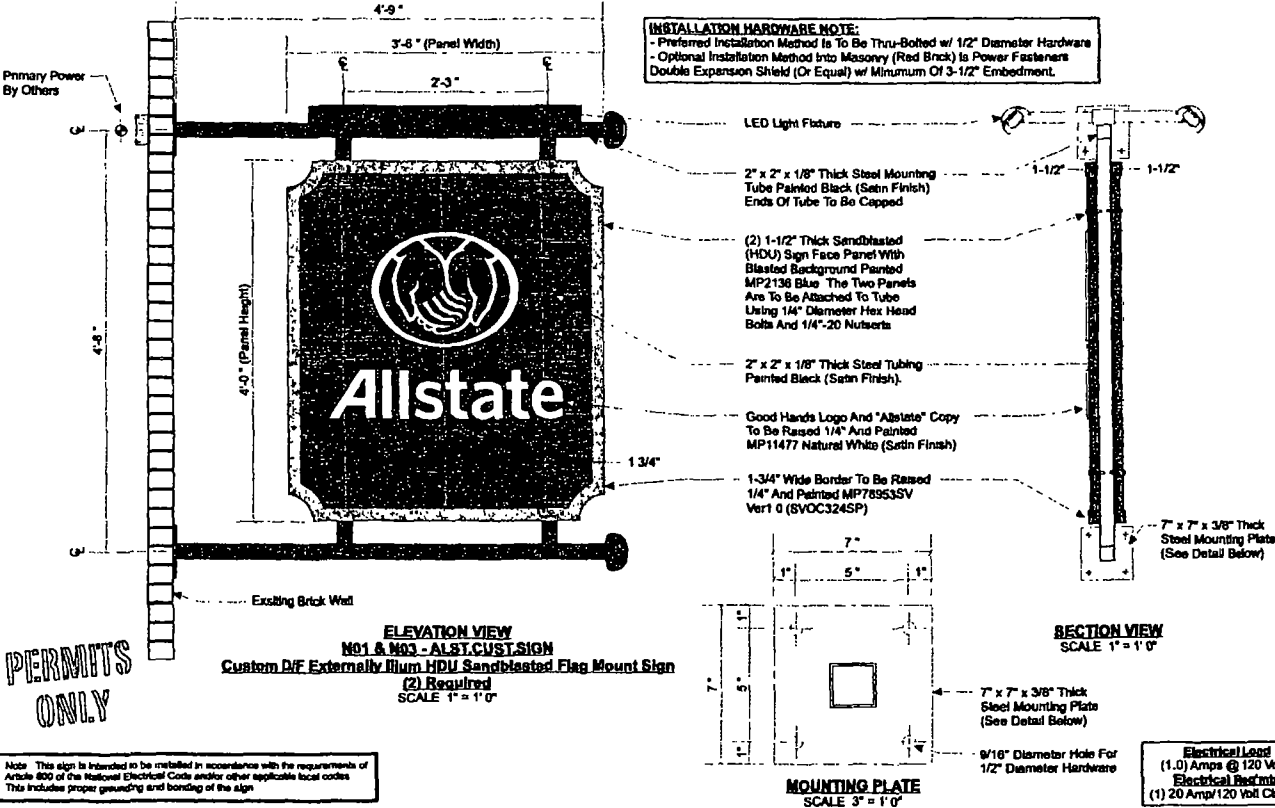

PERMITS
ONLY

Note: This sign is intended to be installed in accordance with the requirements of Article 800 of the National Electrical Code and/or other applicable local codes. This includes proper grounding and bonding of the sign.

Electrical Load
(1.0) Amps @ 120 Volts
Electrical Resistance
(1) 20 Amp/120 Volt Circuits



10/08/2014

Alderman **Harry Osterman**
Ward # **48**
City of Chicago
City Hall, Room **300**
121 North LaSalle Street
Chicago, Illinois 60602

Re: An ordinance to use and maintain a portion of the public right-of-way for **two (2) sign(s)** for
ALLSTATE INSURANCE, adjacent to the premises known as **1484 W. Farragut Ave..**

Dear Alderman **Harry Osterman**:

The applicant referenced above has requested the use of the public right-of-way for a **sign(s)**. An ordinance has been prepared by the Department of Business Affairs and Consumer Protection – Small Business Center - Public Way Use Unit for presentation to the City Council. Because this request was made for properties located in your ward, as approved by you as per the attached, I respectfully request that you introduce the attached ordinance at the next City Council meeting.

If you have any questions regarding this ordinance, please contact Anthony Bertuca at (312) 744-5506.

Department of Business Affairs and Consumer Protection



City of Chicago



O2014-8576

Office of the City Clerk

Document Tracking Sheet

| | |
|---------------------------------|---|
| Meeting Date: | 10/8/2014 |
| Sponsor(s): | Osterman (48) |
| Type: | Ordinance |
| Title: | Grant(s) of privilege in public way for Giordano's - door swing |
| Committee(s) Assignment: | Committee on Transportation and Public Way |

ORDINANCE
GIORDANO'S
Acct. No. 369743 - 10
Permit No. 1115031

Be It Ordained by the City Council of the City of Chicago:

SECTION 1. Permission and authority are hereby given and granted to GIORDANO'S, upon the terms and subject to the conditions of this ordinance to construct, install, maintain and use one (1) Door Swing(s) on the public right-of-way adjacent to its premises known as 5207 N. Clark St..

Said Door Swing(s) at N. Clark Street measure(s):

One (1) at thirteen point seven five (13.75) feet in length, and four point seven five (4.75) feet in width for a total of sixty-five point three one (65.31) square feet.

The location of said privilege shall be as shown on prints kept on file with the Department of Business Affairs and Consumer Protection and the Office of the City Clerk.

Said privilege shall be constructed in accordance with plans and specifications approved by the Department of Transportation (Division of Project Development).

This grant of privilege in the public way shall be subject to the provisions of Section 10-28-015 and all other required provisions of the Municipal Code of Chicago.


The grantee shall pay to the City of Chicago as compensation for the privilege #1115031 herein granted the sum of seventy-five (\$75.00) per annum in advance.

A 25% penalty will be added for payments received after due date.


The permit holder agrees to hold the City of Chicago harmless for any damage, relocation or replacement costs associated with damage, relocation or removal of private property caused by the City performing work in the public way.

Authority herein given and granted for a period of five (5) years from and after Date of Passage.

Alderman _____

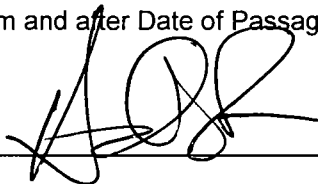A handwritten signature in black ink, appearing to read 'H. Osterman', is written over a horizontal line.

Harry Osterman 48th Ward

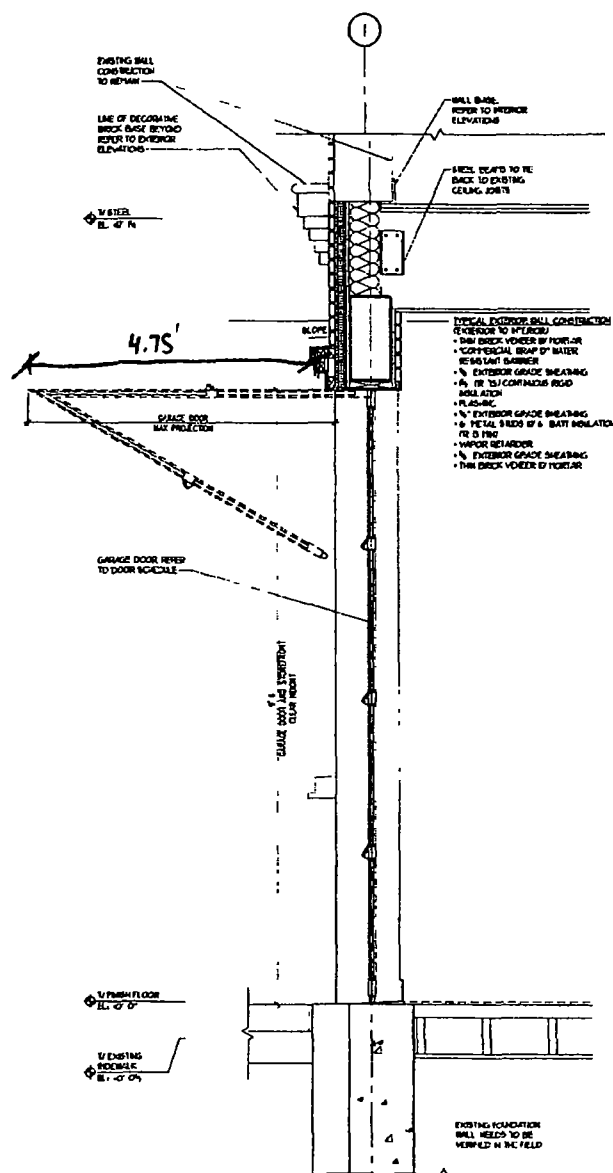

**Aria
Group
Architects
Inc.**

830 North Blvd
Oak Park, Illinois
60301
708 445 8400
708 445 1788 Fax

Chicago, IL 60640


5207 North Clark Street

FIELD VERIFICATION
Contractors that work in Special
Neighborhoods and Subdivisions in the
city and county are in a good
position, but it may disadvantage
those businesses or individuals who
are not beginning or maintaining any
work on their lands these programs.

COPYRIGHT
All Rights Reserved. No. 1000
This is a document that is not
to be reproduced or distributed
without the written permission of
the City of Los Angeles.

| | | | |
|----|----------|----------|----------|
| | | | |
| | | | |
| | | | |
| | | | |
| | 06/11/11 | 10:00 AM | 10:00 AM |
| | 07/11/11 | 10:00 AM | 10:00 AM |
| Mo | Date | Time | Remarks |

REVISIONS

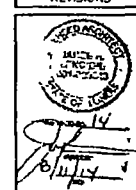

Drawing Title
**EXTERIOR
WALL SECT.
& DETAILS**

| | |
|-----------------|-------------|
| Job No
03748 | Drawn
KG |
|-----------------|-------------|

| | |
|-------------------|------------------|
| Scale
AS NOTED | Date
07/11/04 |
|-------------------|------------------|

Sheet No. _____

A6.1

SECTION

1 EXTERIOR WALL SECTION



10/08/2014

Alderman Harry Osterman
Ward # **48**
City of Chicago
City Hall, Room **300**
121 North LaSalle Street
Chicago, Illinois 60602

Re: An ordinance to use and maintain a portion of the public right-of-way for **one (1) door swing(s)** for **GIORDANO'S**, adjacent to the premises known as **5207 N. Clark St.**.

Dear Alderman **Harry Osterman**:

The applicant referenced above has requested the use of the public right-of-way for a **door swing(s)**. An ordinance has been prepared by the Department of Business Affairs and Consumer Protection – Small Business Center - Public Way Use Unit for presentation to the City Council. Because this request was made for properties located in your ward, as approved by you as per the attached, I respectfully request that you introduce the attached ordinance at the next City Council meeting.

If you have any questions regarding this ordinance, please contact Anthony Bertuca at (312) 744-5506.

Department of Business Affairs and Consumer Protection



City of Chicago



O2014-8582

Office of the City Clerk

Document Tracking Sheet

| | |
|---------------------------------|---|
| Meeting Date: | 10/8/2014 |
| Sponsor(s): | Osterman (48) |
| Type: | Ordinance |
| Title: | Grant(s) of privilege in public way for Giordano's - windows and frames |
| Committee(s) Assignment: | Committee on Transportation and Public Way |

ORDINANCE
GIORDANO'S
Acct. No. 369743 - 10
Permit No. 1115032

Be It Ordained by the City Council of the City of Chicago:

SECTION 1. Permission and authority are hereby given and granted to GIORDANO'S, upon the terms and subject to the conditions of this ordinance to maintain and use, as now constructed, five (5) Window & Frame(s) projecting over the public right-of-way adjacent to its premises known as 5207 N. Clark St..

Said Window & Frame(s) at N. Clark Street measure(s):

Two (2) at three point nine two (3.92) feet in length, and one point nine two (1.92) foot in width for a total of fifteen point zero five (15.05) square feet.

Three (3) at three (3) feet in length, and one point five (1.5) foot in width for a total of thirteen point five (13.5) square feet.

The location of said privilege shall be as shown on prints kept on file with the Department of Business Affairs and Consumer Protection and the Office of the City Clerk.

Said privilege shall be constructed in accordance with plans and specifications approved by the Department of Planning and Development and Department of Transportation (Division of Project Development).

This grant of privilege in the public way shall be subject to the provisions of Section 10-28-015 and all other required provisions of the Municipal Code of Chicago.


The grantee shall pay to the City of Chicago as compensation for the privilege #1115032 herein granted the sum of two thousand (\$2,000.00) per annum in advance.

A 25% penalty will be added for payments received after due date.

The permit holder agrees to hold the City of Chicago harmless for any damage, relocation or replacement costs associated with damage, relocation or removal of private property caused by the City performing work in the public way.

Authority herein given and granted for a period of five (5) years from and after Date of Passage.

Alderman _____

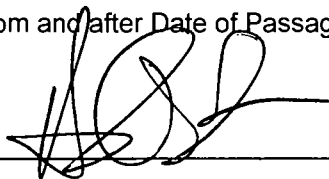

Harry Osterman 48th Ward





Department of Business Affairs and Consumer Protection
Small Business Center - Public Way Use Unit
City Hall - 121 N. LaSalle Street, Room 800 • Chicago, IL 60602
(312)-74-GOBIZ (312-744-6249) • (312) 744-1944 (TTY)
<http://www.cityofchicago.org/bacp>

10/08/2014

Alderman Harry Osterman
Ward # 48
City of Chicago
City Hall, Room 300
121 North LaSalle Street
Chicago, Illinois 60602

Re: An ordinance to use and maintain a portion of the public right-of-way for **five (5) window & frame(s)** for **GIORDANO'S**, adjacent to the premises known as **5207 N. Clark St.**

Dear Alderman **Harry Osterman**:

The applicant referenced above has requested the use of the public right-of-way for a **window & frame(s)**. An ordinance has been prepared by the Department of Business Affairs and Consumer Protection – Small Business Center - Public Way Use Unit for presentation to the City Council. Because this request was made for properties located in your ward, as approved by you as per the attached, I respectfully request that you introduce the attached ordinance at the next City Council meeting.

If you have any questions regarding this ordinance, please contact Anthony Bertuca at (312) 744-5506.

Department of Business Affairs and Consumer Protection



City of Chicago



O2014-8588

Office of the City Clerk

Document Tracking Sheet

| | |
|---------------------------------|--|
| Meeting Date: | 10/8/2014 |
| Sponsor(s): | Osterman (48) |
| Type: | Ordinance |
| Title: | Grant(s) of privilege in public way for Green Element Resale LLC |
| Committee(s) Assignment: | Committee on Transportation and Public Way |

ORDINANCE
GREEN ELEMENT RESALE, LLC
Acct. No. 356092 - 1
Permit No. 1115017

Be It Ordained by the City Council of the City of Chicago:

SECTION 1. Permission and authority are hereby given and granted to GREEN ELEMENT RESALE, LLC, upon the terms and subject to the conditions of this ordinance to maintain and use, as now constructed, one (1) Park bench(s) on the public right-of-way adjacent to its premises known as 6241-45 N. Broadway .

Said Park bench(s) at N. Broadway measure(s):

One (1) at four (4) feet in length, and one point three three (1.33) foot in width for a total of five point three two (5.32) square feet.

The location of said privilege shall be as shown on prints kept on file with the Department of Business Affairs and Consumer Protection and the Office of the City Clerk.

Said privilege shall be constructed in accordance with plans and specifications approved by the Department of Transportation (Division of Project Development).

This grant of privilege in the public way shall be subject to the provisions of Section 10-28-015 and all other required provisions of the Municipal Code of Chicago.


The grantee shall pay to the City of Chicago as compensation for the privilege #1115017 herein granted the sum of seventy-five (\$75.00) per annum in advance.

A 25% penalty will be added for payments received after due date.


The permit holder agrees to hold the City of Chicago harmless for any damage, relocation or replacement costs associated with damage, relocation or removal of private property caused by the City performing work in the public way.

Authority herein given and granted for a period of five (5) years from and after Date of Passage.

Alderman _____

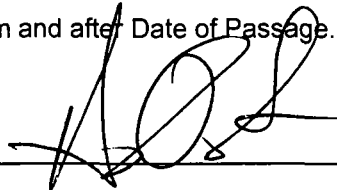
Harry Osterman 48th Ward

GER STOREFRONT 50'

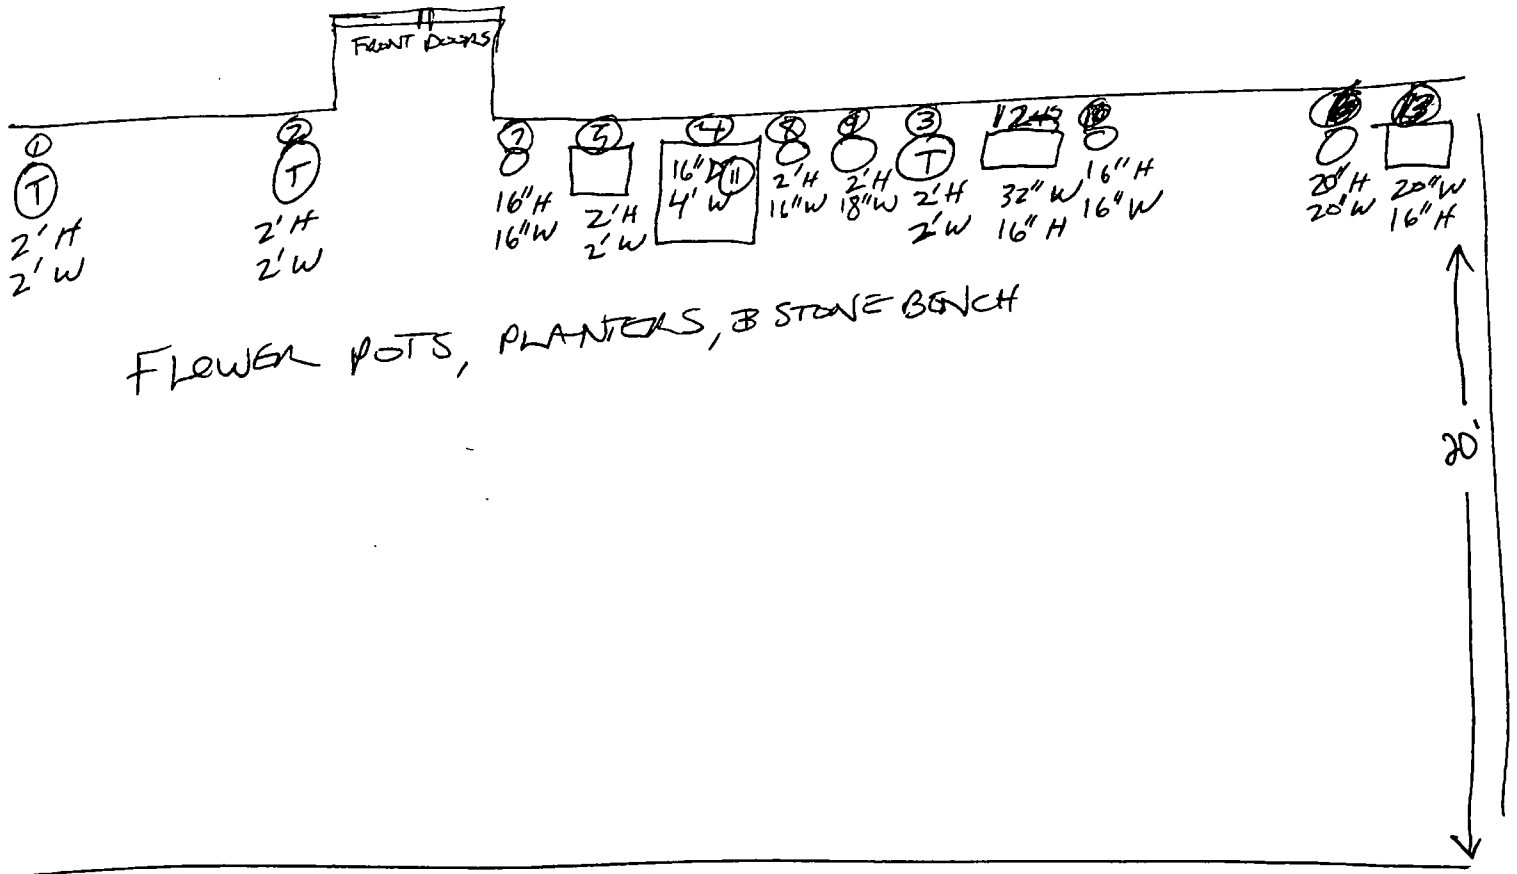

6241 N. BROADWAY STREET



10/08/2014

Alderman **Harry Osterman**
Ward # **48**
City of Chicago
City Hall, Room **300**
121 North LaSalle Street
Chicago, Illinois 60602

Re: An ordinance to use and maintain a portion of the public right-of-way for **one (1) park bench(s)** for
GREEN ELEMENT RESALE, LLC, adjacent to the premises known as **6241-45 N. Broadway**.

Dear Alderman **Harry Osterman**:

The applicant referenced above has requested the use of the public right-of-way for a **park bench(s)**. An ordinance has been prepared by the Department of Business Affairs and Consumer Protection – Small Business Center - Public Way Use Unit for presentation to the City Council. Because this request was made for properties located in your ward, as approved by you as per the attached, I respectfully request that you introduce the attached ordinance at the next City Council meeting.

If you have any questions regarding this ordinance, please contact Anthony Bertuca at (312) 744-5506.

Department of Business Affairs and Consumer Protection



City of Chicago



O2014-8593

Office of the City Clerk

Document Tracking Sheet

| | |
|---------------------------------|--|
| Meeting Date: | 10/8/2014 |
| Sponsor(s): | Osterman (48) |
| Type: | Ordinance |
| Title: | Grant(s) of privilege in public way for Indie Cafe |
| Committee(s) Assignment: | Committee on Transportation and Public Way |

ORDINANCE
INDIE CAFE
Acct. No. 283535 - 2
Permit No. 1113157

Be It Ordained by the City Council of the City of Chicago:

SECTION 1. Permission and authority are hereby given and granted to INDIE CAFE, upon the terms and subject to the conditions of this ordinance to maintain and use one (1) sign(s) projecting over the public right-of-way attached to its premises known as 5951-53 N. Broadway .

Said sign structure(s) measures as follows; along N Broadway St:

One (1) at three point zero eight (3.08) feet in length, two point three three (2.33) feet in height and eight point nine two (8.92) feet above grade level.

The location of said privilege shall be as shown on prints kept on file with the Department of Business Affairs and Consumer Protection and the Office of the City Clerk.

Said privilege shall be constructed in accordance with plans and specifications approved by the Department of Transportation (Division of Project Development) and Zoning Department - Signs.

This grant of privilege in the public way shall be subject to the provisions of Section 10-28-015 and all other required provisions of the Municipal Code of Chicago.

The grantee shall pay to the City of Chicago as compensation for the privilege #1113157 herein granted the sum of one hundred (\$100.00) per annum in advance.

A 25% penalty will be added for payments received after due date.

The permit holder agrees to hold the City of Chicago harmless for any damage, relocation or replacement costs associated with damage, relocation or removal of private property caused by the City performing work in the public way.

Authority herein given and granted for a period of five (5) years from and after Date of Passage.


Alderman _____




Harry Osterman 48th Ward




4 EXISTING VIEW FROM WEST
7 1/2" x 11"

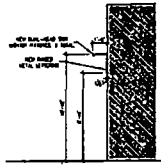

3 LIGHTING / SIGN SECTION

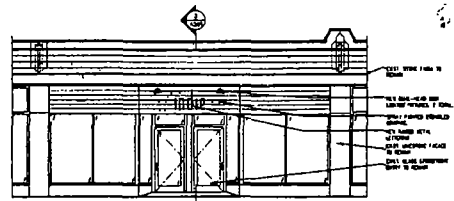

2 WEST ELEVATION _____
2nd 874

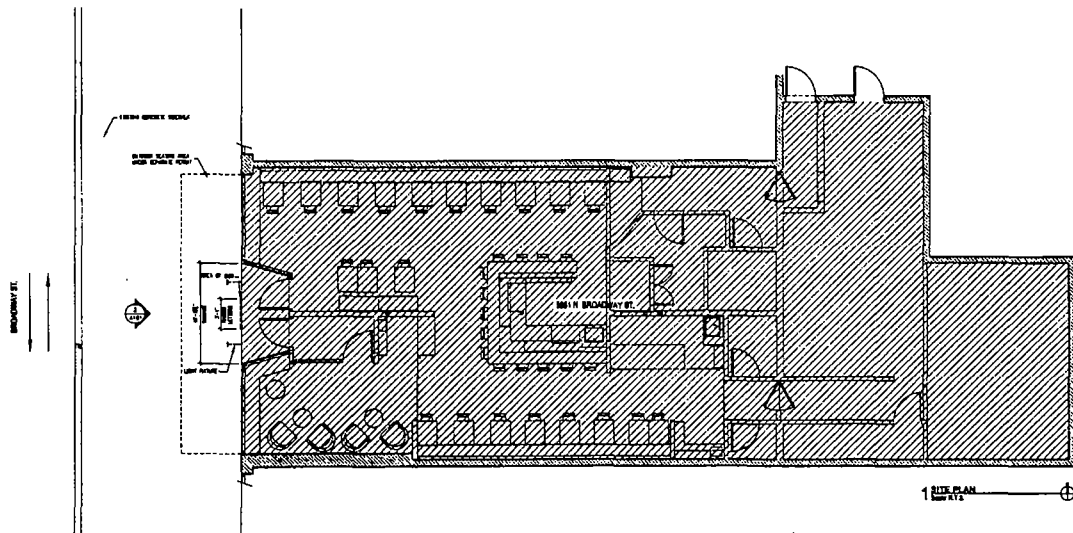

1 SIDE PLAN _____

STUDIO MORGAN
Production • Design
INDIE CAFE
KOLLEKTORSHIP AND/OR SPONSORSHIP
5851 N BROADWAY ST
CHICAGO, IL 60640

A101



10/08/2014

Alderman **Harry Osterman**
Ward # **48**
City of Chicago
City Hall, Room **300**
121 North LaSalle Street
Chicago, Illinois 60602

Re: An ordinance to use and maintain a portion of the public right-of-way for **one (1) sign(s)** for **INDIE CAFE**, adjacent to the premises known as **5951-53 N. Broadway** .

Dear Alderman **Harry Osterman**:

The applicant referenced above has requested the use of the public right-of-way for a **sign(s)**. An ordinance has been prepared by the Department of Business Affairs and Consumer Protection – Small Business Center - Public Way Use Unit for presentation to the City Council. Because this request was made for properties located in your ward, as approved by you as per the attached, I respectfully request that you introduce the attached ordinance at the next City Council meeting.

If you have any questions regarding this ordinance, please contact Anthony Bertuca at (312) 744-5506.

Department of Business Affairs and Consumer Protection



City of Chicago



O2014-8598

Office of the City Clerk

Document Tracking Sheet

| | |
|---------------------------------|---|
| Meeting Date: | 10/8/2014 |
| Sponsor(s): | Osterman (48) |
| Type: | Ordinance |
| Title: | Grant(s) of privilege in public way for Kenmore Commons LLC |
| Committee(s) Assignment: | Committee on Transportation and Public Way |

ORDINANCE
KENMORE COMMONS LLC
Acct. No. 393253 - 1
Permit No. 1115021

Be It Ordained by the City Council of the City of Chicago:

SECTION 1. Permission and authority are hereby given and granted to KENMORE COMMONS LLC, upon the terms and subject to the conditions of this ordinance to construct, install, maintain and use two (2) Bicycle Rack(s) on the public right-of-way adjacent to its premises known as 5051 N. Kenmore Ave..

Said Bicycle Rack(s) at N KENMORE AVE measure(s):

Two (2) at eight point two five (8.25) feet in length, and one point seven five (1.75) foot in width for a total of twenty-eight point eight eight (28.88) square feet.

The location of said privilege shall be as shown on prints kept on file with the Department of Business Affairs and Consumer Protection and the Office of the City Clerk.

Said privilege shall be constructed in accordance with plans and specifications approved by the Department of Planning and Development and Department of Transportation (Division of Project Development).

This grant of privilege in the public way shall be subject to the provisions of Section 10-28-015 and all other required provisions of the Municipal Code of Chicago.


The grantee shall pay to the City of Chicago as compensation for the privilege #1115021 herein granted the sum of zero (\$0.00) per annum in advance.


A 25% penalty will be added for payments received after due date.

The permit holder agrees to hold the City of Chicago harmless for any damage, relocation or replacement costs associated with damage, relocation or removal of private property caused by the City performing work in the public way.


Authority herein given and granted for a period of five (5) years from and after Date of Passage.

Alderman _____

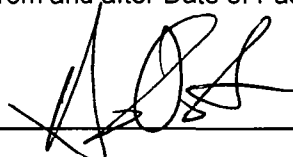
Harry Osterman 48th Ward

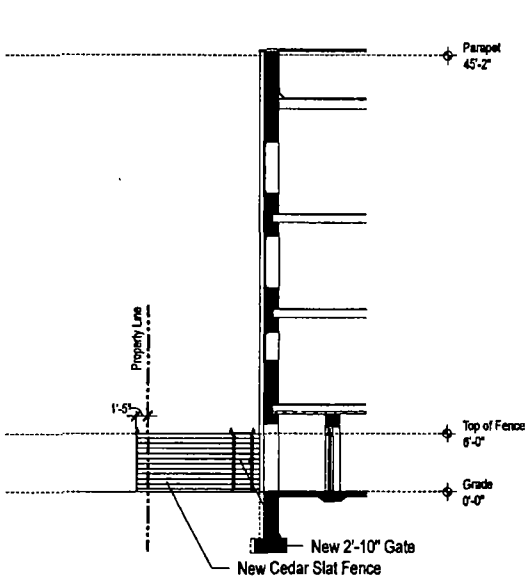

South02

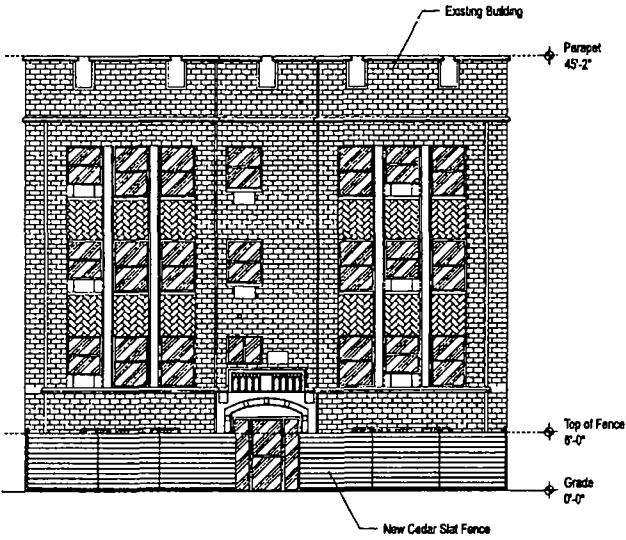

West 01



Department of Business Affairs and Consumer Protection

Small Business Center- Public Way Use Unit

City Hall - 121 N LaSalle Street Room 800 • Chicago, IL 60602

(312)-74-GOBIZ (312-744-6249) • (312) 744-1944 (TTY)

<http://www.cityofchicago.org/bacp>

10/08/2014

Alderman **Harry Osterman**

Ward # **48**

City of Chicago

City Hall, Room **300**

121 North LaSalle Street

Chicago, Illinois 60602

Re: An ordinance to use and maintain a portion of the public right-of-way for **two (2) bicycle rack(s)** for
KENMORE COMMONS LLC, adjacent to the premises known as **5051 N. Kenmore Ave.**

Dear Alderman **Harry Osterman**:

The applicant referenced above has requested the use of the public right-of-way for a **bicycle rack(s)**. An ordinance has been prepared by the Department of Business Affairs and Consumer Protection – Small Business Center - Public Way Use Unit for presentation to the City Council. Because this request was made for properties located in your ward, as approved by you as per the attached, I respectfully request that you introduce the attached ordinance at the next City Council meeting.

If you have any questions regarding this ordinance, please contact Anthony Bertuca at (312) 744-5506.

Department of Business Affairs and Consumer Protection



City of Chicago



O2014-8602

Office of the City Clerk

Document Tracking Sheet

| | |
|---------------------------------|--|
| Meeting Date: | 10/8/2014 |
| Sponsor(s): | Osterman (48) |
| Type: | Ordinance |
| Title: | Grant(s) of privilege in public way for Winthrop House LLC |
| Committee(s) Assignment: | Committee on Transportation and Public Way |

ORDINANCE
WINTHROP HOUSE LLC
Acct. No. 393251 - 1
Permit No. 1115019

Be It Ordained by the City Council of the City of Chicago:

SECTION 1. Permission and authority are hereby given and granted to WINTHROP HOUSE LLC, upon the terms and subject to the conditions of this ordinance to construct, install, maintain and use two (2) Bicycle Rack(s) on the public right-of-way adjacent to its premises known as 5411 N. Winthrop Ave..

Said Bicycle Rack(s) at N WINTHROP measure(s):

Two (2) at thirteen (13) feet in length, and one point five eight (1.58) foot in width for a total of forty-one point zero eight (41.08) square feet.

The location of said privilege shall be as shown on prints kept on file with the Department of Business Affairs and Consumer Protection and the Office of the City Clerk.

Said privilege shall be constructed in accordance with plans and specifications approved by the Department of Planning and Development and Department of Transportation (Division of Project Development).

This grant of privilege in the public way shall be subject to the provisions of Section 10-28-015 and all other required provisions of the Municipal Code of Chicago.


The grantee shall pay to the City of Chicago as compensation for the privilege #1115019 herein granted the sum of zero (\$.00) per annum in advance.


A 25% penalty will be added for payments received after due date.

The permit holder agrees to hold the City of Chicago harmless for any damage, relocation or replacement costs associated with damage, relocation or removal of private property caused by the City performing work in the public way.

Authority herein given and granted for a period of five (5) years from and after Date of Passage.

Alderman _____

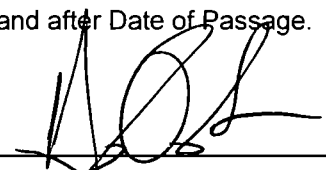
Harry Osterman 48th Ward

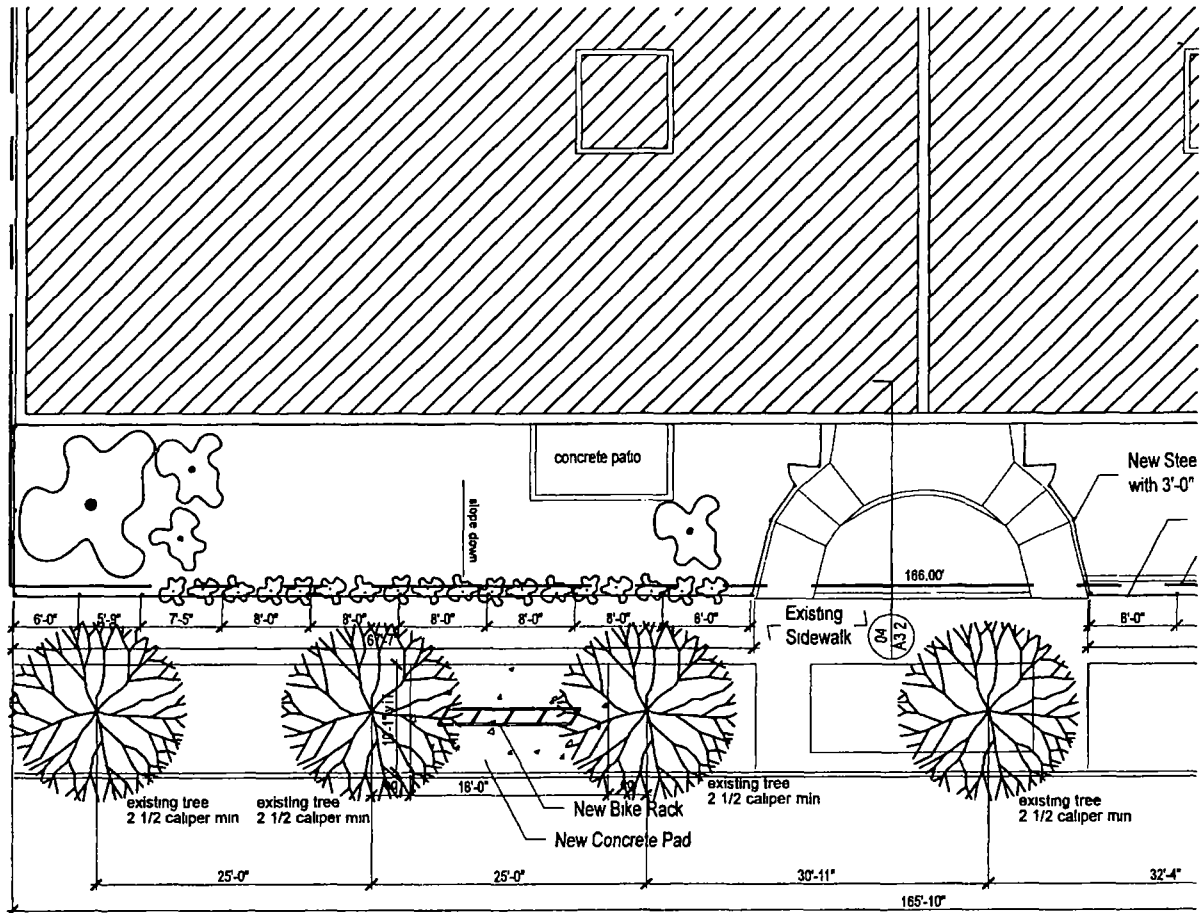

North Winthrop Avenue

One wa



Department of Business Affairs and Consumer Protection
Small Business Center - Public Way Use Unit
City Hall - 121 N. LaSalle Street, Room 800 • Chicago, IL 60602
(312)-74-GOBIZ (312-744-6249) • (312) 744-1944 (TTY)
<http://www.cityofchicago.org/bacp>

10/08/2014

Alderman **Harry Osterman**
Ward # **48**
City of Chicago
City Hall, Room **300**
121 North LaSalle Street
Chicago, Illinois 60602

Re: An ordinance to use and maintain a portion of the public right-of-way for **two (2) bicycle rack(s)** for
WINTHROP HOUSE LLC, adjacent to the premises known as **5411 N. Winthrop Ave..**

Dear Alderman **Harry Osterman**:

The applicant referenced above has requested the use of the public right-of-way for a **bicycle rack(s)**. An ordinance has been prepared by the Department of Business Affairs and Consumer Protection – Small Business Center - Public Way Use Unit for presentation to the City Council. Because this request was made for properties located in your ward, as approved by you as per the attached, I respectfully request that you introduce the attached ordinance at the next City Council meeting.

If you have any questions regarding this ordinance, please contact Anthony Bertuca at (312) 744-5506.

Department of Business Affairs and Consumer Protection



City of Chicago



O2014-8636

Office of the City Clerk

Document Tracking Sheet

q

| | |
|---------------------------------|--|
| Meeting Date: | 10/8/2014 |
| Sponsor(s): | Moore (49) |
| Type: | Ordinance |
| Title: | Grant(s) of privilege in public way for Heartland Cafe, Inc. |
| Committee(s) Assignment: | Committee on Transportation and Public Way |

ORDINANCE
HEARTLAND CAFE INC
Acct. No. 7349 - 1
Permit No. 1114575

Be It Ordained by the City Council of the City of Chicago:

SECTION 1. Permission and authority are hereby given and granted to HEARTLAND CAFE INC, upon the terms and subject to the conditions of this ordinance to maintain and use, as now constructed, one (1) Cornice(s) projecting over the public right-of-way adjacent to its premises known as 7000 N. Glenwood Ave..

Said Cornice(s) at N. GLENWOOD AVE measure(s):

One (1) at one hundred sixty-nine (169) feet in length, and point five (.5) feet in width for a total of eighty-four point five (84.5) square feet. Existing cornice is approximately twenty (20) above grade level.

The location of said privilege shall be as shown on prints kept on file with the Department of Business Affairs and Consumer Protection and the Office of the City Clerk.

Said privilege shall be constructed in accordance with plans and specifications approved by the Department of Transportation (Division of Project Development).

This grant of privilege in the public way shall be subject to the provisions of Section 10-28-015 and all other required provisions of the Municipal Code of Chicago.


The grantee shall pay to the City of Chicago as compensation for the privilege #1114575 herein granted the sum of four hundred (\$400.00) per annum in advance.

A 25% penalty will be added for payments received after due date.


The permit holder agrees to hold the City of Chicago harmless for any damage, relocation or replacement costs associated with damage, relocation or removal of private property caused by the City performing work in the public way.

Authority herein given and granted for a period of five (5) years from and after Date of Passage.

Alderman

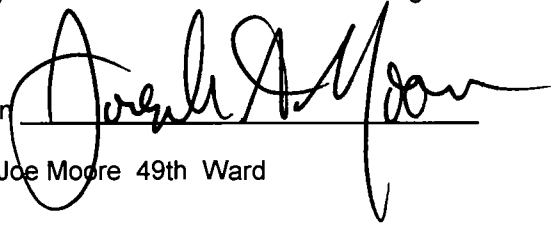
Joe Moore 49th Ward

NEW HERTLAND CAFE INC - 7000 N. GLENWOOD CHICAGO

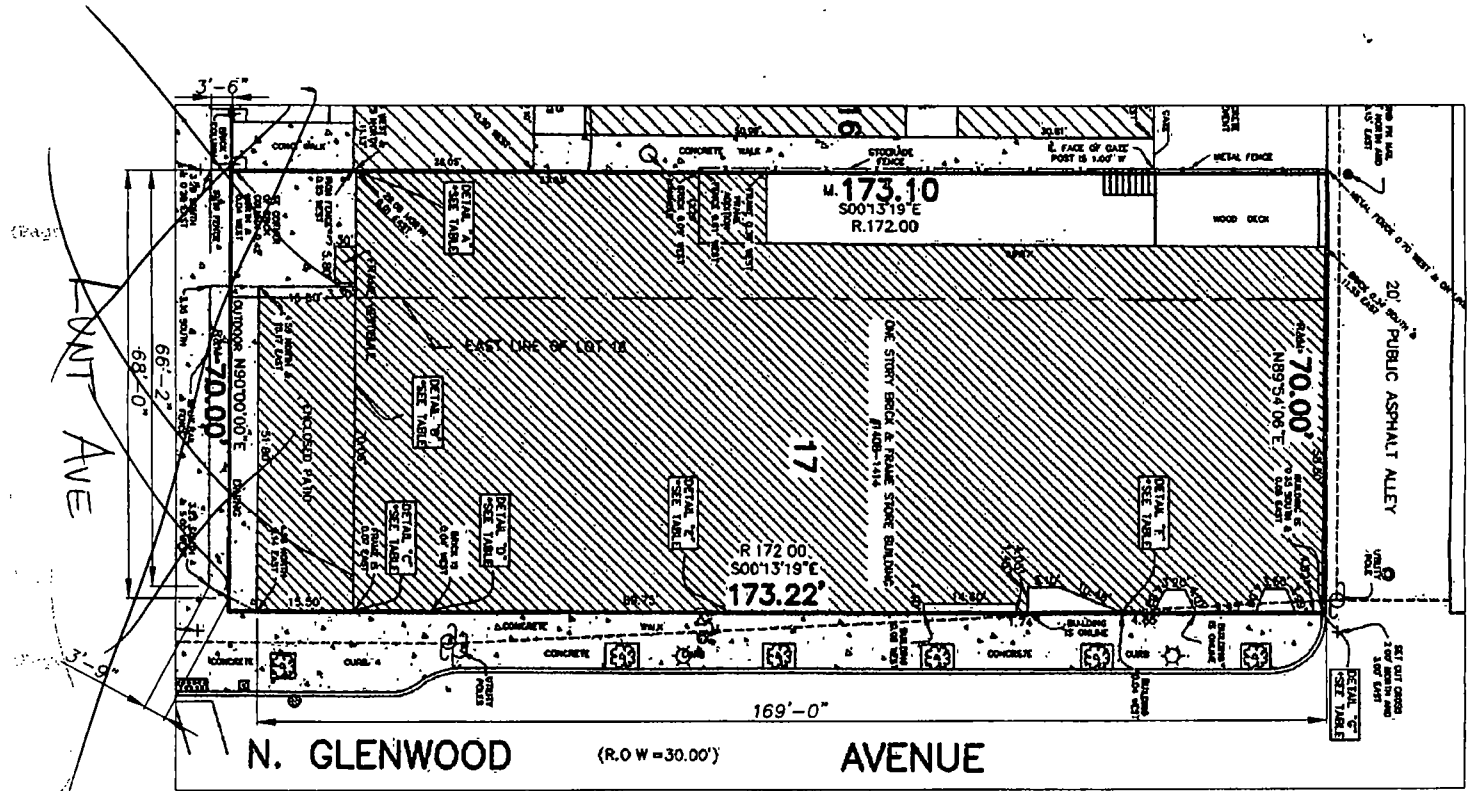



10/08/2014

Alderman **Joe Moore**
Ward # **49**
City of Chicago
City Hall, Room **300**
121 North LaSalle Street
Chicago, Illinois 60602

Re: An amended ordinance to use and maintain a portion of the public right-of-way for **one (1)** **cornice(s)** for **HEARTLAND CAFE INC**, adjacent to the premises known as **7000 N. Glenwood Ave.**.

Dear Alderman **Joe Moore**:

The applicant referenced above has requested the use of the public right-of-way for a **cornice(s)**. An ordinance has been prepared by the Department of Business Affairs and Consumer Protection – Small Business Center - Public Way Use Unit for presentation to the City Council. Because this request was made for properties located in your ward, as approved by you as per the attached, I respectfully request that you introduce the attached ordinance at the next City Council meeting.

If you have any questions regarding this ordinance, please contact Anthony Bertuca at (312) 744-5506.

Department of Business Affairs and Consumer Protection



City of Chicago



O2014-8637

Office of the City Clerk

Document Tracking Sheet

| | |
|---------------------------------|--|
| Meeting Date: | 10/8/2014 |
| Sponsor(s): | Moore (49) |
| Type: | Ordinance |
| Title: | Grant(s) of privilege in public way for Lifeline Productions, Inc. |
| Committee(s) Assignment: | Committee on Transportation and Public Way |

ORDINANCE
LIFELINE PRODUCTIONS INC
Acct. No. 31071 - 1
Permit No. 1115199

Be It Ordained by the City Council of the City of Chicago:

SECTION 1. Permission and authority are hereby given and granted to LIFELINE PRODUCTIONS INC, upon the terms and subject to the conditions of this ordinance to maintain and use one (1) sign(s) projecting over the public right-of-way attached to its premises known as 6912 N. Glenwood Ave..

Said sign structure(s) measures as follows; along N. Glenwood Avenue:

One (1) at five point one seven (5.17) feet in length, eighteen point two five (18.25) feet in height and eleven (11) feet above grade level.

The location of said privilege shall be as shown on prints kept on file with the Department of Business Affairs and Consumer Protection and the Office of the City Clerk.

Said privilege shall be constructed in accordance with plans and specifications approved by the Department of Transportation (Division of Project Development) and Zoning Department - Signs.

This grant of privilege in the public way shall be subject to the provisions of Section 10-28-015 and all other required provisions of the Municipal Code of Chicago.


The grantee shall pay to the City of Chicago as compensation for the privilege #1115199 herein granted the sum of three hundred (\$300.00) per annum in advance.

A 25% penalty will be added for payments received after due date.

The permit holder agrees to hold the City of Chicago harmless for any damage, relocation or replacement costs associated with damage, relocation or removal of private property caused by the City performing work in the public way.

Authority herein given and granted for a period of five (5) years from and after 09/09/2014.


Alderman

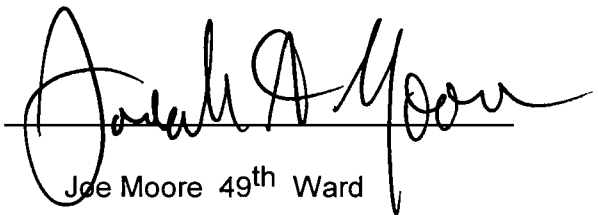

Joe Moore 49th Ward




APPLICATION TO USE THE PUBLIC RIGHT OF WAY

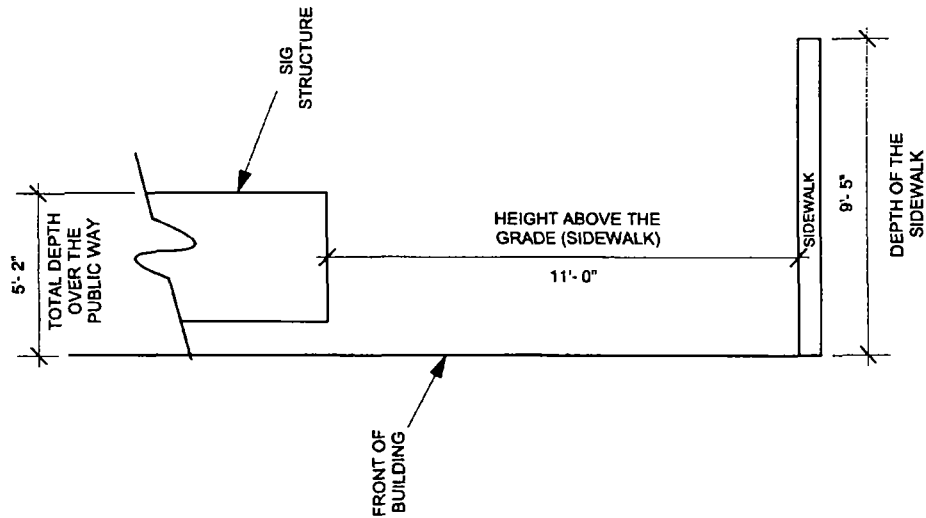

SIGN DRAWING

PROPERTY LOCATION 8912 N GLENWOOD AVE

ORGANIZATION NAME LIFELINE THEATRE

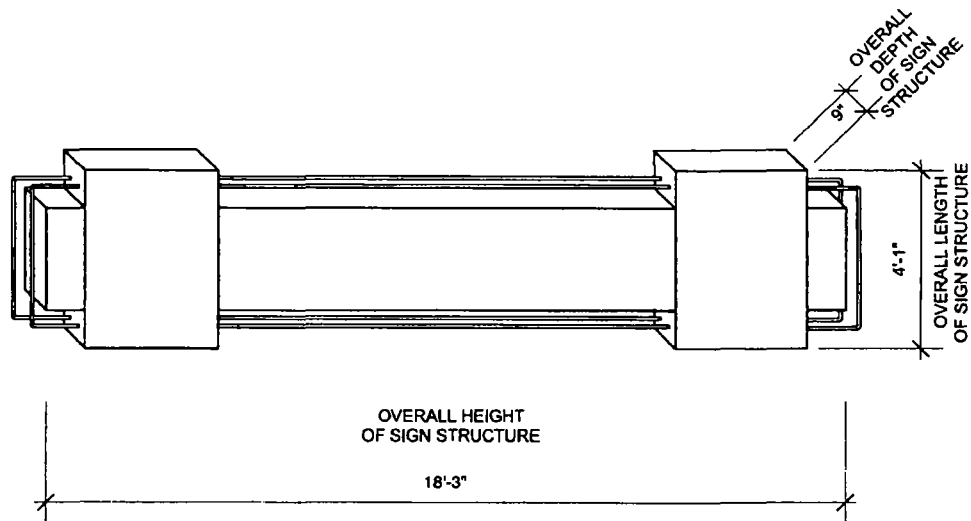



10/08/2014

Alderman Joe Moore
Ward # 49
City of Chicago
City Hall, Room 300
121 North LaSalle Street
Chicago, Illinois 60602

Re: An ordinance to use and maintain a portion of the public right-of-way for **one (1) sign(s)** for
LIFELINE PRODUCTIONS INC, adjacent to the premises known as **6912 N. Glenwood Ave.**.

Dear Alderman **Joe Moore**:

The applicant referenced above has requested the use of the public right-of-way for a **sign(s)**. An ordinance has been prepared by the Department of Business Affairs and Consumer Protection – Small Business Center - Public Way Use Unit for presentation to the City Council. Because this request was made for properties located in your ward, as approved by you as per the attached, I respectfully request that you introduce the attached ordinance at the next City Council meeting.

If you have any questions regarding this ordinance, please contact Anthony Bertuca at (312) 744-5506.

Department of Business Affairs and Consumer Protection



City of Chicago



O2014-8639

Office of the City Clerk

Document Tracking Sheet

| | |
|---------------------------------|--|
| Meeting Date: | 10/8/2014 |
| Sponsor(s): | Silverstein (50) |
| Type: | Ordinance |
| Title: | Grant(s) of privilege in public way for Charles Carpets and Construction |
| Committee(s) Assignment: | Committee on Transportation and Public Way |

ORDINANCE
CHARLES CARPETS AND CONSTRUCTION
Acct. No. 221851 - 3
Permit No. 1115172

Be It Ordained by the City Council of the City of Chicago:

SECTION 1. Permission and authority are hereby given and granted to CHARLES CARPETS AND CONSTRUCTION, upon the terms and subject to the conditions of this ordinance to maintain and use one (1) sign(s) projecting over the public right-of-way attached to its premises known as 2733-37 W. Touhy Ave..

Said sign structure(s) measures as follows; along W. Touhy Avenue:
One (1) at six (6) feet in length, four (4) feet in height and twelve (12) feet above grade level.

The location of said privilege shall be as shown on prints kept on file with the Department of Business Affairs and Consumer Protection and the Office of the City Clerk

Said privilege shall be constructed in accordance with plans and specifications approved by the Department of Transportation (Division of Project Development) and Zoning Department- Signs.


This grant of privilege in the public way shall be subject to the provisions of Section 10-28-015 and all other required provisions of the Municipal Code of Chicago.


The grantee shall pay to the City of Chicago as compensation for the privilege #1115172 herein granted the sum of one hundred (\$100.00) per annum in advance.

A 25% penalty will be added for payments received after due date

The permit holder agrees to hold the City of Chicago harmless for any damage, relocation or replacement costs associated with damage, relocation or removal of private property caused by the City performing work in the public way.

Authority herein given and granted for a period of five (5) years from and after 09/09/2014.

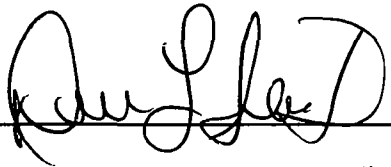Alderman 
Debra L. Silverstein 50th Ward

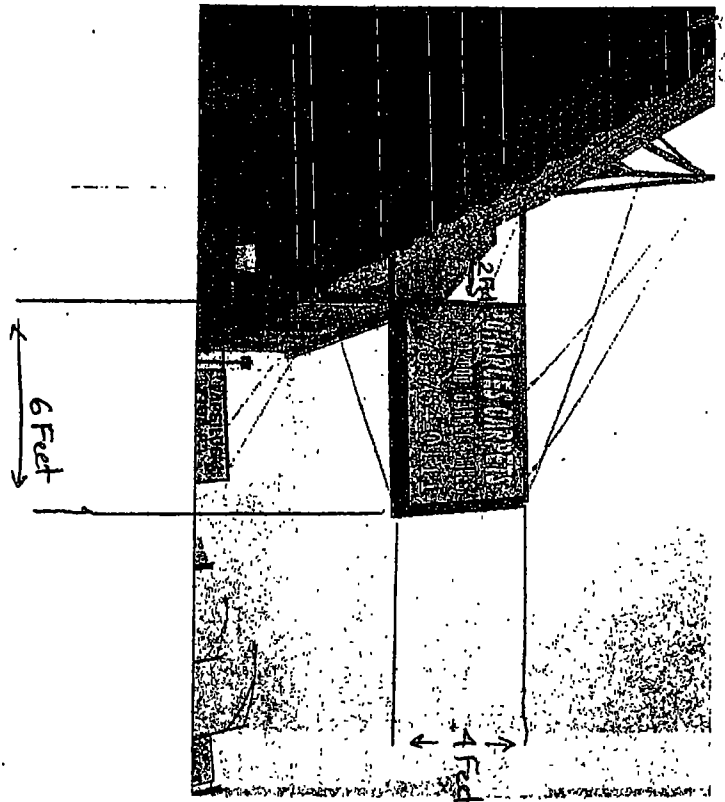



10/08/2014

Alderman **Debra L. Silverstein**
Ward # **50**
City of Chicago
City Hall, Room **203**
121 North LaSalle Street
Chicago, Illinois 60602

Re: An ordinance to use and maintain a portion of the public right-of-way for **one (1) sign(s)** for
CHARLES CARPETS AND CONSTRUCTION, adjacent to the premises known as **2733-37 W. Touhy Ave..**

Dear Alderman **Debra L. Silverstein**:

The applicant referenced above has requested the use of the public right-of-way for a **sign(s)**. An ordinance has been prepared by the Department of Business Affairs and Consumer Protection – Small Business Center - Public Way Use Unit for presentation to the City Council. Because this request was made for properties located in your ward, as approved by you as per the attached, I respectfully request that you introduce the attached ordinance at the next City Council meeting.

If you have any questions regarding this ordinance, please contact Anthony Bertuca at (312) 744-5506.

Department of Business Affairs and Consumer Protection



City of Chicago



O2014-8640

Office of the City Clerk

Document Tracking Sheet

| | |
|---------------------------------|---|
| Meeting Date: | 10/8/2014 |
| Sponsor(s): | Silverstein (50) |
| Type: | Ordinance |
| Title: | Grant(s) of privilege in public way for Masti Grill, Inc. |
| Committee(s) Assignment: | Committee on Transportation and Public Way |

ORDINANCE
MASTI GRILL, INC.
Acct. No. 385114 - 1
Permit No. 1109005

Be It Ordained by the City Council of the City of Chicago:

SECTION 1. Permission and authority are hereby given and granted to MASTI GRILL, INC., upon the terms and subject to the conditions of this ordinance to maintain and use one (1) sign(s) projecting over the public right-of-way attached to its premises known as 2948-50 W. Devon Ave..

Said sign structure(s) measures as follows; along W DEVON AVE:

One (1) at eighteen point three three (18.33) feet in length, three point six seven (3.67) feet in height and ten (10) feet above grade level.

The location of said privilege shall be as shown on prints kept on file with the Department of Business Affairs and Consumer Protection and the Office of the City Clerk.

Said privilege shall be constructed in accordance with plans and specifications approved by the Department of Transportation (Division of Project Development) and Zoning Department - Signs.


This grant of privilege in the public way shall be subject to the provisions of Section 10-28-015 and all other required provisions of the Municipal Code of Chicago.

The grantee shall pay to the City of Chicago as compensation for the privilege #1109005 herein granted the sum of three hundred (\$300.00) per annum in advance.



A 25% penalty will be added for payments received after due date.

The permit holder agrees to hold the City of Chicago harmless for any damage, relocation or replacement costs associated with damage, relocation or removal of private property caused by the City performing work in the public way.

Authority herein given and granted for a period of five (5) years from and after Date of Passage.

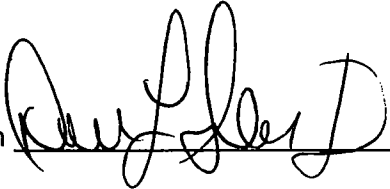Alderman 
Debra L. Silverstein 50th Ward

Front-Lit Plex-Face Channel Letters w/ Backpanel and LED • Raceway Mounted • Masti Grill • Chicago • Illinois

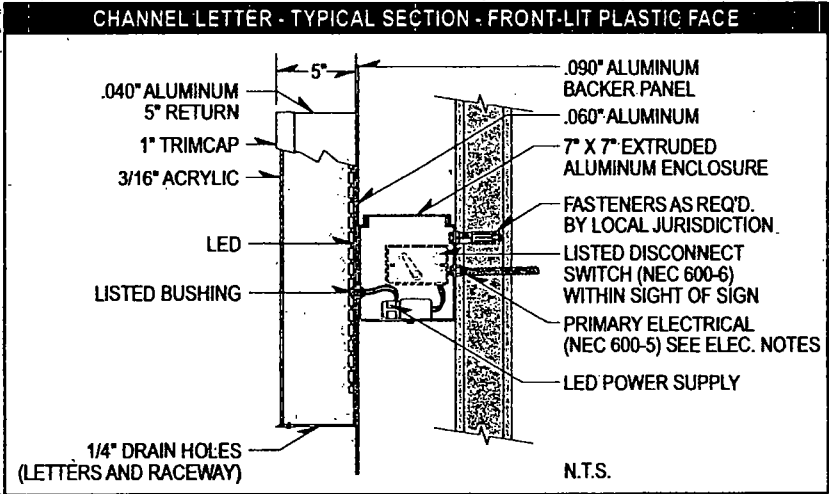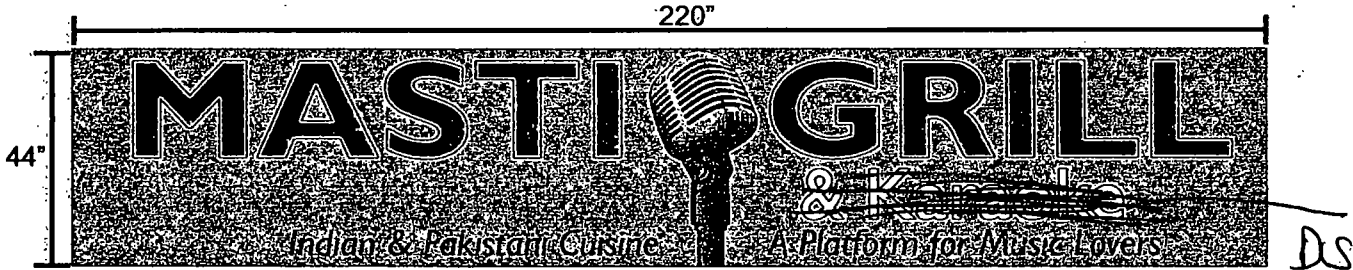

| | | | | |
|--|---|---|---|---|
| | Client Name:
Masti Grill
Mujeeb Ahmed
Location:
2948 W Devon Ave.
Chicago, IL. 60659 | Start Date:
Last Revision:
Job#:
Drawing#:
Page: | <div>• _____
Client Approval</div> <div>• _____
Landlord Approval</div> | Sales Rep:

Designer:

 |
|--|---|---|---|---|



10/08/2014

Alderman Debra L. Silverstein
Ward # 50
City of Chicago
City Hall, Room 203
121 North LaSalle Street
Chicago, Illinois 60602

Re: An ordinance to use and maintain a portion of the public right-of-way for **one (1) sign(s)** for **MASTI GRILL, INC.**, adjacent to the premises known as **2948-50 W. Devon Ave.**

Dear Alderman **Debra L. Silverstein**:

The applicant referenced above has requested the use of the public right-of-way for a **sign(s)**. An ordinance has been prepared by the Department of Business Affairs and Consumer Protection – Small Business Center - Public Way Use Unit for presentation to the City Council. Because this request was made for properties located in your ward, as approved by you as per the attached, I respectfully request that you introduce the attached ordinance at the next City Council meeting.

If you have any questions regarding this ordinance, please contact Anthony Bertuca at (312) 744-5506.

Department of Business Affairs and Consumer Protection



City of Chicago



O2014-8641

Office of the City Clerk

Document Tracking Sheet

| | |
|---------------------------------|---|
| Meeting Date: | 10/8/2014 |
| Sponsor(s): | Silverstein (50) |
| Type: | Ordinance |
| Title: | Grant(s) of privilege in public way for Mehrab Super Market |
| Committee(s) Assignment: | Committee on Transportation and Public Way |

ORDINANCE
MEHRAB SUPER MARKET
Acct. No. 374790 - 1
Permit No. 1102543

Be It Ordained by the City Council of the City of Chicago:

SECTION 1. Permission and authority are hereby given and granted to MEHRAB SUPER MARKET, upon the terms and subject to the conditions of this ordinance to maintain and use two (2) sign(s) projecting over the public right-of-way attached to its premises known as 2433 W. Devon Ave..

Said sign structure(s) measures as follows; along W Devon Ave:

One (1) at sixteen (16) feet in length, six (6) feet in height and nine (9) feet above grade level.

One (1) at twelve (12) feet in length, three (3) feet in height and ten (10) feet above grade level.

The location of said privilege shall be as shown on prints kept on file with the Department of Business Affairs and Consumer Protection and the Office of the City Clerk.

Said privilege shall be constructed in accordance with plans and specifications approved by the Department of Transportation (Division of Project Development) and Zoning Department - Signs.

This grant of privilege in the public way shall be subject to the provisions of Section 10-28-015 and all other required provisions of the Municipal Code of Chicago.


The grantee shall pay to the City of Chicago as compensation for the privilege #1102543 herein granted the sum of six hundred (\$600.00) per annum in advance.

A 25% penalty will be added for payments received after due date.

The permit holder agrees to hold the City of Chicago harmless for any damage, relocation or replacement costs associated with damage, relocation or removal of private property caused by the City performing work in the public way.

Authority herein given and granted for a period of five (5) years from and after Date of Passage.

Alderman

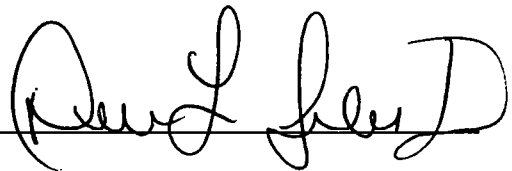
A handwritten signature in black ink, appearing to read "Debra L. Silverstein", written over a horizontal line.

Debra L. Silverstein 50th Ward

Raceway Channel Letters - Front view



LED Channel Letter Side View

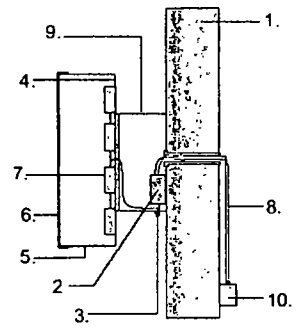

1. Building facade / Sign band
2. LED Transformer (UL)
Input 120VAC, Output 12VDC/5A
3. Disconnect Safety Switch
4. 0.040 Aluminum back
5. 0.040 Aluminum return
6. Acrylic face
7. LED lamp
8. 12G Electric wire with flexible conduit
9. Raceway (color matches w/wall color)
10. Power connection box

SIGNATURE:

LANDLORD

TENANT

2437 - 31

*Sayed Hussain
President
Hagrefy*

| | | | | |
|----------------------|----------------------|--------|-------|-------|
| Site Address | 2437-38 W. Devon Ave | | | |
| Sign Type | Channel Letters | | | |
| Physical Information | Face | Return | Trim | Light |
| | Red | Red | Green | Red |

Client: Mehrab

Drawing #: 1

Approved:

Sales:

Date: 06/09/12

Scale:

Drawn By:

Rev Date:

All sign and concepts shown here are confidential and are the property of Magic Sign Co. They are not to be distributed, copied or otherwise used without our written permission.

COMPUTER GENERATED COLORS ARE NOT A TRUE
MATCH TO ANY PMS, VINYL OR PAINT.

Magic Sign
The Sign That Shines
773.267.5744



10/08/2014

Alderman **Debra L. Silverstein**
Ward # **50**
City of Chicago
City Hall, Room **203**
121 North LaSalle Street
Chicago, Illinois 60602

Re: An ordinance to use and maintain a portion of the public right-of-way for **two (2) sign(s)** for
MEHRAB SUPER MARKET, adjacent to the premises known as **2433 W. Devon Ave.**

Dear Alderman **Debra L. Silverstein**:

The applicant referenced above has requested the use of the public right-of-way for a **sign(s)**. An ordinance has been prepared by the Department of Business Affairs and Consumer Protection – Small Business Center - Public Way Use Unit for presentation to the City Council. Because this request was made for properties located in your ward, as approved by you as per the attached, I respectfully request that you introduce the attached ordinance at the next City Council meeting.

If you have any questions regarding this ordinance, please contact Anthony Bertuca at (312) 744-5506.

Department of Business Affairs and Consumer Protection



City of Chicago



O2014-8119

Office of the City Clerk

Document Tracking Sheet

| | |
|---------------------------------|--|
| Meeting Date: | 10/8/2014 |
| Sponsor(s): | Reilly (42) |
| Type: | Ordinance |
| Title: | Amendment of grant(s) of privilege in public way to JR 215
LLC - caissons |
| Committee(s) Assignment: | Committee on Transportation and Public Way |

ORDINANCE AMENDMENT

Acct. No. 5506 - 2

Permit No. 1104076

BE IT ORDAINED BY THE CITY COUNCIL OF THE CITY OF CHICAGO:

Section 1:

The ordinance passed by the City Council of the City of Chicago for **JR 215 LLC** on **02/13/2013**, and printed upon page **46909** of the Journal of Proceedings of the City of Chicago is here by Amended by deleting the words "**JR 215 LLC**" and inserting in their place the words "**METROPOLITAN LIFE INSURANCE COMPANY**"

Section 2:


This ordinance Amendment shall be in effect upon its passage.

ALDERMAN: _____

Brendan Reilly

Ward: 42

Date: _____

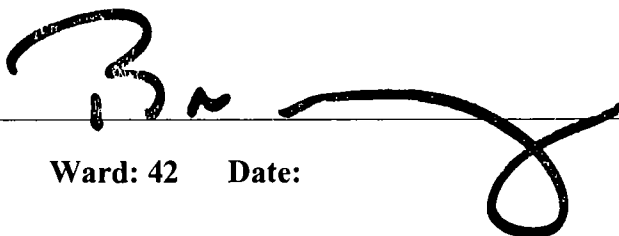A large, stylized handwritten signature in black ink, appearing to be 'B. Reilly', is written over the signature line and extends into the date field.



City of Chicago



O2014-8350

Office of the City Clerk

Document Tracking Sheet

| | |
|---------------------------------|--|
| Meeting Date: | 10/8/2014 |
| Sponsor(s): | Reilly (42) |
| Type: | Ordinance |
| Title: | Amendment of grant(s) of privilege in public way to Jupiter Realty Corp. |
| Committee(s) Assignment: | Committee on Transportation and Public Way |

ORDINANCE AMENDMENT

Acct. No. 5506 - 2

Permit No. 1100618

BE IT ORDAINED BY THE CITY COUNCIL OF THE CITY OF CHICAGO:

Section 1:

The ordinance passed by the City Council of the City of Chicago for **JUPITER REALTY CORPORATION** on **06/06/2012**, and printed upon page **28720** of the Journal of Proceedings of the City of Chicago is here by Amended by deleting the words "**JUPITER REALTY CORPORATION**" and inserting in their place the words "**METROPOLITAN LIFE INSURANCE COMPANY**"

Section 2:


This ordinance Amendment shall be in effect upon its passage.

ALDERMAN: _____

Brendan Reilly

Ward: 42

Date:

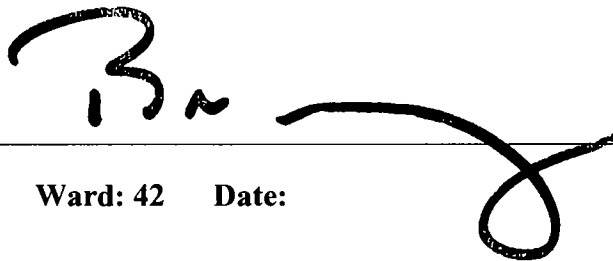A handwritten signature in black ink, appearing to be 'B. Reilly', written over a horizontal line.



City of Chicago



O2014-8351

Office of the City Clerk

Document Tracking Sheet

| | |
|---------------------------------|---|
| Meeting Date: | 10/8/2014 |
| Sponsor(s): | Reilly (42) |
| Type: | Ordinance |
| Title: | Amendment of grant(s) of privilege in public way to JRC 215
LLC - canopy |
| Committee(s) Assignment: | Committee on Transportation and Public Way |

ORDINANCE AMENDMENT

Acct. No. 5506 - 2

Permit No. 1103472

BE IT ORDAINED BY THE CITY COUNCIL OF THE CITY OF CHICAGO:

Section 1:

The ordinance passed by the City Council of the City of Chicago for **JRC 215 LLC** on **12/12/2012**, and printed upon page **44360** of the Journal of Proceedings of the City of Chicago is here by Amended by deleting the words "**JRC 215 LLC**" and inserting in their place the words "**METROPOLITAN LIFE INSURANCE COMPANY**"

Section 2:


This ordinance Amendment shall be in effect upon its passage.

ALDERMAN: _____

Brendan Reilly

Ward: 42

Date:

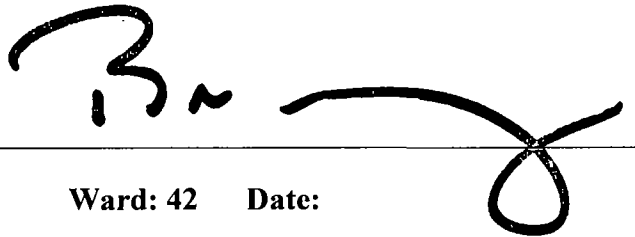A large, stylized handwritten signature in black ink, appearing to read 'B. Reilly', is written over the signature line and extends into the date field.



City of Chicago



O2014-8354

Office of the City Clerk

Document Tracking Sheet

| | |
|---------------------------------|---|
| Meeting Date: | 10/8/2014 |
| Sponsor(s): | Reilly (42) |
| Type: | Ordinance |
| Title: | Amendment of grant(s) of privilege in public way to JRC 215
LLC - sheeting |
| Committee(s) Assignment: | Committee on Transportation and Public Way |

ORDINANCE AMENDMENT

Acct. No. 5506 - 2

Permit No. 1103461

BE IT ORDAINED BY THE CITY COUNCIL OF THE CITY OF CHICAGO:

Section 1:

The ordinance passed by the City Council of the City of Chicago for **JRC 215 LLC** on **12/12/2012**, and printed upon page **44165** of the Journal of Proceedings of the City of Chicago is here by Amended by deleting the words "**JRC 215 LLC**" and inserting in their place the words "**METROPOLITAN LIFE INSURANCE COMPANY**"

Section 2:


This ordinance Amendment shall be in effect upon its passage.

ALDERMAN: _____

Brendan Reilly

Ward: 42

Date:

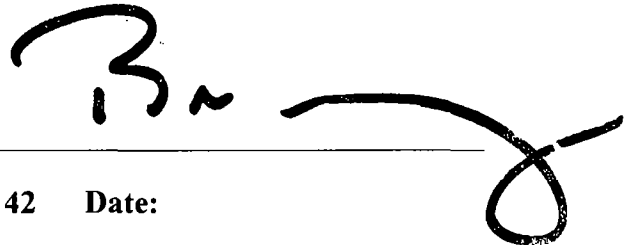A large, stylized handwritten signature in black ink, appearing to be 'B. Reilly', is written over the signature line and extends to the right.



City of Chicago



O2014-8356

Office of the City Clerk

Document Tracking Sheet

| | |
|---------------------------------|--|
| Meeting Date: | 10/8/2014 |
| Sponsor(s): | Reilly (42) |
| Type: | Ordinance |
| Title: | Amendment of grant(s) of privilege in public way to JRC 215
LLC - catch basin |
| Committee(s) Assignment: | Committee on Transportation and Public Way |

ORDINANCE AMENDMENT

Acct. No. 5506 - 2

Permit No. 1103460

BE IT ORDAINED BY THE CITY COUNCIL OF THE CITY OF CHICAGO:

Section 1:

The ordinance passed by the City Council of the City of Chicago for **JRC 215 LLC** on **12/12/2012**, and printed upon page **44165** of the Journal of Proceedings of the City of Chicago is here by Amended by deleting the words "**JRC 215 LLC**" and inserting in their place the words "**METROPOLITAN LIFE INSURANCE COMPANY**"

Section 2:


This ordinance Amendment shall be in effect upon its passage.

ALDERMAN: _____

Brendan Reilly

Ward: 42

Date:

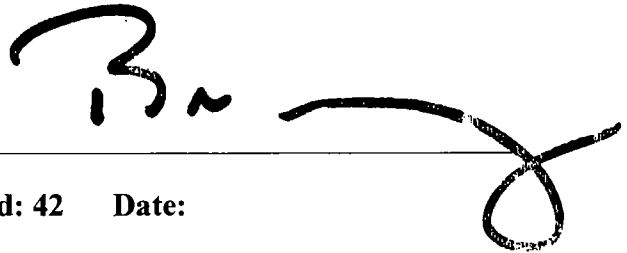A handwritten signature in black ink, appearing to be 'B. Reilly', written over a horizontal line.



City of Chicago



O2014-8348

Office of the City Clerk

Document Tracking Sheet

| | |
|---------------------------------|---|
| Meeting Date: | 10/8/2014 |
| Sponsor(s): | Smith (43) |
| Type: | Ordinance |
| Title: | Amendment of grant(s) of privilege in public way to
Crossroads Trading |
| Committee(s) Assignment: | Committee on Transportation and Public Way |

ORDINANCE AMENDMENT

Acct. No. 287537 - 1

Permit No. 1098971

BE IT ORDAINED BY THE CITY COUNCIL OF THE CITY OF CHICAGO:

Section 1:

The ordinance passed by the City Council of the City of Chicago for **CROSSROADS TRADING** on **10/03/2012**, and printed upon page **35699** of the Journal of Proceedings of the City of Chicago is here by Amended by deleting the words

“Said Awning(s) at N. Clark measure(s): One (1) at forty-seven (47) feet in length, and four (4) feet in width for a total of one hundred eighty-eight (188) square feet.

The grantee shall pay to the City of Chicago as compensation for the privilege #1098971 herein granted the sum of seventy-two (\$72.00) per annum in advance.”

and inserting in their place the words


“Said Awning(s) at N. Clark measure(s): One (1) at twenty-three point five (23.5) feet in length, and four (4) feet in width for a total of ninety-four (94) square feet.

The grantee shall pay to the City of Chicago as compensation for the privilege #1098971 herein granted the sum of fifty (\$50.00) per annum in advance.”

Section 2:


This ordinance Amendment shall be in effect upon its passage.

ALDERMAN:

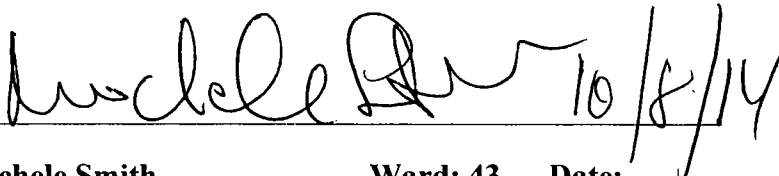
Michele Smith

Ward: 43

Date:

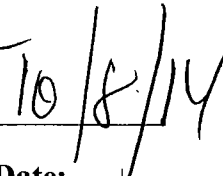



City of Chicago



O2014-8333

Office of the City Clerk

Document Tracking Sheet

| | |
|---------------------------------|--|
| Meeting Date: | 10/8/2014 |
| Sponsor(s): | Tunney (44) |
| Type: | Ordinance |
| Title: | Amendment of grant(s) of privilege in public way to Ann Sather's Cafe - sign |
| Committee(s) Assignment: | Committee on Transportation and Public Way |

ORDINANCE AMENDMENT

Acct. No. 2962 - 4

Permit No. 1108925

BE IT ORDAINED BY THE CITY COUNCIL OF THE CITY OF CHICAGO:


Section 1:

The ordinance passed by the City Council of the City of Chicago for ANN SATHER'S CAFE on 11/13/2013, and printed upon page 65370 of the Journal of Proceedings of the City of Chicago is here by Amended by deleting the words "Permission and authority are hereby given and granted to ANN SATHER'S CAFE, upon the terms and subject to the conditions of this ordinance to maintain and use one (1) sign(s) projecting over the public right-of-way attached to its premises known as 3411 N. Broadway" and inserting in their place the words Permission and authority are hereby given and granted to ANN SATHER'S CAFE, upon the terms and subject to the conditions of this ordinance to maintain and use one (1) sign(s) projecting over the public right-of-way attached to its premises known as 3415 N. Broadway"

Section 2:

This ordinance Amendment shall be in effect upon its passage.

ALDERMAN:

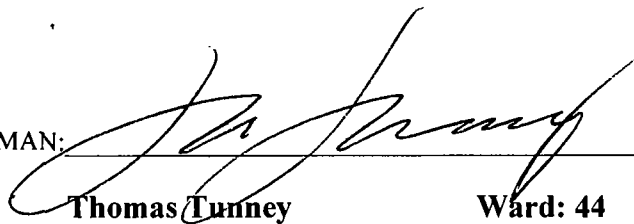

Thomas Tunney

Ward: 44 Date:



10/08/2014

Alderman Thomas Tunney
Ward # 44
City of Chicago
City Hall, Room 203
121 North LaSalle Street
Chicago, Illinois 60602

Re: An amended ordinance to use and maintain a portion of the public right-of-way for **one (1) sign(s)** for **ANN SATHER'S CAFE**, adjacent to the premises known as **3415 N. Broadway**.

Dear Alderman **Thomas Tunney**:

The applicant referenced above has requested the use of the public right-of-way for a **sign(s)**. An ordinance has been prepared by the Department of Business Affairs and Consumer Protection – Small Business Center - Public Way Use Unit for presentation to the City Council. Because this request was made for properties located in your ward, as approved by you as per the attached, I respectfully request that you introduce the attached ordinance at the next City Council meeting.

If you have any questions regarding this ordinance, please contact Anthony Bertuca at (312) 744-5506.

Department of Business Affairs and Consumer Protection



City of Chicago



O2014-8335

Office of the City Clerk

Document Tracking Sheet

| | |
|---------------------------------|--|
| Meeting Date: | 10/8/2014 |
| Sponsor(s): | Tunney (44) |
| Type: | Ordinance |
| Title: | Amendment of grant(s) of privilege in public way to Ann Sather's Cafe - canopy |
| Committee(s) Assignment: | Committee on Transportation and Public Way |

ORDINANCE AMENDMENT

Acct. No. 2962 - 4

Permit No. 1113033

BE IT ORDAINED BY THE CITY COUNCIL OF THE CITY OF CHICAGO:


Section 1:

The ordinance passed by the City Council of the City of Chicago for **ANN SATHER'S CAFE** on **06/25/2014**, and printed upon page **84043** of the Journal of Proceedings of the City of Chicago is here by Amended by deleting the words ". Permission and authority are hereby given and granted to ANN SATHER'S CAFE, upon the terms and subject to the conditions of this ordinance to maintain and use, as now constructed, one (1) Canopy(s) projecting over the public right-of-way adjacent to its premises known as 3411 N. Broadway" and inserting in their place the words ". Permission and authority are hereby given and granted to ANN SATHER'S CAFE, upon the terms and subject to the conditions of this ordinance to maintain and use, as now constructed, one (1) Canopy(s) projecting over the public right-of-way adjacent to its premises known as 3415 N. Broadway"

Section 2:

This ordinance Amendment shall be in effect upon its passage.

ALDERMAN:

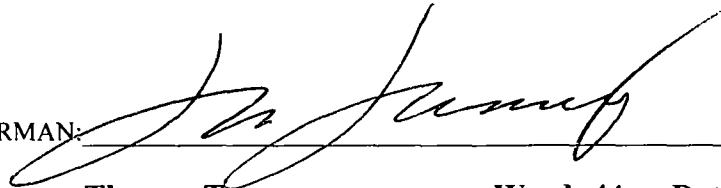

Thomas Tunney

Ward: 44

Date:



10/08/2014

Alderman Thomas Tunney
Ward # 44
City of Chicago
City Hall, Room 203
121 North LaSalle Street
Chicago, Illinois 60602

Re: An amended ordinance to use and maintain a portion of the public right-of-way for **one (1)**
canopy(ies) for ANN SATHER'S CAFE, adjacent to the premises known as **3415 N. Broadway** .

Dear Alderman **Thomas Tunney**:

The applicant referenced above has requested the use of the public right-of-way for a **canopy(ies)**. An ordinance has been prepared by the Department of Business Affairs and Consumer Protection – Small Business Center - Public Way Use Unit for presentation to the City Council. Because this request was made for properties located in your ward, as approved by you as per the attached, I respectfully request that you introduce the attached ordinance at the next City Council meeting.

If you have any questions regarding this ordinance, please contact Anthony Bertuca at (312) 744-5506.

Department of Business Affairs and Consumer Protection



City of Chicago



O2014-8340

Office of the City Clerk

Document Tracking Sheet

| | |
|---------------------------------|--|
| Meeting Date: | 10/8/2014 |
| Sponsor(s): | Tunney (44) |
| Type: | Ordinance |
| Title: | Amendment of grant(s) of privilege in public way to
Foursided |
| Committee(s) Assignment: | Committee on Transportation and Public Way |

ORDINANCE AMENDMENT

Acct. No. 261112 - 1

Permit No. 1112860

BE IT ORDAINED BY THE CITY COUNCIL OF THE CITY OF CHICAGO:

Section 1:

The ordinance passed by the City Council of the City of Chicago for **FOURSIDED** on **07/30/2014**, and printed upon page **85863** of the Journal of Proceedings of the City of Chicago is here by Amended by deleting the words

“2938 N. Broadway”


and inserting in their place the words

“2939 North Broadway”

Section 2:

This ordinance Amendment shall be in effect upon its passage.

ALDERMAN: _____

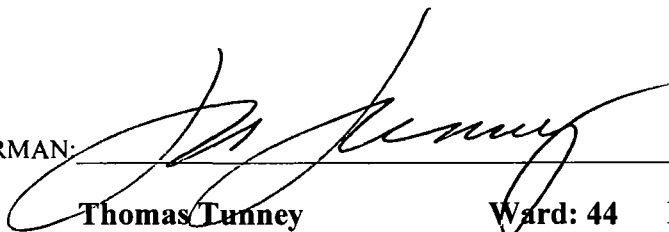

Thomas Tunney

Ward: 44

Date:



10/08/2014

Alderman Thomas Tunney
Ward # 44
City of Chicago
City Hall, Room 203
121 North LaSalle Street
Chicago, Illinois 60602

Re: An amended ordinance to use and maintain a portion of the public right-of-way for **one (1) sign(s)** for **FOURSIDED**, adjacent to the premises known as **2939 N. Broadway**.

Dear Alderman Thomas Tunney:

The applicant referenced above has requested the use of the public right-of-way for a **sign(s)**. An ordinance has been prepared by the Department of Business Affairs and Consumer Protection – Small Business Center - Public Way Use Unit for presentation to the City Council. Because this request was made for properties located in your ward, as approved by you as per the attached, I respectfully request that you introduce the attached ordinance at the next City Council meeting.

If you have any questions regarding this ordinance, please contact Anthony Bertuca at (312) 744-5506.

Department of Business Affairs and Consumer Protection



City of Chicago



Or2014-513

Office of the City Clerk

Document Tracking Sheet

Meeting Date:

10/8/2014

Sponsor(s):

Waguespack (32)

Type:

Order

Title:

Historical landmark fee waiver for 2907-2909 W Logan Blvd

Committee(s) Assignment:

Committee on Zoning, Landmarks and Building Standards

ORDER

WHEREAS, Section 2-120-815 of the Municipal Code provides that the Chicago City Council may by passage of an appropriate order waive any fees charged by the City for any permit for which approval of the Commission on Chicago Landmarks (the "Commission") is required, in accordance with chapter 2-120 of the Municipal Code; and

WHEREAS, the permits identified below require Commission approval, in accordance with Section 2-120-740 of the Municipal Code; now, therefore,

BE IT ORDAINED BY THE CITY COUNCIL OF THE CITY OF CHICAGO:

SECTION 1. The foregoing recitals are hereby adopted as the findings of the City Council.

SECTION 2. The Commissioner of the Department of Buildings, the Commissioners of the Departments of Environment and Fire, the Director of the Department of Revenue, and the Zoning Administrator are hereby directed to issue those permits for which approval of the Commission on Chicago Landmarks is required pursuant to Chapter 2-120 of the Municipal Code free of charge, notwithstanding any other ordinances of the City Council to the contrary, for the property at:

Address: 2907-2909 West Logan Blvd. ("Property")
District/Building: Logan Square Boulevards District

for work generally described as: Repair/replace lintels on a front façade and to rehab an existing basement apartment.

Owner: Paul Levin
Owner's Address: 2909 West Logan Blvd
City, State, Zip: Chicago, Illinois 60647

SECTION 3. The fee waiver authorized by this Order shall be effective from September 1, 2014 through September 1, 2016, and shall not apply to **additional developer service fees, stop-work order fees or any fines**.

SECTION 4. That the permit purchaser for the Property shall be entitled to a refund of city fees for which it has paid and which are exempt pursuant to Section 1 hereof.

SECTION 5. This order shall be in force and effect upon its passage.



Scott Waguespack
Alderman, 32nd Ward

NOTE: This is NOT a permit nor does it constitute a Letter of Approval for the above described work. A permit application for the work must be approved by the appropriate City department(s) as well as the Commission on Chicago Landmarks for this permit fee waiver, subject to City Council approval, to be valid.

**CITY OF CHICAGO
ECONOMIC DISCLOSURE STATEMENT
AND AFFIDAVIT**

SECTION I -- GENERAL INFORMATION

A. Legal name of the Disclosing Party submitting this EDS. Include d/b/a/ if applicable:

PAUL LEVIN

Check ONE of the following three boxes:

Indicate whether the Disclosing Party submitting this EDS is:

1. ☒ the Applicant
OR

2. ☐ a legal entity holding a direct or indirect interest in the Applicant. State the legal name of the Applicant in which the Disclosing Party holds an interest: _____
OR

3. ☐ a legal entity with a right of control (see Section II.B.1.) State the legal name of the entity in which the Disclosing Party holds a right of control: _____

B. Business address of the Disclosing Party: 2
C

C. Telephone: _____

10 Email: paullevin@compuserve.com

D. Name of contact person: Paul Levin

E. Federal Employer Identification No. (if you have one): N/A

F. Brief description of contract, transaction or other undertaking (referred to below as the "Matter") to which this EDS pertains. (Include project number and location of property, if applicable):

Residential Rehab of: 2907-09 W. Logan Blvd.
Permit fee waiver for building in landmark district

G. Which City agency or department is requesting this EDS? Commission on Chicago Landmarks

If the Matter is a contract being handled by the City's Department of Procurement Services, please complete the following:

Specification # N/A and Contract # _____

SECTION II -- DISCLOSURE OF OWNERSHIP INTERESTS

A. NATURE OF THE DISCLOSING PARTY

1. Indicate the nature of the Disclosing Party:

- | | |
|---|--|
| ☒ Person | ☐ Limited liability company |
| ☐ Publicly registered business corporation | ☐ Limited liability partnership |
| ☐ Privately held business corporation | ☐ Joint venture |
| ☐ Sole proprietorship | ☐ Not-for-profit corporation |
| ☐ General partnership | (Is the not-for-profit corporation also a 501(c)(3))? |
| ☐ Limited partnership | ☐ Yes ☐ No |
| ☐ Trust | ☐ Other (please specify) |
-

2. For legal entities, the state (or foreign country) of incorporation or organization, if applicable:

3. For legal entities not organized in the State of Illinois: Has the organization registered to do business in the State of Illinois as a foreign entity?

- ☐ Yes ☐ No ☐ N/A

B. IF THE DISCLOSING PARTY IS A LEGAL ENTITY:

1. List below the full names and titles of all executive officers and all directors of the entity.

NOTE: For not-for-profit corporations, also list below all members, if any, which are legal entities. If there are no such members, write "no members." For trusts, estates or other similar entities, list below the legal titleholder(s).

If the entity is a general partnership, limited partnership, limited liability company, limited liability partnership or joint venture, list below the name and title of each general partner, managing member, manager or any other person or entity that controls the day-to-day management of the Disclosing Party.

NOTE: Each legal entity listed below must submit an EDS on its own behalf.

Name

Title

2. Please provide the following information concerning each person or entity having a direct or indirect beneficial interest (including ownership) in excess of 7.5% of the Disclosing Party. Examples of such an interest include shares in a corporation, partnership interest in a partnership or joint venture,

interest of a member or manager in a limited liability company, or interest of a beneficiary of a trust, estate or other similar entity. If none, state "None." **NOTE:** Pursuant to Section 2-154-030 of the Municipal Code of Chicago ("Municipal Code"), the City may require any such additional information from any applicant which is reasonably intended to achieve full disclosure.

| Name | Business Address | Percentage Interest in the Disclosing Party |
|-------|------------------|---|
| _____ | _____ | _____ |
| _____ | _____ | _____ |
| _____ | _____ | _____ |
| _____ | _____ | _____ |

SECTION III -- BUSINESS RELATIONSHIPS WITH CITY ELECTED OFFICIALS

Has the Disclosing Party had a "business relationship," as defined in Chapter 2-156 of the Municipal Code, with any City elected official in the 12 months before the date this EDS is signed?

☐ Yes

☒ No

If yes, please identify below the name(s) of such City elected official(s) and describe such relationship(s):

SECTION IV -- DISCLOSURE OF SUBCONTRACTORS AND OTHER RETAINED PARTIES

The Disclosing Party must disclose the name and business address of each subcontractor, attorney, lobbyist, accountant, consultant and any other person or entity whom the Disclosing Party has retained or expects to retain in connection with the Matter, as well as the nature of the relationship, and the total amount of the fees paid or estimated to be paid. The Disclosing Party is not required to disclose employees who are paid solely through the Disclosing Party's regular payroll.

"Lobbyist" means any person or entity who undertakes to influence any legislative or administrative action on behalf of any person or entity other than: (1) a not-for-profit entity, on an unpaid basis, or (2) himself. "Lobbyist" also means any person or entity any part of whose duties as an employee of another includes undertaking to influence any legislative or administrative action.

If the Disclosing Party is uncertain whether a disclosure is required under this Section, the Disclosing Party must either ask the City whether disclosure is required or make the disclosure.

| | | | |
|--|------------------|--|---|
| Name (indicate whether retained or anticipated to be retained) | Business Address | Relationship to Disclosing Party (subcontractor, attorney, lobbyist, etc.) | Fees (indicate whether paid or estimated.) NOTE: "hourly rate" or "t.b.d." is not an acceptable response. |
|--|------------------|--|---|

retained:

Frank Michalski, architect, 2823 N. Milwaukee, Chicago \$5,000 paid

(Add sheets if necessary)

[] Check here if the Disclosing Party has not retained, nor expects to retain, any such persons or entities.

SECTION V -- CERTIFICATIONS

A. COURT-ORDERED CHILD SUPPORT COMPLIANCE

Under Municipal Code Section 2-92-415, substantial owners of business entities that contract with the City must remain in compliance with their child support obligations throughout the contract's term.

Has any person who directly or indirectly owns 10% or more of the Disclosing Party been declared in arrearage on any child support obligations by any Illinois court of competent jurisdiction?

[] Yes

☒ No

[] No person directly or indirectly owns 10% or more of the Disclosing Party.

If "Yes," has the person entered into a court-approved agreement for payment of all support owed and is the person in compliance with that agreement?

[] Yes

[] No

B. FURTHER CERTIFICATIONS

1. Pursuant to Municipal Code Chapter 1-23, Article I ("Article I")(which the Applicant should consult for defined terms (e.g., "doing business") and legal requirements), if the Disclosing Party submitting this EDS is the Applicant and is doing business with the City, then the Disclosing Party certifies as follows: (i) neither the Applicant nor any controlling person is currently indicted or charged with, or has admitted guilt of, or has ever been convicted of, or placed under supervision for, any criminal offense involving actual, attempted, or conspiracy to commit bribery, theft, fraud, forgery, perjury, dishonesty or deceit against an officer or employee of the City or any sister agency; and (ii) the Applicant understands and acknowledges that compliance with Article I is a continuing requirement for doing business with the City. NOTE: If Article I applies to the Applicant, the permanent compliance timeframe in Article I supersedes some five-year compliance timeframes in certifications 2 and 3 below.

2. The Disclosing Party and, if the Disclosing Party is a legal entity, all of those persons or entities identified in Section II.B.1. of this EDS:

- a. are not presently debarred, suspended, proposed for debarment, declared ineligible or voluntarily excluded from any transactions by any federal, state or local unit of government;
- b. have not, within a five-year period preceding the date of this EDS, been convicted of a criminal offense, adjudged guilty, or had a civil judgment rendered against them in connection with: obtaining, attempting to obtain, or performing a public (federal, state or local) transaction or contract under a public transaction; a violation of federal or state antitrust statutes; fraud; embezzlement; theft; forgery; bribery; falsification or destruction of records; making false statements; or receiving stolen property;
- c. are not presently indicted for, or criminally or civilly charged by, a governmental entity (federal, state or local) with committing any of the offenses set forth in clause B.2.b. of this Section V;
- d. have not, within a five-year period preceding the date of this EDS, had one or more public transactions (federal, state or local) terminated for cause or default; and
- e. have not, within a five-year period preceding the date of this EDS, been convicted, adjudged guilty, or found liable in a civil proceeding, or in any criminal or civil action, including actions concerning environmental violations, instituted by the City or by the federal government, any state, or any other unit of local government.

3. The certifications in subparts 3, 4 and 5 concern:

- the Disclosing Party;
- any "Contractor" (meaning any contractor or subcontractor used by the Disclosing Party in connection with the Matter, including but not limited to all persons or legal entities disclosed under Section IV, "Disclosure of Subcontractors and Other Retained Parties");
- any "Affiliated Entity" (meaning a person or entity that, directly or indirectly: controls the Disclosing Party, is controlled by the Disclosing Party, or is, with the Disclosing Party, under common control of another person or entity. Indicia of control include, without limitation: interlocking management or ownership; identity of interests among family members, shared facilities and equipment; common use of employees; or organization of a business entity following the ineligibility of a business entity to do business with federal or state or local government, including the City, using substantially the same management, ownership, or principals as the ineligible entity); with respect to Contractors, the term Affiliated Entity means a person or entity that directly or indirectly controls the Contractor, is controlled by it, or, with the Contractor, is under common control of another person or entity;
- any responsible official of the Disclosing Party, any Contractor or any Affiliated Entity or any other official, agent or employee of the Disclosing Party, any Contractor or any Affiliated Entity, acting pursuant to the direction or authorization of a responsible official of the Disclosing Party, any Contractor or any Affiliated Entity (collectively "Agents").

Neither the Disclosing Party, nor any Contractor, nor any Affiliated Entity of either the Disclosing Party or any Contractor nor any Agents have, during the five years before the date this EDS is signed, or, with respect to a Contractor, an Affiliated Entity, or an Affiliated Entity of a Contractor during the five years before the date of such Contractor's or Affiliated Entity's contract or engagement in connection with the Matter:

- a. bribed or attempted to bribe, or been convicted or adjudged guilty of bribery or attempting to bribe, a public officer or employee of the City, the State of Illinois, or any agency of the federal government or of any state or local government in the United States of America, in that officer's or employee's official capacity;
- b. agreed or colluded with other bidders or prospective bidders, or been a party to any such agreement, or been convicted or adjudged guilty of agreement or collusion among bidders or prospective bidders, in restraint of freedom of competition by agreement to bid a fixed price or otherwise; or
- c. made an admission of such conduct described in a. or b. above that is a matter of record, but have not been prosecuted for such conduct; or
- d. violated the provisions of Municipal Code Section 2-92-610 (Living Wage Ordinance).

4. Neither the Disclosing Party, Affiliated Entity or Contractor, or any of their employees, officials, agents or partners, is barred from contracting with any unit of state or local government as a result of engaging in or being convicted of (1) bid-rigging in violation of 720 ILCS 5/33E-3; (2) bid-rotating in violation of 720 ILCS 5/33E-4; or (3) any similar offense of any state or of the United States of America that contains the same elements as the offense of bid-rigging or bid-rotating.

5. Neither the Disclosing Party nor any Affiliated Entity is listed on any of the following lists maintained by the Office of Foreign Assets Control of the U.S. Department of the Treasury or the Bureau of Industry and Security of the U.S. Department of Commerce or their successors: the Specially Designated Nationals List, the Denied Persons List, the Unverified List, the Entity List and the Debarred List.

6. The Disclosing Party understands and shall comply with the applicable requirements of Chapters 2-55 (Legislative Inspector General), 2-56 (Inspector General) and 2-156 (Governmental Ethics) of the Municipal Code.

7. If the Disclosing Party is unable to certify to any of the above statements in this Part B (Further Certifications), the Disclosing Party must explain below:

If the letters "NA," the word "None," or no response appears on the lines above, it will be conclusively presumed that the Disclosing Party certified to the above statements.

8. To the best of the Disclosing Party's knowledge after reasonable inquiry, the following is a complete list of all current employees of the Disclosing Party who were, at any time during the 12-month period preceding the execution date of this EDS, an employee, or elected or appointed official, of the City of Chicago (if none, indicate with "N/A" or "none").

N/A

9. To the best of the Disclosing Party's knowledge after reasonable inquiry, the following is a complete list of all gifts that the Disclosing Party has given or caused to be given, at any time during the 12-month period preceding the execution date of this EDS, to an employee, or elected or appointed official, of the City of Chicago. For purposes of this statement, a "gift" does not include: (i) anything made generally available to City employees or to the general public, or (ii) food or drink provided in the course of official City business and having a retail value of less than \$20 per recipient (if none, indicate with "N/A" or "none"). As to any gift listed below, please also list the name of the City recipient.

N/A

C. CERTIFICATION OF STATUS AS FINANCIAL INSTITUTION

1. The Disclosing Party certifies that the Disclosing Party (check one)

☐ is

☒ is not

a "financial institution" as defined in Section 2-32-455(b) of the Municipal Code.

2. If the Disclosing Party IS a financial institution, then the Disclosing Party pledges:

"We are not and will not become a predatory lender as defined in Chapter 2-32 of the Municipal Code. We further pledge that none of our affiliates is, and none of them will become, a predatory lender as defined in Chapter 2-32 of the Municipal Code. We understand that becoming a predatory lender or becoming an affiliate of a predatory lender may result in the loss of the privilege of doing business with the City."

If the Disclosing Party is unable to make this pledge because it or any of its affiliates (as defined in Section 2-32-455(b) of the Municipal Code) is a predatory lender within the meaning of Chapter 2-32 of the Municipal Code, explain here (attach additional pages if necessary):

If the letters "NA," the word "None," or no response appears on the lines above, it will be conclusively presumed that the Disclosing Party certified to the above statements.

D. CERTIFICATION REGARDING INTEREST IN CITY BUSINESS

Any words or terms that are defined in Chapter 2-156 of the Municipal Code have the same meanings when used in this Part D.

1. In accordance with Section 2-156-110 of the Municipal Code: Does any official or employee of the City have a financial interest in his or her own name or in the name of any other person or entity in the Matter?

☐ Yes

☒ No

NOTE: If you checked "Yes" to Item D.1., proceed to Items D.2. and D.3. If you checked "No" to Item D.1., proceed to Part E.

2. Unless sold pursuant to a process of competitive bidding, or otherwise permitted, no City elected official or employee shall have a financial interest in his or her own name or in the name of any other person or entity in the purchase of any property that (i) belongs to the City, or (ii) is sold for taxes or assessments, or (iii) is sold by virtue of legal process at the suit of the City (collectively, "City Property Sale"). Compensation for property taken pursuant to the City's eminent domain power does not constitute a financial interest within the meaning of this Part D.

Does the Matter involve a City Property Sale?

☐ Yes

☒ No

3. If you checked "Yes" to Item D.1., provide the names and business addresses of the City officials or employees having such interest and identify the nature of such interest:

Name

Business Address

Nature of Interest

4. The Disclosing Party further certifies that no prohibited financial interest in the Matter will be acquired by any City official or employee.

E. CERTIFICATION REGARDING SLAVERY ERA BUSINESS

Please check either 1. or 2. below. If the Disclosing Party checks 2., the Disclosing Party must disclose below or in an attachment to this EDS all information required by paragraph 2. Failure to

comply with these disclosure requirements may make any contract entered into with the City in connection with the Matter voidable by the City.

X 1. The Disclosing Party verifies that the Disclosing Party has searched any and all records of the Disclosing Party and any and all predecessor entities regarding records of investments or profits from slavery or slaveholder insurance policies during the slavery era (including insurance policies issued to slaveholders that provided coverage for damage to or injury or death of their slaves), and the Disclosing Party has found no such records.

___ 2. The Disclosing Party verifies that, as a result of conducting the search in step 1 above, the Disclosing Party has found records of investments or profits from slavery or slaveholder insurance policies. The Disclosing Party verifies that the following constitutes full disclosure of all such records, including the names of any and all slaves or slaveholders described in those records:

SECTION VI -- CERTIFICATIONS FOR FEDERALLY FUNDED MATTERS

NOTE: If the Matter is federally funded, complete this Section VI. If the Matter is not federally funded, proceed to Section VII. For purposes of this Section VI, tax credits allocated by the City and proceeds of debt obligations of the City are not federal funding.

A. CERTIFICATION REGARDING LOBBYING

1. List below the names of all persons or entities registered under the federal Lobbying Disclosure Act of 1995 who have made lobbying contacts on behalf of the Disclosing Party with respect to the Matter: (Add sheets if necessary):

(If no explanation appears or begins on the lines above, or if the letters "NA" or if the word "None" appear, it will be conclusively presumed that the Disclosing Party means that NO persons or entities registered under the Lobbying Disclosure Act of 1995 have made lobbying contacts on behalf of the Disclosing Party with respect to the Matter.)

2. The Disclosing Party has not spent and will not expend any federally appropriated funds to pay any person or entity listed in Paragraph A.1. above for his or her lobbying activities or to pay any person or entity to influence or attempt to influence an officer or employee of any agency, as defined by applicable federal law, a member of Congress, an officer or employee of Congress, or an employee of a member of Congress, in connection with the award of any federally funded contract, making any federally funded grant or loan, entering into any cooperative agreement, or to extend, continue, renew, amend, or modify any federally funded contract, grant, loan, or cooperative agreement.

3. The Disclosing Party will submit an updated certification at the end of each calendar quarter in which there occurs any event that materially affects the accuracy of the statements and information set forth in paragraphs A.1. and A.2. above.

4. The Disclosing Party certifies that either: (i) it is not an organization described in section 501(c)(4) of the Internal Revenue Code of 1986; or (ii) it is an organization described in section 501(c)(4) of the Internal Revenue Code of 1986 but has not engaged and will not engage in "Lobbying Activities".

5. If the Disclosing Party is the Applicant, the Disclosing Party must obtain certifications equal in form and substance to paragraphs A.1. through A.4. above from all subcontractors before it awards any subcontract and the Disclosing Party must maintain all such subcontractors' certifications for the duration of the Matter and must make such certifications promptly available to the City upon request.

B. CERTIFICATION REGARDING EQUAL EMPLOYMENT OPPORTUNITY

If the Matter is federally funded, federal regulations require the Applicant and all proposed subcontractors to submit the following information with their bids or in writing at the outset of negotiations.

Is the Disclosing Party the Applicant?

☐ Yes

☐ No

If "Yes," answer the three questions below:

1. Have you developed and do you have on file affirmative action programs pursuant to applicable federal regulations? (See 41 CFR Part 60-2.)

☐ Yes

☐ No

2. Have you filed with the Joint Reporting Committee, the Director of the Office of Federal Contract Compliance Programs, or the Equal Employment Opportunity Commission all reports due under the applicable filing requirements?

☐ Yes

☐ No

3. Have you participated in any previous contracts or subcontracts subject to the equal opportunity clause?

☐ Yes

☐ No

If you checked "No" to question 1. or 2. above, please provide an explanation:

SECTION VII -- ACKNOWLEDGMENTS, CONTRACT INCORPORATION, COMPLIANCE, PENALTIES, DISCLOSURE

The Disclosing Party understands and agrees that:

A. The certifications, disclosures, and acknowledgments contained in this EDS will become part of any contract or other agreement between the Applicant and the City in connection with the Matter, whether procurement, City assistance, or other City action, and are material inducements to the City's execution of any contract or taking other action with respect to the Matter. The Disclosing Party understands that it must comply with all statutes, ordinances, and regulations on which this EDS is based.

B. The City's Governmental Ethics and Campaign Financing Ordinances, Chapters 2-156 and 2-164 of the Municipal Code, impose certain duties and obligations on persons or entities seeking City contracts, work, business, or transactions. The full text of these ordinances and a training program is available online at www.cityofchicago.org/Ethics, and may also be obtained from the City's Board of Ethics, 740 N.

Sedgwick St., Suite 500, Chicago, IL 60610, (312) 744-9660. The Disclosing Party must comply fully with the applicable ordinances.

C. If the City determines that any information provided in this EDS is false, incomplete or inaccurate, any contract or other agreement in connection with which it is submitted may be rescinded or be void or voidable, and the City may pursue any remedies under the contract or agreement (if not rescinded or void), at law, or in equity, including terminating the Disclosing Party's participation in the Matter and/or declining to allow the Disclosing Party to participate in other transactions with the City. Remedies at law for a false statement of material fact may include incarceration and an award to the City of treble damages.

D. It is the City's policy to make this document available to the public on its Internet site and/or upon request. Some or all of the information provided on this EDS and any attachments to this EDS may be made available to the public on the Internet, in response to a Freedom of Information Act request, or otherwise. By completing and signing this EDS, the Disclosing Party waives and releases any possible rights or claims which it may have against the City in connection with the public release of information contained in this EDS and also authorizes the City to verify the accuracy of any information submitted in this EDS.

E. The information provided in this EDS must be kept current. In the event of changes, the Disclosing Party must supplement this EDS up to the time the City takes action on the Matter. If the Matter is a contract being handled by the City's Department of Procurement Services, the Disclosing Party must update this EDS as the contract requires. **NOTE:** With respect to Matters subject to Article I of Chapter 1-23 of the Municipal Code (imposing **PERMANENT INELIGIBILITY** for certain specified offenses), the information provided herein regarding eligibility must be kept current for a longer period, as required by Chapter 1-23 and Section 2-154-020 of the Municipal Code.

The Disclosing Party represents and warrants that:

F.1. The Disclosing Party is not delinquent in the payment of any tax administered by the Illinois Department of Revenue, nor are the Disclosing Party or its Affiliated Entities delinquent in paying any fine, fee, tax or other charge owed to the City. This includes, but is not limited to, all water charges, sewer charges, license fees, parking tickets, property taxes or sales taxes.

F.2 If the Disclosing Party is the Applicant, the Disclosing Party and its Affiliated Entities will not use, nor permit their subcontractors to use, any facility listed by the U.S. E.P.A. on the federal Excluded Parties List System ("EPLS") maintained by the U. S. General Services Administration.

F.3 If the Disclosing Party is the Applicant, the Disclosing Party will obtain from any contractors/subcontractors hired or to be hired in connection with the Matter certifications equal in form and substance to those in F.1. and F.2. above and will not, without the prior written consent of the City, use any such contractor/subcontractor that does not provide such certifications or that the Disclosing Party has reason to believe has not provided or cannot provide truthful certifications.

NOTE: If the Disclosing Party cannot certify as to any of the items in F.1., F.2. or F.3. above, an explanatory statement must be attached to this EDS.

CERTIFICATION

Under penalty of perjury, the person signing below: (1) warrants that he/she is authorized to execute this EDS and Appendix A (if applicable) on behalf of the Disclosing Party, and (2) warrants that all certifications and statements contained in this EDS and Appendix A (if applicable) are true, accurate and complete as of the date furnished to the City.

PAUL LEVIN

(Print or type name of Disclosing Party)

By: *Paul Levin*

(Sign here)

PAUL LEVIN

(Print or type name of person signing)

Home Owner

(Print or type title of person signing)

Signed and sworn to before me on (date) 8/27/14,
at COOK County, ILLINOIS (state).

Linnea Blomgren Notary Public.

Commission expires: 10/19/15.



**CITY OF CHICAGO
ECONOMIC DISCLOSURE STATEMENT AND AFFIDAVIT
APPENDIX A**

FAMILIAL RELATIONSHIPS WITH ELECTED CITY OFFICIALS AND DEPARTMENT HEADS

This Appendix is to be completed only by (a) the Applicant, and (b) any legal entity which has a direct ownership interest in the Applicant exceeding 7.5 percent. It is not to be completed by any legal entity which has only an indirect ownership interest in the Applicant.

Under Municipal Code Section 2-154-015, the Disclosing Party must disclose whether such Disclosing Party or any "Applicable Party" or any Spouse or Domestic Partner thereof currently has a "familial relationship" with any elected city official or department head. A "familial relationship" exists if, as of the date this EDS is signed, the Disclosing Party or any "Applicable Party" or any Spouse or Domestic Partner thereof is related to the mayor, any alderman, the city clerk, the city treasurer or any city department head as spouse or domestic partner or as any of the following, whether by blood or adoption: parent, child, brother or sister, aunt or uncle, niece or nephew, grandparent, grandchild, father-in-law, mother-in-law, son-in-law, daughter-in-law, stepfather or stepmother, stepson or stepdaughter, stepbrother or stepsister or half-brother or half-sister.

"Applicable Party" means (1) all executive officers of the Disclosing Party listed in Section II.B.1.a., if the Disclosing Party is a corporation; all partners of the Disclosing Party, if the Disclosing Party is a general partnership; all general partners and limited partners of the Disclosing Party, if the Disclosing Party is a limited partnership; all managers, managing members and members of the Disclosing Party, if the Disclosing Party is a limited liability company; (2) all principal officers of the Disclosing Party; and (3) any person having more than a 7.5 percent ownership interest in the Disclosing Party. "Principal officers" means the president, chief operating officer, executive director, chief financial officer, treasurer or secretary of a legal entity or any person exercising similar authority.

Does the Disclosing Party or any "Applicable Party" or any Spouse or Domestic Partner thereof currently have a "familial relationship" with an elected city official or department head?

[] Yes

☒ No

If yes, please identify below (1) the name and title of such person, (2) the name of the legal entity to which such person is connected; (3) the name and title of the elected city official or department head to whom such person has a familial relationship, and (4) the precise nature of such familial relationship.



City of Chicago



O2014-8101

Office of the City Clerk

Document Tracking Sheet

| | |
|---------------------------------|--|
| Meeting Date: | 10/8/2014 |
| Sponsor(s): | Fioretti (2) |
| Type: | Ordinance |
| Title: | Honorary street designation as "F. Timothy Muri Way" |
| Committee(s) Assignment: | Committee on Transportation and Public Way |


Introduced: October 8, 2014

Referred to: Committee on Transportation and Public Way

BE IT ORDAINED BY THE CITY OF CHICAGO:

SECTION 1. That an ordinance heretofore passed by the City Council which allows erection of honorary street-name signs, the Commissioner of Transportation shall take necessary action for the standardization at 1941 W. 13th Street as F. Timothy Muri Way for a period of three (3) years not to exceed December 1, 2017.

SECTION 2. This ordinance shall take effect upon its passage and publication.

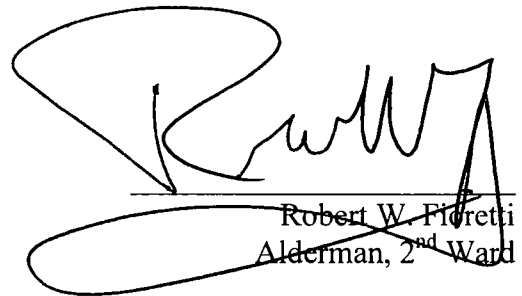

Robert W. Fioretti
Alderman, 2nd Ward



City of Chicago



Or2014-473


Office of the City Clerk

Document Tracking Sheet

| | |
|---------------------------------|--|
| Meeting Date: | 10/8/2014 |
| Sponsor(s): | Holmes (7) |
| Type: | Order |
| Title: | Honorary street designation as "Honorary Pastor James Ford, Jr." |
| Committee(s) Assignment: | Committee on Transportation and Public Way |

INTRODUCTION OF HONORARY STREET SIGN

ORDERED, that the City Council allow the erection of honorary street name signs of the 7900 block of South Coles and the 7800 block of South Coles at Cheltenham Place to be known as "Honorary Pastor James Ford, Jr."

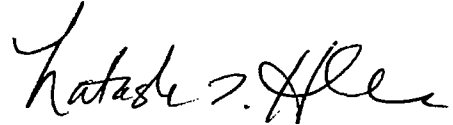A handwritten signature in cursive script, appearing to read "Natasha L. Holmes", written over a horizontal line.

Natashia L. Holmes
Alderman, 7th Ward



City of Chicago



O2014-8087

Office of the City Clerk


Document Tracking Sheet

| | |
|---------------------------------|--|
| Meeting Date: | 10/8/2014 |
| Sponsor(s): | Harris (8) |
| Type: | Ordinance |
| Title: | Honorary street designation as "Institute of Positive Education Way" |
| Committee(s) Assignment: | Committee on Transportation and Public Way |

BE IT ORDAINED BY THE CITY COUNCIL OF THE CITY OF CHICAGO;

SECTION 1. Pursuant to an ordinance heretofore passed by the City Council which allows erection of honorary street-name signs, the Commissioner of Transportation shall take the necessary action for standardization of the 7800 block of South Ellis Avenue as “Institute of Positive Education Way.”

SECTION 2. This ordinance shall take effect upon its passage and publication.

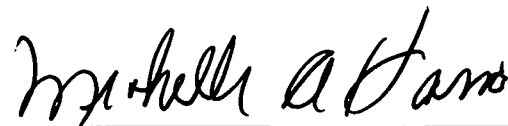A handwritten signature in black ink, appearing to read "Michelle Harris", is written over a horizontal line.

MICHELLE HARRIS
Alderman, 8th Ward



City of Chicago



O2014-8074

Office of the City Clerk

Document Tracking Sheet

| | |
|---------------------------------|--|
| Meeting Date: | 10/8/2014 |
| Sponsor(s): | Balcer (11) |
| Type: | Ordinance |
| Title: | Honorary street designation as "Bob Edwards Way" |
| Committee(s) Assignment: | Committee on Transportation and Public Way |

Q


Committee on Transportation and Public Way
Introduced to City Council: October 8, 2104
Honorary Street Sign

ORDINANCE

BE IT ORDAINED BY THE CITY COUNCIL OF THE CITY OF CHICAGO:

SECTION 1: Pursuant to an ordinance heretofore passed by the City Council which allows erection of honorary street-name signs, the Commissioner of Transportation shall take necessary action for standardization of the northwest corner of 3700 South Parnell Avenue as **"BOB EDWARDS WAY"**.

SECTION 2: This ordinance shall take effect upon its passage and publication.

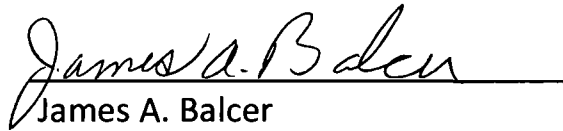
James A. Balcer
Alderman, 11th Ward



City of Chicago



O2014-8075

Office of the City Clerk

Document Tracking Sheet

| | |
|---------------------------------|--|
| Meeting Date: | 10/8/2014 |
| Sponsor(s): | Balcer (11) |
| Type: | Ordinance |
| Title: | Honorary street designation as "Peter Desanto Way" |
| Committee(s) Assignment: | Committee on Transportation and Public Way |


Committee on Transportation and Public Way
Introduced to City Council: October 8, 2014
Honorary Street Sign

ORDINANCE

BE IT ORDAINED BY THE CITY COUNCIL OF THE CITY OF CHICAGO:

SECTION 1: Pursuant to an ordinance heretofore passed by the City Council which allows erection of honorary street-name signs, the Commissioner of Transportation shall take the necessary action for standardization of the southwest corner of 2900 South Parnell Avenue as **"PETER DESANTO WAY"**.

SECTION 2: This ordinance shall take effect upon its passage and publication.

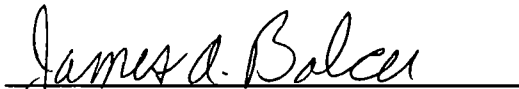
James A. Balcer
Alderman, 11th Ward



City of Chicago



O2014-8088

Office of the City Clerk

Document Tracking Sheet


| | |
|---------------------------------|--|
| Meeting Date: | 10/8/2014 |
| Sponsor(s): | Burnett (27) |
| Type: | Ordinance |
| Title: | Honorary street designation as "Honorary Theodore Spyropoulos Way" |
| Committee(s) Assignment: | Committee on Transportation and Public Way |

**City Council Meeting
October 8, 2014**

BE IT ORDAINED BY THE CITY COUNCIL OF THE CITY OF CHICAGO

SECTION 1. That an ordinance heretofore passed by the city council which authorizes erection of honorary street name signs, the commissioner of transportation shall take the necessary action or standardization of S.Halsted St And W.Adams Street, Southwest corner to be known as “ Honorary Theodore Spyropoulos Way”.

SECTION 2. This ordinance shall take effect and be in full force hereinafter its passage And publication

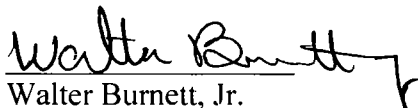
Walter Burnett, Jr.
Alderman of the 27th Ward



City of Chicago



O2014-8110

Office of the City Clerk

Document Tracking Sheet


| | |
|---------------------------------|--|
| Meeting Date: | 10/8/2014 |
| Sponsor(s): | Burnett (27) |
| Type: | Ordinance |
| Title: | Honorary street designation as "Honorary Marillac Way" |
| Committee(s) Assignment: | Committee on Transportation and Public Way |

**City Council Meeting
October 8, 2014**

BE IT ORDAINED BY THE CITY COUNCIL OF THE CITY OF CHICAGO

SECTION 1. That an ordinance heretofore passed by the city council which authorizes erection of honorary street name signs, the commissioner of transportation shall take the necessary action or standardization of S.Francisco Ave And W.Jackson Street, Northeast corner to be known as “ Honorary Marillac Way”.

SECTION 2. This ordinance shall take effect and be in full force hereinafter its passage And publication

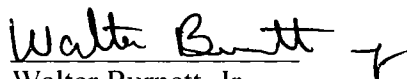
Walter Burnett, Jr.
Alderman of the 27th Ward



City of Chicago



O2014-8111

Office of the City Clerk

Document Tracking Sheet


| | |
|---------------------------------|---|
| Meeting Date: | 10/8/2014 |
| Sponsor(s): | Burnett (27) |
| Type: | Ordinance |
| Title: | Honorary street designation as Honorary Annie Mae Dyson |
| Committee(s) Assignment: | Committee on Transportation and Public Way |

**City Council Meeting
October 8, 2014**

BE IT ORDAINED BY THE CITY COUNCIL OF THE CITY OF CHICAGO

SECTION 1. That an ordinance heretofore passed by the city council which authorizes erection of honorary street name signs, the commissioner of transportation shall take the necessary action or standardization of N.Larrabee Ave And W.Division Street, Southwest corner to be known as “ Honorary Annie Mae Dyson”.

SECTION 2. This ordinance shall take effect and be in full force hereinafter its passage And publication

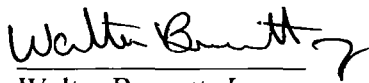A handwritten signature in black ink, appearing to read "Walter Burnett, Jr.", with a stylized flourish at the end.

Walter Burnett, Jr.
Alderman of the 27th Ward





City of Chicago



Or2014-492

Office of the City Clerk

Document Tracking Sheet

| | |
|---------------------------------|--|
| Meeting Date: | 10/8/2014 |
| Sponsor(s): | Austin (34) |
| Type: | Order |
| Title: | Honorary street designation as "Apostle Bridget C. Outlaw Way" |
| Committee(s) Assignment: | Committee on Transportation and Public Way |

ORDERED, That the Commissioner of Transportation is hereby authorized and directed to give consideration to honorarily designate South Princeton Avenue between West 116th Street thru West 117th Street as “Apostle Bridget C. Outlaw Way.”

CARRIE M. AUSTIN
Alderman, 34th Ward



*Dr. Bridget C. Outlaw ~ Executive Director
New Global Destiny Int'l World Vision Ministries, Inc. &
Daughters of Destiny Ministries, Inc.
3406 W. 79th Street ~ Chicago, IL 60652
Office: 888-214-5368 / Cell: 773-510-9774
Email: newglobaldestiny@gmail.com*

**Honorary Street Sign: Street sign from 116th thru 117th and Princeton for
Apostle Bridget C. Outlaw**

September 12, 2014

Dear Alderman Carrie Austin:

It is with great pleasure that we write to you. You are doing such an excellent job in the 34th Ward. My name is Apostle Bridget C. Outlaw and I am a product of the Roseland Community and a product of the Chicago Public School System in that area. My members and I take great pleasure to thank you for your hard work and your strong stance on promoting Community Partnerships for the last 20 years.

Thank you for allowing us to help strengthen the 34th ward where I was born and raised. I count it as a privilege and honor to work in this community to help empower the community that I grew to love. I am the Senior Pastor of New Global Destiny Int'l World Vision Ministries, Inc. and I have been instrumental in church planting 173 churches all across the Globe.

I have been a strong advocate in the Roseland Area for the past 25 years. I am the Executive Director of Daughters of Destiny Enterprises which is a 501c3 Not for Profit Hub that helps empower low income families, those who live below the poverty line, seniors with disabilities, as well as at-risk youth in the Cook County area.

I lived in the 34th Ward for over 20 years and I have been a strong Social Advocate in the 34th Ward. I was instrumental in bringing many resources to the 34th Ward when the late Alderman Lemuel Austin Sr. was over the ward. When he was in office we would feed the homeless and low income families in that area in West Pullman Park between the years 1988-1993.

During that era we hosted numerous toy drives for the people in the 34th ward at Starlight St James Missionary Baptist Church, 11300 South State, under Pastor I. Barrett. The members of the church opened the church and allowed us to host numerous toy drives which over 500 people came out to the toy drives to receive toys for their kids during Christmas. We have still been Instrumental in providing toys, food and clothes through the Starlight St James Missionary Baptist Church with the help of the Deacon Board and Deacon Christopher Milton from 1998 to the present. Many of the residents in the 34th Ward come to get food from the DOD Hunger Relief "Client Choice" Food Pantry. We have hosted the Food Pantry every Wednesday for the last five years. We will be hosting the Toy Drive this year, as well, in the 34th Ward. We have been instrumental passing out over 20,000 toys to date and we will continue to advocate making the Roseland Community Stronger and Empowered.

Please advise us any additional information that may be needed.

Yours sincerely,

Apostle Bridget C. Outlaw and the

Members of New Global Destiny Int'l World Vision Ministries, Inc.



Apostle Bishop Bridget C. Outlaw ~Senior Pastor and Founder
New Global Destiny Int'l World Vision Ministries, Inc. & Daughters of Destiny Ministries, Inc.
Prelate of Global Alliance Kingdom International Network Ministries (G.A.K.I.N.M)
3406 W. 79th Street ~ Chicago, IL 60652
Office: 888-214-5368 / Cell: 773-510-9774
Email: newglobaldestiny@gmail.com

August 14, 2014

Alderman Carrie Austin (Ward 34)
507 W. 111th Street
Chicago, IL 60628

Greetings Alderman Carrie Austin:

Please review the document enclosed in regards to requesting an Honorary Street Name for Apostle Bishop Bridget C. Outlaw. Apostle Bishop Outlaw is the Sr. Pastor and Founder of New Global Destiny Int'l World Vision Ministries, Inc. / Daughters of Destiny Ministries, Inc. and also the Executive Director of Daughters of Destiny Enterprises, Inc. She operates as a Global Social Change Agent and serves every community in the State of Illinois.

The greatest missions for Apostle Bishop Outlaw are the eradication of hunger and eradicating illiteracy. Apostle Bishop Outlaw established the Daughters of Destiny Hunger Relief "Client Choice" Food Pantry in 2010 and currently services over 1,500 people every 30 days. This equates to over 18,000 people each year. The Daughters of Destiny Ministries, Inc. Hunger Relief "Client Choice" Food Pantry is a 501c3 Not for Profit Organization that provides food for people who live in all counties in Illinois. This organization helps to empower and sustain people in the community and through all counties in Illinois through the Hunger Relief Program. The people served suffer from food deprivation, malnutrition and nutritional deficiencies that lead to serious health problems. All of the food items go to those in need, those at-risk, seniors, veterans, people with disabilities and those in need on an emergency basis.

Apostle Bishop Outlaw second greatest platform is combating illiteracy. In this capacity, she is the only First Book - Chicago in Illinois. First Book - Chicago and the First Book Advisory Council will place books into the hands of every youth in Illinois, which will encourage reading on every level. First Book - Chicago will provide books to school, and various institutions that promote literacy, especially in the youth of today.

Apostle Bishop Bridget C. Outlaw was born and raised in the Roseland Community on 116th and Princeton (11627 S. Princeton Ave., Chicago, IL). Apostle Bishop Bridget C. Outlaw is a product of the CPS (Chicago Public School) in Roseland called Thomas Scanlan School (11725 South Perry, Chicago IL 60628). This is where she met Mamie Mobley Till, Emmett Till mother, who sparked the African American Civil Right Movement. Mamie Mobley was a young teacher at Thomas Scanlan who taught Apostle Bishop Bridget C. Outlaw to become a ferocious learner and reader. The Roseland Community is where Apostle Bishop Bridget C. Outlaw learned to become a Global Community Advocate. This is the location of where the Honorary Street Sign should be 116th - 117th and Princeton Ave., Chicago, IL. Apostle Bishop Bridget C. Outlaw, in her early teen years, started as a young advocate. She learning as a kid to start Block Club parties and tuning them in to successful back to school giveaways. Apostle Bishop Outlaw did this by petitioning neighbors as a 13 year old kid to give money towards school supplies and book bags.

Apostle Bishop Outlaw began hosting food drives, community giveaways and community block parties to promote unity in the Roseland community in her youth. Apostle Bishop Bridget C.

Outlaw has received numerous accolades, awards and nominations for her Hunger Relief Program and for being a Global Social Change Agent. Apostle Bishop Bridget C. Outlaw has received the Presidential Lifetime Volunteer Achievement Award from President Barrack Obama for being the 2014 Lifetime Advocate of Hunger Relief Programs and Hunger Relief Advocacy. In 2012 she received the 51 Women of Excellence Award from the Chicago Defender Newspaper, the "Power of One Neighborhood Hero Award" from Com Ed, and many other awards that recognize her as a strong Global Advocate. It will be a prestigious honor to have her name recognized in the neighborhood where her Global Community Advocacy work began.

As of today, Apostle Bishop Outlaw provides a multitude of programs and services that minister to the "whole man". Some of these services include, but are not limited to:

- * Daughters of Destiny Hunger Relief "Client Choice" Food Pantry
- * Domestic Violence Counseling
- * Anger Management Counseling
- * Community Service Programs (court appointed and youth community service)
- * Parenting Skills Counseling
- * Mental Health Counseling
- * Marriage Counseling
- * Life Coaching
- * Job Resources
- * Computer Training

Enclosed in this packet you will find supporting documentation for the Honorary Street Naming. This packet will include the following information for Apostle Bishop Bridget C. Outlaw:

- Photos of Apostle Bishop Bridget C. Outlaw
- Biography
- Spiritual Resume
- Certifications and Licenses
- List of Programs and Services
- Honors and Awards
- Citizen Newspaper Article
- Examiner.com Newspaper Article
- Chicago Defender 51 Women of Excellence Article
- Presidential Lifetime Volunteer Achievement Award
- Hunger Relief Flyer
- First Book - Chicago Flyer
- NGD Black Star Project Saturday Holiday University Flyer
- Photos of the Hunger Relief Program with State Treasurer Dan Rutherford and the I Cash Program
- Photos of Community Giveaway with volunteers from Kennedy High School
- Photos of the Annual Toy Drive (2013)
- Photo from the 29th Annual Hunger Walk

Should you need any additional information, please contact Cynthia Patterson at 773-497-5429.

Thank you.

New Global Destiny Int'l World Vision Ministries, Inc. /
Daughters of Destiny Ministries, Inc.
Office: 888-214-5368 / Fax: 888-316-9582
Email: newglobaldestiny@gmail.com



Apostle Bishop Bridget C. Outlaw ~Senior Pastor and Founder
New Global Destiny Int'l World Vision Ministries, Inc. & Daughters of Destiny Ministries, Inc.
Prelate of Global Alliance Kingdom International Network Ministries (G.A.K.I.N.M)
3406 W. 79th Street ~ Chicago, IL 60652
Office: 888-214-5368 / Cell: 773-510-9774

Honorary Street Sign: Street sign from 116th thru 117th and Princeton for

Apostle Bridget C. Outlaw

September 12, 2014

City of Chicago
Attn: Ursula Coleman
121 N. LaSalle St.
Chicago, IL 60602

Greetings Ursula:

On the behalf of Apostle Bishop Bridget C. Outlaw, Sr. Pastor and Founder of New Global Destiny Int'l World Vision Ministries, Inc. and Daughter of Destiny Ministries, Inc., this letter is being sent to follow up with you with the Honorary Street Sign from 116th - 117th and Princeton, Chicago, IL.

On September 12, 2014, petitions were submitted to Alderman Carrie Austin's Ward (34) with 59 names of people in the community which were needed in preparation of the Honorary Street Sign.

Please be advised that signatures were obtained from additional people in the ward because there were various properties in the area that were: not home / abandoned / for sale, etc. The addresses for these locations are:

- **Not Home:**

- 11609 S. Princeton
- 11611 S. Princeton
- 11625 S. Princeton
- 11626 S. Princeton
- 11629 S. Princeton
- 11632 S. Princeton
- 11634 S. Princeton
- 11722 S. Princeton
- 11724 S. Princeton

- 11728 S. Princeton
- 11733 S. Princeton
- **Abandoned:**
 - 11621 S. Princeton
 - 11721 S. Princeton
- **For Sale:**
 - 11620 S. Princeton
 - 11636 S. Princeton
- **No Trespassing:**
 - 11729 S. Princeton
- **Empty Lots:**
 - Various with nothing on the lot to obtain addresses

The originals of the petitions were submitted to Alderman Austin's office. Should you need any additional information or have questions, please contact Apostle Bishop Bridget C. Outlaw at 773-510-9774 or email her at dbjoutlaw@aol.com.

Thank you.

The Members of
New Global Destiny Int'l World Vision Ministries, Inc. /
Daughters of Destiny Ministries, Inc.



Apostle Bishop Bridget C. Outlaw - Sr. Pastor
3406 W. 79th Street - Chicago, IL 60652-1427
Office: 773-510-9774 / Cell: 773-510-9774
Email: newglobaldestiny@gmail.com

HONORARY STREET NAMING PETITION
(116TH - 117TH AND PRINCETON AVE, CHICAGO, IL)
APOSTLE BISHOP BRIDGET C. OUTLAW

| NAME: (print please) | ADDRESS/CITY/STATE/ZIP | PHONE #: | SIGNATURE: |
|----------------------|-------------------------|------------------|-------------------|
| 1. Jerome Smith | 11814 S. Ardmore | 474-468-1876 | Jasmine Smith |
| 2. Pat MAAN | 1706 W. 100th Place | 312-208-7606 | Patricia Moore |
| 3. LaToya Boyd | 11953 S. Wendworth Ave | 312-886-5606 | LaToya Boyd |
| 4. Ty Hollen | 242 W. 116th St | 773-644-9852 | Ty Hollen |
| 5. Patrick Miller | 11571 S. State | 773-285-2442 | Patrick Miller |
| 6. Patrick Henderson | 111630 S. Stewart | 312-221-5725 | Patrick Henderson |
| 7. Kellie Miller | 11744 S. LeVine | 773-680-8457 | Kellie Miller |
| 8. HOON GUEET | 12010 S. Wendworth | 773-567-2943 | Hoon Gueet |
| 9. Mona Patton | 11207 S. Edbrooke | 773-437-7677 | Mona Patton |
| 10. Revell RUTEN | 11712 S. EaglesTON | 773-403-9225 | Revell Ruten |
| 11. Ronald Jones | 14433 S + E WRIGHT | 773-948-1132 | Ronald Jones |
| 12. Victoria Rogers | 11616 S. EaglesTON | 773-879-2444 | V. Rogers |
| 13. Latisha Robinson | 316 W. 115th St | 773-501-0173 | Latisha Robinson |
| 14. Renee Mayo | 11641 S. Princeton Ave. | 773-263-8426 | Renee Mayo |
| 15. S. Kings | 11627 S. Princeton | 773-312-705-5545 | S. Kings |



Apostle Bishop Bridget C. Outlaw - Sr. Pastor
3406 W. 79th Street - Chicago, IL 60652-1427
Office: 773-510-9774 / Cell: 773-510-9774
Email: newglobaldestiny@gmail.com

HONORARY STREET NAMING PETITION
(116TH - 117TH AND PRINCETON AVE, CHICAGO, IL)
APOSTLE BISHOP BRIDGET C. OUTLAW

| NAME: (print please) | ADDRESS/CITY/STATE/ZIP | PHONE #: | SIGNATURE: |
|----------------------|------------------------|----------------|------------------|
| 1. Crystal Johnson | 11526 S. Pulene 11 | (773) 744-3333 | Crystal Johnson |
| 2. ALDONA Carter | 11261 S Normal | 773-984-6583 | Aldona Carter |
| 3. Diane White | 1614 S Princeton | - | Diane White |
| 4. Jay Gross | 11716 S Princeton | 773-485-1034 | Jay Gross |
| 5. Kipoko Sanders | 1425 S. Lowe | 773-589-9071 | Kipoko Sanders |
| 6. Nicole Hernandez | 11429 S. Princeton | 773-443-7022 | Nicole Hernandez |
| 7. BETTY PARKER | 11742 S. Princeton | 773-468-2591 | Betty Parker |
| 8. | | | |
| 9. | | | |
| 10. | | | |
| 11. | | | |
| 12. | | | |
| 13. | | | |
| 14. | | | |
| 15. | | | |



Apostle Bishop Bridget C. Oulaw - Sr. Pastor
3406 W. 79th Street - Chicago, IL 60652-1427
Office: 773-510-9774 / Cell: 773-510-9774
Email: newglobaldestiny@gmail.com

HONORARY STREET NAMING PETITION
(116TH - 117TH AND PRINCETON AVE, CHICAGO, IL)
APOSTLE BISHOP BRIDGET C. OUTLAW

| NAME: (print please) | ADDRESS/CITY/STATE/ZIP | PHONE #: | SIGNATURE: |
|-----------------------|-------------------------|----------------|---------------------------|
| 1. Tatiana Thomas | 11435 S. Stewart | 773-4560412 | <i>Tatiana Thomas</i> |
| 2. Stephanie Franklin | 11437 S. Harvard | (708) 446-2897 | <i>Stephanie Franklin</i> |
| 3. La'Orisha Whitaker | 11639 S. Princeton Ave | 651-239-7415 | <i>La'Orisha Whitaker</i> |
| 4. Celia Kimmans | 11607 S. Princeton Ave. | 312-219-0103 | <i>Celia Kimmans</i> |
| 5. Angel Reid | 11743 S. Princeton Ave | 773-809-2855 | <i>Angel Reid</i> |
| 6. | | | |
| 7. | | | |
Apostle Bishop Bridget C. Outlaw - Sr. Pastor
3406 W. 79th Street - Chicago, IL 60652-1427
Office: 773-510-9774 / Cell: 773-510-9774
Email: newglobaldestiny@gmail.com

HONORARY STREET NAMING PETITION

(116TH - 117TH AND PRINCETON AVE - CHICAGO, IL)

APOSTLE-BISHOP BRIDGET C. OUTLAW

| NAME: (print please) | ADDRESS/CITY/STATE/ZIP | PHONE #: | SIGNATURE: |
|----------------------|------------------------|--------------|------------|
| 1. Monica O'Leary | 504 W. 117th | 708-265-056 | |
| 2. Cynthia Jones | 11433 So. Stewart | 773-255-1337 | |
| 3. Ronald Jones | 11433 St. Clair | 773-458-958 | |
| 4. Joseph Jones | 11433 S. Stewart | 773-255-1337 | |
| 5. Alonzo Starks | 11403 S. Stewart | | |
| 6. Britney Hunt | 11065 S. Wallace | 773-847-1116 | |
| 7. Whitney Buford | 509 W. 118th St Normal | 773-255-1337 | |
| 8. M. McLean | 11433 S. Stewart Ave | 773-255-1337 | |
| 9. Debra Jones | 11441 So. Stewart | 773-255-1337 | |
| 10. Donald Jones | 11435 S. Stewart | 773-255-1337 | |
| 11. Gregory Baker | 11337 S. Pennell | 773-568-5409 | |
| 12. Kenneth Johnson | 11514 S. Princeton Ave | 773-300-0000 | |
| 13. Patricia Morris | 11349 S. Eggleston | 773-606-8320 | |
| 14. Willie Jones | 11433 S. Stewart | 568-7241 | |
| 15. Brenda Masup | 11516 S. Princeton Ave | 312-788-4730 | |



Apostle Bishop Bridget C. Outlaw - Sr. Pastor
3406 W. 79th Street - Chicago, IL 60652-1427
Office: 773-510-9774 / Cell: 773-510-9774
Email: newglobaldestiny@gmail.com

HONORARY STREET NAMING PETITION
(116TH - 117TH AND PRINCETON AVE, CHICAGO, IL)
APOSTLE BISHOP BRIDGET C. OUTLAW

| NAME: (print please) | ADDRESS/CITY/STATE/ZIP | PHONE #: | SIGNATURE: |
|----------------------|--------------------------------------|----------------|-------------|
| 1. Monique Taylor | 11739 S. Princeton Ave, Chicago, IL | (773) 672-9976 | [Signature] |
| 2. Lela Lister | 11745 S. Princeton Chicago, IL 60628 | 773-954-3150 | [Signature] |
| 3. | | | |
| 4. | | | |
Apostle Bishop Bridget C. Outlaw - Sr. Pastor
3406 W. 79th Street - Chicago, IL 60652-1427
Office: 773-510-9774 / Cell: 773-510-9774
Email: newglobaldestiny@gmail.com

HONORARY STREET NAMING PETITION
(116TH - 117TH AND PRINCETON AVE, CHICAGO, IL)
APOSTLE BISHOP BRIDGET C. OUTLAW

| NAME: (print please) | ADDRESS/CITY/STATE/ZIP | PHONE #: | SIGNATURE: |
|------------------------|----------------------------------|----------------|--------------------|
| 1. Yvette Williams | 110 West 116th | 708-537-4594 | Yvette Williams |
| 2. Jennifer Wiley | 11045 S. Westworth Ave | 708-420-8117 | Jennifer Wiley |
| 3. Temika Smith | 349 W. 118th St | 812-702-0971 | Temika Smith |
| 4. Garrae Solt | 349 W 118th St | 812-708-0871 | Garrae Solt |
| 5. Lottie Phillips | 11413 S. Normal | (773) 355-6320 | Lottie Phillips |
| 6. Leahynn A. Johnson | 521 W. 117th St. | 773-716-6883 | Leahynn A. Johnson |
| 7. Vanessa Layton | 11356 S. Stewart | 415-383-6374 | Vanessa Layton |
| 8. Regina Smith | 11138 S. Lowe (Ave. E. 60628) | 773-928-3546 | Regina Smith |
| 9. Elizabeth Chids | 11312 S. Normal / 11200.114th Pl | 773-953-8703 | Elizabeth Chids |
| 10. Derrick Walker | 246 W 112th St. | 773-593-9889 | Derrick Walker |
| 11. Dominique Brown | 11535 S. Perry | 398-0404 | Dominique Brown |
| 12. Chris McEras | 11204 S. Stewart | 773-418-5154 | Chris McEras |
| 13. Courtney Daugherty | 11204 S. Perry | 812-434-6743 | Courtney Daugherty |
| 14. Diana Thompson | 11444 S. E. Stewart Ave | 773-644-2634 | Diana Thompson |
| 15. J. Alonzo Johnson | 116 W 119th St | 1773-909-7709 | J. Alonzo Johnson |



City of Chicago

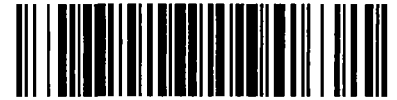

O2014-8076

Office of the City Clerk

Document Tracking Sheet

| | |
|---------------------------------|---|
| Meeting Date: | 10/8/2014 |
| Sponsor(s): | Mitts (37) |
| Type: | Ordinance |
| Title: | Honorary street designation as "Honorary Florentina Santos Way" |
| Committee(s) Assignment: | Committee on Transportation and Public Way |

BE IT ORDAINED BY THE CITY COUNCIL OF THE CITY OF CHICAGO;

SECTION 1. Pursuant to an ordinance heretofore passed by the City Council which allows erection of honorary street-name signs, the Commissioner of Transportation shall take the necessary action for standardization of the 5500 block of West Cortez Street as “Honorary Florentina Santos Way.”

SECTION 2. This ordinance shall take effect upon its passage and publication.


EMMA MITTS
Alderman, 37th Ward



City of Chicago



O2014-8080

Office of the City Clerk

Document Tracking Sheet

| | |
|---------------------------------|--|
| Meeting Date: | 10/8/2014 |
| Sponsor(s): | Cullerton (38) |
| Type: | Ordinance |
| Title: | Honorary street designation as "Kevin P. Sheppard Way" |
| Committee(s) Assignment: | Committee on Transportation and Public Way |

Committee on Transportation & Public Way
October 8, 2014
City Council

BE IT ORDAINED BY THE CITY COUNCIL OF THE CITY OF CHICAGO

SECTION 1. That pursuant to an ordinance heretofore passed which allows erection of honorary street-name signs, the Commissioner of Transportation shall take the necessary action for standardization of the section of the block located at 5236 W Warner Avenue as "*Kevin P. Sheppard Way*"


SECTION 2. This ordinance shall take effect and be in force upon its passage and publication.



Timothy M. Cullerton
Alderman, 38th Ward



City of Chicago

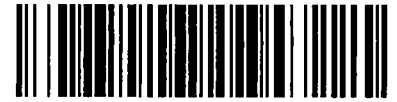

O2014-8068

Office of the City Clerk

Document Tracking Sheet

| | |
|---------------------------------|--|
| Meeting Date: | 10/8/2014 |
| Sponsor(s): | O'Connor (41) |
| Type: | Ordinance |
| Title: | Honorary street designation as "Honorary Coach Phil Dunne Way" |
| Committee(s) Assignment: | Committee on Transportation and Public Way |

CITY COUNCIL MEETING

October 8, 2014

BE IT ORDAINED BY THE CITY COUNCIL OF THE CITY OF CHICAGO:

SECTION 1. That an ordinance heretofore passed by the City Council allowing erection of honorary street name signs, the Commissioner of Transportation shall take the necessary steps for the standardization of North Olympia Avenue between West Talcott Avenue and West Peterson Avenue to be known as 'Honorary Coach Phil Dunne Way'.

SECTION 2. This ordinance shall take effect and be in full force hereinafter its passage and publication.



Mary O'Connor
Alderman, 41st Ward.



1. *Chlorophyll a* and *Chlorophyll b* were determined by the method of Arar and Collins (1971).



City of Chicago



SO2014-8097

Office of the City Clerk

Document Tracking Sheet

| | |
|---------------------------------|---|
| Meeting Date: | 10/8/2014 |
| Sponsor(s): | Hairston (5) |
| Type: | Ordinance |
| Title: | Amendment of Municipal Code Section 2-92-330 concerning contract enforcement of percentages of city and project area residents work hours |
| Committee(s) Assignment: | Committee on Workforce Development and Audit |

WORKFORCE DEVELOPMENT

SUBSTITUTE ORDINANCE

BE IT ORDAINED BY THE CITY COUNCIL OF THE CITY OF CHICAGO:

SECTION 1. Section 2-92-330 of the Municipal Code of Chicago is hereby amended by by inserting the language underscored, as follows:

2-92-330 Contracts – Percentages of city and project area residents work hours – Enforcement.

(a-1) For purposes of this section,

“City residents” means persons domiciled within the city.

“Project area residents” means persons domiciled within that part of the city designated as the project area in the information for bidders issued by DPS.

“Domicile” means an individual's one and only true, fixed and permanent home and principal establishment.

“Eligible residents” means city residents and project area residents.

(a) For any construction project advertised, or if not advertised, awarded, by the city that has an estimated contract value of \$100,000.00 or more, and where not otherwise prohibited by federal, state or local law, the total hours worked by persons on the site of the construction project by employees of the contractor and subcontractors shall be performed (i) at least 50 percent by city residents; and (ii) at least 7.5 percent by project area residents. Work hours performed by project area residents shall be considered to be work hours performed by city residents for purposes of calculating the minimum work hour percentage required to be performed by city residents.

These minimum percentages of work hours for eligible residents shall not be understood as limiting or deterring the fuller utilization of eligible residents beyond these levels, but are intended instead as minimum requirements. Contractors shall make good faith efforts to utilize qualified eligible residents in unskilled and skilled labor positions. The chief procurement officer shall separately monitor the utilization of eligible residents in skilled and unskilled positions, and shall report his findings to the city council committee on the budget and government operations when substantially all of the construction contracts for each construction season have been closed. The chief procurement officer shall also report whether he has determined that separate minimum percentages of eligible residents are warranted for skilled and unskilled labor positions.

The chief procurement officer shall develop standards and procedures for reducing or waiving these minimum percentages of work hours for eligible residents when a bidder or contractor can

demonstrate the impracticality or excessive cost of complying with these percentage levels for particular contracts or classes of employees. Except as otherwise provided in the chief procurement officer's standards and procedures, a waiver or reduction shall be deemed appropriate if a contractor or subcontractor has unsuccessfully solicited a sufficient number of eligible residents to perform the work identified in the bid solicitation and has documented such effort to the satisfaction of the chief procurement officer. In addition, such standards and procedures shall require that a contractor seeking a waiver or reduction shall have provided timely notice of the need for qualified eligible residents to an appropriate source of referrals, which source shall be entitled to comment on any waiver or reduction application. If the chief procurement officer determines that lesser percentage standards are appropriate with respect to a particular contract subject to competitive bidding prior to the bid solicitations for such contract, such bid solicitations shall include a statement of such revised standards. The chief procurement officer shall file quarterly reports of his determinations on all reduction or waiver requests made pursuant to this paragraph with the city council committee on the budget and government operations.

(b) Implementation of the requirements established in subsection (a) of this section will be achieved by including in contracts and subcontracts described therein the following language:

The contractor and all subcontractors that perform work on the site on the construction project undertaken pursuant to this contract shall comply with the minimum percentages of total work hours performed by eligible residents as specified in Section 2-92-330 of the Municipal Code of Chicago.

Project's MBE/WBE/Chicago & Project Area Residency Requirements should be evaluated several times while the project is still active.

The contractor shall provide for the maintenance of adequate employee residency records to ensure that eligible residents are employed on the project. The contractor and subcontractors shall maintain copies of personal documents supportive of every eligible resident employee's actual record of residence.

Weekly certified payroll reports (U.S. Department of Labor Form WH-347 or equivalent) submitted to the commissioner of the supervising department in triplicate, shall identify clearly the actual residence of every employee on each submitted certified payroll. The first time that an employee's name appears on a payroll, the date that the company hired the employee should be written in after the employee's name.

Full access to the contractor's and subcontractors' employment record shall be granted to the chief procurement officer, the commissioner of the supervising department, the Superintendent of the Chicago Police Department, the inspector general, or any duly authorized representative thereof. The contractor and subcontractors shall maintain all relevant personnel data in records for a period of at least three years after final acceptance of the work.

At the direction of the supervising department, affidavits and other supporting documentation will be required of the contractor to verify or clarify an employee's actual address when doubt or lack of clarity has arisen.

Good faith efforts on the part of the contractor to provide utilization of eligible residents shall not suffice to replace the actual, verified achievement of the requirements of this section concerning the work hours performed by eligible residents. Nothing provided in this paragraph shall be construed to prevent the chief procurement officer from considering such good faith efforts as appropriate for reducing or waiving the minimum percentages of work hours for eligible residents requirement, pursuant to Section 2-92-330(a) of the Municipal Code of Chicago.

CDOT ^{shall} ~~should~~ initiate a rating system, similar to IDOT, which would rank companies according to their overall performance including their effort to increase MBE/WBE percentages and other hiring goals.

When work is completed, in the event that the city has determined that the contractor failed to ensure the fulfillment of the requirements of this section concerning the work hours performed by eligible residents or has failed to report in the manner as indicated above, the city will thereby be damaged in the failure to provide the benefit of demonstrable employment to eligible residents to the degree stipulated in this section. Therefore, in such a case of non-compliance it is agreed that 1/20 of 1 percent (.05%), 0.0005, of the approved contract value for this contract shall be surrendered by the contractor to the city in payment for each percentage of shortfall toward the stipulated residency requirement. Failure to report the residency of employees entirely and correctly shall result in the surrender of the entire liquidated damages as if no eligible residents were employed in either of the categories. The willful falsification of statements and the certification of payroll data may subject the contractor or subcontractors or employee to prosecution. Any retainage to cover contract performance that may become due to the contractor pursuant to Section 2-92-250 of the municipal code of Chicago may be withheld by the city pending the chief procurement officer's determination whether the contractor must surrender damages as provided in this paragraph.

Nothing herein provided shall be construed to be a limitation upon the "Notice of Requirements for Affirmative Action to Ensure Equal Employment Opportunity, Executive Order 11246" and "Standard Federal Equal Employment Opportunity, Executive Order 11246", or other affirmative action required for equal opportunity under the provisions of this contract.

(c) The monetary damages stipulated in subsection (b) hereof may be adjusted by the chief procurement officer to represent a larger fraction of the approved contract value, if the chief procurement officer determines after a review of contractors' compliance with this section that said damages are insufficient to secure compliance herewith. In no event may the damages be adjusted to a lower fraction. Any such change must be made effective for all contracts advertised as of a specific date chosen by the chief procurement officer and must be made prior to said advertisement.

In addition to assessing the monetary damages stipulated in subsection (b) hereof, the chief procurement officer may, in lieu of declaring the contractor to be a non-responsible bidder, require the contractor to post a surety bond or other appropriate security in an amount representing ten percent of the approved contract value for subsequent contracts on which the contractor bids, which the contractor shall agree to forfeit in its entirety in the event that full compliance with the requirements of this section is not achieved during the performance of any future contract that the contractor enters with the City of Chicago.


(d) Any person who is employed in a construction project subject to the provisions of this section who knowingly supplies false information concerning his or her residence shall be subject to a fine of not more than \$500.00 for each offense, and imprisonment for a period not to exceed 30 days. Any person found to have violated this section shall also be barred from employment on any construction project subject to this section for a period of five years.

(e) The monetary damages stipulated in subsection (b) hereof shall be used for establishing worker training programs.

(f) The chief procurement officer is authorized to adopt rules and regulations for the proper administration and enforcement of this section.

(Prior code § 26-27; Amend Coun. J. 5-18-94, p. 51426; Amend Coun. J. 7-19-00, p. 38206, § 1; Amend Coun. J. 4-10-13, p. 50868, § 1)

SECTION 2. This ordinance shall take effect upon passage and approval.

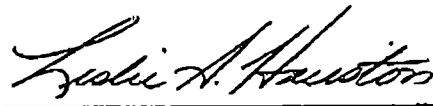A handwritten signature in cursive script, reading "Leslie A. Hairston", written in black ink on a white background.

**Leslie A. Hairston
Alderman, Fifth Ward**



City of Chicago



O2014-8095

Office of the City Clerk

Document Tracking Sheet

| | |
|---------------------------------|--|
| Meeting Date: | 10/8/2014 |
| Sponsor(s): | Sawyer (6) |
| Type: | Ordinance |
| Title: | Amendment of Municipal Code Title 9 by adding new Sections 9-100-160, 9-101-070 and 9-102-050 to allow review and sunset provisions for traffic violations |
| Committee(s) Assignment: | Committee on Transportation and Public Way |

ORDINANCE

BE IT ORDAINED BY THE CITY OF CHICAGO CITY COUNCIL:

SECTION 1. A new Chapter 9-100-160 is hereby added to the Municipal Code of the City of Chicago as follows:

9-100-160 Review and sunset.

Chapter 9-100-160 of the City of Chicago Municipal Code shall be subject to public review by the city council, to be concluded by October of 2017, and, unless otherwise authorized by the city council, shall expire on December 31, 2017, thus allowing the city sufficient time to replace the revenue generated as the result of fines levied through enforcement of the provisions of this chapter.

SECTION 2. A new Chapter 9-101-070 is hereby added to the Municipal Code of the City of Chicago as follows:

9-101-070 Review and sunset.

Chapter 9-101-070 of the City of Chicago Municipal Code shall be subject to public review by the city council, to be concluded by October of 2017, and shall, unless otherwise authorized by the city council, expire on December 31, 2017, thus allowing the city sufficient time to remove all equipment utilized in the automated speed enforcement program and replace the revenue generated as the result of fines levied through the enforcement of this chapter.

SECTION 3. A new Chapter 9-102-050 is hereby added to the Municipal Code of the City of Chicago as follows:

9-102-050 Review and sunset.

Chapter 9-102-050 of the City of Chicago Municipal Code shall be subject to public review by the city council, to be concluded by October of 2017, and, unless otherwise authorized by the city council, shall expire on December 31, 2017, thus allowing the city sufficient time to remove all equipment utilized in automated traffic law enforcement system and replace the revenue generated as the result of fines levied through the enforcement of this chapter.

SECTION 4. This ordinance shall be in full force and effect upon its passage and publication.


RODERICK T. SAWYER
Alderman – 6th Ward



City of Chicago



O2014-8090

Office of the City Clerk

Document Tracking Sheet

Meeting Date: 10/8/2014

Sponsor(s): Burke (14)
Zalewski (23)

Type: Ordinance

Title: Amendment of Municipal Code Title 2-20 by adding new
Section 2-20-050 to establish infectious disease Screening
Program at Chicago O'Hare International Airport

Committee(s) Assignment: Committee on Aviation

Aviation

ORDINANCE

WHEREAS, the City of Chicago is a home rule unit of government pursuant to the 1970 Illinois Constitution, Article VII, Section 6 (a); and

WHEREAS, pursuant to its home rule power, the City of Chicago may exercise any power and perform any function relating to its government and affairs including the power to regulate for the protection of the public health, safety, morals and welfare; and

WHEREAS, curtailing the spread of infectious disease is critical to preserving the health of all Chicago residents; and

WHEREAS, the Department of Aviation regulates the ingress and egress of air traffic in Chicago; and

WHEREAS, O'Hare International Airport is one of the world's busiest airports, handling over 66 million passengers in 2013; and

WHEREAS, the volume of passengers makes O'Hare a potential entry point for the spread of infectious disease; and

WHEREAS, an American infected with the Ebola virus arrived in Dallas, TX from Liberia on Monday, October 6, 2014; and

WHEREAS, this demonstrates the need for stricter medical protocols; and

WHEREAS, the Honolulu International Airport implemented a voluntary screening process for flulike symptoms among international travelers with the intent of intercepting passengers who may have infectious diseases; and

WHEREAS, Hawai'i grew its program to set up a passive surveillance program whereby pilots notify the airport town if there is a potentially ill passenger on board; and

WHEREAS, these programs have had a great success in curtailing infectious diseases such as bird flu and SARS; and

WHEREAS, active and passive infectious disease control programs will help the City prevent an outbreak of a pandemic; NOW THEREFORE

BE IT ORDAINED BY THE CITY COUNCIL OF THE CITY OF CHICAGO:


SECTION 1. The above recitals are expressly incorporated herein and made part hereof as though fully set forth herein.


SECTION 2. Chapter 2-20 of the Municipal Code of Chicago is hereby amended by creating Section 2-20-050 by inserting the language, as follows:

2-20-050 Infectious Disease Screening.

- (a) For the purposes of this section, an infectious disease is defined as a transmittable disease resulting from the infection, presence and growth of pathogenic biological agents, including, but not limited to: swine-flu, bird-flu, SARS, ebola, hantavirus, measles, MRSA and/or tuberculosis.
- (b) The Commissioner of Public Health in conjunction with the Commissioner of Aviation shall implement a program to screen for infectious diseases at O'Hare International Airport which includes the following:
 - (1) Infectious Disease Behavioral Screening
 - a. All passengers arriving at O'Hare International Airport from international destinations shall complete an infectious disease behavioral screening as prescribed by the Commissioner of Public Health.
 - b. Should a passenger be designated by the screening as at risk, they shall be isolated for further testing.
 - c. The Commissioner of Public Health shall promulgate rules and regulations governing this program
 - (2) Infectious Disease Medical Screening
 - a. All passengers arriving at O'Hare International Airport from international destinations, if observed to have symptoms of an infectious disease, shall complete an infectious disease medical screening by a medical professional as proscribed by the Commissioner of Public Health.
 - b. The Commissioner shall promulgate rules and regulations governing this program
- (c) The Commissioner of Public Health in conjunction with the Commissioner of Aviation shall promulgate rules governing the implementation of infectious disease screening at O'Hare International Airport consistent with federal rules and regulations.
- (d) The cost of these programs shall be undertaken by the airline industry.

SECTION 3. This ordinance shall be in full force and effect upon passage and publication.

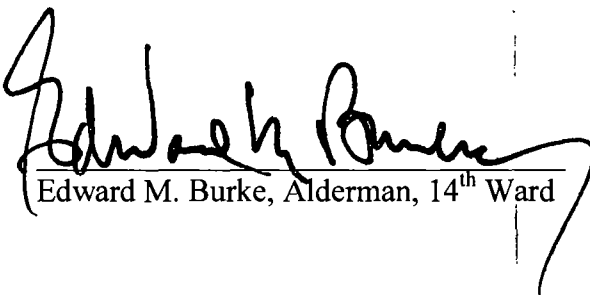
Edward M. Burke, Alderman, 14th Ward

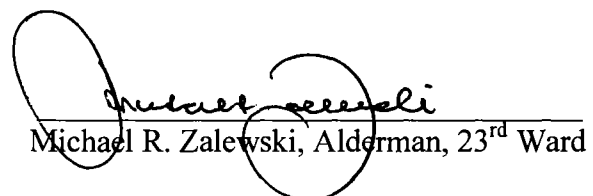
Michael R. Zalewski, Alderman, 23rd Ward

10

11

12

13

14

15

16

17



City of Chicago



O2014-8106

Office of the City Clerk

Document Tracking Sheet

| | |
|---------------------------------|---|
| Meeting Date: | 10/8/2014 |
| Sponsor(s): | Burke (14)
Solis (25) |
| Type: | Ordinance |
| Title: | Amendment of Municipal Code Section 17-9-0129 regarding medical cannabis dispensing organizations and cultivation centers |
| Committee(s) Assignment: | Committee on Zoning, Landmarks and Building Standards |

ORDINANCE

WHEREAS, the City of Chicago is a home rule unit government pursuant to the 1970 Illinois Constitution, Article VII, Section 6(a); and

WHEREAS, pursuant to its home rule power, the City of Chicago may exercise any power and perform any function relating to its government and affairs including the power to regulate for the protection of the public health, safety, morals, and welfare; and

WHEREAS, in August of 2013, the State of Illinois enacted the Compassionate Use of Medical Cannabis Pilot Program Act (hereinafter the "Act"), which pertains to the cultivation and dispensing of medical marijuana for use in serious diseases causing chronic pain and debilitating conditions, which became effective January 1, 2014; and

WHEREAS, pursuant to the Act, the City of Chicago may enact reasonable zoning ordinances regulating medical cannabis cultivation centers and dispensing facilities; and

WHEREAS, the corporate authorities of the City of Chicago hereby determine that is in the best interest of the health, safety, and welfare of the residents of the city to adopt the following use regulations relating to medical cannabis cultivation centers and dispensing facilities; NOW THEREFORE

BE IT ORDAINED BY THE CITY COUNCIL OF THE CITY OF CHICAGO:

SECTION 1. The above recitals are expressly incorporated herein and made part hereof as though fully set forth herein.

SECTION 2. Section 17-9-0129 of the Municipal Code of Chicago is hereby amended by adding the language underscored, as follows:

17-9-0129 Medical Cannabis Dispensing Organizations and Cultivation Centers.

Medical cannabis dispensing organizations and cultivation centers shall comply with the following standards:


1. Medical cannabis dispensing organizations and cultivation centers shall not be located in any building, or other structure, that contains a dwelling unit.


2. Medical cannabis dispensing organizations and cultivation centers shall be required to retain the services of an Illinois licensed private security contractor and maintain a private security contractor presence at their facilities 24 hours per day and 7 days per week.

3. The transportation, loading, and unloading of any cannabis or cannabis-infused products shall be conducted under the supervision of an Illinois licensed private security contractor.

4. The loading and unloading of any cannabis or cannabis-infused products at medical cannabis dispensing organizations shall take place in a secure loading area and shall not be visible to the general public.

5. Medical cannabis dispensing organizations shall not be maintained or operated in a manner that causes, creates, or allows the public viewing of any cannabis, cannabis-infused products, cannabis paraphernalia, or similar products from any sidewalk, or public or private right-of way.

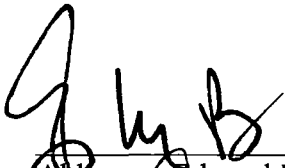
Alderman Edward M. Burke, 14th Ward

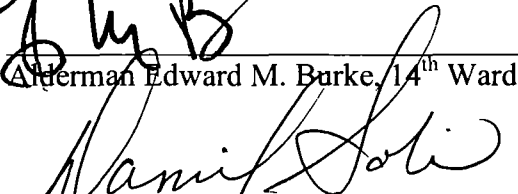
Alderman Daniel Solis, 25th Ward



City of Chicago



O2014-8085

Office of the City Clerk

Document Tracking Sheet

| | |
|---------------------------------|--|
| Meeting Date: | 10/8/2014 |
| Sponsor(s): | O'Shea (19)
Quinn (13)
Zalewski (23) |
| Type: | Ordinance |
| Title: | Amendment of Municipal Code Chapter 13-10 by modifying
Sections 010, 040 080 regarding registration of residential
buildings |
| Committee(s) Assignment: | Committee on Housing and Real Estate |

ORDINANCE

BE IT ORDAINED BY THE CITY COUNCIL OF THE CITY OF CHICAGO:

SECTION 1. Chapter 13-10 of the Municipal Code of Chicago is hereby amended by adding the language underscored and by deleting the language struck through, as follows:

13-10-010 Definitions.

For the purpose of this chapter, unless the context requires otherwise, the following terms shall be construed as herein defined:

(a) "Building" shall ~~mean~~ means:

- (i) ~~a structure, or part thereof, enclosing space designed or used for four or more family units, containing four or more dwelling units, or designed or used for sleeping accommodations, other than family dwelling units, for ten persons or more, not including buildings licensed under Section 4-6-170; or~~
- (ii) a structure, or part thereof, containing less than 4 rental units and the owner of the structure owns 5 or more such structures in the city.

(b) "Code" shall mean the building code;

(c) "Dwelling unit" has the meaning ascribed to that term in section 17-17-0248.5.

(~~e~~ d) "Mortgage" shall mean any consensual interest or consensual lien created by a written instrument which grants or retains an interest in realty to secure a debt or other obligation. Real estate installment sales contracts shall be deemed mortgages for the purposes of this chapter; and

(~~d~~ e) "Owner" shall mean the legal title holder or holders of the realty, except (1) if legal title is held by an Illinois Land Trust, owner shall mean the beneficial owner or owners of the trust; and (2) if there is a purchaser or purchasers under a real estate installment sales contract, owner shall mean the purchaser or purchasers. The singular shall include the plural throughout. For the purpose of Section 13-10-030(a) the owner shall mean the legal title holder(s), beneficial owner(s) and contract purchaser(s) of the realty.

(f) "Rental unit" means any dwelling unit which is not owner occupied and which is held out for rent to tenants, including any single-family home held out for rent to tenants.

13-10-040 Time for registration.

The owner of a building shall register the building with the department of buildings no later than 15 days after becoming the owner ~~February 1st of each year~~ and shall pay a an annual registration fee of \$10.00 for each building so registered at the time the owner files the annual registration statement. The registration fee shall not be prorated. The owner(s) shall certify to the department of buildings that the information provided on the registration statement is true and correct. Every year thereafter, the owner shall file an annual registration statement no later than February 1st of each year and pay an annual registration fee of \$10.00 for each building registered.

All owners whose buildings are licensed under the provisions of Sections 4-6-090, 4-6-100, 4-6-110 and 4-6-170 of the Municipal Code of Chicago, and all eleemosynary, religious, educational, benevolent or charitable associations and all governmental agencies shall file the registration statement required under this chapter, but any governmental agency, Chicago

Public School or City College of Chicago shall be exempt from the payment of the fee for the same.

The building commissioner shall, upon receipt of each registration, notify the alderman of the affected ward. Upon registration, and payment of the fee if applicable, the building commissioner shall issue a certificate of registration to the owner which shall certify that the owner has registered the building in compliance with Section 13-10-030 of this chapter.

Upon demonstration by an owner that the building is not required to register under the provisions of these sections, the building commissioner shall issue a waiver of registration.


13-10-080 Penalties.

(a) Each day that any building is not registered in accordance with the provisions of Sections 13-10-030 and 13-10-040 of this chapter shall constitute a separate and distinct offense.

(b) In addition to any of the penalties provided in this chapter, any person committing an offense under Section 13-10-080(a) of this chapter shall, upon conviction thereof, be fined not less than ~~\$50.00~~ 100.00 nor more than ~~\$200.00~~ 500.00 for the first offense, and not less than ~~\$400.00~~ 500.00 nor more than ~~\$300.00~~ 1,000.00 for the second and each subsequent offense in any 180-day period.

(c) ~~The intentional submission of false information on a registration statement or an amended registration statement filed pursuant to Sections 13-10-030 through 13-10-050 of this chapter shall be an offense punishable by a fine of not less than \$100.00 nor more than \$500.00. Any person who knowingly makes a false statement of material fact on any registration or amended registration statement shall be subject to the provisions of Section 1-21-010. Each day that such information remains uncorrected by the owner(s) shall constitute a separate and distinct offense.~~


SECTION 2. This ordinance shall take effect 10 days after its passage and publication.

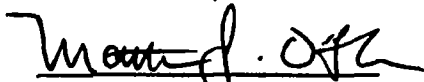

Matthew J. O'Shea
Alderman, 19th Ward



Marty Quinn
Alderman, 13th Ward

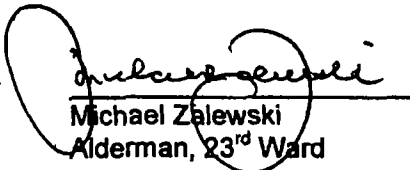

Michael Zalewski
Alderman, 23rd Ward



City of Chicago



O2014-8125

Office of the City Clerk

Document Tracking Sheet

| | |
|---------------------------------|--|
| Meeting Date: | 10/8/2014 |
| Sponsor(s): | Reilly (42) |
| Type: | Ordinance |
| Title: | Sidewalk cafe(s) for Pret A Manger |
| Committee(s) Assignment: | Committee on Transportation and Public Way |

ORDINANCE

Pret A Manger

Acct. No. 355964 - 7

Permit No. 1115264

Be It Ordained by the City Council of the City of Chicago:

Permission and authority are hereby given and granted to Pret A Manger upon the terms and subject to the conditions of this ordinance, to maintain and use a portion of the public right of way for a sidewalk cafe adjacent to its premises located at 104 S. Michigan Ave.. Said sidewalk cafe area #1 shall be thirty-four (34) feet in length and thirteen (13) feet in width for a total of four hundred forty-two (442) square feet and shall allow six (6) feet of clear space from the face of the curb/building line along S Michigan Ave. The compensation for said space and the days and hours of operation for the sidewalk cafe shall be as follows:

Sunday thru Saturday 8:00 a.m. until 7:00 p.m.

Compensation: \$795.60


SEATING CAPACITY: 26

Sidewalk Cafe Permit and approved plan must be posted at all times.

This grant of privilege #1115264 for a sidewalk cafe shall be subject to the provisions of Section 10-28-800 through 10-28-885 of the Municipal Code of Chicago and the directions of the Commissioner of Department of Business Affairs and Consumer Protection, the Commissioner of Streets and Sanitation, and the Commissioner of Transportation.

The permit holder agrees to hold the City of Chicago harmless for any damage, relocation or replacement costs associated with damage, relocation or removal of private property caused by the City performing work in the public way.

Authority for the above named privilege is herein given and granted from and after March 1, 2014 through and including December 1, 2014.

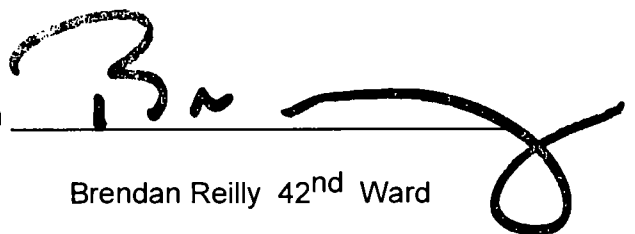Alderman 
Brendan Reilly 42nd Ward



City of Chicago



O2014-8127

Office of the City Clerk

Document Tracking Sheet

| | |
|---------------------------------|--|
| Meeting Date: | 10/8/2014 |
| Sponsor(s): | Reilly (42) |
| Type: | Ordinance |
| Title: | Sidewalk cafe(s) for Shake Shack |
| Committee(s) Assignment: | Committee on Transportation and Public Way |

ORDINANCE
SHAKE SHACK
Acct. No. 390179-1
Permit No. 1114427

Be It Ordained by the City Council of the City of Chicago:

Permission and authority are hereby given and granted to SHAKE SHACK upon the terms and subject to the conditions of this ordinance, to maintain and use a portion of the public right of way for a sidewalk cafe adjacent to its premises located at 66 E. Ohio St.. Said sidewalk cafe area #1 shall be twenty-one point five (21.5) feet in length and eight point two five (8.25) feet in width, area #2 shall be fourteen (14) feet in length and eight point one seven (8.17) feet in width for a total of two hundred ninety-one point seven six (291.76) square feet and shall allow six (6) feet of clear space from the face of the curb/building line along Rush Street. The compensation for said space and the days and hours of operation for the sidewalk cafe shall be as follows:

Monday through Sunday 11:00 a.m. to 12:00 midnight
Compensation: \$671.04
SEATING CAPACITY: 16


Sidewalk Cafe Permit and approved plan must be posted at all times.

This grant of privilege #1114427 for a sidewalk cafe shall be subject to the provisions of Section 10-28-800 through 10-28-885 of the Municipal Code of Chicago and the directions of the Commissioner of Department of Business Affairs and Consumer Protection, the Commissioner of Streets and Sanitation, and the Commissioner of Transportation.

The permit holder agrees to hold the City of Chicago harmless for any damage, relocation or replacement costs associated with damage, relocation or removal of private property caused by the City performing work in the public way.

Authority for the above named privilege is herein given and granted from and after March 1, 2014 through and including December 1, 2014.

Alderman

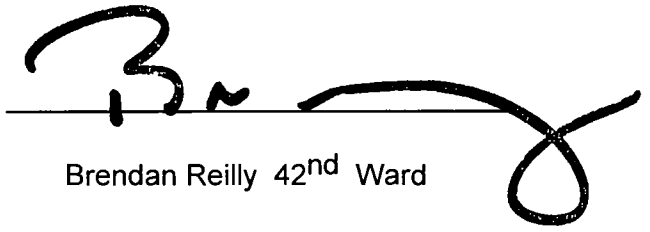
Brendan Reilly 42nd Ward



City of Chicago



O2014-8129

Office of the City Clerk

Document Tracking Sheet

| | |
|---------------------------------|---|
| Meeting Date: | 10/8/2014 |
| Sponsor(s): | Reilly (42) |
| Type: | Ordinance |
| Title: | Sidewalk cafe(s) for Starbucks Coffee No. 10199 |
| Committee(s) Assignment: | Committee on Transportation and Public Way |

ORDINANCE
STARBUCKS COFFEE #10199
Acct. No. 63414 - 112
Permit No. 1115435

Be It Ordained by the City Council of the City of Chicago:

Permission and authority are hereby given and granted to STARBUCKS COFFEE #10199 upon the terms and subject to the conditions of this ordinance, to maintain and use a portion of the public right of way for a sidewalk cafe adjacent to its premises located at 131 S. Dearborn St.. Said sidewalk cafe area #1 shall be thirty-one (31) feet in length and seven point seven five (7.75) feet in width for a total of two hundred forty point two five (240.25) square feet and shall allow six (6) feet of clear space from the face of the curb/building line along S. State Street. The compensation for said space and the days and hours of operation for the sidewalk cafe shall be as follows:

Monday through Saturday 8:00 a.m. to 10:00 p.m. Sunday 8:00 a.m. to 9:00 p.m.
Compensation: \$600.00
SEATING CAPACITY: 28


Sidewalk Cafe Permit and approved plan must be posted at all times.

This grant of privilege #1115435 for a sidewalk cafe shall be subject to the provisions of Section 10-28-800 through 10-28-885 of the Municipal Code of Chicago and the directions of the Commissioner of Department of Business Affairs and Consumer Protection, the Commissioner of Streets and Sanitation, and the Commissioner of Transportation.

The permit holder agrees to hold the City of Chicago harmless for any damage, relocation or replacement costs associated with damage, relocation or removal of private property caused by the City performing work in the public way.

Authority for the above named privilege is herein given and granted from and after March 1, 2014 through and including December 1, 2014.

Alderman

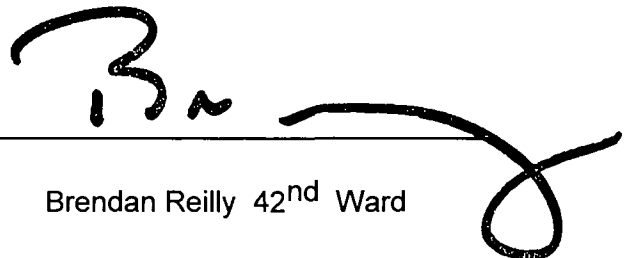A handwritten signature in black ink, appearing to read 'B. Reilly', followed by a long horizontal line and a large, stylized loop at the end.

Brendan Reilly 42nd Ward



City of Chicago



Or2014-489

Office of the City Clerk

Document Tracking Sheet

| | |
|---------------------------------|--|
| Meeting Date: | 10/8/2014 |
| Sponsor(s): | Moreno (1) |
| Type: | Order |
| Title: | Issuance of permits for sign(s)/signboard(s) at 1471 N Milwaukee Ave |
| Committee(s) Assignment: | Committee on Zoning, Landmarks and Building Standards |

Committee on Zoning, Landmarks & Building Standards

ORDERED, That the Commissioner of Buildings is hereby directed to
issue a sign permit to:

Pro Image/Roberto Vergara

2006 W Chicago Ave

Chicago, IL 60622

for the erection of a sign / signboard over 24 feet in height and / or over 100
square feet (in area of one face) at:

XOCO, LLC

1471 N Milwaukee Avenue,

Chicago, IL 60622

Location of Awning North Elevation

Dimensions: Length 82'2"; Height 4'3"

Height above grade /roof to top of sign 9' 0"

TOTAL SQUARE FOOT AREA 349 sq. ft.

Such sign(s) shall comply with all applicable provisions of TITLE 17 of the
Chicago Zoning Ordinance and all other applicable provisions of the Municipal
Code of the City of Chicago governing the construction and maintenance of
outdoor signs, signboards and structures.



Proco Joe Moreno
Alderman, 1st Ward



City of Chicago



Or2014-490

Office of the City Clerk

Document Tracking Sheet

| | |
|---------------------------------|---|
| Meeting Date: | 10/8/2014 |
| Sponsor(s): | Fioretti (2) |
| Type: | Order |
| Title: | Issuance of permits for sign(s)/signboard(s) at 627 W
Roosevelt Rd |
| Committee(s) Assignment: | Committee on Zoning, Landmarks and Building Standards |

Committee on Buildings

(signs)

ORDERED, That the Commissioner of Buildings is hereby directed to
issue a sign permit to: (Contractor's name and address)

Signio Inc1327 31stMcRose PK IL 60607

for the erection of a sign/signboard over 24 feet in height and/or over
100 square feet (in area of one face) at: (Business NAME & ADDRESS)


Gulfsmith627 Roosevelt Rd.Chicago IL 60607

Dimensions: length 31' height 5'

height above grade/roof to top of sign 16.

TOTAL SQUARE FOOT AREA 1555sqft.

Such sign(s) shall comply with all applicable provisions of TITLE
17 of the Chicago Zoning Ordinance and all other applicable provisions
of the Municipal Code of the City of Chicago governing the construction
and maintenance of outdoor signs, signboards and structures.

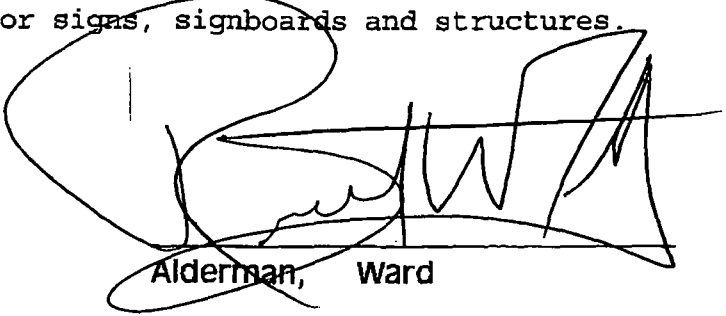
Alderman, Ward



City of Chicago



Or2014-493

Office of the City Clerk

Document Tracking Sheet

| | |
|---------------------------------|---|
| Meeting Date: | 10/8/2014 |
| Sponsor(s): | Fioretti (2) |
| Type: | Order |
| Title: | Issuance of permits for sign(s)/signboard(s) at 1212 S
Michigan Ave (Height above grade 30 feet, 9 inches) |
| Committee(s) Assignment: | Committee on Zoning, Landmarks and Building Standards |

City Council, meeting date: _____
Committee on Zoning, Landmarks, & Building Standards

ORDERED, That the Commissioner of the Building Department is hereby directed to issue a sign permit to: (Contractor's name and address)

All-Right Sign, Inc.
3625 Union Avenue
Steger IL 60475

For the erection of a sign / signboard over twenty-four (24) feet in height and / or over one hundred (100) square feet (in area of one face) at:


On-Premise / Business ID signs: indicate Business Name and Address
Off-Premise / Advertising signs: must indicate that it is for Advertising

Aurilio's Pizza
1212 S. Michigan Avenue
Chicago, IL 60605


Dimensions: 10'9" x 6'0"


Height above grade: 30'9"
(to top of sign)

Such signs shall comply with all provisions of Title 17 of the Chicago Zoning Ordinance and all other applicable provisions of the Municipal Code of the City of Chicago governing the construction and maintenance of outdoor signs, sign boards, and structures

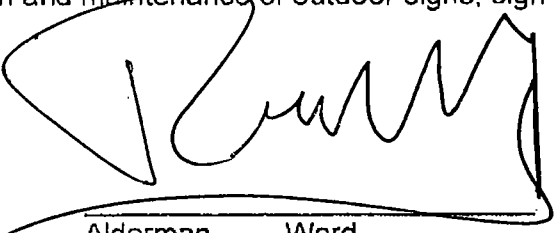
Alderman, Ward

1000

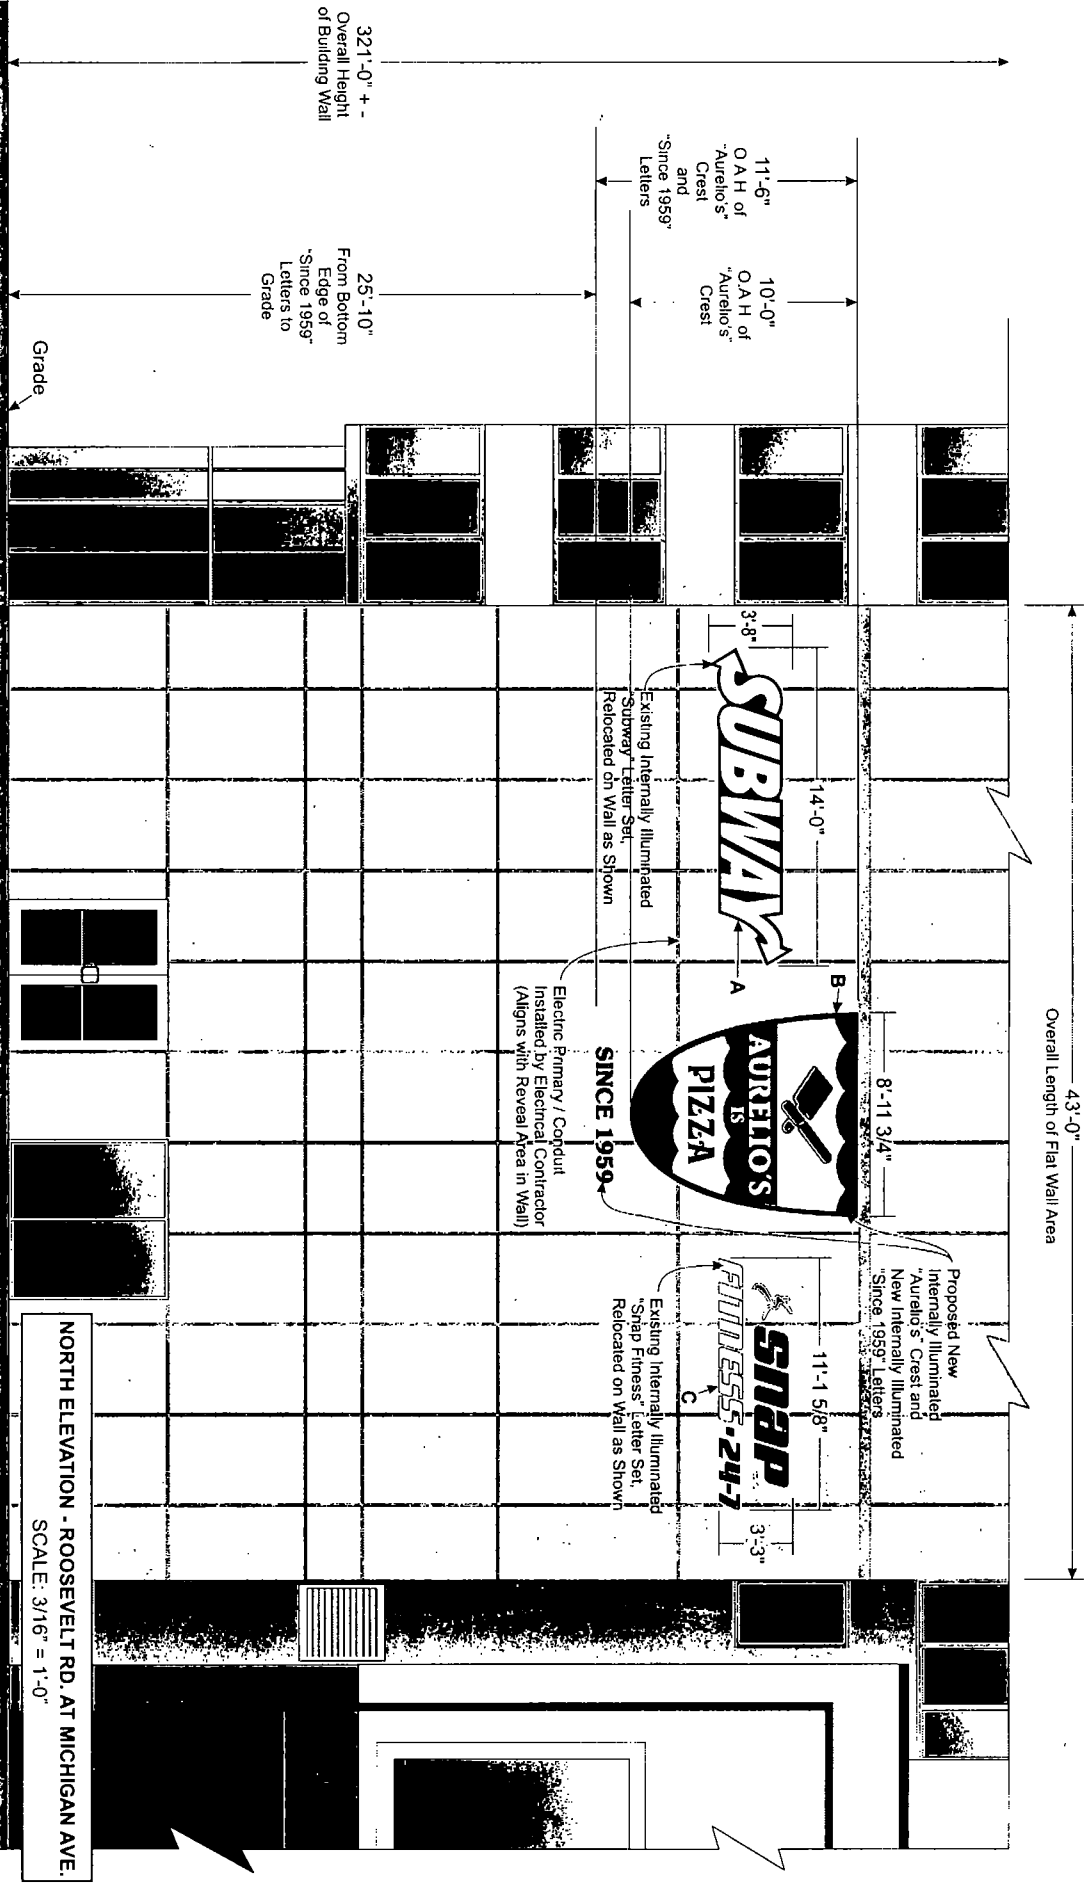


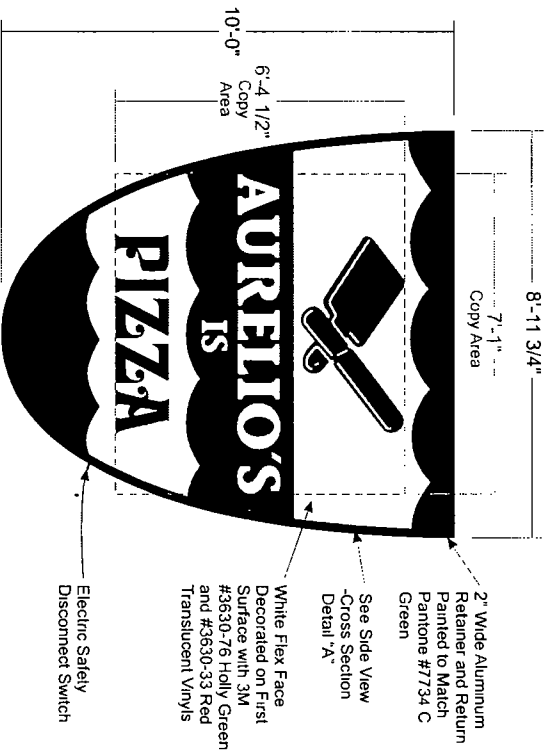


9" **SINCE 1959**
11'-11 3/8" See Side View - Cross Section Detail "B"

FRONT ELEVATION - SIGN B
Scale: 3/8" = 1'-0"

**QTY. ONE (1) NEW INTERNALLY ILLUMINATED
"AURELIO'S CREST" SIGN
AND
"SINCE 1959" FACE-LIT CHANNEL LETTERS**

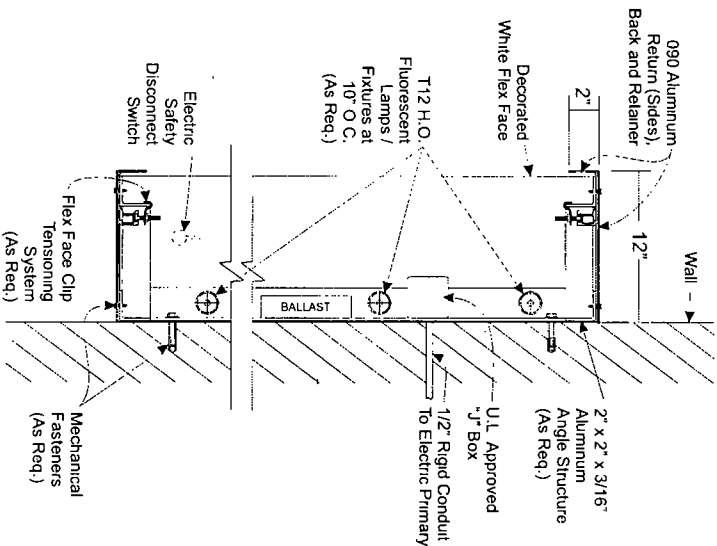

SIDE VIEW - CROSS SECTION DETAIL "A"
("Crest" Logo)
N.T.S.

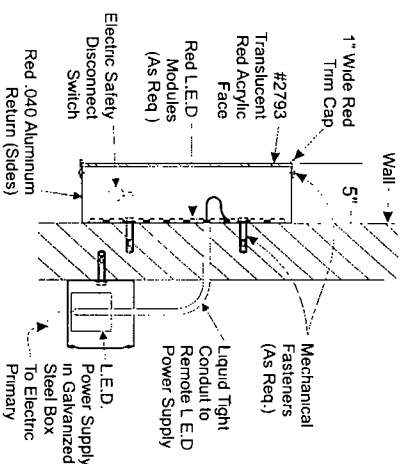

SIDE VIEW - CROSS SECTION DETAIL "B"
(Channel Letters)
N.T.S.



CITY OF CHICAGO
SIGN PERMIT APPLICATION
(THIS IS NOT A PERMIT)

In preparation for a new Sign Permit Application and in lieu of the "Department of Zoning and Land Use Planning - Sign Site Plan" form you must complete and submit the interim Sign Permit Application below along with the online Sign Permit Application.

1. First, you must fill out the Sign Permit Application on-line as usual.
2. Next, you must print out this Interim application and fill it out by-hand.
3. Then, you must submit both forms to the Department of Buildings for review.

SUPPLEMENTAL APPLICANT

This Supplemental Application must be completed and submitted along with the Sign Permit Application.
All fields must be completed. If a field is not applicable you must answer "n/a" in the field.



CITY OF CHICAGO
SIGN PERMIT APPLICATION
(THIS IS NOT A PERMIT)

Application Number: _____ Date of Application: 10/7/2014

Address of property where sign will be erected: 1212 S. Michigan Ave, Chicago, IL 60605

Does property have multiple addresses? ☐ Yes ☒ No

If yes, please list all addresses: not applicable

Is this building vacant? ☐ Yes ☒ No

If yes, is it registered under the Vacant Building Ordinance? Registration # not applicable

Section 1 - Applicant

Applicant is the Owner (of the real property) ☐ Lessee (of the real property) ☐

Name of Owner of Real Property: CH South Michigan Apartments, LLC
Address: 655 W. Irving Park Rd, Suite 208, Chicago IL 60613
Phone #: 773 289 1515 Mobile #: 773 329 6718 Email: ZKTSANES@Crescentheights.com
Name of Lessee of Real Property: Aurelio's Pizza South Loop, LLC
Name: Joe Aurelio Address: 18162 Harwood Ave, Homewood IL 60430
Phone #: 708 798-0080 Mobile #: 708 227 7888 Email: jmaurelio@aol.com

Section 2 - Contractors

Payer Company of Annual Inspection Fee:

Name of Contact of Payer Company: Joe Aurelio
Name of Payer Company: Aurelio's Pizza South Loop Address: 18162 Harwood Ave, Homewood IL 60430
Phone #: 708 798-0080 Mobile #: 708 227 7888 Email: jmaurelio@aol.com

Electrical Contractor: All-Right Sign, Inc.

Address: 3628 Union Ave, Joliet, IL 60475 License #: ECC72399
Phone #: (708) 754-1234 Mobile #: N/A Email: allrightsign@comcast.net
Website: www.allrightsign.com

Sign Erector: All-Right Sign, Inc.

Bond #: 14-809433 Registration #: N92360
Address: 3628 Union Ave, Joliet, IL 60475
Phone #: (708) 754-1234 Mobile #: N/A Email: allrightsign@comcast.net
Website: www.allrightsign.com

Picture or rendering must be attached depicting sign placement with before and after view.

Section 2 continues on next page



City of Chicago



Or2014-494

Office of the City Clerk

Document Tracking Sheet

| | |
|---------------------------------|---|
| Meeting Date: | 10/8/2014 |
| Sponsor(s): | Fioretti (2) |
| Type: | Order |
| Title: | Issuance of permits for sign(s)/signboard(s) at 1212 S
Michigan Ave (Height above grade 41 feet, 6 inches) |
| Committee(s) Assignment: | Committee on Zoning, Landmarks and Building Standards |

City Council, meeting date: _____
Committee on Zoning, Landmarks, & Building Standards

ORDERED, That the Commissioner of the Building Department is hereby directed to issue a sign permit to: (Contractor's name and address)

All-Right Sign, Inc.
3035 Union Avenue
Steger, IL 60475

For the erection of a sign / signboard over twenty-four (24) feet in height and / or over one hundred (100) square feet (in area of one face) at:


On-Premise / Business ID signs: indicate Business Name and Address
Off-Premise / Advertising signs: must indicate that it is for Advertising


Aurelio's Pizza
1212 S. Michigan Avenue
Chicago, IL 60605


Dimensions: 10'0" x 9'0"

Height above grade: 4'6"
(to top of sign)

Such signs shall comply with all provisions of Title 17 of the Chicago Zoning Ordinance and all other applicable provisions of the Municipal Code of the City of Chicago governing the construction and maintenance of outdoor signs, sign boards, and structures.

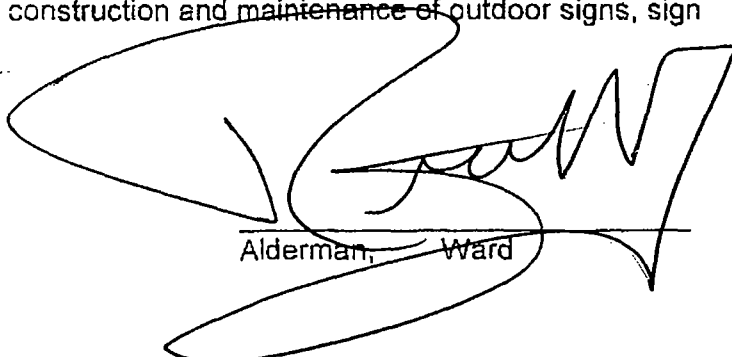
Alderman, _____ Ward _____

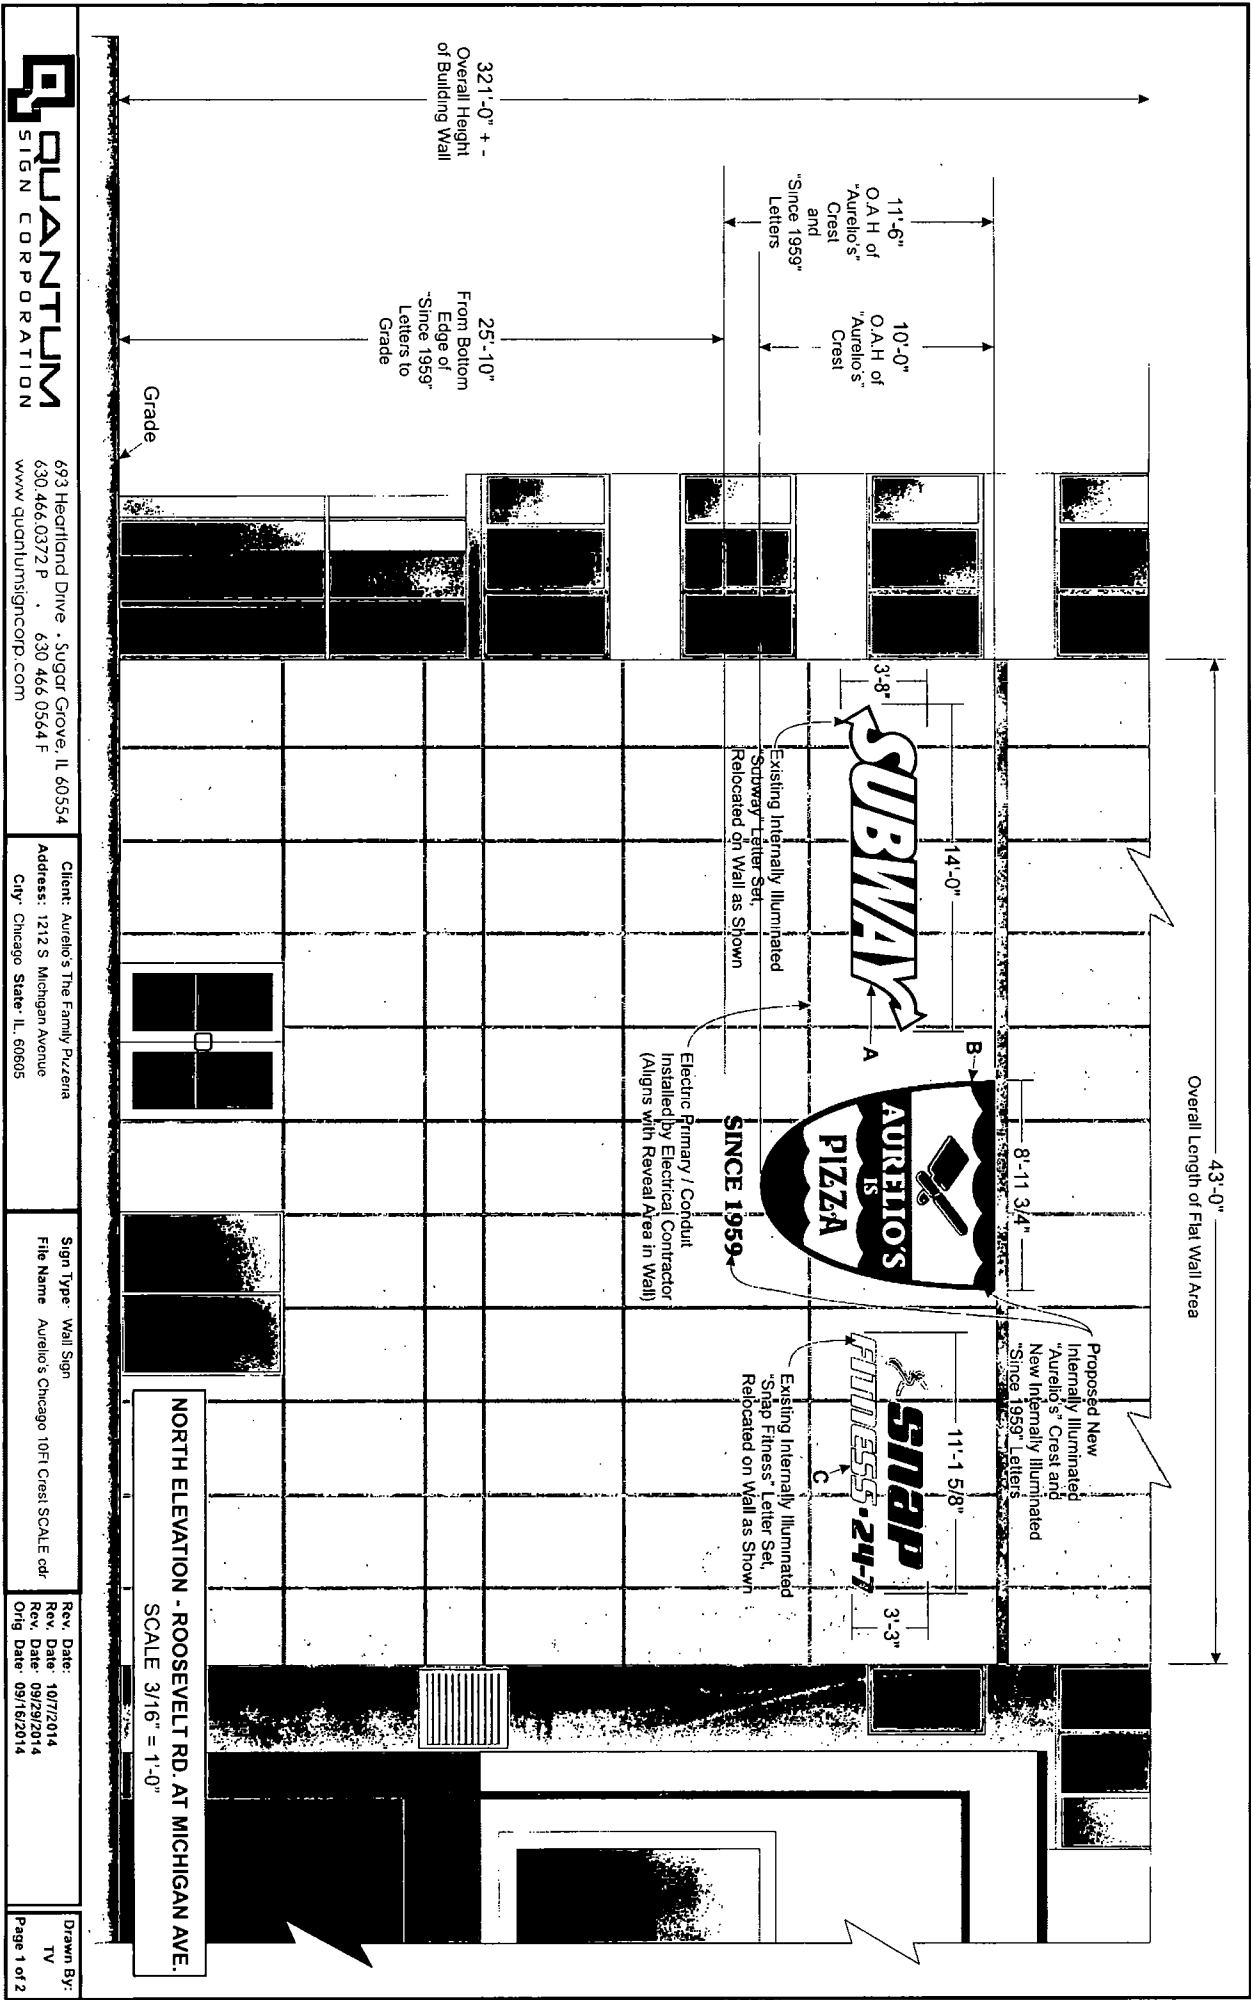

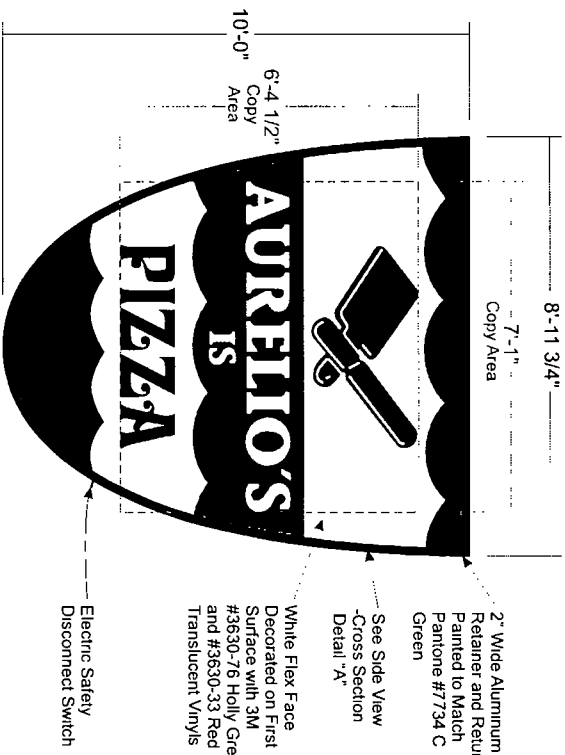


SINCE 1959


FRONT ELEVATION - SIGN B

Scale: 3/8" = 1'-0"

QTY. ONE (1) NEW INTERNALLY ILLUMINATED
"AURELIO'S CREST" SIGN
AND
"SINCE 1959" FACE-LIT CHANNEL LETTERS

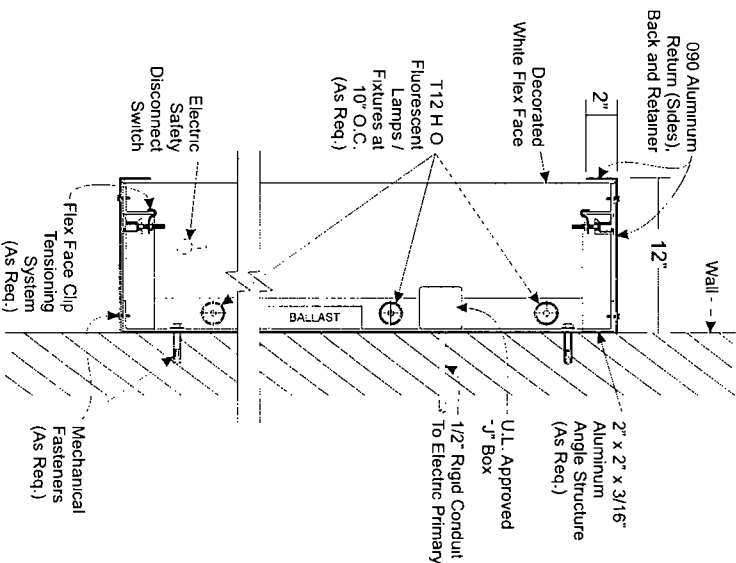

SIDE VIEW - CROSS SECTION DETAIL "A"
("Crest" Logo)
N.T.S.

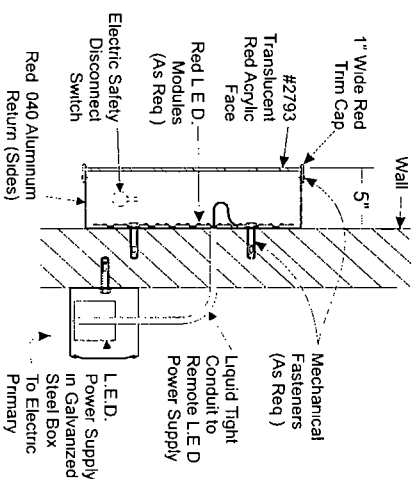

SIDE VIEW - CROSS SECTION DETAIL "B"
(Channel Letters)
N.T.S.



693 Heffland Drive • Sugar Grove, IL 60554
630.466.0372 P • 630.466.0564 F
www.quantumsigncorp.com

Client: Aurelio's The Family Pizzeria
Address: 1212 S Michigan Avenue
City: Chicago State: IL 60605

Sign Type: Wall Sign
File Name: Aurelio's Chicago 10Ft Crest SCALE.cdr

Rev. Date:
Rev. Date:
Rev. Date:
Orig. Date: 09/29/2014

Drawn By
TV
Page 2 of 2



City of Chicago



Or2014-475

Office of the City Clerk

Document Tracking Sheet

| | |
|---------------------------------|---|
| Meeting Date: | 10/8/2014 |
| Sponsor(s): | Balcer (11) |
| Type: | Order |
| Title: | Issuance of permits for sign(s)/signboard(s) at 2707 S Wells St |
| Committee(s) Assignment: | Committee on Zoning, Landmarks and Building Standards |

City Council
Meeting Date: _____
Committee on Buildings

(signs)

ORDERED, That the Commissioner of Buildings is hereby directed to
issue a sign permit to: (Contractor's name and address)

Visible Media
5640 W. Laurell Lane
Monroe, IL 60449

for the erection of a sign / signboard over 24 feet in height and / or over 100
square feet (in area of one face) at: (Business NAME & ADDRESS)

Keeley Food Service
2707 S. Wells
Chicago, IL 60616

Dimensions: Length 100 Height 30

Height above grade / roof to top of sign 54

TOTAL SQUARE FOOT AREA 3000

Such sign(s) shall comply with all applicable provisions of TITLE 17 of the
Chicago Zoning Ordinance and all other applicable provisions of the Municipal
Code of the City of Chicago governing the construction and maintenance of
outdoor signs, signboards and structures.

James A. Bole
Alderman, _____ Ward



Buildings

1. Type 2. Location Info 3. Description 4. Details 5. Construction 6. Review & Pay

Application Detail

SIGN DETAILS

Sign Permit Type* New Construction (Sign) :
 Support Type* Building :
 Support Material* Steel :
 Sign to Read* Various off-site ads
 Sign Manufacturer* All Steel
 Drawing Approval # xxxxxxxx
 Test Lab xxxxxxxx

Type and Size of Sign

Sign Type* SignBoard :
 Is this a Billboard? ☒ Yes ☐ No
 Dynamic Image display? ☐ Yes ☒ No
 Use Type* ☒ Advertising ☐ Business Identification
 Shape* Regular :
 Length* 100 ft. 0 in.
 Height* 30 ft. 0 in.
 Height Above Grade or Roof* 54 ft.
 Weight* 1000 lbs.
 # of faces* 1
 Painted Wall? ☐
 Secondary Sign? ☒

Electrical Equipment

Electrical Work is Required

Project is Over

Public Walkway* Yes ☐ No ☒
 Private Property* ☒ Yes ☐ No

Additional Detail

Type of business* Other : Describe* warehouse
 Business name Keelay Food Service
 License Account # xxxxxxxx
 Renewal Date: xxxxxxxx mm/dd/yyyy
 Zoning District* B1 : Describe
 Planned Development or PMD* Yes ☐ No ☒

Measurements

Total area of all signs on lot (sq ft.)* 0
 Total street frontage of lot (in feet)* 62
 Distance of curb line outer edge (ft.)*

Distances From

Public park 5280
 Expressway 50 if less than
 1000 ft

Distance of Structure Inner Edge (ft)* 137

Residential
District* 100

Required Documents/Permissions

Sign Bond* ☒ Yes ☐ No
Council Order* Yes ☒ No
Chief Electrical Inspector Approval* Yes ☒ No

Check Numbers

If paying by check, please enter the check numbers below.

Zoning: DCAP:

[Previous Page](#) [Next Page](#)

If you are having trouble with the website, please contact the City of Chicago by emailing dotwat@help@cityofchicago.org to report your problem and a technician will respond to you.





City of Chicago



O2014-8105

Office of the City Clerk

Document Tracking Sheet

| | |
|---------------------------------|---|
| Meeting Date: | 10/8/2014 |
| Sponsor(s): | Cardenas (12) |
| Type: | Ordinance |
| Title: | Issuance of permits for sign(s)/signboard(s) at 3900 S
Ashland Ave |
| Committee(s) Assignment: | Committee on Zoning, Landmarks and Building Standards |

MEMORANDUM FOR TRAFFIC REGULATIONS

SIGN OVER 24 FT IN HEIGHT AND/OR 100 SQ. FEET

Street, etc: 3900 S. Ashland Ave.

Location, etc: Chicago Indoor Sports


Distance or extent:

Length: 10'
Height: 15'
Height above roof to top of sign: 25' 6"
Total sq. foot area: 150

Hours: at all times

Days: no exceptions

North Shore Sign
Chuck Zenn
1925 Industrial Drive
Libertyville, IL 60048

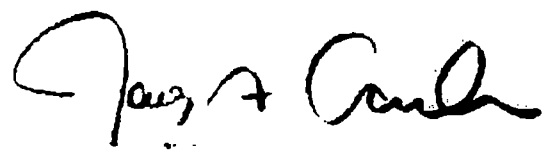

George A. Cardenas
Alderman, 12th Ward



City of Chicago



O2014-8107

Office of the City Clerk

Document Tracking Sheet

| | |
|---------------------------------|---|
| Meeting Date: | 10/8/2014 |
| Sponsor(s): | Cardenas (12) |
| Type: | Ordinance |
| Title: | Issuance of permits for sign(s)/signboard(s) at 3145 S
Ashland Ave |
| Committee(s) Assignment: | Committee on Zoning, Landmarks and Building Standards |

MEMORANDUM FOR TRAFFIC REGULATIONS

SIGN OVER 24 FT IN HEIGHT AND/OR 100 SQ. FEET

Street, etc: 3145 S. Ashland Ave.

Location, etc: Dollar Tree

Distance or extent:

Length: 37'3"

Height: 3'6"


Height above roof to top of sign: 15'

Total sq. foot area: 130

Hours: at all times

Days: no exceptions

All American Sign Co.
5501 W. 109th St.
Oak Lawn, IL 60453

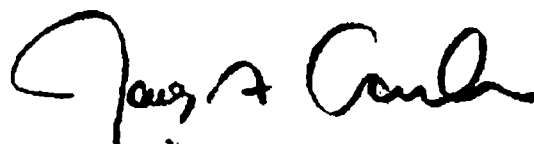

George H. Cardenas
Alderman, 12th ward



City of Chicago



Or2014-474

Office of the City Clerk

Document Tracking Sheet

| | |
|---------------------------------|---|
| Meeting Date: | 10/8/2014 |
| Sponsor(s): | O'Shea (19) |
| Type: | Order |
| Title: | Issuance of permits for sign(s)/signboard(s) at 10944 S Western Ave (southeast elevation) |
| Committee(s) Assignment: | Committee on Zoning, Landmarks and Building Standards |

Committee on Zoning Landmarks and Buildings Standards

ORDER, that, the Commissioner of Buildings is hereby directed to issue a sign permit to:

**Icon Identity Solutions
1418 Elmhurst Road
Elk Grove Village, IL 60007**

For the erection of a sign/signboard over 24 feet in height and/ or over 100 square feet in area of one face at:


10944 S. Western Avenue – Facing Southeast Elevation

Dimensions: Length: 39'-9" Height: 3'-7"

Height above grade / roof to top of sign: 12'-0"

TOTAL SQUARE FOOR AREA: 142'-0"

Such sign (s) shall comply with all applicable provisions of Title 17 of the City of Chicago Zoning Ordinance and all other applicable provisions of the Municipal Code of the city of Chicago governing the construction and maintenance of outdoor sign, signboards and structures.

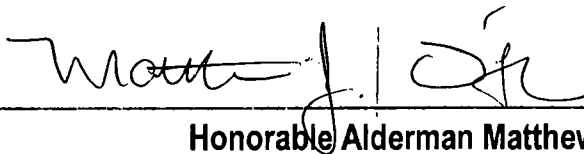A handwritten signature in black ink, appearing to read "Matthew J. O'Shea", is written over a horizontal line.

Honorable Alderman Matthew O'Shea, Ward 19



City of Chicago



Or2014-476

Office of the City Clerk

Document Tracking Sheet

| | |
|---------------------------------|--|
| Meeting Date: | 10/8/2014 |
| Sponsor(s): | Colón (35) |
| Type: | Order |
| Title: | Issuance of permits for sign(s)/signboard(s) at 3250 N
Kedzie Ave |
| Committee(s) Assignment: | Committee on Zoning, Landmarks and Building Standards |

CITY COUNCIL
October 8, 2014

COMMITTEE ON ZONING, LANDMARKS & BUILDING STANDARDS

Order, Commissioner of Buildings is hereby directed to issue a sign permit to:

Doyle Signs, Inc.
232 W Interstate Road
Addison, IL 60101



for the erection of a permitted pre-existing nonconforming replacement sign/signboard over 24 feet in height and/or over 100 square feet (in area of one face) at:

Uhaul
3250 N. Kedzie,
Chicago, IL 60618

Dimensions: Length: 12' 0", Height: 10' 2"
Height above grade/roof to top of sign: 20'
Total Square Foot Area: 122 Square Feet

Such sign(s) shall comply with all applicable provisions of Title 17 of the Chicago Zoning Ordinance and all other applicable provisions of the Municipal Code for the City of Chicago governing the construction and maintenance of outdoor signs, signboards, and structures.


Rey Colón
Alderman, 35th Ward

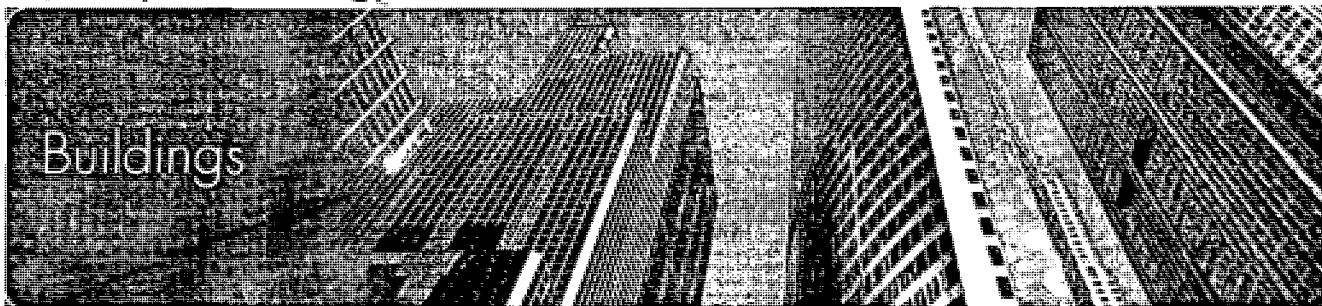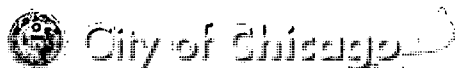**Online Permits &
Trade License Renewals**[View Cart / Checkout](#)
(10 Items, \$1,050.00)**Portal Services**

[Online Permits](#)
[Apply For Permit](#)
[Manage My License](#)
[View My Applications](#)
[Manage My Eplans](#)
[View My Payments](#)
[Update Account](#)
[Check Application Status](#)
[Logout](#)

1 Type 2 Location Info 3 Description 4 Details 5 Contractors 6. Review & Pay

Application 100559613

Application Summary[Click here to edit this application](#)**ADDRESS**

Job Location: 3250 N KEDZIE AVE

JOB DESCRIPTION

Estimated Cost \$22000

Description Internally illuminated monument sign and non-illuminated wave 10'-1"x12'-0" at 20' overall height.

SIGN DETAILS

Sign Permit Type*
Support Type*
Support Material*
Sign to Read*
Sign Manufacturer*
Drawing Approval #
Test Lab

Type and Size of Sign

Sign Type*
Is this a Billboard?* ☐ Yes ☒ No
Dynamic image display?* ☐ Yes ☒ No
Use Type* ☐ Advertising ☒ Business Identification
Shape*
Length* ft. in.
Height* ft. in.
Height Above Grade or Roof* ft.
Weight* lbs.
of faces*
Painted Wall? ☐
Secondary Sign? ☐

Electrical Equipment

☒ Electrical Work is Required
of lamps*
Total Watts*
Bulb Type*
of Ballasts or Transformers
Input of Transformer
Switch Type
Switch Location
Flashing ☐ Yes ☒ No
Moving Parts ☐ Yes ☒ No

Contractor Will

☐ Install Feeders
☒ Connect Customer Leads

Project is Over

Public Walkway* ☐ Yes ☒ NoPrivate Property* ☒ Yes ☐ No

Additional Detail

Type of business* Commercial Other Describe: STORAGE
Business name UHAUL SELF STORAGE
License Account # 229048
Renewal Date: 6/15/2015
Zoning District* Other Describe: PMD14
Planned Development or PMD* ☒ Yes ☐ No
Plan Number* PMD14

Measurements

Total area of all signs on lot (sq ft.)* 540
Total street frontage of lot (in feet)* 442
Distance of Curb Line outer edge (ft)* 8
Distance of Structure Inner Edge (ft)* 20

Distances From

Public park 1971
Expressway 200 if less than 1,000 ft.
Residential District 100

Required Documents/Permissions

Sign Bond* ☐ Yes ☒ NoCouncil Order* ☒ Yes ☐ NoChief Electrical Inspector Approval* ☐ Yes ☒ No

Check Numbers

If paying by check, please enter the check numbers below.

Zoning: DCAP:

CONTRACTORS

Type [ELECT] Name DOYLE SIGINS INC
232 INTERSTATE RD - P.O. BOX 1068 ADDISON, IL, 60101-
Type. [SIGNER] Name DOYLE SIGINS INC
232 INTERSTATE RD - P.O. BOX 1068 ADDISON, IL, 60101-

CONTACTS

TERRENCE J. DOYLE []
232 INTERSTATE RD - P.O. BOX 1068 ADDISON, IL, 60101
RICK ROTTWEILER [OWNOC]
3250 N KEDZIE CHICAGO, IL, 60618
RICK ROTTWEILER [ES_PAYER]
3250 N KEDZIE AVE CHICAGO, IL, 60618
RICK ROTTWEILER [OWNOC]
3250 N KEDZIE AVE CHICAGO, IL, 60618

Check Status

If you are having trouble with the website, please contact the City of Chicago by emailing dobwebhelp@cityofchicago.org to report your problem and a technician will respond to you

Copyright © 2009 City of Chicago




CITY OF CHICAGO
DEPARTMENT OF ZONING AND LAND USE PLANNING
SIGN SITE PLAN

(ALL INFORMATION MUST BE COMPLETED AND LEGIBLE)

Site Address: 3250 N. Halsted Ave of applications

Sign Company: Doyle Signs Inc Rep Name: Lisa Neal

Phone (630) 543-9490 EXT 28 (Below: Building, streets and location of sign on lot or structure)
North

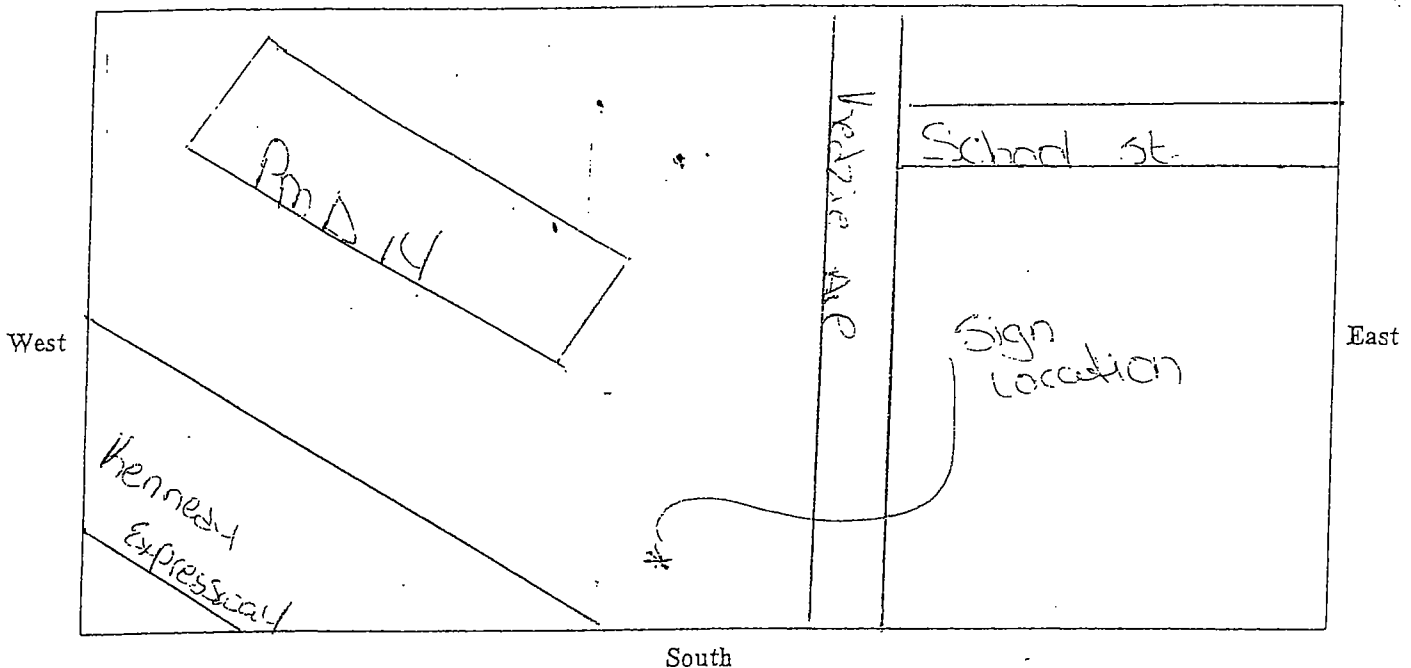

SIGN USE:

Bus. ID (On-premise) ☒
Business Lice. # ☐

Advertising (Off-premise) ☐

PERMIT TYPE:

New Construction ☒
Change of Face ☐
Previous Permit # ☐

TYPE OF SIGN:

Flat Wall ☐
Freestanding ☒
Awning ☐
Marquee ☐
High Rise Building ☐
Projecting Private ☐
Projecting Public Way ☐
Public Way Use -Permit # ☐

SIGN CHARACTERISTICS:

Non- Illuminated ☐
Illuminated ☒
Changing Image ☐
Video Display ☐
Flashing ☐

DISTANCE FROM:

Curb Line: 88
Expressway, Toll Roads
or Major Route
(n/a if over 1000 ft) 190
Park (over 10 acres) 1971
Residential Zone 138
Existing Off-premise on
same side of street: n/a

TOTAL SQUARE FOOTAGE:

Square footage of this proposed sign 122
Gross area of all proposed signs 540
Area of all existing signs
(not including proposed) on Zoning Lot 418

Signature: Lisa Neal

Date: 5/8/13



City of Chicago



Or2014-477

Office of the City Clerk

Document Tracking Sheet

| | |
|---------------------------------|--|
| Meeting Date: | 10/8/2014 |
| Sponsor(s): | Reilly (42) |
| Type: | Order |
| Title: | Issuance of permits for sign(s)/signboard(s) at 280 S
Columbia Dr (License No. 100561930) |
| Committee(s) Assignment: | Committee on Zoning, Landmarks and Building Standards |

Committee on Zoning, Landmarks
and Building Standards
City Council Meeting
Alderman Brendan Reilly, 42nd Ward
Sign Order

ORDERED, That the Commissioner of Buildings is hereby directed to
issue a sign permit to:

| | |
|---------------------|----------------------------|
| Sign Company | Professional Graphics Inc. |
| Address | 4404 Boeing Drive |
| City and State, Zip | Rockford, IL 61109 |

For the erection of a sign/signboard over 24 feet in height and/or over 100 square
feet (in area of one face) at:

| | |
|----------------------|--|
| Business Name | School of the Art Institute of Chicago |
| Address | 280 S. Columbus Drive |
| City, State Zip Code | Chicago, IL 60603 |

Dimensions: length 51' 6" height 9' 6"

Height above grade/roof to top of sign 9.5 feet


Total Square Foot Area 263 square feet

Elevation 9.5 feet

Such sign shall comply with all applicable provisions of TITLE 17 of the
Chicago Zoning Ordinance and all other applicable provisions of the Municipal
Code of the City of Chicago governing the construction and maintenance of
outdoor signs, signboards and structures.



Brendan Reilly
Alderman, 42nd Ward

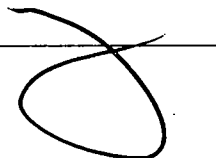



June 24, 2014

Mr. Thomas Buechele

The School of the Art Institute of Chicago
116 S. Michigan Ave, Suite 1600
Chicago, IL 60603

Dear Mr. Buechele,

Thank you for presenting the signage plans for The School of the Art Institute of Chicago (SAIC) to the Chicago Loop Alliance Planning & Advocacy Committee. The Committee supports the signage proposals going forward for all of the buildings that were presented. Signage proposals were presented for the following SAIC buildings: 112 S. Michigan Ave, 116 S. Michigan, 37 S. Wabash and 280 S. Columbus.

The Committee appreciates how the signage is customized to complement the architecture of each building, yet is still identifiable as SAIC's branding. Additionally, the Committee believes that the signage could be even more impactful and possibly incorporate student work.

The Chicago Loop Alliance supports the signage proposals going forward, and always looks forward to seeing the positive impact that SAIC is having in the Loop.

Sincerely,

A handwritten signature in black ink, appearing to read 'Stan Nitzberg'.

Stan Nitzberg
Planning & Advocacy Committee Co-Chair

A handwritten signature in black ink, appearing to read 'Anne Voshel'.

Anne Voshel
Planning & Advocacy Committee Co-Chair

Cc: Alderman Brendan Reilly, 42nd Ward
Louie Greenebaum, Director of Business Affairs, 42nd Ward
Jennifer Randall, Department of Housing and Economic Development
Vikki Lozano, Department of Housing and Economic Development





CITY OF CHICAGO

DEPARTMENT OF BUILDINGS

Sign Permit Application

| | | | | | | |
|---|---------------------------------|---|-----------|---|-----------|---|
| APPROVAL NUMBER | APPLICATION NUMBER
100561930 | ANNUAL FEE | WORK CODE | DRAWINGS ATTACHED ☐ YES
☐ NO | | |
| DATE OF APPLICATION
09/22/2014 | | TYPE OF SIGN
FLAT OR BOX | | | | |
| ADDRESS OF SIGN
280 S COLUMBUS DR, 60603- | | LENGTH
51 | FT
6 | HEIGHT
9 | IN
6 | |
| BUILDING | ORIGINAL PERMIT NUMBER | AREA
489 | SQ FT | WEIGHT | LBS
50 | |
| TYPE OF PERMIT
NEW CONSTRUCTION (SIGN) | | SIGN HEIGHT ABOVE GRADE/ROOF
80 | | | | |
| PAYER OF ANNUAL INSPECTION
BUECHELE, THOMAS
116 S, MICHIGAN AVE
CHICAGO, IL 60603
(312)499-4923 | | SHAPE OF SIGN
REGULAR | | | | |
| SIGN MANUFACTURER
PROFESSIONAL GRAPHICS INC | | SIGN WILL READ
SAIC SCHOOL OF THE ART INSTITUTE OF CHICAGO | | | | |
| ADDRESS WHERE SIGN CAN BE SEEN PRIOR TO ERECTION | | NO OF LAMPS | | | | TOTAL WATTAGE |
| TICKET NUMBER
0 | | REINSPECTION CONTROL NUMBER | | | | TYPE OF LAMP |
| TYPE OF SUPPORT FOR SIGN
BUILDING | | NO OF BALLAST/TRANSFORMERS | | | | INPUT OF TRANSFORMERS |
| SIGN BOARD SUPPORT MEMBERS
NONE | | CONTRACTOR WILL INSTALL | | | | ☒ FEEDERS
☒ CUSTOMER LEADS |
| ANNUAL FEE | | TYPE OF SWITCH | | | | LOCATION OF SWITCH |
| CONSTRUCTION FEE
1017 B FEE | | SIGN LOCATION
BUILDING GRAPHICS
WINDOW GRAPHICS | | | | |
| TOTAL FEE | | | | | | |
| AMOUNT PAID | | | | | | |
| BALANCE DUE | | | | | | |

The undersigned certify that the statements in this application are true and correct and that all work done under the proposed permit will conform to the requirements of the Chicago Municipal Code

| | | | |
|----------------------|--------|---|------------------|
| ELECT CONTR | REG NO | BOND NO | REG NO
N94188 |
| ADDRESS | | SIGNER | SIGNER |
| SUPERVISOR SIGNATURE | | ADDRESS
4404 BOEING DR
ROCKFORD IL, 61109 | |
| | | SIGNATURE
<i>Richard W. Byrd, Controller</i> | |

The permit issued on this application will authorize only signs here applied for. If other signs are to be erected they must be covered by additional permits.


City of Chicago
Rahm Emanuel, MayorDepartment of Buildings
Felicia Davis, Commissioner

| | |
|---|---|
| TYPE OF BUSINESS
<u>PAC COLLEGE</u> Other <u>ART SCHOOL</u>
Name <u>SCHOOL OF THE ART INSTITUTE</u>
LIC #. _____
Renewal Date _____ | SIGN BOND REQUIRED? ☒ YES
COUNCIL ORDER REQUIRED ☒ YES
IS SPECIAL PERMISSION REQUIRED FROM CHIEF ELECTRICAL
☐ YES
IF YES, ATTACH LETTER OF REQUEST |
| Projects Over:
☒ Private Property
☒ Public Way Grant Permit # _____
☒ Planned Development/Manufacturing PMD/PD# <u>PD674</u>
Zoning District. <u>OTHER</u> Other <u>PD674</u> | TIME STAMP |
| TYPE OF SIGN
☐ ADVERTISING ☐ ILLUMINATE ☐ MOVEABLE
☒ BUSINESS ☐ FLASHING | |
| TOTAL STREET FRONTAGE OF LOT (IN FEET) <u>629</u> | |
| TOTAL AREA OF NEW SIGN (SQ FT) <u>489</u> | |
| TOTAL AREA OF ALL SIGNS ON LOT (SQ.FT) <u>934</u> | |
| HEIGHT OF SIGN ABOVE GRADE (TO TOP) <u>9m 6in</u> | |
| DISTANCE OF CURB LINE OUTER EDGE (ft) <u>70</u>
DISTANCE OF STRUCTURE INNER EDGE (ft) <u>70</u> | SIGN CLERK _____ APPROVED FOR PERMIT _____ |
| DISTANCE FROM (ft)
A PUBLIC PARK (OVER 10 ACRES) <u>173</u>
B EXPRESSWAY (IF LESS THAN 1,000 FT.) _____
C RESIDENCE DISTRICT (ADVERTISING SIGNS ONLY) _____ | REMARKS |
| IF REPLACEMENT SIGN OR CHANGE OF FACE, WHAT DOES THE EXISTING SIGN READ?


Original Payee: _____ | |
| Landmark Hold: ☐ Status: _____ | |
| ZONING (OFFICE USE ONLY) | |

South Columbus: plan


ed rectangles indicate wall and ceiling vinyl with School logo;
ed rules indicate wall text with School name.

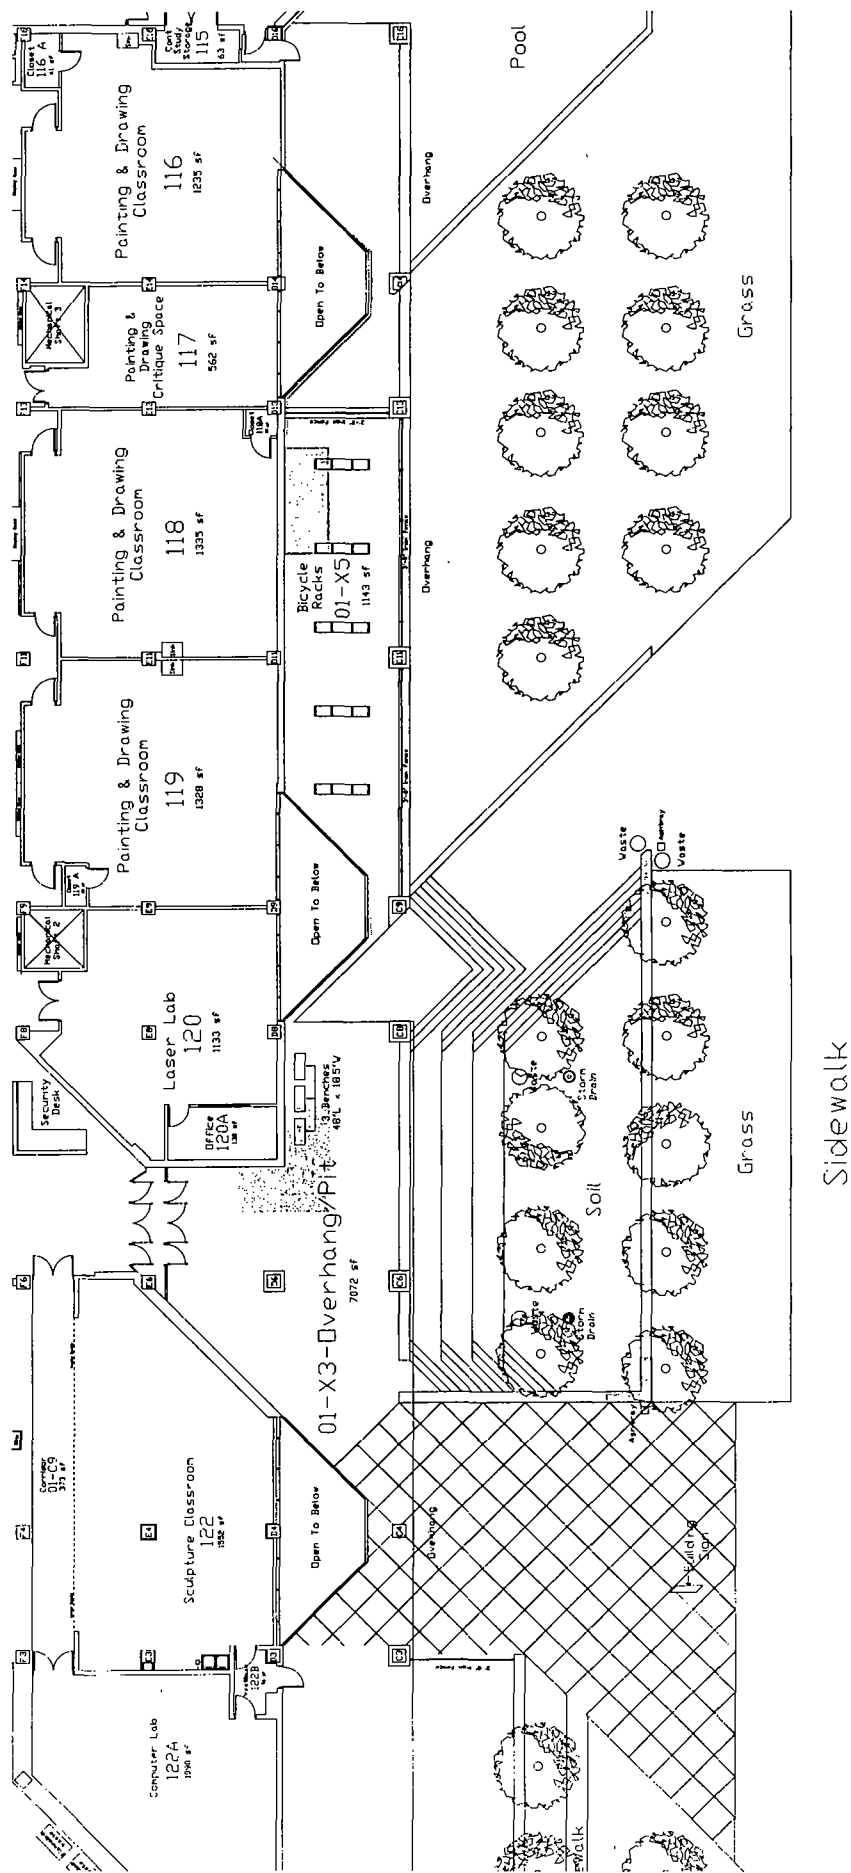

South Columbus, central portion: rendering
School's logo is positioned in locations where wrap onto the underside of the first floor eaving.
Materials: printed and cut gmm matte vinyl applied inside and window exteriors.
Signed gross sign area: approx. 789.91 ft²
(Calculation excludes vinyl on ceiling)

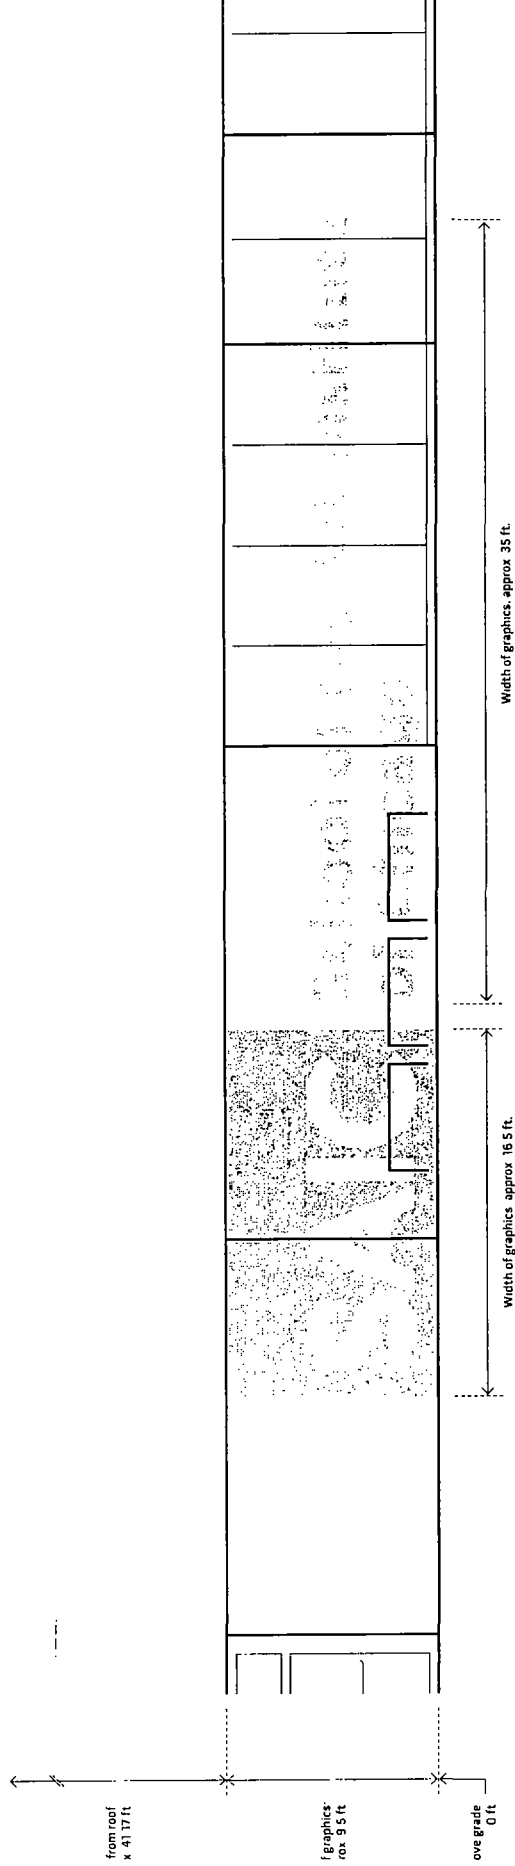

South Columbus: rendering
 school's logo is positioned in locations where
 wrap onto the underside of the first floor
 ang.
 rials: printed and cut gmm matte vinyl applied
 ade and window exteriors.

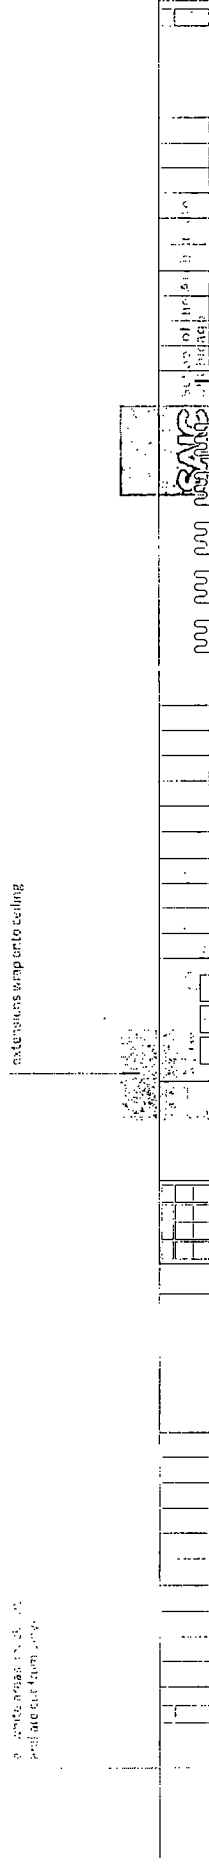

South Columbus: before/after

Studio Blue

School of the Art Institute of Chicago Columbus/Michigan exterior graphics

15





City of Chicago



Or2014-478

Office of the City Clerk

Document Tracking Sheet

| | |
|---------------------------------|--|
| Meeting Date: | 10/8/2014 |
| Sponsor(s): | Reilly (42) |
| Type: | Order |
| Title: | Issuance of permits for sign(s)/signboard(s) at 280 S
Columbia Dr (License No. 100561937) |
| Committee(s) Assignment: | Committee on Zoning, Landmarks and Building Standards |

Committee on Zoning, Landmarks
and Building Standards
City Council Meeting
Alderman Brendan Reilly, 42nd Ward
Sign Order

ORDERED, That the Commissioner of Buildings is hereby directed to
issue a sign permit to:

| | |
|---------------------|----------------------------|
| Sign Company | Professional Graphics Inc. |
| Address | 4404 Boeing Drive |
| City and State, Zip | Rockford, IL 61109 |

For the erection of a sign/signboard over 24 feet in height and/or over 100 square
feet (in area of one face) at:

| | |
|----------------------|--|
| Business Name | School of the Art Institute of Chicago |
| Address | 280 S. Columbus Drive |
| City, State Zip Code | Chicago, IL 60603 |

Dimensions: length 51' 6" height 9' 6"

Height above grade/roof to top of sign 9.5 feet

Total Square Foot Area 263 square feet

Elevation 9.5 feet

Such sign shall comply with all applicable provisions of TITLE 17 of the
Chicago Zoning Ordinance and all other applicable provisions of the Municipal
Code of the City of Chicago governing the construction and maintenance of
outdoor signs, signboards and structures.



Brendan Reilly
Alderman, 42nd Ward

DEPARTMENT OF BUILDINGS

Sign Permit Application

| | | | | |
|---|---------------------------------|------------|--|---|
| APPROVAL NUMBER | APPLICATION NUMBER
100561937 | ANNUAL FEE | WORK CODE | DRAWINGS ATTACHED ☐ YES
☐ NO |
| DATE OF APPLICATION
09/22/2014 | | | TYPE OF SIGN
FLAT OR BOX | |
| ADDRESS OF SIGN
280 S COLUMBUS DR, 60603- | | | LENGTH | FT
51 |
| | | | IN
6 | HEIGHT |
| | | | FT
9 | IN
6 |
| BUILDING | ORIGINAL PERMIT NUMBER | | AREA | SQ FT
489 |
| | | | WEIGHT | LBS
50 |
| TYPE OF PERMIT
NEW CONSTRUCTION (SIGN) | | | SIGN HEIGHT ABOVE GRADE/ROOF
FT
#0 | |
| PAYER OF ANNUAL INSPECTION
BUECHELE, THOMAS
116 S. MICHIGAN
CHICAGO, IL 60603
(312)499-4923 | | | SHAPE OF SIGN
REGULAR | |
| SIGN MANUFACTURER
PROFESSIONAL GRAPHICS INC | | | SIGN WILL READ
SAIC SCHOOL OF THE ART INSTITUTE | |
| ADDRESS WHERE SIGN CAN BE SEEN PRIOR TO ERECTION | | | | |
| | | | | |
| TICKET NUMBER
0 | REINSPECTION CONTROL NUMBER | | NO OF LAMPS | |
| | | | TOTAL WATTAGE | |
| TYPE OF SUPPORT FOR SIGN
BUILDING | | | TYPE OF LAMP | |
| SIGN BOARD SUPPORT MEMBERS
NONE | | | NO OF BALLAST/TRANSFORMERS | |
| | | | INPUT OF TRANSFORMERS | |
| | | | CONTRACTOR WILL INSTALL | ☒ FEEDERS
☒ CUSTOMER LEADS |
| ANNUAL FEE | | | TYPE OF SWITCH | |
| CONSTRUCTION FEE | | | LOCATION OF SWITCH | |
| 1017 B FEE | | | SIGN LOCATION | |
| TOTAL FEE | | | BUILDING GRAPHICS | |
| AMOUNT PAID | | | WINDOW GRAPHICS | |
| BALANCE DUE | | | | |

The undersigned certify that the statements in this application are true and correct and that all work done under the proposed permit will conform to the requirements of the Chicago Municipal Code

| | | | | |
|----------------------|--------|-------------|--|--------|
| | REG NO | BOND NO | REG NO | N94188 |
| ELECT CONTR | | SIGNER/CTOR | PROFESSIONAL GRAPHICS INC | |
| ADDRESS | | SIGNER | | |
| | | ADDRESS | 4404 BOEING DR | |
| | | | ROCKFORD IL, 61109 | |
| SUPERVISOR SIGNATURE | | SIGNATURE |  | |

The permit issued on this application will authorize only signs here applied for. If other signs are to be erected they must be covered by additional permits.

City of Chicago
Rahm Emanuel, Mayor



Department of Buildings
Felicia Davis, Commissioner

| | | | |
|---|--|---|--|
| TYPE OF BUSINESS
<u>PAC COLLEGE</u> Other <u>ART SCHOOL</u>
Name _____
LIC # _____
Renewal Date _____ | | SIGN BOND REQUIRED? ☒ YES
COUNCIL ORDER REQUIRED ☒ YES
IS SPECIAL PERMISSION REQUIRED FROM CHIEF ELECTRICAL
☐ YES
IF YES, ATTACH LETTER OF REQUEST | |
| Projects Over
☒ Private Property
☒ Public Way Grant Permit # _____
☒ Planned Development/Manufacturing PMD/PD# <u>PD674</u>
Zoning District <u>OTHER</u> Other <u>PD674</u> | | TIME STAMP | |
| TYPE OF SIGN
☐ ADVERTISING ☐ ILLUMINATE ☐ MOVEABLE
☒ BUSINESS ☐ FLASHING | | | |
| TOTAL STREET FRONTAGE OF LOT (IN FEET) <u>629</u> | | | |
| TOTAL AREA OF NEW SIGN (SQ FT) <u>489</u> | | | |
| TOTAL AREA OF ALL SIGNS ON LOT (SQ FT) <u>934</u> | | | |
| HEIGHT OF SIGN ABOVE GRADE (TO TOP) <u>9 ft 6 in</u> | | SIGN CLERK _____ APPROVED FOR PERMIT _____ | |
| DISTANCE OF CURB LINE OUTER EDGE (ft) <u>70</u> | | | |
| DISTANCE OF STRUCTURE INNER EDGE (ft) <u>70</u> | | | |
| DISTANCE FROM (ft)

A. PUBLIC PARK (OVER 10 ACRES) <u>173</u>
B. EXPRESSWAY (IF LESS THAN 1,000 FT) _____
C. RESIDENCE DISTRICT (ADVERTISING SIGNS ONLY) _____ | | REMARKS | |
| IF REPLACEMENT SIGN OR CHANGE OF FACE, WHAT DOES THE EXISTING SIGN READ?

Original Payee: _____ | | | |
| Landmark Hold: ☐ Status: _____ | | | |
| ZONING (OFFICE USE ONLY) | | | |



June 24, 2014

Mr. Thomas Buechele

The School of the Art Institute of Chicago
116 S. Michigan Ave, Suite 1600
Chicago, IL 60603

Dear Mr. Buechele,

Thank you for presenting the signage plans for The School of the Art Institute of Chicago (SAIC) to the Chicago Loop Alliance Planning & Advocacy Committee. The Committee supports the signage proposals going forward for all of the buildings that were presented. Signage proposals were presented for the following SAIC buildings: 112 S. Michigan Ave, 116 S. Michigan, 37 S. Wabash and 280 S. Columbus.

The Committee appreciates how the signage is customized to complement the architecture of each building, yet is still identifiable as SAIC's branding. Additionally, the Committee believes that the signage could be even more impactful and possibly incorporate student work.

The Chicago Loop Alliance supports the signage proposals going forward, and always looks forward to seeing the positive impact that SAIC is having in the Loop.

Sincerely,

A handwritten signature in black ink, appearing to read 'Stan Nitzberg'.

Stan Nitzberg
Planning & Advocacy Committee Co-Chair

A handwritten signature in black ink, appearing to read 'Anne Voshel'.

Anne Voshel
Planning & Advocacy Committee Co-Chair

Cc: Alderman Brendan Reilly, 42nd Ward
Louie Greenebaum, Director of Business Affairs, 42nd Ward
Jennifer Randall, Department of Housing and Economic Development
Vikki Lozano, Department of Housing and Economic Development






South Columbus, northern portion: rendering
 School's logo is positioned in locations where wrap onto the underside of the first floor eave.
 hanging.


Materials: printed and cut gmm matte vinyl applied to eave and window exteriors.

Estimated gross sign area: approx. 789.91 ft²
 (Calculation excludes vinyl on ceiling)

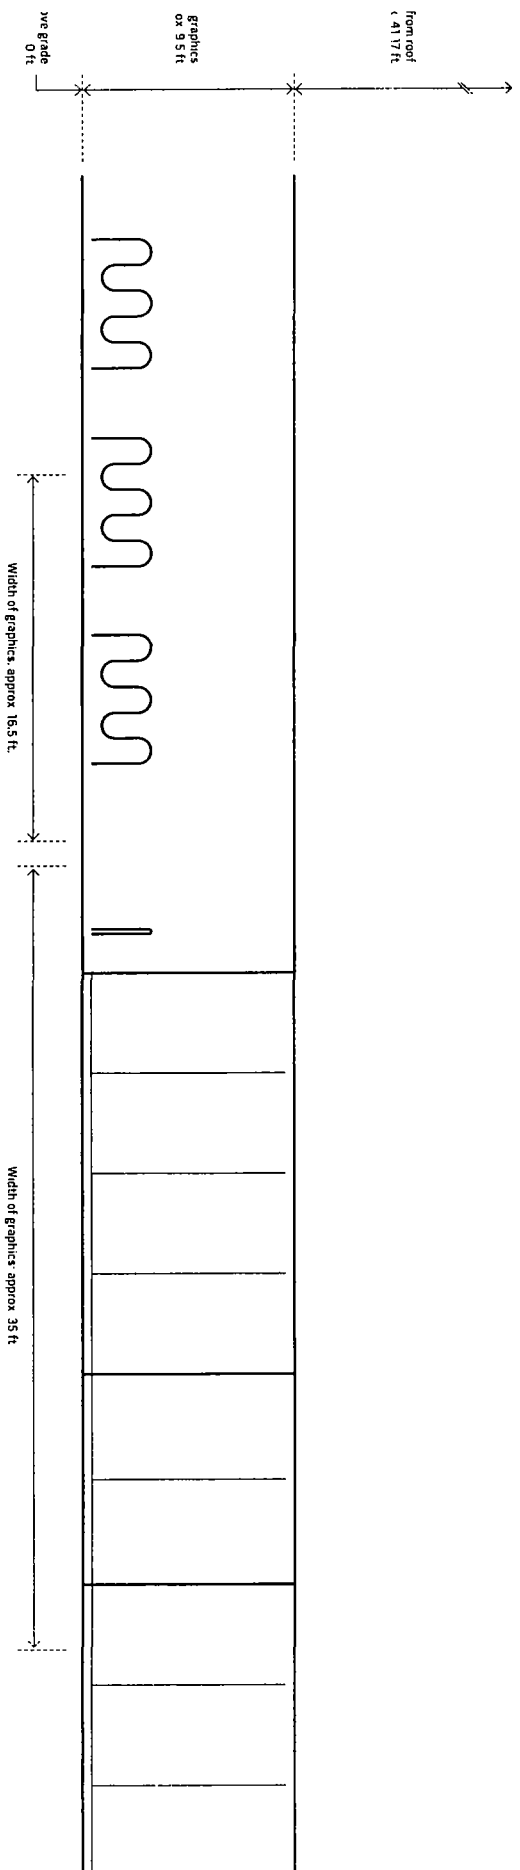

South Columbus: plan

and rectangles indicate wall and ceiling vinyl with School logo;
and rules indicate wall text with School name.

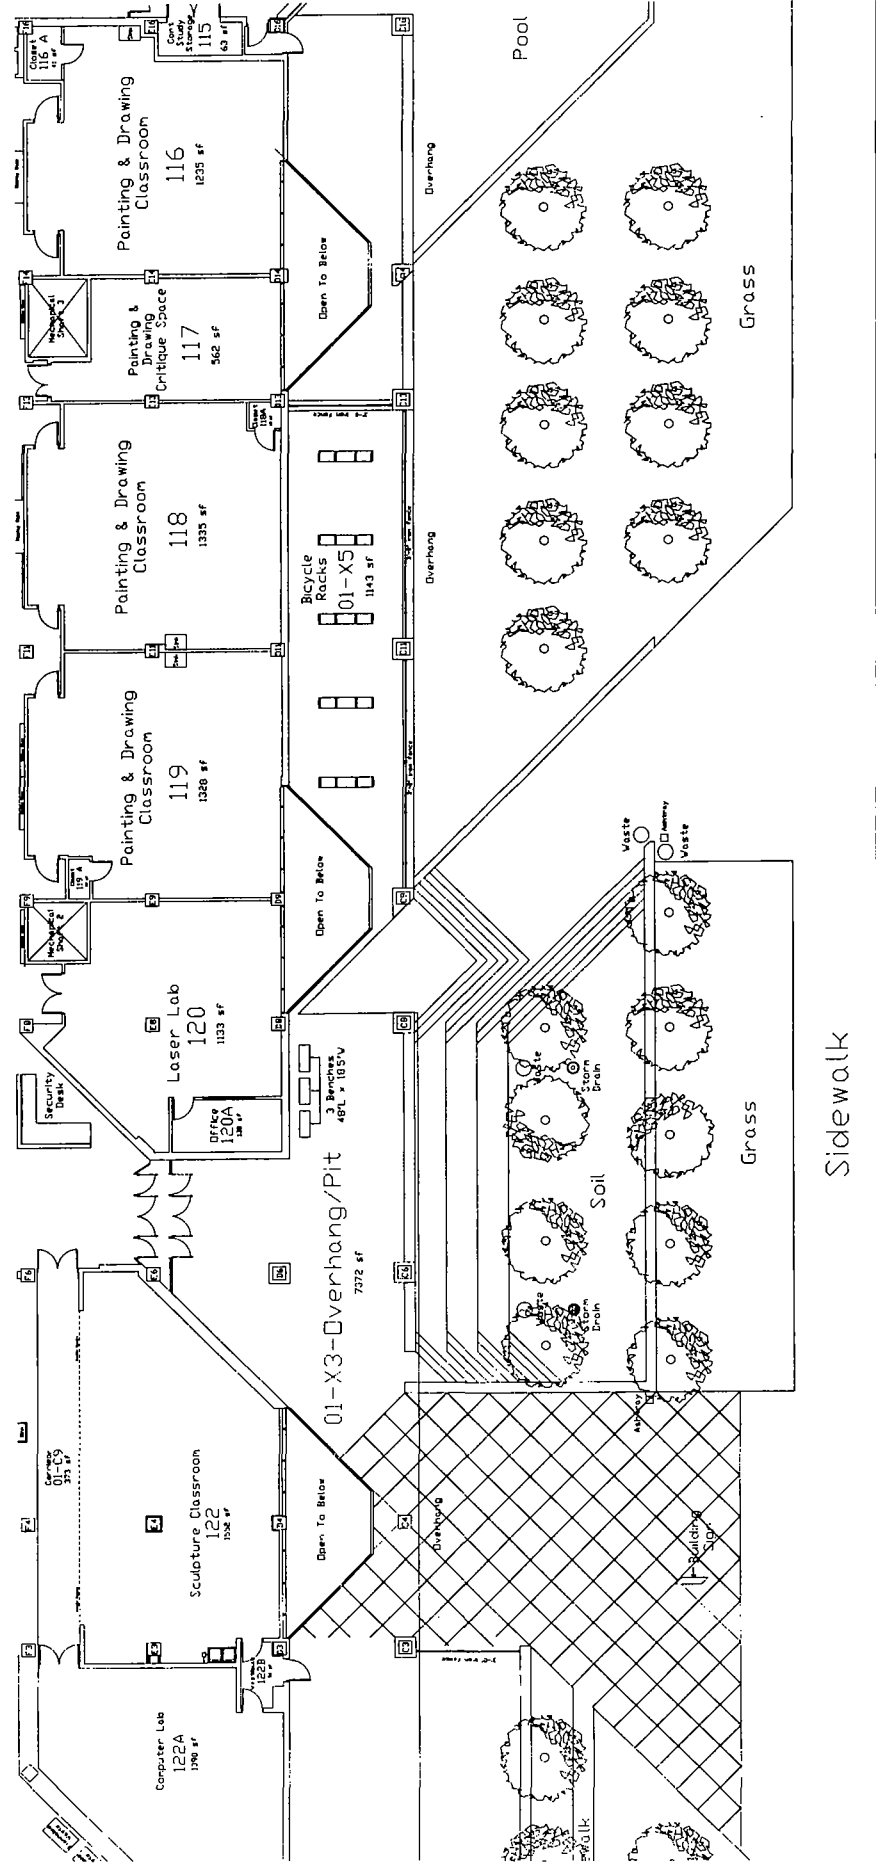



City of Chicago



Or2014-479

Office of the City Clerk

Document Tracking Sheet

| | |
|---------------------------------|--|
| Meeting Date: | 10/8/2014 |
| Sponsor(s): | Reilly (42) |
| Type: | Order |
| Title: | Issuance of permits for sign(s)/signboard(s) at 280 S
Columbia Dr (License No. 100561910) |
| Committee(s) Assignment: | Committee on Zoning, Landmarks and Building Standards |

Committee on Zoning, Landmarks
and Building Standards
City Council Meeting
Alderman Brendan Reilly, 42nd Ward
Sign Order

ORDERED, That the Commissioner of Buildings is hereby directed to
issue a sign permit to:

| | |
|---------------------|----------------------------|
| Sign Company | Professional Graphics Inc. |
| Address | 4404 Boeing Drive |
| City and State, Zip | Rockford, IL 61109 |

For the erection of a sign/signboard over 24 feet in height and/or over 100 square
feet (in area of one face) at:

| | |
|----------------------|--|
| Business Name | School of the Art Institute of Chicago |
| Address | 280 S. Columbus Drive |
| City, State Zip Code | Chicago, IL 60603 |

Dimensions: length 51' 6" height 9' 6"

Height above grade/roof to top of sign 9.5 feet


Total Square Foot Area 263 square feet

Elevation 9.5 feet

Such sign shall comply with all applicable provisions of TITLE 17 of the
Chicago Zoning Ordinance and all other applicable provisions of the Municipal
Code of the City of Chicago governing the construction and maintenance of
outdoor signs, signboards and structures.



Brendan Reilly
Alderman, 42nd Ward

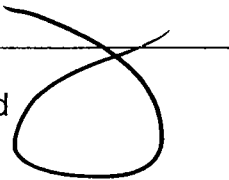



June 24, 2014

Mr. Thomas Buechele

The School of the Art Institute of Chicago
116 S. Michigan Ave, Suite 1600
Chicago, IL 60603

Dear Mr. Buechele,

Thank you for presenting the signage plans for The School of the Art Institute of Chicago (SAIC) to the Chicago Loop Alliance Planning & Advocacy Committee. The Committee supports the signage proposals going forward for all of the buildings that were presented. Signage proposals were presented for the following SAIC buildings: 112 S. Michigan Ave, 116 S. Michigan, 37 S. Wabash and 280 S. Columbus.

The Committee appreciates how the signage is customized to complement the architecture of each building, yet is still identifiable as SAIC's branding. Additionally, the Committee believes that the signage could be even more impactful and possibly incorporate student work.

The Chicago Loop Alliance supports the signage proposals going forward, and always looks forward to seeing the positive impact that SAIC is having in the Loop.

Sincerely,

A handwritten signature in black ink, appearing to read 'Stan Nitzberg'.

Stan Nitzberg
Planning & Advocacy Committee Co-Chair


A handwritten signature in black ink, appearing to read 'Anne Voshel'.

Anne Voshel
Planning & Advocacy Committee Co-Chair

Cc: Alderman Brendan Reilly, 42nd Ward
Louie Greenebaum, Director of Business Affairs, 42nd Ward
Jennifer Randall, Department of Housing and Economic Development
Vikki Lozano, Department of Housing and Economic Development



colored rules indicate wall text with School name.

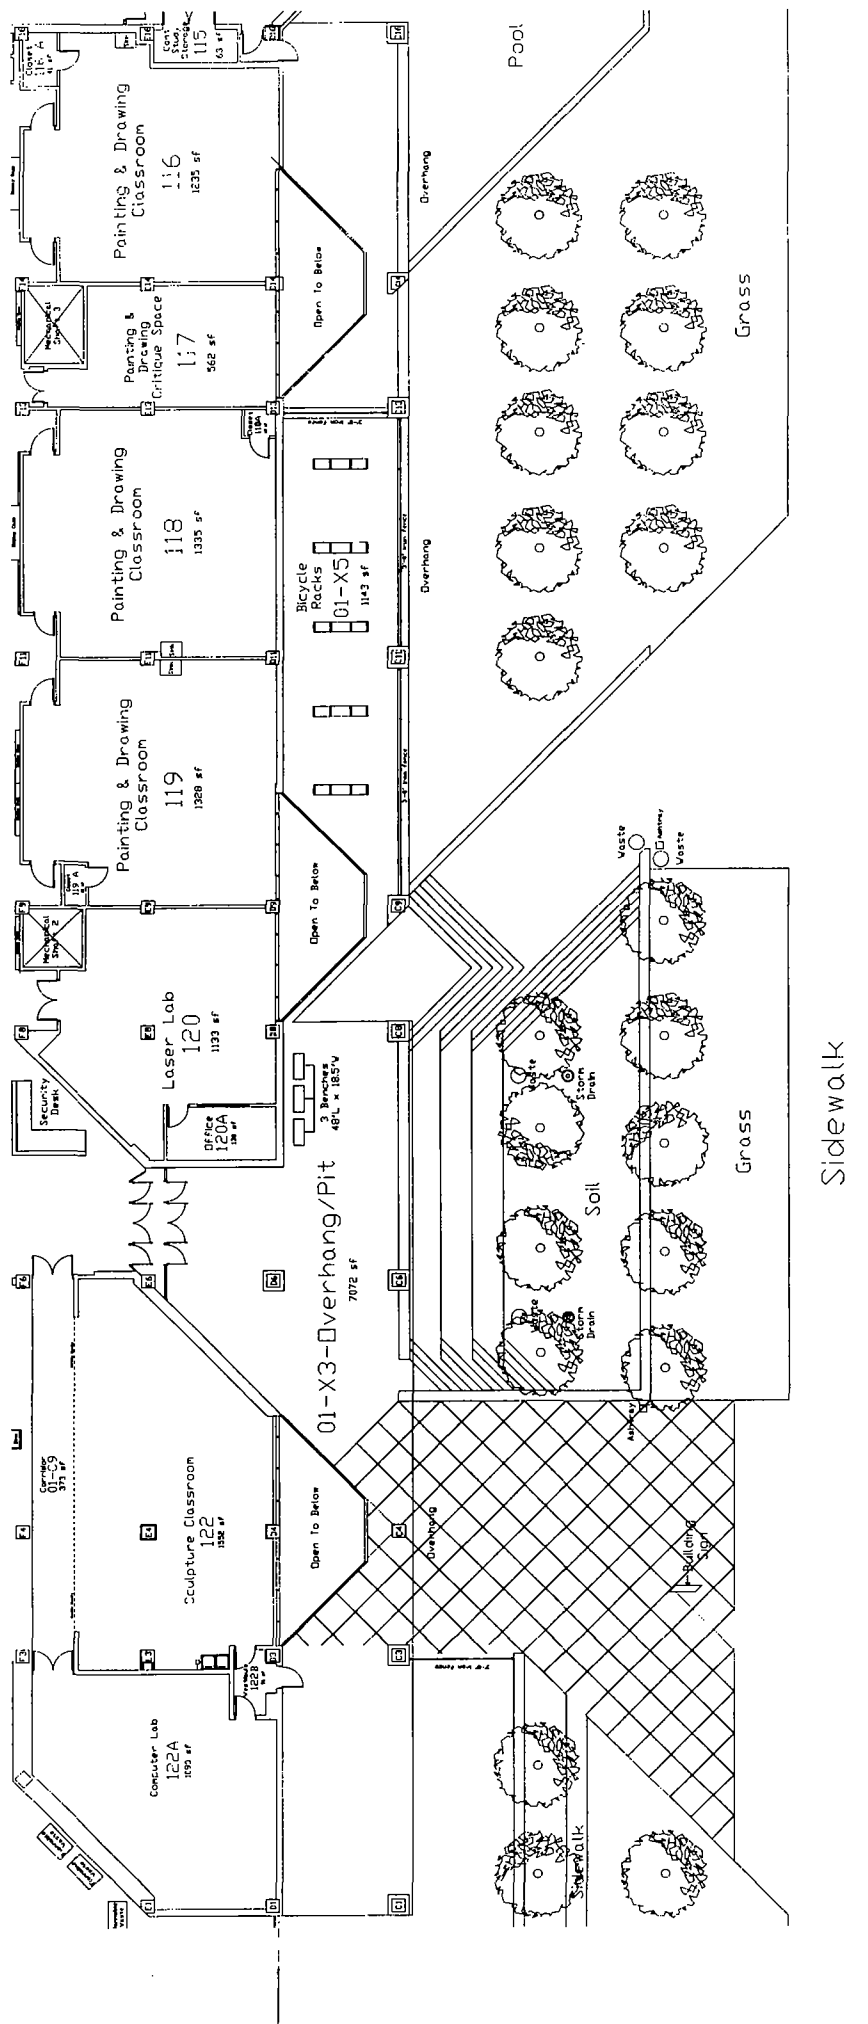


South Columbus, southern portion: rendering

School's logo is positioned in locations where it wrap onto the underside of the first floor eaving.


Materials: printed and cut gmm matte vinyl applied to facade and window exteriors.

Combined gross sign area: approx. 789.91 ft²
(Calculation excludes vinyl on ceiling)

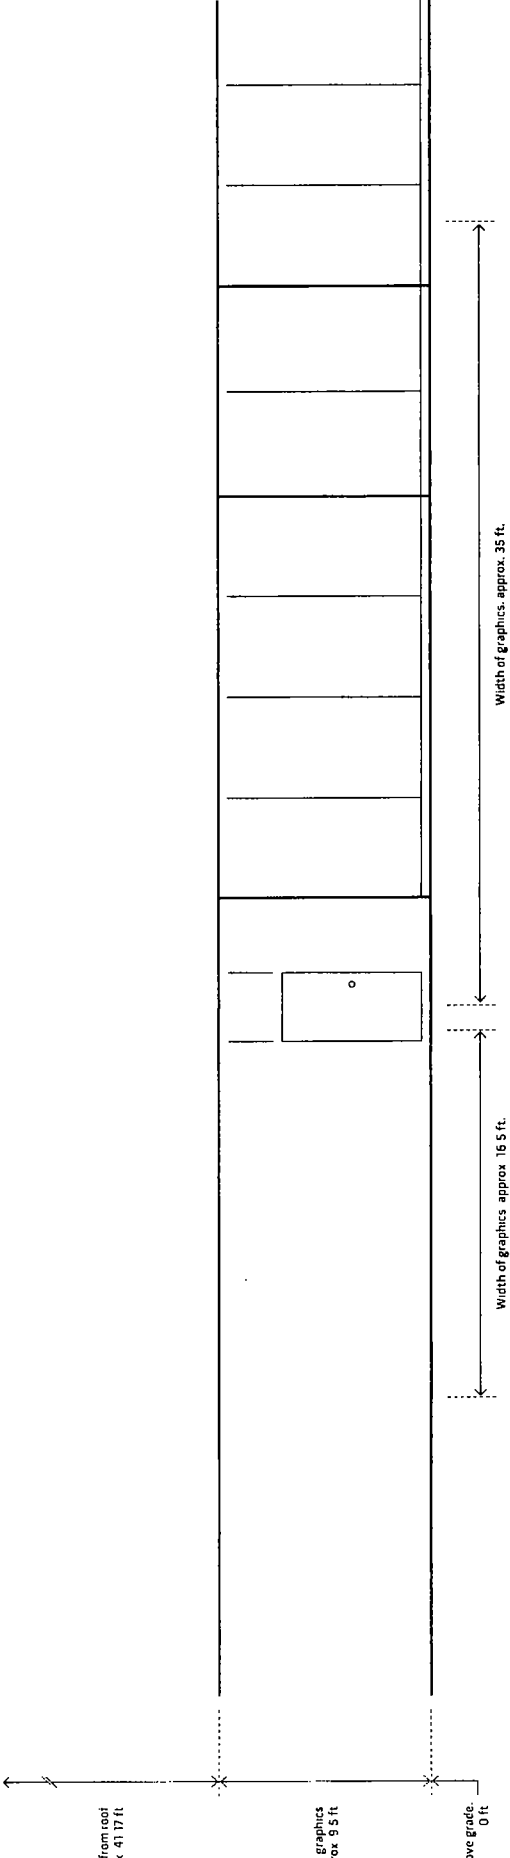

South Columbus: rendering

School's logo is positioned in locations where wrap onto the underside of the first floor eaving.
Materials: printed and cut gmm matte vinyl applied inside and window exteriors.

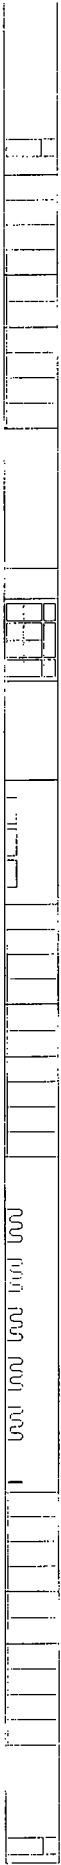

South Columbus: before/after





CITY OF CHICAGO

DEPARTMENT OF BUILDINGS

Sign Permit Application

| | | | | |
|---|---------------------------------|------------|---|---|
| APPROVAL NUMBER | APPLICATION NUMBER
100561910 | ANNUAL FEE | WORK CODE | DRAWINGS ATTACHED ☐ YES
☐ NO |
| DATE OF APPLICATION
09/22/2014 | | | TYPE OF SIGN
FLAT OR BOX | |
| ADDRESS OF SIGN
280 S COLUMBUS DR, 60603- | | | LENGTH
51 | HEIGHT
9 |
| BUILDING | | | IN
6 | IN
6 |
| ORIGINAL PERMIT NUMBER | | | AREA
489 | WEIGHT
50 |
| TYPE OF PERMIT
NEW CONSTRUCTION (SIGN) | | | SIGN HEIGHT ABOVE GRADE/ROOF
FT 0 | |
| PAYER OF ANNUAL INSPECTION
BUECHELE, THOMAS
116 S MICHIGAN AVE.
CHICAGO, IL 60603
(312)499-4923 | | | SHAPE OF SIGN
REGULAR | |
| SIGN MANUFACTURER
PROFESSIONAL GRAPHICS INC | | | SIGN WILL READ
SAIC SCHOOL OF THE ART INSTITUTE | |
| ADDRESS WHERE SIGN CAN BE SEEN PRIOR TO ERECTION | | | NO OF LAMPS | |
| TICKET NUMBER
0 | | | TOTAL WATTAGE | |
| REINSPECTION CONTROL NUMBER | | | TYPE OF LAMP | |
| TYPE OF SUPPORT FOR SIGN
BUILDING | | | NO OF BALLAST/TRANSFORMERS | |
| SIGN BOARD SUPPORT MEMBERS
NONE | | | INPUT OF TRANSFORMERS | |
| ANNUAL FEE | | | CONTRACTOR WILL INSTALL ☒ FEEDERS
☒ CUSTOMER LEADS | |
| CONSTRUCTION FEE
200.00 | | | TYPE OF SWITCH | |
| 1017 B FEE | | | LOCATION OF SWITCH | |
| TOTAL FEE
200.00 | | | SIGN LOCATION
BUILDING GRAPHICS
WINDOW GRAPHICS | |
| AMOUNT PAID
200.00 | | | | |
| BALANCE DUE | | | | |

The undersigned certify that the statements in this application are true and correct and that all work done under the proposed permit will conform to the requirements of the Chicago Municipal Code

| | | | |
|----------------------|--------|---|------------------|
| ELECT CONT | REG NO | BOND NO | REG NO
N94188 |
| ADDRESS | | SIGNER
PROFESSIONAL GRAPHICS INC | SIGNER |
| SUPERVISOR SIGNATURE | | ADDRESS
4404 BOEING DR
ROCKFORD IL, 61109 | |
| | | SIGNATURE
<i>Richard W. Ryland, Controller</i> | |

The permit issued on this application will authorize only signs here applied for. If other signs are to be erected they must be covered by additional permits

City of Chicago
Rahm Emanuel, MayorDepartment of Buildings
Felicia Davis, Commissioner

| | |
|--|---|
| TYPE OF BUSINESS
<u>PAC COLLEGE</u> Other <u>SCHOOL OF ART</u>
Name: <u>SCHOOL OF THE ART INSTITUTE</u>
LIC #. _____
Renewal Date _____ | SIGN BOND REQUIRED? ☒ YES
COUNCIL ORDER REQUIRED ☒ YES
IS SPECIAL PERMISSION REQUIRED FROM CHIEF ELECTRICAL
☐ YES
IF YES, ATTACH LETTER OF REQUEST |
| Projects Over.
☒ Private Property
☒ Public Way Grant Permit # _____
☒ Planned Development/Manufacturing PMD/PD# <u>PD674</u>
Zoning District: <u>OTHER</u> Other: <u>PD674</u> | TIME STAMP |
| TYPE OF SIGN
☐ ADVERTISING ☐ ILLUMINATE ☐ MOVEABLE
☒ BUSINESS ☐ FLASHING | |
| TOTAL STREET FRONTAGE OF LOT (IN FEET) _____ 629 | |
| TOTAL AREA OF NEW SIGN (SQ.FT.) _____ 489 | |
| TOTAL AREA OF ALL SIGNS ON LOT (SQ.FT.) _____ 934 | |
| HEIGHT OF SIGN ABOVE GRADE (TO TOP) _____ 7 ¹⁰ ft 6in | |
| DISTANCE OF CURB LINE OUTER EDGE (ft) _____ 70
DISTANCE OF STRUCTURE INNER EDGE (ft) _____ 70 | SIGN CLERK _____ APPROVED FOR PERMIT _____ |
| DISTANCE FROM (ft)
A. PUBLIC PARK (OVER 10 ACRES) _____ 173
B. EXPRESSWAY (IF LESS THAN 1,000 FT.) _____
C. RESIDENCE DISTRICT (ADVERTISING SIGNS ONLY) _____ | REMARKS |
| IF REPLACEMENT SIGN OR CHANGE OF FACE, WHAT DOES THE EXISTING SIGN READ?

Original Payee: _____ | |
| Landmark Hold: ☐ Status: _____ | |
| ZONING (OFFICE USE ONLY) | |



City of Chicago



Or2014-480

Office of the City Clerk

Document Tracking Sheet

| | |
|---------------------------------|---|
| Meeting Date: | 10/8/2014 |
| Sponsor(s): | Reilly (42) |
| Type: | Order |
| Title: | Issuance of permits for sign(s)/signboard(s) at 900 N
Michigan Ave |
| Committee(s) Assignment: | Committee on Zoning, Landmarks and Building Standards |

Committee on Zoning, Landmarks
and Building Standards
City Council Meeting,
Alderman Brendan Reilly, 42nd Ward
Sign Order

ORDERED, That the Commissioner of Buildings is hereby directed to issues sign permits to:

Poblocki Sign Company
922 South 70th Street
Milwaukee, WI 53214

For the erection of a sign over 24 feet above ground and over 100 square feet at:


900 N. Michigan Avenue
Chicago, IL 60611

Dimensions: length 52'-5 ½ " height 6'-3"


Height above grade/roof to top of sign 77'-10 ½ " above grade

Total Square Foot Area 328 Square Feet

Such sign shall comply with all applicable provisions of TITLE 17 of the Chicago Zoning Ordinance and all other applicable provisions of the Municipal Code of the City of Chicago governing the construction and maintenance of outdoor signs, signboards and structures.

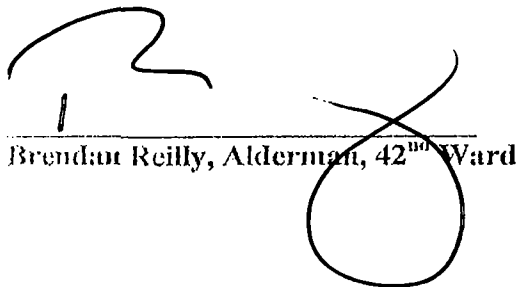

Brendan Reilly, Alderman, 42nd Ward

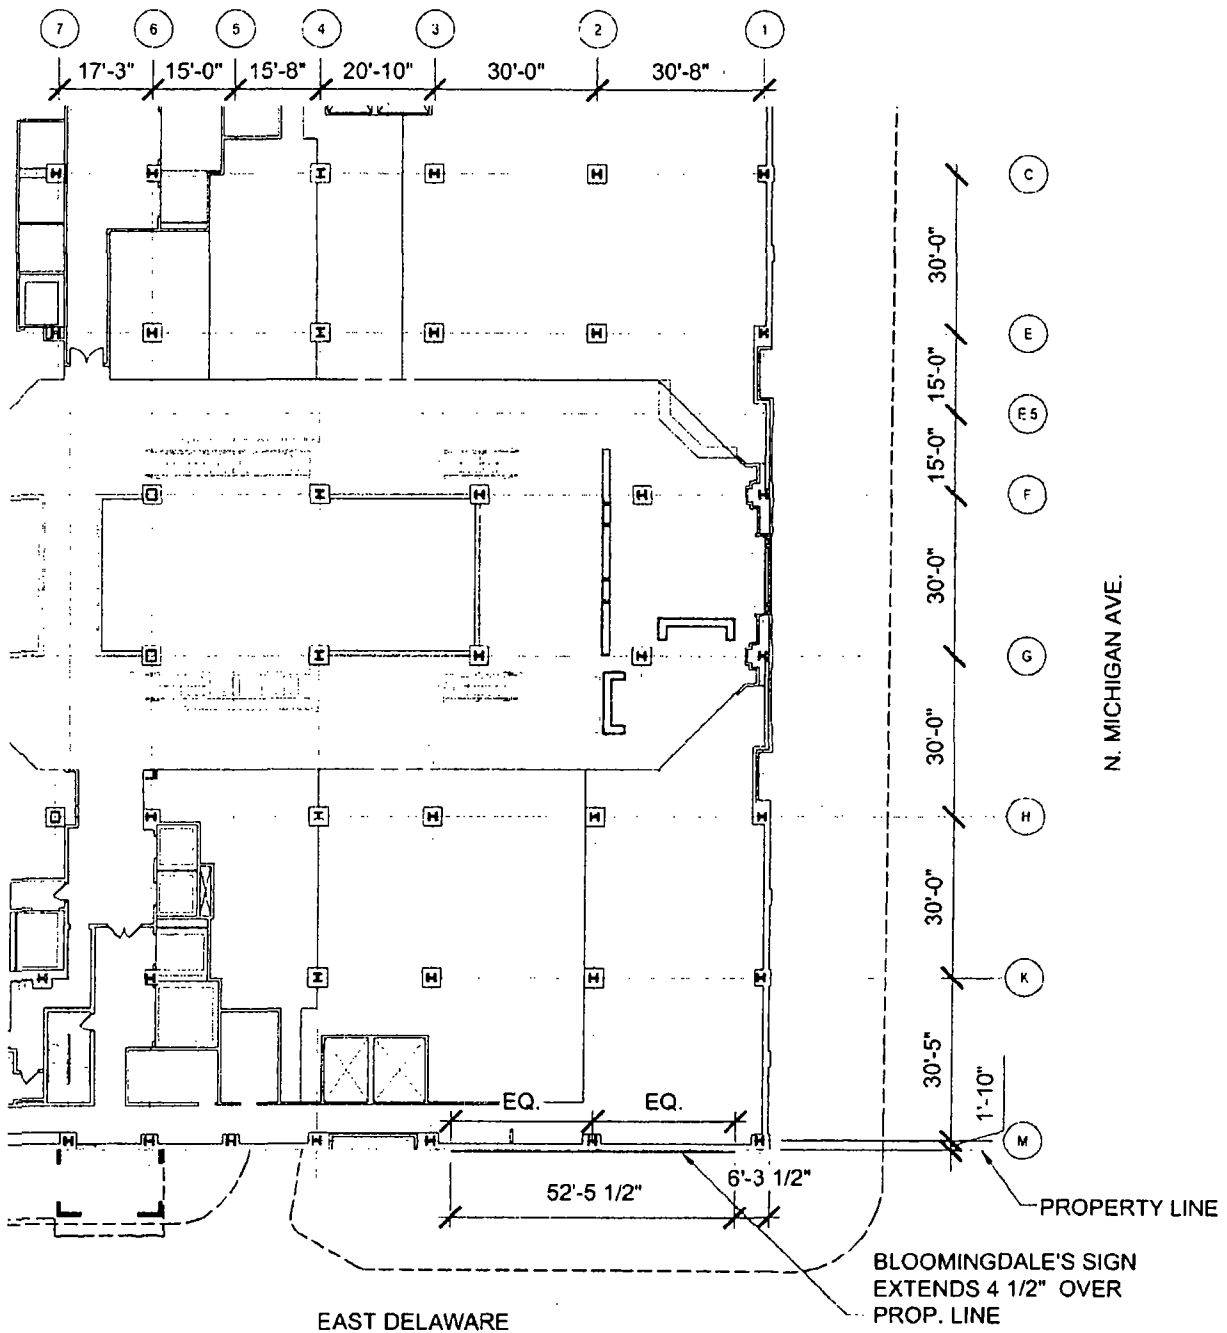

1 5TH FLOOR PLAN


0 10 32

100


SCALE: 1" = 32'-0"




| | | | |
|--|---------------------------------------|-------------------------|-----------------------|
| Shapiro Associates
ARCHITECTURAL SERVICES LLC
1021 WEST ADAMS STREET
CHICAGO, ILLINOIS 60607
312 421 6004 | PROJECT
BLOOMINGDALE'S SIGN | | JOB NO: |
| | TITLE
SIGN LOCATION | | SK-2
2 OF 3 |
| | DATE ISSUED: 7-30-2014 | DATE REVISED: 7-30-2014 | |

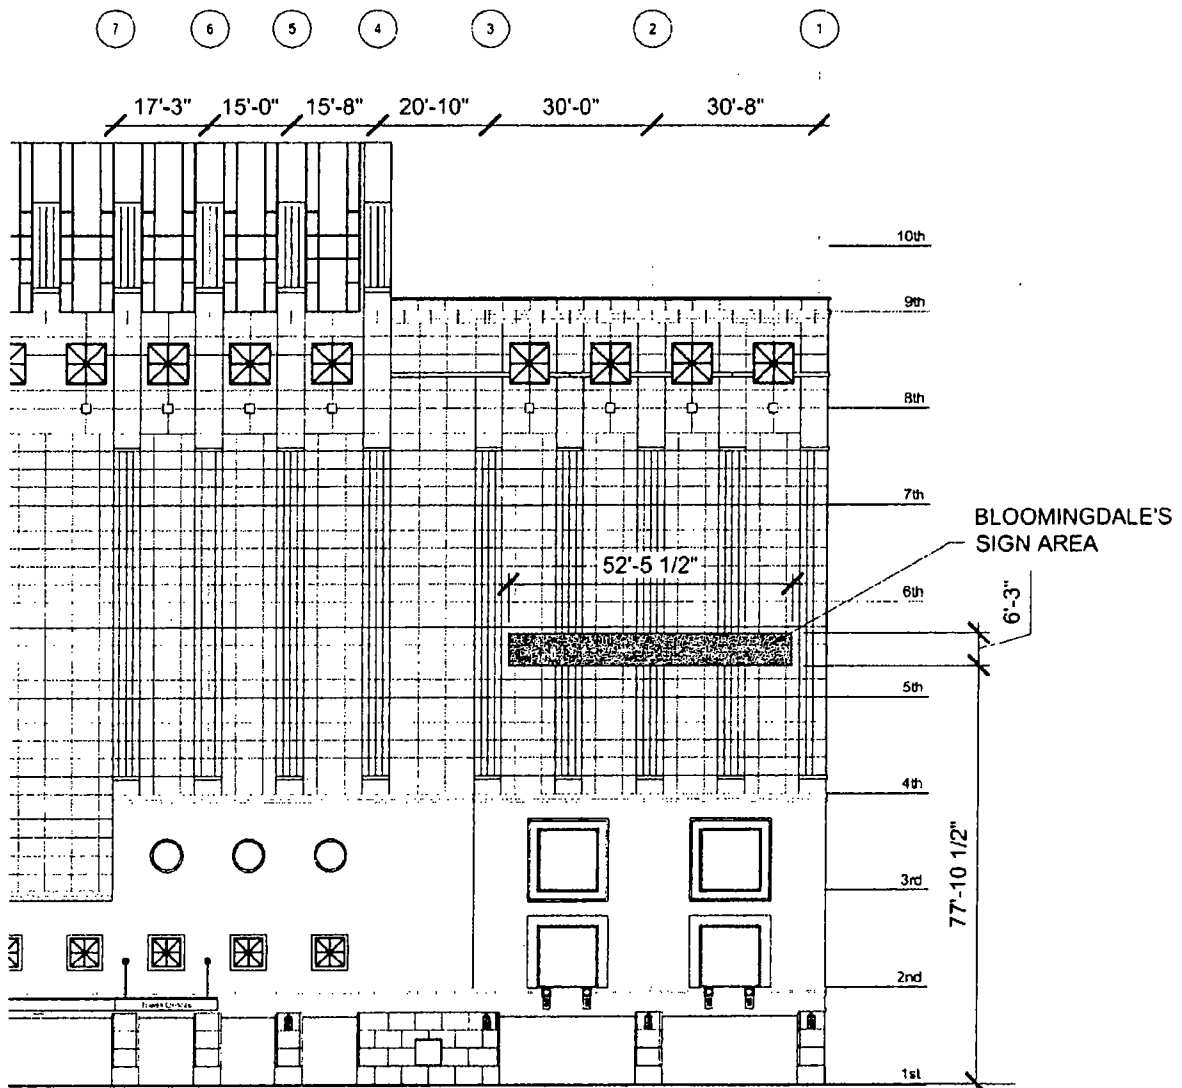

1 PARTIAL SOUTH ELEVATION

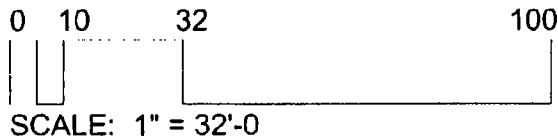

| | | | |
|--|------------------------|-------------------------|----------------|
| Shapiro Associates
ARCHITECTURAL SERVICES LLC
1021 WEST ADAMS STREET
CHICAGO, ILLINOIS 60607
312.421.6004 | PROJECT: | BLOOMINGDALE'S SIGN | JOB NO: |
| | TITLE: | SIGN ELEVATION | SK-3
3 OF 3 |
| | DATE ISSUED: 7-30-2014 | DATE REVISED: 7-30-2014 | |

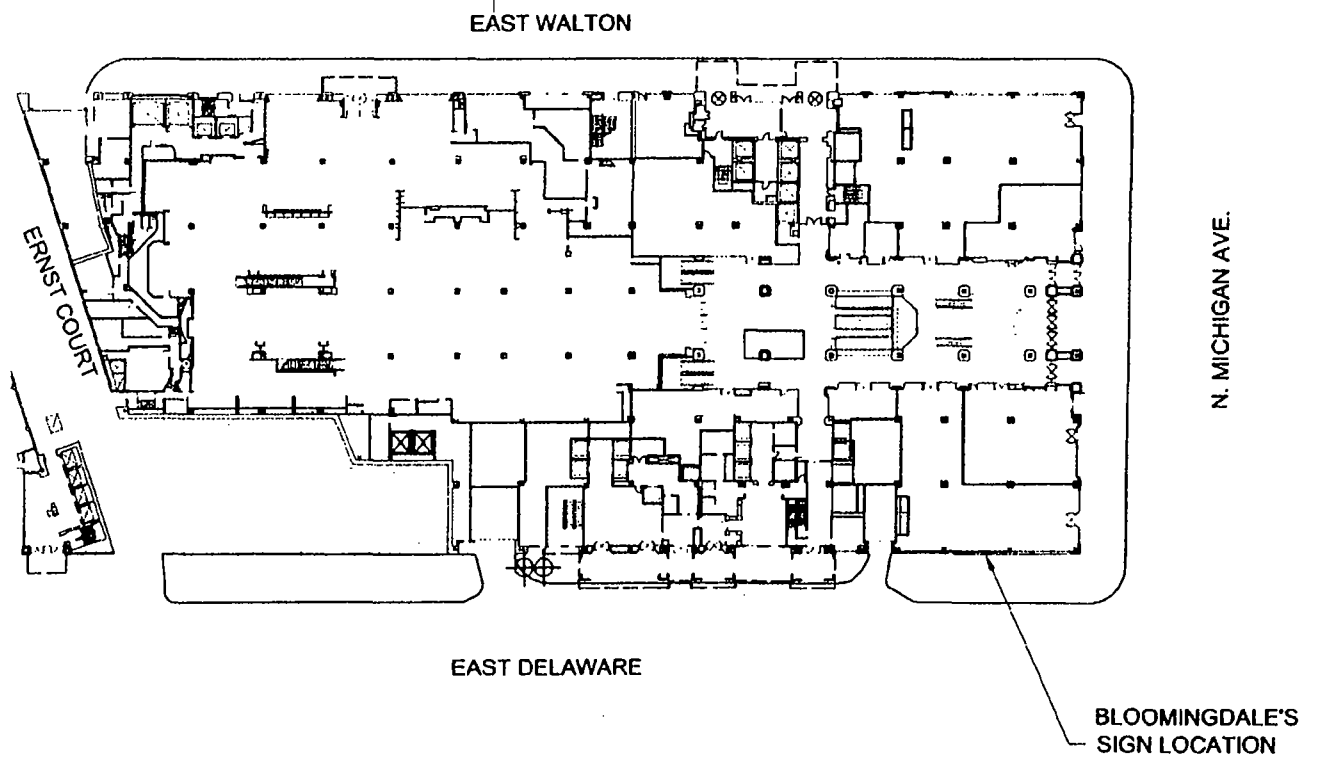

1 GROUND FLOOR PLAN


0 20 80 200



SCALE: 1/80 = 1'-0"



| | | | |
|--|--|-------------------------|-----------------------|
| Shapiro Associates
ARCHITECTURAL SERVICES LLC
1021 WEST ADAMS STREET
CHICAGO, ILLINOIS 60607
312 421 6004 | PROJECT:
BLOOMINGDALE'S SIGN | | JOB NO: |
| | TITLE:
SIGN LOCATION | | SK-1
1 OF 3 |
| | DATE ISSUED: 7-30-2014 | DATE REVISED: 7-30-2014 | |

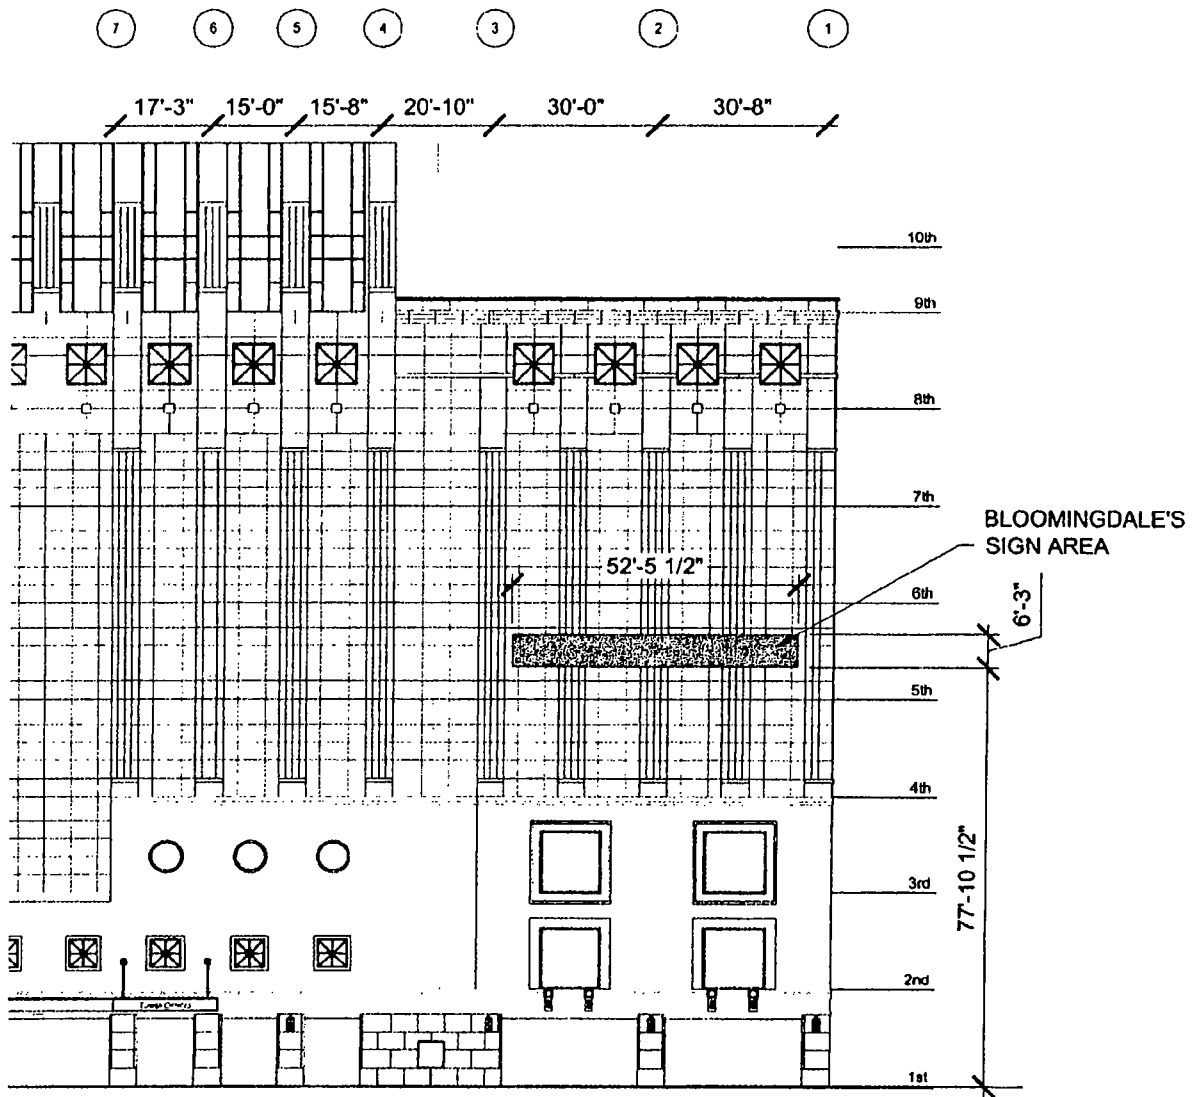

1 PARTIAL SOUTH ELEVATION




SCALE: 1" = 32'-0"



| | | | |
|---|-------------------------------------|-------------------------|-----------------------|
| Shapiro
Associates
ARCHITECTURAL SERVICES LLC
1021 WEST ADAMS STREET
CHICAGO, ILLINOIS 60607
312 421 6004 | PROJECT: BLOOMINGDALE'S SIGN | | JOB NO: |
| | TITLE: SIGN ELEVATION | | SK-3
3 OF 3 |
| | DATE ISSUED: 7-30-2014 | DATE REVISED: 7-30-2014 | |

SIGN SPECIFICATIONS

- (A) - ILLUMINATED LETTERS
Lighting: LED
Voltage: 120V
Description: Back-Lit (Remote)
Face Color: Black
Return Color: Black
Installation: Stand-off 2 1/2"
- (B) - LETTER BACKS
Material: Aluminum
Face Color: Paint Tan to match building [TRD]
Return Color: Paint Tan to match building [TRD]
Installation: Survey required for mounting on different planes

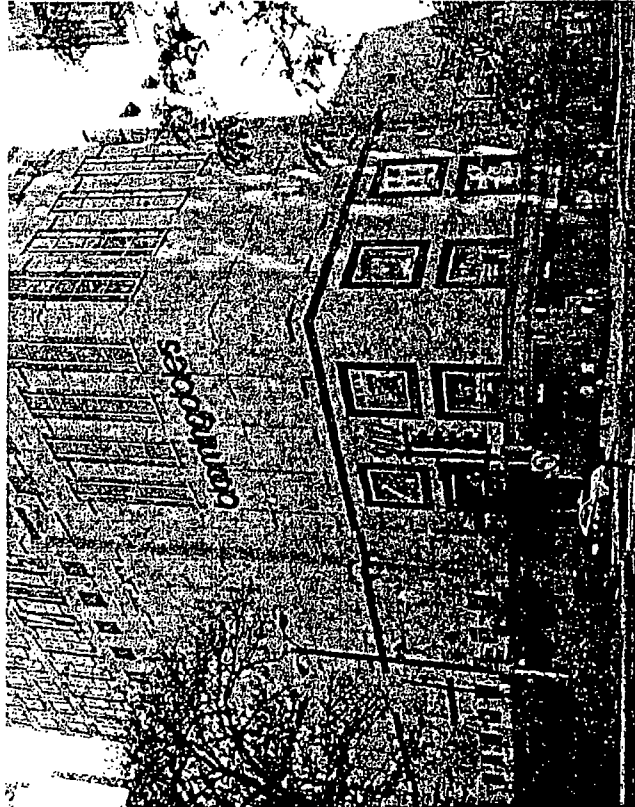

proposed letters (approx. size & location)

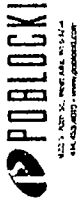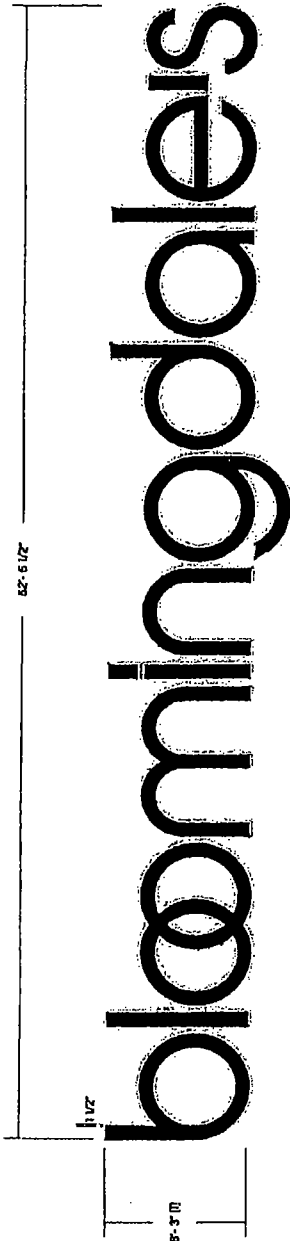

This document is intended for use by the client only. It is not to be distributed outside the client's organization. The client is responsible for ensuring that this document is used only for the purposes intended. The client is also responsible for ensuring that this document is not used for any other purpose without the written consent of the client.

Project
Bloomington
Chicago, Illinois

Scale: 3/16"=1'
Original Page Size: 17 x 17"
Notes
SURVEY REQUIRED

Revised
REV DESCRIPTION
BY DATE
BY: [Name] DATE: 06/23/14

Rev: [Name]
Drawn by: Sarah Weston
Date: 03/17/14
Sign Loc. No. :

LL-01
LIT LETTERS
Sign Type

64347
C02
Design
DPP - Project - Job No.



City of Chicago



Or2014-482

Office of the City Clerk

Document Tracking Sheet

| | |
|---------------------------------|---|
| Meeting Date: | 10/8/2014 |
| Sponsor(s): | Reilly (42) |
| Type: | Order |
| Title: | Issuance of permits for sign(s)/signboard(s) at 255 E Grand Ave (east building elevation) |
| Committee(s) Assignment: | Committee on Zoning, Landmarks and Building Standards |

COMMITTEE ON ZONING, LANDMARKS
& BUILDING STANDARDS
Alderman Brendan Reilly, 42nd Ward
City Council Meeting October 8, 2014
Sign order

ORDERED, That the Commissioner of Buildings is hereby directed to
issue a sign permit to:

Doyle Signs, Inc
232 W Interstate Road
Addison, IL 60101

For the erection of a sign/signboard over 24 feet in height and/or 100 square feet (in
area of one face) at:

Whole Foods Market
255 E Grand Ave
Chicago, IL 60611


Dimensions: Length: 53' feet - 2-1/2" inches Height: 3 feet – 6 inches

Height above grade/roof to top of sign: 15 feet – 0 inches

TOTAL SQUARE FOOT AREA: 182.87 square feet

East Building Elevation

Such sign(s) shall comply with all applicable provisions of TITLE 17 of the Chicago
Zoning Ordinance and all other applicable provisions of the Municipal Code of the CITY
OF CHICAGO governing the construction and maintenance of outdoor sign, signboards
and structures.

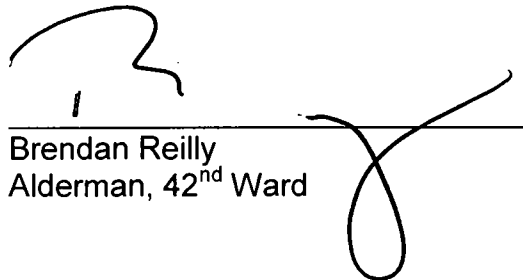


Brendan Reilly
Alderman, 42nd Ward

[illegible]

| CLIENT WHOLE FOODS MARKET | | | | | |
|--------------------------------|----------------|-------|-------|-----------|------------|
| ADDRESS | 200 E ILLINOIS | | | | |
| CITY | CHICAGO | STATE | IL | DISPATCH | MM |
| PHONE, Rm. | 13076 | SCALE | NOTED | DATE | 05.19.2014 |
| | | | | SHEET NO. | 1 |

\\NORTHMAN\Servers\p1\WHOLE FOODS\CHICAGO - 200 E ILLINOIS\WHOLE FOODS - CHICAGO - 200 E ILLINOIS.CMT

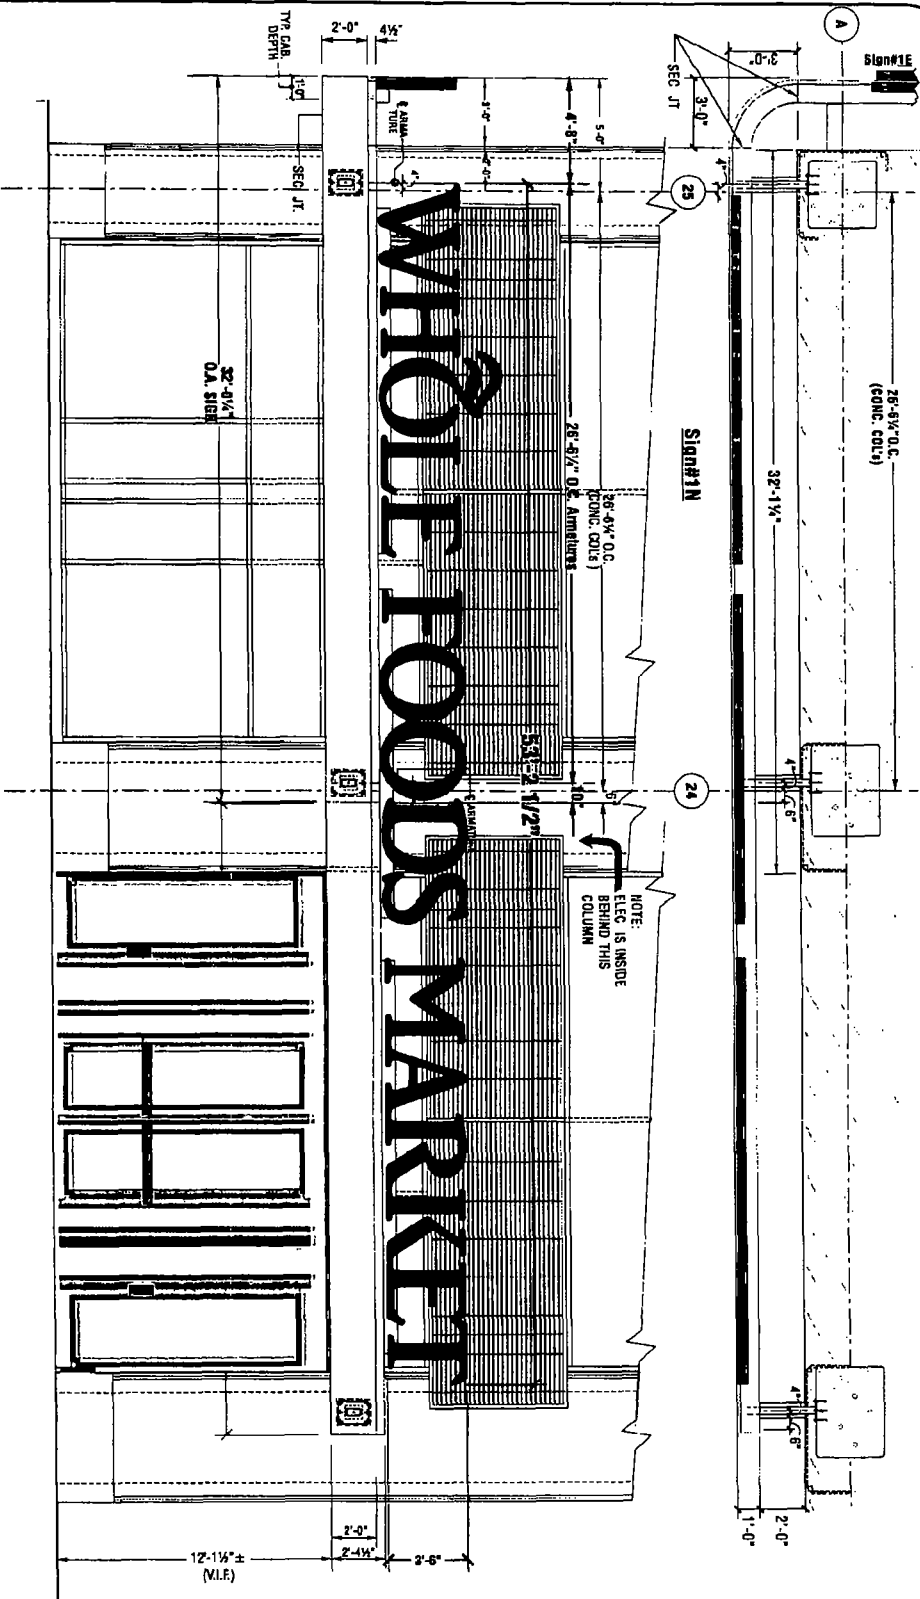

(B) North Elev. Detail - Corner Display w/ Illum'd. Graphics
 2 1/8" = 1'-0"
 (North Elev. - 6' End)
 FIELD VERIFY ALL MEASUREMENTS

DOYLE
 GENERAL SIGN CONTRACTORS
 220 W. LEXINGTON AVENUE, 10TH FLOOR
 NEW YORK, NY 10036
 TEL: 212-691-1100
 FAX: 212-691-1101

| DATE | REVISION |
|---------|---------------------------------|
| 7/24/14 | ISSUED FOR CONSTRUCTION |
| 7/24/14 | REMOVED/REVISED REVISION #01 TO |
| | |
| | |
| | |

| DATE | CUSTOMER APPROVAL |
|------|-------------------|
| | |
| | |
| | |
| | |

This design is the original and copyrighted work of Doyle Sign Co. and may not be reproduced, copied or otherwise used without the written consent of Doyle Sign Co. The rights to this design may be purchased.

| | |
|-------------|--------------------|
| CLIENT | WHOLE FOODS MARKET |
| ADDRESS | 255 E GRAND AVE. |
| CITY | CHICAGO |
| STATE | IL |
| ZIP | 60601 |
| PHONE | 312.587.1300 |
| DESIGNER | NOA |
| DATE | 05.19.2014 |
| SHEET NO. | 4 |
| PROJECT NO. | 14001 |

WORKSHEET: 255 E GRAND AVE CHICAGO - 200 E LEXINGTON - CHICAGO - 200 E LEXINGTON



City of Chicago



Or2014-483

Office of the City Clerk

Document Tracking Sheet

| | |
|---------------------------------|---|
| Meeting Date: | 10/8/2014 |
| Sponsor(s): | Reilly (42) |
| Type: | Order |
| Title: | Issuance of permits for sign(s)/signboard(s) at 255 E Grand Avenue (north building elevation) |
| Committee(s) Assignment: | Committee on Zoning, Landmarks and Building Standards |

COMMITTEE ON ZONING,
LANDMARKS & BUILDING STANDARDS
Alderman Brendan Reilly, 42nd Ward
City Council Meeting, October 8, 2014
Sign Order

ORDERED, That the Commissioner of Buildings is hereby directed to
issue a sign permit to:

Doyle Signs, Inc
232 W Interstate Road
Addison, IL 60101

For the erection of a sign/signboard over 24 feet in height and/or 100 square feet (in
area of one face) at:

Whole Foods Market
255 E Grand Ave
Chicago, IL 60611


Dimensions: Length: 53' feet - 2-1/2" inches Height: 3 feet – 6 inches

Height above grade/roof to top of sign: 15 feet – 0 inches

TOTAL SQUARE FOOT AREA: 182.87 square feet


North Building Elevation

Such sign(s) shall comply with all applicable provisions of TITLE 17 of the Chicago
Zoning Ordinance and all other applicable provisions of the Municipal Code of the CITY
OF CHICAGO governing the construction and maintenance of outdoor sign, signboards
and structures.

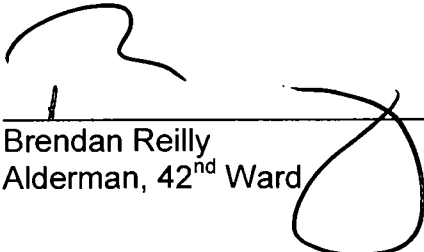

Brendan Reilly
Alderman, 42nd Ward

PROPOSED ELEVATIONS

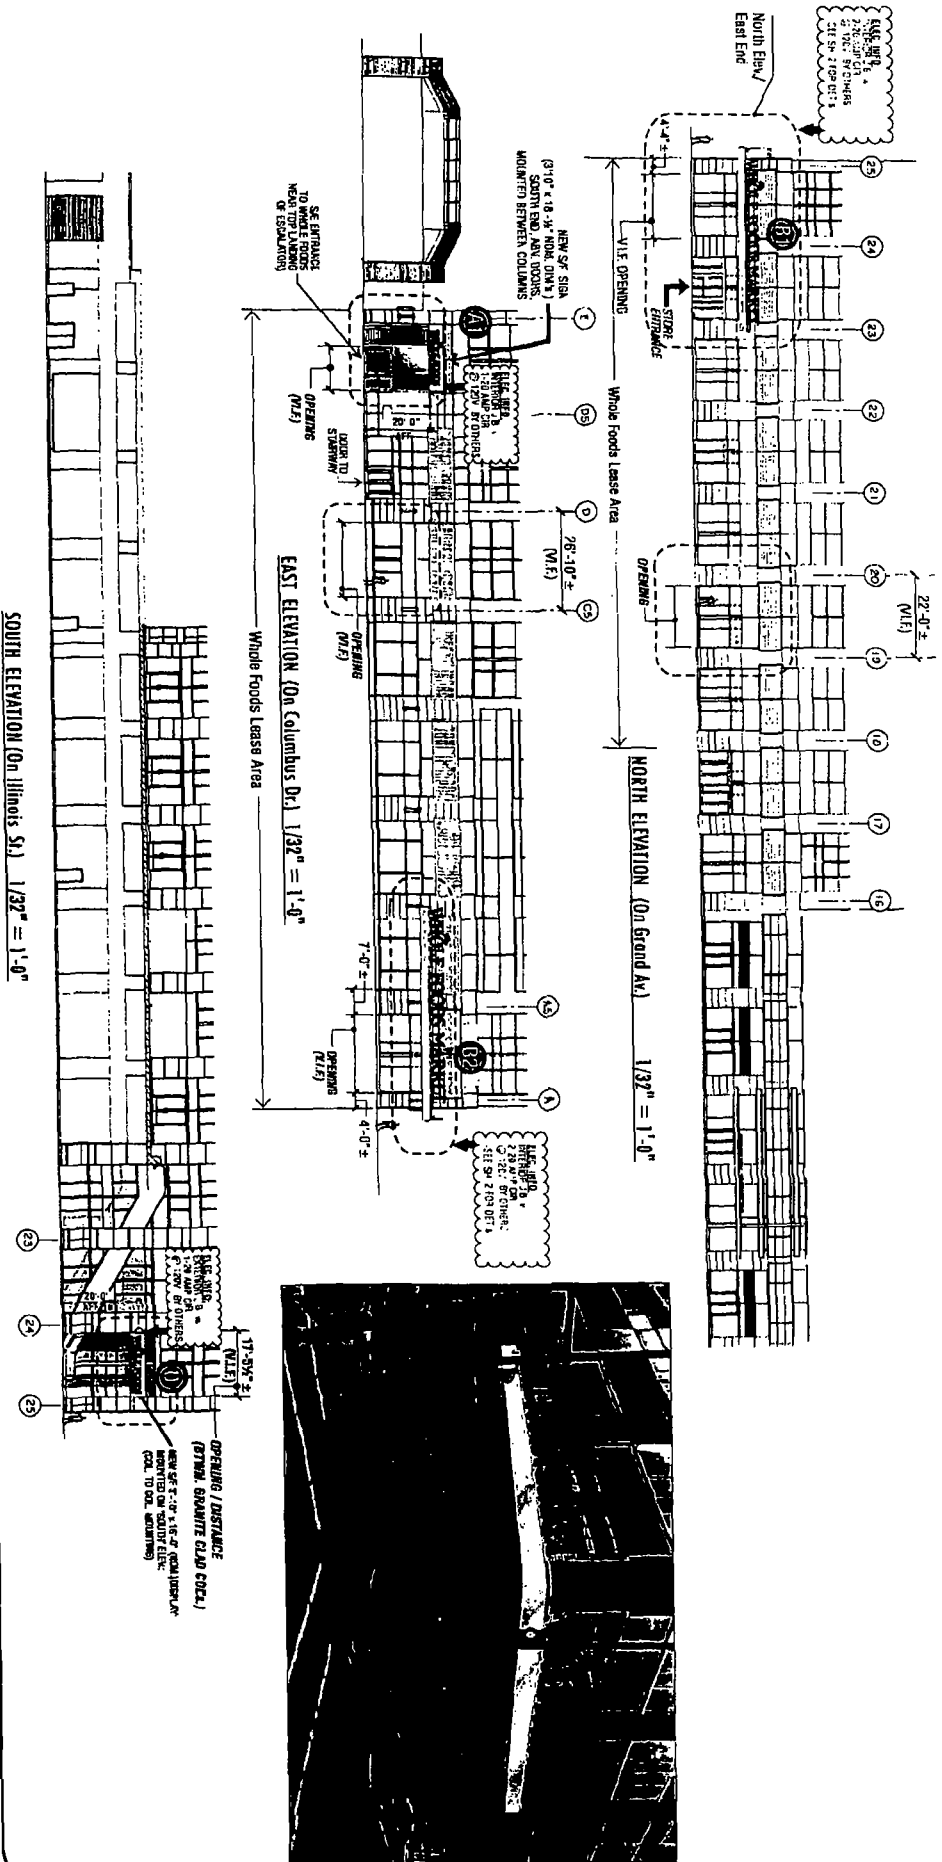

DOYLE
GENERAL SIGN CONTRACTORS
200 E. ILLINOIS ST., CHICAGO, IL 60601
312.462.1000
www.doyle-sign.com

DATE: _____
REVISION: _____
PROJECT: _____

CUSTOMER APPROVAL: _____
DATE: _____
This drawing is the original and unaltered work of
DOYLE SIGN CONTRACTORS, INC. and may not be reproduced, copied,
or used in any way without the written consent of Doyle Sign
Contractors, Inc. The design is the property of Doyle Sign
Contractors, Inc. and shall remain the property of Doyle Sign
Contractors, Inc.

CLIENT: WHOLE FOODS MARKET
ADDRESS: 200 E. ILLINOIS
CITY: CHICAGO
STATE: IL
ZIP: 60601
DATE: 06.19.2014
SHEET NO. 1
V:\06192014\WHOLE FOODS\CHICAGO - 200 E ILLINOIS\WHOLE FOODS - CHICAGO - 200 E ILLINOIS.dwg

2014-2015
ARCHITECT: J. J. JONES
NO. 100 1000
GENERAL SIGN CONTRACTORS
NOT RECORDED

DOYLE

DATE: 7/1/14
REVISIONS:
REVISION NO. 1
REVISION DATE: 7/1/14
REVISION DESCRIPTION: REVISION NO. 1


CUSTOMER APPROVAL

DATE

This drawing is the original and copyrighted work of Doyle Sign Contractors. It is not to be reproduced or used in any form without the written permission of Doyle Sign Contractors. The rights to this design may be protected.

CLIENT: WHOLE FOODS MARKET
ADDRESS: 255 E GRAND AVE
CITY: CHICAGO
STATE: IL
ZIP: 60601
SCALE: NOTED
DATE: 05.19.2014
SHEET NO.: 5

B2 East Elev. Detail - Corner Display w/ Illum'd. Graphics
FIELD VERIFY ALL MEASUREMENTS

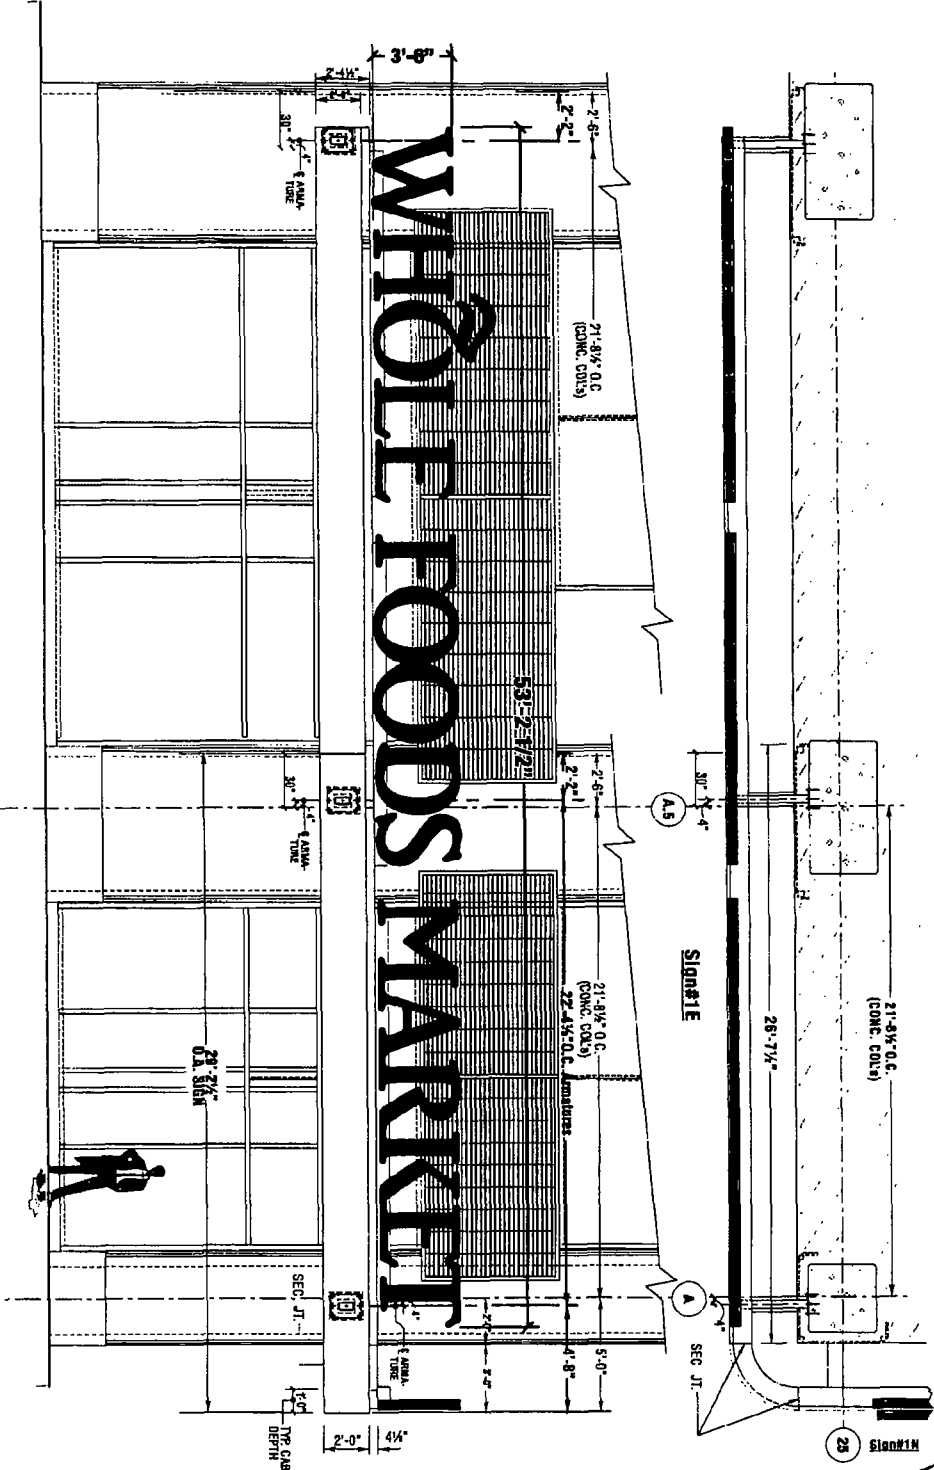



City of Chicago



Or2014-484

Office of the City Clerk

Document Tracking Sheet

| | |
|---------------------------------|--|
| Meeting Date: | 10/8/2014 |
| Sponsor(s): | Reilly (42) |
| Type: | Order |
| Title: | Issuance of permits for sign(s)/signboard(s) at 600 N
Michigan Ave - 106 sq. ft. - west elevation |
| Committee(s) Assignment: | Committee on Zoning, Landmarks and Building Standards |

City Council
Meeting Date: 10-8-14
Committee on Buildings

(signs)

ORDERED, That the Commissioner of Buildings is hereby directed to
issue a sign permit to: Chicago Sign and Light Company, 26w535 Saint Charles
Road, Carol Stream, IL 60188
for the erection of a sign / signboard over 24 feet in height and / or over 100
square feet (in area of one face) at: Marshalls, 600 N Michigan Ave, Chicago, IL


Dimensions: Length 23 Ft 7 in Height 4 ft 6 in

Height above grade to top of sign 55 Ft

West Elevation,

TOTAL SQUARE FOOT AREA 106 sq ft

Such sign(s) shall comply with all applicable provisions of TITLE 17 of the
Chicago Zoning Ordinance and all other applicable provisions of the Municipal
Code of the City of Chicago governing the construction and maintenance of
outdoor signs, signboards and structures.

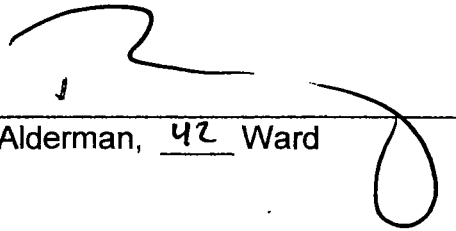
Alderman, 42 Ward

100554589



CITY OF CHICAGO

DEPARTMENT OF BUILDINGS

Sign Permit Application


| | | | | | | | |
|--|---------------------------------|------------|--|--|-------------|------------|-------------------------------|
| APPROVAL NUMBER | APPLICATION NUMBER
100554589 | ANNUAL FEE | WORK CODE | DRAWINGS ATTACHED ☐ YES ☐ NO | | | |
| DATE OF APPLICATION
08/08/2014 | | | TYPE OF SIGN
FLAT OR BOX | | | | |
| ADDRESS OF SIGN
600 N MICHIGAN AVE, 60611- | | | LENGTH
23 | FT
7 | HEIGHT
4 | IN
6 | |
| BUILDING | ORIGINAL PERMIT NUMBER | | AREA
106 | SQ FT
WEIGHT | | LBS
300 | |
| TYPE OF PERMIT
NEW CONSTRUCTION (SIGN) | | | SIGN HEIGHT ABOVE GRADE/ROOF
50 | | | | |
| PAYER OF ANNUAL INSPECTION
MARSHALLS, MANAGER
600 N MICHIGAN AVE
CHICAGO, IL 60611
(000)000-0000 | | | SHAPE OF SIGN
IRREGULAR | | | | |
| SIGN MANUFACTURER
KGD | | | SIGN WILL READ
MARSHALLS | | | | |
| ADDRESS WHERE SIGN CAN BE SEEN PRIOR TO ERECTION | | | NO OF LAMPS
900 | | | | TOTAL WATTAGE
540 |
| TICKET NUMBER
0 | | | TYPE OF LAMP
OTHER | | | | |
| REINSPECTION CONTROL NUMBER | | | NO OF BALLAST/TRANSFORMERS
9 | | | | INPUT OF TRANSFORMERS
120V |
| TYPE OF SUPPORT FOR SIGN
BUILDING | | | CONTRACTOR WILL INSTALL ☒ FEEDERS ☒ CUSTOMER LEADS | | | | |
| SIGN BOARD SUPPORT MEMBERS
OTHER | | | TYPE OF SWITCH
SPECIAL | | | | |
| ANNUAL FEE
CONSTRUCTION FEE
1017 B FEE
TOTAL FEE
AMOUNT PAID
BALANCE DUE | | | LOCATION OF SWITCH
LISTED FLUSH TOGGLE | | | | |
| 200.00
200.00
200.00
200.00 | | | SIGN LOCATION
INDIVIDUAL ILLUMINATED LETTERS, MARSHALLS, 4' 6" X 23' 7" WEST ELEVATION AT 50' ELEVATION. | | | | |
| Check # for Zoning | | | | | | | |
| Check # for DCAP | | | | | | | |

The undersigned certify that the statements in this application are true and correct and that all work done under the nonconsent permit will conform to the requirements of the Chicago Municipal Code

| | | |
|--|--|------------------|
| REG NO
E94865 | BOND NO
0482722 | REG NO
N93120 |
| ELECT CONTR
CHICAGO SIGN & LIGHT COMPANY | SIGN ERECTOR
KGD ENTERPRISES | SIGNER |
| ADDRESS
204 N GARY AVE
WHEATON, IL 60187 | ADDRESS
204 N GARY
WHEATON IL, 60187 | |
| SUPERVISOR SIGNATURE
 | SIGNATURE
 | |

The permit issued on this application will authorize only signs here applied for. If other signs are to be erected they must be covered by additional permits

City of Chicago
Rahm Emanuel, MayorDepartment of Buildings
Felicia Davis, Commissioner

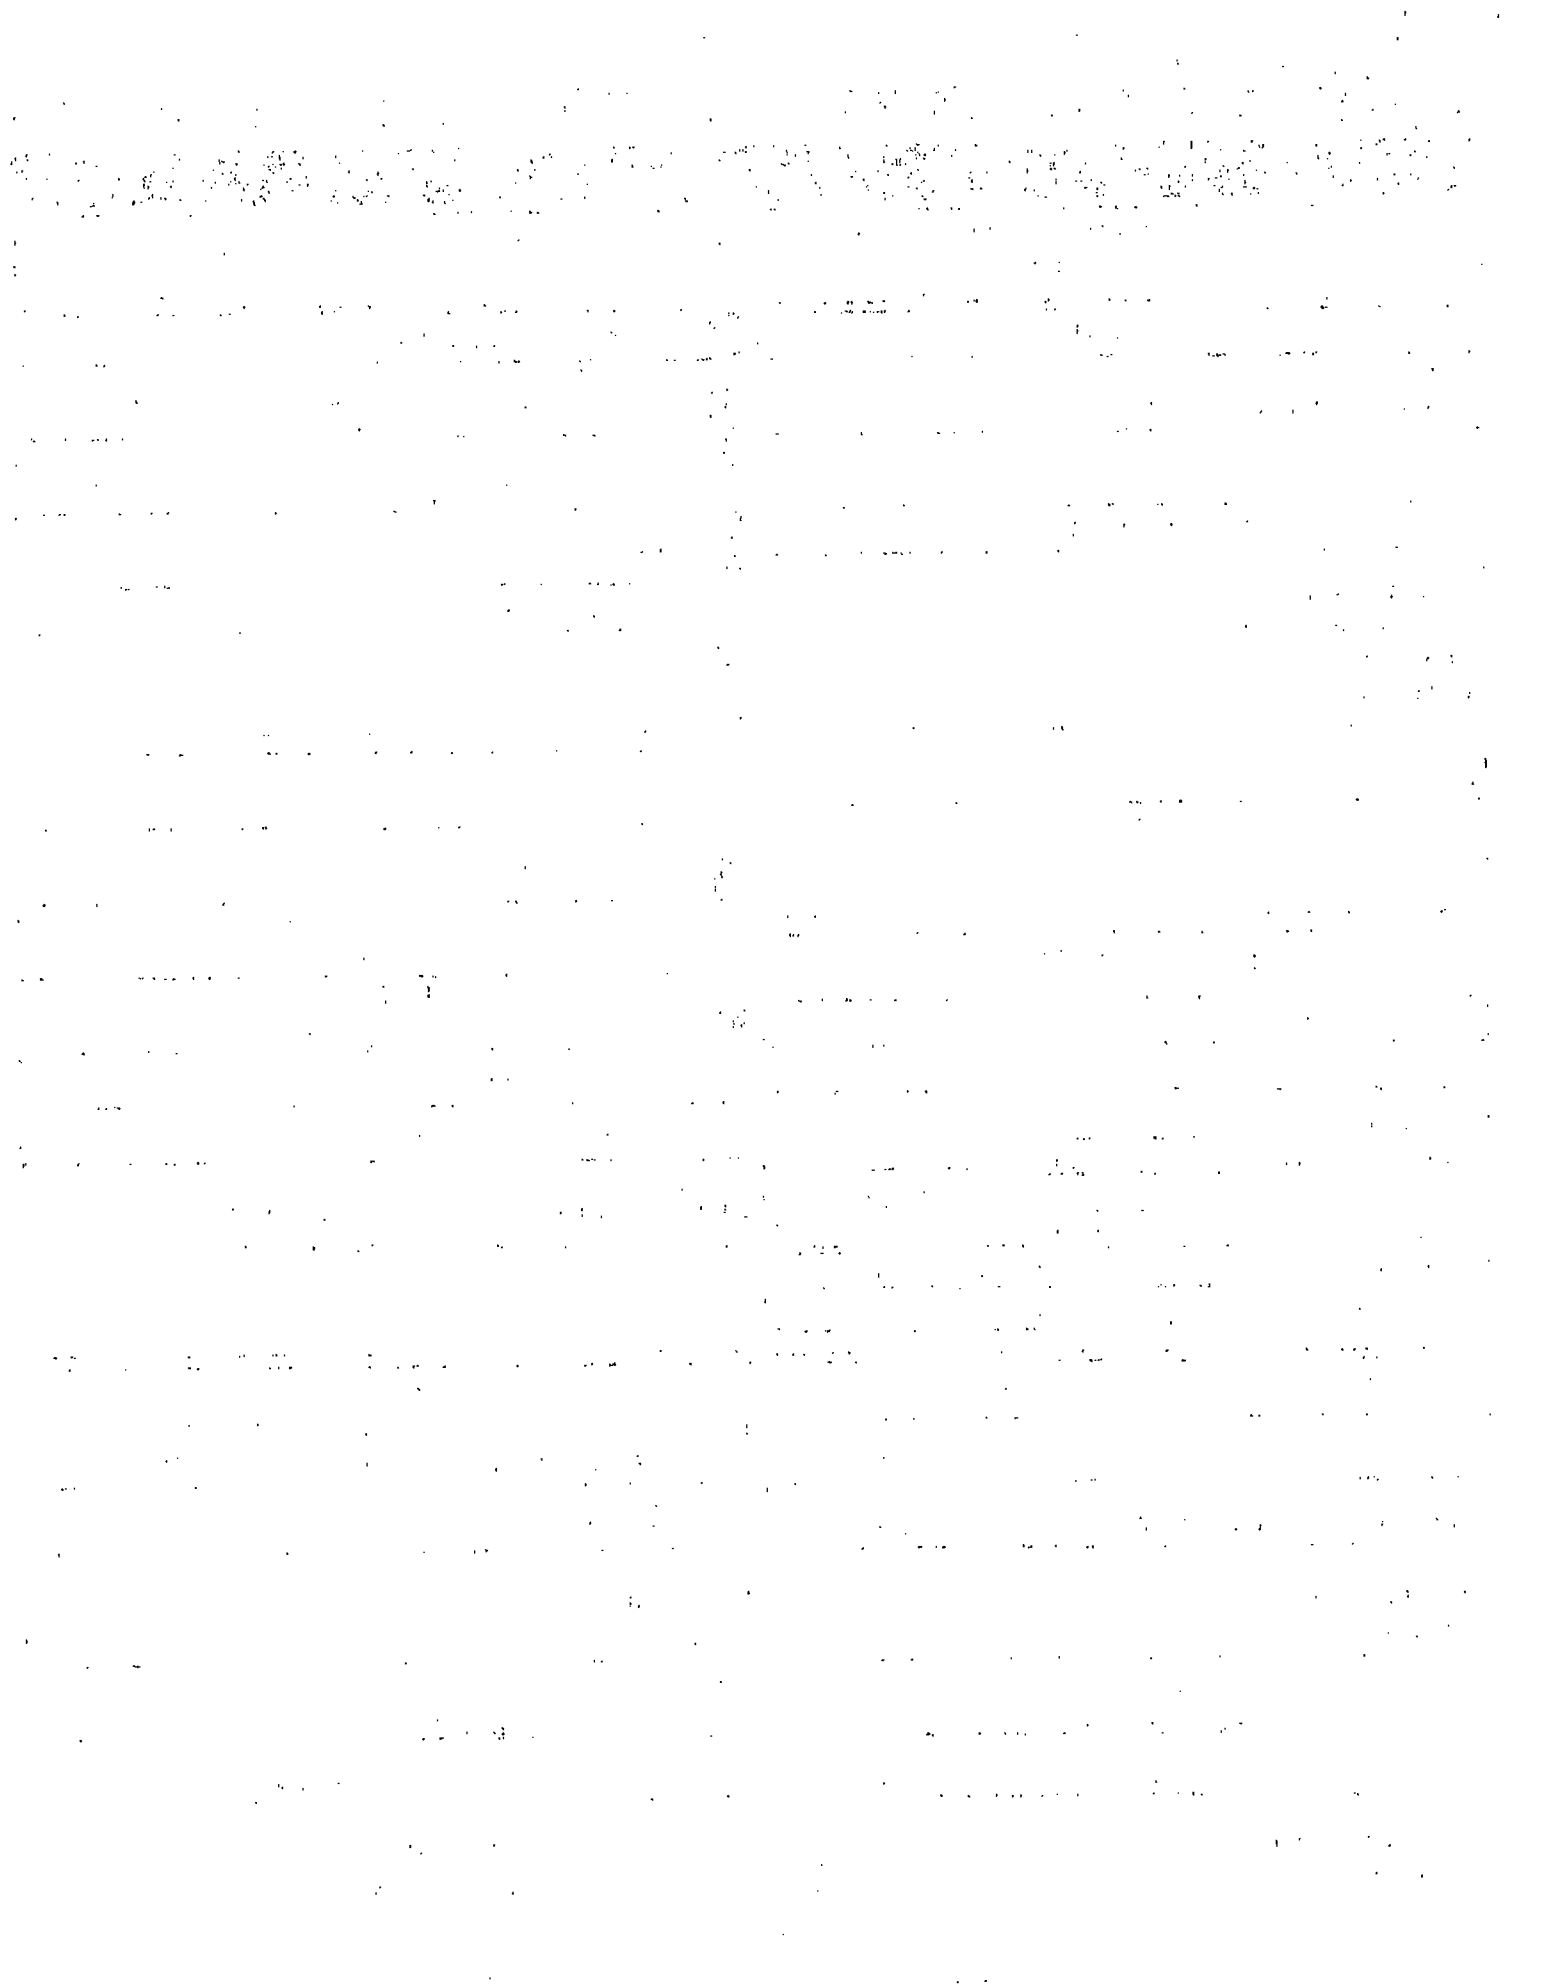




| | |
|--|--|
| TYPE OF BUSINESS
COMMERCIAL Other. RETAIL
Name: MARSHALLS
LIC #: 12328
Renewal Date: _____ | SIGN BOND REQUIRED? ☐ YES
COUNCIL ORDER REQUIRED ☒ YES
IS SPECIAL PERMISSION REQUIRED FROM CHIEF ELECTRICAL
☐ YES
IF YES, ATTACH LETTER OF REQUEST
TIME STAMP |
| Projects Over:
☐ Private Property
☒ Public Way Grant Permit #: 1114133
☒ Planned Development/Manufacturing PMD/PD#: 563
Zoning District: OTHER Other. PD | TIME STAMP |
| TYPE OF SIGN.
☐ ADVERTISING ☒ ILLUMINATE ☐ MOVEABLE
☒ BUSINESS ☐ FLASHING | |
| TOTAL STREET FRONTAGE OF LOT (IN FEET) 884 | |
| TOTAL AREA OF NEW SIGN (SQ.FT.) 106 | |
| TOTAL AREA OF ALL SIGNS ON LOT (SQ.FT.) 1,365 | |
| HEIGHT OF SIGN ABOVE GRADE (TO TOP) 54ft 6in | SIGN CLERK APPROVED FOR PERMIT |
| DISTANCE OF CURB LINE OUTER EDGE (ft) 15 | |
| DISTANCE OF STRUCTURE INNER EDGE (ft) 1 | |
| DISTANCE FROM (ft):

A. PUBLIC PARK (OVER 10 ACRES) _____
B. EXPRESSWAY (IF LESS THAN 1,000 FT) _____
C. RESIDENCE DISTRICT (ADVERTISING SIGNS ONLY) _____

IF REPLACEMENT SIGN OR CHANGE OF FACE, WHAT DOES THE EXISTING SIGN READ?

Original Payee: _____

Landmark Hold: ☐ Status: _____ | REMARKS |
| ZONING (OFFICE USE ONLY) | |

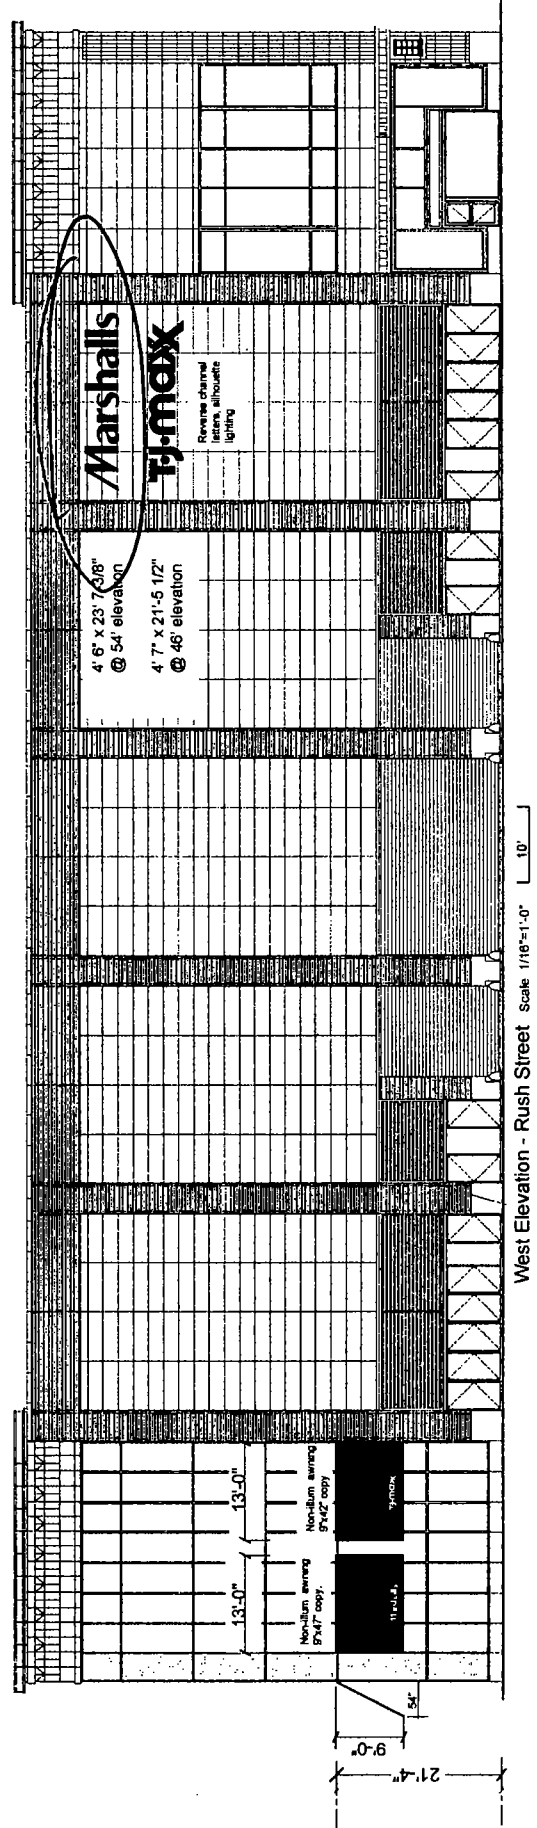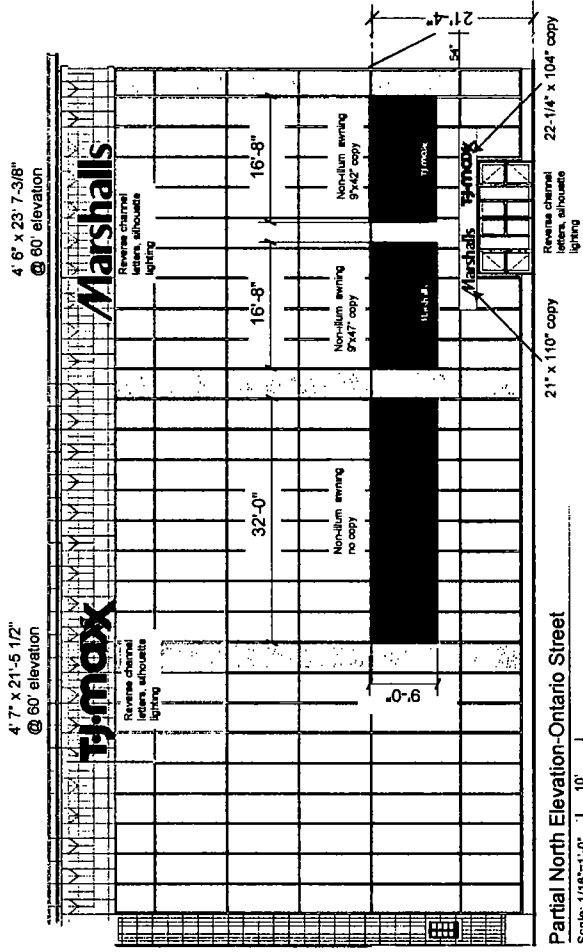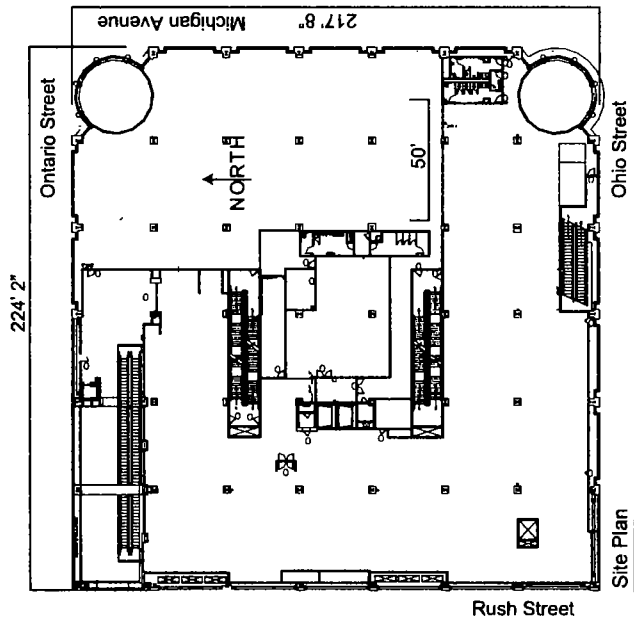

JONES SIGN
Your Vision. Accomplished.
400 MACK DRIVE CROYDON, PA 19021
PH: 215.788.3898 FX: 215.788.7568

SS# 57335-R8-2
Client: **TJMAXX/MARSHALLS**
600 N. MICHIGAN AVENUE
CHICAGO, IL 60611

Date: 06.11.2014
Drawn By: JD

HALO LIT CHANNEL LETTERS

23'-7 3/8"

Marshalls

Two sets 4' 6" x 23' 7-3/8" (3.4 amp / 120v each)
One set 1' 9" x 9' 2" (1.2 amp / 120v)


Face and side returns are the same color.

TJ·maxx

Two sets 4' 7" x 21' 5-1/2" (3.4 amp / 120v each)
One set 1' 10-1/4" x 8' 8" (1.2 amp / 120v)

MARSHALLS
Bue PMS 2955 C

TJ·maxx
Red PMS 186C

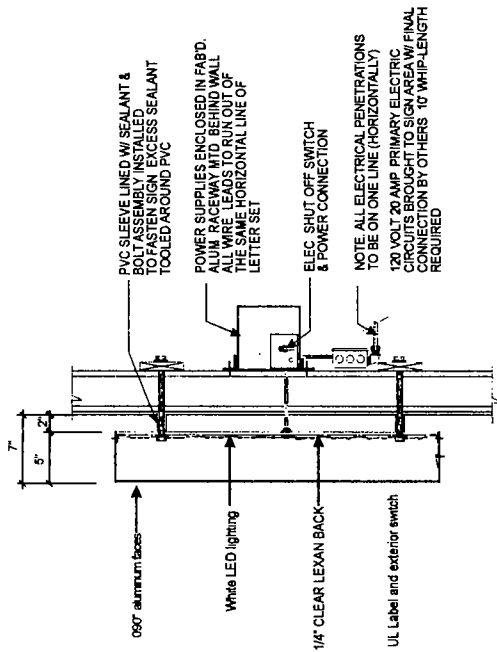



HALO LIT CHANNEL LETTER SECTION (REMOTE)

AWNINGS



Non-illum. awning
9'x47" copy.

Non-illum. awning
9'x42" copy.

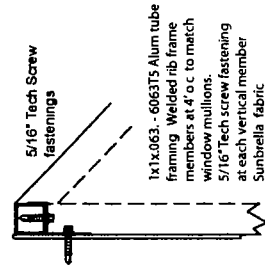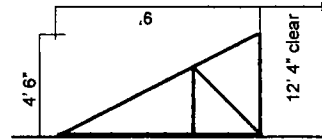

Ends are open.
Aluminum frames are unpainted.



City of Chicago



Or2014-485

Office of the City Clerk

Document Tracking Sheet

| | |
|---------------------------------|---|
| Meeting Date: | 10/8/2014 |
| Sponsor(s): | Reilly (42) |
| Type: | Order |
| Title: | Issuance of permits for sign(s)/signboard(s) at 600 N
Michigan Ave - 106 sq. ft. - north elevation |
| Committee(s) Assignment: | Committee on Zoning, Landmarks and Building Standards |

(signs)

ORDERED, That the Commissioner of Buildings is hereby directed to
issue a sign permit to: Chicago Sign and Light Company, 26w535 Saint Charles
Road, Carol Stream, IL 60188
for the erection of a sign / signboard over 24 feet in height and / or over 100
square feet (in area of one face) at: Marshalls, 600 N Michigan Ave, Chicago, IL

Dimensions: Length 23 Ft 7 in Height 4 ft 6 in


Height above grade to top of sign 60 Ft

North Elevation,

TOTAL SQUARE FOOT AREA 106 sq ft

Such sign(s) shall comply with all applicable provisions of TITLE 17 of the
Chicago Zoning Ordinance and all other applicable provisions of the Municipal
Code of the City of Chicago governing the construction and maintenance of
outdoor signs, signboards and structures.


Alderman, 42 Ward

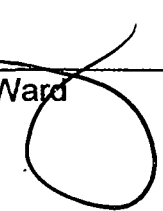



100554584

Sign Permit Application

| | | | | |
|--|---------------------------------|------------|--|---|
| APPROVAL NUMBER | APPLICATION NUMBER
100554584 | ANNUAL FEE | WORK CODE | DRAWINGS ATTACHED ☐ YES
☐ NO |
| DATE OF APPLICATION 08/08/2014 | | | TYPE OF SIGN FLAT OR BOX | |
| ADDRESS OF SIGN
600 N MICHIGAN AVE, 60611- | | | LENGTH | FT. 23
IN 7
HEIGHT 4
IN 6 |
| BUILDING | ORIGINAL PERMIT NUMBER | | AREA | SQ FT 106
WEIGHT 300
LBS. 56 |
| TYPE OF PERMIT NEW CONSTRUCTION (SIGN) | | | SIGN HEIGHT ABOVE GRADE/ROOF | |
| PAYER OF ANNUAL INSPECTION
MARSHALLS, MANAGER
600 N MICHIGAN AVE
CHICAGO, IL 60611
(000)000-0000 | | | SHAPE OF SIGN IRREGULAR | |
| SIGN MANUFACTURER
KGD | | | SIGN WILL READ
MARSHALLS | |
| ADDRESS WHERE SIGN CAN BE SEEN PRIOR TO ERECTION | | | | |
| TICKET NUMBER
0 | REINSPECTION CONTROL NUMBER | | NO OF LAMPS
900 | TOTAL WATTAGE
540 |
| TYPE OF SUPPORT FOR SIGN BUILDING | | | TYPE OF LAMP OTHER | |
| SIGN BOARD SUPPORT MEMBERS OTHER | | | NO OF BALLAST/TRANSFORMERS
9 | INPUT OF TRANSFORMERS
120V |
| ANNUAL FEE _____
CONSTRUCTION FEE 200.00
1017 B FEE _____
TOTAL FEE 200.00
AMOUNT PAID 200.00
BALANCE DUE _____ | | | CONTRACTOR WILL INSTALL ☒ N
☐ Y | FEEDERS
CUSTOMER LEADS |
| | | | TYPE OF SWITCH SPECIAL | |
| | | | LOCATION OF SWITCH LISTED FLUSH TOGGLE | |
| | | | SIGN LOCATION
INDIVIDUAL ILLUMINATED LETTERS, NORTH
ELEVATION, MARSHALLS, 4' 6" X 23' 7" @ 56'
ELEVATION. | |

The undersigned certify that the statements in this application are true and correct and that all work done under the proposed permit will conform to the requirements of the Chicago Municipal Code
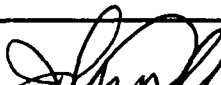
| | | | |
|--|--|---|--------|
| | | REG NO | E94865 |
| ELECT CONTR
CHICAGO SIGN & LIGHT COMPANY | | ELECTR | |
| ADDRESS
204 N GARY AVE
WHEATON, IL 60187 | | | |
| SUPERVISOR SIGNATURE | |  | |
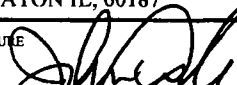
| | | | |
|--|---------|--|--------|
| BOND NO | 0482722 | REG NO. | N93120 |
| SIGN ERECTOR
KGD ENTERPRISES | | SIGNER | |
| ADDRESS
204 N GARY
WHEATON IL, 60187 | | | |
| SIGNATURE | |  | |

The permit issued on this application will authorize only signs here applied for. If other signs are to be erected they must be covered by additional permits.




City of Chicago
Rahm Emanuel, Mayor



Department of Buildings
Felicia Davis, Commissioner

| | | | |
|---|--|------------|---------------------|
| TYPE OF BUSINESS
<u>COMMERCIAL</u> Other: <u>RETAIL</u>
Name: <u>MARSHALLS</u>
LIC #: <u>12328</u>
Renewal Date: _____ | SIGN BOND REQUIRED? ☐ YES
COUNCIL ORDER REQUIRED ☒ YES
IS SPECIAL PERMISSION REQUIRED FROM CHIEF ELECTRICAL
☐ YES
IF YES, ATTACH LETTER OF REQUEST | | |
| Projects Over:
☐ Private Property
☒ Public Way Grant Permit #: <u>1114133</u>
☒ Planned Development/Manufacturing PMD/PD#: <u>563</u>
Zoning District: <u>OTHER</u> Other: <u>PD</u> | TIME STAMP | | |
| TYPE OF SIGN:
☐ ADVERTISING ☒ ILLUMINATE ☐ MOVEABLE
☒ BUSINESS ☐ FLASHING | | | |
| TOTAL STREET FRONTAGE OF LOT (IN FEET) <u>884</u> | | | |
| TOTAL AREA OF NEW SIGN (SQ.FT.) <u>106</u> | | | |
| TOTAL AREA OF ALL SIGNS ON LOT (SQ.FT.) <u>1,365</u> | | | |
| HEIGHT OF SIGN ABOVE GRADE (TO TOP) <u>60ft 6in</u> | | | |
| DISTANCE OF CURB LINE OUTER EDGE (ft) <u>12</u>
DISTANCE OF STRUCTURE INNER EDGE (ft) <u>1</u> | <table border="1" style="width: 100%; border-collapse: collapse;"> <tr> <td style="width: 50%;">SIGN CLERK</td> <td style="width: 50%;">APPROVED FOR PERMIT</td> </tr> </table> | SIGN CLERK | APPROVED FOR PERMIT |
| SIGN CLERK | APPROVED FOR PERMIT | | |
| DISTANCE FROM (ft):
A. PUBLIC PARK (OVER 10 ACRES) _____
B. EXPRESSWAY (IF LESS THAN 1,000 FT.) _____
C. RESIDENCE DISTRICT (ADVERTISING SIGNS ONLY) _____ | REMARKS | | |
| IF REPLACEMENT SIGN OR CHANGE OF FACE, WHAT DOES THE EXISTING SIGN READ?

Original Payee: _____ | | | |
| Landmark Hold: ☐ Status: _____ | | | |
| ZONING (OFFICE USE ONLY) | | | |

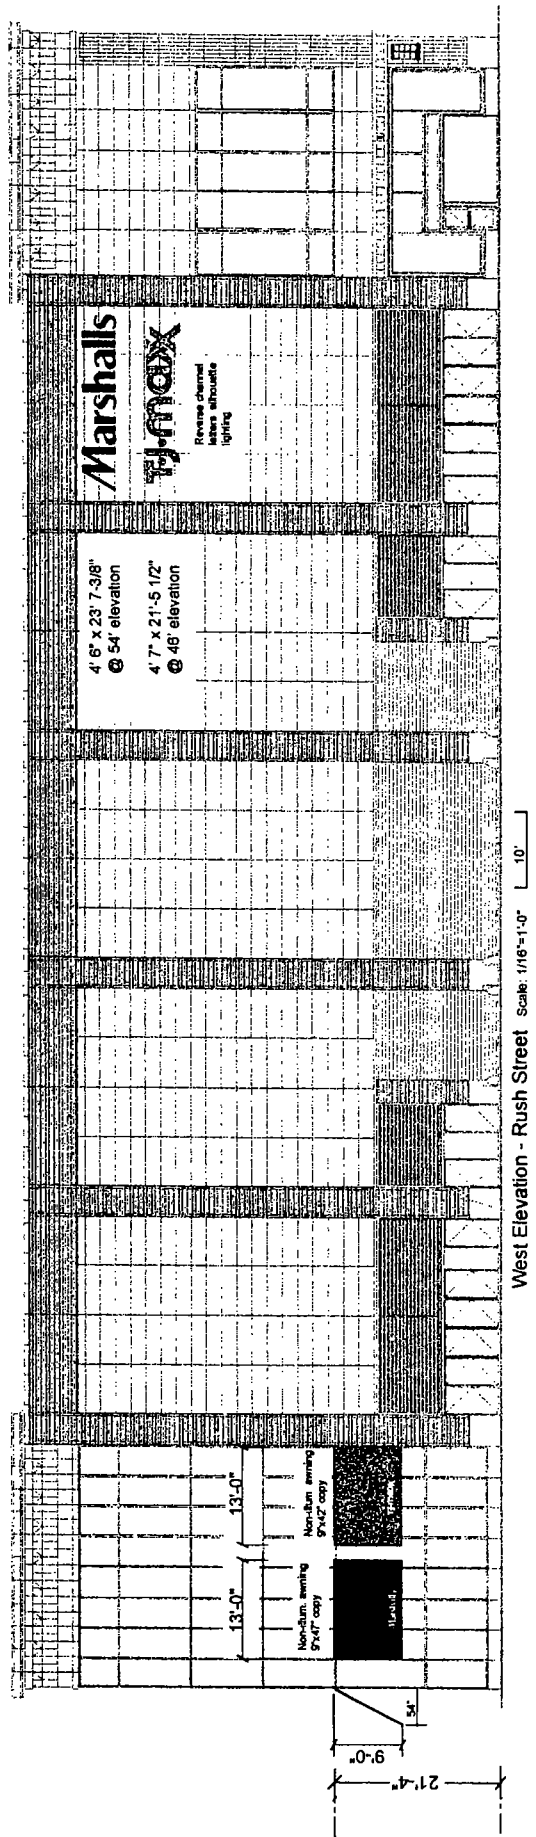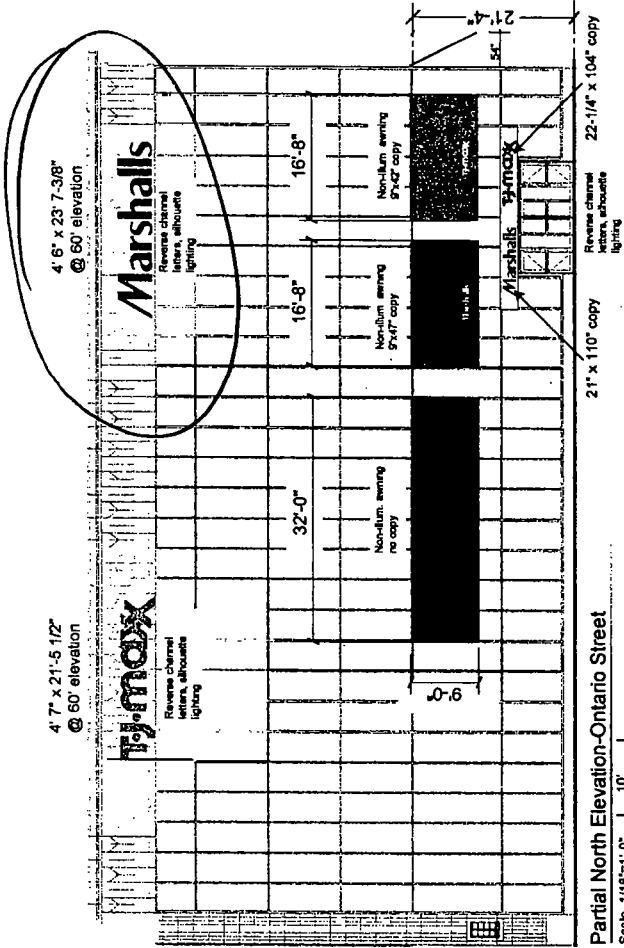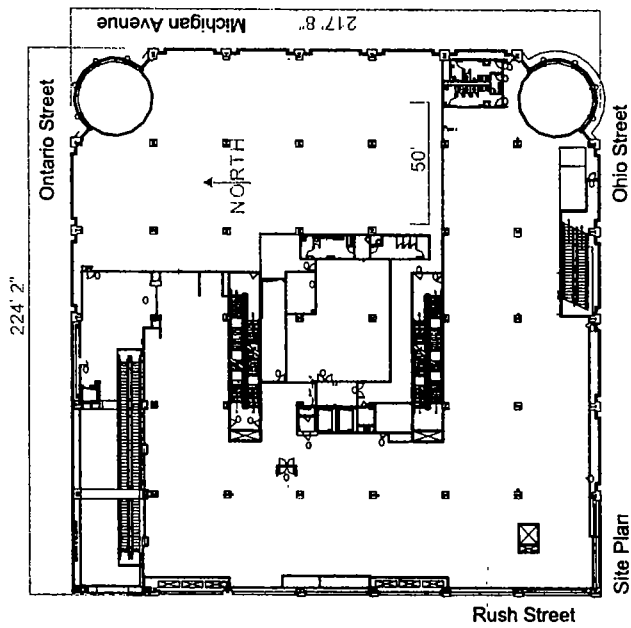

JONES SIGN

Your Vision. Accomplished.
460 MACK DRIVE CRUYFORTH, PA 19024
PH: 215.784.3808 FX: 215.784.7588

SS# 57335-R8-2

Client TJMAXX/MARSHALLS
800 N MICHIGAN AVENUE
CHICAGO, IL 60611

Date 06.11.2014

Drawn By JD

HALO LIT CHANNEL LETTERS

23'-7 3/8"

Marshall's

Two sets 4' 6" x 23' 7-3/8" (3.4 amp / 120v each)
One set 1' 9" x 9' 2" (1.2 amp / 120v)

Face and side returns are the same color.




MARSHALLS
Blue PMS 2955 C

TJmaxx

Two sets 4' 7" x 21' 5-1/2" (3.4 amp / 120v each)
One set 1' 10-1/4" x 8' 8" (1.2 amp / 120v)




TJ Maxx
Red PMS 186C

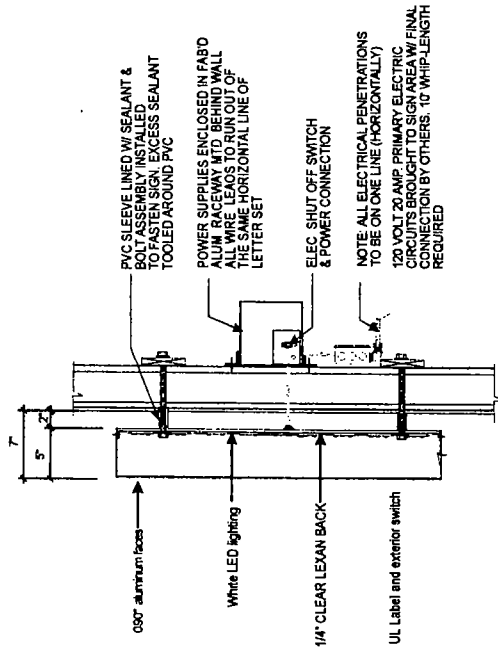



HALO LIT CHANNEL LETTER SECTION (REMOTE)

AWNINGS

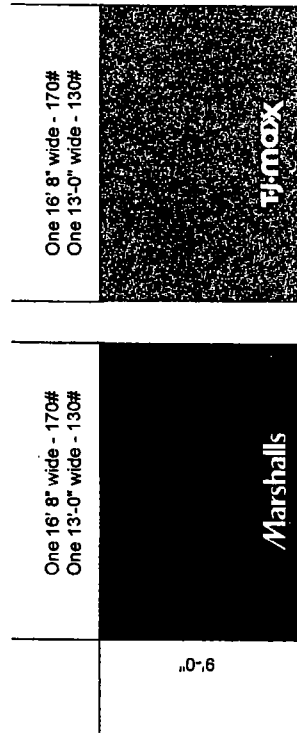

Non-illum. awning
9"x47" copy.

Non-illum. awning
9"x42" copy.

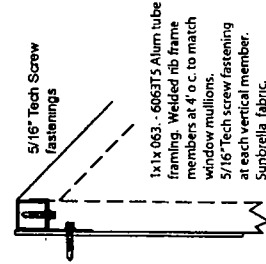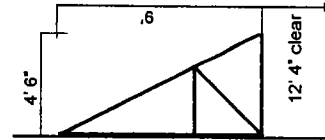

Ends are open.
Aluminum frames are unpainted.



City of Chicago



Or2014-486

Office of the City Clerk

Document Tracking Sheet

| | |
|---------------------------------|--|
| Meeting Date: | 10/8/2014 |
| Sponsor(s): | Reilly (42) |
| Type: | Order |
| Title: | Issuance of permits for sign(s)/signboard(s) at 600 N
Michigan Ave - 150 sq. ft. - west elevation |
| Committee(s) Assignment: | Committee on Zoning, Landmarks and Building Standards |

City Council
Meeting Date: 10-8-14
Committee on Buildings

(signs)

ORDERED, That the Commissioner of Buildings is hereby directed to
issue a sign permit to: Chicago Sign and Light Company, 26w535 Saint Charles
Road, Carol Stream, IL 60188
for the erection of an awning over 24 feet in height and / or over 100 square feet
(in area of one face) at: Marshalls, 600 N Michigan Ave, Chicago, IL


Dimensions: Length 16 ft 8 in Height 9 ft

Height above grade to top of sign 23 Ft

West Elevation

TOTAL SQUARE FOOT AREA 150 sq ft

Such sign(s) shall comply with all applicable provisions of TITLE 17 of the
Chicago Zoning Ordinance and all other applicable provisions of the Municipal
Code of the City of Chicago governing the construction and maintenance of
outdoor signs, signboards and structures.

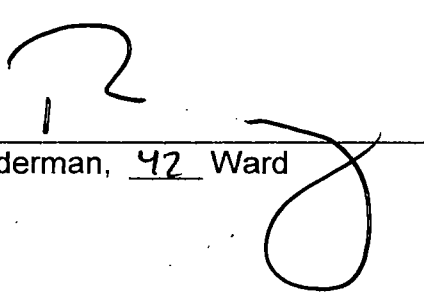
Alderman, 42 Ward

100554599



CITY OF CHICAGO

DEPARTMENT OF BUILDINGS

Sign Permit Application

| | | | | |
|--|---------------------------------|------------|--|--|
| APPROVAL NUMBER | APPLICATION NUMBER
100554599 | ANNUAL FEE | WORK CODE | DRAWINGS
ATTACHED ☐ YES
☐ NO |
| DATE OF APPLICATION
08/08/2014 | | | TYPE OF SIGN
AWNING | |
| ADDRESS OF SIGN
600 N MICHIGAN AVE, 60611- | | | LENGTH
16 | FT
8 |
| BUILDING | | | HEIGHT
9 | IN
0 |
| ORIGINAL PERMIT NUMBER | | | AREA
150 | SQ FT
250 |
| TYPE OF PERMIT
NEW CONSTRUCTION (SIGN) | | | SIGN HEIGHT ABOVE GRADE/ROOF
14 | |
| PAYER OF ANNUAL INSPECTION
MARSHALLS, MANAGER
600 N MICHIGAN AVE
CHICAGO, IL 60611
(000)000-0000 | | | SHAPE OF SIGN
REGULAR | |
| SIGN MANUFACTURER
KGD | | | SIGN WILL READ
MARSHALLS | |
| ADDRESS WHERE SIGN CAN BE SEEN PRIOR TO ERECTION | | | NO OF LAMPS | |
| TICKET NUMBER
0 | | | TOTAL WATTAGE | |
| REINSPECTION CONTROL NUMBER | | | TYPE OF LAMP | |
| TYPE OF SUPPORT FOR SIGN
BUILDING | | | NO OF BALLAST/TRANSFORMERS | |
| SIGN BOARD SUPPORT MEMBERS
OTHER | | | INPUT OF TRANSFORMERS | |
| ANNUAL FEE
CONSTRUCTION FEE
1017 B FEE
TOTAL FEE
AMOUNT PAID
BALANCE DUE | | | CONTRACTOR WILL INSTALL
☒ FEEDERS
☒ CUSTOMER LEADS | |
| 200.00
200.00
200.00 | | | TYPE OF SWITCH | |
| Check # for Zoning | | | LOCATION OF SWITCH | |
| Check # for DCAP | | | SIGN LOCATION
AWNING, WEST ELEVATION, 9' X 16' 8" (9" X 47" COPY AREA) MARSHALLS, AT 14' ELEVATION. | |

The undersigned certify that the statements in this application are true and correct and that all work done under the proposed permit will conform to the requirements of the Chicago Municipal Code




| | | | |
|----------------------|--|-----------------|---------------|
| ELECT CONTR | REG NO | BOND NO 0482722 | REG NO N93120 |
| ADDRESS | SIGN ERECTOR
KGD ENTERPRISES | SIGNER | |
| SUPERVISOR SIGNATURE | ADDRESS
204 N GARY
WHEATON IL, 60187 | SIGNATURE | |

The permit issued on this application will authorize only signs here applied for. If other signs are to be erected they must be covered by additional permits.

City of Chicago
Rahm Emanuel, MayorDepartment of Buildings
Felicia Davis, Commissioner

| | | | |
|---|--|---------------------|---------------------|
| TYPE OF BUSINESS
COMMERCIAL Other: <u>RETAIL</u>
Name: <u>MARSHALLS</u>
LIC #: <u>12328</u>
Renewal Date: _____ | SIGN BOND REQUIRED? ☐ YES
COUNCIL ORDER REQUIRED ☒ YES | | |
| Projects Over:
☐ Private Property
☒ Public Way Grant Permit #: <u>1114134</u>
☒ Planned Development/Manufacturing PMD/PD#: <u>563</u>
Zoning District <u>OTHER</u> Other <u>PD</u> | IS SPECIAL PERMISSION REQUIRED FROM CHIEF ELECTRICAL
☐ YES
IF YES, ATTACH LETTER OF REQUEST | | |
| TYPE OF SIGN:
☐ ADVERTISING ☐ ILLUMINATE ☐ MOVEABLE
☒ BUSINESS ☐ FLASHING | TIME STAMP | | |
| TOTAL STREET FRONTAGE OF LOT (IN FEET) <u>884</u>
TOTAL AREA OF NEW SIGN (SQ FT.) <u>150</u>
TOTAL AREA OF ALL SIGNS ON LOT (SQ.FT.) <u>1,365</u>
HEIGHT OF SIGN ABOVE GRADE (TO TOP) <u>23ft 0in</u> | <table border="1" style="width: 100%; border-collapse: collapse;"> <tr> <td style="width: 70%; height: 100px; vertical-align: top;">SIGN CLERK</td> <td style="width: 30%; vertical-align: top;">APPROVED FOR PERMIT</td> </tr> </table> | SIGN CLERK | APPROVED FOR PERMIT |
| SIGN CLERK | | APPROVED FOR PERMIT | |
| DISTANCE OF CURB LINE OUTER EDGE (ft) <u>15</u>
DISTANCE OF STRUCTURE INNER EDGE (ft) <u>1</u> | | | |
| DISTANCE FROM (ft):
A. PUBLIC PARK (OVER 10 ACRES) _____
B. EXPRESSWAY (IF LESS THAN 1,000 FT.) _____
C. RESIDENCE DISTRICT (ADVERTISING SIGNS ONLY) _____ | | | |
| IF REPLACEMENT SIGN OR CHANGE OF FACE, WHAT DOES THE EXISTING SIGN READ?

Original Payee: _____ | | | |
| Landmark Hold: ☐ Status: _____ | REMARKS | | |
| ZONING (OFFICE USE ONLY) | | | |

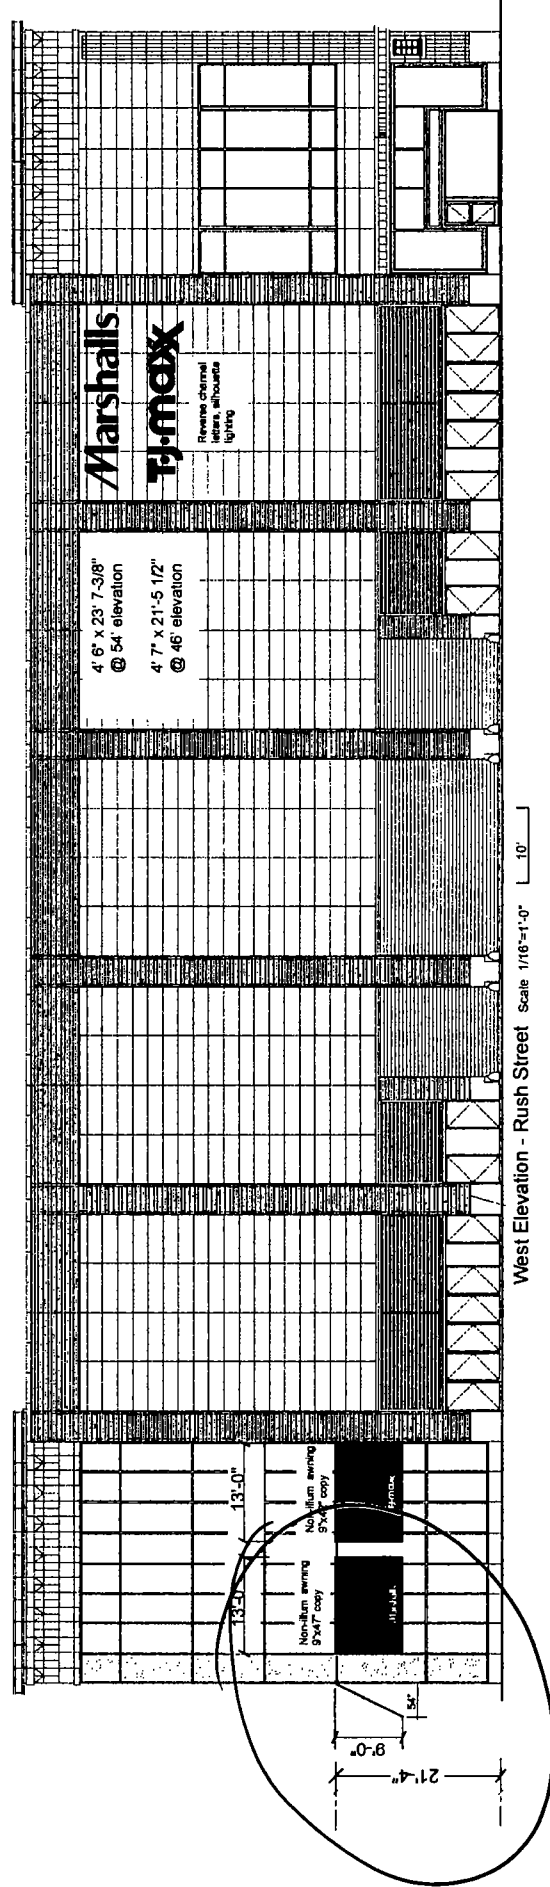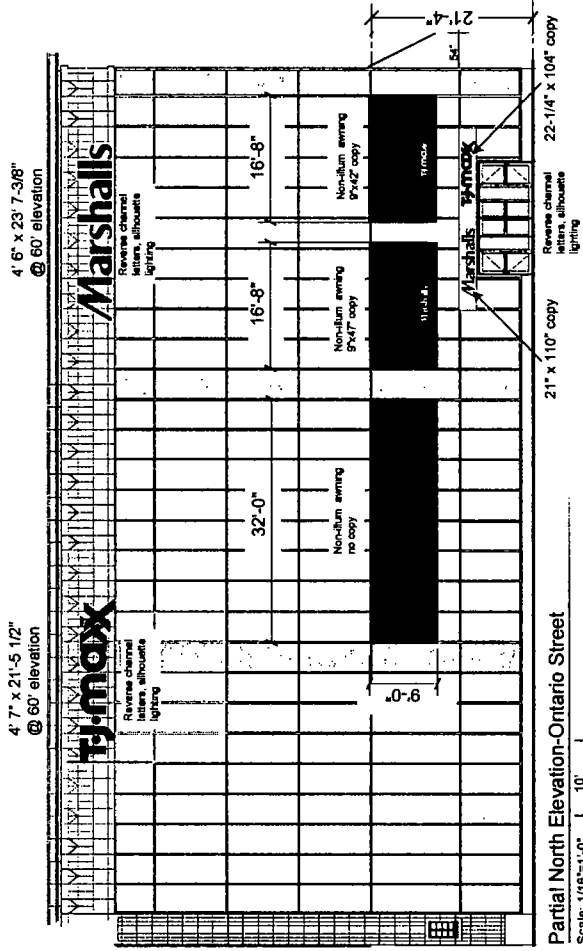
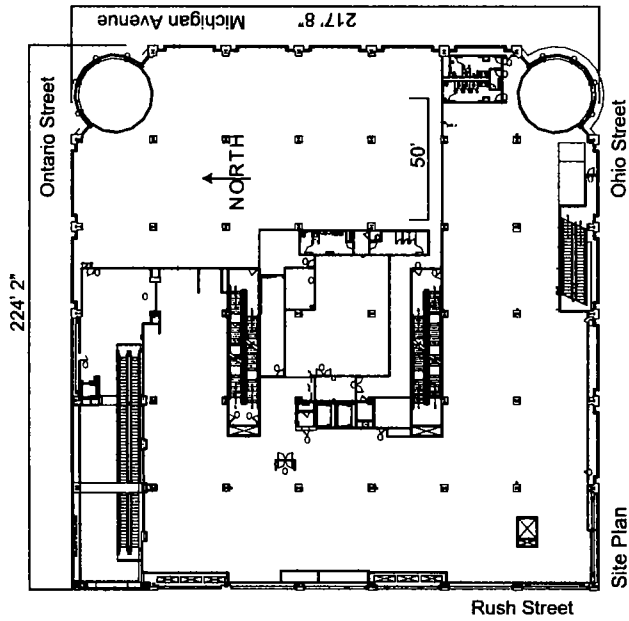


JONES SIGN
Your Vision. Accomplished.
400 WACK DRIVE CROYDON, PA 19021
PH: 215.788.3998 FX: 215.788.7588

SS# 57335-R8-2
Client **TJMAXX/MARSHALLS**
600 N. MICHIGAN AVENUE
CHICAGO, IL 60611




Date **08.11.2014**
Drawn By **JD**

HALO LIT CHANNEL LETTERS

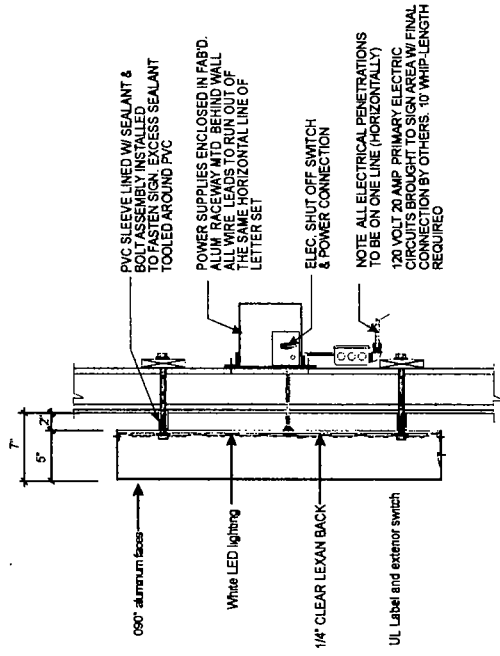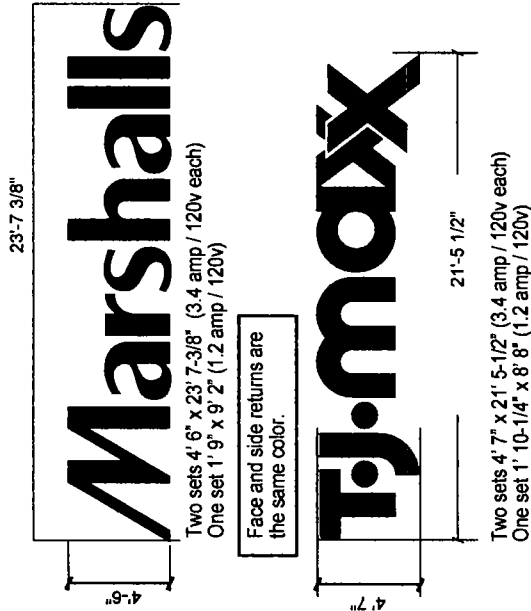

HALO LIT CHANNEL LETTER SECTION (REMOTE)

AWNINGS

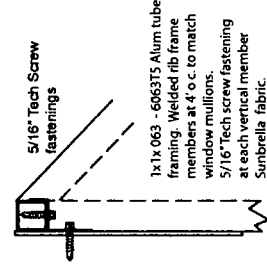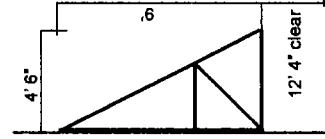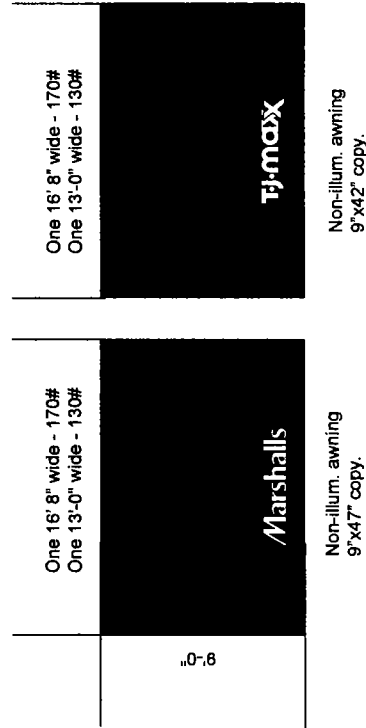

Ends are open.
Aluminum frames are unpainted.

1. The first part of the paper discusses the importance of the study of the history of the United States.

2. The second part of the paper discusses the importance of the study of the history of the United States.

3. The third part of the paper discusses the importance of the study of the history of the United States.

4. The fourth part of the paper discusses the importance of the study of the history of the United States.

5. The fifth part of the paper discusses the importance of the study of the history of the United States.

6. The sixth part of the paper discusses the importance of the study of the history of the United States.

7. The seventh part of the paper discusses the importance of the study of the history of the United States.

8. The eighth part of the paper discusses the importance of the study of the history of the United States.

9. The ninth part of the paper discusses the importance of the study of the history of the United States.

10. The tenth part of the paper discusses the importance of the study of the history of the United States.

11. The eleventh part of the paper discusses the importance of the study of the history of the United States.

12. The twelfth part of the paper discusses the importance of the study of the history of the United States.



City of Chicago



Or2014-487

Office of the City Clerk

Document Tracking Sheet

| | |
|---------------------------------|---|
| Meeting Date: | 10/8/2014 |
| Sponsor(s): | Reilly (42) |
| Type: | Order |
| Title: | Issuance of permits for sign(s)/signboard(s) at 600 N
Michigan Ave - 150 sq. ft. - north elevation |
| Committee(s) Assignment: | Committee on Zoning, Landmarks and Building Standards |

City Council
Meeting Date: 10-8-14
Committee on Buildings

(signs)

ORDERED, That the Commissioner of Buildings is hereby directed to
issue a sign permit to: Chicago Sign and Light Company, 26w535 Saint Charles
Road, Carol Stream, IL 60188
for the erection of an awning over 24 feet in height and / or over 100 square feet
(in area of one face) at: Marshalls, 600 N Michigan Ave, Chicago, IL


Dimensions: Length 16 ft 8 in Height 9 ft

Height above grade to top of sign 23 Ft

North Elevation

TOTAL SQUARE FOOT AREA 150 sq ft

Such sign(s) shall comply with all applicable provisions of TITLE 17 of the
Chicago Zoning Ordinance and all other applicable provisions of the Municipal
Code of the City of Chicago governing the construction and maintenance of
outdoor signs, signboards and structures.

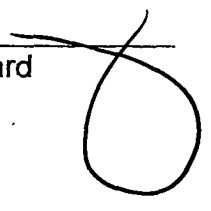
Alderman, 42 Ward 

100554597



CITY OF CHICAGO

DEPARTMENT OF BUILDINGS

Sign Permit Application

| | | | | | | | | |
|--|---------------------------------|------------|--|--|---------------|----------|--------------------------|--|
| APPROVAL NUMBER | APPLICATION NUMBER
100554597 | ANNUAL FEE | WORK CODE | DRAWINGS
ATTACHED ☐ YES
☐ NO | | | | |
| DATE OF APPLICATION
08/08/2014 | | | TYPE OF SIGN
AWNING | | | | | |
| ADDRESS OF SIGN
600 N MICHIGAN AVE, 60611- | | | LENGTH
16 | FT
8 | HEIGHT
9 | FT.
9 | IN
0 | |
| BUILDING | ORIGINAL PERMIT NUMBER | | AREA
150 | SQ FT | WEIGHT
250 | LBS | | |
| TYPE OF PERMIT
NEW CONSTRUCTION (SIGN) | | | SIGN HEIGHT ABOVE GRADE/ROOF | | FT.
14 | | | |
| PAYER OF ANNUAL INSPECTION
MARSHALLS, MANAGER
600 N MICHIGAN AVE
CHICAGO, IL 60611
(000)000-0000 | | | SHAPE OF SIGN
REGULAR | | | | | |
| SIGN MANUFACTURER
KGD | | | SIGN WILL READ
MARSHALLS | | | | | |
| ADDRESS WHERE SIGN CAN BE SEEN PRIOR TO ERECTION | | | NO OF LAMPS | | | | TOTAL WATTAGE | |
| TICKET NUMBER
0 | | | TYPE OF LAMP | | | | INPUT OF TRANSFORMERS | |
| REINSPECTION CONTROL NUMBER | | | NO OF BALLAST/TRANSFORMERS | | | | CONTRACTOR WILL INSTALL. | |
| TYPE OF SUPPORT FOR SIGN
BUILDING | | | FEEDERS | | | | CUSTOMER LEADS | |
| SIGN BOARD SUPPORT MEMBERS
OTHER | | | TYPE OF SWITCH | | | | LOCATION OF SWITCH | |
| ANNUAL FEE | | | SIGN LOCATION
AWNING, NORTH ELEVATION, 9' X 16' 8" (9" X 47" COPY AREA) MARSHALLS, AT 14' ELEVATION | | | | | |
| CONSTRUCTION FEE
1017 B FEE | | | Check # for Zoning | | | | | |
| TOTAL FEE | | | Check # for DCAP | | | | | |
| AMOUNT PAID | | | | | | | | |
| BALANCE DUE | | | | | | | | |

The undersigned certify that the statements in this application are true and correct and that all work done under the proposed permit will conform to the requirements of the Chicago Municipal Code

| | |
|----------------------|--------|
| ELECT CONTR | REG NO |
| ADDRESS | |
| SUPERVISOR SIGNATURE | |

| | |
|--|------------------|
| BOND NO
0482722 | REG NO
N93120 |
| SIGN ERECTOR
KGD ENTERPRISES | SIGNER |
| ADDRESS
204 N GARY
WHEATON IL, 60187 | |
| SIGNATURE
 | |

The permit issued on this application will authorize only signs here applied for. If other signs are to be erected they must be covered by additional permits.




City of Chicago
Rahm Emanuel, MayorDepartment of Buildings
Felicia Davis, Commissioner



| | |
|---|--|
| TYPE OF BUSINESS
<u>COMMERCIAL</u> Other: <u>RETAIL</u>
Name: <u>MARSHALLS</u>
LIC #: <u>12328</u>
Renewal Date: _____ | SIGN BOND REQUIRED? ☐ YES
COUNCIL ORDER REQUIRED ☒ YES
IS SPECIAL PERMISSION REQUIRED FROM CHIEF ELECTRICAL
☐ YES
IF YES, ATTACH LETTER OF REQUEST |
| Projects Over:
☐ Private Property
☒ Public Way Grant Permit # <u>1114134</u>
☒ Planned Development/Manufacturing PMD/PD#: <u>563</u>
Zoning District: <u>OTHER</u> Other: <u>PD</u> | TIME STAMP |
| TYPE OF SIGN:
☐ ADVERTISING ☐ ILLUMINATE ☐ MOVEABLE
☒ BUSINESS ☐ FLASHING | |
| TOTAL STREET FRONTAGE OF LOT (IN FEET) <u>884</u> | |
| TOTAL AREA OF NEW SIGN (SQ.FT.) <u>150</u> | |
| TOTAL AREA OF ALL SIGNS ON LOT (SQ FT) <u>1,365</u> | |
| HEIGHT OF SIGN ABOVE GRADE (TO TOP) <u>23ft 0in</u> | |
| DISTANCE OF CURB LINE OUTER EDGE (ft) <u>15</u>
DISTANCE OF STRUCTURE INNER EDGE (ft) <u>1</u> | SIGN CLERK APPROVED FOR PERMIT |
| DISTANCE FROM (ft):
A PUBLIC PARK (OVER 10 ACRES) _____
B EXPRESSWAY (IF LESS THAN 1,000 FT) _____
C. RESIDENCE DISTRICT (ADVERTISING SIGNS ONLY) _____
IF REPLACEMENT SIGN OR CHANGE OF FACE, WHAT DOES THE EXISTING SIGN READ?

Original Payee: _____

Landmark Hold: ☐ Status: _____ | REMARKS |
| ZONING (OFFICE USE ONLY) | |

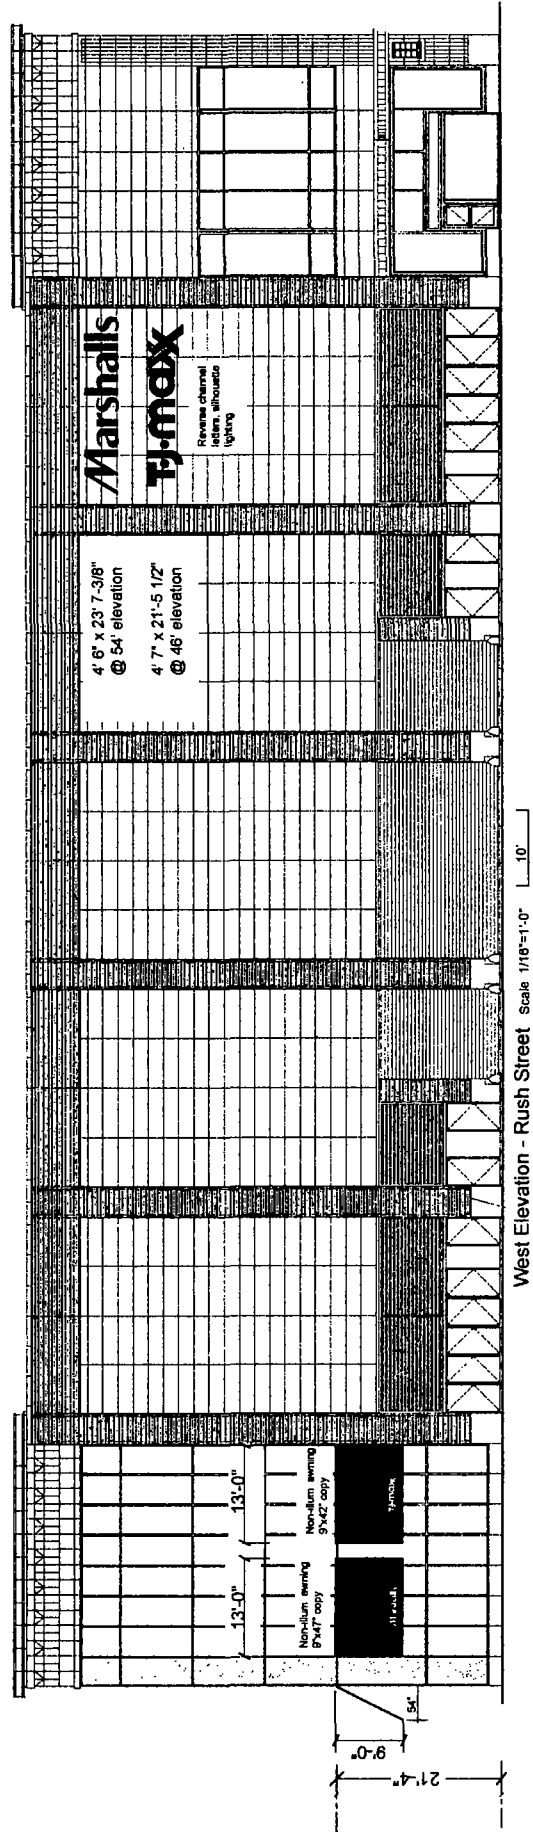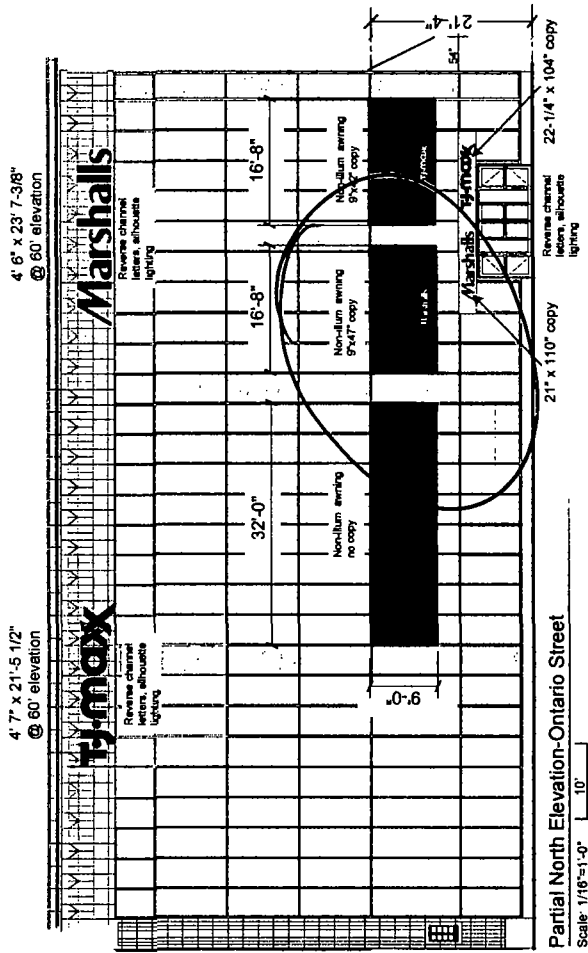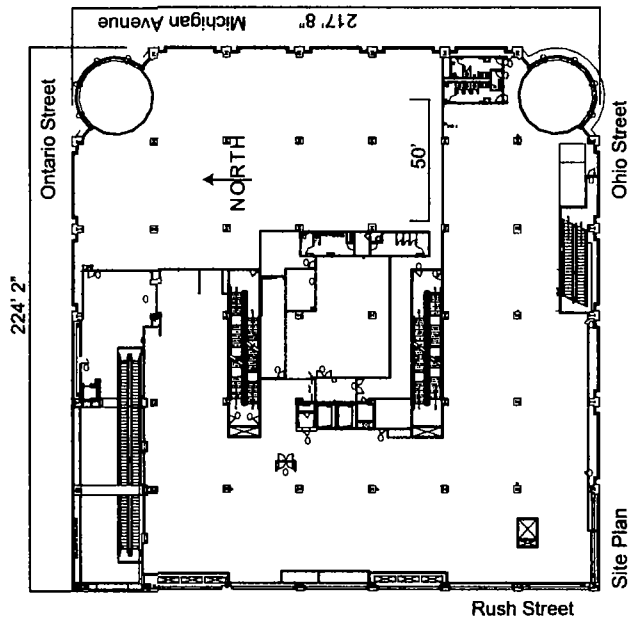

JONES SIGN
Your Vision. Accomplished.
400 MACK DRIVE CROYDON, PA 19021
PH: 215.788.3888 FX: 215.788.7588

SS# 57335-R8-2
Client **TJMAXX/MARSHALLS**
600 N. MICHIGAN AVENUE
CHICAGO, IL 60611

Date **08.11.2014**
Drawn By **JD**

HALO LIT CHANNEL LETTERS

23'-7 3/8"

4'-6 1/2"

Marshalls

Two sets 4' 6" x 23' 7-3/8" (3.4 amp / 120v each)
One set 1' 9" x 9' 2" (1.2 amp / 120v)
Face and side returns are the same color.

21'-5 1/2"

4'-7"

TJ·maxx

Two sets 4' 7" x 21' 5-1/2" (3.4 amp / 120v each)
One set 1' 10-1/4" x 8' 8" (1.2 amp / 120v)

23'-7 3/8"

4'-6 1/2"

Marshalls


Two sets 4' 6" x 23' 7-3/8" (3.4 amp / 120v each)
One set 1' 9" x 9' 2" (1.2 amp / 120v)
Face and side returns are the same color.

21'-5 1/2"

4'-7"

TJ·maxx



Two sets 4' 7" x 21' 5-1/2" (3.4 amp / 120v each)
One set 1' 10-1/4" x 8' 8" (1.2 amp / 120v)

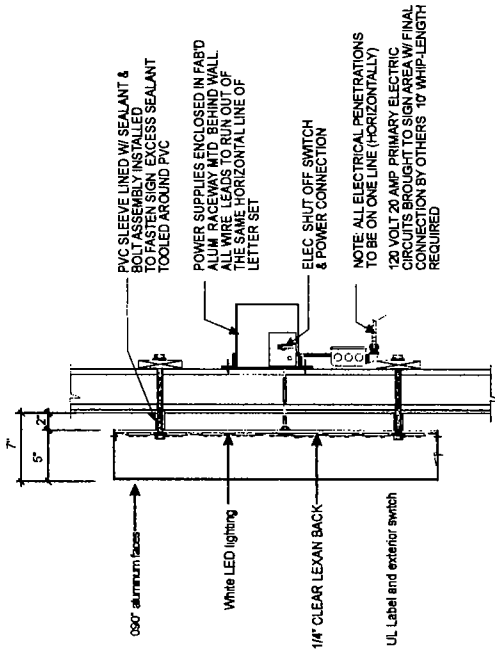

HALO LIT CHANNEL LETTER SECTION (REMOTE)

AWNINGS

| | | |
|--|------------------|----------------------------------|
| One 16' 8" wide - 170#
One 13'-0" wide - 130# | Marshalls | Non-illum awning
9'x47" copy. |
| One 16' 8" wide - 170#
One 13'-0" wide - 130# | TJ·maxx | Non-illum awning
9'x42" copy. |

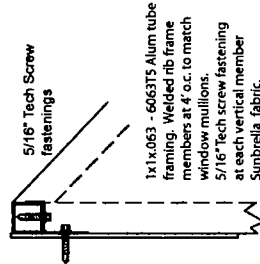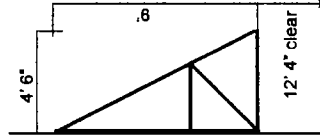

Ends are open.
Aluminum frames are unpainted.



City of Chicago



Or2014-472

Office of the City Clerk

Document Tracking Sheet

| | |
|---------------------------------|---|
| Meeting Date: | 10/8/2014 |
| Sponsor(s): | Tunney (44) |
| Type: | Order |
| Title: | Issuance of permits for sign(s)/signboard(s) at 3801 N Clark St |
| Committee(s) Assignment: | Committee on Zoning, Landmarks and Building Standards |

COMMITTEE ON ZONING, LANDMARKS & BUILDING STANDARDS

(signs)

ORDERED, That the Commissioner of Buildings is hereby directed to issue a sign permit to:

**View Chicago, LLC
430 West Erie Street, Suite 510
Chicago, IL 60654**

For the erection of a sign/signboard over 24 feet in height and/or 100 square feet (in area of one face) at:


**3801 North Clark Street
Chicago, IL 60613**

Dimensions: Length: 15 feet - 0 inches Height: 15 feet - 0 inches

Height above grade/roof to top of sign: 24 feet - 0 inches

TOTAL SQUARE FOOT AREA: 225 square feet

Such sign(s) shall comply with all applicable provisions of TITLE 17 of the Chicago Zoning Ordinance and all other applicable provisions of the Municipal Code of the CITY OF CHICAGO governing the construction and maintenance of outdoor sign, signboards and structures.

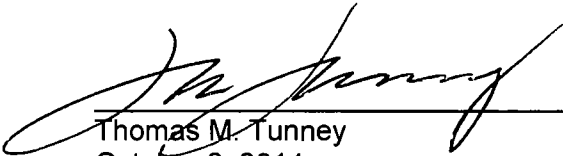

Thomas M. Tunney
October 8, 2014



City of Chicago



Or2014-481

Office of the City Clerk

Document Tracking Sheet

| | |
|---------------------------------|---|
| Meeting Date: | 10/8/2014 |
| Sponsor(s): | Moore (49) |
| Type: | Order |
| Title: | Issuance of permits for sign(s)/signboard(s) at 6550 N
Sheridan Rd |
| Committee(s) Assignment: | Committee on Zoning, Landmarks and Building Standards |

Committee on Buildings

(signs)

ORDERED, That the Commissioner of Buildings is hereby directed to issue 2 sign permits to:


Impact Signs
26 E. Burlington
LaGrange, IL 60525

For the erection of two (2) wall signs over 24 feet in height and/or over 100 square feet (in area of one face) at:

6550 N. Sheridan
Chicago, IL 60626

- | | | | | |
|----|--|-------------------------|--------|-------------------------|
| #1 | Dimensions: length | <u>4 feet 5 inches</u> | height | <u>32 feet 0 inches</u> |
| | Height above grade/roof to top of sign | | | <u>12 feet</u> |
| | Total Square Foot Area | | | <u>144 square feet</u> |
| | Elevation | | | <u>East</u> |
| | | | | |
| #2 | Dimensions: length | <u>32 feet 0 inches</u> | height | <u>4 feet 5 inches</u> |
| | Height above grade/roof to top of sign | | | <u>44 feet 0 inches</u> |
| | Total Square Foot Area | | | <u>144 square feet</u> |
| | Elevation | | | <u>South</u> |

Such sign shall comply with all applicable provisions of TITLE 17 of the Chicago Zoning Ordinance and all other applicable provisions of the Municipal Code of the City of Chicago governing the construction and maintenance of outdoor signs, signboards and structures.

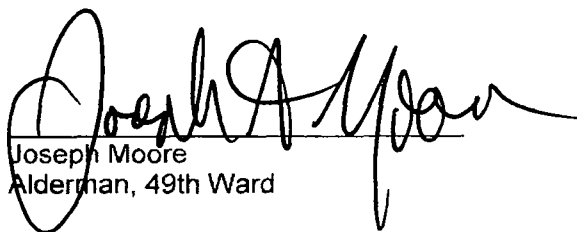
Joseph Moore
Alderman, 49th Ward

5


4

Chlorophyll

6550 N. Sheridan Road, Chicago, IL 60626

* south elevation
↓

← east elevation

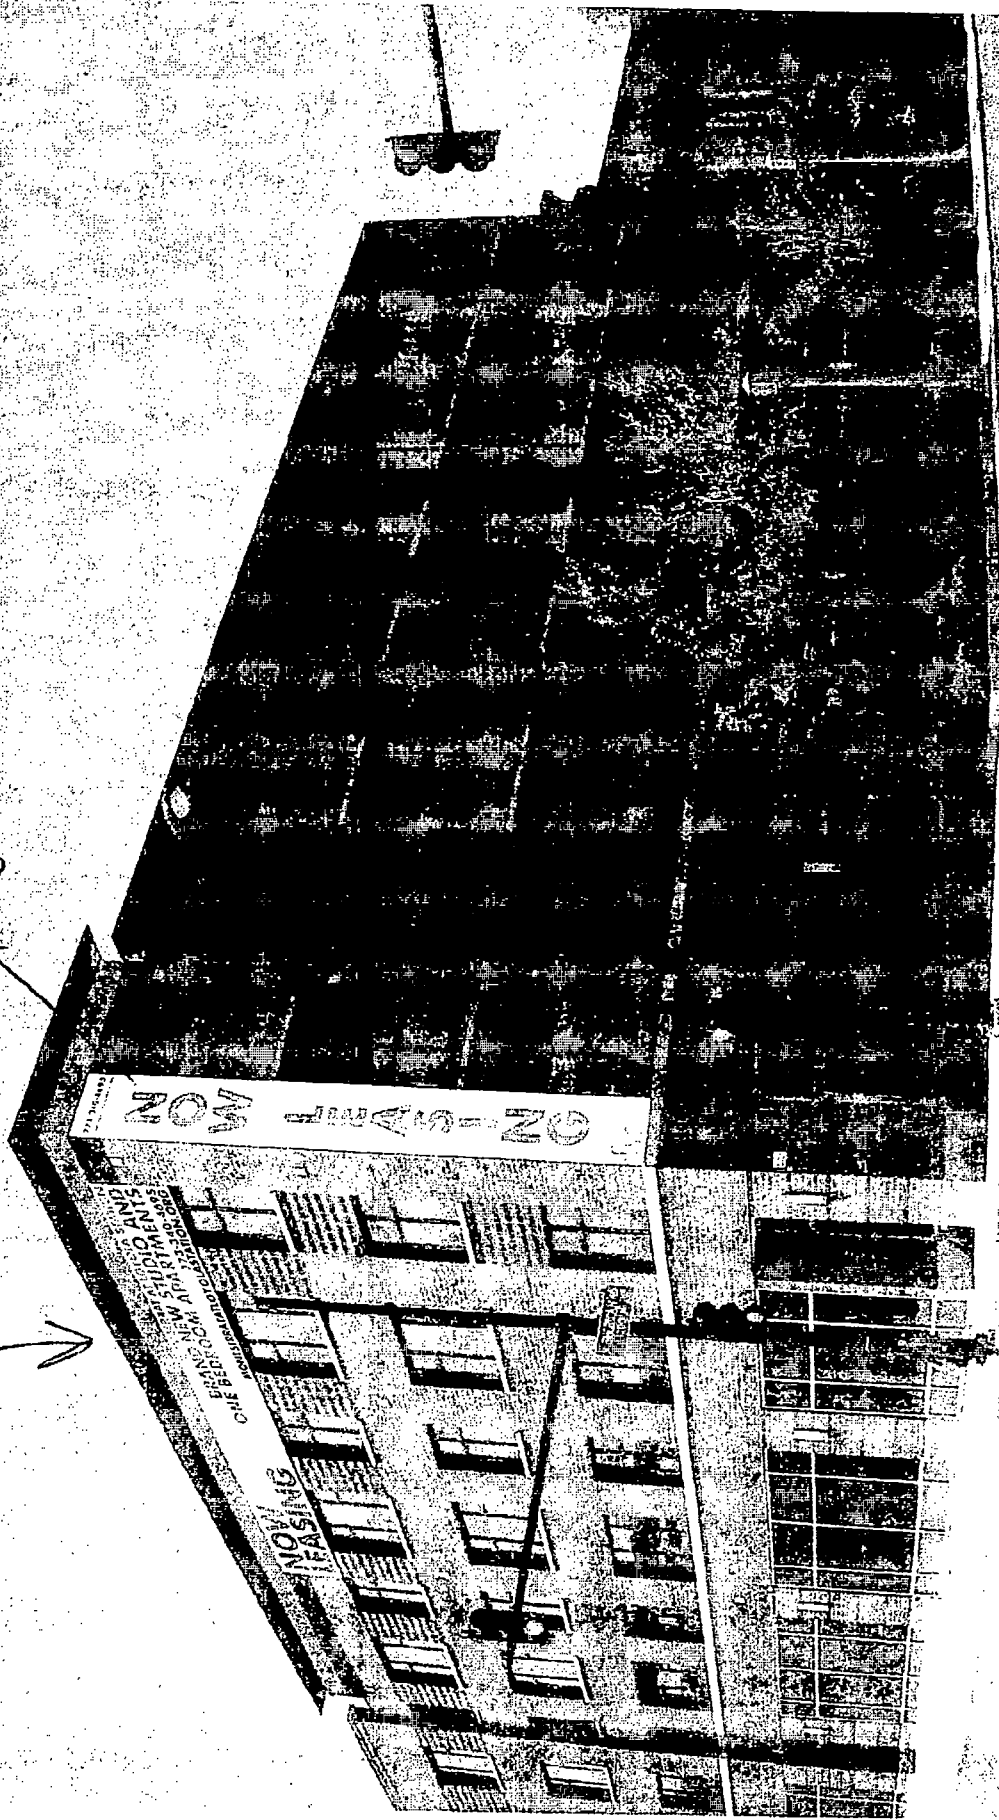

32' wide

NOW LEASING

MONTERRAT AT LOYOLA STATION
BRAND NEW STUDIO AND
ONE BEDROOM APARTMENTS
773-340-4695
MONTERRATATLOYOLASTATION.ORG

4'4.5" tall

Banner to be installed on South side of building (Loyola Ave.)

32' tall

773-340-4695

4'4.5" wide


WALK-IN CLOSET

Vertical Banner to be installed on East side of building (Sheridan Road)

Vinyl colors




Light Blue

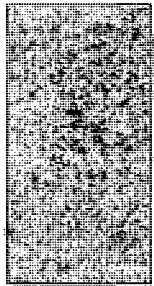

Gray



Black

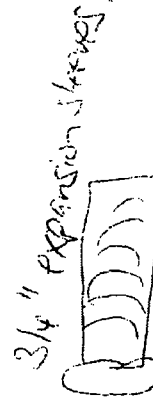

3/4" expansion straps

1/2" mounting
screws



Hemmed and Grommets
for installation on brick wall



City of Chicago



O2014-8096

Office of the City Clerk

Document Tracking Sheet

| | |
|---------------------------------|--|
| Meeting Date: | 10/8/2014 |
| Sponsor(s): | Ervin (28) |
| Type: | Ordinance |
| Title: | Vacation of public alley on portion of W 15th Street |
| Committee(s) Assignment: | Committee on Transportation and Public Way |

COMMERCIAL VACATION ORDINANCE

WHEREAS, the City of Chicago ("City") is a home rule unit of local government pursuant to Article VII, Section 6 (a) of the 1970 constitution of the State of Illinois and, as such, may exercise any power and perform any function pertaining to its government and affairs; and

WHEREAS, the properties at 1601-1611 and 1615-1659 W. 15th Street, and 1500-1512 S. Ashland Avenue are owned by West 15th Street (Chicago) LLC, A Delaware Limited Liability Company [West 15th Street (Chicago) LLC]; and

WHEREAS, West 15th Street (Chicago) LLC proposes to secure and incorporate the portion of the alley to be vacated herein into its adjacent property; and

WHEREAS, the City Council of the City of Chicago, after due investigation and consideration, has determined that the nature and extent of the public use and the public interest to be subserved is such as to warrant the vacation of part of public alley, described in the following ordinance; now therefore,

BE IT ORDAINED BY THE CITY COUNCIL OF THE CITY OF CHICAGO:

SECTION 1. THE NORTH-SOUTH 16 FOOT WIDE PUBLIC ALLEY IN STINSON'S SUBDIVISION OF BLOCK 32 OF THE DIVISION OF SECTION 19, TOWNSHIP 39 NORTH, RANGE 14, EAST OF THE THIRD PRINCIPAL MERIDIAN RECORDED NOVEMBER 12, 1867 ANTE-FIRE SAID ALLEY LYING SOUTH OF AND ADJOINING THE SOUTH RIGHT OF WAY LINE OF WEST 15TH STREET, LYING NORTH OF AND ADJOINING THE EAST-WEST 16 FOOT WIDE PUBLIC ALLEY VACATED BY ORDINANCE RECORDED MARCH 16, 1928 AS DOCUMENT NUMBER 9958313, LYING EAST OF AND ADJOINING LOT 19 AND LYING WEST OF AND ADJOINING LOTS 20 TO 24 AND THAT PART OF 25 IN SAID STINSON'S SUBDIVISION OF BLOCK 32, ALL IN COOK COUNTY, ILLINOIS;

ALSO,

THE WEST 9 FEET OF LOT 24 AND WEST 9 FEET OF THE SOUTH 1 FOOT OF LOT 23 IN STINSON'S SUBDIVISION OF BLOCK 32 (AS DEDICATED FOR PUBLIC ALLEY BY DOCUMENT NUMBER 12800462 RECORDED NOVEMBER 26, 1941) OF THE DIVISION OF SECTION 19, TOWNSHIP 39 NORTH, RANGE 14, EAST OF THE THIRD PRINCIPAL MERIDIAN, RECORDED NOVEMBER 12, 1867 ANTE-FIRE IN COOK COUNTY, ILLINOIS. CONTAINS 2,209 SQUARE FEET OR 0.05 ACRES, MORE OR LESS. as shaded and legally described by the words "HEREBY VACATED" on the plat hereto attached as Exhibit A, which drawing for greater clarity, is hereby made a part of this ordinance, be and the same is hereby vacated and closed, inasmuch as the same is no longer required for public use, and the public interest will be subserved by such vacation.

SECTION 2. The City of Chicago hereby reserves for the benefit of Commonwealth Edison, AT&T/SBC and their successors or assigns, a non-exclusive utility easement to operate, maintain, construct, replace and renew overhead wires, poles, and associated equipment and underground conduit, cables, and associated equipment for the transmission and distribution of


electrical energy, telephonic and associated services under, over and along the alley herein vacated, with the right of ingress and egress. The grade of the vacated public way shall not be altered in a manner so as to interfere with the operation and maintenance of Commonwealth Edison, AT&T/SBC, facilities. No buildings, permanent structures or obstructions shall be placed over Commonwealth Edison, AT&T/SBC facilities without express written release of easement by Commonwealth Edison, AT&T/SBC. Any future vacation-beneficiary prompted relocation of Commonwealth Edison, AT&T/SBC facilities lying within the area being vacated will be accomplished by Commonwealth Edison, AT&T/SBC and done at the expense of beneficiary of the vacation.

SECTION 3. The vacation herein provided for is made upon the express condition that within 180 days after the passage of this ordinance, West 15th Street (Chicago) LLC shall pay or cause to be paid to the City of Chicago as compensation for the benefits which will accrue to the owner of the property abutting said part of public alley hereby vacated the sum _____ dollars (\$ _____), which sum in the judgment of this body will be equal to such benefits.

SECTION 4. The vacation herein provided for is made upon the express condition that within one hundred eighty (180) days after the passage of this ordinance, West 15th Street (Chicago) LLC shall file or cause to be filed for record in the Office of the Recorder of Deeds of Cook County, Illinois a certified copy of this ordinance, together with an attached plat, and an oversized plat as approved by the Superintendent of Maps and Plats.


SECTION 5. This ordinance shall take effect and be in force from and after its passage. The vacation shall take effect and be in force from and after its recording.

Vacation Approved:

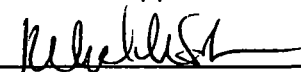


Rebekah Scheinfeld
Commissioner of Transportation

Approved as to Form and Legality

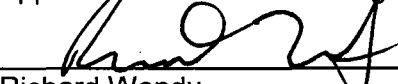

Richard Wendy
Deputy Corporation Counsel

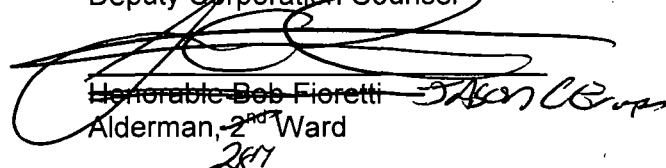


Honorable Bob Fioretti
Alderman, 2nd Ward
2877

WEST 15TH STREET
(RECORD 66' PUBLIC R.O.W.)



SOUTH ASHLAND AVENUE
(RECORD 66' PUBLIC R.O.W.)

- ## GRAPHIC SCALE

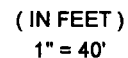

CDOT# 19-02-14-3661

PLAT OF VACATION

DIMENSIONS ARE RECORD DISTANCES UNLESS OTHERWISE NOTED

GRAPHIC SCALE



(IN FEET)


1" = 100'

PIN

17-19-223-004
17-19-223-014
17-19-223-015
17-19-223-016

LOTS AFFECTED BY THE PIN

25-49
1-19 AND VACATED E-W ALLEY
1-19
20-24

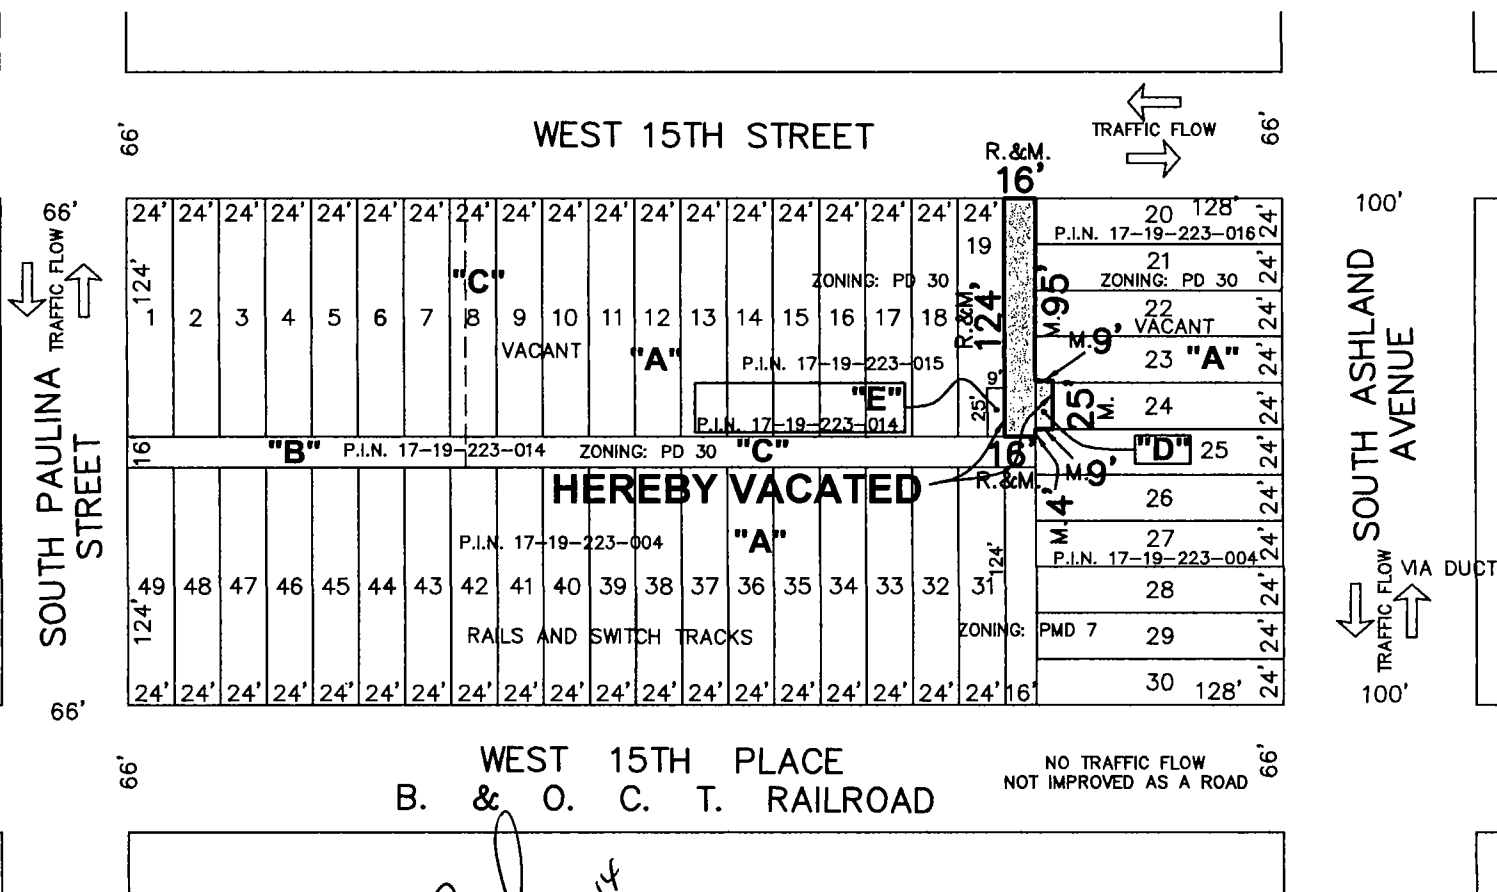

CDOT# 19-02-14-3661

REVISED: SEPTEMBER 17, 2014 PER
ORDER #2014-19914 [RJT]

REVISED: FEBRUARY 24, 2014 [RJT]

| | | |
|--|--|---------------------------|
| ORDERED BY: NEAL & LEROY LLC | CHECKED: [initials] | DRAWN: RJT |
| ADDRESS: SOUTHWEST CORNER W. 15TH ST. & S. ASHLAND AVE. | | |
| GREMLEY & BIEDERMANN
A DIVISION OF
PLCS, CORPORATION
LICENSE NO. 184-005322
PROFESSIONAL LAND SURVEYORS
4505 NORTH ELSTON AVENUE, CHICAGO, IL 60630
TELEPHONE: (773) 685-5102 FAX: (773) 286-4184 EMAIL: INFO@PLCS-SURVEY.COM | | |
| ORDER NO.
2014-18929-001 | DATE
FEBRUARY 7, 2014
SCALE
1 INCH = 100 FEET | PAGE NO.
2 OF 3 |

G:\CAD\2013\2013-18442\2014-18929-001.dwg

"A"
STINSON'S SUBDIVISION OF BLOCK 32, (EXCEPT R.R. RIGHT
OF WAY) OF DIVISION OF SECTION 19-39-14
RECORDED NOVEMBER 12, 1867 ANTE-FIRE

"B"
VACATED BY ORDINANCE. PASSED JUNE 29, 1920
RECORDED DECEMBER 22, 1920 DOCUMENT #7022636

"C"
VACATED BY ORDINANCE. PASSED JANUARY 28, 1928
RECORDED MARCH 16, 1928 DOCUMENT #9958313

"D"
DEDICATION FOR A PUBLIC ALLEY
RECORDED NOVEMBER 26, 1941 DOCUMENT #12800462

"E"
VACATED BY ORDINANCE. PASSED NOVEMBER 5, 1941
RECORDED NOVEMBER 26, 1941 DOCUMENT #12800463


PLAT OF VACATION

THE NORTH-SOUTH 16 FOOT WIDE PUBLIC ALLEY IN STINSON'S SUBDIVISION OF BLOCK 32 OF THE DIVISION OF SECTION 19, TOWNSHIP 39 NORTH, RANGE 14, EAST OF THE THIRD PRINCIPAL MERIDIAN RECORDED NOVEMBER 12, 1867 ANTE-FIRE SAID ALLEY LYING SOUTH OF AND ADJOINING THE SOUTH RIGHT OF WAY LINE OF WEST 15TH STREET, LYING NORTH OF AND ADJOINING THE EAST-WEST 16 FOOT WIDE PUBLIC ALLEY VACATED BY ORDINANCE RECORDED MARCH 16, 1928 AS DOCUMENT NUMBER 9958313, LYING EAST OF AND ADJOINING LOT 19 AND LYING WEST OF AND ADJOINING LOTS 20 TO 24 AND THAT PART OF 25 IN SAID STINSON'S SUBDIVISION OF BLOCK 32, ALL IN COOK COUNTY, ILLINOIS;


ALSO,

THE WEST 9 FEET OF LOT 24 AND WEST 9 FEET OF THE SOUTH 1 FOOT OF LOT 23 IN STINSON'S SUBDIVISION OF BLOCK 32 (AS DEDICATED FOR PUBLIC ALLEY BY DOCUMENT NUMBER 12800462 RECORDED NOVEMBER 26, 1941) OF THE DIVISION OF SECTION 19, TOWNSHIP 39 NORTH, RANGE 14, EAST OF THE THIRD PRINCIPAL MERIDIAN, RECORDED NOVEMBER 12, 1867 ANTE-FIRE IN COOK COUNTY, ILLINOIS.

CONTAINS 2,209 SQUARE FEET OR 0.05 ACRES, MORE OR LESS.

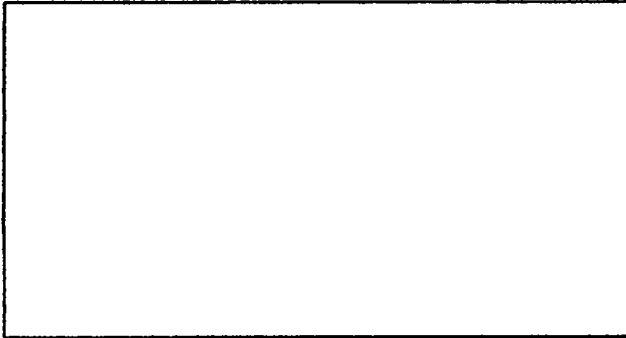

CITY CLERK

 

CDOT

COOK CO.

State of Illinois)
County of Cook)ss

CDOT# 19-02-14-3661

REVISED: SEPTEMBER 17, 2014 PER
ORDER #2014-19914 [RJT]

REVISED: FEBRUARY 24, 2014 [RJT]


We, GREMLEY & BIEDERMANN, INC. hereby certify that we have surveyed the above described property and that the plat hereon drawn is a correct representation of said survey corrected to a temperature of 62° Fahrenheit.

Field measurements completed on OCTOBER 18, 2013.

Signed on Sept. 18, 2014

By:

Robert G. Biedermann

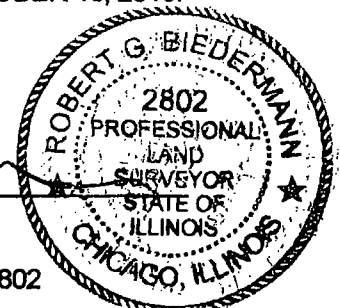

Professional Illinois Land Surveyor No. 2802

My license expires November 30, 2014

This professional service conforms to the current Illinois minimum standards for a boundary survey.

| | | | |
|--|------------------|---------------|--------|
| ORDERED BY: NEAL & LEROY LLC | | CHECKED: | DRAWN: |
| ADDRESS: SOUTHWEST CORNER W. 15TH ST. & S. ASHLAND AVE. | | RJT | RJT |
| GREMLEY & BIEDERMANN
<small>A Division of</small>
PLCS, CORPORATION
<small>LICENSE No. 104-006382</small>
<small>PROFESSIONAL LAND SURVEYORS</small>
<small>4505 NORTH ELSTON AVENUE, CHICAGO, IL 60630</small>
<small>TELEPHONE: (773) 685-6102 FAX: (773) 286-4184 EMAIL: INFO@PLCS-SURVEY.COM</small> | | | |
| ORDER NO. | DATE: | PAGE NO. | |
| 2014-18929-001 | FEBRUARY 7, 2014 | 3 OF 3 | |
| SCALE: | | | |
| 1 INCH = 40 FEET | | | |

**CITY OF CHICAGO
ECONOMIC DISCLOSURE STATEMENT
AND AFFIDAVIT**

SECTION I -- GENERAL INFORMATION

A. Legal name of the Disclosing Party submitting this EDS. Include d/b/a/ if applicable:

West 15th Street (Chicago), LLC

Check ONE of the following three boxes:

Indicate whether the Disclosing Party submitting this EDS is:

1. ☒ the Applicant

OR

2. ☐ a legal entity holding a direct or indirect interest in the Applicant. State the legal name of the Applicant in which the Disclosing Party holds an interest: _____

OR

3. ☐ a legal entity with a right of control (see Section II.B.1.) State the legal name of the entity in which the Disclosing Party holds a right of control: _____

B. Business address of the Disclosing Party:

210 Commons Road

Utica, NY 13502

C. Telephone: 315-797-8700

Fax: 315-797-4980

Email: jparaszczak@remet.com

D. Name of contact person: John S. Paraszczak

E. Federal Employer Identification No. (if you have one): _____

F. Brief description of contract, transaction or other undertaking (referred to below as the "Matter") to which this EDS pertains. (Include project number and location of property, if applicable):

CDOT application to vacate North-South alley located immediately south of 15th Street and west of Ashland Ave.

G. Which City agency or department is requesting this EDS? CDOT

If the Matter is a contract being handled by the City's Department of Procurement Services, please complete the following:

Specification # N/A and Contract # N/A

SECTION II -- DISCLOSURE OF OWNERSHIP INTERESTS

A. NATURE OF THE DISCLOSING PARTY

1. Indicate the nature of the Disclosing Party:

- | | |
|---|---|
| ☐ Person | ☒ Limited liability company |
| ☐ Publicly registered business corporation | ☐ Limited liability partnership |
| ☐ Privately held business corporation | ☐ Joint venture |
| ☐ Sole proprietorship | ☐ Not-for-profit corporation |
| ☐ General partnership | (Is the not-for-profit corporation also a 501(c)(3))? |
| ☐ Limited partnership | ☐ Yes ☐ No |
| ☐ Trust | ☐ Other (please specify) |
-

2. For legal entities, the state (or foreign country) of incorporation or organization, if applicable:

Delaware

3. For legal entities not organized in the State of Illinois: Has the organization registered to do business in the State of Illinois as a foreign entity?

☒ Yes ☐ No ☐ N/A

B. IF THE DISCLOSING PARTY IS A LEGAL ENTITY:

1. List below the full names and titles of all executive officers and all directors of the entity.

NOTE: For not-for-profit corporations, also list below all members, if any, which are legal entities. If there are no such members, write "no members." For trusts, estates or other similar entities, list below the legal titleholder(s).

If the entity is a general partnership, limited partnership, limited liability company, limited liability partnership or joint venture, list below the name and title of each general partner, managing member, manager or any other person or entity that controls the day-to-day management of the Disclosing Party.

NOTE: Each legal entity listed below must submit an EDS on its own behalf.

Name

Title

Remet Real Estate Holding Company, LLC

Manager and Sole Member

2. Please provide the following information concerning each person or entity having a direct or indirect beneficial interest (including ownership) in excess of 7.5% of the Disclosing Party. Examples of such an interest include shares in a corporation, partnership interest in a partnership or joint venture,

interest of a member or manager in a limited liability company, or interest of a beneficiary of a trust, estate or other similar entity. If none, state "None." **NOTE:** Pursuant to Section 2-154-030 of the Municipal Code of Chicago ("Municipal Code"), the City may require any such additional information from any applicant which is reasonably intended to achieve full disclosure.

| Name | Business Address | Percentage Interest in the Disclosing Party |
|--|------------------|---|
| Remet Real Estate Holding Company, LLC | | 100% |
| | | |
| | | |
| | | |

SECTION III -- BUSINESS RELATIONSHIPS WITH CITY ELECTED OFFICIALS

Has the Disclosing Party had a "business relationship," as defined in Chapter 2-156 of the Municipal Code, with any City elected official in the 12 months before the date this EDS is signed?

☐ Yes

☒ No

If yes, please identify below the name(s) of such City elected official(s) and describe such relationship(s):

SECTION IV -- DISCLOSURE OF SUBCONTRACTORS AND OTHER RETAINED PARTIES

The Disclosing Party must disclose the name and business address of each subcontractor, attorney, lobbyist, accountant, consultant and any other person or entity whom the Disclosing Party has retained or expects to retain in connection with the Matter, as well as the nature of the relationship, and the total amount of the fees paid or estimated to be paid. The Disclosing Party is not required to disclose employees who are paid solely through the Disclosing Party's regular payroll.

"Lobbyist" means any person or entity who undertakes to influence any legislative or administrative action on behalf of any person or entity other than: (1) a not-for-profit entity, on an unpaid basis, or (2) himself. "Lobbyist" also means any person or entity any part of whose duties as an employee of another includes undertaking to influence any legislative or administrative action.

If the Disclosing Party is uncertain whether a disclosure is required under this Section, the Disclosing Party must either ask the City whether disclosure is required or make the disclosure.

| Name (indicate whether retained or anticipated to be retained) | Business Address | Relationship to Disclosing Party (subcontractor, attorney, lobbyist, etc.) | Fees (indicate whether paid or estimated.) NOTE: "hourly rate" or "t.b.d." is not an acceptable response. |
|--|------------------|--|---|
| Jeanette Sublett and | 203 N. LaSalle | Attorneys and | \$35,000.00 |
| Langdon Neal | Suite 2300, | Lobbyist | |
| | Chicago, IL | | |
| | 60601 | | |

(Add sheets if necessary)

☐ Check here if the Disclosing Party has not retained, nor expects to retain, any such persons or entities.

SECTION V -- CERTIFICATIONS

A. COURT-ORDERED CHILD SUPPORT COMPLIANCE

Under Municipal Code Section 2-92-415, substantial owners of business entities that contract with the City must remain in compliance with their child support obligations throughout the contract's term.

Has any person who directly or indirectly owns 10% or more of the Disclosing Party been declared in arrearage on any child support obligations by any Illinois court of competent jurisdiction?

☐ Yes ☒ No ☐ No person directly or indirectly owns 10% or more of the Disclosing Party.

If "Yes," has the person entered into a court-approved agreement for payment of all support owed and is the person in compliance with that agreement?

☐ Yes ☐ No

B. FURTHER CERTIFICATIONS

1. Pursuant to Municipal Code Chapter 1-23, Article I ("Article I")(which the Applicant should consult for defined terms (e.g., "doing business") and legal requirements), if the Disclosing Party submitting this EDS is the Applicant and is doing business with the City, then the Disclosing Party certifies as follows: (i) neither the Applicant nor any controlling person is currently indicted or charged with, or has admitted guilt of, or has ever been convicted of, or placed under supervision for, any criminal offense involving actual, attempted, or conspiracy to commit bribery, theft, fraud, forgery, perjury, dishonesty or deceit against an officer or employee of the City or any sister agency; and (ii) the Applicant understands and acknowledges that compliance with Article I is a continuing requirement for doing business with the City. NOTE: If Article I applies to the Applicant, the permanent compliance timeframe in Article I supersedes some five-year compliance timeframes in certifications 2 and 3 below.

2. The Disclosing Party and, if the Disclosing Party is a legal entity, all of those persons or entities identified in Section II.B.1. of this EDS:

- a. are not presently debarred, suspended, proposed for debarment, declared ineligible or voluntarily excluded from any transactions by any federal, state or local unit of government;
- b. have not, within a five-year period preceding the date of this EDS, been convicted of a criminal offense, adjudged guilty, or had a civil judgment rendered against them in connection with: obtaining, attempting to obtain, or performing a public (federal, state or local) transaction or contract under a public transaction; a violation of federal or state antitrust statutes; fraud; embezzlement; theft; forgery; bribery; falsification or destruction of records; making false statements; or receiving stolen property;
- c. are not presently indicted for, or criminally or civilly charged by, a governmental entity (federal, state or local) with committing any of the offenses set forth in clause B.2.b. of this Section V;
- d. have not, within a five-year period preceding the date of this EDS, had one or more public transactions (federal, state or local) terminated for cause or default; and
- e. have not, within a five-year period preceding the date of this EDS, been convicted, adjudged guilty, or found liable in a civil proceeding, or in any criminal or civil action, including actions concerning environmental violations, instituted by the City or by the federal government, any state, or any other unit of local government.

3. The certifications in subparts 3, 4 and 5 concern:

- the Disclosing Party;
- any "Contractor" (meaning any contractor or subcontractor used by the Disclosing Party in connection with the Matter, including but not limited to all persons or legal entities disclosed under Section IV, "Disclosure of Subcontractors and Other Retained Parties");
- any "Affiliated Entity" (meaning a person or entity that, directly or indirectly: controls the Disclosing Party, is controlled by the Disclosing Party, or is, with the Disclosing Party, under common control of another person or entity. Indicia of control include, without limitation: interlocking management or ownership; identity of interests among family members, shared facilities and equipment; common use of employees; or organization of a business entity following the ineligibility of a business entity to do business with federal or state or local government, including the City, using substantially the same management, ownership, or principals as the ineligible entity); with respect to Contractors, the term Affiliated Entity means a person or entity that directly or indirectly controls the Contractor, is controlled by it, or, with the Contractor, is under common control of another person or entity;
- any responsible official of the Disclosing Party, any Contractor or any Affiliated Entity or any other official, agent or employee of the Disclosing Party, any Contractor or any Affiliated Entity, acting pursuant to the direction or authorization of a responsible official of the Disclosing Party, any Contractor or any Affiliated Entity (collectively "Agents").

Neither the Disclosing Party, nor any Contractor, nor any Affiliated Entity of either the Disclosing Party or any Contractor nor any Agents have, during the five years before the date this EDS is signed, or, with respect to a Contractor, an Affiliated Entity, or an Affiliated Entity of a Contractor during the five years before the date of such Contractor's or Affiliated Entity's contract or engagement in connection with the Matter:

- a. bribed or attempted to bribe, or been convicted or adjudged guilty of bribery or attempting to bribe, a public officer or employee of the City, the State of Illinois, or any agency of the federal government or of any state or local government in the United States of America, in that officer's or employee's official capacity;
- b. agreed or colluded with other bidders or prospective bidders, or been a party to any such agreement, or been convicted or adjudged guilty of agreement or collusion among bidders or prospective bidders, in restraint of freedom of competition by agreement to bid a fixed price or otherwise; or
- c. made an admission of such conduct described in a. or b. above that is a matter of record, but have not been prosecuted for such conduct; or
- d. violated the provisions of Municipal Code Section 2-92-610 (Living Wage Ordinance).

4. Neither the Disclosing Party, Affiliated Entity or Contractor, or any of their employees, officials, agents or partners, is barred from contracting with any unit of state or local government as a result of engaging in or being convicted of (1) bid-rigging in violation of 720 ILCS 5/33E-3; (2) bid-rotating in violation of 720 ILCS 5/33E-4; or (3) any similar offense of any state or of the United States of America that contains the same elements as the offense of bid-rigging or bid-rotating.

5. Neither the Disclosing Party nor any Affiliated Entity is listed on any of the following lists maintained by the Office of Foreign Assets Control of the U.S. Department of the Treasury or the Bureau of Industry and Security of the U.S. Department of Commerce or their successors: the Specially Designated Nationals List, the Denied Persons List, the Unverified List, the Entity List and the Debarred List.

6. The Disclosing Party understands and shall comply with the applicable requirements of Chapters 2-55 (Legislative Inspector General), 2-56 (Inspector General) and 2-156 (Governmental Ethics) of the Municipal Code.

7. If the Disclosing Party is unable to certify to any of the above statements in this Part B (Further Certifications), the Disclosing Party must explain below:

If the letters "NA," the word "None," or no response appears on the lines above, it will be conclusively presumed that the Disclosing Party certified to the above statements.

8. To the best of the Disclosing Party's knowledge after reasonable inquiry, the following is a complete list of all current employees of the Disclosing Party who were, at any time during the 12-month period preceding the execution date of this EDS, an employee, or elected or appointed official, of the City of Chicago (if none, indicate with "N/A" or "none").

N/A

9. To the best of the Disclosing Party's knowledge after reasonable inquiry, the following is a complete list of all gifts that the Disclosing Party has given or caused to be given, at any time during the 12-month period preceding the execution date of this EDS, to an employee, or elected or appointed official, of the City of Chicago. For purposes of this statement, a "gift" does not include: (i) anything made generally available to City employees or to the general public, or (ii) food or drink provided in the course of official City business and having a retail value of less than \$20 per recipient (if none, indicate with "N/A" or "none"). As to any gift listed below, please also list the name of the City recipient.

N/A

C. CERTIFICATION OF STATUS AS FINANCIAL INSTITUTION

1. The Disclosing Party certifies that the Disclosing Party (check one)

☐ is ☒ is not

a "financial institution" as defined in Section 2-32-455(b) of the Municipal Code.

2. If the Disclosing Party IS a financial institution, then the Disclosing Party pledges:

"We are not and will not become a predatory lender as defined in Chapter 2-32 of the Municipal Code. We further pledge that none of our affiliates is, and none of them will become, a predatory lender as defined in Chapter 2-32 of the Municipal Code. We understand that becoming a predatory lender or becoming an affiliate of a predatory lender may result in the loss of the privilege of doing business with the City."

If the Disclosing Party is unable to make this pledge because it or any of its affiliates (as defined in Section 2-32-455(b) of the Municipal Code) is a predatory lender within the meaning of Chapter 2-32 of the Municipal Code, explain here (attach additional pages if necessary):

If the letters "NA," the word "None," or no response appears on the lines above, it will be conclusively presumed that the Disclosing Party certified to the above statements.

D. CERTIFICATION REGARDING INTEREST IN CITY BUSINESS

Any words or terms that are defined in Chapter 2-156 of the Municipal Code have the same meanings when used in this Part D.

1. In accordance with Section 2-156-110 of the Municipal Code: Does any official or employee of the City have a financial interest in his or her own name or in the name of any other person or entity in the Matter?

☐ Yes

☒ No

NOTE: If you checked "Yes" to Item D.1., proceed to Items D.2. and D.3. If you checked "No" to Item D.1., proceed to Part E.

2. Unless sold pursuant to a process of competitive bidding, or otherwise permitted, no City elected official or employee shall have a financial interest in his or her own name or in the name of any other person or entity in the purchase of any property that (i) belongs to the City, or (ii) is sold for taxes or assessments, or (iii) is sold by virtue of legal process at the suit of the City (collectively, "City Property Sale"). Compensation for property taken pursuant to the City's eminent domain power does not constitute a financial interest within the meaning of this Part D.

Does the Matter involve a City Property Sale?

☐ Yes

☐ No

3. If you checked "Yes" to Item D.1., provide the names and business addresses of the City officials or employees having such interest and identify the nature of such interest:

Name

Business Address

Nature of Interest

4. The Disclosing Party further certifies that no prohibited financial interest in the Matter will be acquired by any City official or employee.

E. CERTIFICATION REGARDING SLAVERY ERA BUSINESS

Please check either 1. or 2. below. If the Disclosing Party checks 2., the Disclosing Party must disclose below or in an attachment to this EDS all information required by paragraph 2. Failure to

comply with these disclosure requirements may make any contract entered into with the City in connection with the Matter voidable by the City.

 X 1. The Disclosing Party verifies that the Disclosing Party has searched any and all records of the Disclosing Party and any and all predecessor entities regarding records of investments or profits from slavery or slaveholder insurance policies during the slavery era (including insurance policies issued to slaveholders that provided coverage for damage to or injury or death of their slaves), and the Disclosing Party has found no such records.

 2. The Disclosing Party verifies that, as a result of conducting the search in step 1 above, the Disclosing Party has found records of investments or profits from slavery or slaveholder insurance policies. The Disclosing Party verifies that the following constitutes full disclosure of all such records, including the names of any and all slaves or slaveholders described in those records:

SECTION VI -- CERTIFICATIONS FOR FEDERALLY FUNDED MATTERS

NOTE: If the Matter is federally funded, complete this Section VI. If the Matter is not federally funded, proceed to Section VII. For purposes of this Section VI, tax credits allocated by the City and proceeds of debt obligations of the City are not federal funding.

A. CERTIFICATION REGARDING LOBBYING

1. List below the names of all persons or entities registered under the federal Lobbying Disclosure Act of 1995 who have made lobbying contacts on behalf of the Disclosing Party with respect to the Matter: (Add sheets if necessary):

(If no explanation appears or begins on the lines above, or if the letters "NA" or if the word "None" appear, it will be conclusively presumed that the Disclosing Party means that NO persons or entities registered under the Lobbying Disclosure Act of 1995 have made lobbying contacts on behalf of the Disclosing Party with respect to the Matter.)

2. The Disclosing Party has not spent and will not expend any federally appropriated funds to pay any person or entity listed in Paragraph A.1. above for his or her lobbying activities or to pay any person or entity to influence or attempt to influence an officer or employee of any agency, as defined by applicable federal law, a member of Congress, an officer or employee of Congress, or an employee of a member of Congress, in connection with the award of any federally funded contract, making any federally funded grant or loan, entering into any cooperative agreement, or to extend, continue, renew, amend, or modify any federally funded contract, grant, loan, or cooperative agreement.

3. The Disclosing Party will submit an updated certification at the end of each calendar quarter in which there occurs any event that materially affects the accuracy of the statements and information set forth in paragraphs A.1. and A.2. above.

4. The Disclosing Party certifies that either: (i) it is not an organization described in section 501(c)(4) of the Internal Revenue Code of 1986; or (ii) it is an organization described in section 501(c)(4) of the Internal Revenue Code of 1986 but has not engaged and will not engage in "Lobbying Activities".

5. If the Disclosing Party is the Applicant, the Disclosing Party must obtain certifications equal in form and substance to paragraphs A.1. through A.4. above from all subcontractors before it awards any subcontract and the Disclosing Party must maintain all such subcontractors' certifications for the duration of the Matter and must make such certifications promptly available to the City upon request.

B. CERTIFICATION REGARDING EQUAL EMPLOYMENT OPPORTUNITY

If the Matter is federally funded, federal regulations require the Applicant and all proposed subcontractors to submit the following information with their bids or in writing at the outset of negotiations.

Is the Disclosing Party the Applicant?

☐ Yes

☐ No

If "Yes," answer the three questions below:

1. Have you developed and do you have on file affirmative action programs pursuant to applicable federal regulations? (See 41 CFR Part 60-2.)

☐ Yes

☐ No

2. Have you filed with the Joint Reporting Committee, the Director of the Office of Federal Contract Compliance Programs, or the Equal Employment Opportunity Commission all reports due under the applicable filing requirements?

☐ Yes

☐ No

3. Have you participated in any previous contracts or subcontracts subject to the equal opportunity clause?

☐ Yes

☐ No

If you checked "No" to question 1. or 2. above, please provide an explanation:

SECTION VII -- ACKNOWLEDGMENTS, CONTRACT INCORPORATION, COMPLIANCE, PENALTIES, DISCLOSURE

The Disclosing Party understands and agrees that:

A. The certifications, disclosures, and acknowledgments contained in this EDS will become part of any contract or other agreement between the Applicant and the City in connection with the Matter, whether procurement, City assistance, or other City action, and are material inducements to the City's execution of any contract or taking other action with respect to the Matter. The Disclosing Party understands that it must comply with all statutes, ordinances, and regulations on which this EDS is based.

B. The City's Governmental Ethics and Campaign Financing Ordinances, Chapters 2-156 and 2-164 of the Municipal Code, impose certain duties and obligations on persons or entities seeking City contracts, work, business, or transactions. The full text of these ordinances and a training program is available on line at www.cityofchicago.org/Ethics, and may also be obtained from the City's Board of Ethics, 740 N.

Sedgwick St., Suite 500, Chicago, IL 60610, (312) 744-9660. The Disclosing Party must comply fully with the applicable ordinances.

C. If the City determines that any information provided in this EDS is false, incomplete or inaccurate, any contract or other agreement in connection with which it is submitted may be rescinded or be void or voidable, and the City may pursue any remedies under the contract or agreement (if not rescinded or void), at law, or in equity, including terminating the Disclosing Party's participation in the Matter and/or declining to allow the Disclosing Party to participate in other transactions with the City. Remedies at law for a false statement of material fact may include incarceration and an award to the City of treble damages.

D. It is the City's policy to make this document available to the public on its Internet site and/or upon request. Some or all of the information provided on this EDS and any attachments to this EDS may be made available to the public on the Internet, in response to a Freedom of Information Act request, or otherwise. By completing and signing this EDS, the Disclosing Party waives and releases any possible rights or claims which it may have against the City in connection with the public release of information contained in this EDS and also authorizes the City to verify the accuracy of any information submitted in this EDS.

E. The information provided in this EDS must be kept current. In the event of changes, the Disclosing Party must supplement this EDS up to the time the City takes action on the Matter. If the Matter is a contract being handled by the City's Department of Procurement Services, the Disclosing Party must update this EDS as the contract requires. **NOTE:** With respect to Matters subject to Article I of Chapter 1-23 of the Municipal Code (imposing **PERMANENT INELIGIBILITY** for certain specified offenses), the information provided herein regarding eligibility must be kept current for a longer period, as required by Chapter 1-23 and Section 2-154-020 of the Municipal Code.

The Disclosing Party represents and warrants that:

F.1. The Disclosing Party is not delinquent in the payment of any tax administered by the Illinois Department of Revenue, nor are the Disclosing Party or its Affiliated Entities delinquent in paying any fine, fee, tax or other charge owed to the City. This includes, but is not limited to, all water charges, sewer charges, license fees, parking tickets, property taxes or sales taxes.

F.2 If the Disclosing Party is the Applicant, the Disclosing Party and its Affiliated Entities will not use, nor permit their subcontractors to use, any facility listed by the U.S. E.P.A. on the federal Excluded Parties List System ("EPLS") maintained by the U. S. General Services Administration.

F.3 If the Disclosing Party is the Applicant, the Disclosing Party will obtain from any contractors/subcontractors hired or to be hired in connection with the Matter certifications equal in form and substance to those in F.1. and F.2. above and will not, without the prior written consent of the City, use any such contractor/subcontractor that does not provide such certifications or that the Disclosing Party has reason to believe has not provided or cannot provide truthful certifications.

NOTE: If the Disclosing Party cannot certify as to any of the items in F.1., F.2. or F.3. above, an explanatory statement must be attached to this EDS.

CERTIFICATION

Under penalty of perjury, the person signing below: (1) warrants that he/she is authorized to execute this EDS and Appendix A (if applicable) on behalf of the Disclosing Party, and (2) warrants that all certifications and statements contained in this EDS and Appendix A (if applicable) are true, accurate and complete as of the date furnished to the City.

West 15th Street (Chicago), LLC
(Print or type name of Disclosing Party)

By: John d Paraszczak
(Sign here)

John Paraszczak
(Print or type name of person signing)
President & CEO of Remet Corporation which is sole member of
Remet Real Estate Holding, LLC, manager and sole member of
West 15th Street (Chicago), LLC
(Print or type title of person signing)

Signed and sworn to before me on (date) March 24, 2014,
at Oneida County, New York (state).

Kelly L Lallier Notary Public in the State of New York
Qualified in Oneida County
Reg. #01LA6199434
Commission expires: Jan 20, 2017
My Commission Expires January 20, 2017

**CITY OF CHICAGO
ECONOMIC DISCLOSURE STATEMENT AND AFFIDAVIT
APPENDIX A**

FAMILIAL RELATIONSHIPS WITH ELECTED CITY OFFICIALS AND DEPARTMENT HEADS

This Appendix is to be completed only by (a) the Applicant, and (b) any legal entity which has a direct ownership interest in the Applicant exceeding 7.5 percent. It is not to be completed by any legal entity which has only an indirect ownership interest in the Applicant.

Under Municipal Code Section 2-154-015, the Disclosing Party must disclose whether such Disclosing Party or any "Applicable Party" or any Spouse or Domestic Partner thereof currently has a "familial relationship" with any elected city official or department head. A "familial relationship" exists if, as of the date this EDS is signed, the Disclosing Party or any "Applicable Party" or any Spouse or Domestic Partner thereof is related to the mayor, any alderman, the city clerk, the city treasurer or any city department head as spouse or domestic partner or as any of the following, whether by blood or adoption: parent, child, brother or sister, aunt or uncle, niece or nephew, grandparent, grandchild, father-in-law, mother-in-law, son-in-law, daughter-in-law, stepfather or stepmother, stepson or stepdaughter, stepbrother or stepsister or half-brother or half-sister.

"Applicable Party" means (1) all executive officers of the Disclosing Party listed in Section II.B.1.a., if the Disclosing Party is a corporation; all partners of the Disclosing Party, if the Disclosing Party is a general partnership; all general partners and limited partners of the Disclosing Party, if the Disclosing Party is a limited partnership; all managers, managing members and members of the Disclosing Party, if the Disclosing Party is a limited liability company; (2) all principal officers of the Disclosing Party; and (3) any person having more than a 7.5 percent ownership interest in the Disclosing Party. "Principal officers" means the president, chief operating officer, executive director, chief financial officer, treasurer or secretary of a legal entity or any person exercising similar authority.

Does the Disclosing Party or any "Applicable Party" or any Spouse or Domestic Partner thereof currently have a "familial relationship" with an elected city official or department head?

[] Yes

X No

If yes, please identify below (1) the name and title of such person, (2) the name of the legal entity to which such person is connected; (3) the name and title of the elected city official or department head to whom such person has a familial relationship, and (4) the precise nature of such familial relationship.

(DO NOT SUBMIT THIS PAGE WITH YOUR EDS. The purpose of this page is for you to recertify your EDS prior to submission to City Council or on the date of closing. If unable to recertify truthfully, the Undersigned must complete a new EDS with correct or corrected information)

RECERTIFICATION

Generally, for use with City Council matters. Not for City procurements unless requested.

This recertification is being submitted in connection with West 15th Street (Chicago), LLC [identify the Matter]. Under penalty of perjury, the person signing below: (1) warrants that he/she is authorized to execute this EDS recertification on behalf of the Undersigned, (2) warrants that all certifications and statements contained in the Undersigned's original EDS are true, accurate and complete as of the date furnished to the City and continue to be true, accurate and complete as of the date of this recertification, and (3) reaffirms its acknowledgments.

John S. Paraszczak
(Print or type name of individual or legal entity submitting this recertification)

Date: 10/3/2014

By:

John S. Paraszczak
(sign here)
John S. Paraszczak

Print or type name of signatory:

President & CEO of Remet Corporation


Title of signatory:

President & CEO of Remet Corporation

Subscribed to before me on [date] 10/3/14, at Lake County, Illinois [state].

Jeri J. Pulver Notary Public.

Commission expires: 5/11/15

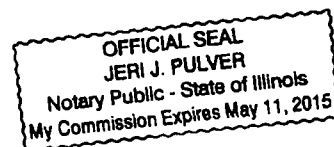



**CITY OF CHICAGO
ECONOMIC DISCLOSURE STATEMENT
AND AFFIDAVIT**

SECTION I -- GENERAL INFORMATION

A. Legal name of the Disclosing Party submitting this EDS. Include d/b/a/ if applicable:

Remet Real Estate Holding Company, LLC

Check ONE of the following three boxes:

Indicate whether the Disclosing Party submitting this EDS is:

1. ☐ the Applicant

OR

2. ☒ a legal entity holding a direct or indirect interest in the Applicant. State the legal name of the Applicant in which the Disclosing Party holds an interest: West 15th Street (Chicago), LLC

OR

3. ☐ a legal entity with a right of control (see Section II.B.1.) State the legal name of the entity in which the Disclosing Party holds a right of control: _____

B. Business address of the Disclosing Party: 210 Commons Road

Utica, New York 13502

C. Telephone: 312-797-8700 Fax: 315-797-4980 Email: jparaszczak@remet.com

D. Name of contact person: John S. Paraszczak

E. Federal Employer Identification No. (if you have one) _____

F. Brief description of contract, transaction or other undertaking (referred to below as the "Matter") to which this EDS pertains. (Include project number and location of property, if applicable):

CDOT application to vacate North-South alley located immediately south of 15th Street and west of Ashland Ave.

G. Which City agency or department is requesting this EDS? CDOT

If the Matter is a contract being handled by the City's Department of Procurement Services, please complete the following:

Specification # N/A and Contract # N/A

SECTION II -- DISCLOSURE OF OWNERSHIP INTERESTS

A. NATURE OF THE DISCLOSING PARTY

1. Indicate the nature of the Disclosing Party:

- | | |
|---|---|
| ☐ Person | ☒ Limited liability company |
| ☐ Publicly registered business corporation | ☐ Limited liability partnership |
| ☐ Privately held business corporation | ☐ Joint venture |
| ☐ Sole proprietorship | ☐ Not-for-profit corporation |
| ☐ General partnership | (Is the not-for-profit corporation also a 501(c)(3))? |
| ☐ Limited partnership | ☐ Yes ☐ No |
| ☐ Trust | ☐ Other (please specify) |
-

2. For legal entities, the state (or foreign country) of incorporation or organization, if applicable:

Delaware

3. For legal entities not organized in the State of Illinois: Has the organization registered to do business in the State of Illinois as a foreign entity?

☐ Yes ☒ No ☐ N/A

B. IF THE DISCLOSING PARTY IS A LEGAL ENTITY:

1. List below the full names and titles of all executive officers and all directors of the entity.

NOTE: For not-for-profit corporations, also list below all members, if any, which are legal entities. If there are no such members, write "no members." For trusts, estates or other similar entities, list below the legal titleholder(s).

If the entity is a general partnership, limited partnership, limited liability company, limited liability partnership or joint venture, list below the name and title of each general partner, managing member, manager or any other person or entity that controls the day-to-day management of the Disclosing Party.

NOTE: Each legal entity listed below must submit an EDS on its own behalf.

| Name | Title |
|-------------------|-------------|
| Remet Corporation | Sole Member |
| | |
| | |
| | |

2. Please provide the following information concerning each person or entity having a direct or indirect beneficial interest (including ownership) in excess of 7.5% of the Disclosing Party. Examples of such an interest include shares in a corporation, partnership interest in a partnership or joint venture,

interest of a member or manager in a limited liability company, or interest of a beneficiary of a trust, estate or other similar entity. If none, state "None." NOTE: Pursuant to Section 2-154-030 of the Municipal Code of Chicago ("Municipal Code"), the City may require any such additional information from any applicant which is reasonably intended to achieve full disclosure.

| Name | Business Address | Percentage Interest in the Disclosing Party |
|-------------------|------------------|---|
| Remet Corporation | 210 Commons Road | 100% |
| | Utica, NY | |
| | 13502 | |
| | | |
| | | |

SECTION III -- BUSINESS RELATIONSHIPS WITH CITY ELECTED OFFICIALS

Has the Disclosing Party had a "business relationship," as defined in Chapter 2-156 of the Municipal Code, with any City elected official in the 12 months before the date this EDS is signed?

☐ Yes

☒ No

If yes, please identify below the name(s) of such City elected official(s) and describe such relationship(s):

SECTION IV -- DISCLOSURE OF SUBCONTRACTORS AND OTHER RETAINED PARTIES

The Disclosing Party must disclose the name and business address of each subcontractor, attorney, lobbyist, accountant, consultant and any other person or entity whom the Disclosing Party has retained or expects to retain in connection with the Matter, as well as the nature of the relationship, and the total amount of the fees paid or estimated to be paid. The Disclosing Party is not required to disclose employees who are paid solely through the Disclosing Party's regular payroll.

"Lobbyist" means any person or entity who undertakes to influence any legislative or administrative action on behalf of any person or entity other than: (1) a not-for-profit entity, on an unpaid basis, or (2) himself. "Lobbyist" also means any person or entity any part of whose duties as an employee of another includes undertaking to influence any legislative or administrative action.

If the Disclosing Party is uncertain whether a disclosure is required under this Section, the Disclosing Party must either ask the City whether disclosure is required or make the disclosure.

| Name (indicate whether retained or anticipated to be retained) | Business Address | Relationship to Disclosing Party (subcontractor, attorney, lobbyist, etc.) | Fees (indicate whether paid or estimated.) NOTE: "hourly rate" or "t.b.d." is not an acceptable response. |
|--|------------------|--|---|
| Jeanette Sublett and | 203 N. LaSalle | Attorneys and | \$35,000.00 |
| Langdon Neal | Suite 2300, | Lobbyist | |
| | Chicago, IL | | |
| | 60601 | | |

(Add sheets if necessary)

[] Check here if the Disclosing Party has not retained, nor expects to retain, any such persons or entities.

SECTION V -- CERTIFICATIONS

A. COURT-ORDERED CHILD SUPPORT COMPLIANCE

Under Municipal Code Section 2-92-415, substantial owners of business entities that contract with the City must remain in compliance with their child support obligations throughout the contract's term.

Has any person who directly or indirectly owns 10% or more of the Disclosing Party been declared in arrearage on any child support obligations by any Illinois court of competent jurisdiction?

[] Yes [X] No [] No person directly or indirectly owns 10% or more of the Disclosing Party.

If "Yes," has the person entered into a court-approved agreement for payment of all support owed and is the person in compliance with that agreement?

[] Yes [] No

B. FURTHER CERTIFICATIONS

1. Pursuant to Municipal Code Chapter 1-23, Article I ("Article I")(which the Applicant should consult for defined terms (e.g., "doing business") and legal requirements), if the Disclosing Party submitting this EDS is the Applicant and is doing business with the City, then the Disclosing Party certifies as follows: (i) neither the Applicant nor any controlling person is currently indicted or charged with, or has admitted guilt of, or has ever been convicted of, or placed under supervision for, any criminal offense involving actual, attempted, or conspiracy to commit bribery, theft, fraud, forgery, perjury, dishonesty or deceit against an officer or employee of the City or any sister agency; and (ii) the Applicant understands and acknowledges that compliance with Article I is a continuing requirement for doing business with the City. NOTE: If Article I applies to the Applicant, the permanent compliance timeframe in Article I supersedes some five-year compliance timeframes in certifications 2 and 3 below.

2. The Disclosing Party and, if the Disclosing Party is a legal entity, all of those persons or entities identified in Section II.B.1. of this EDS:

- a. are not presently debarred, suspended, proposed for debarment, declared ineligible or voluntarily excluded from any transactions by any federal, state or local unit of government;
- b. have not, within a five-year period preceding the date of this EDS, been convicted of a criminal offense, adjudged guilty, or had a civil judgment rendered against them in connection with: obtaining, attempting to obtain, or performing a public (federal, state or local) transaction or contract under a public transaction; a violation of federal or state antitrust statutes; fraud; embezzlement; theft; forgery; bribery; falsification or destruction of records; making false statements; or receiving stolen property;
- c. are not presently indicted for, or criminally or civilly charged by, a governmental entity (federal, state or local) with committing any of the offenses set forth in clause B.2.b. of this Section V;
- d. have not, within a five-year period preceding the date of this EDS, had one or more public transactions (federal, state or local) terminated for cause or default; and
- e. have not, within a five-year period preceding the date of this EDS, been convicted, adjudged guilty, or found liable in a civil proceeding, or in any criminal or civil action, including actions concerning environmental violations, instituted by the City or by the federal government, any state, or any other unit of local government.

3. The certifications in subparts 3, 4 and 5 concern:

- the Disclosing Party;
- any "Contractor" (meaning any contractor or subcontractor used by the Disclosing Party in connection with the Matter, including but not limited to all persons or legal entities disclosed under Section IV, "Disclosure of Subcontractors and Other Retained Parties");
- any "Affiliated Entity" (meaning a person or entity that, directly or indirectly: controls the Disclosing Party, is controlled by the Disclosing Party, or is, with the Disclosing Party, under common control of another person or entity. Indicia of control include, without limitation: interlocking management or ownership; identity of interests among family members, shared facilities and equipment; common use of employees; or organization of a business entity following the ineligibility of a business entity to do business with federal or state or local government, including the City, using substantially the same management, ownership, or principals as the ineligible entity); with respect to Contractors, the term Affiliated Entity means a person or entity that directly or indirectly controls the Contractor, is controlled by it, or, with the Contractor, is under common control of another person or entity;
- any responsible official of the Disclosing Party, any Contractor or any Affiliated Entity or any other official, agent or employee of the Disclosing Party, any Contractor or any Affiliated Entity, acting pursuant to the direction or authorization of a responsible official of the Disclosing Party, any Contractor or any Affiliated Entity (collectively "Agents").

Neither the Disclosing Party, nor any Contractor, nor any Affiliated Entity of either the Disclosing Party or any Contractor nor any Agents have, during the five years before the date this EDS is signed, or, with respect to a Contractor, an Affiliated Entity, or an Affiliated Entity of a Contractor during the five years before the date of such Contractor's or Affiliated Entity's contract or engagement in connection with the Matter:

- a. bribed or attempted to bribe, or been convicted or adjudged guilty of bribery or attempting to bribe, a public officer or employee of the City, the State of Illinois, or any agency of the federal government or of any state or local government in the United States of America, in that officer's or employee's official capacity;
- b. agreed or colluded with other bidders or prospective bidders, or been a party to any such agreement, or been convicted or adjudged guilty of agreement or collusion among bidders or prospective bidders, in restraint of freedom of competition by agreement to bid a fixed price or otherwise; or
- c. made an admission of such conduct described in a. or b. above that is a matter of record, but have not been prosecuted for such conduct; or
- d. violated the provisions of Municipal Code Section 2-92-610 (Living Wage Ordinance).

4. Neither the Disclosing Party, Affiliated Entity or Contractor, or any of their employees, officials, agents or partners, is barred from contracting with any unit of state or local government as a result of engaging in or being convicted of (1) bid-rigging in violation of 720 ILCS 5/33E-3; (2) bid-rotating in violation of 720 ILCS 5/33E-4; or (3) any similar offense of any state or of the United States of America that contains the same elements as the offense of bid-rigging or bid-rotating.

5. Neither the Disclosing Party nor any Affiliated Entity is listed on any of the following lists maintained by the Office of Foreign Assets Control of the U.S. Department of the Treasury or the Bureau of Industry and Security of the U.S. Department of Commerce or their successors: the Specially Designated Nationals List, the Denied Persons List, the Unverified List, the Entity List and the Debarred List.

6. The Disclosing Party understands and shall comply with the applicable requirements of Chapters 2-55 (Legislative Inspector General), 2-56 (Inspector General) and 2-156 (Governmental Ethics) of the Municipal Code.

7. If the Disclosing Party is unable to certify to any of the above statements in this Part B (Further Certifications), the Disclosing Party must explain below:

If the letters "NA," the word "None," or no response appears on the lines above, it will be conclusively presumed that the Disclosing Party certified to the above statements.

8. To the best of the Disclosing Party's knowledge after reasonable inquiry, the following is a complete list of all current employees of the Disclosing Party who were, at any time during the 12-month period preceding the execution date of this EDS, an employee, or elected or appointed official, of the City of Chicago (if none, indicate with "N/A" or "none").

N/A

9. To the best of the Disclosing Party's knowledge after reasonable inquiry, the following is a complete list of all gifts that the Disclosing Party has given or caused to be given, at any time during the 12-month period preceding the execution date of this EDS, to an employee, or elected or appointed official, of the City of Chicago. For purposes of this statement, a "gift" does not include: (i) anything made generally available to City employees or to the general public, or (ii) food or drink provided in the course of official City business and having a retail value of less than \$20 per recipient (if none, indicate with "N/A" or "none"). As to any gift listed below, please also list the name of the City recipient.

N/A

C. CERTIFICATION OF STATUS AS FINANCIAL INSTITUTION

1. The Disclosing Party certifies that the Disclosing Party (check one)

☐ is ☒ is not

a "financial institution" as defined in Section 2-32-455(b) of the Municipal Code.

2. If the Disclosing Party IS a financial institution, then the Disclosing Party pledges:

"We are not and will not become a predatory lender as defined in Chapter 2-32 of the Municipal Code. We further pledge that none of our affiliates is, and none of them will become, a predatory lender as defined in Chapter 2-32 of the Municipal Code. We understand that becoming a predatory lender or becoming an affiliate of a predatory lender may result in the loss of the privilege of doing business with the City."

If the Disclosing Party is unable to make this pledge because it or any of its affiliates (as defined in Section 2-32-455(b) of the Municipal Code) is a predatory lender within the meaning of Chapter 2-32 of the Municipal Code, explain here (attach additional pages if necessary):

If the letters "NA," the word "None," or no response appears on the lines above, it will be conclusively presumed that the Disclosing Party certified to the above statements.

D. CERTIFICATION REGARDING INTEREST IN CITY BUSINESS

Any words or terms that are defined in Chapter 2-156 of the Municipal Code have the same meanings when used in this Part D.

1. In accordance with Section 2-156-110 of the Municipal Code: Does any official or employee of the City have a financial interest in his or her own name or in the name of any other person or entity in the Matter?

☐ Yes

☒ No

NOTE: If you checked "Yes" to Item D.1., proceed to Items D.2. and D.3. If you checked "No" to Item D.1., proceed to Part E.

2. Unless sold pursuant to a process of competitive bidding, or otherwise permitted, no City elected official or employee shall have a financial interest in his or her own name or in the name of any other person or entity in the purchase of any property that (i) belongs to the City, or (ii) is sold for taxes or assessments, or (iii) is sold by virtue of legal process at the suit of the City (collectively, "City Property Sale"). Compensation for property taken pursuant to the City's eminent domain power does not constitute a financial interest within the meaning of this Part D.

Does the Matter involve a City Property Sale?

☐ Yes

☐ No

3. If you checked "Yes" to Item D.1., provide the names and business addresses of the City officials or employees having such interest and identify the nature of such interest:

Name

Business Address

Nature of Interest

4. The Disclosing Party further certifies that no prohibited financial interest in the Matter will be acquired by any City official or employee.

E. CERTIFICATION REGARDING SLAVERY ERA BUSINESS

Please check either 1. or 2. below. If the Disclosing Party checks 2., the Disclosing Party must disclose below or in an attachment to this EDS all information required by paragraph 2. Failure to

comply with these disclosure requirements may make any contract entered into with the City in connection with the Matter voidable by the City.

 X 1. The Disclosing Party verifies that the Disclosing Party has searched any and all records of the Disclosing Party and any and all predecessor entities regarding records of investments or profits from slavery or slaveholder insurance policies during the slavery era (including insurance policies issued to slaveholders that provided coverage for damage to or injury or death of their slaves), and the Disclosing Party has found no such records.

 2. The Disclosing Party verifies that, as a result of conducting the search in step 1 above, the Disclosing Party has found records of investments or profits from slavery or slaveholder insurance policies. The Disclosing Party verifies that the following constitutes full disclosure of all such records, including the names of any and all slaves or slaveholders described in those records:

SECTION VI -- CERTIFICATIONS FOR FEDERALLY FUNDED MATTERS

NOTE: If the Matter is federally funded, complete this Section VI. If the Matter is not federally funded, proceed to Section VII. For purposes of this Section VI, tax credits allocated by the City and proceeds of debt obligations of the City are not federal funding.

A. CERTIFICATION REGARDING LOBBYING

1. List below the names of all persons or entities registered under the federal Lobbying Disclosure Act of 1995 who have made lobbying contacts on behalf of the Disclosing Party with respect to the Matter: (Add sheets if necessary):

N/A

(If no explanation appears or begins on the lines above, or if the letters "NA" or if the word "None" appear, it will be conclusively presumed that the Disclosing Party means that NO persons or entities registered under the Lobbying Disclosure Act of 1995 have made lobbying contacts on behalf of the Disclosing Party with respect to the Matter.)

2. The Disclosing Party has not spent and will not expend any federally appropriated funds to pay any person or entity listed in Paragraph A.1. above for his or her lobbying activities or to pay any person or entity to influence or attempt to influence an officer or employee of any agency, as defined by applicable federal law, a member of Congress, an officer or employee of Congress, or an employee of a member of Congress, in connection with the award of any federally funded contract, making any federally funded grant or loan, entering into any cooperative agreement, or to extend, continue, renew, amend, or modify any federally funded contract, grant, loan, or cooperative agreement.

3. The Disclosing Party will submit an updated certification at the end of each calendar quarter in which there occurs any event that materially affects the accuracy of the statements and information set forth in paragraphs A.1. and A.2. above.

4. The Disclosing Party certifies that either: (i) it is not an organization described in section 501(c)(4) of the Internal Revenue Code of 1986; or (ii) it is an organization described in section 501(c)(4) of the Internal Revenue Code of 1986 but has not engaged and will not engage in "Lobbying Activities".

5. If the Disclosing Party is the Applicant, the Disclosing Party must obtain certifications equal in form and substance to paragraphs A.1. through A.4. above from all subcontractors before it awards any subcontract and the Disclosing Party must maintain all such subcontractors' certifications for the duration of the Matter and must make such certifications promptly available to the City upon request.

B. CERTIFICATION REGARDING EQUAL EMPLOYMENT OPPORTUNITY

If the Matter is federally funded, federal regulations require the Applicant and all proposed subcontractors to submit the following information with their bids or in writing at the outset of negotiations.

Is the Disclosing Party the Applicant?

☐ Yes

☐ No

If "Yes," answer the three questions below:

1. Have you developed and do you have on file affirmative action programs pursuant to applicable federal regulations? (See 41 CFR Part 60-2.)

☐ Yes

☐ No

2. Have you filed with the Joint Reporting Committee, the Director of the Office of Federal Contract Compliance Programs, or the Equal Employment Opportunity Commission all reports due under the applicable filing requirements?

☐ Yes

☐ No

3. Have you participated in any previous contracts or subcontracts subject to the equal opportunity clause?

☐ Yes

☐ No

If you checked "No" to question 1. or 2. above, please provide an explanation:

SECTION VII -- ACKNOWLEDGMENTS, CONTRACT INCORPORATION, COMPLIANCE, PENALTIES, DISCLOSURE

The Disclosing Party understands and agrees that:

A. The certifications, disclosures, and acknowledgments contained in this EDS will become part of any contract or other agreement between the Applicant and the City in connection with the Matter, whether procurement, City assistance, or other City action, and are material inducements to the City's execution of any contract or taking other action with respect to the Matter. The Disclosing Party understands that it must comply with all statutes, ordinances, and regulations on which this EDS is based.

B. The City's Governmental Ethics and Campaign Financing Ordinances, Chapters 2-156 and 2-164 of the Municipal Code, impose certain duties and obligations on persons or entities seeking City contracts, work, business, or transactions. The full text of these ordinances and a training program is available on line at www.cityofchicago.org/Ethics, and may also be obtained from the City's Board of Ethics, 740 N.

Sedgwick St., Suite 500, Chicago, IL 60610, (312) 744-9660. The Disclosing Party must comply fully with the applicable ordinances.

C. If the City determines that any information provided in this EDS is false, incomplete or inaccurate, any contract or other agreement in connection with which it is submitted may be rescinded or be void or voidable, and the City may pursue any remedies under the contract or agreement (if not rescinded or void), at law, or in equity, including terminating the Disclosing Party's participation in the Matter and/or declining to allow the Disclosing Party to participate in other transactions with the City. Remedies at law for a false statement of material fact may include incarceration and an award to the City of treble damages.

D. It is the City's policy to make this document available to the public on its Internet site and/or upon request. Some or all of the information provided on this EDS and any attachments to this EDS may be made available to the public on the Internet, in response to a Freedom of Information Act request, or otherwise. By completing and signing this EDS, the Disclosing Party waives and releases any possible rights or claims which it may have against the City in connection with the public release of information contained in this EDS and also authorizes the City to verify the accuracy of any information submitted in this EDS.

E. The information provided in this EDS must be kept current. In the event of changes, the Disclosing Party must supplement this EDS up to the time the City takes action on the Matter. If the Matter is a contract being handled by the City's Department of Procurement Services, the Disclosing Party must update this EDS as the contract requires. **NOTE:** With respect to Matters subject to Article I of Chapter 1-23 of the Municipal Code (imposing **PERMANENT INELIGIBILITY** for certain specified offenses), the information provided herein regarding eligibility must be kept current for a longer period, as required by Chapter 1-23 and Section 2-154-020 of the Municipal Code.

The Disclosing Party represents and warrants that:

F.1. The Disclosing Party is not delinquent in the payment of any tax administered by the Illinois Department of Revenue, nor are the Disclosing Party or its Affiliated Entities delinquent in paying any fine, fee, tax or other charge owed to the City. This includes, but is not limited to, all water charges, sewer charges, license fees, parking tickets, property taxes or sales taxes.

F.2 If the Disclosing Party is the Applicant, the Disclosing Party and its Affiliated Entities will not use, nor permit their subcontractors to use, any facility listed by the U.S. E.P.A. on the federal Excluded Parties List System ("EPLS") maintained by the U. S. General Services Administration.

F.3 If the Disclosing Party is the Applicant, the Disclosing Party will obtain from any contractors/subcontractors hired or to be hired in connection with the Matter certifications equal in form and substance to those in F.1. and F.2. above and will not, without the prior written consent of the City, use any such contractor/subcontractor that does not provide such certifications or that the Disclosing Party has reason to believe has not provided or cannot provide truthful certifications.

NOTE: If the Disclosing Party cannot certify as to any of the items in F.1., F.2. or F.3. above, an explanatory statement must be attached to this EDS.

CERTIFICATION

Under penalty of perjury, the person signing below: (1) warrants that he/she is authorized to execute this EDS and Appendix A (if applicable) on behalf of the Disclosing Party, and (2) warrants that all certifications and statements contained in this EDS and Appendix A (if applicable) are true, accurate and complete as of the date furnished to the City.

Remet Real Estate Holding Company, LLC

(Print or type name of Disclosing Party)

By: _____

(Sign here)

John S. Paraszczak

(Print or type name of person signing)

President & CEO of Remet Corporation, sole member
of Remet Real Estate Holding Company, LLC

(Print or type title of person signing)

Signed and sworn to before me on (date) March 24, 2014,
at Oneida County, New York (state).

Kelly L. Lallier

Notary Public

KELLY L. LALLIER

Notary Public in the State of New York
Qualified in Oneida County

Reg. #01LA6199434

Commission expires: Jan 20, 2017

My Commission Expires January 20, 2017

**CITY OF CHICAGO
ECONOMIC DISCLOSURE STATEMENT AND AFFIDAVIT
APPENDIX A**

FAMILIAL RELATIONSHIPS WITH ELECTED CITY OFFICIALS AND DEPARTMENT HEADS

This Appendix is to be completed only by (a) the Applicant, and (b) any legal entity which has a direct ownership interest in the Applicant exceeding 7.5 percent. It is not to be completed by any legal entity which has only an indirect ownership interest in the Applicant.

Under Municipal Code Section 2-154-015, the Disclosing Party must disclose whether such Disclosing Party or any “Applicable Party” or any Spouse or Domestic Partner thereof currently has a “familial relationship” with any elected city official or department head. A “familial relationship” exists if, as of the date this EDS is signed, the Disclosing Party or any “Applicable Party” or any Spouse or Domestic Partner thereof is related to the mayor, any alderman, the city clerk, the city treasurer or any city department head as spouse or domestic partner or as any of the following, whether by blood or adoption: parent, child, brother or sister, aunt or uncle, niece or nephew, grandparent, grandchild, father-in-law, mother-in-law, son-in-law, daughter-in-law, stepfather or stepmother, stepson or stepdaughter, stepbrother or stepsister or half-brother or half-sister.

“Applicable Party” means (1) all executive officers of the Disclosing Party listed in Section II.B.1.a., if the Disclosing Party is a corporation; all partners of the Disclosing Party, if the Disclosing Party is a general partnership; all general partners and limited partners of the Disclosing Party, if the Disclosing Party is a limited partnership; all managers, managing members and members of the Disclosing Party, if the Disclosing Party is a limited liability company; (2) all principal officers of the Disclosing Party; and (3) any person having more than a 7.5 percent ownership interest in the Disclosing Party. “Principal officers” means the president, chief operating officer, executive director, chief financial officer, treasurer or secretary of a legal entity or any person exercising similar authority.

Does the Disclosing Party or any “Applicable Party” or any Spouse or Domestic Partner thereof currently have a “familial relationship” with an elected city official or department head?

[] Yes

X | No

If yes, please identify below (1) the name and title of such person, (2) the name of the legal entity to which such person is connected; (3) the name and title of the elected city official or department head to whom such person has a familial relationship, and (4) the precise nature of such familial relationship.

(DO NOT SUBMIT THIS PAGE WITH YOUR EDS. The purpose of this page is for you to recertify your EDS prior to submission to City Council or on the date of closing. If unable to recertify truthfully, the Undersigned must complete a new EDS with correct or corrected information)

RECERTIFICATION

Generally, for use with City Council matters. Not for City procurements unless requested.

This recertification is being submitted in connection with West 15th Street (Chicago), LLC
[identify the Matter]. Under penalty of perjury, the person signing below: (1) warrants that he/she is authorized to execute this EDS recertification on behalf of the Undersigned, (2) warrants that all certifications and statements contained in the Undersigned's original EDS are true, accurate and complete as of the date furnished to the City and continue to be true, accurate and complete as of the date of this recertification, and (3) reaffirms its acknowledgments.

Remet Corporation

Date: 10/3/2014

(Print or type name of individual or legal entity submitting this recertification)

By:


(sign here)

John S. Paraszczak

Print or type name of signatory:


John S. Paraszczak

President and CEO

Title of signatory:

President and CEO

Subscribed to before me on [date] 10/3/14, at Lake County,
Illinois [state].

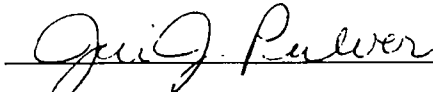 Notary Public.

Commission expires: May 11, 2015

