Office of the City Clerk
City of Chicago

City Hall
121 North LaSalle Street
Room 107
Chicago, IL 60602
www.chicityclerk.com

Legislation Referred to Committees at the Chicago City Council Meeting 1/17/2013
Section 2b - City Clerk Introductions Containing Economic Disclosure Statements

	File #	Title	Sponsor(s)	Committee Referral	
Zoning Reclassification(s)					
1	O2013-25	Zoning Reclassification App No. 17645 at 3400-3506 W Division St and 1200-1216 N Homan Ave	Mendoza, Susana A. (Clerk)	Zoning	*Redacted Record*
2	O2013-26	Zoning Reclassification App No. 17646 at 2489-2505 N Milwaukee Ave	Mendoza, Susana A. (Clerk)	Zoning	*Redacted Record*
3	O2013-27	Zoning Reclassification App No. 17647 at 4400-4440 W 26th St and 2448-2558 S Kostner Ave	Mendoza, Susana A. (Clerk)	Zoning	*Redacted Record*
4	O2013-28	Zoning Reclassification App No. 17648 at 2501 N Elston Ave	Mendoza, Susana A. (Clerk)	Zoning	*Redacted Record*
5	O2013-29	Zoning Reclassification App No. 17649 at 2101-2103 N Clalifornia Ave and 84 N Henry Ct	Mendoza, Susana A. (Clerk)	Zoning	*Redacted Record*
6	O2013-30	Zoning Reclassification App No. 17650 at 118-128 W Chicago Ave and 801-819 N LaSalle St	Mendoza, Susana A. (Clerk)	Zoning	*Redacted Record*
7	O2013-31	Zoning Reclassification App No. 17651 at 4024 N California Ave	Mendoza, Susana A. (Clerk)	Zoning	*Redacted Record*
8	O2013-32	Zoning Reclassification App No. 17652 at 740-742 N Western Ave	Mendoza, Susana A. (Clerk)	Zoning	*Redacted Record*
9	O2013-33	Zoning Reclassification App No. 17653 at 327 N Aberdeen Ave	Mendoza, Susana A. (Clerk)	Zoning	*Redacted Record*
10	O2013-34	Zoning Reclassification App No. 17654 at 3637-3641 W Montrose Ave	Mendoza, Susana A. (Clerk)	Zoning	*Redacted Record*
11	O2013-35	Zoning Reclassification App No. 17655 at 2847 W Jackson Blvd	Mendoza, Susana A. (Clerk)	Zoning	*Redacted Record*
12	O2013-36	Zoning Reclassification App No. 17656 at 1640 N Damen Ave	Mendoza, Susana A. (Clerk)	Zoning	*Redacted Record*
13	O2013-37	Zoning Reclassification App No. 17657 at 800 E 57th St and 5634 S Maryland Ave	Mendoza, Susana A. (Clerk)	Zoning	*Redacted Record*
14	O2013-38	Zoning Reclassification App No. 17658 at 2933 N Avers Ave	Mendoza, Susana A. (Clerk)	Zoning	*Redacted Record*
15	O2013-39	Zoning Reclassification App No. 17659 at 3223-3229 N Sheffield Ave	Mendoza, Susana A. (Clerk)	Zoning	*Redacted Record*

Office of the City Clerk

O2013-25

Office of the City Clerk

City Council Document Tracking Sheet

Meeting Date:	1/17/2013
Sponsor(s):	Mendoza, Susana A. (Clerk)
Type:	Ordinance
Title:	Zoning Reclassification App No. 17645 at 3400-3506 W Division St and 1200-1216 N Homan Ave
Committee(s) Assignment:	Committee on Zoning, Landmarks and Building Standards

ORDINANCE

BE IT ORDAINED BY THE CITY COUNCIL OF THE CITY OF CHICAGO:

SECTION 1. Title 17, of the Municipal Code of Chicago, the Chicago Zoning Ordinance be amended by changing all the M1-2 Limited Manufacturing /Business Park District symbols and indications as shown on Map No. 3-J in the area bounded by

> beginning along the easterly line of land acquired by the Chicago, Milwaukee and St. Paul Railroad Company (by deed dated 6-14-1912 and recorded 9-3-1913 per doc. # 5256488); a line from a point 475.44 feet northwesterly of West Division Street and the prior described line; to a point, 300 feet north of West Division Street and 716.65 feet west of North Homan Avenue (said line being a convex curved line running in a southeasterly direction along said arc of a circle having a radius of 478.34 feet and a distance of 290.95 from the easterly line of land acquired by the Chicago, Milwaukee and St. Paul Railroad Company); a line 300 feet north of and parallel to West Division Street; North Homan Avenue; and West Division Street, as measured running to the west along the north right-of-way line a distance of 715.80 feet from North Homan Avenue (ToB),

to those of a C3-1 Commercial, Manufacturing and Employment District and a corresponding use district is hereby established in the area above described.

SECTION 2. That the Chicago Zoning Ordinance be amended by changing all the C3-1 Commercial, Manufacturing and Employment District symbols and indications within the area hereinabove described to the designation of Institutional Planned Development Number _____, which is hereby established in the area above described, subject to such use and bulk regulations as are set forth in the Plan of Development herewith attached and made a part thereof and to no others.

SECTION 3. This ordinance shall be in force and effect from and after its passage and due publication.

Common Address of Property: 3400-3506 West Division Street and
1200-1216 North Homan Avenue

CITY OF CHICAGO
APPLICATION FOR AN AMENDMENT TO
THE CHICAGO ZONING ORDINANCE

#17645
INTRO DATE:
1-17-2013

1. ADDRESS of the property Applicant is seeking to rezone:
3400-3506 W. Division St., Chicago, IL / 1200-1216 N. Homan Ave., Chicago, IL

2. Ward Number that property is located in: 26

3. APPLICANT: New Life Covenant Church
ADDRESS: 2704 W. North Ave.
CITY: Chicago STATE: IL ZIP CODE: 60647
PHONE: (312) 782-1983 CONTACT PERSON: Nicholas Ftikas, Esq.
Attorney for Applicant

4. Is the Applicant the owner of the property? YES _____ NO X
If the Applicant is not the owner of the property, please provide the following information regarding the owner and attach written authorization from the owner allowing the application to proceed.

OWNER 3410 Division, LLC
ADDRESS: 2704 W. North Ave.
CITY: Chicago STATE: IL ZIP CODE: 60647
PHONE: (312) 782-1983 CONTACT PERSON: Nicholas Ftikas, Esq.
Attorney for Applicant

5. If the Applicant/Owner of the property has obtained a lawyer as their representative for the rezoning, please provide the following information:
ATTORNEY Law Office of Samuel V.P. Banks
ADDRESS 221 North LaSalle Street, 38th Floor
CITY Chicago STATE: IL ZIP CODE: 60601
PHONE: (312) 782-1983 FAX: (312) 782-2433

6. If the Applicant is a legal entity (Corporation, LLC, Partnership, etc.), please provide the names of all owners as disclosed on the Economic Disclosure Statements
Wilfredo DeJesus – Senior Pastor
Pable Chicol – Associate Pastor
Aida Molina – Secretary
Efrain Munoz – Treasurer

7. On what date did the owner acquire legal title to the subject property?
August, 2011

8. Has the present owner previously rezoned this property? If Yes, when?
No

9. Present Zoning: M1-2 Limited Manufacturing Business Park District

Proposed Zoning: C3-1 Commercial, Manufacturing, and Employment District, and then to an Institutional Planned Development.

10. Lot size in square feet (or dimensions?): 252,217 sq. ft. / 5.79 acres (approx.)

11. Current Use of the Property: Vacant one-story industrial building.

12. Reason for rezoning the property: The Applicant is seeking to amend the zoning at the subject property in order to develop the site with a new religious assembly facility containing a main prayer sanctuary with approximately 1,500 seats, classrooms, and accessory offices.

13. Describe the proposed use of the property after the rezoning. Indicate the number of dwelling units; number of parking spaces; approximate square footage of any commercial space; and height of the proposed building. (BE SPECIFIC)
The existing one-story vacant industrial building will be razed. The site will then be redeveloped with a new 42,000 sq. ft., high one-story, religious assembly facility containing a main prayer sanctuary with approximately 1,500 seats, classrooms, and accessory offices. There will be 191 on-site parking spaces and one (1) loading berth to serve the proposed use.

14. On May 14, 2007, the Chicago City Council passed the Affordable Requirements Ordinance (ARO) that requires on-site affordable housing units or a financial contribution if residential housing projects receive a zoning change under certain circumstances. Based on the lot size of the project in question and the proposed zoning classification, is this project subject to the Affordable Requirements Ordinance? (See Fact Sheet for more information)

YES_____ NO__X_____

PUBLIC NOTICE

Via USPS First Class Mail

January 8, 2013

Dear Sir or Madam:

In accordance with Amendment to the Zoning Code enacted by the City Council, Section 17-13-0107-A, please be informed that on or about **January 8, 2013**, I, the undersigned, filed an application for a change in zoning from a M1-2 Limited Manufacturing Business Park District to a C3-1 Commercial, Manufacturing, and Employment District, and then to an Institutional Planned Development., on behalf of the Applicant, New Life Covenant Church, for the property located at **3400-3506 W. Division St., Chicago, IL / 1200-1216 N. Homan Ave., Chicago, IL**.

The existing one-story vacant industrial building will be razed. The site will then be redeveloped with a new 42,000 sq. ft., high one-story, religious assembly facility containing a main prayer sanctuary with approximately 1,500 seats, classrooms, and accessory offices. There will be 191 on-site parking spaces and one (1) loading berth to serve the proposed use.

The Applicant, New Life Covenant Church, is located at 2704 W. North Ave., Chicago, IL 60647.

The property owner, 3410 Division, LLC, is located at 2704 W. North Ave., Chicago, IL 60647.

The contact person for this application is **Nicholas Ftikas**. My address is 221 N. LaSalle Street, 38th Floor, Chicago, IL 60601. My telephone number is 312-782-1983.

Very truly yours,

LAW OFFICES OF SAMUEL V.P. BANKS

Nicholas Ftikas

*****Please note that the Applicant is <u>not</u> seeking to purchase or rezone your property.**

*****The Applicant is required by law to send this notice because you own property located within 250 feet of the property subject to the proposed zoning amendment.**

Written Notice, Form of Affidavit: Section 17-13-0107

January 8, 2013

Honorable Daniel Solis
Chairman, Committee on Zoning
121 North LaSalle Street
Room 304 - City Hall
Chicago, Illinois 60602

To Whom It May Concern:

The undersigned, **Nicholas Ftikas**, being first duly sworn on oath, deposes and says the following:

That the undersigned certifies that he has complied with the requirements of Section 17-13-0107 of the Zoning Code of the City of Chicago, by sending written notice to such property owners who appear to be the owners of the property within the subject area not solely owned by the applicant, and on the owners of all property within 250 feet in each direction of the lot line of the subject property, exclusive of the public roads, streets, alleys and other public ways, or a total distance limited to 400 feet. Said written notice was or will be sent by USPS First Class Mail no more than 30 days before filing the application.

The undersigned certifies that the notice contained the address of the property sought to be rezoned as **3400-3506 W. Division St., Chicago, IL / 1200-1216 N. Homan Ave., Chicago, IL**; a statement of intended use of said property; the name and address of the Applicant/Owner; and a statement that the Applicant intends to file an application for a change in zoning on approximately **January 8, 2013**.

The Applicant has made a bonafide effort to determine the addresses of the parties to be notified under Section 17-13-0107 of the Zoning Code of the City of Chicago; that the Applicant certifies that the accompanying list of names and addresses of surrounding property owners within 250 feet is a complete list containing the names and last known addresses of the owners of the property required to be served.

Law Office of Samuel V.P. Banks

By: **Nicholas Ftikas**, Attorney

Subscribed and sworn to before me
this 8 day of January, 2013.

Notary

OFFICIAL SEAL
DENA M ANTON-PUCCILLO
Notary Public - State of Illinois
My Commission Expires Nov 2, 2013

INSTITUTIONAL PLANNED DEVELOPMENT No. _____

PLAN OF DEVELOPMENT STATEMENTS

1. The area delineated herein as Institutional Planned Development No. _____, (the "Planned Development") consists of approximately two hundred fifty-two thousand, two hundred and seventeen (252,217) square feet (plus or minus five point seventy-nine (5.79) acres of property which is depicted on the attached Planned Development Boundary and Property Line Map (the 'Property") and is owned or controlled by the Applicant, "New Life Covenant Ministries, an Illinois not for profit Corporation".

2. All applicable official reviews, approvals or permits are required to be obtained by the applicant or its successors, assignees or grantees. Any dedication or vacation of streets, alleys or easements or any adjustment of the right-of-way shall require a separate submittal on behalf of the applicant or its successors, assignees or grantees and approval by the City Council.

3. The requirements, obligations and conditions contained within this Planned Development shall be binding upon the Applicant, its successors and assigns and, if different than the Applicant, the legal title holders and any ground lessors. All rights granted hereunder to the Applicant shall inure to the benefit of the applicant's successors and assigns and, if different than the applicant, the legal title holder and any ground lessors. Furthermore, pursuant to the requirements of Section 17-8-0400 of the Chicago Zoning Ordinance, the Property, at the time application for amendments, modifications or changes (administrative, legislative or otherwise) to this Planned Development are made, shall be under single ownership or designated control. Designated control for the purpose of this paragraph shall mean that any application to the City for any amendments to this Planned Development or any other modification or change thereto (administrative, legislative or otherwise) shall be made or authorized by the owners of the Property and any ground lessors. An agreement among property owners, the board of directors of any property owners association, or a covenant binding property owner, may designate the authorized party for any future amendment, modification or change.

4. This Plan of Development consists of seventeen (17) Statements: a Bulk Regulations and Data Table; an Existing Zoning Map; a Planned Development Boundary and Property Line Map, an Existing Land-Use Map, Site Plan, Master Plan & Landscape Plan and Building Elevations prepared by BLDD Architects Inc. and dated January 17, 2013, submitted herein. Full sized copies of the Site Plan, Master Plan & Landscape Plan and Building Elevations are on file with the Department of

Housing and Economic Development ("DHED"). These and no other zoning controls shall apply to the Property. This Planned Development is applicable to the area delineated hereto and these and no other zoning controls shall apply. In any instance where a provision of this Planned Development conflicts with the Chicago Building Code, the Building Code shall apply. This Planned Development conforms to the intent and purpose of the Chicago Zoning Ordinance, Title 17 of the Municipal Code of Chicago and all requirements thereto and satisfies the established criteria for approval as a Planned Development.

5. The following uses are allowed in the area delineated herein as an "Institutional Planned Development": public and civic uses including an1, 505 seat religious assembly use with service uses, recreational uses with related and accessory uses and off-street parking and loading.

6. On-Premise signs and temporary signs such as construction and marketing signs shall be permitted within the Planned Development subject to the review and approval of the Department of Housing and Economic Development ("DHED"). Off-Premise signs are prohibited within the boundary of this Planned Development.

7. Off-street parking and loading facilities shall be provided in compliance with this Planned Development subject to the review of the Department of Transportation and the approval of the Department of Housing and Economic Development ("DHED").

8. Ingress or egress shall be subject to the review and approval by the Department of Transportation (CDOT) and the Department of Housing and Economic Development (DHED). Closure of all or any public street or alley during demolition or construction shall be subject to the review and approval of the Chicago Department of Transportation. All work proposed in the public way must be designed and constructed in accordance with the Chicago Department of Transportation Construction Standards for Work in the Public Way and in compliance with the Municipal Code of the City of Chicago.

9. The height of any building or any appurtenance attached shall not exceed the height established in the Bulk Regulations and Data Table and Building Elevations and shall also be subject to height limitations established by the (FAA) Federal Aviation Administration.

Applicant: New Life Covenant Ministries, an Illinois not for profit Corporation
Address: 3400-3506 West Division Street, 1200-12016 North Homan Avenue
Date: January 17, 2013
Revised:

10. The maximum permitted floor area ratio (F.A.R.) for the parcel shall be in accordance with the attached Bulk Regulations and Data Table. For the purposes of floor area ratio calculations and floor area measurements, the definitions in the Chicago Zoning Ordinance shall apply.

11. The City of Chicago established a Part II Review Fee in the Amount of $ 0.25 per square feet for the total buildable square feet (floor area ratio). The Part II Review Fee is assessed by DHED during the actual Part II Review. The fee as determined by DHED staff at that time is final and binding on the Applicant and must be paid to the Department of Revenue prior to the issuance of any Part II Approval.

12. The improvements on the property, including the on-site exterior landscaping and the landscaping along the adjacent rights-of-way and all entrances and exits to and from the parking and loading areas, shall be designed, constructed and maintained in substantial conformance with the Site Plan /Landscape Plan. In addition, parkway trees shall be installed and maintained in accordance with the parkway tree planting provisions of the Chicago Zoning Ordinance and corresponding regulations and guidelines.

13. The terms, conditions and exhibits this the Planned Development ordinance may be modified administratively, by the Commissioner of the Department of Housing and Economic Development upon the application for such a modification by the Applicant or its successors or assigns and a determination by the Commissioner of the Department of Housing and Economic Development that such modification is minor, appropriate and consistent with the nature of the improvements contemplated by this Planned Development and the purposes underlying the provisions hereof. Any modification of the requirements of the Planned Development by the Commissioner of Housing and Economic Development shall be deemed to be a minor change in the Planned Development as contemplated by Section 17-13-0611-A of the Chicago Zoning Ordinance. Such minor changes may include an increase in the height of the building; periphery setbacks and an increase in the maximum percentage of land coverage; or other changes to the site plan or Plan of Development including an increase to the maximum retail/commercial square footage. For minor changes requested by the Applicant or the Designated Controlling Party, the consent of all owners is not required.

14. The Applicant acknowledges that it is in the public interest to design, construct and

maintain the project in a manner which promotes, enables and maximizes universal access throughout the Property. Plans for all buildings and improvements on the Property shall be reviewed and approved by the Mayor's Office for People with Disabilities ("MOPD") to ensure compliance with all applicable laws and regulations related to access for persons with disabilities and to promote the highest standard of accessibility. No building permit shall be issued by the Department of Buildings until the Director of MOPD has approved detailed construction drawings for the building or improvement proposed.

15. The Applicant will comply with Rules and Regulations for the Maintenance of Stock-Piles Promulgated by the Commissioner of Street and Sanitation, the Commissioner of the Environment and the Commissioner of Buildings pursuant to Section 13-32-125 of the Municipal Code of Chicago or any other provision of that Code.

16. The Applicant acknowledges that is in the public interest to design, construct and maintain all buildings in a manner that provides healthier indoor environments, reduces operating costs and conserves energy and natural resources. All development shall be in substantial compliance with the current City of Chicago Sustainable Development policy set forth by the DHED. The proposed worship building shall provide a vegetated ("green") roof totaling a minimum of 22 % of the net roof area or 6,200 square feet and obtain a LEED's certification.

17. Unless substantial construction of any improvements as contemplated by this Planned Development amendment has commenced within six (6) years following adoption of this Planned Development, and unless completion thereof is diligently pursued, then this Planned Development shall expire and the zoning of the Property shall automatically revert to its prior M1-2 Limited Manufacturing / Business Park District. This six (6) year period may be extended for up to one additional year if, before expiration of the six (6) year period, the Commissioner of Housing and Economic Development determines that good cause for an extension is shown.

Applicant: New Life Covenant Ministries, an Illinois not for profit Corporation
Address: 3400-3606 West Division Street, 1200-1216 North Homan Avenue
Date: January 17, 2013
Revised:

INSTITUTIONAL PLANNED DEVELOPMENT No. _____

BULK REGULATIONS AND DATA TABLE

Gross Site Area: Area in Public R.O.W.: Net Site Area:	299,557 square feet (6.88 acres) 47,340 square feet (1.09 acres) 252,217 square feet (5.79 acres)
Permitted Floor Area Ratio:	0.15
Permitted Uses:	Civic and public uses including a 1,505 seat religious assembly use, service uses, and institutional uses with accessory and related uses as referenced in statement number 5.
Minimum Number of Accessory Off-Street Parking Spaces:	188 parking space as required by (Sec. 17-10-0207-I Parking Group I)
Minimum Number of Bicycle Parking Spaces:	1 per 10 auto spaces (19 spaces)
Minimum Off-Street Loading Spaces:	one space at 10'X25' as required by Sec. 17-10-1101 of the CZO
Setbacks from Property Line:	In substantial compliance with the attached Site Plan
Maximum Percentage of Site Coverage:	In substantial compliance with the attached Site Plan
Maximum Building Height:	38 feet to top of parapet wall 45 feet to top of roof top HVAC units
Setbacks from Property Lines:	In substantial compliance with the attached Site Plan

Applicant: New Life Covenant Ministries, an Illinois not for profit Corporation
Address: 3400-3506 West Division Street, 1200-1216 North Homan Avenue
Date: January 17, 2013
Revised:

To whom it may concern:

I, Wilfredo DeJesus, on behalf of New Life Covenant Church, Owner of the 3400-3506 W. Division | 1200-1216 N. Homan subject property located at ~~3400-3410 W. Division St.~~, Chicago, IL, authorize the Law Office of Samuel V.P. Banks to file a zoning amendment application with the City of Chicago for that property.

Wilfredo DeJesus
New Life Covenant Church

FORM OF AFFIDAVIT

Chairman, Committee on Zoning
Room 304 - City Hall
Chicago, IL 60602

To Whom It May Concern:

I, Wilfredo DeJesus, on behalf of New Life Covenant Church understand that the Law Offices of Samuel V.P. Banks has filed a sworn affidavit identifying New Life Covenant Church as ~~Owner~~ TENANT holding interest in land subject to the proposed zoning amendment for the property identified as ~~3400-3410 W. Division St.~~ 3400-3506 W. DIVISION / 1200-1216 N. HOMAN, Chicago, IL.


I, Wilfredo DeJesus, being first duly sworn under oath, depose and say that New Life Covenant Church holds that interest for itself and no other person, association, or shareholder.

Wilfredo DeJesus 01/08/2013 Date

Subscribed and Sworn to before me
this 8 day of January, 2013.

Notary Public

OFFICIAL SEAL
CARMEN IRIS FIGUEROA
NOTARY PUBLIC, STATE OF ILLINOIS
MY COMMISSION EXPIRES 1-12-2015

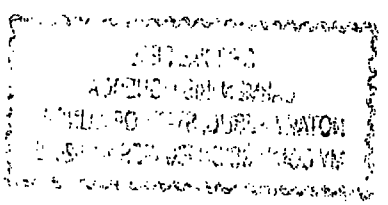

To whom it may concern:

I, Wilfredo DeJesus, on behalf of 3410 Division LLC, Owner of the subject property located at ~~3400-3410 W. Division St.~~ 3400-3506 W. Division / 1200-1216 N. Homan, Chicago, IL, authorize the Law Office of Samuel V.P. Banks to file a zoning amendment application with the City of Chicago for that property.

Wilfredo DeJesus
3410 Division LLC

COUNTY OF COOK
STATE OF ILLINOIS

I, Wilfredo DeJesus, being first duly sworn on oath, states that all of the above statements and the statements contained in the documents submitted herewith are true and correct.

Signature of Applicant

Subscribed and Sworn to before me this

8 day of January, 2013.

Notary Public


OFFICIAL SEAL
CARMEN IRIS FIGUEROA
NOTARY PUBLIC, STATE OF ILLINOIS
MY COMMISSION EXPIRES 1-12-2015

For Office Use Only

Date of Introduction:_____

File Number:_____

Ward:_____

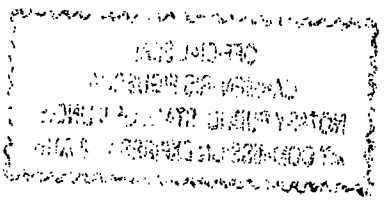

CITY OF CHICAGO
ECONOMIC DISCLOSURE STATEMENT
AND AFFIDAVIT

SECTION I -- GENERAL INFORMATION

A. Legal name of the Disclosing Party submitting this EDS. Include d/b/a/ if applicable:

3410 DIVISION, LLC

Check ONE of the following three boxes:

Indicate whether the Disclosing Party submitting this EDS is:

1. [X] the Applicant – PROPERTY OWNER
   OR
2. [ ] a legal entity holding a direct or indirect interest in the Applicant. State the legal name of the Applicant in which the Disclosing Party holds an interest: _____
   OR
3. [ ] a legal entity with a right of control (see Section II.B.1.) State the legal name of the entity in which the Disclosing Party holds a right of control: _____

B. Business address of the Disclosing Party: 2704 W. NORTH AVE.
Chicago IL 60647

C. Telephone: 312-782-1983 Fax: 312-782-2433 Email: nick@saubankslaw.com

D. Name of contact person: NICK FTIKAS - ATTORNEY

E. Federal Employer Identification No. (if you have one): _____

F. Brief description of contract, transaction or other undertaking (referred to below as the "Matter") to which this EDS pertains. (Include project number and location of property, if applicable):

ZONING AMENDMENT / PLANNED DEVELOPMENT APPLICATION - ~~3400 3410 W. DIVISION~~
3400 - 3506 W. DIVISION / 1200 - 1216 N. HOMAN

G. Which City agency or department is requesting this EDS? DPED

If the Matter is a contract being handled by the City's Department of Procurement Services, please complete the following:

Specification # _____ and Contract # _____

SECTION II -- DISCLOSURE OF OWNERSHIP INTERESTS

A. NATURE OF THE DISCLOSING PARTY

1. Indicate the nature of the Disclosing Party:

[ ] Person
[ ] Publicly registered business corporation
[ ] Privately held business corporation
[ ] Sole proprietorship
[ ] General partnership
[ ] Limited partnership
[ ] Trust
[X] Limited liability company
[ ] Limited liability partnership
[ ] Joint venture
[ ] Not-for-profit corporation
(Is the not-for-profit corporation also a 501(c)(3))?
[ ] Yes [ ] No
[ ] Other (please specify)

2. For legal entities, the state (or foreign country) of incorporation or organization, if applicable:

Illinois

3. For legal entities not organized in the State of Illinois: Has the organization registered to do business in the State of Illinois as a foreign entity?

[ ] Yes [ ] No [X] N/A

B. IF THE DISCLOSING PARTY IS A LEGAL ENTITY:

1. List below the full names and titles of all executive officers and all directors of the entity. **NOTE:** For not-for-profit corporations, also list below all members, if any, which are legal entities. If there are no such members, write "no members." For trusts, estates or other similar entities, list below the legal titleholder(s).

If the entity is a general partnership, limited partnership, limited liability company, limited liability partnership or joint venture, list below the name and title of each general partner, managing member, manager or any other person or entity that controls the day-to-day management of the Disclosing Party. **NOTE:** Each legal entity listed below must submit an EDS on its own behalf.

Name	Title
WILFREDO DE JESUS	MANAGER

2. Please provide the following information concerning each person or entity having a direct or indirect beneficial interest (including ownership) in excess of 7.5% of the Disclosing Party. Examples of such an interest include shares in a corporation, partnership interest in a partnership or joint venture,

interest of a member or manager in a limited liability company, or interest of a beneficiary of a trust, estate or other similar entity. If none, state "None." NOTE: Pursuant to Section 2-154-030 of the Municipal Code of Chicago ("Municipal Code"), the City may require any such additional information from any applicant which is reasonably intended to achieve full disclosure.

Name	Business Address	Percentage Interest in the Disclosing Party
WILFREDO DEJESUS	2704 W. North Chicago IL 60601	100%

SECTION III -- BUSINESS RELATIONSHIPS WITH CITY ELECTED OFFICIALS

Has the Disclosing Party had a "business relationship," as defined in Chapter 2-156 of the Municipal Code, with any City elected official in the 12 months before the date this EDS is signed?

[ ] Yes [X] No

If yes, please identify below the name(s) of such City elected official(s) and describe such relationship(s):

N/A

SECTION IV -- DISCLOSURE OF SUBCONTRACTORS AND OTHER RETAINED PARTIES

The Disclosing Party must disclose the name and business address of each subcontractor, attorney, lobbyist, accountant, consultant and any other person or entity whom the Disclosing Party has retained or expects to retain in connection with the Matter, as well as the nature of the relationship, and the total amount of the fees paid or estimated to be paid. The Disclosing Party is not required to disclose employees who are paid solely through the Disclosing Party's regular payroll.

"Lobbyist" means any person or entity who undertakes to influence any legislative or administrative action on behalf of any person or entity other than: (1) a not-for-profit entity, on an unpaid basis, or (2) himself. "Lobbyist" also means any person or entity any part of whose duties as an employee of another includes undertaking to influence any legislative or administrative action.

If the Disclosing Party is uncertain whether a disclosure is required under this Section, the Disclosing Party must either ask the City whether disclosure is required or make the disclosure.

Name (indicate whether retained or anticipated to be retained)	Business Address	Relationship to Disclosing Party (subcontractor, attorney, lobbyist, etc.)	Fees (indicate whether paid or estimated.) **NOTE:** "hourly rate" or "t.b.d." is not an acceptable response.
Retained by the Applicant			

(Add sheets if necessary)

[X] Check here if the Disclosing Party has not retained, nor expects to retain, any such persons or entities.

SECTION V -- CERTIFICATIONS

A. COURT-ORDERED CHILD SUPPORT COMPLIANCE

Under Municipal Code Section 2-92-415, substantial owners of business entities that contract with the City must remain in compliance with their child support obligations throughout the contract's term.

Has any person who directly or indirectly owns 10% or more of the Disclosing Party been declared in arrearage on any child support obligations by any Illinois court of competent jurisdiction?

[ ] Yes [X] No [ ] No person directly or indirectly owns 10% or more of the Disclosing Party.

If "Yes," has the person entered into a court-approved agreement for payment of all support owed and is the person in compliance with that agreement?

[ ] Yes [ ] No

B. FURTHER CERTIFICATIONS

1. Pursuant to Municipal Code Chapter 1-23, Article I ("Article I")(which the Applicant should consult for defined terms (e.g., "doing business") and legal requirements), if the Disclosing Party submitting this EDS is the Applicant and is doing business with the City, then the Disclosing Party certifies as follows: (i) neither the Applicant nor any controlling person is currently indicted or charged with, or has admitted guilt of, or has ever been convicted of, or placed under supervision for, any criminal offense involving actual, attempted, or conspiracy to commit bribery, theft, fraud, forgery, perjury, dishonesty or deceit against an officer or employee of the City or any sister agency; and (ii) the Applicant understands and acknowledges that compliance with Article I is a continuing requirement for doing business with the City. NOTE: If Article I applies to the Applicant, the permanent compliance timeframe in Article I supersedes some five-year compliance timeframes in certifications 2 and 3 below.

2. The Disclosing Party and, if the Disclosing Party is a legal entity, all of those persons or entities identified in Section II.B.1. of this EDS:

a. are not presently debarred, suspended, proposed for debarment, declared ineligible or voluntarily excluded from any transactions by any federal, state or local unit of government;

b. have not, within a five-year period preceding the date of this EDS, been convicted of a criminal offense, adjudged guilty, or had a civil judgment rendered against them in connection with: obtaining, attempting to obtain, or performing a public (federal, state or local) transaction or contract under a public transaction; a violation of federal or state antitrust statutes; fraud; embezzlement; theft; forgery; bribery; falsification or destruction of records; making false statements; or receiving stolen property;

c. are not presently indicted for, or criminally or civilly charged by, a governmental entity (federal, state or local) with committing any of the offenses set forth in clause B.2.b. of this Section V;

d. have not, within a five-year period preceding the date of this EDS, had one or more public transactions (federal, state or local) terminated for cause or default; and

e. have not, within a five-year period preceding the date of this EDS, been convicted, adjudged guilty, or found liable in a civil proceeding, or in any criminal or civil action, including actions concerning environmental violations, instituted by the City or by the federal government, any state, or any other unit of local government.

3. The certifications in subparts 3, 4 and 5 concern:

• the Disclosing Party;
• any "Contractor" (meaning any contractor or subcontractor used by the Disclosing Party in connection with the Matter, including but not limited to all persons or legal entities disclosed under Section IV, "Disclosure of Subcontractors and Other Retained Parties");
• any "Affiliated Entity" (meaning a person or entity that, directly or indirectly: controls the Disclosing Party, is controlled by the Disclosing Party, or is, with the Disclosing Party, under common control of another person or entity. Indicia of control include, without limitation: interlocking management or ownership; identity of interests among family members, shared facilities and equipment; common use of employees; or organization of a business entity following the ineligibility of a business entity to do business with federal or state or local government, including the City, using substantially the same management, ownership, or principals as the ineligible entity); with respect to Contractors, the term Affiliated Entity means a person or entity that directly or indirectly controls the Contractor, is controlled by it, or, with the Contractor, is under common control of another person or entity;
• any responsible official of the Disclosing Party, any Contractor or any Affiliated Entity or any other official, agent or employee of the Disclosing Party, any Contractor or any Affiliated Entity, acting pursuant to the direction or authorization of a responsible official of the Disclosing Party, any Contractor or any Affiliated Entity (collectively "Agents").

Neither the Disclosing Party, nor any Contractor, nor any Affiliated Entity of either the Disclosing Party or any Contractor nor any Agents have, during the five years before the date this EDS is signed, or, with respect to a Contractor, an Affiliated Entity, or an Affiliated Entity of a Contractor during the five years before the date of such Contractor's or Affiliated Entity's contract or engagement in connection with the Matter:

a. bribed or attempted to bribe, or been convicted or adjudged guilty of bribery or attempting to bribe, a public officer or employee of the City, the State of Illinois, or any agency of the federal government or of any state or local government in the United States of America, in that officer's or employee's official capacity;

b. agreed or colluded with other bidders or prospective bidders, or been a party to any such agreement, or been convicted or adjudged guilty of agreement or collusion among bidders or prospective bidders, in restraint of freedom of competition by agreement to bid a fixed price or otherwise; or

c. made an admission of such conduct described in a. or b. above that is a matter of record, but have not been prosecuted for such conduct; or

d. violated the provisions of Municipal Code Section 2-92-610 (Living Wage Ordinance).

4. Neither the Disclosing Party, Affiliated Entity or Contractor, or any of their employees, officials, agents or partners, is barred from contracting with any unit of state or local government as a result of engaging in or being convicted of (1) bid-rigging in violation of 720 ILCS 5/33E-3; (2) bid-rotating in violation of 720 ILCS 5/33E-4; or (3) any similar offense of any state or of the United States of America that contains the same elements as the offense of bid-rigging or bid-rotating.

5. Neither the Disclosing Party nor any Affiliated Entity is listed on any of the following lists maintained by the Office of Foreign Assets Control of the U.S. Department of the Treasury or the Bureau of Industry and Security of the U.S. Department of Commerce or their successors: the Specially Designated Nationals List, the Denied Persons List, the Unverified List, the Entity List and the Debarred List.

6. The Disclosing Party understands and shall comply with the applicable requirements of Chapters 2-55 (Legislative Inspector General), 2-56 (Inspector General) and 2-156 (Governmental Ethics) of the Municipal Code.

7. If the Disclosing Party is unable to certify to any of the above statements in this Part B (Further Certifications), the Disclosing Party must explain below:

N/A

If the letters "NA," the word "None," or no response appears on the lines above, it will be conclusively presumed that the Disclosing Party certified to the above statements.

8. To the best of the Disclosing Party's knowledge after reasonable inquiry, the following is a complete list of all current employees of the Disclosing Party who were, at any time during the 12-month period preceding the execution date of this EDS, an employee, or elected or appointed official, of the City of Chicago (if none, indicate with "N/A" or "none").

N/A

9. To the best of the Disclosing Party's knowledge after reasonable inquiry, the following is a complete list of all gifts that the Disclosing Party has given or caused to be given, at any time during the 12-month period preceding the execution date of this EDS, to an employee, or elected or appointed official, of the City of Chicago. For purposes of this statement, a "gift" does not include: (i) anything made generally available to City employees or to the general public, or (ii) food or drink provided in the course of official City business and having a retail value of less than $20 per recipient (if none, indicate with "N/A" or "none"). As to any gift listed below, please also list the name of the City recipient.

N/A

C. CERTIFICATION OF STATUS AS FINANCIAL INSTITUTION

1. The Disclosing Party certifies that the Disclosing Party (check one)

[ ] is [X] is not

a "financial institution" as defined in Section 2-32-455(b) of the Municipal Code.

2. If the Disclosing Party IS a financial institution, then the Disclosing Party pledges:

"We are not and will not become a predatory lender as defined in Chapter 2-32 of the Municipal Code. We further pledge that none of our affiliates is, and none of them will become, a predatory lender as defined in Chapter 2-32 of the Municipal Code. We understand that becoming a predatory lender or becoming an affiliate of a predatory lender may result in the loss of the privilege of doing business with the City."

If the Disclosing Party is unable to make this pledge because it or any of its affiliates (as defined in Section 2-32-455(b) of the Municipal Code) is a predatory lender within the meaning of Chapter 2-32 of the Municipal Code, explain here (attach additional pages if necessary):

N/A

If the letters "NA," the word "None," or no response appears on the lines above, it will be conclusively presumed that the Disclosing Party certified to the above statements.

D. CERTIFICATION REGARDING INTEREST IN CITY BUSINESS

Any words or terms that are defined in Chapter 2-156 of the Municipal Code have the same meanings when used in this Part D.

1. In accordance with Section 2-156-110 of the Municipal Code: Does any official or employee of the City have a financial interest in his or her own name or in the name of any other person or entity in the Matter?

[ ] Yes [X] No

NOTE: If you checked "Yes" to Item D.1., proceed to Items D.2. and D.3. If you checked "No" to Item D.1., proceed to Part E.

2. Unless sold pursuant to a process of competitive bidding, or otherwise permitted, no City elected official or employee shall have a financial interest in his or her own name or in the name of any other person or entity in the purchase of any property that (i) belongs to the City, or (ii) is sold for taxes or assessments, or (iii) is sold by virtue of legal process at the suit of the City (collectively, "City Property Sale"). Compensation for property taken pursuant to the City's eminent domain power does not constitute a financial interest within the meaning of this Part D.

Does the Matter involve a City Property Sale?

[ ] Yes [X] No

3. If you checked "Yes" to Item D.1., provide the names and business addresses of the City officials or employees having such interest and identify the nature of such interest:

Name	Business Address	Nature of Interest
		N/A

4. The Disclosing Party further certifies that no prohibited financial interest in the Matter will be acquired by any City official or employee.

E. CERTIFICATION REGARDING SLAVERY ERA BUSINESS

Please check either 1. or 2. below. If the Disclosing Party checks 2., the Disclosing Party must disclose below or in an attachment to this EDS all information required by paragraph 2. Failure to

comply with these disclosure requirements may make any contract entered into with the City in connection with the Matter voidable by the City.

✓ 1. The Disclosing Party verifies that the Disclosing Party has searched any and all records of the Disclosing Party and any and all predecessor entities regarding records of investments or profits from slavery or slaveholder insurance policies during the slavery era (including insurance policies issued to slaveholders that provided coverage for damage to or injury or death of their slaves), and the Disclosing Party has found no such records.

____ 2. The Disclosing Party verifies that, as a result of conducting the search in step 1 above, the Disclosing Party has found records of investments or profits from slavery or slaveholder insurance policies. The Disclosing Party verifies that the following constitutes full disclosure of all such records, including the names of any and all slaves or slaveholders described in those records:

N/A

SECTION VI -- CERTIFICATIONS FOR FEDERALLY FUNDED MATTERS

NOTE: If the Matter is federally funded, complete this Section VI. **If the Matter is not federally funded,** proceed to Section VII. For purposes of this Section VI, tax credits allocated by the City and proceeds of debt obligations of the City are not federal funding.

A. CERTIFICATION REGARDING LOBBYING

1. List below the names of all persons or entities registered under the federal Lobbying Disclosure Act of 1995 who have made lobbying contacts on behalf of the Disclosing Party with respect to the Matter: (Add sheets if necessary):

N/A

(If no explanation appears or begins on the lines above, or if the letters "NA" or if the word "None" appear, it will be conclusively presumed that the Disclosing Party means that NO persons or entities registered under the Lobbying Disclosure Act of 1995 have made lobbying contacts on behalf of the Disclosing Party with respect to the Matter.)

2. The Disclosing Party has not spent and will not expend any federally appropriated funds to pay any person or entity listed in Paragraph A.1. above for his or her lobbying activities or to pay any person or entity to influence or attempt to influence an officer or employee of any agency, as defined by applicable federal law, a member of Congress, an officer or employee of Congress, or an employee of a member of Congress, in connection with the award of any federally funded contract, making any federally funded grant or loan, entering into any cooperative agreement, or to extend, continue, renew, amend, or modify any federally funded contract, grant, loan, or cooperative agreement.

3. The Disclosing Party will submit an updated certification at the end of each calendar quarter in which there occurs any event that materially affects the accuracy of the statements and information set forth in paragraphs A.1. and A.2. above.

4. The Disclosing Party certifies that either: (i) it is not an organization described in section 501(c)(4) of the Internal Revenue Code of 1986; or (ii) it is an organization described in section 501(c)(4) of the Internal Revenue Code of 1986 but has not engaged and will not engage in "Lobbying Activities".

5. If the Disclosing Party is the Applicant, the Disclosing Party must obtain certifications equal in form and substance to paragraphs A.1. through A.4. above from all subcontractors before it awards any subcontract and the Disclosing Party must maintain all such subcontractors' certifications for the duration of the Matter and must make such certifications promptly available to the City upon request.

B. CERTIFICATION REGARDING EQUAL EMPLOYMENT OPPORTUNITY

If the Matter is federally funded, federal regulations require the Applicant and all proposed subcontractors to submit the following information with their bids or in writing at the outset of negotiations.

Is the Disclosing Party the Applicant?

[ ] Yes [ ] No

If "Yes," answer the three questions below:

1. Have you developed and do you have on file affirmative action programs pursuant to applicable federal regulations? (See 41 CFR Part 60-2.)
[ ] Yes [ ] No

2. Have you filed with the Joint Reporting Committee, the Director of the Office of Federal Contract Compliance Programs, or the Equal Employment Opportunity Commission all reports due under the applicable filing requirements?
[ ] Yes [ ] No

3. Have you participated in any previous contracts or subcontracts subject to the equal opportunity clause?
[ ] Yes [ ] No

If you checked "No" to question 1. or 2. above, please provide an explanation:

N/A

SECTION VII -- ACKNOWLEDGMENTS, CONTRACT INCORPORATION, COMPLIANCE, PENALTIES, DISCLOSURE

The Disclosing Party understands and agrees that:

A. The certifications, disclosures, and acknowledgments contained in this EDS will become part of any contract or other agreement between the Applicant and the City in connection with the Matter, whether procurement, City assistance, or other City action, and are material inducements to the City's execution of any contract or taking other action with respect to the Matter. The Disclosing Party understands that it must comply with all statutes, ordinances, and regulations on which this EDS is based.

B. The City's Governmental Ethics and Campaign Financing Ordinances, Chapters 2-156 and 2-164 of the Municipal Code, impose certain duties and obligations on persons or entities seeking City contracts, work, business, or transactions. The full text of these ordinances and a training program is available on line at www.cityofchicago.org/Ethics, and may also be obtained from the City's Board of Ethics, 740 N. Sedgwick St., Suite 500, Chicago, IL 60610, (312) 744-9660. The Disclosing Party must comply fully with the applicable ordinances.

C. If the City determines that any information provided in this EDS is false, incomplete or inaccurate, any contract or other agreement in connection with which it is submitted may be rescinded or be void or voidable, and the City may pursue any remedies under the contract or agreement (if not rescinded or void), at law, or in equity, including terminating the Disclosing Party's participation in the Matter and/or declining to allow the Disclosing Party to participate in other transactions with the City. Remedies at law for a false statement of material fact may include incarceration and an award to the City of treble damages.

D. It is the City's policy to make this document available to the public on its Internet site and/or upon request. Some or all of the information provided on this EDS and any attachments to this EDS may be made available to the public on the Internet, in response to a Freedom of Information Act request, or otherwise. By completing and signing this EDS, the Disclosing Party waives and releases any possible rights or claims which it may have against the City in connection with the public release of information contained in this EDS and also authorizes the City to verify the accuracy of any information submitted in this EDS.

E. The information provided in this EDS must be kept current. In the event of changes, the Disclosing Party must supplement this EDS up to the time the City takes action on the Matter. If the Matter is a contract being handled by the City's Department of Procurement Services, the Disclosing Party must update this EDS as the contract requires. **NOTE:** With respect to Matters subject to Article I of Chapter 1-23 of the Municipal Code (imposing **PERMANENT INELIGIBILITY** for certain specified offenses), the information provided herein regarding eligibility must be kept current for a longer period, as required by Chapter 1-23 and Section 2-154-020 of the Municipal Code.

The Disclosing Party represents and warrants that:

F.1. The Disclosing Party is not delinquent in the payment of any tax administered by the Illinois Department of Revenue, nor are the Disclosing Party or its Affiliated Entities delinquent in paying any fine, fee, tax or other charge owed to the City. This includes, but is not limited to, all water charges, sewer charges, license fees, parking tickets, property taxes or sales taxes.

F.2 If the Disclosing Party is the Applicant, the Disclosing Party and its Affiliated Entities will not use, nor permit their subcontractors to use, any facility listed by the U.S. E.P.A. on the federal Excluded Parties List System ("EPLS") maintained by the U. S. General Services Administration.

F.3 If the Disclosing Party is the Applicant, the Disclosing Party will obtain from any contractors/subcontractors hired or to be hired in connection with the Matter certifications equal in form and substance to those in F.1. and F.2. above and will not, without the prior written consent of the City, use any such contractor/subcontractor that does not provide such certifications or that the Disclosing Party has reason to believe has not provided or cannot provide truthful certifications.

NOTE: If the Disclosing Party cannot certify as to any of the items in F.1., F.2. or F.3. above, an explanatory statement must be attached to this EDS.

CERTIFICATION

Under penalty of perjury, the person signing below: (1) warrants that he/she is authorized to execute this EDS and Appendix A (if applicable) on behalf of the Disclosing Party, and (2) warrants that all certifications and statements contained in this EDS and Appendix A (if applicable) are true, accurate and complete as of the date furnished to the City.

3410 DIVISION LLC
(Print or type name of Disclosing Party)

By: _____
(Sign here)

Wilfredo DeJesus
(Print or type name of person signing)

Senior Pastor / President
(Print or type title of person signing)

Signed and sworn to before me on (date) 01/08/13,
at Cook County, Illinois (state).

Carmen Iris Figueroa Notary Public.

Commission expires: 01/12/15.

OFFICIAL SEAL
CARMEN IRIS FIGUEROA
NOTARY PUBLIC, STATE OF ILLINOIS
MY COMMISSION EXPIRES 1-12-2015

CITY OF CHICAGO
ECONOMIC DISCLOSURE STATEMENT AND AFFIDAVIT
APPENDIX A

FAMILIAL RELATIONSHIPS WITH ELECTED CITY OFFICIALS AND DEPARTMENT HEADS

This Appendix is to be completed only by (a) the Applicant, and (b) any legal entity which has a direct ownership interest in the Applicant exceeding 7.5 percent. It is not to be completed by any legal entity which has only an indirect ownership interest in the Applicant.

Under Municipal Code Section 2-154-015, the Disclosing Party must disclose whether such Disclosing Party or any "Applicable Party" or any Spouse or Domestic Partner thereof currently has a "familial relationship" with any elected city official or department head. A "familial relationship" exists if, as of the date this EDS is signed, the Disclosing Party or any "Applicable Party" or any Spouse or Domestic Partner thereof is related to the mayor, any alderman, the city clerk, the city treasurer or any city department head as spouse or domestic partner or as any of the following, whether by blood or adoption: parent, child, brother or sister, aunt or uncle, niece or nephew, grandparent, grandchild, father-in-law, mother-in-law, son-in-law, daughter-in-law, stepfather or stepmother, stepson or stepdaughter, stepbrother or stepsister or half-brother or half-sister.

"Applicable Party" means (1) all executive officers of the Disclosing Party listed in Section II.B.1.a., if the Disclosing Party is a corporation; all partners of the Disclosing Party, if the Disclosing Party is a general partnership; all general partners and limited partners of the Disclosing Party, if the Disclosing Party is a limited partnership; all managers, managing members and members of the Disclosing Party, if the Disclosing Party is a limited liability company; (2) all principal officers of the Disclosing Party; and (3) any person having more than a 7.5 percent ownership interest in the Disclosing Party. "Principal officers" means the president, chief operating officer, executive director, chief financial officer, treasurer or secretary of a legal entity or any person exercising similar authority.

Does the Disclosing Party or any "Applicable Party" or any Spouse or Domestic Partner thereof currently have a "familial relationship" with an elected city official or department head?

[ ] Yes [X] No

If yes, please identify below (1) the name and title of such person, (2) the name of the legal entity to which such person is connected; (3) the name and title of the elected city official or department head to whom such person has a familial relationship, and (4) the precise nature of such familial relationship.

N/A

CITY OF CHICAGO
ECONOMIC DISCLOSURE STATEMENT
AND AFFIDAVIT

SECTION I -- GENERAL INFORMATION

A. Legal name of the Disclosing Party submitting this EDS. Include d/b/a/ if applicable:

NEW LIFE COVENANT CHURCH

Check ONE of the following three boxes:

Indicate whether the Disclosing Party submitting this EDS is:

1. [X] the Applicant
   OR
2. [ ] a legal entity holding a direct or indirect interest in the Applicant. State the legal name of the Applicant in which the Disclosing Party holds an interest: _____
   OR
3. [ ] a legal entity with a right of control (see Section II.B.1.) State the legal name of the entity in which the Disclosing Party holds a right of control: _____

B. Business address of the Disclosing Party: 2704 W. NORTH AVE.
CHICAGO IL 60647

C. Telephone: 312-782-1983 Fax: 312-782-2433 Email: nick@sambanks law.com

D. Name of contact person: NICK FTIKAS - ATTORNEY

E. Federal Employer Identification No. (if you have one): ____

F. Brief description of contract, transaction or other undertaking (referred to below as the "Matter") to which this EDS pertains. (Include project number and location of property, if applicable):

ZONING AMENDMENT / PLANNED DEVELOPMENT APPLICATION - ~~3400-3410 W.~~ DIVISION
3400-3506 W. DIVISION / 1200-1286 N. HOMAN

G. Which City agency or department is requesting this EDS? DHED

If the Matter is a contract being handled by the City's Department of Procurement Services, please complete the following:

Specification # _____ and Contract # _____

SECTION II -- DISCLOSURE OF OWNERSHIP INTERESTS

A. NATURE OF THE DISCLOSING PARTY

1. Indicate the nature of the Disclosing Party:

[ ] Person
[ ] Publicly registered business corporation
[ ] Privately held business corporation
[ ] Sole proprietorship
[ ] General partnership
[ ] Limited partnership
[ ] Trust
[ ] Limited liability company
[ ] Limited liability partnership
[ ] Joint venture
[X] Not-for-profit corporation
(Is the not-for-profit corporation also a 501(c)(3))?
[X] Yes [ ] No
[ ] Other (please specify)

2. For legal entities, the state (or foreign country) of incorporation or organization, if applicable:

ILLINOIS

3. For legal entities not organized in the State of Illinois: Has the organization registered to do business in the State of Illinois as a foreign entity?

[ ] Yes [ ] No [X] N/A

B. IF THE DISCLOSING PARTY IS A LEGAL ENTITY:

1. List below the full names and titles of all executive officers and all directors of the entity. **NOTE:** For not-for-profit corporations, also list below all members, if any, which are legal entities. If there are no such members, write "no members." For trusts, estates or other similar entities, list below the legal titleholder(s).

If the entity is a general partnership, limited partnership, limited liability company, limited liability partnership or joint venture, list below the name and title of each general partner, managing member, manager or any other person or entity that controls the day-to-day management of the Disclosing Party. **NOTE:** Each legal entity listed below must submit an EDS on its own behalf.

Name	Title
WILFREDO DE JESUS	SENIOR PASTOR
PABLO CHICOL	ASSOCIATE PASTOR
AIDA MOLINA	SECRETARY
EFRAIN MUNOZ	TREASURER

2. Please provide the following information concerning each person or entity having a direct or indirect beneficial interest (including ownership) in excess of 7.5% of the Disclosing Party. Examples of such an interest include shares in a corporation, partnership interest in a partnership or joint venture,

interest of a member or manager in a limited liability company, or interest of a beneficiary of a trust, estate or other similar entity. If none, state "None." NOTE: Pursuant to Section 2-154-030 of the Municipal Code of Chicago ("Municipal Code"), the City may require any such additional information from any applicant which is reasonably intended to achieve full disclosure.

Name	Business Address	Percentage Interest in the Disclosing Party
SEE B(1)(ABOVE)	-	NO OWNERSHIP INTERESTS

SECTION III -- BUSINESS RELATIONSHIPS WITH CITY ELECTED OFFICIALS

Has the Disclosing Party had a "business relationship," as defined in Chapter 2-156 of the Municipal Code, with any City elected official in the 12 months before the date this EDS is signed?

[ ] Yes [X] No

If yes, please identify below the name(s) of such City elected official(s) and describe such relationship(s):

N/A

SECTION IV -- DISCLOSURE OF SUBCONTRACTORS AND OTHER RETAINED PARTIES

The Disclosing Party must disclose the name and business address of each subcontractor, attorney, lobbyist, accountant, consultant and any other person or entity whom the Disclosing Party has retained or expects to retain in connection with the Matter, as well as the nature of the relationship, and the total amount of the fees paid or estimated to be paid. The Disclosing Party is not required to disclose employees who are paid solely through the Disclosing Party's regular payroll.

"Lobbyist" means any person or entity who undertakes to influence any legislative or administrative action on behalf of any person or entity other than: (1) a not-for-profit entity, on an unpaid basis, or (2) himself. "Lobbyist" also means any person or entity any part of whose duties as an employee of another includes undertaking to influence any legislative or administrative action.

If the Disclosing Party is uncertain whether a disclosure is required under this Section, the Disclosing Party must either ask the City whether disclosure is required or make the disclosure.

Name (indicate whether retained or anticipated to be retained)	Business Address	Relationship to Disclosing Party (subcontractor, attorney, lobbyist, etc.)	Fees (indicate whether paid or estimated.) **NOTE:** "hourly rate" or "t.b.d." is not an acceptable response.
LAW OFFICE OF SAM BANKS	221 N. LA SALLE #3800 CHICAGO IL 60601	ATTORNEY	EST. $5000.00

(Add sheets if necessary)

[ ] Check here if the Disclosing Party has not retained, nor expects to retain, any such persons or entities.

SECTION V -- CERTIFICATIONS

A. COURT-ORDERED CHILD SUPPORT COMPLIANCE

Under Municipal Code Section 2-92-415, substantial owners of business entities that contract with the City must remain in compliance with their child support obligations throughout the contract's term.

Has any person who directly or indirectly owns 10% or more of the Disclosing Party been declared in arrearage on any child support obligations by any Illinois court of competent jurisdiction?

[ ] Yes [X] No -AS TO CORPORATE OFFICERS [ ] No person directly or indirectly owns 10% or more of the Disclosing Party.

If "Yes," has the person entered into a court-approved agreement for payment of all support owed and is the person in compliance with that agreement?

[ ] Yes [ ] No

B. FURTHER CERTIFICATIONS

1. Pursuant to Municipal Code Chapter 1-23, Article I ("Article I")(which the Applicant should consult for defined terms (e.g., "doing business") and legal requirements), if the Disclosing Party submitting this EDS is the Applicant and is doing business with the City, then the Disclosing Party certifies as follows: (i) neither the Applicant nor any controlling person is currently indicted or charged with, or has admitted guilt of, or has ever been convicted of, or placed under supervision for, any criminal offense involving actual, attempted, or conspiracy to commit bribery, theft, fraud, forgery, perjury, dishonesty or deceit against an officer or employee of the City or any sister agency; and (ii) the Applicant understands and acknowledges that compliance with Article I is a continuing requirement for doing business with the City. NOTE: If Article I applies to the Applicant, the permanent compliance timeframe in Article I supersedes some five-year compliance timeframes in certifications 2 and 3 below.

2. The Disclosing Party and, if the Disclosing Party is a legal entity, all of those persons or entities identified in Section II.B.1. of this EDS:

a. are not presently debarred, suspended, proposed for debarment, declared ineligible or voluntarily excluded from any transactions by any federal, state or local unit of government;

b. have not, within a five-year period preceding the date of this EDS, been convicted of a criminal offense, adjudged guilty, or had a civil judgment rendered against them in connection with: obtaining, attempting to obtain, or performing a public (federal, state or local) transaction or contract under a public transaction; a violation of federal or state antitrust statutes; fraud; embezzlement; theft; forgery; bribery; falsification or destruction of records; making false statements; or receiving stolen property;

c. are not presently indicted for, or criminally or civilly charged by, a governmental entity (federal, state or local) with committing any of the offenses set forth in clause B.2.b. of this Section V;

d. have not, within a five-year period preceding the date of this EDS, had one or more public transactions (federal, state or local) terminated for cause or default; and

e. have not, within a five-year period preceding the date of this EDS, been convicted, adjudged guilty, or found liable in a civil proceeding, or in any criminal or civil action, including actions concerning environmental violations, instituted by the City or by the federal government, any state, or any other unit of local government.

3. The certifications in subparts 3, 4 and 5 concern:

• the Disclosing Party;
• any "Contractor" (meaning any contractor or subcontractor used by the Disclosing Party in connection with the Matter, including but not limited to all persons or legal entities disclosed under Section IV, "Disclosure of Subcontractors and Other Retained Parties");
• any "Affiliated Entity" (meaning a person or entity that, directly or indirectly: controls the Disclosing Party, is controlled by the Disclosing Party, or is, with the Disclosing Party, under common control of another person or entity. Indicia of control include, without limitation: interlocking management or ownership; identity of interests among family members, shared facilities and equipment; common use of employees; or organization of a business entity following the ineligibility of a business entity to do business with federal or state or local government, including the City, using substantially the same management, ownership, or principals as the ineligible entity); with respect to Contractors, the term Affiliated Entity means a person or entity that directly or indirectly controls the Contractor, is controlled by it, or, with the Contractor, is under common control of another person or entity;
• any responsible official of the Disclosing Party, any Contractor or any Affiliated Entity or any other official, agent or employee of the Disclosing Party, any Contractor or any Affiliated Entity, acting pursuant to the direction or authorization of a responsible official of the Disclosing Party, any Contractor or any Affiliated Entity (collectively "Agents").

Neither the Disclosing Party, nor any Contractor, nor any Affiliated Entity of either the Disclosing Party or any Contractor nor any Agents have, during the five years before the date this EDS is signed, or, with respect to a Contractor, an Affiliated Entity, or an Affiliated Entity of a Contractor during the five years before the date of such Contractor's or Affiliated Entity's contract or engagement in connection with the Matter:

a. bribed or attempted to bribe, or been convicted or adjudged guilty of bribery or attempting to bribe, a public officer or employee of the City, the State of Illinois, or any agency of the federal government or of any state or local government in the United States of America, in that officer's or employee's official capacity;

b. agreed or colluded with other bidders or prospective bidders, or been a party to any such agreement, or been convicted or adjudged guilty of agreement or collusion among bidders or prospective bidders, in restraint of freedom of competition by agreement to bid a fixed price or otherwise; or

c. made an admission of such conduct described in a. or b. above that is a matter of record, but have not been prosecuted for such conduct; or

d. violated the provisions of Municipal Code Section 2-92-610 (Living Wage Ordinance).

4. Neither the Disclosing Party, Affiliated Entity or Contractor, or any of their employees, officials, agents or partners, is barred from contracting with any unit of state or local government as a result of engaging in or being convicted of (1) bid-rigging in violation of 720 ILCS 5/33E-3; (2) bid-rotating in violation of 720 ILCS 5/33E-4; or (3) any similar offense of any state or of the United States of America that contains the same elements as the offense of bid-rigging or bid-rotating.

5. Neither the Disclosing Party nor any Affiliated Entity is listed on any of the following lists maintained by the Office of Foreign Assets Control of the U.S. Department of the Treasury or the Bureau of Industry and Security of the U.S. Department of Commerce or their successors: the Specially Designated Nationals List, the Denied Persons List, the Unverified List, the Entity List and the Debarred List.

6. The Disclosing Party understands and shall comply with the applicable requirements of Chapters 2-55 (Legislative Inspector General), 2-56 (Inspector General) and 2-156 (Governmental Ethics) of the Municipal Code.

7. If the Disclosing Party is unable to certify to any of the above statements in this Part B (Further Certifications), the Disclosing Party must explain below:

N/A

If the letters "NA," the word "None," or no response appears on the lines above, it will be conclusively presumed that the Disclosing Party certified to the above statements.

8. To the best of the Disclosing Party's knowledge after reasonable inquiry, the following is a complete list of all current employees of the Disclosing Party who were, at any time during the 12-month period preceding the execution date of this EDS, an employee, or elected or appointed official, of the City of Chicago (if none, indicate with "N/A" or "none").

N/A

9. To the best of the Disclosing Party's knowledge after reasonable inquiry, the following is a complete list of all gifts that the Disclosing Party has given or caused to be given, at any time during the 12-month period preceding the execution date of this EDS, to an employee, or elected or appointed official, of the City of Chicago. For purposes of this statement, a "gift" does not include: (i) anything made generally available to City employees or to the general public, or (ii) food or drink provided in the course of official City business and having a retail value of less than $20 per recipient (if none, indicate with "N/A" or "none"). As to any gift listed below, please also list the name of the City recipient.

N/A

C. CERTIFICATION OF STATUS AS FINANCIAL INSTITUTION

1. The Disclosing Party certifies that the Disclosing Party (check one)

[ ] is [X] is not

a "financial institution" as defined in Section 2-32-455(b) of the Municipal Code.

2. If the Disclosing Party IS a financial institution, then the Disclosing Party pledges:

"We are not and will not become a predatory lender as defined in Chapter 2-32 of the Municipal Code. We further pledge that none of our affiliates is, and none of them will become, a predatory lender as defined in Chapter 2-32 of the Municipal Code. We understand that becoming a predatory lender or becoming an affiliate of a predatory lender may result in the loss of the privilege of doing business with the City."

If the Disclosing Party is unable to make this pledge because it or any of its affiliates (as defined in Section 2-32-455(b) of the Municipal Code) is a predatory lender within the meaning of Chapter 2-32 of the Municipal Code, explain here (attach additional pages if necessary):

N/A

If the letters "NA," the word "None," or no response appears on the lines above, it will be conclusively presumed that the Disclosing Party certified to the above statements.

D. CERTIFICATION REGARDING INTEREST IN CITY BUSINESS

Any words or terms that are defined in Chapter 2-156 of the Municipal Code have the same meanings when used in this Part D.

1. In accordance with Section 2-156-110 of the Municipal Code: Does any official or employee of the City have a financial interest in his or her own name or in the name of any other person or entity in the Matter?

[ ] Yes [X] No

NOTE: If you checked "Yes" to Item D.1., proceed to Items D.2. and D.3. If you checked "No" to Item D.1., proceed to Part E.

2. Unless sold pursuant to a process of competitive bidding, or otherwise permitted, no City elected official or employee shall have a financial interest in his or her own name or in the name of any other person or entity in the purchase of any property that (i) belongs to the City, or (ii) is sold for taxes or assessments, or (iii) is sold by virtue of legal process at the suit of the City (collectively, "City Property Sale"). Compensation for property taken pursuant to the City's eminent domain power does not constitute a financial interest within the meaning of this Part D.

Does the Matter involve a City Property Sale?

[ ] Yes [X] No

3. If you checked "Yes" to Item D.1., provide the names and business addresses of the City officials or employees having such interest and identify the nature of such interest:

Name	Business Address	Nature of Interest
		N/A

4. The Disclosing Party further certifies that no prohibited financial interest in the Matter will be acquired by any City official or employee.

E. CERTIFICATION REGARDING SLAVERY ERA BUSINESS

Please check either 1. or 2. below. If the Disclosing Party checks 2., the Disclosing Party must disclose below or in an attachment to this EDS all information required by paragraph 2. Failure to

comply with these disclosure requirements may make any contract entered into with the City in connection with the Matter voidable by the City.

✓ 1. The Disclosing Party verifies that the Disclosing Party has searched any and all records of the Disclosing Party and any and all predecessor entities regarding records of investments or profits from slavery or slaveholder insurance policies during the slavery era (including insurance policies issued to slaveholders that provided coverage for damage to or injury or death of their slaves), and the Disclosing Party has found no such records.

____ 2. The Disclosing Party verifies that, as a result of conducting the search in step 1 above, the Disclosing Party has found records of investments or profits from slavery or slaveholder insurance policies. The Disclosing Party verifies that the following constitutes full disclosure of all such records, including the names of any and all slaves or slaveholders described in those records:

N/A

SECTION VI -- CERTIFICATIONS FOR FEDERALLY FUNDED MATTERS

NOTE: If the Matter is federally funded, complete this Section VI. **If the Matter is not federally funded,** proceed to Section VII. For purposes of this Section VI, tax credits allocated by the City and proceeds of debt obligations of the City are not federal funding.

A. CERTIFICATION REGARDING LOBBYING

1. List below the names of all persons or entities registered under the federal Lobbying Disclosure Act of 1995 who have made lobbying contacts on behalf of the Disclosing Party with respect to the Matter: (Add sheets if necessary):

N/A

(If no explanation appears or begins on the lines above, or if the letters "NA" or if the word "None" appear, it will be conclusively presumed that the Disclosing Party means that NO persons or entities registered under the Lobbying Disclosure Act of 1995 have made lobbying contacts on behalf of the Disclosing Party with respect to the Matter.)

2. The Disclosing Party has not spent and will not expend any federally appropriated funds to pay any person or entity listed in Paragraph A.1. above for his or her lobbying activities or to pay any person or entity to influence or attempt to influence an officer or employee of any agency, as defined by applicable federal law, a member of Congress, an officer or employee of Congress, or an employee of a member of Congress, in connection with the award of any federally funded contract, making any federally funded grant or loan, entering into any cooperative agreement, or to extend, continue, renew, amend, or modify any federally funded contract, grant, loan, or cooperative agreement.

3. The Disclosing Party will submit an updated certification at the end of each calendar quarter in which there occurs any event that materially affects the accuracy of the statements and information set forth in paragraphs A.1. and A.2. above.

4. The Disclosing Party certifies that either: (i) it is not an organization described in section 501(c)(4) of the Internal Revenue Code of 1986; or (ii) it is an organization described in section 501(c)(4) of the Internal Revenue Code of 1986 but has not engaged and will not engage in "Lobbying Activities".

5. If the Disclosing Party is the Applicant, the Disclosing Party must obtain certifications equal in form and substance to paragraphs A.1. through A.4. above from all subcontractors before it awards any subcontract and the Disclosing Party must maintain all such subcontractors' certifications for the duration of the Matter and must make such certifications promptly available to the City upon request.

B. CERTIFICATION REGARDING EQUAL EMPLOYMENT OPPORTUNITY

If the Matter is federally funded, federal regulations require the Applicant and all proposed subcontractors to submit the following information with their bids or in writing at the outset of negotiations.

Is the Disclosing Party the Applicant?

[ ] Yes [ ] No

If "Yes," answer the three questions below:

1. Have you developed and do you have on file affirmative action programs pursuant to applicable federal regulations? (See 41 CFR Part 60-2.)
[ ] Yes [ ] No

2. Have you filed with the Joint Reporting Committee, the Director of the Office of Federal Contract Compliance Programs, or the Equal Employment Opportunity Commission all reports due under the applicable filing requirements?
[ ] Yes [ ] No

3. Have you participated in any previous contracts or subcontracts subject to the equal opportunity clause?
[ ] Yes [ ] No

If you checked "No" to question 1. or 2. above, please provide an explanation:

N/A

SECTION VII -- ACKNOWLEDGMENTS, CONTRACT INCORPORATION, COMPLIANCE, PENALTIES, DISCLOSURE

The Disclosing Party understands and agrees that:

A. The certifications, disclosures, and acknowledgments contained in this EDS will become part of any contract or other agreement between the Applicant and the City in connection with the Matter, whether procurement, City assistance, or other City action, and are material inducements to the City's execution of any contract or taking other action with respect to the Matter. The Disclosing Party understands that it must comply with all statutes, ordinances, and regulations on which this EDS is based.

B. The City's Governmental Ethics and Campaign Financing Ordinances, Chapters 2-156 and 2-164 of the Municipal Code, impose certain duties and obligations on persons or entities seeking City contracts, work, business, or transactions. The full text of these ordinances and a training program is available on line at www.cityofchicago.org/Ethics, and may also be obtained from the City's Board of Ethics, 740 N. Sedgwick St., Suite 500, Chicago, IL 60610, (312) 744-9660. The Disclosing Party must comply fully with the applicable ordinances.

C. If the City determines that any information provided in this EDS is false, incomplete or inaccurate, any contract or other agreement in connection with which it is submitted may be rescinded or be void or voidable, and the City may pursue any remedies under the contract or agreement (if not rescinded or void), at law, or in equity, including terminating the Disclosing Party's participation in the Matter and/or declining to allow the Disclosing Party to participate in other transactions with the City. Remedies at law for a false statement of material fact may include incarceration and an award to the City of treble damages.

D. It is the City's policy to make this document available to the public on its Internet site and/or upon request. Some or all of the information provided on this EDS and any attachments to this EDS may be made available to the public on the Internet, in response to a Freedom of Information Act request, or otherwise. By completing and signing this EDS, the Disclosing Party waives and releases any possible rights or claims which it may have against the City in connection with the public release of information contained in this EDS and also authorizes the City to verify the accuracy of any information submitted in this EDS.

E. The information provided in this EDS must be kept current. In the event of changes, the Disclosing Party must supplement this EDS up to the time the City takes action on the Matter. If the Matter is a contract being handled by the City's Department of Procurement Services, the Disclosing Party must update this EDS as the contract requires. **NOTE:** With respect to Matters subject to Article I of Chapter 1-23 of the Municipal Code (imposing **PERMANENT INELIGIBILITY** for certain specified offenses), the information provided herein regarding eligibility must be kept current for a longer period, as required by Chapter 1-23 and Section 2-154-020 of the Municipal Code.

The Disclosing Party represents and warrants that:

F.1. The Disclosing Party is not delinquent in the payment of any tax administered by the Illinois Department of Revenue, nor are the Disclosing Party or its Affiliated Entities delinquent in paying any fine, fee, tax or other charge owed to the City. This includes, but is not limited to, all water charges, sewer charges, license fees, parking tickets, property taxes or sales taxes.

F.2 If the Disclosing Party is the Applicant, the Disclosing Party and its Affiliated Entities will not use, nor permit their subcontractors to use, any facility listed by the U.S. E.P.A. on the federal Excluded Parties List System ("EPLS") maintained by the U. S. General Services Administration.

F.3 If the Disclosing Party is the Applicant, the Disclosing Party will obtain from any contractors/subcontractors hired or to be hired in connection with the Matter certifications equal in form and substance to those in F.1. and F.2. above and will not, without the prior written consent of the City, use any such contractor/subcontractor that does not provide such certifications or that the Disclosing Party has reason to believe has not provided or cannot provide truthful certifications.

NOTE: If the Disclosing Party cannot certify as to any of the items in F.1., F.2. or F.3. above, an explanatory statement must be attached to this EDS.

CERTIFICATION

Under penalty of perjury, the person signing below: (1) warrants that he/she is authorized to execute this EDS and Appendix A (if applicable) on behalf of the Disclosing Party, and (2) warrants that all certifications and statements contained in this EDS and Appendix A (if applicable) are true, accurate and complete as of the date furnished to the City.

NEW LIFE COVENANT CHURCH
(Print or type name of Disclosing Party)

By: _____
(Sign here)

Wilfredo DeJesus
(Print or type name of person signing)


Senior Pastor / President
(Print or type title of person signing)

Signed and sworn to before me on (date) 01/08/13,
at Cook County, Illinois (state).

Carmen Iris Figueroa Notary Public.

Commission expires: 01/12/15.

OFFICIAL SEAL
CARMEN IRIS FIGUEROA
NOTARY PUBLIC, STATE OF ILLINOIS
MY COMMISSION EXPIRES 1-12-2015

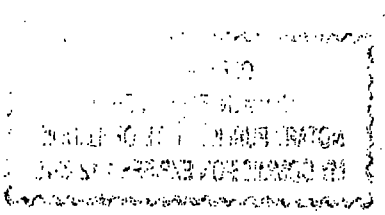

CITY OF CHICAGO
ECONOMIC DISCLOSURE STATEMENT AND AFFIDAVIT
APPENDIX A

FAMILIAL RELATIONSHIPS WITH ELECTED CITY OFFICIALS AND DEPARTMENT HEADS

This Appendix is to be completed only by (a) the Applicant, and (b) any legal entity which has a direct ownership interest in the Applicant exceeding 7.5 percent. It is not to be completed by any legal entity which has only an indirect ownership interest in the Applicant.

Under Municipal Code Section 2-154-015, the Disclosing Party must disclose whether such Disclosing Party or any "Applicable Party" or any Spouse or Domestic Partner thereof currently has a "familial relationship" with any elected city official or department head. A "familial relationship" exists if, as of the date this EDS is signed, the Disclosing Party or any "Applicable Party" or any Spouse or Domestic Partner thereof is related to the mayor, any alderman, the city clerk, the city treasurer or any city department head as spouse or domestic partner or as any of the following, whether by blood or adoption: parent, child, brother or sister, aunt or uncle, niece or nephew, grandparent, grandchild, father-in-law, mother-in-law, son-in-law, daughter-in-law, stepfather or stepmother, stepson or stepdaughter, stepbrother or stepsister or half-brother or half-sister.

"Applicable Party" means (1) all executive officers of the Disclosing Party listed in Section II.B.1.a., if the Disclosing Party is a corporation; all partners of the Disclosing Party, if the Disclosing Party is a general partnership; all general partners and limited partners of the Disclosing Party, if the Disclosing Party is a limited partnership; all managers, managing members and members of the Disclosing Party, if the Disclosing Party is a limited liability company; (2) all principal officers of the Disclosing Party; and (3) any person having more than a 7.5 percent ownership interest in the Disclosing Party. "Principal officers" means the president, chief operating officer, executive director, chief financial officer, treasurer or secretary of a legal entity or any person exercising similar authority.

Does the Disclosing Party or any "Applicable Party" or any Spouse or Domestic Partner thereof currently have a "familial relationship" with an elected city official or department head?

[ ] Yes [X] No



If yes, please identify below (1) the name and title of such person, (2) the name of the legal entity to which such person is connected; (3) the name and title of the elected city official or department head to whom such person has a familial relationship, and (4) the precise nature of such familial relationship.

N/A

NEW LIFE COVENANT MINISTRIES

An Illinois Not For Profit Corporation

3400-3506 W. Division St.
1200-1216 N. Homan
January 17, 2013
Revised _____

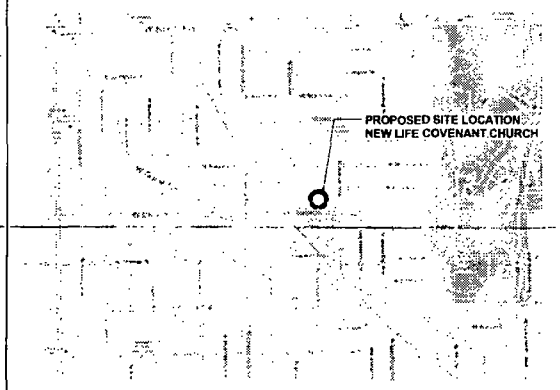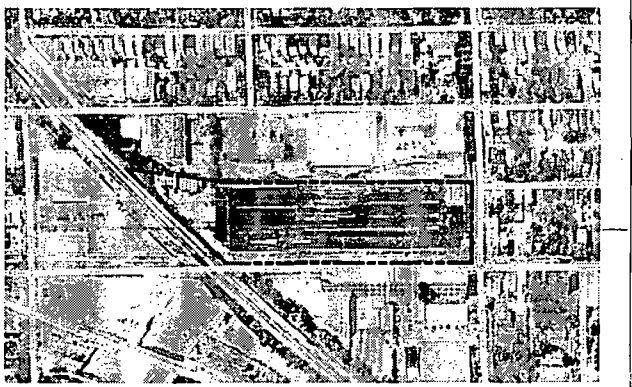PROJECT LOCATION MAP	AERIAL SITE VIEW	DRAWING LIST
		GENERAL G001 COVER SHEET CIVIL C001 SITE GEOMETRY PLAN (EAST) C002 SITE GEOMETRY PLAN (WEST) LANDSCAPE L001 LANDSCAPE PLAN (EAST) L002 LANDSCAPE PLAN (WEST) L003 GREEN ROOF LANDSCAPE PLAN ARCHITECTURAL A5100 ARCHITECTURAL SITE PLAN A101 FIRST FLOOR PLAN A201 EXTERIOR ELEVATIONS A202 EXTERIOR ELEVATIONS A203 EXTERIOR RENDERINGS A210 BUILDING SECTIONS A501 ROOF PLAN

OWNER	DESIGN BUILDER CONTRACTOR	ARCHITECT/ STRUCTURAL	MEP/FP ENGINEERS	SITE/ LANDSCAPE
NEW LIFE COVENANT CHURCH 2704 W. NORTH AVENUE CHICAGO, IL 60647	STAALSEN CONSTRUCTION CO. INC. 4639 W. ARMITAGE CHICAGO, IL 60639 P: (773)637-1116	BLDD ARCHITECTS INC. 833 W. JACKSON BLVD. STE 100 CHICAGO, IL, 60609 P: (312) 829-1987	2010 ENGINEERING GROUP LLC 1216 TOWER ROAD SHAUMBERG, IL, 60173 P: (847) 882-2010	ERIKKSON ENGINEERING ASSOC. LTD 601 W RANDOLPH, STE 500 CHICAGO, IL, 60661 P: (312) 463-0551

newlife


BLDD ARCHITECTS

BLDD Architects, Inc.
833 West Jackson, Suite 100
Chicago, Illinois 60607
Phone: 312-829-1987
Fax: 312-666-8967

COVER SHEET
NEW FACILITY FOR
NEW LIFE COVENANT CHURCH
3400 W. DIVISION
CHICAGO, IL 60651

G001

DESIGN DEVELOPMENT

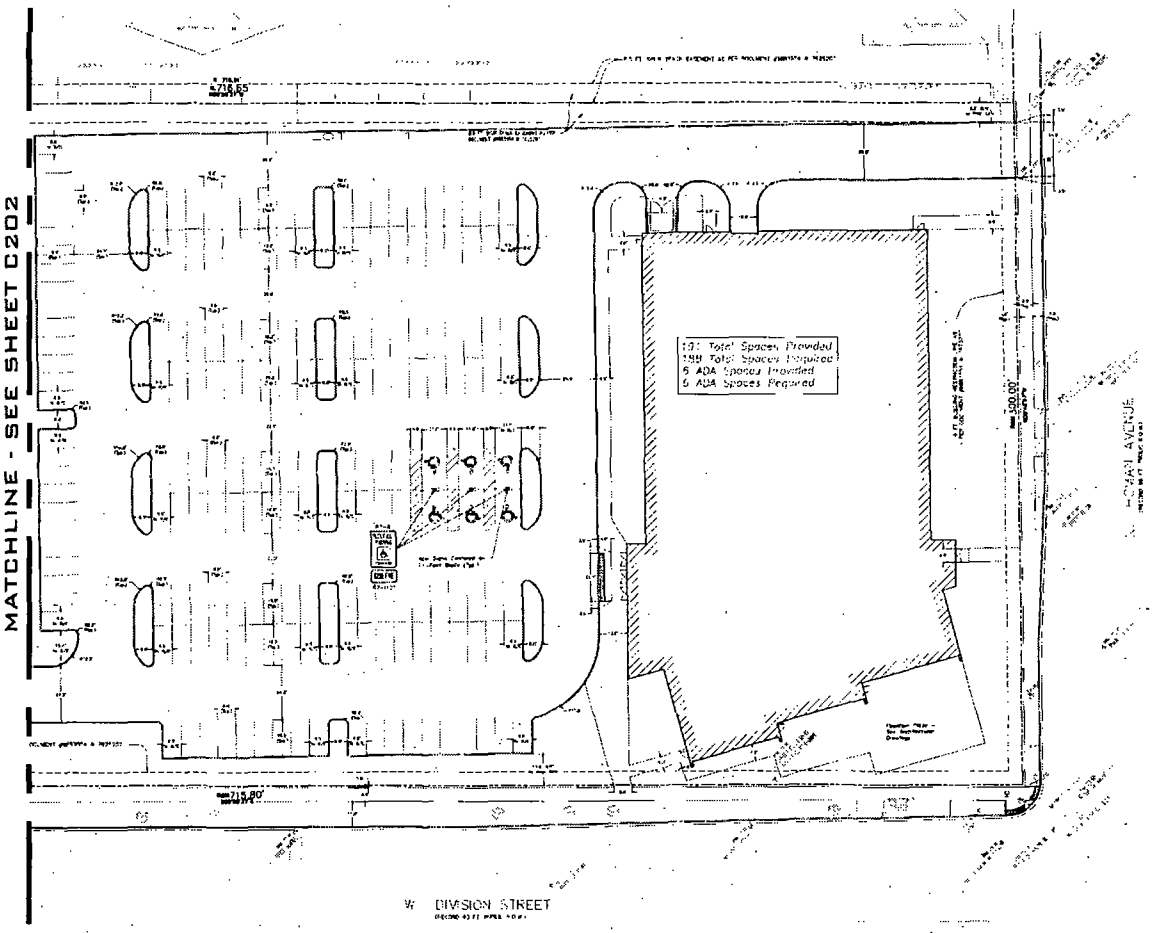

N

Scale: 1"=20'

GEOMETRY NOTES

LEGEND

newlife

BLDD ARCHITECTS


BLDD Architects, Inc
833 West Jackson, Suite 100
Chicago, Illinois 60607
Phone: 312-829-1987
Fax: 312-666-8987

SITE GEOMETRY PLAN (EAST)

NEW FACILITY FOR
NEW LIFE COVENANT CHURCH
3400 W. DIVISION
CHICAGO, IL 60651

C201

SCHEMATIC DESIGN

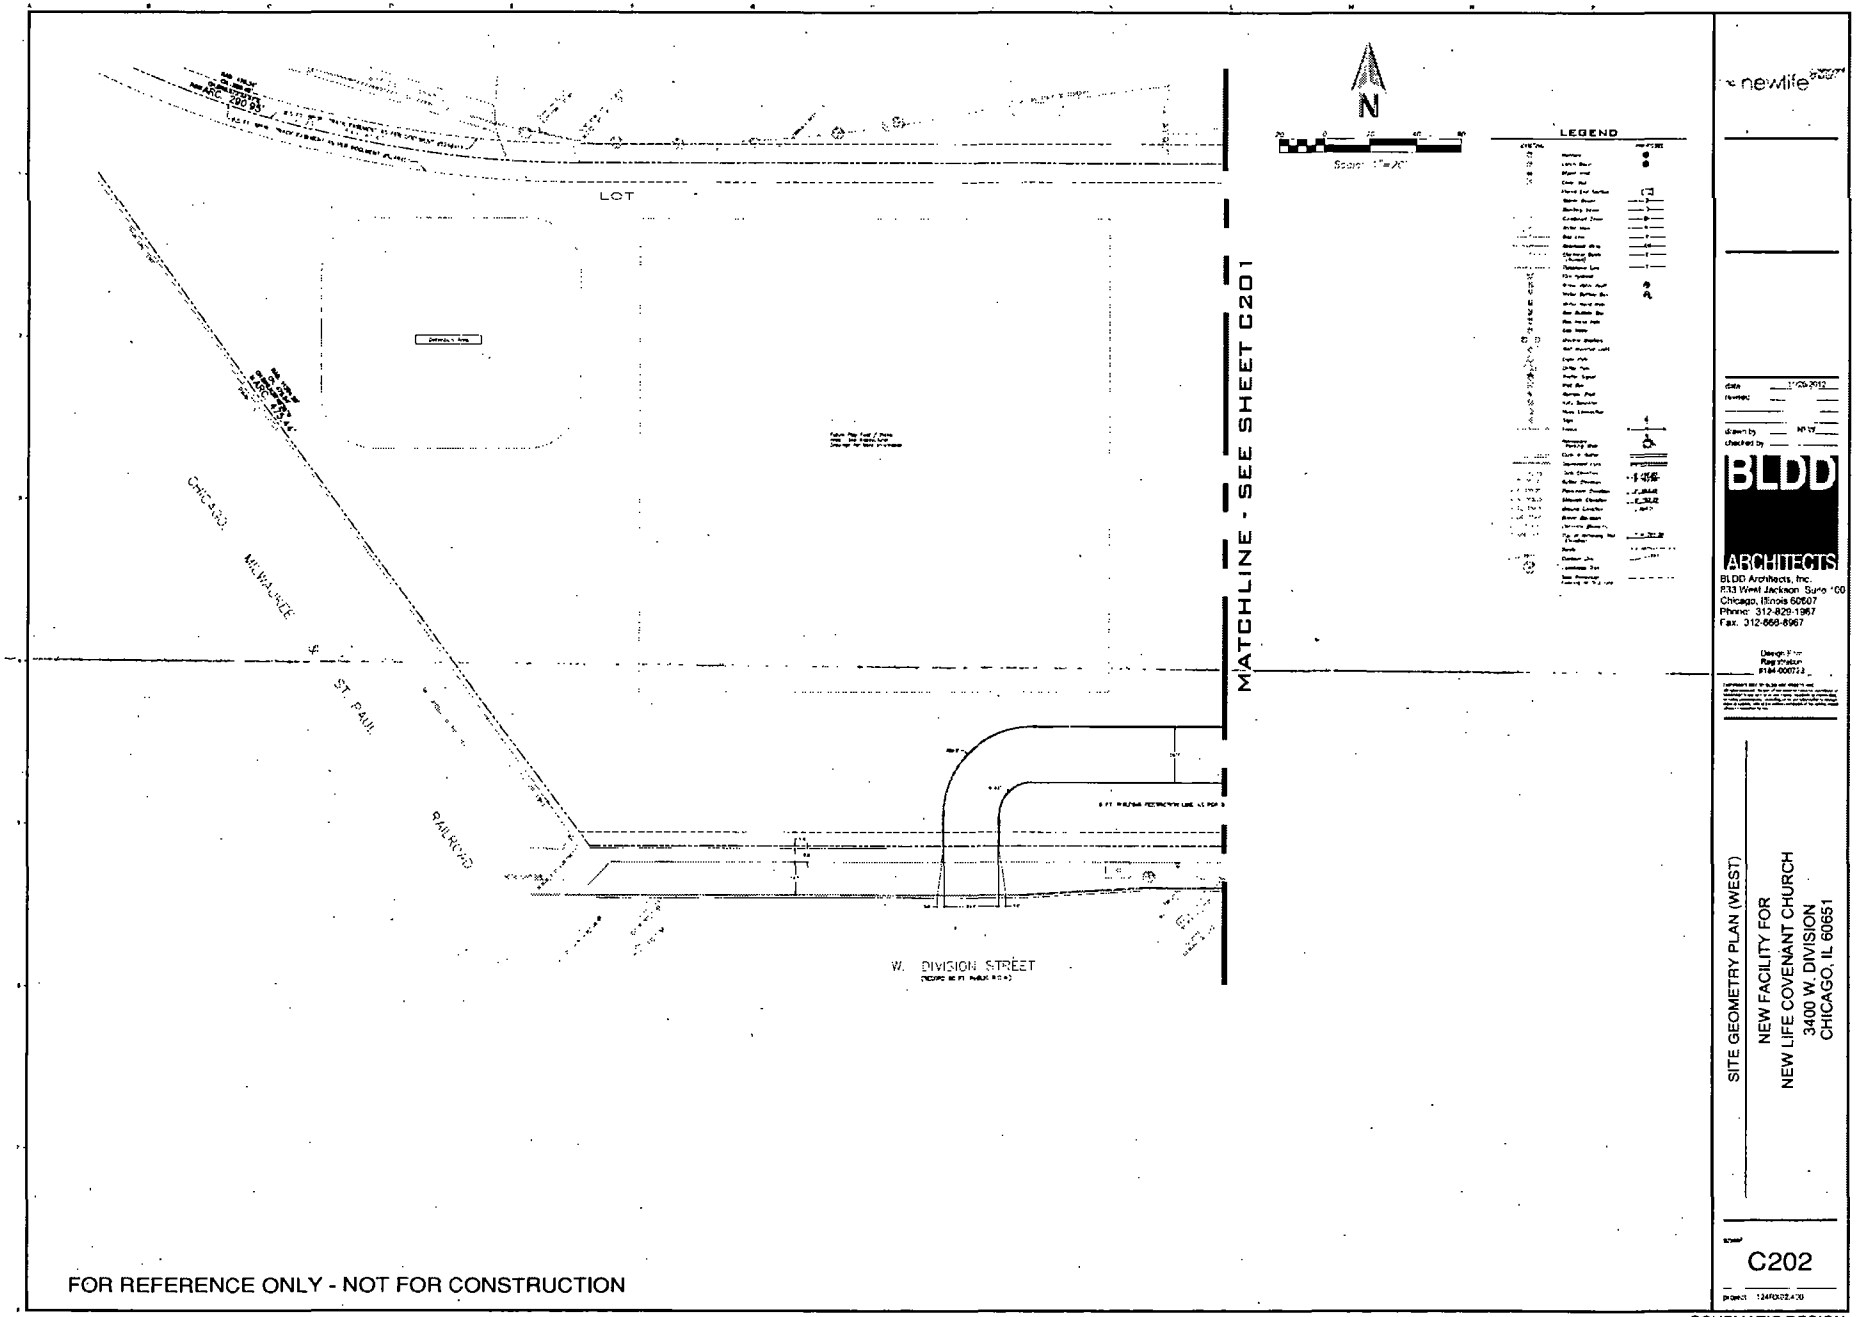

FOR REFERENCE ONLY - NOT FOR CONSTRUCTION

newlife

BLDD ARCHITECTS


BLDD Architects, Inc.
833 West Jackson Suite 100
Chicago, Illinois 60607
Phone: 312-829-1967
Fax: 312-666-6967

SITE GEOMETRY PLAN (WEST)

NEW FACILITY FOR
NEW LIFE COVENANT CHURCH
3400 W. DIVISION
CHICAGO, IL 60651

C202

SCHEMATIC DESIGN

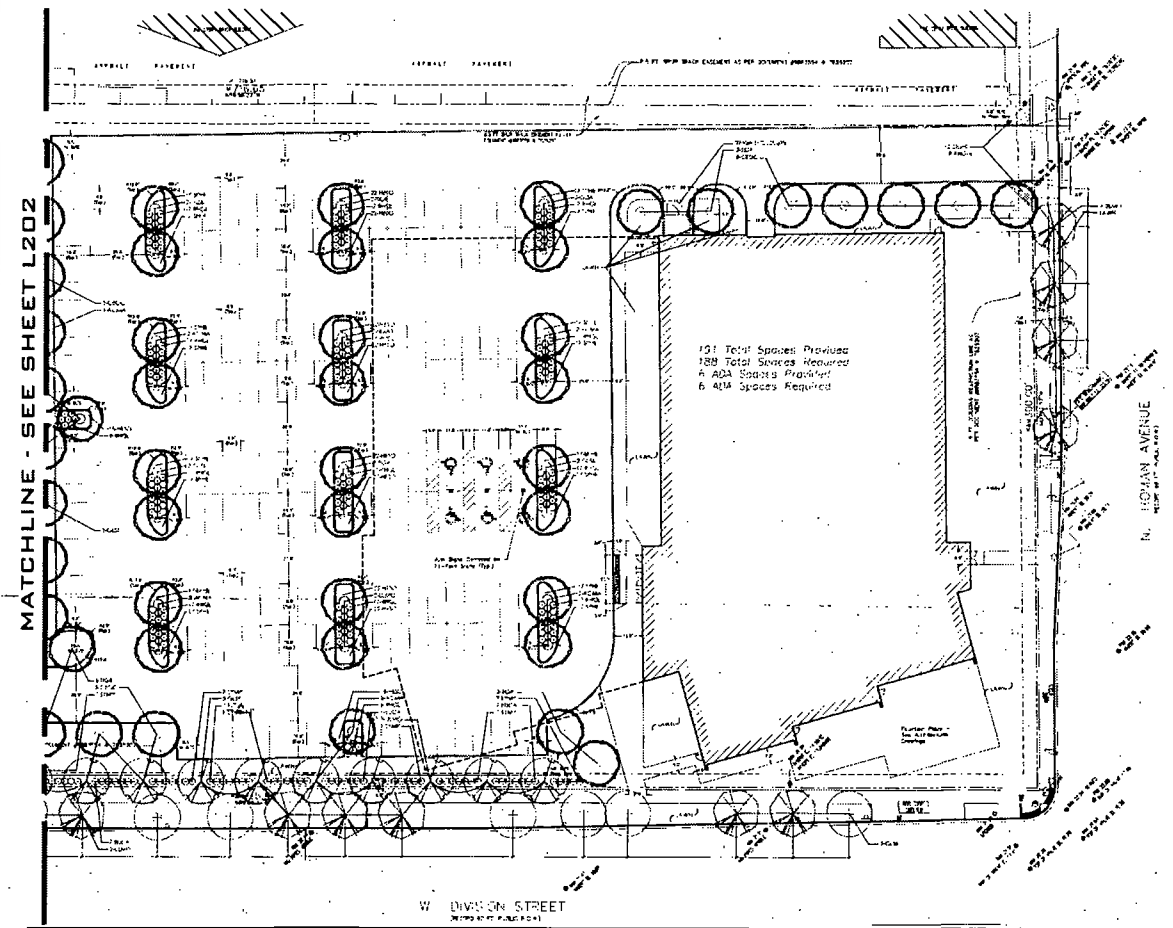

N

Scale: 1"=20'


GENERAL NOTES

V.U.A. CALCULATIONS


LEGEND

PLANT LIST


FOR REFERENCE ONLY
NOT FOR CONSTRUCTION

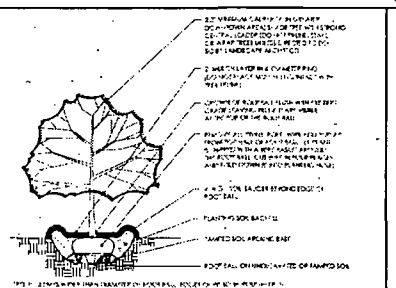

A TREE PLANTING DETAIL
NTS

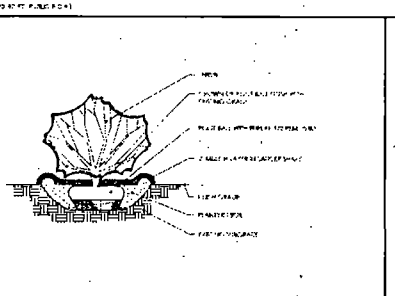

B SHRUB PLANTING DETAIL
NTS

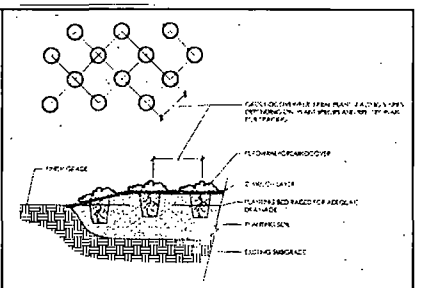

C PERENNIAL/GROUNDCOVER PLANTING
NTS

newlife

BLDD ARCHITECTS


BLDD Architects, Inc.
833 West Jackson Suite 100
Chicago, Illinois 60607
Phone: 312-829-1987
Fax: 312-666-8967

LANDSCAPE PLAN (EAST)


NEW FACILITY FOR
NEW LIFE COVENANT CHURCH
3400 W. DIVISION
CHICAGO, IL 60651

L201


SCHEMATIC DESIGN

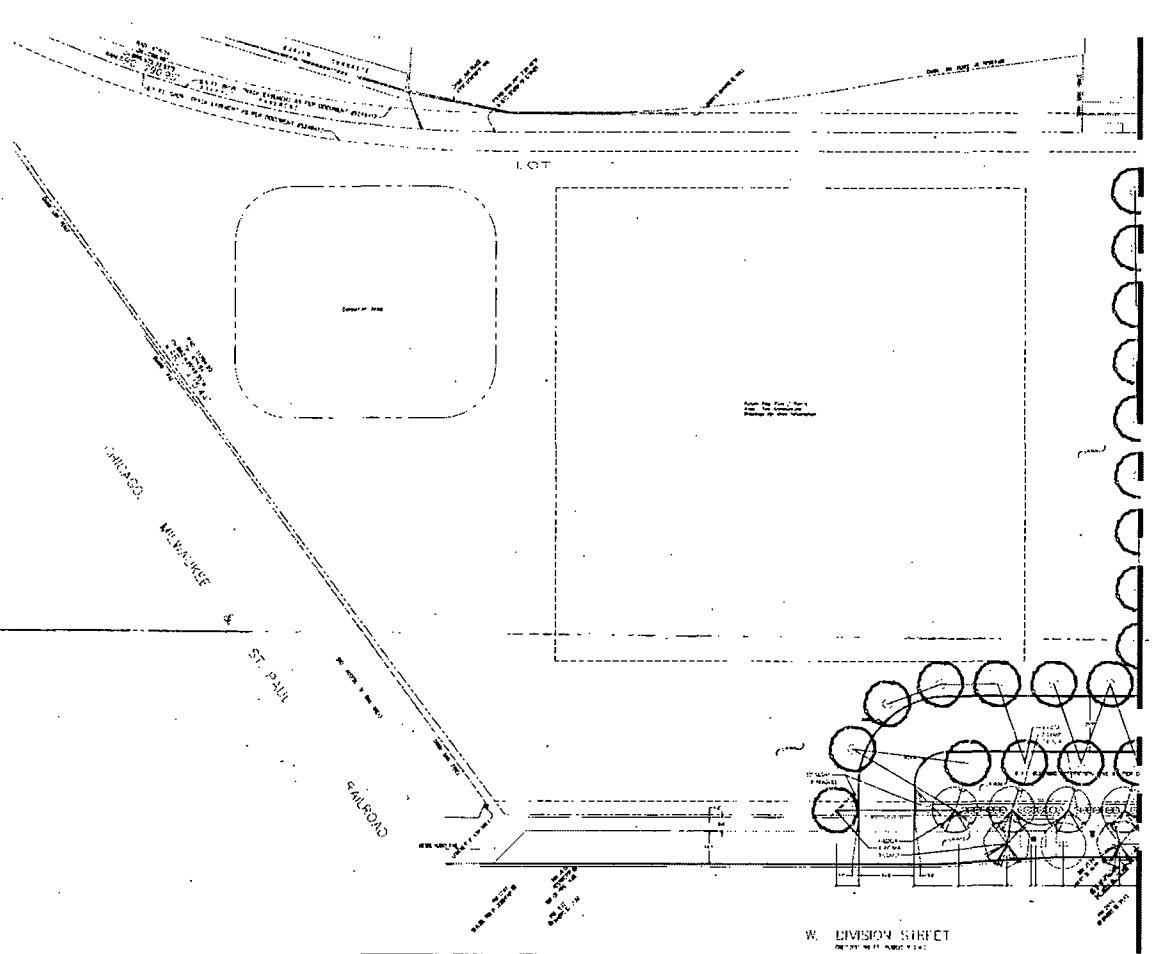



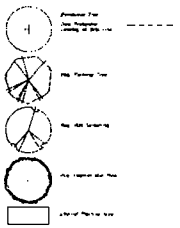


LEGEND

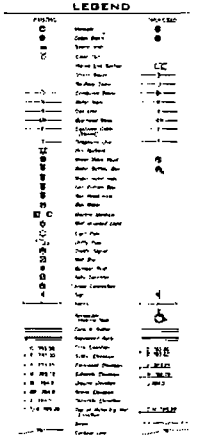


SEALED STATEMENT BY LANDSCAPE ARCHITECT

SIGNATURE STATEMENT BY OWNER


NAME TITLE

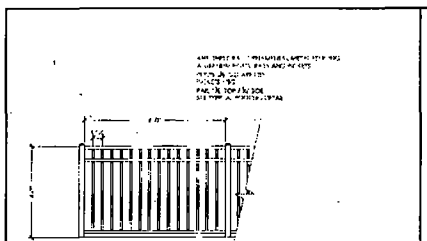


D 4'HT. ORNAMENTAL METAL FENCE
NTS

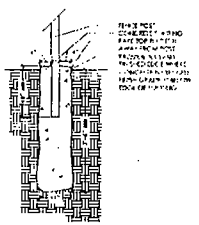

E FENCE FOOTING DETAIL
NTS

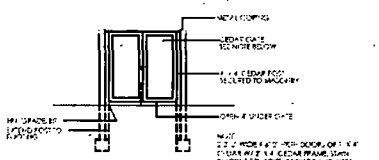

F TRASH ENCLOSURE/ FRONT ELEVATION
NTS

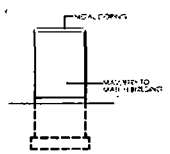

G TRASH ENCLOSURE/SIDE & REAR ELEV.
NTS

FOR REFERENCE ONLY
NOT FOR CONSTRUCTION

newlife

BLDD ARCHITECTS


BLDD Architects, Inc
833 West Jackson, Suite 100
Chicago, Illinois 60607
Phone: 312-829-1987
Fax: 312-666-8967

LANDSCAPE PLAN (WEST)

NEW FACILITY FOR
NEW LIFE COVENANT CHURCH
3400 W. DIVISION
CHICAGO, IL 60651

L202

SCHEMATIC DESIGN

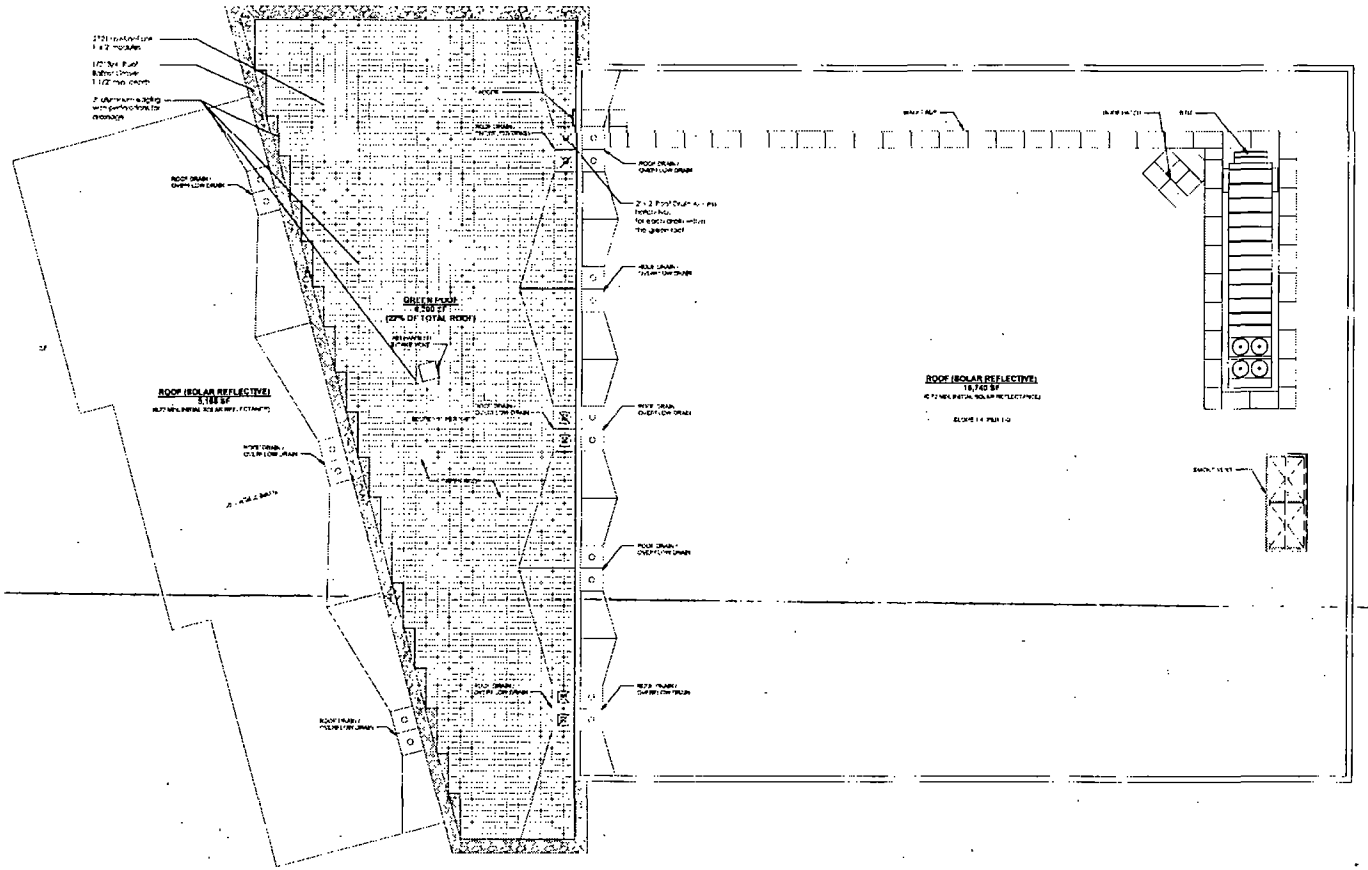

N

Scale: 1" = 20'

GREEN ROOF NOTES

FOR REFERENCE ONLY
NOT FOR CONSTRUCTION

BLDD ARCHITECTS
BLDD Architects, Inc.
833 West Jackson, Suite 100
Chicago, Illinois 60607
Phone: 312-829-1987
Fax: 312-666-8967

Design Firm
Registration
#184 000723

date 12/04/2013
revised
drawn by
checked by


GREEN ROOF LANDSCAPE PLAN

NEW FACILITY FOR
NEW LIFE COVENANT CHURCH
3400 W. DIVISION
CHICAGO, IL 60651


sheet
L203

project 1249.002.400

SCHEMATIC DESIGN

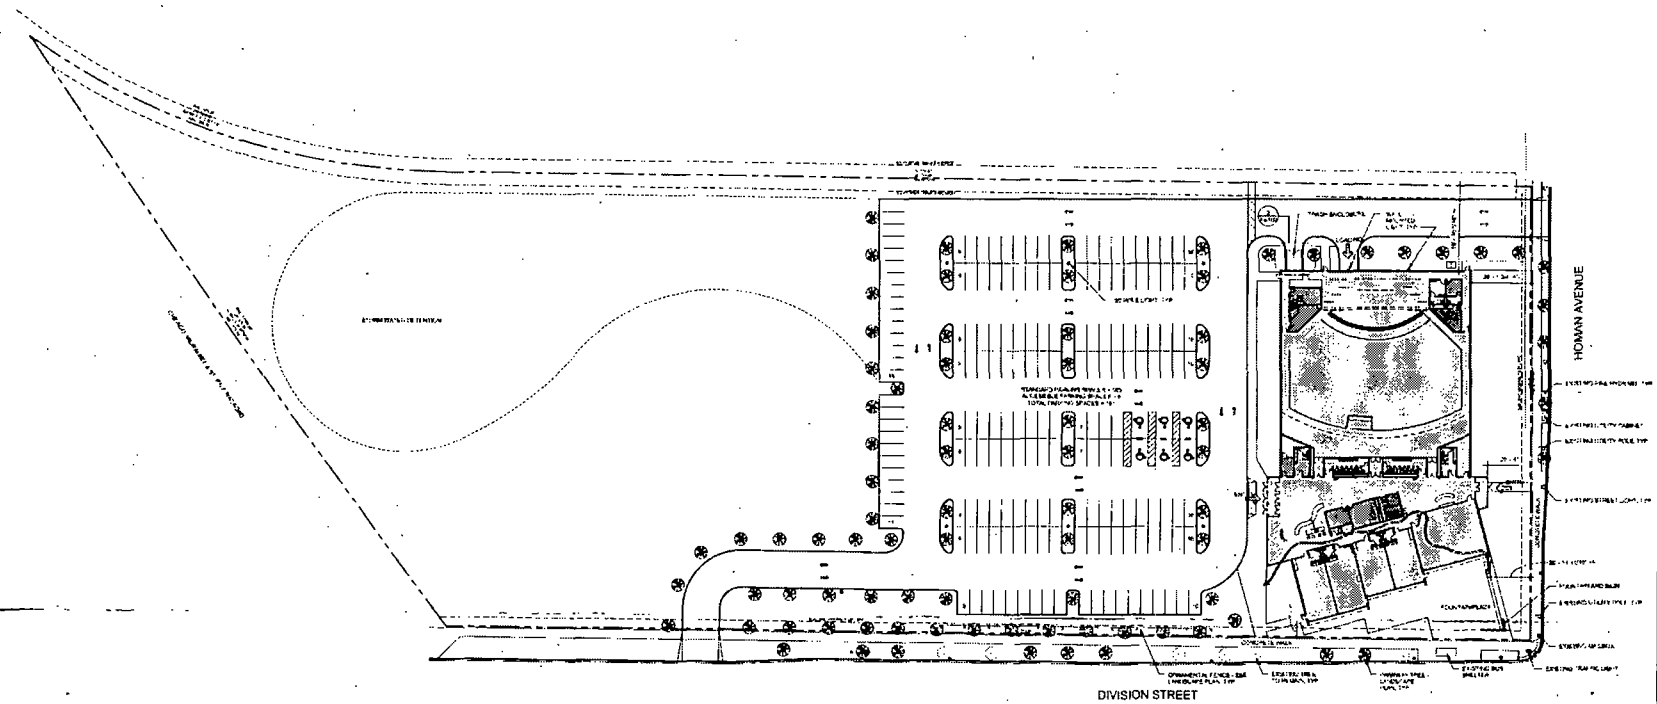

1 ARCHITECTURAL SITE PLAN
1" = 30'-0"

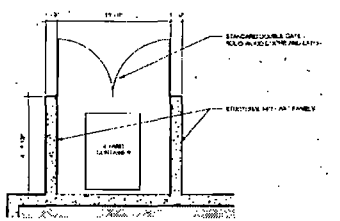

2 ENLARGED TRASH ENCLOSURE PLAN
1/4" = 1'-0"

newlife


BLDD ARCHITECTS
BLDD Architects, Inc.
833 West Jackson, Suite 100
Chicago, Illinois 60607
Phone: 312-809-1997
Fax: 312-666-8967

ARCHITECTURAL SITE PLAN

NEW FACILITY FOR
NEW LIFE COVENANT CHURCH
3400 W. DIVISION
CHICAGO, IL 60651

AS100

DESIGN DEVELOPMENT

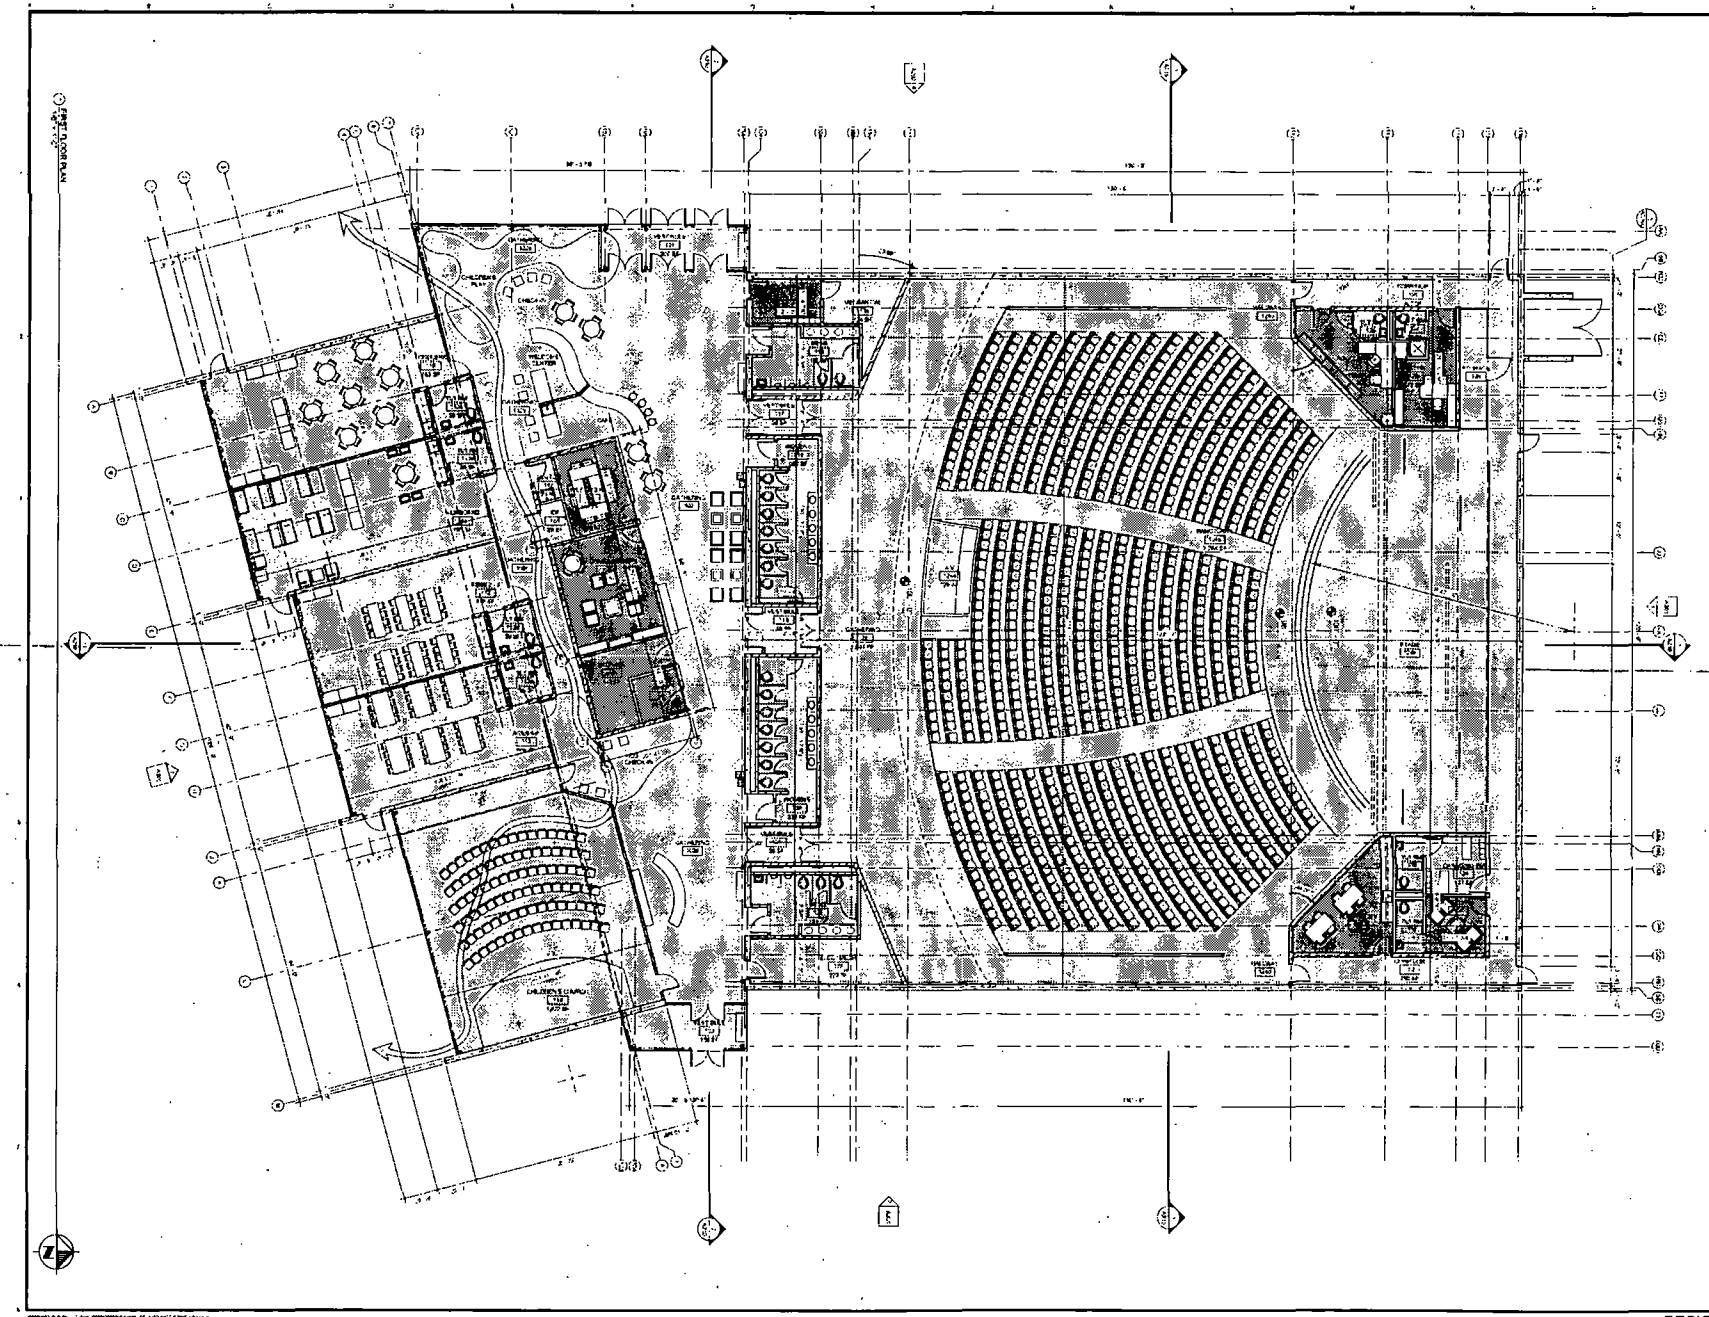

newlife

BLDD ARCHITECTS


BLDD Architects, Inc
833 West Jackson Suite 100
Chicago, Illinois 60607
Phone: 312-829-1987
Fax: 312-666-8967

FIRST FLOOR PLAN

NEW FACILITY FOR
NEW LIFE COVENANT CHURCH
3400 W. DIVISION
CHICAGO, IL 60651

A101

DESIGN DEVELOPMENT

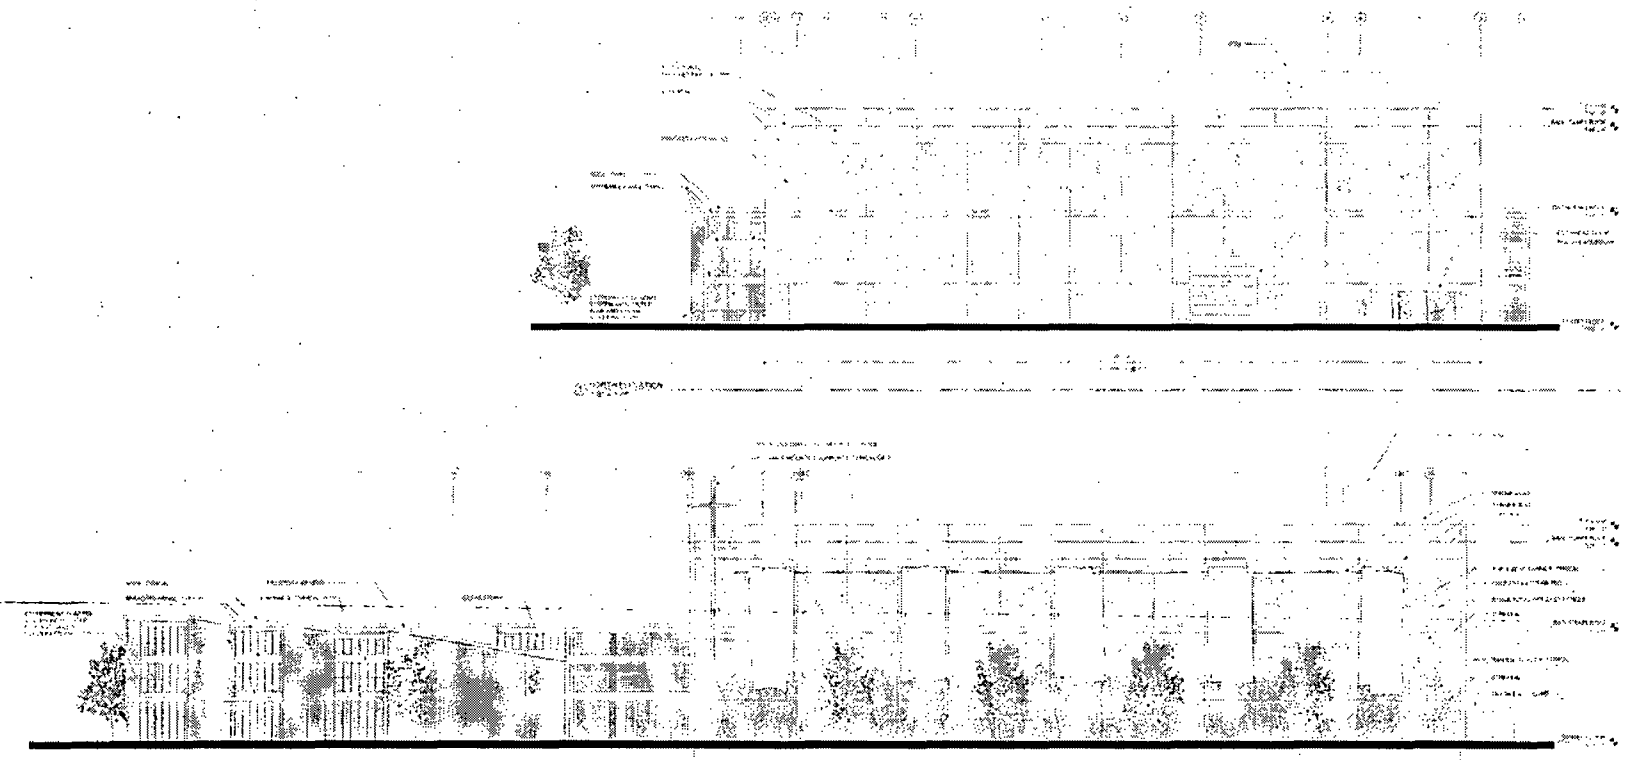

newlife


BLDD ARCHITECTS


EXTERIOR ELEVATIONS

NEW FACILITY FOR
NEW LIFE COVENANT CHURCH
3400 W. DIVISION
CHICAGO, IL 60651

A201

DESIGN DEVELOPMENT

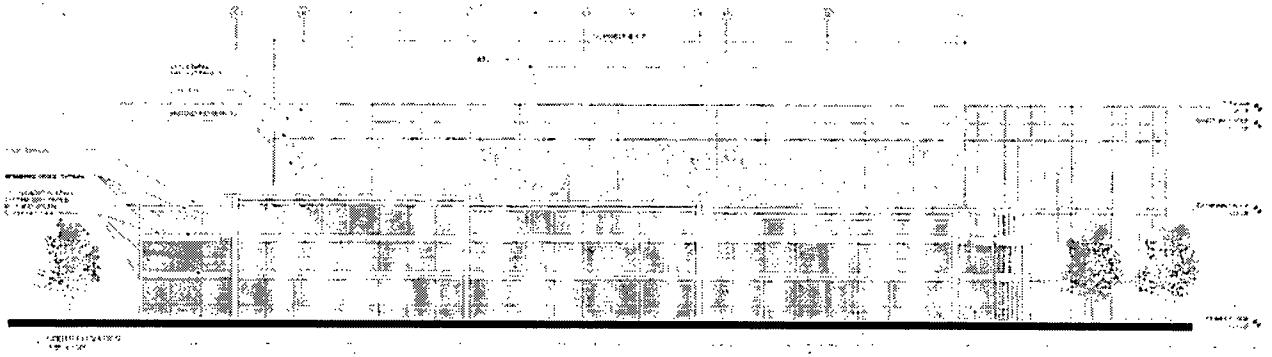

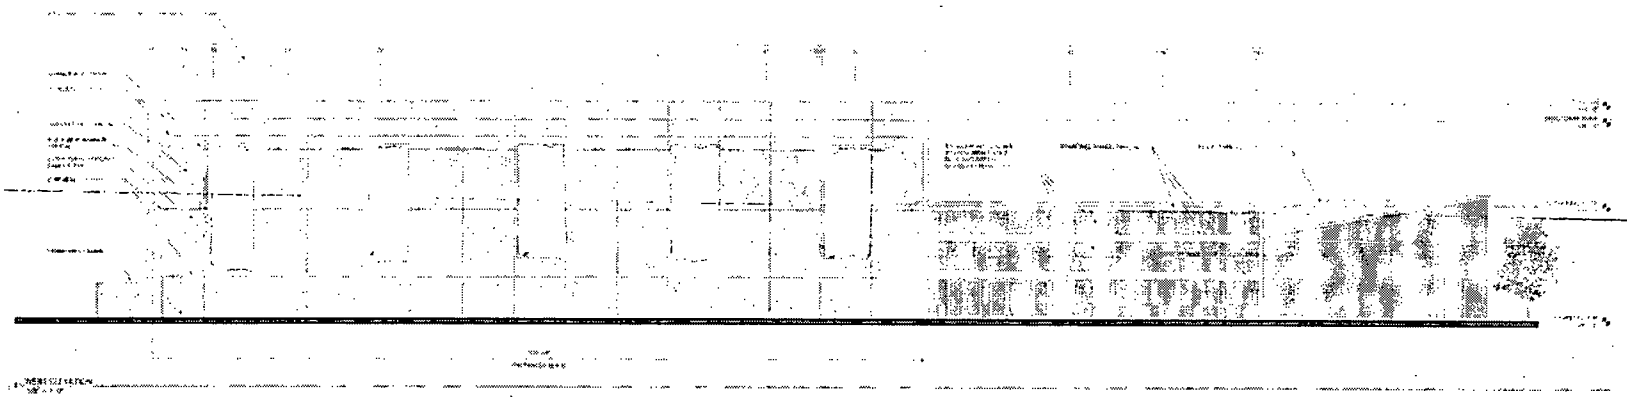

newlife

BLDD

ARCHITECTS

EXTERIOR ELEVATIONS

NEW FACILITY FOR


NEW LIFE COVENANT CHURCH

3400 W. DIVISION


CHICAGO, IL 60651

A202

DESIGN DEVELOPMENT

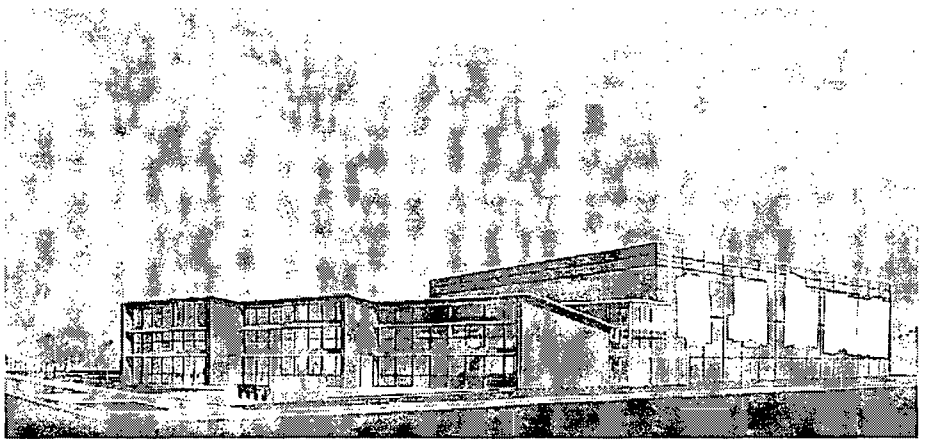

SOUTHEAST VIEW

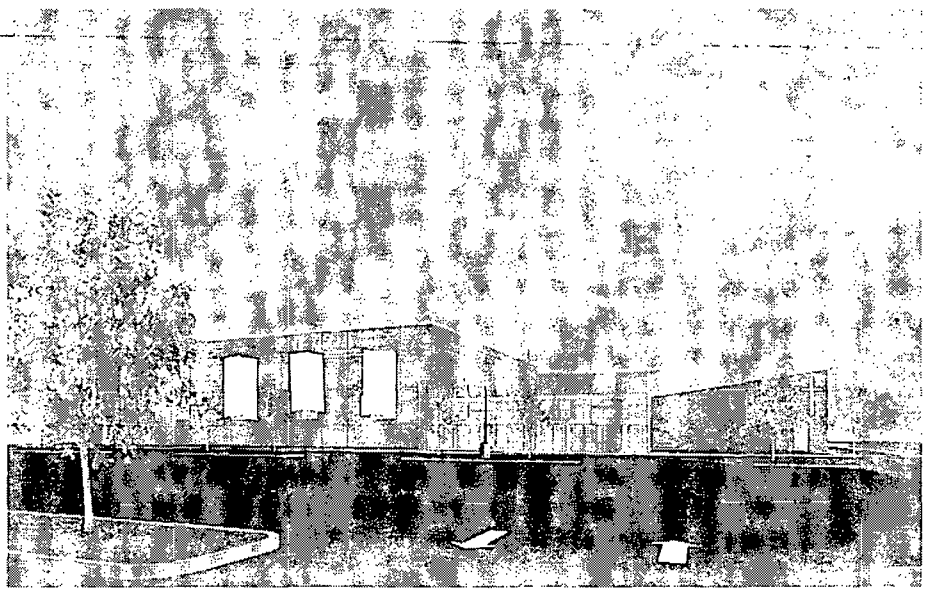

SOUTHWEST VIEW

newlife

date 11/05/2012
revised

drawn by Author
checked by Checker

BLDD
ARCHITECTS

BLDD Architects, Inc.
833 West Jackson, Suite 100
Chicago, Illinois 60607
Phone: 312-829-1987
Fax: 312-666-9967

Design Firm
Registration
#184.000703

reproduction of these documents in whole or in part without the written permission of BLDD Architects, Inc. is prohibited. Visual contact with these documents shall constitute prima facie evidence of the acceptance of these restrictions.


EXTERIOR RENDERINGS


NEW FACILITY FOR
NEW LIFE COVENANT CHURCH
3400 W. DIVISION
CHICAGO, IL 60651


sheet
A203

project 12403.02.400

DESIGN DEVELOPMENT

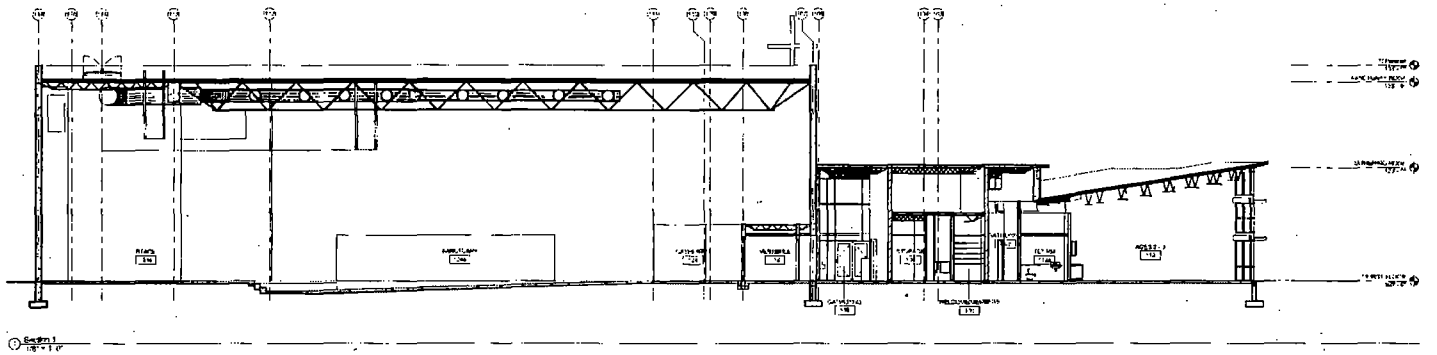

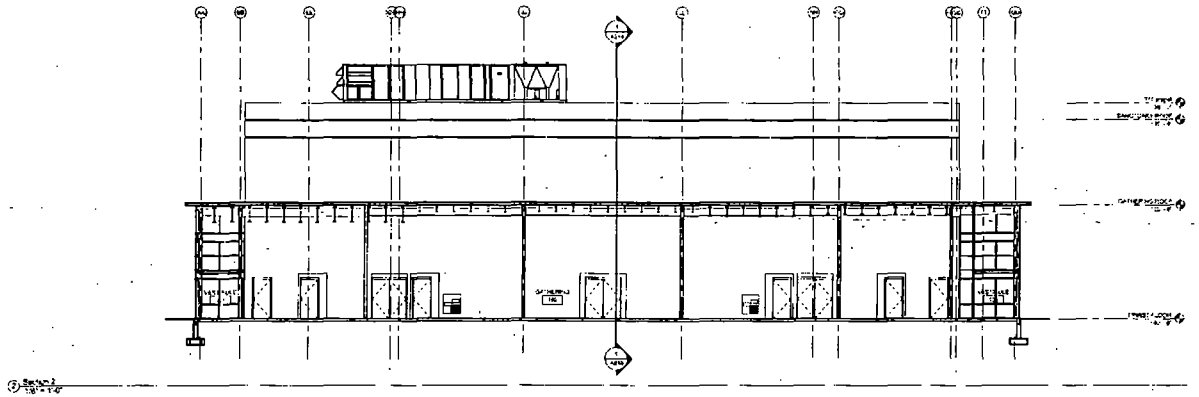

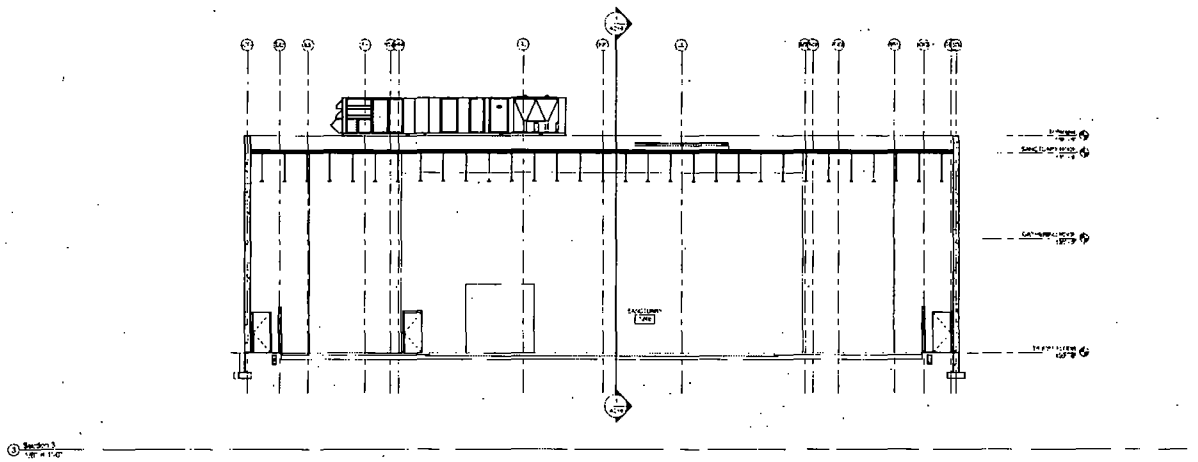

newlife

BLDD ARCHITECTS


BLDD Architects, Inc.
633 West Jackson Suite 100
Chicago, Illinois 60607
Phone 312-829-1987
Fax: 312-666-8967

BUILDING SECTIONS

NEW FACILITY FOR
NEW LIFE COVENANT CHURCH
3400 W. DIVISION
CHICAGO, IL 60651

A210

DESIGN DEVELOPMENT

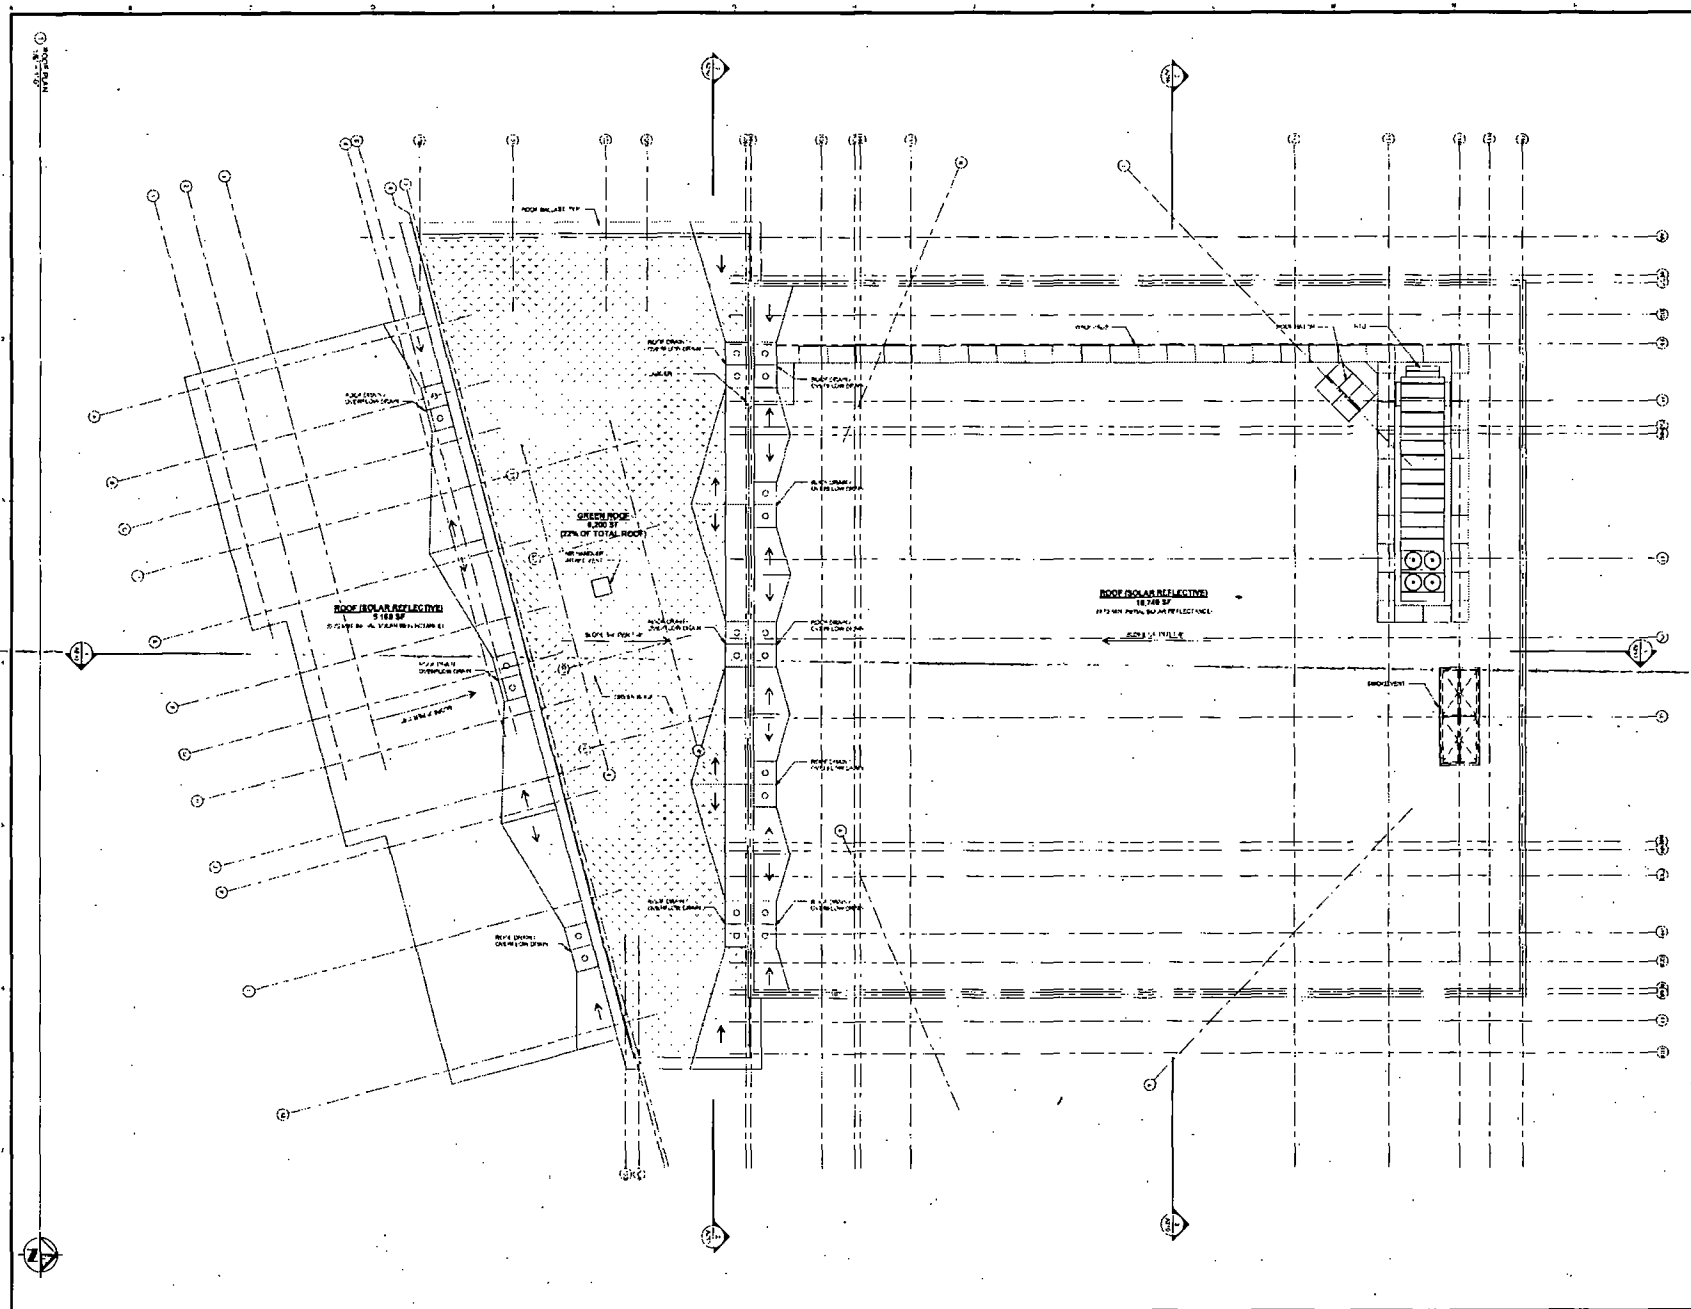

newlife

BLDD ARCHITECTS


BLDD Architects, Inc.
833 West Jackson, Suite 100
Chicago, Illinois 60607
Phone: 312-829-1987
Fax: 312-666-8967

ROOF PLAN

NEW FACILITY FOR
NEW LIFE COVENANT CHURCH
3400 W. DIVISION
CHICAGO, IL 60651

A301

DESIGN DEVELOPMENT

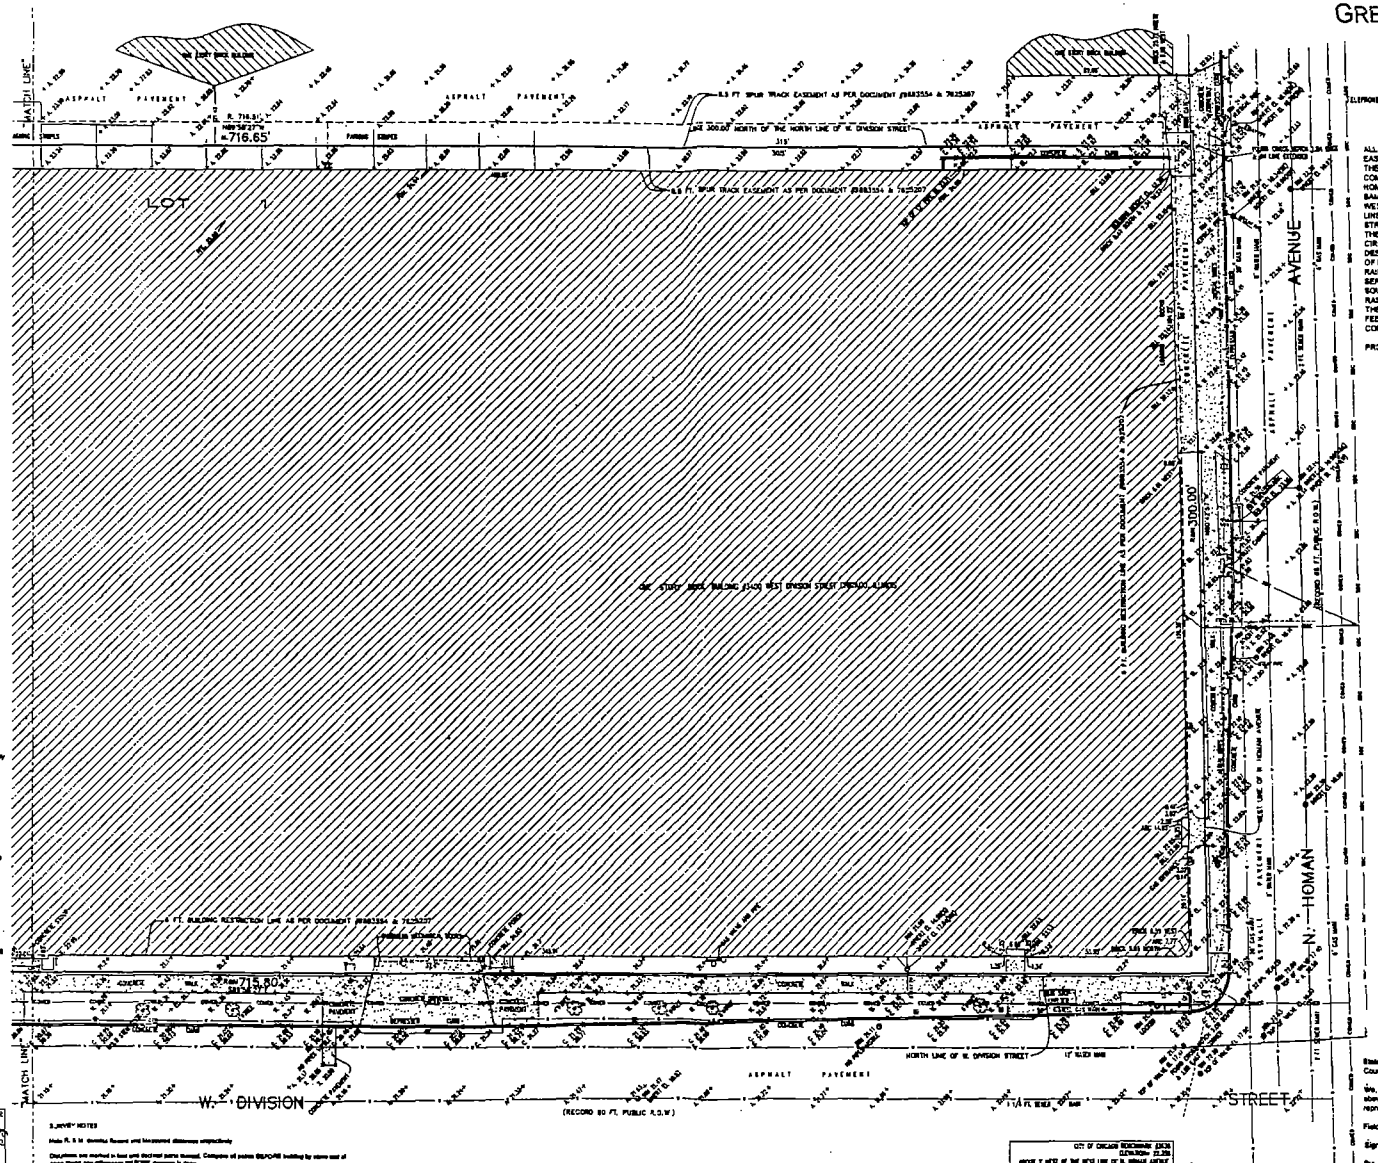

Legend

- Storm CB
- Storm Inlet
- San Storm Combo MH
- San Clean Out
- Water MH
- Water Buffalo Box
- Water Hand Hole
- Water Fire Hydrant
- Utility Pole
- Electric Manhole
- Electric MH
- Electric Light Pole
- Electric Light Pole with Traffic Signal
- Electric Meter
- Electric Mounted Wall Light
- Gas Buffalo Box
- Gas Hand Hole
- Gas Meter
- Gas Valve
- Sign Post
- Mail Box
- Bumper Post
- Unclassified Manhole
- Auto Sprinkler
- Hose Connection
- Tree - Deciduous

A=ASPHALT ELEVATION
GR=GRAVEL ELEVATION
FFE=FINISHED FLOOR ELEVATION
W=WALK ELEVATION
K=CONCRETE ELEVATION
TOE=TOP OF SLOPE ELEVATION
TOB=TOP OF BANK ELEVATION
C=CURB ELEVATION
G=GUTTER ELEVATION
EL=ELEVATION

SURVEY NOTES:

UTILITY WARNING

The underground utilities shown have been located from field survey information and existing drawings. The surveyor makes NO guarantee that the underground utilities shown comprise all such utilities in the area, either in service or abandoned. The surveyor further does not warrant that the underground utilities shown are in the exact location indicated although he does certify that they are located as accurately as possible from information available. The surveyor has not physically located the underground utilities.

Call DIGGER - (312) 744-7000 within the City of Chicago.

Outside of the City of Chicago call J.U.L.I.E. (800) 892-0123 prior to construction or excavation.

PROPERTY APPEARS IN "OTHER AREAS" ZONE X, AREAS DETERMINED TO BE OUTSIDE THE 0.2% ANNUAL CHANCE FLOODPLAIN, PER FLOOD INSURANCE RATE MAP COOK COUNTY, ILLINOIS, MAP NO. 17031C 0418J, EFFECTIVE DATE AUGUST 19 2008

TO CONVERT ELEVATIONS TO NVGD 1929 DATUM ADD 579.94

REVISED ADDRESS NOVEMBER 21, 2012

RECERTIFIED AUGUST 1, 2012 FOR NEW LIFE COVENANT MINISTRIES AS PER ORDER #2012-16734

BOARD OF UNDERGROUND ADDED JULY 9, 2012

CREATED BY:	NEW LIFE COVENANT MINISTRIES	CHECKED:	DRAWN:
ADDRESS:	1400 WEST DIVISION STREET CHICAGO, ILLINOIS		JK

GREMLEY & BIEDERMANN
A DIVISION OF PLCS Corporation
License No. 184-005327
4S45 North Elston Avenue, Chicago, IL 60630
TELEPHONE: (773) 685-5002 FAX: (773) 286-4384 EMAIL: INFO@PLCS-SURVEY.COM

ORDER NO.	ON SITE	PAGES
2012-16322-001	NOV 1, 2012	1 of 2
	SCALE 1 INCH = 20 FEET	

G:\CAD\2012\2012-16322\2012-16322-001.dwg

GREMLEY & BIEDERMANN

A DIVISION OF
PLCS Corporation
License No. 184-005327
PROFESSIONAL LAND SURVEYORS
4S45 North Elston Avenue, Chicago, IL 60630
TELEPHONE: (773) 685-5002 FAX: (773) 286-4384 EMAIL: INFO@PLCS-SURVEY.COM

Plat of Survey

ALL THAT PART OF LOT 1 IN SUPERIOR COURT PARTITION OF THE EAST HALF OF SECTION 2, TOWNSHIP 39 NORTH, RANGE 13, EAST OF THE THIRD PRINCIPAL MERIDIAN, DESCRIBED AS FOLLOWS; COMMENCING AT THE INTERSECTION OF THE WEST LINE OF NORTH HOMAN AVENUE WITH THE NORTH LINE OF WEST DIVISION STREET AS SAME AS ARE NOW LAID OUT, RUNNING THENCE NORTH ON THE WEST LINE OF SAID HOMAN AVENUE 300 FEET; THENCE WEST ON A LINE 300 FEET NORTH OF THE NORTH LINE OF SAID WEST DIVISION STREET AND PARALLEL THERETO 716.81 FEET TO A POINT OF CURVE; THENCE IN A NORTHWESTERLY DIRECTION ALONG THE ARC OF A CIRCLE HAVING A RADIUS OF 478.34 FEET TANGENT TO THE LAST DESCRIBED LINES A DISTANCE OF 250.85 FEET TO THE EASTERLY LINE OF LAND ACQUIRED BY CHICAGO, MILWAUKEE AND ST. PAUL RAILROAD COMPANY, BY DEED DATED JUNE 14, 1912 AND RECORDED SEPTEMBER 3, 1913 AS DOCUMENT NUMBER 5286488; THENCE IN A SOUTHEASTERLY DIRECTION ALONG THE EASTERLY LINE OF SAID RAILROAD LAND TO THE NORTH LINE OF WEST DIVISION STREET; THENCE EAST ON THE NORTH LINE OF WEST DIVISION STREET 715.80 FEET, MORE OR LESS, TO THE PLACE OF BEGINNING, IN COOK COUNTY, ILLINOIS.

PROPERTY AREA= 282,204 SQ.FT. OR 6.78 ACRES MORE OR LESS

THE CITY OF CHICAGO ASSUMES NO RESPONSIBILITY FOR THE ACCURACY OF THE INFORMATION SHOWN HEREON AND SUCH INFORMATION IS NOT TO BE USED FOR CONSTRUCTION PURPOSES. THE USER OF THIS PLAT AGREES TO INDEMNIFY AND HOLD THE CITY HARMLESS FROM ANY AND ALL LOSS, DAMAGE, COST OR EXPENSE ARISING FROM OR IN ANY WAY RELATED TO THE USE OF THIS PLAT.

DATE 8/2/12

- 1. UTILITY EASEMENT
- 2. S.W.B.T.&T.-U.S.A. RESTRICTIVE COVENANT
- 3. S. BUREAU OF ELECTRICITY
- 4. COOK COUNTY FOREST PRESERVE
- 5. COOK COUNTY LIGHT CHICAGO
- 6. COMMON OF FOREMONT
- 7. COOK COUNTY
- 8. C.T.A. - GRAVEL
- 9. C.T.A. - CONCRETE
- 10. NEW CINGULAR WIRELESS, NETWORKS - CHICAGO
- 11. CHICAGO PUBLIC SCHOOLS
- 12. COMED TRANSMISSION
- 13. DEPARTMENT OF WATER MANAGEMENT - SEWER SECTION
- 14. COMMONWEALTH EDISON COMPANY
- 15. AT&T
- 16. SBC
- 17. AT&T
- 18. NEXTEL
- 19. COMMUNICATIONS
- 20. COMCAST
- 21. CINGULAR WIRELESS - AMERICA
- 22. COOK COUNTY FOREST PRESERVE TECHNOLOGY CENTER
- 23. LEVEL 3 COMMUNICATIONS
- 24. INTERNATIONAL CHICAGO CORPORATION
- 25. COMED - BAY WINDOW
- 26. COMED - DIVISION OF ELECTRICAL OPERATIONS

State of Illinois)
County of Cook)ss

We, GREMLEY & BIEDERMANN, INC., hereby certify that we have surveyed the above described property and that the plat hereon drawn is a correct representation of said survey completed to a temperature of 62° Fahrenheit.

Field measurements completed on August 1, 2012.

Signed on Nov. 21, 2012

By:

D. THOMAS GREMLEY
2477
PROFESSIONAL
LAND
SURVEYOR
STATE OF
ILLINOIS

Professional Illinois Land Surveyor No. 2477
My license expires November 30, 2014
This professional service conforms to the current Illinois minimum standards for a boundary survey

S.SURVEY NOTES

Note R. & M. denotes Record and Measured distances respectively


Dimensions are marked in feet and decimal parts thereof. Compare all points BEFORE building by same and at once report any differences BEFORE damage is done.

For perpendicular, building lines and other restrictions not shown on survey you refer to your abstract, deed, contract, title policy and local building line regulations.

Only dimensions shall be assumed by entire measurement upon this plat.

Unless otherwise noted hereon the Bearing Basis, Elevation Datum and Coordinate Datum if used is ASSUMED.

COPYRIGHT GREMLEY & BIEDERMANN, INC. 2012 "All Rights Reserved"

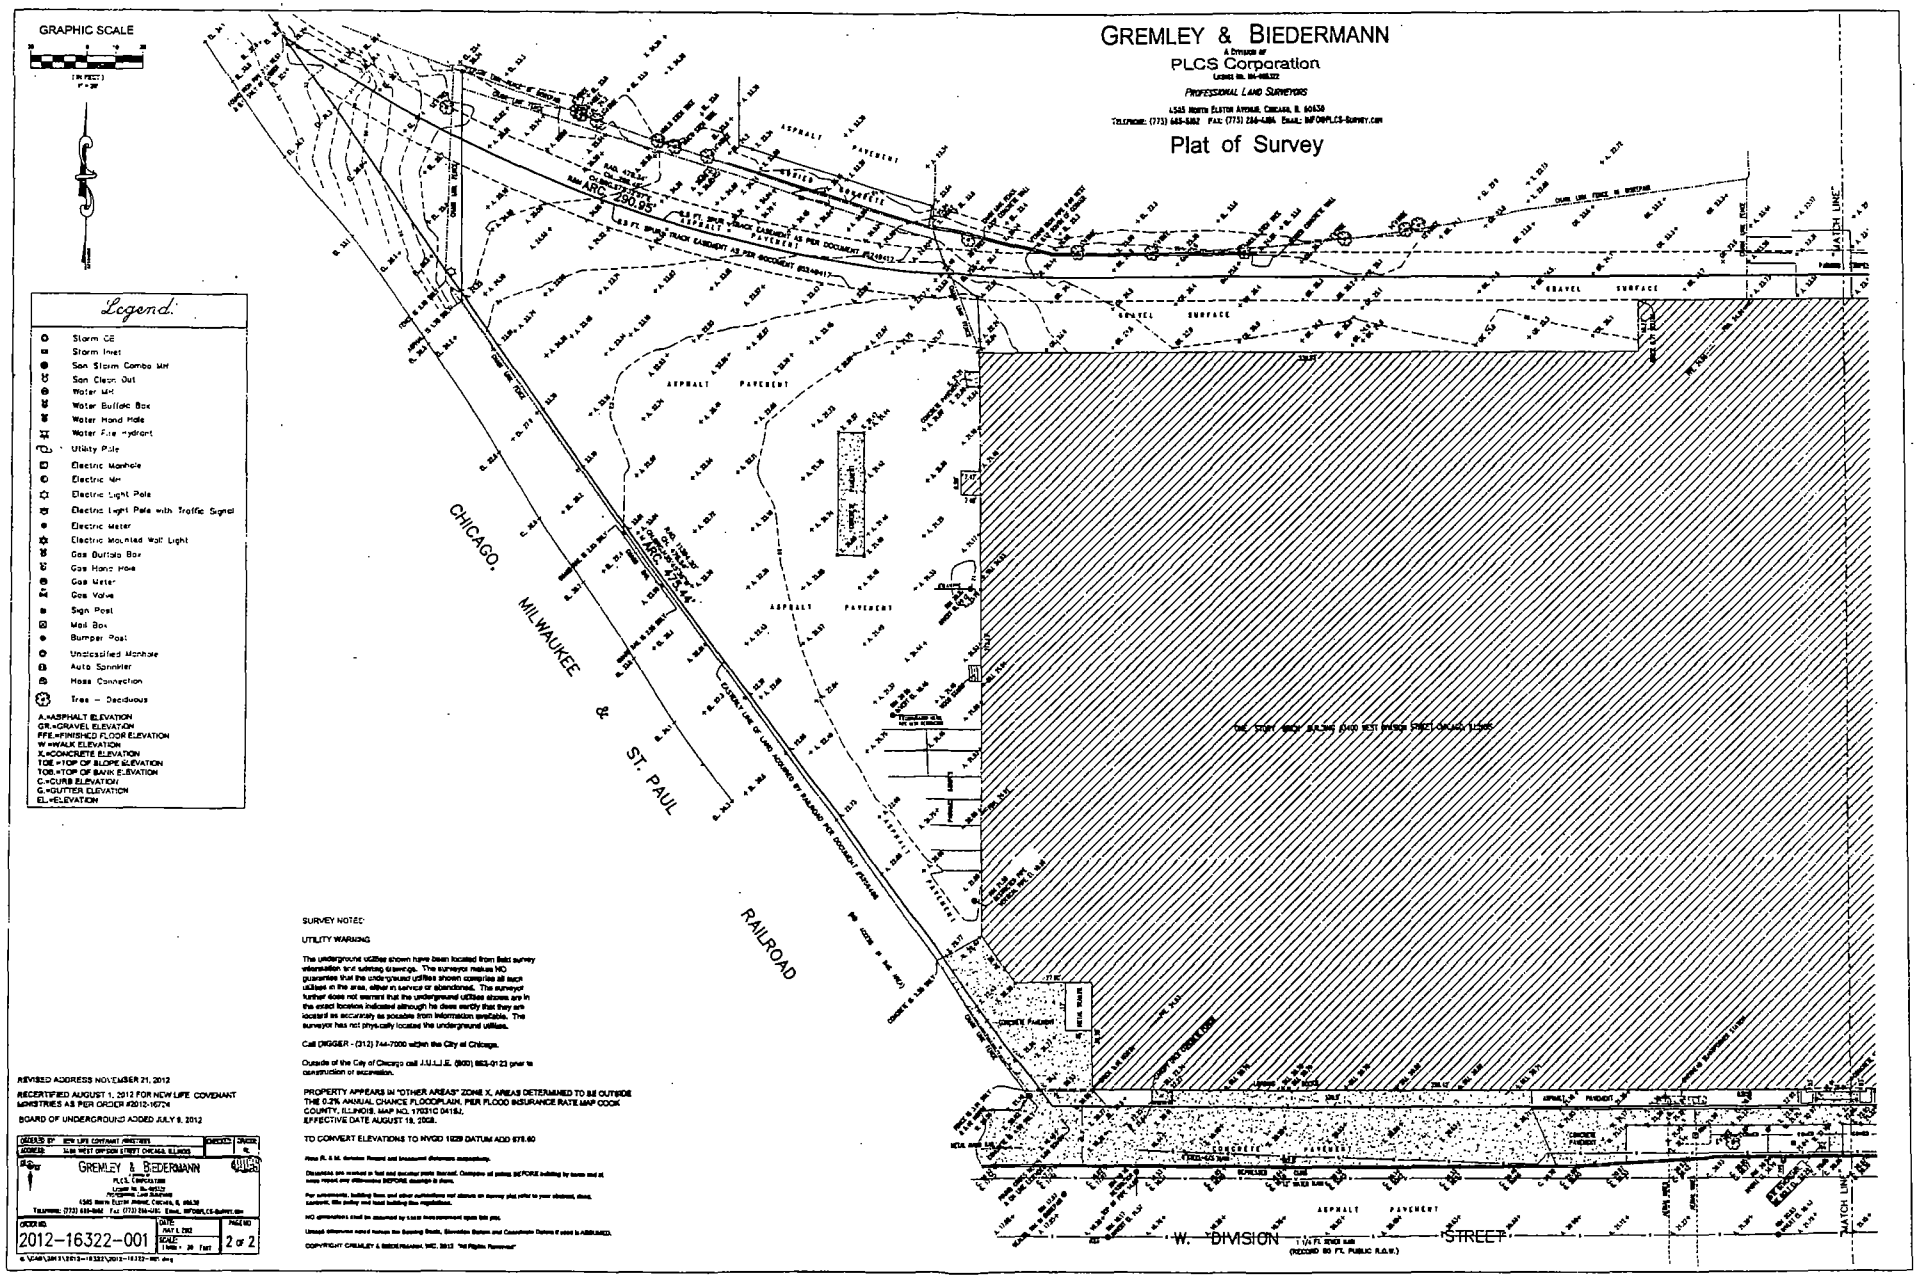
GRAPHIC SCALE
GREMLEY & BIEDERMANN
A Division of
PLCS Corporation
PROFESSIONAL LAND SURVEYORS
Plat of Survey
Legend:
Storm CB
Storm Inlet
San Storm Combo MH
San Clean Out
Water MH
Water Buffalo Box
Water Hand Hole
Water Fire Hydrant
Utility Pole
Electric Manhole
Electric MH
Electric Light Pole
Electric Light Pole with Traffic Signal
Electric Meter
Electric Mounted Wall Light
Gas Buffalo Box
Gas Hand Hole
Gas Meter
Gas Valve
Sign Post
Mail Box
Bumper Post
Unclassified Manhole
Auto Sprinkler
Hose Connection
Tree - Deciduous
A=ASPHALT ELEVATION
GR.=GRAVEL ELEVATION
FFE.=FINISHED FLOOR ELEVATION
W.=WALK ELEVATION
C.=CONCRETE ELEVATION
TOE.=TOP OF SLOPE ELEVATION
TOB.=TOP OF BANK ELEVATION
C.=CURB ELEVATION
G.=GUTTER ELEVATION
EL.=ELEVATION
CHICAGO, MILWAUKEE & ST. PAUL RAILROAD
W. DIVISION STREET
ASPHALT PAVEMENT
GRAVEL SURFACE
CONCRETE PAVEMENT
MATCH LINE
SURVEY NOTES:
UTILITY WARNING
Call DIGGER - (312) 744-7000 within the City of Chicago.
Outside of the City of Chicago call J.U.L.I.E. (800) 892-0123 prior to construction or excavation.
PROPERTY APPEARS IN "OTHER AREAS" ZONE X, AREAS DETERMINED TO BE OUTSIDE THE 0.2% ANNUAL CHANCE FLOODPLAIN, PER FLOOD INSURANCE RATE MAP COOK COUNTY, ILLINOIS, MAP NO. 17031C 0413J, EFFECTIVE DATE AUGUST 19, 2008.
TO CONVERT ELEVATIONS TO NVGD 1929 DATUM ADD 878.60
REVISED ADDRESS NOVEMBER 21, 2012
RECERTIFIED AUGUST 1, 2012 FOR NEW LIFE COVENANT MINISTRIES AS PER ORDER #2012-16774
BOARD OF UNDERGROUND ADDED JULY 9, 2012
GREMLEY & BIEDERMANN
PLCS CORPORATION
ORDER NO. 2012-16322-001
DATE: JULY 2, 2012
SCALE: 1 Inch = 20 Feet
PAGE NO. 2 of 2

Office of the City Clerk

O2013-26

Office of the City Clerk

City Council Document Tracking Sheet

Meeting Date:	1/17/2013
Sponsor(s):	Mendoza, Susana A. (Clerk)
Type:	Ordinance
Title:	Zoning Reclassification App No. 17646 at 2489-2505 N Milwaukee Ave
Committee(s) Assignment:	Committee on Zoning, Landmarks and Building Standards

ORDINANCE

BE IT ORDAINED BY THE CITY COUNCIL OF THE CITY OF CHICAGO:

SECTION 1. Title 17 of the Municipal Code of Chicago, the Chicago Zoning Ordinance, is hereby amended by changing all of the C2-2 Motor Vehicle-Related Commercial District symbols and indications as shown on Map. No. 7-I in the area bounded by

North Milwaukee Avenue; a line perpendicular to North Milwaukee Avenue, said line extending from a point on the north line of North Milwaukee Avenue located approximately 273.25 feet northwest of the intersection of said north line of North Milwaukee Avenue and the west line of North Sacramento Avenue; the alley next northeast of and parallel to North Milwaukee Avenue; and a line perpendicular to North Milwaukee Avenue, said line extending from a point on the north line of North Milwaukee Avenue located approximately 422.03 feet northwest of the intersection of said north line of North Milwaukee Avenue and the west line of North Sacramento Avenue

to those of the C2-3 Motor Vehicle-Related Commercial District.

SECTION 2. This ordinance takes effect after its passage and approval.

Common Address of Property: 2489-2505 North Milwaukee Avenue

#17646
INTRO DATE:
1-17-13

CITY OF CHICAGO

APPLICATION FOR AN AMENDMENT TO
THE CHICAGO ZONING ORDINANCE

1. ADDRESS of the property Applicant is seeking to rezone:

2489-2505 North Milwaukee Avenue

2. Ward Number that property is located in: 35th Ward

3. APPLICANT Willets/Milwaukee Logan SB1 LLC
c/o Madison Realty Group, Inc.
ADDRESS 200 West Madison Street, Suite 2601 CITY Chicago

STATE IL ZIP CODE 60606 PHONE 312.759.5020

EMAIL dgalowich@madisonchicago.com CONTACT PERSON David Galowich

4. Is the applicant the owner of the property? YES X NO
If the applicant is not the owner of the property, please provide the following information regarding the owner and attach written authorization from the owner allowing the applicant to proceed.

OWNER Same as Applicant

ADDRESS 591 West Putnam Avenue CITY Greenwich

STATE CT ZIP CODE 06830 PHONE 203.422.7713

EMAIL rspinelli@starwood.com CONTACT PERSON Richard Spinelli

5. If the Applicant/Owner of the property has obtained a lawyer as their representative for the rezoning, please provide the following information:

ATTORNEY DLA Piper LLP (US), Attn: Paul W. Shadle and Mariah F. DiGrino

ADDRESS 203 N. LaSalle St., Ste. 1900

CITY Chicago STATE IL ZIP CODE 60601

PHONE 312.368.3493 FAX 312.251.5870 EMAIL paul.shadle@dlapiper.com
312.368.7261 312.251.5833 mariah.digrino@dlapiper.com

6. If the applicant is a legal entity (Corporation, LLC, Partnership, etc.) please provide the names of all owners as disclosed on the Economic Disclosure Statements:
The Applicant is a limited liability company. Direct and indirect ownership is as set forth on the accompanying economic disclosure statements.

7. On what date did the owner acquire legal title to the subject property? December 2012

8. Has the present owner previously rezoned this property? If yes, when?

No.

9. Present Zoning District C2-2 Proposed Zoning District C2-3

10. Lot size in square feet (or dimensions) Approx. 17,864 square feet (0.42 acres of net site area)

11. Current Use of the Property Vacant.

12. Reason for rezoning the property To allow a structure and number of dwelling units consistent with the bulk and density that prevails on adjacent land and on similar parcels located along Milwaukee Avenue.

13. Describe the proposed use of the property after the rezoning. Indicate the number of dwelling units; number of parking spaces; approximate square footage of any commercial space; and height of the proposed building. (BE SPECIFIC)

A four-story (50' tall) , 39-unit residential building with ground floor lobby and amenity space, including approximately 40 parking spaces.

14. On May 14th, 2007, the Chicago City Council passed the Affordable Requirements Ordinance (ARO) that requires on-site affordable housing units or a financial contribution if residential housing projects receive a zoning change under certain circumstances. Based on the lot size of the project in question and the proposed zoning classification, is this project subject to the Affordable Requirements Ordinance? (See fact Sheet for more information)

YES X NO

COUNTY OF COOK
STATE OF ILLINOIS

WILLETS/MILWAUKEE LOGAN SB1 LLC, being first duly sworn on oath, states that all of the above statements and the statements contained in the documents submitted herewith are true and correct.

WILLETS/MILWAUKEE LOGAN SB1 LLC, a
Delaware limited liability company

Print Name: Richard Spinelli
Title: Senior VP

Subscribed and Sworn to before me this
21 day of Dec, 2012.

Elizabeth A Stefano
Notary Public

ELIZABETH A STEFANO
NOTARY PUBLIC
State of Connecticut
My Commission Expires Jan. 31, 2014

For Office Use Only

Date of Introduction:_____

File Number:_____

Ward:_____

DLA Piper LLP (US)
203 North LaSalle Street, Suite 1900
Chicago, Illinois 60601-1293
www.dlapiper.com

Paul W. Shadle
paul.shadle@dlapiper.com
T 312.368.3493
F 312.251.5870

January 7, 2013

The Honorable Daniel Solis, Chairman
City of Chicago Committee on Zoning
Room 304, City Hall
121 North LaSalle Street
Chicago, Illinois 60602

Linda Searl, Chairman
City of Chicago Plan Commission
Room 1000, City Hall
121 North LaSalle Street
Chicago, Illinois 60602

Re: Application for Amendment to Chicago Zoning Ordinance
Willets/Milwaukee Logan SB1 LLC / 2489-2505 North Milwaukee Avenue

Dear Chairman Solis and Chairman Searl:

The undersigned, Paul W. Shadle, an attorney with the law firm of DLA Piper LLP (US), which firm represents Willets/Milwaukee Logan SB1 LLC, the applicant for an amendment to the Chicago Zoning Ordinance, certifies that he has complied with the requirements of Section 17-13-0107 of the Chicago Zoning Ordinance by sending written notice to such property owners who appear to be the owners of the property within the subject area not solely owned by the applicant, and to the owners of all property within 250 feet of each direction of the lot line of the subject property, exclusive of public roads, streets, alleys and other public ways, or a total distance limited to 400 feet. Said written notice was sent by First Class U.S. Mail, no more than 30 days before filing the application.

The undersigned certifies that the notice contained the location of the property sought to be rezoned; a statement of the intended use of the property; the name and address of the applicant; the name and address of the owner(s) of the subject property; and a statement that the applicant intends to file the application for change of zoning on approximately January 11, 2013.

The undersigned certifies that the applicant has made a bona fide effort to determine the addresses of the parties to be notified under Section 17-13-0107 of the Chicago Zoning Ordinance, and that the accompanying list of names and addresses of surrounding property owners within 250 feet of the subject site is a complete list containing the names and addresses of the people required to be served.

Very truly yours,
DLA Piper LLP (US)

Paul W. Shadle

Subscribed and sworn to before me
This 7th day of January, 2013.

Notary Public

"OFFICIAL SEAL"
PATRICIA A. DILLMAN
Notary Public, State of Illinois
My Commission Expires 04/25/2016

EAST\54296756.1

DLA Piper LLP (US)
203 North LaSalle Street, Suite 1900
Chicago, Illinois 60601-1293
www.dlapiper.com

Paul W. Shadle
paul.shadle@dlapiper.com
T 312.368.3493
F 312.251.5870

January 7, 2013

FIRST CLASS MAIL

To the Party Addressed:

In accordance with the requirements for an Amendment to the Chicago Zoning Ordinance, specifically Section 17-13-0107, please be informed that on or about January 11, 2013, the undersigned, on behalf of Willets/Milwaukee Logan SB1 LLC (the "Applicant"), intends to file an application for a change of zoning relating to the property generally located at 2489-2505 North Milwaukee Avenue (the "Property"). A specific boundary description of the Property is set forth on the reverse side of this letter.

Specifically, the Applicant intends to seek an amendment to rezone the Property from C2-2 Motor Vehicle-Related Commercial District to C2-3 Motor Vehicle-Related Commercial District. The Applicant intends to use the Property for a 4-story, 39-unit residential building with ground floor lobby and amenity space, including approximately 40 parking spaces.

The proposed change of zoning does *not* apply to your property. You are receiving this notice because Cook County tax records indicate that you own property within 250 feet (more or less) of the subject property.

I am an authorized representative of the Applicant and my address is 203 North LaSalle Street, Suite 1900, Chicago, Illinois 60601. The Applicant is the owner of the Property. The Applicant's address is 200 West Madison Street, Suite 2601, Chicago, Illinois 60606.

Please contact me at 312-368-3493 with questions or to obtain additional information.

Very truly yours,

DLA Piper LLP (US)

Paul W. Shadle

DLA PIPER


Boundary Description:

North Milwaukee Avenue; a line perpendicular to North Milwaukee Avenue, said line extending from a point on the north line of North Milwaukee Avenue located approximately 273.25 feet northwest of the intersection of said north line of North Milwaukee Avenue and the west line of North Sacramento Avenue; the alley next northeast of and parallel to North Milwaukee Avenue; and a line perpendicular to North Milwaukee Avenue, said line extending from a point on the north line of North Milwaukee Avenue located approximately 422.03 feet northwest of the intersection of said north line of North Milwaukee Avenue and the west line of North Sacramento Avenue

Address Range: 2489-2505 North Milwaukee Avenue

EAST\54296100.1

WILLETS/MILWAUKEE LOGAN SB1 LLC
ORGANIZATIONAL CHART

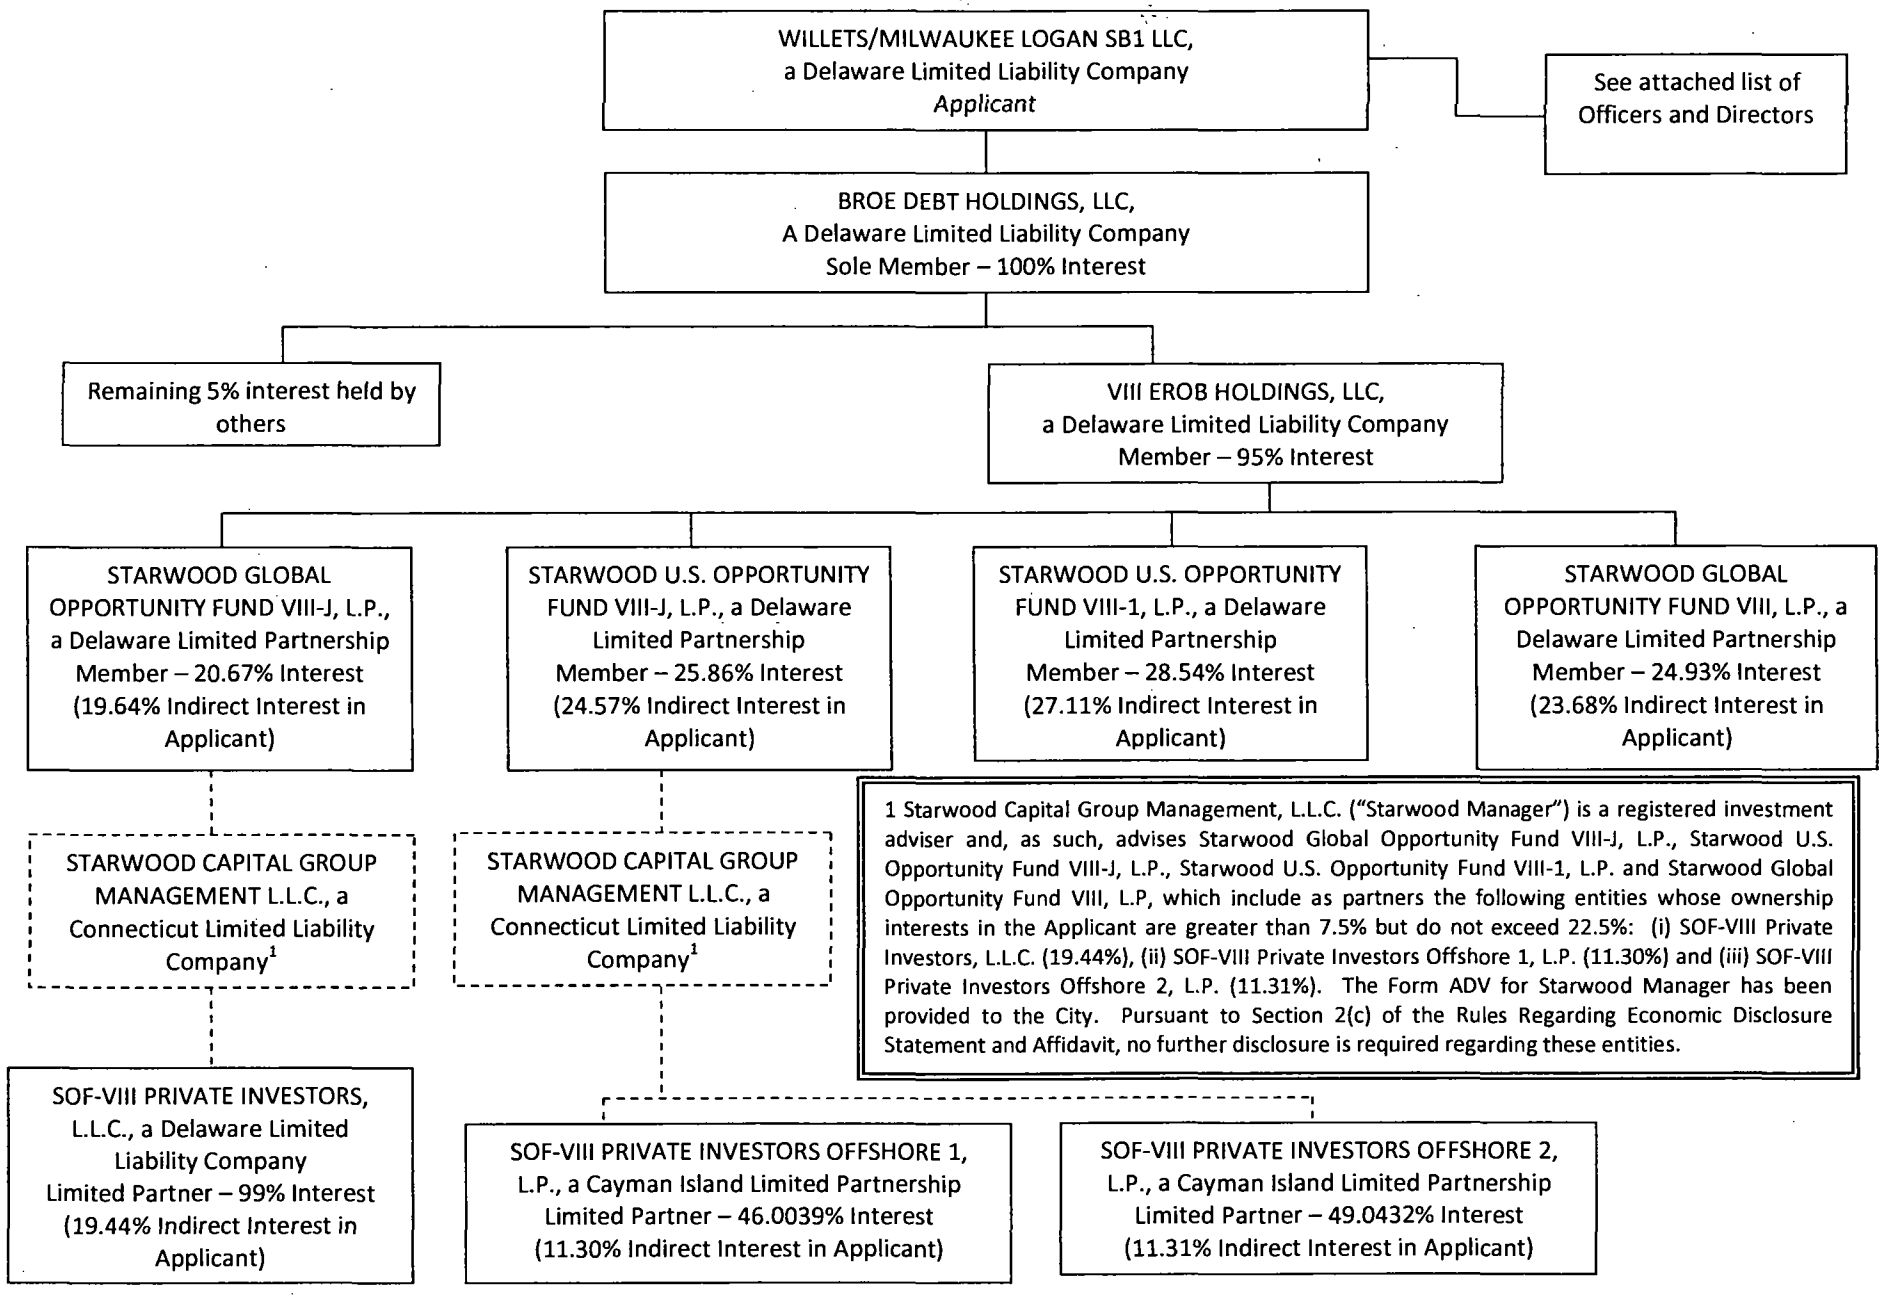

CITY OF CHICAGO
ECONOMIC DISCLOSURE STATEMENT
AND AFFIDAVIT

SECTION I -- GENERAL INFORMATION

A. Legal name of the Disclosing Party submitting this EDS. Include d/b/a/ if applicable:

Miller/Milwaukee Logan SBL, LLC

Check ONE of the following three boxes:

Indicate whether the Disclosing Party submitting this EDS is:

1. [X] the Applicant
   OR
2. [ ] a legal entity holding a direct or indirect interest in the Applicant. State the legal name of the Applicant in which the Disclosing Party holds an interest: _____
   OR
3. [ ] a legal entity with a right of control (see Section II.B.1.) State the legal name of the entity in which the Disclosing Party holds a right of control: _____

B. Business address of the Disclosing Party: 591 W. Putnam Avenue
Greenwich, CT 06830

C. Telephone: 203-622-7713 Fax: _____ Email: rspinelli@searwood.com

D. Name of contact person: Richard Spinelli

E. Federal Employer Identification No. (if you have one): _____

F. Brief description of contract, transaction or other undertaking (referred to below as the "Matter") to which this EDS pertains. (Include project number and location of property, if applicable):

Map amendment to Zoning Ordinance for 2489-2505 North Milwaukee Avenue

G. Which City agency or department is requesting this EDS? Department of Housing and Economic Development

If the Matter is a contract being handled by the City's Department of Procurement Services, please complete the following:

Specification # _____ and Contract # _____

SECTION II -- DISCLOSURE OF OWNERSHIP INTERESTS

A. NATURE OF THE DISCLOSING PARTY

1. Indicate the nature of the Disclosing Party:

[ ] Person
[ ] Publicly registered business corporation
[ ] Privately held business corporation
[ ] Sole proprietorship
[ ] General partnership
[ ] Limited partnership
[ ] Trust
[X] Limited liability company
[ ] Limited liability partnership
[ ] Joint venture
[ ] Not-for-profit corporation
(Is the not-for-profit corporation also a 501(c)(3))?
[ ] Yes [ ] No
[ ] Other (please specify)

2. For legal entities, the state (or foreign country) of incorporation or organization, if applicable:

Delaware

3. For legal entities not organized in the State of Illinois: Has the organization registered to do business in the State of Illinois as a foreign entity?

[X] Yes [ ] No [ ] N/A

B. IF THE DISCLOSING PARTY IS A LEGAL ENTITY:

1. List below the full names and titles of all executive officers and all directors of the entity. **NOTE:** For not-for-profit corporations, also list below all members, if any, which are legal entities. If there are no such members, write "no members." For trusts, estates or other similar entities, list below the legal titleholder(s).

If the entity is a general partnership, limited partnership, limited liability company, limited liability partnership or joint venture, list below the name and title of each general partner, managing member, manager or any other person or entity that controls the day-to-day management of the Disclosing Party. **NOTE**: Each legal entity listed below must submit an EDS on its own behalf.

Name	Title
Barry S. Sternlicht	Chairman & Chief Executive Officer
Jerome C. Silvey	Executive Vice President, Chief Financial Officer
Christopher Graham	Managing Director
Richard P. Spinelli	Senior Vice President
Robert Jacobs	Authorized Signatory

2. Please provide the following information concerning each person or entity having a direct or indirect beneficial interest (including ownership) in excess of 7.5% of the Disclosing Party. Examples of such an interest include shares in a corporation, partnership interest in a partnership or joint venture,

interest of a member or manager in a limited liability company, or interest of a beneficiary of a trust, estate or other similar entity. If none, state "None." NOTE: Pursuant to Section 2-154-030 of the Municipal Code of Chicago ("Municipal Code"), the City may require any such additional information from any applicant which is reasonably intended to achieve full disclosure.

Name	Business Address	Percentage Interest in the Disclosing Party
Broo Debt Holdings, LLC	591 W. Putnam Ave., Greenwich, CT 06830	100%

SECTION III -- BUSINESS RELATIONSHIPS WITH CITY ELECTED OFFICIALS

Has the Disclosing Party had a "business relationship," as defined in Chapter 2-156 of the Municipal Code, with any City elected official in the 12 months before the date this EDS is signed?

[ ] Yes [X] No

If yes, please identify below the name(s) of such City elected official(s) and describe such relationship(s):

SECTION IV -- DISCLOSURE OF SUBCONTRACTORS AND OTHER RETAINED PARTIES

The Disclosing Party must disclose the name and business address of each subcontractor, attorney, lobbyist, accountant, consultant and any other person or entity whom the Disclosing Party has retained or expects to retain in connection with the Matter, as well as the nature of the relationship, and the total amount of the fees paid or estimated to be paid. The Disclosing Party is not required to disclose employees who are paid solely through the Disclosing Party's regular payroll.

"Lobbyist" means any person or entity who undertakes to influence any legislative or administrative action on behalf of any person or entity other than: (1) a not-for-profit entity, on an unpaid basis, or (2) himself. "Lobbyist" also means any person or entity any part of whose duties as an employee of another includes undertaking to influence any legislative or administrative action.

If the Disclosing Party is uncertain whether a disclosure is required under this Section, the Disclosing Party must either ask the City whether disclosure is required or make the disclosure.

Name (indicate whether retained or anticipated to be retained)	Business Address	Relationship to Disclosing Party (subcontractor, attorney, lobbyist, etc.)	Fees (indicate whether paid or estimated.) **NOTE:** "hourly rate" or "t.b.d." is not an acceptable response.
DLA Piper LLP (US)	203 N. LaSalle St., Suite 1900, Chicago, IL 60601	Attorney	$20,000 (estimated)
OKW Architects	600 W. Jackson Blvd., Suite 250, Chicago, IL 60661	Architect	$7,500 (estimated)

(Add sheets if necessary)

[ ] Check here if the Disclosing Party has not retained, nor expects to retain, any such persons or entities.

SECTION V -- CERTIFICATIONS

A. COURT-ORDERED CHILD SUPPORT COMPLIANCE

Under Municipal Code Section 2-92-415, substantial owners of business entities that contract with the City must remain in compliance with their child support obligations throughout the contract's term.

Has any person who directly or indirectly owns 10% or more of the Disclosing Party been declared in arrearage on any child support obligations by any Illinois court of competent jurisdiction?

[ ] Yes [ ] No [X] No person directly or indirectly owns 10% or more of the Disclosing Party.

If "Yes," has the person entered into a court-approved agreement for payment of all support owed and is the person in compliance with that agreement?

[ ] Yes [ ] No

B. FURTHER CERTIFICATIONS

1. Pursuant to Municipal Code Chapter 1-23, Article I ("Article I")(which the Applicant should consult for defined terms (e.g., "doing business") and legal requirements), if the Disclosing Party submitting this EDS is the Applicant and is doing business with the City, then the Disclosing Party certifies as follows: (i) neither the Applicant nor any controlling person is currently indicted or charged with, or has admitted guilt of, or has ever been convicted of, or placed under supervision for, any criminal offense involving actual, attempted, or conspiracy to commit bribery, theft, fraud, forgery, perjury, dishonesty or deceit against an officer or employee of the City or any sister agency; and (ii) the Applicant understands and acknowledges that compliance with Article I is a continuing requirement for doing business with the City. NOTE: If Article I applies to the Applicant, the permanent compliance timeframe in Article I supersedes some five-year compliance timeframes in certifications 2 and 3 below.

2. The Disclosing Party and, if the Disclosing Party is a legal entity, all of those persons or entities identified in Section II.B.1. of this EDS:

a. are not presently debarred, suspended, proposed for debarment, declared ineligible or voluntarily excluded from any transactions by any federal, state or local unit of government;

b. have not, within a five-year period preceding the date of this EDS, been convicted of a criminal offense, adjudged guilty, or had a civil judgment rendered against them in connection with: obtaining, attempting to obtain, or performing a public (federal, state or local) transaction or contract under a public transaction; a violation of federal or state antitrust statutes; fraud; embezzlement; theft; forgery; bribery; falsification or destruction of records; making false statements; or receiving stolen property;

c. are not presently indicted for, or criminally or civilly charged by, a governmental entity (federal, state or local) with committing any of the offenses set forth in clause B.2.b. of this Section V;

d. have not, within a five-year period preceding the date of this EDS, had one or more public transactions (federal, state or local) terminated for cause or default; and

e. have not, within a five-year period preceding the date of this EDS, been convicted, adjudged guilty, or found liable in a civil proceeding, or in any criminal or civil action, including actions concerning environmental violations, instituted by the City or by the federal government, any state, or any other unit of local government.

3. The certifications in subparts 3, 4 and 5 concern:

• the Disclosing Party;
• any "Contractor" (meaning any contractor or subcontractor used by the Disclosing Party in connection with the Matter, including but not limited to all persons or legal entities disclosed under Section IV, "Disclosure of Subcontractors and Other Retained Parties");
• any "Affiliated Entity" (meaning a person or entity that, directly or indirectly: controls the Disclosing Party, is controlled by the Disclosing Party, or is, with the Disclosing Party, under common control of another person or entity. Indicia of control include, without limitation: interlocking management or ownership; identity of interests among family members, shared facilities and equipment; common use of employees; or organization of a business entity following the ineligibility of a business entity to do business with federal or state or local government, including the City, using substantially the same management, ownership, or principals as the ineligible entity); with respect to Contractors, the term Affiliated Entity means a person or entity that directly or indirectly controls the Contractor, is controlled by it, or, with the Contractor, is under common control of another person or entity;
• any responsible official of the Disclosing Party, any Contractor or any Affiliated Entity or any other official, agent or employee of the Disclosing Party, any Contractor or any Affiliated Entity, acting pursuant to the direction or authorization of a responsible official of the Disclosing Party, any Contractor or any Affiliated Entity (collectively "Agents").

Neither the Disclosing Party, nor any Contractor, nor any Affiliated Entity of either the Disclosing Party or any Contractor nor any Agents have, during the five years before the date this EDS is signed, or, with respect to a Contractor, an Affiliated Entity, or an Affiliated Entity of a Contractor during the five years before the date of such Contractor's or Affiliated Entity's contract or engagement in connection with the Matter:

a. bribed or attempted to bribe, or been convicted or adjudged guilty of bribery or attempting to bribe, a public officer or employee of the City, the State of Illinois, or any agency of the federal government or of any state or local government in the United States of America, in that officer's or employee's official capacity;

b. agreed or colluded with other bidders or prospective bidders, or been a party to any such agreement, or been convicted or adjudged guilty of agreement or collusion among bidders or prospective bidders, in restraint of freedom of competition by agreement to bid a fixed price or otherwise; or

c. made an admission of such conduct described in a. or b. above that is a matter of record, but have not been prosecuted for such conduct; or

d violated the provisions of Municipal Code Section 2-92-610 (Living Wage Ordinance).

4. Neither the Disclosing Party, Affiliated Entity or Contractor, or any of their employees, officials, agents or partners, is barred from contracting with any unit of state or local government as a result of engaging in or being convicted of (1) bid-rigging in violation of 720 ILCS 5/33E-3; (2) bid-rotating in violation of 720 ILCS 5/33E-4; or (3) any similar offense of any state or of the United States of America that contains the same elements as the offense of bid-rigging or bid-rotating.

5. Neither the Disclosing Party nor any Affiliated Entity is listed on any of the following lists maintained by the Office of Foreign Assets Control of the U.S. Department of the Treasury or the Bureau of Industry and Security of the U.S. Department of Commerce or their successors: the Specially Designated Nationals List, the Denied Persons List, the Unverified List, the Entity List and the Debarred List.

6. The Disclosing Party understands and shall comply with the applicable requirements of Chapters 2-55 (Legislative Inspector General), 2-56 (Inspector General) and 2-156 (Governmental Ethics) of the Municipal Code.

7. If the Disclosing Party is unable to certify to any of the above statements in this Part B (Further Certifications), the Disclosing Party must explain below:

_____

_____

_____

If the letters "NA," the word "None," or no response appears on the lines above, it will be conclusively presumed that the Disclosing Party certified to the above statements.

8. To the best of the Disclosing Party's knowledge after reasonable inquiry, the following is a complete list of all current employees of the Disclosing Party who were, at any time during the 12-month period preceding the execution date of this EDS, an employee, or elected or appointed official, of the City of Chicago (if none, indicate with "N/A" or "none").

NONE

9. To the best of the Disclosing Party's knowledge after reasonable inquiry, the following is a complete list of all gifts that the Disclosing Party has given or caused to be given, at any time during the 12-month period preceding the execution date of this EDS, to an employee, or elected or appointed official, of the City of Chicago. For purposes of this statement, a "gift" does not include: (i) anything made generally available to City employees or to the general public, or (ii) food or drink provided in the course of official City business and having a retail value of less than $20 per recipient (if none, indicate with "N/A" or "none"). As to any gift listed below, please also list the name of the City recipient.

NONE

C. CERTIFICATION OF STATUS AS FINANCIAL INSTITUTION

1. The Disclosing Party certifies that the Disclosing Party (check one)

[ ] is [X] is not

a "financial institution" as defined in Section 2-32-455(b) of the Municipal Code.

2. If the Disclosing Party IS a financial institution, then the Disclosing Party pledges:

"We are not and will not become a predatory lender as defined in Chapter 2-32 of the Municipal Code. We further pledge that none of our affiliates is, and none of them will become, a predatory lender as defined in Chapter 2-32 of the Municipal Code. We understand that becoming a predatory lender or becoming an affiliate of a predatory lender may result in the loss of the privilege of doing business with the City."

If the Disclosing Party is unable to make this pledge because it or any of its affiliates (as defined in Section 2-32-455(b) of the Municipal Code) is a predatory lender within the meaning of Chapter 2-32 of the Municipal Code, explain here (attach additional pages if necessary):

If the letters "NA," the word "None," or no response appears on the lines above, it will be conclusively presumed that the Disclosing Party certified to the above statements.

D. CERTIFICATION REGARDING INTEREST IN CITY BUSINESS

Any words or terms that are defined in Chapter 2-156 of the Municipal Code have the same meanings when used in this Part D.

1. In accordance with Section 2-156-110 of the Municipal Code: Does any official or employee of the City have a financial interest in his or her own name or in the name of any other person or entity in the Matter?

[ ] Yes [X] No

NOTE: If you checked "Yes" to Item D.1., proceed to Items D.2. and D.3. If you checked "No" to Item D.1., proceed to Part E.

2. Unless sold pursuant to a process of competitive bidding, or otherwise permitted, no City elected official or employee shall have a financial interest in his or her own name or in the name of any other person or entity in the purchase of any property that (i) belongs to the City, or (ii) is sold for taxes or assessments, or (iii) is sold by virtue of legal process at the suit of the City (collectively, "City Property Sale"). Compensation for property taken pursuant to the City's eminent domain power does not constitute a financial interest within the meaning of this Part D.

Does the Matter involve a City Property Sale?

[ ] Yes [ ] No

3. If you checked "Yes" to Item D.1., provide the names and business addresses of the City officials or employees having such interest and identify the nature of such interest:

Name	Business Address	Nature of Interest

4. The Disclosing Party further certifies that no prohibited financial interest in the Matter will be acquired by any City official or employee.

E. CERTIFICATION REGARDING SLAVERY ERA BUSINESS

Please check either 1. or 2. below. If the Disclosing Party checks 2., the Disclosing Party must disclose below or in an attachment to this EDS all information required by paragraph 2. Failure to

comply with these disclosure requirements may make any contract entered into with the City in connection with the Matter voidable by the City.

__X__ 1. The Disclosing Party verifies that the Disclosing Party has searched any and all records of the Disclosing Party and any and all predecessor entities regarding records of investments or profits from slavery or slaveholder insurance policies during the slavery era (including insurance policies issued to slaveholders that provided coverage for damage to or injury or death of their slaves), and the Disclosing Party has found no such records.

____ 2. The Disclosing Party verifies that, as a result of conducting the search in step 1 above, the Disclosing Party has found records of investments or profits from slavery or slaveholder insurance policies. The Disclosing Party verifies that the following constitutes full disclosure of all such records, including the names of any and all slaves or slaveholders described in those records:

SECTION VI -- CERTIFICATIONS FOR FEDERALLY FUNDED MATTERS

NOTE: If the Matter is federally funded, complete this Section VI. **If the Matter is not federally funded**, proceed to Section VII. For purposes of this Section VI, tax credits allocated by the City and proceeds of debt obligations of the City are not federal funding.

A. CERTIFICATION REGARDING LOBBYING

1. List below the names of all persons or entities registered under the federal Lobbying Disclosure Act of 1995 who have made lobbying contacts on behalf of the Disclosing Party with respect to the Matter: (Add sheets if necessary):

(If no explanation appears or begins on the lines above, or if the letters "NA" or if the word "None" appear, it will be conclusively presumed that the Disclosing Party means that NO persons or entities registered under the Lobbying Disclosure Act of 1995 have made lobbying contacts on behalf of the Disclosing Party with respect to the Matter.)

2. The Disclosing Party has not spent and will not expend any federally appropriated funds to pay any person or entity listed in Paragraph A.1 above for his or her lobbying activities or to pay any person or entity to influence or attempt to influence an officer or employee of any agency, as defined by applicable federal law, a member of Congress, an officer or employee of Congress, or an employee of a member of Congress, in connection with the award of any federally funded contract, making any federally funded grant or loan, entering into any cooperative agreement, or to extend, continue, renew, amend, or modify any federally funded contract, grant, loan, or cooperative agreement.

3. The Disclosing Party will submit an updated certification at the end of each calendar quarter in which there occurs any event that materially affects the accuracy of the statements and information set forth in paragraphs A.1. and A.2. above.

4. The Disclosing Party certifies that either: (i) it is not an organization described in section 501(c)(4) of the Internal Revenue Code of 1986; or (ii) it is an organization described in section 501(c)(4) of the Internal Revenue Code of 1986 but has not engaged and will not engage in "Lobbying Activities".

5. If the Disclosing Party is the Applicant, the Disclosing Party must obtain certifications equal in form and substance to paragraphs A.1. through A.4. above from all subcontractors before it awards any subcontract and the Disclosing Party must maintain all such subcontractors' certifications for the duration of the Matter and must make such certifications promptly available to the City upon request.

B. CERTIFICATION REGARDING EQUAL EMPLOYMENT OPPORTUNITY

If the Matter is federally funded, federal regulations require the Applicant and all proposed subcontractors to submit the following information with their bids or in writing at the outset of negotiations.

Is the Disclosing Party the Applicant?

[ ] Yes [ ] No

If "Yes," answer the three questions below:

1. Have you developed and do you have on file affirmative action programs pursuant to applicable federal regulations? (See 41 CFR Part 60-2.)
[ ] Yes [ ] No

2. Have you filed with the Joint Reporting Committee, the Director of the Office of Federal Contract Compliance Programs, or the Equal Employment Opportunity Commission all reports due under the applicable filing requirements?
[ ] Yes [ ] No

3. Have you participated in any previous contracts or subcontracts subject to the equal opportunity clause?
[ ] Yes [ ] No

If you checked "No" to question 1. or 2. above, please provide an explanation:

_____

_____

SECTION VII -- ACKNOWLEDGMENTS, CONTRACT INCORPORATION, COMPLIANCE, PENALTIES, DISCLOSURE

The Disclosing Party understands and agrees that:

A. The certifications, disclosures, and acknowledgments contained in this EDS will become part of any contract or other agreement between the Applicant and the City in connection with the Matter, whether procurement, City assistance, or other City action, and are material inducements to the City's execution of any contract or taking other action with respect to the Matter. The Disclosing Party understands that it must comply with all statutes, ordinances, and regulations on which this EDS is based.

B. The City's Governmental Ethics and Campaign Financing Ordinances, Chapters 2-156 and 2-164 of the Municipal Code, impose certain duties and obligations on persons or entities seeking City contracts, work, business, or transactions. The full text of these ordinances and a training program is available on line at www.cityofchicago.org/Ethics, and may also be obtained from the City's Board of Ethics, 740 N. Sedgwick St., Suite 500, Chicago, IL 60610, (312) 744-9660. The Disclosing Party must comply fully with the applicable ordinances.

C. If the City determines that any information provided in this EDS is false, incomplete or inaccurate, any contract or other agreement in connection with which it is submitted may be rescinded or be void or voidable, and the City may pursue any remedies under the contract or agreement (if not rescinded or void), at law, or in equity, including terminating the Disclosing Party's participation in the Matter and/or declining to allow the Disclosing Party to participate in other transactions with the City. Remedies at law for a false statement of material fact may include incarceration and an award to the City of treble damages.

D. It is the City's policy to make this document available to the public on its Internet site and/or upon request. Some or all of the information provided on this EDS and any attachments to this EDS may be made available to the public on the Internet, in response to a Freedom of Information Act request, or otherwise. By completing and signing this EDS, the Disclosing Party waives and releases any possible rights or claims which it may have against the City in connection with the public release of information contained in this EDS and also authorizes the City to verify the accuracy of any information submitted in this EDS.

E. The information provided in this EDS must be kept current. In the event of changes, the Disclosing Party must supplement this EDS up to the time the City takes action on the Matter. If the Matter is a contract being handled by the City's Department of Procurement Services, the Disclosing Party must update this EDS as the contract requires. **NOTE:** With respect to Matters subject to Article I of Chapter 1-23 of the Municipal Code (imposing **PERMANENT INELIGIBILITY** for certain specified offenses), the information provided herein regarding eligibility must be kept current for a longer period, as required by Chapter 1-23 and Section 2-154-020 of the Municipal Code.

The Disclosing Party represents and warrants that:

F.1. The Disclosing Party is not delinquent in the payment of any tax administered by the Illinois Department of Revenue, nor are the Disclosing Party or its Affiliated Entities delinquent in paying any fine, fee, tax or other charge owed to the City. This includes, but is not limited to, all water charges, sewer charges, license fees, parking tickets, property taxes or sales taxes.

F.2 If the Disclosing Party is the Applicant, the Disclosing Party and its Affiliated Entities will not use, nor permit their subcontractors to use, any facility listed by the U.S. E.P.A. on the federal Excluded Parties List System ("EPLS") maintained by the U. S. General Services Administration.

F.3 If the Disclosing Party is the Applicant, the Disclosing Party will obtain from any contractors/subcontractors hired or to be hired in connection with the Matter certifications equal in form and substance to those in F.1. and F.2. above and will not, without the prior written consent of the City, use any such contractor/subcontractor that does not provide such certifications or that the Disclosing Party has reason to believe has not provided or cannot provide truthful certifications.

NOTE: If the Disclosing Party cannot certify as to any of the items in F.1., F.2. or F.3. above, an explanatory statement must be attached to this EDS.

CERTIFICATION

Under penalty of perjury, the person signing below: (1) warrants that he/she is authorized to execute this EDS and Appendix A (if applicable) on behalf of the Disclosing Party, and (2) warrants that all certifications and statements contained in this EDS and Appendix A (if applicable) are true, accurate and complete as of the date furnished to the City.

Willow/Milwaukee 531, LLC
(Print or type name of Disclosing Party)

By: _____
(Sign here)

Richard Spinelli
(Print or type name of person signing)

Senior Vice President
(Print or type title of person signing)

Signed and sworn to before me on (date) Dec 17, 2012
at Fairfield County, CT (state).

Elizabeth A Stefano Notary Public.

Commission expires:

ELIZABETH A STEFANO
NOTARY PUBLIC
State of Connecticut
My Commission Expires Jan. 31, 2014

CITY OF CHICAGO
ECONOMIC DISCLOSURE STATEMENT AND AFFIDAVIT
APPENDIX A

FAMILIAL RELATIONSHIPS WITH ELECTED CITY OFFICIALS AND DEPARTMENT HEADS

This Appendix is to be completed only by (a) the Applicant, and (b) any legal entity which has a direct ownership interest in the Applicant exceeding 7.5 percent. It is not to be completed by any legal entity which has only an indirect ownership interest in the Applicant.

Under Municipal Code Section 2-154-015, the Disclosing Party must disclose whether such Disclosing Party or any "Applicable Party" or any Spouse or Domestic Partner thereof currently has a "familial relationship" with any elected city official or department head. A "familial relationship" exists if, as of the date this EDS is signed, the Disclosing Party or any "Applicable Party" or any Spouse or Domestic Partner thereof is related to the mayor, any alderman, the city clerk, the city treasurer or any city department head as spouse or domestic partner or as any of the following, whether by blood or adoption: parent, child, brother or sister, aunt or uncle, niece or nephew, grandparent, grandchild, father-in-law, mother-in-law, son-in-law, daughter-in-law, stepfather or stepmother, stepson or stepdaughter, stepbrother or stepsister or half-brother or half-sister.

"Applicable Party" means (1) all executive officers of the Disclosing Party listed in Section II.B.1.a., if the Disclosing Party is a corporation; all partners of the Disclosing Party, if the Disclosing Party is a general partnership; all general partners and limited partners of the Disclosing Party, if the Disclosing Party is a limited partnership; all managers, managing members and members of the Disclosing Party, if the Disclosing Party is a limited liability company; (2) all principal officers of the Disclosing Party; and (3) any person having more than a 7.5 percent ownership interest in the Disclosing Party. "Principal officers" means the president, chief operating officer, executive director, chief financial officer, treasurer or secretary of a legal entity or any person exercising similar authority.

Does the Disclosing Party or any "Applicable Party" or any Spouse or Domestic Partner thereof currently have a "familial relationship" with an elected city official or department head?

[ ] Yes [X] No

If yes, please identify below (1) the name and title of such person, (2) the name of the legal entity to which such person is connected; (3) the name and title of the elected city official or department head to whom such person has a familial relationship, and (4) the precise nature of such familial relationship.

CITY OF CHICAGO
ECONOMIC DISCLOSURE STATEMENT
AND AFFIDAVIT

SECTION I -- GENERAL INFORMATION

A. Legal name of the Disclosing Party submitting this EDS. Include d/b/a/ if applicable:

Broe Debt Holdings, LLC

Check ONE of the following three boxes:

Indicate whether the Disclosing Party submitting this EDS is:

1. [ ] the Applicant
   OR
2. [x] a legal entity holding a direct or indirect interest in the Applicant. State the legal name of the Applicant in which the Disclosing Party holds an interest: Willets/Milwaukee Logan SB1, LLC
   OR
3. [ ] a legal entity with a right of control (see Section II.B.1.) State the legal name of the entity in which the Disclosing Party holds a right of control: _____

B. Business address of the Disclosing Party: 591 W. Putnam Avenue
Greenwich, CT 06830

C. Telephone: 203-422-7713 Fax: _____ Email: rspinelli@starwood.com

D. Name of contact person: Richard Spinelli

E. Federal Employer Identification No. (if you have one): _____

F. Brief description of contract, transaction or other undertaking (referred to below as the "Matter") to which this EDS pertains. (Include project number and location of property, if applicable):

Map amendment to Zoning Ordinance for 2489-2505 North Milwaukee Avenue

G. Which City agency or department is requesting this EDS? Department of Housing and Economic Development

If the Matter is a contract being handled by the City's Department of Procurement Services, please complete the following:

Specification # _____ and Contract # _____

SECTION II -- DISCLOSURE OF OWNERSHIP INTERESTS

A. NATURE OF THE DISCLOSING PARTY

1. Indicate the nature of the Disclosing Party:

[ ] Person
[ ] Publicly registered business corporation
[ ] Privately held business corporation
[ ] Sole proprietorship
[ ] General partnership
[ ] Limited partnership
[ ] Trust
[X] Limited liability company
[ ] Limited liability partnership
[ ] Joint venture
[ ] Not-for-profit corporation
(Is the not-for-profit corporation also a 501(c)(3))?
[ ] Yes [ ] No
[ ] Other (please specify)

2. For legal entities, the state (or foreign country) of incorporation or organization, if applicable:

Delaware

3. For legal entities not organized in the State of Illinois: Has the organization registered to do business in the State of Illinois as a foreign entity?

[ ] Yes [ ] No [X] N/A

B. IF THE DISCLOSING PARTY IS A LEGAL ENTITY:

1. List below the full names and titles of all executive officers and all directors of the entity. **NOTE:** For not-for-profit corporations, also list below all members, if any, which are legal entities. If there are no such members, write "no members." For trusts, estates or other similar entities, list below the legal titleholder(s).

If the entity is a general partnership, limited partnership, limited liability company, limited liability partnership or joint venture, list below the name and title of each general partner, managing member, manager or any other person or entity that controls the day-to-day management of the Disclosing Party. **NOTE**: Each legal entity listed below must submit an EDS on its own behalf.

Name	Title
VIII EROB Holdings, LLC	Manager
Chris Graham	Representative
Robert J. Jacobs	Representative
Thomas G. Mandula	Representative

2. Please provide the following information concerning each person or entity having a direct or indirect beneficial interest (including ownership) in excess of 7.5% of the Disclosing Party. Examples of such an interest include shares in a corporation, partnership interest in a partnership or joint venture,

interest of a member or manager in a limited liability company, or interest of a beneficiary of a trust, estate or other similar entity. If none, state "None." **NOTE**: Pursuant to Section 2-154-030 of the Municipal Code of Chicago ("Municipal Code"), the City may require any such additional information from any applicant which is reasonably intended to achieve full disclosure.

Name	Business Address	Percentage Interest in the Disclosing Party
VIII EROB Holdings, LLC	591 W. Putnam Ave. Greenwich, CT 06830	95%

SECTION III -- BUSINESS RELATIONSHIPS WITH CITY ELECTED OFFICIALS

Has the Disclosing Party had a "business relationship," as defined in Chapter 2-156 of the Municipal Code, with any City elected official in the 12 months before the date this EDS is signed?

[ ] Yes [X] No

If yes, please identify below the name(s) of such City elected official(s) and describe such relationship(s):

SECTION IV -- DISCLOSURE OF SUBCONTRACTORS AND OTHER RETAINED PARTIES

The Disclosing Party must disclose the name and business address of each subcontractor, attorney, lobbyist, accountant, consultant and any other person or entity whom the Disclosing Party has retained or expects to retain in connection with the Matter, as well as the nature of the relationship, and the total amount of the fees paid or estimated to be paid. The Disclosing Party is not required to disclose employees who are paid solely through the Disclosing Party's regular payroll.

"Lobbyist" means any person or entity who undertakes to influence any legislative or administrative action on behalf of any person or entity other than: (1) a not-for-profit entity, on an unpaid basis, or (2) himself. "Lobbyist" also means any person or entity any part of whose duties as an employee of another includes undertaking to influence any legislative or administrative action.

If the Disclosing Party is uncertain whether a disclosure is required under this Section, the Disclosing Party must either ask the City whether disclosure is required or make the disclosure.

Name (indicate whether retained or anticipated to be retained)	Business Address	Relationship to Disclosing Party (subcontractor, attorney, lobbyist, etc.)	Fees (indicate whether paid or estimated.) **NOTE:** "hourly rate" or "t.b.d." is not an acceptable response.

(Add sheets if necessary)

[X] Check here if the Disclosing Party has not retained, nor expects to retain, any such persons or entities.

SECTION V -- CERTIFICATIONS

A. COURT-ORDERED CHILD SUPPORT COMPLIANCE

Under Municipal Code Section 2-92-415, substantial owners of business entities that contract with the City must remain in compliance with their child support obligations throughout the contract's term.

Has any person who directly or indirectly owns 10% or more of the Disclosing Party been declared in arrearage on any child support obligations by any Illinois court of competent jurisdiction?

[ ] Yes [ ] No [X] No person directly or indirectly owns 10% or more of the Disclosing Party.

If "Yes," has the person entered into a court-approved agreement for payment of all support owed and is the person in compliance with that agreement?

[ ] Yes [ ] No

B. FURTHER CERTIFICATIONS

1. Pursuant to Municipal Code Chapter 1-23, Article I ("Article I")(which the Applicant should consult for defined terms (e.g., "doing business") and legal requirements), if the Disclosing Party submitting this EDS is the Applicant and is doing business with the City, then the Disclosing Party certifies as follows: (i) neither the Applicant nor any controlling person is currently indicted or charged with, or has admitted guilt of, or has ever been convicted of, or placed under supervision for, any criminal offense involving actual, attempted, or conspiracy to commit bribery, theft, fraud, forgery, perjury, dishonesty or deceit against an officer or employee of the City or any sister agency; and (ii) the Applicant understands and acknowledges that compliance with Article I is a continuing requirement for doing business with the City. NOTE: If Article I applies to the Applicant, the permanent compliance timeframe in Article I supersedes some five-year compliance timeframes in certifications 2 and 3 below.

2. The Disclosing Party and, if the Disclosing Party is a legal entity, all of those persons or entities identified in Section II.B.1. of this EDS:

a. are not presently debarred, suspended, proposed for debarment, declared ineligible or voluntarily excluded from any transactions by any federal, state or local unit of government;

b. have not, within a five-year period preceding the date of this EDS, been convicted of a criminal offense, adjudged guilty, or had a civil judgment rendered against them in connection with: obtaining, attempting to obtain, or performing a public (federal, state or local) transaction or contract under a public transaction; a violation of federal or state antitrust statutes; fraud; embezzlement; theft; forgery; bribery; falsification or destruction of records; making false statements; or receiving stolen property;

c. are not presently indicted for, or criminally or civilly charged by, a governmental entity (federal, state or local) with committing any of the offenses set forth in clause B.2.b. of this Section V;

d. have not, within a five-year period preceding the date of this EDS, had one or more public transactions (federal, state or local) terminated for cause or default; and

e. have not, within a five-year period preceding the date of this EDS, been convicted, adjudged guilty, or found liable in a civil proceeding, or in any criminal or civil action, including actions concerning environmental violations, instituted by the City or by the federal government, any state, or any other unit of local government.

3. The certifications in subparts 3, 4 and 5 concern:

• the Disclosing Party;
• any "Contractor" (meaning any contractor or subcontractor used by the Disclosing Party in connection with the Matter, including but not limited to all persons or legal entities disclosed under Section IV, "Disclosure of Subcontractors and Other Retained Parties");
• any "Affiliated Entity" (meaning a person or entity that, directly or indirectly: controls the Disclosing Party, is controlled by the Disclosing Party, or is, with the Disclosing Party, under common control of another person or entity. Indicia of control include, without limitation: interlocking management or ownership; identity of interests among family members, shared facilities and equipment; common use of employees; or organization of a business entity following the ineligibility of a business entity to do business with federal or state or local government, including the City, using substantially the same management, ownership, or principals as the ineligible entity); with respect to Contractors, the term Affiliated Entity means a person or entity that directly or indirectly controls the Contractor, is controlled by it, or, with the Contractor, is under common control of another person or entity;
• any responsible official of the Disclosing Party, any Contractor or any Affiliated Entity or any other official, agent or employee of the Disclosing Party, any Contractor or any Affiliated Entity, acting pursuant to the direction or authorization of a responsible official of the Disclosing Party, any Contractor or any Affiliated Entity (collectively "Agents").

Neither the Disclosing Party, nor any Contractor, nor any Affiliated Entity of either the Disclosing Party or any Contractor nor any Agents have, during the five years before the date this EDS is signed, or, with respect to a Contractor, an Affiliated Entity, or an Affiliated Entity of a Contractor during the five years before the date of such Contractor's or Affiliated Entity's contract or engagement in connection with the Matter:

a. bribed or attempted to bribe, or been convicted or adjudged guilty of bribery or attempting to bribe, a public officer or employee of the City, the State of Illinois, or any agency of the federal government or of any state or local government in the United States of America, in that officer's or employee's official capacity;

b. agreed or colluded with other bidders or prospective bidders, or been a party to any such agreement, or been convicted or adjudged guilty of agreement or collusion among bidders or prospective bidders, in restraint of freedom of competition by agreement to bid a fixed price or otherwise; or

c. made an admission of such conduct described in a. or b. above that is a matter of record, but have not been prosecuted for such conduct; or

d. violated the provisions of Municipal Code Section 2-92-610 (Living Wage Ordinance).

4. Neither the Disclosing Party, Affiliated Entity or Contractor, or any of their employees, officials, agents or partners, is barred from contracting with any unit of state or local government as a result of engaging in or being convicted of (1) bid-rigging in violation of 720 ILCS 5/33E-3; (2) bid-rotating in violation of 720 ILCS 5/33E-4; or (3) any similar offense of any state or of the United States of America that contains the same elements as the offense of bid-rigging or bid-rotating.

5. Neither the Disclosing Party nor any Affiliated Entity is listed on any of the following lists maintained by the Office of Foreign Assets Control of the U.S. Department of the Treasury or the Bureau of Industry and Security of the U.S. Department of Commerce or their successors: the Specially Designated Nationals List, the Denied Persons List, the Unverified List, the Entity List and the Debarred List.

6. The Disclosing Party understands and shall comply with the applicable requirements of Chapters 2-55 (Legislative Inspector General), 2-56 (Inspector General) and 2-156 (Governmental Ethics) of the Municipal Code.

7. If the Disclosing Party is unable to certify to any of the above statements in this Part B (Further Certifications), the Disclosing Party must explain below:

_____

_____

_____

_____

If the letters "NA," the word "None," or no response appears on the lines above, it will be conclusively presumed that the Disclosing Party certified to the above statements.

8. To the best of the Disclosing Party's knowledge after reasonable inquiry, the following is a complete list of all current employees of the Disclosing Party who were, at any time during the 12-month period preceding the execution date of this EDS, an employee, or elected or appointed official, of the City of Chicago (if none, indicate with "N/A" or "none").

NONE

9. To the best of the Disclosing Party's knowledge after reasonable inquiry, the following is a complete list of all gifts that the Disclosing Party has given or caused to be given, at any time during the 12-month period preceding the execution date of this EDS, to an employee, or elected or appointed official, of the City of Chicago. For purposes of this statement, a "gift" does not include: (i) anything made generally available to City employees or to the general public, or (ii) food or drink provided in the course of official City business and having a retail value of less than $20 per recipient (if none, indicate with "N/A" or "none"). As to any gift listed below, please also list the name of the City recipient.

NONE

C. CERTIFICATION OF STATUS AS FINANCIAL INSTITUTION

1. The Disclosing Party certifies that the Disclosing Party (check one)

[ ] is [X] is not

a "financial institution" as defined in Section 2-32-455(b) of the Municipal Code.

2. If the Disclosing Party IS a financial institution, then the Disclosing Party pledges:

"We are not and will not become a predatory lender as defined in Chapter 2-32 of the Municipal Code. We further pledge that none of our affiliates is, and none of them will become, a predatory lender as defined in Chapter 2-32 of the Municipal Code. We understand that becoming a predatory lender or becoming an affiliate of a predatory lender may result in the loss of the privilege of doing business with the City."

If the Disclosing Party is unable to make this pledge because it or any of its affiliates (as defined in Section 2-32-455(b) of the Municipal Code) is a predatory lender within the meaning of Chapter 2-32 of the Municipal Code, explain here (attach additional pages if necessary):

If the letters "NA," the word "None," or no response appears on the lines above, it will be conclusively presumed that the Disclosing Party certified to the above statements.

D. CERTIFICATION REGARDING INTEREST IN CITY BUSINESS

Any words or terms that are defined in Chapter 2-156 of the Municipal Code have the same meanings when used in this Part D.

1. In accordance with Section 2-156-110 of the Municipal Code: Does any official or employee of the City have a financial interest in his or her own name or in the name of any other person or entity in the Matter?

[ ] Yes [X] No

NOTE: If you checked "Yes" to Item D.1., proceed to Items D.2. and D.3. If you checked "No" to Item D.1., proceed to Part E.

2. Unless sold pursuant to a process of competitive bidding, or otherwise permitted, no City elected official or employee shall have a financial interest in his or her own name or in the name of any other person or entity in the purchase of any property that (i) belongs to the City, or (ii) is sold for taxes or assessments, or (iii) is sold by virtue of legal process at the suit of the City (collectively, "City Property Sale"). Compensation for property taken pursuant to the City's eminent domain power does not constitute a financial interest within the meaning of this Part D.

Does the Matter involve a City Property Sale?

[ ] Yes [ ] No

3. If you checked "Yes" to Item D.1., provide the names and business addresses of the City officials or employees having such interest and identify the nature of such interest:

Name	Business Address	Nature of Interest

4. The Disclosing Party further certifies that no prohibited financial interest in the Matter will be acquired by any City official or employee.

E. CERTIFICATION REGARDING SLAVERY ERA BUSINESS

Please check either 1. or 2. below. If the Disclosing Party checks 2., the Disclosing Party must disclose below or in an attachment to this EDS all information required by paragraph 2. Failure to

comply with these disclosure requirements may make any contract entered into with the City in connection with the Matter voidable by the City.

__X__ 1. The Disclosing Party verifies that the Disclosing Party has searched any and all records of the Disclosing Party and any and all predecessor entities regarding records of investments or profits from slavery or slaveholder insurance policies during the slavery era (including insurance policies issued to slaveholders that provided coverage for damage to or injury or death of their slaves), and the Disclosing Party has found no such records.

____2. The Disclosing Party verifies that, as a result of conducting the search in step 1 above, the Disclosing Party has found records of investments or profits from slavery or slaveholder insurance policies. The Disclosing Party verifies that the following constitutes full disclosure of all such records, including the names of any and all slaves or slaveholders described in those records:

_____

_____

_____

_____

SECTION VI -- CERTIFICATIONS FOR FEDERALLY FUNDED MATTERS

NOTE: If the Matter is federally funded, complete this Section VI. **If the Matter is not federally funded,** proceed to Section VII. For purposes of this Section VI, tax credits allocated by the City and proceeds of debt obligations of the City are not federal funding.

A. CERTIFICATION REGARDING LOBBYING

1. List below the names of all persons or entities registered under the federal Lobbying Disclosure Act of 1995 who have made lobbying contacts on behalf of the Disclosing Party with respect to the Matter: (Add sheets if necessary):

_____

_____

_____

(If no explanation appears or begins on the lines above, or if the letters "NA" or if the word "None" appear, it will be conclusively presumed that the Disclosing Party means that NO persons or entities registered under the Lobbying Disclosure Act of 1995 have made lobbying contacts on behalf of the Disclosing Party with respect to the Matter.)

2. The Disclosing Party has not spent and will not expend any federally appropriated funds to pay any person or entity listed in Paragraph A.1. above for his or her lobbying activities or to pay any person or entity to influence or attempt to influence an officer or employee of any agency, as defined by applicable federal law, a member of Congress, an officer or employee of Congress, or an employee of a member of Congress, in connection with the award of any federally funded contract, making any federally funded grant or loan, entering into any cooperative agreement, or to extend, continue, renew, amend, or modify any federally funded contract, grant, loan, or cooperative agreement.

3. The Disclosing Party will submit an updated certification at the end of each calendar quarter in which there occurs any event that materially affects the accuracy of the statements and information set forth in paragraphs A.1. and A.2. above.

4. The Disclosing Party certifies that either: (i) it is not an organization described in section 501(c)(4) of the Internal Revenue Code of 1986; or (ii) it is an organization described in section 501(c)(4) of the Internal Revenue Code of 1986 but has not engaged and will not engage in "Lobbying Activities".

5. If the Disclosing Party is the Applicant, the Disclosing Party must obtain certifications equal in form and substance to paragraphs A.1. through A.4. above from all subcontractors before it awards any subcontract and the Disclosing Party must maintain all such subcontractors' certifications for the duration of the Matter and must make such certifications promptly available to the City upon request.

B. CERTIFICATION REGARDING EQUAL EMPLOYMENT OPPORTUNITY

If the Matter is federally funded, federal regulations require the Applicant and all proposed subcontractors to submit the following information with their bids or in writing at the outset of negotiations.

Is the Disclosing Party the Applicant?

[ ] Yes [ ] No

If "Yes," answer the three questions below:

1. Have you developed and do you have on file affirmative action programs pursuant to applicable federal regulations? (See 41 CFR Part 60-2.)
[ ] Yes [ ] No

2. Have you filed with the Joint Reporting Committee, the Director of the Office of Federal Contract Compliance Programs, or the Equal Employment Opportunity Commission all reports due under the applicable filing requirements?
[ ] Yes [ ] No

3. Have you participated in any previous contracts or subcontracts subject to the equal opportunity clause?
[ ] Yes [ ] No

If you checked "No" to question 1. or 2. above, please provide an explanation:

_____

_____

SECTION VII – ACKNOWLEDGMENTS, CONTRACT INCORPORATION, COMPLIANCE, PENALTIES, DISCLOSURE

The Disclosing Party understands and agrees that:

A. The certifications, disclosures, and acknowledgments contained in this EDS will become part of any contract or other agreement between the Applicant and the City in connection with the Matter, whether procurement, City assistance, or other City action, and are material inducements to the City's execution of any contract or taking other action with respect to the Matter. The Disclosing Party understands that it must comply with all statutes, ordinances, and regulations on which this EDS is based.

B. The City's Governmental Ethics and Campaign Financing Ordinances, Chapters 2-156 and 2-164 of the Municipal Code, impose certain duties and obligations on persons or entities seeking City contracts, work, business, or transactions. The full text of these ordinances and a training program is available on line at www.cityofchicago.org/Ethics, and may also be obtained from the City's Board of Ethics, 740 N.

Sedgwick St., Suite 500, Chicago, IL 60610, (312) 744-9660. The Disclosing Party must comply fully with the applicable ordinances.

C. If the City determines that any information provided in this EDS is false, incomplete or inaccurate, any contract or other agreement in connection with which it is submitted may be rescinded or be void or voidable, and the City may pursue any remedies under the contract or agreement (if not rescinded or void), at law, or in equity, including terminating the Disclosing Party's participation in the Matter and/or declining to allow the Disclosing Party to participate in other transactions with the City. Remedies at law for a false statement of material fact may include incarceration and an award to the City of treble damages.

D. It is the City's policy to make this document available to the public on its Internet site and/or upon request. Some or all of the information provided on this EDS and any attachments to this EDS may be made available to the public on the Internet, in response to a Freedom of Information Act request, or otherwise. By completing and signing this EDS, the Disclosing Party waives and releases any possible rights or claims which it may have against the City in connection with the public release of information contained in this EDS and also authorizes the City to verify the accuracy of any information submitted in this EDS.

E. The information provided in this EDS must be kept current. In the event of changes, the Disclosing Party must supplement this EDS up to the time the City takes action on the Matter. If the Matter is a contract being handled by the City's Department of Procurement Services, the Disclosing Party must update this EDS as the contract requires. **NOTE:** With respect to Matters subject to Article I of Chapter 1-23 of the Municipal Code (imposing **PERMANENT INELIGIBILITY** for certain specified offenses), the information provided herein regarding eligibility must be kept current for a longer period, as required by Chapter 1-23 and Section 2-154-020 of the Municipal Code.

The Disclosing Party represents and warrants that:

F.1. The Disclosing Party is not delinquent in the payment of any tax administered by the Illinois Department of Revenue, nor are the Disclosing Party or its Affiliated Entities delinquent in paying any fine, fee, tax or other charge owed to the City. This includes, but is not limited to, all water charges, sewer charges, license fees, parking tickets, property taxes or sales taxes.

F.2 If the Disclosing Party is the Applicant, the Disclosing Party and its Affiliated Entities will not use, nor permit their subcontractors to use, any facility listed by the U.S. E.P.A. on the federal Excluded Parties List System ("EPLS") maintained by the U. S. General Services Administration.

F.3 If the Disclosing Party is the Applicant, the Disclosing Party will obtain from any contractors/subcontractors hired or to be hired in connection with the Matter certifications equal in form and substance to those in F.1. and F.2. above and will not, without the prior written consent of the City, use any such contractor/subcontractor that does not provide such certifications or that the Disclosing Party has reason to believe has not provided or cannot provide truthful certifications.

NOTE: If the Disclosing Party cannot certify as to any of the items in F.1., F.2. or F.3. above, an explanatory statement must be attached to this EDS.

CERTIFICATION

Under penalty of perjury, the person signing below: (1) warrants that he/she is authorized to execute this EDS and Appendix A (if applicable) on behalf of the Disclosing Party, and (2) warrants that all certifications and statements contained in this EDS and Appendix A (if applicable) are true, accurate and complete as of the date furnished to the City.

Broe Debt Holdings, LLC, By: VIII EROB Holdings, L.L.C., its Manager,
(Print or type name of Disclosing Party)

By: _____
(Sign here)

Richard Spinelli
(Print or type name of person signing)

Senior Vice President
(Print or type title of person signing)

Signed and sworn to before me on (date) December 20, 2012,
at Fairfield County, Connecticut (state).

_____ Notary Public.

Commission expires: _____.

KAREN B. MURRAY
NOTARY PUBLIC
MY COMMISSION EXPIRES FEB. 28, 2017

CITY OF CHICAGO
ECONOMIC DISCLOSURE STATEMENT AND AFFIDAVIT
APPENDIX A

FAMILIAL RELATIONSHIPS WITH ELECTED CITY OFFICIALS AND DEPARTMENT HEADS

This Appendix is to be completed only by (a) the Applicant, and (b) any legal entity which has a direct ownership interest in the Applicant exceeding 7.5 percent. It is not to be completed by any legal entity which has only an indirect ownership interest in the Applicant.

Under Municipal Code Section 2-154-015, the Disclosing Party must disclose whether such Disclosing Party or any "Applicable Party" or any Spouse or Domestic Partner thereof currently has a "familial relationship" with any elected city official or department head. A "familial relationship" exists if, as of the date this EDS is signed, the Disclosing Party or any "Applicable Party" or any Spouse or Domestic Partner thereof is related to the mayor, any alderman, the city clerk, the city treasurer or any city department head as spouse or domestic partner or as any of the following, whether by blood or adoption: parent, child, brother or sister, aunt or uncle, niece or nephew, grandparent, grandchild, father-in-law, mother-in-law, son-in-law, daughter-in-law, stepfather or stepmother, stepson or stepdaughter, stepbrother or stepsister or half-brother or half-sister.

"Applicable Party" means (1) all executive officers of the Disclosing Party listed in Section II.B.1.a., if the Disclosing Party is a corporation; all partners of the Disclosing Party, if the Disclosing Party is a general partnership; all general partners and limited partners of the Disclosing Party, if the Disclosing Party is a limited partnership; all managers, managing members and members of the Disclosing Party, if the Disclosing Party is a limited liability company; (2) all principal officers of the Disclosing Party; and (3) any person having more than a 7.5 percent ownership interest in the Disclosing Party. "Principal officers" means the president, chief operating officer, executive director, chief financial officer, treasurer or secretary of a legal entity or any person exercising similar authority.

Does the Disclosing Party or any "Applicable Party" or any Spouse or Domestic Partner thereof currently have a "familial relationship" with an elected city official or department head?

[ ] Yes [X] No

If yes, please identify below (1) the name and title of such person, (2) the name of the legal entity to which such person is connected; (3) the name and title of the elected city official or department head to whom such person has a familial relationship, and (4) the precise nature of such familial relationship.

CITY OF CHICAGO
ECONOMIC DISCLOSURE STATEMENT
AND AFFIDAVIT

SECTION I -- GENERAL INFORMATION

A. Legal name of the Disclosing Party submitting this EDS. Include d/b/a/ if applicable:

VIII EROB Holdings, LLC

Check ONE of the following three boxes:

Indicate whether the Disclosing Party submitting this EDS is:

1. [ ] the Applicant
   OR
2. [x] a legal entity holding a direct or indirect interest in the Applicant. State the legal name of the Applicant in which the Disclosing Party holds an interest: Willets/Milwaukee Logan SB1, LLC
   OR
3. [ ] a legal entity with a right of control (see Section II.B.1.) State the legal name of the entity in which the Disclosing Party holds a right of control: _____

B. Business address of the Disclosing Party: 591 W. Putnam Avenue
Greenwich, CT 06830

C. Telephone: 203-422-7713 Fax: _____ Email: rspinelli@starwood.com

D. Name of contact person: Richard Spinelli

E. Federal Employer Identification No. (if you have one): _____

F. Brief description of contract, transaction or other undertaking (referred to below as the "Matter") to which this EDS pertains. (Include project number and location of property, if applicable):

Map amendment to Zoning Ordinance for 2489-2505 North Milwaukee Avenue

G. Which City agency or department is requesting this EDS? Department of Housing and Economic Development

If the Matter is a contract being handled by the City's Department of Procurement Services, please complete the following:

Specification # _____ and Contract # _____

SECTION II -- DISCLOSURE OF OWNERSHIP INTERESTS

A. NATURE OF THE DISCLOSING PARTY

1. Indicate the nature of the Disclosing Party:

[ ] Person
[ ] Publicly registered business corporation
[ ] Privately held business corporation
[ ] Sole proprietorship
[ ] General partnership
[ ] Limited partnership
[ ] Trust
[X] Limited liability company
[ ] Limited liability partnership
[ ] Joint venture
[ ] Not-for-profit corporation
(Is the not-for-profit corporation also a 501(c)(3))?
[ ] Yes [ ] No
[ ] Other (please specify)

2. For legal entities, the state (or foreign country) of incorporation or organization, if applicable:

Delaware

3. For legal entities not organized in the State of Illinois: Has the organization registered to do business in the State of Illinois as a foreign entity?

[ ] Yes [ ] No [X] N/A

B. IF THE DISCLOSING PARTY IS A LEGAL ENTITY:

1. List below the full names and titles of all executive officers and all directors of the entity. **NOTE:** For not-for-profit corporations, also list below all members, if any, which are legal entities. If there are no such members, write "no members." For trusts, estates or other similar entities, list below the legal titleholder(s).

If the entity is a general partnership, limited partnership, limited liability company, limited liability partnership or joint venture, list below the name and title of each general partner, managing member, manager or any other person or entity that controls the day-to-day management of the Disclosing Party. **NOTE**: Each legal entity listed below must submit an EDS on its own behalf.

Name	Title
Barry S. Sternlicht	Chairman and Chief Executive Officer
Jerome C. Silvey	Executive Vice President and Chief Financial Officer
Jeffrey G. Dishner	Senior Managing Director
Richard Spinelli	Senior Vice President
Starwood Global Opportunity Fund VIII-J, L.P.	Manager
Starwood U.S. Opportunity Fund VIII-J, L.P.	Manager
Starwood U.S. Opportunity Fund VIII-1, L.P.	Manager
Starwood Global Opportunity Fund VIII, L.P.	Manager

2. Please provide the following information concerning each person or entity having a direct or indirect beneficial interest (including ownership) in excess of 7.5% of the Disclosing Party. Examples of such an interest include shares in a corporation, partnership interest in a partnership or joint venture,

interest of a member or manager in a limited liability company, or interest of a beneficiary of a trust, estate or other similar entity. If none, state "None." **NOTE**: Pursuant to Section 2-154-030 of the Municipal Code of Chicago ("Municipal Code"), the City may require any such additional information from any applicant which is reasonably intended to achieve full disclosure.

Name	Business Address	Percentage Interest in the Disclosing Party
Starwood Global Opportunity Fund VIII-J, L.P.	591 W. Putnam Ave., Greenwich, CT 06830	20.67%
Starwood U.S. Opportunity Fund VIII-J, L.P.	591 W. Putnam Ave., Greenwich, CT 06830	25.86%
Starwood U.S. Opportunity Fund VIII-1, L.P.	591 W. Putnam Ave., Greenwich, CT 06830	28.54%
Starwood Global Opportunity Fund VIII, L.P.	591 W. Putnam Ave., Greenwich, CT 06830	24.93%

SECTION III -- BUSINESS RELATIONSHIPS WITH CITY ELECTED OFFICIALS

Has the Disclosing Party had a "business relationship," as defined in Chapter 2-156 of the Municipal Code, with any City elected official in the 12 months before the date this EDS is signed?

[ ] Yes [X] No

If yes, please identify below the name(s) of such City elected official(s) and describe such relationship(s):

SECTION IV -- DISCLOSURE OF SUBCONTRACTORS AND OTHER RETAINED PARTIES

The Disclosing Party must disclose the name and business address of each subcontractor, attorney, lobbyist, accountant, consultant and any other person or entity whom the Disclosing Party has retained or expects to retain in connection with the Matter, as well as the nature of the relationship, and the total amount of the fees paid or estimated to be paid. The Disclosing Party is not required to disclose employees who are paid solely through the Disclosing Party's regular payroll.

"Lobbyist" means any person or entity who undertakes to influence any legislative or administrative action on behalf of any person or entity other than: (1) a not-for-profit entity, on an unpaid basis, or (2) himself. "Lobbyist" also means any person or entity any part of whose duties as an employee of another includes undertaking to influence any legislative or administrative action.

If the Disclosing Party is uncertain whether a disclosure is required under this Section, the Disclosing Party must either ask the City whether disclosure is required or make the disclosure.

Name (indicate whether retained or anticipated to be retained)	Business Address	Relationship to Disclosing Party (subcontractor, attorney, lobbyist, etc.)	Fees (indicate whether paid or estimated.) **NOTE:** "hourly rate" or "t.b.d." is not an acceptable response.

(Add sheets if necessary)

[X] Check here if the Disclosing Party has not retained, nor expects to retain, any such persons or entities.

SECTION V -- CERTIFICATIONS

A. COURT-ORDERED CHILD SUPPORT COMPLIANCE

Under Municipal Code Section 2-92-415, substantial owners of business entities that contract with the City must remain in compliance with their child support obligations throughout the contract's term.

Has any person who directly or indirectly owns 10% or more of the Disclosing Party been declared in arrearage on any child support obligations by any Illinois court of competent jurisdiction?

[ ] Yes [ ] No [X] No person directly or indirectly owns 10% or more of the Disclosing Party.

If "Yes," has the person entered into a court-approved agreement for payment of all support owed and is the person in compliance with that agreement?

[ ] Yes [ ] No

B. FURTHER CERTIFICATIONS

1. Pursuant to Municipal Code Chapter 1-23, Article I ("Article I")(which the Applicant should consult for defined terms (e.g., "doing business") and legal requirements), if the Disclosing Party submitting this EDS is the Applicant and is doing business with the City, then the Disclosing Party certifies as follows: (i) neither the Applicant nor any controlling person is currently indicted or charged with, or has admitted guilt of, or has ever been convicted of, or placed under supervision for, any criminal offense involving actual, attempted, or conspiracy to commit bribery, theft, fraud, forgery, perjury, dishonesty or deceit against an officer or employee of the City or any sister agency; and (ii) the Applicant understands and acknowledges that compliance with Article I is a continuing requirement for doing business with the City. NOTE: If Article I applies to the Applicant, the permanent compliance timeframe in Article I supersedes some five-year compliance timeframes in certifications 2 and 3 below.

2. The Disclosing Party and, if the Disclosing Party is a legal entity, all of those persons or entities identified in Section II.B.1. of this EDS:

a. are not presently debarred, suspended, proposed for debarment, declared ineligible or voluntarily excluded from any transactions by any federal, state or local unit of government;

b. have not, within a five-year period preceding the date of this EDS, been convicted of a criminal offense, adjudged guilty, or had a civil judgment rendered against them in connection with: obtaining, attempting to obtain, or performing a public (federal, state or local) transaction or contract under a public transaction; a violation of federal or state antitrust statutes; fraud; embezzlement; theft; forgery; bribery; falsification or destruction of records; making false statements; or receiving stolen property;

c. are not presently indicted for, or criminally or civilly charged by, a governmental entity (federal, state or local) with committing any of the offenses set forth in clause B.2.b. of this Section V;

d. have not, within a five-year period preceding the date of this EDS, had one or more public transactions (federal, state or local) terminated for cause or default; and

e. have not, within a five-year period preceding the date of this EDS, been convicted, adjudged guilty, or found liable in a civil proceeding, or in any criminal or civil action, including actions concerning environmental violations, instituted by the City or by the federal government, any state, or any other unit of local government.

3. The certifications in subparts 3, 4 and 5 concern:

• the Disclosing Party;
• any "Contractor" (meaning any contractor or subcontractor used by the Disclosing Party in connection with the Matter, including but not limited to all persons or legal entities disclosed under Section IV, "Disclosure of Subcontractors and Other Retained Parties");
• any "Affiliated Entity" (meaning a person or entity that, directly or indirectly: controls the Disclosing Party, is controlled by the Disclosing Party, or is, with the Disclosing Party, under common control of another person or entity. Indicia of control include, without limitation: interlocking management or ownership; identity of interests among family members, shared facilities and equipment; common use of employees; or organization of a business entity following the ineligibility of a business entity to do business with federal or state or local government, including the City, using substantially the same management, ownership, or principals as the ineligible entity); with respect to Contractors, the term Affiliated Entity means a person or entity that directly or indirectly controls the Contractor, is controlled by it, or, with the Contractor, is under common control of another person or entity;
• any responsible official of the Disclosing Party, any Contractor or any Affiliated Entity or any other official, agent or employee of the Disclosing Party, any Contractor or any Affiliated Entity, acting pursuant to the direction or authorization of a responsible official of the Disclosing Party, any Contractor or any Affiliated Entity (collectively "Agents").

Neither the Disclosing Party, nor any Contractor, nor any Affiliated Entity of either the Disclosing Party or any Contractor nor any Agents have, during the five years before the date this EDS is signed, or, with respect to a Contractor, an Affiliated Entity, or an Affiliated Entity of a Contractor during the five years before the date of such Contractor's or Affiliated Entity's contract or engagement in connection with the Matter:

a. bribed or attempted to bribe, or been convicted or adjudged guilty of bribery or attempting to bribe, a public officer or employee of the City, the State of Illinois, or any agency of the federal government or of any state or local government in the United States of America, in that officer's or employee's official capacity;

b. agreed or colluded with other bidders or prospective bidders, or been a party to any such agreement, or been convicted or adjudged guilty of agreement or collusion among bidders or prospective bidders, in restraint of freedom of competition by agreement to bid a fixed price or otherwise; or

c. made an admission of such conduct described in a. or b. above that is a matter of record, but have not been prosecuted for such conduct; or

d. violated the provisions of Municipal Code Section 2-92-610 (Living Wage Ordinance).

4. Neither the Disclosing Party, Affiliated Entity or Contractor, or any of their employees, officials, agents or partners, is barred from contracting with any unit of state or local government as a result of engaging in or being convicted of (1) bid-rigging in violation of 720 ILCS 5/33E-3; (2) bid-rotating in violation of 720 ILCS 5/33E-4; or (3) any similar offense of any state or of the United States of America that contains the same elements as the offense of bid-rigging or bid-rotating.

5. Neither the Disclosing Party nor any Affiliated Entity is listed on any of the following lists maintained by the Office of Foreign Assets Control of the U.S. Department of the Treasury or the Bureau of Industry and Security of the U.S. Department of Commerce or their successors: the Specially Designated Nationals List, the Denied Persons List, the Unverified List, the Entity List and the Debarred List.

6. The Disclosing Party understands and shall comply with the applicable requirements of Chapters 2-55 (Legislative Inspector General), 2-56 (Inspector General) and 2-156 (Governmental Ethics) of the Municipal Code.

7. If the Disclosing Party is unable to certify to any of the above statements in this Part B (Further Certifications), the Disclosing Party must explain below:

_____

_____

_____

_____

If the letters "NA," the word "None," or no response appears on the lines above, it will be conclusively presumed that the Disclosing Party certified to the above statements.

8. To the best of the Disclosing Party's knowledge after reasonable inquiry, the following is a complete list of all current employees of the Disclosing Party who were, at any time during the 12-month period preceding the execution date of this EDS, an employee, or elected or appointed official, of the City of Chicago (if none, indicate with "N/A" or "none").

NONE

9. To the best of the Disclosing Party's knowledge after reasonable inquiry, the following is a complete list of all gifts that the Disclosing Party has given or caused to be given, at any time during the 12-month period preceding the execution date of this EDS, to an employee, or elected or appointed official, of the City of Chicago. For purposes of this statement, a "gift" does not include: (i) anything made generally available to City employees or to the general public, or (ii) food or drink provided in the course of official City business and having a retail value of less than $20 per recipient (if none, indicate with "N/A" or "none"). As to any gift listed below, please also list the name of the City recipient.

NONE

C. CERTIFICATION OF STATUS AS FINANCIAL INSTITUTION

1. The Disclosing Party certifies that the Disclosing Party (check one)

[ ] is [x] is not

a "financial institution" as defined in Section 2-32-455(b) of the Municipal Code.

2. If the Disclosing Party IS a financial institution, then the Disclosing Party pledges:

"We are not and will not become a predatory lender as defined in Chapter 2-32 of the Municipal Code. We further pledge that none of our affiliates is, and none of them will become, a predatory lender as defined in Chapter 2-32 of the Municipal Code. We understand that becoming a predatory lender or becoming an affiliate of a predatory lender may result in the loss of the privilege of doing business with the City."

If the Disclosing Party is unable to make this pledge because it or any of its affiliates (as defined in Section 2-32-455(b) of the Municipal Code) is a predatory lender within the meaning of Chapter 2-32 of the Municipal Code, explain here (attach additional pages if necessary):

If the letters "NA," the word "None," or no response appears on the lines above, it will be conclusively presumed that the Disclosing Party certified to the above statements.

D. CERTIFICATION REGARDING INTEREST IN CITY BUSINESS

Any words or terms that are defined in Chapter 2-156 of the Municipal Code have the same meanings when used in this Part D.

1. In accordance with Section 2-156-110 of the Municipal Code: Does any official or employee of the City have a financial interest in his or her own name or in the name of any other person or entity in the Matter?

[ ] Yes [X] No

NOTE: If you checked "Yes" to Item D.1., proceed to Items D.2. and D.3. If you checked "No" to Item D.1., proceed to Part E.

2. Unless sold pursuant to a process of competitive bidding, or otherwise permitted, no City elected official or employee shall have a financial interest in his or her own name or in the name of any other person or entity in the purchase of any property that (i) belongs to the City, or (ii) is sold for taxes or assessments, or (iii) is sold by virtue of legal process at the suit of the City (collectively, "City Property Sale"). Compensation for property taken pursuant to the City's eminent domain power does not constitute a financial interest within the meaning of this Part D.

Does the Matter involve a City Property Sale?

[ ] Yes [ ] No

3. If you checked "Yes" to Item D.1., provide the names and business addresses of the City officials or employees having such interest and identify the nature of such interest:

Name	Business Address	Nature of Interest

4. The Disclosing Party further certifies that no prohibited financial interest in the Matter will be acquired by any City official or employee.

E. CERTIFICATION REGARDING SLAVERY ERA BUSINESS

Please check either 1. or 2. below. If the Disclosing Party checks 2., the Disclosing Party must disclose below or in an attachment to this EDS all information required by paragraph 2. Failure to

comply with these disclosure requirements may make any contract entered into with the City in connection with the Matter voidable by the City.

__X__ 1. The Disclosing Party verifies that the Disclosing Party has searched any and all records of the Disclosing Party and any and all predecessor entities regarding records of investments or profits from slavery or slaveholder insurance policies during the slavery era (including insurance policies issued to slaveholders that provided coverage for damage to or injury or death of their slaves), and the Disclosing Party has found no such records.

____2. The Disclosing Party verifies that, as a result of conducting the search in step 1 above, the Disclosing Party has found records of investments or profits from slavery or slaveholder insurance policies. The Disclosing Party verifies that the following constitutes full disclosure of all such records, including the names of any and all slaves or slaveholders described in those records:

_____

_____

_____

_____

SECTION VI -- CERTIFICATIONS FOR FEDERALLY FUNDED MATTERS

NOTE: If the Matter is federally funded, complete this Section VI. **If the Matter is not federally funded,** proceed to Section VII. For purposes of this Section VI, tax credits allocated by the City and proceeds of debt obligations of the City are not federal funding.

A. CERTIFICATION REGARDING LOBBYING

1. List below the names of all persons or entities registered under the federal Lobbying Disclosure Act of 1995 who have made lobbying contacts on behalf of the Disclosing Party with respect to the Matter: (Add sheets if necessary):

_____

_____

_____

(If no explanation appears or begins on the lines above, or if the letters "NA" or if the word "None" appear, it will be conclusively presumed that the Disclosing Party means that NO persons or entities registered under the Lobbying Disclosure Act of 1995 have made lobbying contacts on behalf of the Disclosing Party with respect to the Matter.)

2. The Disclosing Party has not spent and will not expend any federally appropriated funds to pay any person or entity listed in Paragraph A.1. above for his or her lobbying activities or to pay any person or entity to influence or attempt to influence an officer or employee of any agency, as defined by applicable federal law, a member of Congress, an officer or employee of Congress, or an employee of a member of Congress, in connection with the award of any federally funded contract, making any federally funded grant or loan, entering into any cooperative agreement, or to extend, continue, renew, amend, or modify any federally funded contract, grant, loan, or cooperative agreement.

3. The Disclosing Party will submit an updated certification at the end of each calendar quarter in which there occurs any event that materially affects the accuracy of the statements and information set forth in paragraphs A.1. and A.2. above.

4. The Disclosing Party certifies that either: (i) it is not an organization described in section 501(c)(4) of the Internal Revenue Code of 1986; or (ii) it is an organization described in section 501(c)(4) of the Internal Revenue Code of 1986 but has not engaged and will not engage in "Lobbying Activities".

5. If the Disclosing Party is the Applicant, the Disclosing Party must obtain certifications equal in form and substance to paragraphs A.1. through A.4. above from all subcontractors before it awards any subcontract and the Disclosing Party must maintain all such subcontractors' certifications for the duration of the Matter and must make such certifications promptly available to the City upon request.

B. CERTIFICATION REGARDING EQUAL EMPLOYMENT OPPORTUNITY

If the Matter is federally funded, federal regulations require the Applicant and all proposed subcontractors to submit the following information with their bids or in writing at the outset of negotiations.

Is the Disclosing Party the Applicant?

[ ] Yes [ ] No

If "Yes," answer the three questions below:

1. Have you developed and do you have on file affirmative action programs pursuant to applicable federal regulations? (See 41 CFR Part 60-2.)
[ ] Yes [ ] No

2. Have you filed with the Joint Reporting Committee, the Director of the Office of Federal Contract Compliance Programs, or the Equal Employment Opportunity Commission all reports due under the applicable filing requirements?
[ ] Yes [ ] No

3. Have you participated in any previous contracts or subcontracts subject to the equal opportunity clause?
[ ] Yes [ ] No

If you checked "No" to question 1. or 2. above, please provide an explanation:

_____

_____

SECTION VII -- ACKNOWLEDGMENTS, CONTRACT INCORPORATION, COMPLIANCE, PENALTIES, DISCLOSURE

The Disclosing Party understands and agrees that:

A. The certifications, disclosures, and acknowledgments contained in this EDS will become part of any contract or other agreement between the Applicant and the City in connection with the Matter, whether procurement, City assistance, or other City action, and are material inducements to the City's execution of any contract or taking other action with respect to the Matter. The Disclosing Party understands that it must comply with all statutes, ordinances, and regulations on which this EDS is based.

B. The City's Governmental Ethics and Campaign Financing Ordinances, Chapters 2-156 and 2-164 of the Municipal Code, impose certain duties and obligations on persons or entities seeking City contracts, work, business, or transactions. The full text of these ordinances and a training program is available on line at www.cityofchicago.org/Ethics, and may also be obtained from the City's Board of Ethics, 740 N. Sedgwick St., Suite 500, Chicago, IL 60610, (312) 744-9660. The Disclosing Party must comply fully with the applicable ordinances.

C. If the City determines that any information provided in this EDS is false, incomplete or inaccurate, any contract or other agreement in connection with which it is submitted may be rescinded or be void or voidable, and the City may pursue any remedies under the contract or agreement (if not rescinded or void), at law, or in equity, including terminating the Disclosing Party's participation in the Matter and/or declining to allow the Disclosing Party to participate in other transactions with the City. Remedies at law for a false statement of material fact may include incarceration and an award to the City of treble damages.

D. It is the City's policy to make this document available to the public on its Internet site and/or upon request. Some or all of the information provided on this EDS and any attachments to this EDS may be made available to the public on the Internet, in response to a Freedom of Information Act request, or otherwise. By completing and signing this EDS, the Disclosing Party waives and releases any possible rights or claims which it may have against the City in connection with the public release of information contained in this EDS and also authorizes the City to verify the accuracy of any information submitted in this EDS.

E. The information provided in this EDS must be kept current. In the event of changes, the Disclosing Party must supplement this EDS up to the time the City takes action on the Matter. If the Matter is a contract being handled by the City's Department of Procurement Services, the Disclosing Party must update this EDS as the contract requires. **NOTE:** With respect to Matters subject to Article I of Chapter 1-23 of the Municipal Code (imposing **PERMANENT INELIGIBILITY** for certain specified offenses), the information provided herein regarding eligibility must be kept current for a longer period, as required by Chapter 1-23 and Section 2-154-020 of the Municipal Code.

The Disclosing Party represents and warrants that:

F.1. The Disclosing Party is not delinquent in the payment of any tax administered by the Illinois Department of Revenue, nor are the Disclosing Party or its Affiliated Entities delinquent in paying any fine, fee, tax or other charge owed to the City. This includes, but is not limited to, all water charges, sewer charges, license fees, parking tickets, property taxes or sales taxes.

F.2 If the Disclosing Party is the Applicant, the Disclosing Party and its Affiliated Entities will not use, nor permit their subcontractors to use, any facility listed by the U.S. E.P.A. on the federal Excluded Parties List System ("EPLS") maintained by the U. S. General Services Administration.

F.3 If the Disclosing Party is the Applicant, the Disclosing Party will obtain from any contractors/subcontractors hired or to be hired in connection with the Matter certifications equal in form and substance to those in F.1. and F.2. above and will not, without the prior written consent of the City, use any such contractor/subcontractor that does not provide such certifications or that the Disclosing Party has reason to believe has not provided or cannot provide truthful certifications.

NOTE: If the Disclosing Party cannot certify as to any of the items in F.1., F.2. or F.3. above, an explanatory statement must be attached to this EDS.

CERTIFICATION

Under penalty of perjury, the person signing below: (1) warrants that he/she is authorized to execute this EDS and Appendix A (if applicable) on behalf of the Disclosing Party, and (2) warrants that all certifications and statements contained in this EDS and Appendix A (if applicable) are true, accurate and complete as of the date furnished to the City.

VIII EROB Holdings, LLC
(Print or type name of Disclosing Party)

By: _____
(Sign here)

Richard Spinelli
(Print or type name of person signing)

Senior Vice President
(Print or type title of person signing)

Signed and sworn to before me on (date) December 20, 2012,
at Fairfield County, Connecticut (state).

_____ Notary Public.

Commission expires: _____.

KAREN B. MURRAY
NOTARY PUBLIC
MY COMMISSION EXPIRES FEB. 28, 2017

CITY OF CHICAGO
ECONOMIC DISCLOSURE STATEMENT AND AFFIDAVIT
APPENDIX A

FAMILIAL RELATIONSHIPS WITH ELECTED CITY OFFICIALS AND DEPARTMENT HEADS

This Appendix is to be completed only by (a) the Applicant, and (b) any legal entity which has a direct ownership interest in the Applicant exceeding 7.5 percent. It is not to be completed by any legal entity which has only an indirect ownership interest in the Applicant.

Under Municipal Code Section 2-154-015, the Disclosing Party must disclose whether such Disclosing Party or any "Applicable Party" or any Spouse or Domestic Partner thereof currently has a "familial relationship" with any elected city official or department head. A "familial relationship" exists if, as of the date this EDS is signed, the Disclosing Party or any "Applicable Party" or any Spouse or Domestic Partner thereof is related to the mayor, any alderman, the city clerk, the city treasurer or any city department head as spouse or domestic partner or as any of the following, whether by blood or adoption: parent, child, brother or sister, aunt or uncle, niece or nephew, grandparent, grandchild, father-in-law, mother-in-law, son-in-law, daughter-in-law, stepfather or stepmother, stepson or stepdaughter, stepbrother or stepsister or half-brother or half-sister.

"Applicable Party" means (1) all executive officers of the Disclosing Party listed in Section II.B.1.a., if the Disclosing Party is a corporation; all partners of the Disclosing Party, if the Disclosing Party is a general partnership; all general partners and limited partners of the Disclosing Party, if the Disclosing Party is a limited partnership; all managers, managing members and members of the Disclosing Party, if the Disclosing Party is a limited liability company; (2) all principal officers of the Disclosing Party; and (3) any person having more than a 7.5 percent ownership interest in the Disclosing Party. "Principal officers" means the president, chief operating officer, executive director, chief financial officer, treasurer or secretary of a legal entity or any person exercising similar authority.

Does the Disclosing Party or any "Applicable Party" or any Spouse or Domestic Partner thereof currently have a "familial relationship" with an elected city official or department head?

[ ] Yes [X] No

If yes, please identify below (1) the name and title of such person, (2) the name of the legal entity to which such person is connected; (3) the name and title of the elected city official or department head to whom such person has a familial relationship, and (4) the precise nature of such familial relationship.

CITY OF CHICAGO
ECONOMIC DISCLOSURE STATEMENT
AND AFFIDAVIT

SECTION I – GENERAL INFORMATION

A. Legal name of the Disclosing Party submitting this EDS. Include d/b/a/ if applicable:

Starwood Global Opportunity Fund VIII-J, L.P.

Check ONE of the following three boxes:

Indicate whether the Disclosing Party submitting this EDS is:

1. [ ] the Applicant
   OR
2. [X] a legal entity holding a direct or indirect interest in the Applicant. State the legal name of the Applicant in which the Disclosing Party holds an interest: Willets/Milwaukee Logan SB1, LLC
   OR
3. [ ] a legal entity with a right of control (see Section II.B.1.) State the legal name of the entity in which the Disclosing Party holds a right of control: _____

B. Business address of the Disclosing Party: 591 W. Putnam Avenue
Greenwich, CT 06830

C. Telephone: 203-422-7713 Fax: _____ Email: rspinelli@starwood.com

D. Name of contact person: Richard Spinelli

E. Federal Employer Identification No. (if you have one): _____

F. Brief description of contract, transaction or other undertaking (referred to below as the "Matter") to which this EDS pertains. (Include project number and location of property, if applicable):

Map amendment to Zoning Ordinance for 2489-2505 North Milwaukee Avenue

G. Which City agency or department is requesting this EDS? Department of Housing and Economic Development

If the Matter is a contract being handled by the City's Department of Procurement Services, please complete the following:

Specification # _____ and Contract # _____

SECTION II -- DISCLOSURE OF OWNERSHIP INTERESTS

A. NATURE OF THE DISCLOSING PARTY

1. Indicate the nature of the Disclosing Party:

[ ] Person
[ ] Publicly registered business corporation
[ ] Privately held business corporation
[ ] Sole proprietorship
[ ] General partnership
[X] Limited partnership
[ ] Trust
[ ] Limited liability company
[ ] Limited liability partnership
[ ] Joint venture
[ ] Not-for-profit corporation
(Is the not-for-profit corporation also a 501(c)(3))?
[ ] Yes [ ] No
[ ] Other (please specify)

2. For legal entities, the state (or foreign country) of incorporation or organization, if applicable:

Delaware

3. For legal entities not organized in the State of Illinois: Has the organization registered to do business in the State of Illinois as a foreign entity?

[ ] Yes [ ] No [X] N/A

B. IF THE DISCLOSING PARTY IS A LEGAL ENTITY:

1. List below the full names and titles of all executive officers and all directors of the entity. **NOTE:** For not-for-profit corporations, also list below all members, if any, which are legal entities. If there are no such members, write "no members." For trusts, estates or other similar entities, list below the legal titleholder(s).

If the entity is a general partnership, limited partnership, limited liability company, limited liability partnership or joint venture, list below the name and title of each general partner, managing member, manager or any other person or entity that controls the day-to-day management of the Disclosing Party. **NOTE**: Each legal entity listed below must submit an EDS on its own behalf.

Name	Title
VIII-J Management, L.P.	General Partner

2. Please provide the following information concerning each person or entity having a direct or indirect beneficial interest (including ownership) in excess of 7.5% of the Disclosing Party. Examples of such an interest include shares in a corporation, partnership interest in a partnership or joint venture,

interest of a member or manager in a limited liability company, or interest of a beneficiary of a trust, estate or other similar entity. If none, state "None." **NOTE**: Pursuant to Section 2-154-030 of the Municipal Code of Chicago ("Municipal Code"), the City may require any such additional information from any applicant which is reasonably intended to achieve full disclosure.

Name	Business Address	Percentage Interest in the Disclosing Party
Starwood Capital Group Management, L.L.C. ("Starwood Manager") is a registered investment adviser and, as such, advises the Disclosing Party, which includes as limited partners the following entity whose ownership interest in the Applicant are greater than 7.5% but does not exceed 22.5%:		
SOF-VIII Private Investors, L.L.C.		99% interest in the Disclosing Party (19.44% indirect interest in Applicant)

There are no individuals with an economic interest in the Disclosing Party whose interest in the Applicant (direct or indirect) exceeds 7.5%

The Form ADV for Starwood Manager has been provided to the City. Pursuant to Section 2(c) of the Rules Regarding Economic Disclosure Statement and Affidavit, no further disclosure is required.

SECTION III -- BUSINESS RELATIONSHIPS WITH CITY ELECTED OFFICIALS

Has the Disclosing Party had a "business relationship," as defined in Chapter 2-156 of the Municipal Code, with any City elected official in the 12 months before the date this EDS is signed?

[ ] Yes [X] No

If yes, please identify below the name(s) of such City elected official(s) and describe such relationship(s):

SECTION IV -- DISCLOSURE OF SUBCONTRACTORS AND OTHER RETAINED PARTIES

The Disclosing Party must disclose the name and business address of each subcontractor, attorney, lobbyist, accountant, consultant and any other person or entity whom the Disclosing Party has retained or expects to retain in connection with the Matter, as well as the nature of the relationship, and the total amount of the fees paid or estimated to be paid. The Disclosing Party is not required to disclose employees who are paid solely through the Disclosing Party's regular payroll.

"Lobbyist" means any person or entity who undertakes to influence any legislative or administrative action on behalf of any person or entity other than: (1) a not-for-profit entity, on an unpaid basis, or (2) himself. "Lobbyist" also means any person or entity any part of whose duties as an employee of another includes undertaking to influence any legislative or administrative action.

If the Disclosing Party is uncertain whether a disclosure is required under this Section, the Disclosing Party must either ask the City whether disclosure is required or make the disclosure.

Name (indicate whether retained or anticipated to be retained)	Business Address	Relationship to Disclosing Party (subcontractor, attorney, lobbyist, etc.)	Fees (indicate whether paid or estimated.) NOTE: "hourly rate" or "t.b.d." is not an acceptable response.

(Add sheets if necessary)

[X] Check here if the Disclosing Party has not retained, nor expects to retain, any such persons or entities.

SECTION V -- CERTIFICATIONS

A. COURT-ORDERED CHILD SUPPORT COMPLIANCE

Under Municipal Code Section 2-92-415, substantial owners of business entities that contract with the City must remain in compliance with their child support obligations throughout the contract's term.

Has any person who directly or indirectly owns 10% or more of the Disclosing Party been declared in arrearage on any child support obligations by any Illinois court of competent jurisdiction?

[ ] Yes [ ] No [X] No person directly or indirectly owns 10% or more of the Disclosing Party.

If "Yes," has the person entered into a court-approved agreement for payment of all support owed and is the person in compliance with that agreement?

[ ] Yes [ ] No

B. FURTHER CERTIFICATIONS

1. Pursuant to Municipal Code Chapter 1-23, Article I ("Article I")(which the Applicant should consult for defined terms (e.g., "doing business") and legal requirements), if the Disclosing Party submitting this EDS is the Applicant and is doing business with the City, then the Disclosing Party certifies as follows: (i) neither the Applicant nor any controlling person is currently indicted or charged with, or has admitted guilt of, or has ever been convicted of, or placed under supervision for, any criminal offense involving actual, attempted, or conspiracy to commit bribery, theft, fraud, forgery, perjury, dishonesty or deceit against an officer or employee of the City or any sister agency; and (ii) the Applicant understands and acknowledges that compliance with Article I is a continuing requirement for doing business with the City. NOTE: If Article I applies to the Applicant, the permanent compliance timeframe in Article I supersedes some five-year compliance timeframes in certifications 2 and 3 below.

2. The Disclosing Party and, if the Disclosing Party is a legal entity, all of those persons or entities identified in Section II.B.1. of this EDS:

a. are not presently debarred, suspended, proposed for debarment, declared ineligible or voluntarily excluded from any transactions by any federal, state or local unit of government;

b. have not, within a five-year period preceding the date of this EDS, been convicted of a criminal offense, adjudged guilty, or had a civil judgment rendered against them in connection with: obtaining, attempting to obtain, or performing a public (federal, state or local) transaction or contract under a public transaction; a violation of federal or state antitrust statutes; fraud; embezzlement; theft; forgery; bribery; falsification or destruction of records; making false statements; or receiving stolen property;

c. are not presently indicted for, or criminally or civilly charged by, a governmental entity (federal, state or local) with committing any of the offenses set forth in clause B.2.b. of this Section V;

d. have not, within a five-year period preceding the date of this EDS, had one or more public transactions (federal, state or local) terminated for cause or default; and

e. have not, within a five-year period preceding the date of this EDS, been convicted, adjudged guilty, or found liable in a civil proceeding, or in any criminal or civil action, including actions concerning environmental violations, instituted by the City or by the federal government, any state, or any other unit of local government.

3. The certifications in subparts 3, 4 and 5 concern:

• the Disclosing Party;
• any "Contractor" (meaning any contractor or subcontractor used by the Disclosing Party in connection with the Matter, including but not limited to all persons or legal entities disclosed under Section IV, "Disclosure of Subcontractors and Other Retained Parties");
• any "Affiliated Entity" (meaning a person or entity that, directly or indirectly: controls the Disclosing Party, is controlled by the Disclosing Party, or is, with the Disclosing Party, under common control of another person or entity. Indicia of control include, without limitation: interlocking management or ownership; identity of interests among family members, shared facilities and equipment; common use of employees; or organization of a business entity following the ineligibility of a business entity to do business with federal or state or local government, including the City, using substantially the same management, ownership, or principals as the ineligible entity); with respect to Contractors, the term Affiliated Entity means a person or entity that directly or indirectly controls the Contractor, is controlled by it, or, with the Contractor, is under common control of another person or entity;
• any responsible official of the Disclosing Party, any Contractor or any Affiliated Entity or any other official, agent or employee of the Disclosing Party, any Contractor or any Affiliated Entity, acting pursuant to the direction or authorization of a responsible official of the Disclosing Party, any Contractor or any Affiliated Entity (collectively "Agents").

Neither the Disclosing Party, nor any Contractor, nor any Affiliated Entity of either the Disclosing Party or any Contractor nor any Agents have, during the five years before the date this EDS is signed, or, with respect to a Contractor, an Affiliated Entity, or an Affiliated Entity of a Contractor during the five years before the date of such Contractor's or Affiliated Entity's contract or engagement in connection with the Matter:

a. bribed or attempted to bribe, or been convicted or adjudged guilty of bribery or attempting to bribe, a public officer or employee of the City, the State of Illinois, or any agency of the federal government or of any state or local government in the United States of America, in that officer's or employee's official capacity;

b. agreed or colluded with other bidders or prospective bidders, or been a party to any such agreement, or been convicted or adjudged guilty of agreement or collusion among bidders or prospective bidders, in restraint of freedom of competition by agreement to bid a fixed price or otherwise; or

c. made an admission of such conduct described in a. or b. above that is a matter of record, but have not been prosecuted for such conduct; or

d. violated the provisions of Municipal Code Section 2-92-610 (Living Wage Ordinance).

4. Neither the Disclosing Party, Affiliated Entity or Contractor, or any of their employees, officials, agents or partners, is barred from contracting with any unit of state or local government as a result of engaging in or being convicted of (1) bid-rigging in violation of 720 ILCS 5/33E-3; (2) bid-rotating in violation of 720 ILCS 5/33E-4; or (3) any similar offense of any state or of the United States of America that contains the same elements as the offense of bid-rigging or bid-rotating.

5. Neither the Disclosing Party nor any Affiliated Entity is listed on any of the following lists maintained by the Office of Foreign Assets Control of the U.S. Department of the Treasury or the Bureau of Industry and Security of the U.S. Department of Commerce or their successors: the Specially Designated Nationals List, the Denied Persons List, the Unverified List, the Entity List and the Debarred List.

6. The Disclosing Party understands and shall comply with the applicable requirements of Chapters 2-55 (Legislative Inspector General), 2-56 (Inspector General) and 2-156 (Governmental Ethics) of the Municipal Code.

7. If the Disclosing Party is unable to certify to any of the above statements in this Part B (Further Certifications), the Disclosing Party must explain below:

_____

_____

_____

_____

If the letters "NA," the word "None," or no response appears on the lines above, it will be conclusively presumed that the Disclosing Party certified to the above statements.

8. To the best of the Disclosing Party's knowledge after reasonable inquiry, the following is a complete list of all current employees of the Disclosing Party who were, at any time during the 12-month period preceding the execution date of this EDS, an employee, or elected or appointed official, of the City of Chicago (if none, indicate with "N/A" or "none").

NONE

9. To the best of the Disclosing Party's knowledge after reasonable inquiry, the following is a complete list of all gifts that the Disclosing Party has given or caused to be given, at any time during the 12-month period preceding the execution date of this EDS, to an employee, or elected or appointed official, of the City of Chicago. For purposes of this statement, a "gift" does not include: (i) anything made generally available to City employees or to the general public, or (ii) food or drink provided in the course of official City business and having a retail value of less than $20 per recipient (if none, indicate with "N/A" or "none"). As to any gift listed below, please also list the name of the City recipient.

NONE

C. CERTIFICATION OF STATUS AS FINANCIAL INSTITUTION

1. The Disclosing Party certifies that the Disclosing Party (check one)

[ ] is [X] is not

a "financial institution" as defined in Section 2-32-455(b) of the Municipal Code.

2. If the Disclosing Party IS a financial institution, then the Disclosing Party pledges:

"We are not and will not become a predatory lender as defined in Chapter 2-32 of the Municipal Code. We further pledge that none of our affiliates is, and none of them will become, a predatory lender as defined in Chapter 2-32 of the Municipal Code. We understand that becoming a predatory lender or becoming an affiliate of a predatory lender may result in the loss of the privilege of doing business with the City."

If the Disclosing Party is unable to make this pledge because it or any of its affiliates (as defined in Section 2-32-455(b) of the Municipal Code) is a predatory lender within the meaning of Chapter 2-32 of the Municipal Code, explain here (attach additional pages if necessary):

If the letters "NA," the word "None," or no response appears on the lines above, it will be conclusively presumed that the Disclosing Party certified to the above statements.

D. CERTIFICATION REGARDING INTEREST IN CITY BUSINESS

Any words or terms that are defined in Chapter 2-156 of the Municipal Code have the same meanings when used in this Part D.

1. In accordance with Section 2-156-110 of the Municipal Code: Does any official or employee of the City have a financial interest in his or her own name or in the name of any other person or entity in the Matter?

[ ] Yes [X] No

NOTE: If you checked "Yes" to Item D.1., proceed to Items D.2. and D.3. If you checked "No" to Item D.1., proceed to Part E.

2. Unless sold pursuant to a process of competitive bidding, or otherwise permitted, no City elected official or employee shall have a financial interest in his or her own name or in the name of any other person or entity in the purchase of any property that (i) belongs to the City, or (ii) is sold for taxes or assessments, or (iii) is sold by virtue of legal process at the suit of the City (collectively, "City Property Sale"). Compensation for property taken pursuant to the City's eminent domain power does not constitute a financial interest within the meaning of this Part D.

Does the Matter involve a City Property Sale?

[ ] Yes [ ] No

3. If you checked "Yes" to Item D.1., provide the names and business addresses of the City officials or employees having such interest and identify the nature of such interest:

Name	Business Address	Nature of Interest

4. The Disclosing Party further certifies that no prohibited financial interest in the Matter will be acquired by any City official or employee.

E. CERTIFICATION REGARDING SLAVERY ERA BUSINESS

Please check either 1. or 2. below. If the Disclosing Party checks 2., the Disclosing Party must disclose below or in an attachment to this EDS all information required by paragraph 2. Failure to

comply with these disclosure requirements may make any contract entered into with the City in connection with the Matter voidable by the City.

__X__ 1. The Disclosing Party verifies that the Disclosing Party has searched any and all records of the Disclosing Party and any and all predecessor entities regarding records of investments or profits from slavery or slaveholder insurance policies during the slavery era (including insurance policies issued to slaveholders that provided coverage for damage to or injury or death of their slaves), and the Disclosing Party has found no such records.

____ 2. The Disclosing Party verifies that, as a result of conducting the search in step 1 above, the Disclosing Party has found records of investments or profits from slavery or slaveholder insurance policies. The Disclosing Party verifies that the following constitutes full disclosure of all such records, including the names of any and all slaves or slaveholders described in those records:

_____

_____

_____

_____

SECTION VI – CERTIFICATIONS FOR FEDERALLY FUNDED MATTERS

NOTE: If the Matter is federally funded, complete this Section VI. **If the Matter is not federally funded,** proceed to Section VII. For purposes of this Section VI, tax credits allocated by the City and proceeds of debt obligations of the City are not federal funding.

A. CERTIFICATION REGARDING LOBBYING

1. List below the names of all persons or entities registered under the federal Lobbying Disclosure Act of 1995 who have made lobbying contacts on behalf of the Disclosing Party with respect to the Matter: (Add sheets if necessary):

_____

_____

_____

(If no explanation appears or begins on the lines above, or if the letters "NA" or if the word "None" appear, it will be conclusively presumed that the Disclosing Party means that NO persons or entities registered under the Lobbying Disclosure Act of 1995 have made lobbying contacts on behalf of the Disclosing Party with respect to the Matter.)

2. The Disclosing Party has not spent and will not expend any federally appropriated funds to pay any person or entity listed in Paragraph A.1. above for his or her lobbying activities or to pay any person or entity to influence or attempt to influence an officer or employee of any agency, as defined by applicable federal law, a member of Congress, an officer or employee of Congress, or an employee of a member of Congress, in connection with the award of any federally funded contract, making any federally funded grant or loan, entering into any cooperative agreement, or to extend, continue, renew, amend, or modify any federally funded contract, grant, loan, or cooperative agreement.

3. The Disclosing Party will submit an updated certification at the end of each calendar quarter in which there occurs any event that materially affects the accuracy of the statements and information set forth in paragraphs A.1. and A.2. above.

4. The Disclosing Party certifies that either: (i) it is not an organization described in section 501(c)(4) of the Internal Revenue Code of 1986; or (ii) it is an organization described in section 501(c)(4) of the Internal Revenue Code of 1986 but has not engaged and will not engage in "Lobbying Activities".

5. If the Disclosing Party is the Applicant, the Disclosing Party must obtain certifications equal in form and substance to paragraphs A.1. through A.4. above from all subcontractors before it awards any subcontract and the Disclosing Party must maintain all such subcontractors' certifications for the duration of the Matter and must make such certifications promptly available to the City upon request.

B. CERTIFICATION REGARDING EQUAL EMPLOYMENT OPPORTUNITY

If the Matter is federally funded, federal regulations require the Applicant and all proposed subcontractors to submit the following information with their bids or in writing at the outset of negotiations.

Is the Disclosing Party the Applicant?

[ ] Yes [ ] No

If "Yes," answer the three questions below:

1. Have you developed and do you have on file affirmative action programs pursuant to applicable federal regulations? (See 41 CFR Part 60-2.)
[ ] Yes [ ] No

2. Have you filed with the Joint Reporting Committee, the Director of the Office of Federal Contract Compliance Programs, or the Equal Employment Opportunity Commission all reports due under the applicable filing requirements?
[ ] Yes [ ] No

3. Have you participated in any previous contracts or subcontracts subject to the equal opportunity clause?
[ ] Yes [ ] No

If you checked "No" to question 1. or 2. above, please provide an explanation:

_____

_____

SECTION VII -- ACKNOWLEDGMENTS, CONTRACT INCORPORATION, COMPLIANCE, PENALTIES, DISCLOSURE

The Disclosing Party understands and agrees that:

A. The certifications, disclosures, and acknowledgments contained in this EDS will become part of any contract or other agreement between the Applicant and the City in connection with the Matter, whether procurement, City assistance, or other City action, and are material inducements to the City's execution of any contract or taking other action with respect to the Matter. The Disclosing Party understands that it must comply with all statutes, ordinances, and regulations on which this EDS is based.

B. The City's Governmental Ethics and Campaign Financing Ordinances, Chapters 2-156 and 2-164 of the Municipal Code, impose certain duties and obligations on persons or entities seeking City contracts, work, business, or transactions. The full text of these ordinances and a training program is available on line at www.cityofchicago.org/Ethics, and may also be obtained from the City's Board of Ethics, 740 N. Sedgwick St., Suite 500, Chicago, IL 60610, (312) 744-9660. The Disclosing Party must comply fully with the applicable ordinances.

C. If the City determines that any information provided in this EDS is false, incomplete or inaccurate, any contract or other agreement in connection with which it is submitted may be rescinded or be void or voidable, and the City may pursue any remedies under the contract or agreement (if not rescinded or void), at law, or in equity, including terminating the Disclosing Party's participation in the Matter and/or declining to allow the Disclosing Party to participate in other transactions with the City. Remedies at law for a false statement of material fact may include incarceration and an award to the City of treble damages.

D. It is the City's policy to make this document available to the public on its Internet site and/or upon request. Some or all of the information provided on this EDS and any attachments to this EDS may be made available to the public on the Internet, in response to a Freedom of Information Act request, or otherwise. By completing and signing this EDS, the Disclosing Party waives and releases any possible rights or claims which it may have against the City in connection with the public release of information contained in this EDS and also authorizes the City to verify the accuracy of any information submitted in this EDS.

E. The information provided in this EDS must be kept current. In the event of changes, the Disclosing Party must supplement this EDS up to the time the City takes action on the Matter. If the Matter is a contract being handled by the City's Department of Procurement Services, the Disclosing Party must update this EDS as the contract requires. **NOTE:** With respect to Matters subject to Article I of Chapter 1-23 of the Municipal Code (imposing **PERMANENT INELIGIBILITY** for certain specified offenses), the information provided herein regarding eligibility must be kept current for a longer period, as required by Chapter 1-23 and Section 2-154-020 of the Municipal Code.

The Disclosing Party represents and warrants that:

F.1. The Disclosing Party is not delinquent in the payment of any tax administered by the Illinois Department of Revenue, nor are the Disclosing Party or its Affiliated Entities delinquent in paying any fine, fee, tax or other charge owed to the City. This includes, but is not limited to, all water charges, sewer charges, license fees, parking tickets, property taxes or sales taxes.

F.2 If the Disclosing Party is the Applicant, the Disclosing Party and its Affiliated Entities will not use, nor permit their subcontractors to use, any facility listed by the U.S. E.P.A. on the federal Excluded Parties List System ("EPLS") maintained by the U. S. General Services Administration.

F.3 If the Disclosing Party is the Applicant, the Disclosing Party will obtain from any contractors/subcontractors hired or to be hired in connection with the Matter certifications equal in form and substance to those in F.1. and F.2. above and will not, without the prior written consent of the City, use any such contractor/subcontractor that does not provide such certifications or that the Disclosing Party has reason to believe has not provided or cannot provide truthful certifications.

NOTE: If the Disclosing Party cannot certify as to any of the items in F.1., F.2. or F.3. above, an explanatory statement must be attached to this EDS.

CERTIFICATION

Under penalty of perjury, the person signing below: (1) warrants that he/she is authorized to execute this EDS and Appendix A (if applicable) on behalf of the Disclosing Party, and (2) warrants that all certifications and statements contained in this EDS and Appendix A (if applicable) are true, accurate and complete as of the date furnished to the City.

Starwood Global Opportunity Fund VIII-J, L.P., By: VIII-J Management, L.P., its general partner,
By: Starwood Funds GP, L.L.C., its general partner,
(Print or type name of Disclosing Party)

By: _____
(Sign here)

Jerome C. Silvey
(Print or type name of person signing)

Executive Vice President
(Print or type title of person signing)

Signed and sworn to before me on (date) December 20, 2012,
at Fairfield County, Connecticut (state).

_____ Notary Public.

Commission expires: _____.

KAREN B. MURRAY
NOTARY PUBLIC
MY COMMISSION EXPIRES FEB. 28, 2017

CITY OF CHICAGO
ECONOMIC DISCLOSURE STATEMENT AND AFFIDAVIT
APPENDIX A

FAMILIAL RELATIONSHIPS WITH ELECTED CITY OFFICIALS AND DEPARTMENT HEADS

This Appendix is to be completed only by (a) the Applicant, and (b) any legal entity which has a direct ownership interest in the Applicant exceeding 7.5 percent. It is not to be completed by any legal entity which has only an indirect ownership interest in the Applicant.

Under Municipal Code Section 2-154-015, the Disclosing Party must disclose whether such Disclosing Party or any "Applicable Party" or any Spouse or Domestic Partner thereof currently has a "familial relationship" with any elected city official or department head. A "familial relationship" exists if, as of the date this EDS is signed, the Disclosing Party or any "Applicable Party" or any Spouse or Domestic Partner thereof is related to the mayor, any alderman, the city clerk, the city treasurer or any city department head as spouse or domestic partner or as any of the following, whether by blood or adoption: parent, child, brother or sister, aunt or uncle, niece or nephew, grandparent, grandchild, father-in-law, mother-in-law, son-in-law, daughter-in-law, stepfather or stepmother, stepson or stepdaughter, stepbrother or stepsister or half-brother or half-sister.

"Applicable Party" means (1) all executive officers of the Disclosing Party listed in Section II.B.1.a., if the Disclosing Party is a corporation; all partners of the Disclosing Party, if the Disclosing Party is a general partnership; all general partners and limited partners of the Disclosing Party, if the Disclosing Party is a limited partnership; all managers, managing members and members of the Disclosing Party, if the Disclosing Party is a limited liability company; (2) all principal officers of the Disclosing Party; and (3) any person having more than a 7.5 percent ownership interest in the Disclosing Party. "Principal officers" means the president, chief operating officer, executive director, chief financial officer, treasurer or secretary of a legal entity or any person exercising similar authority.

Does the Disclosing Party or any "Applicable Party" or any Spouse or Domestic Partner thereof currently have a "familial relationship" with an elected city official or department head?

[ ] Yes [X] No

If yes, please identify below (1) the name and title of such person, (2) the name of the legal entity to which such person is connected; (3) the name and title of the elected city official or department head to whom such person has a familial relationship, and (4) the precise nature of such familial relationship.

CITY OF CHICAGO
ECONOMIC DISCLOSURE STATEMENT
AND AFFIDAVIT

SECTION I -- GENERAL INFORMATION

A. Legal name of the Disclosing Party submitting this EDS. Include d/b/a/ if applicable:

Starwood U.S. Opportunity Fund VIII-J, L.P.

Check ONE of the following three boxes:

Indicate whether the Disclosing Party submitting this EDS is:

1. [ ] the Applicant
   OR
2. [x] a legal entity holding a direct or indirect interest in the Applicant. State the legal name of the Applicant in which the Disclosing Party holds an interest: Willets/Milwaukee Logan SB1, LLC
   OR
3. [ ] a legal entity with a right of control (see Section II.B.1.) State the legal name of the entity in which the Disclosing Party holds a right of control: _____

B. Business address of the Disclosing Party: 591 W. Putnam Avenue
Greenwich, CT 06830

C. Telephone: 203-422-7713 Fax: _____ Email: rspinelli@starwood.com

D. Name of contact person: Richard Spinelli

E. Federal Employer Identification No. (if you have one): _____

F. Brief description of contract, transaction or other undertaking (referred to below as the "Matter") to which this EDS pertains. (Include project number and location of property, if applicable):

Map amendment to Zoning Ordinance for 2489-2505 North Milwaukee Avenue

G. Which City agency or department is requesting this EDS? Department of Housing and Economic Development

If the Matter is a contract being handled by the City's Department of Procurement Services, please complete the following:

Specification # _____ and Contract # _____

SECTION II -- DISCLOSURE OF OWNERSHIP INTERESTS

A. NATURE OF THE DISCLOSING PARTY

1. Indicate the nature of the Disclosing Party:

[ ] Person
[ ] Publicly registered business corporation
[ ] Privately held business corporation
[ ] Sole proprietorship
[ ] General partnership
[X] Limited partnership
[ ] Trust
[ ] Limited liability company
[ ] Limited liability partnership
[ ] Joint venture
[ ] Not-for-profit corporation
(Is the not-for-profit corporation also a 501(c)(3))?
[ ] Yes [ ] No
[ ] Other (please specify)

2. For legal entities, the state (or foreign country) of incorporation or organization, if applicable:

Delaware

3. For legal entities not organized in the State of Illinois: Has the organization registered to do business in the State of Illinois as a foreign entity?

[ ] Yes [ ] No [X] N/A

B. IF THE DISCLOSING PARTY IS A LEGAL ENTITY:

1. List below the full names and titles of all executive officers and all directors of the entity. **NOTE:** For not-for-profit corporations, also list below all members, if any, which are legal entities. If there are no such members, write "no members." For trusts, estates or other similar entities, list below the legal titleholder(s).

If the entity is a general partnership, limited partnership, limited liability company, limited liability partnership or joint venture, list below the name and title of each general partner, managing member, manager or any other person or entity that controls the day-to-day management of the Disclosing Party. **NOTE**: Each legal entity listed below must submit an EDS on its own behalf.

Name	Title
VIII-J Management, L.P.	General Partner

2. Please provide the following information concerning each person or entity having a direct or indirect beneficial interest (including ownership) in excess of 7.5% of the Disclosing Party. Examples of such an interest include shares in a corporation, partnership interest in a partnership or joint venture,

interest of a member or manager in a limited liability company, or interest of a beneficiary of a trust, estate or other similar entity. If none, state "None." **NOTE**: Pursuant to Section 2-154-030 of the Municipal Code of Chicago ("Municipal Code"), the City may require any such additional information from any applicant which is reasonably intended to achieve full disclosure.

Name	Business Address	Percentage Interest in the Disclosing Party
Starwood Capital Group Management, L.L.C. ("Starwood Manager") is a registered investment adviser and, as such, advises the Disclosing Party, which includes as limited partners the following entities whose ownership interests in the Applicant are greater than 7.5% but do not exceed 22.5%:		
SOF-VIII Private Investors Offshore 1, L.P.		46.0039% interest in the Disclosing Party (11.30% indirect interest in Applicant)
SOF-VIII Private Investors Offshore 2, L.P.		49.0432% interest in the Disclosing Party (11.31% indirect interest in Applicant)
There are no individuals with an economic interest in the Disclosing Party whose interest in the Applicant (direct or indirect) exceeds 7.5% The Form ADV for Starwood Manager has been provided to the City. Pursuant to Section 2(c) of the Rules Regarding Economic Disclosu Statement and Affidavit, no further disclosure is required.		

SECTION III -- BUSINESS RELATIONSHIPS WITH CITY ELECTED OFFICIALS

Has the Disclosing Party had a "business relationship," as defined in Chapter 2-156 of the Municipal Code, with any City elected official in the 12 months before the date this EDS is signed?

[ ] Yes [X] No

If yes, please identify below the name(s) of such City elected official(s) and describe such relationship(s):

SECTION IV -- DISCLOSURE OF SUBCONTRACTORS AND OTHER RETAINED PARTIES

The Disclosing Party must disclose the name and business address of each subcontractor, attorney, lobbyist, accountant, consultant and any other person or entity whom the Disclosing Party has retained or expects to retain in connection with the Matter, as well as the nature of the relationship, and the total amount of the fees paid or estimated to be paid. The Disclosing Party is not required to disclose employees who are paid solely through the Disclosing Party's regular payroll.

"Lobbyist" means any person or entity who undertakes to influence any legislative or administrative action on behalf of any person or entity other than: (1) a not-for-profit entity, on an unpaid basis, or (2) himself. "Lobbyist" also means any person or entity any part of whose duties as an employee of another includes undertaking to influence any legislative or administrative action.

If the Disclosing Party is uncertain whether a disclosure is required under this Section, the Disclosing Party must either ask the City whether disclosure is required or make the disclosure.

Name (indicate whether retained or anticipated to be retained)	Business Address	Relationship to Disclosing Party (subcontractor, attorney, lobbyist, etc.)	Fees (indicate whether paid or estimated.) **NOTE:** "hourly rate" or "t.b.d." is not an acceptable response.

(Add sheets if necessary)

[X] Check here if the Disclosing Party has not retained, nor expects to retain, any such persons or entities.

SECTION V -- CERTIFICATIONS

A. COURT-ORDERED CHILD SUPPORT COMPLIANCE

Under Municipal Code Section 2-92-415, substantial owners of business entities that contract with the City must remain in compliance with their child support obligations throughout the contract's term.

Has any person who directly or indirectly owns 10% or more of the Disclosing Party been declared in arrearage on any child support obligations by any Illinois court of competent jurisdiction?

[ ] Yes [ ] No [X] No person directly or indirectly owns 10% or more of the Disclosing Party.

If "Yes," has the person entered into a court-approved agreement for payment of all support owed and is the person in compliance with that agreement?

[ ] Yes [ ] No

B. FURTHER CERTIFICATIONS

1. Pursuant to Municipal Code Chapter 1-23, Article I ("Article I")(which the Applicant should consult for defined terms (e.g., "doing business") and legal requirements), if the Disclosing Party submitting this EDS is the Applicant and is doing business with the City, then the Disclosing Party certifies as follows: (i) neither the Applicant nor any controlling person is currently indicted or charged with, or has admitted guilt of, or has ever been convicted of, or placed under supervision for, any criminal offense involving actual, attempted, or conspiracy to commit bribery, theft, fraud, forgery, perjury, dishonesty or deceit against an officer or employee of the City or any sister agency; and (ii) the Applicant understands and acknowledges that compliance with Article I is a continuing requirement for doing business with the City. NOTE: If Article I applies to the Applicant, the permanent compliance timeframe in Article I supersedes some five-year compliance timeframes in certifications 2 and 3 below.

2. The Disclosing Party and, if the Disclosing Party is a legal entity, all of those persons or entities identified in Section II.B.1. of this EDS:

a. are not presently debarred, suspended, proposed for debarment, declared ineligible or voluntarily excluded from any transactions by any federal, state or local unit of government;

b. have not, within a five-year period preceding the date of this EDS, been convicted of a criminal offense, adjudged guilty, or had a civil judgment rendered against them in connection with: obtaining, attempting to obtain, or performing a public (federal, state or local) transaction or contract under a public transaction; a violation of federal or state antitrust statutes; fraud; embezzlement; theft; forgery; bribery; falsification or destruction of records; making false statements; or receiving stolen property;

c. are not presently indicted for, or criminally or civilly charged by, a governmental entity (federal, state or local) with committing any of the offenses set forth in clause B.2.b. of this Section V;

d. have not, within a five-year period preceding the date of this EDS, had one or more public transactions (federal, state or local) terminated for cause or default; and

e. have not, within a five-year period preceding the date of this EDS, been convicted, adjudged guilty, or found liable in a civil proceeding, or in any criminal or civil action, including actions concerning environmental violations, instituted by the City or by the federal government, any state, or any other unit of local government.

3. The certifications in subparts 3, 4 and 5 concern:

• the Disclosing Party;
• any "Contractor" (meaning any contractor or subcontractor used by the Disclosing Party in connection with the Matter, including but not limited to all persons or legal entities disclosed under Section IV, "Disclosure of Subcontractors and Other Retained Parties");
• any "Affiliated Entity" (meaning a person or entity that, directly or indirectly: controls the Disclosing Party, is controlled by the Disclosing Party, or is, with the Disclosing Party, under common control of another person or entity. Indicia of control include, without limitation: interlocking management or ownership; identity of interests among family members, shared facilities and equipment; common use of employees; or organization of a business entity following the ineligibility of a business entity to do business with federal or state or local government, including the City, using substantially the same management, ownership, or principals as the ineligible entity); with respect to Contractors, the term Affiliated Entity means a person or entity that directly or indirectly controls the Contractor, is controlled by it, or, with the Contractor, is under common control of another person or entity;
• any responsible official of the Disclosing Party, any Contractor or any Affiliated Entity or any other official, agent or employee of the Disclosing Party, any Contractor or any Affiliated Entity, acting pursuant to the direction or authorization of a responsible official of the Disclosing Party, any Contractor or any Affiliated Entity (collectively "Agents").

Neither the Disclosing Party, nor any Contractor, nor any Affiliated Entity of either the Disclosing Party or any Contractor nor any Agents have, during the five years before the date this EDS is signed, or, with respect to a Contractor, an Affiliated Entity, or an Affiliated Entity of a Contractor during the five years before the date of such Contractor's or Affiliated Entity's contract or engagement in connection with the Matter:

a. bribed or attempted to bribe, or been convicted or adjudged guilty of bribery or attempting to bribe, a public officer or employee of the City, the State of Illinois, or any agency of the federal government or of any state or local government in the United States of America, in that officer's or employee's official capacity;

b. agreed or colluded with other bidders or prospective bidders, or been a party to any such agreement, or been convicted or adjudged guilty of agreement or collusion among bidders or prospective bidders, in restraint of freedom of competition by agreement to bid a fixed price or otherwise; or

c. made an admission of such conduct described in a. or b. above that is a matter of record, but have not been prosecuted for such conduct; or

d. violated the provisions of Municipal Code Section 2-92-610 (Living Wage Ordinance).

4. Neither the Disclosing Party, Affiliated Entity or Contractor, or any of their employees, officials, agents or partners, is barred from contracting with any unit of state or local government as a result of engaging in or being convicted of (1) bid-rigging in violation of 720 ILCS 5/33E-3; (2) bid-rotating in violation of 720 ILCS 5/33E-4; or (3) any similar offense of any state or of the United States of America that contains the same elements as the offense of bid-rigging or bid-rotating.

5. Neither the Disclosing Party nor any Affiliated Entity is listed on any of the following lists maintained by the Office of Foreign Assets Control of the U.S. Department of the Treasury or the Bureau of Industry and Security of the U.S. Department of Commerce or their successors: the Specially Designated Nationals List, the Denied Persons List, the Unverified List, the Entity List and the Debarred List.

6. The Disclosing Party understands and shall comply with the applicable requirements of Chapters 2-55 (Legislative Inspector General), 2-56 (Inspector General) and 2-156 (Governmental Ethics) of the Municipal Code.

7. If the Disclosing Party is unable to certify to any of the above statements in this Part B (Further Certifications), the Disclosing Party must explain below:

_____

_____

_____

_____

If the letters "NA," the word "None," or no response appears on the lines above, it will be conclusively presumed that the Disclosing Party certified to the above statements.

8. To the best of the Disclosing Party's knowledge after reasonable inquiry, the following is a complete list of all current employees of the Disclosing Party who were, at any time during the 12-month period preceding the execution date of this EDS, an employee, or elected or appointed official, of the City of Chicago (if none, indicate with "N/A" or "none").

NONE

9. To the best of the Disclosing Party's knowledge after reasonable inquiry, the following is a complete list of all gifts that the Disclosing Party has given or caused to be given, at any time during the 12-month period preceding the execution date of this EDS, to an employee, or elected or appointed official, of the City of Chicago. For purposes of this statement, a "gift" does not include: (i) anything made generally available to City employees or to the general public, or (ii) food or drink provided in the course of official City business and having a retail value of less than $20 per recipient (if none, indicate with "N/A" or "none"). As to any gift listed below, please also list the name of the City recipient.

NONE

C. CERTIFICATION OF STATUS AS FINANCIAL INSTITUTION

1. The Disclosing Party certifies that the Disclosing Party (check one)

[ ] is [X] is not

a "financial institution" as defined in Section 2-32-455(b) of the Municipal Code.

2. If the Disclosing Party IS a financial institution, then the Disclosing Party pledges:

"We are not and will not become a predatory lender as defined in Chapter 2-32 of the Municipal Code. We further pledge that none of our affiliates is, and none of them will become, a predatory lender as defined in Chapter 2-32 of the Municipal Code. We understand that becoming a predatory lender or becoming an affiliate of a predatory lender may result in the loss of the privilege of doing business with the City."

If the Disclosing Party is unable to make this pledge because it or any of its affiliates (as defined in Section 2-32-455(b) of the Municipal Code) is a predatory lender within the meaning of Chapter 2-32 of the Municipal Code, explain here (attach additional pages if necessary):

If the letters "NA," the word "None," or no response appears on the lines above, it will be conclusively presumed that the Disclosing Party certified to the above statements.

D. CERTIFICATION REGARDING INTEREST IN CITY BUSINESS

Any words or terms that are defined in Chapter 2-156 of the Municipal Code have the same meanings when used in this Part D.

1. In accordance with Section 2-156-110 of the Municipal Code: Does any official or employee of the City have a financial interest in his or her own name or in the name of any other person or entity in the Matter?

[ ] Yes [X] No

NOTE: If you checked "Yes" to Item D.1., proceed to Items D.2. and D.3. If you checked "No" to Item D.1., proceed to Part E.

2. Unless sold pursuant to a process of competitive bidding, or otherwise permitted, no City elected official or employee shall have a financial interest in his or her own name or in the name of any other person or entity in the purchase of any property that (i) belongs to the City, or (ii) is sold for taxes or assessments, or (iii) is sold by virtue of legal process at the suit of the City (collectively, "City Property Sale"). Compensation for property taken pursuant to the City's eminent domain power does not constitute a financial interest within the meaning of this Part D.

Does the Matter involve a City Property Sale?

[ ] Yes [ ] No

3. If you checked "Yes" to Item D.1., provide the names and business addresses of the City officials or employees having such interest and identify the nature of such interest:

Name	Business Address	Nature of Interest

4. The Disclosing Party further certifies that no prohibited financial interest in the Matter will be acquired by any City official or employee.

E. CERTIFICATION REGARDING SLAVERY ERA BUSINESS

Please check either 1. or 2. below. If the Disclosing Party checks 2., the Disclosing Party must disclose below or in an attachment to this EDS all information required by paragraph 2. Failure to

comply with these disclosure requirements may make any contract entered into with the City in connection with the Matter voidable by the City.

__x__ 1. The Disclosing Party verifies that the Disclosing Party has searched any and all records of the Disclosing Party and any and all predecessor entities regarding records of investments or profits from slavery or slaveholder insurance policies during the slavery era (including insurance policies issued to slaveholders that provided coverage for damage to or injury or death of their slaves), and the Disclosing Party has found no such records.

____2. The Disclosing Party verifies that, as a result of conducting the search in step 1 above, the Disclosing Party has found records of investments or profits from slavery or slaveholder insurance policies. The Disclosing Party verifies that the following constitutes full disclosure of all such records, including the names of any and all slaves or slaveholders described in those records:

_____

_____

_____

_____

SECTION VI -- CERTIFICATIONS FOR FEDERALLY FUNDED MATTERS

NOTE: If the Matter is federally funded, complete this Section VI. **If the Matter is not federally funded,** proceed to Section VII. For purposes of this Section VI, tax credits allocated by the City and proceeds of debt obligations of the City are not federal funding.

A. CERTIFICATION REGARDING LOBBYING

1. List below the names of all persons or entities registered under the federal Lobbying Disclosure Act of 1995 who have made lobbying contacts on behalf of the Disclosing Party with respect to the Matter: (Add sheets if necessary):

_____

_____

_____

(If no explanation appears or begins on the lines above, or if the letters "NA" or if the word "None" appear, it will be conclusively presumed that the Disclosing Party means that NO persons or entities registered under the Lobbying Disclosure Act of 1995 have made lobbying contacts on behalf of the Disclosing Party with respect to the Matter.)

2. The Disclosing Party has not spent and will not expend any federally appropriated funds to pay any person or entity listed in Paragraph A.1. above for his or her lobbying activities or to pay any person or entity to influence or attempt to influence an officer or employee of any agency, as defined by applicable federal law, a member of Congress, an officer or employee of Congress, or an employee of a member of Congress, in connection with the award of any federally funded contract, making any federally funded grant or loan, entering into any cooperative agreement, or to extend, continue, renew, amend, or modify any federally funded contract, grant, loan, or cooperative agreement.

3. The Disclosing Party will submit an updated certification at the end of each calendar quarter in which there occurs any event that materially affects the accuracy of the statements and information set forth in paragraphs A.1. and A.2. above.

4. The Disclosing Party certifies that either: (i) it is not an organization described in section 501(c)(4) of the Internal Revenue Code of 1986; or (ii) it is an organization described in section 501(c)(4) of the Internal Revenue Code of 1986 but has not engaged and will not engage in "Lobbying Activities".

5. If the Disclosing Party is the Applicant, the Disclosing Party must obtain certifications equal in form and substance to paragraphs A.1. through A.4. above from all subcontractors before it awards any subcontract and the Disclosing Party must maintain all such subcontractors' certifications for the duration of the Matter and must make such certifications promptly available to the City upon request.

B. CERTIFICATION REGARDING EQUAL EMPLOYMENT OPPORTUNITY

If the Matter is federally funded, federal regulations require the Applicant and all proposed subcontractors to submit the following information with their bids or in writing at the outset of negotiations.

Is the Disclosing Party the Applicant?

[ ] Yes [ ] No

If "Yes," answer the three questions below:

1. Have you developed and do you have on file affirmative action programs pursuant to applicable federal regulations? (See 41 CFR Part 60-2.)
[ ] Yes [ ] No

2. Have you filed with the Joint Reporting Committee, the Director of the Office of Federal Contract Compliance Programs, or the Equal Employment Opportunity Commission all reports due under the applicable filing requirements?
[ ] Yes [ ] No

3. Have you participated in any previous contracts or subcontracts subject to the equal opportunity clause?
[ ] Yes [ ] No

If you checked "No" to question 1. or 2. above, please provide an explanation:

_____

_____

SECTION VII -- ACKNOWLEDGMENTS, CONTRACT INCORPORATION, COMPLIANCE, PENALTIES, DISCLOSURE

The Disclosing Party understands and agrees that:

A. The certifications, disclosures, and acknowledgments contained in this EDS will become part of any contract or other agreement between the Applicant and the City in connection with the Matter, whether procurement, City assistance, or other City action, and are material inducements to the City's execution of any contract or taking other action with respect to the Matter. The Disclosing Party understands that it must comply with all statutes, ordinances, and regulations on which this EDS is based.

B. The City's Governmental Ethics and Campaign Financing Ordinances, Chapters 2-156 and 2-164 of the Municipal Code, impose certain duties and obligations on persons or entities seeking City contracts, work, business, or transactions. The full text of these ordinances and a training program is available on line at www.cityofchicago.org/Ethics, and may also be obtained from the City's Board of Ethics, 740 N.

Sedgwick St., Suite 500, Chicago, IL 60610, (312) 744-9660. The Disclosing Party must comply fully with the applicable ordinances.

C. If the City determines that any information provided in this EDS is false, incomplete or inaccurate, any contract or other agreement in connection with which it is submitted may be rescinded or be void or voidable, and the City may pursue any remedies under the contract or agreement (if not rescinded or void), at law, or in equity, including terminating the Disclosing Party's participation in the Matter and/or declining to allow the Disclosing Party to participate in other transactions with the City. Remedies at law for a false statement of material fact may include incarceration and an award to the City of treble damages.

D. It is the City's policy to make this document available to the public on its Internet site and/or upon request. Some or all of the information provided on this EDS and any attachments to this EDS may be made available to the public on the Internet, in response to a Freedom of Information Act request, or otherwise. By completing and signing this EDS, the Disclosing Party waives and releases any possible rights or claims which it may have against the City in connection with the public release of information contained in this EDS and also authorizes the City to verify the accuracy of any information submitted in this EDS.

E. The information provided in this EDS must be kept current. In the event of changes, the Disclosing Party must supplement this EDS up to the time the City takes action on the Matter. If the Matter is a contract being handled by the City's Department of Procurement Services, the Disclosing Party must update this EDS as the contract requires. **NOTE:** With respect to Matters subject to Article I of Chapter 1-23 of the Municipal Code (imposing **PERMANENT INELIGIBILITY** for certain specified offenses), the information provided herein regarding eligibility must be kept current for a longer period, as required by Chapter 1-23 and Section 2-154-020 of the Municipal Code.

The Disclosing Party represents and warrants that:

F.1. The Disclosing Party is not delinquent in the payment of any tax administered by the Illinois Department of Revenue, nor are the Disclosing Party or its Affiliated Entities delinquent in paying any fine, fee, tax or other charge owed to the City. This includes, but is not limited to, all water charges, sewer charges, license fees, parking tickets, property taxes or sales taxes.

F.2 If the Disclosing Party is the Applicant, the Disclosing Party and its Affiliated Entities will not use, nor permit their subcontractors to use, any facility listed by the U.S. E.P.A. on the federal Excluded Parties List System ("EPLS") maintained by the U. S. General Services Administration.

F.3 If the Disclosing Party is the Applicant, the Disclosing Party will obtain from any contractors/subcontractors hired or to be hired in connection with the Matter certifications equal in form and substance to those in F.1. and F.2. above and will not, without the prior written consent of the City, use any such contractor/subcontractor that does not provide such certifications or that the Disclosing Party has reason to believe has not provided or cannot provide truthful certifications.

NOTE: If the Disclosing Party cannot certify as to any of the items in F.1., F.2. or F.3. above, an explanatory statement must be attached to this EDS.

CERTIFICATION

Under penalty of perjury, the person signing below: (1) warrants that he/she is authorized to execute this EDS and Appendix A (if applicable) on behalf of the Disclosing Party, and (2) warrants that all certifications and statements contained in this EDS and Appendix A (if applicable) are true, accurate and complete as of the date furnished to the City.

Starwood U.S. Opportunity Fund VIII-J, L.P. By: VIII-J Management, L.P, its general partner,
By: Starwood Funds GP, L.L.C., its general partner,
(Print or type name of Disclosing Party)

By: _____
(Sign here)

Jerome C. Silvey
(Print or type name of person signing)

Executive Vice President
(Print or type title of person signing)

Signed and sworn to before me on (date) December 20, 2012,
at Fairfield County, Connecticut (state).

_____ Notary Public.

Commission expires: _____.

KAREN B. MURRAY
NOTARY PUBLIC
MY COMMISSION EXPIRES FEB. 28, 2017

CITY OF CHICAGO
ECONOMIC DISCLOSURE STATEMENT AND AFFIDAVIT
APPENDIX A

FAMILIAL RELATIONSHIPS WITH ELECTED CITY OFFICIALS AND DEPARTMENT HEADS

This Appendix is to be completed only by (a) the Applicant, and (b) any legal entity which has a direct ownership interest in the Applicant exceeding 7.5 percent. It is not to be completed by any legal entity which has only an indirect ownership interest in the Applicant.

Under Municipal Code Section 2-154-015, the Disclosing Party must disclose whether such Disclosing Party or any "Applicable Party" or any Spouse or Domestic Partner thereof currently has a "familial relationship" with any elected city official or department head. A "familial relationship" exists if, as of the date this EDS is signed, the Disclosing Party or any "Applicable Party" or any Spouse or Domestic Partner thereof is related to the mayor, any alderman, the city clerk, the city treasurer or any city department head as spouse or domestic partner or as any of the following, whether by blood or adoption: parent, child, brother or sister, aunt or uncle, niece or nephew, grandparent, grandchild, father-in-law, mother-in-law, son-in-law, daughter-in-law, stepfather or stepmother, stepson or stepdaughter, stepbrother or stepsister or half-brother or half-sister.

"Applicable Party" means (1) all executive officers of the Disclosing Party listed in Section II.B.1.a., if the Disclosing Party is a corporation; all partners of the Disclosing Party, if the Disclosing Party is a general partnership; all general partners and limited partners of the Disclosing Party, if the Disclosing Party is a limited partnership; all managers, managing members and members of the Disclosing Party, if the Disclosing Party is a limited liability company; (2) all principal officers of the Disclosing Party; and (3) any person having more than a 7.5 percent ownership interest in the Disclosing Party. "Principal officers" means the president, chief operating officer, executive director, chief financial officer, treasurer or secretary of a legal entity or any person exercising similar authority.

Does the Disclosing Party or any "Applicable Party" or any Spouse or Domestic Partner thereof currently have a "familial relationship" with an elected city official or department head?

[ ] Yes [X] No

If yes, please identify below (1) the name and title of such person, (2) the name of the legal entity to which such person is connected; (3) the name and title of the elected city official or department head to whom such person has a familial relationship, and (4) the precise nature of such familial relationship.

CITY OF CHICAGO
ECONOMIC DISCLOSURE STATEMENT
AND AFFIDAVIT

SECTION I -- GENERAL INFORMATION

A. Legal name of the Disclosing Party submitting this EDS. Include d/b/a/ if applicable:

Starwood U.S. Opportunity Fund VIII-1, L.P.

Check ONE of the following three boxes:

Indicate whether the Disclosing Party submitting this EDS is:

1. [ ] the Applicant
   OR
2. [X] a legal entity holding a direct or indirect interest in the Applicant. State the legal name of the Applicant in which the Disclosing Party holds an interest: Willets/Milwaukee Logan SB1, LLC
   OR
3. [ ] a legal entity with a right of control (see Section II.B.1.) State the legal name of the entity in which the Disclosing Party holds a right of control: _____

B. Business address of the Disclosing Party: 591 W. Putnam Avenue
Greenwich, CT 06830

C. Telephone: 203-422-7713 Fax: _____ Email: rspinelli@starwood.com

D. Name of contact person: Richard Spinelli

E. Federal Employer Identification No. (if you have one): _____

F. Brief description of contract, transaction or other undertaking (referred to below as the "Matter") to which this EDS pertains. (Include project number and location of property, if applicable):

Map amendment to Zoning Ordinance for 2489-2505 North Milwaukee Avenue

G. Which City agency or department is requesting this EDS? Department of Housing and Economic Development

If the Matter is a contract being handled by the City's Department of Procurement Services, please complete the following:

Specification # _____ and Contract # _____

SECTION II -- DISCLOSURE OF OWNERSHIP INTERESTS

A. NATURE OF THE DISCLOSING PARTY

1. Indicate the nature of the Disclosing Party:

[ ] Person
[ ] Publicly registered business corporation
[ ] Privately held business corporation
[ ] Sole proprietorship
[ ] General partnership
[X] Limited partnership
[ ] Trust
[ ] Limited liability company
[ ] Limited liability partnership
[ ] Joint venture
[ ] Not-for-profit corporation
(Is the not-for-profit corporation also a 501(c)(3))?
[ ] Yes [ ] No
[ ] Other (please specify)

2. For legal entities, the state (or foreign country) of incorporation or organization, if applicable:

Delaware

3. For legal entities not organized in the State of Illinois: Has the organization registered to do business in the State of Illinois as a foreign entity?

[ ] Yes [ ] No [X] N/A

B. IF THE DISCLOSING PARTY IS A LEGAL ENTITY:

1. List below the full names and titles of all executive officers and all directors of the entity. **NOTE:** For not-for-profit corporations, also list below all members, if any, which are legal entities. If there are no such members, write "no members." For trusts, estates or other similar entities, list below the legal titleholder(s).

If the entity is a general partnership, limited partnership, limited liability company, limited liability partnership or joint venture, list below the name and title of each general partner, managing member, manager or any other person or entity that controls the day-to-day management of the Disclosing Party. **NOTE**: Each legal entity listed below must submit an EDS on its own behalf.

Name	Title
VIII Management, L.P.	General Partner

2. Please provide the following information concerning each person or entity having a direct or indirect beneficial interest (including ownership) in excess of 7.5% of the Disclosing Party. Examples of such an interest include shares in a corporation, partnership interest in a partnership or joint venture,

interest of a member or manager in a limited liability company, or interest of a beneficiary of a trust, estate or other similar entity. If none, state "None." **NOTE**: Pursuant to Section 2-154-030 of the Municipal Code of Chicago ("Municipal Code"), the City may require any such additional information from any applicant which is reasonably intended to achieve full disclosure.

Name	Business Address	Percentage Interest in the Disclosing Party
There are no individuals with an economic interest in the Disclosing Party whose interest in the Applicant (direct or indirect) exceeds 7.5%.		

SECTION III -- BUSINESS RELATIONSHIPS WITH CITY ELECTED OFFICIALS

Has the Disclosing Party had a "business relationship," as defined in Chapter 2-156 of the Municipal Code, with any City elected official in the 12 months before the date this EDS is signed?

[ ] Yes [X] No

If yes, please identify below the name(s) of such City elected official(s) and describe such relationship(s):

SECTION IV -- DISCLOSURE OF SUBCONTRACTORS AND OTHER RETAINED PARTIES

The Disclosing Party must disclose the name and business address of each subcontractor, attorney, lobbyist, accountant, consultant and any other person or entity whom the Disclosing Party has retained or expects to retain in connection with the Matter, as well as the nature of the relationship, and the total amount of the fees paid or estimated to be paid. The Disclosing Party is not required to disclose employees who are paid solely through the Disclosing Party's regular payroll.

"Lobbyist" means any person or entity who undertakes to influence any legislative or administrative action on behalf of any person or entity other than: (1) a not-for-profit entity, on an unpaid basis, or (2) himself. "Lobbyist" also means any person or entity any part of whose duties as an employee of another includes undertaking to influence any legislative or administrative action.

If the Disclosing Party is uncertain whether a disclosure is required under this Section, the Disclosing Party must either ask the City whether disclosure is required or make the disclosure.

Name (indicate whether retained or anticipated to be retained)	Business Address	Relationship to Disclosing Party (subcontractor, attorney, lobbyist, etc.)	Fees (indicate whether paid or estimated.) **NOTE:** "hourly rate" or "t.b.d." is not an acceptable response.

(Add sheets if necessary)

[X] Check here if the Disclosing Party has not retained, nor expects to retain, any such persons or entities.

SECTION V -- CERTIFICATIONS

A. COURT-ORDERED CHILD SUPPORT COMPLIANCE

Under Municipal Code Section 2-92-415, substantial owners of business entities that contract with the City must remain in compliance with their child support obligations throughout the contract's term.

Has any person who directly or indirectly owns 10% or more of the Disclosing Party been declared in arrearage on any child support obligations by any Illinois court of competent jurisdiction?

[ ] Yes [ ] No [X] No person directly or indirectly owns 10% or more of the Disclosing Party.

If "Yes," has the person entered into a court-approved agreement for payment of all support owed and is the person in compliance with that agreement?

[ ] Yes [ ] No

B. FURTHER CERTIFICATIONS

1. Pursuant to Municipal Code Chapter 1-23, Article I ("Article I")(which the Applicant should consult for defined terms (e.g., "doing business") and legal requirements), if the Disclosing Party submitting this EDS is the Applicant and is doing business with the City, then the Disclosing Party certifies as follows: (i) neither the Applicant nor any controlling person is currently indicted or charged with, or has admitted guilt of, or has ever been convicted of, or placed under supervision for, any criminal offense involving actual, attempted, or conspiracy to commit bribery, theft, fraud, forgery, perjury, dishonesty or deceit against an officer or employee of the City or any sister agency; and (ii) the Applicant understands and acknowledges that compliance with Article I is a continuing requirement for doing business with the City. NOTE: If Article I applies to the Applicant, the permanent compliance timeframe in Article I supersedes some five-year compliance timeframes in certifications 2 and 3 below.

2. The Disclosing Party and, if the Disclosing Party is a legal entity, all of those persons or entities identified in Section II.B.1. of this EDS:

a. are not presently debarred, suspended, proposed for debarment, declared ineligible or voluntarily excluded from any transactions by any federal, state or local unit of government;

b. have not, within a five-year period preceding the date of this EDS, been convicted of a criminal offense, adjudged guilty, or had a civil judgment rendered against them in connection with: obtaining, attempting to obtain, or performing a public (federal, state or local) transaction or contract under a public transaction; a violation of federal or state antitrust statutes; fraud; embezzlement; theft; forgery; bribery; falsification or destruction of records; making false statements; or receiving stolen property;

c. are not presently indicted for, or criminally or civilly charged by, a governmental entity (federal, state or local) with committing any of the offenses set forth in clause B.2.b. of this Section V;

d. have not, within a five-year period preceding the date of this EDS, had one or more public transactions (federal, state or local) terminated for cause or default; and

e. have not, within a five-year period preceding the date of this EDS, been convicted, adjudged guilty, or found liable in a civil proceeding, or in any criminal or civil action, including actions concerning environmental violations, instituted by the City or by the federal government, any state, or any other unit of local government.

3. The certifications in subparts 3, 4 and 5 concern:

• the Disclosing Party;
• any "Contractor" (meaning any contractor or subcontractor used by the Disclosing Party in connection with the Matter, including but not limited to all persons or legal entities disclosed under Section IV, "Disclosure of Subcontractors and Other Retained Parties");
• any "Affiliated Entity" (meaning a person or entity that, directly or indirectly: controls the Disclosing Party, is controlled by the Disclosing Party, or is, with the Disclosing Party, under common control of another person or entity. Indicia of control include, without limitation: interlocking management or ownership; identity of interests among family members, shared facilities and equipment; common use of employees; or organization of a business entity following the ineligibility of a business entity to do business with federal or state or local government, including the City, using substantially the same management, ownership, or principals as the ineligible entity); with respect to Contractors, the term Affiliated Entity means a person or entity that directly or indirectly controls the Contractor, is controlled by it, or, with the Contractor, is under common control of another person or entity;
• any responsible official of the Disclosing Party, any Contractor or any Affiliated Entity or any other official, agent or employee of the Disclosing Party, any Contractor or any Affiliated Entity, acting pursuant to the direction or authorization of a responsible official of the Disclosing Party, any Contractor or any Affiliated Entity (collectively "Agents").

Neither the Disclosing Party, nor any Contractor, nor any Affiliated Entity of either the Disclosing Party or any Contractor nor any Agents have, during the five years before the date this EDS is signed, or, with respect to a Contractor, an Affiliated Entity, or an Affiliated Entity of a Contractor during the five years before the date of such Contractor's or Affiliated Entity's contract or engagement in connection with the Matter:

a. bribed or attempted to bribe, or been convicted or adjudged guilty of bribery or attempting to bribe, a public officer or employee of the City, the State of Illinois, or any agency of the federal government or of any state or local government in the United States of America, in that officer's or employee's official capacity;

b. agreed or colluded with other bidders or prospective bidders, or been a party to any such agreement, or been convicted or adjudged guilty of agreement or collusion among bidders or prospective bidders, in restraint of freedom of competition by agreement to bid a fixed price or otherwise; or

c. made an admission of such conduct described in a. or b. above that is a matter of record, but have not been prosecuted for such conduct; or

d. violated the provisions of Municipal Code Section 2-92-610 (Living Wage Ordinance).

4. Neither the Disclosing Party, Affiliated Entity or Contractor, or any of their employees, officials, agents or partners, is barred from contracting with any unit of state or local government as a result of engaging in or being convicted of (1) bid-rigging in violation of 720 ILCS 5/33E-3; (2) bid-rotating in violation of 720 ILCS 5/33E-4; or (3) any similar offense of any state or of the United States of America that contains the same elements as the offense of bid-rigging or bid-rotating.

5. Neither the Disclosing Party nor any Affiliated Entity is listed on any of the following lists maintained by the Office of Foreign Assets Control of the U.S. Department of the Treasury or the Bureau of Industry and Security of the U.S. Department of Commerce or their successors: the Specially Designated Nationals List, the Denied Persons List, the Unverified List, the Entity List and the Debarred List.

6. The Disclosing Party understands and shall comply with the applicable requirements of Chapters 2-55 (Legislative Inspector General), 2-56 (Inspector General) and 2-156 (Governmental Ethics) of the Municipal Code.

7. If the Disclosing Party is unable to certify to any of the above statements in this Part B (Further Certifications), the Disclosing Party must explain below:

_____

_____

_____

_____

If the letters "NA," the word "None," or no response appears on the lines above, it will be conclusively presumed that the Disclosing Party certified to the above statements.

8. To the best of the Disclosing Party's knowledge after reasonable inquiry, the following is a complete list of all current employees of the Disclosing Party who were, at any time during the 12-month period preceding the execution date of this EDS, an employee, or elected or appointed official, of the City of Chicago (if none, indicate with "N/A" or "none").

NONE

9. To the best of the Disclosing Party's knowledge after reasonable inquiry, the following is a complete list of all gifts that the Disclosing Party has given or caused to be given, at any time during the 12-month period preceding the execution date of this EDS, to an employee, or elected or appointed official, of the City of Chicago. For purposes of this statement, a "gift" does not include: (i) anything made generally available to City employees or to the general public, or (ii) food or drink provided in the course of official City business and having a retail value of less than $20 per recipient (if none, indicate with "N/A" or "none"). As to any gift listed below, please also list the name of the City recipient.

NONE

C. CERTIFICATION OF STATUS AS FINANCIAL INSTITUTION

1. The Disclosing Party certifies that the Disclosing Party (check one)

[ ] is [x] is not

a "financial institution" as defined in Section 2-32-455(b) of the Municipal Code.

2. If the Disclosing Party IS a financial institution, then the Disclosing Party pledges:

"We are not and will not become a predatory lender as defined in Chapter 2-32 of the Municipal Code. We further pledge that none of our affiliates is, and none of them will become, a predatory lender as defined in Chapter 2-32 of the Municipal Code. We understand that becoming a predatory lender or becoming an affiliate of a predatory lender may result in the loss of the privilege of doing business with the City."

If the Disclosing Party is unable to make this pledge because it or any of its affiliates (as defined in Section 2-32-455(b) of the Municipal Code) is a predatory lender within the meaning of Chapter 2-32 of the Municipal Code, explain here (attach additional pages if necessary):

If the letters "NA," the word "None," or no response appears on the lines above, it will be conclusively presumed that the Disclosing Party certified to the above statements.

D. CERTIFICATION REGARDING INTEREST IN CITY BUSINESS

Any words or terms that are defined in Chapter 2-156 of the Municipal Code have the same meanings when used in this Part D.

1. In accordance with Section 2-156-110 of the Municipal Code: Does any official or employee of the City have a financial interest in his or her own name or in the name of any other person or entity in the Matter?

[ ] Yes [X] No

NOTE: If you checked "Yes" to Item D.1., proceed to Items D.2. and D.3. If you checked "No" to Item D.1., proceed to Part E.

2. Unless sold pursuant to a process of competitive bidding, or otherwise permitted, no City elected official or employee shall have a financial interest in his or her own name or in the name of any other person or entity in the purchase of any property that (i) belongs to the City, or (ii) is sold for taxes or assessments, or (iii) is sold by virtue of legal process at the suit of the City (collectively, "City Property Sale"). Compensation for property taken pursuant to the City's eminent domain power does not constitute a financial interest within the meaning of this Part D.

Does the Matter involve a City Property Sale?

[ ] Yes [ ] No

3. If you checked "Yes" to Item D.1., provide the names and business addresses of the City officials or employees having such interest and identify the nature of such interest:

Name	Business Address	Nature of Interest

4. The Disclosing Party further certifies that no prohibited financial interest in the Matter will be acquired by any City official or employee.

E. CERTIFICATION REGARDING SLAVERY ERA BUSINESS

Please check either 1. or 2. below. If the Disclosing Party checks 2., the Disclosing Party must disclose below or in an attachment to this EDS all information required by paragraph 2. Failure to

comply with these disclosure requirements may make any contract entered into with the City in connection with the Matter voidable by the City.

__X__ 1. The Disclosing Party verifies that the Disclosing Party has searched any and all records of the Disclosing Party and any and all predecessor entities regarding records of investments or profits from slavery or slaveholder insurance policies during the slavery era (including insurance policies issued to slaveholders that provided coverage for damage to or injury or death of their slaves), and the Disclosing Party has found no such records.

____2. The Disclosing Party verifies that, as a result of conducting the search in step 1 above, the Disclosing Party has found records of investments or profits from slavery or slaveholder insurance policies. The Disclosing Party verifies that the following constitutes full disclosure of all such records, including the names of any and all slaves or slaveholders described in those records:

_____

_____

_____

_____

SECTION VI -- CERTIFICATIONS FOR FEDERALLY FUNDED MATTERS

NOTE: If the Matter is federally funded, complete this Section VI. **If the Matter is not federally funded,** proceed to Section VII. For purposes of this Section VI, tax credits allocated by the City and proceeds of debt obligations of the City are not federal funding.

A. CERTIFICATION REGARDING LOBBYING

1. List below the names of all persons or entities registered under the federal Lobbying Disclosure Act of 1995 who have made lobbying contacts on behalf of the Disclosing Party with respect to the Matter: (Add sheets if necessary):

_____

_____

_____

(If no explanation appears or begins on the lines above, or if the letters "NA" or if the word "None" appear, it will be conclusively presumed that the Disclosing Party means that NO persons or entities registered under the Lobbying Disclosure Act of 1995 have made lobbying contacts on behalf of the Disclosing Party with respect to the Matter.)

2. The Disclosing Party has not spent and will not expend any federally appropriated funds to pay any person or entity listed in Paragraph A.1. above for his or her lobbying activities or to pay any person or entity to influence or attempt to influence an officer or employee of any agency, as defined by applicable federal law, a member of Congress, an officer or employee of Congress, or an employee of a member of Congress, in connection with the award of any federally funded contract, making any federally funded grant or loan, entering into any cooperative agreement, or to extend, continue, renew, amend, or modify any federally funded contract, grant, loan, or cooperative agreement.

3. The Disclosing Party will submit an updated certification at the end of each calendar quarter in which there occurs any event that materially affects the accuracy of the statements and information set forth in paragraphs A.1. and A.2. above.

4. The Disclosing Party certifies that either: (i) it is not an organization described in section 501(c)(4) of the Internal Revenue Code of 1986; or (ii) it is an organization described in section 501(c)(4) of the Internal Revenue Code of 1986 but has not engaged and will not engage in "Lobbying Activities".

5. If the Disclosing Party is the Applicant, the Disclosing Party must obtain certifications equal in form and substance to paragraphs A.1. through A.4. above from all subcontractors before it awards any subcontract and the Disclosing Party must maintain all such subcontractors' certifications for the duration of the Matter and must make such certifications promptly available to the City upon request.

B. CERTIFICATION REGARDING EQUAL EMPLOYMENT OPPORTUNITY

If the Matter is federally funded, federal regulations require the Applicant and all proposed subcontractors to submit the following information with their bids or in writing at the outset of negotiations.

Is the Disclosing Party the Applicant?

[ ] Yes [ ] No

If "Yes," answer the three questions below:

1. Have you developed and do you have on file affirmative action programs pursuant to applicable federal regulations? (See 41 CFR Part 60-2.)
[ ] Yes [ ] No

2. Have you filed with the Joint Reporting Committee, the Director of the Office of Federal Contract Compliance Programs, or the Equal Employment Opportunity Commission all reports due under the applicable filing requirements?
[ ] Yes [ ] No

3. Have you participated in any previous contracts or subcontracts subject to the equal opportunity clause?
[ ] Yes [ ] No

If you checked "No" to question 1. or 2. above, please provide an explanation:

_____

_____

SECTION VII -- ACKNOWLEDGMENTS, CONTRACT INCORPORATION, COMPLIANCE, PENALTIES, DISCLOSURE

The Disclosing Party understands and agrees that:

A. The certifications, disclosures, and acknowledgments contained in this EDS will become part of any contract or other agreement between the Applicant and the City in connection with the Matter, whether procurement, City assistance, or other City action, and are material inducements to the City's execution of any contract or taking other action with respect to the Matter. The Disclosing Party understands that it must comply with all statutes, ordinances, and regulations on which this EDS is based.

B. The City's Governmental Ethics and Campaign Financing Ordinances, Chapters 2-156 and 2-164 of the Municipal Code, impose certain duties and obligations on persons or entities seeking City contracts, work, business, or transactions. The full text of these ordinances and a training program is available on line at www.cityofchicago.org/Ethics, and may also be obtained from the City's Board of Ethics, 740 N. Sedgwick St., Suite 500, Chicago, IL 60610, (312) 744-9660. The Disclosing Party must comply fully with the applicable ordinances.

C. If the City determines that any information provided in this EDS is false, incomplete or inaccurate, any contract or other agreement in connection with which it is submitted may be rescinded or be void or voidable, and the City may pursue any remedies under the contract or agreement (if not rescinded or void), at law, or in equity, including terminating the Disclosing Party's participation in the Matter and/or declining to allow the Disclosing Party to participate in other transactions with the City. Remedies at law for a false statement of material fact may include incarceration and an award to the City of treble damages.

D. It is the City's policy to make this document available to the public on its Internet site and/or upon request. Some or all of the information provided on this EDS and any attachments to this EDS may be made available to the public on the Internet, in response to a Freedom of Information Act request, or otherwise. By completing and signing this EDS, the Disclosing Party waives and releases any possible rights or claims which it may have against the City in connection with the public release of information contained in this EDS and also authorizes the City to verify the accuracy of any information submitted in this EDS.

E. The information provided in this EDS must be kept current. In the event of changes, the Disclosing Party must supplement this EDS up to the time the City takes action on the Matter. If the Matter is a contract being handled by the City's Department of Procurement Services, the Disclosing Party must update this EDS as the contract requires. **NOTE:** With respect to Matters subject to Article 1 of Chapter 1-23 of the Municipal Code (imposing **PERMANENT INELIGIBILITY** for certain specified offenses), the information provided herein regarding eligibility must be kept current for a longer period, as required by Chapter 1-23 and Section 2-154-020 of the Municipal Code.

The Disclosing Party represents and warrants that:

F.1. The Disclosing Party is not delinquent in the payment of any tax administered by the Illinois Department of Revenue, nor are the Disclosing Party or its Affiliated Entities delinquent in paying any fine, fee, tax or other charge owed to the City. This includes, but is not limited to, all water charges, sewer charges, license fees, parking tickets, property taxes or sales taxes.

F.2 If the Disclosing Party is the Applicant, the Disclosing Party and its Affiliated Entities will not use, nor permit their subcontractors to use, any facility listed by the U.S. E.P.A. on the federal Excluded Parties List System ("EPLS") maintained by the U. S. General Services Administration.

F.3 If the Disclosing Party is the Applicant, the Disclosing Party will obtain from any contractors/subcontractors hired or to be hired in connection with the Matter certifications equal in form and substance to those in F.1. and F.2. above and will not, without the prior written consent of the City, use any such contractor/subcontractor that does not provide such certifications or that the Disclosing Party has reason to believe has not provided or cannot provide truthful certifications.

NOTE: If the Disclosing Party cannot certify as to any of the items in F.1., F.2. or F.3. above, an explanatory statement must be attached to this EDS.

CERTIFICATION

Under penalty of perjury, the person signing below: (1) warrants that he/she is authorized to execute this EDS and Appendix A (if applicable) on behalf of the Disclosing Party, and (2) warrants that all certifications and statements contained in this EDS and Appendix A (if applicable) are true, accurate and complete as of the date furnished to the City.

Starwood U. S. Opportunity Fund VIII-1, L.P., By: VIII Managment, L.P., its general partner, By: Starwood Funds GP, L.L.C., its general partner
(Print or type name of Disclosing Party)

By: _____
(Sign here)

Jerome C. Silvey
(Print or type name of person signing)

Executive Vice President
(Print or type title of person signing)

Signed and sworn to before me on (date) December 20, 2012,
at Fairfield County, Connecticut (state).

_____ Notary Public.

Commission expires: _____.

KAREN B. MURRAY
NOTARY PUBLIC
MY COMMISSION EXPIRES FEB. 28, 2017

CITY OF CHICAGO
ECONOMIC DISCLOSURE STATEMENT AND AFFIDAVIT
APPENDIX A

FAMILIAL RELATIONSHIPS WITH ELECTED CITY OFFICIALS AND DEPARTMENT HEADS

This Appendix is to be completed only by (a) the Applicant, and (b) any legal entity which has a direct ownership interest in the Applicant exceeding 7.5 percent. It is not to be completed by any legal entity which has only an indirect ownership interest in the Applicant.

Under Municipal Code Section 2-154-015, the Disclosing Party must disclose whether such Disclosing Party or any "Applicable Party" or any Spouse or Domestic Partner thereof currently has a "familial relationship" with any elected city official or department head. A "familial relationship" exists if, as of the date this EDS is signed, the Disclosing Party or any "Applicable Party" or any Spouse or Domestic Partner thereof is related to the mayor, any alderman, the city clerk, the city treasurer or any city department head as spouse or domestic partner or as any of the following, whether by blood or adoption: parent, child, brother or sister, aunt or uncle, niece or nephew, grandparent, grandchild, father-in-law, mother-in-law, son-in-law, daughter-in-law, stepfather or stepmother, stepson or stepdaughter, stepbrother or stepsister or half-brother or half-sister.

"Applicable Party" means (1) all executive officers of the Disclosing Party listed in Section II.B.1.a., if the Disclosing Party is a corporation; all partners of the Disclosing Party, if the Disclosing Party is a general partnership; all general partners and limited partners of the Disclosing Party, if the Disclosing Party is a limited partnership; all managers, managing members and members of the Disclosing Party, if the Disclosing Party is a limited liability company; (2) all principal officers of the Disclosing Party; and (3) any person having more than a 7.5 percent ownership interest in the Disclosing Party. "Principal officers" means the president, chief operating officer, executive director, chief financial officer, treasurer or secretary of a legal entity or any person exercising similar authority.

Does the Disclosing Party or any "Applicable Party" or any Spouse or Domestic Partner thereof currently have a "familial relationship" with an elected city official or department head?

[ ] Yes [X] No

If yes, please identify below (1) the name and title of such person, (2) the name of the legal entity to which such person is connected; (3) the name and title of the elected city official or department head to whom such person has a familial relationship, and (4) the precise nature of such familial relationship.

CITY OF CHICAGO
ECONOMIC DISCLOSURE STATEMENT
AND AFFIDAVIT

SECTION I -- GENERAL INFORMATION

A. Legal name of the Disclosing Party submitting this EDS. Include d/b/a/ if applicable:

Starwood Global Opportunity Fund VIII, L.P.

Check ONE of the following three boxes:

Indicate whether the Disclosing Party submitting this EDS is:

1. [ ] the Applicant
   OR
2. [x] a legal entity holding a direct or indirect interest in the Applicant. State the legal name of the Applicant in which the Disclosing Party holds an interest: Willets/Milwaukee Logan SBI, LLC
   OR
3. [ ] a legal entity with a right of control (see Section II.B.1.) State the legal name of the entity in which the Disclosing Party holds a right of control: _____

B. Business address of the Disclosing Party: 591 W. Putnam Avenue
Greenwich, CT 06830

C. Telephone: 203-422-7713 Fax: _____ Email: rspinelli@starwood.com

D. Name of contact person: Richard Spinelli

E. Federal Employer Identification No. (if you have one): _____

F. Brief description of contract, transaction or other undertaking (referred to below as the "Matter") to which this EDS pertains. (Include project number and location of property, if applicable):

Map amendment to Zoning Ordinance for 2489-2505 North Milwaukee Avenue

G. Which City agency or department is requesting this EDS? Department of Housing and Economic Development

If the Matter is a contract being handled by the City's Department of Procurement Services, please complete the following:

Specification # _____ and Contract # _____

SECTION II -- DISCLOSURE OF OWNERSHIP INTERESTS

A. NATURE OF THE DISCLOSING PARTY

1. Indicate the nature of the Disclosing Party:

[ ] Person
[ ] Publicly registered business corporation
[ ] Privately held business corporation
[ ] Sole proprietorship
[ ] General partnership
[X] Limited partnership
[ ] Trust
[ ] Limited liability company
[ ] Limited liability partnership
[ ] Joint venture
[ ] Not-for-profit corporation
(Is the not-for-profit corporation also a 501(c)(3))?
[ ] Yes [ ] No
[ ] Other (please specify)

2. For legal entities, the state (or foreign country) of incorporation or organization, if applicable:

Delaware

3. For legal entities not organized in the State of Illinois: Has the organization registered to do business in the State of Illinois as a foreign entity?

[ ] Yes [ ] No [X] N/A

B. IF THE DISCLOSING PARTY IS A LEGAL ENTITY:

1. List below the full names and titles of all executive officers and all directors of the entity. **NOTE:** For not-for-profit corporations, also list below all members, if any, which are legal entities. If there are no such members, write "no members." For trusts, estates or other similar entities, list below the legal titleholder(s).

If the entity is a general partnership, limited partnership, limited liability company, limited liability partnership or joint venture, list below the name and title of each general partner, managing member, manager or any other person or entity that controls the day-to-day management of the Disclosing Party. **NOTE**: Each legal entity listed below must submit an EDS on its own behalf.

Name	Title
VIII Management, L.P.	General Partner

2. Please provide the following information concerning each person or entity having a direct or indirect beneficial interest (including ownership) in excess of 7.5% of the Disclosing Party. Examples of such an interest include shares in a corporation, partnership interest in a partnership or joint venture,

interest of a member or manager in a limited liability company, or interest of a beneficiary of a trust, estate or other similar entity. If none, state "None." **NOTE**: Pursuant to Section 2-154-030 of the Municipal Code of Chicago ("Municipal Code"), the City may require any such additional information from any applicant which is reasonably intended to achieve full disclosure.

Name	Business Address	Percentage Interest in the Disclosing Party

There are no individuals with an economic interest in the Disclosing Party whose interest in the Applicant (direct or indirect) exceeds 7.5%.

SECTION III -- BUSINESS RELATIONSHIPS WITH CITY ELECTED OFFICIALS

Has the Disclosing Party had a "business relationship," as defined in Chapter 2-156 of the Municipal Code, with any City elected official in the 12 months before the date this EDS is signed?

[ ] Yes [X] No

If yes, please identify below the name(s) of such City elected official(s) and describe such relationship(s):

SECTION IV -- DISCLOSURE OF SUBCONTRACTORS AND OTHER RETAINED PARTIES

The Disclosing Party must disclose the name and business address of each subcontractor, attorney, lobbyist, accountant, consultant and any other person or entity whom the Disclosing Party has retained or expects to retain in connection with the Matter, as well as the nature of the relationship, and the total amount of the fees paid or estimated to be paid. The Disclosing Party is not required to disclose employees who are paid solely through the Disclosing Party's regular payroll.

"Lobbyist" means any person or entity who undertakes to influence any legislative or administrative action on behalf of any person or entity other than: (1) a not-for-profit entity, on an unpaid basis, or (2) himself. "Lobbyist" also means any person or entity any part of whose duties as an employee of another includes undertaking to influence any legislative or administrative action.

If the Disclosing Party is uncertain whether a disclosure is required under this Section, the Disclosing Party must either ask the City whether disclosure is required or make the disclosure.

Name (indicate whether retained or anticipated to be retained)	Business Address	Relationship to Disclosing Party (subcontractor, attorney, lobbyist, etc.)	Fees (indicate whether paid or estimated.) **NOTE:** "hourly rate" or "t.b.d." is not an acceptable response.

(Add sheets if necessary)

[X] Check here if the Disclosing Party has not retained, nor expects to retain, any such persons or entities.

SECTION V -- CERTIFICATIONS

A. COURT-ORDERED CHILD SUPPORT COMPLIANCE

Under Municipal Code Section 2-92-415, substantial owners of business entities that contract with the City must remain in compliance with their child support obligations throughout the contract's term.

Has any person who directly or indirectly owns 10% or more of the Disclosing Party been declared in arrearage on any child support obligations by any Illinois court of competent jurisdiction?

[ ] Yes [ ] No [X] No person directly or indirectly owns 10% or more of the Disclosing Party.

If "Yes," has the person entered into a court-approved agreement for payment of all support owed and is the person in compliance with that agreement?

[ ] Yes [ ] No

B. FURTHER CERTIFICATIONS

1. Pursuant to Municipal Code Chapter 1-23, Article I ("Article I")(which the Applicant should consult for defined terms (e.g., "doing business") and legal requirements), if the Disclosing Party submitting this EDS is the Applicant and is doing business with the City, then the Disclosing Party certifies as follows: (i) neither the Applicant nor any controlling person is currently indicted or charged with, or has admitted guilt of, or has ever been convicted of, or placed under supervision for, any criminal offense involving actual, attempted, or conspiracy to commit bribery, theft, fraud, forgery, perjury, dishonesty or deceit against an officer or employee of the City or any sister agency; and (ii) the Applicant understands and acknowledges that compliance with Article I is a continuing requirement for doing business with the City. NOTE: If Article I applies to the Applicant, the permanent compliance timeframe in Article I supersedes some five-year compliance timeframes in certifications 2 and 3 below.

2. The Disclosing Party and, if the Disclosing Party is a legal entity, all of those persons or entities identified in Section II.B.1. of this EDS:

a. are not presently debarred, suspended, proposed for debarment, declared ineligible or voluntarily excluded from any transactions by any federal, state or local unit of government;

b. have not, within a five-year period preceding the date of this EDS, been convicted of a criminal offense, adjudged guilty, or had a civil judgment rendered against them in connection with: obtaining, attempting to obtain, or performing a public (federal, state or local) transaction or contract under a public transaction; a violation of federal or state antitrust statutes; fraud; embezzlement; theft; forgery; bribery; falsification or destruction of records; making false statements; or receiving stolen property;

c. are not presently indicted for, or criminally or civilly charged by, a governmental entity (federal, state or local) with committing any of the offenses set forth in clause B.2.b. of this Section V;

d. have not, within a five-year period preceding the date of this EDS, had one or more public transactions (federal, state or local) terminated for cause or default; and

e. have not, within a five-year period preceding the date of this EDS, been convicted, adjudged guilty, or found liable in a civil proceeding, or in any criminal or civil action, including actions concerning environmental violations, instituted by the City or by the federal government, any state, or any other unit of local government.

3. The certifications in subparts 3, 4 and 5 concern:

• the Disclosing Party;
• any "Contractor" (meaning any contractor or subcontractor used by the Disclosing Party in connection with the Matter, including but not limited to all persons or legal entities disclosed under Section IV, "Disclosure of Subcontractors and Other Retained Parties");
• any "Affiliated Entity" (meaning a person or entity that, directly or indirectly: controls the Disclosing Party, is controlled by the Disclosing Party, or is, with the Disclosing Party, under common control of another person or entity. Indicia of control include, without limitation: interlocking management or ownership; identity of interests among family members, shared facilities and equipment; common use of employees; or organization of a business entity following the ineligibility of a business entity to do business with federal or state or local government, including the City, using substantially the same management, ownership, or principals as the ineligible entity); with respect to Contractors, the term Affiliated Entity means a person or entity that directly or indirectly controls the Contractor, is controlled by it, or, with the Contractor, is under common control of another person or entity;
• any responsible official of the Disclosing Party, any Contractor or any Affiliated Entity or any other official, agent or employee of the Disclosing Party, any Contractor or any Affiliated Entity, acting pursuant to the direction or authorization of a responsible official of the Disclosing Party, any Contractor or any Affiliated Entity (collectively "Agents").

Neither the Disclosing Party, nor any Contractor, nor any Affiliated Entity of either the Disclosing Party or any Contractor nor any Agents have, during the five years before the date this EDS is signed, or, with respect to a Contractor, an Affiliated Entity, or an Affiliated Entity of a Contractor during the five years before the date of such Contractor's or Affiliated Entity's contract or engagement in connection with the Matter:

a. bribed or attempted to bribe, or been convicted or adjudged guilty of bribery or attempting to bribe, a public officer or employee of the City, the State of Illinois, or any agency of the federal government or of any state or local government in the United States of America, in that officer's or employee's official capacity;

b. agreed or colluded with other bidders or prospective bidders, or been a party to any such agreement, or been convicted or adjudged guilty of agreement or collusion among bidders or prospective bidders, in restraint of freedom of competition by agreement to bid a fixed price or otherwise; or

c. made an admission of such conduct described in a. or b. above that is a matter of record, but have not been prosecuted for such conduct; or

d. violated the provisions of Municipal Code Section 2-92-610 (Living Wage Ordinance).

4. Neither the Disclosing Party, Affiliated Entity or Contractor, or any of their employees, officials, agents or partners, is barred from contracting with any unit of state or local government as a result of engaging in or being convicted of (1) bid-rigging in violation of 720 ILCS 5/33E-3; (2) bid-rotating in violation of 720 ILCS 5/33E-4; or (3) any similar offense of any state or of the United States of America that contains the same elements as the offense of bid-rigging or bid-rotating.

5. Neither the Disclosing Party nor any Affiliated Entity is listed on any of the following lists maintained by the Office of Foreign Assets Control of the U.S. Department of the Treasury or the Bureau of Industry and Security of the U.S. Department of Commerce or their successors: the Specially Designated Nationals List, the Denied Persons List, the Unverified List, the Entity List and the Debarred List.

6. The Disclosing Party understands and shall comply with the applicable requirements of Chapters 2-55 (Legislative Inspector General), 2-56 (Inspector General) and 2-156 (Governmental Ethics) of the Municipal Code.

7. If the Disclosing Party is unable to certify to any of the above statements in this Part B (Further Certifications), the Disclosing Party must explain below:

_____

_____

_____

_____

If the letters "NA," the word "None," or no response appears on the lines above, it will be conclusively presumed that the Disclosing Party certified to the above statements.

8. To the best of the Disclosing Party's knowledge after reasonable inquiry, the following is a complete list of all current employees of the Disclosing Party who were, at any time during the 12-month period preceding the execution date of this EDS, an employee, or elected or appointed official, of the City of Chicago (if none, indicate with "N/A" or "none").

NONE

9. To the best of the Disclosing Party's knowledge after reasonable inquiry, the following is a complete list of all gifts that the Disclosing Party has given or caused to be given, at any time during the 12-month period preceding the execution date of this EDS, to an employee, or elected or appointed official, of the City of Chicago. For purposes of this statement, a "gift" does not include: (i) anything made generally available to City employees or to the general public, or (ii) food or drink provided in the course of official City business and having a retail value of less than $20 per recipient (if none, indicate with "N/A" or "none"). As to any gift listed below, please also list the name of the City recipient.

NONE

C. CERTIFICATION OF STATUS AS FINANCIAL INSTITUTION

1. The Disclosing Party certifies that the Disclosing Party (check one)

[ ] is [x] is not

a "financial institution" as defined in Section 2-32-455(b) of the Municipal Code.

2. If the Disclosing Party IS a financial institution, then the Disclosing Party pledges:

"We are not and will not become a predatory lender as defined in Chapter 2-32 of the Municipal Code. We further pledge that none of our affiliates is, and none of them will become, a predatory lender as defined in Chapter 2-32 of the Municipal Code. We understand that becoming a predatory lender or becoming an affiliate of a predatory lender may result in the loss of the privilege of doing business with the City."

If the Disclosing Party is unable to make this pledge because it or any of its affiliates (as defined in Section 2-32-455(b) of the Municipal Code) is a predatory lender within the meaning of Chapter 2-32 of the Municipal Code, explain here (attach additional pages if necessary):

If the letters "NA," the word "None," or no response appears on the lines above, it will be conclusively presumed that the Disclosing Party certified to the above statements.

D. CERTIFICATION REGARDING INTEREST IN CITY BUSINESS

Any words or terms that are defined in Chapter 2-156 of the Municipal Code have the same meanings when used in this Part D.

1. In accordance with Section 2-156-110 of the Municipal Code: Does any official or employee of the City have a financial interest in his or her own name or in the name of any other person or entity in the Matter?

[ ] Yes [X] No

NOTE: If you checked "Yes" to Item D.1., proceed to Items D.2. and D.3. If you checked "No" to Item D.1., proceed to Part E.

2. Unless sold pursuant to a process of competitive bidding, or otherwise permitted, no City elected official or employee shall have a financial interest in his or her own name or in the name of any other person or entity in the purchase of any property that (i) belongs to the City, or (ii) is sold for taxes or assessments, or (iii) is sold by virtue of legal process at the suit of the City (collectively, "City Property Sale"). Compensation for property taken pursuant to the City's eminent domain power does not constitute a financial interest within the meaning of this Part D.

Does the Matter involve a City Property Sale?

[ ] Yes [ ] No

3. If you checked "Yes" to Item D.1., provide the names and business addresses of the City officials or employees having such interest and identify the nature of such interest:

Name	Business Address	Nature of Interest

4. The Disclosing Party further certifies that no prohibited financial interest in the Matter will be acquired by any City official or employee.

E. CERTIFICATION REGARDING SLAVERY ERA BUSINESS

Please check either 1. or 2. below. If the Disclosing Party checks 2., the Disclosing Party must disclose below or in an attachment to this EDS all information required by paragraph 2. Failure to

comply with these disclosure requirements may make any contract entered into with the City in connection with the Matter voidable by the City.

__X__ 1. The Disclosing Party verifies that the Disclosing Party has searched any and all records of the Disclosing Party and any and all predecessor entities regarding records of investments or profits from slavery or slaveholder insurance policies during the slavery era (including insurance policies issued to slaveholders that provided coverage for damage to or injury or death of their slaves), and the Disclosing Party has found no such records.

____2. The Disclosing Party verifies that, as a result of conducting the search in step 1 above, the Disclosing Party has found records of investments or profits from slavery or slaveholder insurance policies. The Disclosing Party verifies that the following constitutes full disclosure of all such records, including the names of any and all slaves or slaveholders described in those records:

_____

_____

_____

_____

SECTION VI -- CERTIFICATIONS FOR FEDERALLY FUNDED MATTERS

NOTE: If the Matter is federally funded, complete this Section VI. **If the Matter is not federally funded,** proceed to Section VII. For purposes of this Section VI, tax credits allocated by the City and proceeds of debt obligations of the City are not federal funding.

A. CERTIFICATION REGARDING LOBBYING

1. List below the names of all persons or entities registered under the federal Lobbying Disclosure Act of 1995 who have made lobbying contacts on behalf of the Disclosing Party with respect to the Matter: (Add sheets if necessary):

_____

_____

_____

(If no explanation appears or begins on the lines above, or if the letters "NA" or if the word "None" appear, it will be conclusively presumed that the Disclosing Party means that NO persons or entities registered under the Lobbying Disclosure Act of 1995 have made lobbying contacts on behalf of the Disclosing Party with respect to the Matter.)

2. The Disclosing Party has not spent and will not expend any federally appropriated funds to pay any person or entity listed in Paragraph A.1. above for his or her lobbying activities or to pay any person or entity to influence or attempt to influence an officer or employee of any agency, as defined by applicable federal law, a member of Congress, an officer or employee of Congress, or an employee of a member of Congress, in connection with the award of any federally funded contract, making any federally funded grant or loan, entering into any cooperative agreement, or to extend, continue, renew, amend, or modify any federally funded contract, grant, loan, or cooperative agreement.

3. The Disclosing Party will submit an updated certification at the end of each calendar quarter in which there occurs any event that materially affects the accuracy of the statements and information set forth in paragraphs A.1. and A.2. above.

4. The Disclosing Party certifies that either: (i) it is not an organization described in section 501(c)(4) of the Internal Revenue Code of 1986; or (ii) it is an organization described in section 501(c)(4) of the Internal Revenue Code of 1986 but has not engaged and will not engage in "Lobbying Activities".

5. If the Disclosing Party is the Applicant, the Disclosing Party must obtain certifications equal in form and substance to paragraphs A.1. through A.4. above from all subcontractors before it awards any subcontract and the Disclosing Party must maintain all such subcontractors' certifications for the duration of the Matter and must make such certifications promptly available to the City upon request.

B. CERTIFICATION REGARDING EQUAL EMPLOYMENT OPPORTUNITY

If the Matter is federally funded, federal regulations require the Applicant and all proposed subcontractors to submit the following information with their bids or in writing at the outset of negotiations.

Is the Disclosing Party the Applicant?

[ ] Yes [ ] No

If "Yes," answer the three questions below:

1. Have you developed and do you have on file affirmative action programs pursuant to applicable federal regulations? (See 41 CFR Part 60-2.)
[ ] Yes [ ] No

2. Have you filed with the Joint Reporting Committee, the Director of the Office of Federal Contract Compliance Programs, or the Equal Employment Opportunity Commission all reports due under the applicable filing requirements?
[ ] Yes [ ] No

3. Have you participated in any previous contracts or subcontracts subject to the equal opportunity clause?
[ ] Yes [ ] No

If you checked "No" to question 1. or 2. above, please provide an explanation:

_____

_____

SECTION VII -- ACKNOWLEDGMENTS, CONTRACT INCORPORATION, COMPLIANCE, PENALTIES, DISCLOSURE

The Disclosing Party understands and agrees that:

A. The certifications, disclosures, and acknowledgments contained in this EDS will become part of any contract or other agreement between the Applicant and the City in connection with the Matter, whether procurement, City assistance, or other City action, and are material inducements to the City's execution of any contract or taking other action with respect to the Matter. The Disclosing Party understands that it must comply with all statutes, ordinances, and regulations on which this EDS is based.

B. The City's Governmental Ethics and Campaign Financing Ordinances, Chapters 2-156 and 2-164 of the Municipal Code, impose certain duties and obligations on persons or entities seeking City contracts, work, business, or transactions. The full text of these ordinances and a training program is available on line at www.cityofchicago.org/Ethics, and may also be obtained from the City's Board of Ethics, 740 N.

Sedgwick St., Suite 500, Chicago, IL 60610, (312) 744-9660. The Disclosing Party must comply fully with the applicable ordinances.

C. If the City determines that any information provided in this EDS is false, incomplete or inaccurate, any contract or other agreement in connection with which it is submitted may be rescinded or be void or voidable, and the City may pursue any remedies under the contract or agreement (if not rescinded or void), at law, or in equity, including terminating the Disclosing Party's participation in the Matter and/or declining to allow the Disclosing Party to participate in other transactions with the City. Remedies at law for a false statement of material fact may include incarceration and an award to the City of treble damages.

D. It is the City's policy to make this document available to the public on its Internet site and/or upon request. Some or all of the information provided on this EDS and any attachments to this EDS may be made available to the public on the Internet, in response to a Freedom of Information Act request, or otherwise. By completing and signing this EDS, the Disclosing Party waives and releases any possible rights or claims which it may have against the City in connection with the public release of information contained in this EDS and also authorizes the City to verify the accuracy of any information submitted in this EDS.

E. The information provided in this EDS must be kept current. In the event of changes, the Disclosing Party must supplement this EDS up to the time the City takes action on the Matter. If the Matter is a contract being handled by the City's Department of Procurement Services, the Disclosing Party must update this EDS as the contract requires. **NOTE:** With respect to Matters subject to Article 1 of Chapter 1-23 of the Municipal Code (imposing **PERMANENT INELIGIBILITY** for certain specified offenses), the information provided herein regarding eligibility must be kept current for a longer period, as required by Chapter 1-23 and Section 2-154-020 of the Municipal Code.

The Disclosing Party represents and warrants that:

F.1. The Disclosing Party is not delinquent in the payment of any tax administered by the Illinois Department of Revenue, nor are the Disclosing Party or its Affiliated Entities delinquent in paying any fine, fee, tax or other charge owed to the City. This includes, but is not limited to, all water charges, sewer charges, license fees, parking tickets, property taxes or sales taxes.

F.2 If the Disclosing Party is the Applicant, the Disclosing Party and its Affiliated Entities will not use, nor permit their subcontractors to use, any facility listed by the U.S. E.P.A. on the federal Excluded Parties List System ("EPLS") maintained by the U. S. General Services Administration.

F.3 If the Disclosing Party is the Applicant, the Disclosing Party will obtain from any contractors/subcontractors hired or to be hired in connection with the Matter certifications equal in form and substance to those in F.1. and F.2. above and will not, without the prior written consent of the City, use any such contractor/subcontractor that does not provide such certifications or that the Disclosing Party has reason to believe has not provided or cannot provide truthful certifications.

NOTE: If the Disclosing Party cannot certify as to any of the items in F.1., F.2. or F.3. above, an explanatory statement must be attached to this EDS.

CERTIFICATION

Under penalty of perjury, the person signing below: (1) warrants that he/she is authorized to execute this EDS and Appendix A (if applicable) on behalf of the Disclosing Party, and (2) warrants that all certifications and statements contained in this EDS and Appendix A (if applicable) are true, accurate and complete as of the date furnished to the City.

Starwood Global Opportunity Fund VIII, L.P. By: VIII Management, L.P., its general partner,
By: Starwood Funds GP, L.L.C., its general partner,
(Print or type name of Disclosing Party)

By: _____
(Sign here)

Jerome C. Silvey
(Print or type name of person signing)

Executive Vice President
(Print or type title of person signing)

Signed and sworn to before me on (date) December 20, 2012,
at Fairfield County, Connecticut (state).

_____ Notary Public.

Commission expires: _____.

KAREN B. MURRAY
NOTARY PUBLIC
MY COMMISSION EXPIRES FEB. 28, 2012

CITY OF CHICAGO
ECONOMIC DISCLOSURE STATEMENT AND AFFIDAVIT
APPENDIX A

FAMILIAL RELATIONSHIPS WITH ELECTED CITY OFFICIALS AND DEPARTMENT HEADS

This Appendix is to be completed only by (a) the Applicant, and (b) any legal entity which has a direct ownership interest in the Applicant exceeding 7.5 percent. It is not to be completed by any legal entity which has only an indirect ownership interest in the Applicant.

Under Municipal Code Section 2-154-015, the Disclosing Party must disclose whether such Disclosing Party or any "Applicable Party" or any Spouse or Domestic Partner thereof currently has a "familial relationship" with any elected city official or department head. A "familial relationship" exists if, as of the date this EDS is signed, the Disclosing Party or any "Applicable Party" or any Spouse or Domestic Partner thereof is related to the mayor, any alderman, the city clerk, the city treasurer or any city department head as spouse or domestic partner or as any of the following, whether by blood or adoption: parent, child, brother or sister, aunt or uncle, niece or nephew, grandparent, grandchild, father-in-law, mother-in-law, son-in-law, daughter-in-law, stepfather or stepmother, stepson or stepdaughter, stepbrother or stepsister or half-brother or half-sister.

"Applicable Party" means (1) all executive officers of the Disclosing Party listed in Section II.B.1.a., if the Disclosing Party is a corporation; all partners of the Disclosing Party, if the Disclosing Party is a general partnership; all general partners and limited partners of the Disclosing Party, if the Disclosing Party is a limited partnership; all managers, managing members and members of the Disclosing Party, if the Disclosing Party is a limited liability company; (2) all principal officers of the Disclosing Party; and (3) any person having more than a 7.5 percent ownership interest in the Disclosing Party. "Principal officers" means the president, chief operating officer, executive director, chief financial officer, treasurer or secretary of a legal entity or any person exercising similar authority.

Does the Disclosing Party or any "Applicable Party" or any Spouse or Domestic Partner thereof currently have a "familial relationship" with an elected city official or department head?

[ ] Yes [X] No

If yes, please identify below (1) the name and title of such person, (2) the name of the legal entity to which such person is connected; (3) the name and title of the elected city official or department head to whom such person has a familial relationship, and (4) the precise nature of such familial relationship.

FORM ADV

OMB: 3235-0049

UNIFORM APPLICATION FOR INVESTMENT ADVISER REGISTRATION

Primary Business Name: STARWOOD CAPITAL GROUP MANAGEMENT, L.L.C.	IARD/CRD Number: 110148
	Rev. 11/2011

WARNING: Complete this form truthfully. False statements or omissions may result in denial of your application, revocation of your registration, or criminal prosecution. You must keep this form updated by filing periodic amendments. See Form ADV General Instruction 4.

Item 1 Identifying Information

Responses to this Item tell us who you are, where you are doing business, and how we can contact you.

A. Your full legal name (if you are a sole proprietor, your last, first, and middle names):
STARWOOD CAPITAL GROUP MANAGEMENT, L.L.C.

B. Name under which you primarily conduct your advisory business, if different from Item 1.A.:
STARWOOD CAPITAL GROUP MANAGEMENT, L.L.C.

List on Section 1.B. of Schedule D any additional names under which you conduct your advisory business.

C. If this filing is reporting a change in your legal name (Item 1.A.) or primary business name (Item 1.B.), enter the new name and specify whether the name change is of ☐ your legal name or ☐ your primary business name:

D. (1) If you are registered with the SEC as an investment adviser, your SEC file number: **801-56403**
(2) If you report to the SEC as an *exempt reporting adviser*, your SEC file number:

E. If you have a number ("*CRD* Number") assigned by the *FINRA's CRD* system or by the IARD system, your *CRD* number: **110148**

If your firm does not have a *CRD* number, skip this Item 1.E. Do not provide the *CRD* number of one of your officers, *employees*, or affiliates.

F. *Principal Office and Place of Business*

(1)Address (do not use a P.O. Box):

Number and Street 1:		Number and Street 2:	
591 WEST PUTNAM AVENUE			
City:	State:	Country:	ZIP+4/Postal Code:
GREENWICH			06830
	Connecticut	UNITED STATES	

If this address is a private residence, check this box: ☐

List on Section 1.F. of Schedule D any office, other than your *principal office and place of business*, at which you conduct investment advisory business. If you are applying for registration, or are registered, with one or more state securities authorities, you must list all

of your offices in the state or states to which you are applying for registration or with whom you are registered. If you are applying for SEC registration, if you are registered only with the SEC, or if you are reporting to the SEC as an *exempt reporting adviser*, list the largest five offices in terms of numbers of *employees*.

(2)Days of week that you normally conduct business at your *principal office and place of business:*

◉ Monday - Friday ○ Other:
Normal business hours at this location:
9:00 A.M. - 6:00 P.M.

(3)Telephone number at this location:
203-422-7700

(4)Facsimile number at this location:
203-422-7784

G. Mailing address, if different from your *principal office and place of business* address:

Number and Street 1: Number and Street 2:
City: State: Country: ZIP+4/Postal Code:

If this address is a private residence, check this box: ☐

H. If you are a sole proprietor, state your full residence address, if different from your *principal office and place of business* address in Item 1.F.:

Number and Street 1: Number and Street 2:
City: State: Country: ZIP+4/Postal Code:

	Yes	No
I. Do you have one or more websites?	◉	○

If "yes," list all website addresses on Section 1.I. of Schedule D. If a website address serves as a portal through which to access other information you have published on the web, you may list the portal without listing addresses for all of the other information. Some advisers may need to list more than one portal address. Do not provide individual electronic mail (e-mail) addresses in response to this Item.

J. Provide the name and contact information of your Chief Compliance Officer: If you are an *exempt reporting adviser*, you must provide the contact information for your Chief Compliance Officer, if you have one. If not, you must complete Item 1.K. below.

Name: Other titles, if any:
Telephone number: Facsimile number:
Number and Street 1: Number and Street 2:
City: State: Country: ZIP+4/Postal Code:

Electronic mail (e-mail) address, if Chief Compliance Officer has one:

K. Additional Regulatory Contact Person: If a person other than the Chief Compliance Officer is authorized to receive information and respond to questions about this Form ADV, you may provide that information here.

Name: Titles:

Telephone number: Facsimile number:
Number and Street 1: Number and Street 2:
City: State: Country: ZIP+4/Postal Code:

Electronic mail (e-mail) address, if contact person has one:

		Yes	No
L.	Do you maintain some or all of the books and records you are required to keep under Section 204 of the Advisers Act, or similar state law, somewhere other than your *principal office and place of business*?	○	◉

If "yes," complete Section 1.L. of Schedule D.

		Yes	No
M.	Are you registered with a *foreign financial regulatory authority*?	○	◉

Answer "no" if you are not registered with a *foreign financial regulatory authority*, even if you have an affiliate that is registered with a *foreign financial regulatory authority*. If "yes," complete Section 1.M. of Schedule D.

		Yes	No
N.	Are you a public reporting company under Sections 12 or 15(d) of the Securities Exchange Act of 1934?	○	◉

If "yes," provide your CIK number (Central Index Key number that the SEC assigns to each public reporting company):

		Yes	No
O.	Did you have $1 billion or more in assets on the last day of your most recent fiscal year?	○	◉

P. Provide your *Legal Entity Identifier* if you have one:

A *legal entity identifier* is a unique number that companies use to identify each other in the financial marketplace. In the first half of 2011, the *legal entity identifier* standard was still in development. You may not have a *legal entity identifier*.

Item 2 SEC Registration/Reporting

Responses to this Item help us (and you) determine whether you are eligible to register with the SEC. Complete this Item 2.A. only if you are applying for SEC registration or submitting an *annual updating amendment* to your SEC registration.

A. To register (or remain registered) with the SEC, you must check **at least one** of the Items 2.A.(1) through 2.A.(12), below. If you are submitting an *annual updating amendment* to your SEC registration and you are no longer eligible to register with the SEC, check Item 2.A.(13). Part 1A Instruction 2 provides information to help you determine whether you may affirmatively respond to each of these items.

You (the adviser):

☑ (1) are a **large advisory firm** that either:

(a) has regulatory assets under management of $100 million (in U.S. dollars) or more, or

(b) has regulatory assets under management of $90 million (in U.S. dollars) or more at the time of filing its most recent *annual updating amendment* and is registered with the SEC;

☐ (2) are a **mid-sized advisory firm** that has regulatory assets under management of $25 million (in U.S. dollars) or more but less than $100 million (in U.S. dollars) and you are either:

(a) not required to be registered as an adviser with the *state securities authority* of the state where you maintain your *principal office and place of business*, or

(b) not subject to examination by the *state securities authority* of the state where you maintain your *principal office and place of business*;

Click **HERE** for a list of states in which an investment adviser, if registered, would not be subject to examination by the *state securities authority*.

☐ (3) have your *principal office and place of business* **in Wyoming** (which does not regulate advisers);

☐ (4) have your *principal office and place of business* **outside the United States**;

☐ (5) are **an investment adviser (or sub-adviser) to an investment company** registered under the Investment Company Act of 1940;

☐ (6) are **an investment adviser to a company which has elected to be a business development company** pursuant to section 54 of the Investment Company Act of 1940 and has not withdrawn the election, and you have at least $25 million of regulatory assets under management;

☐ (7) are a **pension consultant** with respect to assets of plans having an aggregate value of at least $200,000,000 that qualifies for the exemption in rule 203A-2(a);

☐ (8) are a **related adviser** under rule 203A-2(b) that *controls*, is *controlled* by, or is under common *control* with, an investment adviser that is registered with the SEC, and your *principal office and place of business* is the same as the registered adviser;

If you check this box, complete Section 2.A.(8) of Schedule D.

☐ (9) are a **newly formed adviser** relying on rule 203A-2(c) because you expect to be eligible for SEC registration within 120 days;

If you check this box, complete Section 2.A.(9) of Schedule D.

☐ (10) are a **multi-state adviser** that is required to register in 15 or more states and is relying on rule 203A-2(d);

If you check this box, complete Section 2.A.(10) of Schedule D.

☐ (11) are an **Internet adviser** relying on rule 203A-2(e);

☐ (12) have **received an SEC order** exempting you from the prohibition against registration with the SEC;

If you check this box, complete Section 2.A.(12) of Schedule D.

☐ (13) are **no longer eligible** to remain registered with the SEC.

State Securities Authority Notice Filings* and State Reporting by *Exempt Reporting Advisers

C. Under state laws, SEC-registered advisers may be required to provide to *state securities*

authorities a copy of the Form ADV and any amendments they file with the SEC. These are called *notice filings*. In addition, *exempt reporting advisers* may be required to provide *state securities authorities* with a copy of reports and any amendments they file with the SEC. If this is an initial application or report, check the box(es) next to the state(s) that you would like to receive notice of this and all subsequent filings or reports you submit to the SEC. If this is an amendment to direct your *notice filings* or reports to additional state(s), check the box(es) next to the state(s) that you would like to receive notice of this and all subsequent filings or reports you submit to the SEC. If this is an amendment to your registration to stop your *notice filings* or reports from going to state(s) that currently receive them, uncheck the box(es) next to those state(s).

Jurisdictions

☐ AL	☐ ID	☐ MO	☐ PA
☐ AK	☐ IL	☐ MT	☐ PR
☐ AZ	☐ IN	☐ NE	☐ RI
☐ AR	☐ IA	☐ NV	☐ SC
☐ CA	☐ KS	☐ NH	☐ SD
☐ CO	☐ KY	☐ NJ	☐ TN
☑ CT	☐ LA	☐ NM	☐ TX
☐ DE	☐ ME	☐ NY	☐ UT
☐ DC	☐ MD	☐ NC	☐ VT
☐ FL	☐ MA	☐ ND	☐ VI
☐ GA	☐ MI	☐ OH	☐ VA
☐ GU	☐ MN	☐ OK	☐ WA
☐ HI	☐ MS	☐ OR	☐ WV
			☐ WI

If you are amending your registration to stop your *notice filings* or reports from going to a state that currently receives them and you do not want to pay that state's *notice filing* or report filing fee for the coming year, your amendment must be filed before the end of the year (December 31).

Item 3 Form of Organization

A. How are you organized?

- ○ Corporation
- ○ Sole Proprietorship
- ○ Limited Liability Partnership (LLP)
- ○ Partnership
- ◉ Limited Liability Company (LLC)
- ○ Limited Partnership (LP)
- ○ Other (specify):

If you are changing your response to this Item, see Part 1A Instruction 4.

B. In what month does your fiscal year end each year?

DECEMBER

C. Under the laws of what state or country are you organized?

State	Country
Connecticut	UNITED STATES

If you are a partnership, provide the name of the state or country under whose laws your partnership was formed. If you are a sole proprietor, provide the name of the state or country where you reside.

If you are changing your response to this Item, see Part 1A Instruction 4.

Item 4 Succession

	Yes	No
A. Are you, at the time of this filing, succeeding to the business of a registered investment adviser?	○	●

If "yes", complete Item 4.B. and Section 4 of Schedule D.

B. Date of Succession: (MM/DD/YYYY)

If you have already reported this succession on a previous Form ADV filing, do not report the succession again. Instead, check "No." See Part 1A Instruction 4.

Item 5 Information About Your Advisory Business - Employees, Clients, and Compensation

Responses to this Item help us understand your business, assist us in preparing for on-site examinations, and provide us with data we use when making regulatory policy. Part 1A Instruction 5.a. provides additional guidance to newly formed advisers for completing this Item 5.

Employees

If you are organized as a sole proprietorship, include yourself as an *employee* in your responses to Item 5.A. and Items 5.B.(1), (2), (3), (4), and (5). If an *employee* performs more than one function, you should count that *employee* in each of your responses to Items 5.B.(1), (2), (3), (4), and (5).

A. Approximately how many *employees* do you have? Include full- and part-time *employees* but do not include any clerical workers.

172

B. (1) Approximately how many of the *employees* reported in 5.A. perform investment advisory functions (including research)?

121

(2) Approximately how many of the *employees* reported in 5.A. are registered representatives of a broker-dealer?

5

(3) Approximately how many of the *employees* reported in 5.A. are registered with one or more *state securities authorities* as *investment adviser representatives*?
0

(4) Approximately how many of the *employees* reported in 5.A. are registered with one or more *state securities authorities* as *investment adviser representatives* for an investment adviser other than you?
0

(5) Approximately how many of the *employees* reported in 5.A. are licensed agents of an insurance company or agency?
0

(6) Approximately how many firms or other *persons* solicit advisory *clients* on your behalf?
0

In your response to Item 5.B.(6), do not count any of your *employees* and count a firm only once – do not count each of the firm's *employees* that solicit on your behalf.

Clients

In your responses to Items 5.C. and 5.D. do not include as *"clients"* the investors in a *private fund* you advise, unless you have a separate advisory relationship with those investors.

C. (1) To approximately how many *clients* did you provide investment advisory services during your most recently completed fiscal year?

○ 0 ○ 1-10 ○ 11-25
◉ 26-100 ○ More than 100
If more than 100, how many?

(round to the nearest 100)

(2) Approximately what percentage of your *clients* are non-*United States persons*?
27%

D. For purposes of this Item 5.D., the category "individuals" includes trusts, estates, and 401(k) plans and IRAs of individuals and their family members, but does not include businesses organized as sole proprietorships. The category "business development companies" consists of companies that have made an election pursuant to section 54 of the Investment Company Act of 1940. Unless you provide advisory services pursuant to an investment advisory contract to an investment company registered under the Investment Company Act of 1940, check "None" in response to Item 5.D.(1)(d) and do not check any of the boxes in response to Item 5.D.(2)(d).

(1) What types of *clients* do you have? Indicate the approximate percentage that each type of *client* comprises of your total number of *clients*. If a *client* fits into more than one category, check all that apply.

	None	Up to 10%	11-25%	26-50%	51-75%	76-99%	100%
(a) Individuals (other than *high net worth individuals*)	◉	○	○	○	○	○	○
(b) *High net worth individuals*	◉	○	○	○	○	○	○

(c) Banking or thrift institutions	◉	○	○	○	○	○	○
(d) Investment companies	◉	○	○	○	○	○	○
(e) Business development companies	◉	○	○	○	○	○	○
(f) Pooled investment vehicles (other than investment companies)	○	○	○	○	○	○	◉
(g) Pension and profit sharing plans (but not the plan participants)	◉	○	○	○	○	○	○
(h) Charitable organizations	◉	○	○	○	○	○	○
(i) Corporations or other businesses not listed above	◉	○	○	○	○	○	○
(j) State or municipal *government entities*	◉	○	○	○	○	○	○
(k) Other investment advisers	◉	○	○	○	○	○	○
(l) Insurance companies	◉	○	○	○	○	○	○
(m) Other:	◉	○	○	○	○	○	○

(2) Indicate the approximate amount of your regulatory assets under management (reported in Item 5.F. below) attributable to each of the following type of *client*. If a *client* fits into more than one category, check all that apply.

	None	Up to 25%	Up to 50%	Up to 75%	>75%
(a) Individuals (other than *high net worth individuals*)	◉	○	○	○	○
(b) *High net worth individuals*	◉	○	○	○	○
(c) Banking or thrift institutions	◉	○	○	○	○
(d) Investment companies	◉	○	○	○	○
(e) Business development companies	◉	○	○	○	○
(f) Pooled investment vehicles (other than investment companies)	○	○	○	○	◉
(g) Pension and profit sharing plans (but not the plan participants)	◉	○	○	○	○
(h) Charitable organizations	◉	○	○	○	○
(i) Corporations or other businesses not listed above	◉	○	○	○	○
(j) State or municipal *government entities*	◉	○	○	○	○
(k) Other investment advisers	◉	○	○	○	○
(l) Insurance companies	◉	○	○	○	○
(m) Other:	◉	○	○	○	○

Compensation Arrangements

E. You are compensated for your investment advisory services by (check all that apply):

- ☐ (1) A percentage of assets under your management
- ☐ (2) Hourly charges
- ☐ (3) Subscription fees (for a newsletter or periodical)
- ☐ (4) Fixed fees (other than subscription fees)
- ☐ (5) Commissions
- ☑ (6) *Performance-based fees*
- ☑ (7) Other (specify): ON THE BASIS OF ACTUAL OR ALLOCABLE COSTS

Item 5 Information About Your Advisory Business - Regulatory Assets Under Management

Regulatory Assets Under Management

F. (1) Do you provide continuous and regular supervisory or management services to securities portfolios? **Yes** ◉ **No** ○

(2) If yes, what is the amount of your regulatory assets under management and total number of accounts?

	U.S. Dollar Amount	Total Number of Accounts
Discretionary:	(a) $ 12,753,434,000	(d) 50
Non-Discretionary:	(b) $ 0	(e) 0
Total:	(c) $ 12,753,434,000	(f) 50

Part 1A Instruction 5.b. explains how to calculate your regulatory assets under management. You must follow these instructions carefully when completing this Item.

Item 5 Information About Your Advisory Business - Advisory Activities

Advisory Activities

G. What type(s) of advisory services do you provide? Check all that apply.

- ☐ (1) Financial planning services
- ☐ (2) Portfolio management for individuals and/or small businesses
- ☐ (3) Portfolio management for investment companies (as well as "business development companies" that have made an election pursuant to section 54 of the Investment Company Act of 1940)
- ☑ (4) Portfolio management for pooled investment vehicles (other than investment companies)
- ☐ (5) Portfolio management for businesses (other than small businesses) or institutional *clients* (other than registered investment companies and other pooled investment vehicles)
- ☐ (6) Pension consulting services
- ☐ (7) Selection of other advisers (including *private fund* managers)
- ☐ (8) Publication of periodicals or newsletters
- ☐ (9) Security ratings or pricing services
- ☐ (10) Market timing services
- ☐ (11) Educational seminars/workshops
- ☑ (12) Other(specify): MANAGEMENT OF REAL ESTATE - RELATED ASSETS.

Do not check Item 5.G.(3) unless you provide advisory services pursuant to an investment advisory contract to an investment company registered under the Investment Company Act of 1940, including as a subadviser. If you check Item 5.G.(3), report the 811 or 814 number of the investment company or investment companies to which you provide advice in Section 5.G.(3) of Schedule D.

H. If you provide financial planning services, to how many *clients* did you provide these services during your last fiscal year?

- ○ 0
- ○ 1 - 10
- ○ 11 - 25
- ○ 26 - 50
- ○ 51 - 100
- ○ 101 - 250
- ○ 251 - 500
- ○ More than 500

If more than 500, how many? (round to the nearest 500)

In your responses to this Item 5.H., do not include as *"clients"* the investors in a *private fund* you advise, unless you have a separate advisory relationship with those investors.

I. If you participate in a *wrap fee program*, do you (check all that apply):

- ☐ (1) *sponsor* the *wrap fee program*?
- ☐ (2) act as a portfolio manager for the *wrap fee program*?

If you are a portfolio manager for a *wrap fee program*, list the names of the programs and their *sponsors* in Section 5.I.(2) of Schedule D.

If your involvement in a *wrap fee program* is limited to recommending *wrap fee programs* to your *clients*, or you advise a mutual fund that is offered through a *wrap fee program*, do not check either Item 5.I.(1) or 5.I.(2).

	Yes	No
J. In response to Item 4.B. of Part 2A of Form ADV, do you indicate that you provide investment advice only with respect to limited types of investments?	○	◉

Item 6 Other Business Activities

In this Item, we request information about your firm's other business activities.

A. You are actively engaged in business as a (check all that apply):

- ☐ (1) broker-dealer (registered or unregistered)
- ☐ (2) registered representative of a broker-dealer
- ☐ (3) commodity pool operator or commodity trading advisor (whether registered or exempt from registration)
- ☐ (4) futures commission merchant
- ☐ (5) real estate broker, dealer, or agent
- ☐ (6) insurance broker or agent
- ☐ (7) bank (including a separately identifiable department or division of a bank)
- ☐ (8) trust company
- ☐ (9) registered municipal advisor
- ☐ (10) registered security-based swap dealer
- ☐ (11) major security-based swap participant
- ☐ (12) accountant or accounting firm

☐ (13) lawyer or law firm
☑ (14) other financial product salesperson (specify): SERVICES IN CONNECTION WITH REAL ESTATE INVESTMENT

If you engage in other business using a name that is different from the names reported in Items 1.A. or 1.B, complete Section 6.A. of Schedule D.

		Yes	No
B. (1)	Are you actively engaged in any other business not listed in Item 6.A. (other than giving investment advice)?	○	◉
(2)	If yes, is this other business your primary business?	○	○

If "yes," describe this other business on Section 6.B.(2) of Schedule D, and if you engage in this business under a different name, provide that name.

		Yes	No
(3)	Do you sell products or provide services other than investment advice to your advisory *clients*?	○	◉

If "yes," describe this other business on Section 6.B.(3) of Schedule D, and if you engage in this business under a different name, provide that name.

Item 7 Financial Industry Affiliations and *Private Fund* Reporting

In this Item, we request information about your financial industry affiliations and activities. This information identifies areas in which conflicts of interest may occur between you and your *clients*.

A. This part of Item 7 requires you to provide information about you and your *related persons*, including foreign affiliates. Your *related persons* are all of your *advisory affiliates* and any *person* that is under common *control* with you.

You have a *related person* that is a (check all that apply):

☑ (1) broker-dealer, municipal securities dealer, or government securities broker or dealer (registered or unregistered)
☑ (2) other investment adviser (including financial planners)
☐ (3) registered municipal advisor
☐ (4) registered security-based swap dealer
☐ (5) major security-based swap participant
☐ (6) commodity pool operator or commodity trading advisor (whether registered or exempt from registration)
☐ (7) futures commission merchant
☐ (8) banking or thrift institution
☐ (9) trust company
☐ (10) accountant or accounting firm
☐ (11) lawyer or law firm
☐ (12) insurance company or agency
☐ (13) pension consultant
☐ (14) real estate broker or dealer
☐ (15) sponsor or syndicator of limited partnerships (or equivalent), excluding pooled investment vehicles
☐ (16) sponsor, general partner, managing member (or equivalent) of pooled investment vehicles

For each *related person*, including foreign affiliates that may not be registered or required to be registered in the United States, complete Section 7.A. of Schedule D.

You do not need to complete Section 7.A. of Schedule D for any *related person* if: (1) you have no business dealings with the *related person* in connection with advisory services you provide to your *clients*; (2) you do not conduct shared operations with the *related person*; (3) you do not refer *clients* or business to the *related person*, and the *related person* does not refer prospective *clients* or business to you; (4) you do not share supervised persons or premises with the *related person*; and (5) you have no reason to believe that your relationship with the *related person* otherwise creates a conflict of interest with your *clients*.

You must complete Section 7.A. of Schedule D for each *related person* acting as qualified custodian in connection with advisory services you provide to your *clients* (other than any mutual fund transfer agent pursuant to rule 206(4)-2(b)(1)), regardless of whether you have determined the *related person* to be operationally independent under rule 206(4)-2 of the Advisers Act.

	Yes	No
B. Are you an adviser to any *private fund*?	◉	○

If "yes," then for each *private fund* that you advise, you must complete a Section 7.B.(1) of Schedule D, except in certain circumstances described in the next sentence and in Instruction 6 of the Instructions to Part 1A. If another adviser reports this information with respect to any such *private fund* in Section 7.B.(1) of Schedule D of its Form ADV (e.g., if you are a subadviser), do not complete Section 7.B.(1) of Schedule D with respect to that *private fund*. You must, instead, complete Section 7.B.(2) of Schedule D.

In either case, if you seek to preserve the anonymity of a *private fund* client by maintaining its identity in your books and records in numerical or alphabetical code, or similar designation, pursuant to rule 204-2(d), you may identify the *private fund* in Section 7.B.(1) or 7.B.(2) of Schedule D using the same code or designation in place of the fund's name.

Item 8 Participation or Interest in *Client* Transactions

In this Item, we request information about your participation and interest in your *clients*' transactions. This information identifies additional areas in which conflicts of interest may occur between you and your *clients*.

Like Item 7, Item 8 requires you to provide information about you and your *related persons*, including foreign affiliates.

Proprietary Interest in *Client* Transactions

A. Do you or any *related person*:	Yes	No
(1) buy securities for yourself from advisory *clients*, or sell securities you own to advisory *clients* (principal transactions)?	◉	○
(2) buy or sell for yourself securities (other than shares of mutual funds) that you also recommend to advisory *clients*?	◉	○
(3) recommend securities (or other investment products) to advisory *clients* in which you or any *related person* has some other proprietary (ownership) interest (other than those mentioned in Items 8.A.(1) or (2))?	◉	○

Sales Interest in *Client* Transactions

B. Do you or any *related person*:	Yes	No
(1) as a broker-dealer or registered representative of a broker-dealer, execute securities trades for brokerage customers in which advisory *client* securities are sold to or bought from the brokerage customer (agency cross transactions)?	○	◉
(2) recommend purchase of securities to advisory *clients* for which you or any *related*	○	◉

person serves as underwriter, general or managing partner, or purchaser representative?

(3) recommend purchase or sale of securities to advisory *clients* for which you or any *related person* has any other sales interest (other than the receipt of sales commissions as a broker or registered representative of a broker-dealer)? ○ Yes ◉ No

Investment or Brokerage Discretion

		Yes	No
C.	Do you or any *related person* have *discretionary authority* to determine the:		
	(1) securities to be bought or sold for a *client's* account?	◉	○
	(2) amount of securities to be bought or sold for a *client's* account?	◉	○
	(3) broker or dealer to be used for a purchase or sale of securities for a *client's* account?	◉	○
	(4) commission rates to be paid to a broker or dealer for a *client's* securities transactions?	◉	○
D.	If you answer "yes" to C.(3) above, are any of the brokers or dealers *related persons*?	◉	○
E.	Do you or any *related person* recommend brokers or dealers to *clients*?	○	◉
F.	If you answer "yes" to E above, are any of the brokers or dealers *related persons*?	○	○
G.	(1) Do you or any *related person* receive research or other products or services other than execution from a broker-dealer or a third party ("soft dollar benefits") in connection with *client* securities transactions?	○	◉
	(2) If "yes" to G.(1) above, are all the "soft dollar benefits" you or any *related persons* receive eligible "research or brokerage services" under section 28(e) of the Securities Exchange Act of 1934?	○	○
H.	Do you or any *related person*, directly or indirectly, compensate any *person* for *client* referrals?	○	◉
I.	Do you or any *related person*, directly or indirectly, receive compensation from any *person* for *client* referrals?	○	◉

In responding to Items 8.H and 8.I., consider all cash and non-cash compensation that you or a *related person* gave to (in answering Item 8.H) or received from (in answering Item 8.I) any *person* in exchange for client referrals, including any bonus that is based, at least in part, on the number or amount of client referrals.

Item 9 Custody

In this Item, we ask you whether you or a *related person* has *custody* of *client* (other than *clients* that are investment companies registered under the Investment Company Act of 1940) assets and about your custodial practices.

		Yes	No
A.	(1) Do you have *custody* of any advisory *clients'*:		
	(a) cash or bank accounts?	◉	○
	(b) securities?	◉	○

If you are registering or registered with the SEC, answer "No" to Item 9.A.(1)(a) and (b) if you

have *custody* solely because (i) you deduct your advisory fees directly from your *clients'* accounts, or (ii) a *related person* has custody of *client* assets in connection with advisory services you provide to *clients*, but you have overcome the presumption that you are not operationally independent (pursuant to Advisers Act rule 206(4)-(2)(d)(5)) from the *related person*.

(2) If you checked "yes" to Item 9.A(1)(a) or (b), what is the approximate amount of *client* funds and securities and total number of *clients* for which you have *custody*:

U.S. Dollar Amount	Total Number of *Clients*
(a) $ 12,737,237,000	(b) 48

If you are registering or registered with the SEC and you have custody solely because you deduct your advisory fees directly from your *clients'* accounts, do not include the amount of those assets and the number of those *clients* in your response to Item 9.A.(2). If your related person has custody of *client* assets in connection with advisory services you provide to *clients*, do not include the amount of those assets and number of those *clients* in your response to 9.A.(2). Instead, include that information in your response to Item 9.B.(2).

B. (1) In connection with advisory services you provide to *clients*, do any of your *related persons* have *custody* of any of your advisory *clients'*:

	Yes	No
(a) cash or bank accounts?	○	◉
(b) securities?	○	◉

You are required to answer this item regardless of how you answered Item 9.A.(1)(a) or (b).

(2) If you checked "yes" to Item 9.B.(1)(a) or (b), what is the approximate amount of *client* funds and securities and total number of *clients* for which your *related persons* have *custody*:

U.S. Dollar Amount	Total Number of *Clients*
(a) $ 0	(b) 0

C. If you or your *related persons* have *custody* of *client* funds or securities in connection with advisory services you provide to *clients*, check all the following that apply:

(1) A qualified custodian(s) sends account statements at least quarterly to the investors in the pooled investment vehicle(s) you manage. ☐

(2) An *independent public accountant* audits annually the pooled investment vehicle(s) that you manage and the audited financial statements are distributed to the investors in the pools. ☑

(3) An *independent public accountant* conducts an annual surprise examination of *client* funds and securities. ☐

(4) An *independent public accountant* prepares an internal control report with respect to custodial services when you or your *related persons* are qualified custodians for *client* funds and securities. ☐

If you checked Item 9.C.(2), C.(3) or C.(4), list in Section 9.C. of Schedule D the accountants that are engaged to perform the audit or examination or prepare an internal control report. (If you checked Item 9.C.(2), you do not have to list auditor information in Section 9.C. of Schedule D if you already provided this information with respect to the *private funds* you advise in Section 7.B.(1) of Schedule D).

	Yes	No
D. Do you or your *related person(s)* act as qualified custodians for your *clients* in connection with advisory services you provide to *clients*?		
(1) you act as a qualified custodian	○	●
(2) your *related person(s)* act as qualified custodian(s)	○	●

If you checked "yes" to Item 9.D.(2), all related persons that act as qualified custodians (other than any mutual fund transfer agent pursuant to rule 206(4)-2(b)(1)) must be identified in Section 7.A. of Schedule D, regardless of whether you have determined the related person to be operationally independent under rule 206(4)-2 of the Advisers Act.

E. If you are filing your *annual updating amendment* and you were subject to a surprise examination by an *independent public accountant* during your last fiscal year, provide the date (MM/YYYY) the examination commenced:

F. If you or your *related persons* have *custody* of *client* funds or securities, how many persons, including, but not limited to, you and your *related persons,* act as qualified custodians for your *clients* in connection with advisory services you provide to *clients?*
0

Item 10 Control Persons

In this Item, we ask you to identify every *person* that, directly or indirectly, *controls* you.

If you are submitting an initial application or report, you must complete Schedule A and Schedule B. Schedule A asks for information about your direct owners and executive officers. Schedule B asks for information about your indirect owners. If this is an amendment and you are updating information you reported on either Schedule A or Schedule B (or both) that you filed with your initial application or report, you must complete Schedule C.

	Yes	No
A. Does any *person* not named in Item 1.A. or Schedules A, B, or C, directly or indirectly, *control* your management or policies?	○	●

If yes, complete Section 10.A. of Schedule D.

B. If any *person* named in Schedules A, B, or C or in Section 10.A. of Schedule D is a public reporting company under Sections 12 or 15(d) of the Securities Exchange Act of 1934, please complete Section 10.B. of Schedule D.

Item 11 Disclosure Information

In this Item, we ask for information about your disciplinary history and the disciplinary history of all your *advisory affiliates*. We use this information to determine whether to grant your application for registration, to decide whether to revoke your registration or to place limitations on your activities as an investment adviser, and to identify potential problem areas to focus on during our on-site examinations. One event may result in "yes" answers to more than one of the questions below.

Your *advisory affiliates* are: (1) all of your current *employees* (other than *employees* performing only clerical, administrative, support or similar functions); (2) all of your officers, partners, or directors (or any *person* performing similar functions); and (3) all *persons* directly or indirectly

controlling you or *controlled* by you. If you are a "separately identifiable department or division" (SID) of a bank, see the Glossary of Terms to determine who your *advisory affiliates* are.

If you are registered or registering with the SEC or if you are an exempt reporting adviser, you may limit your disclosure of any event listed in Item 11 to ten years following the date of the event. If you are registered or registering with a state, you must respond to the questions as posed; you may, therefore, limit your disclosure to ten years following the date of an event only in responding to Items 11.A.(1), 11.A.(2), 11.B.(1), 11.B.(2), 11.D.(4), and 11.H.(1)(a). For purposes of calculating this ten-year period, the date of an event is the date the final *order*, judgment, or decree was entered, or the date any rights of appeal from preliminary *orders*, judgments, or decrees lapsed.

You must complete the appropriate Disclosure Reporting Page ("DRP") for "yes" answers to the questions in this Item 11.

	Yes	No
Do any of the events below involve you or any of your *supervised persons*?	○	◉

For "yes" answers to the following questions, complete a Criminal Action DRP:

	Yes	No
A. In the past ten years, have you or any *advisory affiliate*:		
(1) been convicted of or pled guilty or nolo contendere ("no contest") in a domestic, foreign, or military court to any *felony*?	○	◉
(2) been *charged* with any *felony*?	○	◉

If you are registered or registering with the SEC, or if you are reporting as an exempt reporting adviser, you may limit your response to Item 11.A.(2) to *charges* that are currently pending.

B. In the past ten years, have you or any *advisory affiliate*:		
(1) been convicted of or pled guilty or nolo contendere ("no contest") in a domestic, foreign, or military court to a *misdemeanor* involving: investments or an *investment-related* business, or any fraud, false statements, or omissions, wrongful taking of property, bribery, perjury, forgery, counterfeiting, extortion, or a conspiracy to commit any of these offenses?	○	◉
(2) been *charged* with a *misdemeanor* listed in Item 11.B.(1)?	○	◉

If you are registered or registering with the SEC, or if you are reporting as an exempt reporting adviser, you may limit your response to Item 11.B.(2) to *charges* that are currently pending.

For "yes" answers to the following questions, complete a Regulatory Action DRP:

	Yes	No
C. Has the SEC or the Commodity Futures Trading Commission (CFTC) ever:		
(1) *found* you or any *advisory affiliate* to have made a false statement or omission?	○	◉
(2) *found* you or any *advisory affiliate* to have been *involved* in a violation of SEC or CFTC regulations or statutes?	○	◉
(3) *found* you or any *advisory affiliate* to have been a cause of an *investment-related* business having its authorization to do business denied, suspended, revoked, or restricted?	○	◉
(4) entered an *order* against you or any *advisory affiliate* in connection with *investment-related* activity?	○	◉
(5) imposed a civil money penalty on you or any *advisory affiliate*, or *ordered* you or any *advisory affiliate* to cease and desist from any activity?	○	◉

D. Has any other federal regulatory agency, any state regulatory agency, or any *foreign financial regulatory authority*:

(1) ever *found* you or any *advisory affiliate* to have made a false statement or omission, or been dishonest, unfair, or unethical? ○ ●

(2) ever *found* you or any *advisory affiliate* to have been *involved* in a violation of *investment-related* regulations or statutes? ○ ●

(3) ever *found* you or any *advisory affiliate* to have been a cause of an *investment-related* business having its authorization to do business denied, suspended, revoked, or restricted? ○ ●

(4) in the past ten years, entered an *order* against you or any *advisory affiliate* in connection with an *investment-related* activity? ○ ●

(5) ever denied, suspended, or revoked your or any *advisory affiliate's* registration or license, or otherwise prevented you or any *advisory affiliate*, by *order*, from associating with an *investment-related* business or restricted your or any *advisory affiliate's* activity? ○ ●

E. Has any *self-regulatory organization* or commodities exchange ever:

(1) *found* you or any *advisory affiliate* to have made a false statement or omission? ○ ●

(2) *found* you or any *advisory affiliate* to have been *involved* in a violation of its rules (other than a violation designated as a "*minor rule violation*" under a plan approved by the SEC)? ○ ●

(3) *found* you or any *advisory affiliate* to have been the cause of an *investment-related* business having its authorization to do business denied, suspended, revoked, or restricted? ○ ●

(4) disciplined you or any *advisory affiliate* by expelling or suspending you or the *advisory affiliate* from membership, barring or suspending you or the *advisory affiliate* from association with other members, or otherwise restricting your or the *advisory affiliate's* activities? ○ ●

F. Has an authorization to act as an attorney, accountant, or federal contractor granted to you or any *advisory affiliate* ever been revoked or suspended? ○ ●

G. Are you or any *advisory affiliate* now the subject of any regulatory proceeding that could result in a "yes" answer to any part of Item 11.C., 11.D., or 11.E.? ○ ●

For "yes" answers to the following questions, complete a Civil Judicial Action DRP:

H.		Yes	No
(1)	Has any domestic or foreign court:		
	(a) in the past ten years, enjoined you or any *advisory affiliate* in connection with any *investment-related* activity?	○	●
	(b) ever *found* that you or any *advisory affiliate* were *involved* in a violation of *investment-related* statutes or regulations?	○	●
	(c) ever dismissed, pursuant to a settlement agreement, an *investment-related* civil action brought against you or any *advisory affiliate* by a state or *foreign financial regulatory authority*?	○	●
(2)	Are you or any *advisory affiliate* now the subject of any civil proceeding that could result in a "yes" answer to any part of Item 11.H.(1)?	○	●

Item 12 Small Businesses

The SEC is required by the Regulatory Flexibility Act to consider the effect of its regulations on small entities. In order to do this, we need to determine whether you meet the definition of "small business" or "small organization" under rule 0-7.

Answer this Item 12 only if you are registered or registering with the SEC **and** you indicated in response to Item 5.F.(2)(c) that you have regulatory assets under management of less than $25 million. You are not required to answer this Item 12 if you are filing for initial registration as a state adviser, amending a current state registration, or switching from SEC to state registration.

For purposes of this Item 12 only:

- Total Assets refers to the total assets of a firm, rather than the assets managed on behalf of *clients*. In determining your or another *person's* total assets, you may use the total assets shown on a current balance sheet (but use total assets reported on a consolidated balance sheet with subsidiaries included, if that amount is larger).
- *Control* means the power to direct or cause the direction of the management or policies of a *person*, whether through ownership of securities, by contract, or otherwise. Any *person* that directly or indirectly has the right to vote 25 percent or more of the voting securities, or is entitled to 25 percent or more of the profits, of another *person* is presumed to *control* the other *person*.

	Yes	No
A. Did you have total assets of $5 million or more on the last day of your most recent fiscal year?	○	○

If "yes," you do not need to answer Items 12.B. and 12.C.

B. Do you:		
(1) *control* another investment adviser that had regulatory assets under management (calculated in response to Item 5.F.(2)(c) of Form ADV) of $25 million or more on the last day of its most recent fiscal year?	○	○
(2) *control* another *person* (other than a natural person) that had total assets of $5 million or more on the last day of its most recent fiscal year?	○	○
C. Are you:		
(1) *controlled* by or under common *control* with another investment adviser that had regulatory assets under management (calculated in response to Item 5.F.(2)(c) of Form ADV) of $25 million or more on the last day of its most recent fiscal year?	○	○
(2) *controlled* by or under common *control* with another *person* (other than a natural person) that had total assets of $5 million or more on the last day of its most recent fiscal year?	○	○

Part 2 Brochures

Exemption from brochure delivery requirements for SEC-registered advisers

SEC rules exempt SEC-registered advisers from delivering a firm brochure to some kinds of clients. If these exemptions excuse you from delivering a brochure to *all* of your advisory clients, you do not have to prepare a brochure.

	Yes	No
Are you exempt from delivering a brochure to all of your clients under these rules?	○	◉

If no, complete the ADV Part 2 filing below.

Brochures		
Note: These documents are available as Portable Document Format (PDF) files. If you do not have the Adobe Acrobat Reader to view PDF files, please click here to download.		
Brochure Name	**Date Submitted**	**Date Last Confirmed**
PART 2A - STARWOOD CAPITAL GROUP MANAGEMENT, L.L.C.	03/30/2012	

Schedule A

Direct Owners and Executive Officers

1. Complete Schedule A only if you are submitting an initial application or report. Schedule A asks for information about your direct owners and executive officers. Use Schedule C to amend this information.
2. Direct Owners and Executive Officers. List below the names of:
   (a) each Chief Executive Officer, Chief Financial Officer, Chief Operations Officer, Chief Legal Officer, Chief Compliance Officer(Chief Compliance Officer is required if you are registered or applying for registration and cannot be more than one individual), director, and any other individuals with similar status or functions;
   (b) if you are organized as a corporation, each shareholder that is a direct owner of 5% or more of a class of your voting securities, unless you are a public reporting company (a company subject to Section 12 or 15(d) of the Exchange Act);
   Direct owners include any *person* that owns, beneficially owns, has the right to vote, or has the power to sell or direct the sale of, 5% or more of a class of your voting securities. For purposes of this Schedule, a *person* beneficially owns any securities: (i) owned by his/her child, stepchild, grandchild, parent, stepparent, grandparent, spouse, sibling, mother-in-law, father-in-law, son-in-law, daughter-in-law, brother-in-law, or sister-in-law, sharing the same residence; or (ii) that he/she has the right to acquire, within 60 days, through the exercise of any option, warrant, or right to purchase the security.
   (c) if you are organized as a partnership, all general partners and those limited and special partners that have the right to receive upon dissolution, or have contributed, 5% or more of your capital;
   (d) in the case of a trust that directly owns 5% or more of a class of your voting securities, or that has the right to receive upon dissolution, or has contributed, 5% or more of your capital, the trust and each trustee; and
   (e) if you are organized as a limited liability company ("LLC"), (i) those members that have the right to receive upon dissolution, or have contributed, 5% or more of your capital, and (ii) if managed by elected managers, all elected managers.
3. Do you have any indirect owners to be reported on Schedule B? ◉ Yes ○ No
4. In the DE/FE/I column below, enter "DE" if the owner is a domestic entity, "FE" if the owner is an entity incorporated or domiciled in a foreign country, or "I" if the owner or executive officer is an individual.
5. Complete the Title or Status column by entering board/management titles; status as partner, trustee, sole proprietor, elected manager, shareholder, or member; and for shareholders or members, the class of securities owned (if more than one is issued).
6. Ownership codes are:

NA - less than 5%	B - 10% but less than 25%	D - 50% but less than 75%
A - 5% but less than 10%	C - 25% but less than 50%	E - 75% or more

7. (a) In the *Control Person* column, enter "Yes" if the *person* has *control* as defined in the Glossary of Terms to Form ADV, and enter "No" if the *person* does not have *control*. Note that under this definition, most executive officers and all 25% owners, general partners, elected managers, and trustees are *control persons*.
   (b) In the PR column, enter "PR" if the owner is a public reporting company under Sections 12 or 15(d) of the Exchange Act.
   (c) Complete each column.

FULL LEGAL NAME (Individuals: Last Name, First Name, Middle Name)	DE/FE/I	Status	Date Status Acquired MM/YYYY	Ownership Code	Control Person	PR	*CRD* No. If None: S.S. No. and Date of Birth, IRS Tax No. or Employer ID No.
STARWOOD HEADQUARTERS, L.L.C.	DE	100% OWNER OF ADVISER	11/1998	E	Y	N	06-1531830
STERNLICHT, BARRY, STUART	I	CHAIRMAN/CEO	11/1998	NA	Y	N	1224645
SILVEY, JEROME, COMSTOCK	I	EXECUTIVE VICE PRESIDENT/CFO	11/1998	NA	Y	N	4379503
DISHNER, JEFFREY, GORDON	I	SENIOR MANAGING DIRECTOR	11/1998	NA	Y	N	2527194
RINALDI, ELLIS, FRANCIS	I	EXECUTIVE VICE PRESIDENT/CO-GENERAL COUNSEL	11/1998	NA	Y	N	4380001
GROSE, MADISON, FERRAND	I	SENIOR MANAGING DIRECTOR/CO-GENERAL COUNSEL	11/1998	NA	Y	N	4379504
PERRIN, JOHN, MARC	I	MANAGING DIRECTOR	01/2003	NA	Y	N	2652703
YIH, DANIEL, WAYNE	I	EXECUTIVE VICE PRESIDENT - CHIEF OPERATING OFFICER	10/2007	NA	Y	N	5487624
RUBIN, LAURA, MESTEL	I	MANAGING DIRECTOR	01/2008	NA	N	N	1983168
GRAHAM, CHRISTOPHER, DAVID	I	MANAGING DIRECTOR	12/2007	NA	N	N	5487656
DALZELL, CHRISTIAN, SCOTT	I	MANAGING DIRECTOR, FINANCE	03/2010	NA	Y	N	3262992
HANKIN, STEVEN, MARC	I	MANAGING DIRECTOR, FINANCE	03/2010	NA	Y	N	5775177
GUTTIN, MATTHEW, SCOTT	I	CHIEF COMPLIANCE OFFICER	08/2010	NA	Y	N	5801291
FELLOWS, BOYD, WILLIAMS	I	MANAGING DIRECTOR	10/2010	NA	N	N	1850036
TASH, CARL, BARRY	I	CHIEF CREDIT OFFICER	05/2011	NA	Y	N	2686029

Schedule B

Indirect Owners

1. Complete Schedule B only if you are submitting an initial application. Schedule B asks for information about your indirect owners; you must first complete Schedule A, which asks for information about your direct owners. Use Schedule C to amend this information.
2. Indirect Owners. With respect to each owner listed on Schedule A (except individual owners), list below:
   (a) in the case of an owner that is a corporation, each of its shareholders that beneficially owns, has the right to vote, or has the power to sell or direct the sale of, 25% or more of a class of a voting security of that corporation;

   For purposes of this Schedule, a *person* beneficially owns any securities: (i) owned by his/her child, stepchild, grandchild, parent, stepparent, grandparent, spouse, sibling, mother-in-law, father-in-law, son-in-law, daughter-in-law, brother-in-law, or sister-in-law, sharing the same residence; or (ii) that he/she has the right to acquire, within 60 days, through the exercise of any option, warrant, or right to purchase the security.
   (b) in the case of an owner that is a partnership, all general partners and those limited and special partners that have the right to receive upon dissolution, or have contributed, 25% or more of the partnership's capital;
   (c) in the case of an owner that is a trust, the trust and each trustee; and
   (d) in the case of an owner that is a limited liability company ("LLC"), (i) those members that have the right to receive upon dissolution, or have contributed, 25% or more of the LLC's capital, and (ii) if managed by elected managers, all elected managers.
3. Continue up the chain of ownership listing all 25% owners at each level. Once a public reporting company (a company subject to Sections 12 or 15(d) of the Exchange Act) is reached, no further ownership information need be given.
4. In the DE/FE/I column below, enter "DE" if the owner is a domestic entity, "FE" if the owner is an entity incorporated or domiciled in a foreign country, or "I" if the owner is an individual.
5. Complete the Status column by entering the owner's status as partner, trustee, elected manager, shareholder, or member; and for shareholders or members, the class of securities owned (if more than one is issued).
6. Ownership codes are:
   C - 25% but less than 50%
   D - 50% but less than 75%
   E - 75% or more
   F - Other (general partner, trustee, or elected manager)
7. (a) In the *Control Person* column, enter "Yes" if the *person* has *control* as defined in the Glossary of Terms to Form ADV, and enter "No" if the *person* does not have *control*. Note that under this definition, most executive officers and all 25% owners, general partners, elected managers, and trustees are *control persons*.
   (b) In the PR column, enter "PR" if the owner is a public reporting company under Sections 12 or 15(d) of the Exchange Act.
   (c) Complete each column.

FULL LEGAL NAME (Individuals: Last Name, First Name, Middle Name)	**DE/FE/I**	**Entity in Which Interest is Owned**	**Status**	**Date Status Acquired MM/YYYY**	**Ownership Code**	**Control Person**	**PR**	***CRD* No. If None: S.S. No. and Date of Birth, IRS Tax No. or Employer ID No.**
STERNLICHT, BARRY,	I	STARWOOD HEADQUARTERS,	99% OWNER	11/1998	E	Y	N	1224645

STUART	LLC						

Schedule D

SECTION 1.B. Other Business Names

List your other business names and the jurisdictions in which you use them. You must complete a separate Schedule D Section 1.B. for each business name.

Name: INSOLVE CAPITAL MANAGEMENT FUND, LP

Jurisdictions

☐ AL	☐ ID	☐ MO	☐ PA
☐ AK	☐ IL	☐ MT	☐ PR
☐ AZ	☐ IN	☐ NE	☐ RI
☐ AR	☐ IA	☐ NV	☐ SC
☐ CA	☐ KS	☐ NH	☐ SD
☐ CO	☐ KY	☐ NJ	☐ TN
☑ CT	☐ LA	☐ NM	☐ TX
☑ DE	☐ ME	☐ NY	☐ UT
☐ DC	☐ MD	☐ NC	☐ VT
☐ FL	☐ MA	☐ ND	☐ VI
☐ GA	☐ MI	☐ OH	☐ VA
☐ GU	☐ MN	☐ OK	☐ WA
☐ HI	☐ MS	☐ OR	☐ WV
			☐ WI

List your other business names and the jurisdictions in which you use them. You must complete a separate Schedule D Section 1.B. for each business name.

Name: INSOLVE GLOBAL CREDIT FEEDER FUND GP, LLC

Jurisdictions

☐ AL	☐ ID	☐ MO	☐ PA
☐ AK	☐ IL	☐ MT	☐ PR
☐ AZ	☐ IN	☐ NE	☐ RI
☐ AR	☐ IA	☐ NV	☐ SC
☐ CA	☐ KS	☐ NH	☐ SD
☐ CO	☐ KY	☐ NJ	☐ TN
☑ CT	☐ LA	☐ NM	☐ TX
☐ DE	☐ ME	☐ NY	☐ UT
☐ DC	☐ MD	☐ NC	☐ VT
☐ FL	☐ MA	☐ ND	☐ VI
☐ GA	☐ MI	☐ OH	☐ VA
☐ GU	☐ MN	☐ OK	☐ WA

☐ HI	☐ MS	☐ OR	☐ WV ☐ WI

List your other business names and the jurisdictions in which you use them. You must complete a separate Schedule D Section 1.B. for each business name.

Name: CB CO-INVEST MANAGEMENT, L.L.C.

Jurisdictions

☐ AL	☐ ID	☐ MO	☐ PA
☐ AK	☐ IL	☐ MT	☐ PR
☐ AZ	☐ IN	☐ NE	☐ RI
☐ AR	☐ IA	☐ NV	☐ SC
☐ CA	☐ KS	☐ NH	☐ SD
☐ CO	☐ KY	☐ NJ	☐ TN
☑ CT	☐ LA	☐ NM	☐ TX
☑ DE	☐ ME	☐ NY	☐ UT
☐ DC	☐ MD	☐ NC	☐ VT
☐ FL	☐ MA	☐ ND	☐ VI
☐ GA	☐ MI	☐ OH	☐ VA
☐ GU	☐ MN	☐ OK	☐ WA
☐ HI	☐ MS	☐ OR	☐ WV ☐ WI

List your other business names and the jurisdictions in which you use them. You must complete a separate Schedule D Section 1.B. for each business name.

Name: GLOBAL HOSPITALITY CAPITAL II, L.P.

Jurisdictions

☐ AL	☐ ID	☐ MO	☐ PA
☐ AK	☐ IL	☐ MT	☐ PR
☐ AZ	☐ IN	☐ NE	☐ RI
☐ AR	☐ IA	☐ NV	☐ SC
☐ CA	☐ KS	☐ NH	☐ SD
☐ CO	☐ KY	☐ NJ	☐ TN
☑ CT	☐ LA	☐ NM	☐ TX
☑ DE	☐ ME	☐ NY	☐ UT
☐ DC	☐ MD	☐ NC	☐ VT
☐ FL	☐ MA	☐ ND	☐ VI
☐ GA	☐ MI	☐ OH	☐ VA

☐ GU	☐ MN	☐ OK	☐ WA
☐ HI	☐ MS	☐ OR	☐ WV
			☐ WI

List your other business names and the jurisdictions in which you use them. You must complete a separate Schedule D Section 1.B. for each business name.

Name: SCG HOTEL MANAGEMENT, L.L.C.

Jurisdictions

☐ AL	☐ ID	☐ MO	☐ PA
☐ AK	☐ IL	☐ MT	☐ PR
☐ AZ	☐ IN	☐ NE	☐ RI
☐ AR	☐ IA	☐ NV	☐ SC
☐ CA	☐ KS	☐ NH	☐ SD
☐ CO	☐ KY	☐ NJ	☐ TN
☑ CT	☐ LA	☐ NM	☐ TX
☑ DE	☐ ME	☐ NY	☐ UT
☐ DC	☐ MD	☐ NC	☐ VT
☐ FL	☐ MA	☐ ND	☐ VI
☐ GA	☐ MI	☐ OH	☐ VA
☐ GU	☐ MN	☐ OK	☐ WA
☐ HI	☐ MS	☐ OR	☐ WV
			☐ WI

List your other business names and the jurisdictions in which you use them. You must complete a separate Schedule D Section 1.B. for each business name.

Name: SCHF I-3 INVESTOR GP, L.L.C.

Jurisdictions

☐ AL	☐ ID	☐ MO	☐ PA
☐ AK	☐ IL	☐ MT	☐ PR
☐ AZ	☐ IN	☐ NE	☐ RI
☐ AR	☐ IA	☐ NV	☐ SC
☐ CA	☐ KS	☐ NH	☐ SD
☐ CO	☐ KY	☐ NJ	☐ TN
☑ CT	☐ LA	☐ NM	☐ TX
☑ DE	☐ ME	☐ NY	☐ UT
☐ DC	☐ MD	☐ NC	☐ VT
☐ FL	☐ MA	☐ ND	☐ VI

☐ GA	☐ MI	☐ OH	☐ VA
☐ GU	☐ MN	☐ OK	☐ WA
☐ HI	☐ MS	☐ OR	☐ WV
			☐ WI

List your other business names and the jurisdictions in which you use them. You must complete a separate Schedule D Section 1.B. for each business name.

Name: SDF II NON-US INVESTORS GP, INC.

Jurisdictions

☐ AL	☐ ID	☐ MO	☐ PA
☐ AK	☐ IL	☐ MT	☐ PR
☐ AZ	☐ IN	☐ NE	☐ RI
☐ AR	☐ IA	☐ NV	☐ SC
☐ CA	☐ KS	☐ NH	☐ SD
☐ CO	☐ KY	☐ NJ	☐ TN
☑ CT	☐ LA	☐ NM	☐ TX
☑ DE	☐ ME	☐ NY	☐ UT
☐ DC	☐ MD	☐ NC	☐ VT
☐ FL	☐ MA	☐ ND	☐ VI
☐ GA	☐ MI	☐ OH	☐ VA
☐ GU	☐ MN	☐ OK	☐ WA
☐ HI	☐ MS	☐ OR	☐ WV
			☐ WI

List your other business names and the jurisdictions in which you use them. You must complete a separate Schedule D Section 1.B. for each business name.

Name: SDL SOF-VII CO-INVEST MANAGEMENT, L.L.C.

Jurisdictions

☐ AL	☐ ID	☐ MO	☐ PA
☐ AK	☐ IL	☐ MT	☐ PR
☐ AZ	☐ IN	☐ NE	☐ RI
☐ AR	☐ IA	☐ NV	☐ SC
☐ CA	☐ KS	☐ NH	☐ SD
☐ CO	☐ KY	☐ NJ	☐ TN
☑ CT	☐ LA	☐ NM	☐ TX
☑ DE	☐ ME	☐ NY	☐ UT
☐ DC	☐ MD	☐ NC	☐ VT

☐ FL	☐ MA	☐ ND	☐ VI
☐ GA	☐ MI	☐ OH	☐ VA
☐ GU	☐ MN	☐ OK	☐ WA
☐ HI	☐ MS	☐ OR	☐ WV
			☐ WI

List your other business names and the jurisdictions in which you use them. You must complete a separate Schedule D Section 1.B. for each business name.

Name: SEI MANAGEMENT, L.P.

Jurisdictions

☐ AL	☐ ID	☐ MO	☐ PA
☐ AK	☐ IL	☐ MT	☐ PR
☐ AZ	☐ IN	☐ NE	☐ RI
☐ AR	☐ IA	☐ NV	☐ SC
☐ CA	☐ KS	☐ NH	☐ SD
☐ CO	☐ KY	☐ NJ	☐ TN
☑ CT	☐ LA	☐ NM	☐ TX
☑ DE	☐ ME	☐ NY	☐ UT
☐ DC	☐ MD	☐ NC	☐ VT
☐ FL	☐ MA	☐ ND	☐ VI
☐ GA	☐ MI	☐ OH	☐ VA
☐ GU	☐ MN	☐ OK	☐ WA
☐ HI	☐ MS	☐ OR	☐ WV
			☐ WI

List your other business names and the jurisdictions in which you use them. You must complete a separate Schedule D Section 1.B. for each business name.

Name: SGF/GOLF MANAGEMENT I, L.L.C.

Jurisdictions

☐ AL	☐ ID	☐ MO	☐ PA
☐ AK	☐ IL	☐ MT	☐ PR
☐ AZ	☐ IN	☐ NE	☐ RI
☐ AR	☐ IA	☐ NV	☐ SC
☐ CA	☐ KS	☐ NH	☐ SD
☐ CO	☐ KY	☐ NJ	☐ TN
☑ CT	☐ LA	☐ NM	☐ TX
☑ DE	☐ ME	☐ NY	☐ UT

☐ DC	☐ MD	☐ NC	☐ VT
☐ FL	☐ MA	☐ ND	☐ VI
☐ GA	☐ MI	☐ OH	☐ VA
☐ GU	☐ MN	☐ OK	☐ WA
☐ HI	☐ MS	☐ OR	☐ WV
			☐ WI

List your other business names and the jurisdictions in which you use them. You must complete a separate Schedule D Section 1.B. for each business name.

Name: SOFI IV MANAGEMENT, L.L.C.

Jurisdictions

☐ AL	☐ ID	☐ MO	☐ PA
☐ AK	☐ IL	☐ MT	☐ PR
☐ AZ	☐ IN	☐ NE	☐ RI
☐ AR	☐ IA	☐ NV	☐ SC
☐ CA	☐ KS	☐ NH	☐ SD
☐ CO	☐ KY	☐ NJ	☐ TN
☑ CT	☐ LA	☐ NM	☐ TX
☐ DE	☐ ME	☐ NY	☐ UT
☐ DC	☐ MD	☐ NC	☐ VT
☐ FL	☐ MA	☐ ND	☐ VI
☐ GA	☐ MI	☐ OH	☐ VA
☐ GU	☐ MN	☐ OK	☐ WA
☐ HI	☐ MS	☐ OR	☐ WV
			☐ WI

List your other business names and the jurisdictions in which you use them. You must complete a separate Schedule D Section 1.B. for each business name.

Name: SOFI V MANAGEMENT L.L.C.

Jurisdictions

☐ AL	☐ ID	☐ MO	☐ PA
☐ AK	☐ IL	☐ MT	☐ PR
☐ AZ	☐ IN	☐ NE	☐ RI
☐ AR	☐ IA	☐ NV	☐ SC
☐ CA	☐ KS	☐ NH	☐ SD
☐ CO	☐ KY	☐ NJ	☐ TN
☑ CT	☐ LA	☐ NM	☐ TX

☑ DE	☐ ME	☐ NY	☐ UT
☐ DC	☐ MD	☐ NC	☐ VT
☐ FL	☐ MA	☐ ND	☐ VI
☐ GA	☐ MI	☐ OH	☐ VA
☐ GU	☐ MN	☐ OK	☐ WA
☐ HI	☐ MS	☐ OR	☐ WV
			☐ WI

List your other business names and the jurisdictions in which you use them. You must complete a separate Schedule D Section 1.B. for each business name.

Name: SOF-VI INTERNATIONAL GP, L.P.

Jurisdictions

☐ AL	☐ ID	☐ MO	☐ PA
☐ AK	☐ IL	☐ MT	☐ PR
☐ AZ	☐ IN	☐ NE	☐ RI
☐ AR	☐ IA	☐ NV	☐ SC
☐ CA	☐ KS	☐ NH	☐ SD
☐ CO	☐ KY	☐ NJ	☐ TN
☑ CT	☐ LA	☐ NM	☐ TX
☐ DE	☐ ME	☐ NY	☐ UT
☐ DC	☐ MD	☐ NC	☐ VT
☐ FL	☐ MA	☐ ND	☐ VI
☐ GA	☐ MI	☐ OH	☐ VA
☐ GU	☐ MN	☐ OK	☐ WA
☐ HI	☐ MS	☐ OR	☐ WV
			☐ WI

List your other business names and the jurisdictions in which you use them. You must complete a separate Schedule D Section 1.B. for each business name.

Name: SOF-VI MANAGEMENT, L.L.C.

Jurisdictions

☐ AL	☐ ID	☐ MO	☐ PA
☐ AK	☐ IL	☐ MT	☐ PR
☐ AZ	☐ IN	☐ NE	☐ RI
☐ AR	☐ IA	☐ NV	☐ SC
☐ CA	☐ KS	☐ NH	☐ SD
☐ CO	☐ KY	☐ NJ	☐ TN

☑ CT	☐ LA	☐ NM	☐ TX
☑ DE	☐ ME	☐ NY	☐ UT
☐ DC	☐ MD	☐ NC	☐ VT
☐ FL	☐ MA	☐ ND	☐ VI
☐ GA	☐ MI	☐ OH	☐ VA
☐ GU	☐ MN	☐ OK	☐ WA
☐ HI	☐ MS	☐ OR	☐ WV
			☐ WI

List your other business names and the jurisdictions in which you use them. You must complete a separate Schedule D Section 1.B. for each business name.

Name: SOF-VI NEW LP LENDER GP, L.L.C.

Jurisdictions

☐ AL	☐ ID	☐ MO	☐ PA
☐ AK	☐ IL	☐ MT	☐ PR
☐ AZ	☐ IN	☐ NE	☐ RI
☐ AR	☐ IA	☐ NV	☐ SC
☐ CA	☐ KS	☐ NH	☐ SD
☐ CO	☐ KY	☐ NJ	☐ TN
☑ CT	☐ LA	☐ NM	☐ TX
☑ DE	☐ ME	☐ NY	☐ UT
☐ DC	☐ MD	☐ NC	☐ VT
☐ FL	☐ MA	☐ ND	☐ VI
☐ GA	☐ MI	☐ OH	☐ VA
☐ GU	☐ MN	☐ OK	☐ WA
☐ HI	☐ MS	☐ OR	☐ WV
			☐ WI

List your other business names and the jurisdictions in which you use them. You must complete a separate Schedule D Section 1.B. for each business name.

Name: SOF-VII INTERNATIONAL MANAGEMENT, L.L.C.

Jurisdictions

☐ AL	☐ ID	☐ MO	☐ PA
☐ AK	☐ IL	☐ MT	☐ PR
☐ AZ	☐ IN	☐ NE	☐ RI
☐ AR	☐ IA	☐ NV	☐ SC
☐ CA	☐ KS	☐ NH	☐ SD

☐ CO	☐ KY	☐ NJ	☐ TN
☑ CT	☐ LA	☐ NM	☐ TX
☑ DE	☐ ME	☐ NY	☐ UT
☐ DC	☐ MD	☐ NC	☐ VT
☐ FL	☐ MA	☐ ND	☐ VI
☐ GA	☐ MI	☐ OH	☐ VA
☐ GU	☐ MN	☐ OK	☐ WA
☐ HI	☐ MS	☐ OR	☐ WV
			☐ WI

List your other business names and the jurisdictions in which you use them. You must complete a separate Schedule D Section 1.B. for each business name.

Name: SOF-VII MAMMOTH HOLDINGS, L.L.C.

Jurisdictions

☐ AL	☐ ID	☐ MO	☐ PA
☐ AK	☐ IL	☐ MT	☐ PR
☐ AZ	☐ IN	☐ NE	☐ RI
☐ AR	☐ IA	☐ NV	☐ SC
☐ CA	☐ KS	☐ NH	☐ SD
☐ CO	☐ KY	☐ NJ	☐ TN
☑ CT	☐ LA	☐ NM	☐ TX
☑ DE	☐ ME	☐ NY	☐ UT
☐ DC	☐ MD	☐ NC	☐ VT
☐ FL	☐ MA	☐ ND	☐ VI
☐ GA	☐ MI	☐ OH	☐ VA
☐ GU	☐ MN	☐ OK	☐ WA
☐ HI	☐ MS	☐ OR	☐ WV
			☐ WI

List your other business names and the jurisdictions in which you use them. You must complete a separate Schedule D Section 1.B. for each business name.

Name: SOF-VII MANAGEMENT, L.L.C.

Jurisdictions

☐ AL	☐ ID	☐ MO	☐ PA
☐ AK	☐ IL	☐ MT	☐ PR
☐ AZ	☐ IN	☐ NE	☐ RI
☐ AR	☐ IA	☐ NV	☐ SC

☐ CA	☐ KS	☐ NH	☐ SD
☐ CO	☐ KY	☐ NJ	☐ TN
☑ CT	☐ LA	☐ NM	☐ TX
☑ DE	☐ ME	☐ NY	☐ UT
☐ DC	☐ MD	☐ NC	☐ VT
☐ FL	☐ MA	☐ ND	☐ VI
☐ GA	☐ MI	☐ OH	☐ VA
☐ GU	☐ MN	☐ OK	☐ WA
☐ HI	☐ MS	☐ OR	☐ WV
			☐ WI

List your other business names and the jurisdictions in which you use them. You must complete a separate Schedule D Section 1.B. for each business name.

Name: STARWOOD CAPITAL GROUP GLOBAL, L.L.C.

Jurisdictions

☐ AL	☐ ID	☐ MO	☐ PA
☐ AK	☐ IL	☐ MT	☐ PR
☐ AZ	☐ IN	☐ NE	☐ RI
☐ AR	☐ IA	☐ NV	☐ SC
☐ CA	☐ KS	☐ NH	☐ SD
☐ CO	☐ KY	☐ NJ	☐ TN
☑ CT	☐ LA	☐ NM	☐ TX
☑ DE	☐ ME	☐ NY	☐ UT
☐ DC	☐ MD	☐ NC	☐ VT
☐ FL	☐ MA	☐ ND	☐ VI
☐ GA	☐ MI	☐ OH	☐ VA
☐ GU	☐ MN	☐ OK	☐ WA
☐ HI	☐ MS	☐ OR	☐ WV
			☐ WI

List your other business names and the jurisdictions in which you use them. You must complete a separate Schedule D Section 1.B. for each business name.

Name: STARWOOD CAPITAL HOTEL BRAND GP, L.L.C.

Jurisdictions

☐ AL	☐ ID	☐ MO	☐ PA
☐ AK	☐ IL	☐ MT	☐ PR
☐ AZ	☐ IN	☐ NE	☐ RI

☐ AR	☐ IA	☐ NV	☐ SC
☐ CA	☐ KS	☐ NH	☐ SD
☐ CO	☐ KY	☐ NJ	☐ TN
☑ CT	☐ LA	☐ NM	☐ TX
☑ DE	☐ ME	☐ NY	☐ UT
☐ DC	☐ MD	☐ NC	☐ VT
☐ FL	☐ MA	☐ ND	☐ VI
☐ GA	☐ MI	☐ OH	☐ VA
☐ GU	☐ MN	☐ OK	☐ WA
☐ HI	☐ MS	☐ OR	☐ WV
			☐ WI

List your other business names and the jurisdictions in which you use them. You must complete a separate Schedule D Section 1.B. for each business name.

Name: STARWOOD CAPITAL HOTEL BRAND INTERNATIONAL GP, S.AR.L

Jurisdictions

☐ AL	☐ ID	☐ MO	☐ PA
☐ AK	☐ IL	☐ MT	☐ PR
☐ AZ	☐ IN	☐ NE	☐ RI
☐ AR	☐ IA	☐ NV	☐ SC
☐ CA	☐ KS	☐ NH	☐ SD
☐ CO	☐ KY	☐ NJ	☐ TN
☑ CT	☐ LA	☐ NM	☐ TX
☐ DE	☐ ME	☐ NY	☐ UT
☐ DC	☐ MD	☐ NC	☐ VT
☐ FL	☐ MA	☐ ND	☐ VI
☐ GA	☐ MI	☐ OH	☐ VA
☐ GU	☐ MN	☐ OK	☐ WA
☐ HI	☐ MS	☐ OR	☐ WV
			☐ WI

List your other business names and the jurisdictions in which you use them. You must complete a separate Schedule D Section 1.B. for each business name.

Name: STARWOOD DEBT II MANAGEMENT, L.P.

Jurisdictions

☐ AL	☐ ID	☐ MO	☐ PA
☐ AK	☐ IL	☐ MT	☐ PR

☐ AZ	☐ IN	☐ NE	☐ RI
☐ AR	☐ IA	☐ NV	☐ SC
☐ CA	☐ KS	☐ NH	☐ SD
☐ CO	☐ KY	☐ NJ	☐ TN
☑ CT	☐ LA	☐ NM	☐ TX
☑ DE	☐ ME	☐ NY	☐ UT
☐ DC	☐ MD	☐ NC	☐ VT
☐ FL	☐ MA	☐ ND	☐ VI
☐ GA	☐ MI	☐ OH	☐ VA
☐ GU	☐ MN	☐ OK	☐ WA
☐ HI	☐ MS	☐ OR	☐ WV
			☐ WI

List your other business names and the jurisdictions in which you use them. You must complete a separate Schedule D Section 1.B. for each business name.

Name: PSPIB-SW G.P.INC.

Jurisdictions

☐ AL	☐ ID	☐ MO	☐ PA
☐ AK	☐ IL	☐ MT	☐ PR
☐ AZ	☐ IN	☐ NE	☐ RI
☐ AR	☐ IA	☐ NV	☐ SC
☐ CA	☐ KS	☐ NH	☐ SD
☐ CO	☐ KY	☐ NJ	☐ TN
☑ CT	☐ LA	☐ NM	☐ TX
☐ DE	☐ ME	☐ NY	☐ UT
☐ DC	☐ MD	☐ NC	☐ VT
☐ FL	☐ MA	☐ ND	☐ VI
☐ GA	☐ MI	☐ OH	☐ VA
☐ GU	☐ MN	☐ OK	☐ WA
☐ HI	☐ MS	☐ OR	☐ WV
			☐ WI

List your other business names and the jurisdictions in which you use them. You must complete a separate Schedule D Section 1.B. for each business name.

Name: STARWOOD IX MANAGEMENT, L.P.

Jurisdictions

☐ AL	☐ ID	☐ MO	☐ PA

☐ AK	☐ IL	☐ MT	☐ PR
☐ AZ	☐ IN	☐ NE	☐ RI
☐ AR	☐ IA	☐ NV	☐ SC
☐ CA	☐ KS	☐ NH	☐ SD
☐ CO	☐ KY	☐ NJ	☐ TN
☑ CT	☐ LA	☐ NM	☐ TX
☑ DE	☐ ME	☐ NY	☐ UT
☐ DC	☐ MD	☐ NC	☐ VT
☐ FL	☐ MA	☐ ND	☐ VI
☐ GA	☐ MI	☐ OH	☐ VA
☐ GU	☐ MN	☐ OK	☐ WA
☐ HI	☐ MS	☐ OR	☐ WV
			☐ WI

List your other business names and the jurisdictions in which you use them. You must complete a separate Schedule D Section 1.B. for each business name.

Name: STARWOOD OPPORTUNITY FUND IX INVESTORS GP, L.L.C.

Jurisdictions

☐ AL	☐ ID	☐ MO	☐ PA
☐ AK	☐ IL	☐ MT	☐ PR
☐ AZ	☐ IN	☐ NE	☐ RI
☐ AR	☐ IA	☐ NV	☐ SC
☐ CA	☐ KS	☐ NH	☐ SD
☐ CO	☐ KY	☐ NJ	☐ TN
☑ CT	☐ LA	☐ NM	☐ TX
☑ DE	☐ ME	☐ NY	☐ UT
☐ DC	☐ MD	☐ NC	☐ VT
☐ FL	☐ MA	☐ ND	☐ VI
☐ GA	☐ MI	☐ OH	☐ VA
☐ GU	☐ MN	☐ OK	☐ WA
☐ HI	☐ MS	☐ OR	☐ WV
			☐ WI

List your other business names and the jurisdictions in which you use them. You must complete a separate Schedule D Section 1.B. for each business name.

Name: STARWOOD OPPORTUNITY FUND VIII-J INVESTOR GP, INC.

Jurisdictions

☐ AL	☐ ID	☐ MO	☐ PA
☐ AK	☐ IL	☐ MT	☐ PR
☐ AZ	☐ IN	☐ NE	☐ RI
☐ AR	☐ IA	☐ NV	☐ SC
☐ CA	☐ KS	☐ NH	☐ SD
☐ CO	☐ KY	☐ NJ	☐ TN
☑ CT	☐ LA	☐ NM	☐ TX
☑ DE	☐ ME	☐ NY	☐ UT
☐ DC	☐ MD	☐ NC	☐ VT
☐ FL	☐ MA	☐ ND	☐ VI
☐ GA	☐ MI	☐ OH	☐ VA
☐ GU	☐ MN	☐ OK	☐ WA
☐ HI	☐ MS	☐ OR	☐ WV
			☐ WI

List your other business names and the jurisdictions in which you use them. You must complete a separate Schedule D Section 1.B. for each business name.

Name: VIII INTERNATIONAL MANAGEMENT S.AR.L

Jurisdictions

☐ AL	☐ ID	☐ MO	☐ PA
☐ AK	☐ IL	☐ MT	☐ PR
☐ AZ	☐ IN	☐ NE	☐ RI
☐ AR	☐ IA	☐ NV	☐ SC
☐ CA	☐ KS	☐ NH	☐ SD
☐ CO	☐ KY	☐ NJ	☐ TN
☑ CT	☐ LA	☐ NM	☐ TX
☐ DE	☐ ME	☐ NY	☐ UT
☐ DC	☐ MD	☐ NC	☐ VT
☐ FL	☐ MA	☐ ND	☐ VI
☐ GA	☐ MI	☐ OH	☐ VA
☐ GU	☐ MN	☐ OK	☐ WA
☐ HI	☐ MS	☐ OR	☐ WV
			☐ WI

List your other business names and the jurisdictions in which you use them. You must complete a separate Schedule D Section 1.B. for each business name.

Name: VIII MANAGEMENT, L.P.

Jurisdictions

☐ AL	☐ ID	☐ MO	☐ PA
☐ AK	☐ IL	☐ MT	☐ PR
☐ AZ	☐ IN	☐ NE	☐ RI
☐ AR	☐ IA	☐ NV	☐ SC
☐ CA	☐ KS	☐ NH	☐ SD
☐ CO	☐ KY	☐ NJ	☐ TN
☑ CT	☐ LA	☐ NM	☐ TX
☑ DE	☐ ME	☐ NY	☐ UT
☐ DC	☐ MD	☐ NC	☐ VT
☐ FL	☐ MA	☐ ND	☐ VI
☐ GA	☐ MI	☐ OH	☐ VA
☐ GU	☐ MN	☐ OK	☐ WA
☐ HI	☐ MS	☐ OR	☐ WV
			☐ WI

List your other business names and the jurisdictions in which you use them. You must complete a separate Schedule D Section 1.B. for each business name.

Name: VIII-J MANAGEMENT, L.P.

Jurisdictions

☐ AL	☐ ID	☐ MO	☐ PA
☐ AK	☐ IL	☐ MT	☐ PR
☐ AZ	☐ IN	☐ NE	☐ RI
☐ AR	☐ IA	☐ NV	☐ SC
☐ CA	☐ KS	☐ NH	☐ SD
☐ CO	☐ KY	☐ NJ	☐ TN
☑ CT	☐ LA	☐ NM	☐ TX
☑ DE	☐ ME	☐ NY	☐ UT
☐ DC	☐ MD	☐ NC	☐ VT
☐ FL	☐ MA	☐ ND	☐ VI
☐ GA	☐ MI	☐ OH	☐ VA
☐ GU	☐ MN	☐ OK	☐ WA
☐ HI	☐ MS	☐ OR	☐ WV
			☐ WI

List your other business names and the jurisdictions in which you use them. You must complete a separate Schedule D Section 1.B. for each business name.

Name: VIII HOTEL II 53RD GP, L.L.C.

Jurisdictions

☐ AL	☐ ID	☐ MO	☐ PA
☐ AK	☐ IL	☐ MT	☐ PR
☐ AZ	☐ IN	☐ NE	☐ RI
☐ AR	☐ IA	☐ NV	☐ SC
☐ CA	☐ KS	☐ NH	☐ SD
☐ CO	☐ KY	☐ NJ	☐ TN
☑ CT	☐ LA	☐ NM	☐ TX
☑ DE	☐ ME	☐ NY	☐ UT
☐ DC	☐ MD	☐ NC	☐ VT
☐ FL	☐ MA	☐ ND	☐ VI
☐ GA	☐ MI	☐ OH	☐ VA
☐ GU	☐ MN	☐ OK	☐ WA
☐ HI	☐ MS	☐ OR	☐ WV
			☐ WI

List your other business names and the jurisdictions in which you use them. You must complete a separate Schedule D Section 1.B. for each business name.

Name: 1629514 ALBERTA ULC

Jurisdictions

☐ AL	☐ ID	☐ MO	☐ PA
☐ AK	☐ IL	☐ MT	☐ PR
☐ AZ	☐ IN	☐ NE	☐ RI
☐ AR	☐ IA	☐ NV	☐ SC
☐ CA	☐ KS	☐ NH	☐ SD
☐ CO	☐ KY	☐ NJ	☐ TN
☑ CT	☐ LA	☐ NM	☐ TX
☐ DE	☐ ME	☐ NY	☐ UT
☐ DC	☐ MD	☐ NC	☐ VT
☐ FL	☐ MA	☐ ND	☐ VI
☐ GA	☐ MI	☐ OH	☐ VA
☐ GU	☐ MN	☐ OK	☐ WA
☐ HI	☐ MS	☐ OR	☐ WV
			☐ WI

List your other business names and the jurisdictions in which you use them. You must complete a separate Schedule D Section 1.B. for each business name.

Name: SCG BRAZIL CO-INVEST GP, L.L.C.

Jurisdictions

☐ AL	☐ ID	☐ MO	☐ PA
☐ AK	☐ IL	☐ MT	☐ PR
☐ AZ	☐ IN	☐ NE	☐ RI
☐ AR	☐ IA	☐ NV	☐ SC
☐ CA	☐ KS	☐ NH	☐ SD
☐ CO	☐ KY	☐ NJ	☐ TN
☑ CT	☐ LA	☐ NM	☐ TX
☑ DE	☐ ME	☐ NY	☐ UT
☐ DC	☐ MD	☐ NC	☐ VT
☐ FL	☐ MA	☐ ND	☐ VI
☐ GA	☐ MI	☐ OH	☐ VA
☐ GU	☐ MN	☐ OK	☐ WA
☐ HI	☐ MS	☐ OR	☐ WV
			☐ WI

List your other business names and the jurisdictions in which you use them. You must complete a separate Schedule D Section 1.B. for each business name.

Name: STARWOOD ENERGY GROUP GLOBAL, L.L.C.

Jurisdictions

☐ AL	☐ ID	☐ MO	☐ PA
☐ AK	☐ IL	☐ MT	☐ PR
☐ AZ	☐ IN	☐ NE	☐ RI
☐ AR	☐ IA	☐ NV	☐ SC
☐ CA	☐ KS	☐ NH	☐ SD
☐ CO	☐ KY	☐ NJ	☐ TN
☑ CT	☐ LA	☐ NM	☐ TX
☑ DE	☐ ME	☐ NY	☐ UT
☐ DC	☐ MD	☐ NC	☐ VT
☐ FL	☐ MA	☐ ND	☐ VI
☐ GA	☐ MI	☐ OH	☐ VA
☐ GU	☐ MN	☐ OK	☐ WA
☐ HI	☐ MS	☐ OR	☐ WV
			☐ WI

SECTION 1.F. Other Offices

No Information Filed

SECTION 1.I. Website Addresses

List your website addresses. You must complete a separate Schedule D Section 1.I. for each website address.

Website Address: WWW.STARWOODCAPITAL.COM

SECTION 1.L. Location of Books and Records

No Information Filed

SECTION 1.M. Registration with Foreign Financial Regulatory Authorities

No Information Filed

SECTION 2.A.(8) Related Adviser

If you are relying on the exemption in rule 203A-2(b) from the prohibition on registration because you *control*, are *controlled* by, or are under common *control* with an investment adviser that is registered with the SEC and your *principal office and place of business* is the same as that of the registered adviser, provide the following information:

Name of Registered Investment Adviser

CRD Number of Registered Investment Adviser

SEC Number of Registered Investment Adviser

801 -

SECTION 2.A.(9) Newly Formed Adviser

If you are relying on rule 203A-2(c), the newly formed adviser exemption from the prohibition on registration, you are required to make certain representations about your eligibility for SEC registration. By checking the appropriate boxes, you will be deemed to have made the required representations. You must make both of these representations:

☐ I am not registered or required to be registered with the SEC or a *state securities authority* and I have a reasonable expectation that I will be eligible to register with the SEC within 120 days after the date my registration with the SEC becomes effective.

☐ I undertake to withdraw from SEC registration if, on the 120th day after my registration with the SEC becomes effective, I would be prohibited by Section 203A(a) of the Advisers Act from registering with the SEC.

SECTION 2.A.(10) Multi-State Adviser

If you are relying on rule 203A-2(d), the multi-state adviser exemption from the prohibition on registration, you are required to make certain representations about your eligibility for SEC registration. By checking the appropriate boxes, you will be deemed to have made the required representations.

If you are applying for registration as an investment adviser with the SEC, you must make both of

these representations:

☐ I have reviewed the applicable state and federal laws and have concluded that I am required by the laws of 15 or more states to register as an investment adviser with the *state securities authorities* in those states.

☐ I undertake to withdraw from SEC registration if I file an amendment to this registration indicating that I would be required by the laws of fewer than 15 states to register as an investment adviser with the *state securities authorities* of those states.

If you are submitting your *annual updating amendment*, you must make this representation:

☐ Within 90 days prior to the date of filing this amendment, I have reviewed the applicable state and federal laws and have concluded that I am required by the laws of at least 15 states to register as an investment adviser with the *state securities authorities* in those states.

SECTION 2.A.(12) SEC Exemptive *Order*

If you are relying upon an SEC *order* exempting you from the prohibition on registration, provide the following information:

Application Number:
803-

Date of *order*:

SECTION 4 Successions

No Information Filed

SECTION 5.G.(3) Advisers to Registered Investment Companies and Business Development Companies

No Information Filed

SECTION 5.I.(2) *Wrap Fee Programs*

No Information Filed

SECTION 6.A. Names of Your Other Businesses

No Information Filed

SECTION 6.B.(2) Description of Primary Business

Describe your primary business (not your investment advisory business):

If you engage in that business under a different name, provide that name:

SECTION 6.B.(3) Description of Other Products and Services

Describe other products or services you sell to your *client*, You may omit products and services that you listed in Section 6.B.(2) above.

If you engage in that business under a different name, provide that name.

SECTION 7.A. Financial Industry Affiliations

Complete a separate Schedule D Section 7.A. for each *related person* listed in Item 7.A.

1. Legal Name of *Related Person*:
   STARWOOD REAL ESTATE SECURITIES, LLC

2. Primary Business Name of *Related Person*:
   STARWOOD REAL ESTATE SECURITIES, LLC

3. *Related Person's* SEC File Number (if any) (e.g., 801-, 8-, 866-, 802-)

   801 - 63760
   or
   Other

4. *Related Person's CRD* Number (if any):
   133597

5. *Related Person* is: (check all that apply)
   (a) ☐ broker-dealer, municipal securities dealer, or government securities broker or dealer
   (b) ☑ other investment adviser (including financial planners)
   (c) ☐ registered municipal advisor
   (d) ☐ registered security-based swap dealer
   (e) ☐ major security-based swap participant
   (f) ☐ commodity pool operator or commodity trading advisor (whether registered or exempt from registration)
   (g) ☐ futures commission merchant
   (h) ☐ banking or thrift institution
   (i) ☐ trust company
   (j) ☐ accountant or accounting firm
   (k) ☐ lawyer or law firm
   (l) ☐ insurance company or agency
   (m) ☐ pension consultant
   (n) ☐ real estate broker or dealer
   (o) ☐ sponsor or syndicator of limited partnerships (or equivalent), excluding pooled investment vehicles
   (p) ☐ sponsor, general partner, managing member (or equivalent) of pooled investment vehicles

	Yes	No
6. Do you *control* or are you *controlled* by the *related person*?	○	◉
7. Are you and the *related person* under common *control*?	◉	○

8. (a) Does the *related person* act as a qualified custodian for your *clients* in connection with advisory services you provide to *clients*? ○ ◉

(b) If you are registering or registered with the SEC and you have answered "yes," to question 8(a) above, have you overcome the presumption that you are not operationally independent (pursuant to rule 206(4)-(2)(d)(5)) from the *related person* and thus are not required to obtain a surprise examination for your *clients'* funds or securities that are maintained at the *related person*? ○ ○

(c) If you have answered "yes" to question 8.(a) above, provide the location of the *related person's* office responsible for *custody* of your *clients'* assets:

Number and Street 1: Number and Street 2:
City: State: Country: ZIP+4/Postal Code:
If this address is a private residence, check this box: ☐

		Yes	No
9.	(a) If the *related person* is an investment adviser, is it exempt from registration?	○	◉
	(b) If the answer is yes, under what exemption?		
10.	(a) Is the *related person* registered with a *foreign financial regulatory authority* ?	○	◉
	(b) If the answer is yes, list the name and country, in English, of each *foreign financial regulatory authority* with which the *related person* is registered. No Information Filed		
11.	Do you and the *related person* share any *supervised persons*?	○	◉
12.	Do you and the *related person* share the same physical location?	◉	○

---

1. Legal Name of *Related Person*:
STARWOOD CAPITAL, L.L.C.

2. Primary Business Name of *Related Person*:
STARWOOD CAPITAL, L.L.C.

3. *Related Person's* SEC File Number (if any) (e.g., 801-, 8-, 866-, 802-)

8 - 67788
or
Other

4. *Related Person's CRD* Number (if any):
146057

5. *Related Person* is: (check all that apply)
   (a) ☑ broker-dealer, municipal securities dealer, or government securities broker or dealer
   (b) ☐ other investment adviser (including financial planners)
   (c) ☐ registered municipal advisor
   (d) ☐ registered security-based swap dealer
   (e) ☐ major security-based swap participant

(f) ☐ commodity pool operator or commodity trading advisor (whether registered or exempt from registration)
(g) ☐ futures commission merchant
(h) ☐ banking or thrift institution
(i) ☐ trust company
(j) ☐ accountant or accounting firm
(k) ☐ lawyer or law firm
(l) ☐ insurance company or agency
(m) ☐ pension consultant
(n) ☐ real estate broker or dealer
(o) ☐ sponsor or syndicator of limited partnerships (or equivalent), excluding pooled investment vehicles
(p) ☐ sponsor, general partner, managing member (or equivalent) of pooled investment vehicles

		Yes	No
6.	Do you *control* or are you *controlled* by the *related person*?	○	●
7.	Are you and the *related person* under common *control*?	●	○
8. (a)	Does the *related person* act as a qualified custodian for your *clients* in connection with advisory services you provide to *clients*?	○	●
(b)	If you are registering or registered with the SEC and you have answered "yes," to question 8(a) above, have you overcome the presumption that you are not operationally independent (pursuant to rule 206(4)-(2)(d)(5)) from the *related person* and thus are not required to obtain a surprise examination for your *clients'* funds or securities that are maintained at the *related person*?	○	○

(c) If you have answered "yes" to question 8.(a) above, provide the location of the *related person's* office responsible for *custody* of your *clients'* assets:

Number and Street 1: Number and Street 2:
City: State: Country: ZIP+4/Postal Code:
If this address is a private residence, check this box: ☐

		Yes	No
9. (a)	If the *related person* is an investment adviser, is it exempt from registration?	○	○
(b)	If the answer is yes, under what exemption?		
10. (a)	Is the *related person* registered with a *foreign financial regulatory authority* ?	○	●

(b) If the answer is yes, list the name and country, in English, of each *foreign financial regulatory authority* with which the *related person* is registered.

No Information Filed

11.	Do you and the *related person* share any *supervised persons*?	○	●
12.	Do you and the *related person* share the same physical location?	●	○

SECTION 7.B.(1) *Private Fund* Reporting

A. PRIVATE FUND

Information About the *Private Fund*

1. (a) Name of the *private fund*:
   CB CO-INVEST, L.P.
   (b) *Private fund* identification number:
   (include the "805-" prefix also)
   805-1329306600

2. Under the laws of what state or country is the *private fund* organized:

State:	Country:
Delaware	UNITED STATES

3. Name(s) of General Partner, Manager, Trustee, or Directors (or persons serving in a similar capacity):

Name of General Partner, Manager, Trustee, or Director
CB CO-INVEST MANAGEMENT, L.L.C.

4. The *private fund* (check all that apply; you must check at least one):
   ☑ (1) qualifies for the exclusion from the definition of investment company under section 3(c)(1) of the Investment Company Act of 1940
   ☑ (2) qualifies for the exclusion from the definition of investment company under section 3(c)(7) of the Investment Company Act of 1940

5. List the name and country, in English, of each *foreign financial regulatory authority* with which the *private fund* is registered.

   No Information Filed

	Yes	No
6. (a) Is this a "master fund" in a master-feeder arrangement?	◉	○

   (b) If yes, what is the name and *private fund* identification number (if any) of the feeder funds investing in this *private fund*?

Private Fund Name	Private Fund Identification Number
CB CO-INVEST INVESTORS, INC.	805-5767937985

	Yes	No
(c) Is this a "feeder fund" in a master-feeder arrangement?	○	◉

   (d) If yes, what is the name and *private fund* identification number (if any) of the master fund in which this *private fund* invests?
   Name of the *Private Fund*:

   Private Fund Identification Number:

(include the "805-" prefix also)

NOTE: You must complete question 6 for each master-feeder arrangement regardless of whether you are filing a single Schedule D, Section 7.B.(1). for the master-feeder arrangement or reporting on the funds separately.

7. If you are filing a single Schedule D, Section 7.B.(1) for a master-feeder arrangement according to the instructions to this Section 7.B.(1), for each of the feeder funds answer the following questions:

Additional Feeder Fund Information : 1 Record(s) Filed.

7. If you are filing a single Schedule D, Section 7.B.(1) for a master-feeder arrangement according to the instructions to this Section 7.B.(1), for each of the feeder funds answer the following questions:

(a) Name of the *private fund*:

CB CO-INVEST INVESTORS, INC.

(b) *Private fund* identification number:
(include the "805-" prefix also)

805-5767937985

(c) Under the laws of what state or country is the *private fund* organized:

State:	Country:
Delaware	UNITED STATES

(d) Name(s) of General Partner, Manager, Trustee, or Directors (or persons serving in a similar capacity):

Name of General Partner, Manager, Trustee, or Director
JEROME C. SILVEY

(e) The *private fund* (check all that apply; you must check at least one):

☑ (1) qualifies for the exclusion from the definition of investment company under section 3(c)(1) of the Investment Company Act of 1940

☑ (2) qualifies for the exclusion from the definition of investment company under section 3(c)(7) of the Investment Company Act of 1940

(f) List the name and country, in English, of each *foreign financial regulatory authority* with which the *private fund* is registered.

No Information Filed

NOTE: For purposes of questions 6 and 7, in a master-feeder arrangement, one or more funds ("feeder funds") invest all or substantially all of their assets in a single fund ("master fund"). A

fund would also be a "feeder fund" investing in a "master fund" for purposes of this question if it issued multiple classes (or series) of shares or interests, and each class (or series) invests substantially all of its assets in a single master fund.

	Yes	No
8. (a) Is this *private fund* a "fund of funds"?	○	◉
(b) If yes, does the *private fund* invest in funds managed by you or by a *related person*?	○	○

NOTE: For purposes of this question only, answer "yes" if the fund invests 10 percent or more of its total assets in other pooled investment vehicles, whether or not they are also *private funds*, or registered investment companies.

	Yes	No
9. During your last fiscal year, did the *private fund* invest in securities issued by investment companies registered under the Investment Company Act of 1940 (other than "money market funds," to the extent provided in Instruction 6.e.)?	○	◉

10. What type of fund is the *private fund*?

◉ hedge fund ○ liquidity fund ○ private equity fund ○ real estate fund ○ securitized asset fund ○ venture capital fund ○ Other *private fund*

NOTE: For funds of funds, refer to the funds in which the *private fund* invests. For definitions of these fund types, please see Instruction 6 of the Instructions to Part 1A.

11. Current gross asset value of the *private fund*:

$ 240,409,000

Ownership

12. Minimum investment commitment required of an investor in the *private fund*:

$ 0

NOTE: Report the amount routinely required of investors who are not your *related persons* (even if different from the amount set forth in the organizational documents of the fund).

13. Approximate number of the *private fund*'s beneficial owners:

14

14. What is the approximate percentage of the *private fund* beneficially owned by you and your *related person*:

1%

15. What is the approximate percentage of the *private fund* beneficially owned (in the aggregate) by funds of funds:

23%

16. What is the approximate percentage of the *private fund* beneficially owned by non-*United States persons*:

53%

Your Advisory Services

	Yes	No
17. (a) Are you a subadviser to this *private fund*?	○	◉

(b) If the answer to question 17(a) is "yes," provide the name and SEC file number, if any, of the adviser of the *private fund*. If the answer to question 17(a) is "no," leave this question blank.

No Information Filed

	Yes	No
18. (a) Do any other investment advisers advise the *private fund*?	○	◉

(b) If the answer to question 18(a) is "yes," provide the name and SEC file number, if any, of the other advisers to the *private fund*. If the answer to question 18(a) is "no," leave this question blank.

No Information Filed

	Yes	No
19. Are your *clients* solicited to invest in the *private fund*?	○	◉

20. Approximately what percentage of your *clients* has invested in the *private fund*?
0%

Private Offering

	Yes	No
21. Does the *private fund* rely on an exemption from registration of its securities under Regulation D of the Securities Act of 1933?	◉	○

22. If yes, provide the *private fund*'s Form D file number (if any):

No Information Filed

B. SERVICE PROVIDERS

Auditors

	Yes	No
23. (a) (1) Are the *private fund*'s financial statements subject to an annual audit?	◉	○
(2) Are the financial statements prepared in accordance with U.S. GAAP?	◉	○

If the answer to 23(a)(1) is "yes," respond to questions (b) through (f) below. If the *private fund* uses more than one auditing firm, you must complete questions (b) through (f) separately for each auditing firm.

Additional Auditor Information : 1 Record(s) Filed.

If the answer to 23(a)(1) is "yes," respond to questions (b) through (f) below. If the *private fund* uses more than one auditing firm, you must complete questions (b) through (f) separately for each auditing firm.

(b) Name of the auditing firm:
DELOITTE & TOUCHE, LLP

(c) The location of the auditing firm's office responsible for the *private fund*'s audit (city, state and country):

City:	State:	Country:
STAMFORD	Connecticut	UNITED STATES

	Yes	No
(d) Is the auditing firm an *independent public accountant*?	◉	○
(e) Is the auditing firm registered with the Public Company Accounting Oversight Board?	◉	○
(f) If "yes" to (e) above, is the auditing firm subject to regular inspection by the Public Company Accounting Oversight Board in accordance with its rules?	◉	○

	Yes	No
(g) Are the *private fund*'s audited financial statements distributed to the *private fund*'s investors?	◉	○

(h) Does the report prepared by the auditing firm contain an unqualified opinion?

◉ Yes ○ No ○ Report Not Yet Received

If you check "Report Not Yet Received," you must promptly file an amendment to your Form ADV to update your response when the report is available.

Prime Broker

	Yes	No
24. (a) Does the *private fund* use one or more prime brokers?	○	◉

If the answer to 24(a) is "yes," respond to questions (b) through (e) below for each prime broker the *private fund* uses. If the *private fund* uses more than one prime broker, you must complete questions (b) through (e) separately for each prime broker.

No Information Filed

Custodian

	Yes	No
25. (a) Does the *private fund* use any custodians (including the prime brokers listed above) to hold some or all of its assets?	◉	○

If the answer to 25(a) is "yes," respond to questions (b) through (f) below for each custodian the *private fund* uses. If the *private fund* uses more than one custodian, you must complete questions (b) through (f) separately for each custodian.

Additional Custodian Information : 1 Record(s) Filed.

If the answer to 25(a) is "yes," respond to questions (b) through (f) below for each

custodian the *private fund* uses. If the *private fund* uses more than one custodian, you must complete questions (b) through (f) separately for each custodian.

(b) Legal name of custodian:
JP MORGAN CHASE BANK N.A.

(c) Primary business name of custodian:
JP MORGAN CHASE

(d) The location of the custodian's office responsible for *custody* of the *private fund*'s assets (city, state and country):

City:	State:	Country:
NEW YORK	New York	UNITED STATES

	Yes	No
(e) Is the custodian a *related person* of your firm?	○	◉

(f) If the custodian is a broker-dealer, provide its SEC registration number (if any)
-
CRD Number (if any):

Administrator

	Yes	No
26. (a) Does the *private fund* use an administrator other than your firm?	○	◉

If the answer to 26(a) is "yes," respond to questions (b) through (f) below. If the *private fund* uses more than one administrator, you must complete questions (b) through (f) separately for each administrator.

No Information Filed

27. During your last fiscal year, what percentage of the *private fund*'s assets (by value) was valued by a *person*, such as an administrator, that is not your *related person*?
0%
Include only those assets where (i) such person carried out the valuation procedure established for that asset, if any, including obtaining any relevant quotes, and (ii) the valuation used for purposes of investor subscriptions, redemptions or distributions, and fee calculations (including allocations) was the valuation determined by such person.

Marketers

	Yes	No
28. (a) Does the *private fund* use the services of someone other than you or your *employees* for marketing purposes?	◉	○

You must answer "yes" whether the person acts as a placement agent, consultant, finder, introducer, municipal advisor or other solicitor, or similar person. If the answer to 28(a) is

"yes", respond to questions (b) through (g) below for each such marketer the *private fund* uses. If the *private fund* uses more than one marketer you must complete questions (b) through (g) separately for each marketer.

Additional Marketer Information : 1 Record(s) Filed.

You must answer "yes" whether the person acts as a placement agent, consultant, finder, introducer, municipal advisor or other solicitor, or similar person. If the answer to 28(a) is "yes", respond to questions (b) through (g) below for each such marketer the *private fund* uses. If the *private fund* uses more than one marketer you must complete questions (b) through (g) separately for each marketer.

	Yes	No
(b) Is the marketer a *related person* of your firm?	◉	○

(c) Name of the marketer:
STARWOOD CAPITAL, L.L.C.

(d) If the marketer is registered with the SEC, its file number (*e.g.*, 801-, 8-, or 866-):

8 - 67788

and CRD Number (if any):
146057

(e) Location of the marketer's office used principally by the *private fund* (city, state and country):

City:	State:	Country:
GREENWICH	Connecticut	UNITED STATES

	Yes	No
(f) Does the marketer market the *private fund* through one or more websites?	○	◉

(g) If the answer to 28(f) is "yes", list the website address(es):

No Information Filed

A. PRIVATE FUND

Information About the *Private Fund*

1. (a) Name of the *private fund*:
CO-SEIF CANADA INVESTORS L.P.
(b) *Private fund* identification number:
(include the "805-" prefix also)
805-9354574740

2. Under the laws of what state or country is the *private fund* organized:

   State: Country:

   ONTARIO, CANADA

3. Name(s) of General Partner, Manager, Trustee, or Directors (or persons serving in a similar capacity):

Name of General Partner, Manager, Trustee, or Director
1629514 ALBERTA ULC

4. The *private fund* (check all that apply; you must check at least one):

   ☑ (1) qualifies for the exclusion from the definition of investment company under section 3 (c)(1) of the Investment Company Act of 1940

   ☑ (2) qualifies for the exclusion from the definition of investment company under section 3 (c)(7) of the Investment Company Act of 1940

5. List the name and country, in English, of each *foreign financial regulatory authority* with which the *private fund* is registered.

   No Information Filed

6. (a) Is this a "master fund" in a master-feeder arrangement? **Yes** ○ **No** ◉

   (b) If yes, what is the name and *private fund* identification number (if any) of the feeder funds investing in this *private fund*?

   No Information Filed

   (c) Is this a "feeder fund" in a master-feeder arrangement? **Yes** ○ **No** ◉

   (d) If yes, what is the name and *private fund* identification number (if any) of the master fund in which this *private fund* invests?

   Name of the *Private Fund*:

   Private Fund Identification Number:
   (include the "805-" prefix also)

   NOTE: You must complete question 6 for each master-feeder arrangement regardless of whether you are filing a single Schedule D, Section 7.B.(1). for the master-feeder arrangement or reporting on the funds separately.

7. If you are filing a single Schedule D, Section 7.B.(1) for a master-feeder arrangement according to the instructions to this Section 7.B.(1), for each of the feeder funds answer the following questions:

   No Information Filed

NOTE: For purposes of questions 6 and 7, in a master-feeder arrangement, one or more funds ("feeder funds") invest all or substantially all of their assets in a single fund ("master fund"). A fund would also be a "feeder fund" investing in a "master fund" for purposes of this question if it issued multiple classes (or series) of shares or interests, and each class (or series) invests substantially all of its assets in a single master fund.

	Yes	No
8. (a) Is this *private fund* a "fund of funds"?	○	◉
(b) If yes, does the *private fund* invest in funds managed by you or by a *related person*?	○	○

NOTE: For purposes of this question only, answer "yes" if the fund invests 10 percent or more of its total assets in other pooled investment vehicles, whether or not they are also *private funds*, or registered investment companies.

	Yes	No
9. During your last fiscal year, did the *private fund* invest in securities issued by investment companies registered under the Investment Company Act of 1940 (other than "money market funds," to the extent provided in Instruction 6.e.)?	○	◉

10. What type of fund is the *private fund*?

◉ hedge fund ○ liquidity fund ○ private equity fund ○ real estate fund ○ securitized asset fund ○ venture capital fund ○ Other *private fund*

NOTE: For funds of funds, refer to the funds in which the *private fund* invests. For definitions of these fund types, please see Instruction 6 of the Instructions to Part 1A.

11. Current gross asset value of the *private fund*:
$ 22,795,000

Ownership

12. Minimum investment commitment required of an investor in the *private fund*:
$ 0
NOTE: Report the amount routinely required of investors who are not your *related persons* (even if different from the amount set forth in the organizational documents of the fund).

13. Approximate number of the *private fund*'s beneficial owners:
3

14. What is the approximate percentage of the *private fund* beneficially owned by you and your *related person*:
1%

15. What is the approximate percentage of the *private fund* beneficially owned (in the aggregate) by funds of funds:
0%

16. What is the approximate percentage of the *private fund* beneficially owned by non-*United States persons*:
99%

Your Advisory Services

	Yes	No
17. (a) Are you a subadviser to this *private fund*?	○	◉

(b) If the answer to question 17(a) is "yes," provide the name and SEC file number, if any, of the adviser of the *private fund*. If the answer to question 17(a) is "no," leave this question blank.

No Information Filed

	Yes	No
18. (a) Do any other investment advisers advise the *private fund*?	○	◉

(b) If the answer to question 18(a) is "yes," provide the name and SEC file number, if any, of the other advisers to the *private fund*. If the answer to question 18(a) is "no," leave this question blank.

No Information Filed

	Yes	No
19. Are your *clients* solicited to invest in the *private fund*?	○	◉

20. Approximately what percentage of your *clients* has invested in the *private fund*?
0%

Private Offering

	Yes	No
21. Does the *private fund* rely on an exemption from registration of its securities under Regulation D of the Securities Act of 1933?	◉	○

22. If yes, provide the *private fund*'s Form D file number (if any):

No Information Filed

B. SERVICE PROVIDERS

Auditors

	Yes	No
23. (a) (1) Are the *private fund*'s financial statements subject to an annual audit?	◉	○
(2) Are the financial statements prepared in accordance with U.S. GAAP?	◉	○

If the answer to 23(a)(1) is "yes," respond to questions (b) through (f) below. If the *private fund* uses more than one auditing firm, you must complete questions (b) through (f) separately for each auditing firm.

Additional Auditor Information : 1 Record(s) Filed.

If the answer to 23(a)(1) is "yes," respond to questions (b) through (f) below. If the

private fund uses more than one auditing firm, you must complete questions (b) through (f) separately for each auditing firm.

(b) Name of the auditing firm:
PRICEWATERHOUSECOOPERS, LLP

(c) The location of the auditing firm's office responsible for the *private fund*'s audit (city, state and country):

City:	State:	Country:
NEW YORK	New York	UNITED STATES

	Yes	No
(d) Is the auditing firm an *independent public accountant*?	◉	○
(e) Is the auditing firm registered with the Public Company Accounting Oversight Board?	◉	○
(f) If "yes" to (e) above, is the auditing firm subject to regular inspection by the Public Company Accounting Oversight Board in accordance with its rules?	◉	○

	Yes	No
(g) Are the *private fund*'s audited financial statements distributed to the *private fund*'s investors?	◉	○

(h) Does the report prepared by the auditing firm contain an unqualified opinion?

◉ Yes ○ No ○ Report Not Yet Received

If you check "Report Not Yet Received," you must promptly file an amendment to your Form ADV to update your response when the report is available.

Prime Broker

	Yes	No
24. (a) Does the *private fund* use one or more prime brokers?	○	◉

If the answer to 24(a) is "yes," respond to questions (b) through (e) below for each prime broker the *private fund* uses. If the *private fund* uses more than one prime broker, you must complete questions (b) through (e) separately for each prime broker.

No Information Filed

Custodian

	Yes	No
25. (a) Does the *private fund* use any custodians (including the prime brokers listed above) to hold some or all of its assets?	◉	○

If the answer to 25(a) is "yes," respond to questions (b) through (f) below for each custodian the *private fund* uses. If the *private fund* uses more than one custodian, you must complete questions (b) through (f) separately for each custodian.

Additional Custodian Information : 1 Record(s) Filed.

If the answer to 25(a) is "yes," respond to questions (b) through (f) below for each custodian the *private fund* uses. If the *private fund* uses more than one custodian, you must complete questions (b) through (f) separately for each custodian.

(b) Legal name of custodian:
JP MORGAN CHASE BANK N.A.

(c) Primary business name of custodian:
JP MORGAN CHASE

(d) The location of the custodian's office responsible for *custody* of the *private fund*'s assets (city, state and country):

City:	State:	Country:
NEW YORK	New York	UNITED STATES

Yes No

(e) Is the custodian a *related person* of your firm? ○ ◉

(f) If the custodian is a broker-dealer, provide its SEC registration number (if any)
-
CRD Number (if any):

Administrator

Yes No

26. (a) Does the *private fund* use an administrator other than your firm? ○ ◉

If the answer to 26(a) is "yes," respond to questions (b) through (f) below. If the *private fund* uses more than one administrator, you must complete questions (b) through (f) separately for each administrator.

No Information Filed

27. During your last fiscal year, what percentage of the *private fund*'s assets (by value) was valued by a *person*, such as an administrator, that is not your *related person*?
0%
Include only those assets where (i) such person carried out the valuation procedure established for that asset, if any, including obtaining any relevant quotes, and (ii) the valuation used for purposes of investor subscriptions, redemptions or distributions, and fee calculations (including allocations) was the valuation determined by such person.

Marketers

Yes No

28. (a) Does the *private fund* use the services of someone other than you or your

employees for marketing purposes? ○ ◉

You must answer "yes" whether the person acts as a placement agent, consultant, finder, introducer, municipal advisor or other solicitor, or similar person. If the answer to 28(a) is "yes", respond to questions (b) through (g) below for each such marketer the *private fund* uses. If the *private fund* uses more than one marketer you must complete questions (b) through (g) separately for each marketer.

No Information Filed

A. PRIVATE FUND

Information About the *Private Fund*

1. (a) Name of the *private fund*:
   FBD HOTEL CLP, L.P.
   (b) *Private fund* identification number:
   (include the "805-" prefix also)
   805-6432928963

2. Under the laws of what state or country is the *private fund* organized:

State:	Country:
	ONTARIO, CANADA

3. Name(s) of General Partner, Manager, Trustee, or Directors (or persons serving in a similar capacity):

Name of General Partner, Manager, Trustee, or Director
PSPIB-SW G.P.INC.

4. The *private fund* (check all that apply; you must check at least one):
   ☑ (1) qualifies for the exclusion from the definition of investment company under section 3 (c)(1) of the Investment Company Act of 1940
   ☑ (2) qualifies for the exclusion from the definition of investment company under section 3 (c)(7) of the Investment Company Act of 1940

5. List the name and country, in English, of each *foreign financial regulatory authority* with which the *private fund* is registered.

No Information Filed

Yes No

6. (a) Is this a "master fund" in a master-feeder arrangement? ○ ◉
   (b) If yes, what is the name and *private fund* identification number (if any) of the feeder funds investing in this *private fund*?

No Information Filed

	Yes	No
(c) Is this a "feeder fund" in a master-feeder arrangement?	○	◉

(d) If yes, what is the name and *private fund* identification number (if any) of the master fund in which this *private fund* invests?

Name of the *Private Fund*:

Private Fund Identification Number:
(include the "805-" prefix also)

NOTE: You must complete question 6 for each master-feeder arrangement regardless of whether you are filing a single Schedule D, Section 7.B.(1). for the master-feeder arrangement or reporting on the funds separately.

7. If you are filing a single Schedule D, Section 7.B.(1) for a master-feeder arrangement according to the instructions to this Section 7.B.(1), for each of the feeder funds answer the following questions:

No Information Filed

NOTE: For purposes of questions 6 and 7, in a master-feeder arrangement, one or more funds ("feeder funds") invest all or substantially all of their assets in a single fund ("master fund"). A fund would also be a "feeder fund" investing in a "master fund" for purposes of this question if it issued multiple classes (or series) of shares or interests, and each class (or series) invests substantially all of its assets in a single master fund.

	Yes	No
8. (a) Is this *private fund* a "fund of funds"?	○	◉
(b) If yes, does the *private fund* invest in funds managed by you or by a *related person*?	○	○

NOTE: For purposes of this question only, answer "yes" if the fund invests 10 percent or more of its total assets in other pooled investment vehicles, whether or not they are also *private funds*, or registered investment companies.

	Yes	No
9. During your last fiscal year, did the *private fund* invest in securities issued by investment companies registered under the Investment Company Act of 1940 (other than "money market funds," to the extent provided in Instruction 6.e.)?	○	◉

10. What type of fund is the *private fund*?

◉ hedge fund ○ liquidity fund ○ private equity fund ○ real estate fund ○ securitized asset fund ○ venture capital fund ○ Other *private fund*

NOTE: For funds of funds, refer to the funds in which the *private fund* invests. For definitions of these fund types, please see Instruction 6 of the Instructions to Part 1A.

11. Current gross asset value of the *private fund*:

$ 707,516,000

Ownership

12. Minimum investment commitment required of an investor in the *private fund*:
$ 0
NOTE: Report the amount routinely required of investors who are not your *related persons* (even if different from the amount set forth in the organizational documents of the fund).

13. Approximate number of the *private fund*'s beneficial owners:
1

14. What is the approximate percentage of the *private fund* beneficially owned by you and your *related person*:
0%

15. What is the approximate percentage of the *private fund* beneficially owned (in the aggregate) by funds of funds:
0%

16. What is the approximate percentage of the *private fund* beneficially owned by non-*United States persons*:
100%

Your Advisory Services

	Yes	No
17. (a) Are you a subadviser to this *private fund*?	○	◉

(b) If the answer to question 17(a) is "yes," provide the name and SEC file number, if any, of the adviser of the *private fund*. If the answer to question 17(a) is "no," leave this question blank.

No Information Filed

	Yes	No
18. (a) Do any other investment advisers advise the *private fund*?	○	◉

(b) If the answer to question 18(a) is "yes," provide the name and SEC file number, if any, of the other advisers to the *private fund*. If the answer to question 18(a) is "no," leave this question blank.

No Information Filed

	Yes	No
19. Are your *clients* solicited to invest in the *private fund*?	○	◉

20. Approximately what percentage of your *clients* has invested in the *private fund*?
0%

Private Offering

	Yes	No
21. Does the *private fund* rely on an exemption from registration of its securities under Regulation D of the Securities Act of 1933?	●	○

22. If yes, provide the *private fund*'s Form D file number (if any):

No Information Filed

B. SERVICE PROVIDERS

Auditors

	Yes	No
23. (a) (1) Are the *private fund*'s financial statements subject to an annual audit?	●	○
(2) Are the financial statements prepared in accordance with U.S. GAAP?	○	●

If the answer to 23(a)(1) is "yes," respond to questions (b) through (f) below. If the *private fund* uses more than one auditing firm, you must complete questions (b) through (f) separately for each auditing firm.

Additional Auditor Information : 1 Record(s) Filed.

If the answer to 23(a)(1) is "yes," respond to questions (b) through (f) below. If the *private fund* uses more than one auditing firm, you must complete questions (b) through (f) separately for each auditing firm.

(b) Name of the auditing firm:
DELOITTE & TOUCHE, LLP

(c) The location of the auditing firm's office responsible for the *private fund*'s audit (city, state and country):

City:	State:	Country:
STAMFORD	Connecticut	UNITED STATES

	Yes	No
(d) Is the auditing firm an *independent public accountant*?	●	○
(e) Is the auditing firm registered with the Public Company Accounting Oversight Board?	●	○
(f) If "yes" to (e) above, is the auditing firm subject to regular inspection by the Public Company Accounting Oversight Board in accordance with its rules?	●	○

	Yes	No
(g) Are the *private fund*'s audited financial statements distributed to the *private fund*'s investors?	●	○

(h) Does the report prepared by the auditing firm contain an unqualified opinion?

● Yes ○ No ○ Report Not Yet Received

If you check "Report Not Yet Received," you must promptly file an amendment to your Form ADV to update your response when the report is available.

Prime Broker

	Yes	No
24. (a) Does the *private fund* use one or more prime brokers?	○	◉

If the answer to 24(a) is "yes," respond to questions (b) through (e) below for each prime broker the *private fund* uses. If the *private fund* uses more than one prime broker, you must complete questions (b) through (e) separately for each prime broker.

No Information Filed

Custodian

	Yes	No
25. (a) Does the *private fund* use any custodians (including the prime brokers listed above) to hold some or all of its assets?	◉	○

If the answer to 25(a) is "yes," respond to questions (b) through (f) below for each custodian the *private fund* uses. If the *private fund* uses more than one custodian, you must complete questions (b) through (f) separately for each custodian.

Additional Custodian Information : 2 Record(s) Filed.

If the answer to 25(a) is "yes," respond to questions (b) through (f) below for each custodian the *private fund* uses. If the *private fund* uses more than one custodian, you must complete questions (b) through (f) separately for each custodian.

(b) Legal name of custodian:
BANK OF MONTREAL

(c) Primary business name of custodian:
BANK OF MONTREAL

(d) The location of the custodian's office responsible for *custody* of the *private fund*'s assets (city, state and country):

City:	State:	Country:
TORONTO		ONTARIO, CANADA

	Yes	No
(e) Is the custodian a *related person* of your firm?	○	◉

(f) If the custodian is a broker-dealer, provide its SEC registration number (if any)
-

CRD Number (if any):

If the answer to 25(a) is "yes," respond to questions (b) through (f) below for each custodian the *private fund* uses. If the *private fund* uses more than one custodian, you must complete questions (b) through (f) separately for each custodian.

(b) Legal name of custodian:
BANK OF NOVA SCOTIA

(c) Primary business name of custodian:
SCOTIABANK

(d) The location of the custodian's office responsible for *custody* of the *private fund*'s assets (city, state and country):

City:	State:	Country:
TORONTO		ONTARIO, CANADA

	Yes	No
(e) Is the custodian a *related person* of your firm?	○	◉

(f) If the custodian is a broker-dealer, provide its SEC registration number (if any)
-
CRD Number (if any):

Administrator

	Yes	No
26. (a) Does the *private fund* use an administrator other than your firm?	○	◉

If the answer to 26(a) is "yes," respond to questions (b) through (f) below. If the *private fund* uses more than one administrator, you must complete questions (b) through (f) separately for each administrator.

No Information Filed

27. During your last fiscal year, what percentage of the *private fund*'s assets (by value) was valued by a *person*, such as an administrator, that is not your *related person*?
0%
Include only those assets where (i) such person carried out the valuation procedure established for that asset, if any, including obtaining any relevant quotes, and (ii) the valuation used for purposes of investor subscriptions, redemptions or distributions, and fee calculations (including allocations) was the valuation determined by such person.

Marketers

	Yes	No
28. (a) Does the *private fund* use the services of someone other than you or your *employees* for marketing purposes?	○	◉

You must answer "yes" whether the person acts as a placement agent, consultant, finder,

introducer, municipal advisor or other solicitor, or similar person. If the answer to 28(a) is "yes", respond to questions (b) through (g) below for each such marketer the *private fund* uses. If the *private fund* uses more than one marketer you must complete questions (b) through (g) separately for each marketer.

No Information Filed

A. PRIVATE FUND

Information About the *Private Fund*

1. (a) Name of the *private fund*:
   INSOLVE GLOBAL CREDIT FUND I, LP
   (b) *Private fund* identification number:
   (include the "805-" prefix also)
   805-2667774541

2. Under the laws of what state or country is the *private fund* organized:

State:	Country:
Delaware	UNITED STATES

3. Name(s) of General Partner, Manager, Trustee, or Directors (or persons serving in a similar capacity):

Name of General Partner, Manager, Trustee, or Director
INSOLVE CAPITAL MANAGEMENT FUND, LP

4. The *private fund* (check all that apply; you must check at least one):
   ☑ (1) qualifies for the exclusion from the definition of investment company under section 3 (c)(1) of the Investment Company Act of 1940
   ☑ (2) qualifies for the exclusion from the definition of investment company under section 3 (c)(7) of the Investment Company Act of 1940

5. List the name and country, in English, of each *foreign financial regulatory authority* with which the *private fund* is registered.

No Information Filed

	Yes	**No**
6. (a) Is this a "master fund" in a master-feeder arrangement?	◉	○

(b) If yes, what is the name and *private fund* identification number (if any) of the feeder funds investing in this *private fund*?

Private Fund Name	**Private Fund Identification Number**
INSOLVE GLOBAL CREDIT FEEDER FUND I, L.P.	805-2165888095

Yes No

(c) Is this a "feeder fund" in a master-feeder arrangement? ○ ◉

(d) If yes, what is the name and *private fund* identification number (if any) of the master fund in which this *private fund* invests?

Name of the *Private Fund*:

Private Fund Identification Number:
(include the "805-" prefix also)

NOTE: You must complete question 6 for each master-feeder arrangement regardless of whether you are filing a single Schedule D, Section 7.B.(1). for the master-feeder arrangement or reporting on the funds separately.

7. If you are filing a single Schedule D, Section 7.B.(1) for a master-feeder arrangement according to the instructions to this Section 7.B.(1), for each of the feeder funds answer the following questions:

Additional Feeder Fund Information : 1 Record(s) Filed.

7. If you are filing a single Schedule D, Section 7.B.(1) for a master-feeder arrangement according to the instructions to this Section 7.B.(1), for each of the feeder funds answer the following questions:

(a) Name of the *private fund*:
INSOLVE GLOBAL CREDIT FEEDER FUND I, L.P.

(b) *Private fund* identification number:
(include the "805-" prefix also)
805-2165888095

(c) Under the laws of what state or country is the *private fund* organized:

State:	Country:
	CAYMAN ISLANDS

(d) Name(s) of General Partner, Manager, Trustee, or Directors (or persons serving in a similar capacity):

Name of General Partner, Manager, Trustee, or Director
INSOLVE GLOBAL CREDIT FEEDER FUND GP, LLC

(e) The *private fund* (check all that apply; you must check at least one):

☑ (1) qualifies for the exclusion from the definition of investment company under section 3(c)(1) of the Investment Company Act of 1940

☑ (2) qualifies for the exclusion from the definition of investment company under section 3(c)(7) of the Investment Company Act of 1940

(f) List the name and country, in English, of each *foreign financial regulatory authority* with which the *private fund* is registered.

No Information Filed

NOTE: For purposes of questions 6 and 7, in a master-feeder arrangement, one or more funds ("feeder funds") invest all or substantially all of their assets in a single fund ("master fund"). A fund would also be a "feeder fund" investing in a "master fund" for purposes of this question if it issued multiple classes (or series) of shares or interests, and each class (or series) invests substantially all of its assets in a single master fund.

	Yes	No
8. (a) Is this *private fund* a "fund of funds"?	○	◉
(b) If yes, does the *private fund* invest in funds managed by you or by a *related person*?	○	○

NOTE: For purposes of this question only, answer "yes" if the fund invests 10 percent or more of its total assets in other pooled investment vehicles, whether or not they are also *private funds*, or registered investment companies.

	Yes	No
9. During your last fiscal year, did the *private fund* invest in securities issued by investment companies registered under the Investment Company Act of 1940 (other than "money market funds," to the extent provided in Instruction 6.e.)?	○	◉

10. What type of fund is the *private fund*?

○ hedge fund ○ liquidity fund ◉ private equity fund ○ real estate fund ○ securitized asset fund ○ venture capital fund ○ Other *private fund*

NOTE: For funds of funds, refer to the funds in which the *private fund* invests. For definitions of these fund types, please see Instruction 6 of the Instructions to Part 1A.

11. Current gross asset value of the *private fund*:

$ 85,813,000

Ownership

12. Minimum investment commitment required of an investor in the *private fund*:

$ 0

NOTE: Report the amount routinely required of investors who are not your *related persons* (even if different from the amount set forth in the organizational documents of the fund).

13. Approximate number of the *private fund*'s beneficial owners:

28

14. What is the approximate percentage of the *private fund* beneficially owned by you and your *related person*:

9%

15. What is the approximate percentage of the *private fund* beneficially owned (in the aggregate) by funds of funds:
0%

16. What is the approximate percentage of the *private fund* beneficially owned by non-*United States persons*:
33%

Your Advisory Services

	Yes	No
17. (a) Are you a subadviser to this *private fund*?	○	◉

(b) If the answer to question 17(a) is "yes," provide the name and SEC file number, if any, of the adviser of the *private fund*. If the answer to question 17(a) is "no," leave this question blank.

No Information Filed

	Yes	No
18. (a) Do any other investment advisers advise the *private fund*?	○	◉

(b) If the answer to question 18(a) is "yes," provide the name and SEC file number, if any, of the other advisers to the *private fund*. If the answer to question 18(a) is "no," leave this question blank.

No Information Filed

	Yes	No
19. Are your *clients* solicited to invest in the *private fund*?	○	◉

20. Approximately what percentage of your *clients* has invested in the *private fund*?
0%

Private Offering

	Yes	No
21. Does the *private fund* rely on an exemption from registration of its securities under Regulation D of the Securities Act of 1933?	◉	○

22. If yes, provide the *private fund*'s Form D file number (if any):

Form D file number
021-168289
021-168290

B. SERVICE PROVIDERS

Auditors

	Yes	No
23. (a) (1) Are the *private fund*'s financial statements subject to an annual audit?	◉	○

(2) Are the financial statements prepared in accordance with U.S. GAAP? ◉ ○

If the answer to 23(a)(1) is "yes," respond to questions (b) through (f) below. If the *private fund* uses more than one auditing firm, you must complete questions (b) through (f) separately for each auditing firm.

Additional Auditor Information : 1 Record(s) Filed.

If the answer to 23(a)(1) is "yes," respond to questions (b) through (f) below. If the *private fund* uses more than one auditing firm, you must complete questions (b) through (f) separately for each auditing firm.

(b) Name of the auditing firm:
PRICEWATERHOUSECOOPERS, LLP

(c) The location of the auditing firm's office responsible for the *private fund*'s audit (city, state and country):

City:	State:	Country:
LOS ANGELES	California	UNITED STATES

	Yes	No
(d) Is the auditing firm an *independent public accountant*?	◉	○
(e) Is the auditing firm registered with the Public Company Accounting Oversight Board?	◉	○
(f) If "yes" to (e) above, is the auditing firm subject to regular inspection by the Public Company Accounting Oversight Board in accordance with its rules?	◉	○

	Yes	No
(g) Are the *private fund*'s audited financial statements distributed to the *private fund*'s investors?	◉	○

(h) Does the report prepared by the auditing firm contain an unqualified opinion?

◉ Yes ○ No ○ Report Not Yet Received

If you check "Report Not Yet Received," you must promptly file an amendment to your Form ADV to update your response when the report is available.

Prime Broker

	Yes	No
24. (a) Does the *private fund* use one or more prime brokers?	○	◉

If the answer to 24(a) is "yes," respond to questions (b) through (e) below for each prime broker the *private fund* uses. If the *private fund* uses more than one prime broker, you must complete questions (b) through (e) separately for each prime broker.

No Information Filed

Custodian

Yes No

25. (a) Does the *private fund* use any custodians (including the prime brokers listed above) to hold some or all of its assets? ● ○

If the answer to 25(a) is "yes," respond to questions (b) through (f) below for each custodian the *private fund* uses. If the *private fund* uses more than one custodian, you must complete questions (b) through (f) separately for each custodian.

Additional Custodian Information : 1 Record(s) Filed.

If the answer to 25(a) is "yes," respond to questions (b) through (f) below for each custodian the *private fund* uses. If the *private fund* uses more than one custodian, you must complete questions (b) through (f) separately for each custodian.

(b) Legal name of custodian:
BANK OF AMERICA, N.A.

(c) Primary business name of custodian:
BANK OF AMERICA

(d) The location of the custodian's office responsible for *custody* of the *private fund*'s assets (city, state and country):

City:	State:	Country:
NEW YORK	New York	UNITED STATES

Yes No

(e) Is the custodian a *related person* of your firm? ○ ●

(f) If the custodian is a broker-dealer, provide its SEC registration number (if any)
-
CRD Number (if any):

Administrator

Yes No

26. (a) Does the *private fund* use an administrator other than your firm? ● ○

If the answer to 26(a) is "yes," respond to questions (b) through (f) below. If the *private fund* uses more than one administrator, you must complete questions (b) through (f) separately for each administrator.

Additional Administrator Information : 1 Record(s) Filed.

If the answer to 26(a) is "yes," respond to questions (b) through (f) below. If the *private fund* uses more than one administrator, you must complete questions (b) through (f) separately for each administrator.

(b) Name of the administrator:

PARTNERSHIP FINANCIAL CONSULTING, LLC

(c) Location of administrator (city, state and country):

City:	State:	Country:
ATLANTA		
	Georgia	UNITED STATES

	Yes	No
(d) Is the administrator a *related person* of your firm?	○	◉

(e) Does the administrator prepare and send investor account statements to the *private fund*'s investors?

◉ Yes (provided to all investors) ○ Some (provided to some but not all investors) ○ No (provided to no investors)

(f) If the answer to 26(e) is "no" or "some," who sends the investor account statements to the (rest of the) *private fund*'s investors? If investor account statements are not sent to the (rest of the) *private fund*'s investors, respond "not applicable."

27. During your last fiscal year, what percentage of the *private fund*'s assets (by value) was valued by a *person*, such as an administrator, that is not your *related person*?

0%

Include only those assets where (i) such person carried out the valuation procedure established for that asset, if any, including obtaining any relevant quotes, and (ii) the valuation used for purposes of investor subscriptions, redemptions or distributions, and fee calculations (including allocations) was the valuation determined by such person.

Marketers

	Yes	No
28. (a) Does the *private fund* use the services of someone other than you or your *employees* for marketing purposes?	◉	○

You must answer "yes" whether the person acts as a placement agent, consultant, finder, introducer, municipal advisor or other solicitor, or similar person. If the answer to 28(a) is "yes", respond to questions (b) through (g) below for each such marketer the *private fund* uses. If the *private fund* uses more than one marketer you must complete questions (b) through (g) separately for each marketer.

Additional Marketer Information : 1 Record(s) Filed.

You must answer "yes" whether the person acts as a placement agent, consultant, finder, introducer, municipal advisor or other solicitor, or similar person. If the answer to 28(a) is "yes", respond to questions (b) through (g) below for each such marketer the *private fund* uses. If the *private fund* uses more than one marketer you must complete questions (b) through (g) separately for each marketer.

	Yes	No

(b) Is the marketer a *related person* of your firm? ◉ ○

(c) Name of the marketer:
STARWOOD CAPITAL, L.L.C.

(d) If the marketer is registered with the SEC, its file number (*e.g.*, 801-, 8-, or 866-):

8 - 67788

and CRD Number (if any):
146057

(e) Location of the marketer's office used principally by the *private fund* (city, state and country):

City:	State:	Country:
GREENWICH	Connecticut	UNITED STATES

	Yes	No
(f) Does the marketer market the *private fund* through one or more websites?	○	◉

(g) If the answer to 28(f) is "yes", list the website address(es):
No Information Filed

A. PRIVATE FUND

Information About the *Private Fund*

1. (a) Name of the *private fund*:
SDL HOSPITALITY CO-INVEST FUND, L.P.
(b) *Private fund* identification number:
(include the "805-" prefix also)
805-4019558786

2. Under the laws of what state or country is the *private fund* organized:

State:	Country:
	UNITED KINGDOM

3. Name(s) of General Partner, Manager, Trustee, or Directors (or persons serving in a similar capacity):

Name of General Partner, Manager, Trustee, or Director
STARWOOD CAPITAL GROUP GLOBAL, L.L.C.

4. The *private fund* (check all that apply; you must check at least one):

☑ (1) qualifies for the exclusion from the definition of investment company under section 3 (c)(1) of the Investment Company Act of 1940

☑ (2) qualifies for the exclusion from the definition of investment company under section 3 (c)(7) of the Investment Company Act of 1940

5. List the name and country, in English, of each *foreign financial regulatory authority* with which the *private fund* is registered.

No Information Filed

	Yes	No
6. (a) Is this a "master fund" in a master-feeder arrangement?	○	◉

(b) If yes, what is the name and *private fund* identification number (if any) of the feeder funds investing in this *private fund*?

No Information Filed

	Yes	No
(c) Is this a "feeder fund" in a master-feeder arrangement?	○	◉

(d) If yes, what is the name and *private fund* identification number (if any) of the master fund in which this *private fund* invests?

Name of the *Private Fund*:

Private Fund Identification Number:
(include the "805-" prefix also)

NOTE: You must complete question 6 for each master-feeder arrangement regardless of whether you are filing a single Schedule D, Section 7.B.(1). for the master-feeder arrangement or reporting on the funds separately.

7. If you are filing a single Schedule D, Section 7.B.(1) for a master-feeder arrangement according to the instructions to this Section 7.B.(1), for each of the feeder funds answer the following questions:

No Information Filed

NOTE: For purposes of questions 6 and 7, in a master-feeder arrangement, one or more funds ("feeder funds") invest all or substantially all of their assets in a single fund ("master fund"). A fund would also be a "feeder fund" investing in a "master fund" for purposes of this question if it issued multiple classes (or series) of shares or interests, and each class (or series) invests substantially all of its assets in a single master fund.

	Yes	No
8. (a) Is this *private fund* a "fund of funds"?	○	◉
(b) If yes, does the *private fund* invest in funds managed by you or by a *related person*?	○	○

NOTE: For purposes of this question only, answer "yes" if the fund invests 10 percent or more

of its total assets in other pooled investment vehicles, whether or not they are also *private funds*, or registered investment companies.

	Yes	No
9. During your last fiscal year, did the *private fund* invest in securities issued by investment companies registered under the Investment Company Act of 1940 (other than "money market funds," to the extent provided in Instruction 6.e.)?	○	◉

10. What type of fund is the *private fund*?

◉ hedge fund ○ liquidity fund ○ private equity fund ○ real estate fund ○ securitized asset fund ○ venture capital fund ○ Other *private fund*

NOTE: For funds of funds, refer to the funds in which the *private fund* invests. For definitions of these fund types, please see Instruction 6 of the Instructions to Part 1A.

11. Current gross asset value of the *private fund*:

$ 774,833,000

Ownership

12. Minimum investment commitment required of an investor in the *private fund*:

$ 0

NOTE: Report the amount routinely required of investors who are not your *related persons* (even if different from the amount set forth in the organizational documents of the fund).

13. Approximate number of the *private fund*'s beneficial owners:

9

14. What is the approximate percentage of the *private fund* beneficially owned by you and your *related person*:

1%

15. What is the approximate percentage of the *private fund* beneficially owned (in the aggregate) by funds of funds:

0%

16. What is the approximate percentage of the *private fund* beneficially owned by non-*United States persons*:

13%

Your Advisory Services

	Yes	No
17. (a) Are you a subadviser to this *private fund*?	○	◉

(b) If the answer to question 17(a) is "yes," provide the name and SEC file number, if any, of the adviser of the *private fund*. If the answer to question 17(a) is "no," leave this question blank.

No Information Filed

	Yes	No
18. (a) Do any other investment advisers advise the *private fund*?	○	◉

(b) If the answer to question 18(a) is "yes," provide the name and SEC file number, if any, of the other advisers to the *private fund*. If the answer to question 18(a) is "no," leave this question blank.

No Information Filed

	Yes	No
19. Are your *clients* solicited to invest in the *private fund*?	○	◉

20. Approximately what percentage of your *clients* has invested in the *private fund*?
0%

Private Offering

	Yes	No
21. Does the *private fund* rely on an exemption from registration of its securities under Regulation D of the Securities Act of 1933?	◉	○

22. If yes, provide the *private fund*'s Form D file number (if any):

No Information Filed

B. SERVICE PROVIDERS

Auditors

	Yes	No
23. (a) (1) Are the *private fund*'s financial statements subject to an annual audit?	◉	○
(2) Are the financial statements prepared in accordance with U.S. GAAP?	◉	○

If the answer to 23(a)(1) is "yes," respond to questions (b) through (f) below. If the *private fund* uses more than one auditing firm, you must complete questions (b) through (f) separately for each auditing firm.

Additional Auditor Information : 1 Record(s) Filed.

If the answer to 23(a)(1) is "yes," respond to questions (b) through (f) below. If the *private fund* uses more than one auditing firm, you must complete questions (b) through (f) separately for each auditing firm.

(b) Name of the auditing firm:
DELOITTE & TOUCHE, LLP

(c) The location of the auditing firm's office responsible for the *private fund*'s audit (city, state and country):

City:	State:	Country:
STAMFORD		

Connecticut UNITED STATES

	Yes	No
(d) Is the auditing firm an *independent public accountant*?	◉	○
(e) Is the auditing firm registered with the Public Company Accounting Oversight Board?	◉	○
(f) If "yes" to (e) above, is the auditing firm subject to regular inspection by the Public Company Accounting Oversight Board in accordance with its rules?	◉	○

	Yes	No
(g) Are the *private fund*'s audited financial statements distributed to the *private fund*'s investors?	◉	○

(h) Does the report prepared by the auditing firm contain an unqualified opinion?

◉ Yes ○ No ○ Report Not Yet Received

If you check "Report Not Yet Received," you must promptly file an amendment to your Form ADV to update your response when the report is available.

Prime Broker

	Yes	No
24. (a) Does the *private fund* use one or more prime brokers?	○	◉

If the answer to 24(a) is "yes," respond to questions (b) through (e) below for each prime broker the *private fund* uses. If the *private fund* uses more than one prime broker, you must complete questions (b) through (e) separately for each prime broker.

No Information Filed

Custodian

	Yes	No
25. (a) Does the *private fund* use any custodians (including the prime brokers listed above) to hold some or all of its assets?	◉	○

If the answer to 25(a) is "yes," respond to questions (b) through (f) below for each custodian the *private fund* uses. If the *private fund* uses more than one custodian, you must complete questions (b) through (f) separately for each custodian.

Additional Custodian Information : 1 Record(s) Filed.

If the answer to 25(a) is "yes," respond to questions (b) through (f) below for each custodian the *private fund* uses. If the *private fund* uses more than one custodian, you must complete questions (b) through (f) separately for each custodian.

(b) Legal name of custodian:
JP MORGAN CHASE BANK N.A.

(c) Primary business name of custodian:

JP MORGAN CHASE

(d) The location of the custodian's office responsible for *custody* of the *private fund*'s assets (city, state and country):

City:	State:	Country:
NEW YORK	New York	UNITED STATES

(e) Is the custodian a *related person* of your firm? Yes ○ No ◉

(f) If the custodian is a broker-dealer, provide its SEC registration number (if any)

-

CRD Number (if any):

Administrator

26. (a) Does the *private fund* use an administrator other than your firm? Yes ○ No ◉

If the answer to 26(a) is "yes," respond to questions (b) through (f) below. If the *private fund* uses more than one administrator, you must complete questions (b) through (f) separately for each administrator.

No Information Filed

27. During your last fiscal year, what percentage of the *private fund*'s assets (by value) was valued by a *person*, such as an administrator, that is not your *related person*?

0%

Include only those assets where (i) such person carried out the valuation procedure established for that asset, if any, including obtaining any relevant quotes, and (ii) the valuation used for purposes of investor subscriptions, redemptions or distributions, and fee calculations (including allocations) was the valuation determined by such person.

Marketers

28. (a) Does the *private fund* use the services of someone other than you or your *employees* for marketing purposes? Yes ○ No ◉

You must answer "yes" whether the person acts as a placement agent, consultant, finder, introducer, municipal advisor or other solicitor, or similar person. If the answer to 28(a) is "yes", respond to questions (b) through (g) below for each such marketer the *private fund* uses. If the *private fund* uses more than one marketer you must complete questions (b) through (g) separately for each marketer.

No Information Filed

A. PRIVATE FUND

Information About the *Private Fund*

1. (a) Name of the *private fund*:
SDL SOF-VII CO-INVEST FUND, L.P.
(b) *Private fund* identification number:
(include the "805-" prefix also)
805-1575299179

2. Under the laws of what state or country is the *private fund* organized:
State: Country:
UNITED KINGDOM

3. Name(s) of General Partner, Manager, Trustee, or Directors (or persons serving in a similar capacity):

Name of General Partner, Manager, Trustee, or Director
SDL SOF-VII CO-INVEST MANAGEMENT, L.L.C.

4. The *private fund* (check all that apply; you must check at least one):
☑ (1) qualifies for the exclusion from the definition of investment company under section 3 (c)(1) of the Investment Company Act of 1940
☑ (2) qualifies for the exclusion from the definition of investment company under section 3 (c)(7) of the Investment Company Act of 1940

5. List the name and country, in English, of each *foreign financial regulatory authority* with which the *private fund* is registered.
No Information Filed

	Yes	No
6. (a) Is this a "master fund" in a master-feeder arrangement?	○	◉

(b) If yes, what is the name and *private fund* identification number (if any) of the feeder funds investing in this *private fund*?
No Information Filed

	Yes	No
(c) Is this a "feeder fund" in a master-feeder arrangement?	○	◉

(d) If yes, what is the name and *private fund* identification number (if any) of the master fund in which this *private fund* invests?
Name of the *Private Fund*:

Private Fund Identification Number:
(include the "805-" prefix also)

NOTE: You must complete question 6 for each master-feeder arrangement regardless of whether you are filing a single Schedule D, Section 7.B.(1). for the master-feeder arrangement or reporting on the funds separately.

7. If you are filing a single Schedule D, Section 7.B.(1) for a master-feeder arrangement according to the instructions to this Section 7.B.(1), for each of the feeder funds answer the following questions:

No Information Filed

NOTE: For purposes of questions 6 and 7, in a master-feeder arrangement, one or more funds ("feeder funds") invest all or substantially all of their assets in a single fund ("master fund"). A fund would also be a "feeder fund" investing in a "master fund" for purposes of this question if it issued multiple classes (or series) of shares or interests, and each class (or series) invests substantially all of its assets in a single master fund.

	Yes	No
8. (a) Is this *private fund* a "fund of funds"?	○	◉
(b) If yes, does the *private fund* invest in funds managed by you or by a *related person*?	○	○

NOTE: For purposes of this question only, answer "yes" if the fund invests 10 percent or more of its total assets in other pooled investment vehicles, whether or not they are also *private funds*, or registered investment companies.

	Yes	No
9. During your last fiscal year, did the *private fund* invest in securities issued by investment companies registered under the Investment Company Act of 1940 (other than "money market funds," to the extent provided in Instruction 6.e.)?	○	◉

10. What type of fund is the *private fund*?

◉ hedge fund ○ liquidity fund ○ private equity fund ○ real estate fund ○ securitized asset fund ○ venture capital fund ○ Other *private fund*

NOTE: For funds of funds, refer to the funds in which the *private fund* invests. For definitions of these fund types, please see Instruction 6 of the Instructions to Part 1A.

11. Current gross asset value of the *private fund*:
$ 443,878,000

Ownership

12. Minimum investment commitment required of an investor in the *private fund*:
$ 0
NOTE: Report the amount routinely required of investors who are not your *related persons* (even if different from the amount set forth in the organizational documents of the fund).

13. Approximate number of the *private fund*'s beneficial owners:

16

14. What is the approximate percentage of the *private fund* beneficially owned by you and your *related person*:
1%

15. What is the approximate percentage of the *private fund* beneficially owned (in the aggregate) by funds of funds:
0%

16. What is the approximate percentage of the *private fund* beneficially owned by non-*United States persons*:
0%

Your Advisory Services

	Yes	No
17. (a) Are you a subadviser to this *private fund*?	○	◉

(b) If the answer to question 17(a) is "yes," provide the name and SEC file number, if any, of the adviser of the *private fund*. If the answer to question 17(a) is "no," leave this question blank.

No Information Filed

	Yes	No
18. (a) Do any other investment advisers advise the *private fund*?	○	◉

(b) If the answer to question 18(a) is "yes," provide the name and SEC file number, if any, of the other advisers to the *private fund*. If the answer to question 18(a) is "no," leave this question blank.

No Information Filed

	Yes	No
19. Are your *clients* solicited to invest in the *private fund*?	○	◉

20. Approximately what percentage of your *clients* has invested in the *private fund*?
0%

Private Offering

	Yes	No
21. Does the *private fund* rely on an exemption from registration of its securities under Regulation D of the Securities Act of 1933?	◉	○

22. If yes, provide the *private fund*'s Form D file number (if any):

No Information Filed

B. SERVICE PROVIDERS

Auditors

	Yes	No
23. (a) (1) Are the *private fund*'s financial statements subject to an annual audit?	●	○
(2) Are the financial statements prepared in accordance with U.S. GAAP?	●	○

If the answer to 23(a)(1) is "yes," respond to questions (b) through (f) below. If the *private fund* uses more than one auditing firm, you must complete questions (b) through (f) separately for each auditing firm.

Additional Auditor Information : 1 Record(s) Filed.

If the answer to 23(a)(1) is "yes," respond to questions (b) through (f) below. If the *private fund* uses more than one auditing firm, you must complete questions (b) through (f) separately for each auditing firm.

(b) Name of the auditing firm:
DELOITTE & TOUCHE, LLP

(c) The location of the auditing firm's office responsible for the *private fund*'s audit (city, state and country):

City:	State:	Country:
STAMFORD	Connecticut	UNITED STATES

	Yes	No
(d) Is the auditing firm an *independent public accountant*?	●	○
(e) Is the auditing firm registered with the Public Company Accounting Oversight Board?	●	○
(f) If "yes" to (e) above, is the auditing firm subject to regular inspection by the Public Company Accounting Oversight Board in accordance with its rules?	●	○

	Yes	No
(g) Are the *private fund*'s audited financial statements distributed to the *private fund*'s investors?	●	○

(h) Does the report prepared by the auditing firm contain an unqualified opinion?

● Yes ○ No ○ Report Not Yet Received

If you check "Report Not Yet Received," you must promptly file an amendment to your Form ADV to update your response when the report is available.

Prime Broker

	Yes	No
24. (a) Does the *private fund* use one or more prime brokers?	○	●

If the answer to 24(a) is "yes," respond to questions (b) through (e) below for each prime broker the *private fund* uses. If the *private fund* uses more than one prime broker, you must complete questions (b) through (e) separately for each prime broker.

No Information Filed

Custodian

Yes No

25. (a) Does the *private fund* use any custodians (including the prime brokers listed above) to hold some or all of its assets? ◉ ○

If the answer to 25(a) is "yes," respond to questions (b) through (f) below for each custodian the *private fund* uses. If the *private fund* uses more than one custodian, you must complete questions (b) through (f) separately for each custodian.

Additional Custodian Information : 1 Record(s) Filed.

If the answer to 25(a) is "yes," respond to questions (b) through (f) below for each custodian the *private fund* uses. If the *private fund* uses more than one custodian, you must complete questions (b) through (f) separately for each custodian.

(b) Legal name of custodian:
JP MORGAN CHASE BANK N.A.

(c) Primary business name of custodian:
JP MORGAN CHASE

(d) The location of the custodian's office responsible for *custody* of the *private fund*'s assets (city, state and country):

City:	State:	Country:
NEW YORK	New York	UNITED STATES

Yes No

(e) Is the custodian a *related person* of your firm? ○ ◉

(f) If the custodian is a broker-dealer, provide its SEC registration number (if any)
-
CRD Number (if any):

Administrator

Yes No

26. (a) Does the *private fund* use an administrator other than your firm? ○ ◉

If the answer to 26(a) is "yes," respond to questions (b) through (f) below. If the *private fund* uses more than one administrator, you must complete questions (b) through (f) separately for each administrator.

No Information Filed

27. During your last fiscal year, what percentage of the *private fund*'s assets (by value) was

valued by a *person*, such as an administrator, that is not your *related person*?

0%

Include only those assets where (i) such person carried out the valuation procedure established for that asset, if any, including obtaining any relevant quotes, and (ii) the valuation used for purposes of investor subscriptions, redemptions or distributions, and fee calculations (including allocations) was the valuation determined by such person.

Marketers

	Yes	No
28. (a) Does the *private fund* use the services of someone other than you or your *employees* for marketing purposes?	○	●

You must answer "yes" whether the person acts as a placement agent, consultant, finder, introducer, municipal advisor or other solicitor, or similar person. If the answer to 28(a) is "yes", respond to questions (b) through (g) below for each such marketer the *private fund* uses. If the *private fund* uses more than one marketer you must complete questions (b) through (g) separately for each marketer.

No Information Filed

A. PRIVATE FUND

Information About the *Private Fund*

1. (a) Name of the *private fund*:
   SH GROUP I, L.P.
   (b) *Private fund* identification number:
   (include the "805-" prefix also)
   805-5407588510

2. Under the laws of what state or country is the *private fund* organized:

State:	Country:
Delaware	UNITED STATES

3. Name(s) of General Partner, Manager, Trustee, or Directors (or persons serving in a similar capacity):

Name of General Partner, Manager, Trustee, or Director
STARWOOD CAPITAL HOTEL BRAND GP, L.L.C.

4. The *private fund* (check all that apply; you must check at least one):
   ☑ (1) qualifies for the exclusion from the definition of investment company under section 3(c)(1) of the Investment Company Act of 1940
   ☑ (2) qualifies for the exclusion from the definition of investment company under section 3(c)(7) of the Investment Company Act of 1940

5. List the name and country, in English, of each *foreign financial regulatory authority* with which the *private fund* is registered.

No Information Filed

	Yes	No
6. (a) Is this a "master fund" in a master-feeder arrangement?	○	◉

(b) If yes, what is the name and *private fund* identification number (if any) of the feeder funds investing in this *private fund*?

No Information Filed

	Yes	No
(c) Is this a "feeder fund" in a master-feeder arrangement?	○	◉

(d) If yes, what is the name and *private fund* identification number (if any) of the master fund in which this *private fund* invests?

Name of the *Private Fund*:

Private Fund Identification Number:
(include the "805-" prefix also)

NOTE: You must complete question 6 for each master-feeder arrangement regardless of whether you are filing a single Schedule D, Section 7.B.(1). for the master-feeder arrangement or reporting on the funds separately.

7. If you are filing a single Schedule D, Section 7.B.(1) for a master-feeder arrangement according to the instructions to this Section 7.B.(1), for each of the feeder funds answer the following questions:

No Information Filed

NOTE: For purposes of questions 6 and 7, in a master-feeder arrangement, one or more funds ("feeder funds") invest all or substantially all of their assets in a single fund ("master fund"). A fund would also be a "feeder fund" investing in a "master fund" for purposes of this question if it issued multiple classes (or series) of shares or interests, and each class (or series) invests substantially all of its assets in a single master fund.

	Yes	No
8. (a) Is this *private fund* a "fund of funds"?	○	◉
(b) If yes, does the *private fund* invest in funds managed by you or by a *related person*?	○	○

NOTE: For purposes of this question only, answer "yes" if the fund invests 10 percent or more of its total assets in other pooled investment vehicles, whether or not they are also *private funds*, or registered investment companies.

	Yes	No
9. During your last fiscal year, did the *private fund* invest in securities issued by investment companies registered under the Investment Company Act of 1940 (other than "money market funds," to the extent provided in Instruction 6.e.)?	○	◉

10. What type of fund is the *private fund*?

● hedge fund ○ liquidity fund ○ private equity fund ○ real estate fund ○ securitized asset fund ○ venture capital fund ○ Other *private fund*

NOTE: For funds of funds, refer to the funds in which the *private fund* invests. For definitions of these fund types, please see Instruction 6 of the Instructions to Part 1A.

11. Current gross asset value of the *private fund*:

$ 45,614,381

Ownership

12. Minimum investment commitment required of an investor in the *private fund*:

$ 0

NOTE: Report the amount routinely required of investors who are not your *related persons* (even if different from the amount set forth in the organizational documents of the fund).

13. Approximate number of the *private fund*'s beneficial owners:

21

14. What is the approximate percentage of the *private fund* beneficially owned by you and your *related person*:

24%

15. What is the approximate percentage of the *private fund* beneficially owned (in the aggregate) by funds of funds:

7%

16. What is the approximate percentage of the *private fund* beneficially owned by non-*United States persons*:

7%

Your Advisory Services

	Yes	No
17. (a) Are you a subadviser to this *private fund*?	○	●

(b) If the answer to question 17(a) is "yes," provide the name and SEC file number, if any, of the adviser of the *private fund*. If the answer to question 17(a) is "no," leave this question blank.

No Information Filed

	Yes	No
18. (a) Do any other investment advisers advise the *private fund*?	○	●

(b) If the answer to question 18(a) is "yes," provide the name and SEC file number, if any, of the other advisers to the *private fund*. If the answer to question 18(a) is "no," leave this question blank.

No Information Filed

	Yes	No
19. Are your *clients* solicited to invest in the *private fund*?	○	◉

20. Approximately what percentage of your *clients* has invested in the *private fund*?
0%

Private Offering

	Yes	No
21. Does the *private fund* rely on an exemption from registration of its securities under Regulation D of the Securities Act of 1933?	◉	○

22. If yes, provide the *private fund*'s Form D file number (if any):

Form D file number
021-128916

B. SERVICE PROVIDERS

Auditors

	Yes	No
23. (a) (1) Are the *private fund*'s financial statements subject to an annual audit?	◉	○
(2) Are the financial statements prepared in accordance with U.S. GAAP?	◉	○

If the answer to 23(a)(1) is "yes," respond to questions (b) through (f) below. If the *private fund* uses more than one auditing firm, you must complete questions (b) through (f) separately for each auditing firm.

Additional Auditor Information : 1 Record(s) Filed.

If the answer to 23(a)(1) is "yes," respond to questions (b) through (f) below. If the *private fund* uses more than one auditing firm, you must complete questions (b) through (f) separately for each auditing firm.

(b) Name of the auditing firm:
PRICEWATERHOUSECOOPERS, LLP

(c) The location of the auditing firm's office responsible for the *private fund*'s audit (city, state and country):

City:	State:	Country:
NEW YORK	New York	UNITED STATES

	Yes	No
(d) Is the auditing firm an *independent public accountant*?	◉	○
(e) Is the auditing firm registered with the Public Company Accounting Oversight Board?	◉	○

(f) If "yes" to (e) above, is the auditing firm subject to regular inspection by the Public Company Accounting Oversight Board in accordance with its rules? ◉ Yes ○ No

	Yes	No
(g) Are the *private fund*'s audited financial statements distributed to the *private fund*'s investors?	◉	○

(h) Does the report prepared by the auditing firm contain an unqualified opinion?

◉ Yes ○ No ○ Report Not Yet Received

If you check "Report Not Yet Received," you must promptly file an amendment to your Form ADV to update your response when the report is available.

Prime Broker

	Yes	No
24. (a) Does the *private fund* use one or more prime brokers?	○	◉

If the answer to 24(a) is "yes," respond to questions (b) through (e) below for each prime broker the *private fund* uses. If the *private fund* uses more than one prime broker, you must complete questions (b) through (e) separately for each prime broker.

No Information Filed

Custodian

	Yes	No
25. (a) Does the *private fund* use any custodians (including the prime brokers listed above) to hold some or all of its assets?	◉	○

If the answer to 25(a) is "yes," respond to questions (b) through (f) below for each custodian the *private fund* uses. If the *private fund* uses more than one custodian, you must complete questions (b) through (f) separately for each custodian.

Additional Custodian Information : 1 Record(s) Filed.

If the answer to 25(a) is "yes," respond to questions (b) through (f) below for each custodian the *private fund* uses. If the *private fund* uses more than one custodian, you must complete questions (b) through (f) separately for each custodian.

(b) Legal name of custodian:
JP MORGAN CHASE BANK N.A.

(c) Primary business name of custodian:
JP MORGAN CHASE

(d) The location of the custodian's office responsible for *custody* of the *private fund*'s assets (city, state and country):

City:	State:	Country:
NEW YORK	New York	UNITED STATES

Yes No

(e) Is the custodian a *related person* of your firm? ○ ●

(f) If the custodian is a broker-dealer, provide its SEC registration number (if any)

-

CRD Number (if any):

Administrator

Yes No

26. (a) Does the *private fund* use an administrator other than your firm? ○ ●

If the answer to 26(a) is "yes," respond to questions (b) through (f) below. If the *private fund* uses more than one administrator, you must complete questions (b) through (f) separately for each administrator.

No Information Filed

27. During your last fiscal year, what percentage of the *private fund*'s assets (by value) was valued by a *person*, such as an administrator, that is not your *related person*?

0%

Include only those assets where (i) such person carried out the valuation procedure established for that asset, if any, including obtaining any relevant quotes, and (ii) the valuation used for purposes of investor subscriptions, redemptions or distributions, and fee calculations (including allocations) was the valuation determined by such person.

Marketers

Yes No

28. (a) Does the *private fund* use the services of someone other than you or your *employees* for marketing purposes? ● ○

You must answer "yes" whether the person acts as a placement agent, consultant, finder, introducer, municipal advisor or other solicitor, or similar person. If the answer to 28(a) is "yes", respond to questions (b) through (g) below for each such marketer the *private fund* uses. If the *private fund* uses more than one marketer you must complete questions (b) through (g) separately for each marketer.

Additional Marketer Information : 1 Record(s) Filed.

You must answer "yes" whether the person acts as a placement agent, consultant, finder, introducer, municipal advisor or other solicitor, or similar person. If the answer to 28(a) is "yes", respond to questions (b) through (g) below for each such marketer the *private fund* uses. If the *private fund* uses more than one marketer you must complete questions (b) through (g) separately for each marketer.

Yes No

(b) Is the marketer a *related person* of your firm? ● ○

(c) Name of the marketer:
STARWOOD CAPITAL, L.L.C.

(d) If the marketer is registered with the SEC, its file number (*e.g.*, 801-, 8-, or 866-):

8 - 67788

and CRD Number (if any):
146057

(e) Location of the marketer's office used principally by the *private fund* (city, state and country):

City:	State:	Country:
GREENWICH	Connecticut	UNITED STATES

	Yes	No
(f) Does the marketer market the *private fund* through one or more websites?	○	◉

(g) If the answer to 28(f) is "yes", list the website address(es):
No Information Filed

A. PRIVATE FUND

Information About the *Private Fund*

1. (a) Name of the *private fund*:
SH GROUP INTERNATIONAL, L.P.
(b) *Private fund* identification number:
(include the "805-" prefix also)
805-8331594300

2. Under the laws of what state or country is the *private fund* organized:

State:	Country:
	UNITED KINGDOM

3. Name(s) of General Partner, Manager, Trustee, or Directors (or persons serving in a similar capacity):

Name of General Partner, Manager, Trustee, or Director
STARWOOD CAPITAL HOTEL BRAND INTERNATIONAL GP, S.AR.L

4. The *private fund* (check all that apply; you must check at least one):

☑ (1) qualifies for the exclusion from the definition of investment company under section 3 (c)(1) of the Investment Company Act of 1940

☑ (2) qualifies for the exclusion from the definition of investment company under section 3 (c)(7) of the Investment Company Act of 1940

5. List the name and country, in English, of each *foreign financial regulatory authority* with which the *private fund* is registered.

No Information Filed

	Yes	No
6. (a) Is this a "master fund" in a master-feeder arrangement?	○	◉

(b) If yes, what is the name and *private fund* identification number (if any) of the feeder funds investing in this *private fund*?

No Information Filed

	Yes	No
(c) Is this a "feeder fund" in a master-feeder arrangement?	○	◉

(d) If yes, what is the name and *private fund* identification number (if any) of the master fund in which this *private fund* invests?

Name of the *Private Fund*:

Private Fund Identification Number:
(include the "805-" prefix also)

NOTE: You must complete question 6 for each master-feeder arrangement regardless of whether you are filing a single Schedule D, Section 7.B.(1). for the master-feeder arrangement or reporting on the funds separately.

7. If you are filing a single Schedule D, Section 7.B.(1) for a master-feeder arrangement according to the instructions to this Section 7.B.(1), for each of the feeder funds answer the following questions:

No Information Filed

NOTE: For purposes of questions 6 and 7, in a master-feeder arrangement, one or more funds ("feeder funds") invest all or substantially all of their assets in a single fund ("master fund"). A fund would also be a "feeder fund" investing in a "master fund" for purposes of this question if it issued multiple classes (or series) of shares or interests, and each class (or series) invests substantially all of its assets in a single master fund.

	Yes	No
8. (a) Is this *private fund* a "fund of funds"?	○	◉
(b) If yes, does the *private fund* invest in funds managed by you or by a *related person*?	○	○

NOTE: For purposes of this question only, answer "yes" if the fund invests 10 percent or more of its total assets in other pooled investment vehicles, whether or not they are also *private funds*, or registered investment companies.

	Yes	No
9. During your last fiscal year, did the *private fund* invest in securities issued by investment companies registered under the Investment Company Act of 1940 (other than "money market funds," to the extent provided in Instruction 6.e.)?	○	◉

10. What type of fund is the *private fund*?

◉ hedge fund ○ liquidity fund ○ private equity fund ○ real estate fund ○ securitized asset fund ○ venture capital fund ○ Other *private fund*

NOTE: For funds of funds, refer to the funds in which the *private fund* invests. For definitions of these fund types, please see Instruction 6 of the Instructions to Part 1A.

11. Current gross asset value of the *private fund*:
$ 9,890,619

Ownership

12. Minimum investment commitment required of an investor in the *private fund*:
$ 0
NOTE: Report the amount routinely required of investors who are not your *related persons* (even if different from the amount set forth in the organizational documents of the fund).

13. Approximate number of the *private fund*'s beneficial owners:
21

14. What is the approximate percentage of the *private fund* beneficially owned by you and your *related person*:
24%

15. What is the approximate percentage of the *private fund* beneficially owned (in the aggregate) by funds of funds:
7%

16. What is the approximate percentage of the *private fund* beneficially owned by non-*United States persons*:
7%

Your Advisory Services

	Yes	No
17. (a) Are you a subadviser to this *private fund*?	○	◉

(b) If the answer to question 17(a) is "yes," provide the name and SEC file number, if any, of the adviser of the *private fund*. If the answer to question 17(a) is "no," leave this question blank.

No Information Filed

Yes No

18. (a) Do any other investment advisers advise the *private fund*? ○ ◉

(b) If the answer to question 18(a) is "yes," provide the name and SEC file number, if any, of the other advisers to the *private fund*. If the answer to question 18(a) is "no," leave this question blank.

No Information Filed

	Yes	No
19. Are your *clients* solicited to invest in the *private fund*?	○	◉

20. Approximately what percentage of your *clients* has invested in the *private fund*?
0%

Private Offering

	Yes	No
21. Does the *private fund* rely on an exemption from registration of its securities under Regulation D of the Securities Act of 1933?	◉	○

22. If yes, provide the *private fund*'s Form D file number (if any):

Form D file number
021-128915

B. SERVICE PROVIDERS

Auditors

	Yes	No
23. (a) (1) Are the *private fund*'s financial statements subject to an annual audit?	◉	○
(2) Are the financial statements prepared in accordance with U.S. GAAP?	◉	○

If the answer to 23(a)(1) is "yes," respond to questions (b) through (f) below. If the *private fund* uses more than one auditing firm, you must complete questions (b) through (f) separately for each auditing firm.

Additional Auditor Information : 1 Record(s) Filed.

If the answer to 23(a)(1) is "yes," respond to questions (b) through (f) below. If the *private fund* uses more than one auditing firm, you must complete questions (b) through (f) separately for each auditing firm.

(b) Name of the auditing firm:
PRICEWATERHOUSECOOPERS, LLP

(c) The location of the auditing firm's office responsible for the *private fund*'s audit (city, state and country):

City:	State:	Country:
NEW YORK	New York	UNITED STATES

Yes No

(d) Is the auditing firm an *independent public accountant*? ◉ ○

(e) Is the auditing firm registered with the Public Company Accounting Oversight Board? ◉ ○

(f) If "yes" to (e) above, is the auditing firm subject to regular inspection by the Public Company Accounting Oversight Board in accordance with its rules? ◉ ○

Yes No

(g) Are the *private fund*'s audited financial statements distributed to the *private fund*'s investors? ◉ ○

(h) Does the report prepared by the auditing firm contain an unqualified opinion?

◉ Yes ○ No ○ Report Not Yet Received

If you check "Report Not Yet Received," you must promptly file an amendment to your Form ADV to update your response when the report is available.

Prime Broker

Yes No

24. (a) Does the *private fund* use one or more prime brokers? ○ ◉

If the answer to 24(a) is "yes," respond to questions (b) through (e) below for each prime broker the *private fund* uses. If the *private fund* uses more than one prime broker, you must complete questions (b) through (e) separately for each prime broker.

No Information Filed

Custodian

Yes No

25. (a) Does the *private fund* use any custodians (including the prime brokers listed above) to hold some or all of its assets? ◉ ○

If the answer to 25(a) is "yes," respond to questions (b) through (f) below for each custodian the *private fund* uses. If the *private fund* uses more than one custodian, you must complete questions (b) through (f) separately for each custodian.

Additional Custodian Information : 1 Record(s) Filed.

If the answer to 25(a) is "yes," respond to questions (b) through (f) below for each custodian the *private fund* uses. If the *private fund* uses more than one custodian, you must complete questions (b) through (f) separately for each custodian.

(b) Legal name of custodian:
JP MORGAN CHASE BANK N.A.

(c) Primary business name of custodian:
JP MORGAN CHASE

(d) The location of the custodian's office responsible for *custody* of the *private fund*'s assets (city, state and country):

City:	State:	Country:
NEW YORK	New York	UNITED STATES

	Yes	No
(e) Is the custodian a *related person* of your firm?	○	◉

(f) If the custodian is a broker-dealer, provide its SEC registration number (if any)

-

CRD Number (if any):

Administrator

	Yes	No
26. (a) Does the *private fund* use an administrator other than your firm?	○	◉

If the answer to 26(a) is "yes," respond to questions (b) through (f) below. If the *private fund* uses more than one administrator, you must complete questions (b) through (f) separately for each administrator.

No Information Filed

27. During your last fiscal year, what percentage of the *private fund*'s assets (by value) was valued by a *person*, such as an administrator, that is not your *related person*?

0%

Include only those assets where (i) such person carried out the valuation procedure established for that asset, if any, including obtaining any relevant quotes, and (ii) the valuation used for purposes of investor subscriptions, redemptions or distributions, and fee calculations (including allocations) was the valuation determined by such person.

Marketers

	Yes	No
28. (a) Does the *private fund* use the services of someone other than you or your *employees* for marketing purposes?	◉	○

You must answer "yes" whether the person acts as a placement agent, consultant, finder, introducer, municipal advisor or other solicitor, or similar person. If the answer to 28(a) is "yes", respond to questions (b) through (g) below for each such marketer the *private fund* uses. If the *private fund* uses more than one marketer you must complete questions (b) through (g) separately for each marketer.

Additional Marketer Information : 1 Record(s) Filed.

You must answer "yes" whether the person acts as a placement agent, consultant, finder, introducer, municipal advisor or other solicitor, or similar person. If the answer to 28(a) is "yes", respond to questions (b) through (g) below for each such marketer the *private fund* uses. If the *private fund* uses more than one marketer you must

complete questions (b) through (g) separately for each marketer.

	Yes	No
(b) Is the marketer a *related person* of your firm?	◉	○

(c) Name of the marketer:
STARWOOD CAPITAL, L.L.C.

(d) If the marketer is registered with the SEC, its file number (*e.g.*, 801-, 8-, or 866-):

8 - 67788

and CRD Number (if any):
146057

(e) Location of the marketer's office used principally by the *private fund* (city, state and country):

City:	State:	Country:
GREENWICH	Connecticut	UNITED STATES

	Yes	No
(f) Does the marketer market the *private fund* through one or more websites?	○	◉

(g) If the answer to 28(f) is "yes", list the website address(es):
No Information Filed

A. PRIVATE FUND

Information About the *Private Fund*

1. (a) Name of the *private fund*:
SOF VIII BRAZIL CO-INVEST AAA, L.P.
(b) *Private fund* identification number:
(include the "805-" prefix also)
805-9213317596

2. Under the laws of what state or country is the *private fund* organized:

State:	Country:
Delaware	UNITED STATES

3. Name(s) of General Partner, Manager, Trustee, or Directors (or persons serving in a similar capacity):

Name of General Partner, Manager, Trustee, or Director
SCG BRAZIL CO-INVEST GP, L.L.C.

4. The *private fund* (check all that apply; you must check at least one):

☑ (1) qualifies for the exclusion from the definition of investment company under section 3 (c)(1) of the Investment Company Act of 1940

☑ (2) qualifies for the exclusion from the definition of investment company under section 3 (c)(7) of the Investment Company Act of 1940

5. List the name and country, in English, of each *foreign financial regulatory authority* with which the *private fund* is registered.

No Information Filed

	Yes	No
6. (a) Is this a "master fund" in a master-feeder arrangement?	○	◉

(b) If yes, what is the name and *private fund* identification number (if any) of the feeder funds investing in this *private fund*?

No Information Filed

	Yes	No
(c) Is this a "feeder fund" in a master-feeder arrangement?	○	◉

(d) If yes, what is the name and *private fund* identification number (if any) of the master fund in which this *private fund* invests?

Name of the *Private Fund*:

Private Fund Identification Number:
(include the "805-" prefix also)

NOTE: You must complete question 6 for each master-feeder arrangement regardless of whether you are filing a single Schedule D, Section 7.B.(1). for the master-feeder arrangement or reporting on the funds separately.

7. If you are filing a single Schedule D, Section 7.B.(1) for a master-feeder arrangement according to the instructions to this Section 7.B.(1), for each of the feeder funds answer the following questions:

No Information Filed

NOTE: For purposes of questions 6 and 7, in a master-feeder arrangement, one or more funds ("feeder funds") invest all or substantially all of their assets in a single fund ("master fund"). A fund would also be a "feeder fund" investing in a "master fund" for purposes of this question if it issued multiple classes (or series) of shares or interests, and each class (or series) invests substantially all of its assets in a single master fund.

	Yes	No
8. (a) Is this *private fund* a "fund of funds"?	○	◉

(b) If yes, does the *private fund* invest in funds managed by you or by a *related person*? ○ ○

NOTE: For purposes of this question only, answer "yes" if the fund invests 10 percent or more of its total assets in other pooled investment vehicles, whether or not they are also *private funds*, or registered investment companies.

	Yes	No
9. During your last fiscal year, did the *private fund* invest in securities issued by investment companies registered under the Investment Company Act of 1940 (other than "money market funds," to the extent provided in Instruction 6.e.)?	○	◉

10. What type of fund is the *private fund*?

◉ hedge fund ○ liquidity fund ○ private equity fund ○ real estate fund ○ securitized asset fund ○ venture capital fund ○ Other *private fund*

NOTE: For funds of funds, refer to the funds in which the *private fund* invests. For definitions of these fund types, please see Instruction 6 of the Instructions to Part 1A.

11. Current gross asset value of the *private fund*:
$ 34,544,000

Ownership

12. Minimum investment commitment required of an investor in the *private fund*:
$ 0
NOTE: Report the amount routinely required of investors who are not your *related persons* (even if different from the amount set forth in the organizational documents of the fund).

13. Approximate number of the *private fund*'s beneficial owners:
2

14. What is the approximate percentage of the *private fund* beneficially owned by you and your *related person*:
1%

15. What is the approximate percentage of the *private fund* beneficially owned (in the aggregate) by funds of funds:
0%

16. What is the approximate percentage of the *private fund* beneficially owned by non-*United States persons*:
0%

Your Advisory Services

	Yes	No
17. (a) Are you a subadviser to this *private fund*?	○	◉

(b) If the answer to question 17(a) is "yes," provide the name and SEC file number, if any, of

the adviser of the *private fund*. If the answer to question 17(a) is "no," leave this question blank.

No Information Filed

	Yes	No
18. (a) Do any other investment advisers advise the *private fund*?	○	◉

(b) If the answer to question 18(a) is "yes," provide the name and SEC file number, if any, of the other advisers to the *private fund*. If the answer to question 18(a) is "no," leave this question blank.

No Information Filed

	Yes	No
19. Are your *clients* solicited to invest in the *private fund*?	○	◉

20. Approximately what percentage of your *clients* has invested in the *private fund*?
0%

Private Offering

	Yes	No
21. Does the *private fund* rely on an exemption from registration of its securities under Regulation D of the Securities Act of 1933?	◉	○

22. If yes, provide the *private fund*'s Form D file number (if any):

No Information Filed

B. SERVICE PROVIDERS

Auditors

	Yes	No
23. (a) (1) Are the *private fund*'s financial statements subject to an annual audit?	◉	○
(2) Are the financial statements prepared in accordance with U.S. GAAP?	◉	○

If the answer to 23(a)(1) is "yes," respond to questions (b) through (f) below. If the *private fund* uses more than one auditing firm, you must complete questions (b) through (f) separately for each auditing firm.

Additional Auditor Information : 1 Record(s) Filed.

If the answer to 23(a)(1) is "yes," respond to questions (b) through (f) below. If the *private fund* uses more than one auditing firm, you must complete questions (b) through (f) separately for each auditing firm.

(b) Name of the auditing firm:
DELOITTE & TOUCHE, LLP

(c) The location of the auditing firm's office responsible for the *private fund*'s audit (city, state and country):

City:	State:	Country:
STAMFORD	Connecticut	UNITED STATES

	Yes	No
(d) Is the auditing firm an *independent public accountant*?	◉	○
(e) Is the auditing firm registered with the Public Company Accounting Oversight Board?	◉	○
(f) If "yes" to (e) above, is the auditing firm subject to regular inspection by the Public Company Accounting Oversight Board in accordance with its rules?	◉	○

	Yes	No
(g) Are the *private fund*'s audited financial statements distributed to the *private fund*'s investors?	◉	○

(h) Does the report prepared by the auditing firm contain an unqualified opinion?

◉ Yes ○ No ○ Report Not Yet Received

If you check "Report Not Yet Received," you must promptly file an amendment to your Form ADV to update your response when the report is available.

Prime Broker

	Yes	No
24. (a) Does the *private fund* use one or more prime brokers?	○	◉

If the answer to 24(a) is "yes," respond to questions (b) through (e) below for each prime broker the *private fund* uses. If the *private fund* uses more than one prime broker, you must complete questions (b) through (e) separately for each prime broker.

No Information Filed

Custodian

	Yes	No
25. (a) Does the *private fund* use any custodians (including the prime brokers listed above) to hold some or all of its assets?	◉	○

If the answer to 25(a) is "yes," respond to questions (b) through (f) below for each custodian the *private fund* uses. If the *private fund* uses more than one custodian, you must complete questions (b) through (f) separately for each custodian.

Additional Custodian Information : 1 Record(s) Filed.

If the answer to 25(a) is "yes," respond to questions (b) through (f) below for each custodian the *private fund* uses. If the *private fund* uses more than one custodian, you must complete questions (b) through (f) separately for each custodian.

(b) Legal name of custodian:
JP MORGAN CHASE BANK N.A.

(c) Primary business name of custodian:
JP MORGAN CHASE

(d) The location of the custodian's office responsible for *custody* of the *private fund*'s assets (city, state and country):

City:	State:	Country:
NEW YORK	New York	UNITED STATES

Yes No

(e) Is the custodian a *related person* of your firm? ○ ◉

(f) If the custodian is a broker-dealer, provide its SEC registration number (if any)
-
CRD Number (if any):

Administrator

Yes No

26. (a) Does the *private fund* use an administrator other than your firm? ○ ◉

If the answer to 26(a) is "yes," respond to questions (b) through (f) below. If the *private fund* uses more than one administrator, you must complete questions (b) through (f) separately for each administrator.

No Information Filed

27. During your last fiscal year, what percentage of the *private fund*'s assets (by value) was valued by a *person*, such as an administrator, that is not your *related person*?
0%
Include only those assets where (i) such person carried out the valuation procedure established for that asset, if any, including obtaining any relevant quotes, and (ii) the valuation used for purposes of investor subscriptions, redemptions or distributions, and fee calculations (including allocations) was the valuation determined by such person.

Marketers

Yes No

28. (a) Does the *private fund* use the services of someone other than you or your *employees* for marketing purposes? ◉ ○

You must answer "yes" whether the person acts as a placement agent, consultant, finder, introducer, municipal advisor or other solicitor, or similar person. If the answer to 28(a) is "yes", respond to questions (b) through (g) below for each such marketer the *private fund* uses. If the *private fund* uses more than one marketer you must complete questions (b) through (g) separately for each marketer.

Additional Marketer Information : 1 Record(s) Filed.

You must answer "yes" whether the person acts as a placement agent, consultant, finder, introducer, municipal advisor or other solicitor, or similar person. If the answer to 28(a) is "yes", respond to questions (b) through (g) below for each such marketer the *private fund* uses. If the *private fund* uses more than one marketer you must complete questions (b) through (g) separately for each marketer.

	Yes	No
(b) Is the marketer a *related person* of your firm?	◉	○

(c) Name of the marketer:
STARWOOD CAPITAL, L.L.C.

(d) If the marketer is registered with the SEC, its file number (*e.g.*, 801-, 8-, or 866-):

8 - 67788

and CRD Number (if any):
146057

(e) Location of the marketer's office used principally by the *private fund* (city, state and country):

City:	State:	Country:
GREENWICH	Connecticut	UNITED STATES

	Yes	No
(f) Does the marketer market the *private fund* through one or more websites?	○	◉

(g) If the answer to 28(f) is "yes", list the website address(es):
No Information Filed

A. PRIVATE FUND

Information About the *Private Fund*

1. (a) Name of the *private fund*:
SOF-VI NEW LP LENDER, L.P.
(b) *Private fund* identification number:
(include the "805-" prefix also)
805-3172474096

2. Under the laws of what state or country is the *private fund* organized:

State:	Country:

Delaware UNITED STATES

3. Name(s) of General Partner, Manager, Trustee, or Directors (or persons serving in a similar capacity):

Name of General Partner, Manager, Trustee, or Director
SOF-VI NEW LP LENDER GP, L.L.C.

4. The *private fund* (check all that apply; you must check at least one):

☑ (1) qualifies for the exclusion from the definition of investment company under section 3 (c)(1) of the Investment Company Act of 1940

☑ (2) qualifies for the exclusion from the definition of investment company under section 3 (c)(7) of the Investment Company Act of 1940

5. List the name and country, in English, of each *foreign financial regulatory authority* with which the *private fund* is registered.

No Information Filed

	Yes	No
6. (a) Is this a "master fund" in a master-feeder arrangement?	○	◉

(b) If yes, what is the name and *private fund* identification number (if any) of the feeder funds investing in this *private fund*?

No Information Filed

	Yes	No
(c) Is this a "feeder fund" in a master-feeder arrangement?	○	◉

(d) If yes, what is the name and *private fund* identification number (if any) of the master fund in which this *private fund* invests?

Name of the *Private Fund*:

Private Fund Identification Number:
(include the "805-" prefix also)

NOTE: You must complete question 6 for each master-feeder arrangement regardless of whether you are filing a single Schedule D, Section 7.B.(1). for the master-feeder arrangement or reporting on the funds separately.

7. If you are filing a single Schedule D, Section 7.B.(1) for a master-feeder arrangement according to the instructions to this Section 7.B.(1), for each of the feeder funds answer the following questions:

No Information Filed

NOTE: For purposes of questions 6 and 7, in a master-feeder arrangement, one or more funds ("feeder funds") invest all or substantially all of their assets in a single fund ("master fund"). A fund would also be a "feeder fund" investing in a "master fund" for purposes of this question if

it issued multiple classes (or series) of shares or interests, and each class (or series) invests substantially all of its assets in a single master fund.

	Yes	No
8. (a) Is this *private fund* a "fund of funds"?	○	◉
(b) If yes, does the *private fund* invest in funds managed by you or by a *related person*?	○	○

NOTE: For purposes of this question only, answer "yes" if the fund invests 10 percent or more of its total assets in other pooled investment vehicles, whether or not they are also *private funds*, or registered investment companies.

	Yes	No
9. During your last fiscal year, did the *private fund* invest in securities issued by investment companies registered under the Investment Company Act of 1940 (other than "money market funds," to the extent provided in Instruction 6.e.)?	○	◉

10. What type of fund is the *private fund*?

◉ hedge fund ○ liquidity fund ○ private equity fund ○ real estate fund ○ securitized asset fund ○ venture capital fund ○ Other *private fund*

NOTE: For funds of funds, refer to the funds in which the *private fund* invests. For definitions of these fund types, please see Instruction 6 of the Instructions to Part 1A.

11. Current gross asset value of the *private fund*:
$ 27,776,000

Ownership

12. Minimum investment commitment required of an investor in the *private fund*:
$ 0
NOTE: Report the amount routinely required of investors who are not your *related persons* (even if different from the amount set forth in the organizational documents of the fund).

13. Approximate number of the *private fund*'s beneficial owners:
10

14. What is the approximate percentage of the *private fund* beneficially owned by you and your *related person*:
10%

15. What is the approximate percentage of the *private fund* beneficially owned (in the aggregate) by funds of funds:
0%

16. What is the approximate percentage of the *private fund* beneficially owned by non-*United States persons*:
0%

Your Advisory Services

	Yes	No
17. (a) Are you a subadviser to this *private fund*?	○	◉

(b) If the answer to question 17(a) is "yes," provide the name and SEC file number, if any, of the adviser of the *private fund*. If the answer to question 17(a) is "no," leave this question blank.

No Information Filed

	Yes	No
18. (a) Do any other investment advisers advise the *private fund*?	○	◉

(b) If the answer to question 18(a) is "yes," provide the name and SEC file number, if any, of the other advisers to the *private fund*. If the answer to question 18(a) is "no," leave this question blank.

No Information Filed

	Yes	No
19. Are your *clients* solicited to invest in the *private fund*?	○	◉

20. Approximately what percentage of your *clients* has invested in the *private fund*?
0%

Private Offering

	Yes	No
21. Does the *private fund* rely on an exemption from registration of its securities under Regulation D of the Securities Act of 1933?	◉	○

22. If yes, provide the *private fund*'s Form D file number (if any):

No Information Filed

B. SERVICE PROVIDERS

Auditors

	Yes	No
23. (a) (1) Are the *private fund*'s financial statements subject to an annual audit?	◉	○
(2) Are the financial statements prepared in accordance with U.S. GAAP?	◉	○

If the answer to 23(a)(1) is "yes," respond to questions (b) through (f) below. If the *private fund* uses more than one auditing firm, you must complete questions (b) through (f) separately for each auditing firm.

Additional Auditor Information : 1 Record(s) Filed.

If the answer to 23(a)(1) is "yes," respond to questions (b) through (f) below. If the *private fund* uses more than one auditing firm, you must complete questions (b) through (f) separately for each auditing firm.

(b) Name of the auditing firm:

PRICEWATERHOUSECOOPERS, LLP

(c) The location of the auditing firm's office responsible for the *private fund*'s audit (city, state and country):

City:	State:	Country:
NEW YORK	New York	UNITED STATES

	Yes	No
(d) Is the auditing firm an *independent public accountant*?	◉	○
(e) Is the auditing firm registered with the Public Company Accounting Oversight Board?	◉	○
(f) If "yes" to (e) above, is the auditing firm subject to regular inspection by the Public Company Accounting Oversight Board in accordance with its rules?	◉	○

	Yes	No
(g) Are the *private fund*'s audited financial statements distributed to the *private fund*'s investors?	◉	○

(h) Does the report prepared by the auditing firm contain an unqualified opinion?

◉ Yes ○ No ○ Report Not Yet Received

If you check "Report Not Yet Received," you must promptly file an amendment to your Form ADV to update your response when the report is available.

Prime Broker

	Yes	No
24. (a) Does the *private fund* use one or more prime brokers?	○	◉

If the answer to 24(a) is "yes," respond to questions (b) through (e) below for each prime broker the *private fund* uses. If the *private fund* uses more than one prime broker, you must complete questions (b) through (e) separately for each prime broker.

No Information Filed

Custodian

	Yes	No
25. (a) Does the *private fund* use any custodians (including the prime brokers listed above) to hold some or all of its assets?	◉	○

If the answer to 25(a) is "yes," respond to questions (b) through (f) below for each custodian the *private fund* uses. If the *private fund* uses more than one custodian, you must complete questions (b) through (f) separately for each custodian.

Additional Custodian Information : 1 Record(s) Filed.

If the answer to 25(a) is "yes," respond to questions (b) through (f) below for each custodian the *private fund* uses. If the *private fund* uses more than one custodian, you

must complete questions (b) through (f) separately for each custodian.

(b) Legal name of custodian:
JP MORGAN CHASE BANK N.A.

(c) Primary business name of custodian:
JP MORGAN CHASE

(d) The location of the custodian's office responsible for *custody* of the *private fund*'s assets (city, state and country):

City:	State:	Country:
NEW YORK	New York	UNITED STATES

	Yes	No
(e) Is the custodian a *related person* of your firm?	○	◉

(f) If the custodian is a broker-dealer, provide its SEC registration number (if any)
-
CRD Number (if any):

Administrator

	Yes	No
26. (a) Does the *private fund* use an administrator other than your firm?	○	◉

If the answer to 26(a) is "yes," respond to questions (b) through (f) below. If the *private fund* uses more than one administrator, you must complete questions (b) through (f) separately for each administrator.

No Information Filed

27. During your last fiscal year, what percentage of the *private fund*'s assets (by value) was valued by a *person*, such as an administrator, that is not your *related person*?
0%
Include only those assets where (i) such person carried out the valuation procedure established for that asset, if any, including obtaining any relevant quotes, and (ii) the valuation used for purposes of investor subscriptions, redemptions or distributions, and fee calculations (including allocations) was the valuation determined by such person.

Marketers

	Yes	No
28. (a) Does the *private fund* use the services of someone other than you or your *employees* for marketing purposes?	○	◉

You must answer "yes" whether the person acts as a placement agent, consultant, finder, introducer, municipal advisor or other solicitor, or similar person. If the answer to 28(a) is "yes", respond to questions (b) through (g) below for each such marketer the *private fund*

uses. If the *private fund* uses more than one marketer you must complete questions (b) through (g) separately for each marketer.

No Information Filed

A. PRIVATE FUND

Information About the *Private Fund*

1. (a) Name of the *private fund*:
SOF-VIII BRAZIL CO-INVEST A, L.P.
(b) *Private fund* identification number:
(include the "805-" prefix also)
805-1185444303

2. Under the laws of what state or country is the *private fund* organized:

State:	Country:
Delaware	UNITED STATES

3. Name(s) of General Partner, Manager, Trustee, or Directors (or persons serving in a similar capacity):

Name of General Partner, Manager, Trustee, or Director
SCG BRAZIL CO-INVEST GP, L.L.C.

4. The *private fund* (check all that apply; you must check at least one):
☑ (1) qualifies for the exclusion from the definition of investment company under section 3 (c)(1) of the Investment Company Act of 1940
☑ (2) qualifies for the exclusion from the definition of investment company under section 3 (c)(7) of the Investment Company Act of 1940

5. List the name and country, in English, of each *foreign financial regulatory authority* with which the *private fund* is registered.

No Information Filed

	Yes	No
6. (a) Is this a "master fund" in a master-feeder arrangement?	○	◉

(b) If yes, what is the name and *private fund* identification number (if any) of the feeder funds investing in this *private fund*?

No Information Filed

	Yes	No
(c) Is this a "feeder fund" in a master-feeder arrangement?	○	◉

(d) If yes, what is the name and *private fund* identification number (if any) of the master fund

in which this *private fund* invests?
Name of the *Private Fund*:

Private Fund Identification Number:
(include the "805-" prefix also)

NOTE: You must complete question 6 for each master-feeder arrangement regardless of whether you are filing a single Schedule D, Section 7.B.(1). for the master-feeder arrangement or reporting on the funds separately.

7. If you are filing a single Schedule D, Section 7.B.(1) for a master-feeder arrangement according to the instructions to this Section 7.B.(1), for each of the feeder funds answer the following questions:

No Information Filed

NOTE: For purposes of questions 6 and 7, in a master-feeder arrangement, one or more funds ("feeder funds") invest all or substantially all of their assets in a single fund ("master fund"). A fund would also be a "feeder fund" investing in a "master fund" for purposes of this question if it issued multiple classes (or series) of shares or interests, and each class (or series) invests substantially all of its assets in a single master fund.

	Yes	No
8. (a) Is this *private fund* a "fund of funds"?	○	◉
(b) If yes, does the *private fund* invest in funds managed by you or by a *related person*?	○	○

NOTE: For purposes of this question only, answer "yes" if the fund invests 10 percent or more of its total assets in other pooled investment vehicles, whether or not they are also *private funds*, or registered investment companies.

	Yes	No
9. During your last fiscal year, did the *private fund* invest in securities issued by investment companies registered under the Investment Company Act of 1940 (other than "money market funds," to the extent provided in Instruction 6.e.)?	○	◉

10. What type of fund is the *private fund*?

◉ hedge fund ○ liquidity fund ○ private equity fund ○ real estate fund ○ securitized asset fund ○ venture capital fund ○ Other *private fund*

NOTE: For funds of funds, refer to the funds in which the *private fund* invests. For definitions of these fund types, please see Instruction 6 of the Instructions to Part 1A.

11. Current gross asset value of the *private fund*:
$ 36,191,000

Ownership

12. Minimum investment commitment required of an investor in the *private fund*:

$ 0

NOTE: Report the amount routinely required of investors who are not your *related persons* (even if different from the amount set forth in the organizational documents of the fund).

13. Approximate number of the *private fund*'s beneficial owners:

8

14. What is the approximate percentage of the *private fund* beneficially owned by you and your *related person*:

15%

15. What is the approximate percentage of the *private fund* beneficially owned (in the aggregate) by funds of funds:

0%

16. What is the approximate percentage of the *private fund* beneficially owned by non-*United States persons*:

0%

Your Advisory Services

	Yes	No
17. (a) Are you a subadviser to this *private fund*?	○	◉

(b) If the answer to question 17(a) is "yes," provide the name and SEC file number, if any, of the adviser of the *private fund*. If the answer to question 17(a) is "no," leave this question blank.

No Information Filed

	Yes	No
18. (a) Do any other investment advisers advise the *private fund*?	○	◉

(b) If the answer to question 18(a) is "yes," provide the name and SEC file number, if any, of the other advisers to the *private fund*. If the answer to question 18(a) is "no," leave this question blank.

No Information Filed

	Yes	No
19. Are your *clients* solicited to invest in the *private fund*?	○	◉

20. Approximately what percentage of your *clients* has invested in the *private fund*?

0%

Private Offering

	Yes	No
21. Does the *private fund* rely on an exemption from registration of its securities under Regulation D of the Securities Act of 1933?	◉	○

22. If yes, provide the *private fund*'s Form D file number (if any):

No Information Filed

B. SERVICE PROVIDERS

Auditors

	Yes	No
23. (a) (1) Are the *private fund*'s financial statements subject to an annual audit?	◉	○
(2) Are the financial statements prepared in accordance with U.S. GAAP?	◉	○

If the answer to 23(a)(1) is "yes," respond to questions (b) through (f) below. If the *private fund* uses more than one auditing firm, you must complete questions (b) through (f) separately for each auditing firm.

Additional Auditor Information : 1 Record(s) Filed.

If the answer to 23(a)(1) is "yes," respond to questions (b) through (f) below. If the *private fund* uses more than one auditing firm, you must complete questions (b) through (f) separately for each auditing firm.

(b) Name of the auditing firm:
DELOITTE & TOUCHE, LLP

(c) The location of the auditing firm's office responsible for the *private fund*'s audit (city, state and country):

City:	State:	Country:
STAMFORD	Connecticut	UNITED STATES

	Yes	No
(d) Is the auditing firm an *independent public accountant*?	◉	○
(e) Is the auditing firm registered with the Public Company Accounting Oversight Board?	◉	○
(f) If "yes" to (e) above, is the auditing firm subject to regular inspection by the Public Company Accounting Oversight Board in accordance with its rules?	◉	○

	Yes	No
(g) Are the *private fund*'s audited financial statements distributed to the *private fund*'s investors?	◉	○

(h) Does the report prepared by the auditing firm contain an unqualified opinion?

◉ Yes ○ No ○ Report Not Yet Received

If you check "Report Not Yet Received," you must promptly file an amendment to your Form ADV to update your response when the report is available.

Prime Broker

Yes No

24. (a) Does the *private fund* use one or more prime brokers? ○ ◉

If the answer to 24(a) is "yes," respond to questions (b) through (e) below for each prime broker the *private fund* uses. If the *private fund* uses more than one prime broker, you must complete questions (b) through (e) separately for each prime broker.

No Information Filed

Custodian

Yes No

25. (a) Does the *private fund* use any custodians (including the prime brokers listed above) to hold some or all of its assets? ◉ ○

If the answer to 25(a) is "yes," respond to questions (b) through (f) below for each custodian the *private fund* uses. If the *private fund* uses more than one custodian, you must complete questions (b) through (f) separately for each custodian.

Additional Custodian Information : 1 Record(s) Filed.

If the answer to 25(a) is "yes," respond to questions (b) through (f) below for each custodian the *private fund* uses. If the *private fund* uses more than one custodian, you must complete questions (b) through (f) separately for each custodian.

(b) Legal name of custodian:
JP MORGAN CHASE BANK N.A.

(c) Primary business name of custodian:
JP MORGAN CHASE

(d) The location of the custodian's office responsible for *custody* of the *private fund*'s assets (city, state and country):

City:	State:	Country:
NEW YORK	New York	UNITED STATES

Yes No

(e) Is the custodian a *related person* of your firm? ○ ◉

(f) If the custodian is a broker-dealer, provide its SEC registration number (if any)
-

CRD Number (if any):

Administrator

Yes No

26. (a) Does the *private fund* use an administrator other than your firm? ○ ◉

If the answer to 26(a) is "yes," respond to questions (b) through (f) below. If the *private*

fund uses more than one administrator, you must complete questions (b) through (f) separately for each administrator.

No Information Filed

27. During your last fiscal year, what percentage of the *private fund*'s assets (by value) was valued by a *person*, such as an administrator, that is not your *related person*?

0%

Include only those assets where (i) such person carried out the valuation procedure established for that asset, if any, including obtaining any relevant quotes, and (ii) the valuation used for purposes of investor subscriptions, redemptions or distributions, and fee calculations (including allocations) was the valuation determined by such person.

Marketers

Yes No

28. (a) Does the *private fund* use the services of someone other than you or your *employees* for marketing purposes? ● ○

You must answer "yes" whether the person acts as a placement agent, consultant, finder, introducer, municipal advisor or other solicitor, or similar person. If the answer to 28(a) is "yes", respond to questions (b) through (g) below for each such marketer the *private fund* uses. If the *private fund* uses more than one marketer you must complete questions (b) through (g) separately for each marketer.

Additional Marketer Information : 1 Record(s) Filed.

You must answer "yes" whether the person acts as a placement agent, consultant, finder, introducer, municipal advisor or other solicitor, or similar person. If the answer to 28(a) is "yes", respond to questions (b) through (g) below for each such marketer the *private fund* uses. If the *private fund* uses more than one marketer you must complete questions (b) through (g) separately for each marketer.

Yes No

(b) Is the marketer a *related person* of your firm? ● ○

(c) Name of the marketer:
STARWOOD CAPITAL, L.L.C.

(d) If the marketer is registered with the SEC, its file number (*e.g.*, 801-, 8-, or 866-):

8 - 67788

and CRD Number (if any):
146057

(e) Location of the marketer's office used principally by the *private fund* (city, state and country):

City:	State:	Country:
GREENWICH	Connecticut	UNITED STATES

	Yes	No
(f) Does the marketer market the *private fund* through one or more websites?	○	◉

(g) If the answer to 28(f) is "yes", list the website address(es):

No Information Filed

A. PRIVATE FUND

Information About the *Private Fund*

1. (a) Name of the *private fund*:
   SOF-VIII BRAZIL CO-INVEST AA, L.P.
   (b) *Private fund* identification number:
   (include the "805-" prefix also)
   805-7748422266

2. Under the laws of what state or country is the *private fund* organized:

State:	Country:
Delaware	UNITED STATES

3. Name(s) of General Partner, Manager, Trustee, or Directors (or persons serving in a similar capacity):

Name of General Partner, Manager, Trustee, or Director
SCG BRAZIL CO-INVEST GP, L.L.C.

4. The *private fund* (check all that apply; you must check at least one):
   ☑ (1) qualifies for the exclusion from the definition of investment company under section 3(c)(1) of the Investment Company Act of 1940
   ☑ (2) qualifies for the exclusion from the definition of investment company under section 3(c)(7) of the Investment Company Act of 1940

5. List the name and country, in English, of each *foreign financial regulatory authority* with which the *private fund* is registered.

No Information Filed

	Yes	No
6. (a) Is this a "master fund" in a master-feeder arrangement?	○	◉

(b) If yes, what is the name and *private fund* identification number (if any) of the feeder funds investing in this *private fund*?

No Information Filed

	Yes	No
(c) Is this a "feeder fund" in a master-feeder arrangement?	○	●

(d) If yes, what is the name and *private fund* identification number (if any) of the master fund in which this *private fund* invests?

Name of the *Private Fund*:

Private Fund Identification Number:
(include the "805-" prefix also)

NOTE: You must complete question 6 for each master-feeder arrangement regardless of whether you are filing a single Schedule D, Section 7.B.(1). for the master-feeder arrangement or reporting on the funds separately.

7. If you are filing a single Schedule D, Section 7.B.(1) for a master-feeder arrangement according to the instructions to this Section 7.B.(1), for each of the feeder funds answer the following questions:

No Information Filed

NOTE: For purposes of questions 6 and 7, in a master-feeder arrangement, one or more funds ("feeder funds") invest all or substantially all of their assets in a single fund ("master fund"). A fund would also be a "feeder fund" investing in a "master fund" for purposes of this question if it issued multiple classes (or series) of shares or interests, and each class (or series) invests substantially all of its assets in a single master fund.

	Yes	No
8. (a) Is this *private fund* a "fund of funds"?	○	●
(b) If yes, does the *private fund* invest in funds managed by you or by a *related person*?	○	○

NOTE: For purposes of this question only, answer "yes" if the fund invests 10 percent or more of its total assets in other pooled investment vehicles, whether or not they are also *private funds*, or registered investment companies.

	Yes	No
9. During your last fiscal year, did the *private fund* invest in securities issued by investment companies registered under the Investment Company Act of 1940 (other than "money market funds," to the extent provided in Instruction 6.e.)?	○	●

10. What type of fund is the *private fund*?

● hedge fund ○ liquidity fund ○ private equity fund ○ real estate fund ○ securitized asset fund ○ venture capital fund ○ Other *private fund*

NOTE: For funds of funds, refer to the funds in which the *private fund* invests. For definitions of these fund types, please see Instruction 6 of the Instructions to Part 1A.

11. Current gross asset value of the *private fund*:
$ 1,985,000

Ownership

12. Minimum investment commitment required of an investor in the *private fund*:
    $ 0
    NOTE: Report the amount routinely required of investors who are not your *related persons* (even if different from the amount set forth in the organizational documents of the fund).

13. Approximate number of the *private fund*'s beneficial owners:
    2

14. What is the approximate percentage of the *private fund* beneficially owned by you and your *related person*:
    1%

15. What is the approximate percentage of the *private fund* beneficially owned (in the aggregate) by funds of funds:
    0%

16. What is the approximate percentage of the *private fund* beneficially owned by non-*United States persons*:
    0%

Your Advisory Services

	Yes	No
17. (a) Are you a subadviser to this *private fund*?	○	◉

(b) If the answer to question 17(a) is "yes," provide the name and SEC file number, if any, of the adviser of the *private fund*. If the answer to question 17(a) is "no," leave this question blank.

No Information Filed

	Yes	No
18. (a) Do any other investment advisers advise the *private fund*?	○	◉

(b) If the answer to question 18(a) is "yes," provide the name and SEC file number, if any, of the other advisers to the *private fund*. If the answer to question 18(a) is "no," leave this question blank.

No Information Filed

	Yes	No
19. Are your *clients* solicited to invest in the *private fund*?	○	◉

20. Approximately what percentage of your *clients* has invested in the *private fund*?
    0%

Private Offering

	Yes	No

21. Does the *private fund* rely on an exemption from registration of its securities under Regulation D of the Securities Act of 1933? ◉ ○

22. If yes, provide the *private fund*'s Form D file number (if any):

No Information Filed

B. SERVICE PROVIDERS

Auditors

	Yes	No
23. (a) (1) Are the *private fund*'s financial statements subject to an annual audit?	◉	○
(2) Are the financial statements prepared in accordance with U.S. GAAP?	◉	○

If the answer to 23(a)(1) is "yes," respond to questions (b) through (f) below. If the *private fund* uses more than one auditing firm, you must complete questions (b) through (f) separately for each auditing firm.

Additional Auditor Information : 1 Record(s) Filed.

If the answer to 23(a)(1) is "yes," respond to questions (b) through (f) below. If the *private fund* uses more than one auditing firm, you must complete questions (b) through (f) separately for each auditing firm.

(b) Name of the auditing firm:
DELOITTE & TOUCHE, LLP

(c) The location of the auditing firm's office responsible for the *private fund*'s audit (city, state and country):

City:	State:	Country:
STAMFORD	Connecticut	UNITED STATES

	Yes	No
(d) Is the auditing firm an *independent public accountant*?	◉	○
(e) Is the auditing firm registered with the Public Company Accounting Oversight Board?	◉	○
(f) If "yes" to (e) above, is the auditing firm subject to regular inspection by the Public Company Accounting Oversight Board in accordance with its rules?	◉	○

	Yes	No
(g) Are the *private fund*'s audited financial statements distributed to the *private fund*'s investors?	◉	○

(h) Does the report prepared by the auditing firm contain an unqualified opinion?

◉ Yes ○ No ○ Report Not Yet Received

If you check "Report Not Yet Received," you must promptly file an amendment to your Form ADV to update your response when the report is available.

Prime Broker

	Yes	No
24. (a) Does the *private fund* use one or more prime brokers?	○	◉

If the answer to 24(a) is "yes," respond to questions (b) through (e) below for each prime broker the *private fund* uses. If the *private fund* uses more than one prime broker, you must complete questions (b) through (e) separately for each prime broker.

No Information Filed

Custodian

	Yes	No
25. (a) Does the *private fund* use any custodians (including the prime brokers listed above) to hold some or all of its assets?	◉	○

If the answer to 25(a) is "yes," respond to questions (b) through (f) below for each custodian the *private fund* uses. If the *private fund* uses more than one custodian, you must complete questions (b) through (f) separately for each custodian.

Additional Custodian Information : 1 Record(s) Filed.

If the answer to 25(a) is "yes," respond to questions (b) through (f) below for each custodian the *private fund* uses. If the *private fund* uses more than one custodian, you must complete questions (b) through (f) separately for each custodian.

(b) Legal name of custodian:
JP MORGAN CHASE BANK N.A.

(c) Primary business name of custodian:
JP MORGAN CHASE

(d) The location of the custodian's office responsible for *custody* of the *private fund*'s assets (city, state and country):

City:	State:	Country:
NEW YORK	New York	UNITED STATES

	Yes	No
(e) Is the custodian a *related person* of your firm?	○	◉

(f) If the custodian is a broker-dealer, provide its SEC registration number (if any)
-

CRD Number (if any):

Administrator

Yes No

26. (a) Does the *private fund* use an administrator other than your firm? ○ ◉

If the answer to 26(a) is "yes," respond to questions (b) through (f) below. If the *private fund* uses more than one administrator, you must complete questions (b) through (f) separately for each administrator.

No Information Filed

27. During your last fiscal year, what percentage of the *private fund*'s assets (by value) was valued by a *person*, such as an administrator, that is not your *related person*?

0%

Include only those assets where (i) such person carried out the valuation procedure established for that asset, if any, including obtaining any relevant quotes, and (ii) the valuation used for purposes of investor subscriptions, redemptions or distributions, and fee calculations (including allocations) was the valuation determined by such person.

Marketers

Yes No

28. (a) Does the *private fund* use the services of someone other than you or your *employees* for marketing purposes? ◉ ○

You must answer "yes" whether the person acts as a placement agent, consultant, finder, introducer, municipal advisor or other solicitor, or similar person. If the answer to 28(a) is "yes", respond to questions (b) through (g) below for each such marketer the *private fund* uses. If the *private fund* uses more than one marketer you must complete questions (b) through (g) separately for each marketer.

Additional Marketer Information : 1 Record(s) Filed.

You must answer "yes" whether the person acts as a placement agent, consultant, finder, introducer, municipal advisor or other solicitor, or similar person. If the answer to 28(a) is "yes", respond to questions (b) through (g) below for each such marketer the *private fund* uses. If the *private fund* uses more than one marketer you must complete questions (b) through (g) separately for each marketer.

Yes No

(b) Is the marketer a *related person* of your firm? ◉ ○

(c) Name of the marketer:
STARWOOD CAPITAL, L.L.C.

(d) If the marketer is registered with the SEC, its file number (*e.g.*, 801-, 8-, or 866-):

8 - 67788

and CRD Number (if any):
146057

(e) Location of the marketer's office used principally by the *private fund* (city, state and country):

City: State: Country:

GRENNWICH

Connecticut UNITED STATES

	Yes	No
(f) Does the marketer market the *private fund* through one or more websites?	○	◉

(g) If the answer to 28(f) is "yes", list the website address(es):

No Information Filed

A. PRIVATE FUND

Information About the *Private Fund*

1. (a) Name of the *private fund*:
   STAR/WEST RETAIL FUND, L.P.
   (b) *Private fund* identification number:
   (include the "805-" prefix also)
   805-1387975690

2. Under the laws of what state or country is the *private fund* organized:

State:	Country:
Delaware	UNITED STATES

3. Name(s) of General Partner, Manager, Trustee, or Directors (or persons serving in a similar capacity):

Name of General Partner, Manager, Trustee, or Director
STAR/WEST RETAIL MANAGEMENT, L.P.

4. The *private fund* (check all that apply; you must check at least one):
   ☑ (1) qualifies for the exclusion from the definition of investment company under section 3 (c)(1) of the Investment Company Act of 1940
   ☑ (2) qualifies for the exclusion from the definition of investment company under section 3 (c)(7) of the Investment Company Act of 1940

5. List the name and country, in English, of each *foreign financial regulatory authority* with which the *private fund* is registered.

No Information Filed

	Yes	No
6. (a) Is this a "master fund" in a master-feeder arrangement?	○	◉

(b) If yes, what is the name and *private fund* identification number (if any) of the feeder funds investing in this *private fund*?

No Information Filed

	Yes	No
(c) Is this a "feeder fund" in a master-feeder arrangement?	○	◉

(d) If yes, what is the name and *private fund* identification number (if any) of the master fund in which this *private fund* invests?

Name of the *Private Fund*:

Private Fund Identification Number:
(include the "805-" prefix also)

NOTE: You must complete question 6 for each master-feeder arrangement regardless of whether you are filing a single Schedule D, Section 7.B.(1). for the master-feeder arrangement or reporting on the funds separately.

7. If you are filing a single Schedule D, Section 7.B.(1) for a master-feeder arrangement according to the instructions to this Section 7.B.(1), for each of the feeder funds answer the following questions:

No Information Filed

NOTE: For purposes of questions 6 and 7, in a master-feeder arrangement, one or more funds ("feeder funds") invest all or substantially all of their assets in a single fund ("master fund"). A fund would also be a "feeder fund" investing in a "master fund" for purposes of this question if it issued multiple classes (or series) of shares or interests, and each class (or series) invests substantially all of its assets in a single master fund.

	Yes	No
8. (a) Is this *private fund* a "fund of funds"?	○	◉
(b) If yes, does the *private fund* invest in funds managed by you or by a *related person*?	○	○

NOTE: For purposes of this question only, answer "yes" if the fund invests 10 percent or more of its total assets in other pooled investment vehicles, whether or not they are also *private funds*, or registered investment companies.

	Yes	No
9. During your last fiscal year, did the *private fund* invest in securities issued by investment companies registered under the Investment Company Act of 1940 (other than "money market funds," to the extent provided in Instruction 6.e.)?	○	◉

10. What type of fund is the *private fund*?

◉ hedge fund ○ liquidity fund ○ private equity fund ○ real estate fund ○ securitized asset fund ○ venture capital fund ○ Other *private fund*

NOTE: For funds of funds, refer to the funds in which the *private fund* invests. For definitions of these fund types, please see Instruction 6 of the Instructions to Part 1A.

11. Current gross asset value of the *private fund*:
$ 403,950,000

Ownership

12. Minimum investment commitment required of an investor in the *private fund*:
$ 0
NOTE: Report the amount routinely required of investors who are not your *related persons* (even if different from the amount set forth in the organizational documents of the fund).

13. Approximate number of the *private fund*'s beneficial owners:
4

14. What is the approximate percentage of the *private fund* beneficially owned by you and your *related person*:
15%

15. What is the approximate percentage of the *private fund* beneficially owned (in the aggregate) by funds of funds:
0%

16. What is the approximate percentage of the *private fund* beneficially owned by non-*United States persons*:
85%

Your Advisory Services

	Yes	No
17. (a) Are you a subadviser to this *private fund*?	○	◉

(b) If the answer to question 17(a) is "yes," provide the name and SEC file number, if any, of the adviser of the *private fund*. If the answer to question 17(a) is "no," leave this question blank.

No Information Filed

	Yes	No
18. (a) Do any other investment advisers advise the *private fund*?	○	◉

(b) If the answer to question 18(a) is "yes," provide the name and SEC file number, if any, of the other advisers to the *private fund*. If the answer to question 18(a) is "no," leave this question blank.

No Information Filed

	Yes	No
19. Are your *clients* solicited to invest in the *private fund*?	○	◉

20. Approximately what percentage of your *clients* has invested in the *private fund*?
0%

Private Offering

	Yes	No
21. Does the *private fund* rely on an exemption from registration of its securities under Regulation D of the Securities Act of 1933?	◉	○

22. If yes, provide the *private fund*'s Form D file number (if any):

Form D file number
021-128916

B. SERVICE PROVIDERS

Auditors

	Yes	No
23. (a) (1) Are the *private fund*'s financial statements subject to an annual audit?	◉	○
(2) Are the financial statements prepared in accordance with U.S. GAAP?	◉	○

If the answer to 23(a)(1) is "yes," respond to questions (b) through (f) below. If the *private fund* uses more than one auditing firm, you must complete questions (b) through (f) separately for each auditing firm.

Additional Auditor Information : 1 Record(s) Filed.

If the answer to 23(a)(1) is "yes," respond to questions (b) through (f) below. If the *private fund* uses more than one auditing firm, you must complete questions (b) through (f) separately for each auditing firm.

(b) Name of the auditing firm:
PRICEWATERHOUSECOOPERS, LLP

(c) The location of the auditing firm's office responsible for the *private fund*'s audit (city, state and country):

City:	State:	Country:
CHICAGO	Illinois	UNITED STATES

	Yes	No
(d) Is the auditing firm an *independent public accountant*?	◉	○
(e) Is the auditing firm registered with the Public Company Accounting Oversight Board?	◉	○
(f) If "yes" to (e) above, is the auditing firm subject to regular inspection by the Public Company Accounting Oversight Board in accordance with its rules?	◉	○

	Yes	No
(g) Are the *private fund*'s audited financial statements distributed to the *private fund*'s investors?	◉	○
(h) Does the report prepared by the auditing firm contain an unqualified opinion?		

■ Yes ○ No ○ Report Not Yet Received

If you check "Report Not Yet Received," you must promptly file an amendment to your Form ADV to update your response when the report is available.

Prime Broker

	Yes	No
24. (a) Does the *private fund* use one or more prime brokers?	○	■

If the answer to 24(a) is "yes," respond to questions (b) through (e) below for each prime broker the *private fund* uses. If the *private fund* uses more than one prime broker, you must complete questions (b) through (e) separately for each prime broker.

No Information Filed

Custodian

	Yes	No
25. (a) Does the *private fund* use any custodians (including the prime brokers listed above) to hold some or all of its assets?	■	○

If the answer to 25(a) is "yes," respond to questions (b) through (f) below for each custodian the *private fund* uses. If the *private fund* uses more than one custodian, you must complete questions (b) through (f) separately for each custodian.

Additional Custodian Information : 1 Record(s) Filed.

If the answer to 25(a) is "yes," respond to questions (b) through (f) below for each custodian the *private fund* uses. If the *private fund* uses more than one custodian, you must complete questions (b) through (f) separately for each custodian.

(b) Legal name of custodian:
WELLS FARGO BANK

(c) Primary business name of custodian:
WELLS FARGO

(d) The location of the custodian's office responsible for *custody* of the *private fund*'s assets (city, state and country):

City:	State:	Country:
SHELTON	Connecticut	UNITED STATES

	Yes	No
(e) Is the custodian a *related person* of your firm?	○	■

(f) If the custodian is a broker-dealer, provide its SEC registration number (if any)
-

CRD Number (if any):

Administrator

	Yes	No
26. (a) Does the *private fund* use an administrator other than your firm?	○	◉

If the answer to 26(a) is "yes," respond to questions (b) through (f) below. If the *private fund* uses more than one administrator, you must complete questions (b) through (f) separately for each administrator.

No Information Filed

27. During your last fiscal year, what percentage of the *private fund*'s assets (by value) was valued by a *person*, such as an administrator, that is not your *related person*?

0%

Include only those assets where (i) such person carried out the valuation procedure established for that asset, if any, including obtaining any relevant quotes, and (ii) the valuation used for purposes of investor subscriptions, redemptions or distributions, and fee calculations (including allocations) was the valuation determined by such person.

Marketers

	Yes	No
28. (a) Does the *private fund* use the services of someone other than you or your *employees* for marketing purposes?	○	◉

You must answer "yes" whether the person acts as a placement agent, consultant, finder, introducer, municipal advisor or other solicitor, or similar person. If the answer to 28(a) is "yes", respond to questions (b) through (g) below for each such marketer the *private fund* uses. If the *private fund* uses more than one marketer you must complete questions (b) through (g) separately for each marketer.

No Information Filed

A. PRIVATE FUND

Information About the *Private Fund*

1. (a) Name of the *private fund*:
   STARWOOD CAPITAL HOSPITALITY FUND I-1, L.P.
   (b) *Private fund* identification number:
   (include the "805-" prefix also)
   805-1770516950

2. Under the laws of what state or country is the *private fund* organized:

State:	Country:
Delaware	UNITED STATES

3. Name(s) of General Partner, Manager, Trustee, or Directors (or persons serving in a similar capacity):

Name of General Partner, Manager, Trustee, or Director
SCG HOTEL MANAGEMENT, L.L.C.

4. The *private fund* (check all that apply; you must check at least one):

☑ (1) qualifies for the exclusion from the definition of investment company under section 3 (c)(1) of the Investment Company Act of 1940

☑ (2) qualifies for the exclusion from the definition of investment company under section 3 (c)(7) of the Investment Company Act of 1940

5. List the name and country, in English, of each *foreign financial regulatory authority* with which the *private fund* is registered.

No Information Filed

	Yes	No
6. (a) Is this a "master fund" in a master-feeder arrangement?	◉	○

(b) If yes, what is the name and *private fund* identification number (if any) of the feeder funds investing in this *private fund*?

Private Fund Name	Private Fund Identification Number
STARWOOD CAPITAL HOSPITALITY FUND I-1 INVESTMENT, INC.	805-6230019016

	Yes	No
(c) Is this a "feeder fund" in a master-feeder arrangement?	○	◉

(d) If yes, what is the name and *private fund* identification number (if any) of the master fund in which this *private fund* invests?

Name of the *Private Fund*:

Private Fund Identification Number:
(include the "805-" prefix also)

NOTE: You must complete question 6 for each master-feeder arrangement regardless of whether you are filing a single Schedule D, Section 7.B.(1). for the master-feeder arrangement or reporting on the funds separately.

7. If you are filing a single Schedule D, Section 7.B.(1) for a master-feeder arrangement according to the instructions to this Section 7.B.(1), for each of the feeder funds answer the following questions:

Additional Feeder Fund Information : 1 Record(s) Filed.

7. If you are filing a single Schedule D, Section 7.B.(1) for a master-feeder arrangement according to the instructions to this Section 7.B.(1), for each of the feeder funds answer the following questions:

(a) Name of the *private fund*:
STARWOOD CAPITAL HOSPITALITY FUND I-1 INVESTMENT, INC.

(b) *Private fund* identification number:
(include the "805-" prefix also)
805-6230019016

(c) Under the laws of what state or country is the *private fund* organized:

State:	Country:
Delaware	UNITED STATES

(d) Name(s) of General Partner, Manager, Trustee, or Directors (or persons serving in a similar capacity):

Name of General Partner, Manager, Trustee, or Director
JEROME C. SILVEY

(e) The *private fund* (check all that apply; you must check at least one):

☑ (1) qualifies for the exclusion from the definition of investment company under section 3(c)(1) of the Investment Company Act of 1940

☑ (2) qualifies for the exclusion from the definition of investment company under section 3(c)(7) of the Investment Company Act of 1940

(f) List the name and country, in English, of each *foreign financial regulatory authority* with which the *private fund* is registered.

No Information Filed

NOTE: For purposes of questions 6 and 7, in a master-feeder arrangement, one or more funds ("feeder funds") invest all or substantially all of their assets in a single fund ("master fund"). A fund would also be a "feeder fund" investing in a "master fund" for purposes of this question if it issued multiple classes (or series) of shares or interests, and each class (or series) invests substantially all of its assets in a single master fund.

		Yes	No
8.	(a) Is this *private fund* a "fund of funds"?	○	◉
	(b) If yes, does the *private fund* invest in funds managed by you or by a *related person*?	○	○

NOTE: For purposes of this question only, answer "yes" if the fund invests 10 percent or more of its total assets in other pooled investment vehicles, whether or not they are also *private funds*, or registered investment companies.

		Yes	No
9.	During your last fiscal year, did the *private fund* invest in securities issued by investment companies registered under the Investment Company Act of 1940 (other than "money market funds," to the extent provided in Instruction 6.e.)?	○	◉

10. What type of fund is the *private fund*?

◉ hedge fund ○ liquidity fund ○ private equity fund ○ real estate fund ○ securitized asset fund ○ venture capital fund ○ Other *private fund*

NOTE: For funds of funds, refer to the funds in which the *private fund* invests. For definitions of these fund types, please see Instruction 6 of the Instructions to Part 1A.

11. Current gross asset value of the *private fund*:

$ 80,514,000

Ownership

12. Minimum investment commitment required of an investor in the *private fund*:

$ 0

NOTE: Report the amount routinely required of investors who are not your *related persons* (even if different from the amount set forth in the organizational documents of the fund).

13. Approximate number of the *private fund*'s beneficial owners:

14

14. What is the approximate percentage of the *private fund* beneficially owned by you and your *related person*:

1%

15. What is the approximate percentage of the *private fund* beneficially owned (in the aggregate) by funds of funds:

0%

16. What is the approximate percentage of the *private fund* beneficially owned by non-*United States persons*:

32%

Your Advisory Services

	Yes	No
17. (a) Are you a subadviser to this *private fund*?	○	◉

(b) If the answer to question 17(a) is "yes," provide the name and SEC file number, if any, of the adviser of the *private fund*. If the answer to question 17(a) is "no," leave this question blank.

No Information Filed

	Yes	No
18. (a) Do any other investment advisers advise the *private fund*?	○	◉

(b) If the answer to question 18(a) is "yes," provide the name and SEC file number, if any, of the other advisers to the *private fund*. If the answer to question 18(a) is "no," leave this question blank.

No Information Filed

	Yes	No
19. Are your *clients* solicited to invest in the *private fund*?	○	◉

20. Approximately what percentage of your *clients* has invested in the *private fund*?
0%

Private Offering

	Yes	No
21. Does the *private fund* rely on an exemption from registration of its securities under Regulation D of the Securities Act of 1933?	◉	○

22. If yes, provide the *private fund*'s Form D file number (if any):

No Information Filed

B. SERVICE PROVIDERS

Auditors

	Yes	No
23. (a) (1) Are the *private fund*'s financial statements subject to an annual audit?	◉	○
(2) Are the financial statements prepared in accordance with U.S. GAAP?	◉	○

If the answer to 23(a)(1) is "yes," respond to questions (b) through (f) below. If the *private fund* uses more than one auditing firm, you must complete questions (b) through (f) separately for each auditing firm.

Additional Auditor Information : 1 Record(s) Filed.

If the answer to 23(a)(1) is "yes," respond to questions (b) through (f) below. If the *private fund* uses more than one auditing firm, you must complete questions (b) through (f) separately for each auditing firm.

(b) Name of the auditing firm:
DELOITTE & TOUCHE, LLP

(c) The location of the auditing firm's office responsible for the *private fund*'s audit (city, state and country):

City:	State:	Country:
STAMFORD	Connecticut	UNITED STATES

	Yes	No
(d) Is the auditing firm an *independent public accountant*?	◉	○
(e) Is the auditing firm registered with the Public Company Accounting Oversight Board?	◉	○

(f) If "yes" to (e) above, is the auditing firm subject to regular inspection by the Public Company Accounting Oversight Board in accordance with its rules? ◉ Yes ○ No

Yes No

(g) Are the *private fund*'s audited financial statements distributed to the *private fund*'s investors? ◉ ○

(h) Does the report prepared by the auditing firm contain an unqualified opinion?

◉ Yes ○ No ○ Report Not Yet Received

If you check "Report Not Yet Received," you must promptly file an amendment to your Form ADV to update your response when the report is available.

Prime Broker

Yes No

24. (a) Does the *private fund* use one or more prime brokers? ○ ◉

If the answer to 24(a) is "yes," respond to questions (b) through (e) below for each prime broker the *private fund* uses. If the *private fund* uses more than one prime broker, you must complete questions (b) through (e) separately for each prime broker.

No Information Filed

Custodian

Yes No

25. (a) Does the *private fund* use any custodians (including the prime brokers listed above) to hold some or all of its assets? ◉ ○

If the answer to 25(a) is "yes," respond to questions (b) through (f) below for each custodian the *private fund* uses. If the *private fund* uses more than one custodian, you must complete questions (b) through (f) separately for each custodian.

Additional Custodian Information : 2 Record(s) Filed.

If the answer to 25(a) is "yes," respond to questions (b) through (f) below for each custodian the *private fund* uses. If the *private fund* uses more than one custodian, you must complete questions (b) through (f) separately for each custodian.

(b) Legal name of custodian:
GOLDMAN, SACHS & CO.

(c) Primary business name of custodian:
GOLDMAN, SACHS & CO.

(d) The location of the custodian's office responsible for *custody* of the *private fund*'s assets (city, state and country):

City:	State:	Country:
NEW YORK	New York	UNITED STATES

Yes No

(e) Is the custodian a *related person* of your firm? ○ ◉

(f) If the custodian is a broker-dealer, provide its SEC registration number (if any)

8 - 129
CRD Number (if any):
361

If the answer to 25(a) is "yes," respond to questions (b) through (f) below for each custodian the *private fund* uses. If the *private fund* uses more than one custodian, you must complete questions (b) through (f) separately for each custodian.

(b) Legal name of custodian:
JP MORGAN CHASE BANK N.A.

(c) Primary business name of custodian:
JP MORGAN CHASE

(d) The location of the custodian's office responsible for *custody* of the *private fund*'s assets (city, state and country):

City:	State:	Country:
NEW YORK	New York	UNITED STATES

Yes No

(e) Is the custodian a *related person* of your firm? ○ ◉

(f) If the custodian is a broker-dealer, provide its SEC registration number (if any)
-
CRD Number (if any):

Administrator

Yes No

26. (a) Does the *private fund* use an administrator other than your firm? ○ ◉

If the answer to 26(a) is "yes," respond to questions (b) through (f) below. If the *private fund* uses more than one administrator, you must complete questions (b) through (f) separately for each administrator.

No Information Filed

27. During your last fiscal year, what percentage of the *private fund*'s assets (by value) was valued by a *person*, such as an administrator, that is not your *related person*?

0%

Include only those assets where (i) such person carried out the valuation procedure established for that asset, if any, including obtaining any relevant quotes, and (ii) the valuation used for purposes of investor subscriptions, redemptions or distributions, and fee calculations (including allocations) was the valuation determined by such person.

Marketers

	Yes	No
28. (a) Does the *private fund* use the services of someone other than you or your *employees* for marketing purposes?	○	◉

You must answer "yes" whether the person acts as a placement agent, consultant, finder, introducer, municipal advisor or other solicitor, or similar person. If the answer to 28(a) is "yes", respond to questions (b) through (g) below for each such marketer the *private fund* uses. If the *private fund* uses more than one marketer you must complete questions (b) through (g) separately for each marketer.

No Information Filed

A. PRIVATE FUND

Information About the *Private Fund*

1. (a) Name of the *private fund*:
   STARWOOD CAPITAL HOSPITALITY FUND I-2, L.P.
   (b) *Private fund* identification number:
   (include the "805-" prefix also)
   805-9767442087

2. Under the laws of what state or country is the *private fund* organized:

State:	Country:
Delaware	UNITED STATES

3. Name(s) of General Partner, Manager, Trustee, or Directors (or persons serving in a similar capacity):

Name of General Partner, Manager, Trustee, or Director
SCG HOTEL MANAGEMENT, L.L.C.

4. The *private fund* (check all that apply; you must check at least one):
   ☑ (1) qualifies for the exclusion from the definition of investment company under section 3 (c)(1) of the Investment Company Act of 1940
   ☑ (2) qualifies for the exclusion from the definition of investment company under section 3 (c)(7) of the Investment Company Act of 1940

5. List the name and country, in English, of each *foreign financial regulatory authority* with which

the *private fund* is registered.

No Information Filed

	Yes	No
6. (a) Is this a "master fund" in a master-feeder arrangement?	○	◉

(b) If yes, what is the name and *private fund* identification number (if any) of the feeder funds investing in this *private fund*?

No Information Filed

	Yes	No
(c) Is this a "feeder fund" in a master-feeder arrangement?	○	◉

(d) If yes, what is the name and *private fund* identification number (if any) of the master fund in which this *private fund* invests?
Name of the *Private Fund*:

Private Fund Identification Number:
(include the "805-" prefix also)

NOTE: You must complete question 6 for each master-feeder arrangement regardless of whether you are filing a single Schedule D, Section 7.B.(1). for the master-feeder arrangement or reporting on the funds separately.

7. If you are filing a single Schedule D, Section 7.B.(1) for a master-feeder arrangement according to the instructions to this Section 7.B.(1), for each of the feeder funds answer the following questions:

No Information Filed

NOTE: For purposes of questions 6 and 7, in a master-feeder arrangement, one or more funds ("feeder funds") invest all or substantially all of their assets in a single fund ("master fund"). A fund would also be a "feeder fund" investing in a "master fund" for purposes of this question if it issued multiple classes (or series) of shares or interests, and each class (or series) invests substantially all of its assets in a single master fund.

	Yes	No
8. (a) Is this *private fund* a "fund of funds"?	○	◉
(b) If yes, does the *private fund* invest in funds managed by you or by a *related person*?	○	○

NOTE: For purposes of this question only, answer "yes" if the fund invests 10 percent or more of its total assets in other pooled investment vehicles, whether or not they are also *private funds*, or registered investment companies.

	Yes	No
9. During your last fiscal year, did the *private fund* invest in securities issued by investment companies registered under the Investment Company Act of 1940 (other than "money market funds," to the extent provided in Instruction 6.e.)?	◉	○

10. What type of fund is the *private fund*?

■ hedge fund ○ liquidity fund ○ private equity fund ○ real estate fund ○ securitized asset fund ○ venture capital fund ○ Other *private fund*

NOTE: For funds of funds, refer to the funds in which the *private fund* invests. For definitions of these fund types, please see Instruction 6 of the Instructions to Part 1A.

11. Current gross asset value of the *private fund*:
$ 591,282,000

Ownership

12. Minimum investment commitment required of an investor in the *private fund*:
$ 0
NOTE: Report the amount routinely required of investors who are not your *related persons* (even if different from the amount set forth in the organizational documents of the fund).

13. Approximate number of the *private fund*'s beneficial owners:
23

14. What is the approximate percentage of the *private fund* beneficially owned by you and your *related person*:
2%

15. What is the approximate percentage of the *private fund* beneficially owned (in the aggregate) by funds of funds:
1%

16. What is the approximate percentage of the *private fund* beneficially owned by non-*United States persons*:
0%

Your Advisory Services

	Yes	No
17. (a) Are you a subadviser to this *private fund*?	○	■

(b) If the answer to question 17(a) is "yes," provide the name and SEC file number, if any, of the adviser of the *private fund*. If the answer to question 17(a) is "no," leave this question blank.

No Information Filed

	Yes	No
18. (a) Do any other investment advisers advise the *private fund*?	○	■

(b) If the answer to question 18(a) is "yes," provide the name and SEC file number, if any, of the other advisers to the *private fund*. If the answer to question 18(a) is "no," leave this question blank.

No Information Filed

	Yes	No
19. Are your *clients* solicited to invest in the *private fund*?	○	◉

20. Approximately what percentage of your *clients* has invested in the *private fund*?
0%

Private Offering

	Yes	No
21. Does the *private fund* rely on an exemption from registration of its securities under Regulation D of the Securities Act of 1933?	◉	○

22. If yes, provide the *private fund*'s Form D file number (if any):
No Information Filed

B. SERVICE PROVIDERS

Auditors

	Yes	No
23. (a) (1) Are the *private fund*'s financial statements subject to an annual audit?	◉	○
(2) Are the financial statements prepared in accordance with U.S. GAAP?	◉	○

If the answer to 23(a)(1) is "yes," respond to questions (b) through (f) below. If the *private fund* uses more than one auditing firm, you must complete questions (b) through (f) separately for each auditing firm.

Additional Auditor Information : 1 Record(s) Filed.

If the answer to 23(a)(1) is "yes," respond to questions (b) through (f) below. If the *private fund* uses more than one auditing firm, you must complete questions (b) through (f) separately for each auditing firm.

(b) Name of the auditing firm:
DELOITTE & TOUCHE, LLP

(c) The location of the auditing firm's office responsible for the *private fund*'s audit (city, state and country):

City:	State:	Country:
STAMFORD	Connecticut	UNITED STATES

	Yes	No
(d) Is the auditing firm an *independent public accountant*?	◉	○
(e) Is the auditing firm registered with the Public Company Accounting Oversight Board?	◉	○
(f) If "yes" to (e) above, is the auditing firm subject to regular inspection by the	◉	○

Public Company Accounting Oversight Board in accordance with its rules?

	Yes	No
(g) Are the *private fund*'s audited financial statements distributed to the *private fund*'s investors?	◉	○

(h) Does the report prepared by the auditing firm contain an unqualified opinion?

◉ Yes ○ No ○ Report Not Yet Received

If you check "Report Not Yet Received," you must promptly file an amendment to your Form ADV to update your response when the report is available.

Prime Broker

	Yes	No
24. (a) Does the *private fund* use one or more prime brokers?	○	◉

If the answer to 24(a) is "yes," respond to questions (b) through (e) below for each prime broker the *private fund* uses. If the *private fund* uses more than one prime broker, you must complete questions (b) through (e) separately for each prime broker.

No Information Filed

Custodian

	Yes	No
25. (a) Does the *private fund* use any custodians (including the prime brokers listed above) to hold some or all of its assets?	◉	○

If the answer to 25(a) is "yes," respond to questions (b) through (f) below for each custodian the *private fund* uses. If the *private fund* uses more than one custodian, you must complete questions (b) through (f) separately for each custodian.

Additional Custodian Information : 3 Record(s) Filed.

If the answer to 25(a) is "yes," respond to questions (b) through (f) below for each custodian the *private fund* uses. If the *private fund* uses more than one custodian, you must complete questions (b) through (f) separately for each custodian.

(b) Legal name of custodian:
GOLDMAN, SACHS & CO.

(c) Primary business name of custodian:
GOLDMAN, SACHS & CO.

(d) The location of the custodian's office responsible for *custody* of the *private fund*'s assets (city, state and country):

City:	State:	Country:
NEW YORK	New York	UNITED STATES

	Yes	No
(e) Is the custodian a *related person* of your firm?		

(f) If the custodian is a broker-dealer, provide its SEC registration number (if any)

8 - 129

CRD Number (if any):
361

If the answer to 25(a) is "yes," respond to questions (b) through (f) below for each custodian the *private fund* uses. If the *private fund* uses more than one custodian, you must complete questions (b) through (f) separately for each custodian.

(b) Legal name of custodian:
JP MORGAN CHASE BANK N.A.

(c) Primary business name of custodian:
JP MORGAN CHASE

(d) The location of the custodian's office responsible for *custody* of the *private fund*'s assets (city, state and country):

City:	State:	Country:
NEW YORK	New York	UNITED STATES

Yes No

(e) Is the custodian a *related person* of your firm? ○ ◉

(f) If the custodian is a broker-dealer, provide its SEC registration number (if any)
-

CRD Number (if any):

If the answer to 25(a) is "yes," respond to questions (b) through (f) below for each custodian the *private fund* uses. If the *private fund* uses more than one custodian, you must complete questions (b) through (f) separately for each custodian.

(b) Legal name of custodian:
UBS AG

(c) Primary business name of custodian:
UBS

(d) The location of the custodian's office responsible for *custody* of the *private fund*'s

assets (city, state and country):

City:	State:	Country:
SINGAPORE		SINGAPORE

	Yes	No
(e) Is the custodian a *related person* of your firm?	○	◉

(f) If the custodian is a broker-dealer, provide its SEC registration number (if any)

-

CRD Number (if any):

Administrator

	Yes	No
26. (a) Does the *private fund* use an administrator other than your firm?	○	◉

If the answer to 26(a) is "yes," respond to questions (b) through (f) below. If the *private fund* uses more than one administrator, you must complete questions (b) through (f) separately for each administrator.

No Information Filed

27. During your last fiscal year, what percentage of the *private fund*'s assets (by value) was valued by a *person*, such as an administrator, that is not your *related person*?

0%

Include only those assets where (i) such person carried out the valuation procedure established for that asset, if any, including obtaining any relevant quotes, and (ii) the valuation used for purposes of investor subscriptions, redemptions or distributions, and fee calculations (including allocations) was the valuation determined by such person.

Marketers

	Yes	No
28. (a) Does the *private fund* use the services of someone other than you or your *employees* for marketing purposes?	○	◉

You must answer "yes" whether the person acts as a placement agent, consultant, finder, introducer, municipal advisor or other solicitor, or similar person. If the answer to 28(a) is "yes", respond to questions (b) through (g) below for each such marketer the *private fund* uses. If the *private fund* uses more than one marketer you must complete questions (b) through (g) separately for each marketer.

No Information Filed

A. PRIVATE FUND

Information About the *Private Fund*

1. (a) Name of the *private fund*:
   STARWOOD CAPITAL HOSPITALITY FUND I-3, L.P.
   (b) *Private fund* identification number:
   (include the "805-" prefix also)
   805-4009913194

2. Under the laws of what state or country is the *private fund* organized:
   State: Country:
   UNITED KINGDOM

3. Name(s) of General Partner, Manager, Trustee, or Directors (or persons serving in a similar capacity):

Name of General Partner, Manager, Trustee, or Director
SCG HOTEL MANAGEMENT, L.L.C.

4. The *private fund* (check all that apply; you must check at least one):
   ☑ (1) qualifies for the exclusion from the definition of investment company under section 3 (c)(1) of the Investment Company Act of 1940
   ☑ (2) qualifies for the exclusion from the definition of investment company under section 3 (c)(7) of the Investment Company Act of 1940

5. List the name and country, in English, of each *foreign financial regulatory authority* with which the *private fund* is registered.
   No Information Filed

6. (a) Is this a "master fund" in a master-feeder arrangement? Yes ◉ No ○
   (b) If yes, what is the name and *private fund* identification number (if any) of the feeder funds investing in this *private fund*?

Private Fund Name	Private Fund Identification Number
SCHF I-3 INVESTOR, L.P.	805-4054967752

   (c) Is this a "feeder fund" in a master-feeder arrangement? Yes ○ No ◉
   (d) If yes, what is the name and *private fund* identification number (if any) of the master fund in which this *private fund* invests?
   Name of the *Private Fund*:

   Private Fund Identification Number:
   (include the "805-" prefix also)

NOTE: You must complete question 6 for each master-feeder arrangement regardless of whether you are filing a single Schedule D, Section 7.B.(1). for the master-feeder arrangement or reporting on the funds separately.

7. If you are filing a single Schedule D, Section 7.B.(1) for a master-feeder arrangement according to the instructions to this Section 7.B.(1), for each of the feeder funds answer the following questions:

Additional Feeder Fund Information : 1 Record(s) Filed.

7. If you are filing a single Schedule D, Section 7.B.(1) for a master-feeder arrangement according to the instructions to this Section 7.B.(1), for each of the feeder funds answer the following questions:

(a) Name of the *private fund*:
SCHF I-3 INVESTOR, L.P.

(b) *Private fund* identification number:
(include the "805-" prefix also)
805-4054967752

(c) Under the laws of what state or country is the *private fund* organized:
State: Country:
UNITED KINGDOM

(d) Name(s) of General Partner, Manager, Trustee, or Directors (or persons serving in a similar capacity):

Name of General Partner, Manager, Trustee, or Director
SCHF I-3 INVESTOR GP, L.L.C.

(e) The *private fund* (check all that apply; you must check at least one):
☑ (1) qualifies for the exclusion from the definition of investment company under section 3(c)(1) of the Investment Company Act of 1940
☑ (2) qualifies for the exclusion from the definition of investment company under section 3(c)(7) of the Investment Company Act of 1940

(f) List the name and country, in English, of each *foreign financial regulatory authority* with which the *private fund* is registered.
No Information Filed

NOTE: For purposes of questions 6 and 7, in a master-feeder arrangement, one or more funds ("feeder funds") invest all or substantially all of their assets in a single fund ("master fund"). A fund would also be a "feeder fund" investing in a "master fund" for purposes of this question if it issued multiple classes (or series) of shares or interests, and each class (or series) invests substantially all of its assets in a single master fund.

Yes No

8. (a) Is this *private fund* a "fund of funds"? ○ ◉

(b) If yes, does the *private fund* invest in funds managed by you or by a *related person*? ○ ○

NOTE: For purposes of this question only, answer "yes" if the fund invests 10 percent or more of its total assets in other pooled investment vehicles, whether or not they are also *private funds*, or registered investment companies.

Yes No

9. During your last fiscal year, did the *private fund* invest in securities issued by investment companies registered under the Investment Company Act of 1940 (other than "money market funds," to the extent provided in Instruction 6.e.)? ◉ ○

10. What type of fund is the *private fund*?

◉ hedge fund ○ liquidity fund ○ private equity fund ○ real estate fund ○ securitized asset fund ○ venture capital fund ○ Other *private fund*

NOTE: For funds of funds, refer to the funds in which the *private fund* invests. For definitions of these fund types, please see Instruction 6 of the Instructions to Part 1A.

11. Current gross asset value of the *private fund*:

$ 188,206,000

Ownership

12. Minimum investment commitment required of an investor in the *private fund*:

$ 0

NOTE: Report the amount routinely required of investors who are not your *related persons* (even if different from the amount set forth in the organizational documents of the fund).

13. Approximate number of the *private fund*'s beneficial owners:

14

14. What is the approximate percentage of the *private fund* beneficially owned by you and your *related person*:

1%

15. What is the approximate percentage of the *private fund* beneficially owned (in the aggregate) by funds of funds:

0%

16. What is the approximate percentage of the *private fund* beneficially owned by non-*United States persons*:

32%

Your Advisory Services

Yes No

17. (a) Are you a subadviser to this *private fund*?

C ◉

(b) If the answer to question 17(a) is "yes," provide the name and SEC file number, if any, of the adviser of the *private fund*. If the answer to question 17(a) is "no," leave this question blank.

No Information Filed

	Yes	No
18. (a) Do any other investment advisers advise the *private fund*?	C	◉

(b) If the answer to question 18(a) is "yes," provide the name and SEC file number, if any, of the other advisers to the *private fund*. If the answer to question 18(a) is "no," leave this question blank.

No Information Filed

	Yes	No
19. Are your *clients* solicited to invest in the *private fund*?	C	◉

20. Approximately what percentage of your *clients* has invested in the *private fund*?
0%

Private Offering

	Yes	No
21. Does the *private fund* rely on an exemption from registration of its securities under Regulation D of the Securities Act of 1933?	◉	C

22. If yes, provide the *private fund*'s Form D file number (if any):

No Information Filed

B. SERVICE PROVIDERS

Auditors

	Yes	No
23. (a) (1) Are the *private fund*'s financial statements subject to an annual audit?	◉	C
(2) Are the financial statements prepared in accordance with U.S. GAAP?	◉	C

If the answer to 23(a)(1) is "yes," respond to questions (b) through (f) below. If the *private fund* uses more than one auditing firm, you must complete questions (b) through (f) separately for each auditing firm.

Additional Auditor Information : 1 Record(s) Filed.

If the answer to 23(a)(1) is "yes," respond to questions (b) through (f) below. If the *private fund* uses more than one auditing firm, you must complete questions (b) through (f) separately for each auditing firm.

(b) Name of the auditing firm:
DELOITTE & TOUCHE, LLP

(c) The location of the auditing firm's office responsible for the *private fund*'s audit (city, state and country):

City:	State:	Country:
STAMFORD	Connecticut	UNITED STATES

	Yes	No
(d) Is the auditing firm an *independent public accountant*?	◉	○
(e) Is the auditing firm registered with the Public Company Accounting Oversight Board?	◉	○
(f) If "yes" to (e) above, is the auditing firm subject to regular inspection by the Public Company Accounting Oversight Board in accordance with its rules?	◉	○

	Yes	No
(g) Are the *private fund*'s audited financial statements distributed to the *private fund*'s investors?	◉	○

(h) Does the report prepared by the auditing firm contain an unqualified opinion?

◉ Yes ○ No ○ Report Not Yet Received

If you check "Report Not Yet Received," you must promptly file an amendment to your Form ADV to update your response when the report is available.

Prime Broker

	Yes	No
24. (a) Does the *private fund* use one or more prime brokers?	○	◉

If the answer to 24(a) is "yes," respond to questions (b) through (e) below for each prime broker the *private fund* uses. If the *private fund* uses more than one prime broker, you must complete questions (b) through (e) separately for each prime broker.

No Information Filed

Custodian

	Yes	No
25. (a) Does the *private fund* use any custodians (including the prime brokers listed above) to hold some or all of its assets?	◉	○

If the answer to 25(a) is "yes," respond to questions (b) through (f) below for each custodian the *private fund* uses. If the *private fund* uses more than one custodian, you must complete questions (b) through (f) separately for each custodian.

Additional Custodian Information : 3 Record(s) Filed.

If the answer to 25(a) is "yes," respond to questions (b) through (f) below for each custodian the *private fund* uses. If the *private fund* uses more than one custodian, you must complete questions (b) through (f) separately for each custodian.

(b) Legal name of custodian:
GOLDMAN, SACHS & CO.

(c) Primary business name of custodian:
GOLDMAN, SACHS & CO.

(d) The location of the custodian's office responsible for *custody* of the *private fund*'s assets (city, state and country):

City:	State:	Country:
NEW YORK	New York	UNITED STATES

	Yes	No
(e) Is the custodian a *related person* of your firm?	○	◉

(f) If the custodian is a broker-dealer, provide its SEC registration number (if any)

8 - 129
CRD Number (if any):
361

If the answer to 25(a) is "yes," respond to questions (b) through (f) below for each custodian the *private fund* uses. If the *private fund* uses more than one custodian, you must complete questions (b) through (f) separately for each custodian.

(b) Legal name of custodian:
JP MORGAN CHASE BANK N.A.

(c) Primary business name of custodian:
JP MORGAN CHASE

(d) The location of the custodian's office responsible for *custody* of the *private fund*'s assets (city, state and country):

City:	State:	Country:
NEW YORK	New York	UNITED STATES

	Yes	No
(e) Is the custodian a *related person* of your firm?	○	◉

(f) If the custodian is a broker-dealer, provide its SEC registration number (if any)
-
CRD Number (if any):

If the answer to 25(a) is "yes," respond to questions (b) through (f) below for each custodian the *private fund* uses. If the *private fund* uses more than one custodian, you must complete questions (b) through (f) separately for each custodian.

(b) Legal name of custodian:
UBS AG

(c) Primary business name of custodian:
UBS

(d) The location of the custodian's office responsible for *custody* of the *private fund*'s assets (city, state and country):

City:	State:	Country:
SINGAPORE		SINGAPORE

	Yes	No
(e) Is the custodian a *related person* of your firm?	○	◉

(f) If the custodian is a broker-dealer, provide its SEC registration number (if any)
-

CRD Number (if any):

Administrator

	Yes	No
26. (a) Does the *private fund* use an administrator other than your firm?	○	◉

If the answer to 26(a) is "yes," respond to questions (b) through (f) below. If the *private fund* uses more than one administrator, you must complete questions (b) through (f) separately for each administrator.

No Information Filed

27. During your last fiscal year, what percentage of the *private fund*'s assets (by value) was valued by a *person*, such as an administrator, that is not your *related person*?
0%

Include only those assets where (i) such person carried out the valuation procedure established for that asset, if any, including obtaining any relevant quotes, and (ii) the valuation used for purposes of investor subscriptions, redemptions or distributions, and fee calculations (including allocations) was the valuation determined by such person.

Marketers

	Yes	No
28. (a) Does the *private fund* use the services of someone other than you or your *employees* for marketing purposes?	○	◉

You must answer "yes" whether the person acts as a placement agent, consultant, finder, introducer, municipal advisor or other solicitor, or similar person. If the answer to 28(a) is "yes", respond to questions (b) through (g) below for each such marketer the *private fund* uses. If the *private fund* uses more than one marketer you must complete questions (b) through (g) separately for each marketer.

No Information Filed

A. PRIVATE FUND

Information About the *Private Fund*

1. (a) Name of the *private fund*:
   STARWOOD CAPITAL HOSPITALITY FUND II GLOBAL, L.P.
   (b) *Private fund* identification number:
   (include the "805-" prefix also)
   805-4144341064

2. Under the laws of what state or country is the *private fund* organized:

State:	Country:
Delaware	UNITED STATES

3. Name(s) of General Partner, Manager, Trustee, or Directors (or persons serving in a similar capacity):

Name of General Partner, Manager, Trustee, or Director
GLOBAL HOSPITALITY CAPITAL II, L.P.

4. The *private fund* (check all that apply; you must check at least one):
   ☑ (1) qualifies for the exclusion from the definition of investment company under section 3 (c)(1) of the Investment Company Act of 1940
   ☑ (2) qualifies for the exclusion from the definition of investment company under section 3 (c)(7) of the Investment Company Act of 1940

5. List the name and country, in English, of each *foreign financial regulatory authority* with which the *private fund* is registered.

No Information Filed

	Yes	**No**
6. (a) Is this a "master fund" in a master-feeder arrangement?	○	◉

   (b) If yes, what is the name and *private fund* identification number (if any) of the feeder funds investing in this *private fund*?

No Information Filed

Yes No

(c) Is this a "feeder fund" in a master-feeder arrangement? ○ ◉

(d) If yes, what is the name and *private fund* identification number (if any) of the master fund in which this *private fund* invests?
Name of the *Private Fund*:

Private Fund Identification Number:
(include the "805-" prefix also)

NOTE: You must complete question 6 for each master-feeder arrangement regardless of whether you are filing a single Schedule D, Section 7.B.(1). for the master-feeder arrangement or reporting on the funds separately.

7. If you are filing a single Schedule D, Section 7.B.(1) for a master-feeder arrangement according to the instructions to this Section 7.B.(1), for each of the feeder funds answer the following questions:

No Information Filed

NOTE: For purposes of questions 6 and 7, in a master-feeder arrangement, one or more funds ("feeder funds") invest all or substantially all of their assets in a single fund ("master fund"). A fund would also be a "feeder fund" investing in a "master fund" for purposes of this question if it issued multiple classes (or series) of shares or interests, and each class (or series) invests substantially all of its assets in a single master fund.

	Yes	No
8. (a) Is this *private fund* a "fund of funds"?	○	◉
(b) If yes, does the *private fund* invest in funds managed by you or by a *related person*?	○	○

NOTE: For purposes of this question only, answer "yes" if the fund invests 10 percent or more of its total assets in other pooled investment vehicles, whether or not they are also *private funds*, or registered investment companies.

	Yes	No
9. During your last fiscal year, did the *private fund* invest in securities issued by investment companies registered under the Investment Company Act of 1940 (other than "money market funds," to the extent provided in Instruction 6.e.)?	○	◉

10. What type of fund is the *private fund*?

◉ hedge fund ○ liquidity fund ○ private equity fund ○ real estate fund ○ securitized asset fund ○ venture capital fund ○ Other *private fund*

NOTE: For funds of funds, refer to the funds in which the *private fund* invests. For definitions of these fund types, please see Instruction 6 of the Instructions to Part 1A.

11. Current gross asset value of the *private fund*:
$ 993,554,000

Ownership

12. Minimum investment commitment required of an investor in the *private fund*:
$ 0
NOTE: Report the amount routinely required of investors who are not your *related persons* (even if different from the amount set forth in the organizational documents of the fund).

13. Approximate number of the *private fund*'s beneficial owners:
12

14. What is the approximate percentage of the *private fund* beneficially owned by you and your *related person*:
1%

15. What is the approximate percentage of the *private fund* beneficially owned (in the aggregate) by funds of funds:
0%

16. What is the approximate percentage of the *private fund* beneficially owned by non-*United States persons*:
0%

Your Advisory Services

	Yes	No
17. (a) Are you a subadviser to this *private fund*?	○	◉

(b) If the answer to question 17(a) is "yes," provide the name and SEC file number, if any, of the adviser of the *private fund*. If the answer to question 17(a) is "no," leave this question blank.

No Information Filed

	Yes	No
18. (a) Do any other investment advisers advise the *private fund*?	○	◉

(b) If the answer to question 18(a) is "yes," provide the name and SEC file number, if any, of the other advisers to the *private fund*. If the answer to question 18(a) is "no," leave this question blank.

No Information Filed

	Yes	No
19. Are your *clients* solicited to invest in the *private fund*?	○	◉

20. Approximately what percentage of your *clients* has invested in the *private fund*?
0%

Private Offering

	Yes	No
21. Does the *private fund* rely on an exemption from registration of its securities under	◉	○

Regulation D of the Securities Act of 1933?

22. If yes, provide the *private fund*'s Form D file number (if any):

No Information Filed

B. SERVICE PROVIDERS

Auditors

	Yes	No
23. (a) (1) Are the *private fund*'s financial statements subject to an annual audit?	●	○
(2) Are the financial statements prepared in accordance with U.S. GAAP?	●	○

If the answer to 23(a)(1) is "yes," respond to questions (b) through (f) below. If the *private fund* uses more than one auditing firm, you must complete questions (b) through (f) separately for each auditing firm.

Additional Auditor Information : 1 Record(s) Filed.

If the answer to 23(a)(1) is "yes," respond to questions (b) through (f) below. If the *private fund* uses more than one auditing firm, you must complete questions (b) through (f) separately for each auditing firm.

(b) Name of the auditing firm:

PRICEWATERHOUSECOOPERS, LLP

(c) The location of the auditing firm's office responsible for the *private fund*'s audit (city, state and country):

City:	State:	Country:
NEW YORK	New York	UNITED STATES

	Yes	No
(d) Is the auditing firm an *independent public accountant*?	●	○
(e) Is the auditing firm registered with the Public Company Accounting Oversight Board?	●	○
(f) If "yes" to (e) above, is the auditing firm subject to regular inspection by the Public Company Accounting Oversight Board in accordance with its rules?	●	○

	Yes	No
(g) Are the *private fund*'s audited financial statements distributed to the *private fund*'s investors?	●	○

(h) Does the report prepared by the auditing firm contain an unqualified opinion?

● Yes ○ No ○ Report Not Yet Received

If you check "Report Not Yet Received," you must promptly file an amendment to your Form ADV to update your response when the report is available.

Prime Broker

	Yes	No
24. (a) Does the *private fund* use one or more prime brokers?	○	◉

If the answer to 24(a) is "yes," respond to questions (b) through (e) below for each prime broker the *private fund* uses. If the *private fund* uses more than one prime broker, you must complete questions (b) through (e) separately for each prime broker.

No Information Filed

Custodian

	Yes	No
25. (a) Does the *private fund* use any custodians (including the prime brokers listed above) to hold some or all of its assets?	◉	○

If the answer to 25(a) is "yes," respond to questions (b) through (f) below for each custodian the *private fund* uses. If the *private fund* uses more than one custodian, you must complete questions (b) through (f) separately for each custodian.

Additional Custodian Information : 1 Record(s) Filed.

If the answer to 25(a) is "yes," respond to questions (b) through (f) below for each custodian the *private fund* uses. If the *private fund* uses more than one custodian, you must complete questions (b) through (f) separately for each custodian.

(b) Legal name of custodian:
JP MORGAN CHASE BANK N.A.

(c) Primary business name of custodian:
JP MORGAN CHASE

(d) The location of the custodian's office responsible for *custody* of the *private fund*'s assets (city, state and country):

City:	State:	Country:
NEW YORK	New York	UNITED STATES

	Yes	No
(e) Is the custodian a *related person* of your firm?	○	◉

(f) If the custodian is a broker-dealer, provide its SEC registration number (if any)
-

CRD Number (if any):

Administrator

Yes No

26. (a) Does the *private fund* use an administrator other than your firm? ○ ◉

If the answer to 26(a) is "yes," respond to questions (b) through (f) below. If the *private fund* uses more than one administrator, you must complete questions (b) through (f) separately for each administrator.

No Information Filed

27. During your last fiscal year, what percentage of the *private fund*'s assets (by value) was valued by a *person*, such as an administrator, that is not your *related person*?

0%

Include only those assets where (i) such person carried out the valuation procedure established for that asset, if any, including obtaining any relevant quotes, and (ii) the valuation used for purposes of investor subscriptions, redemptions or distributions, and fee calculations (including allocations) was the valuation determined by such person.

Marketers

Yes No

28. (a) Does the *private fund* use the services of someone other than you or your *employees* for marketing purposes? ◉ ○

You must answer "yes" whether the person acts as a placement agent, consultant, finder, introducer, municipal advisor or other solicitor, or similar person. If the answer to 28(a) is "yes", respond to questions (b) through (g) below for each such marketer the *private fund* uses. If the *private fund* uses more than one marketer you must complete questions (b) through (g) separately for each marketer.

Additional Marketer Information : 1 Record(s) Filed.

You must answer "yes" whether the person acts as a placement agent, consultant, finder, introducer, municipal advisor or other solicitor, or similar person. If the answer to 28(a) is "yes", respond to questions (b) through (g) below for each such marketer the *private fund* uses. If the *private fund* uses more than one marketer you must complete questions (b) through (g) separately for each marketer.

Yes No

(b) Is the marketer a *related person* of your firm? ◉ ○

(c) Name of the marketer:
STARWOOD CAPITAL, L.L.C.

(d) If the marketer is registered with the SEC, its file number (*e.g.*, 801-, 8-, or 866-):

8 - 67788
and CRD Number (if any):
146057

(e) Location of the marketer's office used principally by the *private fund* (city, state and country):

City: State: Country:

GREENWICH
Connecticut UNITED STATES

	Yes	No
(f) Does the marketer market the *private fund* through one or more websites?	○	◉

(g) If the answer to 28(f) is "yes", list the website address(es):
No Information Filed

A. PRIVATE FUND

Information About the *Private Fund*

1. (a) Name of the *private fund*:
STARWOOD CAPITAL HOSPITALITY FUND II INTERNATIONAL, L. P.
(b) *Private fund* identification number:
(include the "805-" prefix also)
805-2358735408

2. Under the laws of what state or country is the *private fund* organized:
State: Country:
UNITED KINGDOM

3. Name(s) of General Partner, Manager, Trustee, or Directors (or persons serving in a similar capacity):

Name of General Partner, Manager, Trustee, or Director
GLOBAL HOSPITALITY CAPITAL II, L.P.

4. The *private fund* (check all that apply; you must check at least one):
☑ (1) qualifies for the exclusion from the definition of investment company under section 3(c)(1) of the Investment Company Act of 1940
☑ (2) qualifies for the exclusion from the definition of investment company under section 3(c)(7) of the Investment Company Act of 1940

5. List the name and country, in English, of each *foreign financial regulatory authority* with which the *private fund* is registered.
No Information Filed

	Yes	No
6. (a) Is this a "master fund" in a master-feeder arrangement?	○	◉

(b) If yes, what is the name and *private fund* identification number (if any) of the feeder funds investing in this *private fund*?

No Information Filed

	Yes	No
(c) Is this a "feeder fund" in a master-feeder arrangement?	○	◉

(d) If yes, what is the name and *private fund* identification number (if any) of the master fund in which this *private fund* invests?

Name of the *Private Fund*:

Private Fund Identification Number:
(include the "805-" prefix also)

NOTE: You must complete question 6 for each master-feeder arrangement regardless of whether you are filing a single Schedule D, Section 7.B.(1). for the master-feeder arrangement or reporting on the funds separately.

7. If you are filing a single Schedule D, Section 7.B.(1) for a master-feeder arrangement according to the instructions to this Section 7.B.(1), for each of the feeder funds answer the following questions:

No Information Filed

NOTE: For purposes of questions 6 and 7, in a master-feeder arrangement, one or more funds ("feeder funds") invest all or substantially all of their assets in a single fund ("master fund"). A fund would also be a "feeder fund" investing in a "master fund" for purposes of this question if it issued multiple classes (or series) of shares or interests, and each class (or series) invests substantially all of its assets in a single master fund.

	Yes	No
8. (a) Is this *private fund* a "fund of funds"?	○	◉
(b) If yes, does the *private fund* invest in funds managed by you or by a *related person*?	○	○

NOTE: For purposes of this question only, answer "yes" if the fund invests 10 percent or more of its total assets in other pooled investment vehicles, whether or not they are also *private funds*, or registered investment companies.

	Yes	No
9. During your last fiscal year, did the *private fund* invest in securities issued by investment companies registered under the Investment Company Act of 1940 (other than "money market funds," to the extent provided in Instruction 6.e.)?	○	◉

10. What type of fund is the *private fund*?

◉ hedge fund ○ liquidity fund ○ private equity fund ○ real estate fund ○ securitized asset fund ○ venture capital fund ○ Other *private fund*

NOTE: For funds of funds, refer to the funds in which the *private fund* invests. For definitions of these fund types, please see Instruction 6 of the Instructions to Part 1A.

11. Current gross asset value of the *private fund*:
$ 46,816,000

Ownership

12. Minimum investment commitment required of an investor in the *private fund*:
$ 0
NOTE: Report the amount routinely required of investors who are not your *related persons* (even if different from the amount set forth in the organizational documents of the fund).

13. Approximate number of the *private fund*'s beneficial owners:
7

14. What is the approximate percentage of the *private fund* beneficially owned by you and your *related person*:
3%

15. What is the approximate percentage of the *private fund* beneficially owned (in the aggregate) by funds of funds:
17%

16. What is the approximate percentage of the *private fund* beneficially owned by non-*United States persons*:
69%

Your Advisory Services

	Yes	No
17. (a) Are you a subadviser to this *private fund*?	○	◉

(b) If the answer to question 17(a) is "yes," provide the name and SEC file number, if any, of the adviser of the *private fund*. If the answer to question 17(a) is "no," leave this question blank.

No Information Filed

	Yes	No
18. (a) Do any other investment advisers advise the *private fund*?	○	◉

(b) If the answer to question 18(a) is "yes," provide the name and SEC file number, if any, of the other advisers to the *private fund*. If the answer to question 18(a) is "no," leave this question blank.

No Information Filed

	Yes	No
19. Are your *clients* solicited to invest in the *private fund*?	○	◉

20. Approximately what percentage of your *clients* has invested in the *private fund*?
0%

Private Offering

	Yes	No
21. Does the *private fund* rely on an exemption from registration of its securities under Regulation D of the Securities Act of 1933?	◉	○

22. If yes, provide the *private fund*'s Form D file number (if any):

No Information Filed

B. SERVICE PROVIDERS

Auditors

	Yes	No
23. (a) (1) Are the *private fund*'s financial statements subject to an annual audit?	◉	○
(2) Are the financial statements prepared in accordance with U.S. GAAP?	◉	○

If the answer to 23(a)(1) is "yes," respond to questions (b) through (f) below. If the *private fund* uses more than one auditing firm, you must complete questions (b) through (f) separately for each auditing firm.

Additional Auditor Information : 1 Record(s) Filed.

If the answer to 23(a)(1) is "yes," respond to questions (b) through (f) below. If the *private fund* uses more than one auditing firm, you must complete questions (b) through (f) separately for each auditing firm.

(b) Name of the auditing firm:

PRICEWATERHOUSECOOPERS, LLP

(c) The location of the auditing firm's office responsible for the *private fund*'s audit (city, state and country):

City:	State:	Country:
NEW YORK	New York	UNITED STATES

	Yes	No
(d) Is the auditing firm an *independent public accountant*?	◉	○
(e) Is the auditing firm registered with the Public Company Accounting Oversight Board?	◉	○
(f) If "yes" to (e) above, is the auditing firm subject to regular inspection by the Public Company Accounting Oversight Board in accordance with its rules?	◉	○

	Yes	No
(g) Are the *private fund*'s audited financial statements distributed to the *private fund*'s investors?	◉	○
(h) Does the report prepared by the auditing firm contain an unqualified opinion?		

■ Yes ○ No ○ Report Not Yet Received

If you check "Report Not Yet Received," you must promptly file an amendment to your Form ADV to update your response when the report is available.

Prime Broker

	Yes	No
24. (a) Does the *private fund* use one or more prime brokers?	○	■

If the answer to 24(a) is "yes," respond to questions (b) through (e) below for each prime broker the *private fund* uses. If the *private fund* uses more than one prime broker, you must complete questions (b) through (e) separately for each prime broker.

No Information Filed

Custodian

	Yes	No
25. (a) Does the *private fund* use any custodians (including the prime brokers listed above) to hold some or all of its assets?	■	○

If the answer to 25(a) is "yes," respond to questions (b) through (f) below for each custodian the *private fund* uses. If the *private fund* uses more than one custodian, you must complete questions (b) through (f) separately for each custodian.

Additional Custodian Information : 1 Record(s) Filed.

If the answer to 25(a) is "yes," respond to questions (b) through (f) below for each custodian the *private fund* uses. If the *private fund* uses more than one custodian, you must complete questions (b) through (f) separately for each custodian.

(b) Legal name of custodian:
JP MORGAN CHASE BANK N.A.

(c) Primary business name of custodian:
JP MORGAN CHASE

(d) The location of the custodian's office responsible for *custody* of the *private fund*'s assets (city, state and country):

City:	State:	Country:
NEW YORK	New York	UNITED STATES

	Yes	No
(e) Is the custodian a *related person* of your firm?	○	■

(f) If the custodian is a broker-dealer, provide its SEC registration number (if any)
-

CRD Number (if any):

Administrator

Yes No

26. (a) Does the *private fund* use an administrator other than your firm? ○ ◉

If the answer to 26(a) is "yes," respond to questions (b) through (f) below. If the *private fund* uses more than one administrator, you must complete questions (b) through (f) separately for each administrator.

No Information Filed

27. During your last fiscal year, what percentage of the *private fund*'s assets (by value) was valued by a *person*, such as an administrator, that is not your *related person*?

0%

Include only those assets where (i) such person carried out the valuation procedure established for that asset, if any, including obtaining any relevant quotes, and (ii) the valuation used for purposes of investor subscriptions, redemptions or distributions, and fee calculations (including allocations) was the valuation determined by such person.

Marketers

Yes No

28. (a) Does the *private fund* use the services of someone other than you or your *employees* for marketing purposes? ◉ ○

You must answer "yes" whether the person acts as a placement agent, consultant, finder, introducer, municipal advisor or other solicitor, or similar person. If the answer to 28(a) is "yes", respond to questions (b) through (g) below for each such marketer the *private fund* uses. If the *private fund* uses more than one marketer you must complete questions (b) through (g) separately for each marketer.

Additional Marketer Information : 1 Record(s) Filed.

You must answer "yes" whether the person acts as a placement agent, consultant, finder, introducer, municipal advisor or other solicitor, or similar person. If the answer to 28(a) is "yes", respond to questions (b) through (g) below for each such marketer the *private fund* uses. If the *private fund* uses more than one marketer you must complete questions (b) through (g) separately for each marketer.

Yes No

(b) Is the marketer a *related person* of your firm? ◉ ○

(c) Name of the marketer:
STARWOOD CAPITAL, L.L.C.

(d) If the marketer is registered with the SEC, its file number (*e.g.*, 801-, 8-, or 866-):

8 - 67788

and CRD Number (if any):
146057

(e) Location of the marketer's office used principally by the *private fund* (city, state and country):

City:	State:	Country:
GREENWICH	Connecticut	UNITED STATES

	Yes	No
(f) Does the marketer market the *private fund* through one or more websites?	○	◉

(g) If the answer to 28(f) is "yes", list the website address(es):

No Information Filed

A. PRIVATE FUND

Information About the *Private Fund*

1. (a) Name of the *private fund*:
   STARWOOD CAPITAL HOSPITALITY FUND II U.S., L.P.
   (b) *Private fund* identification number:
   (include the "805-" prefix also)
   805-6181899661

2. Under the laws of what state or country is the *private fund* organized:

State:	Country:
Delaware	UNITED STATES

3. Name(s) of General Partner, Manager, Trustee, or Directors (or persons serving in a similar capacity):

Name of General Partner, Manager, Trustee, or Director
GLOBAL HOSPITALITY CAPITAL II, L.P.

4. The *private fund* (check all that apply; you must check at least one):
   ☑ (1) qualifies for the exclusion from the definition of investment company under section 3(c)(1) of the Investment Company Act of 1940
   ☑ (2) qualifies for the exclusion from the definition of investment company under section 3(c)(7) of the Investment Company Act of 1940

5. List the name and country, in English, of each *foreign financial regulatory authority* with which the *private fund* is registered.

No Information Filed

Yes No

6. (a) Is this a "master fund" in a master-feeder arrangement? ◉ ○

(b) If yes, what is the name and *private fund* identification number (if any) of the feeder funds investing in this *private fund*?

Private Fund Name	Private Fund Identification Number
STARWOOD CAPITAL HOSPITALITY FUND II-J U.S. INVESTOR, INC.	805-9568852653
STARWOOD CAPITAL HOSPITALITY II INVESTMENT, INC.	805-5684085745

Yes No

(c) Is this a "feeder fund" in a master-feeder arrangement? ○ ◉

(d) If yes, what is the name and *private fund* identification number (if any) of the master fund in which this *private fund* invests?

Name of the *Private Fund*:

Private Fund Identification Number:
(include the "805-" prefix also)

NOTE: You must complete question 6 for each master-feeder arrangement regardless of whether you are filing a single Schedule D, Section 7.B.(1). for the master-feeder arrangement or reporting on the funds separately.

7. If you are filing a single Schedule D, Section 7.B.(1) for a master-feeder arrangement according to the instructions to this Section 7.B.(1), for each of the feeder funds answer the following questions:

Additional Feeder Fund Information : 2 Record(s) Filed.

7. If you are filing a single Schedule D, Section 7.B.(1) for a master-feeder arrangement according to the instructions to this Section 7.B.(1), for each of the feeder funds answer the following questions:

(a) Name of the *private fund*:
STARWOOD CAPITAL HOSPITALITY FUND II-J U.S. INVESTOR, INC.

(b) *Private fund* identification number:
(include the "805-" prefix also)
805-9568852653

(c) Under the laws of what state or country is the *private fund* organized:

State:	Country:
Delaware	UNITED STATES

(d) Name(s) of General Partner, Manager, Trustee, or Directors (or persons serving in a similar capacity):

Name of General Partner, Manager, Trustee, or Director
BARRY S. STERNLICHT
JEROME C. SILVEY

(e) The *private fund* (check all that apply; you must check at least one):

☑ (1) qualifies for the exclusion from the definition of investment company under section 3(c)(1) of the Investment Company Act of 1940

☑ (2) qualifies for the exclusion from the definition of investment company under section 3(c)(7) of the Investment Company Act of 1940

(f) List the name and country, in English, of each *foreign financial regulatory authority* with which the *private fund* is registered.

No Information Filed

7. If you are filing a single Schedule D, Section 7.B.(1) for a master-feeder arrangement according to the instructions to this Section 7.B.(1), for each of the feeder funds answer the following questions:

(a) Name of the *private fund*:

STARWOOD CAPITAL HOSPITALITY II INVESTMENT, INC.

(b) *Private fund* identification number:
(include the "805-" prefix also)

805-5684085745

(c) Under the laws of what state or country is the *private fund* organized:

State:	Country:
Delaware	UNITED STATES

(d) Name(s) of General Partner, Manager, Trustee, or Directors (or persons serving in a similar capacity):

Name of General Partner, Manager, Trustee, or Director
JEROME C. SILVEY

(e) The *private fund* (check all that apply; you must check at least one):

☑ (1) qualifies for the exclusion from the definition of investment company under section 3(c)(1) of the Investment Company Act of 1940

☑ (2) qualifies for the exclusion from the definition of investment company under section 3(c)(7) of the Investment Company Act of 1940

(f) List the name and country, in English, of each *foreign financial regulatory authority* with which the *private fund* is registered.

No Information Filed

NOTE: For purposes of questions 6 and 7, in a master-feeder arrangement, one or more funds ("feeder funds") invest all or substantially all of their assets in a single fund ("master fund"). A fund would also be a "feeder fund" investing in a "master fund" for purposes of this question if it issued multiple classes (or series) of shares or interests, and each class (or series) invests substantially all of its assets in a single master fund.

	Yes	No
8. (a) Is this *private fund* a "fund of funds"?	○	●
(b) If yes, does the *private fund* invest in funds managed by you or by a *related person*?	○	○

NOTE: For purposes of this question only, answer "yes" if the fund invests 10 percent or more of its total assets in other pooled investment vehicles, whether or not they are also *private funds*, or registered investment companies.

	Yes	No
9. During your last fiscal year, did the *private fund* invest in securities issued by investment companies registered under the Investment Company Act of 1940 (other than "money market funds," to the extent provided in Instruction 6.e.)?	○	●

10. What type of fund is the *private fund*?

● hedge fund ○ liquidity fund ○ private equity fund ○ real estate fund ○ securitized asset fund ○ venture capital fund ○ Other *private fund*

NOTE: For funds of funds, refer to the funds in which the *private fund* invests. For definitions of these fund types, please see Instruction 6 of the Instructions to Part 1A.

11. Current gross asset value of the *private fund*:

$ 34,723,000

Ownership

12. Minimum investment commitment required of an investor in the *private fund*:

$ 0

NOTE: Report the amount routinely required of investors who are not your *related persons* (even if different from the amount set forth in the organizational documents of the fund).

13. Approximate number of the *private fund*'s beneficial owners:

9

14. What is the approximate percentage of the *private fund* beneficially owned by you and your *related person*:

3%

15. What is the approximate percentage of the *private fund* beneficially owned (in the aggregate)

by funds of funds:
17%

16. What is the approximate percentage of the *private fund* beneficially owned by non-*United States persons*:
69%

Your Advisory Services

	Yes	No
17. (a) Are you a subadviser to this *private fund*?	○	◉

(b) If the answer to question 17(a) is "yes," provide the name and SEC file number, if any, of the adviser of the *private fund*. If the answer to question 17(a) is "no," leave this question blank.

No Information Filed

	Yes	No
18. (a) Do any other investment advisers advise the *private fund*?	○	◉

(b) If the answer to question 18(a) is "yes," provide the name and SEC file number, if any, of the other advisers to the *private fund*. If the answer to question 18(a) is "no," leave this question blank.

No Information Filed

	Yes	No
19. Are your *clients* solicited to invest in the *private fund*?	○	◉

20. Approximately what percentage of your *clients* has invested in the *private fund*?
0%

Private Offering

	Yes	No
21. Does the *private fund* rely on an exemption from registration of its securities under Regulation D of the Securities Act of 1933?	◉	○

22. If yes, provide the *private fund*'s Form D file number (if any):

Form D file number
021-123802

B. SERVICE PROVIDERS

Auditors

	Yes	No
23. (a) (1) Are the *private fund*'s financial statements subject to an annual audit?	◉	○
(2) Are the financial statements prepared in accordance with U.S. GAAP?	◉	○

If the answer to 23(a)(1) is "yes," respond to questions (b) through (f) below. If the

private fund uses more than one auditing firm, you must complete questions (b) through (f) separately for each auditing firm.

Additional Auditor Information : 1 Record(s) Filed.

If the answer to 23(a)(1) is "yes," respond to questions (b) through (f) below. If the *private fund* uses more than one auditing firm, you must complete questions (b) through (f) separately for each auditing firm.

(b) Name of the auditing firm:
PRICEWATERHOUSECOOPERS, LLP

(c) The location of the auditing firm's office responsible for the *private fund*'s audit (city, state and country):

City:	State:	Country:
NEW YORK	New York	UNITED STATES

	Yes	No
(d) Is the auditing firm an *independent public accountant*?	◉	○
(e) Is the auditing firm registered with the Public Company Accounting Oversight Board?	◉	○
(f) If "yes" to (e) above, is the auditing firm subject to regular inspection by the Public Company Accounting Oversight Board in accordance with its rules?	◉	○

	Yes	No
(g) Are the *private fund*'s audited financial statements distributed to the *private fund*'s investors?	◉	○

(h) Does the report prepared by the auditing firm contain an unqualified opinion?

◉ Yes ○ No ○ Report Not Yet Received

If you check "Report Not Yet Received," you must promptly file an amendment to your Form ADV to update your response when the report is available.

Prime Broker

	Yes	No
24. (a) Does the *private fund* use one or more prime brokers?	○	◉

If the answer to 24(a) is "yes," respond to questions (b) through (e) below for each prime broker the *private fund* uses. If the *private fund* uses more than one prime broker, you must complete questions (b) through (e) separately for each prime broker.

No Information Filed

Custodian

	Yes	No
25. (a) Does the *private fund* use any custodians (including the prime brokers listed above) to hold some or all of its assets?	◉	○

If the answer to 25(a) is "yes," respond to questions (b) through (f) below for each custodian the *private fund* uses. If the *private fund* uses more than one custodian, you must complete questions (b) through (f) separately for each custodian.

Additional Custodian Information : 1 Record(s) Filed.

If the answer to 25(a) is "yes," respond to questions (b) through (f) below for each custodian the *private fund* uses. If the *private fund* uses more than one custodian, you must complete questions (b) through (f) separately for each custodian.

(b) Legal name of custodian:
JP MORGAN CHASE BANK N.A.

(c) Primary business name of custodian:
JP MORGAN CHASE

(d) The location of the custodian's office responsible for *custody* of the *private fund*'s assets (city, state and country):

City:	State:	Country:
NEW YORK	New York	UNITED STATES

	Yes	No
(e) Is the custodian a *related person* of your firm?	○	◉

(f) If the custodian is a broker-dealer, provide its SEC registration number (if any)
-

CRD Number (if any):

Administrator

	Yes	No
26. (a) Does the *private fund* use an administrator other than your firm?	○	◉

If the answer to 26(a) is "yes," respond to questions (b) through (f) below. If the *private fund* uses more than one administrator, you must complete questions (b) through (f) separately for each administrator.

No Information Filed

27. During your last fiscal year, what percentage of the *private fund*'s assets (by value) was valued by a *person*, such as an administrator, that is not your *related person*?
0%

Include only those assets where (i) such person carried out the valuation procedure established for that asset, if any, including obtaining any relevant quotes, and (ii) the valuation used for purposes of investor subscriptions, redemptions or distributions, and fee calculations (including allocations) was the valuation determined by such person.

Marketers

	Yes	No
28. (a) Does the *private fund* use the services of someone other than you or your *employees* for marketing purposes?	●	○

You must answer "yes" whether the person acts as a placement agent, consultant, finder, introducer, municipal advisor or other solicitor, or similar person. If the answer to 28(a) is "yes", respond to questions (b) through (g) below for each such marketer the *private fund* uses. If the *private fund* uses more than one marketer you must complete questions (b) through (g) separately for each marketer.

Additional Marketer Information : 1 Record(s) Filed.

You must answer "yes" whether the person acts as a placement agent, consultant, finder, introducer, municipal advisor or other solicitor, or similar person. If the answer to 28(a) is "yes", respond to questions (b) through (g) below for each such marketer the *private fund* uses. If the *private fund* uses more than one marketer you must complete questions (b) through (g) separately for each marketer.

	Yes	No
(b) Is the marketer a *related person* of your firm?	●	○

(c) Name of the marketer:
STARWOOD CAPITAL, L.L.C.

(d) If the marketer is registered with the SEC, its file number (*e.g.*, 801-, 8-, or 866-):

8 - 67788

and CRD Number (if any):
146057

(e) Location of the marketer's office used principally by the *private fund* (city, state and country):

City:	State:	Country:
GREENWICH	Connecticut	UNITED STATES

	Yes	No
(f) Does the marketer market the *private fund* through one or more websites?	○	●

(g) If the answer to 28(f) is "yes", list the website address(es):

No Information Filed

A. PRIVATE FUND

Information About the *Private Fund*

1. (a) Name of the *private fund*:

STARWOOD DEBT FUND II, L.P.

(b) *Private fund* identification number:
(include the "805-" prefix also)
805-8540293270

2. Under the laws of what state or country is the *private fund* organized:

State:	Country:
Delaware	UNITED STATES

3. Name(s) of General Partner, Manager, Trustee, or Directors (or persons serving in a similar capacity):

Name of General Partner, Manager, Trustee, or Director
STARWOOD DEBT II MANAGEMENT, L.P.

4. The *private fund* (check all that apply; you must check at least one):

☑ (1) qualifies for the exclusion from the definition of investment company under section 3(c)(1) of the Investment Company Act of 1940

☑ (2) qualifies for the exclusion from the definition of investment company under section 3(c)(7) of the Investment Company Act of 1940

5. List the name and country, in English, of each *foreign financial regulatory authority* with which the *private fund* is registered.

No Information Filed

6. (a) Is this a "master fund" in a master-feeder arrangement? **Yes** ◉ **No** ○

(b) If yes, what is the name and *private fund* identification number (if any) of the feeder funds investing in this *private fund*?

Private Fund Name	**Private Fund Identification Number**
SDF II NON-US INVESTORS L.P.	805-9641620828

(c) Is this a "feeder fund" in a master-feeder arrangement? **Yes** ○ **No** ◉

(d) If yes, what is the name and *private fund* identification number (if any) of the master fund in which this *private fund* invests?

Name of the *Private Fund*:

Private Fund Identification Number:
(include the "805-" prefix also)

NOTE: You must complete question 6 for each master-feeder arrangement regardless of whether you are filing a single Schedule D, Section 7.B.(1). for the master-feeder arrangement or reporting on the funds separately.

7. If you are filing a single Schedule D, Section 7.B.(1) for a master-feeder arrangement according to the instructions to this Section 7.B.(1), for each of the feeder funds answer the following questions:

Additional Feeder Fund Information : 1 Record(s) Filed.

7. If you are filing a single Schedule D, Section 7.B.(1) for a master-feeder arrangement according to the instructions to this Section 7.B.(1), for each of the feeder funds answer the following questions:

(a) Name of the *private fund*:

SDF II NON-US INVESTORS L.P.

(b) *Private fund* identification number:
(include the "805-" prefix also)

805-9641620828

(c) Under the laws of what state or country is the *private fund* organized:

State:	Country:
Delaware	UNITED STATES

(d) Name(s) of General Partner, Manager, Trustee, or Directors (or persons serving in a similar capacity):

Name of General Partner, Manager, Trustee, or Director
SDF II NON-US INVESTORS GP, INC.

(e) The *private fund* (check all that apply; you must check at least one):

☑ (1) qualifies for the exclusion from the definition of investment company under section 3(c)(1) of the Investment Company Act of 1940

☑ (2) qualifies for the exclusion from the definition of investment company under section 3(c)(7) of the Investment Company Act of 1940

(f) List the name and country, in English, of each *foreign financial regulatory authority* with which the *private fund* is registered.

No Information Filed

NOTE: For purposes of questions 6 and 7, in a master-feeder arrangement, one or more funds ("feeder funds") invest all or substantially all of their assets in a single fund ("master fund"). A fund would also be a "feeder fund" investing in a "master fund" for purposes of this question if it issued multiple classes (or series) of shares or interests, and each class (or series) invests substantially all of its assets in a single master fund.

	Yes	No
8. (a) Is this *private fund* a "fund of funds"?	○	◉
(b) If yes, does the *private fund* invest in funds managed by you or by a *related*	○	○

person?

NOTE: For purposes of this question only, answer "yes" if the fund invests 10 percent or more of its total assets in other pooled investment vehicles, whether or not they are also *private funds*, or registered investment companies.

	Yes	No
9. During your last fiscal year, did the *private fund* invest in securities issued by investment companies registered under the Investment Company Act of 1940 (other than "money market funds," to the extent provided in Instruction 6.e.)?	○	◉

10. What type of fund is the *private fund*?

◉ hedge fund ○ liquidity fund ○ private equity fund ○ real estate fund ○ securitized asset fund ○ venture capital fund ○ Other *private fund*

NOTE: For funds of funds, refer to the funds in which the *private fund* invests. For definitions of these fund types, please see Instruction 6 of the Instructions to Part 1A.

11. Current gross asset value of the *private fund*:
$ 146,362,000

Ownership

12. Minimum investment commitment required of an investor in the *private fund*:
$ 0
NOTE: Report the amount routinely required of investors who are not your *related persons* (even if different from the amount set forth in the organizational documents of the fund).

13. Approximate number of the *private fund*'s beneficial owners:
16

14. What is the approximate percentage of the *private fund* beneficially owned by you and your *related person*:
1%

15. What is the approximate percentage of the *private fund* beneficially owned (in the aggregate) by funds of funds:
0%

16. What is the approximate percentage of the *private fund* beneficially owned by non-*United States persons*:
22%

Your Advisory Services

	Yes	No
17. (a) Are you a subadviser to this *private fund*?	○	◉

(b) If the answer to question 17(a) is "yes," provide the name and SEC file number, if any, of the adviser of the *private fund*. If the answer to question 17(a) is "no," leave this question

blank.

No Information Filed

	Yes	No
18. (a) Do any other investment advisers advise the *private fund*?	○	◉

(b) If the answer to question 18(a) is "yes," provide the name and SEC file number, if any, of the other advisers to the *private fund*. If the answer to question 18(a) is "no," leave this question blank.

No Information Filed

	Yes	No
19. Are your *clients* solicited to invest in the *private fund*?	○	◉

20. Approximately what percentage of your *clients* has invested in the *private fund*?
0%

Private Offering

	Yes	No
21. Does the *private fund* rely on an exemption from registration of its securities under Regulation D of the Securities Act of 1933?	◉	○

22. If yes, provide the *private fund*'s Form D file number (if any):

Form D file number
021-117857

B. SERVICE PROVIDERS

Auditors

	Yes	No
23. (a) (1) Are the *private fund*'s financial statements subject to an annual audit?	◉	○
(2) Are the financial statements prepared in accordance with U.S. GAAP?	◉	○

If the answer to 23(a)(1) is "yes," respond to questions (b) through (f) below. If the *private fund* uses more than one auditing firm, you must complete questions (b) through (f) separately for each auditing firm.

Additional Auditor Information : 1 Record(s) Filed.

If the answer to 23(a)(1) is "yes," respond to questions (b) through (f) below. If the *private fund* uses more than one auditing firm, you must complete questions (b) through (f) separately for each auditing firm.

(b) Name of the auditing firm:
PRICEWATERHOUSECOOPERS, LLP

(c) The location of the auditing firm's office responsible for the *private fund*'s audit (city, state and country):

City:	State:	Country:
NEW YORK	New York	UNITED STATES

	Yes	No
(d) Is the auditing firm an *independent public accountant*?	◉	○
(e) Is the auditing firm registered with the Public Company Accounting Oversight Board?	◉	○
(f) If "yes" to (e) above, is the auditing firm subject to regular inspection by the Public Company Accounting Oversight Board in accordance with its rules?	◉	○

	Yes	No
(g) Are the *private fund*'s audited financial statements distributed to the *private fund*'s investors?	◉	○

(h) Does the report prepared by the auditing firm contain an unqualified opinion?

◉ Yes ○ No ○ Report Not Yet Received

If you check "Report Not Yet Received," you must promptly file an amendment to your Form ADV to update your response when the report is available.

Prime Broker

	Yes	No
24. (a) Does the *private fund* use one or more prime brokers?	○	◉

If the answer to 24(a) is "yes," respond to questions (b) through (e) below for each prime broker the *private fund* uses. If the *private fund* uses more than one prime broker, you must complete questions (b) through (e) separately for each prime broker.

No Information Filed

Custodian

	Yes	No
25. (a) Does the *private fund* use any custodians (including the prime brokers listed above) to hold some or all of its assets?	◉	○

If the answer to 25(a) is "yes," respond to questions (b) through (f) below for each custodian the *private fund* uses. If the *private fund* uses more than one custodian, you must complete questions (b) through (f) separately for each custodian.

Additional Custodian Information : 1 Record(s) Filed.

If the answer to 25(a) is "yes," respond to questions (b) through (f) below for each custodian the *private fund* uses. If the *private fund* uses more than one custodian, you must complete questions (b) through (f) separately for each custodian.

(b) Legal name of custodian:
JP MORGAN CHASE BANK N.A.

(c) Primary business name of custodian:
JP MORGAN CHASE

(d) The location of the custodian's office responsible for *custody* of the *private fund*'s assets (city, state and country):

City:	State:	Country:
NEW YORK	New York	UNITED STATES

(e) Is the custodian a *related person* of your firm? Yes ○ No ◉

(f) If the custodian is a broker-dealer, provide its SEC registration number (if any)
-
CRD Number (if any):

Administrator

26. (a) Does the *private fund* use an administrator other than your firm? Yes ○ No ◉

If the answer to 26(a) is "yes," respond to questions (b) through (f) below. If the *private fund* uses more than one administrator, you must complete questions (b) through (f) separately for each administrator.

No Information Filed

27. During your last fiscal year, what percentage of the *private fund*'s assets (by value) was valued by a *person*, such as an administrator, that is not your *related person*?

0%

Include only those assets where (i) such person carried out the valuation procedure established for that asset, if any, including obtaining any relevant quotes, and (ii) the valuation used for purposes of investor subscriptions, redemptions or distributions, and fee calculations (including allocations) was the valuation determined by such person.

Marketers

28. (a) Does the *private fund* use the services of someone other than you or your *employees* for marketing purposes? Yes ◉ No ○

You must answer "yes" whether the person acts as a placement agent, consultant, finder, introducer, municipal advisor or other solicitor, or similar person. If the answer to 28(a) is "yes", respond to questions (b) through (g) below for each such marketer the *private fund* uses. If the *private fund* uses more than one marketer you must complete questions (b) through (g) separately for each marketer.

Additional Marketer Information : 1 Record(s) Filed.

You must answer "yes" whether the person acts as a placement agent, consultant, finder, introducer, municipal advisor or other solicitor, or similar person. If the answer to 28(a) is "yes", respond to questions (b) through (g) below for each such marketer the *private fund* uses. If the *private fund* uses more than one marketer you must complete questions (b) through (g) separately for each marketer.

	Yes	No
(b) Is the marketer a *related person* of your firm?	◉	○

(c) Name of the marketer:
STARWOOD CAPITAL, L.L.C.

(d) If the marketer is registered with the SEC, its file number (*e.g.*, 801-, 8-, or 866-):

8 - 67788

and CRD Number (if any):
146057

(e) Location of the marketer's office used principally by the *private fund* (city, state and country):

City:	State:	Country:
GREENWICH	Connecticut	UNITED STATES

	Yes	No
(f) Does the marketer market the *private fund* through one or more websites?	○	◉

(g) If the answer to 28(f) is "yes", list the website address(es):
No Information Filed

A. PRIVATE FUND

Information About the *Private Fund*

1. (a) Name of the *private fund*:
STARWOOD DEBT FUND II-U, L.P.
(b) *Private fund* identification number:
(include the "805-" prefix also)
805-1679582805

2. Under the laws of what state or country is the *private fund* organized:
State: Country:

Delaware UNITED STATES

3. Name(s) of General Partner, Manager, Trustee, or Directors (or persons serving in a similar capacity):

Name of General Partner, Manager, Trustee, or Director
STARWOOD DEBT II MANAGEMENT, L.P.

4. The *private fund* (check all that apply; you must check at least one):

☑ (1) qualifies for the exclusion from the definition of investment company under section 3 (c)(1) of the Investment Company Act of 1940

☑ (2) qualifies for the exclusion from the definition of investment company under section 3 (c)(7) of the Investment Company Act of 1940

5. List the name and country, in English, of each *foreign financial regulatory authority* with which the *private fund* is registered.

No Information Filed

	Yes	No
6. (a) Is this a "master fund" in a master-feeder arrangement?	○	◉

(b) If yes, what is the name and *private fund* identification number (if any) of the feeder funds investing in this *private fund*?

No Information Filed

	Yes	No
(c) Is this a "feeder fund" in a master-feeder arrangement?	○	◉

(d) If yes, what is the name and *private fund* identification number (if any) of the master fund in which this *private fund* invests?

Name of the *Private Fund*:

Private Fund Identification Number:
(include the "805-" prefix also)

NOTE: You must complete question 6 for each master-feeder arrangement regardless of whether you are filing a single Schedule D, Section 7.B.(1). for the master-feeder arrangement or reporting on the funds separately.

7. If you are filing a single Schedule D, Section 7.B.(1) for a master-feeder arrangement according to the instructions to this Section 7.B.(1), for each of the feeder funds answer the following questions:

No Information Filed

NOTE: For purposes of questions 6 and 7, in a master-feeder arrangement, one or more funds ("feeder funds") invest all or substantially all of their assets in a single fund ("master fund"). A fund would also be a "feeder fund" investing in a "master fund" for purposes of this question if

it issued multiple classes (or series) of shares or interests, and each class (or series) invests substantially all of its assets in a single master fund.

	Yes	No
8. (a) Is this *private fund* a "fund of funds"?	○	◉
(b) If yes, does the *private fund* invest in funds managed by you or by a *related person*?	○	○

NOTE: For purposes of this question only, answer "yes" if the fund invests 10 percent or more of its total assets in other pooled investment vehicles, whether or not they are also *private funds*, or registered investment companies.

	Yes	No
9. During your last fiscal year, did the *private fund* invest in securities issued by investment companies registered under the Investment Company Act of 1940 (other than "money market funds," to the extent provided in Instruction 6.e.)?	○	◉

10. What type of fund is the *private fund*?

◉ hedge fund ○ liquidity fund ○ private equity fund ○ real estate fund ○ securitized asset fund ○ venture capital fund ○ Other *private fund*

NOTE: For funds of funds, refer to the funds in which the *private fund* invests. For definitions of these fund types, please see Instruction 6 of the Instructions to Part 1A.

11. Current gross asset value of the *private fund*:
$ 21,845,000

Ownership

12. Minimum investment commitment required of an investor in the *private fund*:
$ 0
NOTE: Report the amount routinely required of investors who are not your *related persons* (even if different from the amount set forth in the organizational documents of the fund).

13. Approximate number of the *private fund*'s beneficial owners:
2

14. What is the approximate percentage of the *private fund* beneficially owned by you and your *related person*:
1%

15. What is the approximate percentage of the *private fund* beneficially owned (in the aggregate) by funds of funds:
0%

16. What is the approximate percentage of the *private fund* beneficially owned by non-*United States persons*:
99%

Your Advisory Services

	Yes	No
17. (a) Are you a subadviser to this *private fund*?	○	◉

(b) If the answer to question 17(a) is "yes," provide the name and SEC file number, if any, of the adviser of the *private fund*. If the answer to question 17(a) is "no," leave this question blank.

No Information Filed

	Yes	No
18. (a) Do any other investment advisers advise the *private fund*?	○	◉

(b) If the answer to question 18(a) is "yes," provide the name and SEC file number, if any, of the other advisers to the *private fund*. If the answer to question 18(a) is "no," leave this question blank.

No Information Filed

	Yes	No
19. Are your *clients* solicited to invest in the *private fund*?	○	◉

20. Approximately what percentage of your *clients* has invested in the *private fund*?
0%

Private Offering

	Yes	No
21. Does the *private fund* rely on an exemption from registration of its securities under Regulation D of the Securities Act of 1933?	◉	○

22. If yes, provide the *private fund*'s Form D file number (if any):

No Information Filed

B. SERVICE PROVIDERS

Auditors

	Yes	No
23. (a) (1) Are the *private fund*'s financial statements subject to an annual audit?	◉	○
(2) Are the financial statements prepared in accordance with U.S. GAAP?	◉	○

If the answer to 23(a)(1) is "yes," respond to questions (b) through (f) below. If the *private fund* uses more than one auditing firm, you must complete questions (b) through (f) separately for each auditing firm.

Additional Auditor Information : 1 Record(s) Filed.

If the answer to 23(a)(1) is "yes," respond to questions (b) through (f) below. If the *private fund* uses more than one auditing firm, you must complete questions (b) through (f) separately for each auditing firm.

(b) Name of the auditing firm:

PRICEWATERHOUSECOOPERS, LLP

(c) The location of the auditing firm's office responsible for the *private fund*'s audit (city, state and country):

City:	State:	Country:
NEW YORK	New York	UNITED STATES

	Yes	No
(d) Is the auditing firm an *independent public accountant*?	◉	○
(e) Is the auditing firm registered with the Public Company Accounting Oversight Board?	◉	○
(f) If "yes" to (e) above, is the auditing firm subject to regular inspection by the Public Company Accounting Oversight Board in accordance with its rules?	◉	○

	Yes	No
(g) Are the *private fund*'s audited financial statements distributed to the *private fund*'s investors?	◉	○

(h) Does the report prepared by the auditing firm contain an unqualified opinion?

◉ Yes ○ No ○ Report Not Yet Received

If you check "Report Not Yet Received," you must promptly file an amendment to your Form ADV to update your response when the report is available.

Prime Broker

	Yes	No
24. (a) Does the *private fund* use one or more prime brokers?	○	◉

If the answer to 24(a) is "yes," respond to questions (b) through (e) below for each prime broker the *private fund* uses. If the *private fund* uses more than one prime broker, you must complete questions (b) through (e) separately for each prime broker.

No Information Filed

Custodian

	Yes	No
25. (a) Does the *private fund* use any custodians (including the prime brokers listed above) to hold some or all of its assets?	◉	○

If the answer to 25(a) is "yes," respond to questions (b) through (f) below for each custodian the *private fund* uses. If the *private fund* uses more than one custodian, you must complete questions (b) through (f) separately for each custodian.

Additional Custodian Information : 1 Record(s) Filed.

If the answer to 25(a) is "yes," respond to questions (b) through (f) below for each custodian the *private fund* uses. If the *private fund* uses more than one custodian, you

must complete questions (b) through (f) separately for each custodian.

(b) Legal name of custodian:
JP MORGAN CHASE BANK N.A.

(c) Primary business name of custodian:
JP MORGAN CHASE

(d) The location of the custodian's office responsible for *custody* of the *private fund*'s assets (city, state and country):

City:	State:	Country:
NEW YORK	New York	UNITED STATES

	Yes	No
(e) Is the custodian a *related person* of your firm?	○	◉

(f) If the custodian is a broker-dealer, provide its SEC registration number (if any)
-

CRD Number (if any):

Administrator

	Yes	No
26. (a) Does the *private fund* use an administrator other than your firm?	○	◉

If the answer to 26(a) is "yes," respond to questions (b) through (f) below. If the *private fund* uses more than one administrator, you must complete questions (b) through (f) separately for each administrator.

No Information Filed

27. During your last fiscal year, what percentage of the *private fund*'s assets (by value) was valued by a *person*, such as an administrator, that is not your *related person*?
0%

Include only those assets where (i) such person carried out the valuation procedure established for that asset, if any, including obtaining any relevant quotes, and (ii) the valuation used for purposes of investor subscriptions, redemptions or distributions, and fee calculations (including allocations) was the valuation determined by such person.

Marketers

	Yes	No
28. (a) Does the *private fund* use the services of someone other than you or your *employees* for marketing purposes?	◉	○

You must answer "yes" whether the person acts as a placement agent, consultant, finder, introducer, municipal advisor or other solicitor, or similar person. If the answer to 28(a) is "yes", respond to questions (b) through (g) below for each such marketer the *private fund*

uses. If the *private fund* uses more than one marketer you must complete questions (b) through (g) separately for each marketer.

Additional Marketer Information : 1 Record(s) Filed.

You must answer "yes" whether the person acts as a placement agent, consultant, finder, introducer, municipal advisor or other solicitor, or similar person. If the answer to 28(a) is "yes", respond to questions (b) through (g) below for each such marketer the *private fund* uses. If the *private fund* uses more than one marketer you must complete questions (b) through (g) separately for each marketer.

	Yes	No
(b) Is the marketer a *related person* of your firm?	◉	○

(c) Name of the marketer:
STARWOOD CAPITAL, L.L.C.

(d) If the marketer is registered with the SEC, its file number (*e.g.*, 801-, 8-, or 866-):

8 - 67788

and CRD Number (if any):
146057

(e) Location of the marketer's office used principally by the *private fund* (city, state and country):

City:	State:	Country:
GREENWICH	Connecticut	UNITED STATES

	Yes	No
(f) Does the marketer market the *private fund* through one or more websites?	○	◉

(g) If the answer to 28(f) is "yes", list the website address(es):
No Information Filed

A. PRIVATE FUND

Information About the *Private Fund*

1. (a) Name of the *private fund*:
STARWOOD DISTRESSED OPPORTUNITY FUND IX GLOBAL, L.P.

(b) *Private fund* identification number:
(include the "805-" prefix also)
805-3968499058

2. Under the laws of what state or country is the *private fund* organized:

State:	Country:
Delaware	UNITED STATES

3. Name(s) of General Partner, Manager, Trustee, or Directors (or persons serving in a similar capacity):

Name of General Partner, Manager, Trustee, or Director
STARWOOD IX MANAGEMENT, L.P.

4. The *private fund* (check all that apply; you must check at least one):

☑ (1) qualifies for the exclusion from the definition of investment company under section 3 (c)(1) of the Investment Company Act of 1940

☑ (2) qualifies for the exclusion from the definition of investment company under section 3 (c)(7) of the Investment Company Act of 1940

5. List the name and country, in English, of each *foreign financial regulatory authority* with which the *private fund* is registered.

No Information Filed

	Yes	**No**
6. (a) Is this a "master fund" in a master-feeder arrangement?	○	◉

(b) If yes, what is the name and *private fund* identification number (if any) of the feeder funds investing in this *private fund*?

No Information Filed

	Yes	**No**
(c) Is this a "feeder fund" in a master-feeder arrangement?	○	◉

(d) If yes, what is the name and *private fund* identification number (if any) of the master fund in which this *private fund* invests?

Name of the *Private Fund*:

Private Fund Identification Number:
(include the "805-" prefix also)

NOTE: You must complete question 6 for each master-feeder arrangement regardless of whether you are filing a single Schedule D, Section 7.B.(1). for the master-feeder arrangement or reporting on the funds separately.

7. If you are filing a single Schedule D, Section 7.B.(1) for a master-feeder arrangement according to the instructions to this Section 7.B.(1), for each of the feeder funds answer the following questions:

No Information Filed

NOTE: For purposes of questions 6 and 7, in a master-feeder arrangement, one or more funds ("feeder funds") invest all or substantially all of their assets in a single fund ("master fund"). A fund would also be a "feeder fund" investing in a "master fund" for purposes of this question if it issued multiple classes (or series) of shares or interests, and each class (or series) invests substantially all of its assets in a single master fund.

	Yes	No
8. (a) Is this *private fund* a "fund of funds"?	○	◉
(b) If yes, does the *private fund* invest in funds managed by you or by a *related person*?	○	○

NOTE: For purposes of this question only, answer "yes" if the fund invests 10 percent or more of its total assets in other pooled investment vehicles, whether or not they are also *private funds*, or registered investment companies.

	Yes	No
9. During your last fiscal year, did the *private fund* invest in securities issued by investment companies registered under the Investment Company Act of 1940 (other than "money market funds," to the extent provided in Instruction 6.e.)?	○	◉

10. What type of fund is the *private fund*?

◉ hedge fund ○ liquidity fund ○ private equity fund ○ real estate fund ○ securitized asset fund ○ venture capital fund ○ Other *private fund*

NOTE: For funds of funds, refer to the funds in which the *private fund* invests. For definitions of these fund types, please see Instruction 6 of the Instructions to Part 1A.

11. Current gross asset value of the *private fund*:

$ 457,317,000

Ownership

12. Minimum investment commitment required of an investor in the *private fund*:

$ 0

NOTE: Report the amount routinely required of investors who are not your *related persons* (even if different from the amount set forth in the organizational documents of the fund).

13. Approximate number of the *private fund*'s beneficial owners:

20

14. What is the approximate percentage of the *private fund* beneficially owned by you and your *related person*:

2%

15. What is the approximate percentage of the *private fund* beneficially owned (in the aggregate) by funds of funds:

51%

16. What is the approximate percentage of the *private fund* beneficially owned by non-*United*

States persons:
0%

Your Advisory Services

	Yes	No
17. (a) Are you a subadviser to this *private fund*?	○	◉

(b) If the answer to question 17(a) is "yes," provide the name and SEC file number, if any, of the adviser of the *private fund*. If the answer to question 17(a) is "no," leave this question blank.

No Information Filed

	Yes	No
18. (a) Do any other investment advisers advise the *private fund*?	○	◉

(b) If the answer to question 18(a) is "yes," provide the name and SEC file number, if any, of the other advisers to the *private fund*. If the answer to question 18(a) is "no," leave this question blank.

No Information Filed

	Yes	No
19. Are your *clients* solicited to invest in the *private fund*?	○	◉

20. Approximately what percentage of your *clients* has invested in the *private fund*?
0%

Private Offering

	Yes	No
21. Does the *private fund* rely on an exemption from registration of its securities under Regulation D of the Securities Act of 1933?	◉	○

22. If yes, provide the *private fund*'s Form D file number (if any):

Form D file number
021-169763

B. SERVICE PROVIDERS

Auditors

	Yes	No
23. (a) (1) Are the *private fund*'s financial statements subject to an annual audit?	◉	○
(2) Are the financial statements prepared in accordance with U.S. GAAP?	◉	○

If the answer to 23(a)(1) is "yes," respond to questions (b) through (f) below. If the *private fund* uses more than one auditing firm, you must complete questions (b) through (f) separately for each auditing firm.

Additional Auditor Information : 1 Record(s) Filed.

If the answer to 23(a)(1) is "yes," respond to questions (b) through (f) below. If the *private fund* uses more than one auditing firm, you must complete questions (b) through (f) separately for each auditing firm.

(b) Name of the auditing firm:
PRICEWATERHOUSECOOPERS, LLP

(c) The location of the auditing firm's office responsible for the *private fund*'s audit (city, state and country):

City:	State:	Country:
NEW YORK	New York	UNITED STATES

	Yes	No
(d) Is the auditing firm an *independent public accountant*?	◉	○
(e) Is the auditing firm registered with the Public Company Accounting Oversight Board?	◉	○
(f) If "yes" to (e) above, is the auditing firm subject to regular inspection by the Public Company Accounting Oversight Board in accordance with its rules?	◉	○

	Yes	No
(g) Are the *private fund*'s audited financial statements distributed to the *private fund*'s investors?	◉	○

(h) Does the report prepared by the auditing firm contain an unqualified opinion?

◉ Yes ○ No ○ Report Not Yet Received

If you check "Report Not Yet Received," you must promptly file an amendment to your Form ADV to update your response when the report is available.

Prime Broker

	Yes	No
24. (a) Does the *private fund* use one or more prime brokers?	○	◉

If the answer to 24(a) is "yes," respond to questions (b) through (e) below for each prime broker the *private fund* uses. If the *private fund* uses more than one prime broker, you must complete questions (b) through (e) separately for each prime broker.

No Information Filed

Custodian

	Yes	No
25. (a) Does the *private fund* use any custodians (including the prime brokers listed above) to hold some or all of its assets?	◉	○

If the answer to 25(a) is "yes," respond to questions (b) through (f) below for each custodian the *private fund* uses. If the *private fund* uses more than one custodian, you must complete questions (b) through (f) separately for each custodian.

Additional Custodian Information : 2 Record(s) Filed.

If the answer to 25(a) is "yes," respond to questions (b) through (f) below for each custodian the *private fund* uses. If the *private fund* uses more than one custodian, you must complete questions (b) through (f) separately for each custodian.

(b) Legal name of custodian:
JP MORGAN CHASE BANK N.A.

(c) Primary business name of custodian:
JP MORGAN CHASE

(d) The location of the custodian's office responsible for *custody* of the *private fund*'s assets (city, state and country):

City:	State:	Country:
NEW YORK	New York	UNITED STATES

	Yes	No
(e) Is the custodian a *related person* of your firm?	○	◉

(f) If the custodian is a broker-dealer, provide its SEC registration number (if any)
-
CRD Number (if any):

If the answer to 25(a) is "yes," respond to questions (b) through (f) below for each custodian the *private fund* uses. If the *private fund* uses more than one custodian, you must complete questions (b) through (f) separately for each custodian.

(b) Legal name of custodian:
WELLS FARGO BANK N.A.

(c) Primary business name of custodian:
WELLS FARGO

(d) The location of the custodian's office responsible for *custody* of the *private fund*'s assets (city, state and country):

City:	State:	Country:
SHELTON	Connecticut	UNITED STATES

	Yes	No
(e) Is the custodian a *related person* of your firm?	○	◉

(f) If the custodian is a broker-dealer, provide its SEC registration number (if any)

-

CRD Number (if any):

Administrator

	Yes	No
26. (a) Does the *private fund* use an administrator other than your firm?	○	◉

If the answer to 26(a) is "yes," respond to questions (b) through (f) below. If the *private fund* uses more than one administrator, you must complete questions (b) through (f) separately for each administrator.

No Information Filed

27. During your last fiscal year, what percentage of the *private fund*'s assets (by value) was valued by a *person*, such as an administrator, that is not your *related person*?

0%

Include only those assets where (i) such person carried out the valuation procedure established for that asset, if any, including obtaining any relevant quotes, and (ii) the valuation used for purposes of investor subscriptions, redemptions or distributions, and fee calculations (including allocations) was the valuation determined by such person.

Marketers

	Yes	No
28. (a) Does the *private fund* use the services of someone other than you or your *employees* for marketing purposes?	◉	○

You must answer "yes" whether the person acts as a placement agent, consultant, finder, introducer, municipal advisor or other solicitor, or similar person. If the answer to 28(a) is "yes", respond to questions (b) through (g) below for each such marketer the *private fund* uses. If the *private fund* uses more than one marketer you must complete questions (b) through (g) separately for each marketer.

Additional Marketer Information : 2 Record(s) Filed.

You must answer "yes" whether the person acts as a placement agent, consultant, finder, introducer, municipal advisor or other solicitor, or similar person. If the answer to 28(a) is "yes", respond to questions (b) through (g) below for each such marketer the *private fund* uses. If the *private fund* uses more than one marketer you must complete questions (b) through (g) separately for each marketer.

	Yes	No
(b) Is the marketer a *related person* of your firm?	○	◉

(c) Name of the marketer:
J.P. MORGAN SECURITIES LLC

(d) If the marketer is registered with the SEC, its file number (*e.g.*, 801-, 8-, or 866-):

801 - 3702
and CRD Number (if any):
79

(e) Location of the marketer's office used principally by the *private fund* (city, state and country):

City:	State:	Country:
NEW YORK	New York	UNITED STATES

	Yes	No
(f) Does the marketer market the *private fund* through one or more websites?	○	◉

(g) If the answer to 28(f) is "yes", list the website address(es):
No Information Filed

You must answer "yes" whether the person acts as a placement agent, consultant, finder, introducer, municipal advisor or other solicitor, or similar person. If the answer to 28(a) is "yes", respond to questions (b) through (g) below for each such marketer the *private fund* uses. If the *private fund* uses more than one marketer you must complete questions (b) through (g) separately for each marketer.

	Yes	No
(b) Is the marketer a *related person* of your firm?	◉	○

(c) Name of the marketer:
STARWOOD CAPITAL, L.L.C.

(d) If the marketer is registered with the SEC, its file number (*e.g.*, 801-, 8-, or 866-):

8 - 67788
and CRD Number (if any):
146057

(e) Location of the marketer's office used principally by the *private fund* (city, state and country):

City:	State:	Country:
GREENWICH	Connecticut	UNITED STATES

	Yes	No
(f) Does the marketer market the *private fund* through one or more websites?	○	◉

(g) If the answer to 28(f) is "yes", list the website address(es):

No Information Filed

A. PRIVATE FUND

Information About the *Private Fund*

1. (a) Name of the *private fund*:
STARWOOD DISTRESSED OPPORTUNITY FUND IX-1 INTERNATIONAL, L.P.
(b) *Private fund* identification number:
(include the "805-" prefix also)
805-6619943132

2. Under the laws of what state or country is the *private fund* organized:

State:	Country:
Delaware	UNITED STATES

3. Name(s) of General Partner, Manager, Trustee, or Directors (or persons serving in a similar capacity):

Name of General Partner, Manager, Trustee, or Director
STARWOOD IX MANAGEMENT, L.P.

4. The *private fund* (check all that apply; you must check at least one):
☑ (1) qualifies for the exclusion from the definition of investment company under section 3(c)(1) of the Investment Company Act of 1940
☑ (2) qualifies for the exclusion from the definition of investment company under section 3(c)(7) of the Investment Company Act of 1940

5. List the name and country, in English, of each *foreign financial regulatory authority* with which the *private fund* is registered.

No Information Filed

	Yes	**No**
6. (a) Is this a "master fund" in a master-feeder arrangement?	◉	○

(b) If yes, what is the name and *private fund* identification number (if any) of the feeder funds investing in this *private fund*?

Private Fund Name	**Private Fund Identification Number**
STARWOOD INTERNATIONAL OPPORTUNITY FUND IX INVESTOR L.P.	805-2378480335

	Yes	**No**
(c) Is this a "feeder fund" in a master-feeder arrangement?		

(d) If yes, what is the name and *private fund* identification number (if any) of the master fund in which this *private fund* invests?
Name of the *Private Fund*:

Private Fund Identification Number:
(include the "805-" prefix also)

NOTE: You must complete question 6 for each master-feeder arrangement regardless of whether you are filing a single Schedule D, Section 7.B.(1). for the master-feeder arrangement or reporting on the funds separately.

7. If you are filing a single Schedule D, Section 7.B.(1) for a master-feeder arrangement according to the instructions to this Section 7.B.(1), for each of the feeder funds answer the following questions:

Additional Feeder Fund Information : 1 Record(s) Filed.

7. If you are filing a single Schedule D, Section 7.B.(1) for a master-feeder arrangement according to the instructions to this Section 7.B.(1), for each of the feeder funds answer the following questions:

(a) Name of the *private fund*:
STARWOOD INTERNATIONAL OPPORTUNITY FUND IX INVESTOR L.P.

(b) *Private fund* identification number:
(include the "805-" prefix also)
805-2378480335

(c) Under the laws of what state or country is the *private fund* organized:
State: Country:

CANADA

(d) Name(s) of General Partner, Manager, Trustee, or Directors (or persons serving in a similar capacity):

Name of General Partner, Manager, Trustee, or Director
STARWOOD OPPORTUNITY FUND IX INVESTORS GP, L.L.C.

(e) The *private fund* (check all that apply; you must check at least one):
☑ (1) qualifies for the exclusion from the definition of investment company under section 3(c)(1) of the Investment Company Act of 1940
☑ (2) qualifies for the exclusion from the definition of investment company under section 3(c)(7) of the Investment Company Act of 1940

(f) List the name and country, in English, of each *foreign financial regulatory authority*

with which the *private fund* is registered.

No Information Filed

NOTE: For purposes of questions 6 and 7, in a master-feeder arrangement, one or more funds ("feeder funds") invest all or substantially all of their assets in a single fund ("master fund"). A fund would also be a "feeder fund" investing in a "master fund" for purposes of this question if it issued multiple classes (or series) of shares or interests, and each class (or series) invests substantially all of its assets in a single master fund.

	Yes	No
8. (a) Is this *private fund* a "fund of funds"?	○	◉
(b) If yes, does the *private fund* invest in funds managed by you or by a *related person*?	○	○

NOTE: For purposes of this question only, answer "yes" if the fund invests 10 percent or more of its total assets in other pooled investment vehicles, whether or not they are also *private funds*, or registered investment companies.

	Yes	No
9. During your last fiscal year, did the *private fund* invest in securities issued by investment companies registered under the Investment Company Act of 1940 (other than "money market funds," to the extent provided in Instruction 6.e.)?	○	◉

10. What type of fund is the *private fund*?

◉ hedge fund ○ liquidity fund ○ private equity fund ○ real estate fund ○ securitized asset fund ○ venture capital fund ○ Other *private fund*

NOTE: For funds of funds, refer to the funds in which the *private fund* invests. For definitions of these fund types, please see Instruction 6 of the Instructions to Part 1A.

11. Current gross asset value of the *private fund*:

$ 117,723,000

Ownership

12. Minimum investment commitment required of an investor in the *private fund*:

$ 0

NOTE: Report the amount routinely required of investors who are not your *related persons* (even if different from the amount set forth in the organizational documents of the fund).

13. Approximate number of the *private fund*'s beneficial owners:

16

14. What is the approximate percentage of the *private fund* beneficially owned by you and your *related person*:

2%

15. What is the approximate percentage of the *private fund* beneficially owned (in the aggregate) by funds of funds:
41%

16. What is the approximate percentage of the *private fund* beneficially owned by non-*United States persons*:
75%

Your Advisory Services

	Yes	No
17. (a) Are you a subadviser to this *private fund*?	○	◉

(b) If the answer to question 17(a) is "yes," provide the name and SEC file number, if any, of the adviser of the *private fund*. If the answer to question 17(a) is "no," leave this question blank.

No Information Filed

	Yes	No
18. (a) Do any other investment advisers advise the *private fund*?	○	◉

(b) If the answer to question 18(a) is "yes," provide the name and SEC file number, if any, of the other advisers to the *private fund*. If the answer to question 18(a) is "no," leave this question blank.

No Information Filed

	Yes	No
19. Are your *clients* solicited to invest in the *private fund*?	○	◉

20. Approximately what percentage of your *clients* has invested in the *private fund*?
0%

Private Offering

	Yes	No
21. Does the *private fund* rely on an exemption from registration of its securities under Regulation D of the Securities Act of 1933?	◉	○

22. If yes, provide the *private fund*'s Form D file number (if any):

Form D file number
021-169768
021-170723

B. SERVICE PROVIDERS

Auditors

	Yes	No
23. (a) (1) Are the *private fund*'s financial statements subject to an annual audit?	◉	○

(2) Are the financial statements prepared in accordance with U.S. GAAP?

● ○

If the answer to 23(a)(1) is "yes," respond to questions (b) through (f) below. If the *private fund* uses more than one auditing firm, you must complete questions (b) through (f) separately for each auditing firm.

Additional Auditor Information : 1 Record(s) Filed.

If the answer to 23(a)(1) is "yes," respond to questions (b) through (f) below. If the *private fund* uses more than one auditing firm, you must complete questions (b) through (f) separately for each auditing firm.

(b) Name of the auditing firm:
PRICEWATERHOUSECOOPERS, LLP

(c) The location of the auditing firm's office responsible for the *private fund*'s audit (city, state and country):

City:	State:	Country:
NEW YORK	New York	UNITED STATES

	Yes	No
(d) Is the auditing firm an *independent public accountant*?	●	○
(e) Is the auditing firm registered with the Public Company Accounting Oversight Board?	●	○
(f) If "yes" to (e) above, is the auditing firm subject to regular inspection by the Public Company Accounting Oversight Board in accordance with its rules?	●	○

	Yes	No
(g) Are the *private fund*'s audited financial statements distributed to the *private fund*'s investors?	●	○

(h) Does the report prepared by the auditing firm contain an unqualified opinion?

● Yes ○ No ○ Report Not Yet Received

If you check "Report Not Yet Received," you must promptly file an amendment to your Form ADV to update your response when the report is available.

Prime Broker

	Yes	No
24. (a) Does the *private fund* use one or more prime brokers?	○	●

If the answer to 24(a) is "yes," respond to questions (b) through (e) below for each prime broker the *private fund* uses. If the *private fund* uses more than one prime broker, you must complete questions (b) through (e) separately for each prime broker.

No Information Filed

Custodian

Yes No

25. (a) Does the *private fund* use any custodians (including the prime brokers listed above) to hold some or all of its assets? ◉ Yes ○ No

If the answer to 25(a) is "yes," respond to questions (b) through (f) below for each custodian the *private fund* uses. If the *private fund* uses more than one custodian, you must complete questions (b) through (f) separately for each custodian.

Additional Custodian Information : 2 Record(s) Filed.

If the answer to 25(a) is "yes," respond to questions (b) through (f) below for each custodian the *private fund* uses. If the *private fund* uses more than one custodian, you must complete questions (b) through (f) separately for each custodian.

(b) Legal name of custodian:
JP MORGAN CHASE BANK N.A.

(c) Primary business name of custodian:
JP MORGAN CHASE

(d) The location of the custodian's office responsible for *custody* of the *private fund*'s assets (city, state and country):

City:	State:	Country:
NEW YORK	New York	UNITED STATES

Yes No

(e) Is the custodian a *related person* of your firm? ○ Yes ◉ No

(f) If the custodian is a broker-dealer, provide its SEC registration number (if any)
-

CRD Number (if any):

If the answer to 25(a) is "yes," respond to questions (b) through (f) below for each custodian the *private fund* uses. If the *private fund* uses more than one custodian, you must complete questions (b) through (f) separately for each custodian.

(b) Legal name of custodian:
WELLS FARGO BANK N.A.

(c) Primary business name of custodian:
WELLS FARGO

(d) The location of the custodian's office responsible for *custody* of the *private fund*'s assets (city, state and country):

City:	State:	Country:
SHELTON		

Connecticut UNITED STATES

Yes No

(e) Is the custodian a *related person* of your firm? ○ ◉

(f) If the custodian is a broker-dealer, provide its SEC registration number (if any)

-

CRD Number (if any):

Administrator

Yes No

26. (a) Does the *private fund* use an administrator other than your firm? ○ ◉

If the answer to 26(a) is "yes," respond to questions (b) through (f) below. If the *private fund* uses more than one administrator, you must complete questions (b) through (f) separately for each administrator.

No Information Filed

27. During your last fiscal year, what percentage of the *private fund*'s assets (by value) was valued by a *person*, such as an administrator, that is not your *related person*?

0%

Include only those assets where (i) such person carried out the valuation procedure established for that asset, if any, including obtaining any relevant quotes, and (ii) the valuation used for purposes of investor subscriptions, redemptions or distributions, and fee calculations (including allocations) was the valuation determined by such person.

Marketers

Yes No

28. (a) Does the *private fund* use the services of someone other than you or your *employees* for marketing purposes? ◉ ○

You must answer "yes" whether the person acts as a placement agent, consultant, finder, introducer, municipal advisor or other solicitor, or similar person. If the answer to 28(a) is "yes", respond to questions (b) through (g) below for each such marketer the *private fund* uses. If the *private fund* uses more than one marketer you must complete questions (b) through (g) separately for each marketer.

Additional Marketer Information : 2 Record(s) Filed.

You must answer "yes" whether the person acts as a placement agent, consultant, finder, introducer, municipal advisor or other solicitor, or similar person. If the answer to 28(a) is "yes", respond to questions (b) through (g) below for each such marketer the *private fund* uses. If the *private fund* uses more than one marketer you must complete questions (b) through (g) separately for each marketer.

Yes No

(b) Is the marketer a *related person* of your firm? ○ ◉

(c) Name of the marketer:
J.P. MORGAN SECURITIES LLC

(d) If the marketer is registered with the SEC, its file number (*e.g.*, 801-, 8-, or 866-):

801 - 3702

and CRD Number (if any):
79

(e) Location of the marketer's office used principally by the *private fund* (city, state and country):

City:	State:	Country:
NEW YORK	New York	UNITED STATES

Yes No

(f) Does the marketer market the *private fund* through one or more websites? ○ ◉

(g) If the answer to 28(f) is "yes", list the website address(es):

No Information Filed

You must answer "yes" whether the person acts as a placement agent, consultant, finder, introducer, municipal advisor or other solicitor, or similar person. If the answer to 28(a) is "yes", respond to questions (b) through (g) below for each such marketer the *private fund* uses. If the *private fund* uses more than one marketer you must complete questions (b) through (g) separately for each marketer.

Yes No

(b) Is the marketer a *related person* of your firm? ◉ ○

(c) Name of the marketer:
STARWOOD CAPITAL, L.L.C.

(d) If the marketer is registered with the SEC, its file number (*e.g.*, 801-, 8-, or 866-):

8 - 67788

and CRD Number (if any):
146057

(e) Location of the marketer's office used principally by the *private fund* (city, state and country):

City:	State:	Country:
GREENWICH		

Connecticut	UNITED STATES

(f) Does the marketer market the *private fund* through one or more websites? Yes ○ No ◉

(g) If the answer to 28(f) is "yes", list the website address(es):

No Information Filed

A. PRIVATE FUND

Information About the *Private Fund*

1. (a) Name of the *private fund*:
   STARWOOD DISTRESSED OPPORTUNITY FUND IX-1 U.S., L.P.
   (b) *Private fund* identification number:
   (include the "805-" prefix also)
   805-1793793485

2. Under the laws of what state or country is the *private fund* organized:

State:	Country:
Delaware	UNITED STATES

3. Name(s) of General Partner, Manager, Trustee, or Directors (or persons serving in a similar capacity):

Name of General Partner, Manager, Trustee, or Director
STARWOOD IX MANAGEMENT, L.P.

4. The *private fund* (check all that apply; you must check at least one):
   ☑ (1) qualifies for the exclusion from the definition of investment company under section 3 (c)(1) of the Investment Company Act of 1940
   ☑ (2) qualifies for the exclusion from the definition of investment company under section 3 (c)(7) of the Investment Company Act of 1940

5. List the name and country, in English, of each *foreign financial regulatory authority* with which the *private fund* is registered.

No Information Filed

6. (a) Is this a "master fund" in a master-feeder arrangement? Yes ◉ No ○
   (b) If yes, what is the name and *private fund* identification number (if any) of the feeder funds investing in this *private fund*?

	Private Fund Identification

Private Fund Name	Number
STARWOOD U.S. OPPORTUNITY FUND IX INVESTOR, L.P.	805-1711279267

	Yes	No
(c) Is this a "feeder fund" in a master-feeder arrangement?		●

(d) If yes, what is the name and *private fund* identification number (if any) of the master fund in which this *private fund* invests?

Name of the *Private Fund*:

Private Fund Identification Number:
(include the "805-" prefix also)

NOTE: You must complete question 6 for each master-feeder arrangement regardless of whether you are filing a single Schedule D, Section 7.B.(1). for the master-feeder arrangement or reporting on the funds separately.

7. If you are filing a single Schedule D, Section 7.B.(1) for a master-feeder arrangement according to the instructions to this Section 7.B.(1), for each of the feeder funds answer the following questions:

Additional Feeder Fund Information : 1 Record(s) Filed.

7. If you are filing a single Schedule D, Section 7.B.(1) for a master-feeder arrangement according to the instructions to this Section 7.B.(1), for each of the feeder funds answer the following questions:

(a) Name of the *private fund*:
STARWOOD U.S. OPPORTUNITY FUND IX INVESTOR, L.P.

(b) *Private fund* identification number:
(include the "805-" prefix also)
805-1711279267

(c) Under the laws of what state or country is the *private fund* organized:

State:	Country:
Delaware	UNITED STATES

(d) Name(s) of General Partner, Manager, Trustee, or Directors (or persons serving in a similar capacity):

Name of General Partner, Manager, Trustee, or Director
STARWOOD OPPORTUNITY FUND IX INVESTORS GP, L.L.C.

(e) The *private fund* (check all that apply; you must check at least one):

☑ (1) qualifies for the exclusion from the definition of investment company under section 3(c)(1) of the Investment Company Act of 1940

☑ (2) qualifies for the exclusion from the definition of investment company under section 3(c)(7) of the Investment Company Act of 1940

(f) List the name and country, in English, of each *foreign financial regulatory authority* with which the *private fund* is registered.

No Information Filed

NOTE: For purposes of questions 6 and 7, in a master-feeder arrangement, one or more funds ("feeder funds") invest all or substantially all of their assets in a single fund ("master fund"). A fund would also be a "feeder fund" investing in a "master fund" for purposes of this question if it issued multiple classes (or series) of shares or interests, and each class (or series) invests substantially all of its assets in a single master fund.

	Yes	No
8. (a) Is this *private fund* a "fund of funds"?	○	◉
(b) If yes, does the *private fund* invest in funds managed by you or by a *related person*?	○	○

NOTE: For purposes of this question only, answer "yes" if the fund invests 10 percent or more of its total assets in other pooled investment vehicles, whether or not they are also *private funds*, or registered investment companies.

	Yes	No
9. During your last fiscal year, did the *private fund* invest in securities issued by investment companies registered under the Investment Company Act of 1940 (other than "money market funds," to the extent provided in Instruction 6.e.)?	○	◉

10. What type of fund is the *private fund*?

◉ hedge fund ○ liquidity fund ○ private equity fund ○ real estate fund ○ securitized asset fund ○ venture capital fund ○ Other *private fund*

NOTE: For funds of funds, refer to the funds in which the *private fund* invests. For definitions of these fund types, please see Instruction 6 of the Instructions to Part 1A.

11. Current gross asset value of the *private fund*:

$ 570,593,000

Ownership

12. Minimum investment commitment required of an investor in the *private fund*:

$ 0

NOTE: Report the amount routinely required of investors who are not your *related persons* (even if different from the amount set forth in the organizational documents of the fund).

13. Approximate number of the *private fund*'s beneficial owners:

16

14. What is the approximate percentage of the *private fund* beneficially owned by you and your *related person*:
2%

15. What is the approximate percentage of the *private fund* beneficially owned (in the aggregate) by funds of funds:
41%

16. What is the approximate percentage of the *private fund* beneficially owned by non-*United States persons*:
75%

Your Advisory Services

	Yes	No
17. (a) Are you a subadviser to this *private fund*?	○	●

(b) If the answer to question 17(a) is "yes," provide the name and SEC file number, if any, of the adviser of the *private fund*. If the answer to question 17(a) is "no," leave this question blank.

No Information Filed

	Yes	No
18. (a) Do any other investment advisers advise the *private fund*?	○	●

(b) If the answer to question 18(a) is "yes," provide the name and SEC file number, if any, of the other advisers to the *private fund*. If the answer to question 18(a) is "no," leave this question blank.

No Information Filed

	Yes	No
19. Are your *clients* solicited to invest in the *private fund*?	○	●

20. Approximately what percentage of your *clients* has invested in the *private fund*?
0%


Private Offering

	Yes	No
21. Does the *private fund* rely on an exemption from registration of its securities under Regulation D of the Securities Act of 1933?	●	○

22. If yes, provide the *private fund*'s Form D file number (if any):

Form D file number
021-169769
021-170727

B. SERVICE PROVIDERS

 

A. PRIVATE FUND

Information About the *Private Fund*

1. (a) Name of the *private fund*:
   STARWOOD ENERGY INFRASTRUCTURE CO-INVEST FUND, L.P.
   (b) *Private fund* identification number:
   (include the "805-" prefix also)
   805-5609569865

2. Under the laws of what state or country is the *private fund* organized:

State:	Country:
Delaware	UNITED STATES

3. Name(s) of General Partner, Manager, Trustee, or Directors (or persons serving in a similar capacity):

Name of General Partner, Manager, Trustee, or Director
SOF-VII MAMMOTH HOLDINGS, LLC

4. The *private fund* (check all that apply; you must check at least one):
   ☑ (1) qualifies for the exclusion from the definition of investment company under section 3 (c)(1) of the Investment Company Act of 1940
   ☑ (2) qualifies for the exclusion from the definition of investment company under section 3 (c)(7) of the Investment Company Act of 1940

5. List the name and country, in English, of each *foreign financial regulatory authority* with which the *private fund* is registered.

   No Information Filed

	Yes	No
6. (a) Is this a "master fund" in a master-feeder arrangement?	◉	○

   (b) If yes, what is the name and *private fund* identification number (if any) of the feeder funds investing in this *private fund*?

Private Fund Name	Private Fund Identification Number
SEIF-I GENERATION INVESTMENT-A INC.	805-4434430423
SEIF-I MISCELLANEOUS POWER INVESTMENT-C INC.	805-4196301918
SEIF-I TRANSMISSION INVESTMENT-B INC.	805-3030027321

	Yes	No
(c) Is this a "feeder fund" in a master-feeder arrangement?	○	◉

   (d) If yes, what is the name and *private fund* identification number (if any) of the master fund in which this *private fund* invests?

Name of the *Private Fund*:

Private Fund Identification Number:
(include the "805-" prefix also)

NOTE: You must complete question 6 for each master-feeder arrangement regardless of whether you are filing a single Schedule D, Section 7.B.(1). for the master-feeder arrangement or reporting on the funds separately.

7. If you are filing a single Schedule D, Section 7.B.(1) for a master-feeder arrangement according to the instructions to this Section 7.B.(1), for each of the feeder funds answer the following questions:

Additional Feeder Fund Information : 3 Record(s) Filed.

7. If you are filing a single Schedule D, Section 7.B.(1) for a master-feeder arrangement according to the instructions to this Section 7.B.(1), for each of the feeder funds answer the following questions:

(a) Name of the *private fund*:
SEIF-I GENERATION INVESTMENT-A INC.

(b) *Private fund* identification number:
(include the "805-" prefix also)
805-4434430423

(c) Under the laws of what state or country is the *private fund* organized:

State:	Country:
Delaware	UNITED STATES

(d) Name(s) of General Partner, Manager, Trustee, or Directors (or persons serving in a similar capacity):

Name of General Partner, Manager, Trustee, or Director
GAVIN INGRAM
LEON GOULD
PATRICK SAMSON

(e) The *private fund* (check all that apply; you must check at least one):

☑ (1) qualifies for the exclusion from the definition of investment company under section 3(c)(1) of the Investment Company Act of 1940

☑ (2) qualifies for the exclusion from the definition of investment company under section 3(c)(7) of the Investment Company Act of 1940

(f) List the name and country, in English, of each *foreign financial regulatory authority* with which the *private fund* is registered.

No Information Filed

7. If you are filing a single Schedule D, Section 7.B.(1) for a master-feeder arrangement according to the instructions to this Section 7.B.(1), for each of the feeder funds answer the following questions:

(a) Name of the *private fund*:
SEIF-I MISCELLANEOUS POWER INVESTMENT-C INC.

(b) *Private fund* identification number:
(include the "805-" prefix also)
805-4196301918

(c) Under the laws of what state or country is the *private fund* organized:

State:	Country:
Delaware	UNITED STATES

(d) Name(s) of General Partner, Manager, Trustee, or Directors (or persons serving in a similar capacity):

Name of General Partner, Manager, Trustee, or Director
GAVIN INGRAM
LEON GOULD
PATRICK SAMSON

(e) The *private fund* (check all that apply; you must check at least one):

☑ (1) qualifies for the exclusion from the definition of investment company under section 3(c)(1) of the Investment Company Act of 1940

☑ (2) qualifies for the exclusion from the definition of investment company under section 3(c)(7) of the Investment Company Act of 1940

(f) List the name and country, in English, of each *foreign financial regulatory authority* with which the *private fund* is registered.

No Information Filed

7. If you are filing a single Schedule D, Section 7.B.(1) for a master-feeder arrangement according to the instructions to this Section 7.B.(1), for each of the feeder funds answer the following questions:

(a) Name of the *private fund*:
SEIF-I TRANSMISSION INVESTMENT-B INC.

(b) *Private fund* identification number:
(include the "805-" prefix also)
805-3030027321

(c) Under the laws of what state or country is the *private fund* organized:

State:	Country:
Delaware	UNITED STATES

(d) Name(s) of General Partner, Manager, Trustee, or Directors (or persons serving in a similar capacity):

Name of General Partner, Manager, Trustee, or Director
GAVIN INGRAM
LEON GOULD
PATRICK SAMSON

(e) The *private fund* (check all that apply; you must check at least one):

☑ (1) qualifies for the exclusion from the definition of investment company under section 3(c)(1) of the Investment Company Act of 1940

☑ (2) qualifies for the exclusion from the definition of investment company under section 3(c)(7) of the Investment Company Act of 1940

(f) List the name and country, in English, of each *foreign financial regulatory authority* with which the *private fund* is registered.

No Information Filed

NOTE: For purposes of questions 6 and 7, in a master-feeder arrangement, one or more funds ("feeder funds") invest all or substantially all of their assets in a single fund ("master fund"). A fund would also be a "feeder fund" investing in a "master fund" for purposes of this question if it issued multiple classes (or series) of shares or interests, and each class (or series) invests substantially all of its assets in a single master fund.

		Yes	**No**
8.	(a) Is this *private fund* a "fund of funds"?	○	◉
	(b) If yes, does the *private fund* invest in funds managed by you or by a *related person*?	○	○

NOTE: For purposes of this question only, answer "yes" if the fund invests 10 percent or more of its total assets in other pooled investment vehicles, whether or not they are also *private funds*, or registered investment companies.

		Yes	**No**
9.	During your last fiscal year, did the *private fund* invest in securities issued by investment companies registered under the Investment Company Act of 1940 (other than "money market funds," to the extent provided in Instruction 6.e.)?	○	◉

10. What type of fund is the *private fund*?

● hedge fund ○ liquidity fund ○ private equity fund ○ real estate fund ○ securitized asset fund ○ venture capital fund ○ Other *private fund*

NOTE: For funds of funds, refer to the funds in which the *private fund* invests. For definitions of these fund types, please see Instruction 6 of the Instructions to Part 1A.

11. Current gross asset value of the *private fund*:
$ 130,485,000

Ownership

12. Minimum investment commitment required of an investor in the *private fund*:
$ 0
NOTE: Report the amount routinely required of investors who are not your *related persons* (even if different from the amount set forth in the organizational documents of the fund).

13. Approximate number of the *private fund*'s beneficial owners:
8

14. What is the approximate percentage of the *private fund* beneficially owned by you and your *related person*:
1%

15. What is the approximate percentage of the *private fund* beneficially owned (in the aggregate) by funds of funds:
0%

16. What is the approximate percentage of the *private fund* beneficially owned by non-*United States persons*:
99%

Your Advisory Services

	Yes	No
17. (a) Are you a subadviser to this *private fund*?	○	●

(b) If the answer to question 17(a) is "yes," provide the name and SEC file number, if any, of the adviser of the *private fund*. If the answer to question 17(a) is "no," leave this question blank.

No Information Filed

	Yes	No
18. (a) Do any other investment advisers advise the *private fund*?	○	●

(b) If the answer to question 18(a) is "yes," provide the name and SEC file number, if any, of the other advisers to the *private fund*. If the answer to question 18(a) is "no," leave this question blank.

No Information Filed

	Yes	No
19. Are your *clients* solicited to invest in the *private fund*?	○	◉

20. Approximately what percentage of your *clients* has invested in the *private fund*?
0%

Private Offering

	Yes	No
21. Does the *private fund* rely on an exemption from registration of its securities under Regulation D of the Securities Act of 1933?	◉	○

22. If yes, provide the *private fund*'s Form D file number (if any):
No Information Filed

B. SERVICE PROVIDERS

Auditors

	Yes	No
23. (a) (1) Are the *private fund*'s financial statements subject to an annual audit?	◉	○
(2) Are the financial statements prepared in accordance with U.S. GAAP?	◉	○

If the answer to 23(a)(1) is "yes," respond to questions (b) through (f) below. If the *private fund* uses more than one auditing firm, you must complete questions (b) through (f) separately for each auditing firm.

Additional Auditor Information : 1 Record(s) Filed.

If the answer to 23(a)(1) is "yes," respond to questions (b) through (f) below. If the *private fund* uses more than one auditing firm, you must complete questions (b) through (f) separately for each auditing firm.

(b) Name of the auditing firm:
PRICEWATERHOUSECOOPERS, LLP

(c) The location of the auditing firm's office responsible for the *private fund*'s audit (city, state and country):

City:	State:	Country:
NEW YORK	New York	UNITED STATES

	Yes	No
(d) Is the auditing firm an *independent public accountant*?	◉	○
(e) Is the auditing firm registered with the Public Company Accounting Oversight Board?	◉	○
(f) If "yes" to (e) above, is the auditing firm subject to regular inspection by the	◉	○

Public Company Accounting Oversight Board in accordance with its rules?

	Yes	No
(g) Are the *private fund*'s audited financial statements distributed to the *private fund*'s investors?	◉	○

(h) Does the report prepared by the auditing firm contain an unqualified opinion?

◉ Yes ○ No ○ Report Not Yet Received

If you check "Report Not Yet Received," you must promptly file an amendment to your Form ADV to update your response when the report is available.

Prime Broker

	Yes	No
24. (a) Does the *private fund* use one or more prime brokers?	○	◉

If the answer to 24(a) is "yes," respond to questions (b) through (e) below for each prime broker the *private fund* uses. If the *private fund* uses more than one prime broker, you must complete questions (b) through (e) separately for each prime broker.

No Information Filed

Custodian

	Yes	No
25. (a) Does the *private fund* use any custodians (including the prime brokers listed above) to hold some or all of its assets?	◉	○

If the answer to 25(a) is "yes," respond to questions (b) through (f) below for each custodian the *private fund* uses. If the *private fund* uses more than one custodian, you must complete questions (b) through (f) separately for each custodian.

Additional Custodian Information : 1 Record(s) Filed.

If the answer to 25(a) is "yes," respond to questions (b) through (f) below for each custodian the *private fund* uses. If the *private fund* uses more than one custodian, you must complete questions (b) through (f) separately for each custodian.

(b) Legal name of custodian:
JP MORGAN CHASE BANK N.A.

(c) Primary business name of custodian:
JP MORGAN CHASE

(d) The location of the custodian's office responsible for *custody* of the *private fund*'s assets (city, state and country):

City:	State:	Country:
NEW YORK	New York	UNITED STATES

	Yes	No
(e) Is the custodian a *related person* of your firm?		

(f) If the custodian is a broker-dealer, provide its SEC registration number (if any)
-
CRD Number (if any):

Administrator

Yes No

26. (a) Does the *private fund* use an administrator other than your firm? ○ ◉

If the answer to 26(a) is "yes," respond to questions (b) through (f) below. If the *private fund* uses more than one administrator, you must complete questions (b) through (f) separately for each administrator.

No Information Filed

27. During your last fiscal year, what percentage of the *private fund*'s assets (by value) was valued by a *person*, such as an administrator, that is not your *related person*?

0%

Include only those assets where (i) such person carried out the valuation procedure established for that asset, if any, including obtaining any relevant quotes, and (ii) the valuation used for purposes of investor subscriptions, redemptions or distributions, and fee calculations (including allocations) was the valuation determined by such person.

Marketers

Yes No

28. (a) Does the *private fund* use the services of someone other than you or your *employees* for marketing purposes? ○ ◉

You must answer "yes" whether the person acts as a placement agent, consultant, finder, introducer, municipal advisor or other solicitor, or similar person. If the answer to 28(a) is "yes", respond to questions (b) through (g) below for each such marketer the *private fund* uses. If the *private fund* uses more than one marketer you must complete questions (b) through (g) separately for each marketer.

No Information Filed

A. PRIVATE FUND

Information About the *Private Fund*

1. (a) Name of the *private fund*:
STARWOOD ENERGY INFRASTRUCTURE FUND, L.P.
(b) *Private fund* identification number:
(include the "805-" prefix also)

805-2111723901

2. Under the laws of what state or country is the *private fund* organized:

State:	Country:
Delaware	UNITED STATES

3. Name(s) of General Partner, Manager, Trustee, or Directors (or persons serving in a similar capacity):

No Information Filed

4. The *private fund* (check all that apply; you must check at least one):

☑ (1) qualifies for the exclusion from the definition of investment company under section 3 (c)(1) of the Investment Company Act of 1940

☑ (2) qualifies for the exclusion from the definition of investment company under section 3 (c)(7) of the Investment Company Act of 1940

5. List the name and country, in English, of each *foreign financial regulatory authority* with which the *private fund* is registered.

No Information Filed

	Yes	No
6. (a) Is this a "master fund" in a master-feeder arrangement?	○	◉

(b) If yes, what is the name and *private fund* identification number (if any) of the feeder funds investing in this *private fund*?

No Information Filed

	Yes	No
(c) Is this a "feeder fund" in a master-feeder arrangement?	○	◉

(d) If yes, what is the name and *private fund* identification number (if any) of the master fund in which this *private fund* invests?

Name of the *Private Fund*:

Private Fund Identification Number:
(include the "805-" prefix also)

NOTE: You must complete question 6 for each master-feeder arrangement regardless of whether you are filing a single Schedule D, Section 7.B.(1). for the master-feeder arrangement or reporting on the funds separately.

7. If you are filing a single Schedule D, Section 7.B.(1) for a master-feeder arrangement according to the instructions to this Section 7.B.(1), for each of the feeder funds answer the following questions:

No Information Filed

NOTE: For purposes of questions 6 and 7, in a master-feeder arrangement, one or more funds ("feeder funds") invest all or substantially all of their assets in a single fund ("master fund"). A fund would also be a "feeder fund" investing in a "master fund" for purposes of this question if it issued multiple classes (or series) of shares or interests, and each class (or series) invests substantially all of its assets in a single master fund.

	Yes	No
8. (a) Is this *private fund* a "fund of funds"?	○	◉
(b) If yes, does the *private fund* invest in funds managed by you or by a *related person*?	○	○

NOTE: For purposes of this question only, answer "yes" if the fund invests 10 percent or more of its total assets in other pooled investment vehicles, whether or not they are also *private funds*, or registered investment companies.

	Yes	No
9. During your last fiscal year, did the *private fund* invest in securities issued by investment companies registered under the Investment Company Act of 1940 (other than "money market funds," to the extent provided in Instruction 6.e.)?	○	◉

10. What type of fund is the *private fund*?

◉ hedge fund ○ liquidity fund ○ private equity fund ○ real estate fund ○ securitized asset fund ○ venture capital fund ○ Other *private fund*

NOTE: For funds of funds, refer to the funds in which the *private fund* invests. For definitions of these fund types, please see Instruction 6 of the Instructions to Part 1A.

11. Current gross asset value of the *private fund*:
$ 238,638,000

Ownership

12. Minimum investment commitment required of an investor in the *private fund*:
$ 0
NOTE: Report the amount routinely required of investors who are not your *related persons* (even if different from the amount set forth in the organizational documents of the fund).

13. Approximate number of the *private fund*'s beneficial owners:
56

14. What is the approximate percentage of the *private fund* beneficially owned by you and your *related person*:
7%

15. What is the approximate percentage of the *private fund* beneficially owned (in the aggregate) by funds of funds:
19%

16. What is the approximate percentage of the *private fund* beneficially owned by non-*United States persons*:
0%

Your Advisory Services

	Yes	No
17. (a) Are you a subadviser to this *private fund*?	○	◉

(b) If the answer to question 17(a) is "yes," provide the name and SEC file number, if any, of the adviser of the *private fund*. If the answer to question 17(a) is "no," leave this question blank.

No Information Filed

	Yes	No
18. (a) Do any other investment advisers advise the *private fund*?	○	◉

(b) If the answer to question 18(a) is "yes," provide the name and SEC file number, if any, of the other advisers to the *private fund*. If the answer to question 18(a) is "no," leave this question blank.

No Information Filed

	Yes	No
19. Are your *clients* solicited to invest in the *private fund*?	○	◉

20. Approximately what percentage of your *clients* has invested in the *private fund*?
0%

Private Offering

	Yes	No
21. Does the *private fund* rely on an exemption from registration of its securities under Regulation D of the Securities Act of 1933?	◉	○

22. If yes, provide the *private fund*'s Form D file number (if any):

Form D file number
021-108636

B. SERVICE PROVIDERS

Auditors

	Yes	No
23. (a) (1) Are the *private fund*'s financial statements subject to an annual audit?	◉	○
(2) Are the financial statements prepared in accordance with U.S. GAAP?	◉	○

If the answer to 23(a)(1) is "yes," respond to questions (b) through (f) below. If the *private fund* uses more than one auditing firm, you must complete questions (b) through (f) separately for each auditing firm.

Additional Auditor Information : 1 Record(s) Filed.

If the answer to 23(a)(1) is "yes," respond to questions (b) through (f) below. If the *private fund* uses more than one auditing firm, you must complete questions (b) through (f) separately for each auditing firm.

(b) Name of the auditing firm:
PRICEWATERHOUSECOOPERS, LLP

(c) The location of the auditing firm's office responsible for the *private fund*'s audit (city, state and country):

City:	State:	Country:
NEW YORK	New York	UNITED STATES

	Yes	No
(d) Is the auditing firm an *independent public accountant*?	◉	○
(e) Is the auditing firm registered with the Public Company Accounting Oversight Board?	◉	○
(f) If "yes" to (e) above, is the auditing firm subject to regular inspection by the Public Company Accounting Oversight Board in accordance with its rules?	◉	○

	Yes	No
(g) Are the *private fund*'s audited financial statements distributed to the *private fund*'s investors?	◉	○

(h) Does the report prepared by the auditing firm contain an unqualified opinion?

◉ Yes ○ No ○ Report Not Yet Received

If you check "Report Not Yet Received," you must promptly file an amendment to your Form ADV to update your response when the report is available.

Prime Broker

	Yes	No
24. (a) Does the *private fund* use one or more prime brokers?	○	◉

If the answer to 24(a) is "yes," respond to questions (b) through (e) below for each prime broker the *private fund* uses. If the *private fund* uses more than one prime broker, you must complete questions (b) through (e) separately for each prime broker.

No Information Filed

Custodian

	Yes	No
25. (a) Does the *private fund* use any custodians (including the prime brokers listed above) to hold some or all of its assets?	◉	○

If the answer to 25(a) is "yes," respond to questions (b) through (f) below for each custodian the *private fund* uses. If the *private fund* uses more than one custodian, you

must complete questions (b) through (f) separately for each custodian.

Additional Custodian Information : 1 Record(s) Filed.

If the answer to 25(a) is "yes," respond to questions (b) through (f) below for each custodian the *private fund* uses. If the *private fund* uses more than one custodian, you must complete questions (b) through (f) separately for each custodian.

(b) Legal name of custodian:
JP MORGAN CHASE BANK N.A.

(c) Primary business name of custodian:
JP MORGAN CHASE

(d) The location of the custodian's office responsible for *custody* of the *private fund*'s assets (city, state and country):

City:	State:	Country:
NEW YORK	New York	UNITED STATES

Yes No

(e) Is the custodian a *related person* of your firm? ○ ◉

(f) If the custodian is a broker-dealer, provide its SEC registration number (if any)
-

CRD Number (if any):

Administrator

Yes No

26. (a) Does the *private fund* use an administrator other than your firm? ○ ◉

If the answer to 26(a) is "yes," respond to questions (b) through (f) below. If the *private fund* uses more than one administrator, you must complete questions (b) through (f) separately for each administrator.

No Information Filed

27. During your last fiscal year, what percentage of the *private fund*'s assets (by value) was valued by a *person*, such as an administrator, that is not your *related person*?

0%

Include only those assets where (i) such person carried out the valuation procedure established for that asset, if any, including obtaining any relevant quotes, and (ii) the valuation used for purposes of investor subscriptions, redemptions or distributions, and fee calculations (including allocations) was the valuation determined by such person.

Marketers

Yes No

28. (a) Does the *private fund* use the services of someone other than you or your *employees* for marketing purposes? ○ ◉

You must answer "yes" whether the person acts as a placement agent, consultant, finder, introducer, municipal advisor or other solicitor, or similar person. If the answer to 28(a) is "yes", respond to questions (b) through (g) below for each such marketer the *private fund* uses. If the *private fund* uses more than one marketer you must complete questions (b) through (g) separately for each marketer.

No Information Filed

A. PRIVATE FUND

Information About the *Private Fund*

1. (a) Name of the *private fund*:
STARWOOD ENERGY INVESTORS II, L.P.
(b) *Private fund* identification number:
(include the "805-" prefix also)
805-3111855387

2. Under the laws of what state or country is the *private fund* organized:

State:	Country:
Delaware	UNITED STATES

3. Name(s) of General Partner, Manager, Trustee, or Directors (or persons serving in a similar capacity):

Name of General Partner, Manager, Trustee, or Director
STARWOOD CAPITAL GROUP GLOBAL, L.L.C.

4. The *private fund* (check all that apply; you must check at least one):
☑ (1) qualifies for the exclusion from the definition of investment company under section 3(c)(1) of the Investment Company Act of 1940
☑ (2) qualifies for the exclusion from the definition of investment company under section 3(c)(7) of the Investment Company Act of 1940

5. List the name and country, in English, of each *foreign financial regulatory authority* with which the *private fund* is registered.

No Information Filed

	Yes	**No**
6. (a) Is this a "master fund" in a master-feeder arrangement?	○	◉

(b) If yes, what is the name and *private fund* identification number (if any) of the feeder funds investing in this *private fund*?

No Information Filed

	Yes	No
(c) Is this a "feeder fund" in a master-feeder arrangement?	○	●

(d) If yes, what is the name and *private fund* identification number (if any) of the master fund in which this *private fund* invests?

Name of the *Private Fund*:

Private Fund Identification Number:
(include the "805-" prefix also)

NOTE: You must complete question 6 for each master-feeder arrangement regardless of whether you are filing a single Schedule D, Section 7.B.(1). for the master-feeder arrangement or reporting on the funds separately.

7. If you are filing a single Schedule D, Section 7.B.(1) for a master-feeder arrangement according to the instructions to this Section 7.B.(1), for each of the feeder funds answer the following questions:

No Information Filed

NOTE: For purposes of questions 6 and 7, in a master-feeder arrangement, one or more funds ("feeder funds") invest all or substantially all of their assets in a single fund ("master fund"). A fund would also be a "feeder fund" investing in a "master fund" for purposes of this question if it issued multiple classes (or series) of shares or interests, and each class (or series) invests substantially all of its assets in a single master fund.

	Yes	No
8. (a) Is this *private fund* a "fund of funds"?	○	●
(b) If yes, does the *private fund* invest in funds managed by you or by a *related person*?	○	○

NOTE: For purposes of this question only, answer "yes" if the fund invests 10 percent or more of its total assets in other pooled investment vehicles, whether or not they are also *private funds*, or registered investment companies.

	Yes	No
9. During your last fiscal year, did the *private fund* invest in securities issued by investment companies registered under the Investment Company Act of 1940 (other than "money market funds," to the extent provided in Instruction 6.e.)?	○	●

10. What type of fund is the *private fund*?

● hedge fund ○ liquidity fund ○ private equity fund ○ real estate fund ○ securitized asset fund ○ venture capital fund ○ Other *private fund*

NOTE: For funds of funds, refer to the funds in which the *private fund* invests. For definitions of these fund types, please see Instruction 6 of the Instructions to Part 1A.

11. Current gross asset value of the *private fund*:

$ 54,965,000

Ownership

12. Minimum investment commitment required of an investor in the *private fund*:
$ 0
NOTE: Report the amount routinely required of investors who are not your *related persons* (even if different from the amount set forth in the organizational documents of the fund).

13. Approximate number of the *private fund*'s beneficial owners:
2

14. What is the approximate percentage of the *private fund* beneficially owned by you and your *related person*:
18%

15. What is the approximate percentage of the *private fund* beneficially owned (in the aggregate) by funds of funds:
0%

16. What is the approximate percentage of the *private fund* beneficially owned by non-*United States persons*:
0%

Your Advisory Services

	Yes	No
17. (a) Are you a subadviser to this *private fund*?	○	◉

(b) If the answer to question 17(a) is "yes," provide the name and SEC file number, if any, of the adviser of the *private fund*. If the answer to question 17(a) is "no," leave this question blank.

No Information Filed

	Yes	No
18. (a) Do any other investment advisers advise the *private fund*?	○	◉

(b) If the answer to question 18(a) is "yes," provide the name and SEC file number, if any, of the other advisers to the *private fund*. If the answer to question 18(a) is "no," leave this question blank.

No Information Filed

	Yes	No
19. Are your *clients* solicited to invest in the *private fund*?	○	◉

20. Approximately what percentage of your *clients* has invested in the *private fund*?
0%

Private Offering

	Yes	No
21. Does the *private fund* rely on an exemption from registration of its securities under Regulation D of the Securities Act of 1933?	●	○

22. If yes, provide the *private fund*'s Form D file number (if any):

No Information Filed

B. SERVICE PROVIDERS

Auditors

	Yes	No
23. (a) (1) Are the *private fund*'s financial statements subject to an annual audit?	●	○
(2) Are the financial statements prepared in accordance with U.S. GAAP?	●	○

If the answer to 23(a)(1) is "yes," respond to questions (b) through (f) below. If the *private fund* uses more than one auditing firm, you must complete questions (b) through (f) separately for each auditing firm.

Additional Auditor Information : 1 Record(s) Filed.

If the answer to 23(a)(1) is "yes," respond to questions (b) through (f) below. If the *private fund* uses more than one auditing firm, you must complete questions (b) through (f) separately for each auditing firm.

(b) Name of the auditing firm:

PRICEWATERHOUSECOOPERS, LLP

(c) The location of the auditing firm's office responsible for the *private fund*'s audit (city, state and country):

City:	State:	Country:
NEW YORK	New York	UNITED STATES

	Yes	No
(d) Is the auditing firm an *independent public accountant*?	●	○
(e) Is the auditing firm registered with the Public Company Accounting Oversight Board?	●	○
(f) If "yes" to (e) above, is the auditing firm subject to regular inspection by the Public Company Accounting Oversight Board in accordance with its rules?	●	○

	Yes	No
(g) Are the *private fund*'s audited financial statements distributed to the *private fund*'s investors?	●	○

(h) Does the report prepared by the auditing firm contain an unqualified opinion?

● Yes ○ No ○ Report Not Yet Received

If you check "Report Not Yet Received," you must promptly file an amendment to your Form ADV to update your response when the report is available.

Prime Broker

	Yes	No
24. (a) Does the *private fund* use one or more prime brokers?	○	◉

If the answer to 24(a) is "yes," respond to questions (b) through (e) below for each prime broker the *private fund* uses. If the *private fund* uses more than one prime broker, you must complete questions (b) through (e) separately for each prime broker.

No Information Filed

Custodian

	Yes	No
25. (a) Does the *private fund* use any custodians (including the prime brokers listed above) to hold some or all of its assets?	◉	○

If the answer to 25(a) is "yes," respond to questions (b) through (f) below for each custodian the *private fund* uses. If the *private fund* uses more than one custodian, you must complete questions (b) through (f) separately for each custodian.

Additional Custodian Information : 1 Record(s) Filed.

If the answer to 25(a) is "yes," respond to questions (b) through (f) below for each custodian the *private fund* uses. If the *private fund* uses more than one custodian, you must complete questions (b) through (f) separately for each custodian.

(b) Legal name of custodian:
JP MORGAN CHASE BANK N.A.

(c) Primary business name of custodian:
JP MORGAN CHASE

(d) The location of the custodian's office responsible for *custody* of the *private fund*'s assets (city, state and country):

City:	State:	Country:
NEW YORK	New York	UNITED STATES

	Yes	No
(e) Is the custodian a *related person* of your firm?	○	◉

(f) If the custodian is a broker-dealer, provide its SEC registration number (if any)
-

CRD Number (if any):

Administrator

Yes No

26. (a) Does the *private fund* use an administrator other than your firm? ○ ◉

If the answer to 26(a) is "yes," respond to questions (b) through (f) below. If the *private fund* uses more than one administrator, you must complete questions (b) through (f) separately for each administrator.

No Information Filed

27. During your last fiscal year, what percentage of the *private fund*'s assets (by value) was valued by a *person*, such as an administrator, that is not your *related person*?

0%

Include only those assets where (i) such person carried out the valuation procedure established for that asset, if any, including obtaining any relevant quotes, and (ii) the valuation used for purposes of investor subscriptions, redemptions or distributions, and fee calculations (including allocations) was the valuation determined by such person.

Marketers

Yes No

28. (a) Does the *private fund* use the services of someone other than you or your *employees* for marketing purposes? ○ ◉

You must answer "yes" whether the person acts as a placement agent, consultant, finder, introducer, municipal advisor or other solicitor, or similar person. If the answer to 28(a) is "yes", respond to questions (b) through (g) below for each such marketer the *private fund* uses. If the *private fund* uses more than one marketer you must complete questions (b) through (g) separately for each marketer.

No Information Filed

A. PRIVATE FUND

Information About the *Private Fund*

1. (a) Name of the *private fund*:
   STARWOOD GLOBAL OPPORTUNITY FUND VI-A, L.P.
   (b) *Private fund* identification number:
   (include the "805-" prefix also)
   805-4229542435

2. Under the laws of what state or country is the *private fund* organized:

State:	Country:
Delaware	UNITED STATES

3. Name(s) of General Partner, Manager, Trustee, or Directors (or persons serving in a similar capacity):

Name of General Partner, Manager, Trustee, or Director
SOF-VI MANAGEMENT, L.L.C.

4. The *private fund* (check all that apply; you must check at least one):

☑ (1) qualifies for the exclusion from the definition of investment company under section 3 (c)(1) of the Investment Company Act of 1940

☑ (2) qualifies for the exclusion from the definition of investment company under section 3 (c)(7) of the Investment Company Act of 1940

5. List the name and country, in English, of each *foreign financial regulatory authority* with which the *private fund* is registered.

No Information Filed

	Yes	No
6. (a) Is this a "master fund" in a master-feeder arrangement?	○	◉

(b) If yes, what is the name and *private fund* identification number (if any) of the feeder funds investing in this *private fund*?

No Information Filed

	Yes	No
(c) Is this a "feeder fund" in a master-feeder arrangement?	○	◉

(d) If yes, what is the name and *private fund* identification number (if any) of the master fund in which this *private fund* invests?

Name of the *Private Fund*:

Private Fund Identification Number:
(include the "805-" prefix also)

NOTE: You must complete question 6 for each master-feeder arrangement regardless of whether you are filing a single Schedule D, Section 7.B.(1). for the master-feeder arrangement or reporting on the funds separately.

7. If you are filing a single Schedule D, Section 7.B.(1) for a master-feeder arrangement according to the instructions to this Section 7.B.(1), for each of the feeder funds answer the following questions:

No Information Filed

NOTE: For purposes of questions 6 and 7, in a master-feeder arrangement, one or more funds ("feeder funds") invest all or substantially all of their assets in a single fund ("master fund"). A fund would also be a "feeder fund" investing in a "master fund" for purposes of this question if it issued multiple classes (or series) of shares or interests, and each class (or series) invests substantially all of its assets in a single master fund.

	Yes	No
8. (a) Is this *private fund* a "fund of funds"?	○	◉

(b) If yes, does the *private fund* invest in funds managed by you or by a *related person*? ○ ○

NOTE: For purposes of this question only, answer "yes" if the fund invests 10 percent or more of its total assets in other pooled investment vehicles, whether or not they are also *private funds*, or registered investment companies.

Yes No

9. During your last fiscal year, did the *private fund* invest in securities issued by investment companies registered under the Investment Company Act of 1940 (other than "money market funds," to the extent provided in Instruction 6.e.)? ○ ◉

10. What type of fund is the *private fund*?

◉ hedge fund ○ liquidity fund ○ private equity fund ○ real estate fund ○ securitized asset fund ○ venture capital fund ○ Other *private fund*

NOTE: For funds of funds, refer to the funds in which the *private fund* invests. For definitions of these fund types, please see Instruction 6 of the Instructions to Part 1A.

11. Current gross asset value of the *private fund*:
$ 126,457,000

Ownership

12. Minimum investment commitment required of an investor in the *private fund*:
$ 0
NOTE: Report the amount routinely required of investors who are not your *related persons* (even if different from the amount set forth in the organizational documents of the fund).

13. Approximate number of the *private fund*'s beneficial owners:
20

14. What is the approximate percentage of the *private fund* beneficially owned by you and your *related person*:
3%

15. What is the approximate percentage of the *private fund* beneficially owned (in the aggregate) by funds of funds:
0%

16. What is the approximate percentage of the *private fund* beneficially owned by non-*United States persons*:
0%

Your Advisory Services

Yes No

17. (a) Are you a subadviser to this *private fund*? ○ ◉

(b) If the answer to question 17(a) is "yes," provide the name and SEC file number, if any, of

the adviser of the *private fund*. If the answer to question 17(a) is "no," leave this question blank.

No Information Filed

	Yes	No
18. (a) Do any other investment advisers advise the *private fund*?	○	◉

(b) If the answer to question 18(a) is "yes," provide the name and SEC file number, if any, of the other advisers to the *private fund*. If the answer to question 18(a) is "no," leave this question blank.

No Information Filed

	Yes	No
19. Are your *clients* solicited to invest in the *private fund*?	○	◉

20. Approximately what percentage of your *clients* has invested in the *private fund*?
0%

Private Offering

	Yes	No
21. Does the *private fund* rely on an exemption from registration of its securities under Regulation D of the Securities Act of 1933?	◉	○

22. If yes, provide the *private fund*'s Form D file number (if any):

No Information Filed

B. SERVICE PROVIDERS

Auditors

	Yes	No
23. (a) (1) Are the *private fund*'s financial statements subject to an annual audit?	◉	○
(2) Are the financial statements prepared in accordance with U.S. GAAP?	◉	○

If the answer to 23(a)(1) is "yes," respond to questions (b) through (f) below. If the *private fund* uses more than one auditing firm, you must complete questions (b) through (f) separately for each auditing firm.

Additional Auditor Information : 1 Record(s) Filed.

If the answer to 23(a)(1) is "yes," respond to questions (b) through (f) below. If the *private fund* uses more than one auditing firm, you must complete questions (b) through (f) separately for each auditing firm.

(b) Name of the auditing firm:
PRICEWATERHOUSECOOPERS, LLP

(c) The location of the auditing firm's office responsible for the *private fund*'s audit (city, state and country):

City:	State:	Country:
NEW YORK	New York	UNITED STATES

	Yes	No
(d) Is the auditing firm an *independent public accountant*?	◉	○
(e) Is the auditing firm registered with the Public Company Accounting Oversight Board?	◉	○
(f) If "yes" to (e) above, is the auditing firm subject to regular inspection by the Public Company Accounting Oversight Board in accordance with its rules?	◉	○

	Yes	No
(g) Are the *private fund*'s audited financial statements distributed to the *private fund*'s investors?	◉	○

(h) Does the report prepared by the auditing firm contain an unqualified opinion?

◉ Yes ○ No ○ Report Not Yet Received

If you check "Report Not Yet Received," you must promptly file an amendment to your Form ADV to update your response when the report is available.

Prime Broker

	Yes	No
24. (a) Does the *private fund* use one or more prime brokers?	○	◉

If the answer to 24(a) is "yes," respond to questions (b) through (e) below for each prime broker the *private fund* uses. If the *private fund* uses more than one prime broker, you must complete questions (b) through (e) separately for each prime broker.

No Information Filed

Custodian

	Yes	No
25. (a) Does the *private fund* use any custodians (including the prime brokers listed above) to hold some or all of its assets?	◉	○

If the answer to 25(a) is "yes," respond to questions (b) through (f) below for each custodian the *private fund* uses. If the *private fund* uses more than one custodian, you must complete questions (b) through (f) separately for each custodian.

Additional Custodian Information : 1 Record(s) Filed.

If the answer to 25(a) is "yes," respond to questions (b) through (f) below for each custodian the *private fund* uses. If the *private fund* uses more than one custodian, you must complete questions (b) through (f) separately for each custodian.

(b) Legal name of custodian:
JP MORGAN CHASE BANK N.A.

(c) Primary business name of custodian:
JP MORGAN CHASE

(d) The location of the custodian's office responsible for *custody* of the *private fund*'s assets (city, state and country):

City:	State:	Country:
NEW YORK	New York	UNITED STATES

	Yes	No
(e) Is the custodian a *related person* of your firm?	○	◉

(f) If the custodian is a broker-dealer, provide its SEC registration number (if any)
-
CRD Number (if any):

Administrator

	Yes	No
26. (a) Does the *private fund* use an administrator other than your firm?	○	◉

If the answer to 26(a) is "yes," respond to questions (b) through (f) below. If the *private fund* uses more than one administrator, you must complete questions (b) through (f) separately for each administrator.

No Information Filed

27. During your last fiscal year, what percentage of the *private fund*'s assets (by value) was valued by a *person*, such as an administrator, that is not your *related person*?
0%
Include only those assets where (i) such person carried out the valuation procedure established for that asset, if any, including obtaining any relevant quotes, and (ii) the valuation used for purposes of investor subscriptions, redemptions or distributions, and fee calculations (including allocations) was the valuation determined by such person.

Marketers

	Yes	No
28. (a) Does the *private fund* use the services of someone other than you or your *employees* for marketing purposes?	○	◉

You must answer "yes" whether the person acts as a placement agent, consultant, finder, introducer, municipal advisor or other solicitor, or similar person. If the answer to 28(a) is "yes", respond to questions (b) through (g) below for each such marketer the *private fund* uses. If the *private fund* uses more than one marketer you must complete questions (b) through (g) separately for each marketer.

No Information Filed

A. PRIVATE FUND

Information About the *Private Fund*

1. (a) Name of the *private fund*:
   STARWOOD GLOBAL OPPORTUNITY FUND VI-B, L.P.
   (b) *Private fund* identification number:
   (include the "805-" prefix also)
   805-4220704918

2. Under the laws of what state or country is the *private fund* organized:

State:	Country:
Delaware	UNITED STATES

3. Name(s) of General Partner, Manager, Trustee, or Directors (or persons serving in a similar capacity):

Name of General Partner, Manager, Trustee, or Director
SOF-VI MANAGEMENT, L.L.C.

4. The *private fund* (check all that apply; you must check at least one):
   ☑ (1) qualifies for the exclusion from the definition of investment company under section 3 (c)(1) of the Investment Company Act of 1940
   ☑ (2) qualifies for the exclusion from the definition of investment company under section 3 (c)(7) of the Investment Company Act of 1940

5. List the name and country, in English, of each *foreign financial regulatory authority* with which the *private fund* is registered.

   No Information Filed

	Yes	No
6. (a) Is this a "master fund" in a master-feeder arrangement?	○	◉

   (b) If yes, what is the name and *private fund* identification number (if any) of the feeder funds investing in this *private fund*?

   No Information Filed

	Yes	No
(c) Is this a "feeder fund" in a master-feeder arrangement?	○	◉

   (d) If yes, what is the name and *private fund* identification number (if any) of the master fund in which this *private fund* invests?
   Name of the *Private Fund*:

   Private Fund Identification Number:

(include the "805-" prefix also)

NOTE: You must complete question 6 for each master-feeder arrangement regardless of whether you are filing a single Schedule D, Section 7.B.(1). for the master-feeder arrangement or reporting on the funds separately.

7. If you are filing a single Schedule D, Section 7.B.(1) for a master-feeder arrangement according to the instructions to this Section 7.B.(1), for each of the feeder funds answer the following questions:

No Information Filed

NOTE: For purposes of questions 6 and 7, in a master-feeder arrangement, one or more funds ("feeder funds") invest all or substantially all of their assets in a single fund ("master fund"). A fund would also be a "feeder fund" investing in a "master fund" for purposes of this question if it issued multiple classes (or series) of shares or interests, and each class (or series) invests substantially all of its assets in a single master fund.

	Yes	No
8. (a) Is this *private fund* a "fund of funds"?	○	◉
(b) If yes, does the *private fund* invest in funds managed by you or by a *related person*?	○	○

NOTE: For purposes of this question only, answer "yes" if the fund invests 10 percent or more of its total assets in other pooled investment vehicles, whether or not they are also *private funds*, or registered investment companies.

	Yes	No
9. During your last fiscal year, did the *private fund* invest in securities issued by investment companies registered under the Investment Company Act of 1940 (other than "money market funds," to the extent provided in Instruction 6.e.)?	○	◉

10. What type of fund is the *private fund*?

◉ hedge fund ○ liquidity fund ○ private equity fund ○ real estate fund ○ securitized asset fund ○ venture capital fund ○ Other *private fund*

NOTE: For funds of funds, refer to the funds in which the *private fund* invests. For definitions of these fund types, please see Instruction 6 of the Instructions to Part 1A.

11. Current gross asset value of the *private fund*:

$ 23,361,000

Ownership

12. Minimum investment commitment required of an investor in the *private fund*:

$ 0

NOTE: Report the amount routinely required of investors who are not your *related persons* (even if different from the amount set forth in the organizational documents of the fund).

13. Approximate number of the *private fund*'s beneficial owners:
11

14. What is the approximate percentage of the *private fund* beneficially owned by you and your *related person*:
3%

15. What is the approximate percentage of the *private fund* beneficially owned (in the aggregate) by funds of funds:
47%

16. What is the approximate percentage of the *private fund* beneficially owned by non-*United States persons*:
0%

Your Advisory Services

	Yes	No
17. (a) Are you a subadviser to this *private fund*?	○	●

(b) If the answer to question 17(a) is "yes," provide the name and SEC file number, if any, of the adviser of the *private fund*. If the answer to question 17(a) is "no," leave this question blank.

No Information Filed

	Yes	No
18. (a) Do any other investment advisers advise the *private fund*?	○	●

(b) If the answer to question 18(a) is "yes," provide the name and SEC file number, if any, of the other advisers to the *private fund*. If the answer to question 18(a) is "no," leave this question blank.

No Information Filed

	Yes	No
19. Are your *clients* solicited to invest in the *private fund*?	○	●

20. Approximately what percentage of your *clients* has invested in the *private fund*?
0%

Private Offering

	Yes	No
21. Does the *private fund* rely on an exemption from registration of its securities under Regulation D of the Securities Act of 1933?	●	○

22. If yes, provide the *private fund*'s Form D file number (if any):

No Information Filed

B. SERVICE PROVIDERS

Auditors

	Yes	No
23. (a) (1) Are the *private fund*'s financial statements subject to an annual audit?	◉	○
(2) Are the financial statements prepared in accordance with U.S. GAAP?	◉	○

If the answer to 23(a)(1) is "yes," respond to questions (b) through (f) below. If the *private fund* uses more than one auditing firm, you must complete questions (b) through (f) separately for each auditing firm.

Additional Auditor Information : 1 Record(s) Filed.

If the answer to 23(a)(1) is "yes," respond to questions (b) through (f) below. If the *private fund* uses more than one auditing firm, you must complete questions (b) through (f) separately for each auditing firm.

(b) Name of the auditing firm:
PRICEWATERHOUSECOOPERS, LLP

(c) The location of the auditing firm's office responsible for the *private fund*'s audit (city, state and country):

City:	State:	Country:
NEW YORK	New York	UNITED STATES

	Yes	No
(d) Is the auditing firm an *independent public accountant*?	◉	○
(e) Is the auditing firm registered with the Public Company Accounting Oversight Board?	◉	○
(f) If "yes" to (e) above, is the auditing firm subject to regular inspection by the Public Company Accounting Oversight Board in accordance with its rules?	◉	○

	Yes	No
(g) Are the *private fund*'s audited financial statements distributed to the *private fund*'s investors?	◉	○

(h) Does the report prepared by the auditing firm contain an unqualified opinion?

◉ Yes ○ No ○ Report Not Yet Received

If you check "Report Not Yet Received," you must promptly file an amendment to your Form ADV to update your response when the report is available.

Prime Broker

	Yes	No
24. (a) Does the *private fund* use one or more prime brokers?	○	◉

If the answer to 24(a) is "yes," respond to questions (b) through (e) below for each prime broker the *private fund* uses. If the *private fund* uses more than one prime broker, you must complete questions (b) through (e) separately for each prime broker.

No Information Filed

Custodian

	Yes	No
25. (a) Does the *private fund* use any custodians (including the prime brokers listed above) to hold some or all of its assets?	◉	○

If the answer to 25(a) is "yes," respond to questions (b) through (f) below for each custodian the *private fund* uses. If the *private fund* uses more than one custodian, you must complete questions (b) through (f) separately for each custodian.

Additional Custodian Information : 1 Record(s) Filed.

If the answer to 25(a) is "yes," respond to questions (b) through (f) below for each custodian the *private fund* uses. If the *private fund* uses more than one custodian, you must complete questions (b) through (f) separately for each custodian.

(b) Legal name of custodian:
JP MORGAN CHASE BANK N.A.

(c) Primary business name of custodian:
JP MORGAN CHASE

(d) The location of the custodian's office responsible for *custody* of the *private fund*'s assets (city, state and country):

City:	State:	Country:
NEW YORK	New York	UNITED STATES

	Yes	No
(e) Is the custodian a *related person* of your firm?	○	◉

(f) If the custodian is a broker-dealer, provide its SEC registration number (if any)
-

CRD Number (if any):

Administrator

	Yes	No
26. (a) Does the *private fund* use an administrator other than your firm?	○	◉

If the answer to 26(a) is "yes," respond to questions (b) through (f) below. If the *private fund* uses more than one administrator, you must complete questions (b) through (f) separately for each administrator.

No Information Filed

27. During your last fiscal year, what percentage of the *private fund*'s assets (by value) was valued by a *person*, such as an administrator, that is not your *related person*?

0%

Include only those assets where (i) such person carried out the valuation procedure established for that asset, if any, including obtaining any relevant quotes, and (ii) the valuation used for purposes of investor subscriptions, redemptions or distributions, and fee calculations (including allocations) was the valuation determined by such person.

Marketers

	Yes	No
28. (a) Does the *private fund* use the services of someone other than you or your *employees* for marketing purposes?	○	◉

You must answer "yes" whether the person acts as a placement agent, consultant, finder, introducer, municipal advisor or other solicitor, or similar person. If the answer to 28(a) is "yes", respond to questions (b) through (g) below for each such marketer the *private fund* uses. If the *private fund* uses more than one marketer you must complete questions (b) through (g) separately for each marketer.

No Information Filed

A. PRIVATE FUND

Information About the *Private Fund*

1. (a) Name of the *private fund*:
   STARWOOD GLOBAL OPPORTUNITY FUND VII-A, L.P.
   (b) *Private fund* identification number:
   (include the "805-" prefix also)
   805-8311717236

2. Under the laws of what state or country is the *private fund* organized:

State:	Country:
Delaware	UNITED STATES

3. Name(s) of General Partner, Manager, Trustee, or Directors (or persons serving in a similar capacity):

Name of General Partner, Manager, Trustee, or Director
SOF-VII MANAGEMENT, L.L.C.

4. The *private fund* (check all that apply; you must check at least one):
   ☑ (1) qualifies for the exclusion from the definition of investment company under section 3 (c)(1) of the Investment Company Act of 1940
   ☑ (2) qualifies for the exclusion from the definition of investment company under section 3 (c)(7) of the Investment Company Act of 1940

5. List the name and country, in English, of each *foreign financial regulatory authority* with which the *private fund* is registered.

No Information Filed

	Yes	No
6. (a) Is this a "master fund" in a master-feeder arrangement?	○	◉

(b) If yes, what is the name and *private fund* identification number (if any) of the feeder funds investing in this *private fund*?

No Information Filed

	Yes	No
(c) Is this a "feeder fund" in a master-feeder arrangement?	○	◉

(d) If yes, what is the name and *private fund* identification number (if any) of the master fund in which this *private fund* invests?

Name of the *Private Fund*:

Private Fund Identification Number:
(include the "805-" prefix also)

NOTE: You must complete question 6 for each master-feeder arrangement regardless of whether you are filing a single Schedule D, Section 7.B.(1). for the master-feeder arrangement or reporting on the funds separately.

7. If you are filing a single Schedule D, Section 7.B.(1) for a master-feeder arrangement according to the instructions to this Section 7.B.(1), for each of the feeder funds answer the following questions:

No Information Filed

NOTE: For purposes of questions 6 and 7, in a master-feeder arrangement, one or more funds ("feeder funds") invest all or substantially all of their assets in a single fund ("master fund"). A fund would also be a "feeder fund" investing in a "master fund" for purposes of this question if it issued multiple classes (or series) of shares or interests, and each class (or series) invests substantially all of its assets in a single master fund.

	Yes	No
8. (a) Is this *private fund* a "fund of funds"?	○	◉
(b) If yes, does the *private fund* invest in funds managed by you or by a *related person*?	○	○

NOTE: For purposes of this question only, answer "yes" if the fund invests 10 percent or more of its total assets in other pooled investment vehicles, whether or not they are also *private funds*, or registered investment companies.

	Yes	No
9. During your last fiscal year, did the *private fund* invest in securities issued by investment companies registered under the Investment Company Act of 1940 (other than "money market funds," to the extent provided in Instruction 6.e.)?	◉	○

10. What type of fund is the *private fund*?

● hedge fund ○ liquidity fund ○ private equity fund ○ real estate fund ○ securitized asset fund ○ venture capital fund ○ Other *private fund*

NOTE: For funds of funds, refer to the funds in which the *private fund* invests. For definitions of these fund types, please see Instruction 6 of the Instructions to Part 1A.

11. Current gross asset value of the *private fund*:

$ 621,600,000

Ownership

12. Minimum investment commitment required of an investor in the *private fund*:

$ 0

NOTE: Report the amount routinely required of investors who are not your *related persons* (even if different from the amount set forth in the organizational documents of the fund).

13. Approximate number of the *private fund*'s beneficial owners:

33

14. What is the approximate percentage of the *private fund* beneficially owned by you and your *related person*:

1%

15. What is the approximate percentage of the *private fund* beneficially owned (in the aggregate) by funds of funds:

0%

16. What is the approximate percentage of the *private fund* beneficially owned by non-*United States persons*:

0%

Your Advisory Services

	Yes	No
17. (a) Are you a subadviser to this *private fund*?	○	●

(b) If the answer to question 17(a) is "yes," provide the name and SEC file number, if any, of the adviser of the *private fund*. If the answer to question 17(a) is "no," leave this question blank.

No Information Filed

	Yes	No
18. (a) Do any other investment advisers advise the *private fund*?	○	●

(b) If the answer to question 18(a) is "yes," provide the name and SEC file number, if any, of the other advisers to the *private fund*. If the answer to question 18(a) is "no," leave this question blank.

No Information Filed

	Yes	No
19. Are your *clients* solicited to invest in the *private fund*?	○	◉

20. Approximately what percentage of your *clients* has invested in the *private fund*?
0%

Private Offering

	Yes	No
21. Does the *private fund* rely on an exemption from registration of its securities under Regulation D of the Securities Act of 1933?	◉	○

22. If yes, provide the *private fund*'s Form D file number (if any):

No Information Filed

B. SERVICE PROVIDERS

Auditors

	Yes	No
23. (a) (1) Are the *private fund*'s financial statements subject to an annual audit?	◉	○
(2) Are the financial statements prepared in accordance with U.S. GAAP?	◉	○

If the answer to 23(a)(1) is "yes," respond to questions (b) through (f) below. If the *private fund* uses more than one auditing firm, you must complete questions (b) through (f) separately for each auditing firm.

Additional Auditor Information : 1 Record(s) Filed.

If the answer to 23(a)(1) is "yes," respond to questions (b) through (f) below. If the *private fund* uses more than one auditing firm, you must complete questions (b) through (f) separately for each auditing firm.

(b) Name of the auditing firm:
DELOITTE & TOUCHE, LLP

(c) The location of the auditing firm's office responsible for the *private fund*'s audit (city, state and country):

City:	State:	Country:
STAMFORD	Connecticut	UNITED STATES

	Yes	No
(d) Is the auditing firm an *independent public accountant*?	◉	○
(e) Is the auditing firm registered with the Public Company Accounting Oversight Board?	◉	○

(f) If "yes" to (e) above, is the auditing firm subject to regular inspection by the Public Company Accounting Oversight Board in accordance with its rules? ◉ Yes ○ No

Yes No

(g) Are the *private fund*'s audited financial statements distributed to the *private fund*'s investors? ◉ ○

(h) Does the report prepared by the auditing firm contain an unqualified opinion?

◉ Yes ○ No ○ Report Not Yet Received

If you check "Report Not Yet Received," you must promptly file an amendment to your Form ADV to update your response when the report is available.

Prime Broker

Yes No

24. (a) Does the *private fund* use one or more prime brokers? ○ ◉

If the answer to 24(a) is "yes," respond to questions (b) through (e) below for each prime broker the *private fund* uses. If the *private fund* uses more than one prime broker, you must complete questions (b) through (e) separately for each prime broker.

No Information Filed

Custodian

Yes No

25. (a) Does the *private fund* use any custodians (including the prime brokers listed above) to hold some or all of its assets? ◉ ○

If the answer to 25(a) is "yes," respond to questions (b) through (f) below for each custodian the *private fund* uses. If the *private fund* uses more than one custodian, you must complete questions (b) through (f) separately for each custodian.

Additional Custodian Information : 3 Record(s) Filed.

If the answer to 25(a) is "yes," respond to questions (b) through (f) below for each custodian the *private fund* uses. If the *private fund* uses more than one custodian, you must complete questions (b) through (f) separately for each custodian.

(b) Legal name of custodian:
GOLDMAN, SACHS & CO.

(c) Primary business name of custodian:
GOLDMAN, SACHS & CO.

(d) The location of the custodian's office responsible for *custody* of the *private fund*'s assets (city, state and country):

City:	State:	Country:
NEW YORK	New York	UNITED STATES

Yes No

(e) Is the custodian a *related person* of your firm? ○

(f) If the custodian is a broker-dealer, provide its SEC registration number (if any)

8 - 129
CRD Number (if any):
361

If the answer to 25(a) is "yes," respond to questions (b) through (f) below for each custodian the *private fund* uses. If the *private fund* uses more than one custodian, you must complete questions (b) through (f) separately for each custodian.

(b) Legal name of custodian:
JP MORGAN CHASE BANK N.A.

(c) Primary business name of custodian:
JP MORGAN CHASE

(d) The location of the custodian's office responsible for *custody* of the *private fund*'s assets (city, state and country):

City:	State:	Country:
NEW YORK	New York	UNITED STATES

Yes No

(e) Is the custodian a *related person* of your firm? ○

(f) If the custodian is a broker-dealer, provide its SEC registration number (if any)
-
CRD Number (if any):

If the answer to 25(a) is "yes," respond to questions (b) through (f) below for each custodian the *private fund* uses. If the *private fund* uses more than one custodian, you must complete questions (b) through (f) separately for each custodian.

(b) Legal name of custodian:
UBS AG

(c) Primary business name of custodian:
UBS

(d) The location of the custodian's office responsible for *custody* of the *private fund*'s

assets (city, state and country):

City: SINGAPORE | State: | Country: SINGAPORE

	Yes	No
(e) Is the custodian a *related person* of your firm?	○	◉

(f) If the custodian is a broker-dealer, provide its SEC registration number (if any)

-

CRD Number (if any):

Administrator

	Yes	No
26. (a) Does the *private fund* use an administrator other than your firm?	○	◉

If the answer to 26(a) is "yes," respond to questions (b) through (f) below. If the *private fund* uses more than one administrator, you must complete questions (b) through (f) separately for each administrator.

No Information Filed

27. During your last fiscal year, what percentage of the *private fund*'s assets (by value) was valued by a *person*, such as an administrator, that is not your *related person*?

0%

Include only those assets where (i) such person carried out the valuation procedure established for that asset, if any, including obtaining any relevant quotes, and (ii) the valuation used for purposes of investor subscriptions, redemptions or distributions, and fee calculations (including allocations) was the valuation determined by such person.

Marketers

	Yes	No
28. (a) Does the *private fund* use the services of someone other than you or your *employees* for marketing purposes?	○	◉

You must answer "yes" whether the person acts as a placement agent, consultant, finder, introducer, municipal advisor or other solicitor, or similar person. If the answer to 28(a) is "yes", respond to questions (b) through (g) below for each such marketer the *private fund* uses. If the *private fund* uses more than one marketer you must complete questions (b) through (g) separately for each marketer.

No Information Filed

A. PRIVATE FUND

Information About the *Private Fund*

1. (a) Name of the *private fund*:
   STARWOOD GLOBAL OPPORTUNITY FUND VII-B, L.P.
   (b) *Private fund* identification number:
   (include the "805-" prefix also)
   805-7803225155

2. Under the laws of what state or country is the *private fund* organized:

State:	Country:
Delaware	UNITED STATES

3. Name(s) of General Partner, Manager, Trustee, or Directors (or persons serving in a similar capacity):

Name of General Partner, Manager, Trustee, or Director
SOF-VII MANAGEMENT, L.L.C.

4. The *private fund* (check all that apply; you must check at least one):
   ☑ (1) qualifies for the exclusion from the definition of investment company under section 3 (c)(1) of the Investment Company Act of 1940
   ☑ (2) qualifies for the exclusion from the definition of investment company under section 3 (c)(7) of the Investment Company Act of 1940

5. List the name and country, in English, of each *foreign financial regulatory authority* with which the *private fund* is registered.

   No Information Filed

	Yes	No
6. (a) Is this a "master fund" in a master-feeder arrangement?	○	◉

   (b) If yes, what is the name and *private fund* identification number (if any) of the feeder funds investing in this *private fund*?

   No Information Filed

	Yes	No
(c) Is this a "feeder fund" in a master-feeder arrangement?	○	◉

   (d) If yes, what is the name and *private fund* identification number (if any) of the master fund in which this *private fund* invests?
   Name of the *Private Fund*:

   Private Fund Identification Number:
   (include the "805-" prefix also)

NOTE: You must complete question 6 for each master-feeder arrangement regardless of whether you are filing a single Schedule D, Section 7.B.(1). for the master-feeder

arrangement or reporting on the funds separately.

7. If you are filing a single Schedule D, Section 7.B.(1) for a master-feeder arrangement according to the instructions to this Section 7.B.(1), for each of the feeder funds answer the following questions:

No Information Filed

NOTE: For purposes of questions 6 and 7, in a master-feeder arrangement, one or more funds ("feeder funds") invest all or substantially all of their assets in a single fund ("master fund"). A fund would also be a "feeder fund" investing in a "master fund" for purposes of this question if it issued multiple classes (or series) of shares or interests, and each class (or series) invests substantially all of its assets in a single master fund.

	Yes	No
8. (a) Is this *private fund* a "fund of funds"?	○	◉
(b) If yes, does the *private fund* invest in funds managed by you or by a *related person*?	○	○

NOTE: For purposes of this question only, answer "yes" if the fund invests 10 percent or more of its total assets in other pooled investment vehicles, whether or not they are also *private funds*, or registered investment companies.

	Yes	No
9. During your last fiscal year, did the *private fund* invest in securities issued by investment companies registered under the Investment Company Act of 1940 (other than "money market funds," to the extent provided in Instruction 6.e.)?	◉	○

10. What type of fund is the *private fund*?

◉ hedge fund ○ liquidity fund ○ private equity fund ○ real estate fund ○ securitized asset fund ○ venture capital fund ○ Other *private fund*

NOTE: For funds of funds, refer to the funds in which the *private fund* invests. For definitions of these fund types, please see Instruction 6 of the Instructions to Part 1A.

11. Current gross asset value of the *private fund*:

$ 229,345,000

Ownership

12. Minimum investment commitment required of an investor in the *private fund*:

$ 0

NOTE: Report the amount routinely required of investors who are not your *related persons* (even if different from the amount set forth in the organizational documents of the fund).

13. Approximate number of the *private fund*'s beneficial owners:

38

14. What is the approximate percentage of the *private fund* beneficially owned by you and your

related person:
7%

15. What is the approximate percentage of the *private fund* beneficially owned (in the aggregate) by funds of funds:
9%

16. What is the approximate percentage of the *private fund* beneficially owned by non-*United States persons*:
18%

Your Advisory Services

	Yes	No
17. (a) Are you a subadviser to this *private fund*?	○	●

(b) If the answer to question 17(a) is "yes," provide the name and SEC file number, if any, of the adviser of the *private fund*. If the answer to question 17(a) is "no," leave this question blank.

No Information Filed

	Yes	No
18. (a) Do any other investment advisers advise the *private fund*?	○	●

(b) If the answer to question 18(a) is "yes," provide the name and SEC file number, if any, of the other advisers to the *private fund*. If the answer to question 18(a) is "no," leave this question blank.

No Information Filed

	Yes	No
19. Are your *clients* solicited to invest in the *private fund*?	○	●

20. Approximately what percentage of your *clients* has invested in the *private fund*?
0%

Private Offering

	Yes	No
21. Does the *private fund* rely on an exemption from registration of its securities under Regulation D of the Securities Act of 1933?	●	○

22. If yes, provide the *private fund*'s Form D file number (if any):

No Information Filed

B. SERVICE PROVIDERS

Auditors

	Yes	No
23. (a) (1) Are the *private fund*'s financial statements subject to an annual audit?	●	○

(2) Are the financial statements prepared in accordance with U.S. GAAP? ◉ ○

If the answer to 23(a)(1) is "yes," respond to questions (b) through (f) below. If the *private fund* uses more than one auditing firm, you must complete questions (b) through (f) separately for each auditing firm.

Additional Auditor Information : 1 Record(s) Filed.

If the answer to 23(a)(1) is "yes," respond to questions (b) through (f) below. If the *private fund* uses more than one auditing firm, you must complete questions (b) through (f) separately for each auditing firm.

(b) Name of the auditing firm:
DELOITTE & TOUCHE, LLP

(c) The location of the auditing firm's office responsible for the *private fund*'s audit (city, state and country):

City:	State:	Country:
STAMFORD	Connecticut	UNITED STATES

	Yes	No
(d) Is the auditing firm an *independent public accountant*?	◉	○
(e) Is the auditing firm registered with the Public Company Accounting Oversight Board?	◉	○
(f) If "yes" to (e) above, is the auditing firm subject to regular inspection by the Public Company Accounting Oversight Board in accordance with its rules?	◉	○

	Yes	No
(g) Are the *private fund*'s audited financial statements distributed to the *private fund*'s investors?	◉	○

(h) Does the report prepared by the auditing firm contain an unqualified opinion?

◉ Yes ○ No ○ Report Not Yet Received

If you check "Report Not Yet Received," you must promptly file an amendment to your Form ADV to update your response when the report is available.

Prime Broker

	Yes	No
24. (a) Does the *private fund* use one or more prime brokers?	○	◉

If the answer to 24(a) is "yes," respond to questions (b) through (e) below for each prime broker the *private fund* uses. If the *private fund* uses more than one prime broker, you must complete questions (b) through (e) separately for each prime broker.

No Information Filed

Custodian

Yes No

25. (a) Does the *private fund* use any custodians (including the prime brokers listed above) to hold some or all of its assets? ◉ Yes ○ No

If the answer to 25(a) is "yes," respond to questions (b) through (f) below for each custodian the *private fund* uses. If the *private fund* uses more than one custodian, you must complete questions (b) through (f) separately for each custodian.

Additional Custodian Information : 3 Record(s) Filed.

If the answer to 25(a) is "yes," respond to questions (b) through (f) below for each custodian the *private fund* uses. If the *private fund* uses more than one custodian, you must complete questions (b) through (f) separately for each custodian.

(b) Legal name of custodian:
GOLDMAN, SACHS & CO.

(c) Primary business name of custodian:
GOLDMAN, SACHS & CO.

(d) The location of the custodian's office responsible for *custody* of the *private fund*'s assets (city, state and country):

City:	State:	Country:
NEW YORK	New York	UNITED STATES

Yes No

(e) Is the custodian a *related person* of your firm? ○ Yes ◉ No

(f) If the custodian is a broker-dealer, provide its SEC registration number (if any)

8 - 129

CRD Number (if any):
361

If the answer to 25(a) is "yes," respond to questions (b) through (f) below for each custodian the *private fund* uses. If the *private fund* uses more than one custodian, you must complete questions (b) through (f) separately for each custodian.

(b) Legal name of custodian:
JP MORGAN CHASE BANK N.A.

(c) Primary business name of custodian:
JP MORGAN CHASE

(d) The location of the custodian's office responsible for *custody* of the *private fund*'s assets (city, state and country):

City:	State:	Country:

NEW YORK
New York UNITED STATES

Yes No

(e) Is the custodian a *related person* of your firm? ○ ◉

(f) If the custodian is a broker-dealer, provide its SEC registration number (if any)
-
CRD Number (if any):

If the answer to 25(a) is "yes," respond to questions (b) through (f) below for each custodian the *private fund* uses. If the *private fund* uses more than one custodian, you must complete questions (b) through (f) separately for each custodian.

(b) Legal name of custodian:
UBS AG

(c) Primary business name of custodian:
UBS

(d) The location of the custodian's office responsible for *custody* of the *private fund*'s assets (city, state and country):

City:	State:	Country:
SINGAPORE		SINGAPORE

Yes No

(e) Is the custodian a *related person* of your firm? ○ ◉

(f) If the custodian is a broker-dealer, provide its SEC registration number (if any)
-
CRD Number (if any):

Administrator

Yes No

26. (a) Does the *private fund* use an administrator other than your firm? ○ ◉

If the answer to 26(a) is "yes," respond to questions (b) through (f) below. If the *private fund* uses more than one administrator, you must complete questions (b) through (f) separately for each administrator.

No Information Filed

27. During your last fiscal year, what percentage of the *private fund*'s assets (by value) was valued by a *person*, such as an administrator, that is not your *related person*?

0%

Include only those assets where (i) such person carried out the valuation procedure established for that asset, if any, including obtaining any relevant quotes, and (ii) the valuation used for purposes of investor subscriptions, redemptions or distributions, and fee calculations (including allocations) was the valuation determined by such person.

Marketers

	Yes	No
28. (a) Does the *private fund* use the services of someone other than you or your *employees* for marketing purposes?	○	◉

You must answer "yes" whether the person acts as a placement agent, consultant, finder, introducer, municipal advisor or other solicitor, or similar person. If the answer to 28(a) is "yes", respond to questions (b) through (g) below for each such marketer the *private fund* uses. If the *private fund* uses more than one marketer you must complete questions (b) through (g) separately for each marketer.

No Information Filed

A. PRIVATE FUND

Information About the *Private Fund*

1. (a) Name of the *private fund*:
   STARWOOD GLOBAL OPPORTUNITY FUND VIII, L.P.
   (b) *Private fund* identification number:
   (include the "805-" prefix also)
   805-9228837949

2. Under the laws of what state or country is the *private fund* organized:

State:	Country:
Delaware	UNITED STATES

3. Name(s) of General Partner, Manager, Trustee, or Directors (or persons serving in a similar capacity):

Name of General Partner, Manager, Trustee, or Director
VIII MANAGEMENT, L.P.

4. The *private fund* (check all that apply; you must check at least one):
   ☑ (1) qualifies for the exclusion from the definition of investment company under section 3 (c)(1) of the Investment Company Act of 1940
   ☑ (2) qualifies for the exclusion from the definition of investment company under section 3 (c)(7) of the Investment Company Act of 1940

5. List the name and country, in English, of each *foreign financial regulatory authority* with which the *private fund* is registered.

No Information Filed

	Yes	No
6. (a) Is this a "master fund" in a master-feeder arrangement?	○	◉

(b) If yes, what is the name and *private fund* identification number (if any) of the feeder funds investing in this *private fund*?

No Information Filed

	Yes	No
(c) Is this a "feeder fund" in a master-feeder arrangement?	○	◉

(d) If yes, what is the name and *private fund* identification number (if any) of the master fund in which this *private fund* invests?

Name of the *Private Fund*:

Private Fund Identification Number:
(include the "805-" prefix also)

NOTE: You must complete question 6 for each master-feeder arrangement regardless of whether you are filing a single Schedule D, Section 7.B.(1). for the master-feeder arrangement or reporting on the funds separately.

7. If you are filing a single Schedule D, Section 7.B.(1) for a master-feeder arrangement according to the instructions to this Section 7.B.(1), for each of the feeder funds answer the following questions:

No Information Filed

NOTE: For purposes of questions 6 and 7, in a master-feeder arrangement, one or more funds ("feeder funds") invest all or substantially all of their assets in a single fund ("master fund"). A fund would also be a "feeder fund" investing in a "master fund" for purposes of this question if it issued multiple classes (or series) of shares or interests, and each class (or series) invests substantially all of its assets in a single master fund.

	Yes	No
8. (a) Is this *private fund* a "fund of funds"?	○	◉
(b) If yes, does the *private fund* invest in funds managed by you or by a *related person*?	○	○

NOTE: For purposes of this question only, answer "yes" if the fund invests 10 percent or more of its total assets in other pooled investment vehicles, whether or not they are also *private funds*, or registered investment companies.

	Yes	No
9. During your last fiscal year, did the *private fund* invest in securities issued by investment companies registered under the Investment Company Act of 1940 (other than "money market funds," to the extent provided in Instruction 6.e.)?	◉	○

10. What type of fund is the *private fund*?

● hedge fund ○ liquidity fund ○ private equity fund ○ real estate fund ○ securitized asset fund ○ venture capital fund ○ Other *private fund*

NOTE: For funds of funds, refer to the funds in which the *private fund* invests. For definitions of these fund types, please see Instruction 6 of the Instructions to Part 1A.

11. Current gross asset value of the *private fund*:

$ 510,536,000

Ownership

12. Minimum investment commitment required of an investor in the *private fund*:

$ 0

NOTE: Report the amount routinely required of investors who are not your *related persons* (even if different from the amount set forth in the organizational documents of the fund).

13. Approximate number of the *private fund*'s beneficial owners:

35

14. What is the approximate percentage of the *private fund* beneficially owned by you and your *related person*:

1%

15. What is the approximate percentage of the *private fund* beneficially owned (in the aggregate) by funds of funds:

2%

16. What is the approximate percentage of the *private fund* beneficially owned by non-*United States persons*:

0%

Your Advisory Services

	Yes	No
17. (a) Are you a subadviser to this *private fund*?	○	●

(b) If the answer to question 17(a) is "yes," provide the name and SEC file number, if any, of the adviser of the *private fund*. If the answer to question 17(a) is "no," leave this question blank.

No Information Filed

	Yes	No
18. (a) Do any other investment advisers advise the *private fund*?	○	●

(b) If the answer to question 18(a) is "yes," provide the name and SEC file number, if any, of the other advisers to the *private fund*. If the answer to question 18(a) is "no," leave this question blank.

No Information Filed

	Yes	No
19. Are your *clients* solicited to invest in the *private fund*?	○	◉

20. Approximately what percentage of your *clients* has invested in the *private fund*?
0%

Private Offering

	Yes	No
21. Does the *private fund* rely on an exemption from registration of its securities under Regulation D of the Securities Act of 1933?	◉	○

22. If yes, provide the *private fund*'s Form D file number (if any):

Form D file number
021-120169

B. SERVICE PROVIDERS

Auditors

	Yes	No
23. (a) (1) Are the *private fund*'s financial statements subject to an annual audit?	◉	○
(2) Are the financial statements prepared in accordance with U.S. GAAP?	◉	○

If the answer to 23(a)(1) is "yes," respond to questions (b) through (f) below. If the *private fund* uses more than one auditing firm, you must complete questions (b) through (f) separately for each auditing firm.

Additional Auditor Information : 1 Record(s) Filed.

If the answer to 23(a)(1) is "yes," respond to questions (b) through (f) below. If the *private fund* uses more than one auditing firm, you must complete questions (b) through (f) separately for each auditing firm.

(b) Name of the auditing firm:
PRICEWATERHOUSECOOPERS, LLP

(c) The location of the auditing firm's office responsible for the *private fund*'s audit (city, state and country):

City:	State:	Country:
NEW YORK	New York	UNITED STATES

	Yes	No
(d) Is the auditing firm an *independent public accountant*?	◉	○
(e) Is the auditing firm registered with the Public Company Accounting Oversight Board?	◉	○

(f) If "yes" to (e) above, is the auditing firm subject to regular inspection by the Public Company Accounting Oversight Board in accordance with its rules? ◉ Yes ○ No

	Yes	No
(g) Are the *private fund*'s audited financial statements distributed to the *private fund*'s investors?	◉	○

(h) Does the report prepared by the auditing firm contain an unqualified opinion?

◉ Yes ○ No ○ Report Not Yet Received

If you check "Report Not Yet Received," you must promptly file an amendment to your Form ADV to update your response when the report is available.

Prime Broker

	Yes	No
24. (a) Does the *private fund* use one or more prime brokers?	○	◉

If the answer to 24(a) is "yes," respond to questions (b) through (e) below for each prime broker the *private fund* uses. If the *private fund* uses more than one prime broker, you must complete questions (b) through (e) separately for each prime broker.

No Information Filed

Custodian

	Yes	No
25. (a) Does the *private fund* use any custodians (including the prime brokers listed above) to hold some or all of its assets?	◉	○

If the answer to 25(a) is "yes," respond to questions (b) through (f) below for each custodian the *private fund* uses. If the *private fund* uses more than one custodian, you must complete questions (b) through (f) separately for each custodian.

Additional Custodian Information : 3 Record(s) Filed.

If the answer to 25(a) is "yes," respond to questions (b) through (f) below for each custodian the *private fund* uses. If the *private fund* uses more than one custodian, you must complete questions (b) through (f) separately for each custodian.

(b) Legal name of custodian:
GOLDMAN, SACHS & CO.

(c) Primary business name of custodian:
GOLDMAN, SACHS & CO.

(d) The location of the custodian's office responsible for *custody* of the *private fund*'s assets (city, state and country):

City:	State:	Country:
NEW YORK	New York	UNITED STATES

Yes No

(e) Is the custodian a *related person* of your firm? ○ ◉

(f) If the custodian is a broker-dealer, provide its SEC registration number (if any)

8 - 129

CRD Number (if any):
361

If the answer to 25(a) is "yes," respond to questions (b) through (f) below for each custodian the *private fund* uses. If the *private fund* uses more than one custodian, you must complete questions (b) through (f) separately for each custodian.

(b) Legal name of custodian:
JP MORGAN CHASE BANK N.A.

(c) Primary business name of custodian:
JP MORGAN CHASE

(d) The location of the custodian's office responsible for *custody* of the *private fund*'s assets (city, state and country):

City:	State:	Country:
NEW YORK	New York	UNITED STATES

Yes No

(e) Is the custodian a *related person* of your firm? ○ ◉

(f) If the custodian is a broker-dealer, provide its SEC registration number (if any)

-

CRD Number (if any):

If the answer to 25(a) is "yes," respond to questions (b) through (f) below for each custodian the *private fund* uses. If the *private fund* uses more than one custodian, you must complete questions (b) through (f) separately for each custodian.

(b) Legal name of custodian:
UBS AG

(c) Primary business name of custodian:
UBS

(d) The location of the custodian's office responsible for *custody* of the *private fund*'s assets (city, state and country):

City:	State:	Country:
SINGAPORE		SINGAPORE

	Yes	No
(e) Is the custodian a *related person* of your firm?	○	◉

(f) If the custodian is a broker-dealer, provide its SEC registration number (if any)

-

CRD Number (if any):

Administrator

	Yes	No
26. (a) Does the *private fund* use an administrator other than your firm?	○	◉

If the answer to 26(a) is "yes," respond to questions (b) through (f) below. If the *private fund* uses more than one administrator, you must complete questions (b) through (f) separately for each administrator.

No Information Filed

27. During your last fiscal year, what percentage of the *private fund*'s assets (by value) was valued by a *person*, such as an administrator, that is not your *related person*?

0%

Include only those assets where (i) such person carried out the valuation procedure established for that asset, if any, including obtaining any relevant quotes, and (ii) the valuation used for purposes of investor subscriptions, redemptions or distributions, and fee calculations (including allocations) was the valuation determined by such person.

Marketers

	Yes	No
28. (a) Does the *private fund* use the services of someone other than you or your *employees* for marketing purposes?	◉	○

You must answer "yes" whether the person acts as a placement agent, consultant, finder, introducer, municipal advisor or other solicitor, or similar person. If the answer to 28(a) is "yes", respond to questions (b) through (g) below for each such marketer the *private fund* uses. If the *private fund* uses more than one marketer you must complete questions (b) through (g) separately for each marketer.

Additional Marketer Information : 1 Record(s) Filed.

You must answer "yes" whether the person acts as a placement agent, consultant, finder, introducer, municipal advisor or other solicitor, or similar person. If the answer to 28(a) is "yes", respond to questions (b) through (g) below for each such marketer the *private fund* uses. If the *private fund* uses more than one marketer you must

complete questions (b) through (g) separately for each marketer.

	Yes	No
(b) Is the marketer a *related person* of your firm?	●	○

(c) Name of the marketer:
STARWOOD CAPITAL, L.L.C.

(d) If the marketer is registered with the SEC, its file number (*e.g.*, 801-, 8-, or 866-):

8 - 67788

and CRD Number (if any):
146057

(e) Location of the marketer's office used principally by the *private fund* (city, state and country):

City:	State:	Country:
GREENWICH	Connecticut	UNITED STATES

	Yes	No
(f) Does the marketer market the *private fund* through one or more websites?	○	●

(g) If the answer to 28(f) is "yes", list the website address(es):
No Information Filed

A. PRIVATE FUND

Information About the *Private Fund*

1. (a) Name of the *private fund*:
STARWOOD GLOBAL OPPORTUNITY FUND VIII-J, L.P.
(b) *Private fund* identification number:
(include the "805-" prefix also)
805-5328517235

2. Under the laws of what state or country is the *private fund* organized:

State:	Country:
Delaware	UNITED STATES

3. Name(s) of General Partner, Manager, Trustee, or Directors (or persons serving in a similar capacity):

Name of General Partner, Manager, Trustee, or Director
VIII-J MANAGEMENT, L.P.

4. The *private fund* (check all that apply; you must check at least one):

☑ (1) qualifies for the exclusion from the definition of investment company under section 3 (c)(1) of the Investment Company Act of 1940

☑ (2) qualifies for the exclusion from the definition of investment company under section 3 (c)(7) of the Investment Company Act of 1940

5. List the name and country, in English, of each *foreign financial regulatory authority* with which the *private fund* is registered.

No Information Filed

	Yes	No
6. (a) Is this a "master fund" in a master-feeder arrangement?	○	◉

(b) If yes, what is the name and *private fund* identification number (if any) of the feeder funds investing in this *private fund*?

No Information Filed

	Yes	No
(c) Is this a "feeder fund" in a master-feeder arrangement?	○	◉

(d) If yes, what is the name and *private fund* identification number (if any) of the master fund in which this *private fund* invests?

Name of the *Private Fund*:

Private Fund Identification Number:
(include the "805-" prefix also)

NOTE: You must complete question 6 for each master-feeder arrangement regardless of whether you are filing a single Schedule D, Section 7.B.(1). for the master-feeder arrangement or reporting on the funds separately.

7. If you are filing a single Schedule D, Section 7.B.(1) for a master-feeder arrangement according to the instructions to this Section 7.B.(1), for each of the feeder funds answer the following questions:

No Information Filed

NOTE: For purposes of questions 6 and 7, in a master-feeder arrangement, one or more funds ("feeder funds") invest all or substantially all of their assets in a single fund ("master fund"). A fund would also be a "feeder fund" investing in a "master fund" for purposes of this question if it issued multiple classes (or series) of shares or interests, and each class (or series) invests substantially all of its assets in a single master fund.

	Yes	No
8. (a) Is this *private fund* a "fund of funds"?	○	◉

(b) If yes, does the *private fund* invest in funds managed by you or by a *related person*? ○ ○

NOTE: For purposes of this question only, answer "yes" if the fund invests 10 percent or more of its total assets in other pooled investment vehicles, whether or not they are also *private funds*, or registered investment companies.

	Yes	No
9. During your last fiscal year, did the *private fund* invest in securities issued by investment companies registered under the Investment Company Act of 1940 (other than "money market funds," to the extent provided in Instruction 6.e.)?	◉	○

10. What type of fund is the *private fund*?

◉ hedge fund ○ liquidity fund ○ private equity fund ○ real estate fund ○ securitized asset fund ○ venture capital fund ○ Other *private fund*

NOTE: For funds of funds, refer to the funds in which the *private fund* invests. For definitions of these fund types, please see Instruction 6 of the Instructions to Part 1A.

11. Current gross asset value of the *private fund*:

$ 423,276,000

Ownership

12. Minimum investment commitment required of an investor in the *private fund*:

$ 0

NOTE: Report the amount routinely required of investors who are not your *related persons* (even if different from the amount set forth in the organizational documents of the fund).

13. Approximate number of the *private fund*'s beneficial owners:

2

14. What is the approximate percentage of the *private fund* beneficially owned by you and your *related person*:

1%

15. What is the approximate percentage of the *private fund* beneficially owned (in the aggregate) by funds of funds:

99%

16. What is the approximate percentage of the *private fund* beneficially owned by non-*United States persons*:

0%

Your Advisory Services

	Yes	No
17. (a) Are you a subadviser to this *private fund*?	○	◉

(b) If the answer to question 17(a) is "yes," provide the name and SEC file number, if any, of

the adviser of the *private fund*. If the answer to question 17(a) is "no," leave this question blank.

No Information Filed

	Yes	No
18. (a) Do any other investment advisers advise the *private fund*?	○	◉

(b) If the answer to question 18(a) is "yes," provide the name and SEC file number, if any, of the other advisers to the *private fund*. If the answer to question 18(a) is "no," leave this question blank.

No Information Filed

	Yes	No
19. Are your *clients* solicited to invest in the *private fund*?	○	◉

20. Approximately what percentage of your *clients* has invested in the *private fund*?
0%

Private Offering

	Yes	No
21. Does the *private fund* rely on an exemption from registration of its securities under Regulation D of the Securities Act of 1933?	◉	○

22. If yes, provide the *private fund*'s Form D file number (if any):

No Information Filed

B. SERVICE PROVIDERS

Auditors

	Yes	No
23. (a) (1) Are the *private fund*'s financial statements subject to an annual audit?	◉	○
(2) Are the financial statements prepared in accordance with U.S. GAAP?	◉	○

If the answer to 23(a)(1) is "yes," respond to questions (b) through (f) below. If the *private fund* uses more than one auditing firm, you must complete questions (b) through (f) separately for each auditing firm.

Additional Auditor Information : 1 Record(s) Filed.

If the answer to 23(a)(1) is "yes," respond to questions (b) through (f) below. If the *private fund* uses more than one auditing firm, you must complete questions (b) through (f) separately for each auditing firm.

(b) Name of the auditing firm:
PRICEWATERHOUSECOOPERS, LLP

(c) The location of the auditing firm's office responsible for the *private fund*'s audit (city, state and country):

City:	State:	Country:
NEW YORK	New York	UNITED STATES

	Yes	No
(d) Is the auditing firm an *independent public accountant*?	◉	○
(e) Is the auditing firm registered with the Public Company Accounting Oversight Board?	◉	○
(f) If "yes" to (e) above, is the auditing firm subject to regular inspection by the Public Company Accounting Oversight Board in accordance with its rules?	◉	○

	Yes	No
(g) Are the *private fund*'s audited financial statements distributed to the *private fund*'s investors?	○	○

(h) Does the report prepared by the auditing firm contain an unqualified opinion?

◉ Yes ○ No ○ Report Not Yet Received

If you check "Report Not Yet Received," you must promptly file an amendment to your Form ADV to update your response when the report is available.

Prime Broker

	Yes	No
24. (a) Does the *private fund* use one or more prime brokers?	○	◉

If the answer to 24(a) is "yes," respond to questions (b) through (e) below for each prime broker the *private fund* uses. If the *private fund* uses more than one prime broker, you must complete questions (b) through (e) separately for each prime broker.

No Information Filed

Custodian

	Yes	No
25. (a) Does the *private fund* use any custodians (including the prime brokers listed above) to hold some or all of its assets?	◉	○

If the answer to 25(a) is "yes," respond to questions (b) through (f) below for each custodian the *private fund* uses. If the *private fund* uses more than one custodian, you must complete questions (b) through (f) separately for each custodian.

Additional Custodian Information : 3 Record(s) Filed.

If the answer to 25(a) is "yes," respond to questions (b) through (f) below for each custodian the *private fund* uses. If the *private fund* uses more than one custodian, you must complete questions (b) through (f) separately for each custodian.

(b) Legal name of custodian:
COMPANHIA BRASILEIRA DE LIQUIDACAO CUSTODIA

(c) Primary business name of custodian:
CBLC

(d) The location of the custodian's office responsible for *custody* of the *private fund*'s assets (city, state and country):

City:	State:	Country:
SAO PAULO		BRAZIL

(e) Is the custodian a *related person* of your firm? Yes ○ No ●

(f) If the custodian is a broker-dealer, provide its SEC registration number (if any)
-
CRD Number (if any):

If the answer to 25(a) is "yes," respond to questions (b) through (f) below for each custodian the *private fund* uses. If the *private fund* uses more than one custodian, you must complete questions (b) through (f) separately for each custodian.

(b) Legal name of custodian:
JP MORGAN CHASE BANK N.A.

(c) Primary business name of custodian:
JP MORGAN CHASE

(d) The location of the custodian's office responsible for *custody* of the *private fund*'s assets (city, state and country):

City:	State:	Country:
NEW YORK	New York	UNITED STATES

(e) Is the custodian a *related person* of your firm? Yes ○ No ●

(f) If the custodian is a broker-dealer, provide its SEC registration number (if any)
-
CRD Number (if any):

If the answer to 25(a) is "yes," respond to questions (b) through (f) below for each custodian the *private fund* uses. If the *private fund* uses more than one custodian, you

must complete questions (b) through (f) separately for each custodian.

(b) Legal name of custodian:
UBS AG

(c) Primary business name of custodian:
UBS

(d) The location of the custodian's office responsible for *custody* of the *private fund*'s assets (city, state and country):

City:	State:	Country:
SINGAPORE		SINGAPORE

	Yes	No
(e) Is the custodian a *related person* of your firm?	○	◉

(f) If the custodian is a broker-dealer, provide its SEC registration number (if any)
-

CRD Number (if any):

Administrator

	Yes	No
26. (a) Does the *private fund* use an administrator other than your firm?	○	◉

If the answer to 26(a) is "yes," respond to questions (b) through (f) below. If the *private fund* uses more than one administrator, you must complete questions (b) through (f) separately for each administrator.

No Information Filed

27. During your last fiscal year, what percentage of the *private fund*'s assets (by value) was valued by a *person*, such as an administrator, that is not your *related person*?

0%

Include only those assets where (i) such person carried out the valuation procedure established for that asset, if any, including obtaining any relevant quotes, and (ii) the valuation used for purposes of investor subscriptions, redemptions or distributions, and fee calculations (including allocations) was the valuation determined by such person.

Marketers

	Yes	No
28. (a) Does the *private fund* use the services of someone other than you or your *employees* for marketing purposes?	◉	○

You must answer "yes" whether the person acts as a placement agent, consultant, finder, introducer, municipal advisor or other solicitor, or similar person. If the answer to 28(a) is "yes", respond to questions (b) through (g) below for each such marketer the *private fund*

uses. If the *private fund* uses more than one marketer you must complete questions (b) through (g) separately for each marketer.

Additional Marketer Information : 2 Record(s) Filed.

You must answer "yes" whether the person acts as a placement agent, consultant, finder, introducer, municipal advisor or other solicitor, or similar person. If the answer to 28(a) is "yes", respond to questions (b) through (g) below for each such marketer the *private fund* uses. If the *private fund* uses more than one marketer you must complete questions (b) through (g) separately for each marketer.

	Yes	No
(b) Is the marketer a *related person* of your firm?	○	◉

(c) Name of the marketer:
J.P. MORGAN SECURITIES LLC

(d) If the marketer is registered with the SEC, its file number (*e.g.*, 801-, 8-, or 866-):

801 - 3702

and CRD Number (if any):
79

(e) Location of the marketer's office used principally by the *private fund* (city, state and country):

City:	State:	Country:
NEW YORK	New York	UNITED STATES

	Yes	No
(f) Does the marketer market the *private fund* through one or more websites?	○	◉

(g) If the answer to 28(f) is "yes", list the website address(es):
No Information Filed

You must answer "yes" whether the person acts as a placement agent, consultant, finder, introducer, municipal advisor or other solicitor, or similar person. If the answer to 28(a) is "yes", respond to questions (b) through (g) below for each such marketer the *private fund* uses. If the *private fund* uses more than one marketer you must complete questions (b) through (g) separately for each marketer.

	Yes	No
(b) Is the marketer a *related person* of your firm?	◉	○

(c) Name of the marketer:
STARWOOD CAPITAL, L.L.C.

(d) If the marketer is registered with the SEC, its file number (*e.g.*, 801-, 8-, or 866-):

8 - 67788

and CRD Number (if any):
146057

(e) Location of the marketer's office used principally by the *private fund* (city, state and country):

City:	State:	Country:
GREENWICH	Connecticut	UNITED STATES

	Yes	No
(f) Does the marketer market the *private fund* through one or more websites?	○	◉

(g) If the answer to 28(f) is "yes", list the website address(es):

No Information Filed

A. PRIVATE FUND

Information About the *Private Fund*

1. (a) Name of the *private fund*:
   STARWOOD INTERNATIONAL OPPORTUNITY FUND VI-F, L.P.
   (b) *Private fund* identification number:
   (include the "805-" prefix also)
   805-4947396474

2. Under the laws of what state or country is the *private fund* organized:

State:	Country:
	CAYMAN ISLANDS

3. Name(s) of General Partner, Manager, Trustee, or Directors (or persons serving in a similar capacity):

Name of General Partner, Manager, Trustee, or Director
SOF-VI INTERNATIONAL GP, L.P.

4. The *private fund* (check all that apply; you must check at least one):
   ☑ (1) qualifies for the exclusion from the definition of investment company under section 3(c)(1) of the Investment Company Act of 1940
   ☑ (2) qualifies for the exclusion from the definition of investment company under section 3(c)(7) of the Investment Company Act of 1940

5. List the name and country, in English, of each *foreign financial regulatory authority* with which the *private fund* is registered.

No Information Filed

	Yes	No
6. (a) Is this a "master fund" in a master-feeder arrangement?	○	◉

(b) If yes, what is the name and *private fund* identification number (if any) of the feeder funds investing in this *private fund*?

No Information Filed

	Yes	No
(c) Is this a "feeder fund" in a master-feeder arrangement?	○	◉

(d) If yes, what is the name and *private fund* identification number (if any) of the master fund in which this *private fund* invests?

Name of the *Private Fund*:

Private Fund Identification Number:
(include the "805-" prefix also)

NOTE: You must complete question 6 for each master-feeder arrangement regardless of whether you are filing a single Schedule D, Section 7.B.(1). for the master-feeder arrangement or reporting on the funds separately.

7. If you are filing a single Schedule D, Section 7.B.(1) for a master-feeder arrangement according to the instructions to this Section 7.B.(1), for each of the feeder funds answer the following questions:

No Information Filed

NOTE: For purposes of questions 6 and 7, in a master-feeder arrangement, one or more funds ("feeder funds") invest all or substantially all of their assets in a single fund ("master fund"). A fund would also be a "feeder fund" investing in a "master fund" for purposes of this question if it issued multiple classes (or series) of shares or interests, and each class (or series) invests substantially all of its assets in a single master fund.

	Yes	No
8. (a) Is this *private fund* a "fund of funds"?	○	◉
(b) If yes, does the *private fund* invest in funds managed by you or by a *related person*?	○	○

NOTE: For purposes of this question only, answer "yes" if the fund invests 10 percent or more of its total assets in other pooled investment vehicles, whether or not they are also *private funds*, or registered investment companies.

	Yes	No
9. During your last fiscal year, did the *private fund* invest in securities issued by investment companies registered under the Investment Company Act of 1940 (other than "money market funds," to the extent provided in Instruction 6.e.)?	○	◉

10. What type of fund is the *private fund*?

● hedge fund ○ liquidity fund ○ private equity fund ○ real estate fund ○ securitized asset fund ○ venture capital fund ○ Other *private fund*

NOTE: For funds of funds, refer to the funds in which the *private fund* invests. For definitions of these fund types, please see Instruction 6 of the Instructions to Part 1A.

11. Current gross asset value of the *private fund*:

$ 31,981,000

Ownership

12. Minimum investment commitment required of an investor in the *private fund*:

$ 0

NOTE: Report the amount routinely required of investors who are not your *related persons* (even if different from the amount set forth in the organizational documents of the fund).

13. Approximate number of the *private fund*'s beneficial owners:

2

14. What is the approximate percentage of the *private fund* beneficially owned by you and your *related person*:

3%

15. What is the approximate percentage of the *private fund* beneficially owned (in the aggregate) by funds of funds:

0%

16. What is the approximate percentage of the *private fund* beneficially owned by non-*United States persons*:

0%

Your Advisory Services

	Yes	No
17. (a) Are you a subadviser to this *private fund*?	○	●

(b) If the answer to question 17(a) is "yes," provide the name and SEC file number, if any, of the adviser of the *private fund*. If the answer to question 17(a) is "no," leave this question blank.

No Information Filed

	Yes	No
18. (a) Do any other investment advisers advise the *private fund*?	○	●

(b) If the answer to question 18(a) is "yes," provide the name and SEC file number, if any, of the other advisers to the *private fund*. If the answer to question 18(a) is "no," leave this question blank.

No Information Filed

	Yes	No
19. Are your *clients* solicited to invest in the *private fund*?	○	◉

20. Approximately what percentage of your *clients* has invested in the *private fund*?
0%

Private Offering

	Yes	No
21. Does the *private fund* rely on an exemption from registration of its securities under Regulation D of the Securities Act of 1933?	◉	○

22. If yes, provide the *private fund*'s Form D file number (if any):

No Information Filed

B. SERVICE PROVIDERS

Auditors

	Yes	No
23. (a) (1) Are the *private fund*'s financial statements subject to an annual audit?	◉	○
(2) Are the financial statements prepared in accordance with U.S. GAAP?	◉	○

If the answer to 23(a)(1) is "yes," respond to questions (b) through (f) below. If the *private fund* uses more than one auditing firm, you must complete questions (b) through (f) separately for each auditing firm.

Additional Auditor Information : 1 Record(s) Filed.

If the answer to 23(a)(1) is "yes," respond to questions (b) through (f) below. If the *private fund* uses more than one auditing firm, you must complete questions (b) through (f) separately for each auditing firm.

(b) Name of the auditing firm:
PRICEWATERHOUSECOOPERS, LLP

(c) The location of the auditing firm's office responsible for the *private fund*'s audit (city, state and country):

City:	State:	Country:
NEW YORK	New York	UNITED STATES

	Yes	No
(d) Is the auditing firm an *independent public accountant*?	◉	○
(e) Is the auditing firm registered with the Public Company Accounting Oversight Board?	◉	○

(f) If "yes" to (e) above, is the auditing firm subject to regular inspection by the Public Company Accounting Oversight Board in accordance with its rules? ◉ Yes ○ No

Yes No

(g) Are the *private fund*'s audited financial statements distributed to the *private fund*'s investors? ◉ ○

(h) Does the report prepared by the auditing firm contain an unqualified opinion?

◉ Yes ○ No ○ Report Not Yet Received

If you check "Report Not Yet Received," you must promptly file an amendment to your Form ADV to update your response when the report is available.

Prime Broker

Yes No

24. (a) Does the *private fund* use one or more prime brokers? ○ ◉

If the answer to 24(a) is "yes," respond to questions (b) through (e) below for each prime broker the *private fund* uses. If the *private fund* uses more than one prime broker, you must complete questions (b) through (e) separately for each prime broker.

No Information Filed

Custodian

Yes No

25. (a) Does the *private fund* use any custodians (including the prime brokers listed above) to hold some or all of its assets? ◉ ○

If the answer to 25(a) is "yes," respond to questions (b) through (f) below for each custodian the *private fund* uses. If the *private fund* uses more than one custodian, you must complete questions (b) through (f) separately for each custodian.

Additional Custodian Information : 1 Record(s) Filed.

If the answer to 25(a) is "yes," respond to questions (b) through (f) below for each custodian the *private fund* uses. If the *private fund* uses more than one custodian, you must complete questions (b) through (f) separately for each custodian.

(b) Legal name of custodian:
JP MORGAN CHASE BANK N.A.

(c) Primary business name of custodian:
JP MORGAN CHASE

(d) The location of the custodian's office responsible for *custody* of the *private fund*'s assets (city, state and country):

City:	State:	Country:
NEW YORK	New York	UNITED STATES

Yes No

(e) Is the custodian a *related person* of your firm? ○ ◉

(f) If the custodian is a broker-dealer, provide its SEC registration number (if any)
-
CRD Number (if any):

Administrator

Yes No

26. (a) Does the *private fund* use an administrator other than your firm? ○ ◉

If the answer to 26(a) is "yes," respond to questions (b) through (f) below. If the *private fund* uses more than one administrator, you must complete questions (b) through (f) separately for each administrator.

No Information Filed

27. During your last fiscal year, what percentage of the *private fund*'s assets (by value) was valued by a *person*, such as an administrator, that is not your *related person*?
0%
Include only those assets where (i) such person carried out the valuation procedure established for that asset, if any, including obtaining any relevant quotes, and (ii) the valuation used for purposes of investor subscriptions, redemptions or distributions, and fee calculations (including allocations) was the valuation determined by such person.

Marketers

Yes No

28. (a) Does the *private fund* use the services of someone other than you or your *employees* for marketing purposes? ○ ◉
You must answer "yes" whether the person acts as a placement agent, consultant, finder, introducer, municipal advisor or other solicitor, or similar person. If the answer to 28(a) is "yes", respond to questions (b) through (g) below for each such marketer the *private fund* uses. If the *private fund* uses more than one marketer you must complete questions (b) through (g) separately for each marketer.

No Information Filed

A. PRIVATE FUND

Information About the *Private Fund*

1. (a) Name of the *private fund*:
STARWOOD INTERNATIONAL OPPORTUNITY FUND VII E, L. P.
(b) *Private fund* identification number:
(include the "805-" prefix also)

805-6921954074

2. Under the laws of what state or country is the *private fund* organized:

State: Country:

UNITED KINGDOM

3. Name(s) of General Partner, Manager, Trustee, or Directors (or persons serving in a similar capacity):

Name of General Partner, Manager, Trustee, or Director
SOF-VII INTERNATIONAL MANAGEMENT, L.L.C.

4. The *private fund* (check all that apply; you must check at least one):

☑ (1) qualifies for the exclusion from the definition of investment company under section 3 (c)(1) of the Investment Company Act of 1940

☑ (2) qualifies for the exclusion from the definition of investment company under section 3 (c)(7) of the Investment Company Act of 1940

5. List the name and country, in English, of each *foreign financial regulatory authority* with which the *private fund* is registered.

No Information Filed

Yes No

6. (a) Is this a "master fund" in a master-feeder arrangement? ○ ◉

(b) If yes, what is the name and *private fund* identification number (if any) of the feeder funds investing in this *private fund*?

No Information Filed

Yes No

(c) Is this a "feeder fund" in a master-feeder arrangement? ○ ◉

(d) If yes, what is the name and *private fund* identification number (if any) of the master fund in which this *private fund* invests?

Name of the *Private Fund*:

Private Fund Identification Number:
(include the "805-" prefix also)

NOTE: You must complete question 6 for each master-feeder arrangement regardless of whether you are filing a single Schedule D, Section 7.B.(1). for the master-feeder arrangement or reporting on the funds separately.

7. If you are filing a single Schedule D, Section 7.B.(1) for a master-feeder arrangement according to the instructions to this Section 7.B.(1), for each of the feeder funds answer the following questions:

No Information Filed

NOTE: For purposes of questions 6 and 7, in a master-feeder arrangement, one or more funds ("feeder funds") invest all or substantially all of their assets in a single fund ("master fund"). A fund would also be a "feeder fund" investing in a "master fund" for purposes of this question if it issued multiple classes (or series) of shares or interests, and each class (or series) invests substantially all of its assets in a single master fund.

	Yes	No
8. (a) Is this *private fund* a "fund of funds"?	○	◉
(b) If yes, does the *private fund* invest in funds managed by you or by a *related person*?	○	○

NOTE: For purposes of this question only, answer "yes" if the fund invests 10 percent or more of its total assets in other pooled investment vehicles, whether or not they are also *private funds*, or registered investment companies.

	Yes	No
9. During your last fiscal year, did the *private fund* invest in securities issued by investment companies registered under the Investment Company Act of 1940 (other than "money market funds," to the extent provided in Instruction 6.e.)?	○	◉

10. What type of fund is the *private fund*?

◉ hedge fund ○ liquidity fund ○ private equity fund ○ real estate fund ○ securitized asset fund ○ venture capital fund ○ Other *private fund*

NOTE: For funds of funds, refer to the funds in which the *private fund* invests. For definitions of these fund types, please see Instruction 6 of the Instructions to Part 1A.

11. Current gross asset value of the *private fund*:

$ 55,633,000

Ownership

12. Minimum investment commitment required of an investor in the *private fund*:

$ 0

NOTE: Report the amount routinely required of investors who are not your *related persons* (even if different from the amount set forth in the organizational documents of the fund).

13. Approximate number of the *private fund*'s beneficial owners:

6

14. What is the approximate percentage of the *private fund* beneficially owned by you and your *related person*:

1%

15. What is the approximate percentage of the *private fund* beneficially owned (in the aggregate) by funds of funds:

0%

16. What is the approximate percentage of the *private fund* beneficially owned by non-*United States persons*:
94%

Your Advisory Services

	Yes	No
17. (a) Are you a subadviser to this *private fund*?	○	◉

(b) If the answer to question 17(a) is "yes," provide the name and SEC file number, if any, of the adviser of the *private fund*. If the answer to question 17(a) is "no," leave this question blank.

No Information Filed

	Yes	No
18. (a) Do any other investment advisers advise the *private fund*?	○	◉

(b) If the answer to question 18(a) is "yes," provide the name and SEC file number, if any, of the other advisers to the *private fund*. If the answer to question 18(a) is "no," leave this question blank.

No Information Filed

	Yes	No
19. Are your *clients* solicited to invest in the *private fund*?	○	◉

20. Approximately what percentage of your *clients* has invested in the *private fund*?
0%

Private Offering

	Yes	No
21. Does the *private fund* rely on an exemption from registration of its securities under Regulation D of the Securities Act of 1933?	◉	○

22. If yes, provide the *private fund*'s Form D file number (if any):

No Information Filed

B. SERVICE PROVIDERS

Auditors

	Yes	No
23. (a) (1) Are the *private fund*'s financial statements subject to an annual audit?	◉	○
(2) Are the financial statements prepared in accordance with U.S. GAAP?	◉	○

If the answer to 23(a)(1) is "yes," respond to questions (b) through (f) below. If the *private fund* uses more than one auditing firm, you must complete questions (b) through (f) separately for each auditing firm.

Additional Auditor Information : 1 Record(s) Filed.

If the answer to 23(a)(1) is "yes," respond to questions (b) through (f) below. If the *private fund* uses more than one auditing firm, you must complete questions (b) through (f) separately for each auditing firm.

(b) Name of the auditing firm:
DELOITTE & TOUCHE, LLP

(c) The location of the auditing firm's office responsible for the *private fund*'s audit (city, state and country):

City:	State:	Country:
STAMFORD	Connecticut	UNITED STATES

	Yes	No
(d) Is the auditing firm an *independent public accountant*?	◉	○
(e) Is the auditing firm registered with the Public Company Accounting Oversight Board?	◉	○
(f) If "yes" to (e) above, is the auditing firm subject to regular inspection by the Public Company Accounting Oversight Board in accordance with its rules?	◉	○

	Yes	No
(g) Are the *private fund*'s audited financial statements distributed to the *private fund*'s investors?	◉	○

(h) Does the report prepared by the auditing firm contain an unqualified opinion?

◉ Yes ○ No ○ Report Not Yet Received

If you check "Report Not Yet Received," you must promptly file an amendment to your Form ADV to update your response when the report is available.

Prime Broker

	Yes	No
24. (a) Does the *private fund* use one or more prime brokers?	○	◉

If the answer to 24(a) is "yes," respond to questions (b) through (e) below for each prime broker the *private fund* uses. If the *private fund* uses more than one prime broker, you must complete questions (b) through (e) separately for each prime broker.

No Information Filed

Custodian

	Yes	No
25. (a) Does the *private fund* use any custodians (including the prime brokers listed above) to hold some or all of its assets?	◉	○

If the answer to 25(a) is "yes," respond to questions (b) through (f) below for each custodian the *private fund* uses. If the *private fund* uses more than one custodian, you

must complete questions (b) through (f) separately for each custodian.

Additional Custodian Information : 3 Record(s) Filed.

If the answer to 25(a) is "yes," respond to questions (b) through (f) below for each custodian the *private fund* uses. If the *private fund* uses more than one custodian, you must complete questions (b) through (f) separately for each custodian.

(b) Legal name of custodian:
GOLDMAN, SACHS & CO.

(c) Primary business name of custodian:
GOLDMAN, SACHS & CO.

(d) The location of the custodian's office responsible for *custody* of the *private fund*'s assets (city, state and country):

City:	State:	Country:
NEW YORK	New York	UNITED STATES

Yes No

(e) Is the custodian a *related person* of your firm? ○ ◉

(f) If the custodian is a broker-dealer, provide its SEC registration number (if any)

8 - 129

CRD Number (if any):
361

If the answer to 25(a) is "yes," respond to questions (b) through (f) below for each custodian the *private fund* uses. If the *private fund* uses more than one custodian, you must complete questions (b) through (f) separately for each custodian.

(b) Legal name of custodian:
JP MORGAN CHASE BANK N.A.

(c) Primary business name of custodian:
JP MORGAN CHASE

(d) The location of the custodian's office responsible for *custody* of the *private fund*'s assets (city, state and country):

City:	State:	Country:
NEW YORK	New York	UNITED STATES

Yes No

(e) Is the custodian a *related person* of your firm? ○ ◉

(f) If the custodian is a broker-dealer, provide its SEC registration number (if any)

-

CRD Number (if any):

If the answer to 25(a) is "yes," respond to questions (b) through (f) below for each custodian the *private fund* uses. If the *private fund* uses more than one custodian, you must complete questions (b) through (f) separately for each custodian.

(b) Legal name of custodian:
UBS AG

(c) Primary business name of custodian:
UBS

(d) The location of the custodian's office responsible for *custody* of the *private fund*'s assets (city, state and country):

City:	State:	Country:
SINGAPORE		SINGAPORE

(e) Is the custodian a *related person* of your firm? Yes ○ No ◉

(f) If the custodian is a broker-dealer, provide its SEC registration number (if any)

-

CRD Number (if any):

Administrator

26. (a) Does the *private fund* use an administrator other than your firm? Yes ○ No ◉

If the answer to 26(a) is "yes," respond to questions (b) through (f) below. If the *private fund* uses more than one administrator, you must complete questions (b) through (f) separately for each administrator.

No Information Filed

27. During your last fiscal year, what percentage of the *private fund*'s assets (by value) was valued by a *person*, such as an administrator, that is not your *related person*?

0%

Include only those assets where (i) such person carried out the valuation procedure

established for that asset, if any, including obtaining any relevant quotes, and (ii) the valuation used for purposes of investor subscriptions, redemptions or distributions, and fee calculations (including allocations) was the valuation determined by such person.

Marketers

	Yes	No
28. (a) Does the *private fund* use the services of someone other than you or your *employees* for marketing purposes?	○	◉

You must answer "yes" whether the person acts as a placement agent, consultant, finder, introducer, municipal advisor or other solicitor, or similar person. If the answer to 28(a) is "yes", respond to questions (b) through (g) below for each such marketer the *private fund* uses. If the *private fund* uses more than one marketer you must complete questions (b) through (g) separately for each marketer.

No Information Filed

A. PRIVATE FUND

Information About the *Private Fund*

1. (a) Name of the *private fund*:
   STARWOOD INTERNATIONAL OPPORTUNITY FUND VII FE, L. P.
   (b) *Private fund* identification number:
   (include the "805-" prefix also)
   805-4004824847

2. Under the laws of what state or country is the *private fund* organized:

State:	Country:
	UNITED KINGDOM

3. Name(s) of General Partner, Manager, Trustee, or Directors (or persons serving in a similar capacity):

Name of General Partner, Manager, Trustee, or Director
SOF-VII INTERNATIONAL MANAGEMENT, L.L.C.

4. The *private fund* (check all that apply; you must check at least one):
   ☑ (1) qualifies for the exclusion from the definition of investment company under section 3 (c)(1) of the Investment Company Act of 1940
   ☑ (2) qualifies for the exclusion from the definition of investment company under section 3 (c)(7) of the Investment Company Act of 1940

5. List the name and country, in English, of each *foreign financial regulatory authority* with which the *private fund* is registered.

No Information Filed

	Yes	No
6. (a) Is this a "master fund" in a master-feeder arrangement?	○	●

(b) If yes, what is the name and *private fund* identification number (if any) of the feeder funds investing in this *private fund*?

No Information Filed

	Yes	No
(c) Is this a "feeder fund" in a master-feeder arrangement?	○	●

(d) If yes, what is the name and *private fund* identification number (if any) of the master fund in which this *private fund* invests?

Name of the *Private Fund*:

Private Fund Identification Number:
(include the "805-" prefix also)

NOTE: You must complete question 6 for each master-feeder arrangement regardless of whether you are filing a single Schedule D, Section 7.B.(1). for the master-feeder arrangement or reporting on the funds separately.

7. If you are filing a single Schedule D, Section 7.B.(1) for a master-feeder arrangement according to the instructions to this Section 7.B.(1), for each of the feeder funds answer the following questions:

No Information Filed

NOTE: For purposes of questions 6 and 7, in a master-feeder arrangement, one or more funds ("feeder funds") invest all or substantially all of their assets in a single fund ("master fund"). A fund would also be a "feeder fund" investing in a "master fund" for purposes of this question if it issued multiple classes (or series) of shares or interests, and each class (or series) invests substantially all of its assets in a single master fund.

	Yes	No
8. (a) Is this *private fund* a "fund of funds"?	○	●
(b) If yes, does the *private fund* invest in funds managed by you or by a *related person*?	○	○

NOTE: For purposes of this question only, answer "yes" if the fund invests 10 percent or more of its total assets in other pooled investment vehicles, whether or not they are also *private funds*, or registered investment companies.

	Yes	No
9. During your last fiscal year, did the *private fund* invest in securities issued by investment companies registered under the Investment Company Act of 1940 (other than "money market funds," to the extent provided in Instruction 6.e.)?	●	○

10. What type of fund is the *private fund*?

● hedge fund ○ liquidity fund ○ private equity fund ○ real estate fund ○ securitized asset

fund ○ venture capital fund ○ Other *private fund*

NOTE: For funds of funds, refer to the funds in which the *private fund* invests. For definitions of these fund types, please see Instruction 6 of the Instructions to Part 1A.

11. Current gross asset value of the *private fund*:
$ 45,353,000

Ownership

12. Minimum investment commitment required of an investor in the *private fund*:
$ 0
NOTE: Report the amount routinely required of investors who are not your *related persons* (even if different from the amount set forth in the organizational documents of the fund).

13. Approximate number of the *private fund*'s beneficial owners:
5

14. What is the approximate percentage of the *private fund* beneficially owned by you and your *related person*:
1%

15. What is the approximate percentage of the *private fund* beneficially owned (in the aggregate) by funds of funds:
0%

16. What is the approximate percentage of the *private fund* beneficially owned by non-*United States persons*:
95%

Your Advisory Services

	Yes	No
17. (a) Are you a subadviser to this *private fund*?	○	◉

(b) If the answer to question 17(a) is "yes," provide the name and SEC file number, if any, of the adviser of the *private fund*. If the answer to question 17(a) is "no," leave this question blank.

No Information Filed

	Yes	No
18. (a) Do any other investment advisers advise the *private fund*?	○	◉

(b) If the answer to question 18(a) is "yes," provide the name and SEC file number, if any, of the other advisers to the *private fund*. If the answer to question 18(a) is "no," leave this question blank.

No Information Filed

Yes No

19. Are your *clients* solicited to invest in the *private fund*? ○ ◉

20. Approximately what percentage of your *clients* has invested in the *private fund*?
0%

Private Offering

	Yes	No
21. Does the *private fund* rely on an exemption from registration of its securities under Regulation D of the Securities Act of 1933?	◉	○

22. If yes, provide the *private fund*'s Form D file number (if any):
No Information Filed

B. SERVICE PROVIDERS

Auditors

	Yes	No
23. (a) (1) Are the *private fund*'s financial statements subject to an annual audit?	◉	○
(2) Are the financial statements prepared in accordance with U.S. GAAP?	◉	○

If the answer to 23(a)(1) is "yes," respond to questions (b) through (f) below. If the *private fund* uses more than one auditing firm, you must complete questions (b) through (f) separately for each auditing firm.

Additional Auditor Information : 1 Record(s) Filed.

If the answer to 23(a)(1) is "yes," respond to questions (b) through (f) below. If the *private fund* uses more than one auditing firm, you must complete questions (b) through (f) separately for each auditing firm.

(b) Name of the auditing firm:
DELOITTE & TOUCHE, LLP

(c) The location of the auditing firm's office responsible for the *private fund*'s audit (city, state and country):

City:	State:	Country:
STAMFORD	Connecticut	UNITED STATES

	Yes	No
(d) Is the auditing firm an *independent public accountant*?	◉	○
(e) Is the auditing firm registered with the Public Company Accounting Oversight Board?	◉	○
(f) If "yes" to (e) above, is the auditing firm subject to regular inspection by the Public Company Accounting Oversight Board in accordance with its rules?	◉	○

Yes No

(g) Are the *private fund*'s audited financial statements distributed to the *private fund*'s investors? ◉ ○

(h) Does the report prepared by the auditing firm contain an unqualified opinion?

◉ Yes ○ No ○ Report Not Yet Received

If you check "Report Not Yet Received," you must promptly file an amendment to your Form ADV to update your response when the report is available.

Prime Broker

Yes No

24. (a) Does the *private fund* use one or more prime brokers? ○ ◉

If the answer to 24(a) is "yes," respond to questions (b) through (e) below for each prime broker the *private fund* uses. If the *private fund* uses more than one prime broker, you must complete questions (b) through (e) separately for each prime broker.

No Information Filed

Custodian

Yes No

25. (a) Does the *private fund* use any custodians (including the prime brokers listed above) to hold some or all of its assets? ◉ ○

If the answer to 25(a) is "yes," respond to questions (b) through (f) below for each custodian the *private fund* uses. If the *private fund* uses more than one custodian, you must complete questions (b) through (f) separately for each custodian.

Additional Custodian Information : 3 Record(s) Filed.

If the answer to 25(a) is "yes," respond to questions (b) through (f) below for each custodian the *private fund* uses. If the *private fund* uses more than one custodian, you must complete questions (b) through (f) separately for each custodian.

(b) Legal name of custodian:
GOLDMAN, SACHS & CO.

(c) Primary business name of custodian:
GOLDMAN, SACHS & CO.

(d) The location of the custodian's office responsible for *custody* of the *private fund*'s assets (city, state and country):

City:	State:	Country:
NEW YORK	New York	UNITED STATES

Yes No

(e) Is the custodian a *related person* of your firm? ○ ◉

(f) If the custodian is a broker-dealer, provide its SEC registration number (if any)

8 - 129

CRD Number (if any):
361

If the answer to 25(a) is "yes," respond to questions (b) through (f) below for each custodian the *private fund* uses. If the *private fund* uses more than one custodian, you must complete questions (b) through (f) separately for each custodian.

(b) Legal name of custodian:
JP MORGAN CHASE BANK N.A.

(c) Primary business name of custodian:
JP MORGAN CHASE

(d) The location of the custodian's office responsible for *custody* of the *private fund*'s assets (city, state and country):

City:	State:	Country:
NEW YORK	New York	UNITED STATES

	Yes	No
(e) Is the custodian a *related person* of your firm?	○	◉

(f) If the custodian is a broker-dealer, provide its SEC registration number (if any)

-

CRD Number (if any):

If the answer to 25(a) is "yes," respond to questions (b) through (f) below for each custodian the *private fund* uses. If the *private fund* uses more than one custodian, you must complete questions (b) through (f) separately for each custodian.

(b) Legal name of custodian:
UBS AG

(c) Primary business name of custodian:
UBS

(d) The location of the custodian's office responsible for *custody* of the *private fund*'s assets (city, state and country):

City:	State:	Country:

SINGAPORE

SINGAPORE

	Yes	No
(e) Is the custodian a *related person* of your firm?	○	◉

(f) If the custodian is a broker-dealer, provide its SEC registration number (if any)

-

CRD Number (if any):

Administrator

	Yes	No
26. (a) Does the *private fund* use an administrator other than your firm?	○	◉

If the answer to 26(a) is "yes," respond to questions (b) through (f) below. If the *private fund* uses more than one administrator, you must complete questions (b) through (f) separately for each administrator.

No Information Filed

27. During your last fiscal year, what percentage of the *private fund*'s assets (by value) was valued by a *person*, such as an administrator, that is not your *related person*?

0%

Include only those assets where (i) such person carried out the valuation procedure established for that asset, if any, including obtaining any relevant quotes, and (ii) the valuation used for purposes of investor subscriptions, redemptions or distributions, and fee calculations (including allocations) was the valuation determined by such person.

Marketers

	Yes	No
28. (a) Does the *private fund* use the services of someone other than you or your *employees* for marketing purposes?	○	◉

You must answer "yes" whether the person acts as a placement agent, consultant, finder, introducer, municipal advisor or other solicitor, or similar person. If the answer to 28(a) is "yes", respond to questions (b) through (g) below for each such marketer the *private fund* uses. If the *private fund* uses more than one marketer you must complete questions (b) through (g) separately for each marketer.

No Information Filed

A. PRIVATE FUND

Information About the *Private Fund*

1. (a) Name of the *private fund*:

STARWOOD INTERNATIONAL OPPORTUNITY FUND VIII-1, L. P.

(b) *Private fund* identification number:
(include the "805-" prefix also)
805-3132646416

2. Under the laws of what state or country is the *private fund* organized:

State: Country:

UNITED KINGDOM

3. Name(s) of General Partner, Manager, Trustee, or Directors (or persons serving in a similar capacity):

Name of General Partner, Manager, Trustee, or Director
VIII INTERNATIONAL MANAGEMENT S.AR.L

4. The *private fund* (check all that apply; you must check at least one):

☑ (1) qualifies for the exclusion from the definition of investment company under section 3(c)(1) of the Investment Company Act of 1940

☑ (2) qualifies for the exclusion from the definition of investment company under section 3(c)(7) of the Investment Company Act of 1940

5. List the name and country, in English, of each *foreign financial regulatory authority* with which the *private fund* is registered.

No Information Filed

Yes No

6. (a) Is this a "master fund" in a master-feeder arrangement? ○ ◉

(b) If yes, what is the name and *private fund* identification number (if any) of the feeder funds investing in this *private fund*?

No Information Filed

Yes No

(c) Is this a "feeder fund" in a master-feeder arrangement? ○ ◉

(d) If yes, what is the name and *private fund* identification number (if any) of the master fund in which this *private fund* invests?

Name of the *Private Fund*:

Private Fund Identification Number:
(include the "805-" prefix also)

NOTE: You must complete question 6 for each master-feeder arrangement regardless of whether you are filing a single Schedule D, Section 7.B.(1). for the master-feeder arrangement or reporting on the funds separately.

7. If you are filing a single Schedule D, Section 7.B.(1) for a master-feeder arrangement according to the instructions to this Section 7.B.(1), for each of the feeder funds answer the following questions:

No Information Filed

NOTE: For purposes of questions 6 and 7, in a master-feeder arrangement, one or more funds ("feeder funds") invest all or substantially all of their assets in a single fund ("master fund"). A fund would also be a "feeder fund" investing in a "master fund" for purposes of this question if it issued multiple classes (or series) of shares or interests, and each class (or series) invests substantially all of its assets in a single master fund.

	Yes	No
8. (a) Is this *private fund* a "fund of funds"?	○	◉
(b) If yes, does the *private fund* invest in funds managed by you or by a *related person*?	○	○

NOTE: For purposes of this question only, answer "yes" if the fund invests 10 percent or more of its total assets in other pooled investment vehicles, whether or not they are also *private funds*, or registered investment companies.

	Yes	No
9. During your last fiscal year, did the *private fund* invest in securities issued by investment companies registered under the Investment Company Act of 1940 (other than "money market funds," to the extent provided in Instruction 6.e.)?	◉	○

10. What type of fund is the *private fund*?

◉ hedge fund ○ liquidity fund ○ private equity fund ○ real estate fund ○ securitized asset fund ○ venture capital fund ○ Other *private fund*

NOTE: For funds of funds, refer to the funds in which the *private fund* invests. For definitions of these fund types, please see Instruction 6 of the Instructions to Part 1A.

11. Current gross asset value of the *private fund*:
$ 164,132,000

Ownership

12. Minimum investment commitment required of an investor in the *private fund*:
$ 0
NOTE: Report the amount routinely required of investors who are not your *related persons* (even if different from the amount set forth in the organizational documents of the fund).

13. Approximate number of the *private fund*'s beneficial owners:
34

14. What is the approximate percentage of the *private fund* beneficially owned by you and your *related person*:
1%

15. What is the approximate percentage of the *private fund* beneficially owned (in the aggregate) by funds of funds:
5%

16. What is the approximate percentage of the *private fund* beneficially owned by non-*United States persons*:
26%

Your Advisory Services

	Yes	No
17. (a) Are you a subadviser to this *private fund*?	○	◉

(b) If the answer to question 17(a) is "yes," provide the name and SEC file number, if any, of the adviser of the *private fund*. If the answer to question 17(a) is "no," leave this question blank.

No Information Filed

	Yes	No
18. (a) Do any other investment advisers advise the *private fund*?	○	◉

(b) If the answer to question 18(a) is "yes," provide the name and SEC file number, if any, of the other advisers to the *private fund*. If the answer to question 18(a) is "no," leave this question blank.

No Information Filed

	Yes	No
19. Are your *clients* solicited to invest in the *private fund*?	○	◉

20. Approximately what percentage of your *clients* has invested in the *private fund*?
0%

Private Offering

	Yes	No
21. Does the *private fund* rely on an exemption from registration of its securities under Regulation D of the Securities Act of 1933?	◉	○

22. If yes, provide the *private fund*'s Form D file number (if any):

No Information Filed

B. SERVICE PROVIDERS

Auditors

	Yes	No
23. (a) (1) Are the *private fund*'s financial statements subject to an annual audit?	◉	○
(2) Are the financial statements prepared in accordance with U.S. GAAP?	◉	○

If the answer to 23(a)(1) is "yes," respond to questions (b) through (f) below. If the *private fund* uses more than one auditing firm, you must complete questions (b) through (f) separately for each auditing firm.

Additional Auditor Information : 1 Record(s) Filed.

If the answer to 23(a)(1) is "yes," respond to questions (b) through (f) below. If the *private fund* uses more than one auditing firm, you must complete questions (b) through (f) separately for each auditing firm.

(b) Name of the auditing firm:
PRICEWATERHOUSECOOPERS, LLP

(c) The location of the auditing firm's office responsible for the *private fund*'s audit (city, state and country):

City:	State:	Country:
NEW YORK	New York	UNITED STATES

	Yes	No
(d) Is the auditing firm an *independent public accountant*?	◉	○
(e) Is the auditing firm registered with the Public Company Accounting Oversight Board?	◉	○
(f) If "yes" to (e) above, is the auditing firm subject to regular inspection by the Public Company Accounting Oversight Board in accordance with its rules?	◉	○

	Yes	No
(g) Are the *private fund*'s audited financial statements distributed to the *private fund*'s investors?	◉	○

(h) Does the report prepared by the auditing firm contain an unqualified opinion?

◉ Yes ○ No ○ Report Not Yet Received

If you check "Report Not Yet Received," you must promptly file an amendment to your Form ADV to update your response when the report is available.

Prime Broker

	Yes	No
24. (a) Does the *private fund* use one or more prime brokers?	○	◉

If the answer to 24(a) is "yes," respond to questions (b) through (e) below for each prime broker the *private fund* uses. If the *private fund* uses more than one prime broker, you must complete questions (b) through (e) separately for each prime broker.

No Information Filed

Custodian

	Yes	No
25. (a) Does the *private fund* use any custodians (including the prime brokers listed		

above) to hold some or all of its assets? ■ ○

If the answer to 25(a) is "yes," respond to questions (b) through (f) below for each custodian the *private fund* uses. If the *private fund* uses more than one custodian, you must complete questions (b) through (f) separately for each custodian.

Additional Custodian Information : 3 Record(s) Filed.

If the answer to 25(a) is "yes," respond to questions (b) through (f) below for each custodian the *private fund* uses. If the *private fund* uses more than one custodian, you must complete questions (b) through (f) separately for each custodian.

(b) Legal name of custodian:
COMPANHIA BRASILEIRA DE LIQUIDACAO CUSTODIA

(c) Primary business name of custodian:
CBLC

(d) The location of the custodian's office responsible for *custody* of the *private fund*'s assets (city, state and country):

City:	State:	Country:
SAO PAULO		BRAZIL

Yes No

(e) Is the custodian a *related person* of your firm? ○ ■

(f) If the custodian is a broker-dealer, provide its SEC registration number (if any)
-
CRD Number (if any):

If the answer to 25(a) is "yes," respond to questions (b) through (f) below for each custodian the *private fund* uses. If the *private fund* uses more than one custodian, you must complete questions (b) through (f) separately for each custodian.

(b) Legal name of custodian:
JP MORGAN CHASE BANK N.A.

(c) Primary business name of custodian:
JP MORGAN CHASE

(d) The location of the custodian's office responsible for *custody* of the *private fund*'s assets (city, state and country):

City:	State:	Country:
NEW YORK	New York	UNITED STATES

Yes No

(e) Is the custodian a *related person* of your firm? ○ ◉

(f) If the custodian is a broker-dealer, provide its SEC registration number (if any)
-
CRD Number (if any):

If the answer to 25(a) is "yes," respond to questions (b) through (f) below for each custodian the *private fund* uses. If the *private fund* uses more than one custodian, you must complete questions (b) through (f) separately for each custodian.

(b) Legal name of custodian:
UBS AG

(c) Primary business name of custodian:
UBS

(d) The location of the custodian's office responsible for *custody* of the *private fund*'s assets (city, state and country):

City:	State:	Country:
SINGAPORE		SINGAPORE

Yes No

(e) Is the custodian a *related person* of your firm? ○ ◉

(f) If the custodian is a broker-dealer, provide its SEC registration number (if any)
-
CRD Number (if any):

Administrator

Yes No

26. (a) Does the *private fund* use an administrator other than your firm? ○ ◉

If the answer to 26(a) is "yes," respond to questions (b) through (f) below. If the *private fund* uses more than one administrator, you must complete questions (b) through (f) separately for each administrator.

No Information Filed

27. During your last fiscal year, what percentage of the *private fund*'s assets (by value) was valued by a *person*, such as an administrator, that is not your *related person*?
0%

Include only those assets where (i) such person carried out the valuation procedure established for that asset, if any, including obtaining any relevant quotes, and (ii) the valuation used for purposes of investor subscriptions, redemptions or distributions, and fee calculations (including allocations) was the valuation determined by such person.

Marketers

	Yes	No
28. (a) Does the *private fund* use the services of someone other than you or your *employees* for marketing purposes?	◉	○

You must answer "yes" whether the person acts as a placement agent, consultant, finder, introducer, municipal advisor or other solicitor, or similar person. If the answer to 28(a) is "yes", respond to questions (b) through (g) below for each such marketer the *private fund* uses. If the *private fund* uses more than one marketer you must complete questions (b) through (g) separately for each marketer.

Additional Marketer Information : 1 Record(s) Filed.

You must answer "yes" whether the person acts as a placement agent, consultant, finder, introducer, municipal advisor or other solicitor, or similar person. If the answer to 28(a) is "yes", respond to questions (b) through (g) below for each such marketer the *private fund* uses. If the *private fund* uses more than one marketer you must complete questions (b) through (g) separately for each marketer.

	Yes	No
(b) Is the marketer a *related person* of your firm?	◉	○

(c) Name of the marketer:
STARWOOD CAPITAL, L.L.C.

(d) If the marketer is registered with the SEC, its file number (*e.g.*, 801-, 8-, or 866-):

8 - 67788
and CRD Number (if any):
146057

(e) Location of the marketer's office used principally by the *private fund* (city, state and country):

City:	State:	Country:
GREENWICH	Connecticut	UNITED STATES

	Yes	No
(f) Does the marketer market the *private fund* through one or more websites?	○	◉

(g) If the answer to 28(f) is "yes", list the website address(es):

No Information Filed

A. PRIVATE FUND

Information About the *Private Fund*

1. (a) Name of the *private fund*:
STARWOOD INTERNATIONAL OPPORTUNITY FUND VIII-2, L. P.
(b) *Private fund* identification number:
(include the "805-" prefix also)
805-5430135331

2. Under the laws of what state or country is the *private fund* organized:
State: Country:
UNITED KINGDOM

3. Name(s) of General Partner, Manager, Trustee, or Directors (or persons serving in a similar capacity):

Name of General Partner, Manager, Trustee, or Director
VIII INTERNATIONAL MANAGEMENT S.AR.L

4. The *private fund* (check all that apply; you must check at least one):
☑ (1) qualifies for the exclusion from the definition of investment company under section 3 (c)(1) of the Investment Company Act of 1940
☑ (2) qualifies for the exclusion from the definition of investment company under section 3 (c)(7) of the Investment Company Act of 1940

5. List the name and country, in English, of each *foreign financial regulatory authority* with which the *private fund* is registered.
No Information Filed

	Yes	No
6. (a) Is this a "master fund" in a master-feeder arrangement?	○	◉

(b) If yes, what is the name and *private fund* identification number (if any) of the feeder funds investing in this *private fund*?
No Information Filed

	Yes	No
(c) Is this a "feeder fund" in a master-feeder arrangement?	○	◉

(d) If yes, what is the name and *private fund* identification number (if any) of the master fund in which this *private fund* invests?
Name of the *Private Fund*:

Private Fund Identification Number:
(include the "805-" prefix also)

NOTE: You must complete question 6 for each master-feeder arrangement regardless of whether you are filing a single Schedule D, Section 7.B.(1). for the master-feeder arrangement or reporting on the funds separately.

7. If you are filing a single Schedule D, Section 7.B.(1) for a master-feeder arrangement according to the instructions to this Section 7.B.(1), for each of the feeder funds answer the following questions:

No Information Filed

NOTE: For purposes of questions 6 and 7, in a master-feeder arrangement, one or more funds ("feeder funds") invest all or substantially all of their assets in a single fund ("master fund"). A fund would also be a "feeder fund" investing in a "master fund" for purposes of this question if it issued multiple classes (or series) of shares or interests, and each class (or series) invests substantially all of its assets in a single master fund.

	Yes	No
8. (a) Is this *private fund* a "fund of funds"?	○	◉
(b) If yes, does the *private fund* invest in funds managed by you or by a *related person*?	○	○

NOTE: For purposes of this question only, answer "yes" if the fund invests 10 percent or more of its total assets in other pooled investment vehicles, whether or not they are also *private funds*, or registered investment companies.

	Yes	No
9. During your last fiscal year, did the *private fund* invest in securities issued by investment companies registered under the Investment Company Act of 1940 (other than "money market funds," to the extent provided in Instruction 6.e.)?	◉	○

10. What type of fund is the *private fund*?

◉ hedge fund ○ liquidity fund ○ private equity fund ○ real estate fund ○ securitized asset fund ○ venture capital fund ○ Other *private fund*

NOTE: For funds of funds, refer to the funds in which the *private fund* invests. For definitions of these fund types, please see Instruction 6 of the Instructions to Part 1A.

11. Current gross asset value of the *private fund*:
$ 123,573,000

Ownership

12. Minimum investment commitment required of an investor in the *private fund*:
$ 0
NOTE: Report the amount routinely required of investors who are not your *related persons* (even if different from the amount set forth in the organizational documents of the fund).

13. Approximate number of the *private fund*'s beneficial owners:

3

14. What is the approximate percentage of the *private fund* beneficially owned by you and your *related person*:
1%

15. What is the approximate percentage of the *private fund* beneficially owned (in the aggregate) by funds of funds:
0%

16. What is the approximate percentage of the *private fund* beneficially owned by non-*United States persons*:
90%

Your Advisory Services

	Yes	No
17. (a) Are you a subadviser to this *private fund*?	○	◉

(b) If the answer to question 17(a) is "yes," provide the name and SEC file number, if any, of the adviser of the *private fund*. If the answer to question 17(a) is "no," leave this question blank.

No Information Filed

	Yes	No
18. (a) Do any other investment advisers advise the *private fund*?	○	◉

(b) If the answer to question 18(a) is "yes," provide the name and SEC file number, if any, of the other advisers to the *private fund*. If the answer to question 18(a) is "no," leave this question blank.

No Information Filed

	Yes	No
19. Are your *clients* solicited to invest in the *private fund*?	○	◉

20. Approximately what percentage of your *clients* has invested in the *private fund*?
0%

Private Offering

	Yes	No
21. Does the *private fund* rely on an exemption from registration of its securities under Regulation D of the Securities Act of 1933?	◉	○

22. If yes, provide the *private fund*'s Form D file number (if any):

No Information Filed

B. SERVICE PROVIDERS

Auditors

	Yes	No
23. (a) (1) Are the *private fund*'s financial statements subject to an annual audit?	◉	○
(2) Are the financial statements prepared in accordance with U.S. GAAP?	◉	○

If the answer to 23(a)(1) is "yes," respond to questions (b) through (f) below. If the *private fund* uses more than one auditing firm, you must complete questions (b) through (f) separately for each auditing firm.

Additional Auditor Information : 1 Record(s) Filed.

If the answer to 23(a)(1) is "yes," respond to questions (b) through (f) below. If the *private fund* uses more than one auditing firm, you must complete questions (b) through (f) separately for each auditing firm.

(b) Name of the auditing firm:
PRICEWATERHOUSECOOPERS, LLP

(c) The location of the auditing firm's office responsible for the *private fund*'s audit (city, state and country):

City:	State:	Country:
NEW YORK	New York	UNITED STATES

	Yes	No
(d) Is the auditing firm an *independent public accountant*?	◉	○
(e) Is the auditing firm registered with the Public Company Accounting Oversight Board?	◉	○
(f) If "yes" to (e) above, is the auditing firm subject to regular inspection by the Public Company Accounting Oversight Board in accordance with its rules?	◉	○

	Yes	No
(g) Are the *private fund*'s audited financial statements distributed to the *private fund*'s investors?	◉	○

(h) Does the report prepared by the auditing firm contain an unqualified opinion?

◉ Yes ○ No ○ Report Not Yet Received

If you check "Report Not Yet Received," you must promptly file an amendment to your Form ADV to update your response when the report is available.

Prime Broker

	Yes	No
24. (a) Does the *private fund* use one or more prime brokers?	○	◉

If the answer to 24(a) is "yes," respond to questions (b) through (e) below for each prime broker the *private fund* uses. If the *private fund* uses more than one prime broker, you must complete questions (b) through (e) separately for each prime broker.

No Information Filed

Custodian

	Yes	No
25. (a) Does the *private fund* use any custodians (including the prime brokers listed above) to hold some or all of its assets?	◉	○

If the answer to 25(a) is "yes," respond to questions (b) through (f) below for each custodian the *private fund* uses. If the *private fund* uses more than one custodian, you must complete questions (b) through (f) separately for each custodian.

Additional Custodian Information : 3 Record(s) Filed.

If the answer to 25(a) is "yes," respond to questions (b) through (f) below for each custodian the *private fund* uses. If the *private fund* uses more than one custodian, you must complete questions (b) through (f) separately for each custodian.

(b) Legal name of custodian:
COMPANHIA BRASILEIRA DE LIQUIDACAO CUSTODIA

(c) Primary business name of custodian:
CBLC

(d) The location of the custodian's office responsible for *custody* of the *private fund*'s assets (city, state and country):

City:	State:	Country:
SAO PAULO		BRAZIL

	Yes	No
(e) Is the custodian a *related person* of your firm?	○	◉

(f) If the custodian is a broker-dealer, provide its SEC registration number (if any)
-

CRD Number (if any):

If the answer to 25(a) is "yes," respond to questions (b) through (f) below for each custodian the *private fund* uses. If the *private fund* uses more than one custodian, you must complete questions (b) through (f) separately for each custodian.

(b) Legal name of custodian:
JP MORGAN CHASE BANK N.A.

(c) Primary business name of custodian:
JP MORGAN CHASE

(d) The location of the custodian's office responsible for *custody* of the *private fund*'s assets (city, state and country):

City:	State:	Country:
NEW YORK	New York	UNITED STATES

	Yes	No
(e) Is the custodian a *related person* of your firm?	○	◉

(f) If the custodian is a broker-dealer, provide its SEC registration number (if any)

-

CRD Number (if any):

If the answer to 25(a) is "yes," respond to questions (b) through (f) below for each custodian the *private fund* uses. If the *private fund* uses more than one custodian, you must complete questions (b) through (f) separately for each custodian.

(b) Legal name of custodian:
UBS AG

(c) Primary business name of custodian:
UBS

(d) The location of the custodian's office responsible for *custody* of the *private fund*'s assets (city, state and country):

City:	State:	Country:
SINGAPORE		SINGAPORE

	Yes	No
(e) Is the custodian a *related person* of your firm?	○	◉

(f) If the custodian is a broker-dealer, provide its SEC registration number (if any)

-

CRD Number (if any):

Administrator

	Yes	No
26. (a) Does the *private fund* use an administrator other than your firm?	○	◉

If the answer to 26(a) is "yes," respond to questions (b) through (f) below. If the *private fund* uses more than one administrator, you must complete questions (b) through (f) separately for each administrator.

No Information Filed

27. During your last fiscal year, what percentage of the *private fund*'s assets (by value) was valued by a *person*, such as an administrator, that is not your *related person*?

0%

Include only those assets where (i) such person carried out the valuation procedure established for that asset, if any, including obtaining any relevant quotes, and (ii) the valuation used for purposes of investor subscriptions, redemptions or distributions, and fee calculations (including allocations) was the valuation determined by such person.

Marketers

	Yes	No
28. (a) Does the *private fund* use the services of someone other than you or your *employees* for marketing purposes?	◉	○

You must answer "yes" whether the person acts as a placement agent, consultant, finder, introducer, municipal advisor or other solicitor, or similar person. If the answer to 28(a) is "yes", respond to questions (b) through (g) below for each such marketer the *private fund* uses. If the *private fund* uses more than one marketer you must complete questions (b) through (g) separately for each marketer.

Additional Marketer Information : 1 Record(s) Filed.

You must answer "yes" whether the person acts as a placement agent, consultant, finder, introducer, municipal advisor or other solicitor, or similar person. If the answer to 28(a) is "yes", respond to questions (b) through (g) below for each such marketer the *private fund* uses. If the *private fund* uses more than one marketer you must complete questions (b) through (g) separately for each marketer.

	Yes	No
(b) Is the marketer a *related person* of your firm?	◉	○

(c) Name of the marketer:
STARWOOD CAPITAL, L.L.C.

(d) If the marketer is registered with the SEC, its file number (*e.g.*, 801-, 8-, or 866-):

8 - 67788

and CRD Number (if any):
146057

(e) Location of the marketer's office used principally by the *private fund* (city, state and country):

City:	State:	Country:
GREENWICH	Connecticut	UNITED STATES

	Yes	No
(f) Does the marketer market the *private fund* through one or more websites?	○	◉

(g) If the answer to 28(f) is "yes", list the website address(es):
No Information Filed

A. PRIVATE FUND

Information About the *Private Fund*

1. (a) Name of the *private fund*:
STARWOOD OPPORTUNITY FUND IV, L.P.
(b) *Private fund* identification number:
(include the "805-" prefix also)
805-8406700871

2. Under the laws of what state or country is the *private fund* organized:

State:	Country:
Delaware	UNITED STATES

3. Name(s) of General Partner, Manager, Trustee, or Directors (or persons serving in a similar capacity):

Name of General Partner, Manager, Trustee, or Director
SOFI IV MANAGEMENT, L.L.C.

4. The *private fund* (check all that apply; you must check at least one):
☑ (1) qualifies for the exclusion from the definition of investment company under section 3(c)(1) of the Investment Company Act of 1940
☑ (2) qualifies for the exclusion from the definition of investment company under section 3(c)(7) of the Investment Company Act of 1940

5. List the name and country, in English, of each *foreign financial regulatory authority* with which the *private fund* is registered.
No Information Filed

	Yes	No
6. (a) Is this a "master fund" in a master-feeder arrangement?	○	◉

(b) If yes, what is the name and *private fund* identification number (if any) of the feeder funds investing in this *private fund*?
No Information Filed

	Yes	No
(c) Is this a "feeder fund" in a master-feeder arrangement?	○	◉

(d) If yes, what is the name and *private fund* identification number (if any) of the master fund in which this *private fund* invests?

Name of the *Private Fund*:

Private Fund Identification Number:
(include the "805-" prefix also)

NOTE: You must complete question 6 for each master-feeder arrangement regardless of whether you are filing a single Schedule D, Section 7.B.(1). for the master-feeder arrangement or reporting on the funds separately.

7. If you are filing a single Schedule D, Section 7.B.(1) for a master-feeder arrangement according to the instructions to this Section 7.B.(1), for each of the feeder funds answer the following questions:

No Information Filed

NOTE: For purposes of questions 6 and 7, in a master-feeder arrangement, one or more funds ("feeder funds") invest all or substantially all of their assets in a single fund ("master fund"). A fund would also be a "feeder fund" investing in a "master fund" for purposes of this question if it issued multiple classes (or series) of shares or interests, and each class (or series) invests substantially all of its assets in a single master fund.

	Yes	No
8. (a) Is this *private fund* a "fund of funds"?	○	◉
(b) If yes, does the *private fund* invest in funds managed by you or by a *related person*?	○	○

NOTE: For purposes of this question only, answer "yes" if the fund invests 10 percent or more of its total assets in other pooled investment vehicles, whether or not they are also *private funds*, or registered investment companies.

	Yes	No
9. During your last fiscal year, did the *private fund* invest in securities issued by investment companies registered under the Investment Company Act of 1940 (other than "money market funds," to the extent provided in Instruction 6.e.)?	○	◉

10. What type of fund is the *private fund*?

◉ hedge fund ○ liquidity fund ○ private equity fund ○ real estate fund ○ securitized asset fund ○ venture capital fund ○ Other *private fund*

NOTE: For funds of funds, refer to the funds in which the *private fund* invests. For definitions of these fund types, please see Instruction 6 of the Instructions to Part 1A.

11. Current gross asset value of the *private fund*:

$ 18,022,000

Ownership

12. Minimum investment commitment required of an investor in the *private fund*:
$ 0
NOTE: Report the amount routinely required of investors who are not your *related persons* (even if different from the amount set forth in the organizational documents of the fund).

13. Approximate number of the *private fund*'s beneficial owners:
29

14. What is the approximate percentage of the *private fund* beneficially owned by you and your *related person*:
1%

15. What is the approximate percentage of the *private fund* beneficially owned (in the aggregate) by funds of funds:
2%

16. What is the approximate percentage of the *private fund* beneficially owned by non-*United States persons*:
0%

Your Advisory Services

	Yes	No
17. (a) Are you a subadviser to this *private fund*?	○	◉

(b) If the answer to question 17(a) is "yes," provide the name and SEC file number, if any, of the adviser of the *private fund*. If the answer to question 17(a) is "no," leave this question blank.

No Information Filed

	Yes	No
18. (a) Do any other investment advisers advise the *private fund*?	○	◉

(b) If the answer to question 18(a) is "yes," provide the name and SEC file number, if any, of the other advisers to the *private fund*. If the answer to question 18(a) is "no," leave this question blank.

No Information Filed

	Yes	No
19. Are your *clients* solicited to invest in the *private fund*?	○	◉

20. Approximately what percentage of your *clients* has invested in the *private fund*?
0%

Private Offering

	Yes	No
21. Does the *private fund* rely on an exemption from registration of its securities under Regulation D of the Securities Act of 1933?	◉	○

22. If yes, provide the *private fund*'s Form D file number (if any):

No Information Filed

B. SERVICE PROVIDERS

Auditors

	Yes	No
23. (a) (1) Are the *private fund*'s financial statements subject to an annual audit?	◉	○
(2) Are the financial statements prepared in accordance with U.S. GAAP?	◉	○

If the answer to 23(a)(1) is "yes," respond to questions (b) through (f) below. If the *private fund* uses more than one auditing firm, you must complete questions (b) through (f) separately for each auditing firm.

Additional Auditor Information : 1 Record(s) Filed.

If the answer to 23(a)(1) is "yes," respond to questions (b) through (f) below. If the *private fund* uses more than one auditing firm, you must complete questions (b) through (f) separately for each auditing firm.

(b) Name of the auditing firm:
PRICEWATERHOUSECOOPERS, LLP

(c) The location of the auditing firm's office responsible for the *private fund*'s audit (city, state and country):

City:	State:	Country:
NEW YORK	New York	UNITED STATES

	Yes	No
(d) Is the auditing firm an *independent public accountant*?	◉	○
(e) Is the auditing firm registered with the Public Company Accounting Oversight Board?	◉	○
(f) If "yes" to (e) above, is the auditing firm subject to regular inspection by the Public Company Accounting Oversight Board in accordance with its rules?	◉	○

	Yes	No
(g) Are the *private fund*'s audited financial statements distributed to the *private fund*'s investors?	◉	○

(h) Does the report prepared by the auditing firm contain an unqualified opinion?

◉ Yes ○ No ○ Report Not Yet Received

If you check "Report Not Yet Received," you must promptly file an amendment to your Form ADV to update your response when the report is available.

Prime Broker

Yes No

24. (a) Does the *private fund* use one or more prime brokers? ○ ◉

If the answer to 24(a) is "yes," respond to questions (b) through (e) below for each prime broker the *private fund* uses. If the *private fund* uses more than one prime broker, you must complete questions (b) through (e) separately for each prime broker.

No Information Filed

Custodian

Yes No

25. (a) Does the *private fund* use any custodians (including the prime brokers listed above) to hold some or all of its assets? ◉ ○

If the answer to 25(a) is "yes," respond to questions (b) through (f) below for each custodian the *private fund* uses. If the *private fund* uses more than one custodian, you must complete questions (b) through (f) separately for each custodian.

Additional Custodian Information : 1 Record(s) Filed.

If the answer to 25(a) is "yes," respond to questions (b) through (f) below for each custodian the *private fund* uses. If the *private fund* uses more than one custodian, you must complete questions (b) through (f) separately for each custodian.

(b) Legal name of custodian:
JP MORGAN CHASE BANK N.A.

(c) Primary business name of custodian:
JP MORGAN CHASE

(d) The location of the custodian's office responsible for *custody* of the *private fund*'s assets (city, state and country):

City:	State:	Country:
NEW YORK	New York	UNITED STATES

Yes No

(e) Is the custodian a *related person* of your firm? ○ ◉

(f) If the custodian is a broker-dealer, provide its SEC registration number (if any)
-
CRD Number (if any):

Administrator

Yes No

26. (a) Does the *private fund* use an administrator other than your firm? ○ ◉

If the answer to 26(a) is "yes," respond to questions (b) through (f) below. If the *private*

fund uses more than one administrator, you must complete questions (b) through (f) separately for each administrator.

No Information Filed

27. During your last fiscal year, what percentage of the *private fund*'s assets (by value) was valued by a *person*, such as an administrator, that is not your *related person*?

0%

Include only those assets where (i) such person carried out the valuation procedure established for that asset, if any, including obtaining any relevant quotes, and (ii) the valuation used for purposes of investor subscriptions, redemptions or distributions, and fee calculations (including allocations) was the valuation determined by such person.

Marketers

	Yes	No
28. (a) Does the *private fund* use the services of someone other than you or your *employees* for marketing purposes?	○	◉

You must answer "yes" whether the person acts as a placement agent, consultant, finder, introducer, municipal advisor or other solicitor, or similar person. If the answer to 28(a) is "yes", respond to questions (b) through (g) below for each such marketer the *private fund* uses. If the *private fund* uses more than one marketer you must complete questions (b) through (g) separately for each marketer.

No Information Filed

A. PRIVATE FUND

Information About the *Private Fund*

1. (a) Name of the *private fund*:
   STARWOOD OPPORTUNITY FUND V, L.P.
   (b) *Private fund* identification number:
   (include the "805-" prefix also)
   805-1905644962

2. Under the laws of what state or country is the *private fund* organized:

State:	Country:
Delaware	UNITED STATES

3. Name(s) of General Partner, Manager, Trustee, or Directors (or persons serving in a similar capacity):

Name of General Partner, Manager, Trustee, or Director
SOFI V MANAGEMENT L.L.C.

4. The *private fund* (check all that apply; you must check at least one):

☑ (1) qualifies for the exclusion from the definition of investment company under section 3 (c)(1) of the Investment Company Act of 1940

☑ (2) qualifies for the exclusion from the definition of investment company under section 3 (c)(7) of the Investment Company Act of 1940

5. List the name and country, in English, of each *foreign financial regulatory authority* with which the *private fund* is registered.

No Information Filed

	Yes	No
6. (a) Is this a "master fund" in a master-feeder arrangement?	○	◉

(b) If yes, what is the name and *private fund* identification number (if any) of the feeder funds investing in this *private fund*?

No Information Filed

	Yes	No
(c) Is this a "feeder fund" in a master-feeder arrangement?	○	◉

(d) If yes, what is the name and *private fund* identification number (if any) of the master fund in which this *private fund* invests?

Name of the *Private Fund*:

Private Fund Identification Number:
(include the "805-" prefix also)

NOTE: You must complete question 6 for each master-feeder arrangement regardless of whether you are filing a single Schedule D, Section 7.B.(1). for the master-feeder arrangement or reporting on the funds separately.

7. If you are filing a single Schedule D, Section 7.B.(1) for a master-feeder arrangement according to the instructions to this Section 7.B.(1), for each of the feeder funds answer the following questions:

No Information Filed

NOTE: For purposes of questions 6 and 7, in a master-feeder arrangement, one or more funds ("feeder funds") invest all or substantially all of their assets in a single fund ("master fund"). A fund would also be a "feeder fund" investing in a "master fund" for purposes of this question if it issued multiple classes (or series) of shares or interests, and each class (or series) invests substantially all of its assets in a single master fund.

	Yes	No
8. (a) Is this *private fund* a "fund of funds"?	○	◉
(b) If yes, does the *private fund* invest in funds managed by you or by a *related person*?	○	○

NOTE: For purposes of this question only, answer "yes" if the fund invests 10 percent or more

of its total assets in other pooled investment vehicles, whether or not they are also *private funds*, or registered investment companies.

	Yes	No
9. During your last fiscal year, did the *private fund* invest in securities issued by investment companies registered under the Investment Company Act of 1940 (other than "money market funds," to the extent provided in Instruction 6.e.)?	○	◉

10. What type of fund is the *private fund*?

◉ hedge fund ○ liquidity fund ○ private equity fund ○ real estate fund ○ securitized asset fund ○ venture capital fund ○ Other *private fund*

NOTE: For funds of funds, refer to the funds in which the *private fund* invests. For definitions of these fund types, please see Instruction 6 of the Instructions to Part 1A.

11. Current gross asset value of the *private fund*:
$ 3,610,000

Ownership

12. Minimum investment commitment required of an investor in the *private fund*:
$ 0
NOTE: Report the amount routinely required of investors who are not your *related persons* (even if different from the amount set forth in the organizational documents of the fund).

13. Approximate number of the *private fund*'s beneficial owners:
45

14. What is the approximate percentage of the *private fund* beneficially owned by you and your *related person*:
1%

15. What is the approximate percentage of the *private fund* beneficially owned (in the aggregate) by funds of funds:
2%

16. What is the approximate percentage of the *private fund* beneficially owned by non-*United States persons*:
2%

Your Advisory Services

	Yes	No
17. (a) Are you a subadviser to this *private fund*?	○	◉

(b) If the answer to question 17(a) is "yes," provide the name and SEC file number, if any, of the adviser of the *private fund*. If the answer to question 17(a) is "no," leave this question blank.

No Information Filed

	Yes	No
18. (a) Do any other investment advisers advise the *private fund*?	○	◉

(b) If the answer to question 18(a) is "yes," provide the name and SEC file number, if any, of the other advisers to the *private fund*. If the answer to question 18(a) is "no," leave this question blank.

No Information Filed

	Yes	No
19. Are your *clients* solicited to invest in the *private fund*?	○	◉

20. Approximately what percentage of your *clients* has invested in the *private fund*?
0%

Private Offering

	Yes	No
21. Does the *private fund* rely on an exemption from registration of its securities under Regulation D of the Securities Act of 1933?	◉	○

22. If yes, provide the *private fund*'s Form D file number (if any):

No Information Filed

B. SERVICE PROVIDERS

Auditors

	Yes	No
23. (a) (1) Are the *private fund*'s financial statements subject to an annual audit?	◉	○
(2) Are the financial statements prepared in accordance with U.S. GAAP?	◉	○

If the answer to 23(a)(1) is "yes," respond to questions (b) through (f) below. If the *private fund* uses more than one auditing firm, you must complete questions (b) through (f) separately for each auditing firm.

Additional Auditor Information : 1 Record(s) Filed.

If the answer to 23(a)(1) is "yes," respond to questions (b) through (f) below. If the *private fund* uses more than one auditing firm, you must complete questions (b) through (f) separately for each auditing firm.

(b) Name of the auditing firm:
PRICEWATERHOUSECOOPERS, LLP

(c) The location of the auditing firm's office responsible for the *private fund*'s audit (city, state and country):

City:	State:	Country:
NEW YORK		

New York UNITED STATES

	Yes	No
(d) Is the auditing firm an *independent public accountant*?	◉	○
(e) Is the auditing firm registered with the Public Company Accounting Oversight Board?	◉	○
(f) If "yes" to (e) above, is the auditing firm subject to regular inspection by the Public Company Accounting Oversight Board in accordance with its rules?	◉	○

	Yes	No
(g) Are the *private fund*'s audited financial statements distributed to the *private fund*'s investors?	◉	○

(h) Does the report prepared by the auditing firm contain an unqualified opinion?

◉ Yes ○ No ○ Report Not Yet Received

If you check "Report Not Yet Received," you must promptly file an amendment to your Form ADV to update your response when the report is available.

Prime Broker

	Yes	No
24. (a) Does the *private fund* use one or more prime brokers?	○	◉

If the answer to 24(a) is "yes," respond to questions (b) through (e) below for each prime broker the *private fund* uses. If the *private fund* uses more than one prime broker, you must complete questions (b) through (e) separately for each prime broker.

No Information Filed

Custodian

	Yes	No
25. (a) Does the *private fund* use any custodians (including the prime brokers listed above) to hold some or all of its assets?	◉	○

If the answer to 25(a) is "yes," respond to questions (b) through (f) below for each custodian the *private fund* uses. If the *private fund* uses more than one custodian, you must complete questions (b) through (f) separately for each custodian.

Additional Custodian Information : 1 Record(s) Filed.

If the answer to 25(a) is "yes," respond to questions (b) through (f) below for each custodian the *private fund* uses. If the *private fund* uses more than one custodian, you must complete questions (b) through (f) separately for each custodian.

(b) Legal name of custodian:
JP MORGAN CHASE BANK N.A.

(c) Primary business name of custodian:

JP MORGAN CHASE

(d) The location of the custodian's office responsible for *custody* of the *private fund*'s assets (city, state and country):

City:	State:	Country:
NEW YORK	New York	UNITED STATES

(e) Is the custodian a *related person* of your firm? Yes ○ No ◉

(f) If the custodian is a broker-dealer, provide its SEC registration number (if any)

-

CRD Number (if any):

Administrator

26. (a) Does the *private fund* use an administrator other than your firm? Yes ○ No ◉

If the answer to 26(a) is "yes," respond to questions (b) through (f) below. If the *private fund* uses more than one administrator, you must complete questions (b) through (f) separately for each administrator.

No Information Filed

27. During your last fiscal year, what percentage of the *private fund*'s assets (by value) was valued by a *person*, such as an administrator, that is not your *related person*?

0%

Include only those assets where (i) such person carried out the valuation procedure established for that asset, if any, including obtaining any relevant quotes, and (ii) the valuation used for purposes of investor subscriptions, redemptions or distributions, and fee calculations (including allocations) was the valuation determined by such person.

Marketers

28. (a) Does the *private fund* use the services of someone other than you or your *employees* for marketing purposes? Yes ○ No ◉

You must answer "yes" whether the person acts as a placement agent, consultant, finder, introducer, municipal advisor or other solicitor, or similar person. If the answer to 28(a) is "yes", respond to questions (b) through (g) below for each such marketer the *private fund* uses. If the *private fund* uses more than one marketer you must complete questions (b) through (g) separately for each marketer.

No Information Filed

A. PRIVATE FUND

Information About the *Private Fund*

1. (a) Name of the *private fund*:
STARWOOD OPPORTUNITY FUND VIII-J, L.P.
(b) *Private fund* identification number:
(include the "805-" prefix also)
805-1939272085

2. Under the laws of what state or country is the *private fund* organized:
State: Country:
UNITED KINGDOM

3. Name(s) of General Partner, Manager, Trustee, or Directors (or persons serving in a similar capacity):

Name of General Partner, Manager, Trustee, or Director
VIII-J MANAGEMENT, L.P.

4. The *private fund* (check all that apply; you must check at least one):
☑ (1) qualifies for the exclusion from the definition of investment company under section 3(c)(1) of the Investment Company Act of 1940
☑ (2) qualifies for the exclusion from the definition of investment company under section 3(c)(7) of the Investment Company Act of 1940

5. List the name and country, in English, of each *foreign financial regulatory authority* with which the *private fund* is registered.
No Information Filed

6. (a) Is this a "master fund" in a master-feeder arrangement? Yes ◉ No ○

(b) If yes, what is the name and *private fund* identification number (if any) of the feeder funds investing in this *private fund*?

Private Fund Name	Private Fund Identification Number
STARWOOD OPPORTUNITY VIII-J INVESTOR, L.P.	805-5653087842

(c) Is this a "feeder fund" in a master-feeder arrangement? Yes ○ No ◉

(d) If yes, what is the name and *private fund* identification number (if any) of the master fund in which this *private fund* invests?
Name of the *Private Fund*:

Private Fund Identification Number:

(include the "805-" prefix also)

NOTE: You must complete question 6 for each master-feeder arrangement regardless of whether you are filing a single Schedule D, Section 7.B.(1). for the master-feeder arrangement or reporting on the funds separately.

7. If you are filing a single Schedule D, Section 7.B.(1) for a master-feeder arrangement according to the instructions to this Section 7.B.(1), for each of the feeder funds answer the following questions:

Additional Feeder Fund Information : 1 Record(s) Filed.

7. If you are filing a single Schedule D, Section 7.B.(1) for a master-feeder arrangement according to the instructions to this Section 7.B.(1), for each of the feeder funds answer the following questions:

(a) Name of the *private fund*:
STARWOOD OPPORTUNITY VIII-J INVESTOR, L.P.

(b) *Private fund* identification number:
(include the "805-" prefix also)
805-5653087842

(c) Under the laws of what state or country is the *private fund* organized:
State: Country:
UNITED KINGDOM

(d) Name(s) of General Partner, Manager, Trustee, or Directors (or persons serving in a similar capacity):

Name of General Partner, Manager, Trustee, or Director
STARWOOD OPPORTUNITY FUND VIII-J INVESTOR GP, INC.

(e) The *private fund* (check all that apply; you must check at least one):
☑ (1) qualifies for the exclusion from the definition of investment company under section 3(c)(1) of the Investment Company Act of 1940
☑ (2) qualifies for the exclusion from the definition of investment company under section 3(c)(7) of the Investment Company Act of 1940

(f) List the name and country, in English, of each *foreign financial regulatory authority* with which the *private fund* is registered.
No Information Filed

NOTE: For purposes of questions 6 and 7, in a master-feeder arrangement, one or more funds ("feeder funds") invest all or substantially all of their assets in a single fund ("master fund"). A

fund would also be a "feeder fund" investing in a "master fund" for purposes of this question if it issued multiple classes (or series) of shares or interests, and each class (or series) invests substantially all of its assets in a single master fund.

	Yes	No
8. (a) Is this *private fund* a "fund of funds"?	○	◉
(b) If yes, does the *private fund* invest in funds managed by you or by a *related person*?	○	○

NOTE: For purposes of this question only, answer "yes" if the fund invests 10 percent or more of its total assets in other pooled investment vehicles, whether or not they are also *private funds*, or registered investment companies.

	Yes	No
9. During your last fiscal year, did the *private fund* invest in securities issued by investment companies registered under the Investment Company Act of 1940 (other than "money market funds," to the extent provided in Instruction 6.e.)?	◉	○

10. What type of fund is the *private fund*?

◉ hedge fund ○ liquidity fund ○ private equity fund ○ real estate fund ○ securitized asset fund ○ venture capital fund ○ Other *private fund*

NOTE: For funds of funds, refer to the funds in which the *private fund* invests. For definitions of these fund types, please see Instruction 6 of the Instructions to Part 1A.

11. Current gross asset value of the *private fund*:
$ 148,546,000

Ownership

12. Minimum investment commitment required of an investor in the *private fund*:
$ 0
NOTE: Report the amount routinely required of investors who are not your *related persons* (even if different from the amount set forth in the organizational documents of the fund).

13. Approximate number of the *private fund*'s beneficial owners:
5

14. What is the approximate percentage of the *private fund* beneficially owned by you and your *related person*:
1%

15. What is the approximate percentage of the *private fund* beneficially owned (in the aggregate) by funds of funds:
99%

16. What is the approximate percentage of the *private fund* beneficially owned by non-*United States persons*:
92%

Your Advisory Services

	Yes	No
17. (a) Are you a subadviser to this *private fund*?	○	◉

(b) If the answer to question 17(a) is "yes," provide the name and SEC file number, if any, of the adviser of the *private fund*. If the answer to question 17(a) is "no," leave this question blank.

No Information Filed

	Yes	No
18. (a) Do any other investment advisers advise the *private fund*?	○	◉

(b) If the answer to question 18(a) is "yes," provide the name and SEC file number, if any, of the other advisers to the *private fund*. If the answer to question 18(a) is "no," leave this question blank.

No Information Filed

	Yes	No
19. Are your *clients* solicited to invest in the *private fund*?	○	◉

20. Approximately what percentage of your *clients* has invested in the *private fund*?
0%

Private Offering

	Yes	No
21. Does the *private fund* rely on an exemption from registration of its securities under Regulation D of the Securities Act of 1933?	◉	○

22. If yes, provide the *private fund*'s Form D file number (if any):

No Information Filed

B. SERVICE PROVIDERS

Auditors

	Yes	No
23. (a) (1) Are the *private fund*'s financial statements subject to an annual audit?	◉	○
(2) Are the financial statements prepared in accordance with U.S. GAAP?	◉	○

If the answer to 23(a)(1) is "yes," respond to questions (b) through (f) below. If the *private fund* uses more than one auditing firm, you must complete questions (b) through (f) separately for each auditing firm.

Additional Auditor Information : 1 Record(s) Filed.

If the answer to 23(a)(1) is "yes," respond to questions (b) through (f) below. If the *private fund* uses more than one auditing firm, you must complete questions (b) through (f) separately for each auditing firm.

(b) Name of the auditing firm:
PRICEWATERHOUSECOOPERS, LLP

(c) The location of the auditing firm's office responsible for the *private fund*'s audit (city, state and country):

City:	State:	Country:
NEW YORK	New York	UNITED STATES

	Yes	No
(d) Is the auditing firm an *independent public accountant*?	◉	○
(e) Is the auditing firm registered with the Public Company Accounting Oversight Board?	◉	○
(f) If "yes" to (e) above, is the auditing firm subject to regular inspection by the Public Company Accounting Oversight Board in accordance with its rules?	◉	○

	Yes	No
(g) Are the *private fund*'s audited financial statements distributed to the *private fund*'s investors?	◉	○

(h) Does the report prepared by the auditing firm contain an unqualified opinion?

◉ Yes ○ No ○ Report Not Yet Received

If you check "Report Not Yet Received," you must promptly file an amendment to your Form ADV to update your response when the report is available.

Prime Broker

	Yes	No
24. (a) Does the *private fund* use one or more prime brokers?	○	◉

If the answer to 24(a) is "yes," respond to questions (b) through (e) below for each prime broker the *private fund* uses. If the *private fund* uses more than one prime broker, you must complete questions (b) through (e) separately for each prime broker.

No Information Filed

Custodian

	Yes	No
25. (a) Does the *private fund* use any custodians (including the prime brokers listed above) to hold some or all of its assets?	◉	○

If the answer to 25(a) is "yes," respond to questions (b) through (f) below for each custodian the *private fund* uses. If the *private fund* uses more than one custodian, you must complete questions (b) through (f) separately for each custodian.

Additional Custodian Information : 3 Record(s) Filed.

If the answer to 25(a) is "yes," respond to questions (b) through (f) below for each

custodian the *private fund* uses. If the *private fund* uses more than one custodian, you must complete questions (b) through (f) separately for each custodian.

(b) Legal name of custodian:
COMPANHIA BRASILEIRA DE LIQUIDACAO CUSTODIA

(c) Primary business name of custodian:
CBLC

(d) The location of the custodian's office responsible for *custody* of the *private fund*'s assets (city, state and country):

City:	State:	Country:
SAO PAULO		BRAZIL

	Yes	No
(e) Is the custodian a *related person* of your firm?	○	◉

(f) If the custodian is a broker-dealer, provide its SEC registration number (if any)
-
CRD Number (if any):

If the answer to 25(a) is "yes," respond to questions (b) through (f) below for each custodian the *private fund* uses. If the *private fund* uses more than one custodian, you must complete questions (b) through (f) separately for each custodian.

(b) Legal name of custodian:
JP MORGAN CHASE BANK N.A.

(c) Primary business name of custodian:
JP MORGAN CHASE

(d) The location of the custodian's office responsible for *custody* of the *private fund*'s assets (city, state and country):

City:	State:	Country:
NEW YORK	New York	UNITED STATES

	Yes	No
(e) Is the custodian a *related person* of your firm?	○	◉

(f) If the custodian is a broker-dealer, provide its SEC registration number (if any)
-
CRD Number (if any):

If the answer to 25(a) is "yes," respond to questions (b) through (f) below for each custodian the *private fund* uses. If the *private fund* uses more than one custodian, you must complete questions (b) through (f) separately for each custodian.

(b) Legal name of custodian:
UBS AG

(c) Primary business name of custodian:
UBS

(d) The location of the custodian's office responsible for *custody* of the *private fund*'s assets (city, state and country):

City:	State:	Country:
SINGAPORE		SINGAPORE

	Yes	No
(e) Is the custodian a *related person* of your firm?	○	◉

(f) If the custodian is a broker-dealer, provide its SEC registration number (if any)
-

CRD Number (if any):

Administrator

	Yes	No
26. (a) Does the *private fund* use an administrator other than your firm?	○	◉

If the answer to 26(a) is "yes," respond to questions (b) through (f) below. If the *private fund* uses more than one administrator, you must complete questions (b) through (f) separately for each administrator.

No Information Filed

27. During your last fiscal year, what percentage of the *private fund*'s assets (by value) was valued by a *person*, such as an administrator, that is not your *related person*?
0%
Include only those assets where (i) such person carried out the valuation procedure established for that asset, if any, including obtaining any relevant quotes, and (ii) the valuation used for purposes of investor subscriptions, redemptions or distributions, and fee calculations (including allocations) was the valuation determined by such person.

Marketers

Yes No

28. (a) Does the *private fund* use the services of someone other than you or your *employees* for marketing purposes? ● ○

You must answer "yes" whether the person acts as a placement agent, consultant, finder, introducer, municipal advisor or other solicitor, or similar person. If the answer to 28(a) is "yes", respond to questions (b) through (g) below for each such marketer the *private fund* uses. If the *private fund* uses more than one marketer you must complete questions (b) through (g) separately for each marketer.

Additional Marketer Information : 2 Record(s) Filed.

You must answer "yes" whether the person acts as a placement agent, consultant, finder, introducer, municipal advisor or other solicitor, or similar person. If the answer to 28(a) is "yes", respond to questions (b) through (g) below for each such marketer the *private fund* uses. If the *private fund* uses more than one marketer you must complete questions (b) through (g) separately for each marketer.

Yes No

(b) Is the marketer a *related person* of your firm? ○ ●

(c) Name of the marketer:
J.P. MORGAN SECURITIES LLC

(d) If the marketer is registered with the SEC, its file number (*e.g.*, 801-, 8-, or 866-):

801 - 3702

and CRD Number (if any):
79

(e) Location of the marketer's office used principally by the *private fund* (city, state and country):

City:	State:	Country:
NEW YORK	New York	UNITED STATES

Yes No

(f) Does the marketer market the *private fund* through one or more websites? ○ ●

(g) If the answer to 28(f) is "yes", list the website address(es):

No Information Filed

You must answer "yes" whether the person acts as a placement agent, consultant, finder, introducer, municipal advisor or other solicitor, or similar person. If the answer to 28(a) is "yes", respond to questions (b) through (g) below for each such marketer the *private fund* uses. If the *private fund* uses more than one marketer you must complete questions (b) through (g) separately for each marketer.

Yes No

(b) Is the marketer a *related person* of your firm? ◉ ○

(c) Name of the marketer:
STARWOOD CAPITAL, L.L.C.

(d) If the marketer is registered with the SEC, its file number (*e.g.*, 801-, 8-, or 866-):

8 - 67788

and CRD Number (if any):
146057

(e) Location of the marketer's office used principally by the *private fund* (city, state and country):

City:	State:	Country:
GREENWICH	Connecticut	UNITED STATES

	Yes	No
(f) Does the marketer market the *private fund* through one or more websites?	○	◉

(g) If the answer to 28(f) is "yes", list the website address(es):
No Information Filed

A. PRIVATE FUND

Information About the *Private Fund*

1. (a) Name of the *private fund*:
STARWOOD U.S. OPPORTUNITY FUND VI-D, L.P.
(b) *Private fund* identification number:
(include the "805-" prefix also)
805-6807273540

2. Under the laws of what state or country is the *private fund* organized:

State:	Country:
Delaware	UNITED STATES

3. Name(s) of General Partner, Manager, Trustee, or Directors (or persons serving in a similar capacity):

Name of General Partner, Manager, Trustee, or Director
SOF-VI MANAGEMENT, L.L.C.

4. The *private fund* (check all that apply; you must check at least one):

☑ (1) qualifies for the exclusion from the definition of investment company under section 3 (c)(1) of the Investment Company Act of 1940

☑ (2) qualifies for the exclusion from the definition of investment company under section 3 (c)(7) of the Investment Company Act of 1940

5. List the name and country, in English, of each *foreign financial regulatory authority* with which the *private fund* is registered.

No Information Filed

	Yes	No
6. (a) Is this a "master fund" in a master-feeder arrangement?	○	◉

(b) If yes, what is the name and *private fund* identification number (if any) of the feeder funds investing in this *private fund*?

No Information Filed

	Yes	No
(c) Is this a "feeder fund" in a master-feeder arrangement?	○	◉

(d) If yes, what is the name and *private fund* identification number (if any) of the master fund in which this *private fund* invests?

Name of the *Private Fund*:

Private Fund Identification Number:
(include the "805-" prefix also)

NOTE: You must complete question 6 for each master-feeder arrangement regardless of whether you are filing a single Schedule D, Section 7.B.(1). for the master-feeder arrangement or reporting on the funds separately.

7. If you are filing a single Schedule D, Section 7.B.(1) for a master-feeder arrangement according to the instructions to this Section 7.B.(1), for each of the feeder funds answer the following questions:

No Information Filed

NOTE: For purposes of questions 6 and 7, in a master-feeder arrangement, one or more funds ("feeder funds") invest all or substantially all of their assets in a single fund ("master fund"). A fund would also be a "feeder fund" investing in a "master fund" for purposes of this question if it issued multiple classes (or series) of shares or interests, and each class (or series) invests substantially all of its assets in a single master fund.

	Yes	No
8. (a) Is this *private fund* a "fund of funds"?	○	◉
(b) If yes, does the *private fund* invest in funds managed by you or by a *related person*?	○	○

NOTE: For purposes of this question only, answer "yes" if the fund invests 10 percent or more

of its total assets in other pooled investment vehicles, whether or not they are also *private funds*, or registered investment companies.

	Yes	No
9. During your last fiscal year, did the *private fund* invest in securities issued by investment companies registered under the Investment Company Act of 1940 (other than "money market funds," to the extent provided in Instruction 6.e.)?	○	◉

10. What type of fund is the *private fund*?

◉ hedge fund ○ liquidity fund ○ private equity fund ○ real estate fund ○ securitized asset fund ○ venture capital fund ○ Other *private fund*

NOTE: For funds of funds, refer to the funds in which the *private fund* invests. For definitions of these fund types, please see Instruction 6 of the Instructions to Part 1A.

11. Current gross asset value of the *private fund*:

$ 831,000

Ownership

12. Minimum investment commitment required of an investor in the *private fund*:

$ 0

NOTE: Report the amount routinely required of investors who are not your *related persons* (even if different from the amount set forth in the organizational documents of the fund).

13. Approximate number of the *private fund*'s beneficial owners:

8

14. What is the approximate percentage of the *private fund* beneficially owned by you and your *related person*:

3%

15. What is the approximate percentage of the *private fund* beneficially owned (in the aggregate) by funds of funds:

16%

16. What is the approximate percentage of the *private fund* beneficially owned by non-*United States persons*:

0%

Your Advisory Services

	Yes	No
17. (a) Are you a subadviser to this *private fund*?	○	◉

(b) If the answer to question 17(a) is "yes," provide the name and SEC file number, if any, of the adviser of the *private fund*. If the answer to question 17(a) is "no," leave this question blank.

No Information Filed

	Yes	No
18. (a) Do any other investment advisers advise the *private fund*?	○	●

(b) If the answer to question 18(a) is "yes," provide the name and SEC file number, if any, of the other advisers to the *private fund*. If the answer to question 18(a) is "no," leave this question blank.

No Information Filed

	Yes	No
19. Are your *clients* solicited to invest in the *private fund*?	○	●

20. Approximately what percentage of your *clients* has invested in the *private fund*?
0%

Private Offering

	Yes	No
21. Does the *private fund* rely on an exemption from registration of its securities under Regulation D of the Securities Act of 1933?	●	○

22. If yes, provide the *private fund*'s Form D file number (if any):

No Information Filed

B. SERVICE PROVIDERS

Auditors

	Yes	No
23. (a) (1) Are the *private fund*'s financial statements subject to an annual audit?	●	○
(2) Are the financial statements prepared in accordance with U.S. GAAP?	●	○

If the answer to 23(a)(1) is "yes," respond to questions (b) through (f) below. If the *private fund* uses more than one auditing firm, you must complete questions (b) through (f) separately for each auditing firm.

Additional Auditor Information : 1 Record(s) Filed.

If the answer to 23(a)(1) is "yes," respond to questions (b) through (f) below. If the *private fund* uses more than one auditing firm, you must complete questions (b) through (f) separately for each auditing firm.

(b) Name of the auditing firm:
PRICEWATERHOUSECOOPERS, LLP

(c) The location of the auditing firm's office responsible for the *private fund*'s audit (city, state and country):

City:	State:	Country:
NEW YORK		

New York UNITED STATES

	Yes	No
(d) Is the auditing firm an *independent public accountant*?	◉	○
(e) Is the auditing firm registered with the Public Company Accounting Oversight Board?	◉	○
(f) If "yes" to (e) above, is the auditing firm subject to regular inspection by the Public Company Accounting Oversight Board in accordance with its rules?	◉	○

	Yes	No
(g) Are the *private fund*'s audited financial statements distributed to the *private fund*'s investors?	◉	○

(h) Does the report prepared by the auditing firm contain an unqualified opinion?

◉ Yes ○ No ○ Report Not Yet Received

If you check "Report Not Yet Received," you must promptly file an amendment to your Form ADV to update your response when the report is available.

Prime Broker

	Yes	No
24. (a) Does the *private fund* use one or more prime brokers?	○	◉

If the answer to 24(a) is "yes," respond to questions (b) through (e) below for each prime broker the *private fund* uses. If the *private fund* uses more than one prime broker, you must complete questions (b) through (e) separately for each prime broker.

No Information Filed

Custodian

	Yes	No
25. (a) Does the *private fund* use any custodians (including the prime brokers listed above) to hold some or all of its assets?	◉	○

If the answer to 25(a) is "yes," respond to questions (b) through (f) below for each custodian the *private fund* uses. If the *private fund* uses more than one custodian, you must complete questions (b) through (f) separately for each custodian.

Additional Custodian Information : 1 Record(s) Filed.

If the answer to 25(a) is "yes," respond to questions (b) through (f) below for each custodian the *private fund* uses. If the *private fund* uses more than one custodian, you must complete questions (b) through (f) separately for each custodian.

(b) Legal name of custodian:
JP MORGAN CHASE BANK N.A.

(c) Primary business name of custodian:

JP MORGAN CHASE

(d) The location of the custodian's office responsible for *custody* of the *private fund*'s assets (city, state and country):

City:	State:	Country:
NEW YORK	New York	UNITED STATES

(e) Is the custodian a *related person* of your firm? Yes ○ No ◉

(f) If the custodian is a broker-dealer, provide its SEC registration number (if any)

-

CRD Number (if any):

Administrator

26. (a) Does the *private fund* use an administrator other than your firm? Yes ○ No ◉

If the answer to 26(a) is "yes," respond to questions (b) through (f) below. If the *private fund* uses more than one administrator, you must complete questions (b) through (f) separately for each administrator.

No Information Filed

27. During your last fiscal year, what percentage of the *private fund*'s assets (by value) was valued by a *person*, such as an administrator, that is not your *related person*?

0%

Include only those assets where (i) such person carried out the valuation procedure established for that asset, if any, including obtaining any relevant quotes, and (ii) the valuation used for purposes of investor subscriptions, redemptions or distributions, and fee calculations (including allocations) was the valuation determined by such person.

Marketers

28. (a) Does the *private fund* use the services of someone other than you or your *employees* for marketing purposes? Yes ○ No ◉

You must answer "yes" whether the person acts as a placement agent, consultant, finder, introducer, municipal advisor or other solicitor, or similar person. If the answer to 28(a) is "yes", respond to questions (b) through (g) below for each such marketer the *private fund* uses. If the *private fund* uses more than one marketer you must complete questions (b) through (g) separately for each marketer.

No Information Filed

A. PRIVATE FUND

Information About the *Private Fund*

1. (a) Name of the *private fund*:
STARWOOD U.S. OPPORTUNITY FUND VII D-2, L.P.
(b) *Private fund* identification number:
(include the "805-" prefix also)
805-7587118681

2. Under the laws of what state or country is the *private fund* organized:

State:	Country:
Delaware	UNITED STATES

3. Name(s) of General Partner, Manager, Trustee, or Directors (or persons serving in a similar capacity):

Name of General Partner, Manager, Trustee, or Director
SOF-VII MANAGEMENT, L.L.C.

4. The *private fund* (check all that apply; you must check at least one):
☑ (1) qualifies for the exclusion from the definition of investment company under section 3(c)(1) of the Investment Company Act of 1940
☑ (2) qualifies for the exclusion from the definition of investment company under section 3(c)(7) of the Investment Company Act of 1940

5. List the name and country, in English, of each *foreign financial regulatory authority* with which the *private fund* is registered.

No Information Filed

	Yes	No
6. (a) Is this a "master fund" in a master-feeder arrangement?	○	◉

(b) If yes, what is the name and *private fund* identification number (if any) of the feeder funds investing in this *private fund*?

No Information Filed

	Yes	No
(c) Is this a "feeder fund" in a master-feeder arrangement?	○	◉

(d) If yes, what is the name and *private fund* identification number (if any) of the master fund in which this *private fund* invests?
Name of the *Private Fund*:

Private Fund Identification Number:
(include the "805-" prefix also)

NOTE: You must complete question 6 for each master-feeder arrangement regardless of whether you are filing a single Schedule D, Section 7.B.(1). for the master-feeder arrangement or reporting on the funds separately.

7. If you are filing a single Schedule D, Section 7.B.(1) for a master-feeder arrangement according to the instructions to this Section 7.B.(1), for each of the feeder funds answer the following questions:

No Information Filed

NOTE: For purposes of questions 6 and 7, in a master-feeder arrangement, one or more funds ("feeder funds") invest all or substantially all of their assets in a single fund ("master fund"). A fund would also be a "feeder fund" investing in a "master fund" for purposes of this question if it issued multiple classes (or series) of shares or interests, and each class (or series) invests substantially all of its assets in a single master fund.

	Yes	No
8. (a) Is this *private fund* a "fund of funds"?	○	◉
(b) If yes, does the *private fund* invest in funds managed by you or by a *related person*?	○	○

NOTE: For purposes of this question only, answer "yes" if the fund invests 10 percent or more of its total assets in other pooled investment vehicles, whether or not they are also *private funds*, or registered investment companies.

	Yes	No
9. During your last fiscal year, did the *private fund* invest in securities issued by investment companies registered under the Investment Company Act of 1940 (other than "money market funds," to the extent provided in Instruction 6.e.)?	◉	○

10. What type of fund is the *private fund*?

◉ hedge fund ○ liquidity fund ○ private equity fund ○ real estate fund ○ securitized asset fund ○ venture capital fund ○ Other *private fund*

NOTE: For funds of funds, refer to the funds in which the *private fund* invests. For definitions of these fund types, please see Instruction 6 of the Instructions to Part 1A.

11. Current gross asset value of the *private fund*:
$ 62,702,000

Ownership

12. Minimum investment commitment required of an investor in the *private fund*:
$ 0
NOTE: Report the amount routinely required of investors who are not your *related persons* (even if different from the amount set forth in the organizational documents of the fund).

13. Approximate number of the *private fund*'s beneficial owners:

5

14. What is the approximate percentage of the *private fund* beneficially owned by you and your *related person*:
1%

15. What is the approximate percentage of the *private fund* beneficially owned (in the aggregate) by funds of funds:
99%

16. What is the approximate percentage of the *private fund* beneficially owned by non-*United States persons*:
99%

Your Advisory Services

	Yes	No
17. (a) Are you a subadviser to this *private fund*?	○	◉

(b) If the answer to question 17(a) is "yes," provide the name and SEC file number, if any, of the adviser of the *private fund*. If the answer to question 17(a) is "no," leave this question blank.

No Information Filed

	Yes	No
18. (a) Do any other investment advisers advise the *private fund*?	○	◉

(b) If the answer to question 18(a) is "yes," provide the name and SEC file number, if any, of the other advisers to the *private fund*. If the answer to question 18(a) is "no," leave this question blank.

No Information Filed

	Yes	No
19. Are your *clients* solicited to invest in the *private fund*?	○	◉

20. Approximately what percentage of your *clients* has invested in the *private fund*?
0%

Private Offering

	Yes	No
21. Does the *private fund* rely on an exemption from registration of its securities under Regulation D of the Securities Act of 1933?	◉	○

22. If yes, provide the *private fund*'s Form D file number (if any):

No Information Filed

B. SERVICE PROVIDERS

Auditors

	Yes	No
23. (a) (1) Are the *private fund*'s financial statements subject to an annual audit?	◉	○
(2) Are the financial statements prepared in accordance with U.S. GAAP?	◉	○

If the answer to 23(a)(1) is "yes," respond to questions (b) through (f) below. If the *private fund* uses more than one auditing firm, you must complete questions (b) through (f) separately for each auditing firm.

Additional Auditor Information : 1 Record(s) Filed.

If the answer to 23(a)(1) is "yes," respond to questions (b) through (f) below. If the *private fund* uses more than one auditing firm, you must complete questions (b) through (f) separately for each auditing firm.

(b) Name of the auditing firm:
DELOITTE & TOUCHE, LLP

(c) The location of the auditing firm's office responsible for the *private fund*'s audit (city, state and country):

City:	State:	Country:
STAMFORD	Connecticut	UNITED STATES

	Yes	No
(d) Is the auditing firm an *independent public accountant*?	◉	○
(e) Is the auditing firm registered with the Public Company Accounting Oversight Board?	◉	○
(f) If "yes" to (e) above, is the auditing firm subject to regular inspection by the Public Company Accounting Oversight Board in accordance with its rules?	◉	○

	Yes	No
(g) Are the *private fund*'s audited financial statements distributed to the *private fund*'s investors?	◉	○

(h) Does the report prepared by the auditing firm contain an unqualified opinion?

◉ Yes ○ No ○ Report Not Yet Received

If you check "Report Not Yet Received," you must promptly file an amendment to your Form ADV to update your response when the report is available.

Prime Broker

	Yes	No
24. (a) Does the *private fund* use one or more prime brokers?	○	◉

If the answer to 24(a) is "yes," respond to questions (b) through (e) below for each prime broker the *private fund* uses. If the *private fund* uses more than one prime broker, you must complete questions (b) through (e) separately for each prime broker.

No Information Filed

Custodian

Yes No

25. (a) Does the *private fund* use any custodians (including the prime brokers listed above) to hold some or all of its assets? [●] Yes [ ] No

If the answer to 25(a) is "yes," respond to questions (b) through (f) below for each custodian the *private fund* uses. If the *private fund* uses more than one custodian, you must complete questions (b) through (f) separately for each custodian.

Additional Custodian Information : 2 Record(s) Filed.

If the answer to 25(a) is "yes," respond to questions (b) through (f) below for each custodian the *private fund* uses. If the *private fund* uses more than one custodian, you must complete questions (b) through (f) separately for each custodian.

(b) Legal name of custodian:
GOLDMAN, SACHS & CO.

(c) Primary business name of custodian:
GOLDMAN, SACHS & CO.

(d) The location of the custodian's office responsible for *custody* of the *private fund*'s assets (city, state and country):

City:	State:	Country:
NEW YORK	New York	UNITED STATES

Yes No

(e) Is the custodian a *related person* of your firm? [ ] Yes [●] No

(f) If the custodian is a broker-dealer, provide its SEC registration number (if any)

8 - 129

CRD Number (if any):
361

If the answer to 25(a) is "yes," respond to questions (b) through (f) below for each custodian the *private fund* uses. If the *private fund* uses more than one custodian, you must complete questions (b) through (f) separately for each custodian.

(b) Legal name of custodian:
JP MORGAN CHASE BANK N.A.

(c) Primary business name of custodian:
JP MORGAN CHASE

(d) The location of the custodian's office responsible for *custody* of the *private fund*'s assets (city, state and country):

City:	State:	Country:
NEW YORK	New York	UNITED STATES

	Yes	No
(e) Is the custodian a *related person* of your firm?	○	◉

(f) If the custodian is a broker-dealer, provide its SEC registration number (if any)

-

CRD Number (if any):

Administrator

	Yes	No
26. (a) Does the *private fund* use an administrator other than your firm?	○	◉

If the answer to 26(a) is "yes," respond to questions (b) through (f) below. If the *private fund* uses more than one administrator, you must complete questions (b) through (f) separately for each administrator.

No Information Filed

27. During your last fiscal year, what percentage of the *private fund*'s assets (by value) was valued by a *person*, such as an administrator, that is not your *related person*?

0%

Include only those assets where (i) such person carried out the valuation procedure established for that asset, if any, including obtaining any relevant quotes, and (ii) the valuation used for purposes of investor subscriptions, redemptions or distributions, and fee calculations (including allocations) was the valuation determined by such person.

Marketers

	Yes	No
28. (a) Does the *private fund* use the services of someone other than you or your *employees* for marketing purposes?	○	◉

You must answer "yes" whether the person acts as a placement agent, consultant, finder, introducer, municipal advisor or other solicitor, or similar person. If the answer to 28(a) is "yes", respond to questions (b) through (g) below for each such marketer the *private fund* uses. If the *private fund* uses more than one marketer you must complete questions (b) through (g) separately for each marketer.

No Information Filed

A. PRIVATE FUND

Information About the *Private Fund*

1. (a) Name of the *private fund*:
STARWOOD U.S. OPPORTUNITY FUND VII-D, L.P.
(b) *Private fund* identification number:
(include the "805-" prefix also)
805-7955482523

2. Under the laws of what state or country is the *private fund* organized:

State:	Country:
Delaware	UNITED STATES

3. Name(s) of General Partner, Manager, Trustee, or Directors (or persons serving in a similar capacity):

Name of General Partner, Manager, Trustee, or Director
SOF-VII MANAGEMENT, L.L.C.

4. The *private fund* (check all that apply; you must check at least one):
☑ (1) qualifies for the exclusion from the definition of investment company under section 3(c)(1) of the Investment Company Act of 1940
☑ (2) qualifies for the exclusion from the definition of investment company under section 3(c)(7) of the Investment Company Act of 1940

5. List the name and country, in English, of each *foreign financial regulatory authority* with which the *private fund* is registered.

No Information Filed

	Yes	No
6. (a) Is this a "master fund" in a master-feeder arrangement?	◉	○

(b) If yes, what is the name and *private fund* identification number (if any) of the feeder funds investing in this *private fund*?

Private Fund Name	Private Fund Identification Number
STARWOOD U.S. OPPORTUNITY FUND VII-D INVESTMENT, INC.	805-1707572682

	Yes	No
(c) Is this a "feeder fund" in a master-feeder arrangement?	○	◉

(d) If yes, what is the name and *private fund* identification number (if any) of the master fund in which this *private fund* invests?
Name of the *Private Fund*:

Private Fund Identification Number:
(include the "805-" prefix also)

NOTE: You must complete question 6 for each master-feeder arrangement regardless of whether you are filing a single Schedule D, Section 7.B.(1). for the master-feeder arrangement or reporting on the funds separately.

7. If you are filing a single Schedule D, Section 7.B.(1) for a master-feeder arrangement according to the instructions to this Section 7.B.(1), for each of the feeder funds answer the following questions:

Additional Feeder Fund Information : 1 Record(s) Filed.

7. If you are filing a single Schedule D, Section 7.B.(1) for a master-feeder arrangement according to the instructions to this Section 7.B.(1), for each of the feeder funds answer the following questions:

(a) Name of the *private fund*:

STARWOOD U.S. OPPORTUNITY FUND VII-D INVESTMENT, INC.

(b) *Private fund* identification number:
(include the "805-" prefix also)

805-1707572682

(c) Under the laws of what state or country is the *private fund* organized:

State:	Country:
Delaware	UNITED STATES

(d) Name(s) of General Partner, Manager, Trustee, or Directors (or persons serving in a similar capacity):

Name of General Partner, Manager, Trustee, or Director
JEFFREY DISHNER
JEROME C. SILVEY
MADISON F. GROSE

(e) The *private fund* (check all that apply; you must check at least one):

☑ (1) qualifies for the exclusion from the definition of investment company under section 3(c)(1) of the Investment Company Act of 1940

☑ (2) qualifies for the exclusion from the definition of investment company under section 3(c)(7) of the Investment Company Act of 1940

(f) List the name and country, in English, of each *foreign financial regulatory authority* with which the *private fund* is registered.

No Information Filed

NOTE: For purposes of questions 6 and 7, in a master-feeder arrangement, one or more funds

("feeder funds") invest all or substantially all of their assets in a single fund ("master fund"). A fund would also be a "feeder fund" investing in a "master fund" for purposes of this question if it issued multiple classes (or series) of shares or interests, and each class (or series) invests substantially all of its assets in a single master fund.

	Yes	No
8. (a) Is this *private fund* a "fund of funds"?	○	◉
(b) If yes, does the *private fund* invest in funds managed by you or by a *related person*?	○	○

NOTE: For purposes of this question only, answer "yes" if the fund invests 10 percent or more of its total assets in other pooled investment vehicles, whether or not they are also *private funds*, or registered investment companies.

	Yes	No
9. During your last fiscal year, did the *private fund* invest in securities issued by investment companies registered under the Investment Company Act of 1940 (other than "money market funds," to the extent provided in Instruction 6.e.)?	◉	○

10. What type of fund is the *private fund*?

◉ hedge fund ○ liquidity fund ○ private equity fund ○ real estate fund ○ securitized asset fund ○ venture capital fund ○ Other *private fund*

NOTE: For funds of funds, refer to the funds in which the *private fund* invests. For definitions of these fund types, please see Instruction 6 of the Instructions to Part 1A.

11. Current gross asset value of the *private fund*:

$ 103,354,000

Ownership

12. Minimum investment commitment required of an investor in the *private fund*:

$ 0

NOTE: Report the amount routinely required of investors who are not your *related persons* (even if different from the amount set forth in the organizational documents of the fund).

13. Approximate number of the *private fund*'s beneficial owners:

14

14. What is the approximate percentage of the *private fund* beneficially owned by you and your *related person*:

1%

15. What is the approximate percentage of the *private fund* beneficially owned (in the aggregate) by funds of funds:

24%

16. What is the approximate percentage of the *private fund* beneficially owned by non-*United States persons*:

62%

Your Advisory Services

	Yes	No
17. (a) Are you a subadviser to this *private fund*?	○	◉

(b) If the answer to question 17(a) is "yes," provide the name and SEC file number, if any, of the adviser of the *private fund*. If the answer to question 17(a) is "no," leave this question blank.

No Information Filed

	Yes	No
18. (a) Do any other investment advisers advise the *private fund*?	○	◉

(b) If the answer to question 18(a) is "yes," provide the name and SEC file number, if any, of the other advisers to the *private fund*. If the answer to question 18(a) is "no," leave this question blank.

No Information Filed

	Yes	No
19. Are your *clients* solicited to invest in the *private fund*?	○	◉

20. Approximately what percentage of your *clients* has invested in the *private fund*?
0%

Private Offering

	Yes	No
21. Does the *private fund* rely on an exemption from registration of its securities under Regulation D of the Securities Act of 1933?	◉	○

22. If yes, provide the *private fund*'s Form D file number (if any):

No Information Filed

B. SERVICE PROVIDERS

Auditors

	Yes	No
23. (a) (1) Are the *private fund*'s financial statements subject to an annual audit?	◉	○
(2) Are the financial statements prepared in accordance with U.S. GAAP?	◉	○

If the answer to 23(a)(1) is "yes," respond to questions (b) through (f) below. If the *private fund* uses more than one auditing firm, you must complete questions (b) through (f) separately for each auditing firm.

Additional Auditor Information : 1 Record(s) Filed.

If the answer to 23(a)(1) is "yes," respond to questions (b) through (f) below. If the *private fund* uses more than one auditing firm, you must complete questions (b) through (f) separately for each auditing firm.

(b) Name of the auditing firm:
DELOITTE & TOUCHE, LLP

(c) The location of the auditing firm's office responsible for the *private fund*'s audit (city, state and country):

City:	State:	Country:
STAMFORD	Connecticut	UNITED STATES

	Yes	No
(d) Is the auditing firm an *independent public accountant*?	◉	○
(e) Is the auditing firm registered with the Public Company Accounting Oversight Board?	◉	○
(f) If "yes" to (e) above, is the auditing firm subject to regular inspection by the Public Company Accounting Oversight Board in accordance with its rules?	◉	○

	Yes	No
(g) Are the *private fund*'s audited financial statements distributed to the *private fund*'s investors?	◉	○

(h) Does the report prepared by the auditing firm contain an unqualified opinion?

◉ Yes ○ No ○ Report Not Yet Received

If you check "Report Not Yet Received," you must promptly file an amendment to your Form ADV to update your response when the report is available.

Prime Broker

	Yes	No
24. (a) Does the *private fund* use one or more prime brokers?	○	◉

If the answer to 24(a) is "yes," respond to questions (b) through (e) below for each prime broker the *private fund* uses. If the *private fund* uses more than one prime broker, you must complete questions (b) through (e) separately for each prime broker.

No Information Filed

Custodian

	Yes	No
25. (a) Does the *private fund* use any custodians (including the prime brokers listed above) to hold some or all of its assets?	◉	○

If the answer to 25(a) is "yes," respond to questions (b) through (f) below for each custodian the *private fund* uses. If the *private fund* uses more than one custodian, you must complete questions (b) through (f) separately for each custodian.

Additional Custodian Information : 2 Record(s) Filed.

If the answer to 25(a) is "yes," respond to questions (b) through (f) below for each custodian the *private fund* uses. If the *private fund* uses more than one custodian, you must complete questions (b) through (f) separately for each custodian.

(b) Legal name of custodian:
GOLDMAN, SACHS & CO.

(c) Primary business name of custodian:
GOLDMAN, SACHS & CO.

(d) The location of the custodian's office responsible for *custody* of the *private fund*'s assets (city, state and country):

City:	State:	Country:
NEW YORK	New York	UNITED STATES

Yes No

(e) Is the custodian a *related person* of your firm? ○ ◉

(f) If the custodian is a broker-dealer, provide its SEC registration number (if any)

8 - 129

CRD Number (if any):
361

If the answer to 25(a) is "yes," respond to questions (b) through (f) below for each custodian the *private fund* uses. If the *private fund* uses more than one custodian, you must complete questions (b) through (f) separately for each custodian.

(b) Legal name of custodian:
JP MORGAN CHASE BANK N.A.

(c) Primary business name of custodian:
JP MORGAN CHASE

(d) The location of the custodian's office responsible for *custody* of the *private fund*'s assets (city, state and country):

City:	State:	Country:
NEW YORK	New York	UNITED STATES

Yes No

(e) Is the custodian a *related person* of your firm? ○ ◉

(f) If the custodian is a broker-dealer, provide its SEC registration number (if any)
-

CRD Number (if any):

Administrator

Yes No

26. (a) Does the *private fund* use an administrator other than your firm? ○ ◉

If the answer to 26(a) is "yes," respond to questions (b) through (f) below. If the *private fund* uses more than one administrator, you must complete questions (b) through (f) separately for each administrator.

No Information Filed

27. During your last fiscal year, what percentage of the *private fund*'s assets (by value) was valued by a *person*, such as an administrator, that is not your *related person*?

0%

Include only those assets where (i) such person carried out the valuation procedure established for that asset, if any, including obtaining any relevant quotes, and (ii) the valuation used for purposes of investor subscriptions, redemptions or distributions, and fee calculations (including allocations) was the valuation determined by such person.

Marketers

Yes No

28. (a) Does the *private fund* use the services of someone other than you or your *employees* for marketing purposes? ○ ◉

You must answer "yes" whether the person acts as a placement agent, consultant, finder, introducer, municipal advisor or other solicitor, or similar person. If the answer to 28(a) is "yes", respond to questions (b) through (g) below for each such marketer the *private fund* uses. If the *private fund* uses more than one marketer you must complete questions (b) through (g) separately for each marketer.

No Information Filed

A. PRIVATE FUND

Information About the *Private Fund*

1. (a) Name of the *private fund*:
STARWOOD U.S. OPPORTUNITY FUND VIII-1, L.P.
(b) *Private fund* identification number:
(include the "805-" prefix also)
805-3064056603

2. Under the laws of what state or country is the *private fund* organized:

State:	Country:
Delaware	UNITED STATES

3. Name(s) of General Partner, Manager, Trustee, or Directors (or persons serving in a similar capacity):

Name of General Partner, Manager, Trustee, or Director
VIII MANAGEMENT, L.P.

4. The *private fund* (check all that apply; you must check at least one):

☑ (1) qualifies for the exclusion from the definition of investment company under section 3 (c)(1) of the Investment Company Act of 1940

☑ (2) qualifies for the exclusion from the definition of investment company under section 3 (c)(7) of the Investment Company Act of 1940

5. List the name and country, in English, of each *foreign financial regulatory authority* with which the *private fund* is registered.

No Information Filed

	Yes	No
6. (a) Is this a "master fund" in a master-feeder arrangement?	◉	○

(b) If yes, what is the name and *private fund* identification number (if any) of the feeder funds investing in this *private fund*?

Private Fund Name	Private Fund Identification Number
STARWOOD U.S. OPPORTUNITY FUND VIII-1 INVESTMENT, INC.	805-9078883082

	Yes	No
(c) Is this a "feeder fund" in a master-feeder arrangement?	○	◉

(d) If yes, what is the name and *private fund* identification number (if any) of the master fund in which this *private fund* invests?

Name of the *Private Fund*:

Private Fund Identification Number:
(include the "805-" prefix also)

NOTE: You must complete question 6 for each master-feeder arrangement regardless of whether you are filing a single Schedule D, Section 7.B.(1). for the master-feeder arrangement or reporting on the funds separately.

7. If you are filing a single Schedule D, Section 7.B.(1) for a master-feeder arrangement according to the instructions to this Section 7.B.(1), for each of the feeder funds answer the following questions:

Additional Feeder Fund Information : 1 Record(s) Filed.

7. If you are filing a single Schedule D, Section 7.B.(1) for a master-feeder arrangement according to the instructions to this Section 7.B.(1), for each of the feeder funds answer the following questions:

(a) Name of the *private fund*:

STARWOOD U.S. OPPORTUNITY FUND VIII-1 INVESTMENT, INC.

(b) *Private fund* identification number:
(include the "805-" prefix also)

805-9078883082

(c) Under the laws of what state or country is the *private fund* organized:

State:	Country:
Delaware	UNITED STATES

(d) Name(s) of General Partner, Manager, Trustee, or Directors (or persons serving in a similar capacity):

Name of General Partner, Manager, Trustee, or Director
JEROME C. SILVEY

(e) The *private fund* (check all that apply; you must check at least one):

☑ (1) qualifies for the exclusion from the definition of investment company under section 3(c)(1) of the Investment Company Act of 1940

☑ (2) qualifies for the exclusion from the definition of investment company under section 3(c)(7) of the Investment Company Act of 1940

(f) List the name and country, in English, of each *foreign financial regulatory authority* with which the *private fund* is registered.

No Information Filed

NOTE: For purposes of questions 6 and 7, in a master-feeder arrangement, one or more funds ("feeder funds") invest all or substantially all of their assets in a single fund ("master fund"). A fund would also be a "feeder fund" investing in a "master fund" for purposes of this question if it issued multiple classes (or series) of shares or interests, and each class (or series) invests substantially all of its assets in a single master fund.

	Yes	**No**
8. (a) Is this *private fund* a "fund of funds"?	○	◉
(b) If yes, does the *private fund* invest in funds managed by you or by a *related person*?	○	○

NOTE: For purposes of this question only, answer "yes" if the fund invests 10 percent or more of its total assets in other pooled investment vehicles, whether or not they are also *private funds*, or registered investment companies.

Yes No

9. During your last fiscal year, did the *private fund* invest in securities issued by investment companies registered under the Investment Company Act of 1940 (other than "money market funds," to the extent provided in Instruction 6.e.)? ◉ ○

10. What type of fund is the *private fund*?

◉ hedge fund ○ liquidity fund ○ private equity fund ○ real estate fund ○ securitized asset fund ○ venture capital fund ○ Other *private fund*

NOTE: For funds of funds, refer to the funds in which the *private fund* invests. For definitions of these fund types, please see Instruction 6 of the Instructions to Part 1A.

11. Current gross asset value of the *private fund*:
$ 427,585,000

Ownership

12. Minimum investment commitment required of an investor in the *private fund*:
$ 0
NOTE: Report the amount routinely required of investors who are not your *related persons* (even if different from the amount set forth in the organizational documents of the fund).

13. Approximate number of the *private fund*'s beneficial owners:
35

14. What is the approximate percentage of the *private fund* beneficially owned by you and your *related person*:
1%

15. What is the approximate percentage of the *private fund* beneficially owned (in the aggregate) by funds of funds:
5%

16. What is the approximate percentage of the *private fund* beneficially owned by non-*United States persons*:
26%

Your Advisory Services

	Yes	No
17. (a) Are you a subadviser to this *private fund*?	○	◉

(b) If the answer to question 17(a) is "yes," provide the name and SEC file number, if any, of the adviser of the *private fund*. If the answer to question 17(a) is "no," leave this question blank.

No Information Filed

	Yes	No
18. (a) Do any other investment advisers advise the *private fund*?	○	◉

(b) If the answer to question 18(a) is "yes," provide the name and SEC file number, if any, of the other advisers to the *private fund*. If the answer to question 18(a) is "no," leave this question blank.

No Information Filed

	Yes	No
19. Are your *clients* solicited to invest in the *private fund*?	○	◉

20. Approximately what percentage of your *clients* has invested in the *private fund*?
0%

Private Offering

	Yes	No
21. Does the *private fund* rely on an exemption from registration of its securities under Regulation D of the Securities Act of 1933?	◉	○

22. If yes, provide the *private fund*'s Form D file number (if any):

No Information Filed

B. SERVICE PROVIDERS

Auditors

	Yes	No
23. (a) (1) Are the *private fund*'s financial statements subject to an annual audit?	◉	○
(2) Are the financial statements prepared in accordance with U.S. GAAP?	◉	○

If the answer to 23(a)(1) is "yes," respond to questions (b) through (f) below. If the *private fund* uses more than one auditing firm, you must complete questions (b) through (f) separately for each auditing firm.

Additional Auditor Information : 1 Record(s) Filed.

If the answer to 23(a)(1) is "yes," respond to questions (b) through (f) below. If the *private fund* uses more than one auditing firm, you must complete questions (b) through (f) separately for each auditing firm.

(b) Name of the auditing firm:
PRICEWATERHOUSECOOPERS, LLP

(c) The location of the auditing firm's office responsible for the *private fund*'s audit (city, state and country):

City:	State:	Country:
NEW YORK	New York	UNITED STATES

	Yes	No
(d) Is the auditing firm an *independent public accountant*?	◉	○

(e) Is the auditing firm registered with the Public Company Accounting Oversight Board? ◉ ○

(f) If "yes" to (e) above, is the auditing firm subject to regular inspection by the Public Company Accounting Oversight Board in accordance with its rules? ◉ ○

Yes No

(g) Are the *private fund*'s audited financial statements distributed to the *private fund*'s investors? ◉ ○

(h) Does the report prepared by the auditing firm contain an unqualified opinion?

◉ Yes ○ No ○ Report Not Yet Received

If you check "Report Not Yet Received," you must promptly file an amendment to your Form ADV to update your response when the report is available.

Prime Broker

Yes No

24. (a) Does the *private fund* use one or more prime brokers? ○ ◉

If the answer to 24(a) is "yes," respond to questions (b) through (e) below for each prime broker the *private fund* uses. If the *private fund* uses more than one prime broker, you must complete questions (b) through (e) separately for each prime broker.

No Information Filed

Custodian

Yes No

25. (a) Does the *private fund* use any custodians (including the prime brokers listed above) to hold some or all of its assets? ◉ ○

If the answer to 25(a) is "yes," respond to questions (b) through (f) below for each custodian the *private fund* uses. If the *private fund* uses more than one custodian, you must complete questions (b) through (f) separately for each custodian.

Additional Custodian Information : 2 Record(s) Filed.

If the answer to 25(a) is "yes," respond to questions (b) through (f) below for each custodian the *private fund* uses. If the *private fund* uses more than one custodian, you must complete questions (b) through (f) separately for each custodian.

(b) Legal name of custodian:
GOLDMAN, SACHS & CO.

(c) Primary business name of custodian:
GOLDMAN, SACHS & CO.

(d) The location of the custodian's office responsible for *custody* of the *private fund*'s assets (city, state and country):

City: State: Country:

NEW YORK
New York UNITED STATES

(e) Is the custodian a *related person* of your firm? Yes ○ No ◉

(f) If the custodian is a broker-dealer, provide its SEC registration number (if any)

8 - 129

CRD Number (if any):
361

If the answer to 25(a) is "yes," respond to questions (b) through (f) below for each custodian the *private fund* uses. If the *private fund* uses more than one custodian, you must complete questions (b) through (f) separately for each custodian.

(b) Legal name of custodian:
JP MORGAN CHASE BANK N.A.

(c) Primary business name of custodian:
JP MORGAN CHASE

(d) The location of the custodian's office responsible for *custody* of the *private fund*'s assets (city, state and country):

City:	State:	Country:
NEW YORK	New York	UNITED STATES

(e) Is the custodian a *related person* of your firm? Yes ○ No ◉

(f) If the custodian is a broker-dealer, provide its SEC registration number (if any)

-

CRD Number (if any):

Administrator

26. (a) Does the *private fund* use an administrator other than your firm? Yes ○ No ◉

If the answer to 26(a) is "yes," respond to questions (b) through (f) below. If the *private fund* uses more than one administrator, you must complete questions (b) through (f) separately for each administrator.

No Information Filed

27. During your last fiscal year, what percentage of the *private fund*'s assets (by value) was valued by a *person*, such as an administrator, that is not your *related person*?

0%

Include only those assets where (i) such person carried out the valuation procedure established for that asset, if any, including obtaining any relevant quotes, and (ii) the valuation used for purposes of investor subscriptions, redemptions or distributions, and fee calculations (including allocations) was the valuation determined by such person.

Marketers

28. (a) Does the *private fund* use the services of someone other than you or your *employees* for marketing purposes? **Yes** ◉ **No** ○

You must answer "yes" whether the person acts as a placement agent, consultant, finder, introducer, municipal advisor or other solicitor, or similar person. If the answer to 28(a) is "yes", respond to questions (b) through (g) below for each such marketer the *private fund* uses. If the *private fund* uses more than one marketer you must complete questions (b) through (g) separately for each marketer.

Additional Marketer Information : 1 Record(s) Filed.

You must answer "yes" whether the person acts as a placement agent, consultant, finder, introducer, municipal advisor or other solicitor, or similar person. If the answer to 28(a) is "yes", respond to questions (b) through (g) below for each such marketer the *private fund* uses. If the *private fund* uses more than one marketer you must complete questions (b) through (g) separately for each marketer.

(b) Is the marketer a *related person* of your firm? **Yes** ◉ **No** ○

(c) Name of the marketer:
STARWOOD CAPITAL, L.L.C.

(d) If the marketer is registered with the SEC, its file number (*e.g.*, 801-, 8-, or 866-):

8 - 67788

and CRD Number (if any):
146057

(e) Location of the marketer's office used principally by the *private fund* (city, state and country):

City:	State:	Country:
GREENWICH	Connecticut	UNITED STATES

(f) Does the marketer market the *private fund* through one or more websites? **Yes** ○ **No** ◉

(g) If the answer to 28(f) is "yes", list the website address(es):

No Information Filed

A. PRIVATE FUND

Information About the *Private Fund*

1. (a) Name of the *private fund*:
STARWOOD U.S. OPPORTUNITY FUND VIII-J, L.P.
(b) *Private fund* identification number:
(include the "805-" prefix also)
805-7219365785

2. Under the laws of what state or country is the *private fund* organized:

State:	Country:
Delaware	UNITED STATES

3. Name(s) of General Partner, Manager, Trustee, or Directors (or persons serving in a similar capacity):

Name of General Partner, Manager, Trustee, or Director
VIII-J MANAGEMENT, L.P.

4. The *private fund* (check all that apply; you must check at least one):
☑ (1) qualifies for the exclusion from the definition of investment company under section 3(c)(1) of the Investment Company Act of 1940
☑ (2) qualifies for the exclusion from the definition of investment company under section 3(c)(7) of the Investment Company Act of 1940

5. List the name and country, in English, of each *foreign financial regulatory authority* with which the *private fund* is registered.

No Information Filed

	Yes	No
6. (a) Is this a "master fund" in a master-feeder arrangement?	◉	○

(b) If yes, what is the name and *private fund* identification number (if any) of the feeder funds investing in this *private fund*?

Private Fund Name	Private Fund Identification Number
STARWOOD U.S. OPPORTUNITY FUND VIII-J INVESTOR, L.P.	805-8944820164

	Yes	No
(c) Is this a "feeder fund" in a master-feeder arrangement?		

(d) If yes, what is the name and *private fund* identification number (if any) of the master fund in which this *private fund* invests?
Name of the *Private Fund*:

Private Fund Identification Number:
(include the "805-" prefix also)

NOTE: You must complete question 6 for each master-feeder arrangement regardless of whether you are filing a single Schedule D, Section 7.B.(1). for the master-feeder arrangement or reporting on the funds separately.

7. If you are filing a single Schedule D, Section 7.B.(1) for a master-feeder arrangement according to the instructions to this Section 7.B.(1), for each of the feeder funds answer the following questions:

Additional Feeder Fund Information : 1 Record(s) Filed.

7. If you are filing a single Schedule D, Section 7.B.(1) for a master-feeder arrangement according to the instructions to this Section 7.B.(1), for each of the feeder funds answer the following questions:

(a) Name of the *private fund*:
STARWOOD U.S. OPPORTUNITY FUND VIII-J INVESTOR, L.P.

(b) *Private fund* identification number:
(include the "805-" prefix also)
805-8944820164

(c) Under the laws of what state or country is the *private fund* organized:

State:	Country:
Delaware	UNITED STATES

(d) Name(s) of General Partner, Manager, Trustee, or Directors (or persons serving in a similar capacity):

Name of General Partner, Manager, Trustee, or Director
STARWOOD OPPORTUNITY FUND VIII-J INVESTOR GP, INC.

(e) The *private fund* (check all that apply; you must check at least one):

☑ (1) qualifies for the exclusion from the definition of investment company under section 3(c)(1) of the Investment Company Act of 1940

☑ (2) qualifies for the exclusion from the definition of investment company under section 3(c)(7) of the Investment Company Act of 1940

(f) List the name and country, in English, of each *foreign financial regulatory authority*

with which the *private fund* is registered.

No Information Filed

NOTE: For purposes of questions 6 and 7, in a master-feeder arrangement, one or more funds ("feeder funds") invest all or substantially all of their assets in a single fund ("master fund"). A fund would also be a "feeder fund" investing in a "master fund" for purposes of this question if it issued multiple classes (or series) of shares or interests, and each class (or series) invests substantially all of its assets in a single master fund.

	Yes	No
8. (a) Is this *private fund* a "fund of funds"?	○	◉
(b) If yes, does the *private fund* invest in funds managed by you or by a *related person*?	○	○

NOTE: For purposes of this question only, answer "yes" if the fund invests 10 percent or more of its total assets in other pooled investment vehicles, whether or not they are also *private funds*, or registered investment companies.

	Yes	No
9. During your last fiscal year, did the *private fund* invest in securities issued by investment companies registered under the Investment Company Act of 1940 (other than "money market funds," to the extent provided in Instruction 6.e.)?	◉	○

10. What type of fund is the *private fund*?

◉ hedge fund ○ liquidity fund ○ private equity fund ○ real estate fund ○ securitized asset fund ○ venture capital fund ○ Other *private fund*

NOTE: For funds of funds, refer to the funds in which the *private fund* invests. For definitions of these fund types, please see Instruction 6 of the Instructions to Part 1A.

11. Current gross asset value of the *private fund*:

$ 387,547,000

Ownership

12. Minimum investment commitment required of an investor in the *private fund*:

$ 0

NOTE: Report the amount routinely required of investors who are not your *related persons* (even if different from the amount set forth in the organizational documents of the fund).

13. Approximate number of the *private fund*'s beneficial owners:

5

14. What is the approximate percentage of the *private fund* beneficially owned by you and your *related person*:

1%

15. What is the approximate percentage of the *private fund* beneficially owned (in the aggregate) by funds of funds:

99%

16. What is the approximate percentage of the *private fund* beneficially owned by non-*United States persons*:

92%

Your Advisory Services

	Yes	No
17. (a) Are you a subadviser to this *private fund*?	○	◉

(b) If the answer to question 17(a) is "yes," provide the name and SEC file number, if any, of the adviser of the *private fund*. If the answer to question 17(a) is "no," leave this question blank.

No Information Filed

	Yes	No
18. (a) Do any other investment advisers advise the *private fund*?	○	◉

(b) If the answer to question 18(a) is "yes," provide the name and SEC file number, if any, of the other advisers to the *private fund*. If the answer to question 18(a) is "no," leave this question blank.

No Information Filed

	Yes	No
19. Are your *clients* solicited to invest in the *private fund*?	○	◉

20. Approximately what percentage of your *clients* has invested in the *private fund*?

0%

Private Offering

	Yes	No
21. Does the *private fund* rely on an exemption from registration of its securities under Regulation D of the Securities Act of 1933?	◉	○

22. If yes, provide the *private fund*'s Form D file number (if any):

No Information Filed

B. SERVICE PROVIDERS

Auditors

	Yes	No
23. (a) (1) Are the *private fund*'s financial statements subject to an annual audit?	◉	○
(2) Are the financial statements prepared in accordance with U.S. GAAP?	◉	○

If the answer to 23(a)(1) is "yes," respond to questions (b) through (f) below. If the

private fund uses more than one auditing firm, you must complete questions (b) through (f) separately for each auditing firm.

Additional Auditor Information : 1 Record(s) Filed.

If the answer to 23(a)(1) is "yes," respond to questions (b) through (f) below. If the *private fund* uses more than one auditing firm, you must complete questions (b) through (f) separately for each auditing firm.

(b) Name of the auditing firm:
PRICEWATERHOUSECOOPERS, LLP

(c) The location of the auditing firm's office responsible for the *private fund*'s audit (city, state and country):

City:	State:	Country:
NEW YORK	New York	UNITED STATES

	Yes	No
(d) Is the auditing firm an *independent public accountant*?	◉	○
(e) Is the auditing firm registered with the Public Company Accounting Oversight Board?	◉	○
(f) If "yes" to (e) above, is the auditing firm subject to regular inspection by the Public Company Accounting Oversight Board in accordance with its rules?	◉	○

	Yes	No
(g) Are the *private fund*'s audited financial statements distributed to the *private fund*'s investors?	◉	○

(h) Does the report prepared by the auditing firm contain an unqualified opinion?

◉ Yes ○ No ○ Report Not Yet Received

If you check "Report Not Yet Received," you must promptly file an amendment to your Form ADV to update your response when the report is available.

Prime Broker

	Yes	No
24. (a) Does the *private fund* use one or more prime brokers?	○	◉

If the answer to 24(a) is "yes," respond to questions (b) through (e) below for each prime broker the *private fund* uses. If the *private fund* uses more than one prime broker, you must complete questions (b) through (e) separately for each prime broker.

No Information Filed

Custodian

	Yes	No
25. (a) Does the *private fund* use any custodians (including the prime brokers listed above) to hold some or all of its assets?	◉	○

If the answer to 25(a) is "yes," respond to questions (b) through (f) below for each custodian the *private fund* uses. If the *private fund* uses more than one custodian, you must complete questions (b) through (f) separately for each custodian.

Additional Custodian Information : 2 Record(s) Filed.

If the answer to 25(a) is "yes," respond to questions (b) through (f) below for each custodian the *private fund* uses. If the *private fund* uses more than one custodian, you must complete questions (b) through (f) separately for each custodian.

(b) Legal name of custodian:
GOLDMAN, SACHS & CO.

(c) Primary business name of custodian:
GOLDMAN, SACHS & CO.

(d) The location of the custodian's office responsible for *custody* of the *private fund*'s assets (city, state and country):

City:	State:	Country:
NEW YORK	New York	UNITED STATES

	Yes	No
(e) Is the custodian a *related person* of your firm?	○	●

(f) If the custodian is a broker-dealer, provide its SEC registration number (if any)

8 - 129

CRD Number (if any):
361

If the answer to 25(a) is "yes," respond to questions (b) through (f) below for each custodian the *private fund* uses. If the *private fund* uses more than one custodian, you must complete questions (b) through (f) separately for each custodian.

(b) Legal name of custodian:
JP MORGAN CHASE BANK N.A.

(c) Primary business name of custodian:
JP MORGAN CHASE

(d) The location of the custodian's office responsible for *custody* of the *private fund*'s assets (city, state and country):

City:	State:	Country:
NEW YORK	New York	UNITED STATES

Yes No

(e) Is the custodian a *related person* of your firm? ○ ◉

(f) If the custodian is a broker-dealer, provide its SEC registration number (if any)

-

CRD Number (if any):

Administrator

Yes No

26. (a) Does the *private fund* use an administrator other than your firm? ○ ◉

If the answer to 26(a) is "yes," respond to questions (b) through (f) below. If the *private fund* uses more than one administrator, you must complete questions (b) through (f) separately for each administrator.

No Information Filed

27. During your last fiscal year, what percentage of the *private fund*'s assets (by value) was valued by a *person*, such as an administrator, that is not your *related person*?

0%

Include only those assets where (i) such person carried out the valuation procedure established for that asset, if any, including obtaining any relevant quotes, and (ii) the valuation used for purposes of investor subscriptions, redemptions or distributions, and fee calculations (including allocations) was the valuation determined by such person.

Marketers

Yes No

28. (a) Does the *private fund* use the services of someone other than you or your *employees* for marketing purposes? ◉ ○

You must answer "yes" whether the person acts as a placement agent, consultant, finder, introducer, municipal advisor or other solicitor, or similar person. If the answer to 28(a) is "yes", respond to questions (b) through (g) below for each such marketer the *private fund* uses. If the *private fund* uses more than one marketer you must complete questions (b) through (g) separately for each marketer.

Additional Marketer Information : 2 Record(s) Filed.

You must answer "yes" whether the person acts as a placement agent, consultant, finder, introducer, municipal advisor or other solicitor, or similar person. If the answer to 28(a) is "yes", respond to questions (b) through (g) below for each such marketer the *private fund* uses. If the *private fund* uses more than one marketer you must complete questions (b) through (g) separately for each marketer.

Yes No

(b) Is the marketer a *related person* of your firm? ○ ◉

(c) Name of the marketer:
J.P. MORGAN SECURITIES LLC

(d) If the marketer is registered with the SEC, its file number (*e.g.*, 801-, 8-, or 866-):

801 - 3702

and CRD Number (if any):
79

(e) Location of the marketer's office used principally by the *private fund* (city, state and country):

City:	State:	Country:
NEW YORK	New York	UNITED STATES

	Yes	No
(f) Does the marketer market the *private fund* through one or more websites?	○	◉

(g) If the answer to 28(f) is "yes", list the website address(es):
No Information Filed

You must answer "yes" whether the person acts as a placement agent, consultant, finder, introducer, municipal advisor or other solicitor, or similar person. If the answer to 28(a) is "yes", respond to questions (b) through (g) below for each such marketer the *private fund* uses. If the *private fund* uses more than one marketer you must complete questions (b) through (g) separately for each marketer.

	Yes	No
(b) Is the marketer a *related person* of your firm?	◉	○

(c) Name of the marketer:
STARWOOD CAPITAL, L.L.C.

(d) If the marketer is registered with the SEC, its file number (*e.g.*, 801-, 8-, or 866-):

8 - 67788

and CRD Number (if any):
146057

(e) Location of the marketer's office used principally by the *private fund* (city, state and country):

City:	State:	Country:
GREENWICH	Connecticut	UNITED STATES

Yes No

(f) Does the marketer market the *private fund* through one or more websites? ○ ◉

(g) If the answer to 28(f) is "yes", list the website address(es):
No Information Filed

A. PRIVATE FUND

Information About the *Private Fund*

1. (a) Name of the *private fund*:
STARWOOD/GOLF TARGETED FUND I, L.P.
(b) *Private fund* identification number:
(include the "805-" prefix also)
805-9657500784

2. Under the laws of what state or country is the *private fund* organized:

State:	Country:
Delaware	UNITED STATES

3. Name(s) of General Partner, Manager, Trustee, or Directors (or persons serving in a similar capacity):

Name of General Partner, Manager, Trustee, or Director
SGF/GOLF MANAGEMENT I, L.L.C.

4. The *private fund* (check all that apply; you must check at least one):
☑ (1) qualifies for the exclusion from the definition of investment company under section 3(c)(1) of the Investment Company Act of 1940
☑ (2) qualifies for the exclusion from the definition of investment company under section 3(c)(7) of the Investment Company Act of 1940

5. List the name and country, in English, of each *foreign financial regulatory authority* with which the *private fund* is registered.
No Information Filed

Yes No

6. (a) Is this a "master fund" in a master-feeder arrangement? ○ ◉
(b) If yes, what is the name and *private fund* identification number (if any) of the feeder funds investing in this *private fund*?
No Information Filed

Yes No

(c) Is this a "feeder fund" in a master-feeder arrangement? C ◉

(d) If yes, what is the name and *private fund* identification number (if any) of the master fund in which this *private fund* invests?
Name of the *Private Fund*:

Private Fund Identification Number:
(include the "805-" prefix also)

NOTE: You must complete question 6 for each master-feeder arrangement regardless of whether you are filing a single Schedule D, Section 7.B.(1). for the master-feeder arrangement or reporting on the funds separately.

7. If you are filing a single Schedule D, Section 7.B.(1) for a master-feeder arrangement according to the instructions to this Section 7.B.(1), for each of the feeder funds answer the following questions:

No Information Filed

NOTE: For purposes of questions 6 and 7, in a master-feeder arrangement, one or more funds ("feeder funds") invest all or substantially all of their assets in a single fund ("master fund"). A fund would also be a "feeder fund" investing in a "master fund" for purposes of this question if it issued multiple classes (or series) of shares or interests, and each class (or series) invests substantially all of its assets in a single master fund.

	Yes	No
8. (a) Is this *private fund* a "fund of funds"?	C	◉
(b) If yes, does the *private fund* invest in funds managed by you or by a *related person*?	C	C

NOTE: For purposes of this question only, answer "yes" if the fund invests 10 percent or more of its total assets in other pooled investment vehicles, whether or not they are also *private funds*, or registered investment companies.

	Yes	No
9. During your last fiscal year, did the *private fund* invest in securities issued by investment companies registered under the Investment Company Act of 1940 (other than "money market funds," to the extent provided in Instruction 6.e.)?	C	◉

10. What type of fund is the *private fund*?

◉ hedge fund C liquidity fund C private equity fund C real estate fund C securitized asset fund C venture capital fund C Other *private fund*

NOTE: For funds of funds, refer to the funds in which the *private fund* invests. For definitions of these fund types, please see Instruction 6 of the Instructions to Part 1A.

11. Current gross asset value of the *private fund*:
$ 9,145,000

Ownership

12. Minimum investment commitment required of an investor in the *private fund*:
$ 0
NOTE: Report the amount routinely required of investors who are not your *related persons* (even if different from the amount set forth in the organizational documents of the fund).

13. Approximate number of the *private fund*'s beneficial owners:
12

14. What is the approximate percentage of the *private fund* beneficially owned by you and your *related person*:
6%

15. What is the approximate percentage of the *private fund* beneficially owned (in the aggregate) by funds of funds:
0%

16. What is the approximate percentage of the *private fund* beneficially owned by non-*United States persons*:
0%

Your Advisory Services

	Yes	No
17. (a) Are you a subadviser to this *private fund*?	○	◉

(b) If the answer to question 17(a) is "yes," provide the name and SEC file number, if any, of the adviser of the *private fund*. If the answer to question 17(a) is "no," leave this question blank.

No Information Filed

	Yes	No
18. (a) Do any other investment advisers advise the *private fund*?	○	◉

(b) If the answer to question 18(a) is "yes," provide the name and SEC file number, if any, of the other advisers to the *private fund*. If the answer to question 18(a) is "no," leave this question blank.

No Information Filed

	Yes	No
19. Are your *clients* solicited to invest in the *private fund*?	○	◉

20. Approximately what percentage of your *clients* has invested in the *private fund*?
0%

Private Offering

	Yes	No
21. Does the *private fund* rely on an exemption from registration of its securities under	◉	○

Regulation D of the Securities Act of 1933?

22. If yes, provide the *private fund*'s Form D file number (if any):

Form D file number
021-56704

B. SERVICE PROVIDERS

Auditors

	Yes	No
23. (a) (1) Are the *private fund*'s financial statements subject to an annual audit?	○	◉
(2) Are the financial statements prepared in accordance with U.S. GAAP?	◉	○

If the answer to 23(a)(1) is "yes," respond to questions (b) through (f) below. If the *private fund* uses more than one auditing firm, you must complete questions (b) through (f) separately for each auditing firm.

No Information Filed

	Yes	No
(g) Are the *private fund*'s audited financial statements distributed to the *private fund*'s investors?	○	◉

(h) Does the report prepared by the auditing firm contain an unqualified opinion?

○ Yes ○ No ◉ Report Not Yet Received

If you check "Report Not Yet Received," you must promptly file an amendment to your Form ADV to update your response when the report is available.

Prime Broker

	Yes	No
24. (a) Does the *private fund* use one or more prime brokers?	○	◉

If the answer to 24(a) is "yes," respond to questions (b) through (e) below for each prime broker the *private fund* uses. If the *private fund* uses more than one prime broker, you must complete questions (b) through (e) separately for each prime broker.

No Information Filed

Custodian

	Yes	No
25. (a) Does the *private fund* use any custodians (including the prime brokers listed above) to hold some or all of its assets?	◉	○

If the answer to 25(a) is "yes," respond to questions (b) through (f) below for each custodian the *private fund* uses. If the *private fund* uses more than one custodian, you must complete questions (b) through (f) separately for each custodian.

Additional Custodian Information : 1 Record(s) Filed.

If the answer to 25(a) is "yes," respond to questions (b) through (f) below for each custodian the *private fund* uses. If the *private fund* uses more than one custodian, you must complete questions (b) through (f) separately for each custodian.

(b) Legal name of custodian:
JP MORGAN CHASE BANK N.A.

(c) Primary business name of custodian:
JP MORGAN CHASE

(d) The location of the custodian's office responsible for *custody* of the *private fund*'s assets (city, state and country):

City:	State:	Country:
NEW YORK	New York	UNITED STATES

Yes No

(e) Is the custodian a *related person* of your firm? ○ ◉

(f) If the custodian is a broker-dealer, provide its SEC registration number (if any)
-
CRD Number (if any):

Administrator

Yes No

26. (a) Does the *private fund* use an administrator other than your firm? ○ ◉

If the answer to 26(a) is "yes," respond to questions (b) through (f) below. If the *private fund* uses more than one administrator, you must complete questions (b) through (f) separately for each administrator.

No Information Filed

27. During your last fiscal year, what percentage of the *private fund*'s assets (by value) was valued by a *person*, such as an administrator, that is not your *related person*?
0%
Include only those assets where (i) such person carried out the valuation procedure established for that asset, if any, including obtaining any relevant quotes, and (ii) the valuation used for purposes of investor subscriptions, redemptions or distributions, and fee calculations (including allocations) was the valuation determined by such person.

Marketers

Yes No

28. (a) Does the *private fund* use the services of someone other than you or your *employees* for marketing purposes? ○ ◉

You must answer "yes" whether the person acts as a placement agent, consultant, finder, introducer, municipal advisor or other solicitor, or similar person. If the answer to 28(a) is "yes", respond to questions (b) through (g) below for each such marketer the *private fund* uses. If the *private fund* uses more than one marketer you must complete questions (b) through (g) separately for each marketer.

No Information Filed

A. PRIVATE FUND

Information About the *Private Fund*

1. (a) Name of the *private fund*:
   VIII HOTEL II 53RD INVESTORS, L.P.
   (b) *Private fund* identification number:
   (include the "805-" prefix also)
   805-4174355753

2. Under the laws of what state or country is the *private fund* organized:

State:	Country:
Delaware	UNITED STATES

3. Name(s) of General Partner, Manager, Trustee, or Directors (or persons serving in a similar capacity):

Name of General Partner, Manager, Trustee, or Director
VIII HOTEL II 53RD GP, L.L.C.

4. The *private fund* (check all that apply; you must check at least one):
   ☑ (1) qualifies for the exclusion from the definition of investment company under section 3(c)(1) of the Investment Company Act of 1940
   ☑ (2) qualifies for the exclusion from the definition of investment company under section 3(c)(7) of the Investment Company Act of 1940

5. List the name and country, in English, of each *foreign financial regulatory authority* with which the *private fund* is registered.

No Information Filed

	Yes	No
6. (a) Is this a "master fund" in a master-feeder arrangement?	◉	○

(b) If yes, what is the name and *private fund* identification number (if any) of the feeder funds investing in this *private fund*?

Private Fund Name	Private Fund Identification Number
53RD STREET INVESTORS NYC, L.P.	805-9140055953

Yes No

(c) Is this a "feeder fund" in a master-feeder arrangement? ○ ◉

(d) If yes, what is the name and *private fund* identification number (if any) of the master fund in which this *private fund* invests?

Name of the *Private Fund*:

Private Fund Identification Number:
(include the "805-" prefix also)

NOTE: You must complete question 6 for each master-feeder arrangement regardless of whether you are filing a single Schedule D, Section 7.B.(1). for the master-feeder arrangement or reporting on the funds separately.

7. If you are filing a single Schedule D, Section 7.B.(1) for a master-feeder arrangement according to the instructions to this Section 7.B.(1), for each of the feeder funds answer the following questions:

Additional Feeder Fund Information : 1 Record(s) Filed.

7. If you are filing a single Schedule D, Section 7.B.(1) for a master-feeder arrangement according to the instructions to this Section 7.B.(1), for each of the feeder funds answer the following questions:

(a) Name of the *private fund*:

53RD STREET INVESTORS NYC, L.P.

(b) *Private fund* identification number:
(include the "805-" prefix also)

805-9140055953

(c) Under the laws of what state or country is the *private fund* organized:

State:	Country:
Delaware	UNITED STATES

(d) Name(s) of General Partner, Manager, Trustee, or Directors (or persons serving in a similar capacity):

Name of General Partner, Manager, Trustee, or Director
VIII HOTEL II 53RD GP, L.L.C.

(e) The *private fund* (check all that apply; you must check at least one):

☑ (1) qualifies for the exclusion from the definition of investment company under section 3(c)(1) of the Investment Company Act of 1940

☑ (2) qualifies for the exclusion from the definition of investment company under section 3(c)(7) of the Investment Company Act of 1940

(f) List the name and country, in English, of each *foreign financial regulatory authority* with which the *private fund* is registered.

No Information Filed

NOTE: For purposes of questions 6 and 7, in a master-feeder arrangement, one or more funds ("feeder funds") invest all or substantially all of their assets in a single fund ("master fund"). A fund would also be a "feeder fund" investing in a "master fund" for purposes of this question if it issued multiple classes (or series) of shares or interests, and each class (or series) invests substantially all of its assets in a single master fund.

	Yes	No
8. (a) Is this *private fund* a "fund of funds"?	○	◉
(b) If yes, does the *private fund* invest in funds managed by you or by a *related person*?	○	○

NOTE: For purposes of this question only, answer "yes" if the fund invests 10 percent or more of its total assets in other pooled investment vehicles, whether or not they are also *private funds*, or registered investment companies.

	Yes	No
9. During your last fiscal year, did the *private fund* invest in securities issued by investment companies registered under the Investment Company Act of 1940 (other than "money market funds," to the extent provided in Instruction 6.e.)?	○	◉

10. What type of fund is the *private fund*?

◉ hedge fund ○ liquidity fund ○ private equity fund ○ real estate fund ○ securitized asset fund ○ venture capital fund ○ Other *private fund*

NOTE: For funds of funds, refer to the funds in which the *private fund* invests. For definitions of these fund types, please see Instruction 6 of the Instructions to Part 1A.

11. Current gross asset value of the *private fund*:

$ 128,057,000

Ownership

12. Minimum investment commitment required of an investor in the *private fund*:

$ 0

NOTE: Report the amount routinely required of investors who are not your *related persons* (even if different from the amount set forth in the organizational documents of the fund).

13. Approximate number of the *private fund*'s beneficial owners:

6

14. What is the approximate percentage of the *private fund* beneficially owned by you and your *related person*:

1%

15. What is the approximate percentage of the *private fund* beneficially owned (in the aggregate) by funds of funds:
0%

16. What is the approximate percentage of the *private fund* beneficially owned by non-*United States persons*:
36%

Your Advisory Services

	Yes	No
17. (a) Are you a subadviser to this *private fund*?	○	◉

(b) If the answer to question 17(a) is "yes," provide the name and SEC file number, if any, of the adviser of the *private fund*. If the answer to question 17(a) is "no," leave this question blank.

No Information Filed

	Yes	No
18. (a) Do any other investment advisers advise the *private fund*?	○	◉

(b) If the answer to question 18(a) is "yes," provide the name and SEC file number, if any, of the other advisers to the *private fund*. If the answer to question 18(a) is "no," leave this question blank.

No Information Filed

	Yes	No
19. Are your *clients* solicited to invest in the *private fund*?	○	◉

20. Approximately what percentage of your *clients* has invested in the *private fund*?
0%

Private Offering

	Yes	No
21. Does the *private fund* rely on an exemption from registration of its securities under Regulation D of the Securities Act of 1933?	◉	○

22. If yes, provide the *private fund*'s Form D file number (if any):

No Information Filed

B. SERVICE PROVIDERS

Auditors

	Yes	No
23. (a) (1) Are the *private fund*'s financial statements subject to an annual audit?	◉	○

(2) Are the financial statements prepared in accordance with U.S. GAAP?

● ○

If the answer to 23(a)(1) is "yes," respond to questions (b) through (f) below. If the *private fund* uses more than one auditing firm, you must complete questions (b) through (f) separately for each auditing firm.

Additional Auditor Information : 1 Record(s) Filed.

If the answer to 23(a)(1) is "yes," respond to questions (b) through (f) below. If the *private fund* uses more than one auditing firm, you must complete questions (b) through (f) separately for each auditing firm.

(b) Name of the auditing firm:
DELOITTE & TOUCHE, LLP

(c) The location of the auditing firm's office responsible for the *private fund*'s audit (city, state and country):

City:	State:	Country:
STAMFORD	Connecticut	UNITED STATES

	Yes	No
(d) Is the auditing firm an *independent public accountant*?	●	○
(e) Is the auditing firm registered with the Public Company Accounting Oversight Board?	●	○
(f) If "yes" to (e) above, is the auditing firm subject to regular inspection by the Public Company Accounting Oversight Board in accordance with its rules?	●	○

	Yes	No
(g) Are the *private fund*'s audited financial statements distributed to the *private fund*'s investors?	●	○

(h) Does the report prepared by the auditing firm contain an unqualified opinion?

● Yes ○ No ○ Report Not Yet Received

If you check "Report Not Yet Received," you must promptly file an amendment to your Form ADV to update your response when the report is available.

Prime Broker

	Yes	No
24. (a) Does the *private fund* use one or more prime brokers?	○	●

If the answer to 24(a) is "yes," respond to questions (b) through (e) below for each prime broker the *private fund* uses. If the *private fund* uses more than one prime broker, you must complete questions (b) through (e) separately for each prime broker.

No Information Filed

Custodian

Yes No

25. (a) Does the *private fund* use any custodians (including the prime brokers listed above) to hold some or all of its assets? ● ○

If the answer to 25(a) is "yes," respond to questions (b) through (f) below for each custodian the *private fund* uses. If the *private fund* uses more than one custodian, you must complete questions (b) through (f) separately for each custodian.

Additional Custodian Information : 1 Record(s) Filed.

If the answer to 25(a) is "yes," respond to questions (b) through (f) below for each custodian the *private fund* uses. If the *private fund* uses more than one custodian, you must complete questions (b) through (f) separately for each custodian.

(b) Legal name of custodian:
JP MORGAN CHASE BANK N.A.

(c) Primary business name of custodian:
JP MORGAN CHASE

(d) The location of the custodian's office responsible for *custody* of the *private fund*'s assets (city, state and country):

City:	State:	Country:
NEW YORK	New York	UNITED STATES

Yes No

(e) Is the custodian a *related person* of your firm? ○ ●

(f) If the custodian is a broker-dealer, provide its SEC registration number (if any)
-
CRD Number (if any):

Administrator

Yes No

26. (a) Does the *private fund* use an administrator other than your firm? ○ ●

If the answer to 26(a) is "yes," respond to questions (b) through (f) below. If the *private fund* uses more than one administrator, you must complete questions (b) through (f) separately for each administrator.

No Information Filed

27. During your last fiscal year, what percentage of the *private fund*'s assets (by value) was valued by a *person*, such as an administrator, that is not your *related person*?

0%

Include only those assets where (i) such person carried out the valuation procedure established for that asset, if any, including obtaining any relevant quotes, and (ii) the

valuation used for purposes of investor subscriptions, redemptions or distributions, and fee calculations (including allocations) was the valuation determined by such person.

Marketers

	Yes	No
28. (a) Does the *private fund* use the services of someone other than you or your *employees* for marketing purposes?	◉	○

You must answer "yes" whether the person acts as a placement agent, consultant, finder, introducer, municipal advisor or other solicitor, or similar person. If the answer to 28(a) is "yes", respond to questions (b) through (g) below for each such marketer the *private fund* uses. If the *private fund* uses more than one marketer you must complete questions (b) through (g) separately for each marketer.

Additional Marketer Information : 1 Record(s) Filed.

You must answer "yes" whether the person acts as a placement agent, consultant, finder, introducer, municipal advisor or other solicitor, or similar person. If the answer to 28(a) is "yes", respond to questions (b) through (g) below for each such marketer the *private fund* uses. If the *private fund* uses more than one marketer you must complete questions (b) through (g) separately for each marketer.

	Yes	No
(b) Is the marketer a *related person* of your firm?	◉	○

(c) Name of the marketer:
STARWOOD CAPITAL, L.L.C.

(d) If the marketer is registered with the SEC, its file number (*e.g.*, 801-, 8-, or 866-):

8 - 67788

and CRD Number (if any):
146057

(e) Location of the marketer's office used principally by the *private fund* (city, state and country):

City:	State:	Country:
GREENWICH	Connecticut	UNITED STATES

	Yes	No
(f) Does the marketer market the *private fund* through one or more websites?	○	◉

(g) If the answer to 28(f) is "yes", list the website address(es):

No Information Filed

SECTION 7.B.(2) *Private Fund* Reporting

No Information Filed

SECTION 9.C. ***Independent Public Accountant***

No Information Filed

SECTION 10.A. ***Control Persons***

No Information Filed

SECTION 10.B. Control Person Public Reporting Companies

No Information Filed

Schedule D - Miscellaneous

You may use the space below to explain a response to an Item or to provide any other information.

STARWOOD CAPITAL GROUP MANAGEMENT, L.L.C. AND EACH OF THE "RELYING ADVISERS, GENERAL PARTNERS AND MANAGING MEMBERS" LISTED ON A SEPARATE SECTION 1.B OF SCHEDULE D HEREIN ARE TOGETHER FILING A SINGLE FORM ADV IN RELIANCE ON THE POSITION EXPRESSED IN THE SEC STAFF LETTER ISSUED ON JANUARY 18, 2012 TO THE AMERICAN BAR ASSOCIATION, BUSINESS LAW SECTION, SUBCOMMITTEE ON HEDGE FUNDS. SCHEDULE D, SECTION 7.A. DOES NOT INCLUDE INFORMATION CONCERNING CERTAIN RELATED PERSONS OF STARWOOD CAPITAL GROUP MANAGEMENT, L.L.C. BECAUSE IN EACH CASE STARWOOD CAPITAL GROUP MANAGEMENT, L.L.C.: (1) DOES NOT HAVE BUSINESS DEALINGS WITH THE RELATED PERSON IN CONNECTION WITH ADVISORY SERVICES IT PROVIDES TO ITS CLIENTS; (2) DOES NOT CONDUCT SHARED OPERATIONS WITH THE RELATED PERSONS; (3) DOES NOT REFER CLIENTS OR BUSINESS TO THE RELATED PERSONS, AND THE RELATED PERSONS DO NOT REFER PROSPECTIVE CLIENTS OR BUSINESS TO STARWOOD CAPITAL GROUP MANAGEMENT, L.L.C.; (4) DOES NOT SHARE SUPERVISED PERSONS OR PREMISES WITH THE RELATED PERSONS; AND (5) STARWOOD CAPITAL GROUP MANAGEMENT, L.L.C. HAS NO REASON TO BELIEVE THAT ITS RELATIONSHIPS WITH THE RELATED PERSONS OTHERWISE CREATE A CONFLICT OF INTEREST WITH ITS CLIENTS. STARWOOD CAPITAL GROUP MANAGEMENT, L.L.C. WILL PROVIDE A COPY OF A SUPPLEMENTARY LIST OF RELATED PERSONS WHO ARE NOT LISTED IN SECTION 7.A. UPON REQUEST OF THE SEC STAFF.

DRPs

CRIMINAL DISCLOSURE REPORTING PAGE (ADV)

No Information Filed

CIVIL JUDICIAL ACTION DISCLOSURE REPORTING PAGE (ADV)

No Information Filed

REGULATORY ACTION DISCLOSURE REPORTING PAGE (ADV)

No Information Filed

Signature Page

DOMESTIC INVESTMENT ADVISER EXECUTION PAGE

You must complete the following Execution Page to Form ADV. This execution page must be signed and attached to your initial submission of Form ADV to the SEC and all amendments.

Appointment of Agent for Service of Process

By signing this Form ADV Execution Page, you, the undersigned adviser, irrevocably appoint the Secretary of State or other legally designated officer, of the state in which you maintain your *principal office and place of business* and any other state in which you are submitting a *notice filing*, as your agents to receive service, and agree that such *persons* may accept service on your behalf, of any notice, subpoena, summons, *order* instituting *proceedings*, demand for arbitration, or other process or papers, and you further agree that such service may be made by registered or certified mail, in any federal or state action, administrative *proceeding* or arbitration brought against you in any place subject to the jurisdiction of the United States, if the action, *proceeding*, or arbitration (a) arises out of any activity in connection with your investment advisory business that is subject to the jurisdiction of the United States, and (b) is *founded*, directly or indirectly, upon the provisions of: (i) the Securities Act of 1933, the Securities Exchange Act of 1934, the Trust Indenture Act of 1939, the Investment Company Act of 1940, or the Investment Advisers Act of 1940, or any rule or regulation under any of these acts, or (ii) the laws of the state in which you maintain your *principal office and place of business* or of any state in which you are submitting a *notice filing*.

Signature

I, the undersigned, sign this Form ADV on behalf of, and with the authority of, the investment adviser. The investment adviser and I both certify, under penalty of perjury under the laws of the United States of America, that the information and statements made in this ADV, including exhibits and any other information submitted, are true and correct, and that I am signing this Form ADV Execution Page as a free and voluntary act.

I certify that the adviser's books and records will be preserved and available for inspection as required by law. Finally, I authorize any *person* having *custody* or possession of these books and records to make them available to federal and state regulatory representatives.

Signature: MATTHEW GUTTIN	Date: MM/DD/YYYY 08/24/2012
Printed Name: MATTHEW GUTTIN	Title: CHIEF COMPLIANCE OFFICER
Adviser *CRD* Number: 110148	

NON-RESIDENT INVESTMENT ADVISER EXECUTION PAGE

You must complete the following Execution Page to Form ADV. This execution page must be signed and attached to your initial submission of Form ADV to the SEC and all amendments.

1. Appointment of Agent for Service of Process

By signing this Form ADV Execution Page, you, the undersigned adviser, irrevocably appoint each of the Secretary of the SEC, and the Secretary of State or other legally designated officer, of any other state in which you are submitting a *notice filing*, as your agents to receive service, and agree that such persons may accept service on your behalf, of any notice, subpoena, summons, *order* instituting *proceedings*, demand for arbitration, or other process or papers, and you further agree that such service may be made by registered or certified mail, in any federal or state action, administrative *proceeding* or arbitration brought against you in any place subject to the jurisdiction of the United States, if the action, *proceeding* or arbitration (a) arises out of any activity in connection with your investment advisory business that is subject to the jurisdiction of the United States, and (b) is *founded*, directly or indirectly, upon the provisions of: (i) the Securities Act of 1933, the Securities Exchange Act of 1934, the Trust Indenture Act of 1939, the Investment

Company Act of 1940, or the Investment Advisers Act of 1940, or any rule or regulation under any of these acts, or (ii) the laws of any state in which you are submitting a *notice filing*.

2. Appointment and Consent: Effect on Partnerships

If you are organized as a partnership, this irrevocable power of attorney and consent to service of process will continue in effect if any partner withdraws from or is admitted to the partnership, provided that the admission or withdrawal does not create a new partnership. If the partnership dissolves, this irrevocable power of attorney and consent shall be in effect for any action brought against you or any of your former partners.

3. *Non-Resident* Investment Adviser Undertaking Regarding Books and Records

By signing this Form ADV, you also agree to provide, at your own expense, to the U.S. Securities and Exchange Commission at its principal office in Washington D.C., at any Regional or District Office of the Commission, or at any one of its offices in the United States, as specified by the Commission, correct, current, and complete copies of any or all records that you are required to maintain under Rule 204-2 under the Investment Advisers Act of 1940. This undertaking shall be binding upon you, your heirs, successors and assigns, and any *person* subject to your written irrevocable consents or powers of attorney or any of your general partners and *managing agents*.

Signature

I, the undersigned, sign this Form ADV on behalf of, and with the authority of, the *non-resident* investment adviser. The investment adviser and I both certify, under penalty of perjury under the laws of the United States of America, that the information and statements made in this ADV, including exhibits and any other information submitted, are true and correct, and that I am signing this Form ADV Execution Page as a free and voluntary act.

I certify that the adviser's books and records will be preserved and available for inspection as required by law. Finally, I authorize any *person* having *custody* or possession of these books and records to make them available to federal and state regulatory representatives.

Signature:	Date: MM/DD/YYYY
Printed Name:	Title:
Adviser *CRD* Number: 110148	

PROFESSIONALS ASSOCIATED SURVEY, INC.

PROFESSIONAL DESIGN FIRM NO. 184-003023

7100 N. TRIPP AVENUE
LINCOLNWOOD, ILLINOIS 60712
www.professionalsassociated.com

TEL: (847) 675-3000
FAX: (847) 675-2167
e-mail: pa@professionalsassociated.com

PLAT OF SURVEY


OF

NORTH

LOTS 25, 26, 27, 28, 29 AND 30 IN BLOCK 2 IN STOREY AND ALLEN'S MILWAUKEE AVENUE ADDITION TO CHICAGO, A SUBDIVISION OF 5.8 ACRES IN THE SOUTHWEST 1/4 OF THE SOUTHWEST 1/4 OF SECTION 25, TOWNSHIP 40 NORTH, RANGE 13, EAST OF THE THIRD PRINCIPAL MERIDIAN, IN COOK COUNTY, ILLINOIS.

LAND TOTAL AREA: 17,864.29 SQ. FT. = 0.410 ACRE

COMMONLY KNOWN AS: 2489–2505 NORTH MILWAUKEE AVENUE, CHICAGO, ILLINOIS.

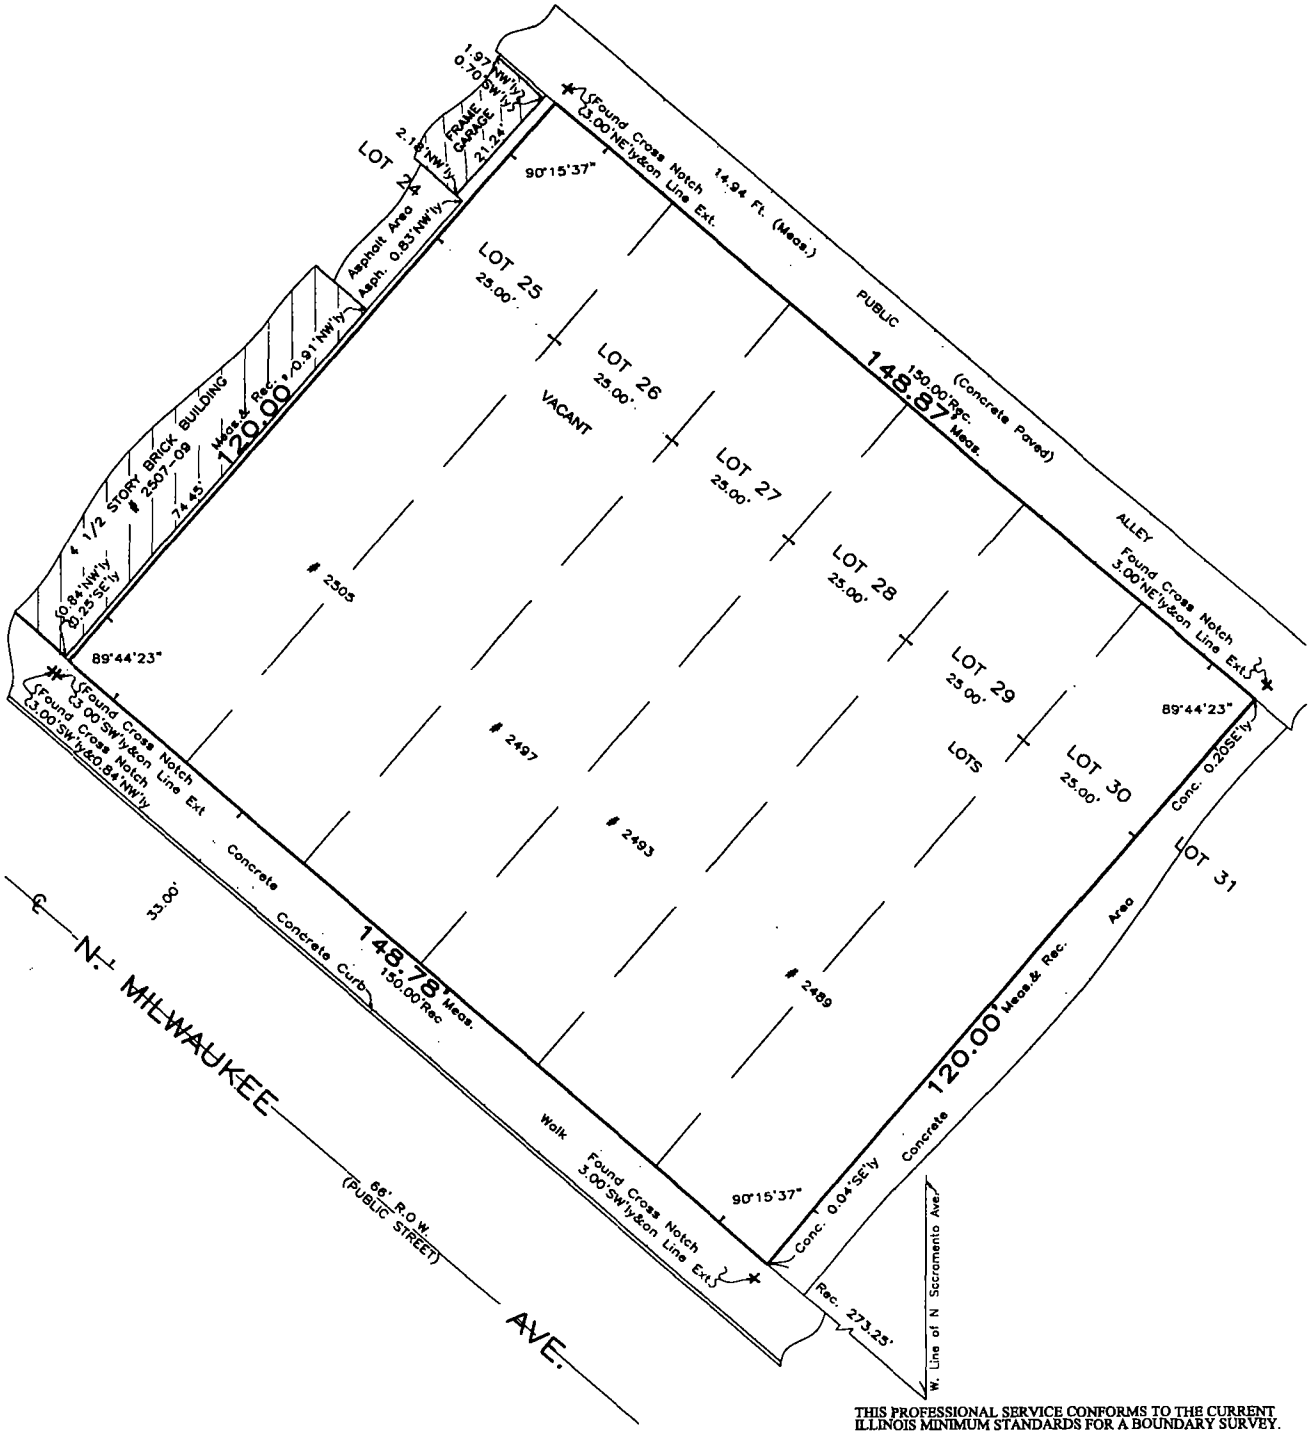

THE LEGAL DESCRIPTION SHOWN ON THE PLAT HEREON DRAWN IS A COPY OF THE ORDER, AND FOR ACCURACY SHOULD BE COMPARED WITH THE TITLE OR DEED.

DIMENSIONS ARE NOT TO BE ASSUMED FROM SCALING.

BUILDING LINES AND EASEMENTS ARE SHOWN ONLY WHERE THEY ARE SO RECORDED IN THE MAPS, OTHERWISE REFER TO YOUR DEED OR ABSTRACT.

Order No. 12-85571

Scale: 1 inch = 20 feet.

Date of Field Work: December 27, 2012.

Ordered by: MADISON REALTY GROUP, INC.

HYLTON E. DONALDSON
035-002819
PROFESSIONAL LAND SURVEYOR
STATE OF ILLINOIS
LINCOLNWOOD, ILL.

THIS PROFESSIONAL SERVICE CONFORMS TO THE CURRENT ILLINOIS MINIMUM STANDARDS FOR A BOUNDARY SURVEY.

THIS SURVEY HAS BEEN ORDERED FOR SURFACE DIMENSIONS ONLY, NOT FOR ELEVATIONS. THIS IS NOT AN ALTA SURVEY.

COMPARE ALL POINTS BEFORE BUILDING BY SAME AND AT ONCE REPORT ANY DIFFERENCE.

State of Illinois
County of Cook } S.S

We, PROFESSIONALS ASSOCIATED SURVEY INC., do hereby certify that we have surveyed the above described property and that, to the best of our knowledge, the plat hereon drawn is an accurate representation of said survey.

Date: December 28, 2012.

Hylton E. Donaldson

IL. PROF. LAND SURVEYOR - LICENSE EXP. DATE NOV. 30, 2014.

Drawn by: JR

Office of the City Clerk

O2013-27

Office of the City Clerk

City Council Document Tracking Sheet

Meeting Date:	1/17/2013
Sponsor(s):	Mendoza, Susana A. (Clerk)
Type:	Ordinance
Title:	Zoning Reclassification App No. 17647 at 4400-4440 W 26th St and 2448-2558 S Kostner Ave
Committee(s) Assignment:	Committee on Zoning, Landmarks and Building Standards

ORDINANCE

BE IT ORDAINED BY THE CITY COUNCIL OF THE CITY OF CHICAGO:

SECTION 1. That the Chicago Zoning Ordinance be amended by changing all the current C2-3 Motor Vehicle-Related Commercial District symbols and indications as shown on Map No. 6-K in the area bounded by:

> Chicago Burlington and Quincy Railroad; South Kostner Avenue; West 26th Street; a line 394.54 feet west of South Kostner Avenue, as measured along the north line of West 26th Street; a line from a point on the previously described line 605.78 feet north of West 26th Street extending in a northeasterly direction for a distance of 92.28 feet to a point 338.87 west of South Kostner Avenue as measured along a line parallel to the Chicago Burlington and Quincy Railroad right-of-way from a point along the west line of South Kostner Avenue located 759.71 feet north of West 26th Street

to those of a B2-3 Neighborhood Mixed-Use District which is hereby established in the area described above.

SECTION 2. That the Chicago Zoning Ordinance be amended by changing all the current B2-3 Neighborhood Mixed-Use District symbols and indications as shown on Map No. 8-J in the area bounded by:

> Chicago Burlington and Quincy Railroad; South Kostner Avenue; West 26th Street; a line 394.54 feet west of South Kostner Avenue, as measured along the north line of West 26th Street; a line from a point on the previously described line 605.78 feet north of West 26th Street extending in a northeasterly direction for a distance of 92.28 feet to a point 338.87 west of South Kostner Avenue as measured along a line parallel to the Chicago Burlington and Quincy Railroad right-of-way from a point along the west line of South Kostner Avenue located 759.71 feet north of West 26th Street

to those of a Residential - Business Planned Development which is hereby established in the area described above.

SECTION 3. This Ordinance shall be in force and effect from and after its passage and due publication.

RESIDENTIAL – BUSINESS PLANNED DEVELOPMENT STATEMENTS

1. The area delineated herein as Planned Development Number _____, ("Planned Development") consists of approximately 276,525 square feet of property which is depicted on the attached Planned Development Boundary and Property Line Map ("Property") and is owned or controlled by the Applicant, The Keating Building Little Village, LLC.

2. The requirements, obligations and conditions contained within this Planned Development shall be binding upon the Applicant, its successors and assigns and, if different than the Applicant, the legal title holders and any ground lessors. All rights granted hereunder to the Applicant shall inure to the benefit of the Applicant's successors and assigns and, if different than the Applicant, the legal title holder and any ground lessors. Furthermore, pursuant to the requirements of Section 17-8-0400 of the Chicago Zoning Ordinance, the Property, at the time of application for amendments, modifications or changes (administrative, legislative or otherwise) to this Planned Development are made, shall be under single ownership or designated control. Single designated control is defined in Section 17-8-0400 of the Zoning Ordinance.

3. All applicable official reviews, approvals or permits are required to be obtained by the Applicant or its successors, assignees or grantees. Any dedication or vacation of streets or alleys or grants of easements or any adjustment of the right-of-way shall require a separate submittal to the Department of Transportation on behalf of the Applicant or its successors, assign or grantees.

   Any requests for grants of privilege, or any items encroaching on the public way, shall be in compliance with the Plans.

   Ingress or egress shall be pursuant to the Plans and may be subject to the review and approval of the Departments of Housing and Economic Development and Transportation. Closure of all or any public street or alley during demolition or construction shall be subject to the review and approval of the Department of Transportation.

   All work proposed in the public way must be designed and constructed in accordance with the Department of Transportation Construction Standards for Work in the Public Way and in compliance with the Municipal Code of the City of Chicago. Prior to the issuance of any Part II approval, the submitted plans must be approved by the Department of Transportation.

4. This Plan of Development consists of sixteen (16) Statements: a Bulk Regulations Table; an Existing Zoning Map; an Existing Land-Use Map; a Planned Development Boundary and Property Line Map; a Site/Landscape Plan; and Building Elevations submitted herein. Full-sized copies of the Site Plan, Landscape Plan and Building Elevations are on file with the Department of Housing and Economic Development. In any instance where a provision of this Planned Development conflicts with the Chicago Building Code, the Building Code shall control. This Planned Development conforms to the intent and purpose of the Zoning Ordinance, and all requirements thereto, and satisfies the established criteria for approval as a

Planned Development. In case of a conflict between the terms of this Planned Development Ordinance and the Zoning Ordinance, this Planned Development Ordinance shall control.

5. The following uses are permitted in the area delineated herein as a Residential Business Planned Development:

   Residential dwelling units; Community Gardens; Eating and Drinking Establishments, including at grade outdoor patios; Banks and other Financial Institutions; ATM Facilities; Food and Beverage Retail Sales; Retail Sales, General; Wireless Communications Facilities; Drive-thru facilities related to any of the aforementioned Commercial Uses and Accessory Uses.

6. On-Premise signs and temporary signs, such as construction and marketing signs, shall be permitted within the Planned Development, subject to the review and approval of the Department of Housing and Economic Development. Off-Premise signs are prohibited within the boundary of the Planned Development.

7. For purposes of height measurement, the definitions in the Zoning Ordinance shall apply. The height of any building shall also be subject to height limitations, if any, established by the Federal Aviation Administration.

8. The maximum permitted Floor Area Ratio ("FAR") for the site shall be in accordance with the attached Bulk Regulations Table. For the purposes of FAR calculations and measurements, the definitions in the Zoning Ordinance shall apply. The permitted FAR identified in the Bulk Regulations Table has been determined using a Net Site Area of 276,525 square feet.

9. Upon review and determination, "Part II Review", pursuant to Section 17-13-0610 of the Zoning Ordinance, a Part II Review Fee shall be assessed by the Department of Housing and Economic Development. The fee, as determined by staff at the time, is final and binding on the Applicant and must be paid to the Department of Revenue prior to the issuance of any Part II approval.

10. The Site and Landscape Plans shall be in substantial conformance with the Landscape Ordinance and any other corresponding regulations and guidelines. Final landscape plan review and approval will be by the Department of Housing and Economic Development. Any interim reviews associated with site plan review or Part II reviews are conditional until final Part II approval.

11. The Applicant shall comply with Rules and Regulations for the Maintenance of Stockpiles promulgated by the Commissioners of the Departments of Streets and Sanitation, Environment and Buildings, under Section 13-32-125 of the Municipal Code, or any other provision of that Code.

12. The terms and conditions of development under this Planned Development ordinance may be modified administratively, pursuant to section 17-13-0611-A of the Zoning Ordinance by the Zoning Administrator upon the application for such a modification by the Applicant, its successors and assigns and, if different than the Applicant, the legal title holders and any ground lessors.

13. The Applicant acknowledges that it is in the public interest to design, construct and maintain the project in a manner which promotes, enables and maximizes universal access throughout the Property. Plans for all buildings and improvements on the Property shall be reviewed and approved by the Mayor's Office for People with Disabilities to ensure compliance with all applicable laws and regulations related to access for persons with disabilities and to promote the highest standard of accessibility.

14. The Applicant acknowledges that it is in the public interest to design, construct, renovate and maintain all buildings in a manner that provides healthier indoor environments, reduces operating costs and conserves energy and natural resources.

15. This Planned Development shall be governed by Section 17-13-0612 of the Zoning Ordinance. Should this Planned Development ordinance lapse, the Commissioner of the Department of Housing and Economic Development shall initiate a Zoning Map Amendment to rezone the property to a B2-3 Neighborhood Mixed-Use District.

16. The Applicant acknowledges and agrees that the rezoning of the Property from C2-3 to B2-3 for construction of this Planned Development triggers the requirements of Section 2-45-110 of the Municipal Code (the "Affordable Housing Ordinance"). Any developer of a "residential housing project" within the meaning of the Affordable Housing Ordinance ("Residential Project") must: (i) develop affordable housing units as part of the Residential Project; (ii) pay a fee in lieu of the development of affordable housing units; or (iii) any combination of (i) and (ii). In accordance with these requirements and the Affordable Housing Profile Form, the Applicant has agreed to provide 10% of total units at prices affordable at 60% AMI in the Residential Project for households earning up to 60%of the Chicago Primary Metropolitan Statistical Area median income (the "Affordable Units"), or make a cash payment to the Affordable Housing Opportunity Fund in the amount of $100,000 per unit ("Cash Payment"). At the time of each Part II review for the Residential Project, Applicant may update and resubmit the Affordable Housing Profile Form to the Department of Housing and Economic Development ("HED") for review and approval. If the Applicant subsequently reduces the number of dwelling units in the Residential Project, HED may adjust the requirements of this Statement 16 (i.e., number of Affordable Units and/or amount of Cash Payment) accordingly without amending the Planned Development. Prior to the issuance of any building permits for the Residential Project, including, without limitation, excavation or foundation permits, the Applicant must either make the required Cash Payment, or execute an Affordable Housing Agreement in accordance with Section 2-45-110(i)(2). The terms of the Affordable Housing Agreement and any amendments thereto are incorporated herein by this reference. The Applicant acknowledges and agrees that the Affordable Housing Agreement will be recorded against the Residential Project and will constitute a lien against each Affordable Unit. The City shall execute partial releases of the

Affordable Housing Agreement prior to or at the time of the sale of each Affordable Unit to an income-eligible buyer at an affordable price, subject to the simultaneous execution and recording of a mortgage, restrictive covenant or similar instrument against such Affordable Unit. The Commissioner of HED may enforce remedies for breach of the Affordable Housing Agreement, and enter into settlement agreements with respect to any such breach, subject to the approval of the Corporation Counsel, without amending the Planned Development.

#17647
INTRO DATE:
1-17-13

CITY OF CHICAGO

APPLICATION FOR AN AMENDMENT TO
THE CHICAGO ZONING ORDINANCE

1. ADDRESS of the property Applicant is seeking to rezone:

   4400 – 40 W. 26th Street/2448 – 2558 S. Kostner Ave.

2. Ward Number that property is located in: 22

3. APPLICANT The Keating Building Little Village, LLC

   ADDRESS 120 South LaSalle Street, Suite 1815

   CITY Chicago STATE IL ZIP CODE 60603

   PHONE 312-636-6937 CONTACT PERSON Rolando R. Acosta

4. Is the Applicant the owner of the property? YES _____ NO X
   If the Applicant is not the owner of the property, please provide the following information regarding the owner and attach written authorization from the owner allowing the applicant to proceed.

   OWNER Primestor Little Village, LLC

   ADDRESS 7 Giralda Farms

   CITY Madison STATE NJ ZIP CODE 07940

   PHONE 973-734-1420 CONTACT PERSON Jeremy Keenan

5. If the Applicant/Owner of the property has obtained a lawyer as their representative for the rezoning, please provide the following information:

   ATTORNEY Rolando Acosta

   ADDRESS 2949 W. Gregory St. CITY Chicago

   CITY Chicago STATE IL ZIP CODE 60625

   PHONE 312-636-6937 FAX _____

6. If the applicant is a legal entity (Corporation, LLC, Partnership, etc.) please provide the names of all owners as disclosed on the Economic Disclosure Statements.

MHL Keating MM, LLC ; Mercy Housing Lakefront

7. On what date did the owner acquire legal title to the subject property? _____

8. Has the present owner previously rezoned this property? If Yes, when?

Yes, 11/19/2008 and 1/17/2013

9. Present Zoning District C2-3 Proposed Zoning District B2-3; then to a PD

10. Lot Size in square feet (or dimensions) 276,525 sf

11. Current Use of the property Vacant two and three story building and vacant land

12. Reason for rezoning the property: Development

13. Describe the proposed use of the property after the rezoning. Indicate the number of dwelling units; number of parking spaces; approximate square footage of any commercial space; and height o the proposed building. (BE SPECIFIC)
Redevelopment of the existing two and three story building with 150 residential units and construction of a new one story approximately 5,624 sf retail building with drive-thru. 150 parking spaces and 1 loading berth will be provided

14. On May 14th, 2007, the Chicago City Council passed the Affordable Requirements Ordinance (ARO) that requires on-site affordable housing units or a financial contribution if residential housing projects receive a zoning change under certain circumstances. Based on the lot size of the project in question and the proposed zoning classification, is this project subject to the Affordable Requirements Ordinance? (See Fact Sheet for more information)

YES X NO _____

COUNTY OF COOK
STATE OF ILLINOIS

I, Mark Angelini, being first duly sworn on oath, states that all of the above statements and the statements contained in the documents submitted herewith are true and correct.

Signature of Applicant

Subscribed and Sworn to me before this
7th day of January ~~2012~~ 2013.

Notary Public


OFFICIAL SEAL
CHERYL ROWE
NOTARY PUBLIC, STATE OF ILLINOIS
MY COMMISSION EXPIRES 3-30-2016

For Office Use Only

Date of Introduction:_____

File Number:_____

Ward:_____

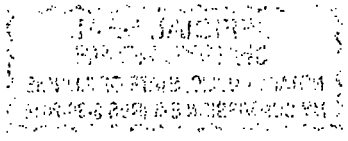

RESIDENTIAL BUSINESS PLANNED DEVELOPMENT
PLAN OF DEVELOPMENT
BULK REGULATIONS AND DATA TABLE

GROSS SITE AREA = Net Site Area + Area remaining in the public right-of-way

322,695 sq. ft. (7.41 acres) = 276,525 sq. ft. (6.35 acres) + 46,170 sq. ft. (1.06 acres)

MAXIMUM FLOOR AREA RATIO 1.00

SETBACKS FROM PROPERTY LINE

North Property Line:	232.3 feet
Kostner Avenue:	None
26th Street:	None
West Property Line:	44.79 feet

MAXIMUM PERCENTAGE OF SITE COVERAGE

In conformance with the Site Plan

MAXIMUM NUMBER OF UNITS 150

MINIMUM NUMBER OF OFF-STREET PARKING 1 space per residential unit

MINIMUM NUMBER OF OFF-STREET LOADING 1 berth

MAXIMUM BUILDING HEIGHT 65.00 ft.

Applicant:	The Keating Building Little Village, LLC
Address:	4400 – 40 W. 26th Street/2448 – 2558 S. Kostner Ave.
Introduced:	January 17, 2013
Plan Commission:	

January 9, 2013

Chairman, Committee on Zoning
Room 304, City Hall
Chicago, Illinois 60602

Chairman:

The undersigned, Rolando R. Acosta, being first duly sworn on oath, deposes and say the following:

That the undersigned certifies that he has complied with the requirements of the Chicago Zoning Ordinance, Title 17, Section 13-0107-A of the Municipal Code of Chicago, by serving written notice by USPS first class mail, to the owners of all property within 250 feet in each direction of the lot lines of the subject property, the boundaries of which are:

> Chicago Burlington and Quincy Railroad; South Kostner Avenue; West 26th Street; a line 394.54 feet west of South Kostner Avenue, as measured along the north line of West 26th Street; a line from a point on the previously described line 605.78 feet north of West 26th Street extending in a northeasterly direction for a distance of 92.28 feet to a point 338.87 west of South Kostner Avenue as measured along a line parallel to the Chicago Burlington and Quincy Railroad right-of-way from a point along the west line of South Kostner Avenue located 759.71 feet north of West 26th Street

exclusive of public roads, streets, alleys and other public ways, or a total distance limited to 400 feet, and that the notice contained the address and description of the property which is the subject of the application under the Chicago Zoning Ordinance; a statement of the intended use of said property; the name and address of the applicant; and a statement that the applicant intends to file said application on approximately January 9, 2013; that the applicant has made a bona fide effort to determine the addresses of the parties to be notified under the cited section of the Municipal Code of the City of Chicago; that the applicant certifies that the accompanying list of names and addresses of surrounding property owners within 250 feet, recognizing the above limits, is a complete list containing the names and last know addresses of the owners of the property required to be served and that the applicant has furnished in addition a list of the persons so served.

By: _____
Rolando R. Acosta

Subscribed and sworn to before me this January 9, 2013.

_____
Notary Public

OFFICIAL SEAL
IRIS RAMOS
Notary Public - State of Illinois
My Commission Expires May 25, 2015

January 9, 2013

Dear Sir or Madam:

Please take notice that under the Chicago Zoning Ordinance an application (the "Application") to change the C2-3 Motor Vehicle – Related Commercial District to those of a B2-3 Neighborhood Mixed-Use District and then to a Residential Business Planned Development for the area which is bounded by:

> Chicago Burlington and Quincy Railroad; South Kostner Avenue; West 26th Street; a line 394.54 feet west of South Kostner Avenue, as measured along the north line of West 26th Street; a line from a point on the previously described line 605.78 feet north of West 26th Street extending in a northeasterly direction for a distance of 92.28 feet to a point 338.87 west of South Kostner Avenue as measured along a line parallel to the Chicago Burlington and Quincy Railroad right-of-way from a point along the west line of South Kostner Avenue located 759.71 feet north of West 26th Street

(hereafter the "Property") will be filed on or about January 9, 2013 with the Department of Housing and Economic Development, City of Chicago by The Keating Building Little Village, LLC, 120 S. LaSalle Street, Suite 1815, Chicago, IL 60603 (hereinafter the "Applicant"). The addresses of the Property are 4400 – 40 W. 26th Street/2448 – 2558 S. Kostner Ave., Chicago, IL. The Owner of the Property is the Primestor Little Village, LLC, 7 Giralda Farms, Madison, NJ 07940.

The Property currently is partially vacant and partially improved with a two and three story vacant industrial building. The Application, if approved, will allow the Applicant to redevelop the existing building with 150 dwelling units and the vacant property with a one story approximately 5,624 sq. ft. retail/commercial building fronting 26th Street, one parking space per residential unit and one loading berths.

This notice is required by the Chicago Zoning Ordinance, Title 17, Section 17-13-0107-A of the Municipal Code of Chicago. It is being sent to you because you appear as a taxpayer of record within 250 feet of the Property. The Application will not rezone your property. Any questions regarding this notice may be direct to the undersigned at 2949 West Gregory St., Chicago, IL 60625, (312) 636-6937.

Sincerely,

Rolando R. Acosta, Attorney for the Applicant

CITY OF CHICAGO
ECONOMIC DISCLOSURE STATEMENT
AND AFFIDAVIT

SECTION I -- GENERAL INFORMATION

A. Legal name of the Disclosing Party submitting this EDS. Include d/b/a/ if applicable:

The Keating Building Little Village, LLC

Check ONE of the following three boxes:

Indicate whether the Disclosing Party submitting this EDS is:

1. [X] the Applicant
   OR
2. [ ] a legal entity holding a direct or indirect interest in the Applicant. State the legal name of the Applicant in which the Disclosing Party holds an interest: _____
   OR
3. [ ] a legal entity with a right of control (see Section II.B.1.) State the legal name of the entity in which the Disclosing Party holds a right of control: _____

B. Business address of the Disclosing Party: Mercy Housing Lakefront
120 S. LaSalle Street, Suite 1850, Chicago, IL 60603

C. Telephone: 312-428-4110 Fax: _____ Email: lbrace@mercyhousing.org

D. Name of contact person: Linda Brace

E. Federal Employer Identification No. (if you have one): _____

F. Brief description of contract, transaction or other undertaking (referred to below as the "Matter") to which this EDS pertains. (Include project number and location of property, if applicable):

Rezoning and PD for 4400-40 W. 26th Street/2448-2558 S. Kostner Avenue, Chicago, IL 60623

G. Which City agency or department is requesting this EDS? DHED

If the Matter is a contract being handled by the City's Department of Procurement Services, please complete the following:

Specification # _____ and Contract # _____

SECTION II -- DISCLOSURE OF OWNERSHIP INTERESTS

A. NATURE OF THE DISCLOSING PARTY

1. Indicate the nature of the Disclosing Party:

[ ] Person
[ ] Publicly registered business corporation
[ ] Privately held business corporation
[ ] Sole proprietorship
[ ] General partnership
[ ] Limited partnership
[ ] Trust
[X] Limited liability company
[ ] Limited liability partnership
[ ] Joint venture
[ ] Not-for-profit corporation
(Is the not-for-profit corporation also a 501(c)(3))?
[ ] Yes [ ] No
[ ] Other (please specify)

2. For legal entities, the state (or foreign country) of incorporation or organization, if applicable:

Illinois

3. For legal entities not organized in the State of Illinois: Has the organization registered to do business in the State of Illinois as a foreign entity?

[ ] Yes [ ] No [X] N/A

B. IF THE DISCLOSING PARTY IS A LEGAL ENTITY:

1. List below the full names and titles of all executive officers and all directors of the entity. **NOTE:** For not-for-profit corporations, also list below all members, if any, which are legal entities. If there are no such members, write "no members." For trusts, estates or other similar entities, list below the legal titleholder(s).

If the entity is a general partnership, limited partnership, limited liability company, limited liability partnership or joint venture, list below the name and title of each general partner, managing member, manager or any other person or entity that controls the day-to-day management of the Disclosing Party. **NOTE**: Each legal entity listed below must submit an EDS on its own behalf.

Name	Title
MHL Keating MM, LLC	Managing Member

2. Please provide the following information concerning each person or entity having a direct or indirect beneficial interest (including ownership) in excess of 7.5% of the Disclosing Party. Examples of such an interest include shares in a corporation, partnership interest in a partnership or joint venture,

interest of a member or manager in a limited liability company, or interest of a beneficiary of a trust, estate or other similar entity. If none, state "None." **NOTE**: Pursuant to Section 2-154-030 of the Municipal Code of Chicago ("Municipal Code"), the City may require any such additional information from any applicant which is reasonably intended to achieve full disclosure.

Name	Business Address	Percentage Interest in the Disclosing Party
MHL Keating MM, LLC	120 S. LaSalle Street, Suite 1850 Chicago, IL 60603	100%

SECTION III -- BUSINESS RELATIONSHIPS WITH CITY ELECTED OFFICIALS

Has the Disclosing Party had a "business relationship," as defined in Chapter 2-156 of the Municipal Code, with any City elected official in the 12 months before the date this EDS is signed?

[ ] Yes [X] No

If yes, please identify below the name(s) of such City elected official(s) and describe such relationship(s):

SECTION IV -- DISCLOSURE OF SUBCONTRACTORS AND OTHER RETAINED PARTIES

The Disclosing Party must disclose the name and business address of each subcontractor, attorney, lobbyist, accountant, consultant and any other person or entity whom the Disclosing Party has retained or expects to retain in connection with the Matter, as well as the nature of the relationship, and the total amount of the fees paid or estimated to be paid. The Disclosing Party is not required to disclose employees who are paid solely through the Disclosing Party's regular payroll.

"Lobbyist" means any person or entity who undertakes to influence any legislative or administrative action on behalf of any person or entity other than: (1) a not-for-profit entity, on an unpaid basis, or (2) himself. "Lobbyist" also means any person or entity any part of whose duties as an employee of another includes undertaking to influence any legislative or administrative action.

If the Disclosing Party is uncertain whether a disclosure is required under this Section, the Disclosing Party must either ask the City whether disclosure is required or make the disclosure.

Name (indicate whether retained or anticipated to be retained)	Business Address	Relationship to Disclosing Party (subcontractor, attorney, lobbyist, etc.)	Fees (indicate whether paid or estimated.) **NOTE:** "hourly rate" or "t.b.d." is not an acceptable response.
See attached list of retained parties.			

(Add sheets if necessary)

[ ] Check here if the Disclosing Party has not retained, nor expects to retain, any such persons or entities.

SECTION V -- CERTIFICATIONS

A. COURT-ORDERED CHILD SUPPORT COMPLIANCE

Under Municipal Code Section 2-92-415, substantial owners of business entities that contract with the City must remain in compliance with their child support obligations throughout the contract's term.

Has any person who directly or indirectly owns 10% or more of the Disclosing Party been declared in arrearage on any child support obligations by any Illinois court of competent jurisdiction?

[ ] Yes [ ] No [X] No person directly or indirectly owns 10% or more of the Disclosing Party.

If "Yes," has the person entered into a court-approved agreement for payment of all support owed and is the person in compliance with that agreement?

[ ] Yes [ ] No

B. FURTHER CERTIFICATIONS

1. Pursuant to Municipal Code Chapter 1-23, Article I ("Article I")(which the Applicant should consult for defined terms (e.g., "doing business") and legal requirements), if the Disclosing Party submitting this EDS is the Applicant and is doing business with the City, then the Disclosing Party certifies as follows: (i) neither the Applicant nor any controlling person is currently indicted or charged with, or has admitted guilt of, or has ever been convicted of, or placed under supervision for, any criminal offense involving actual, attempted, or conspiracy to commit bribery, theft, fraud, forgery, perjury, dishonesty or deceit against an officer or employee of the City or any sister agency; and (ii) the Applicant understands and acknowledges that compliance with Article I is a continuing requirement for doing business with the City. NOTE: If Article I applies to the Applicant, the permanent compliance timeframe in Article I supersedes some five-year compliance timeframes in certifications 2 and 3 below.

2. The Disclosing Party and, if the Disclosing Party is a legal entity, all of those persons or entities identified in Section II.B.1. of this EDS:

a. are not presently debarred, suspended, proposed for debarment, declared ineligible or voluntarily excluded from any transactions by any federal, state or local unit of government;

b. have not, within a five-year period preceding the date of this EDS, been convicted of a criminal offense, adjudged guilty, or had a civil judgment rendered against them in connection with: obtaining, attempting to obtain, or performing a public (federal, state or local) transaction or contract under a public transaction; a violation of federal or state antitrust statutes; fraud; embezzlement; theft; forgery; bribery; falsification or destruction of records; making false statements; or receiving stolen property;

c. are not presently indicted for, or criminally or civilly charged by, a governmental entity (federal, state or local) with committing any of the offenses set forth in clause B.2.b. of this Section V;

d. have not, within a five-year period preceding the date of this EDS, had one or more public transactions (federal, state or local) terminated for cause or default; and

e. have not, within a five-year period preceding the date of this EDS, been convicted, adjudged guilty, or found liable in a civil proceeding, or in any criminal or civil action, including actions concerning environmental violations, instituted by the City or by the federal government, any state, or any other unit of local government.

3. The certifications in subparts 3, 4 and 5 concern:

• the Disclosing Party;
• any "Contractor" (meaning any contractor or subcontractor used by the Disclosing Party in connection with the Matter, including but not limited to all persons or legal entities disclosed under Section IV, "Disclosure of Subcontractors and Other Retained Parties");
• any "Affiliated Entity" (meaning a person or entity that, directly or indirectly: controls the Disclosing Party, is controlled by the Disclosing Party, or is, with the Disclosing Party, under common control of another person or entity. Indicia of control include, without limitation: interlocking management or ownership; identity of interests among family members, shared facilities and equipment; common use of employees; or organization of a business entity following the ineligibility of a business entity to do business with federal or state or local government, including the City, using substantially the same management, ownership, or principals as the ineligible entity); with respect to Contractors, the term Affiliated Entity means a person or entity that directly or indirectly controls the Contractor, is controlled by it, or, with the Contractor, is under common control of another person or entity;
• any responsible official of the Disclosing Party, any Contractor or any Affiliated Entity or any other official, agent or employee of the Disclosing Party, any Contractor or any Affiliated Entity, acting pursuant to the direction or authorization of a responsible official of the Disclosing Party, any Contractor or any Affiliated Entity (collectively "Agents").

Neither the Disclosing Party, nor any Contractor, nor any Affiliated Entity of either the Disclosing Party or any Contractor nor any Agents have, during the five years before the date this EDS is signed, or, with respect to a Contractor, an Affiliated Entity, or an Affiliated Entity of a Contractor during the five years before the date of such Contractor's or Affiliated Entity's contract or engagement in connection with the Matter:

a. bribed or attempted to bribe, or been convicted or adjudged guilty of bribery or attempting to bribe, a public officer or employee of the City, the State of Illinois, or any agency of the federal government or of any state or local government in the United States of America, in that officer's or employee's official capacity;

b. agreed or colluded with other bidders or prospective bidders, or been a party to any such agreement, or been convicted or adjudged guilty of agreement or collusion among bidders or prospective bidders, in restraint of freedom of competition by agreement to bid a fixed price or otherwise; or

c. made an admission of such conduct described in a. or b. above that is a matter of record, but have not been prosecuted for such conduct; or

d. violated the provisions of Municipal Code Section 2-92-610 (Living Wage Ordinance).

4. Neither the Disclosing Party, Affiliated Entity or Contractor, or any of their employees, officials, agents or partners, is barred from contracting with any unit of state or local government as a result of engaging in or being convicted of (1) bid-rigging in violation of 720 ILCS 5/33E-3; (2) bid-rotating in violation of 720 ILCS 5/33E-4; or (3) any similar offense of any state or of the United States of America that contains the same elements as the offense of bid-rigging or bid-rotating.

5. Neither the Disclosing Party nor any Affiliated Entity is listed on any of the following lists maintained by the Office of Foreign Assets Control of the U.S. Department of the Treasury or the Bureau of Industry and Security of the U.S. Department of Commerce or their successors: the Specially Designated Nationals List, the Denied Persons List, the Unverified List, the Entity List and the Debarred List.

6. The Disclosing Party understands and shall comply with the applicable requirements of Chapters 2-55 (Legislative Inspector General), 2-56 (Inspector General) and 2-156 (Governmental Ethics) of the Municipal Code.

7. If the Disclosing Party is unable to certify to any of the above statements in this Part B (Further Certifications), the Disclosing Party must explain below:

None

If the letters "NA," the word "None," or no response appears on the lines above, it will be conclusively presumed that the Disclosing Party certified to the above statements.

8. To the best of the Disclosing Party's knowledge after reasonable inquiry, the following is a complete list of all current employees of the Disclosing Party who were, at any time during the 12-month period preceding the execution date of this EDS, an employee, or elected or appointed official, of the City of Chicago (if none, indicate with "N/A" or "none").

None

9. To the best of the Disclosing Party's knowledge after reasonable inquiry, the following is a complete list of all gifts that the Disclosing Party has given or caused to be given, at any time during the 12-month period preceding the execution date of this EDS, to an employee, or elected or appointed official, of the City of Chicago. For purposes of this statement, a "gift" does not include: (i) anything made generally available to City employees or to the general public, or (ii) food or drink provided in the course of official City business and having a retail value of less than $20 per recipient (if none, indicate with "N/A" or "none"). As to any gift listed below, please also list the name of the City recipient.

None

C. CERTIFICATION OF STATUS AS FINANCIAL INSTITUTION

1. The Disclosing Party certifies that the Disclosing Party (check one)

[ ] is [X] is not

a "financial institution" as defined in Section 2-32-455(b) of the Municipal Code.

2. If the Disclosing Party IS a financial institution, then the Disclosing Party pledges:

"We are not and will not become a predatory lender as defined in Chapter 2-32 of the Municipal Code. We further pledge that none of our affiliates is, and none of them will become, a predatory lender as defined in Chapter 2-32 of the Municipal Code. We understand that becoming a predatory lender or becoming an affiliate of a predatory lender may result in the loss of the privilege of doing business with the City."

If the Disclosing Party is unable to make this pledge because it or any of its affiliates (as defined in Section 2-32-455(b) of the Municipal Code) is a predatory lender within the meaning of Chapter 2-32 of the Municipal Code, explain here (attach additional pages if necessary):

N/A

If the letters "NA," the word "None," or no response appears on the lines above, it will be conclusively presumed that the Disclosing Party certified to the above statements.

D. CERTIFICATION REGARDING INTEREST IN CITY BUSINESS

Any words or terms that are defined in Chapter 2-156 of the Municipal Code have the same meanings when used in this Part D.

1. In accordance with Section 2-156-110 of the Municipal Code: Does any official or employee of the City have a financial interest in his or her own name or in the name of any other person or entity in the Matter?

[ ] Yes [X] No

NOTE: If you checked "Yes" to Item D.1., proceed to Items D.2. and D.3. If you checked "No" to Item D.1., proceed to Part E.

2. Unless sold pursuant to a process of competitive bidding, or otherwise permitted, no City elected official or employee shall have a financial interest in his or her own name or in the name of any other person or entity in the purchase of any property that (i) belongs to the City, or (ii) is sold for taxes or assessments, or (iii) is sold by virtue of legal process at the suit of the City (collectively, "City Property Sale"). Compensation for property taken pursuant to the City's eminent domain power does not constitute a financial interest within the meaning of this Part D.

Does the Matter involve a City Property Sale?

[ ] Yes [X] No

3. If you checked "Yes" to Item D.1., provide the names and business addresses of the City officials or employees having such interest and identify the nature of such interest:

Name	Business Address	Nature of Interest
N/A		

4. The Disclosing Party further certifies that no prohibited financial interest in the Matter will be acquired by any City official or employee.

E. CERTIFICATION REGARDING SLAVERY ERA BUSINESS

Please check either 1. or 2. below. If the Disclosing Party checks 2., the Disclosing Party must disclose below or in an attachment to this EDS all information required by paragraph 2. Failure to

comply with these disclosure requirements may make any contract entered into with the City in connection with the Matter voidable by the City.

__X__ 1. The Disclosing Party verifies that the Disclosing Party has searched any and all records of the Disclosing Party and any and all predecessor entities regarding records of investments or profits from slavery or slaveholder insurance policies during the slavery era (including insurance policies issued to slaveholders that provided coverage for damage to or injury or death of their slaves), and the Disclosing Party has found no such records.

____2. The Disclosing Party verifies that, as a result of conducting the search in step 1 above, the Disclosing Party has found records of investments or profits from slavery or slaveholder insurance policies. The Disclosing Party verifies that the following constitutes full disclosure of all such records, including the names of any and all slaves or slaveholders described in those records:
N/A

SECTION VI -- CERTIFICATIONS FOR FEDERALLY FUNDED MATTERS

NOTE: If the Matter is federally funded, complete this Section VI. **If the Matter is not federally funded**, proceed to Section VII. For purposes of this Section VI, tax credits allocated by the City and proceeds of debt obligations of the City are not federal funding.

A. CERTIFICATION REGARDING LOBBYING

1. List below the names of all persons or entities registered under the federal Lobbying Disclosure Act of 1995 who have made lobbying contacts on behalf of the Disclosing Party with respect to the Matter: (Add sheets if necessary):
Rolando R. Acosta, 2949 W. Gregory Street, Chicago, IL 60625 - attorney - $25,000 est.

(If no explanation appears or begins on the lines above, or if the letters "NA" or if the word "None" appear, it will be conclusively presumed that the Disclosing Party means that NO persons or entities registered under the Lobbying Disclosure Act of 1995 have made lobbying contacts on behalf of the Disclosing Party with respect to the Matter.)

2. The Disclosing Party has not spent and will not expend any federally appropriated funds to pay any person or entity listed in Paragraph A.1. above for his or her lobbying activities or to pay any person or entity to influence or attempt to influence an officer or employee of any agency, as defined by applicable federal law, a member of Congress, an officer or employee of Congress, or an employee of a member of Congress, in connection with the award of any federally funded contract, making any federally funded grant or loan, entering into any cooperative agreement, or to extend, continue, renew, amend, or modify any federally funded contract, grant, loan, or cooperative agreement.

3. The Disclosing Party will submit an updated certification at the end of each calendar quarter in which there occurs any event that materially affects the accuracy of the statements and information set forth in paragraphs A.1. and A.2. above.

4. The Disclosing Party certifies that either: (i) it is not an organization described in section 501(c)(4) of the Internal Revenue Code of 1986; or (ii) it is an organization described in section 501(c)(4) of the Internal Revenue Code of 1986 but has not engaged and will not engage in "Lobbying Activities".

5. If the Disclosing Party is the Applicant, the Disclosing Party must obtain certifications equal in form and substance to paragraphs A.1. through A.4. above from all subcontractors before it awards any subcontract and the Disclosing Party must maintain all such subcontractors' certifications for the duration of the Matter and must make such certifications promptly available to the City upon request.

B. CERTIFICATION REGARDING EQUAL EMPLOYMENT OPPORTUNITY

If the Matter is federally funded, federal regulations require the Applicant and all proposed subcontractors to submit the following information with their bids or in writing at the outset of negotiations.

Is the Disclosing Party the Applicant?

[X] Yes [ ] No

If "Yes," answer the three questions below:

1. Have you developed and do you have on file affirmative action programs pursuant to applicable federal regulations? (See 41 CFR Part 60-2.)
[X] Yes [ ] No

2. Have you filed with the Joint Reporting Committee, the Director of the Office of Federal Contract Compliance Programs, or the Equal Employment Opportunity Commission all reports due under the applicable filing requirements?
[X] Yes [ ] No

3. Have you participated in any previous contracts or subcontracts subject to the equal opportunity clause?
[X] Yes [ ] No

If you checked "No" to question 1. or 2. above, please provide an explanation:
N/A

SECTION VII -- ACKNOWLEDGMENTS, CONTRACT INCORPORATION, COMPLIANCE, PENALTIES, DISCLOSURE

The Disclosing Party understands and agrees that:

A. The certifications, disclosures, and acknowledgments contained in this EDS will become part of any contract or other agreement between the Applicant and the City in connection with the Matter, whether procurement, City assistance, or other City action, and are material inducements to the City's execution of any contract or taking other action with respect to the Matter. The Disclosing Party understands that it must comply with all statutes, ordinances, and regulations on which this EDS is based.

B. The City's Governmental Ethics and Campaign Financing Ordinances, Chapters 2-156 and 2-164 of the Municipal Code, impose certain duties and obligations on persons or entities seeking City contracts, work, business, or transactions. The full text of these ordinances and a training program is available on line at www.cityofchicago.org/Ethics, and may also be obtained from the City's Board of Ethics, 740 N.

Sedgwick St., Suite 500, Chicago, IL 60610, (312) 744-9660. The Disclosing Party must comply fully with the applicable ordinances.

C. If the City determines that any information provided in this EDS is false, incomplete or inaccurate, any contract or other agreement in connection with which it is submitted may be rescinded or be void or voidable, and the City may pursue any remedies under the contract or agreement (if not rescinded or void), at law, or in equity, including terminating the Disclosing Party's participation in the Matter and/or declining to allow the Disclosing Party to participate in other transactions with the City. Remedies at law for a false statement of material fact may include incarceration and an award to the City of treble damages.

D. It is the City's policy to make this document available to the public on its Internet site and/or upon request. Some or all of the information provided on this EDS and any attachments to this EDS may be made available to the public on the Internet, in response to a Freedom of Information Act request, or otherwise. By completing and signing this EDS, the Disclosing Party waives and releases any possible rights or claims which it may have against the City in connection with the public release of information contained in this EDS and also authorizes the City to verify the accuracy of any information submitted in this EDS.

E. The information provided in this EDS must be kept current. In the event of changes, the Disclosing Party must supplement this EDS up to the time the City takes action on the Matter. If the Matter is a contract being handled by the City's Department of Procurement Services, the Disclosing Party must update this EDS as the contract requires. **NOTE:** With respect to Matters subject to Article I of Chapter 1-23 of the Municipal Code (imposing **PERMANENT INELIGIBILITY** for certain specified offenses), the information provided herein regarding eligibility must be kept current for a longer period, as required by Chapter 1-23 and Section 2-154-020 of the Municipal Code.

The Disclosing Party represents and warrants that:

F.1. The Disclosing Party is not delinquent in the payment of any tax administered by the Illinois Department of Revenue, nor are the Disclosing Party or its Affiliated Entities delinquent in paying any fine, fee, tax or other charge owed to the City. This includes, but is not limited to, all water charges, sewer charges, license fees, parking tickets, property taxes or sales taxes.

F.2 If the Disclosing Party is the Applicant, the Disclosing Party and its Affiliated Entities will not use, nor permit their subcontractors to use, any facility listed by the U.S. E.P.A. on the federal Excluded Parties List System ("EPLS") maintained by the U. S. General Services Administration.

F.3 If the Disclosing Party is the Applicant, the Disclosing Party will obtain from any contractors/subcontractors hired or to be hired in connection with the Matter certifications equal in form and substance to those in F.1. and F.2. above and will not, without the prior written consent of the City, use any such contractor/subcontractor that does not provide such certifications or that the Disclosing Party has reason to believe has not provided or cannot provide truthful certifications.

NOTE: If the Disclosing Party cannot certify as to any of the items in F.1., F.2. or F.3. above, an explanatory statement must be attached to this EDS.

CERTIFICATION

Under penalty of perjury, the person signing below: (1) warrants that he/she is authorized to execute this EDS and Appendix A (if applicable) on behalf of the Disclosing Party, and (2) warrants that all certifications and statements contained in this EDS and Appendix A (if applicable) are true, accurate and complete as of the date furnished to the City.

The Keating Building Little Village, LLC
By: MHL Keating MM LLC, its General Partner
(Print or type name of Disclosing Party)
By: Mercy Housing Lakefront, its Managing Member
By: _____
(Sign here)

Mark Angelini
(Print or type name of person signing)


Vice President
(Print or type title of person signing)

Signed and sworn to before me on (date) January 7, 2013,
at Cook County, Illinois (state).

_____ Notary Public.

Commission expires: _____

OFFICIAL SEAL
CHERYL ROWE
NOTARY PUBLIC, STATE OF ILLINOIS
MY COMMISSION EXPIRES 3-30-2016

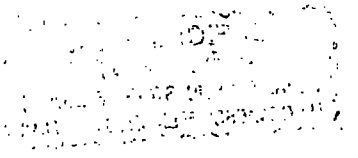

CITY OF CHICAGO
ECONOMIC DISCLOSURE STATEMENT AND AFFIDAVIT
APPENDIX A

FAMILIAL RELATIONSHIPS WITH ELECTED CITY OFFICIALS AND DEPARTMENT HEADS

This Appendix is to be completed only by (a) the Applicant, and (b) any legal entity which has a direct ownership interest in the Applicant exceeding 7.5 percent. It is not to be completed by any legal entity which has only an indirect ownership interest in the Applicant.

Under Municipal Code Section 2-154-015, the Disclosing Party must disclose whether such Disclosing Party or any "Applicable Party" or any Spouse or Domestic Partner thereof currently has a "familial relationship" with any elected city official or department head. A "familial relationship" exists if, as of the date this EDS is signed, the Disclosing Party or any "Applicable Party" or any Spouse or Domestic Partner thereof is related to the mayor, any alderman, the city clerk, the city treasurer or any city department head as spouse or domestic partner or as any of the following, whether by blood or adoption: parent, child, brother or sister, aunt or uncle, niece or nephew, grandparent, grandchild, father-in-law, mother-in-law, son-in-law, daughter-in-law, stepfather or stepmother, stepson or stepdaughter, stepbrother or stepsister or half-brother or half-sister.

"Applicable Party" means (1) all executive officers of the Disclosing Party listed in Section II.B.1.a., if the Disclosing Party is a corporation; all partners of the Disclosing Party, if the Disclosing Party is a general partnership; all general partners and limited partners of the Disclosing Party, if the Disclosing Party is a limited partnership; all managers, managing members and members of the Disclosing Party, if the Disclosing Party is a limited liability company; (2) all principal officers of the Disclosing Party; and (3) any person having more than a 7.5 percent ownership interest in the Disclosing Party. "Principal officers" means the president, chief operating officer, executive director, chief financial officer, treasurer or secretary of a legal entity or any person exercising similar authority.

Does the Disclosing Party or any "Applicable Party" or any Spouse or Domestic Partner thereof currently have a "familial relationship" with an elected city official or department head?

[ ] Yes [X] No

If yes, please identify below (1) the name and title of such person, (2) the name of the legal entity to which such person is connected; (3) the name and title of the elected city official or department head to whom such person has a familial relationship, and (4) the precise nature of such familial relationship.

N/A

Keating Redevelopment
Attachment to EDS, Section IV: Retained Parties

Name (Indicate whether retained or anticipated)	Business Address	Relationship to Disclosing Party	Fees	Indicate whether fee paid or estimate
Prudential R.E. Investments		Property Seller	$ 2,500,000	estimate
Barrington Bank		Acquisition Lender	$ 77,500	estimate
McHugh/DENCO (JV)		General Contractor	$ 42,291,874 (includes contingency)	estimate
City of Chicago		Building Permit	$ 167,628	estimate
Anticipated - not yet retained		Insurance Carrier	$ 217,000	estimate
Anticipated - not yet retained		Owner's Representative	$ 333,751	estimate
FitzGerald Associates Architects	912 W. Lake Street Chicago, IL 60607	Project Architect / Engineers	$ 1,390,611	partially paid
Anticipated - not yet retained		Testing - Engineers	$ 84,438	estimate
Applegate & Thorne-Thomsen	626 W. Jackson Boulevard Chicago, IL 60661	Partnership Counsel	$ 250,000	estimate
Rolando R. Acosta, P.C.	2949 W. Gregory Street Chicago, IL 60625	Zoning Counsel	$ 25,000	partially paid
Reznick Group	525 N. Tryon Street Charlotte, NC 28202	Project Accountant	$ 61,350	estimate
Citigroup		Lender	$ 1,997,275 (interest & fees)	estimate
City of Chicago		Lender	$ 128,595	estimate
Mercy Housing Lakefront	120 S. LaSalle St., Suite 1850 Chicago, IL 60603	Resident Services (100% of owner of GP)	$ 40,000	estimate
Mercy Housing Lakefront	120 S. LaSalle St., Suite 1850 Chicago, IL 60603	Marketing and Leasing (100% of owner of GP)	$ 75,000	estimate
Mercy Housing, Inc.		Predev loan interest (parent co of MHL, the 100% owner of GP)	$ 50,000	estimate
Applied Real Estate Analysis		Market Study	$ 15,000	partially paid
Appraisal Research Counselors	400 E. Randolph Street Chicago, IL	Appraiser	$ 16,000	partially paid
Edward J. Molloy & Associates	1236 Mark Street Bensenville, IL 60106	Surveyor	$ 15,000	partially paid
Greater Illinois Title	30 N. LaSalle Street Chicago, IL 60602	Title Insurance Company	$ 45,000	estimate
MacRostie Historic Advisors	53 W. Jackson Boulevard Chicago, IL 60604	Historic Consultant	$ 45,000	partially paid
Erikkson		Traffic Study	$ 4,500	paid
Professional Services Inc.	4421 Harrison Street Hillside, IL 60162	Environmental Consultant	$ 110,000	partially paid
Anticipated - not yet retained		Environmental Remediation	$ 300,000	estimate
Various	N/A	Project Reserves and Escrows	$ *974,919*	estimate
MHL Keating MM, LLC	c/o Mercy Housing Lakefront	Developers Fee (general partner)	$ *5,690,111*	estimate
TOTAL RETAINED OR ANTICIPATED			$ 56,905,552	

CITY OF CHICAGO
ECONOMIC DISCLOSURE STATEMENT
AND AFFIDAVIT

SECTION I -- GENERAL INFORMATION

A. Legal name of the Disclosing Party submitting this EDS. Include d/b/a/ if applicable:

MHL Keating MM, LLC

Check ONE of the following three boxes:

Indicate whether the Disclosing Party submitting this EDS is:

1. [ ] the Applicant
   OR
2. [X] a legal entity holding a direct or indirect interest in the Applicant. State the legal name of the Applicant in which the Disclosing Party holds an interest: The Keating Building Little Village, LLC
   OR
3. [ ] a legal entity with a right of control (see Section II.B.1.) State the legal name of the entity in which the Disclosing Party holds a right of control: _____

B. Business address of the Disclosing Party: Mercy Housing Lakefront
120 S. LaSalle Street, Suite 1850, Chicago, IL 60603

C. Telephone: 312-428-4110 Fax: _____ Email: lbrace@mercyhousing.org

D. Name of contact person: Linda Brace

E. Federal Employer Identification No. (if you have one): _____

F. Brief description of contract, transaction or other undertaking (referred to below as the "Matter") to which this EDS pertains. (Include project number and location of property, if applicable):

Rezoning and PD for 4400-40 W. 26th Street/2448-2558 S. Kostner Avenue, Chicago, IL 60623

G. Which City agency or department is requesting this EDS? DHED

If the Matter is a contract being handled by the City's Department of Procurement Services, please complete the following:

Specification # _____ and Contract # _____

SECTION II -- DISCLOSURE OF OWNERSHIP INTERESTS

A. NATURE OF THE DISCLOSING PARTY

1. Indicate the nature of the Disclosing Party:

[ ] Person
[ ] Publicly registered business corporation
[ ] Privately held business corporation
[ ] Sole proprietorship
[ ] General partnership
[ ] Limited partnership
[ ] Trust
[X] Limited liability company
[ ] Limited liability partnership
[ ] Joint venture
[ ] Not-for-profit corporation
(Is the not-for-profit corporation also a 501(c)(3))?
[ ] Yes [ ] No
[ ] Other (please specify)

2. For legal entities, the state (or foreign country) of incorporation or organization, if applicable:

Illinois

3. For legal entities not organized in the State of Illinois: Has the organization registered to do business in the State of Illinois as a foreign entity?

[ ] Yes [ ] No [X] N/A

B. IF THE DISCLOSING PARTY IS A LEGAL ENTITY:

1. List below the full names and titles of all executive officers and all directors of the entity. **NOTE:** For not-for-profit corporations, also list below all members, if any, which are legal entities. If there are no such members, write "no members." For trusts, estates or other similar entities, list below the legal titleholder(s).

If the entity is a general partnership, limited partnership, limited liability company, limited liability partnership or joint venture, list below the name and title of each general partner, managing member, manager or any other person or entity that controls the day-to-day management of the Disclosing Party. **NOTE**: Each legal entity listed below must submit an EDS on its own behalf.

Name	Title
Mercy Housing Lakefront	Managing Member

2. Please provide the following information concerning each person or entity having a direct or indirect beneficial interest (including ownership) in excess of 7.5% of the Disclosing Party. Examples of such an interest include shares in a corporation, partnership interest in a partnership or joint venture,

interest of a member or manager in a limited liability company, or interest of a beneficiary of a trust, estate or other similar entity. If none, state "None." **NOTE**: Pursuant to Section 2-154-030 of the Municipal Code of Chicago ("Municipal Code"), the City may require any such additional information from any applicant which is reasonably intended to achieve full disclosure.

Name	Business Address	Percentage Interest in the Disclosing Party
Mercy Housing Lakefront	120 S. LaSalle Street, Suite 1850 Chicago, IL 60603	100%

SECTION III -- BUSINESS RELATIONSHIPS WITH CITY ELECTED OFFICIALS

Has the Disclosing Party had a "business relationship," as defined in Chapter 2-156 of the Municipal Code, with any City elected official in the 12 months before the date this EDS is signed?

[ ] Yes [X] No

If yes, please identify below the name(s) of such City elected official(s) and describe such relationship(s):

SECTION IV -- DISCLOSURE OF SUBCONTRACTORS AND OTHER RETAINED PARTIES

The Disclosing Party must disclose the name and business address of each subcontractor, attorney, lobbyist, accountant, consultant and any other person or entity whom the Disclosing Party has retained or expects to retain in connection with the Matter, as well as the nature of the relationship, and the total amount of the fees paid or estimated to be paid. The Disclosing Party is not required to disclose employees who are paid solely through the Disclosing Party's regular payroll.

"Lobbyist" means any person or entity who undertakes to influence any legislative or administrative action on behalf of any person or entity other than: (1) a not-for-profit entity, on an unpaid basis, or (2) himself. "Lobbyist" also means any person or entity any part of whose duties as an employee of another includes undertaking to influence any legislative or administrative action.

If the Disclosing Party is uncertain whether a disclosure is required under this Section, the Disclosing Party must either ask the City whether disclosure is required or make the disclosure.

Name (indicate whether retained or anticipated to be retained)	Business Address	Relationship to Disclosing Party (subcontractor, attorney, lobbyist, etc.)	Fees (indicate whether paid or estimated.) **NOTE:** "hourly rate" or "t.b.d." is not an acceptable response.

(Add sheets if necessary)

[X] Check here if the Disclosing Party has not retained, nor expects to retain, any such persons or entities.

SECTION V -- CERTIFICATIONS

A. COURT-ORDERED CHILD SUPPORT COMPLIANCE

Under Municipal Code Section 2-92-415, substantial owners of business entities that contract with the City must remain in compliance with their child support obligations throughout the contract's term.

Has any person who directly or indirectly owns 10% or more of the Disclosing Party been declared in arrearage on any child support obligations by any Illinois court of competent jurisdiction?

[ ] Yes [ ] No [X] No person directly or indirectly owns 10% or more of the Disclosing Party.

If "Yes," has the person entered into a court-approved agreement for payment of all support owed and is the person in compliance with that agreement?

[ ] Yes [ ] No

B. FURTHER CERTIFICATIONS

1. Pursuant to Municipal Code Chapter 1-23, Article I ("Article I")(which the Applicant should consult for defined terms (e.g., "doing business") and legal requirements), if the Disclosing Party submitting this EDS is the Applicant and is doing business with the City, then the Disclosing Party certifies as follows: (i) neither the Applicant nor any controlling person is currently indicted or charged with, or has admitted guilt of, or has ever been convicted of, or placed under supervision for, any criminal offense involving actual, attempted, or conspiracy to commit bribery, theft, fraud, forgery, perjury, dishonesty or deceit against an officer or employee of the City or any sister agency; and (ii) the Applicant understands and acknowledges that compliance with Article I is a continuing requirement for doing business with the City. NOTE: If Article I applies to the Applicant, the permanent compliance timeframe in Article I supersedes some five-year compliance timeframes in certifications 2 and 3 below.

2. The Disclosing Party and, if the Disclosing Party is a legal entity, all of those persons or entities identified in Section II.B.1. of this EDS:

a. are not presently debarred, suspended, proposed for debarment, declared ineligible or voluntarily excluded from any transactions by any federal, state or local unit of government;

b. have not, within a five-year period preceding the date of this EDS, been convicted of a criminal offense, adjudged guilty, or had a civil judgment rendered against them in connection with: obtaining, attempting to obtain, or performing a public (federal, state or local) transaction or contract under a public transaction; a violation of federal or state antitrust statutes; fraud; embezzlement; theft; forgery; bribery; falsification or destruction of records; making false statements; or receiving stolen property;

c. are not presently indicted for, or criminally or civilly charged by, a governmental entity (federal, state or local) with committing any of the offenses set forth in clause B.2.b. of this Section V;

d. have not, within a five-year period preceding the date of this EDS, had one or more public transactions (federal, state or local) terminated for cause or default; and

e. have not, within a five-year period preceding the date of this EDS, been convicted, adjudged guilty, or found liable in a civil proceeding, or in any criminal or civil action, including actions concerning environmental violations, instituted by the City or by the federal government, any state, or any other unit of local government.

3. The certifications in subparts 3, 4 and 5 concern:

• the Disclosing Party;
• any "Contractor" (meaning any contractor or subcontractor used by the Disclosing Party in connection with the Matter, including but not limited to all persons or legal entities disclosed under Section IV, "Disclosure of Subcontractors and Other Retained Parties");
• any "Affiliated Entity" (meaning a person or entity that, directly or indirectly: controls the Disclosing Party, is controlled by the Disclosing Party, or is, with the Disclosing Party, under common control of another person or entity. Indicia of control include, without limitation: interlocking management or ownership; identity of interests among family members, shared facilities and equipment; common use of employees; or organization of a business entity following the ineligibility of a business entity to do business with federal or state or local government, including the City, using substantially the same management, ownership, or principals as the ineligible entity); with respect to Contractors, the term Affiliated Entity means a person or entity that directly or indirectly controls the Contractor, is controlled by it, or, with the Contractor, is under common control of another person or entity;
• any responsible official of the Disclosing Party, any Contractor or any Affiliated Entity or any other official, agent or employee of the Disclosing Party, any Contractor or any Affiliated Entity, acting pursuant to the direction or authorization of a responsible official of the Disclosing Party, any Contractor or any Affiliated Entity (collectively "Agents").

Neither the Disclosing Party, nor any Contractor, nor any Affiliated Entity of either the Disclosing Party or any Contractor nor any Agents have, during the five years before the date this EDS is signed, or, with respect to a Contractor, an Affiliated Entity, or an Affiliated Entity of a Contractor during the five years before the date of such Contractor's or Affiliated Entity's contract or engagement in connection with the Matter:

a. bribed or attempted to bribe, or been convicted or adjudged guilty of bribery or attempting to bribe, a public officer or employee of the City, the State of Illinois, or any agency of the federal government or of any state or local government in the United States of America, in that officer's or employee's official capacity;

b. agreed or colluded with other bidders or prospective bidders, or been a party to any such agreement, or been convicted or adjudged guilty of agreement or collusion among bidders or prospective bidders, in restraint of freedom of competition by agreement to bid a fixed price or otherwise; or

c. made an admission of such conduct described in a. or b. above that is a matter of record, but have not been prosecuted for such conduct; or

d. violated the provisions of Municipal Code Section 2-92-610 (Living Wage Ordinance).

4. Neither the Disclosing Party, Affiliated Entity or Contractor, or any of their employees, officials, agents or partners, is barred from contracting with any unit of state or local government as a result of engaging in or being convicted of (1) bid-rigging in violation of 720 ILCS 5/33E-3; (2) bid-rotating in violation of 720 ILCS 5/33E-4; or (3) any similar offense of any state or of the United States of America that contains the same elements as the offense of bid-rigging or bid-rotating.

5. Neither the Disclosing Party nor any Affiliated Entity is listed on any of the following lists maintained by the Office of Foreign Assets Control of the U.S. Department of the Treasury or the Bureau of Industry and Security of the U.S. Department of Commerce or their successors: the Specially Designated Nationals List, the Denied Persons List, the Unverified List, the Entity List and the Debarred List.

6. The Disclosing Party understands and shall comply with the applicable requirements of Chapters 2-55 (Legislative Inspector General), 2-56 (Inspector General) and 2-156 (Governmental Ethics) of the Municipal Code.

7. If the Disclosing Party is unable to certify to any of the above statements in this Part B (Further Certifications), the Disclosing Party must explain below:

None

If the letters "NA," the word "None," or no response appears on the lines above, it will be conclusively presumed that the Disclosing Party certified to the above statements.

8. To the best of the Disclosing Party's knowledge after reasonable inquiry, the following is a complete list of all current employees of the Disclosing Party who were, at any time during the 12-month period preceding the execution date of this EDS, an employee, or elected or appointed official, of the City of Chicago (if none, indicate with "N/A" or "none").

None

9. To the best of the Disclosing Party's knowledge after reasonable inquiry, the following is a complete list of all gifts that the Disclosing Party has given or caused to be given, at any time during the 12-month period preceding the execution date of this EDS, to an employee, or elected or appointed official, of the City of Chicago. For purposes of this statement, a "gift" does not include: (i) anything made generally available to City employees or to the general public, or (ii) food or drink provided in the course of official City business and having a retail value of less than $20 per recipient (if none, indicate with "N/A" or "none"). As to any gift listed below, please also list the name of the City recipient.

None

C. CERTIFICATION OF STATUS AS FINANCIAL INSTITUTION

1. The Disclosing Party certifies that the Disclosing Party (check one)

[ ] is [X] is not

a "financial institution" as defined in Section 2-32-455(b) of the Municipal Code.

2. If the Disclosing Party IS a financial institution, then the Disclosing Party pledges:

"We are not and will not become a predatory lender as defined in Chapter 2-32 of the Municipal Code. We further pledge that none of our affiliates is, and none of them will become, a predatory lender as defined in Chapter 2-32 of the Municipal Code. We understand that becoming a predatory lender or becoming an affiliate of a predatory lender may result in the loss of the privilege of doing business with the City."

If the Disclosing Party is unable to make this pledge because it or any of its affiliates (as defined in Section 2-32-455(b) of the Municipal Code) is a predatory lender within the meaning of Chapter 2-32 of the Municipal Code, explain here (attach additional pages if necessary):

N/A

If the letters "NA," the word "None," or no response appears on the lines above, it will be conclusively presumed that the Disclosing Party certified to the above statements.

D. CERTIFICATION REGARDING INTEREST IN CITY BUSINESS

Any words or terms that are defined in Chapter 2-156 of the Municipal Code have the same meanings when used in this Part D.

1. In accordance with Section 2-156-110 of the Municipal Code: Does any official or employee of the City have a financial interest in his or her own name or in the name of any other person or entity in the Matter?

[ ] Yes [X] No

NOTE: If you checked "Yes" to Item D.1., proceed to Items D.2. and D.3. If you checked "No" to Item D.1., proceed to Part E.

2. Unless sold pursuant to a process of competitive bidding, or otherwise permitted, no City elected official or employee shall have a financial interest in his or her own name or in the name of any other person or entity in the purchase of any property that (i) belongs to the City, or (ii) is sold for taxes or assessments, or (iii) is sold by virtue of legal process at the suit of the City (collectively, "City Property Sale"). Compensation for property taken pursuant to the City's eminent domain power does not constitute a financial interest within the meaning of this Part D.

Does the Matter involve a City Property Sale?

[ ] Yes [X] No

3. If you checked "Yes" to Item D.1., provide the names and business addresses of the City officials or employees having such interest and identify the nature of such interest:

Name	Business Address	Nature of Interest
N/A		

4. The Disclosing Party further certifies that no prohibited financial interest in the Matter will be acquired by any City official or employee.

E. CERTIFICATION REGARDING SLAVERY ERA BUSINESS

Please check either 1. or 2. below. If the Disclosing Party checks 2., the Disclosing Party must disclose below or in an attachment to this EDS all information required by paragraph 2. Failure to

comply with these disclosure requirements may make any contract entered into with the City in connection with the Matter voidable by the City.

__X__ 1. The Disclosing Party verifies that the Disclosing Party has searched any and all records of the Disclosing Party and any and all predecessor entities regarding records of investments or profits from slavery or slaveholder insurance policies during the slavery era (including insurance policies issued to slaveholders that provided coverage for damage to or injury or death of their slaves), and the Disclosing Party has found no such records.

____2. The Disclosing Party verifies that, as a result of conducting the search in step 1 above, the Disclosing Party has found records of investments or profits from slavery or slaveholder insurance policies. The Disclosing Party verifies that the following constitutes full disclosure of all such records, including the names of any and all slaves or slaveholders described in those records:
N/A

SECTION VI -- CERTIFICATIONS FOR FEDERALLY FUNDED MATTERS

NOTE: If the Matter is federally funded, complete this Section VI. **If the Matter is not federally funded**, proceed to Section VII. For purposes of this Section VI, tax credits allocated by the City and proceeds of debt obligations of the City are not federal funding.

A. CERTIFICATION REGARDING LOBBYING

1. List below the names of all persons or entities registered under the federal Lobbying Disclosure Act of 1995 who have made lobbying contacts on behalf of the Disclosing Party with respect to the Matter: (Add sheets if necessary):
N/A

(If no explanation appears or begins on the lines above, or if the letters "NA" or if the word "None" appear, it will be conclusively presumed that the Disclosing Party means that NO persons or entities registered under the Lobbying Disclosure Act of 1995 have made lobbying contacts on behalf of the Disclosing Party with respect to the Matter.)

2. The Disclosing Party has not spent and will not expend any federally appropriated funds to pay any person or entity listed in Paragraph A.1. above for his or her lobbying activities or to pay any person or entity to influence or attempt to influence an officer or employee of any agency, as defined by applicable federal law, a member of Congress, an officer or employee of Congress, or an employee of a member of Congress, in connection with the award of any federally funded contract, making any federally funded grant or loan, entering into any cooperative agreement, or to extend, continue, renew, amend, or modify any federally funded contract, grant, loan, or cooperative agreement.

3. The Disclosing Party will submit an updated certification at the end of each calendar quarter in which there occurs any event that materially affects the accuracy of the statements and information set forth in paragraphs A.1. and A.2. above.

4. The Disclosing Party certifies that either: (i) it is not an organization described in section 501(c)(4) of the Internal Revenue Code of 1986; or (ii) it is an organization described in section 501(c)(4) of the Internal Revenue Code of 1986 but has not engaged and will not engage in "Lobbying Activities".

5. If the Disclosing Party is the Applicant, the Disclosing Party must obtain certifications equal in form and substance to paragraphs A.1. through A.4. above from all subcontractors before it awards any subcontract and the Disclosing Party must maintain all such subcontractors' certifications for the duration of the Matter and must make such certifications promptly available to the City upon request.

B. CERTIFICATION REGARDING EQUAL EMPLOYMENT OPPORTUNITY

If the Matter is federally funded, federal regulations require the Applicant and all proposed subcontractors to submit the following information with their bids or in writing at the outset of negotiations.

Is the Disclosing Party the Applicant?

[ ] Yes [X] No

If "Yes," answer the three questions below:

1. Have you developed and do you have on file affirmative action programs pursuant to applicable federal regulations? (See 41 CFR Part 60-2.)
[ ] Yes [ ] No

2. Have you filed with the Joint Reporting Committee, the Director of the Office of Federal Contract Compliance Programs, or the Equal Employment Opportunity Commission all reports due under the applicable filing requirements?
[ ] Yes [ ] No

3. Have you participated in any previous contracts or subcontracts subject to the equal opportunity clause?
[ ] Yes [ ] No

If you checked "No" to question 1. or 2. above, please provide an explanation:
N/A

SECTION VII -- ACKNOWLEDGMENTS, CONTRACT INCORPORATION, COMPLIANCE, PENALTIES, DISCLOSURE

The Disclosing Party understands and agrees that:

A. The certifications, disclosures, and acknowledgments contained in this EDS will become part of any contract or other agreement between the Applicant and the City in connection with the Matter, whether procurement, City assistance, or other City action, and are material inducements to the City's execution of any contract or taking other action with respect to the Matter. The Disclosing Party understands that it must comply with all statutes, ordinances, and regulations on which this EDS is based.

B. The City's Governmental Ethics and Campaign Financing Ordinances, Chapters 2-156 and 2-164 of the Municipal Code, impose certain duties and obligations on persons or entities seeking City contracts, work, business, or transactions. The full text of these ordinances and a training program is available on line at www.cityofchicago.org/Ethics, and may also be obtained from the City's Board of Ethics, 740 N.

Sedgwick St., Suite 500, Chicago, IL 60610, (312) 744-9660. The Disclosing Party must comply fully with the applicable ordinances.

C. If the City determines that any information provided in this EDS is false, incomplete or inaccurate, any contract or other agreement in connection with which it is submitted may be rescinded or be void or voidable, and the City may pursue any remedies under the contract or agreement (if not rescinded or void), at law, or in equity, including terminating the Disclosing Party's participation in the Matter and/or declining to allow the Disclosing Party to participate in other transactions with the City. Remedies at law for a false statement of material fact may include incarceration and an award to the City of treble damages.

D. It is the City's policy to make this document available to the public on its Internet site and/or upon request. Some or all of the information provided on this EDS and any attachments to this EDS may be made available to the public on the Internet, in response to a Freedom of Information Act request, or otherwise. By completing and signing this EDS, the Disclosing Party waives and releases any possible rights or claims which it may have against the City in connection with the public release of information contained in this EDS and also authorizes the City to verify the accuracy of any information submitted in this EDS.

E. The information provided in this EDS must be kept current. In the event of changes, the Disclosing Party must supplement this EDS up to the time the City takes action on the Matter. If the Matter is a contract being handled by the City's Department of Procurement Services, the Disclosing Party must update this EDS as the contract requires. **NOTE:** With respect to Matters subject to Article I of Chapter 1-23 of the Municipal Code (imposing **PERMANENT INELIGIBILITY** for certain specified offenses), the information provided herein regarding eligibility must be kept current for a longer period, as required by Chapter 1-23 and Section 2-154-020 of the Municipal Code.

The Disclosing Party represents and warrants that:

F.1. The Disclosing Party is not delinquent in the payment of any tax administered by the Illinois Department of Revenue, nor are the Disclosing Party or its Affiliated Entities delinquent in paying any fine, fee, tax or other charge owed to the City. This includes, but is not limited to, all water charges, sewer charges, license fees, parking tickets, property taxes or sales taxes.

F.2 If the Disclosing Party is the Applicant, the Disclosing Party and its Affiliated Entities will not use, nor permit their subcontractors to use, any facility listed by the U.S. E.P.A. on the federal Excluded Parties List System ("EPLS") maintained by the U. S. General Services Administration.

F.3 If the Disclosing Party is the Applicant, the Disclosing Party will obtain from any contractors/subcontractors hired or to be hired in connection with the Matter certifications equal in form and substance to those in F.1. and F.2. above and will not, without the prior written consent of the City, use any such contractor/subcontractor that does not provide such certifications or that the Disclosing Party has reason to believe has not provided or cannot provide truthful certifications.

NOTE: If the Disclosing Party cannot certify as to any of the items in F.1., F.2. or F.3. above, an explanatory statement must be attached to this EDS.

CERTIFICATION

Under penalty of perjury, the person signing below: (1) warrants that he/she is authorized to execute this EDS and Appendix A (if applicable) on behalf of the Disclosing Party, and (2) warrants that all certifications and statements contained in this EDS and Appendix A (if applicable) are true, accurate and complete as of the date furnished to the City.

MHL Keating MM, LLC
By: Mercy Housing Lakefront, Managing Member
(Print or type name of Disclosing Party)

By: _____
(Sign here)

Mark Angelini
(Print or type name of person signing)


Vice President
(Print or type title of person signing)

Signed and sworn to before me on (date) January 7, 2013,
at Cook County, Illinois (state).

_____ Notary Public.

Commission expires: _____.

OFFICIAL SEAL
CHERYL ROWE
NOTARY PUBLIC, STATE OF ILLINOIS
MY COMMISSION EXPIRES 3-30-2016

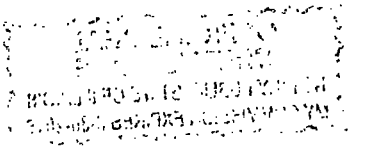

CITY OF CHICAGO
ECONOMIC DISCLOSURE STATEMENT AND AFFIDAVIT
APPENDIX A

FAMILIAL RELATIONSHIPS WITH ELECTED CITY OFFICIALS AND DEPARTMENT HEADS

This Appendix is to be completed only by (a) the Applicant, and (b) any legal entity which has a direct ownership interest in the Applicant exceeding 7.5 percent. It is not to be completed by any legal entity which has only an indirect ownership interest in the Applicant.

Under Municipal Code Section 2-154-015, the Disclosing Party must disclose whether such Disclosing Party or any "Applicable Party" or any Spouse or Domestic Partner thereof currently has a "familial relationship" with any elected city official or department head. A "familial relationship" exists if, as of the date this EDS is signed, the Disclosing Party or any "Applicable Party" or any Spouse or Domestic Partner thereof is related to the mayor, any alderman, the city clerk, the city treasurer or any city department head as spouse or domestic partner or as any of the following, whether by blood or adoption: parent, child, brother or sister, aunt or uncle, niece or nephew, grandparent, grandchild, father-in-law, mother-in-law, son-in-law, daughter-in-law, stepfather or stepmother, stepson or stepdaughter, stepbrother or stepsister or half-brother or half-sister.

"Applicable Party" means (1) all executive officers of the Disclosing Party listed in Section II.B.1.a., if the Disclosing Party is a corporation; all partners of the Disclosing Party, if the Disclosing Party is a general partnership; all general partners and limited partners of the Disclosing Party, if the Disclosing Party is a limited partnership; all managers, managing members and members of the Disclosing Party, if the Disclosing Party is a limited liability company; (2) all principal officers of the Disclosing Party; and (3) any person having more than a 7.5 percent ownership interest in the Disclosing Party. "Principal officers" means the president, chief operating officer, executive director, chief financial officer, treasurer or secretary of a legal entity or any person exercising similar authority.

Does the Disclosing Party or any "Applicable Party" or any Spouse or Domestic Partner thereof currently have a "familial relationship" with an elected city official or department head?

[ ] Yes [X] No

If yes, please identify below (1) the name and title of such person, (2) the name of the legal entity to which such person is connected; (3) the name and title of the elected city official or department head to whom such person has a familial relationship, and (4) the precise nature of such familial relationship.

N/A

January 9, 2013

Patricia Scudiero
Zoning Administrator
City of Chicago
City Hall – Room 905
121 N. LaSalle Street
Chicago, IL 60602

Re: 4400 – 40 W. 26th Street/2448 – 2558 S. Kostner Ave.

Dear Zoning Administrator Scudiero:

Primestor Little Village, LLC is the owner ("Owner") of the above referenced property (the "Property"). Owner has authorized Keating Building Little Village, LLC ("Applicant") to rezone the Property to a B2-3 district and then to a Residential Business Planned Development and to take any necessary actions in connections with the foregoing.

Sincerely,

Michael McMains, Vice-President

CITY OF CHICAGO
ECONOMIC DISCLOSURE STATEMENT
AND AFFIDAVIT

SECTION I -- GENERAL INFORMATION

A. Legal name of the Disclosing Party submitting this EDS. Include d/b/a/ if applicable:

Mercy Housing Lakefront

Check ONE of the following three boxes:

Indicate whether the Disclosing Party submitting this EDS is:

1. [ ] the Applicant
   OR
2. [X] a legal entity holding a direct or indirect interest in the Applicant. State the legal name of the Applicant in which the Disclosing Party holds an interest: The Keating Building Little Village, LLC
   OR
3. [ ] a legal entity with a right of control (see Section II.B.1.) State the legal name of the entity in which the Disclosing Party holds a right of control: _____

B. Business address of the Disclosing Party: 120 S. LaSalle Street, Suite 1850, Chicago, IL 60603

C. Telephone: 312-428-4110 Fax: _____ Email: lbrace@mercyhousing.org

D. Name of contact person: Linda Brace

E. Federal Employer Identification No. (if you have one): _____

F. Brief description of contract, transaction or other undertaking (referred to below as the "Matter") to which this EDS pertains. (Include project number and location of property, if applicable):

Rezoning and PD for 4400-40 W. 26th Street/2448-2558 S. Kostner Avenue, Chicago, IL 60623

G. Which City agency or department is requesting this EDS? DHED

If the Matter is a contract being handled by the City's Department of Procurement Services, please complete the following:

Specification # _____ and Contract # _____

SECTION II -- DISCLOSURE OF OWNERSHIP INTERESTS

A. NATURE OF THE DISCLOSING PARTY

1. Indicate the nature of the Disclosing Party:

[ ] Person
[ ] Publicly registered business corporation
[ ] Privately held business corporation
[ ] Sole proprietorship
[ ] General partnership
[ ] Limited partnership
[ ] Trust
[ ] Limited liability company
[ ] Limited liability partnership
[ ] Joint venture
[X] Not-for-profit corporation
(Is the not-for-profit corporation also a 501(c)(3))?
[X] Yes [ ] No
[ ] Other (please specify)

2. For legal entities, the state (or foreign country) of incorporation or organization, if applicable:

Illinois

3. For legal entities not organized in the State of Illinois: Has the organization registered to do business in the State of Illinois as a foreign entity?

[ ] Yes [ ] No [X] N/A

B. IF THE DISCLOSING PARTY IS A LEGAL ENTITY:

1. List below the full names and titles of all executive officers and all directors of the entity.
NOTE: For not-for-profit corporations, also list below all members, if any, which are legal entities. If there are no such members, write "no members." For trusts, estates or other similar entities, list below the legal titleholder(s).

If the entity is a general partnership, limited partnership, limited liability company, limited liability partnership or joint venture, list below the name and title of each general partner, managing member, manager or any other person or entity that controls the day-to-day management of the Disclosing Party.
NOTE: Each legal entity listed below must submit an EDS on its own behalf.

Name	Title
Cindy Holler	President, Secretary
Mark Angelini	Vice President
Tony Mastracci	Treasurer
See attached list of Board of Directors. Entity has no members.	

2. Please provide the following information concerning each person or entity having a direct or indirect beneficial interest (including ownership) in excess of 7.5% of the Disclosing Party. Examples of such an interest include shares in a corporation, partnership interest in a partnership or joint venture,

interest of a member or manager in a limited liability company, or interest of a beneficiary of a trust, estate or other similar entity. If none, state "None." **NOTE**: Pursuant to Section 2-154-030 of the Municipal Code of Chicago ("Municipal Code"), the City may require any such additional information from any applicant which is reasonably intended to achieve full disclosure.

Name	Business Address	Percentage Interest in the Disclosing Party
None		

SECTION III -- BUSINESS RELATIONSHIPS WITH CITY ELECTED OFFICIALS

Has the Disclosing Party had a "business relationship," as defined in Chapter 2-156 of the Municipal Code, with any City elected official in the 12 months before the date this EDS is signed?

[ ] Yes [X] No

If yes, please identify below the name(s) of such City elected official(s) and describe such relationship(s):

SECTION IV -- DISCLOSURE OF SUBCONTRACTORS AND OTHER RETAINED PARTIES

The Disclosing Party must disclose the name and business address of each subcontractor, attorney, lobbyist, accountant, consultant and any other person or entity whom the Disclosing Party has retained or expects to retain in connection with the Matter, as well as the nature of the relationship, and the total amount of the fees paid or estimated to be paid. The Disclosing Party is not required to disclose employees who are paid solely through the Disclosing Party's regular payroll.

"Lobbyist" means any person or entity who undertakes to influence any legislative or administrative action on behalf of any person or entity other than: (1) a not-for-profit entity, on an unpaid basis, or (2) himself. "Lobbyist" also means any person or entity any part of whose duties as an employee of another includes undertaking to influence any legislative or administrative action.

If the Disclosing Party is uncertain whether a disclosure is required under this Section, the Disclosing Party must either ask the City whether disclosure is required or make the disclosure.

Name (indicate whether retained or anticipated to be retained)	Business Address	Relationship to Disclosing Party (subcontractor, attorney, lobbyist, etc.)	Fees (indicate whether paid or estimated.) **NOTE:** "hourly rate" or "t.b.d." is not an acceptable response.

(Add sheets if necessary)

[X] Check here if the Disclosing Party has not retained, nor expects to retain, any such persons or entities.

SECTION V -- CERTIFICATIONS

A. COURT-ORDERED CHILD SUPPORT COMPLIANCE

Under Municipal Code Section 2-92-415, substantial owners of business entities that contract with the City must remain in compliance with their child support obligations throughout the contract's term.

Has any person who directly or indirectly owns 10% or more of the Disclosing Party been declared in arrearage on any child support obligations by any Illinois court of competent jurisdiction?

[ ] Yes [ ] No [X] No person directly or indirectly owns 10% or more of the Disclosing Party.

If "Yes," has the person entered into a court-approved agreement for payment of all support owed and is the person in compliance with that agreement?

[ ] Yes [ ] No

B. FURTHER CERTIFICATIONS

1. Pursuant to Municipal Code Chapter 1-23, Article I ("Article I")(which the Applicant should consult for defined terms (e.g., "doing business") and legal requirements), if the Disclosing Party submitting this EDS is the Applicant and is doing business with the City, then the Disclosing Party certifies as follows: (i) neither the Applicant nor any controlling person is currently indicted or charged with, or has admitted guilt of, or has ever been convicted of, or placed under supervision for, any criminal offense involving actual, attempted, or conspiracy to commit bribery, theft, fraud, forgery, perjury, dishonesty or deceit against an officer or employee of the City or any sister agency; and (ii) the Applicant understands and acknowledges that compliance with Article I is a continuing requirement for doing business with the City. NOTE: If Article I applies to the Applicant, the permanent compliance timeframe in Article I supersedes some five-year compliance timeframes in certifications 2 and 3 below.

2. The Disclosing Party and, if the Disclosing Party is a legal entity, all of those persons or entities identified in Section II.B.1. of this EDS:

a. are not presently debarred, suspended, proposed for debarment, declared ineligible or voluntarily excluded from any transactions by any federal, state or local unit of government;

b. have not, within a five-year period preceding the date of this EDS, been convicted of a criminal offense, adjudged guilty, or had a civil judgment rendered against them in connection with: obtaining, attempting to obtain, or performing a public (federal, state or local) transaction or contract under a public transaction; a violation of federal or state antitrust statutes; fraud; embezzlement; theft; forgery; bribery; falsification or destruction of records; making false statements; or receiving stolen property;

c. are not presently indicted for, or criminally or civilly charged by, a governmental entity (federal, state or local) with committing any of the offenses set forth in clause B.2.b. of this Section V;

d. have not, within a five-year period preceding the date of this EDS, had one or more public transactions (federal, state or local) terminated for cause or default; and

e. have not, within a five-year period preceding the date of this EDS, been convicted, adjudged guilty, or found liable in a civil proceeding, or in any criminal or civil action, including actions concerning environmental violations, instituted by the City or by the federal government, any state, or any other unit of local government.

3. The certifications in subparts 3, 4 and 5 concern:

• the Disclosing Party;
• any "Contractor" (meaning any contractor or subcontractor used by the Disclosing Party in connection with the Matter, including but not limited to all persons or legal entities disclosed under Section IV, "Disclosure of Subcontractors and Other Retained Parties");
• any "Affiliated Entity" (meaning a person or entity that, directly or indirectly: controls the Disclosing Party, is controlled by the Disclosing Party, or is, with the Disclosing Party, under common control of another person or entity. Indicia of control include, without limitation: interlocking management or ownership; identity of interests among family members, shared facilities and equipment; common use of employees; or organization of a business entity following the ineligibility of a business entity to do business with federal or state or local government, including the City, using substantially the same management, ownership, or principals as the ineligible entity); with respect to Contractors, the term Affiliated Entity means a person or entity that directly or indirectly controls the Contractor, is controlled by it, or, with the Contractor, is under common control of another person or entity;
• any responsible official of the Disclosing Party, any Contractor or any Affiliated Entity or any other official, agent or employee of the Disclosing Party, any Contractor or any Affiliated Entity, acting pursuant to the direction or authorization of a responsible official of the Disclosing Party, any Contractor or any Affiliated Entity (collectively "Agents").

Neither the Disclosing Party, nor any Contractor, nor any Affiliated Entity of either the Disclosing Party or any Contractor nor any Agents have, during the five years before the date this EDS is signed, or, with respect to a Contractor, an Affiliated Entity, or an Affiliated Entity of a Contractor during the five years before the date of such Contractor's or Affiliated Entity's contract or engagement in connection with the Matter:

a. bribed or attempted to bribe, or been convicted or adjudged guilty of bribery or attempting to bribe, a public officer or employee of the City, the State of Illinois, or any agency of the federal government or of any state or local government in the United States of America, in that officer's or employee's official capacity;

b. agreed or colluded with other bidders or prospective bidders, or been a party to any such agreement, or been convicted or adjudged guilty of agreement or collusion among bidders or prospective bidders, in restraint of freedom of competition by agreement to bid a fixed price or otherwise; or

c. made an admission of such conduct described in a. or b. above that is a matter of record, but have not been prosecuted for such conduct; or

d. violated the provisions of Municipal Code Section 2-92-610 (Living Wage Ordinance).

4. Neither the Disclosing Party, Affiliated Entity or Contractor, or any of their employees, officials, agents or partners, is barred from contracting with any unit of state or local government as a result of engaging in or being convicted of (1) bid-rigging in violation of 720 ILCS 5/33E-3; (2) bid-rotating in violation of 720 ILCS 5/33E-4; or (3) any similar offense of any state or of the United States of America that contains the same elements as the offense of bid-rigging or bid-rotating.

5. Neither the Disclosing Party nor any Affiliated Entity is listed on any of the following lists maintained by the Office of Foreign Assets Control of the U.S. Department of the Treasury or the Bureau of Industry and Security of the U.S. Department of Commerce or their successors: the Specially Designated Nationals List, the Denied Persons List, the Unverified List, the Entity List and the Debarred List.

6. The Disclosing Party understands and shall comply with the applicable requirements of Chapters 2-55 (Legislative Inspector General), 2-56 (Inspector General) and 2-156 (Governmental Ethics) of the Municipal Code.

7. If the Disclosing Party is unable to certify to any of the above statements in this Part B (Further Certifications), the Disclosing Party must explain below:

None

If the letters "NA," the word "None," or no response appears on the lines above, it will be conclusively presumed that the Disclosing Party certified to the above statements.

8. To the best of the Disclosing Party's knowledge after reasonable inquiry, the following is a complete list of all current employees of the Disclosing Party who were, at any time during the 12-month period preceding the execution date of this EDS, an employee, or elected or appointed official, of the City of Chicago (if none, indicate with "N/A" or "none").

None

9. To the best of the Disclosing Party's knowledge after reasonable inquiry, the following is a complete list of all gifts that the Disclosing Party has given or caused to be given, at any time during the 12-month period preceding the execution date of this EDS, to an employee, or elected or appointed official, of the City of Chicago. For purposes of this statement, a "gift" does not include: (i) anything made generally available to City employees or to the general public, or (ii) food or drink provided in the course of official City business and having a retail value of less than $20 per recipient (if none, indicate with "N/A" or "none"). As to any gift listed below, please also list the name of the City recipient.

None

C. CERTIFICATION OF STATUS AS FINANCIAL INSTITUTION

1. The Disclosing Party certifies that the Disclosing Party (check one)

[ ] is [X] is not

a "financial institution" as defined in Section 2-32-455(b) of the Municipal Code.

2. If the Disclosing Party IS a financial institution, then the Disclosing Party pledges:

"We are not and will not become a predatory lender as defined in Chapter 2-32 of the Municipal Code. We further pledge that none of our affiliates is, and none of them will become, a predatory lender as defined in Chapter 2-32 of the Municipal Code. We understand that becoming a predatory lender or becoming an affiliate of a predatory lender may result in the loss of the privilege of doing business with the City."

If the Disclosing Party is unable to make this pledge because it or any of its affiliates (as defined in Section 2-32-455(b) of the Municipal Code) is a predatory lender within the meaning of Chapter 2-32 of the Municipal Code, explain here (attach additional pages if necessary):

N/A

If the letters "NA," the word "None," or no response appears on the lines above, it will be conclusively presumed that the Disclosing Party certified to the above statements.

D. CERTIFICATION REGARDING INTEREST IN CITY BUSINESS

Any words or terms that are defined in Chapter 2-156 of the Municipal Code have the same meanings when used in this Part D.

1. In accordance with Section 2-156-110 of the Municipal Code: Does any official or employee of the City have a financial interest in his or her own name or in the name of any other person or entity in the Matter?

[ ] Yes [X] No

NOTE: If you checked "Yes" to Item D.1., proceed to Items D.2. and D.3. If you checked "No" to Item D.1., proceed to Part E.

2. Unless sold pursuant to a process of competitive bidding, or otherwise permitted, no City elected official or employee shall have a financial interest in his or her own name or in the name of any other person or entity in the purchase of any property that (i) belongs to the City, or (ii) is sold for taxes or assessments, or (iii) is sold by virtue of legal process at the suit of the City (collectively, "City Property Sale"). Compensation for property taken pursuant to the City's eminent domain power does not constitute a financial interest within the meaning of this Part D.

Does the Matter involve a City Property Sale?

[ ] Yes [X] No

3. If you checked "Yes" to Item D.1., provide the names and business addresses of the City officials or employees having such interest and identify the nature of such interest:

Name	Business Address	Nature of Interest
N/A		

4. The Disclosing Party further certifies that no prohibited financial interest in the Matter will be acquired by any City official or employee.

E. CERTIFICATION REGARDING SLAVERY ERA BUSINESS

Please check either 1. or 2. below. If the Disclosing Party checks 2., the Disclosing Party must disclose below or in an attachment to this EDS all information required by paragraph 2. Failure to

comply with these disclosure requirements may make any contract entered into with the City in connection with the Matter voidable by the City.

__X__ 1. The Disclosing Party verifies that the Disclosing Party has searched any and all records of the Disclosing Party and any and all predecessor entities regarding records of investments or profits from slavery or slaveholder insurance policies during the slavery era (including insurance policies issued to slaveholders that provided coverage for damage to or injury or death of their slaves), and the Disclosing Party has found no such records.

____2. The Disclosing Party verifies that, as a result of conducting the search in step 1 above, the Disclosing Party has found records of investments or profits from slavery or slaveholder insurance policies. The Disclosing Party verifies that the following constitutes full disclosure of all such records, including the names of any and all slaves or slaveholders described in those records:
N/A

SECTION VI -- CERTIFICATIONS FOR FEDERALLY FUNDED MATTERS

NOTE: If the Matter is federally funded, complete this Section VI. **If the Matter is not federally funded**, proceed to Section VII. For purposes of this Section VI, tax credits allocated by the City and proceeds of debt obligations of the City are not federal funding.

A. CERTIFICATION REGARDING LOBBYING

1. List below the names of all persons or entities registered under the federal Lobbying Disclosure Act of 1995 who have made lobbying contacts on behalf of the Disclosing Party with respect to the Matter: (Add sheets if necessary):
N/A

(If no explanation appears or begins on the lines above, or if the letters "NA" or if the word "None" appear, it will be conclusively presumed that the Disclosing Party means that NO persons or entities registered under the Lobbying Disclosure Act of 1995 have made lobbying contacts on behalf of the Disclosing Party with respect to the Matter.)

2. The Disclosing Party has not spent and will not expend any federally appropriated funds to pay any person or entity listed in Paragraph A.1. above for his or her lobbying activities or to pay any person or entity to influence or attempt to influence an officer or employee of any agency, as defined by applicable federal law, a member of Congress, an officer or employee of Congress, or an employee of a member of Congress, in connection with the award of any federally funded contract, making any federally funded grant or loan, entering into any cooperative agreement, or to extend, continue, renew, amend, or modify any federally funded contract, grant, loan, or cooperative agreement.

3. The Disclosing Party will submit an updated certification at the end of each calendar quarter in which there occurs any event that materially affects the accuracy of the statements and information set forth in paragraphs A.1. and A.2. above.

4. The Disclosing Party certifies that either: (i) it is not an organization described in section 501(c)(4) of the Internal Revenue Code of 1986; or (ii) it is an organization described in section 501(c)(4) of the Internal Revenue Code of 1986 but has not engaged and will not engage in "Lobbying Activities".

5. If the Disclosing Party is the Applicant, the Disclosing Party must obtain certifications equal in form and substance to paragraphs A.1. through A.4. above from all subcontractors before it awards any subcontract and the Disclosing Party must maintain all such subcontractors' certifications for the duration of the Matter and must make such certifications promptly available to the City upon request.

B. CERTIFICATION REGARDING EQUAL EMPLOYMENT OPPORTUNITY

If the Matter is federally funded, federal regulations require the Applicant and all proposed subcontractors to submit the following information with their bids or in writing at the outset of negotiations.

Is the Disclosing Party the Applicant?

[ ] Yes [X] No

If "Yes," answer the three questions below:

1. Have you developed and do you have on file affirmative action programs pursuant to applicable federal regulations? (See 41 CFR Part 60-2.)
[ ] Yes [ ] No

2. Have you filed with the Joint Reporting Committee, the Director of the Office of Federal Contract Compliance Programs, or the Equal Employment Opportunity Commission all reports due under the applicable filing requirements?
[ ] Yes [ ] No

3. Have you participated in any previous contracts or subcontracts subject to the equal opportunity clause?
[ ] Yes [ ] No

If you checked "No" to question 1. or 2. above, please provide an explanation:
N/A

SECTION VII -- ACKNOWLEDGMENTS, CONTRACT INCORPORATION, COMPLIANCE, PENALTIES, DISCLOSURE

The Disclosing Party understands and agrees that:

A. The certifications, disclosures, and acknowledgments contained in this EDS will become part of any contract or other agreement between the Applicant and the City in connection with the Matter, whether procurement, City assistance, or other City action, and are material inducements to the City's execution of any contract or taking other action with respect to the Matter. The Disclosing Party understands that it must comply with all statutes, ordinances, and regulations on which this EDS is based.

B. The City's Governmental Ethics and Campaign Financing Ordinances, Chapters 2-156 and 2-164 of the Municipal Code, impose certain duties and obligations on persons or entities seeking City contracts, work, business, or transactions. The full text of these ordinances and a training program is available on line at www.cityofchicago.org/Ethics, and may also be obtained from the City's Board of Ethics, 740 N.

Sedgwick St., Suite 500, Chicago, IL 60610, (312) 744-9660. The Disclosing Party must comply fully with the applicable ordinances.

C. If the City determines that any information provided in this EDS is false, incomplete or inaccurate, any contract or other agreement in connection with which it is submitted may be rescinded or be void or voidable, and the City may pursue any remedies under the contract or agreement (if not rescinded or void), at law, or in equity, including terminating the Disclosing Party's participation in the Matter and/or declining to allow the Disclosing Party to participate in other transactions with the City. Remedies at law for a false statement of material fact may include incarceration and an award to the City of treble damages.

D. It is the City's policy to make this document available to the public on its Internet site and/or upon request. Some or all of the information provided on this EDS and any attachments to this EDS may be made available to the public on the Internet, in response to a Freedom of Information Act request, or otherwise. By completing and signing this EDS, the Disclosing Party waives and releases any possible rights or claims which it may have against the City in connection with the public release of information contained in this EDS and also authorizes the City to verify the accuracy of any information submitted in this EDS.

E. The information provided in this EDS must be kept current. In the event of changes, the Disclosing Party must supplement this EDS up to the time the City takes action on the Matter. If the Matter is a contract being handled by the City's Department of Procurement Services, the Disclosing Party must update this EDS as the contract requires. **NOTE:** With respect to Matters subject to Article I of Chapter 1-23 of the Municipal Code (imposing **PERMANENT INELIGIBILITY** for certain specified offenses), the information provided herein regarding eligibility must be kept current for a longer period, as required by Chapter 1-23 and Section 2-154-020 of the Municipal Code.

The Disclosing Party represents and warrants that:

F.1. The Disclosing Party is not delinquent in the payment of any tax administered by the Illinois Department of Revenue, nor are the Disclosing Party or its Affiliated Entities delinquent in paying any fine, fee, tax or other charge owed to the City. This includes, but is not limited to, all water charges, sewer charges, license fees, parking tickets, property taxes or sales taxes.

F.2 If the Disclosing Party is the Applicant, the Disclosing Party and its Affiliated Entities will not use, nor permit their subcontractors to use, any facility listed by the U.S. E.P.A. on the federal Excluded Parties List System ("EPLS") maintained by the U. S. General Services Administration.

F.3 If the Disclosing Party is the Applicant, the Disclosing Party will obtain from any contractors/subcontractors hired or to be hired in connection with the Matter certifications equal in form and substance to those in F.1. and F.2. above and will not, without the prior written consent of the City, use any such contractor/subcontractor that does not provide such certifications or that the Disclosing Party has reason to believe has not provided or cannot provide truthful certifications.

NOTE: If the Disclosing Party cannot certify as to any of the items in F.1., F.2. or F.3. above, an explanatory statement must be attached to this EDS.

CERTIFICATION

Under penalty of perjury, the person signing below: (1) warrants that he/she is authorized to execute this EDS and Appendix A (if applicable) on behalf of the Disclosing Party, and (2) warrants that all certifications and statements contained in this EDS and Appendix A (if applicable) are true, accurate and complete as of the date furnished to the City.

Mercy Housing Lakefront
(Print or type name of Disclosing Party)

By: _____
(Sign here)

Mark Angelini
(Print or type name of person signing)


Vice President
(Print or type title of person signing)

Signed and sworn to before me on (date) January 7, 2013,
at Cook County, Illinois (state).

_____ Notary Public.

Commission expires: _____

OFFICIAL SEAL
CHERYL ROWE
NOTARY PUBLIC, STATE OF ILLINOIS
MY COMMISSION EXPIRES 3-30-2016

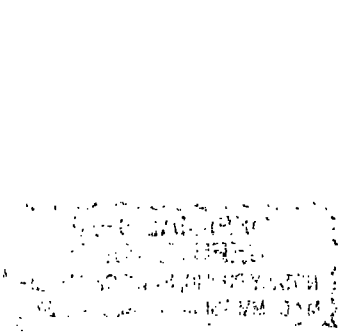

CITY OF CHICAGO
ECONOMIC DISCLOSURE STATEMENT AND AFFIDAVIT
APPENDIX A

FAMILIAL RELATIONSHIPS WITH ELECTED CITY OFFICIALS AND DEPARTMENT HEADS

This Appendix is to be completed only by (a) the Applicant, and (b) any legal entity which has a direct ownership interest in the Applicant exceeding 7.5 percent. It is not to be completed by any legal entity which has only an indirect ownership interest in the Applicant.

Under Municipal Code Section 2-154-015, the Disclosing Party must disclose whether such Disclosing Party or any "Applicable Party" or any Spouse or Domestic Partner thereof currently has a "familial relationship" with any elected city official or department head. A "familial relationship" exists if, as of the date this EDS is signed, the Disclosing Party or any "Applicable Party" or any Spouse or Domestic Partner thereof is related to the mayor, any alderman, the city clerk, the city treasurer or any city department head as spouse or domestic partner or as any of the following, whether by blood or adoption: parent, child, brother or sister, aunt or uncle, niece or nephew, grandparent, grandchild, father-in-law, mother-in-law, son-in-law, daughter-in-law, stepfather or stepmother, stepson or stepdaughter, stepbrother or stepsister or half-brother or half-sister.

"Applicable Party" means (1) all executive officers of the Disclosing Party listed in Section II.B.1.a., if the Disclosing Party is a corporation; all partners of the Disclosing Party, if the Disclosing Party is a general partnership; all general partners and limited partners of the Disclosing Party, if the Disclosing Party is a limited partnership; all managers, managing members and members of the Disclosing Party, if the Disclosing Party is a limited liability company; (2) all principal officers of the Disclosing Party; and (3) any person having more than a 7.5 percent ownership interest in the Disclosing Party. "Principal officers" means the president, chief operating officer, executive director, chief financial officer, treasurer or secretary of a legal entity or any person exercising similar authority.

Does the Disclosing Party or any "Applicable Party" or any Spouse or Domestic Partner thereof currently have a "familial relationship" with an elected city official or department head?

[ ] Yes [X] No

If yes, please identify below (1) the name and title of such person, (2) the name of the legal entity to which such person is connected; (3) the name and title of the elected city official or department head to whom such person has a familial relationship, and (4) the precise nature of such familial relationship.

N/A

mercy HOUSING
Live in Hope

Mercy Housing Lakefront Board of Directors 2012

Mercy Housing Lakefront
Cindy Holler - President
120 S. LaSalle Street, Suite 1850
Chicago, Illinois 60603
(312) 447-4500 (F) 312-447-4750
www.mercyhousing.org

Officers of the Corporation:
Cindy Holler - President
Tony Mastracci - Vice President
Mark Angelini - Vice President
John Powell - Vice President
Vincent Dodds - Vice President
Rhonda Hopps - Treasurer
Lindsey Artola - Secretary
Patricia O'Roark - Asst. Secretary

Board Officers
John Powell, Chairman
Michael Borders, Vice Chairman
Charlie Hoch, Vice Chairman
Rhonda Hopps, Treasurer
Lindsey Artola, Secretary

Standing Committees:

Executive Committee
Lindsey Artola
Michael Borders
John K. Powell - Chairman
Charlie Hoch
Cindy Holler {MHL Staff}
Rhonda Hopps

Finance Committee
Rhonda Hopps - Chairman
Tony Mastracci {MHL Staff}
Jack Neal

Nominatiing Committee
Mike Borders - Chairman
Mike Clune
Cindy Holler {MHL Staff}
Jack Neal

Opportunities Committee
Mike Clune
Mark Angelini - {MHL Staff}
Fran Grossman
Charlie Hoch
Howard Natinsky
Jack Neal
John Powell - Chairman

Resource Development Committee
Lindsey Artola
Michael Borders
Michael Clune
Fran Grossman
Doug Kenshol {MHL Staff}
John Powell
Kay Whitlock

MEMBERS:

Lindsey Artola, Secretary
Chief External Affairs Officer
Presence Health
19065 Hickory Creek Dr., Suite 300
Mokena, Illinois 60448
(w) 708-478-7647
Lindsey.Artola@provena.org
Asst: Vicki Williams ~ 708-478-7688
Vicki Williams@provena.org

Michael Borders, Vice Chairman
Dykema Gossett PLLC
10 S Wacker Drive, Suite 2300
Chicago, Illinois 60606
(w) 312-627-2154
mborders@dykema com
Asst. Paula Wegrzyn ~ 312-627-2557
pwegrzyn@dykema.com

Michael Clune
Clune Construction Company
10 S LaSalle, Suite 300
Chicago, Illinois 60603
(w) 312-609-3611
mtclune@clunegc.com
Asst: Angela Levatino ~ 312-609-3634
alevatino@clunegc com

Debra L. Grand
SVP, Senior Relationship Manager
Bank of America, N.A
Bank of America Merrill Lynch
231 S. LaSalle Street Suite 1332
Chicago, IL. 60604
(w) 312-828-2055
debra.l.grand@ustrust.com

Fran Grossman
CMI at ACCION Chicago
5529 S. Kimbark
Chicago, Illinois 60637
(c) 312-730-0076
frangrossman40@gmail com

Charlie Hoch, Vice Chairman
631 S. Harvey
Oak Park, Illinois 60304
(w) 312-996-2156
chashoch@uic.edu

Rhonda Hopps, Treasurer
Chief Executive Officer
Perspectives Charter Schools
3663 S Wabash Ave . 3rd Floor
Chicago, Illinois 60653
(w) 312-604-2147
(f) 312-604-2199
rhopps@perspectivescs.org
Asst: Shayla Butler ~ 312-604-2101
sbutler@pcscdu org

Sister Margaret Johnson
2320 W. 113th Place #2325
Chicago, Illinois 60643
(c)773-844-5048
mjohnsonrsm@gmail.com

Sister Jean Maher, DC
St. Mary's Residence
2430 N. Lake Drive
Milwaukee, WI 53211
(c) 773-573-0034
jean_maher@yahoo.com

Howard Natinksy
President
Natinsky Group
1460 W. Chicago Ave
Chicago, Illinois 60642
(w) 312-829-2335
natinskygroup@sbcglobal.net

Jack E. Neal
309 Sterling Road
Kenilworth, Illinois 60043
(w) 847-256-7868
(c) 312-804-1474
jackneal309@gmail.com
Winter Address: 6452 N. Desert
Wind Circle, Tucson, Arizona 85750

John K. Powell
Senior Managing Director
Red Mortgage Capital, Inc
One North Franklin, Suite 1150
Chicago, Illinois 60606
(w) 312-453-7701
(f) 312-453-7735
jkpowell@redcapitalgroup.com
Asst Bonnie Lucas ~ 312-453-7703
bslucas@redcapitalgroup.com

Helen Hammond Redding
Senior Vice President
Illinois State Director
Citi Community Development
227 W. Monroe Street, 3rd Floor
Chicago, Illinois 60606
(o) 312-384-1374
(f)312-233-2224
helen.h redding@citi.com

Kurt Rogers
Carlton Apartments
4626 N. Magnolia
Chicago, Illinois 60640
(h)773-878-0246
(c) 224-234-1909
KurtRogers61@yahoo.com

Greg Salah
Sr. Vice President Sales & Marketing
USG
550 W. Adams Street
Chicago, Illinois 60661
(w) 312-436-3960
(f) 312-672-7732
gsalah@usg com
Asst. Gina Pietrzak ~ 312-436-5339
gpietrzak@usg.com

Kay Whitlock
Vice President
Christopher B Burke Engineering, Ltd
9575 W Higgins Road, Suite 600
Rosemont, Illinois 60018
(w) 847-823-0500
kwhitlock@cbbel.com
Asst: Sherry Sporina ~ 847-823-0500
ssporina@cbbel.com

CITY OF CHICAGO
ECONOMIC DISCLOSURE STATEMENT
AND AFFIDAVIT

SECTION I -- GENERAL INFORMATION

A. Legal name of the Disclosing Party submitting this EDS. Include d/b/a/ if applicable:

Primestor Little Village, LLC

Check ONE of the following three boxes:

Indicate whether the Disclosing Party submitting this EDS is:

1. [X] the ~~Applicant~~ Owner
   OR
2. [ ] a legal entity holding a direct or indirect interest in the Applicant. State the legal name of the Applicant in which the Disclosing Party holds an interest: _____
   OR
3. [ ] a legal entity with a right of control (see Section II.B.1.) State the legal name of the entity in which the Disclosing Party holds a right of control: _____

B. Business address of the Disclosing Party: 7 Giralda Farms
Madison, NJ 07940

C. Telephone: 973-734-1420 Fax: 973-683-1788 Email: jeremy.keenan@prudential.com

D. Name of contact person: Jeremy Keenan

E. Federal Employer Identification No. (if you have one): _____

F. Brief description of contract, transaction or other undertaking (referred to below as the "Matter") to which this EDS pertains. (Include project number and location of property, if applicable):

Rezoning and PD for 4400 – 40 W. 26th Street/2448 – 2558 S. Kostner Ave.

G. Which City agency or department is requesting this EDS? DHED

If the Matter is a contract being handled by the City's Department of Procurement Services, please complete the following:

Specification # _____ and Contract # _____

SECTION II -- DISCLOSURE OF OWNERSHIP INTERESTS

A. NATURE OF THE DISCLOSING PARTY

1. Indicate the nature of the Disclosing Party:

[ ] Person
[ ] Publicly registered business corporation
[ ] Privately held business corporation
[ ] Sole proprietorship
[ ] General partnership
[ ] Limited partnership
[ ] Trust
[x] Limited liability company
[ ] Limited liability partnership
[ ] Joint venture
[ ] Not-for-profit corporation
(Is the not-for-profit corporation also a 501(c)(3))?
[ ] Yes [ ] No
[ ] Other (please specify)

2. For legal entities, the state (or foreign country) of incorporation or organization, if applicable:

Delaware

3. For legal entities not organized in the State of Illinois: Has the organization registered to do business in the State of Illinois as a foreign entity?

[x] Yes [ ] No [ ] N/A

B. IF THE DISCLOSING PARTY IS A LEGAL ENTITY:

1. List below the full names and titles of all executive officers and all directors of the entity. **NOTE:** For not-for-profit corporations, also list below all members, if any, which are legal entities. If there are no such members, write "no members." For trusts, estates or other similar entities, list below the legal titleholder(s).

If the entity is a general partnership, limited partnership, limited liability company, limited liability partnership or joint venture, list below the name and title of each general partner, managing member, manager or any other person or entity that controls the day-to-day management of the Disclosing Party. **NOTE:** Each legal entity listed below must submit an EDS on its own behalf.

Name	Title
Jeremy Keenan	Vice-President

2. Please provide the following information concerning each person or entity having a direct or indirect beneficial interest (including ownership) in excess of 7.5% of the Disclosing Party. Examples of such an interest include shares in a corporation, partnership interest in a partnership or joint venture,

interest of a member or manager in a limited liability company, or interest of a beneficiary of a trust, estate or other similar entity. If none, state "None." **NOTE**: Pursuant to Section 2-154-030 of the Municipal Code of Chicago ("Municipal Code"), the City may require any such additional information from any applicant which is reasonably intended to achieve full disclosure.

Name	Business Address	Percentage Interest in the Disclosing Party
PR Primestor Little Village, LLC	7 Giralda Farms, Madison, NJ 07940	100%

SECTION III -- BUSINESS RELATIONSHIPS WITH CITY ELECTED OFFICIALS

Has the Disclosing Party had a "business relationship," as defined in Chapter 2-156 of the Municipal Code, with any City elected official in the 12 months before the date this EDS is signed?

[ ] Yes [x] No

If yes, please identify below the name(s) of such City elected official(s) and describe such relationship(s):

SECTION IV -- DISCLOSURE OF SUBCONTRACTORS AND OTHER RETAINED PARTIES

The Disclosing Party must disclose the name and business address of each subcontractor, attorney, lobbyist, accountant, consultant and any other person or entity whom the Disclosing Party has retained or expects to retain in connection with the Matter, as well as the nature of the relationship, and the total amount of the fees paid or estimated to be paid. The Disclosing Party is not required to disclose employees who are paid solely through the Disclosing Party's regular payroll.

"Lobbyist" means any person or entity who undertakes to influence any legislative or administrative action on behalf of any person or entity other than: (1) a not-for-profit entity, on an unpaid basis, or (2) himself. "Lobbyist" also means any person or entity any part of whose duties as an employee of another includes undertaking to influence any legislative or administrative action.

If the Disclosing Party is uncertain whether a disclosure is required under this Section, the Disclosing Party must either ask the City whether disclosure is required or make the disclosure.

Name (indicate whether retained or anticipated to be retained)	Business Address	Relationship to Disclosing Party (subcontractor, attorney, lobbyist, etc.)	Fees (indicate whether paid or estimated.) **NOTE:** "hourly rate" or "t.b.d." is not an acceptable response.

(Add sheets if necessary)

[X] Check here if the Disclosing Party has not retained, nor expects to retain, any such persons or entities.

SECTION V -- CERTIFICATIONS

A. COURT-ORDERED CHILD SUPPORT COMPLIANCE

Under Municipal Code Section 2-92-415, substantial owners of business entities that contract with the City must remain in compliance with their child support obligations throughout the contract's term.

Has any person who directly or indirectly owns 10% or more of the Disclosing Party been declared in arrearage on any child support obligations by any Illinois court of competent jurisdiction?

[ ] Yes [X] No [ ] No person directly or indirectly owns 10% or more of the Disclosing Party.

If "Yes," has the person entered into a court-approved agreement for payment of all support owed and is the person in compliance with that agreement?

[ ] Yes [ ] No

B. FURTHER CERTIFICATIONS

1. Pursuant to Municipal Code Chapter 1-23, Article I ("Article I")(which the Applicant should consult for defined terms (e.g., "doing business") and legal requirements), if the Disclosing Party submitting this EDS is the Applicant and is doing business with the City, then the Disclosing Party certifies as follows: (i) neither the Applicant nor any controlling person is currently indicted or charged with, or has admitted guilt of, or has ever been convicted of, or placed under supervision for, any criminal offense involving actual, attempted, or conspiracy to commit bribery, theft, fraud, forgery, perjury, dishonesty or deceit against an officer or employee of the City or any sister agency; and (ii) the Applicant understands and acknowledges that compliance with Article I is a continuing requirement for doing business with the City. NOTE: If Article I applies to the Applicant, the permanent compliance timeframe in Article I supersedes some five-year compliance timeframes in certifications 2 and 3 below.

2. The Disclosing Party and, if the Disclosing Party is a legal entity, all of those persons or entities identified in Section II.B.1. of this EDS:

a. are not presently debarred, suspended, proposed for debarment, declared ineligible or voluntarily excluded from any transactions by any federal, state or local unit of government;

b. have not, within a five-year period preceding the date of this EDS, been convicted of a criminal offense, adjudged guilty, or had a civil judgment rendered against them in connection with: obtaining, attempting to obtain, or performing a public (federal, state or local) transaction or contract under a public transaction; a violation of federal or state antitrust statutes; fraud; embezzlement; theft; forgery; bribery; falsification or destruction of records; making false statements; or receiving stolen property;

c. are not presently indicted for, or criminally or civilly charged by, a governmental entity (federal, state or local) with committing any of the offenses set forth in clause B.2.b. of this Section V;

d. have not, within a five-year period preceding the date of this EDS, had one or more public transactions (federal, state or local) terminated for cause or default; and

e. have not, within a five-year period preceding the date of this EDS, been convicted, adjudged guilty, or found liable in a civil proceeding, or in any criminal or civil action, including actions concerning environmental violations, instituted by the City or by the federal government, any state, or any other unit of local government.

3. The certifications in subparts 3, 4 and 5 concern:

• the Disclosing Party;
• any "Contractor" (meaning any contractor or subcontractor used by the Disclosing Party in connection with the Matter, including but not limited to all persons or legal entities disclosed under Section IV, "Disclosure of Subcontractors and Other Retained Parties");
• any "Affiliated Entity" (meaning a person or entity that, directly or indirectly: controls the Disclosing Party, is controlled by the Disclosing Party, or is, with the Disclosing Party, under common control of another person or entity. Indicia of control include, without limitation: interlocking management or ownership; identity of interests among family members, shared facilities and equipment; common use of employees; or organization of a business entity following the ineligibility of a business entity to do business with federal or state or local government, including the City, using substantially the same management, ownership, or principals as the ineligible entity); with respect to Contractors, the term Affiliated Entity means a person or entity that directly or indirectly controls the Contractor, is controlled by it, or, with the Contractor, is under common control of another person or entity;
• any responsible official of the Disclosing Party, any Contractor or any Affiliated Entity or any other official, agent or employee of the Disclosing Party, any Contractor or any Affiliated Entity, acting pursuant to the direction or authorization of a responsible official of the Disclosing Party, any Contractor or any Affiliated Entity (collectively "Agents").

Neither the Disclosing Party, nor any Contractor, nor any Affiliated Entity of either the Disclosing Party or any Contractor nor any Agents have, during the five years before the date this EDS is signed, or, with respect to a Contractor, an Affiliated Entity, or an Affiliated Entity of a Contractor during the five years before the date of such Contractor's or Affiliated Entity's contract or engagement in connection with the Matter:

a. bribed or attempted to bribe, or been convicted or adjudged guilty of bribery or attempting to bribe, a public officer or employee of the City, the State of Illinois, or any agency of the federal government or of any state or local government in the United States of America, in that officer's or employee's official capacity;

b. agreed or colluded with other bidders or prospective bidders, or been a party to any such agreement, or been convicted or adjudged guilty of agreement or collusion among bidders or prospective bidders, in restraint of freedom of competition by agreement to bid a fixed price or otherwise; or

c. made an admission of such conduct described in a. or b. above that is a matter of record, but have not been prosecuted for such conduct; or

d. violated the provisions of Municipal Code Section 2-92-610 (Living Wage Ordinance).

4. Neither the Disclosing Party, Affiliated Entity or Contractor, or any of their employees, officials, agents or partners, is barred from contracting with any unit of state or local government as a result of engaging in or being convicted of (1) bid-rigging in violation of 720 ILCS 5/33E-3; (2) bid-rotating in violation of 720 ILCS 5/33E-4; or (3) any similar offense of any state or of the United States of America that contains the same elements as the offense of bid-rigging or bid-rotating.

5. Neither the Disclosing Party nor any Affiliated Entity is listed on any of the following lists maintained by the Office of Foreign Assets Control of the U.S. Department of the Treasury or the Bureau of Industry and Security of the U.S. Department of Commerce or their successors: the Specially Designated Nationals List, the Denied Persons List, the Unverified List, the Entity List and the Debarred List.

6. The Disclosing Party understands and shall comply with the applicable requirements of Chapters 2-55 (Legislative Inspector General), 2-56 (Inspector General) and 2-156 (Governmental Ethics) of the Municipal Code.

7. If the Disclosing Party is unable to certify to any of the above statements in this Part B (Further Certifications), the Disclosing Party must explain below:

_____

_____

_____

_____

If the letters "NA," the word "None," or no response appears on the lines above, it will be conclusively presumed that the Disclosing Party certified to the above statements.

8. To the best of the Disclosing Party's knowledge after reasonable inquiry, the following is a complete list of all current employees of the Disclosing Party who were, at any time during the 12-month period preceding the execution date of this EDS, an employee, or elected or appointed official, of the City of Chicago (if none, indicate with "N/A" or "none").

N/A

9. To the best of the Disclosing Party's knowledge after reasonable inquiry, the following is a complete list of all gifts that the Disclosing Party has given or caused to be given, at any time during the 12-month period preceding the execution date of this EDS, to an employee, or elected or appointed official, of the City of Chicago. For purposes of this statement, a "gift" does not include: (i) anything made generally available to City employees or to the general public, or (ii) food or drink provided in the course of official City business and having a retail value of less than $20 per recipient (if none, indicate with "N/A" or "none"). As to any gift listed below, please also list the name of the City recipient.

N/A

C. CERTIFICATION OF STATUS AS FINANCIAL INSTITUTION

1. The Disclosing Party certifies that the Disclosing Party (check one)

[ ] is [X] is not

a "financial institution" as defined in Section 2-32-455(b) of the Municipal Code.

2. If the Disclosing Party IS a financial institution, then the Disclosing Party pledges:

"We are not and will not become a predatory lender as defined in Chapter 2-32 of the Municipal Code. We further pledge that none of our affiliates is, and none of them will become, a predatory lender as defined in Chapter 2-32 of the Municipal Code. We understand that becoming a predatory lender or becoming an affiliate of a predatory lender may result in the loss of the privilege of doing business with the City."

If the Disclosing Party is unable to make this pledge because it or any of its affiliates (as defined in Section 2-32-455(b) of the Municipal Code) is a predatory lender within the meaning of Chapter 2-32 of the Municipal Code, explain here (attach additional pages if necessary):

If the letters "NA," the word "None," or no response appears on the lines above, it will be conclusively presumed that the Disclosing Party certified to the above statements.

D. CERTIFICATION REGARDING INTEREST IN CITY BUSINESS

Any words or terms that are defined in Chapter 2-156 of the Municipal Code have the same meanings when used in this Part D.

1. In accordance with Section 2-156-110 of the Municipal Code: Does any official or employee of the City have a financial interest in his or her own name or in the name of any other person or entity in the Matter?

[ ] Yes [X] No

NOTE: If you checked "Yes" to Item D.1., proceed to Items D.2. and D.3. If you checked "No" to Item D.1., proceed to Part E.

2. Unless sold pursuant to a process of competitive bidding, or otherwise permitted, no City elected official or employee shall have a financial interest in his or her own name or in the name of any other person or entity in the purchase of any property that (i) belongs to the City, or (ii) is sold for taxes or assessments, or (iii) is sold by virtue of legal process at the suit of the City (collectively, "City Property Sale"). Compensation for property taken pursuant to the City's eminent domain power does not constitute a financial interest within the meaning of this Part D.

Does the Matter involve a City Property Sale?

[ ] Yes [ ] No

3. If you checked "Yes" to Item D.1., provide the names and business addresses of the City officials or employees having such interest and identify the nature of such interest:

Name	Business Address	Nature of Interest

4. The Disclosing Party further certifies that no prohibited financial interest in the Matter will be acquired by any City official or employee.

E. CERTIFICATION REGARDING SLAVERY ERA BUSINESS

Please check either 1. or 2. below. If the Disclosing Party checks 2., the Disclosing Party must disclose below or in an attachment to this EDS all information required by paragraph 2. Failure to

comply with these disclosure requirements may make any contract entered into with the City in connection with the Matter voidable by the City.

X 1. The Disclosing Party verifies that the Disclosing Party has searched any and all records of the Disclosing Party and any and all predecessor entities regarding records of investments or profits from slavery or slaveholder insurance policies during the slavery era (including insurance policies issued to slaveholders that provided coverage for damage to or injury or death of their slaves), and the Disclosing Party has found no such records.

____2. The Disclosing Party verifies that, as a result of conducting the search in step 1 above, the Disclosing Party has found records of investments or profits from slavery or slaveholder insurance policies. The Disclosing Party verifies that the following constitutes full disclosure of all such records, including the names of any and all slaves or slaveholders described in those records:

_____

_____

_____

_____

SECTION VI -- CERTIFICATIONS FOR FEDERALLY FUNDED MATTERS

NOTE: If the Matter is federally funded, complete this Section VI. **If the Matter is not federally funded**, proceed to Section VII. For purposes of this Section VI, tax credits allocated by the City and proceeds of debt obligations of the City are not federal funding.

A. CERTIFICATION REGARDING LOBBYING

1. List below the names of all persons or entities registered under the federal Lobbying Disclosure Act of 1995 who have made lobbying contacts on behalf of the Disclosing Party with respect to the Matter: (Add sheets if necessary):

_____

_____

_____

(If no explanation appears or begins on the lines above, or if the letters "NA" or if the word "None" appear, it will be conclusively presumed that the Disclosing Party means that NO persons or entities registered under the Lobbying Disclosure Act of 1995 have made lobbying contacts on behalf of the Disclosing Party with respect to the Matter.)

2. The Disclosing Party has not spent and will not expend any federally appropriated funds to pay any person or entity listed in Paragraph A.1. above for his or her lobbying activities or to pay any person or entity to influence or attempt to influence an officer or employee of any agency, as defined by applicable federal law, a member of Congress, an officer or employee of Congress, or an employee of a member of Congress, in connection with the award of any federally funded contract, making any federally funded grant or loan, entering into any cooperative agreement, or to extend, continue, renew, amend, or modify any federally funded contract, grant, loan, or cooperative agreement.

3. The Disclosing Party will submit an updated certification at the end of each calendar quarter in which there occurs any event that materially affects the accuracy of the statements and information set forth in paragraphs A.1. and A.2. above.

4. The Disclosing Party certifies that either: (i) it is not an organization described in section 501(c)(4) of the Internal Revenue Code of 1986; or (ii) it is an organization described in section 501(c)(4) of the Internal Revenue Code of 1986 but has not engaged and will not engage in "Lobbying Activities".

5. If the Disclosing Party is the Applicant, the Disclosing Party must obtain certifications equal in form and substance to paragraphs A.1. through A.4. above from all subcontractors before it awards any subcontract and the Disclosing Party must maintain all such subcontractors' certifications for the duration of the Matter and must make such certifications promptly available to the City upon request.

B. CERTIFICATION REGARDING EQUAL EMPLOYMENT OPPORTUNITY

If the Matter is federally funded, federal regulations require the Applicant and all proposed subcontractors to submit the following information with their bids or in writing at the outset of negotiations.

Is the Disclosing Party the Applicant?

[ ] Yes [ ] No

If "Yes," answer the three questions below:

1. Have you developed and do you have on file affirmative action programs pursuant to applicable federal regulations? (See 41 CFR Part 60-2.)
[ ] Yes [ ] No

2. Have you filed with the Joint Reporting Committee, the Director of the Office of Federal Contract Compliance Programs, or the Equal Employment Opportunity Commission all reports due under the applicable filing requirements?
[ ] Yes [ ] No

3. Have you participated in any previous contracts or subcontracts subject to the equal opportunity clause?
[ ] Yes [ ] No

If you checked "No" to question 1. or 2. above, please provide an explanation:

_____

_____

SECTION VII -- ACKNOWLEDGMENTS, CONTRACT INCORPORATION, COMPLIANCE, PENALTIES, DISCLOSURE

The Disclosing Party understands and agrees that:

A. The certifications, disclosures, and acknowledgments contained in this EDS will become part of any contract or other agreement between the Applicant and the City in connection with the Matter, whether procurement, City assistance, or other City action, and are material inducements to the City's execution of any contract or taking other action with respect to the Matter. The Disclosing Party understands that it must comply with all statutes, ordinances, and regulations on which this EDS is based.

B. The City's Governmental Ethics and Campaign Financing Ordinances, Chapters 2-156 and 2-164 of the Municipal Code, impose certain duties and obligations on persons or entities seeking City contracts, work, business, or transactions. The full text of these ordinances and a training program is available on line at www.cityofchicago.org/Ethics, and may also be obtained from the City's Board of Ethics, 740 N.

Sedgwick St., Suite 500, Chicago, IL 60610, (312) 744-9660. The Disclosing Party must comply fully with the applicable ordinances.

C. If the City determines that any information provided in this EDS is false, incomplete or inaccurate, any contract or other agreement in connection with which it is submitted may be rescinded or be void or voidable, and the City may pursue any remedies under the contract or agreement (if not rescinded or void), at law, or in equity, including terminating the Disclosing Party's participation in the Matter and/or declining to allow the Disclosing Party to participate in other transactions with the City. Remedies at law for a false statement of material fact may include incarceration and an award to the City of treble damages.

D. It is the City's policy to make this document available to the public on its Internet site and/or upon request. Some or all of the information provided on this EDS and any attachments to this EDS may be made available to the public on the Internet, in response to a Freedom of Information Act request, or otherwise. By completing and signing this EDS, the Disclosing Party waives and releases any possible rights or claims which it may have against the City in connection with the public release of information contained in this EDS and also authorizes the City to verify the accuracy of any information submitted in this EDS.

E. The information provided in this EDS must be kept current. In the event of changes, the Disclosing Party must supplement this EDS up to the time the City takes action on the Matter. If the Matter is a contract being handled by the City's Department of Procurement Services, the Disclosing Party must update this EDS as the contract requires. **NOTE:** With respect to Matters subject to Article 1 of Chapter 1-23 of the Municipal Code (imposing **PERMANENT INELIGIBILITY** for certain specified offenses), the information provided herein regarding eligibility must be kept current for a longer period, as required by Chapter 1-23 and Section 2-154-020 of the Municipal Code.

The Disclosing Party represents and warrants that:

F.1. The Disclosing Party is not delinquent in the payment of any tax administered by the Illinois Department of Revenue, nor are the Disclosing Party or its Affiliated Entities delinquent in paying any fine, fee, tax or other charge owed to the City. This includes, but is not limited to, all water charges, sewer charges, license fees, parking tickets, property taxes or sales taxes.

F.2 If the Disclosing Party is the Applicant, the Disclosing Party and its Affiliated Entities will not use, nor permit their subcontractors to use, any facility listed by the U.S. E.P.A. on the federal Excluded Parties List System ("EPLS") maintained by the U. S. General Services Administration.

F.3 If the Disclosing Party is the Applicant, the Disclosing Party will obtain from any contractors/subcontractors hired or to be hired in connection with the Matter certifications equal in form and substance to those in F.1. and F.2. above and will not, without the prior written consent of the City, use any such contractor/subcontractor that does not provide such certifications or that the Disclosing Party has reason to believe has not provided or cannot provide truthful certifications.

NOTE: If the Disclosing Party cannot certify as to any of the items in F.1., F.2. or F.3. above, an explanatory statement must be attached to this EDS.

CERTIFICATION

Under penalty of perjury, the person signing below: (1) warrants that he/she is authorized to execute this EDS and Appendix A (if applicable) on behalf of the Disclosing Party, and (2) warrants that all certifications and statements contained in this EDS and Appendix A (if applicable) are true, accurate and complete as of the date furnished to the City.

Primestor Little Village, LLC
(Print or type name of Disclosing Party)

By: _____
(Sign here)

Michael McMains
(Print or type name of person signing)

Vice President
(Print or type title of person signing)

Signed and sworn to before me on (date) JAN. 8, 2013,
at Cook County, Illinois (state).

Gloria D. Hawthorne Notary Public.

Commission expires: 02/27/15.

OFFICIAL SEAL
GLORIA D HAWTHORNE
NOTARY PUBLIC - STATE OF ILLINOIS
MY COMMISSION EXPIRES.02/27/15

SECTION VII -- ACKNOWLEDGMENTS, CONTRACT INCORPORATION, COMPLIANCE, PENALTIES, DISCLOSURE

The Disclosing Party understands and agrees that:

A. The certifications, disclosures, and acknowledgments contained in this EDS will become part of any contract or other agreement between the Applicant and the City in connection with the Matter, whether procurement, City assistance, or other City action, and are material inducements to the City's execution of any contract or taking other action with respect to the Matter. The Disclosing Party understands that it must comply with all statutes, ordinances, and regulations on which this EDS is based.

B. The City's Governmental Ethics and Campaign Financing Ordinances, Chapters 2-156 and 2-164 of the Municipal Code, impose certain duties and obligations on persons or entities seeking City contracts, work, business, or transactions. The full text of these ordinances and a training program is available on line at www.cityofchicago.org/Ethics, and may also be obtained from the City's Board of Ethics, 740 N.


Sedgwick St., Suite 500, Chicago, IL 60610, (312) 744-9660. The Disclosing Party must comply fully with the applicable ordinances.

C. If the City determines that any information provided in this EDS is false, incomplete or inaccurate, any contract or other agreement in connection with which it is submitted may be rescinded or be void or voidable, and the City may pursue any remedies under the contract or agreement (if not rescinded or void), at law, or in equity, including terminating the Disclosing Party's participation in the Matter and/or declining to allow the Disclosing Party to participate in other transactions with the City. Remedies at law for a false statement of material fact may include incarceration and an award to the City of treble damages.

D. It is the City's policy to make this document available to the public on its Internet site and/or upon request. Some or all of the information provided on this EDS and any attachments to this EDS may be made available to the public on the Internet, in response to a Freedom of Information Act request, or otherwise. By completing and signing this EDS, the Disclosing Party waives and releases any possible rights or claims which it may have against the City in connection with the public release of information contained in this EDS and also authorizes the City to verify the accuracy of any information submitted in this EDS.

E. The information provided in this EDS must be kept current. In the event of changes, the Disclosing Party must supplement this EDS up to the time the City takes action on the Matter. If the Matter is a contract being handled by the City's Department of Procurement Services, the Disclosing Party must update this EDS as the contract requires. **NOTE:** With respect to Matters subject to Article I of Chapter 1-23 of the Municipal Code (imposing **PERMANENT INELIGIBILITY** for certain specified offenses), the information provided herein regarding eligibility must be kept current for a longer period, as required by Chapter 1-23 and Section 2-154-020 of the Municipal Code.

The Disclosing Party represents and warrants that:

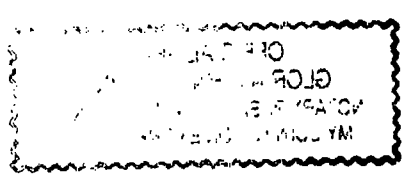

CITY OF CHICAGO
ECONOMIC DISCLOSURE STATEMENT AND AFFIDAVIT
APPENDIX A

FAMILIAL RELATIONSHIPS WITH ELECTED CITY OFFICIALS AND DEPARTMENT HEADS

This Appendix is to be completed only by (a) the Applicant, and (b) any legal entity which has a direct ownership interest in the Applicant exceeding 7.5 percent. It is not to be completed by any legal entity which has only an indirect ownership interest in the Applicant.

Under Municipal Code Section 2-154-015, the Disclosing Party must disclose whether such Disclosing Party or any "Applicable Party" or any Spouse or Domestic Partner thereof currently has a "familial relationship" with any elected city official or department head. A "familial relationship" exists if, as of the date this EDS is signed, the Disclosing Party or any "Applicable Party" or any Spouse or Domestic Partner thereof is related to the mayor, any alderman, the city clerk, the city treasurer or any city department head as spouse or domestic partner or as any of the following, whether by blood or adoption: parent, child, brother or sister, aunt or uncle, niece or nephew, grandparent, grandchild, father-in-law, mother-in-law, son-in-law, daughter-in-law, stepfather or stepmother, stepson or stepdaughter, stepbrother or stepsister or half-brother or half-sister.

"Applicable Party" means (1) all executive officers of the Disclosing Party listed in Section II.B.1.a., if the Disclosing Party is a corporation; all partners of the Disclosing Party, if the Disclosing Party is a general partnership; all general partners and limited partners of the Disclosing Party, if the Disclosing Party is a limited partnership; all managers, managing members and members of the Disclosing Party, if the Disclosing Party is a limited liability company; (2) all principal officers of the Disclosing Party; and (3) any person having more than a 7.5 percent ownership interest in the Disclosing Party. "Principal officers" means the president, chief operating officer, executive director, chief financial officer, treasurer or secretary of a legal entity or any person exercising similar authority.

Does the Disclosing Party or any "Applicable Party" or any Spouse or Domestic Partner thereof currently have a "familial relationship" with an elected city official or department head?

[ ] Yes [X] No

If yes, please identify below (1) the name and title of such person, (2) the name of the legal entity to which such person is connected; (3) the name and title of the elected city official or department head to whom such person has a familial relationship, and (4) the precise nature of such familial relationship.

_____

_____

_____

CITY OF CHICAGO
ECONOMIC DISCLOSURE STATEMENT
AND AFFIDAVIT

SECTION I -- GENERAL INFORMATION

A. Legal name of the Disclosing Party submitting this EDS. Include d/b/a/ if applicable:

PR Primestor Little Village, LLC

Check ONE of the following three boxes:

Indicate whether the Disclosing Party submitting this EDS is:

1. [ ] the Applicant
   OR
2. [x] a legal entity holding a direct or indirect interest in the Applicant. State the legal name of the Applicant in which the Disclosing Party holds an interest: Primestor Little Village, LLC
   OR
3. [ ] a legal entity with a right of control (see Section II.B.1.) State the legal name of the entity in which the Disclosing Party holds a right of control: _____

B. Business address of the Disclosing Party: 7 Giralda Farms
Madison, NJ 07940

C. Telephone: 973-734-1420 Fax: 973-685-1788 Email: jeremy.keenan@prudential.com

D. Name of contact person: Jeremy Keenan

E. Federal Employer Identification No. (if you have one): _____

F. Brief description of contract, transaction or other undertaking (referred to below as the "Matter") to which this EDS pertains. (Include project number and location of property, if applicable):

Rezoning and PD for 4400 – 40 W. 26th Street/2448 – 2558 S. Kostner Ave.

G. Which City agency or department is requesting this EDS? DHED

If the Matter is a contract being handled by the City's Department of Procurement Services, please complete the following:

Specification # _____ and Contract # _____

SECTION II -- DISCLOSURE OF OWNERSHIP INTERESTS

A. NATURE OF THE DISCLOSING PARTY

1. Indicate the nature of the Disclosing Party:

[ ] Person
[ ] Publicly registered business corporation
[ ] Privately held business corporation
[ ] Sole proprietorship
[ ] General partnership
[ ] Limited partnership
[ ] Trust
[x] Limited liability company
[ ] Limited liability partnership
[ ] Joint venture
[ ] Not-for-profit corporation
(Is the not-for-profit corporation also a 501(c)(3))?
[ ] Yes [ ] No
[ ] Other (please specify)

2. For legal entities, the state (or foreign country) of incorporation or organization, if applicable:

Delaware

3. For legal entities not organized in the State of Illinois: Has the organization registered to do business in the State of Illinois as a foreign entity?

[ ] Yes [x] No [ ] N/A

B. IF THE DISCLOSING PARTY IS A LEGAL ENTITY:

1. List below the full names and titles of all executive officers and all directors of the entity. **NOTE:** For not-for-profit corporations, also list below all members, if any, which are legal entities. If there are no such members, write "no members." For trusts, estates or other similar entities, list below the legal titleholder(s).

If the entity is a general partnership, limited partnership, limited liability company, limited liability partnership or joint venture, list below the name and title of each general partner, managing member, manager or any other person or entity that controls the day-to-day management of the Disclosing Party. **NOTE**: Each legal entity listed below must submit an EDS on its own behalf.

Name	Title
Jeremy Keenan	Vice - President

2. Please provide the following information concerning each person or entity having a direct or indirect beneficial interest (including ownership) in excess of 7.5% of the Disclosing Party. Examples of such an interest include shares in a corporation, partnership interest in a partnership or joint venture,

interest of a member or manager in a limited liability company, or interest of a beneficiary of a trust, estate or other similar entity. If none, state "None." **NOTE**: Pursuant to Section 2-154-030 of the Municipal Code of Chicago ("Municipal Code"), the City may require any such additional information from any applicant which is reasonably intended to achieve full disclosure.

Name	Business Address	Percentage Interest in the Disclosing Party
Prisa LHC, LLC	7 Giralda Farms, Madison, NJ 07940	100%

SECTION III -- BUSINESS RELATIONSHIPS WITH CITY ELECTED OFFICIALS

Has the Disclosing Party had a "business relationship," as defined in Chapter 2-156 of the Municipal Code, with any City elected official in the 12 months before the date this EDS is signed?

[ ] Yes [x] No

If yes, please identify below the name(s) of such City elected official(s) and describe such relationship(s):

SECTION IV -- DISCLOSURE OF SUBCONTRACTORS AND OTHER RETAINED PARTIES

The Disclosing Party must disclose the name and business address of each subcontractor, attorney, lobbyist, accountant, consultant and any other person or entity whom the Disclosing Party has retained or expects to retain in connection with the Matter, as well as the nature of the relationship, and the total amount of the fees paid or estimated to be paid. The Disclosing Party is not required to disclose employees who are paid solely through the Disclosing Party's regular payroll.

"Lobbyist" means any person or entity who undertakes to influence any legislative or administrative action on behalf of any person or entity other than: (1) a not-for-profit entity, on an unpaid basis, or (2) himself. "Lobbyist" also means any person or entity any part of whose duties as an employee of another includes undertaking to influence any legislative or administrative action.

If the Disclosing Party is uncertain whether a disclosure is required under this Section, the Disclosing Party must either ask the City whether disclosure is required or make the disclosure.

Name (indicate whether retained or anticipated to be retained)	Business Address	Relationship to Disclosing Party (subcontractor, attorney, lobbyist, etc.)	Fees (indicate whether paid or estimated.) **NOTE:** "hourly rate" or "t.b.d." is not an acceptable response.

(Add sheets if necessary)

[X] Check here if the Disclosing Party has not retained, nor expects to retain, any such persons or entities.

SECTION V -- CERTIFICATIONS

A. COURT-ORDERED CHILD SUPPORT COMPLIANCE

Under Municipal Code Section 2-92-415, substantial owners of business entities that contract with the City must remain in compliance with their child support obligations throughout the contract's term.

Has any person who directly or indirectly owns 10% or more of the Disclosing Party been declared in arrearage on any child support obligations by any Illinois court of competent jurisdiction?

[ ] Yes [X] No [ ] No person directly or indirectly owns 10% or more of the Disclosing Party.

If "Yes," has the person entered into a court-approved agreement for payment of all support owed and is the person in compliance with that agreement?

[ ] Yes [ ] No

B. FURTHER CERTIFICATIONS

1. Pursuant to Municipal Code Chapter 1-23, Article I ("Article I")(which the Applicant should consult for defined terms (e.g., "doing business") and legal requirements), if the Disclosing Party submitting this EDS is the Applicant and is doing business with the City, then the Disclosing Party certifies as follows: (i) neither the Applicant nor any controlling person is currently indicted or charged with, or has admitted guilt of, or has ever been convicted of, or placed under supervision for, any criminal offense involving actual, attempted, or conspiracy to commit bribery, theft, fraud, forgery, perjury, dishonesty or deceit against an officer or employee of the City or any sister agency; and (ii) the Applicant understands and acknowledges that compliance with Article I is a continuing requirement for doing business with the City. NOTE: If Article I applies to the Applicant, the permanent compliance timeframe in Article I supersedes some five-year compliance timeframes in certifications 2 and 3 below.

2. The Disclosing Party and, if the Disclosing Party is a legal entity, all of those persons or entities identified in Section II.B.1. of this EDS:

a. are not presently debarred, suspended, proposed for debarment, declared ineligible or voluntarily excluded from any transactions by any federal, state or local unit of government;

b. have not, within a five-year period preceding the date of this EDS, been convicted of a criminal offense, adjudged guilty, or had a civil judgment rendered against them in connection with: obtaining, attempting to obtain, or performing a public (federal, state or local) transaction or contract under a public transaction; a violation of federal or state antitrust statutes; fraud; embezzlement; theft; forgery; bribery; falsification or destruction of records; making false statements; or receiving stolen property;

c. are not presently indicted for, or criminally or civilly charged by, a governmental entity (federal, state or local) with committing any of the offenses set forth in clause B.2.b. of this Section V;

d. have not, within a five-year period preceding the date of this EDS, had one or more public transactions (federal, state or local) terminated for cause or default; and

e. have not, within a five-year period preceding the date of this EDS, been convicted, adjudged guilty, or found liable in a civil proceeding, or in any criminal or civil action, including actions concerning environmental violations, instituted by the City or by the federal government, any state, or any other unit of local government.

3. The certifications in subparts 3, 4 and 5 concern:

• the Disclosing Party;
• any "Contractor" (meaning any contractor or subcontractor used by the Disclosing Party in connection with the Matter, including but not limited to all persons or legal entities disclosed under Section IV, "Disclosure of Subcontractors and Other Retained Parties");
• any "Affiliated Entity" (meaning a person or entity that, directly or indirectly: controls the Disclosing Party, is controlled by the Disclosing Party, or is, with the Disclosing Party, under common control of another person or entity. Indicia of control include, without limitation: interlocking management or ownership; identity of interests among family members, shared facilities and equipment; common use of employees; or organization of a business entity following the ineligibility of a business entity to do business with federal or state or local government, including the City, using substantially the same management, ownership, or principals as the ineligible entity); with respect to Contractors, the term Affiliated Entity means a person or entity that directly or indirectly controls the Contractor, is controlled by it, or, with the Contractor, is under common control of another person or entity;
• any responsible official of the Disclosing Party, any Contractor or any Affiliated Entity or any other official, agent or employee of the Disclosing Party, any Contractor or any Affiliated Entity, acting pursuant to the direction or authorization of a responsible official of the Disclosing Party, any Contractor or any Affiliated Entity (collectively "Agents").

Neither the Disclosing Party, nor any Contractor, nor any Affiliated Entity of either the Disclosing Party or any Contractor nor any Agents have, during the five years before the date this EDS is signed, or, with respect to a Contractor, an Affiliated Entity, or an Affiliated Entity of a Contractor during the five years before the date of such Contractor's or Affiliated Entity's contract or engagement in connection with the Matter:

a. bribed or attempted to bribe, or been convicted or adjudged guilty of bribery or attempting to bribe, a public officer or employee of the City, the State of Illinois, or any agency of the federal government or of any state or local government in the United States of America, in that officer's or employee's official capacity;

b. agreed or colluded with other bidders or prospective bidders, or been a party to any such agreement, or been convicted or adjudged guilty of agreement or collusion among bidders or prospective bidders, in restraint of freedom of competition by agreement to bid a fixed price or otherwise; or

c. made an admission of such conduct described in a. or b. above that is a matter of record, but have not been prosecuted for such conduct; or

d. violated the provisions of Municipal Code Section 2-92-610 (Living Wage Ordinance).

4. Neither the Disclosing Party, Affiliated Entity or Contractor, or any of their employees, officials, agents or partners, is barred from contracting with any unit of state or local government as a result of engaging in or being convicted of (1) bid-rigging in violation of 720 ILCS 5/33E-3; (2) bid-rotating in violation of 720 ILCS 5/33E-4; or (3) any similar offense of any state or of the United States of America that contains the same elements as the offense of bid-rigging or bid-rotating.

5. Neither the Disclosing Party nor any Affiliated Entity is listed on any of the following lists maintained by the Office of Foreign Assets Control of the U.S. Department of the Treasury or the Bureau of Industry and Security of the U.S. Department of Commerce or their successors: the Specially Designated Nationals List, the Denied Persons List, the Unverified List, the Entity List and the Debarred List.

6. The Disclosing Party understands and shall comply with the applicable requirements of Chapters 2-55 (Legislative Inspector General), 2-56 (Inspector General) and 2-156 (Governmental Ethics) of the Municipal Code.

7. If the Disclosing Party is unable to certify to any of the above statements in this Part B (Further Certifications), the Disclosing Party must explain below:

_____

_____

_____

_____

If the letters "NA," the word "None," or no response appears on the lines above, it will be conclusively presumed that the Disclosing Party certified to the above statements.

8. To the best of the Disclosing Party's knowledge after reasonable inquiry, the following is a complete list of all current employees of the Disclosing Party who were, at any time during the 12-month period preceding the execution date of this EDS, an employee, or elected or appointed official, of the City of Chicago (if none, indicate with "N/A" or "none").

N/A

9. To the best of the Disclosing Party's knowledge after reasonable inquiry, the following is a complete list of all gifts that the Disclosing Party has given or caused to be given, at any time during the 12-month period preceding the execution date of this EDS, to an employee, or elected or appointed official, of the City of Chicago. For purposes of this statement, a "gift" does not include: (i) anything made generally available to City employees or to the general public, or (ii) food or drink provided in the course of official City business and having a retail value of less than $20 per recipient (if none, indicate with "N/A" or "none"). As to any gift listed below, please also list the name of the City recipient.

N/A

C. CERTIFICATION OF STATUS AS FINANCIAL INSTITUTION

1. The Disclosing Party certifies that the Disclosing Party (check one)

[ ] is [X] is not

a "financial institution" as defined in Section 2-32-455(b) of the Municipal Code.

2. If the Disclosing Party IS a financial institution, then the Disclosing Party pledges:

"We are not and will not become a predatory lender as defined in Chapter 2-32 of the Municipal Code. We further pledge that none of our affiliates is, and none of them will become, a predatory lender as defined in Chapter 2-32 of the Municipal Code. We understand that becoming a predatory lender or becoming an affiliate of a predatory lender may result in the loss of the privilege of doing business with the City."

If the Disclosing Party is unable to make this pledge because it or any of its affiliates (as defined in Section 2-32-455(b) of the Municipal Code) is a predatory lender within the meaning of Chapter 2-32 of the Municipal Code, explain here (attach additional pages if necessary):

If the letters "NA," the word "None," or no response appears on the lines above, it will be conclusively presumed that the Disclosing Party certified to the above statements.

D. CERTIFICATION REGARDING INTEREST IN CITY BUSINESS

Any words or terms that are defined in Chapter 2-156 of the Municipal Code have the same meanings when used in this Part D.

1. In accordance with Section 2-156-110 of the Municipal Code: Does any official or employee of the City have a financial interest in his or her own name or in the name of any other person or entity in the Matter?

[ ] Yes [X] No

NOTE: If you checked "Yes" to Item D.1., proceed to Items D.2. and D.3. If you checked "No" to Item D.1., proceed to Part E.

2. Unless sold pursuant to a process of competitive bidding, or otherwise permitted, no City elected official or employee shall have a financial interest in his or her own name or in the name of any other person or entity in the purchase of any property that (i) belongs to the City, or (ii) is sold for taxes or assessments, or (iii) is sold by virtue of legal process at the suit of the City (collectively, "City Property Sale"). Compensation for property taken pursuant to the City's eminent domain power does not constitute a financial interest within the meaning of this Part D.

Does the Matter involve a City Property Sale?

[ ] Yes [ ] No

3. If you checked "Yes" to Item D.1., provide the names and business addresses of the City officials or employees having such interest and identify the nature of such interest:

Name	Business Address	Nature of Interest

4. The Disclosing Party further certifies that no prohibited financial interest in the Matter will be acquired by any City official or employee.

E. CERTIFICATION REGARDING SLAVERY ERA BUSINESS

Please check either 1. or 2. below. If the Disclosing Party checks 2., the Disclosing Party must disclose below or in an attachment to this EDS all information required by paragraph 2. Failure to

comply with these disclosure requirements may make any contract entered into with the City in connection with the Matter voidable by the City.

X 1. The Disclosing Party verifies that the Disclosing Party has searched any and all records of the Disclosing Party and any and all predecessor entities regarding records of investments or profits from slavery or slaveholder insurance policies during the slavery era (including insurance policies issued to slaveholders that provided coverage for damage to or injury or death of their slaves), and the Disclosing Party has found no such records.

____2. The Disclosing Party verifies that, as a result of conducting the search in step 1 above, the Disclosing Party has found records of investments or profits from slavery or slaveholder insurance policies. The Disclosing Party verifies that the following constitutes full disclosure of all such records, including the names of any and all slaves or slaveholders described in those records:

_____

_____

_____

_____

SECTION VI -- CERTIFICATIONS FOR FEDERALLY FUNDED MATTERS

NOTE: If the Matter is federally funded, complete this Section VI. **If the Matter is not federally funded**, proceed to Section VII. For purposes of this Section VI, tax credits allocated by the City and proceeds of debt obligations of the City are not federal funding.

A. CERTIFICATION REGARDING LOBBYING

1. List below the names of all persons or entities registered under the federal Lobbying Disclosure Act of 1995 who have made lobbying contacts on behalf of the Disclosing Party with respect to the Matter: (Add sheets if necessary):

_____

_____

_____

(If no explanation appears or begins on the lines above, or if the letters "NA" or if the word "None" appear, it will be conclusively presumed that the Disclosing Party means that NO persons or entities registered under the Lobbying Disclosure Act of 1995 have made lobbying contacts on behalf of the Disclosing Party with respect to the Matter.)

2. The Disclosing Party has not spent and will not expend any federally appropriated funds to pay any person or entity listed in Paragraph A.1. above for his or her lobbying activities or to pay any person or entity to influence or attempt to influence an officer or employee of any agency, as defined by applicable federal law, a member of Congress, an officer or employee of Congress, or an employee of a member of Congress, in connection with the award of any federally funded contract, making any federally funded grant or loan, entering into any cooperative agreement, or to extend, continue, renew, amend, or modify any federally funded contract, grant, loan, or cooperative agreement.

3. The Disclosing Party will submit an updated certification at the end of each calendar quarter in which there occurs any event that materially affects the accuracy of the statements and information set forth in paragraphs A.1. and A.2. above.

4. The Disclosing Party certifies that either: (i) it is not an organization described in section 501(c)(4) of the Internal Revenue Code of 1986; or (ii) it is an organization described in section 501(c)(4) of the Internal Revenue Code of 1986 but has not engaged and will not engage in "Lobbying Activities".

5. If the Disclosing Party is the Applicant, the Disclosing Party must obtain certifications equal in form and substance to paragraphs A.1. through A.4. above from all subcontractors before it awards any subcontract and the Disclosing Party must maintain all such subcontractors' certifications for the duration of the Matter and must make such certifications promptly available to the City upon request.

B. CERTIFICATION REGARDING EQUAL EMPLOYMENT OPPORTUNITY

If the Matter is federally funded, federal regulations require the Applicant and all proposed subcontractors to submit the following information with their bids or in writing at the outset of negotiations.

Is the Disclosing Party the Applicant?

[ ] Yes [ ] No

If "Yes," answer the three questions below:

1. Have you developed and do you have on file affirmative action programs pursuant to applicable federal regulations? (See 41 CFR Part 60-2.)
[ ] Yes [ ] No

2. Have you filed with the Joint Reporting Committee, the Director of the Office of Federal Contract Compliance Programs, or the Equal Employment Opportunity Commission all reports due under the applicable filing requirements?
[ ] Yes [ ] No

3. Have you participated in any previous contracts or subcontracts subject to the equal opportunity clause?
[ ] Yes [ ] No

If you checked "No" to question 1. or 2. above, please provide an explanation:

_____

_____

SECTION VII -- ACKNOWLEDGMENTS, CONTRACT INCORPORATION, COMPLIANCE, PENALTIES, DISCLOSURE

The Disclosing Party understands and agrees that:

A. The certifications, disclosures, and acknowledgments contained in this EDS will become part of any contract or other agreement between the Applicant and the City in connection with the Matter, whether procurement, City assistance, or other City action, and are material inducements to the City's execution of any contract or taking other action with respect to the Matter. The Disclosing Party understands that it must comply with all statutes, ordinances, and regulations on which this EDS is based.

B. The City's Governmental Ethics and Campaign Financing Ordinances, Chapters 2-156 and 2-164 of the Municipal Code, impose certain duties and obligations on persons or entities seeking City contracts, work, business, or transactions. The full text of these ordinances and a training program is available on line at www.cityofchicago.org/Ethics, and may also be obtained from the City's Board of Ethics, 740 N.

Sedgwick St., Suite 500, Chicago, IL 60610, (312) 744-9660. The Disclosing Party must comply fully with the applicable ordinances.

C. If the City determines that any information provided in this EDS is false, incomplete or inaccurate, any contract or other agreement in connection with which it is submitted may be rescinded or be void or voidable, and the City may pursue any remedies under the contract or agreement (if not rescinded or void), at law, or in equity, including terminating the Disclosing Party's participation in the Matter and/or declining to allow the Disclosing Party to participate in other transactions with the City. Remedies at law for a false statement of material fact may include incarceration and an award to the City of treble damages.

D. It is the City's policy to make this document available to the public on its Internet site and/or upon request. Some or all of the information provided on this EDS and any attachments to this EDS may be made available to the public on the Internet, in response to a Freedom of Information Act request, or otherwise. By completing and signing this EDS, the Disclosing Party waives and releases any possible rights or claims which it may have against the City in connection with the public release of information contained in this EDS and also authorizes the City to verify the accuracy of any information submitted in this EDS.

E. The information provided in this EDS must be kept current. In the event of changes, the Disclosing Party must supplement this EDS up to the time the City takes action on the Matter. If the Matter is a contract being handled by the City's Department of Procurement Services, the Disclosing Party must update this EDS as the contract requires. **NOTE:** With respect to Matters subject to Article I of Chapter 1-23 of the Municipal Code (imposing **PERMANENT INELIGIBILITY** for certain specified offenses), the information provided herein regarding eligibility must be kept current for a longer period, as required by Chapter 1-23 and Section 2-154-020 of the Municipal Code.

The Disclosing Party represents and warrants that:

F.1. The Disclosing Party is not delinquent in the payment of any tax administered by the Illinois Department of Revenue, nor are the Disclosing Party or its Affiliated Entities delinquent in paying any fine, fee, tax or other charge owed to the City. This includes, but is not limited to, all water charges, sewer charges, license fees, parking tickets, property taxes or sales taxes.

F.2 If the Disclosing Party is the Applicant, the Disclosing Party and its Affiliated Entities will not use, nor permit their subcontractors to use, any facility listed by the U.S. E.P.A. on the federal Excluded Parties List System ("EPLS") maintained by the U. S. General Services Administration.

F.3 If the Disclosing Party is the Applicant, the Disclosing Party will obtain from any contractors/subcontractors hired or to be hired in connection with the Matter certifications equal in form and substance to those in F.1. and F.2. above and will not, without the prior written consent of the City, use any such contractor/subcontractor that does not provide such certifications or that the Disclosing Party has reason to believe has not provided or cannot provide truthful certifications.

NOTE: If the Disclosing Party cannot certify as to any of the items in F.1., F.2. or F.3. above, an explanatory statement must be attached to this EDS.

CERTIFICATION

Under penalty of perjury, the person signing below: (1) warrants that he/she is authorized to execute this EDS and Appendix A (if applicable) on behalf of the Disclosing Party, and (2) warrants that all certifications and statements contained in this EDS and Appendix A (if applicable) are true, accurate and complete as of the date furnished to the City.

PR Primestor Little Village, LLC
(Print or type name of Disclosing Party)

By: _____
(Sign here)

Michael McMains
(Print or type name of person signing)

Vice - President
(Print or type title of person signing)

Signed and sworn to before me on (date) JAN. 8, 2013,
at Cook County, Illinois (state).

Gloria D Hawthorne Notary Public.

Commission expires: 02/27/15.

OFFICIAL SEAL
GLORIA D HAWTHORNE
NOTARY PUBLIC - STATE OF ILLINOIS
MY COMMISSION EXPIRES:02/27/15

SECTION VII -- ACKNOWLEDGMENTS, CONTRACT INCORPORATION, COMPLIANCE, PENALTIES, DISCLOSURE

The Disclosing Party understands and agrees that:

A. The certifications, disclosures, and acknowledgments contained in this EDS will become part of any contract or other agreement between the Applicant and the City in connection with the Matter, whether procurement, City assistance, or other City action, and are material inducements to the City's execution of any contract or taking other action with respect to the Matter. The Disclosing Party understands that it must comply with all statutes, ordinances, and regulations on which this EDS is based.

B. The City's Governmental Ethics and Campaign Financing Ordinances, Chapters 2-156 and 2-164 of the Municipal Code, impose certain duties and obligations on persons or entities seeking City contracts, work, business, or transactions. The full text of these ordinances and a training program is available on line at www.cityofchicago.org/Ethics, and may also be obtained from the City's Board of Ethics, 740 N.


Sedgwick St., Suite 500, Chicago, IL 60610, (312) 744-9660. The Disclosing Party must comply fully with the applicable ordinances.

C. If the City determines that any information provided in this EDS is false, incomplete or inaccurate, any contract or other agreement in connection with which it is submitted may be rescinded or be void or voidable, and the City may pursue any remedies under the contract or agreement (if not rescinded or void), at law, or in equity, including terminating the Disclosing Party's participation in the Matter and/or declining to allow the Disclosing Party to participate in other transactions with the City. Remedies at law for a false statement of material fact may include incarceration and an award to the City of treble damages.

D. It is the City's policy to make this document available to the public on its Internet site and/or upon request. Some or all of the information provided on this EDS and any attachments to this EDS may be made available to the public on the Internet, in response to a Freedom of Information Act request, or otherwise. By completing and signing this EDS, the Disclosing Party waives and releases any possible rights or claims which it may have against the City in connection with the public release of information contained in this EDS and also authorizes the City to verify the accuracy of any information submitted in this EDS.

E. The information provided in this EDS must be kept current. In the event of changes, the Disclosing Party must supplement this EDS up to the time the City takes action on the Matter. If the Matter is a contract being handled by the City's Department of Procurement Services, the Disclosing Party must update this EDS as the contract requires. **NOTE:** With respect to Matters subject to Article I of Chapter 1-23 of the Municipal Code (imposing **PERMANENT INELIGIBILITY** for certain specified offenses), the information provided herein regarding eligibility must be kept current for a longer period, as required by Chapter 1-23 and Section 2-154-020 of the Municipal Code.

The Disclosing Party represents and warrants that:

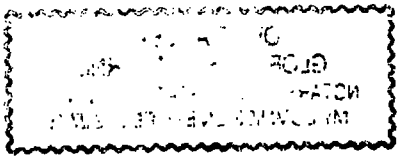

CITY OF CHICAGO
ECONOMIC DISCLOSURE STATEMENT AND AFFIDAVIT
APPENDIX A

FAMILIAL RELATIONSHIPS WITH ELECTED CITY OFFICIALS AND DEPARTMENT HEADS

This Appendix is to be completed only by (a) the Applicant, and (b) any legal entity which has a direct ownership interest in the Applicant exceeding 7.5 percent. It is not to be completed by any legal entity which has only an indirect ownership interest in the Applicant.

Under Municipal Code Section 2-154-015, the Disclosing Party must disclose whether such Disclosing Party or any "Applicable Party" or any Spouse or Domestic Partner thereof currently has a "familial relationship" with any elected city official or department head. A "familial relationship" exists if, as of the date this EDS is signed, the Disclosing Party or any "Applicable Party" or any Spouse or Domestic Partner thereof is related to the mayor, any alderman, the city clerk, the city treasurer or any city department head as spouse or domestic partner or as any of the following, whether by blood or adoption: parent, child, brother or sister, aunt or uncle, niece or nephew, grandparent, grandchild, father-in-law, mother-in-law, son-in-law, daughter-in-law, stepfather or stepmother, stepson or stepdaughter, stepbrother or stepsister or half-brother or half-sister.

"Applicable Party" means (1) all executive officers of the Disclosing Party listed in Section II.B.1.a., if the Disclosing Party is a corporation; all partners of the Disclosing Party, if the Disclosing Party is a general partnership; all general partners and limited partners of the Disclosing Party, if the Disclosing Party is a limited partnership; all managers, managing members and members of the Disclosing Party, if the Disclosing Party is a limited liability company; (2) all principal officers of the Disclosing Party; and (3) any person having more than a 7.5 percent ownership interest in the Disclosing Party. "Principal officers" means the president, chief operating officer, executive director, chief financial officer, treasurer or secretary of a legal entity or any person exercising similar authority.

Does the Disclosing Party or any "Applicable Party" or any Spouse or Domestic Partner thereof currently have a "familial relationship" with an elected city official or department head?

[ ] Yes [X] No

If yes, please identify below (1) the name and title of such person, (2) the name of the legal entity to which such person is connected; (3) the name and title of the elected city official or department head to whom such person has a familial relationship, and (4) the precise nature of such familial relationship.

_____

_____

_____

CITY OF CHICAGO
ECONOMIC DISCLOSURE STATEMENT
AND AFFIDAVIT

SECTION I -- GENERAL INFORMATION

A. Legal name of the Disclosing Party submitting this EDS. Include d/b/a/ if applicable:

PRISA LHC, LLC

Check ONE of the following three boxes:

Indicate whether the Disclosing Party submitting this EDS is:

1. [ ] the Applicant
   OR
2. [x] a legal entity holding a direct or indirect interest in the Applicant. State the legal name of the Applicant in which the Disclosing Party holds an interest: PR Primestor Little Village, LLC
   OR
3. [ ] a legal entity with a right of control (see Section II.B.1.) State the legal name of the entity in which the Disclosing Party holds a right of control: _____

B. Business address of the Disclosing Party: 7 Giralda Farms
Madison, NJ 07940

C. Telephone: 973-734-1420 Fax: 973-685-1788 Email: jeremy.keenan@prudential.com

D. Name of contact person: Jeremy Keenan

E. Federal Employer Identification No. (if you have one): _____

F. Brief description of contract, transaction or other undertaking (referred to below as the "Matter") to which this EDS pertains. (Include project number and location of property, if applicable):

Rezoning and PD for 4400 – 40 W. 26th Street/2448 – 2558 S. Kostner Ave.

G. Which City agency or department is requesting this EDS? DHED

If the Matter is a contract being handled by the City's Department of Procurement Services, please complete the following:

Specification # _____ and Contract # _____

SECTION II -- DISCLOSURE OF OWNERSHIP INTERESTS

A. NATURE OF THE DISCLOSING PARTY

1. Indicate the nature of the Disclosing Party:

[ ] Person
[ ] Publicly registered business corporation
[ ] Privately held business corporation
[ ] Sole proprietorship
[ ] General partnership
[ ] Limited partnership
[ ] Trust
[x] Limited liability company
[ ] Limited liability partnership
[ ] Joint venture
[ ] Not-for-profit corporation
(Is the not-for-profit corporation also a 501(c)(3))?
[ ] Yes [ ] No
[ ] Other (please specify)

2. For legal entities, the state (or foreign country) of incorporation or organization, if applicable:

Delaware

3. For legal entities not organized in the State of Illinois: Has the organization registered to do business in the State of Illinois as a foreign entity?

[ ] Yes [x] No [ ] N/A

B. IF THE DISCLOSING PARTY IS A LEGAL ENTITY:

1. List below the full names and titles of all executive officers and all directors of the entity. **NOTE:** For not-for-profit corporations, also list below all members, if any, which are legal entities. If there are no such members, write "no members." For trusts, estates or other similar entities, list below the legal titleholder(s).

If the entity is a general partnership, limited partnership, limited liability company, limited liability partnership or joint venture, list below the name and title of each general partner, managing member, manager or any other person or entity that controls the day-to-day management of the Disclosing Party. **NOTE**: Each legal entity listed below must submit an EDS on its own behalf.

Name	Title
Jeremy Keenan	Vice - President

2. Please provide the following information concerning each person or entity having a direct or indirect beneficial interest (including ownership) in excess of 7.5% of the Disclosing Party. Examples of such an interest include shares in a corporation, partnership interest in a partnership or joint venture,

interest of a member or manager in a limited liability company, or interest of a beneficiary of a trust, estate or other similar entity. If none, state "None." **NOTE**: Pursuant to Section 2-154-030 of the Municipal Code of Chicago ("Municipal Code"), the City may require any such additional information from any applicant which is reasonably intended to achieve full disclosure.

Name	Business Address	Percentage Interest in the Disclosing Party
Prisa UHC, LLC	7 Giralda Farms, Madison, NJ 07940	100%

SECTION III -- BUSINESS RELATIONSHIPS WITH CITY ELECTED OFFICIALS

Has the Disclosing Party had a "business relationship," as defined in Chapter 2-156 of the Municipal Code, with any City elected official in the 12 months before the date this EDS is signed?

[ ] Yes [x] No

If yes, please identify below the name(s) of such City elected official(s) and describe such relationship(s):

SECTION IV -- DISCLOSURE OF SUBCONTRACTORS AND OTHER RETAINED PARTIES

The Disclosing Party must disclose the name and business address of each subcontractor, attorney, lobbyist, accountant, consultant and any other person or entity whom the Disclosing Party has retained or expects to retain in connection with the Matter, as well as the nature of the relationship, and the total amount of the fees paid or estimated to be paid. The Disclosing Party is not required to disclose employees who are paid solely through the Disclosing Party's regular payroll.

"Lobbyist" means any person or entity who undertakes to influence any legislative or administrative action on behalf of any person or entity other than: (1) a not-for-profit entity, on an unpaid basis, or (2) himself. "Lobbyist" also means any person or entity any part of whose duties as an employee of another includes undertaking to influence any legislative or administrative action.

If the Disclosing Party is uncertain whether a disclosure is required under this Section, the Disclosing Party must either ask the City whether disclosure is required or make the disclosure.

Name (indicate whether retained or anticipated to be retained)	Business Address	Relationship to Disclosing Party (subcontractor, attorney, lobbyist, etc.)	Fees (indicate whether paid or estimated.) **NOTE:** "hourly rate" or "t.b.d." is not an acceptable response.

(Add sheets if necessary)

[X] Check here if the Disclosing Party has not retained, nor expects to retain, any such persons or entities.

SECTION V -- CERTIFICATIONS

A. COURT-ORDERED CHILD SUPPORT COMPLIANCE

Under Municipal Code Section 2-92-415, substantial owners of business entities that contract with the City must remain in compliance with their child support obligations throughout the contract's term.

Has any person who directly or indirectly owns 10% or more of the Disclosing Party been declared in arrearage on any child support obligations by any Illinois court of competent jurisdiction?

[ ] Yes [X] No [ ] No person directly or indirectly owns 10% or more of the Disclosing Party.

If "Yes," has the person entered into a court-approved agreement for payment of all support owed and is the person in compliance with that agreement?

[ ] Yes [ ] No

B. FURTHER CERTIFICATIONS

1. Pursuant to Municipal Code Chapter 1-23, Article I ("Article I")(which the Applicant should consult for defined terms (e.g., "doing business") and legal requirements), if the Disclosing Party submitting this EDS is the Applicant and is doing business with the City, then the Disclosing Party certifies as follows: (i) neither the Applicant nor any controlling person is currently indicted or charged with, or has admitted guilt of, or has ever been convicted of, or placed under supervision for, any criminal offense involving actual, attempted, or conspiracy to commit bribery, theft, fraud, forgery, perjury, dishonesty or deceit against an officer or employee of the City or any sister agency; and (ii) the Applicant understands and acknowledges that compliance with Article I is a continuing requirement for doing business with the City. NOTE: If Article I applies to the Applicant, the permanent compliance timeframe in Article I supersedes some five-year compliance timeframes in certifications 2 and 3 below.

2. The Disclosing Party and, if the Disclosing Party is a legal entity, all of those persons or entities identified in Section II.B.1. of this EDS:

a. are not presently debarred, suspended, proposed for debarment, declared ineligible or voluntarily excluded from any transactions by any federal, state or local unit of government;

b. have not, within a five-year period preceding the date of this EDS, been convicted of a criminal offense, adjudged guilty, or had a civil judgment rendered against them in connection with: obtaining, attempting to obtain, or performing a public (federal, state or local) transaction or contract under a public transaction; a violation of federal or state antitrust statutes; fraud; embezzlement; theft; forgery; bribery; falsification or destruction of records; making false statements; or receiving stolen property;

c. are not presently indicted for, or criminally or civilly charged by, a governmental entity (federal, state or local) with committing any of the offenses set forth in clause B.2.b. of this Section V;

d. have not, within a five-year period preceding the date of this EDS, had one or more public transactions (federal, state or local) terminated for cause or default; and

e. have not, within a five-year period preceding the date of this EDS, been convicted, adjudged guilty, or found liable in a civil proceeding, or in any criminal or civil action, including actions concerning environmental violations, instituted by the City or by the federal government, any state, or any other unit of local government.

3. The certifications in subparts 3, 4 and 5 concern:

• the Disclosing Party;
• any "Contractor" (meaning any contractor or subcontractor used by the Disclosing Party in connection with the Matter, including but not limited to all persons or legal entities disclosed under Section IV, "Disclosure of Subcontractors and Other Retained Parties");
• any "Affiliated Entity" (meaning a person or entity that, directly or indirectly: controls the Disclosing Party, is controlled by the Disclosing Party, or is, with the Disclosing Party, under common control of another person or entity. Indicia of control include, without limitation: interlocking management or ownership; identity of interests among family members, shared facilities and equipment; common use of employees; or organization of a business entity following the ineligibility of a business entity to do business with federal or state or local government, including the City, using substantially the same management, ownership, or principals as the ineligible entity); with respect to Contractors, the term Affiliated Entity means a person or entity that directly or indirectly controls the Contractor, is controlled by it, or, with the Contractor, is under common control of another person or entity;
• any responsible official of the Disclosing Party, any Contractor or any Affiliated Entity or any other official, agent or employee of the Disclosing Party, any Contractor or any Affiliated Entity, acting pursuant to the direction or authorization of a responsible official of the Disclosing Party, any Contractor or any Affiliated Entity (collectively "Agents").

Neither the Disclosing Party, nor any Contractor, nor any Affiliated Entity of either the Disclosing Party or any Contractor nor any Agents have, during the five years before the date this EDS is signed, or, with respect to a Contractor, an Affiliated Entity, or an Affiliated Entity of a Contractor during the five years before the date of such Contractor's or Affiliated Entity's contract or engagement in connection with the Matter:

a. bribed or attempted to bribe, or been convicted or adjudged guilty of bribery or attempting to bribe, a public officer or employee of the City, the State of Illinois, or any agency of the federal government or of any state or local government in the United States of America, in that officer's or employee's official capacity;

b. agreed or colluded with other bidders or prospective bidders, or been a party to any such agreement, or been convicted or adjudged guilty of agreement or collusion among bidders or prospective bidders, in restraint of freedom of competition by agreement to bid a fixed price or otherwise; or

c. made an admission of such conduct described in a. or b. above that is a matter of record, but have not been prosecuted for such conduct; or

d. violated the provisions of Municipal Code Section 2-92-610 (Living Wage Ordinance).

4. Neither the Disclosing Party, Affiliated Entity or Contractor, or any of their employees, officials, agents or partners, is barred from contracting with any unit of state or local government as a result of engaging in or being convicted of (1) bid-rigging in violation of 720 ILCS 5/33E-3; (2) bid-rotating in violation of 720 ILCS 5/33E-4; or (3) any similar offense of any state or of the United States of America that contains the same elements as the offense of bid-rigging or bid-rotating.

5. Neither the Disclosing Party nor any Affiliated Entity is listed on any of the following lists maintained by the Office of Foreign Assets Control of the U.S. Department of the Treasury or the Bureau of Industry and Security of the U.S. Department of Commerce or their successors: the Specially Designated Nationals List, the Denied Persons List, the Unverified List, the Entity List and the Debarred List.

6. The Disclosing Party understands and shall comply with the applicable requirements of Chapters 2-55 (Legislative Inspector General), 2-56 (Inspector General) and 2-156 (Governmental Ethics) of the Municipal Code.

7. If the Disclosing Party is unable to certify to any of the above statements in this Part B (Further Certifications), the Disclosing Party must explain below:

_____

_____

_____

_____

If the letters "NA," the word "None," or no response appears on the lines above, it will be conclusively presumed that the Disclosing Party certified to the above statements.

8. To the best of the Disclosing Party's knowledge after reasonable inquiry, the following is a complete list of all current employees of the Disclosing Party who were, at any time during the 12-month period preceding the execution date of this EDS, an employee, or elected or appointed official, of the City of Chicago (if none, indicate with "N/A" or "none").

N/A

9. To the best of the Disclosing Party's knowledge after reasonable inquiry, the following is a complete list of all gifts that the Disclosing Party has given or caused to be given, at any time during the 12-month period preceding the execution date of this EDS, to an employee, or elected or appointed official, of the City of Chicago. For purposes of this statement, a "gift" does not include: (i) anything made generally available to City employees or to the general public, or (ii) food or drink provided in the course of official City business and having a retail value of less than $20 per recipient (if none, indicate with "N/A" or "none"). As to any gift listed below, please also list the name of the City recipient.

N/A

C. CERTIFICATION OF STATUS AS FINANCIAL INSTITUTION

1. The Disclosing Party certifies that the Disclosing Party (check one)

[ ] is [X] is not

a "financial institution" as defined in Section 2-32-455(b) of the Municipal Code.

2. If the Disclosing Party IS a financial institution, then the Disclosing Party pledges:

"We are not and will not become a predatory lender as defined in Chapter 2-32 of the Municipal Code. We further pledge that none of our affiliates is, and none of them will become, a predatory lender as defined in Chapter 2-32 of the Municipal Code. We understand that becoming a predatory lender or becoming an affiliate of a predatory lender may result in the loss of the privilege of doing business with the City."

If the Disclosing Party is unable to make this pledge because it or any of its affiliates (as defined in Section 2-32-455(b) of the Municipal Code) is a predatory lender within the meaning of Chapter 2-32 of the Municipal Code, explain here (attach additional pages if necessary):

If the letters "NA," the word "None," or no response appears on the lines above, it will be conclusively presumed that the Disclosing Party certified to the above statements.

D. CERTIFICATION REGARDING INTEREST IN CITY BUSINESS

Any words or terms that are defined in Chapter 2-156 of the Municipal Code have the same meanings when used in this Part D.

1. In accordance with Section 2-156-110 of the Municipal Code: Does any official or employee of the City have a financial interest in his or her own name or in the name of any other person or entity in the Matter?

[ ] Yes [X] No

NOTE: If you checked "Yes" to Item D.1., proceed to Items D.2. and D.3. If you checked "No" to Item D.1., proceed to Part E.

2. Unless sold pursuant to a process of competitive bidding, or otherwise permitted, no City elected official or employee shall have a financial interest in his or her own name or in the name of any other person or entity in the purchase of any property that (i) belongs to the City, or (ii) is sold for taxes or assessments, or (iii) is sold by virtue of legal process at the suit of the City (collectively, "City Property Sale"). Compensation for property taken pursuant to the City's eminent domain power does not constitute a financial interest within the meaning of this Part D.

Does the Matter involve a City Property Sale?

[ ] Yes [ ] No

3. If you checked "Yes" to Item D.1., provide the names and business addresses of the City officials or employees having such interest and identify the nature of such interest:

Name	Business Address	Nature of Interest

4. The Disclosing Party further certifies that no prohibited financial interest in the Matter will be acquired by any City official or employee.

E. CERTIFICATION REGARDING SLAVERY ERA BUSINESS

Please check either 1. or 2. below. If the Disclosing Party checks 2., the Disclosing Party must disclose below or in an attachment to this EDS all information required by paragraph 2. Failure to

comply with these disclosure requirements may make any contract entered into with the City in connection with the Matter voidable by the City.

X 1. The Disclosing Party verifies that the Disclosing Party has searched any and all records of the Disclosing Party and any and all predecessor entities regarding records of investments or profits from slavery or slaveholder insurance policies during the slavery era (including insurance policies issued to slaveholders that provided coverage for damage to or injury or death of their slaves), and the Disclosing Party has found no such records.

____2. The Disclosing Party verifies that, as a result of conducting the search in step 1 above, the Disclosing Party has found records of investments or profits from slavery or slaveholder insurance policies. The Disclosing Party verifies that the following constitutes full disclosure of all such records, including the names of any and all slaves or slaveholders described in those records:

_____

_____

_____

_____

SECTION VI -- CERTIFICATIONS FOR FEDERALLY FUNDED MATTERS

NOTE: **If the Matter is federally funded**, complete this Section VI. **If the Matter is not federally funded**, proceed to Section VII. For purposes of this Section VI, tax credits allocated by the City and proceeds of debt obligations of the City are not federal funding.

A. CERTIFICATION REGARDING LOBBYING

1. List below the names of all persons or entities registered under the federal Lobbying Disclosure Act of 1995 who have made lobbying contacts on behalf of the Disclosing Party with respect to the Matter: (Add sheets if necessary):

_____

_____

_____

(If no explanation appears or begins on the lines above, or if the letters "NA" or if the word "None" appear, it will be conclusively presumed that the Disclosing Party means that NO persons or entities registered under the Lobbying Disclosure Act of 1995 have made lobbying contacts on behalf of the Disclosing Party with respect to the Matter.)

2. The Disclosing Party has not spent and will not expend any federally appropriated funds to pay any person or entity listed in Paragraph A.1. above for his or her lobbying activities or to pay any person or entity to influence or attempt to influence an officer or employee of any agency, as defined by applicable federal law, a member of Congress, an officer or employee of Congress, or an employee of a member of Congress, in connection with the award of any federally funded contract, making any federally funded grant or loan, entering into any cooperative agreement, or to extend, continue, renew, amend, or modify any federally funded contract, grant, loan, or cooperative agreement.

3. The Disclosing Party will submit an updated certification at the end of each calendar quarter in which there occurs any event that materially affects the accuracy of the statements and information set forth in paragraphs A.1. and A.2. above.

4. The Disclosing Party certifies that either: (i) it is not an organization described in section 501(c)(4) of the Internal Revenue Code of 1986; or (ii) it is an organization described in section 501(c)(4) of the Internal Revenue Code of 1986 but has not engaged and will not engage in "Lobbying Activities".

5. If the Disclosing Party is the Applicant, the Disclosing Party must obtain certifications equal in form and substance to paragraphs A.1. through A.4. above from all subcontractors before it awards any subcontract and the Disclosing Party must maintain all such subcontractors' certifications for the duration of the Matter and must make such certifications promptly available to the City upon request.

B. CERTIFICATION REGARDING EQUAL EMPLOYMENT OPPORTUNITY

If the Matter is federally funded, federal regulations require the Applicant and all proposed subcontractors to submit the following information with their bids or in writing at the outset of negotiations.

Is the Disclosing Party the Applicant?

[ ] Yes [ ] No

If "Yes," answer the three questions below:

1. Have you developed and do you have on file affirmative action programs pursuant to applicable federal regulations? (See 41 CFR Part 60-2.)
[ ] Yes [ ] No

2. Have you filed with the Joint Reporting Committee, the Director of the Office of Federal Contract Compliance Programs, or the Equal Employment Opportunity Commission all reports due under the applicable filing requirements?
[ ] Yes [ ] No

3. Have you participated in any previous contracts or subcontracts subject to the equal opportunity clause?
[ ] Yes [ ] No

If you checked "No" to question 1. or 2. above, please provide an explanation:

_____

_____

SECTION VII -- ACKNOWLEDGMENTS, CONTRACT INCORPORATION, COMPLIANCE, PENALTIES, DISCLOSURE

The Disclosing Party understands and agrees that:

A. The certifications, disclosures, and acknowledgments contained in this EDS will become part of any contract or other agreement between the Applicant and the City in connection with the Matter, whether procurement, City assistance, or other City action, and are material inducements to the City's execution of any contract or taking other action with respect to the Matter. The Disclosing Party understands that it must comply with all statutes, ordinances, and regulations on which this EDS is based.

B. The City's Governmental Ethics and Campaign Financing Ordinances, Chapters 2-156 and 2-164 of the Municipal Code, impose certain duties and obligations on persons or entities seeking City contracts, work, business, or transactions. The full text of these ordinances and a training program is available on line at www.cityofchicago.org/Ethics, and may also be obtained from the City's Board of Ethics, 740 N.

Sedgwick St., Suite 500, Chicago, IL 60610, (312) 744-9660. The Disclosing Party must comply fully with the applicable ordinances.

C. If the City determines that any information provided in this EDS is false, incomplete or inaccurate, any contract or other agreement in connection with which it is submitted may be rescinded or be void or voidable, and the City may pursue any remedies under the contract or agreement (if not rescinded or void), at law, or in equity, including terminating the Disclosing Party's participation in the Matter and/or declining to allow the Disclosing Party to participate in other transactions with the City. Remedies at law for a false statement of material fact may include incarceration and an award to the City of treble damages.

D. It is the City's policy to make this document available to the public on its Internet site and/or upon request. Some or all of the information provided on this EDS and any attachments to this EDS may be made available to the public on the Internet, in response to a Freedom of Information Act request, or otherwise. By completing and signing this EDS, the Disclosing Party waives and releases any possible rights or claims which it may have against the City in connection with the public release of information contained in this EDS and also authorizes the City to verify the accuracy of any information submitted in this EDS.

E. The information provided in this EDS must be kept current. In the event of changes, the Disclosing Party must supplement this EDS up to the time the City takes action on the Matter. If the Matter is a contract being handled by the City's Department of Procurement Services, the Disclosing Party must update this EDS as the contract requires. **NOTE:** With respect to Matters subject to Article I of Chapter 1-23 of the Municipal Code (imposing **PERMANENT INELIGIBILITY** for certain specified offenses), the information provided herein regarding eligibility must be kept current for a longer period, as required by Chapter 1-23 and Section 2-154-020 of the Municipal Code.

The Disclosing Party represents and warrants that:

F.1. The Disclosing Party is not delinquent in the payment of any tax administered by the Illinois Department of Revenue, nor are the Disclosing Party or its Affiliated Entities delinquent in paying any fine, fee, tax or other charge owed to the City. This includes, but is not limited to, all water charges, sewer charges, license fees, parking tickets, property taxes or sales taxes.

F.2 If the Disclosing Party is the Applicant, the Disclosing Party and its Affiliated Entities will not use, nor permit their subcontractors to use, any facility listed by the U.S. E.P.A. on the federal Excluded Parties List System ("EPLS") maintained by the U. S. General Services Administration.

F.3 If the Disclosing Party is the Applicant, the Disclosing Party will obtain from any contractors/subcontractors hired or to be hired in connection with the Matter certifications equal in form and substance to those in F.1. and F.2. above and will not, without the prior written consent of the City, use any such contractor/subcontractor that does not provide such certifications or that the Disclosing Party has reason to believe has not provided or cannot provide truthful certifications.

NOTE: If the Disclosing Party cannot certify as to any of the items in F.1., F.2. or F.3. above, an explanatory statement must be attached to this EDS.

CERTIFICATION

Under penalty of perjury, the person signing below: (1) warrants that he/she is authorized to execute this EDS and Appendix A (if applicable) on behalf of the Disclosing Party, and (2) warrants that all certifications and statements contained in this EDS and Appendix A (if applicable) are true, accurate and complete as of the date furnished to the City.

PRISA LHC, LLC
(Print or type name of Disclosing Party)

By: _____
(Sign here)

Michael McMains
(Print or type name of person signing)

Vice - President
(Print or type title of person signing)

Signed and sworn to before me on (date) JAN. 8, 2013,
at Cook County, Illinois (state).

Gloria D Hawthorne Notary Public.

Commission expires: 02/27/15.

OFFICIAL SEAL
GLORIA D HAWTHORNE
NOTARY PUBLIC - STATE OF ILLINOIS
MY COMMISSION EXPIRES:02/27/15

SECTION VII -- ACKNOWLEDGMENTS, CONTRACT INCORPORATION, COMPLIANCE, PENALTIES, DISCLOSURE

The Disclosing Party understands and agrees that:

A. The certifications, disclosures, and acknowledgments contained in this EDS will become part of any contract or other agreement between the Applicant and the City in connection with the Matter, whether procurement, City assistance, or other City action, and are material inducements to the City's execution of any contract or taking other action with respect to the Matter. The Disclosing Party understands that it must comply with all statutes, ordinances, and regulations on which this EDS is based.

B. The City's Governmental Ethics and Campaign Financing Ordinances, Chapters 2-156 and 2-164 of the Municipal Code, impose certain duties and obligations on persons or entities seeking City contracts, work, business, or transactions. The full text of these ordinances and a training program is available on line at www.cityofchicago.org/Ethics, and may also be obtained from the City's Board of Ethics, 740 N.


Sedgwick St., Suite 500, Chicago, IL 60610, (312) 744-9660. The Disclosing Party must comply fully with the applicable ordinances.

C. If the City determines that any information provided in this EDS is false, incomplete or inaccurate, any contract or other agreement in connection with which it is submitted may be rescinded or be void or voidable, and the City may pursue any remedies under the contract or agreement (if not rescinded or void), at law, or in equity, including terminating the Disclosing Party's participation in the Matter and/or declining to allow the Disclosing Party to participate in other transactions with the City. Remedies at law for a false statement of material fact may include incarceration and an award to the City of treble damages.

D. It is the City's policy to make this document available to the public on its Internet site and/or upon request. Some or all of the information provided on this EDS and any attachments to this EDS may be made available to the public on the Internet, in response to a Freedom of Information Act request, or otherwise. By completing and signing this EDS, the Disclosing Party waives and releases any possible rights or claims which it may have against the City in connection with the public release of information contained in this EDS and also authorizes the City to verify the accuracy of any information submitted in this EDS.

E. The information provided in this EDS must be kept current. In the event of changes, the Disclosing Party must supplement this EDS up to the time the City takes action on the Matter. If the Matter is a contract being handled by the City's Department of Procurement Services, the Disclosing Party must update this EDS as the contract requires. **NOTE:** With respect to Matters subject to Article I of Chapter 1-23 of the Municipal Code (imposing **PERMANENT INELIGIBILITY** for certain specified offenses), the information provided herein regarding eligibility must be kept current for a longer period, as required by Chapter 1-23 and Section 2-154-020 of the Municipal Code.

The Disclosing Party represents and warrants that:

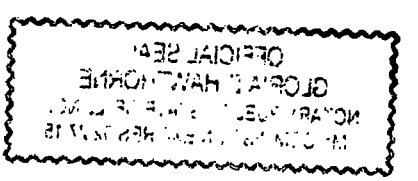

CITY OF CHICAGO
ECONOMIC DISCLOSURE STATEMENT AND AFFIDAVIT
APPENDIX A

FAMILIAL RELATIONSHIPS WITH ELECTED CITY OFFICIALS AND DEPARTMENT HEADS

This Appendix is to be completed only by (a) the Applicant, and (b) any legal entity which has a direct ownership interest in the Applicant exceeding 7.5 percent. It is not to be completed by any legal entity which has only an indirect ownership interest in the Applicant.

Under Municipal Code Section 2-154-015, the Disclosing Party must disclose whether such Disclosing Party or any "Applicable Party" or any Spouse or Domestic Partner thereof currently has a "familial relationship" with any elected city official or department head. A "familial relationship" exists if, as of the date this EDS is signed, the Disclosing Party or any "Applicable Party" or any Spouse or Domestic Partner thereof is related to the mayor, any alderman, the city clerk, the city treasurer or any city department head as spouse or domestic partner or as any of the following, whether by blood or adoption: parent, child, brother or sister, aunt or uncle, niece or nephew, grandparent, grandchild, father-in-law, mother-in-law, son-in-law, daughter-in-law, stepfather or stepmother, stepson or stepdaughter, stepbrother or stepsister or half-brother or half-sister.

"Applicable Party" means (1) all executive officers of the Disclosing Party listed in Section II.B.1.a., if the Disclosing Party is a corporation; all partners of the Disclosing Party, if the Disclosing Party is a general partnership; all general partners and limited partners of the Disclosing Party, if the Disclosing Party is a limited partnership; all managers, managing members and members of the Disclosing Party, if the Disclosing Party is a limited liability company; (2) all principal officers of the Disclosing Party; and (3) any person having more than a 7.5 percent ownership interest in the Disclosing Party. "Principal officers" means the president, chief operating officer, executive director, chief financial officer, treasurer or secretary of a legal entity or any person exercising similar authority.

Does the Disclosing Party or any "Applicable Party" or any Spouse or Domestic Partner thereof currently have a "familial relationship" with an elected city official or department head?

[ ] Yes [X] No

If yes, please identify below (1) the name and title of such person, (2) the name of the legal entity to which such person is connected; (3) the name and title of the elected city official or department head to whom such person has a familial relationship, and (4) the precise nature of such familial relationship.

_____

_____

_____

CITY OF CHICAGO
ECONOMIC DISCLOSURE STATEMENT
AND AFFIDAVIT

SECTION I – GENERAL INFORMATION

A. Legal name of the Disclosing Party submitting this EDS. Include d/b/a/ if applicable:

PRISA UHC, LLC

Check ONE of the following three boxes:

Indicate whether the Disclosing Party submitting this EDS is:

1. [ ] the Applicant
   OR
2. [X] a legal entity holding a direct or indirect interest in the Applicant. State the legal name of the Applicant in which the Disclosing Party holds an interest: PRISA LHC, LLC
   OR
3. [ ] a legal entity with a right of control (see Section II.B.1.) State the legal name of the entity in which the Disclosing Party holds a right of control: _____

B. Business address of the Disclosing Party: 7 Giralda Farms
Madison, NJ 07940

C. Telephone: 973-734-1420 Fax: 973-734-1788 Email: jeremy.keenan@prudential.com

D. Name of contact person: Jeremy Keenan

E. Federal Employer Identification No. (if you have one): _____

F. Brief description of contract, transaction or other undertaking (referred to below as the "Matter") to which this EDS pertains. (Include project number and location of property, if applicable):

Rezoning and PD for 4400 - 40 W. 26th Street/2448 - 2558 S. Kostner Ave.

G. Which City agency or department is requesting this EDS? DHED

If the Matter is a contract being handled by the City's Department of Procurement Services, please complete the following:

Specification # _____ and Contract # _____

SECTION II -- DISCLOSURE OF OWNERSHIP INTERESTS

A. NATURE OF THE DISCLOSING PARTY

1. Indicate the nature of the Disclosing Party:

[ ] Person
[ ] Publicly registered business corporation
[ ] Privately held business corporation
[ ] Sole proprietorship
[ ] General partnership
[ ] Limited partnership
[ ] Trust
[X] Limited liability company
[ ] Limited liability partnership
[ ] Joint venture
[ ] Not-for-profit corporation
(Is the not-for-profit corporation also a 501(c)(3))?
[ ] Yes [ ] No
[ ] Other (please specify)

2. For legal entities, the state (or foreign country) of incorporation or organization, if applicable:

Delaware

3. For legal entities not organized in the State of Illinois: Has the organization registered to do business in the State of Illinois as a foreign entity?

[ ] Yes [X] No [ ] N/A

B. IF THE DISCLOSING PARTY IS A LEGAL ENTITY:

1. List below the full names and titles of all executive officers and all directors of the entity. **NOTE:** For not-for-profit corporations, also list below all members, if any, which are legal entities. If there are no such members, write "no members." For trusts, estates or other similar entities, list below the legal titleholder(s).

If the entity is a general partnership, limited partnership, limited liability company, limited liability partnership or joint venture, list below the name and title of each general partner, managing member, manager or any other person or entity that controls the day-to-day management of the Disclosing Party. **NOTE:** Each legal entity listed below must submit an EDS on its own behalf.

Name	Title
Jeremy Keenan	Vice - President

2. Please provide the following information concerning each person or entity having a direct or indirect beneficial interest (including ownership) in excess of 7.5% of the Disclosing Party. Examples of such an interest include shares in a corporation, partnership interest in a partnership or joint venture,

interest of a member or manager in a limited liability company, or interest of a beneficiary of a trust, estate or other similar entity. If none, state "None." **NOTE**: Pursuant to Section 2-154-030 of the Municipal Code of Chicago ("Municipal Code"), the City may require any such additional information from any applicant which is reasonably intended to achieve full disclosure.

Name	Business Address	Percentage Interest in the Disclosing Party
Prudential Insurance Company of America		
	7 Giralda Farms, Madison, NJ 07940	100%

SECTION III -- BUSINESS RELATIONSHIPS WITH CITY ELECTED OFFICIALS

Has the Disclosing Party had a "business relationship," as defined in Chapter 2-156 of the Municipal Code, with any City elected official in the 12 months before the date this EDS is signed?

[ ] Yes [x] No

If yes, please identify below the name(s) of such City elected official(s) and describe such relationship(s):

SECTION IV -- DISCLOSURE OF SUBCONTRACTORS AND OTHER RETAINED PARTIES

The Disclosing Party must disclose the name and business address of each subcontractor, attorney, lobbyist, accountant, consultant and any other person or entity whom the Disclosing Party has retained or expects to retain in connection with the Matter, as well as the nature of the relationship, and the total amount of the fees paid or estimated to be paid. The Disclosing Party is not required to disclose employees who are paid solely through the Disclosing Party's regular payroll.

"Lobbyist" means any person or entity who undertakes to influence any legislative or administrative action on behalf of any person or entity other than: (1) a not-for-profit entity, on an unpaid basis, or (2) himself. "Lobbyist" also means any person or entity any part of whose duties as an employee of another includes undertaking to influence any legislative or administrative action.

If the Disclosing Party is uncertain whether a disclosure is required under this Section, the Disclosing Party must either ask the City whether disclosure is required or make the disclosure.

Name (indicate whether retained or anticipated to be retained)	Business Address	Relationship to Disclosing Party (subcontractor, attorney, lobbyist, etc.)	Fees (indicate whether paid or estimated.) **NOTE:** "hourly rate" or "t.b.d." is not an acceptable response.

(Add sheets if necessary)

[x] Check here if the Disclosing Party has not retained, nor expects to retain, any such persons or entities.

SECTION V -- CERTIFICATIONS

A. COURT-ORDERED CHILD SUPPORT COMPLIANCE

Under Municipal Code Section 2-92-415, substantial owners of business entities that contract with the City must remain in compliance with their child support obligations throughout the contract's term.

Has any person who directly or indirectly owns 10% or more of the Disclosing Party been declared in arrearage on any child support obligations by any Illinois court of competent jurisdiction?

[ ] Yes [x] No [ ] No person directly or indirectly owns 10% or more of the Disclosing Party.

If "Yes," has the person entered into a court-approved agreement for payment of all support owed and is the person in compliance with that agreement?

[ ] Yes [ ] No

B. FURTHER CERTIFICATIONS

1. Pursuant to Municipal Code Chapter 1-23, Article I ("Article I")(which the Applicant should consult for defined terms (e.g., "doing business") and legal requirements), if the Disclosing Party submitting this EDS is the Applicant and is doing business with the City, then the Disclosing Party certifies as follows: (i) neither the Applicant nor any controlling person is currently indicted or charged with, or has admitted guilt of, or has ever been convicted of, or placed under supervision for, any criminal offense involving actual, attempted, or conspiracy to commit bribery, theft, fraud, forgery, perjury, dishonesty or deceit against an officer or employee of the City or any sister agency; and (ii) the Applicant understands and acknowledges that compliance with Article I is a continuing requirement for doing business with the City. NOTE: If Article I applies to the Applicant, the permanent compliance timeframe in Article I supersedes some five-year compliance timeframes in certifications 2 and 3 below.

2. The Disclosing Party and, if the Disclosing Party is a legal entity, all of those persons or entities identified in Section II.B.1. of this EDS:

a. are not presently debarred, suspended, proposed for debarment, declared ineligible or voluntarily excluded from any transactions by any federal, state or local unit of government;

b. have not, within a five-year period preceding the date of this EDS, been convicted of a criminal offense, adjudged guilty, or had a civil judgment rendered against them in connection with: obtaining, attempting to obtain, or performing a public (federal, state or local) transaction or contract under a public transaction; a violation of federal or state antitrust statutes; fraud; embezzlement; theft; forgery; bribery; falsification or destruction of records; making false statements; or receiving stolen property;

c. are not presently indicted for, or criminally or civilly charged by, a governmental entity (federal, state or local) with committing any of the offenses set forth in clause B.2.b. of this Section V;

d. have not, within a five-year period preceding the date of this EDS, had one or more public transactions (federal, state or local) terminated for cause or default; and

e. have not, within a five-year period preceding the date of this EDS, been convicted, adjudged guilty, or found liable in a civil proceeding, or in any criminal or civil action, including actions concerning environmental violations, instituted by the City or by the federal government, any state, or any other unit of local government.

3. The certifications in subparts 3, 4 and 5 concern:

• the Disclosing Party;
• any "Contractor" (meaning any contractor or subcontractor used by the Disclosing Party in connection with the Matter, including but not limited to all persons or legal entities disclosed under Section IV. "Disclosure of Subcontractors and Other Retained Parties");
• any "Affiliated Entity" (meaning a person or entity that, directly or indirectly: controls the Disclosing Party, is controlled by the Disclosing Party, or is, with the Disclosing Party, under common control of another person or entity. Indicia of control include, without limitation: interlocking management or ownership; identity of interests among family members, shared facilities and equipment; common use of employees; or organization of a business entity following the ineligibility of a business entity to do business with federal or state or local government, including the City, using substantially the same management, ownership, or principals as the ineligible entity); with respect to Contractors, the term Affiliated Entity means a person or entity that directly or indirectly controls the Contractor, is controlled by it, or, with the Contractor, is under common control of another person or entity;
• any responsible official of the Disclosing Party, any Contractor or any Affiliated Entity or any other official, agent or employee of the Disclosing Party, any Contractor or any Affiliated Entity, acting pursuant to the direction or authorization of a responsible official of the Disclosing Party, any Contractor or any Affiliated Entity (collectively "Agents").

Neither the Disclosing Party, nor any Contractor, nor any Affiliated Entity of either the Disclosing Party or any Contractor nor any Agents have, during the five years before the date this EDS is signed, or, with respect to a Contractor, an Affiliated Entity, or an Affiliated Entity of a Contractor during the five years before the date of such Contractor's or Affiliated Entity's contract or engagement in connection with the Matter:

a. bribed or attempted to bribe, or been convicted or adjudged guilty of bribery or attempting to bribe, a public officer or employee of the City, the State of Illinois, or any agency of the federal government or of any state or local government in the United States of America, in that officer's or employee's official capacity;

b. agreed or colluded with other bidders or prospective bidders, or been a party to any such agreement, or been convicted or adjudged guilty of agreement or collusion among bidders or prospective bidders, in restraint of freedom of competition by agreement to bid a fixed price or otherwise; or

c. made an admission of such conduct described in a. or b. above that is a matter of record, but have not been prosecuted for such conduct; or

d. violated the provisions of Municipal Code Section 2-92-610 (Living Wage Ordinance).

4. Neither the Disclosing Party, Affiliated Entity or Contractor, or any of their employees, officials, agents or partners, is barred from contracting with any unit of state or local government as a result of engaging in or being convicted of (1) bid-rigging in violation of 720 ILCS 5/33E-3; (2) bid-rotating in violation of 720 ILCS 5/33E-4; or (3) any similar offense of any state or of the United States of America that contains the same elements as the offense of bid-rigging or bid-rotating.

5. Neither the Disclosing Party nor any Affiliated Entity is listed on any of the following lists maintained by the Office of Foreign Assets Control of the U.S. Department of the Treasury or the Bureau of Industry and Security of the U.S. Department of Commerce or their successors: the Specially Designated Nationals List, the Denied Persons List, the Unverified List, the Entity List and the Debarred List.

6. The Disclosing Party understands and shall comply with the applicable requirements of Chapters 2-55 (Legislative Inspector General), 2-56 (Inspector General) and 2-156 (Governmental Ethics) of the Municipal Code.

7. If the Disclosing Party is unable to certify to any of the above statements in this Part B (Further Certifications), the Disclosing Party must explain below:

_____

_____

_____

_____

If the letters "NA," the word "None," or no response appears on the lines above, it will be conclusively presumed that the Disclosing Party certified to the above statements.

8. To the best of the Disclosing Party's knowledge after reasonable inquiry, the following is a complete list of all current employees of the Disclosing Party who were, at any time during the 12-month period preceding the execution date of this EDS, an employee, or elected or appointed official, of the City of Chicago (if none, indicate with "N/A" or "none").

N/A

9. To the best of the Disclosing Party's knowledge after reasonable inquiry, the following is a complete list of all gifts that the Disclosing Party has given or caused to be given, at any time during the 12-month period preceding the execution date of this EDS, to an employee, or elected or appointed official, of the City of Chicago. For purposes of this statement, a "gift" does not include: (i) anything made generally available to City employees or to the general public, or (ii) food or drink provided in the course of official City business and having a retail value of less than $20 per recipient (if none, indicate with "N/A" or "none"). As to any gift listed below, please also list the name of the City recipient.

N/A

C. CERTIFICATION OF STATUS AS FINANCIAL INSTITUTION

1. The Disclosing Party certifies that the Disclosing Party (check one)

[ ] is [X] is not

a "financial institution" as defined in Section 2-32-455(b) of the Municipal Code.

2. If the Disclosing Party IS a financial institution, then the Disclosing Party pledges:

"We are not and will not become a predatory lender as defined in Chapter 2-32 of the Municipal Code. We further pledge that none of our affiliates is, and none of them will become, a predatory lender as defined in Chapter 2-32 of the Municipal Code. We understand that becoming a predatory lender or becoming an affiliate of a predatory lender may result in the loss of the privilege of doing business with the City."

If the Disclosing Party is unable to make this pledge because it or any of its affiliates (as defined in Section 2-32-455(b) of the Municipal Code) is a predatory lender within the meaning of Chapter 2-32 of the Municipal Code, explain here (attach additional pages if necessary):

If the letters "NA," the word "None," or no response appears on the lines above, it will be conclusively presumed that the Disclosing Party certified to the above statements.

D. CERTIFICATION REGARDING INTEREST IN CITY BUSINESS

Any words or terms that are defined in Chapter 2-156 of the Municipal Code have the same meanings when used in this Part D.

1. In accordance with Section 2-156-110 of the Municipal Code: Does any official or employee of the City have a financial interest in his or her own name or in the name of any other person or entity in the Matter?

[ ] Yes [X] No

NOTE: If you checked "Yes" to Item D.1., proceed to Items D.2. and D.3. If you checked "No" to Item D.1., proceed to Part E.

2. Unless sold pursuant to a process of competitive bidding, or otherwise permitted, no City elected official or employee shall have a financial interest in his or her own name or in the name of any other person or entity in the purchase of any property that (i) belongs to the City, or (ii) is sold for taxes or assessments, or (iii) is sold by virtue of legal process at the suit of the City (collectively, "City Property Sale"). Compensation for property taken pursuant to the City's eminent domain power does not constitute a financial interest within the meaning of this Part D.

Does the Matter involve a City Property Sale?

[ ] Yes [ ] No

3. If you checked "Yes" to Item D.1., provide the names and business addresses of the City officials or employees having such interest and identify the nature of such interest:

Name	Business Address	Nature of Interest

4. The Disclosing Party further certifies that no prohibited financial interest in the Matter will be acquired by any City official or employee.

E. CERTIFICATION REGARDING SLAVERY ERA BUSINESS

Please check either 1. or 2. below. If the Disclosing Party checks 2., the Disclosing Party must disclose below or in an attachment to this EDS all information required by paragraph 2. Failure to

comply with these disclosure requirements may make any contract entered into with the City in connection with the Matter voidable by the City.

X 1. The Disclosing Party verifies that the Disclosing Party has searched any and all records of the Disclosing Party and any and all predecessor entities regarding records of investments or profits from slavery or slaveholder insurance policies during the slavery era (including insurance policies issued to slaveholders that provided coverage for damage to or injury or death of their slaves), and the Disclosing Party has found no such records.

___2. The Disclosing Party verifies that, as a result of conducting the search in step 1 above, the Disclosing Party has found records of investments or profits from slavery or slaveholder insurance policies. The Disclosing Party verifies that the following constitutes full disclosure of all such records, including the names of any and all slaves or slaveholders described in those records:

_____

_____

_____

_____

SECTION VI -- CERTIFICATIONS FOR FEDERALLY FUNDED MATTERS

NOTE: If the Matter is federally funded, complete this Section VI. **If the Matter is not federally funded**, proceed to Section VII. For purposes of this Section VI, tax credits allocated by the City and proceeds of debt obligations of the City are not federal funding.

A. CERTIFICATION REGARDING LOBBYING

1. List below the names of all persons or entities registered under the federal Lobbying Disclosure Act of 1995 who have made lobbying contacts on behalf of the Disclosing Party with respect to the Matter: (Add sheets if necessary):

_____

_____

_____

(If no explanation appears or begins on the lines above, or if the letters "NA" or if the word "None" appear, it will be conclusively presumed that the Disclosing Party means that NO persons or entities registered under the Lobbying Disclosure Act of 1995 have made lobbying contacts on behalf of the Disclosing Party with respect to the Matter.)

2. The Disclosing Party has not spent and will not expend any federally appropriated funds to pay any person or entity listed in Paragraph A.1. above for his or her lobbying activities or to pay any person or entity to influence or attempt to influence an officer or employee of any agency, as defined by applicable federal law, a member of Congress, an officer or employee of Congress, or an employee of a member of Congress, in connection with the award of any federally funded contract, making any federally funded grant or loan, entering into any cooperative agreement, or to extend, continue, renew, amend, or modify any federally funded contract, grant, loan, or cooperative agreement.

3. The Disclosing Party will submit an updated certification at the end of each calendar quarter in which there occurs any event that materially affects the accuracy of the statements and information set forth in paragraphs A.1. and A.2. above.

4. The Disclosing Party certifies that either: (i) it is not an organization described in section 501(c)(4) of the Internal Revenue Code of 1986; or (ii) it is an organization described in section 501(c)(4) of the Internal Revenue Code of 1986 but has not engaged and will not engage in "Lobbying Activities".

5. If the Disclosing Party is the Applicant, the Disclosing Party must obtain certifications equal in form and substance to paragraphs A.1. through A.4. above from all subcontractors before it awards any subcontract and the Disclosing Party must maintain all such subcontractors' certifications for the duration of the Matter and must make such certifications promptly available to the City upon request.

B. CERTIFICATION REGARDING EQUAL EMPLOYMENT OPPORTUNITY

If the Matter is federally funded, federal regulations require the Applicant and all proposed subcontractors to submit the following information with their bids or in writing at the outset of negotiations.

Is the Disclosing Party the Applicant?

[ ] Yes [ ] No

If "Yes," answer the three questions below:

1. Have you developed and do you have on file affirmative action programs pursuant to applicable federal regulations? (See 41 CFR Part 60-2.)
[ ] Yes [ ] No

2. Have you filed with the Joint Reporting Committee, the Director of the Office of Federal Contract Compliance Programs, or the Equal Employment Opportunity Commission all reports due under the applicable filing requirements?
[ ] Yes [ ] No

3. Have you participated in any previous contracts or subcontracts subject to the equal opportunity clause?
[ ] Yes [ ] No

If you checked "No" to question 1. or 2. above, please provide an explanation:

_____

_____

SECTION VII – ACKNOWLEDGMENTS, CONTRACT INCORPORATION, COMPLIANCE, PENALTIES, DISCLOSURE

The Disclosing Party understands and agrees that:

A. The certifications, disclosures, and acknowledgments contained in this EDS will become part of any contract or other agreement between the Applicant and the City in connection with the Matter, whether procurement, City assistance, or other City action, and are material inducements to the City's execution of any contract or taking other action with respect to the Matter. The Disclosing Party understands that it must comply with all statutes, ordinances, and regulations on which this EDS is based.

B. The City's Governmental Ethics and Campaign Financing Ordinances, Chapters 2-156 and 2-164 of the Municipal Code, impose certain duties and obligations on persons or entities seeking City contracts, work, business, or transactions. The full text of these ordinances and a training program is available on line at www.cityofchicago.org/Ethics, and may also be obtained from the City's Board of Ethics, 740 N.

Sedgwick St., Suite 500, Chicago, IL 60610, (312) 744-9660. The Disclosing Party must comply fully with the applicable ordinances.

C. If the City determines that any information provided in this EDS is false, incomplete or inaccurate, any contract or other agreement in connection with which it is submitted may be rescinded or be void or voidable, and the City may pursue any remedies under the contract or agreement (if not rescinded or void), at law, or in equity, including terminating the Disclosing Party's participation in the Matter and/or declining to allow the Disclosing Party to participate in other transactions with the City. Remedies at law for a false statement of material fact may include incarceration and an award to the City of treble damages.

D. It is the City's policy to make this document available to the public on its Internet site and/or upon request. Some or all of the information provided on this EDS and any attachments to this EDS may be made available to the public on the Internet, in response to a Freedom of Information Act request, or otherwise. By completing and signing this EDS, the Disclosing Party waives and releases any possible rights or claims which it may have against the City in connection with the public release of information contained in this EDS and also authorizes the City to verify the accuracy of any information submitted in this EDS.

E. The information provided in this EDS must be kept current. In the event of changes, the Disclosing Party must supplement this EDS up to the time the City takes action on the Matter. If the Matter is a contract being handled by the City's Department of Procurement Services, the Disclosing Party must update this EDS as the contract requires. **NOTE:** With respect to Matters subject to Article I of Chapter 1-23 of the Municipal Code (imposing **PERMANENT INELIGIBILITY** for certain specified offenses), the information provided herein regarding eligibility must be kept current for a longer period, as required by Chapter 1-23 and Section 2-154-020 of the Municipal Code.

The Disclosing Party represents and warrants that:

F.1. The Disclosing Party is not delinquent in the payment of any tax administered by the Illinois Department of Revenue, nor are the Disclosing Party or its Affiliated Entities delinquent in paying any fine, fee, tax or other charge owed to the City. This includes, but is not limited to, all water charges, sewer charges, license fees, parking tickets, property taxes or sales taxes.

F.2 If the Disclosing Party is the Applicant, the Disclosing Party and its Affiliated Entities will not use, nor permit their subcontractors to use, any facility listed by the U.S. E.P.A. on the federal Excluded Parties List System ("EPLS") maintained by the U. S. General Services Administration.

F.3 If the Disclosing Party is the Applicant, the Disclosing Party will obtain from any contractors/subcontractors hired or to be hired in connection with the Matter certifications equal in form and substance to those in F.1. and F.2. above and will not, without the prior written consent of the City, use any such contractor/subcontractor that does not provide such certifications or that the Disclosing Party has reason to believe has not provided or cannot provide truthful certifications.

NOTE: If the Disclosing Party cannot certify as to any of the items in F.1., F.2. or F.3. above, an explanatory statement must be attached to this EDS.

CERTIFICATION

Under penalty of perjury, the person signing below: (1) warrants that he/she is authorized to execute this EDS and Appendix A (if applicable) on behalf of the Disclosing Party, and (2) warrants that all certifications and statements contained in this EDS and Appendix A (if applicable) are true, accurate and complete as of the date furnished to the City.

PRISA UHC, LLC
(Print or type name of Disclosing Party)

By: _____
(Sign here)

Michael McMains
(Print or type name of person signing)

Vice - President
(Print or type title of person signing)

Signed and sworn to before me on (date) JAN. 8, 2013,
at Cook County, Illinois (state).

Gloria D. Hawthorne Notary Public.

Commission expires: 02/27/15.

OFFICIAL SEAL
GLORIA D HAWTHORNE
NOTARY PUBLIC - STATE OF ILLINOIS
MY COMMISSION EXPIRES:02/27/15

SECTION VII -- ACKNOWLEDGMENTS, CONTRACT INCORPORATION, COMPLIANCE, PENALTIES, DISCLOSURE

The Disclosing Party understands and agrees that:

A. The certifications, disclosures, and acknowledgments contained in this EDS will become part of any contract or other agreement between the Applicant and the City in connection with the Matter, whether procurement, City assistance, or other City action, and are material inducements to the City's execution of any contract or taking other action with respect to the Matter. The Disclosing Party understands that it must comply with all statutes, ordinances, and regulations on which this EDS is based.

B. The City's Governmental Ethics and Campaign Financing Ordinances, Chapters 2-156 and 2-164 of the Municipal Code, impose certain duties and obligations on persons or entities seeking City contracts, work, business, or transactions. The full text of these ordinances and a training program is available on line at www.cityofchicago.org/Ethics, and may also be obtained from the City's Board of Ethics, 740 N.


Sedgwick St., Suite 500, Chicago, IL 60610, (312) 744-9660. The Disclosing Party must comply fully with the applicable ordinances.

C. If the City determines that any information provided in this EDS is false, incomplete or inaccurate, any contract or other agreement in connection with which it is submitted may be rescinded or be void or voidable, and the City may pursue any remedies under the contract or agreement (if not rescinded or void), at law, or in equity, including terminating the Disclosing Party's participation in the Matter and/or declining to allow the Disclosing Party to participate in other transactions with the City. Remedies at law for a false statement of material fact may include incarceration and an award to the City of treble damages.

D. It is the City's policy to make this document available to the public on its Internet site and/or upon request. Some or all of the information provided on this EDS and any attachments to this EDS may be made available to the public on the Internet, in response to a Freedom of Information Act request, or otherwise. By completing and signing this EDS, the Disclosing Party waives and releases any possible rights or claims which it may have against the City in connection with the public release of information contained in this EDS and also authorizes the City to verify the accuracy of any information submitted in this EDS.

E. The information provided in this EDS must be kept current. In the event of changes, the Disclosing Party must supplement this EDS up to the time the City takes action on the Matter. If the Matter is a contract being handled by the City's Department of Procurement Services, the Disclosing Party must update this EDS as the contract requires. **NOTE:** With respect to Matters subject to Article I of Chapter 1-23 of the Municipal Code (imposing **PERMANENT INELIGIBILITY** for certain specified offenses), the information provided herein regarding eligibility must be kept current for a longer period, as required by Chapter 1-23 and Section 2-154-020 of the Municipal Code.

The Disclosing Party represents and warrants that:

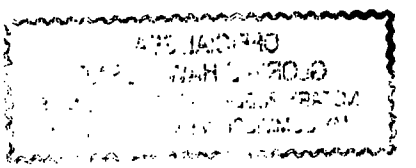

CITY OF CHICAGO
ECONOMIC DISCLOSURE STATEMENT AND AFFIDAVIT
APPENDIX A

FAMILIAL RELATIONSHIPS WITH ELECTED CITY OFFICIALS AND DEPARTMENT HEADS

This Appendix is to be completed only by (a) the Applicant, and (b) any legal entity which has a direct ownership interest in the Applicant exceeding 7.5 percent. It is not to be completed by any legal entity which has only an indirect ownership interest in the Applicant.

Under Municipal Code Section 2-154-015, the Disclosing Party must disclose whether such Disclosing Party or any "Applicable Party" or any Spouse or Domestic Partner thereof currently has a "familial relationship" with any elected city official or department head. A "familial relationship" exists if, as of the date this EDS is signed, the Disclosing Party or any "Applicable Party" or any Spouse or Domestic Partner thereof is related to the mayor, any alderman, the city clerk, the city treasurer or any city department head as spouse or domestic partner or as any of the following, whether by blood or adoption: parent, child, brother or sister, aunt or uncle, niece or nephew, grandparent, grandchild, father-in-law, mother-in-law, son-in-law, daughter-in-law, stepfather or stepmother, stepson or stepdaughter, stepbrother or stepsister or half-brother or half-sister.

"Applicable Party" means (1) all executive officers of the Disclosing Party listed in Section II.B.1.a., if the Disclosing Party is a corporation; all partners of the Disclosing Party, if the Disclosing Party is a general partnership; all general partners and limited partners of the Disclosing Party, if the Disclosing Party is a limited partnership; all managers, managing members and members of the Disclosing Party, if the Disclosing Party is a limited liability company; (2) all principal officers of the Disclosing Party; and (3) any person having more than a 7.5 percent ownership interest in the Disclosing Party. "Principal officers" means the president, chief operating officer, executive director, chief financial officer, treasurer or secretary of a legal entity or any person exercising similar authority.

Does the Disclosing Party or any "Applicable Party" or any Spouse or Domestic Partner thereof currently have a "familial relationship" with an elected city official or department head?

[ ] Yes [X] No

If yes, please identify below (1) the name and title of such person, (2) the name of the legal entity to which such person is connected; (3) the name and title of the elected city official or department head to whom such person has a familial relationship, and (4) the precise nature of such familial relationship.

_____

_____

_____

CITY OF CHICAGO
ECONOMIC DISCLOSURE STATEMENT
AND AFFIDAVIT

SECTION I -- GENERAL INFORMATION

A. Legal name of the Disclosing Party submitting this EDS. Include d/b/a/ if applicable:

Prudential Insurance Company of America

Check ONE of the following three boxes:

Indicate whether the Disclosing Party submitting this EDS is:

1. [ ] the Applicant
   OR
2. [X] a legal entity holding a direct or indirect interest in the Applicant. State the legal name of the Applicant in which the Disclosing Party holds an interest: PRISA UHC, LLC
   OR
3. [ ] a legal entity with a right of control (see Section II.B.1.) State the legal name of the entity in which the Disclosing Party holds a right of control: _____

B. Business address of the Disclosing Party: 7 Giralda Farms
Madison, NJ 07940

C. Telephone: 973-734-1420 Fax: 973-734-1788 Email: jeremy.keenan@prudential.com

D. Name of contact person: Jeremy Keenan

E. Federal Employer Identification No. (if you have one): _____

F. Brief description of contract, transaction or other undertaking (referred to below as the "Matter") to which this EDS pertains. (Include project number and location of property, if applicable):

Rezoning and PD for 4400 - 40 W. 26th Street/2448 - 2558 S. Kostner Ave.

G. Which City agency or department is requesting this EDS? DHED

If the Matter is a contract being handled by the City's Department of Procurement Services, please complete the following:

Specification # _____ and Contract # _____

SECTION II – DISCLOSURE OF OWNERSHIP INTERESTS

A. NATURE OF THE DISCLOSING PARTY

1. Indicate the nature of the Disclosing Party:

[ ] Person
[ ] Publicly registered business corporation
[ ] Privately held business corporation
[ ] Sole proprietorship
[ ] General partnership
[ ] Limited partnership
[ ] Trust
[X] Limited liability company
[ ] Limited liability partnership
[ ] Joint venture
[ ] Not-for-profit corporation
(Is the not-for-profit corporation also a 501(c)(3))?
[ ] Yes [ ] No
[ ] Other (please specify)

2. For legal entities, the state (or foreign country) of incorporation or organization, if applicable:

Delaware

3. For legal entities not organized in the State of Illinois: Has the organization registered to do business in the State of Illinois as a foreign entity?

[ ] Yes [X] No [ ] N/A

B. IF THE DISCLOSING PARTY IS A LEGAL ENTITY:

1. List below the full names and titles of all executive officers and all directors of the entity. **NOTE:** For not-for-profit corporations, also list below all members, if any, which are legal entities. If there are no such members, write "no members." For trusts, estates or other similar entities, list below the legal titleholder(s).

If the entity is a general partnership, limited partnership, limited liability company, limited liability partnership or joint venture, list below the name and title of each general partner, managing member, manager or any other person or entity that controls the day-to-day management of the Disclosing Party. **NOTE:** Each legal entity listed below must submit an EDS on its own behalf.

Name	Title
Jeremy Keenan	Vice - President

2. Please provide the following information concerning each person or entity having a direct or indirect beneficial interest (including ownership) in excess of 7.5% of the Disclosing Party. Examples of such an interest include shares in a corporation, partnership interest in a partnership or joint venture,

interest of a member or manager in a limited liability company, or interest of a beneficiary of a trust, estate or other similar entity. If none, state "None." **NOTE**: Pursuant to Section 2-154-030 of the Municipal Code of Chicago ("Municipal Code"), the City may require any such additional information from any applicant which is reasonably intended to achieve full disclosure.

Name	Business Address	Percentage Interest in the Disclosing Party
NONE		

SECTION III – BUSINESS RELATIONSHIPS WITH CITY ELECTED OFFICIALS

Has the Disclosing Party had a "business relationship," as defined in Chapter 2-156 of the Municipal Code, with any City elected official in the 12 months before the date this EDS is signed?

[ ] Yes [x] No

If yes, please identify below the name(s) of such City elected official(s) and describe such relationship(s):

SECTION IV – DISCLOSURE OF SUBCONTRACTORS AND OTHER RETAINED PARTIES

The Disclosing Party must disclose the name and business address of each subcontractor, attorney, lobbyist, accountant, consultant and any other person or entity whom the Disclosing Party has retained or expects to retain in connection with the Matter, as well as the nature of the relationship, and the total amount of the fees paid or estimated to be paid. The Disclosing Party is not required to disclose employees who are paid solely through the Disclosing Party's regular payroll.

"Lobbyist" means any person or entity who undertakes to influence any legislative or administrative action on behalf of any person or entity other than: (1) a not-for-profit entity, on an unpaid basis, or (2) himself. "Lobbyist" also means any person or entity any part of whose duties as an employee of another includes undertaking to influence any legislative or administrative action.

If the Disclosing Party is uncertain whether a disclosure is required under this Section, the Disclosing Party must either ask the City whether disclosure is required or make the disclosure.

Name (indicate whether retained or anticipated to be retained)	Business Address	Relationship to Disclosing Party (subcontractor, attorney, lobbyist, etc.)	Fees (indicate whether paid or estimated.) **NOTE:** "hourly rate" or "t.b.d." is not an acceptable response.

(Add sheets if necessary)

[x] Check here if the Disclosing Party has not retained, nor expects to retain, any such persons or entities.

SECTION V – CERTIFICATIONS

A. COURT-ORDERED CHILD SUPPORT COMPLIANCE

Under Municipal Code Section 2-92-415, substantial owners of business entities that contract with the City must remain in compliance with their child support obligations throughout the contract's term.

Has any person who directly or indirectly owns 10% or more of the Disclosing Party been declared in arrearage on any child support obligations by any Illinois court of competent jurisdiction?

[ ] Yes [ ] No [x] No person directly or indirectly owns 10% or more of the Disclosing Party.

If "Yes," has the person entered into a court-approved agreement for payment of all support owed and is the person in compliance with that agreement?

[ ] Yes [ ] No

B. FURTHER CERTIFICATIONS

1. Pursuant to Municipal Code Chapter 1-23, Article I ("Article I")(which the Applicant should consult for defined terms (e.g., "doing business") and legal requirements), if the Disclosing Party submitting this EDS is the Applicant and is doing business with the City, then the Disclosing Party certifies as follows: (i) neither the Applicant nor any controlling person is currently indicted or charged with, or has admitted guilt of, or has ever been convicted of, or placed under supervision for, any criminal offense involving actual, attempted, or conspiracy to commit bribery, theft, fraud, forgery, perjury, dishonesty or deceit against an officer or employee of the City or any sister agency; and (ii) the Applicant understands and acknowledges that compliance with Article I is a continuing requirement for doing business with the City. NOTE: If Article I applies to the Applicant, the permanent compliance timeframe in Article I supersedes some five-year compliance timeframes in certifications 2 and 3 below.

2. The Disclosing Party and, if the Disclosing Party is a legal entity, all of those persons or entities identified in Section II.B.1. of this EDS:

a. are not presently debarred, suspended, proposed for debarment, declared ineligible or voluntarily excluded from any transactions by any federal, state or local unit of government;

b. have not, within a five-year period preceding the date of this EDS, been convicted of a criminal offense, adjudged guilty, or had a civil judgment rendered against them in connection with: obtaining, attempting to obtain, or performing a public (federal, state or local) transaction or contract under a public transaction; a violation of federal or state antitrust statutes; fraud; embezzlement; theft; forgery; bribery; falsification or destruction of records; making false statements; or receiving stolen property;

c. are not presently indicted for, or criminally or civilly charged by, a governmental entity (federal, state or local) with committing any of the offenses set forth in clause B.2.b. of this Section V;

d. have not, within a five-year period preceding the date of this EDS, had one or more public transactions (federal, state or local) terminated for cause or default; and

e. have not, within a five-year period preceding the date of this EDS, been convicted, adjudged guilty, or found liable in a civil proceeding, or in any criminal or civil action, including actions concerning environmental violations, instituted by the City or by the federal government, any state, or any other unit of local government.

3. The certifications in subparts 3, 4 and 5 concern:

• the Disclosing Party;
• any "Contractor" (meaning any contractor or subcontractor used by the Disclosing Party in connection with the Matter, including but not limited to all persons or legal entities disclosed under Section IV, "Disclosure of Subcontractors and Other Retained Parties");
• any "Affiliated Entity" (meaning a person or entity that, directly or indirectly: controls the Disclosing Party, is controlled by the Disclosing Party, or is, with the Disclosing Party, under common control of another person or entity. Indicia of control include, without limitation: interlocking management or ownership; identity of interests among family members, shared facilities and equipment; common use of employees; or organization of a business entity following the ineligibility of a business entity to do business with federal or state or local government, including the City, using substantially the same management, ownership, or principals as the ineligible entity); with respect to Contractors, the term Affiliated Entity means a person or entity that directly or indirectly controls the Contractor, is controlled by it, or, with the Contractor, is under common control of another person or entity;
• any responsible official of the Disclosing Party, any Contractor or any Affiliated Entity or any other official, agent or employee of the Disclosing Party, any Contractor or any Affiliated Entity, acting pursuant to the direction or authorization of a responsible official of the Disclosing Party, any Contractor or any Affiliated Entity (collectively "Agents").

Neither the Disclosing Party, nor any Contractor, nor any Affiliated Entity of either the Disclosing Party or any Contractor nor any Agents have, during the five years before the date this EDS is signed, or, with respect to a Contractor, an Affiliated Entity, or an Affiliated Entity of a Contractor during the five years before the date of such Contractor's or Affiliated Entity's contract or engagement in connection with the Matter:

a. bribed or attempted to bribe, or been convicted or adjudged guilty of bribery or attempting to bribe, a public officer or employee of the City, the State of Illinois, or any agency of the federal government or of any state or local government in the United States of America, in that officer's or employee's official capacity;

b. agreed or colluded with other bidders or prospective bidders, or been a party to any such agreement, or been convicted or adjudged guilty of agreement or collusion among bidders or prospective bidders, in restraint of freedom of competition by agreement to bid a fixed price or otherwise; or

c. made an admission of such conduct described in a. or b. above that is a matter of record, but have not been prosecuted for such conduct; or

d. violated the provisions of Municipal Code Section 2-92-610 (Living Wage Ordinance).

4. Neither the Disclosing Party, Affiliated Entity or Contractor, or any of their employees, officials, agents or partners, is barred from contracting with any unit of state or local government as a result of engaging in or being convicted of (1) bid-rigging in violation of 720 ILCS 5/33E-3; (2) bid-rotating in violation of 720 ILCS 5/33E-4; or (3) any similar offense of any state or of the United States of America that contains the same elements as the offense of bid-rigging or bid-rotating.

5. Neither the Disclosing Party nor any Affiliated Entity is listed on any of the following lists maintained by the Office of Foreign Assets Control of the U.S. Department of the Treasury or the Bureau of Industry and Security of the U.S. Department of Commerce or their successors: the Specially Designated Nationals List, the Denied Persons List, the Unverified List, the Entity List and the Debarred List.

6. The Disclosing Party understands and shall comply with the applicable requirements of Chapters 2-55 (Legislative Inspector General), 2-56 (Inspector General) and 2-156 (Governmental Ethics) of the Municipal Code.

7. If the Disclosing Party is unable to certify to any of the above statements in this Part B (Further Certifications), the Disclosing Party must explain below:

_____

_____

_____

_____

If the letters "NA," the word "None," or no response appears on the lines above, it will be conclusively presumed that the Disclosing Party certified to the above statements.

8. To the best of the Disclosing Party's knowledge after reasonable inquiry, the following is a complete list of all *current employees of the Disclosing Party* who were, at any time during the 12-month period preceding the execution date of this EDS, an employee, or elected or appointed official, of the City of Chicago (if none, indicate with "N/A" or "none").

N/A

9. To the best of the Disclosing Party's knowledge after reasonable inquiry, the following is a complete list of all gifts that the Disclosing Party has given or caused to be given, at any time during the 12-month period preceding the execution date of this EDS, to an employee, or elected or appointed official, of the City of Chicago. For purposes of this statement, a "gift" does not include: (i) anything made generally available to City employees or to the general public, or (ii) food or drink provided in the course of official City business and having a retail value of less than $20 per recipient (if none, indicate with "N/A" or "none"). *As to any gift listed below, please also list* the name of the City recipient.

N/A

C. CERTIFICATION OF STATUS AS FINANCIAL INSTITUTION

1. The Disclosing Party certifies that the Disclosing Party (check one)

[ ] is [X] is not

a "financial institution" as defined in Section 2-32-455(b) of the Municipal Code.

2. If the Disclosing Party IS a financial institution, *then the Disclosing Party* pledges:

"We are not and will not become a predatory lender as defined in Chapter 2-32 of the Municipal Code. We further pledge that none of our affiliates is, and none of them will become, a predatory lender as defined in Chapter 2-32 of the Municipal Code. We understand that becoming a predatory lender or becoming an affiliate of a predatory lender may result in the loss of the privilege of doing business with the City."

If the Disclosing Party is unable to make this pledge because it or any of its affiliates (as defined in Section 2-32-455(b) of the Municipal Code) is a predatory lender within the meaning of Chapter 2-32 of the Municipal Code, explain here (attach additional pages if necessary):

If the letters "NA," the word "None," or no response appears on the lines above, it will be conclusively presumed that the Disclosing Party certified to the above statements.

D. CERTIFICATION REGARDING INTEREST IN CITY BUSINESS

Any words or terms that are defined in Chapter 2-156 of the Municipal Code have the same meanings when used in this Part D.

1. In accordance with Section 2-156-110 of the Municipal Code: Does any official or employee of the City have a financial interest in his or her own name or in the name of any other person or entity in the Matter?

[ ] Yes [X] No

NOTE: If you checked "Yes" to Item D.1., proceed to Items D.2. and D.3. If you checked "No" to Item D.1., proceed to Part E.

2. Unless sold pursuant to a process of competitive bidding, or otherwise permitted, no City elected official or employee shall have a financial interest in his or her own name or in the name of any other person or entity in the purchase of any property that (i) belongs to the City, or (ii) is sold for taxes or assessments, or (iii) is sold by virtue of legal process at the suit of the City (collectively, "City Property Sale"). Compensation for property taken pursuant to the City's eminent domain power does not constitute a financial interest within the meaning of this Part D.

Does the Matter involve a City Property Sale?

[ ] Yes [ ] No

3. If you checked "Yes" to Item D.1., provide the names and business addresses of the City officials or employees having such interest and identify the nature of such interest:

Name	Business Address	Nature of Interest

4. The Disclosing Party further certifies that no prohibited financial interest in the Matter will be acquired by any City official or employee.

E. CERTIFICATION REGARDING SLAVERY ERA BUSINESS

Please check either 1. or 2. below. If the Disclosing Party checks 2., the Disclosing Party must disclose below or in an attachment to this EDS all information required by paragraph 2. Failure to

comply with these disclosure requirements may make any contract entered into with the City in connection with the Matter voidable by the City.

X 1. The Disclosing Party verifies that the Disclosing Party has searched any and all records of the Disclosing Party and any and all predecessor entities regarding records of investments or profits from slavery or slaveholder insurance policies during the slavery era (including insurance policies issued to slaveholders that provided coverage for damage to or injury or death of their slaves), and the Disclosing Party has found no such records.

____2. The Disclosing Party verifies that, as a result of conducting the search in step 1 above, the Disclosing Party has found records of investments or profits from slavery or slaveholder insurance policies. The Disclosing Party verifies that the following constitutes full disclosure of all such records, including the names of any and all slaves or slaveholders described in those records:

_____

_____

_____

_____

SECTION VI – CERTIFICATIONS FOR FEDERALLY FUNDED MATTERS

NOTE: If the Matter is federally funded, complete this Section VI. **If the Matter is not federally funded,** proceed to Section VII. For purposes of this Section VI, tax credits allocated by the City and proceeds of debt obligations of the City are not federal funding.

A. CERTIFICATION REGARDING LOBBYING

1. List below the names of all persons or entities registered under the federal Lobbying Disclosure Act of 1995 who have made lobbying contacts on behalf of the Disclosing Party with respect to the Matter: (Add sheets if necessary):

_____

_____

_____

(If no explanation appears or begins on the lines above, or if the letters "NA" or if the word "None" appear, it will be conclusively presumed that the Disclosing Party means that NO persons or entities registered under the Lobbying Disclosure Act of 1995 have made lobbying contacts on behalf of the Disclosing Party with respect to the Matter.)

2. The Disclosing Party has not spent and will not expend any federally appropriated funds to pay any person or entity listed in Paragraph A.1. above for his or her lobbying activities or to pay any person or entity to influence or attempt to influence an officer or employee of any agency, as defined by applicable federal law, a member of Congress, an officer or employee of Congress, or an employee of a member of Congress, in connection with the award of any federally funded contract, making any federally funded grant or loan, entering into any cooperative agreement, or to extend, continue, renew, amend, or *modify any federally funded contract*, grant, loan, or cooperative agreement.

3. The Disclosing Party will submit an updated certification at the end of each calendar quarter in which there occurs any event that materially affects the accuracy of the statements and information set forth in paragraphs A.1. and A.2. above.

4. The Disclosing Party certifies that either: (i) it is not an organization described in section 501(c)(4) of the Internal Revenue Code of 1986; or (ii) it is an organization described in section 501(c)(4) of the Internal Revenue Code of 1986 but has not engaged and will not engage in "Lobbying Activities".

5. If the Disclosing Party is the Applicant, the Disclosing Party must obtain certifications equal in form and substance to paragraphs A.1. through A.4. above from all subcontractors before it awards any subcontract and the Disclosing Party must maintain all such subcontractors' certifications for the duration of the Matter and must make such certifications promptly available to the City upon request.

B. CERTIFICATION REGARDING EQUAL EMPLOYMENT OPPORTUNITY

If the Matter is federally funded, federal regulations require the Applicant and all proposed subcontractors to submit the following information with their bids or in writing at the outset of negotiations.

Is the Disclosing Party the Applicant?

[ ] Yes [ ] No

If "Yes," answer the three questions below:

1. Have you developed and do you have on file affirmative action programs pursuant to applicable federal regulations? (See 41 CFR Part 60-2.)
[ ] Yes [ ] No

2. Have you filed with the Joint Reporting Committee, the Director of the Office of Federal Contract Compliance Programs, or the Equal Employment Opportunity Commission all reports due under the applicable filing requirements?
[ ] Yes [ ] No

3. Have you participated in any previous contracts or subcontracts subject to the equal opportunity clause?
[ ] Yes [ ] No

If you checked "No" to question 1. or 2. above, please provide an explanation:

_____

_____

SECTION VII – ACKNOWLEDGMENTS, CONTRACT INCORPORATION, COMPLIANCE, PENALTIES, DISCLOSURE

The Disclosing Party understands and agrees that:

A. The certifications, disclosures, and acknowledgments contained in this EDS will become part of any contract or other agreement between the Applicant and the City in connection with the Matter, whether procurement, City assistance, or other City action, and are material inducements to the City's execution of any contract or taking other action with respect to the Matter. The Disclosing Party understands that it must comply with all statutes, ordinances, and regulations on which this EDS is based.

B. The City's *Governmental Ethics and Campaign Financing Ordinances*, Chapters 2-156 and 2-164 of the Municipal Code, impose certain duties and obligations on persons or entities seeking City contracts, work, business, or transactions. The full text of these ordinances and a training program is available on line at www.cityofchicago.org/Ethics, and may also be obtained from the City's Board of Ethics, 740 N.

Sedgwick St., Suite 500, Chicago, IL 60610, (312) 744-9660. The Disclosing Party must comply fully with the applicable ordinances.

C. If the City determines that any information provided in this EDS is false, incomplete or inaccurate, any contract or other agreement in connection with which it is submitted may be rescinded or be void or voidable, and the City may pursue any remedies under the contract or agreement (if not rescinded or void), at law, or in equity, including terminating the Disclosing Party's participation in the Matter and/or declining to allow the Disclosing Party to participate in other transactions with the City. Remedies at law for a false statement of material fact may include incarceration and an award to the City of treble damages.

D. It is the City's policy to make this document available to the public on its Internet site and/or upon request. Some or all of the information provided on this EDS and any attachments to this EDS may be made available to the public on the Internet, in response to a Freedom of Information Act request, or otherwise. By completing and signing this EDS, the Disclosing Party waives and releases any possible rights or claims which it may have *against the City in connection with* the public release of information contained in this EDS and also authorizes the City to verify the accuracy of any information submitted in this EDS.

E. The information provided in this EDS must be kept current. In the event of changes, the Disclosing Party must supplement this EDS up to the time the City takes action on the Matter. If the Matter is a contract being handled by the City's Department of Procurement Services, the Disclosing Party must update this EDS as the contract requires. **NOTE:** With respect to Matters subject to Article I of Chapter 1-23 of the Municipal Code (imposing **PERMANENT INELIGIBILITY** for certain specified offenses), the information provided herein regarding eligibility must be kept current for a longer period, as required by Chapter 1-23 and Section 2-154-020 of the Municipal Code.

The Disclosing Party represents and warrants that:

F.1. The Disclosing Party is not delinquent in the payment of any tax administered by the Illinois Department of Revenue, nor are the Disclosing Party or its Affiliated Entities delinquent in paying any fine, fee, tax or other charge owed to the City. This includes, but is not limited to, all water charges, sewer charges, license fees, parking tickets, property taxes or sales taxes.

F.2 If the Disclosing Party is the Applicant, the Disclosing Party and its Affiliated Entities will not use, nor permit their subcontractors to use, any facility listed by the U.S. E.P.A. on the federal Excluded Parties List System ("EPLS") maintained by the U. S. General Services Administration.

F.3 If the Disclosing Party is the Applicant, the Disclosing Party will obtain from any contractors/subcontractors hired or to be hired in connection with the Matter certifications equal in form and substance to those in F.1. and F.2. above and will not, without the prior written consent of the City, use any such contractor/subcontractor that does not provide such certifications or that the Disclosing Party has reason to believe has not provided or cannot provide truthful certifications.

NOTE: If the Disclosing Party cannot certify as to any of the items in F.1., F.2. or F.3. above, an explanatory statement must be attached to this EDS.

CERTIFICATION

Under penalty of perjury, the person signing below: (1) warrants that he/she is authorized to execute this EDS and Appendix A (if applicable) on behalf of the Disclosing Party, and (2) warrants that all certifications and statements contained in this EDS and Appendix A (if applicable) are true, accurate and complete as of the date furnished to the City.

Prudential Insurance Company of America
(Print or type name of Disclosing Party)

By: _____
(Sign here)

Michael McMains
(Print or type name of person signing)

Vice President
(Print or type title of person signing)

Signed and sworn to before me on (date) JAN. 8, 2013,
at Cook County, ILLINOIS (state).

Gloria D. Hawthorne Notary Public.

Commission expires: 02/27/15.

OFFICIAL SEAL
GLORIA D HAWTHORNE
NOTARY PUBLIC - STATE OF ILLINOIS
MY COMMISSION EXPIRES:02/27/15

SECTION VII -- ACKNOWLEDGMENTS, CONTRACT INCORPORATION, COMPLIANCE, PENALTIES, DISCLOSURE

The Disclosing Party understands and agrees that:

A. The certifications, disclosures, and acknowledgments contained in this EDS will become part of any contract or other agreement between the Applicant and the City in connection with the Matter, whether procurement, City assistance, or other City action, and are material inducements to the City's execution of any contract or taking other action with respect to the Matter. The Disclosing Party understands that it must comply with all statutes, ordinances, and regulations on which this EDS is based.

B. The City's Governmental Ethics and Campaign Financing Ordinances, Chapters 2-156 and 2-164 of the Municipal Code, impose certain duties and obligations on persons or entities seeking City contracts, work, business, or transactions. The full text of these ordinances and a training program is available on line at www.cityofchicago.org/Ethics, and may also be obtained from the City's Board of Ethics, 740 N.


Sedgwick St., Suite 500, Chicago, IL 60610, (312) 744-9660. The Disclosing Party must comply fully with the applicable ordinances.

C. If the City determines that any information provided in this EDS is false, incomplete or inaccurate, any contract or other agreement in connection with which it is submitted may be rescinded or be void or voidable, and the City may pursue any remedies under the contract or agreement (if not rescinded or void), at law, or in equity, including terminating the Disclosing Party's participation in the Matter and/or declining to allow the Disclosing Party to participate in other transactions with the City. Remedies at law for a false statement of material fact may include incarceration and an award to the City of treble damages.

D. It is the City's policy to make this document available to the public on its Internet site and/or upon request. Some or all of the information provided on this EDS and any attachments to this EDS may be made available to the public on the Internet, in response to a Freedom of Information Act request, or otherwise. By completing and signing this EDS, the Disclosing Party waives and releases any possible rights or claims which it may have against the City in connection with the public release of information contained in this EDS and also authorizes the City to verify the accuracy of any information submitted in this EDS.

E. The information provided in this EDS must be kept current. In the event of changes, the Disclosing Party must supplement this EDS up to the time the City takes action on the Matter. If the Matter is a contract being handled by the City's Department of Procurement Services, the Disclosing Party must update this EDS as the contract requires. **NOTE:** With respect to Matters subject to Article I of Chapter 1-23 of the Municipal Code (imposing **PERMANENT INELIGIBILITY** for certain specified offenses), the information provided herein regarding eligibility must be kept current for a longer period, as required by Chapter 1-23 and Section 2-154-020 of the Municipal Code.

The Disclosing Party represents and warrants that:

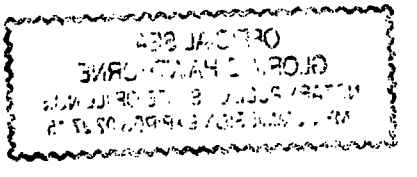

CITY OF CHICAGO
ECONOMIC DISCLOSURE STATEMENT AND AFFIDAVIT
APPENDIX A

FAMILIAL RELATIONSHIPS WITH ELECTED CITY OFFICIALS AND DEPARTMENT HEADS

This Appendix is *to be completed only* by (a) the Applicant, and (b) any legal entity which has a direct ownership interest in the Applicant exceeding 7.5 percent. It is not to be completed by any legal entity which has only an indirect ownership interest in the Applicant.

Under Municipal Code Section 2-154-015, the Disclosing Party must disclose whether such Disclosing Party or any "Applicable Party" or any Spouse or Domestic Partner thereof currently has a "familial relationship" with any elected city official or department head. A "familial relationship" exists if, as of the date this EDS is signed, the Disclosing Party or any "Applicable Party" or any Spouse or Domestic Partner thereof is related to the mayor, any alderman, the city clerk, the city treasurer or any city department head as spouse or domestic partner or as any of the following, whether by blood or adoption: parent, child, brother or sister, aunt or uncle, niece or nephew, grandparent, grandchild, father-in-law, mother-in-law, son-in-law, daughter-in-law, stepfather or stepmother, stepson or stepdaughter, stepbrother or stepsister or half-brother or half-sister.

"Applicable Party" means (1) all executive officers of the Disclosing Party listed in Section II.B.1.a., if the Disclosing Party is a corporation; all partners of the Disclosing Party, if the Disclosing Party is a general partnership; all general partners and limited partners of the Disclosing Party, if the Disclosing Party is a limited partnership; all managers, managing members and members of the Disclosing Party, if the Disclosing Party is a limited liability company; (2) all principal officers of the Disclosing Party; and (3) any person having more than a 7.5 percent ownership interest in the Disclosing Party. "Principal officers" means the president, chief operating officer, executive director, chief financial officer, treasurer or secretary of a legal entity or any person exercising similar authority.

Does the Disclosing Party or any "Applicable Party" or any Spouse or Domestic Partner thereof currently have a "familial relationship" with an elected city official or department head?

[ ] Yes [X] No


If yes, please identify below (1) the name and title of such person, (2) the name of the legal entity to which such person is connected; (3) the name and title of the elected city official or department head to whom such person has a familial relationship, and (4) the precise nature of such familial relationship.

_____

_____


_____

Residential Business Planned Development No.
Existing Land Use Map

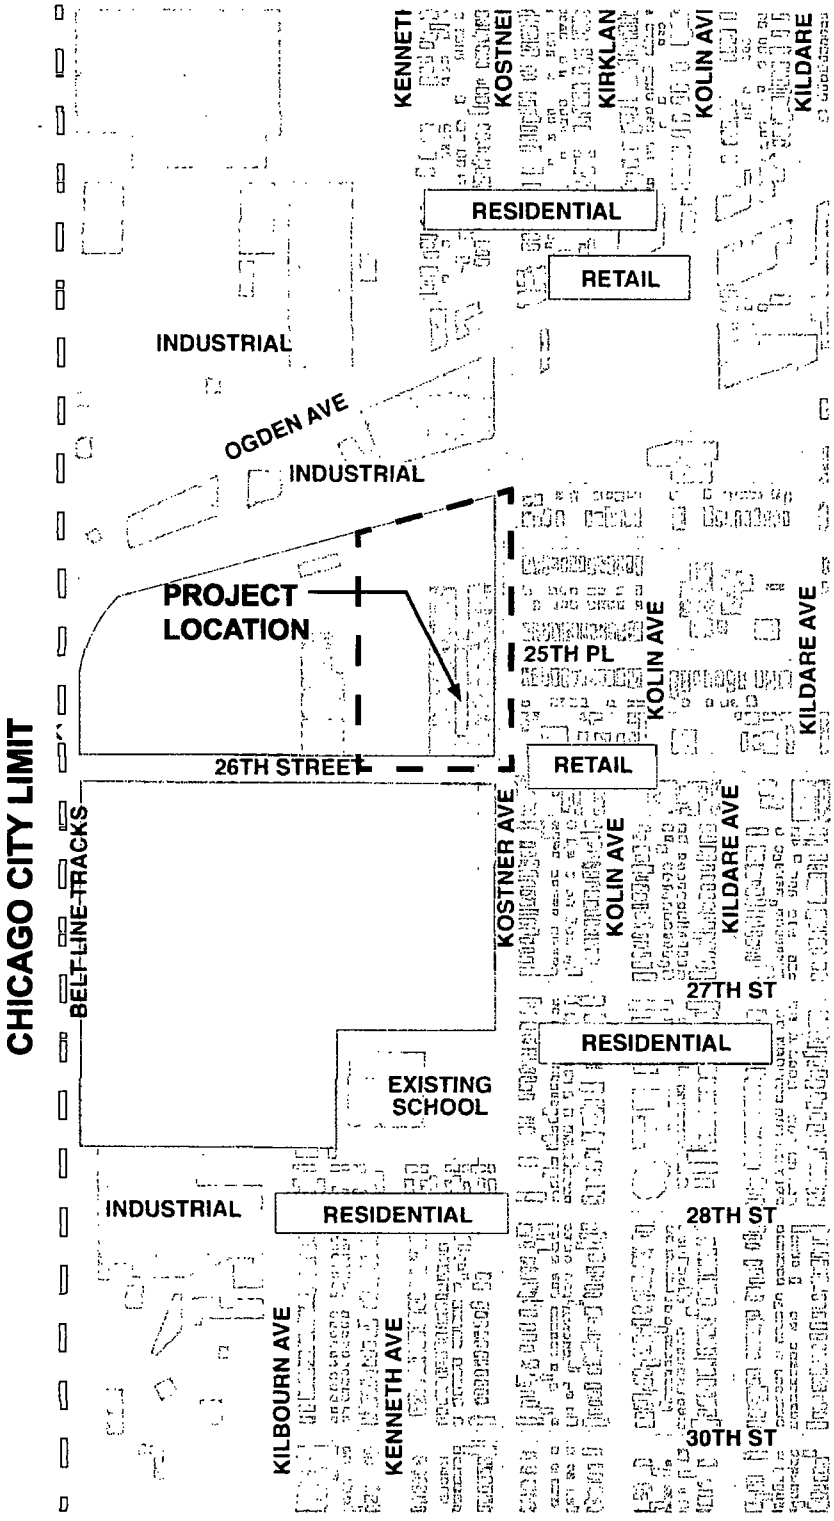


Applicant: The Keating Building Little Village, LLC
Address: 4400 - 40 W. 26th St. / 2448 - 2558 S. Kostner Ave.
Introduced: January 17, 2013

Residential Business Planned Development No.
Existing Land Use Map

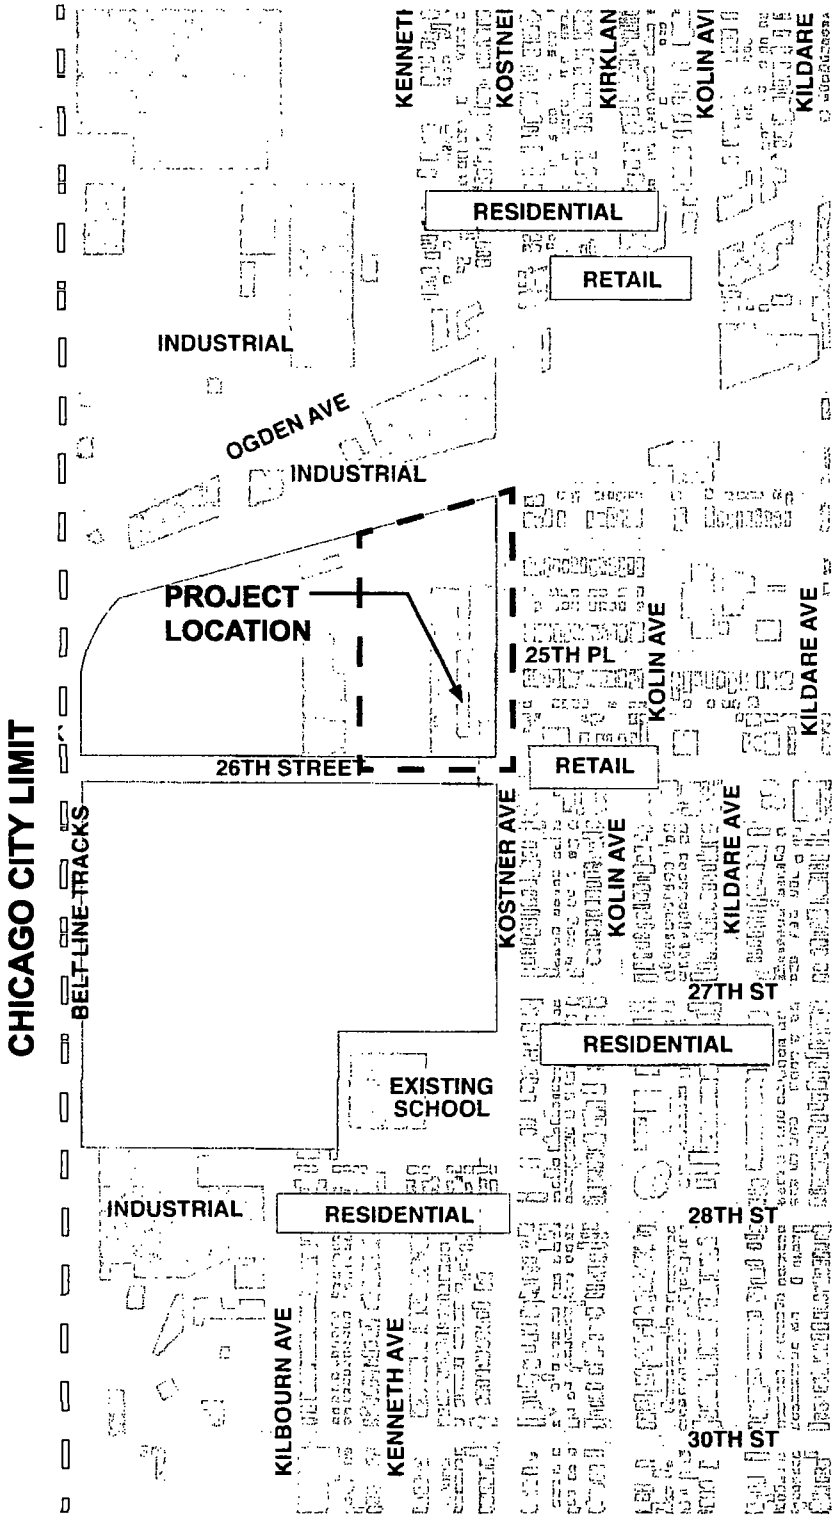

Applicant: The Keating Building Little Village, LLC
Address: 4400 - 40 W. 26th St. / 2448 - 2558 S. Kostner Ave.
Introduced: January 17, 2013

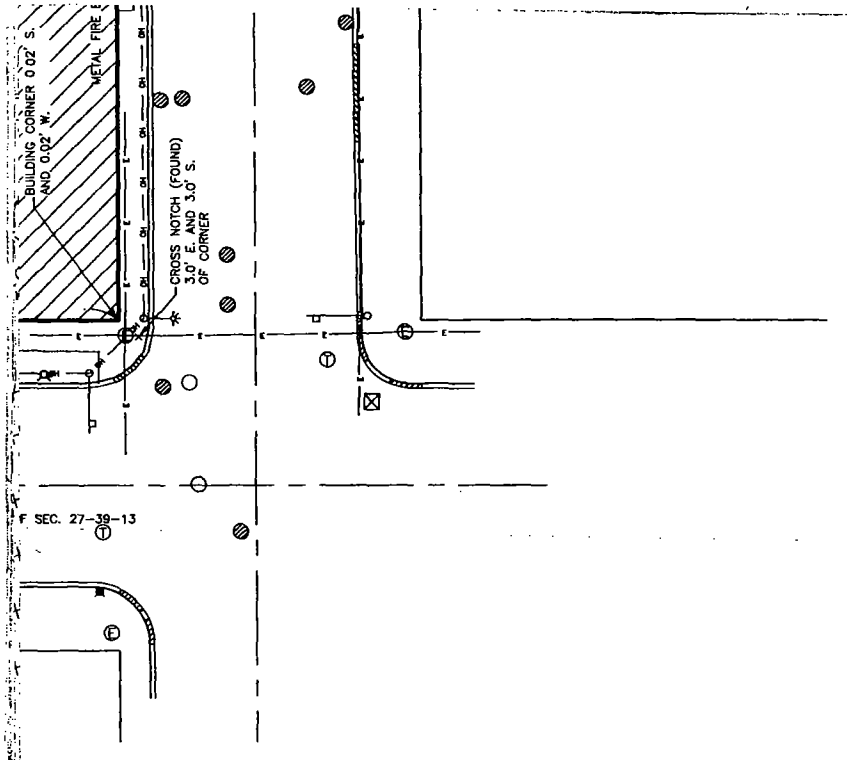

STATE OF ILLINOIS)
) SS
COUNTY OF DUPAGE)


I, THE UNDERSIGNED, THOMAS A. MOLLOY, BEING A REGISTERED LAND SURVEYOR OF THE STATE OF ILLINOIS (ILLINOIS PROFESSIONAL LAND SURVEYOR NO. 35-3409) AND MANAGING AGENT OF EDWARD J. MOLLOY AND ASSOCIATES, LTD., AN ILLINOIS PROFESSIONAL DESIGN FIRM, DO HEREBY CERTIFY THAT A SURVEY HAS BEEN MADE UNDER MY DIRECTION OF THE PROPERTY LEGALLY DESCRIBED HEREON IN ACCORDANCE WITH THE "MINIMUM STANDARD DETAIL REQUIREMENTS *FOR ILLINOIS BOUNDARY SURVEYS*" AND THAT THE PLAT HEREON DRAWN IS A CORRECT REPRESENTATION OF SAID SURVEY. DIMENSIONS ARE SHOWN IN FEET AND DECIMAL PARTS THEREOF.

SIGNED AT BENSENVILLE, ILLINOIS THIS 16TH DAY OF JULY , A.D. 2012

EDWARD J. MOLLOY AND ASSOCIATES, LTD.
AN ILLINOIS PROFESSIONAL DESIGN FIRM – LICENSE NO. 184-002910

THOMAS A. MOLLOY
ILLINOIS PROFESSIONAL LAND SURVEYOR NO. 35-3409
(EXPIRES NOVEMBER 30, 2012 AND IS RENEWABLE)
MANAGING AGENT, ILLINOIS PROFESSIONAL DESIGN FIRM LICENSE NO. 184-002910
(EXPIRES APRIL 30, 2013 AND IS RENEWABLE)

VALID ONLY WITH EMBOSSED SEAL

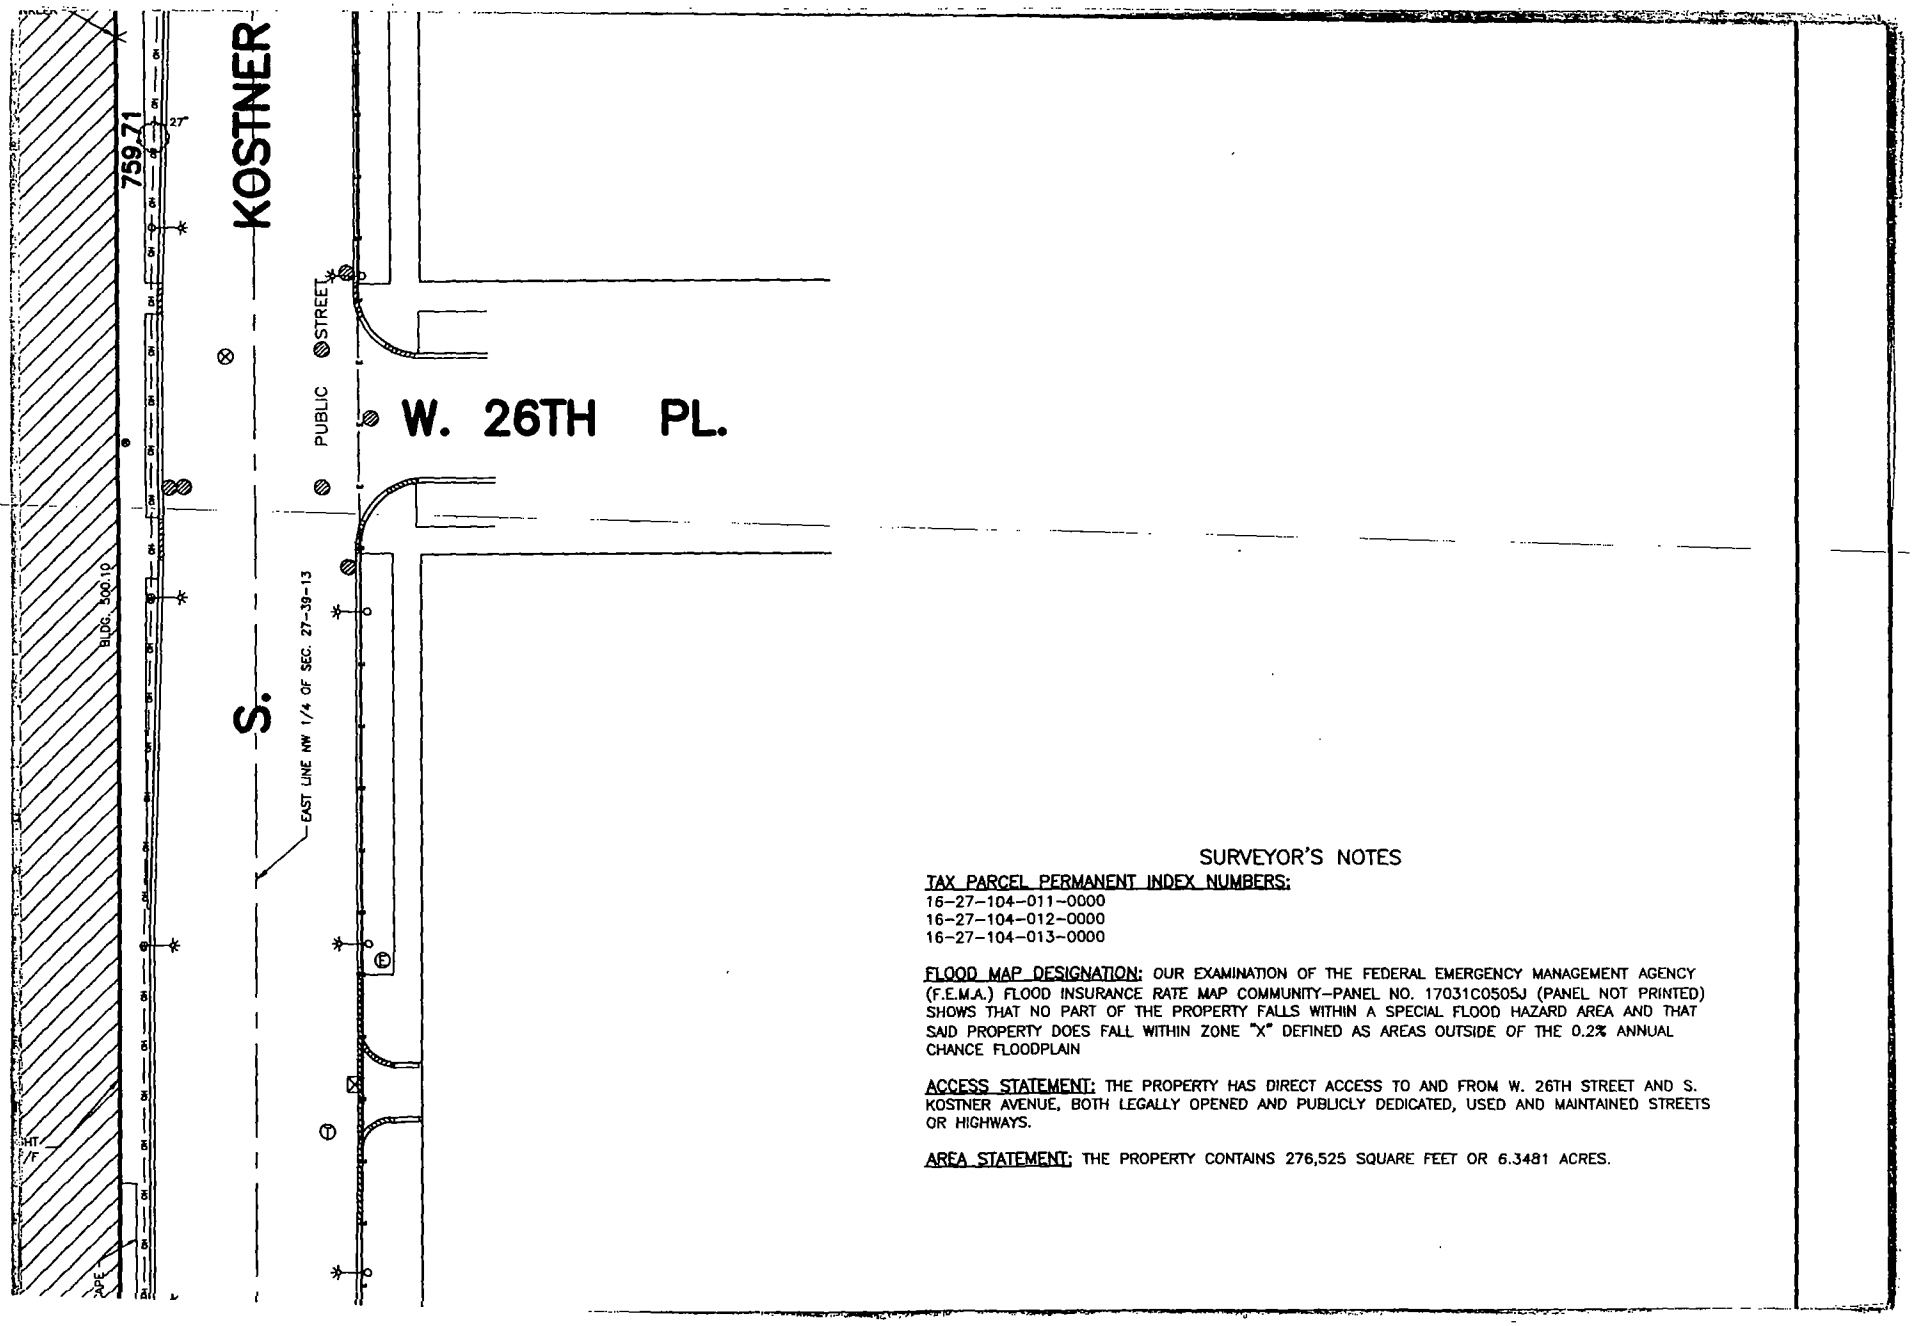


SURVEYOR'S NOTES

TAX PARCEL PERMANENT INDEX NUMBERS:
16-27-104-011-0000
16-27-104-012-0000
16-27-104-013-0000

FLOOD MAP DESIGNATION: OUR EXAMINATION OF THE FEDERAL EMERGENCY MANAGEMENT AGENCY (F.E.M.A.) FLOOD INSURANCE RATE MAP COMMUNITY-PANEL NO. 17031C0505J (PANEL NOT PRINTED) SHOWS THAT NO PART OF THE PROPERTY FALLS WITHIN A SPECIAL FLOOD HAZARD AREA AND THAT SAID PROPERTY DOES FALL WITHIN ZONE "X" DEFINED AS AREAS OUTSIDE OF THE 0.2% ANNUAL CHANCE FLOODPLAIN

ACCESS STATEMENT: THE PROPERTY HAS DIRECT ACCESS TO AND FROM W. 26TH STREET AND S. KOSTNER AVENUE, BOTH LEGALLY OPENED AND PUBLICLY DEDICATED, USED AND MAINTAINED STREETS OR HIGHWAYS.

AREA STATEMENT: THE PROPERTY CONTAINS 276,525 SQUARE FEET OR 6.3481 ACRES.

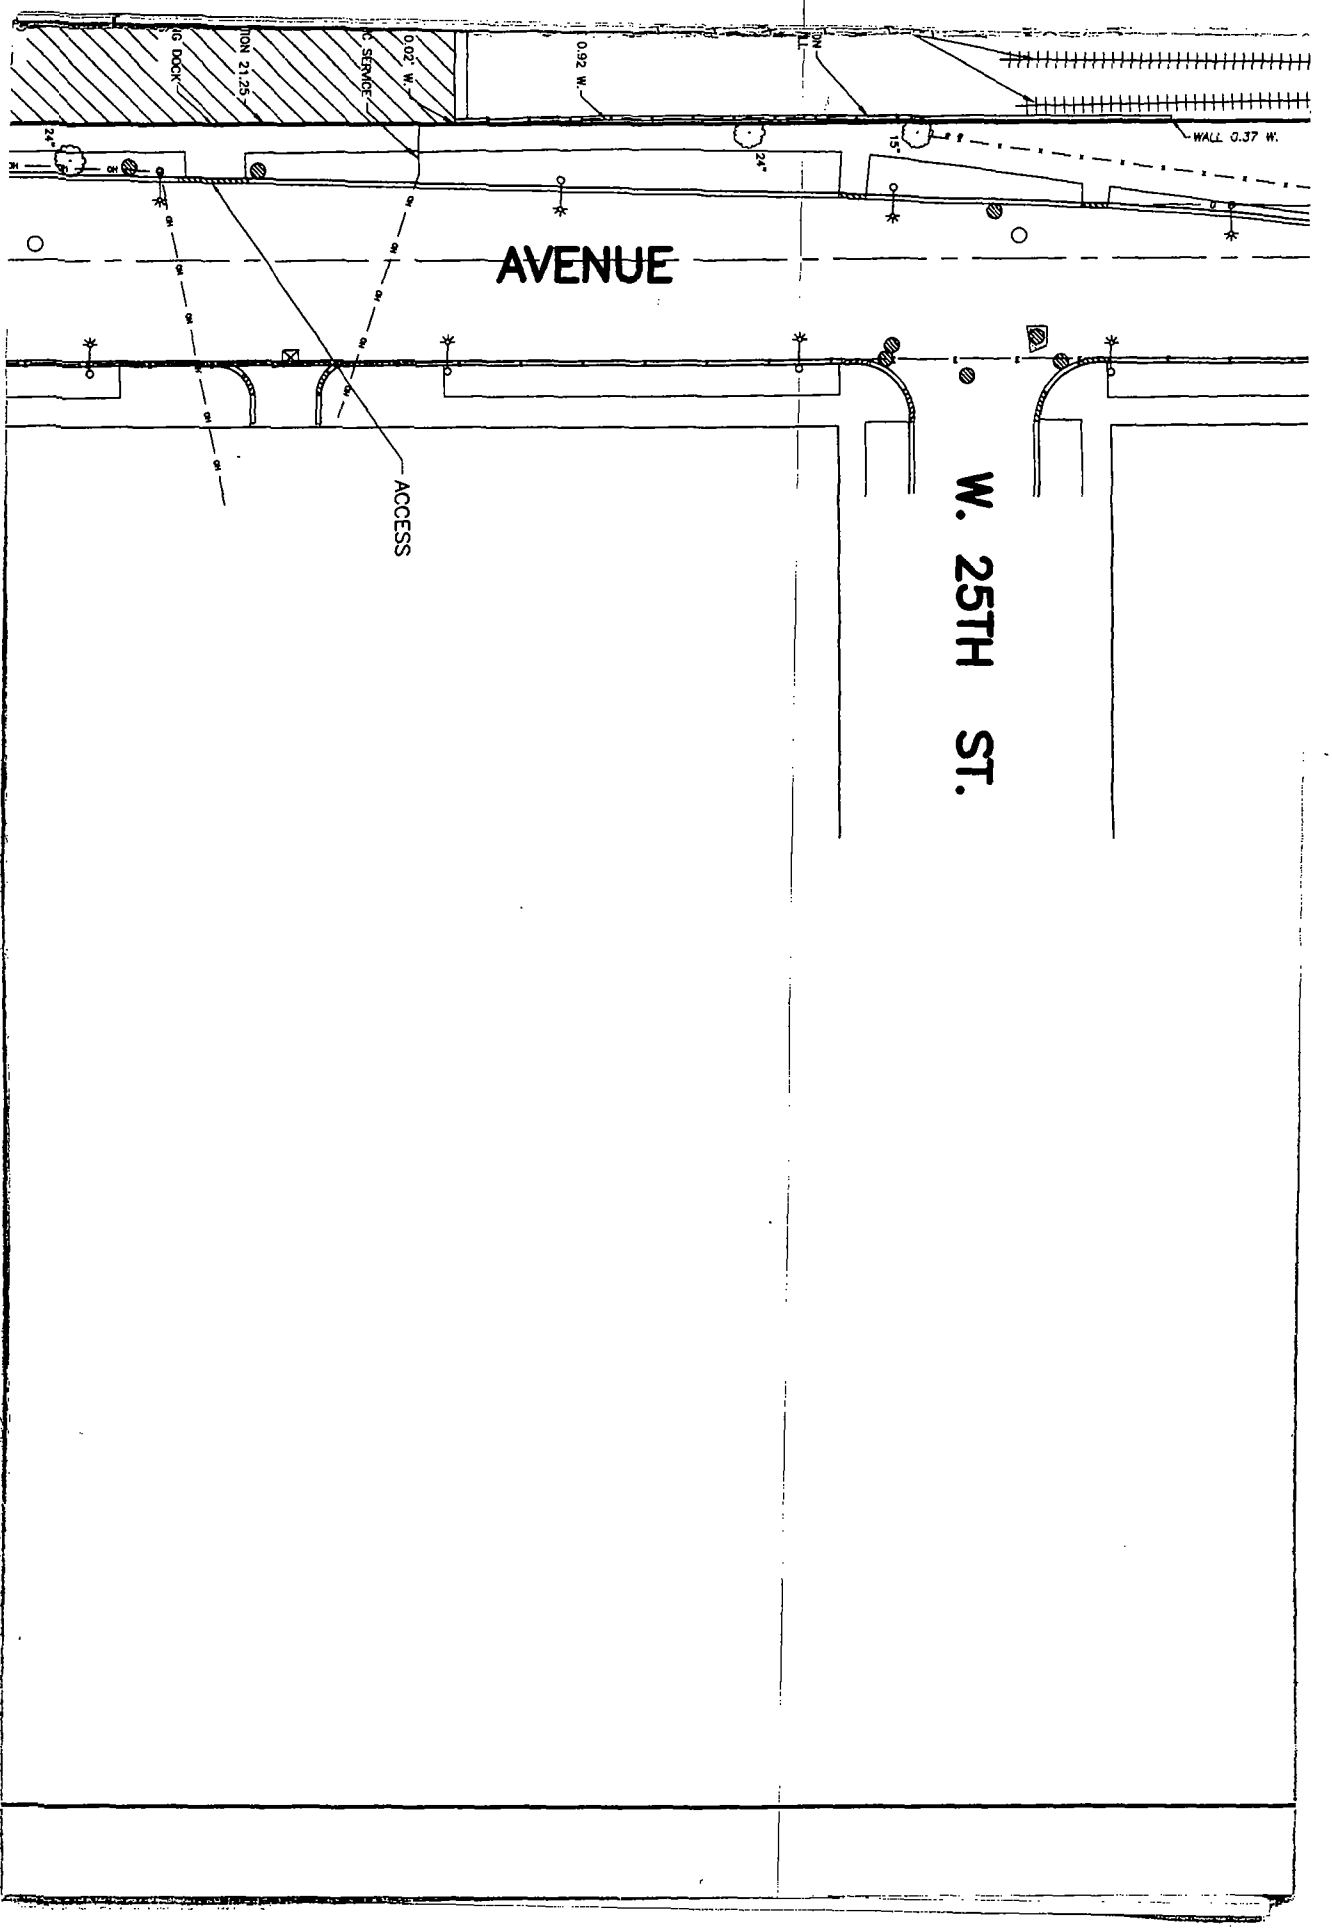
AVENUE
W. 25TH ST.
ACCESS
WALL 0.37 W.
0.92 W.
0.02' W.
TION 21.25
IG DOCK
IC SERVICE

EDWARD J. MOLLOY & ASSOCIATES, LTD.

LAND & CONSTRUCTION SURVEYORS

1236 MARK STREET, BENSENVILLE, ILLINOIS 60106 (630) 595-2600 Fax (630) 595-4700

e-mail: tmolloy@ejmolloy.com

PLAT OF SURVEY

OF


PARCEL 1:


THE EAST 233.0 FEET OF THE NORTHWEST 1/4 OF SECTION 27, TOWNSHIP 39 NORTH, RANGE 13 EAST OF THE THIRD PRINCIPAL MERIDIAN, LYING SOUTH OF A LINE 44.0 FEET SOUTHEASTERLY OF, MEASURED AT RIGHT ANGLES AND PARALLEL TO THE SOUTHEASTERLY LINE OF THE RIGHT OF WAY OF THE CHICAGO, BURLINGTON AND QUINCY RAILROAD (EXCEPT THE EAST 33.0 FEET THEREOF TAKEN FOR SOUTH KOSTNER AVENUE, ALSO EXCEPTING THE SOUTH 40.0 FEET THEREOF TAKEN FOR WEST 26TH STREET AND ALSO EXCEPTING THAT PART THEREOF LYING NORTHWEST OF A LINE DRAWN FROM A POINT IN THE WEST LINE OF SAID EAST 233.0 FEET AND 727.0 FEET NORTH OF THE SOUTH LINE OF SAID NORTHWEST 1/4 TO A POINT IN A LINE DRAWN 44.0 FEET SOUTHEASTERLY OF, MEASURED AT RIGHT ANGLES, AND PARALLEL TO THE SOUTHEASTERLY LINE OF SAID RIGHT OF WAY AND DISTANT 176.0 FEET FROM THE INTERSECTION OF THE LINE DRAWN 44.0 FEET SOUTHEASTERLY OF SAID RIGHT OF WAY LINE WITH THE WEST LINE OF SOUTH KOSTNER AVENUE), ALL IN COOK COUNTY, ILLINOIS.

PARCEL 2:

THAT PART OF THE SOUTHEAST 1/4 OF THE NORTHWEST 1/4 OF SECTION 27, TOWNSHIP 39 NORTH, RANGE 13, EAST OF THE THIRD PRINCIPAL MERIDIAN, BEGINNING AT A POINT 40.00 FEET NORTH AND 233 FEET WEST OF THE SOUTHEAST CORNER OF SAID NORTHWEST 1/4; THENCE WEST ALONG A LINE PARALLEL WITH THE SOUTH LINE OF SAID NORTHWEST 1/4, A DISTANCE OF 194.5 FEET TO ITS INTERSECTION WITH A LINE WHICH IS 427.5 FEET WEST OF THE EAST LINE OF SAID NORTHWEST 1/4; THENCE NORTH ALONG SAID LINE, A DISTANCE OF 611.30 FEET (MEASURE 605.78 FEET); THENCE NORTHEASTERLY ALONG A LINE FORMING AN ANGLE OF 47 DEGREES 20 MINUTES TO THE RIGHT WITH THE LAST DESCRIBED COURSE PRODUCED NORTH, A DISTANCE OF 92.17 FEET (MEASURE 92.28 FEET) TO A LINE 44.00 FEET SOUTHEASTERLY FROM AND PARALLEL WITH THE ORIGINAL SOUTHERLY RIGHT OF WAY LINE OF THE CHICAGO, BURLINGTON AND QUINCY RAILROAD; THENCE NORTHWESTERLY ALONG SAID LINE WHICH IS 44 FEET SOUTHEASTERLY FROM AND PARALLEL WITH THE ORIGINAL SOUTHERLY RIGHT OF WAY LINE OF THE CHICAGO, BURLINGTON AND QUINCY RAILROAD, A DISTANCE OF 162.87 FEET TO A POINT WHICH IS 176.00 FEET SOUTHWESTERLY OF THE WEST LINE OF SOUTH KOSTNER AVENUE, AS MEASURED ON THE LAST DESCRIBED COURSE; THENCE SOUTHWESTERLY 43.10 FEET (MEASURE 39.47 FEET) TO A POINT ON A LINE 233.00 FEET WEST OF THE EAST LINE OF SAID NORTHWEST 1/4, SAID POINT BEING 727.00 FEET NORTH OF THE SOUTH LINE OF SAID NORTHWEST 1/4; THENCE SOUTH ALONG SAID LINE, A DISTANCE OF 687.00 FEET TO THE POINT OF BEGINNING, ALL IN COOK COUNTY, ILLINOIS.

COMMONLY KNOWN AS: 4410 W. 26TH STREET, CHICAGO, IL

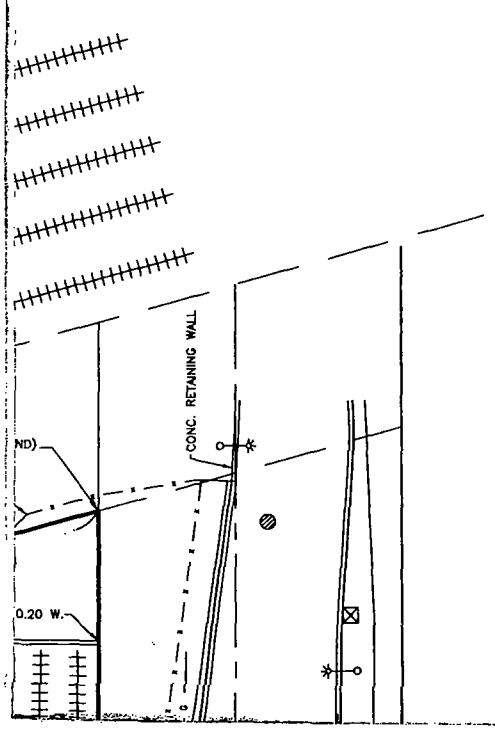

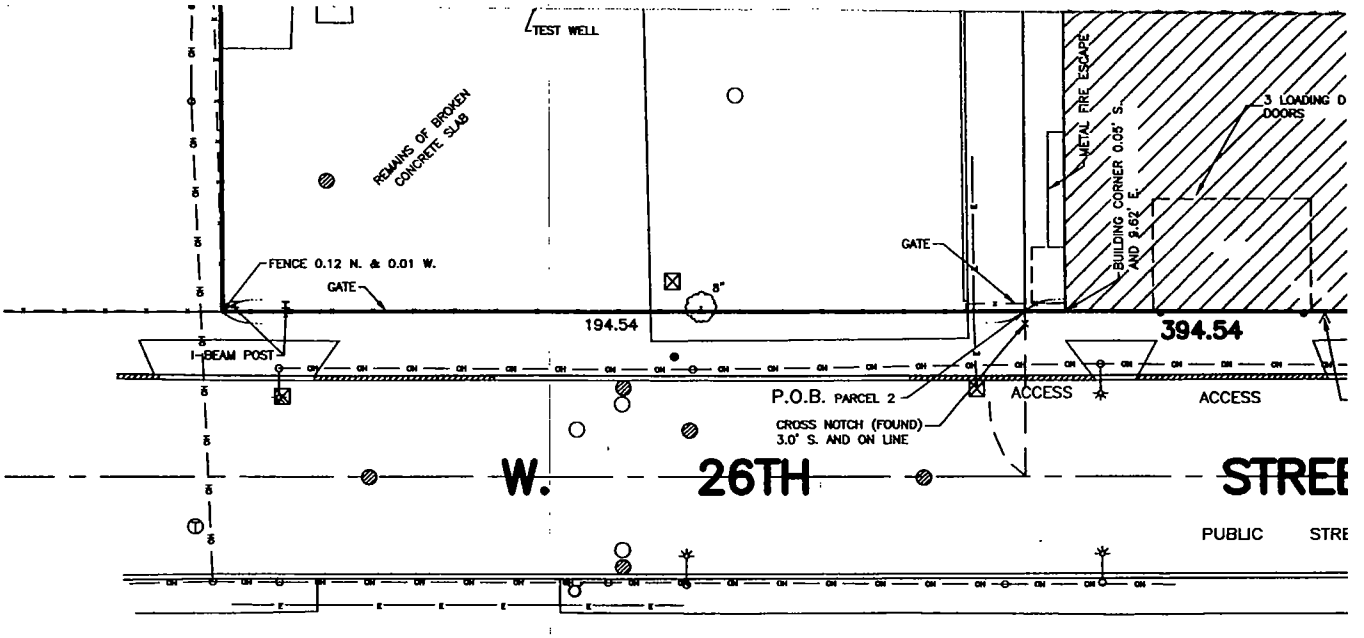



DRAFTED BY: BJE


ORDER NO.: *120135.1*

FILE: *27-39-13*


PROJECT NO.: 1390

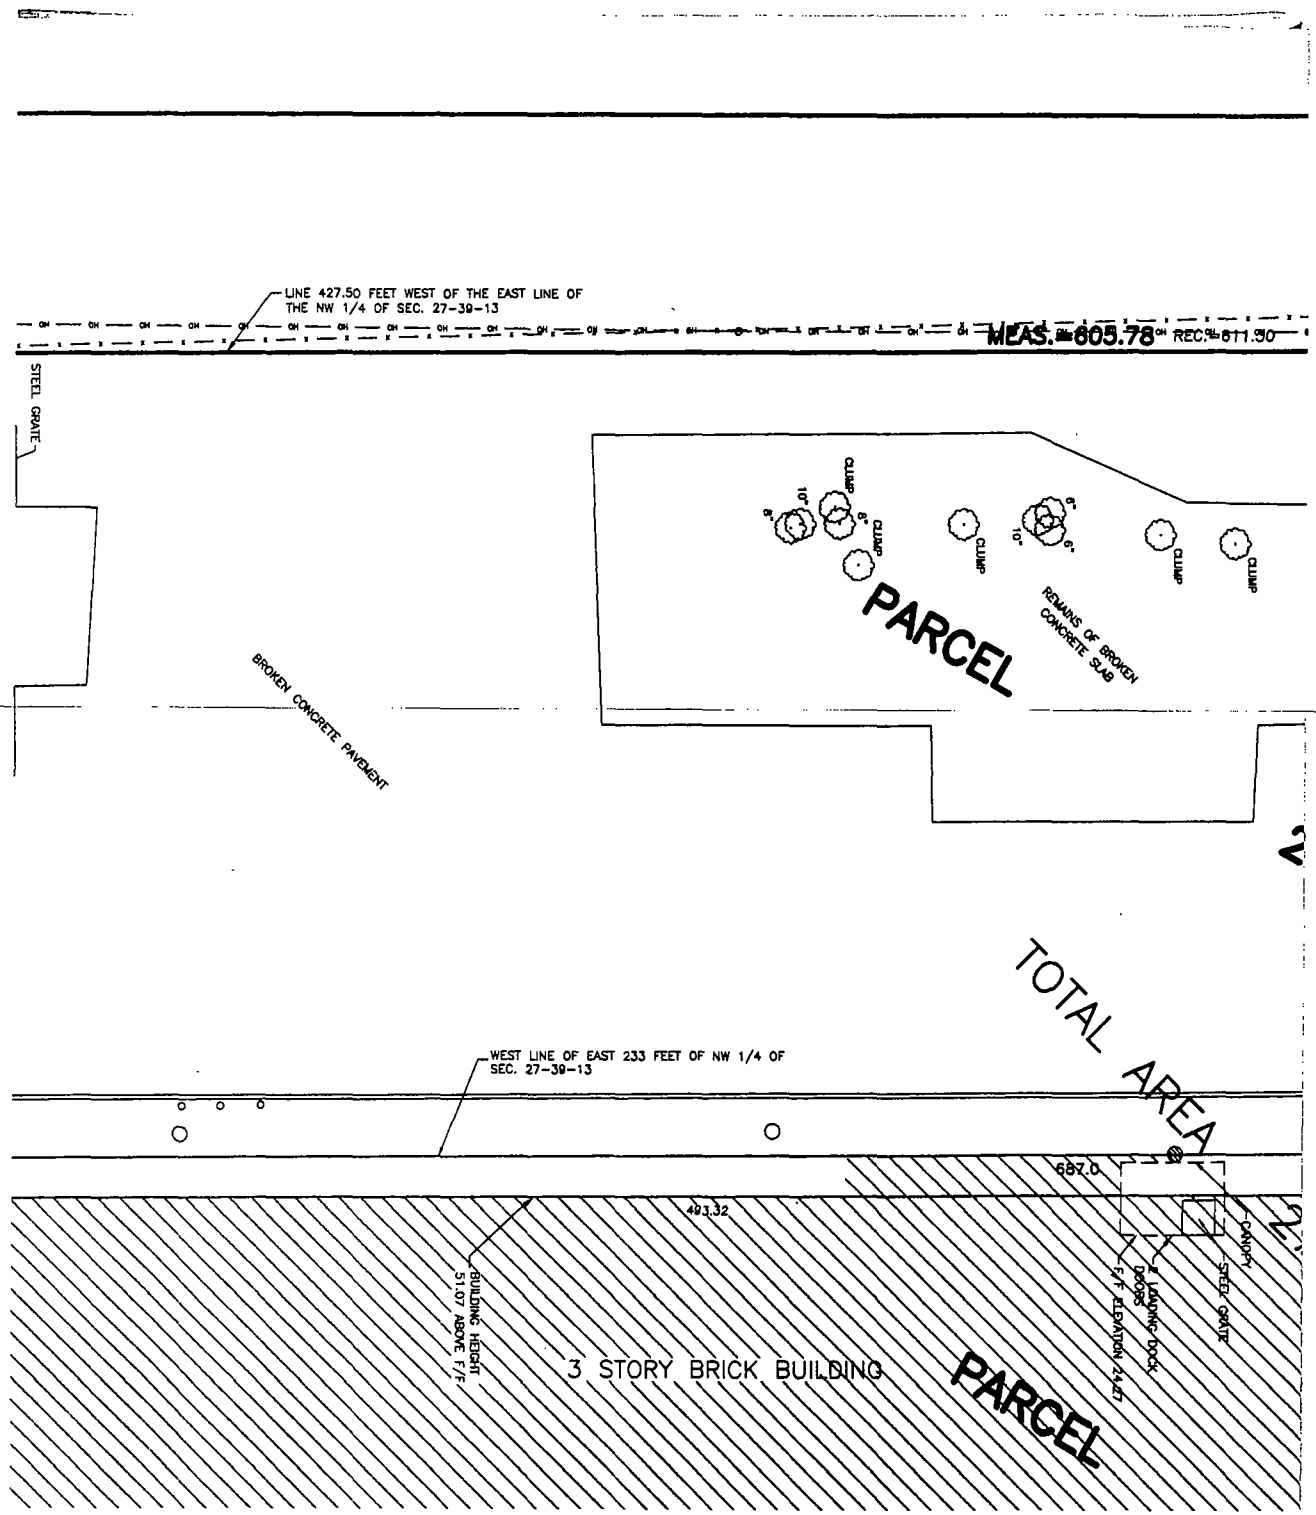
LINE 427.50 FEET WEST OF THE EAST LINE OF THE NW 1/4 OF SEC. 27-39-13
MEAS. 605.78
REC. 611.50
STEEL GRATE
CLUMP
CLUMP
CLUMP
CLUMP
CLUMP
10"
8"
6"
10"
PARCEL
REMAINS OF BROKEN CONCRETE SLAB
BROKEN CONCRETE PAVEMENT
TOTAL AREA
WEST LINE OF EAST 233 FEET OF NW 1/4 OF SEC. 27-39-13
687.0
493.32
CANOPY
STEEL GRATE
LOADING DOCK DOORS
F/F ELEVATION 714.27
BUILDING HEIGHT 51.07 ABOVE F/F
3 STORY BRICK BUILDING
PARCEL

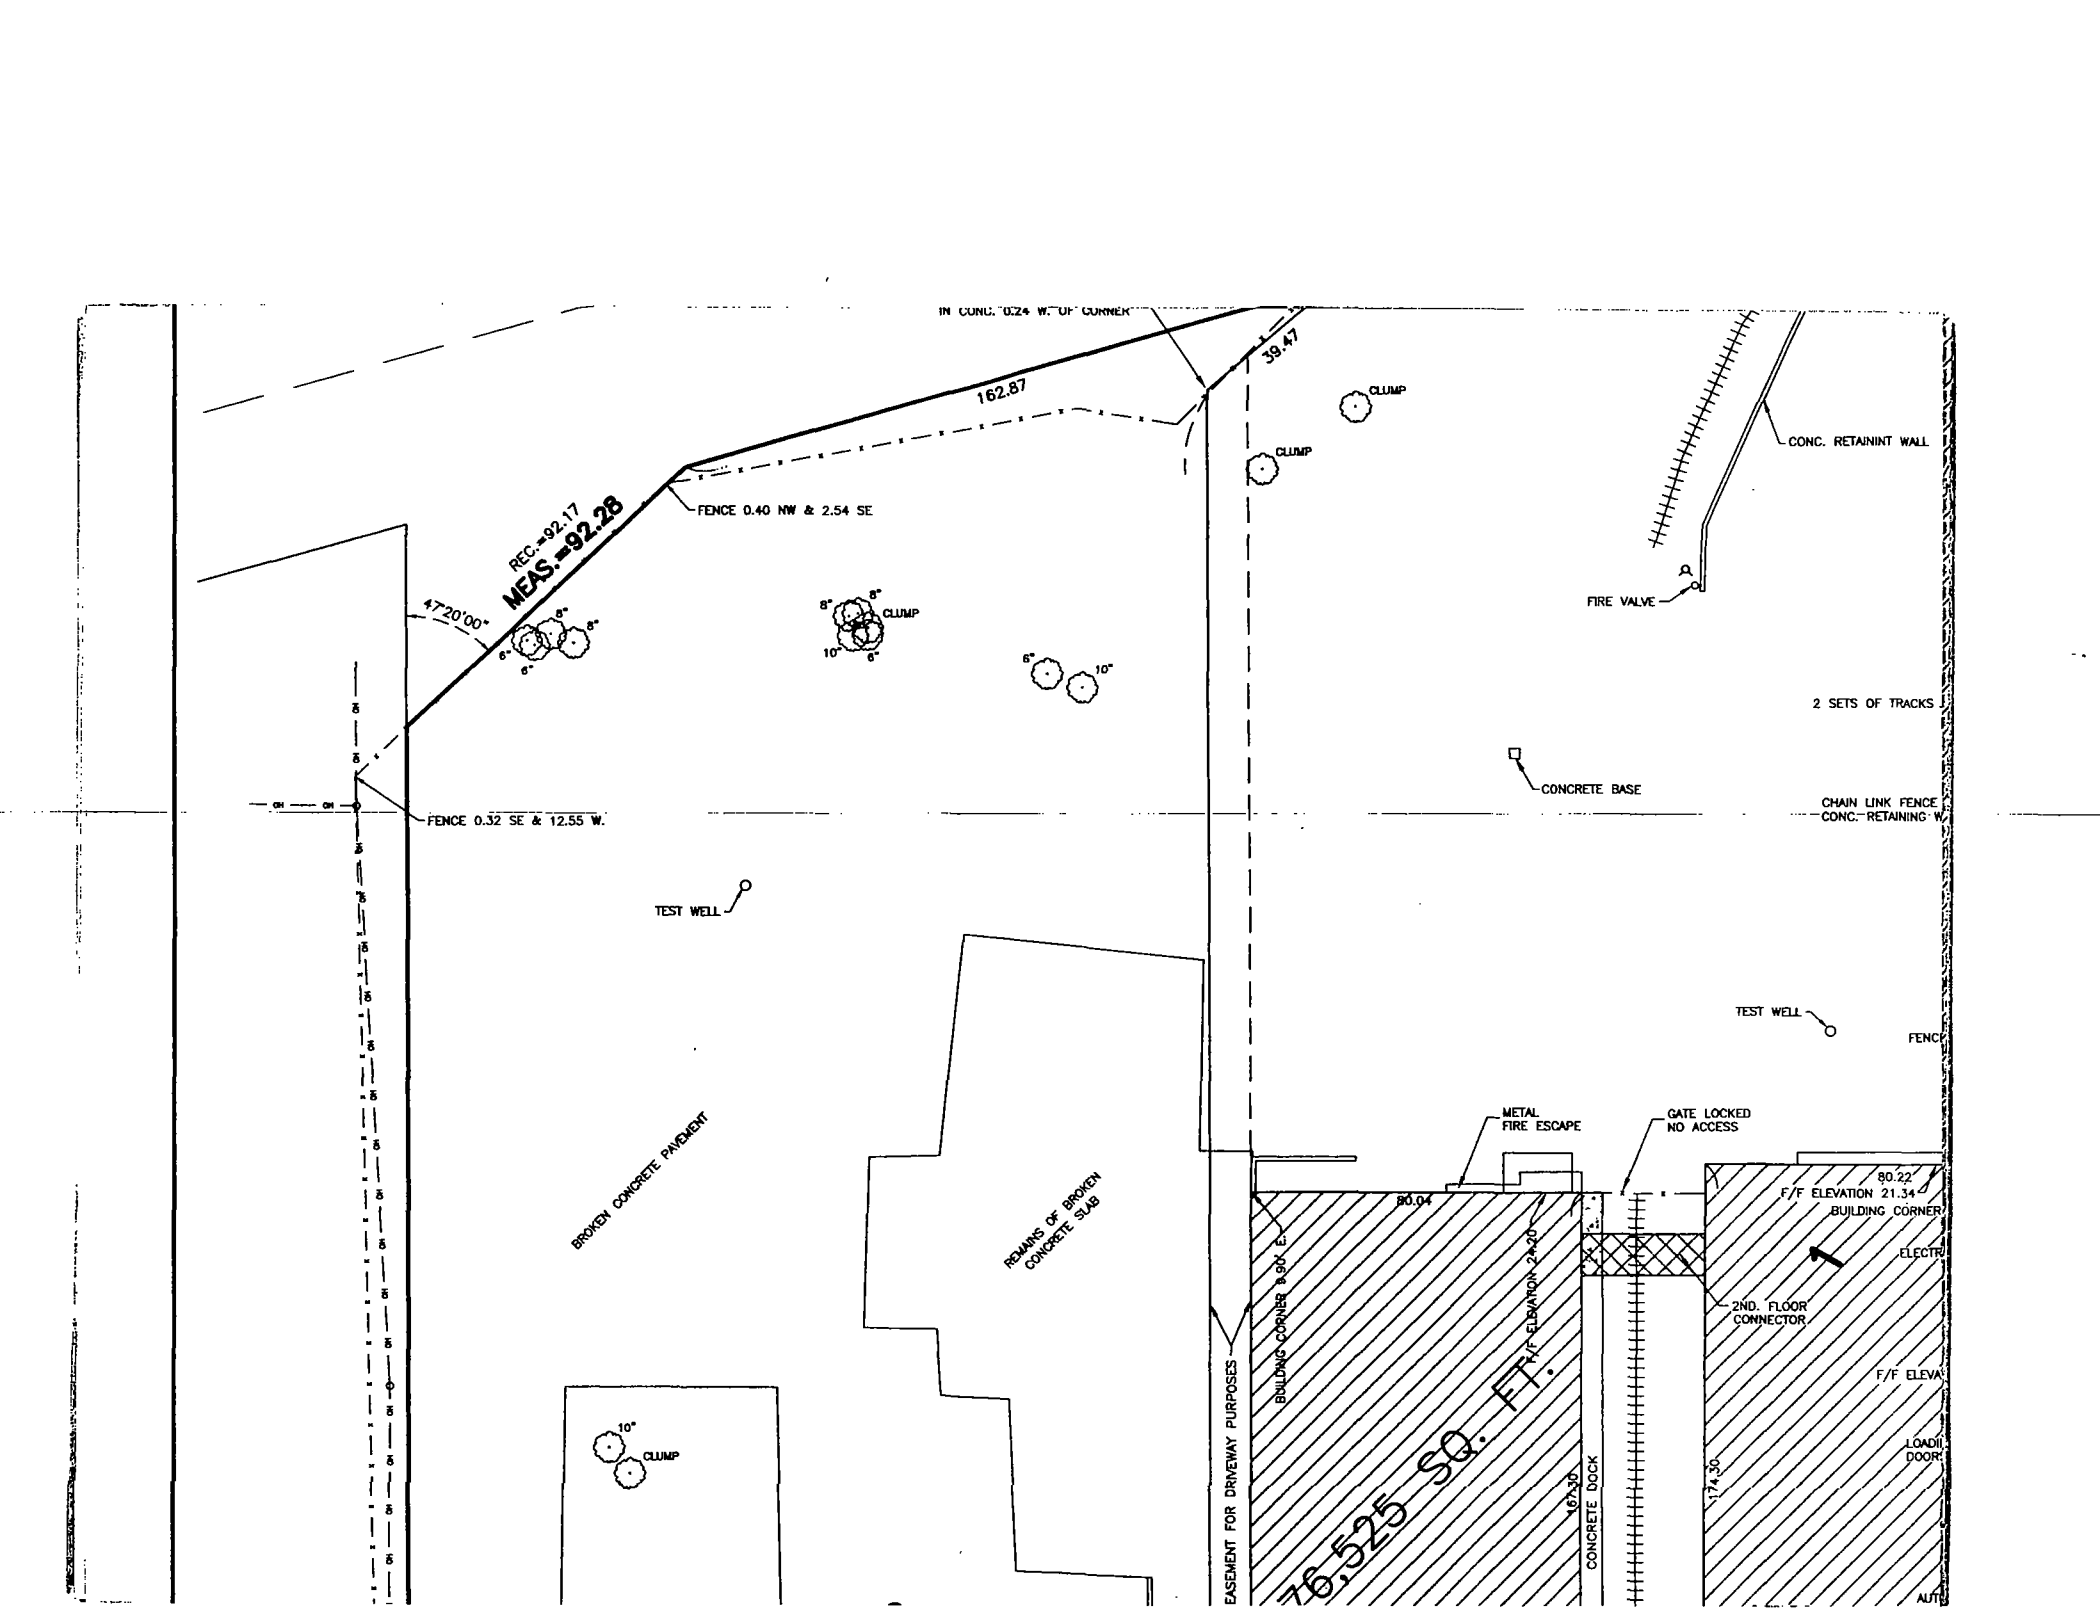
IN CONC. 0.24 W. OF CORNER
39.47
162.87
CLUMP
CLUMP
CONC. RETAINING WALL
FIRE VALVE
REC.=92.17
MEAS.=92.28
FENCE 0.40 NW & 2.54 SE
47°20'00"
8"
8"
8"
8"
8"
CLUMP
10"
6"
10"
2 SETS OF TRACKS
CONCRETE BASE
CHAIN LINK FENCE
CONC. RETAINING W
FENCE 0.32 SE & 12.55 W.
TEST WELL
TEST WELL
FENCE
METAL
FIRE ESCAPE
GATE LOCKED
NO ACCESS
80.22
F/F ELEVATION 21.34
BUILDING CORNER
ELECTR
80.04
BROKEN CONCRETE PAVEMENT
REMAINS OF BROKEN
CONCRETE SLAB
2ND. FLOOR
CONNECTOR
F/F ELEVA
BUILDING CORNER 8.90' E.
F/F ELEVATION 24.20
EASEMENT FOR DRIVEWAY PURPOSES
76,525 SQ. FT.
67.30
CONCRETE DOCK
174.30
LOADI
DOOR
AUT
10"
CLUMP

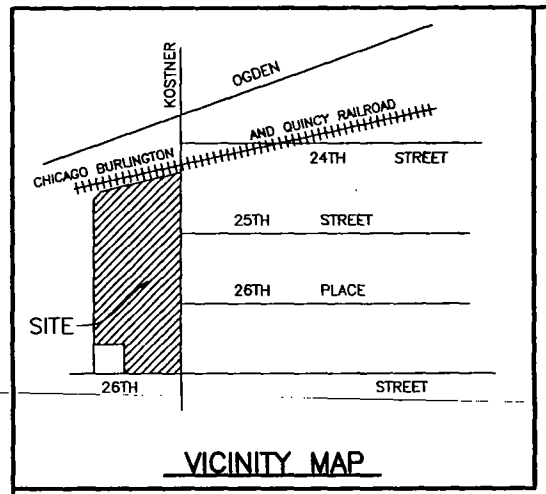

VICINITY MAP

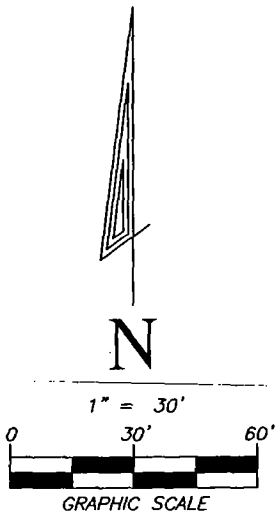

LEGEND

- Sanitary Manhole
- Storm Catch Basin/Inlet
- Fire Hydrant
- Street Light
- UP — Utility Pole
- OH — Overhead Utility
- Electric Manhole
- GAS — Gas Main
- D\C — Depressed Curb
- CFP — Concrete Filled Post
- Traffic Signal Pole
- Railroad Track
- Property Line
- Fence Line

CHICAGO BURLINGTON AND QUINCY RAILROAD

SOUTHEASTERLY LINE OF RAILROAD RIGHT OF WAY

IRON PIPE (FO

FENCE 3.84 NW

FENCE 3.75 NW

WALL

FENCE 3.88 NW

IRON PIPE (SET)

338.87

176.00

IRON PIPE (FOUND)

Office of the City Clerk

O2013-28

Office of the City Clerk

City Council Document Tracking Sheet

Meeting Date:	1/17/2013
Sponsor(s):	Mendoza, Susana A. (Clerk)
Type:	Ordinance
Title:	Zoning Reclassification App No. 17648 at 2501 N Elston Ave
Committee(s) Assignment:	Committee on Zoning, Landmarks and Building Standards

ORDINANCE

BE IT ORDAINED BY THE CITY COUNCIL OF THE CITY OF CHICAGO:

SECTION 1. Title 17 of the Municipal Code of Chicago, the Chicago Zoning Ordinance, is hereby amended by changing all of the M3-3, Heavy Industry District symbols as shown on Map 7-H in the area legally described as:

PARCEL A:

A PART OF LOT 1 AND VACATED SNOW STREET IN SNOW ESTATE SUBDIVISION BY SUPERIOR COURT IN PARTITION OF THE EAST HALF OF THE NORTHWEST QUARTER OF SECTION 30, TOWNSHIP 40 NORTH, RANGE 14, EAST OF THE THIRD PRINCIPAL MERIDIAN, AND THE EAST HALF OF THE NORTHEAST QUARTER OF SECTION 25, TOWNSHIP 40 NORTH, RANGE 13, EAST OF THE THIRD PRINCIPAL MERIDIAN, (EXCEPT THE SOUTH 20 ACRES); ALSO THAT PART OF THE SOUTHWEST QUARTER OF SAID SECTION 30, LYING NORTH AND EAST OF THE NORTH BRANCH OF THE CHICAGO RIVER; ALSO LOTS 2, 3, 4, 6, 7, 9 AND 11 IN THE ASSESSOR'S DIVISION OF THAT PART OF THE SOUTHWEST QUARTER OF SAID SECTION 30, LYING BETWEEN THE RAILROAD AND THE RIVER WHICH PART OF LOT 1 AND VACATED STREET ARE MORE PARTICULARLY DESCRIBED AS BEING THOSE PARTS OF SAID LOT AND VACATED STREET WHICH ARE BOUNDED AS FOLLOWS: ON THE NORTHEAST BY THE SOUTHWESTERLY DOCK LINE OF THE NORTH BRANCH OF THE CHICAGO RIVER; ON THE SOUTHWEST BY THE NORTHEASTERLY LINE OF NORTH ELSTON AVENUE; ON THE NORTHWEST BY A LINE 5.08 FEET (MEASURED AT RIGHT ANGLES) SOUTHEASTERLY FROM AND PARALLEL WITH THE NORTHWESTERLY LINE OF VACATED SNOW STREET; AND ON THE SOUTHEAST BY A LINE EXTENDED FROM SAID NORTHERLY LINE OF NORTH ELSTON AVENUE TO SAID NORTH BRANCH OF THE CHICAGO RIVER, WHICH LINE EXTENDS NORTHEASTERLY FROM A POINT ON SAID NORTHEASTERLY LINE OF NORTH ELSTON AVENUE THAT IS 403.79 FEET SOUTHEASTERLY FROM THE POINT OF INTERSECTION OF SAID NORTHEASTERLY STREET LINE WITH THE NORTHWESTERLY LINE OF SAID VACATED SNOW STREET AND PASSES THROUGH A POINT WHICH IS 509.48 FEET (MEASURED AT RIGHT ANGLES) NORTHEASTERLY FROM SAID NORTHEASTERLY LINE OF NORTH ELSTON AVENUE AND 181.41 FEET (MEASURED AT RIGHT ANGLES) WEST FROM THE EAST LINE OF SAID SOUTHWEST QUARTER OF SAID SECTION 30;

ALSO

PARCEL B:

THE NORTHWESTERLY 12.25 FEET (MEASURED PERPENDICULARLY) OF THE FOLLOWING DESCRIBED TRACT: PART OF LOT 1 IN SNOW ESTATE SUBDIVISION BY SUPERIOR COURT IN PARTITION OF THE EAST HALF OF THE NORTHWEST QUARTER OF SECTION 30, TOWNSHIP 40 NORTH, RANGE 14, EAST OF THE THIRD PRINCIPAL MERIDIAN AND THE EAST HALF OF THE NORTHEAST QUARTER OF SECTION 25, TOWNSHIP 40 NORTH, RANGE 13, EAST OF THE THIRD PRINCIPAL MERIDIAN (EXCEPT THE SOUTH 20 ACRES) ALSO THAT PART OF THE SOUTHWEST QUARTER OF SAID SECTION 30, LYING NORTH AND EAST OF THE NORTH BRANCH OF THE CHICAGO RIVER; ALSO LOTS 2, 3, 4, 6, 7, 9 AND 11 IN THE ASSESSOR'S DIVISION OF THAT PART OF THE SOUTHWEST QUARTER OF SAID SECTION 30 LYING BETWEEN THE RAILROAD AND

Common Address: 2501 North Elston Avenue

RIVER, WHICH PART OF LOT 1 IS MORE PARTICULARLY DESCRIBED AS BEING THAT PART OF SAID LOT 1, WHICH IS BOUNDED AS FOLLOWS: ON THE NORTHEAST BY THE NORTH BRANCH OF THE CHICAGO RIVER; ON THE SOUTHWEST BY THE NORTHEASTERLY LINE OF NORTH ELSTON AVENUE; ON THE EAST BY THE WEST LINE OF NORTH DAMEN AVENUE (NORTH ROBEY STREET) AS WIDENED; ON THE NORTHWEST BY A LINE EXTENDED FROM SAID NORTH ELSTON AVENUE TO SAID NORTH BRANCH OF THE CHICAGO RIVER WHICH LINE EXTENDS NORTHEASTERLY FROM A POINT ON SAID NORTHEASTERLY LINE OF NORTH ELSTON AVENUE THAT IS 403.79 FEET SOUTHEASTERLY FROM THE POINT OF INTERSECTION OF SAID NORTHEASTERLY STREET LINE WITH THE NORTHWESTERLY LINE OF VACATED SNOW STREET AND PASSES THROUGH A POINT WHICH IS 509.48 FEET (MEASURED AT RIGHT ANGLES) NORTHEASTERLY FROM SAID NORTHEASTERLY LINE OF NORTH ELSTON AVENUE AND 181.41 FEET (MEASURED AT RIGHT ANGLES) WEST OF THE EAST LINE OF SAID SOUTHWEST QUARTER OF SAID SECTION 30; AND ON THE SOUTHEAST LINE OF SAID LOT 1 IN SNOW ESTATE SUBDIVISION;

ALSO

PARCEL C:

THAT PART OF LOT 1 IN SNOW ESTATE SUBDIVISION BY SUPERIOR COURT IN PARTITION OF THE EAST HALF OF THE NORTHWEST QUARTER OF SECTION 30, TOWNSHIP 40 NORTH, RANGE 14, EAST OF THE THIRD PRINCIPAL MERIDIAN, AND THE EAST HALF OF THE NORTHEAST QUARTER OF SECTION 25, TOWNSHIP 40 NORTH, RANGE 13, EAST OF THE THIRD PRINCIPAL MERIDIAN (EXCEPT THE SOUTH 20 ACRES) ALSO THAT PART OF THE SOUTHWEST QUARTER OF SAID SECTION 30, LYING NORTH AND EAST OF THE NORTH BRANCH OF THE CHICAGO RIVER, ALSO LOTS 2, 3, 4, 5, 7, 9 AND 11 IN THE ASSESSOR'S DIVISION OF THAT PART OF THE SOUTHWEST QUARTER OF SAID SECTION 30, LYING BETWEEN THE RAILROAD AND THE RIVER WHICH PART OF LOT 1 IS MORE PARTICULARLY DESCRIBED AS BEING THAT PART OF SAID LOT 1 WHICH IS BOUNDED AS FOLLOWS: ON THE NORTHEAST BY THE NORTH BRANCH OF THE CHICAGO RIVER; ON THE SOUTHWEST BY THE NORTHEASTERLY LINE OF NORTH ELSTON AVENUE; ON THE EAST BY THE WEST LINE OF NORTH DAMEN AVENUE (NORTH ROBEY STREET) AS WIDENED AND CONVEYED TO THE CITY OF CHICAGO BY QUIT CLAIM DEED RECORDED APRIL 18, 1927 AS DOCUMENT 9619084; ON THE NORTHWEST BY A LINE EXTENDING FROM SAID NORTH ELSTON AVENUE TO SAID NORTH BRANCH OF THE CHICAGO RIVER, WHICH LINE EXTENDS NORTHEASTERLY FROM A POINT ON SAID NORTHEASTERLY LINE OF NORTH ELSTON AVENUE THAT IS 403.79 FEET SOUTHEASTERLY FROM THE POINT OF INTERSECTION OF SAID NORTHEASTERLY STREET LINE WITH THE NORTHWESTERLY LINE OF VACATED SNOW STREET AND PASSES THROUGH A POINT WHICH IS 509.48 FEET (MEASURED AT RIGHT ANGLES) NORTHEASTERLY FROM SAID NORTHEASTERLY LINE OF NORTH ELSTON AVENUE AND 181.41 FEET (MEASURED AT RIGHT ANGLES) WEST OF THE EAST LINE OF SAID SOUTHWEST QUARTER OF SAID SECTION 30 AND ON THE SOUTHEAST BY THE SOUTHEAST LINE OF SAID LOT 1 IN SNOW ESTATE SUBDIVISION, EXCEPT FROM THE ABOVE DESCRIBED PREMISES, THE NORTHWESTERLY 12.25 FEET (MEASURED PERPENDICULARLY) THEREOF (EXCEPT THAT PART OF LOT 1 IN SNOW ESTATE SUBDIVISION OF SUPERIOR COURT IN PARTITION OF THE EAST HALF OF THE NORTHWEST QUARTER OF SECTION 30, TOWNSHIP 40 NORTH, RANGE 14, EAST OF THE THIRD PRINCIPAL MERIDIAN, AND THE EAST HALF OF THE NORTHEAST QUARTER OF SECTION 25, TOWNSHIP 40 NORTH, RANGE 13, EAST OF THE THIRD PRINCIPAL MERIDIAN, (EXCEPT THE SOUTH 20 ACRES); ALSO THAT PART OF THE SOUTHWEST QUARTER OF SAID SECTION 30, LYING NORTH AND EAST OF THE NORTH BRANCH OF THE CHICAGO RIVER; ALSO LOTS 2, 3, 4, 6, 7, 9 AND 11 IN THE ASSESSOR'S DIVISION OF THAT PART OF THE SOUTHWEST QUARTER OF SAID SECTION 30, LYING BETWEEN THE RAILROAD AND THE RIVER, WHICH PART OF LOT 1 IS MORE PARTICULARLY DESCRIBED AS BEING THAT PART OF SAID LOT 1, WHICH IS BOUNDED AS FOLLOWS: BEGINNING AT THE SOUTHWEST CORNER OF SAID LOT 1; THENCE NORTHEASTERLY ALONG THE SOUTHEASTERLY LINE OF SAID LOT LINE 309.82 FEET TO THE WESTERLY LINE OF NORTH DAMEN AVENUE, AS WIDENED; THENCE WESTERLY AT RIGHT ANGLES TO SAID WESTERLY LINE OF NORTH DAMEN AVENUE, 20.94

Common Address: 2501 North Elston Avenue

FEET; THENCE SOUTHWESTERLY ALONG A LINE 14.0 FEET NORTHWESTERLY AND PARALLEL WITH THE SOUTHEASTERLY LINE OF SAID LOT, A DISTANCE OF 149.0 FEET; THENCE SOUTHWESTERLY 145.92 FEET TO THE POINT OF BEGINNING) ALL IN COOK COUNTY, ILLINOIS.

to the designation of a Waterway Planned Development, subject to the use and bulk regulations set forth in the Plan of Development attached hereto and made a part hereof.

SECTION 2. This ordinance takes effect after its passage and approval.

Common Address: 2501 North Elston Avenue

#17648
INTRO DATE:
1-17-13

CITY OF CHICAGO

APPLICATION FOR AN AMENDMENT TO
THE CHICAGO ZONING ORDINANCE

1. ADDRESS of the property Applicant is seeking to rezone:

2501 North Elston Avenue

2. Ward Number that property is located in: 32

3. APPLICANT Delta Real Estate Holdings, LLC

ADDRESS 200 Ottawa Ave. NW – Suite 800 CITY Grand Rapids

STATE Michigan ZIP CODE 49503 PHONE 616.774.4044

EMAIL msekulich@dpfox.com CONTACT PERSON Monica R. Sekulich

4. Is the applicant the owner of the Property? YES _____ NO X
If the applicant is not the owner of the property, please provide the following information regarding the owner and attach written authorization from the owner allowing the application to proceed.

OWNER Stewart and David Reich

ADDRESS 1919 S. Highland Ave. #204C CITY Lombard

STATE Illinois ZIP CODE 60148 PHONE 630.953.9800

EMAIL sreich@hansonfaso.com CONTACT PERSON Stewart Reich

5. If the Applicant/Owner of the property has obtained a lawyer as their representative for the rezoning, please provide the following information:

ATTORNEY Edward J. Kus / Shefsky & Froelich

ADDRESS 111 East Wacker Drive – Suite 2800

CITY Chicago STATE Illinois ZIP CODE 60601

PHONE 312.836.4080 FAX 312.275.7586 EMAIL ekus@shefskylaw.com

6. If the applicant is a legal entity (Corporation, LLC, Partnership, etc.) please provide the names of all owners as disclosed on the Economic Disclosure Statements.

DP Fox Holdings, L.L.C.

7. On what date did the owner acquire legal title to the subject property? August 1990

8. Has the present owner previously rezoned this property? If Yes, when?

No

9. Present Zoning District M3-3 Proposed Zoning District Waterway PD

10. Lot size in square feet (or dimensions) 324,672 SF (7.453 acres)

11. Current Use of the property Older warehouse buildings and surface parking.

12. Reason for rezoning the property Property is located within 100 feet of the North Branch of the Chicago River and all new development requires a planned development.

13. Describe the proposed use of the property after the rezoning. Indicate the number of dwelling units; number of parking spaces; approximate square footage of any commercial space; and height of the proposed building. (BE SPECIFIC)

Use of the property will be primarily for the sales of motor vehicles and services related to motor vehicles. The proposed building will be approximately 63,600 SF and be about 85 feet in height. There will be parking/storage for approximately 1,000 cars.

14. On May 14th, 2007, the Chicago City Council passed the Affordable Requirements Ordinance (ARO) that requires on-site affordable housing units or a financial contribution if residential housing projects receive a zoning change under certain circumstances. Based on the lot size of the project in question and the proposed zoning classification, is this project subject to the Affordable Requirements Ordinance? (See Fact Sheet for more information)

YES _____ NO X

COUNTY OF COOK
STATE OF ILLINOIS

Monica R. Sekulich, being first duly sworn on oath, states that all of the above statements and the statements contained in the documents submitted herewith are true and correct.

Monica R. Sekulich
Signature of Applicant

Subscribed and Sworn to before me this
3rd day of January 2013.

Jane M. Frey
Notary Public


Jane M. Frey, Notary Public
State of Michigan, County of Kent
My Commission Expires 11/23/2017
Acting in the County of Kent

For Office Use Only

Date of Introduction:_____

File Number:_____

Ward:_____

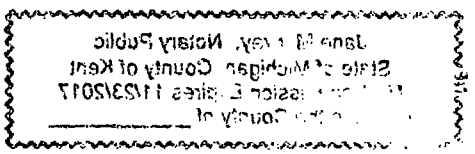

WATERWAY PLANNED DEVELOPMENT NO. _____

Plan of Development Statements

1. The area delineated herein as Waterway Planned Development No. _____ ("Planned Development") consists of approximately 324,672 square feet (7.453 acres) of property which is depicted on the attached Planned Development Boundary and Property Line Map ("Property") and is under the single designated control of the Applicant, Delta Real Estate Holdings, LLC.

2. The requirements, obligations and conditions contained within this Planned Development shall be binding upon the Applicant, its successors and assigns and, if different than the Applicant, the legal title holders and any ground lessors. All rights granted hereunder to the Applicant shall inure to the benefit of the Applicant's successors and assigns and, if different than the Applicant, the legal title holder and any ground lessors. Furthermore, pursuant to the requirements of Section 17-8-0400 of the Chicago Zoning Ordinance, the Property, at the time of application for an amendment, modification or change (administrative, legislative or otherwise) to this Planned Development is made, shall be under single ownership or single designated control. Single designated control is defined in Section 17-8-0400 of the Zoning Ordinance.

3. All applicable official reviews, approvals or permits are required to be obtained by the Applicant or its successors, assignees or grantees. Any dedication or vacation of streets or alleys or grants of easements or any adjustment of the right-of-way shall require a separate submittal to the Department of Transportation on behalf of the Applicant or its successors, assigns or grantees.

   Any requests for grants of privilege, or any items encroaching on the public way, shall be in compliance with the Plans.

   Ingress or egress shall be pursuant to the Plans and may be subject to the review and approval of the Departments of Housing and Economic Development and Transportation. Closure of all or any public street or alley during demolition or construction shall be subject to the review and approval of the Department of Transportation.

   All work proposed in the public way must be designed and constructed in accordance with the Department of Transportation Construction Standards for Work in the Public Way and in compliance with the Municipal Code of the City of Chicago. Prior to the issuance of any Part II approval, the submitted plans must be approved by the Department of Transportation.

   This Plan of Development consists of Sixteen Statements; a Bulk Regulations Table; an Existing Zoning Map; an Existing Land-Use Map; a Planned Development Boundary, Property Line and Subarea Map; a Subarea A Site Plan; a Subarea B Site Plan; a Subarea A Green Roof Plan; a Landscape Plan; and Building Elevations prepared by

Gensler dated January 17, 2013. Full-sized copies of the Site Plan, Landscape Plan and Building Elevations are on file with the Department of Housing and Economic Development. In any instance where a provision of this Planned Development conflicts with the Chicago Building Code, the Building Code shall control. This Planned Development conforms to the intent and purpose of the Zoning Ordinance and all requirements thereto, and satisfies the established criteria for approval as a Planned Development. In case of a conflict between the terms of this Planned Development Ordinance and the Zoning Ordinance, this Planned Development Ordinance shall control.

5. The following uses are permitted in Subareas A and B in the area delineated herein as a Waterway Planned Development: vehicle sales and service; motor vehicle repair; vehicle washing and cleaning; vehicle parking and storage; all services related to motor vehicles; and accessory uses.

6. On-Premise signs and temporary signs, such as construction and marketing signs, shall be permitted within the Planned Development subject to the review and approval of the Department of Housing and Economic Development. Off-Premise signs are prohibited within the boundary of the Planned Development except as set forth herein. The City acknowledges that there are two lawfully established free-standing off-premise signs located in Subarea B. These signs may remain in use subject to the regulations pertaining to signs in the Zoning Ordinance and Municipal Code.

7. For purposes of height measurement, the definitions in the Zoning Ordinance shall apply. The height of any building shall also be subject to height limitations, if any, established by the Federal Aviation Administration.

8. The maximum permitted Floor Area Ratio ("FAR") for the site shall be in accordance with the attached Bulk Regulations Table. For purposes of FAR calculations and measurements, the definitions in the Zoning Ordinance shall apply. The permitted FAR identified in the Bulk Regulations Table has been determined using a Net Site Area of 171,894 square feet for Subarea A; and a Net Site Area of 152,778 square feet for Subarea B.

9. Upon review and determination ("Part II Review"), and pursuant to Section 17-13-0610 of the Zoning Ordinance, a Part II Review Fee shall be assessed by the Department of Housing and Economic Development. The fee, as determined by staff at the time, is final and binding on the Applicant and must be paid to the Department of Revenue prior to the issuance of any Part II approval.

10. The Site and Landscape Plans shall be in substantial conformance with the Landscape Ordinance and any other corresponding regulations and guidelines. Final landscape plan review and approval will be by the Department of Housing and Economic Development. Any interim review associated with the site plan review or Part II reviews are conditional until final Part II approval.

11. The Applicant shall comply with the Rules and Regulations for the Maintenance of Stockpiles promulgated by the Commissioners of the Departments of Streets and Sanitation and Fleet and Facility Management and Buildings, pursuant to Section 13-32-125 of the Municipal Code, or any other provision of that Code.

12. The terms and conditions of development under this Planned Development Ordinance may be modified administratively by the Zoning Administrator, pursuant to Section 17-13-0611-A of the Zoning Ordinance, upon written application by the Applicant, its successors and assigns and, if different than the Applicant, the legal title holders and any ground lessors.

13. The Applicant acknowledges that it is in the public interest to design, construct and maintain the project in a manner which promotes, enables and maximizes universal access throughout the Property. Plans for all buildings and improvements on the Property shall be reviewed and approved by the Mayor's Office for People with Disabilities to ensure compliance with all applicable laws and regulations related to access for persons with disabilities and to promote the highest standard of accessibility.

14. The Applicant acknowledges that it is in the public interest to design, construct, renovate and maintain all buildings in a manner that provides healthier indoor environments, reduces operating costs and conserves energy and natural resources. All new buildings shall be Certified under the Leadership in Energy and Environmental Design ("L.E.E.D.") Green Building Rating System and shall include a green roof which covers a minimum of 50% of each building's net roof area. The building in Subarea A will have a green roof of approximately 28,000 square feet. All buildings constructed in this Planned Development shall conform to the City of Chicago Sustainable Development Policy Matrix in effect on the date of approval of this Planned Development.

15. The Applicant acknowledges the importance of the Chicago River as a resource for both commerce and recreation and also acknowledges the City's goals of improving the appearance, quality and accessibility of the river, as contained in the Waterway planned development guidelines contained in the Zoning Ordinance, and the Chicago River Corridor Design Guidelines and Standards. To further these goals, the Applicant agrees to provide a landscaped 30-foot-wide river setback and continuous riverside trail as indicated on the Site Plan and Landscape Plan. All improvements within the river setback must be substantially completed prior to receipt of a Certificate of Occupancy for the principal building, provided that planting may be delayed, if consistent with good landscape practice, but not longer than one year following receipt of the occupancy certificate.

16. This Planned Development shall be governed by Section 17-13-0612 of the Zoning Ordinance. Should this Planned Development Ordinance lapse, the Zoning Administrator shall initiate a Zoning Map Amendment to rezone the property to an M3-3, Heavy Industry District.

Applicant: Delta Real Estate Holdings, LLC
Address: 2501 North Elston Avenue
Date Introduced: January 17, 2013


WATERWAY PLANNED DEVELOPMENT NO. _____

BULK REGULATIONS TABLE

Gross Site Area (Total):	406,687 Square Feet
Subarea A:	216,905 Square Feet
Subarea B:	187,250 Square Feet
Area in Public Right-of-Way (Total):	79,483 Square Feet
Subarea A:	45,011 Square Feet
Subarea B:	34,472 Square Feet
Net Site Area (Total):	324,672 Square Feet
Subarea A:	171,894 Square Feet
Subarea B:	152,778 Square Feet
Maximum Floor Area Ratio:	3.0
Subarea A:	3.0
Subarea B:	3.0
Maximum Building Height:	90'
Minimum Number of Parking/Storage Spaces:	450

Applicant: Delta Real Estate Holdings, LLC
Address: 2501 North Elston Avenue
Date Introduced: January 17, 2013


Planned Development No.
Existing Zoning and Street Map
Area Map

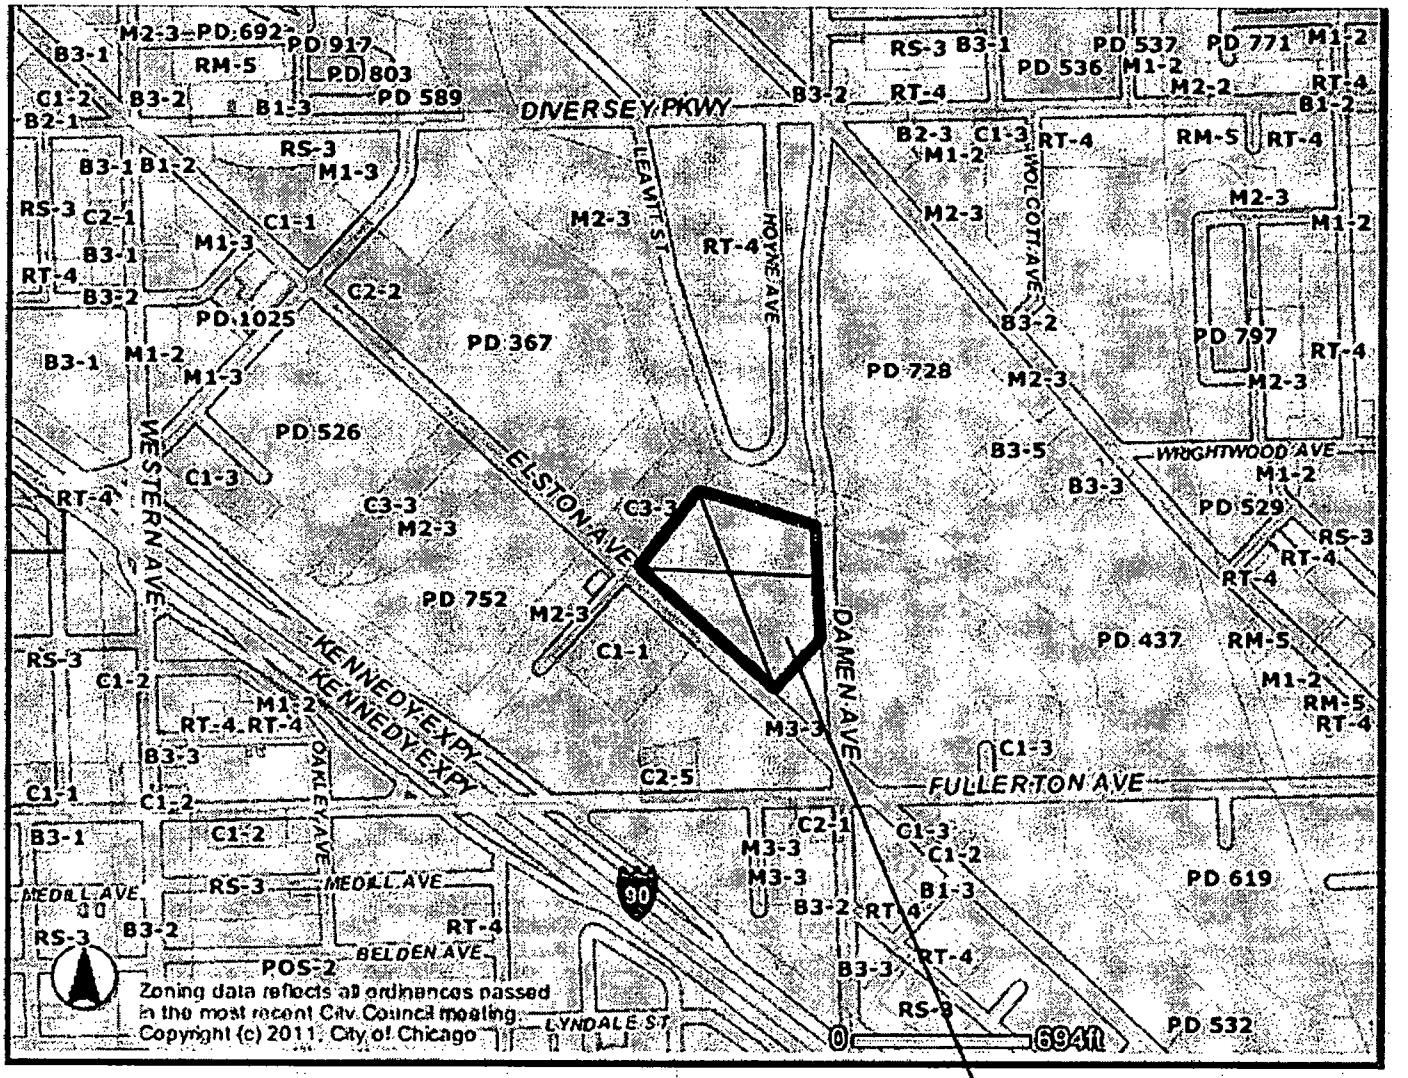

Project boundary
Zoned: M 3-3


Applicant: Delta Real Estate Holdings, LLC
Address: 2501 N Elston Ave.
Date Introduced: January 17 2013

Planned Development No.
Existing Land-Use
Area Map

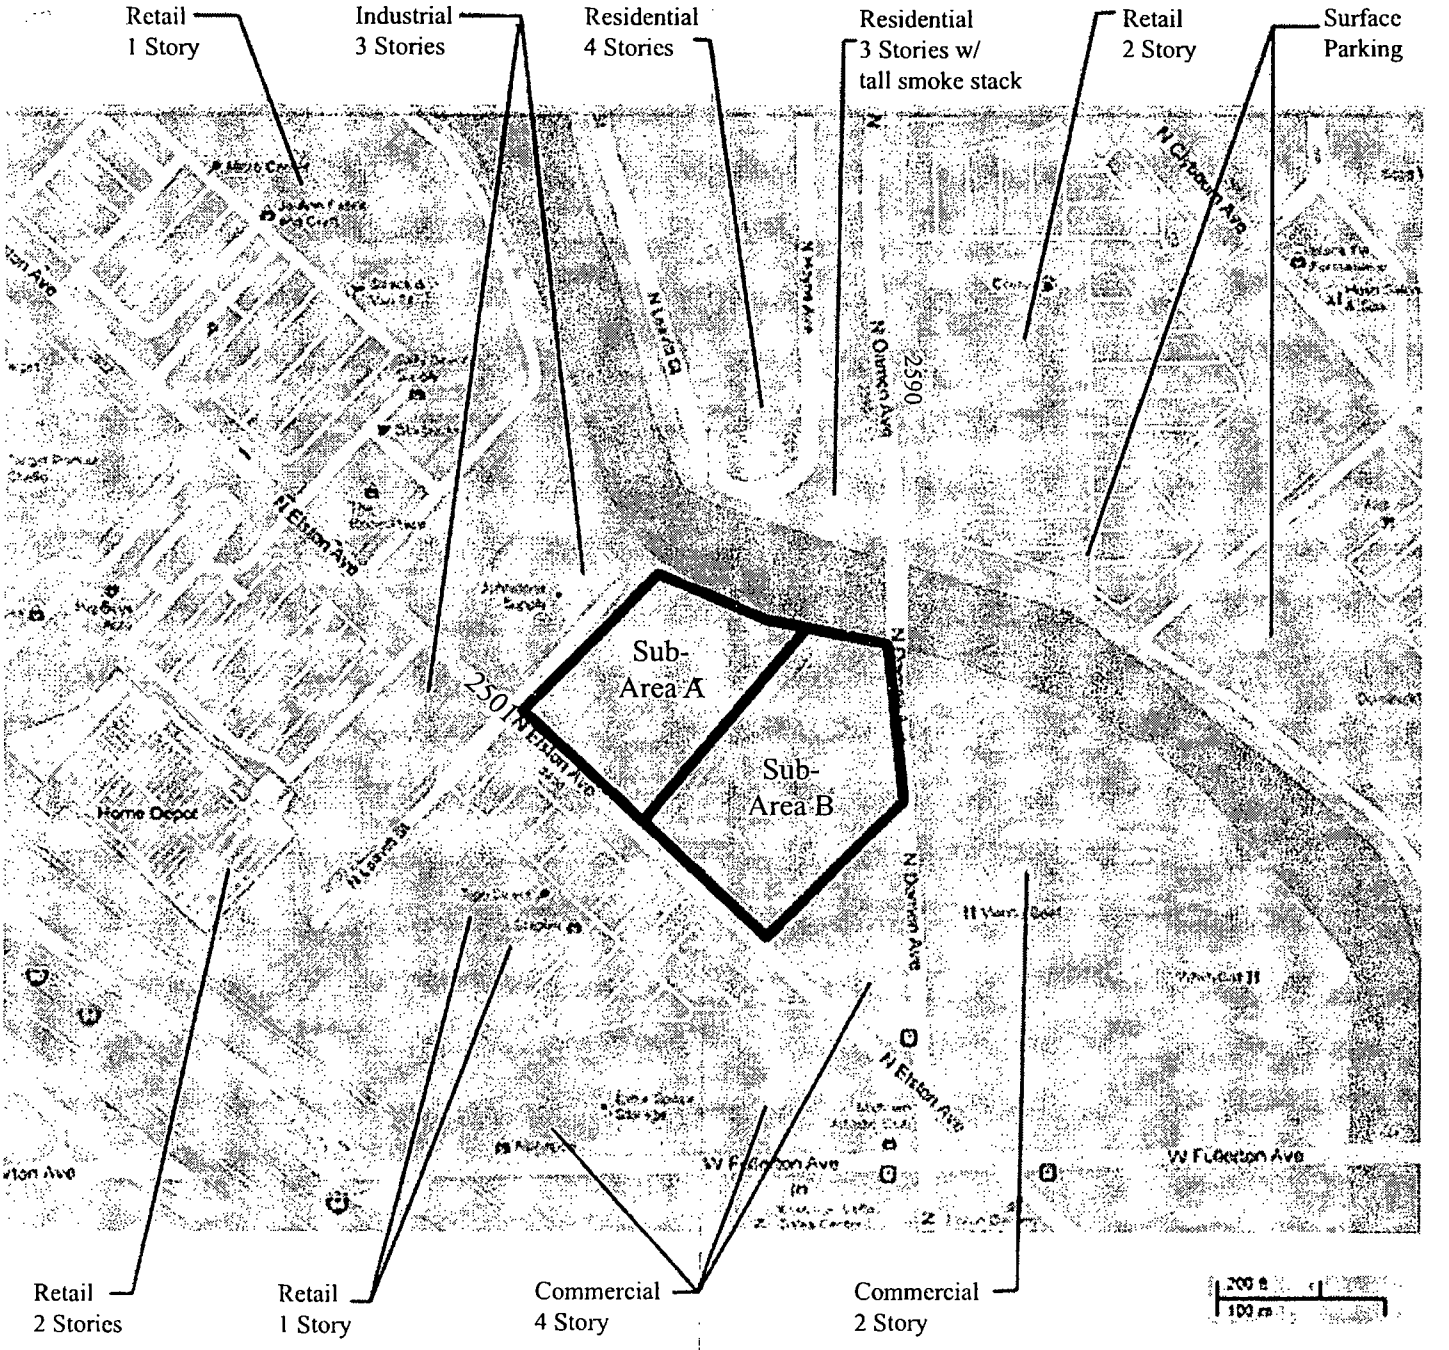


Applicant: Delta Real Estate Holdings, LLC
Address: 2501 N Elston Ave.
Date Introduced: January 17 2013

Planned Development No.
Planned Development Boundary, Property Line
and Sub-area Map

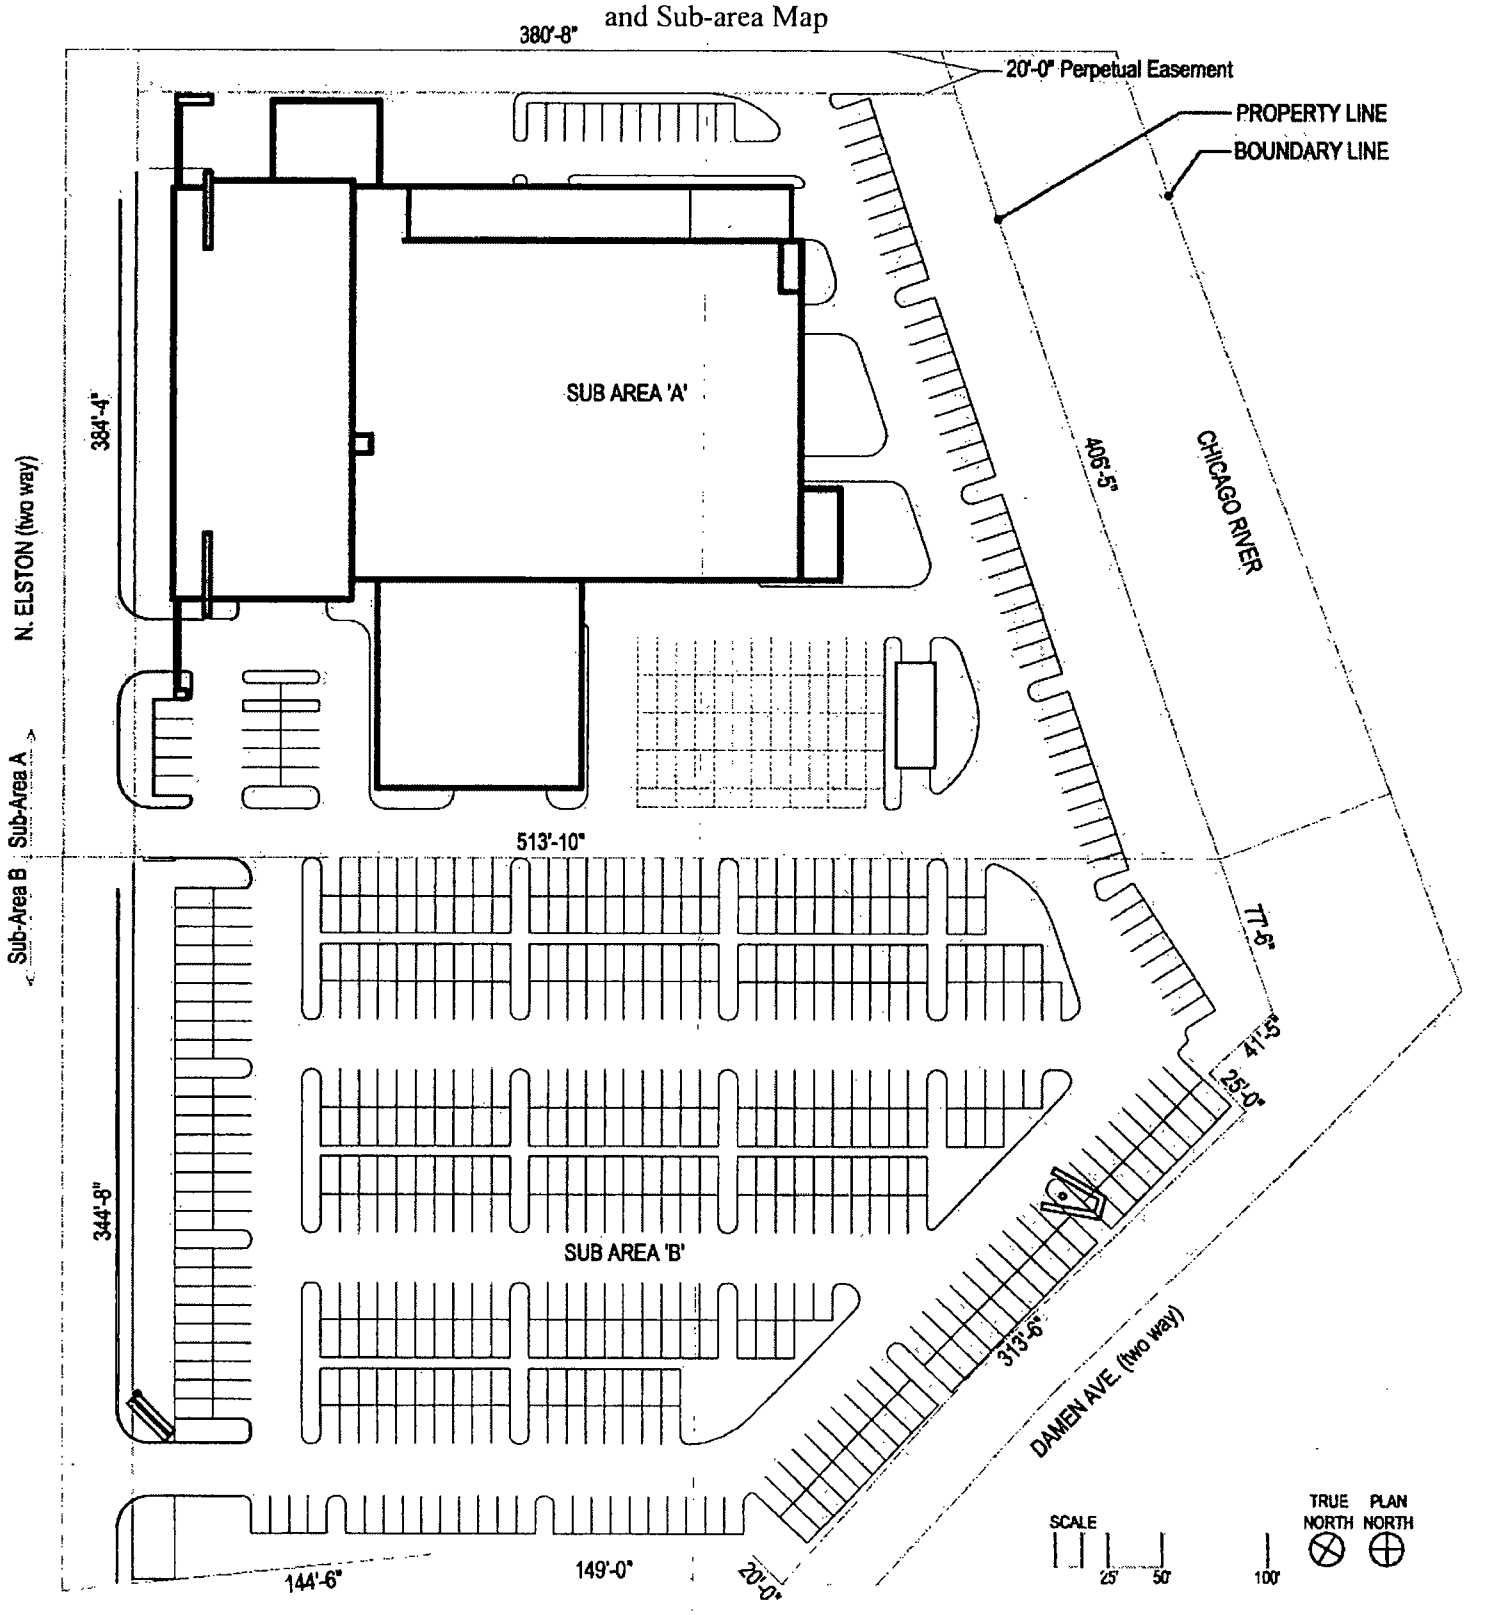


Applicant: Delta Real Estate Holdings, LLC
Address: 2501 N Elston Ave.
Date Introduced: January 17 2013

Planned Development No.
Sub-area A - Site Plan

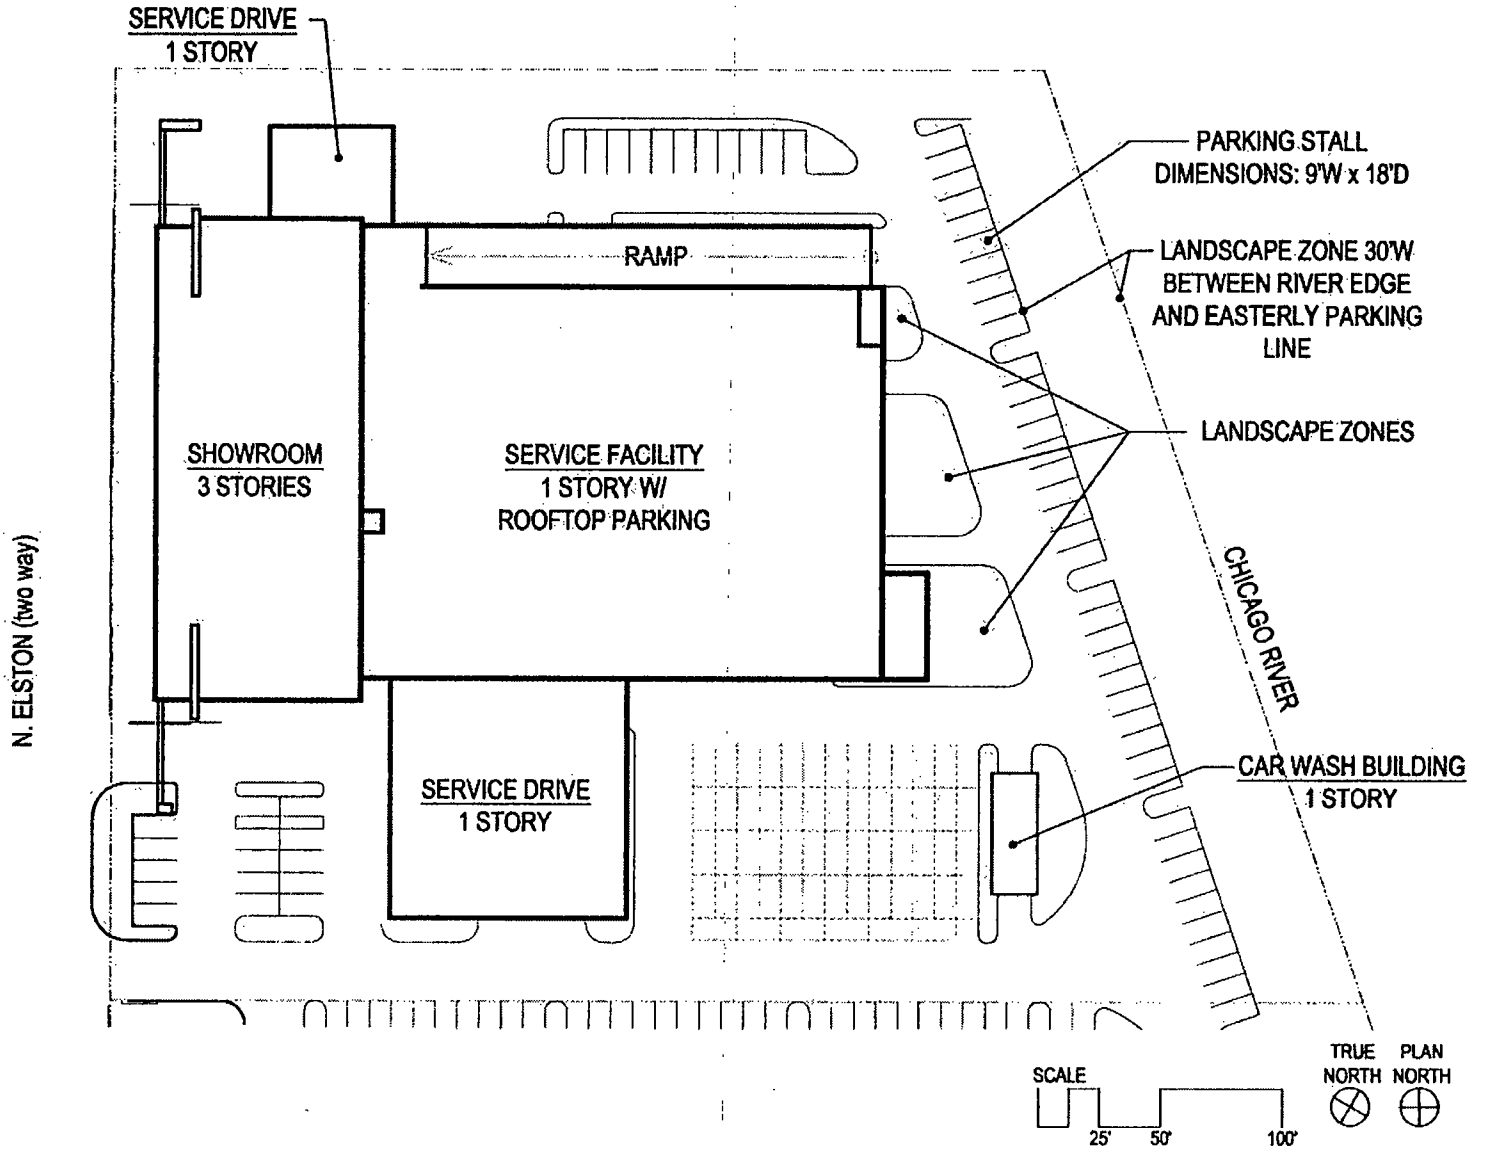

Applicant: Delta Real Estate Holdings, LLC
Address: 2501 N Elston Ave.
Date Introduced: January 17 2013


Planned Development No.
Sub-area B - Site Plan

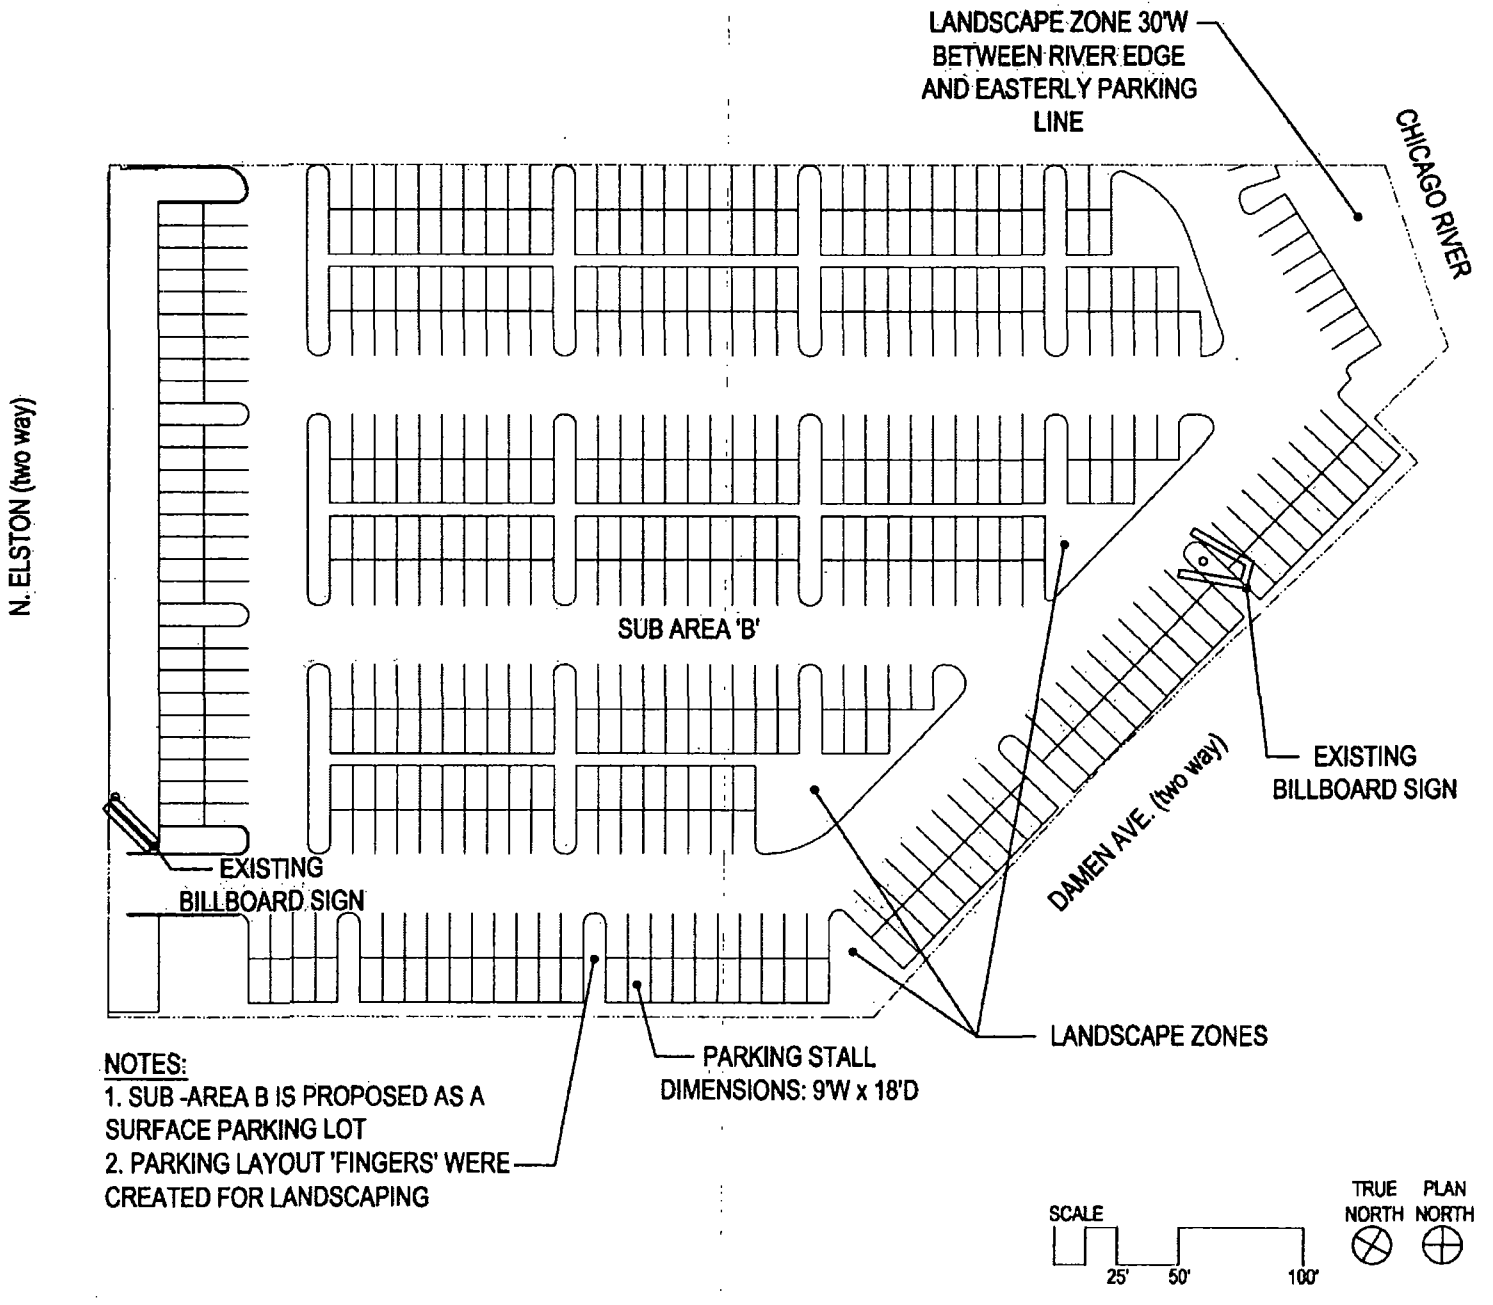

Applicant: Delta Real Estate Holdings, LLC
Address: 2501 N Elston Ave.
Date Introduced: January 17 2013

Planned Development No.
Sub-area A Green Roof Plan


Sub-Area A Green Roof
68,196 SF GROSS
54,400 SF NET
27,200 SF GREEN ROOF REQ'D
28,000 SF GREEN ROOF PROVIDED

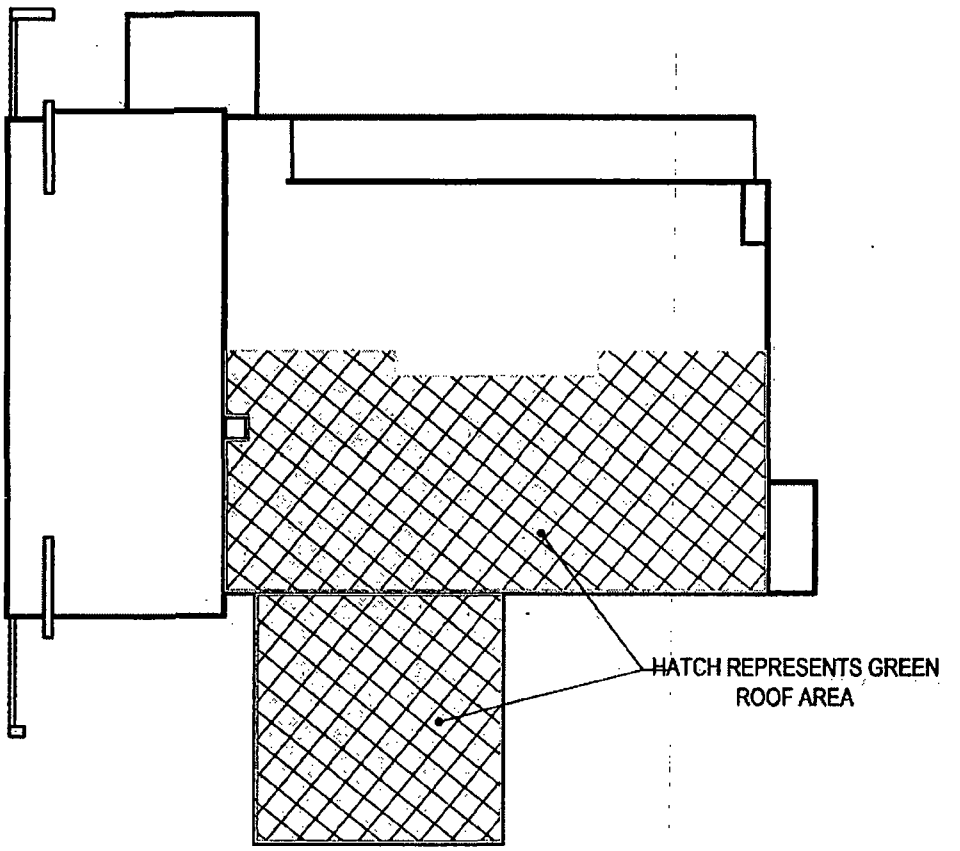




Applicant: Delta Real Estate Holdings, LLC
Address: 2501 N Elston Ave.
Date Introduced: January 17 2013

Planned Development No.
Sub-area A Elevation

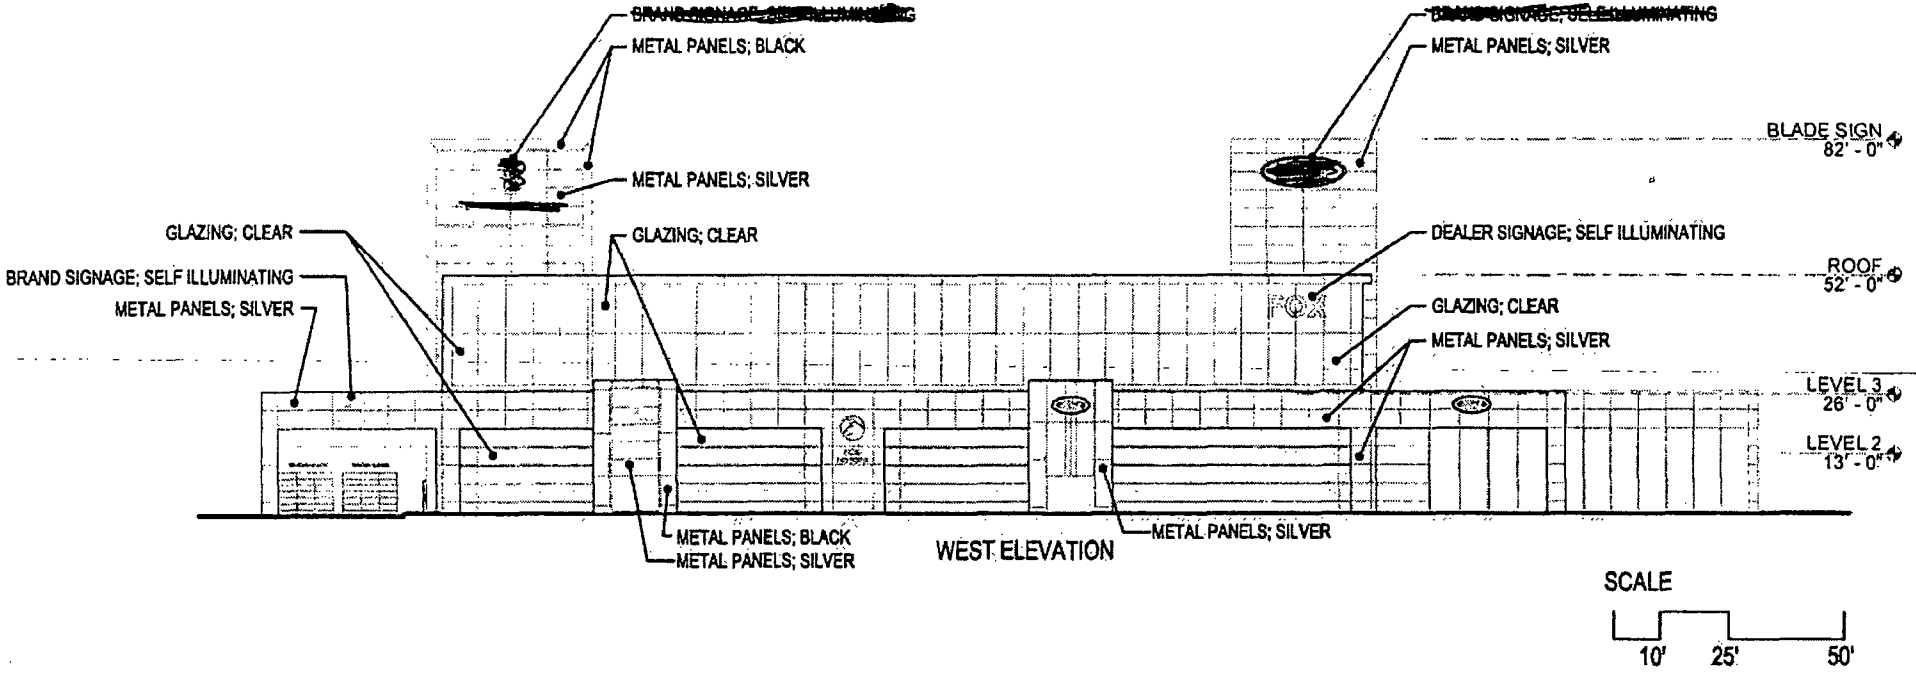


Applicant: Delta Real Estate Holdings, LLC
Address: 2501 N Elston Ave.
Date Introduced: January 17 2013

Planned Development No.
Sub-area A Elevation

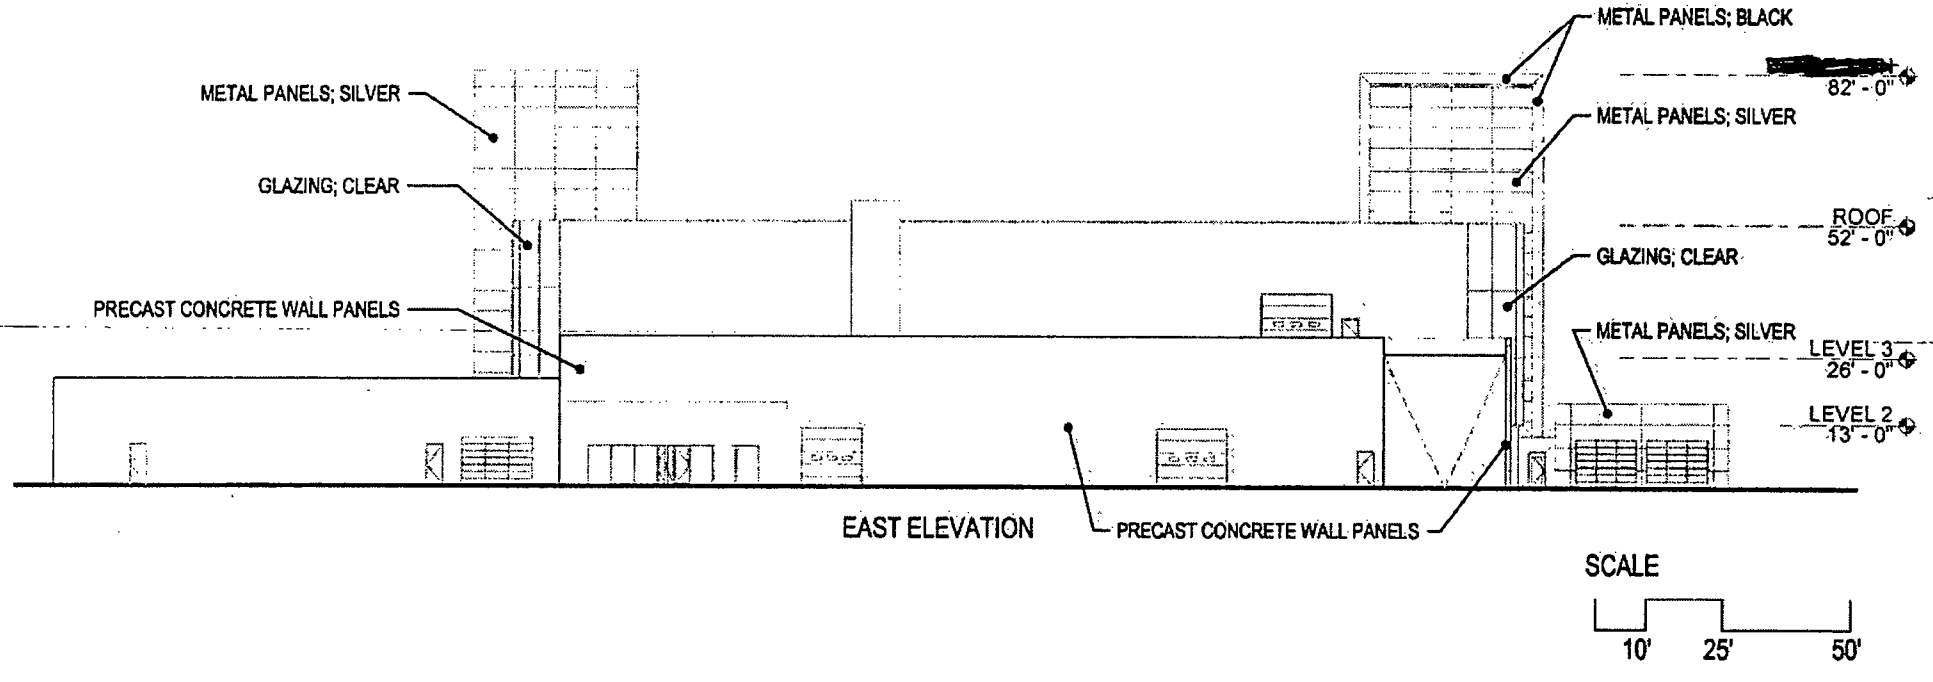

Applicant: Delta Real Estate Holdings, LLC
Address: 2501 N Elston Ave.
Date Introduced: January 17 2013

Planned Development No.
Sub-area A Elevation

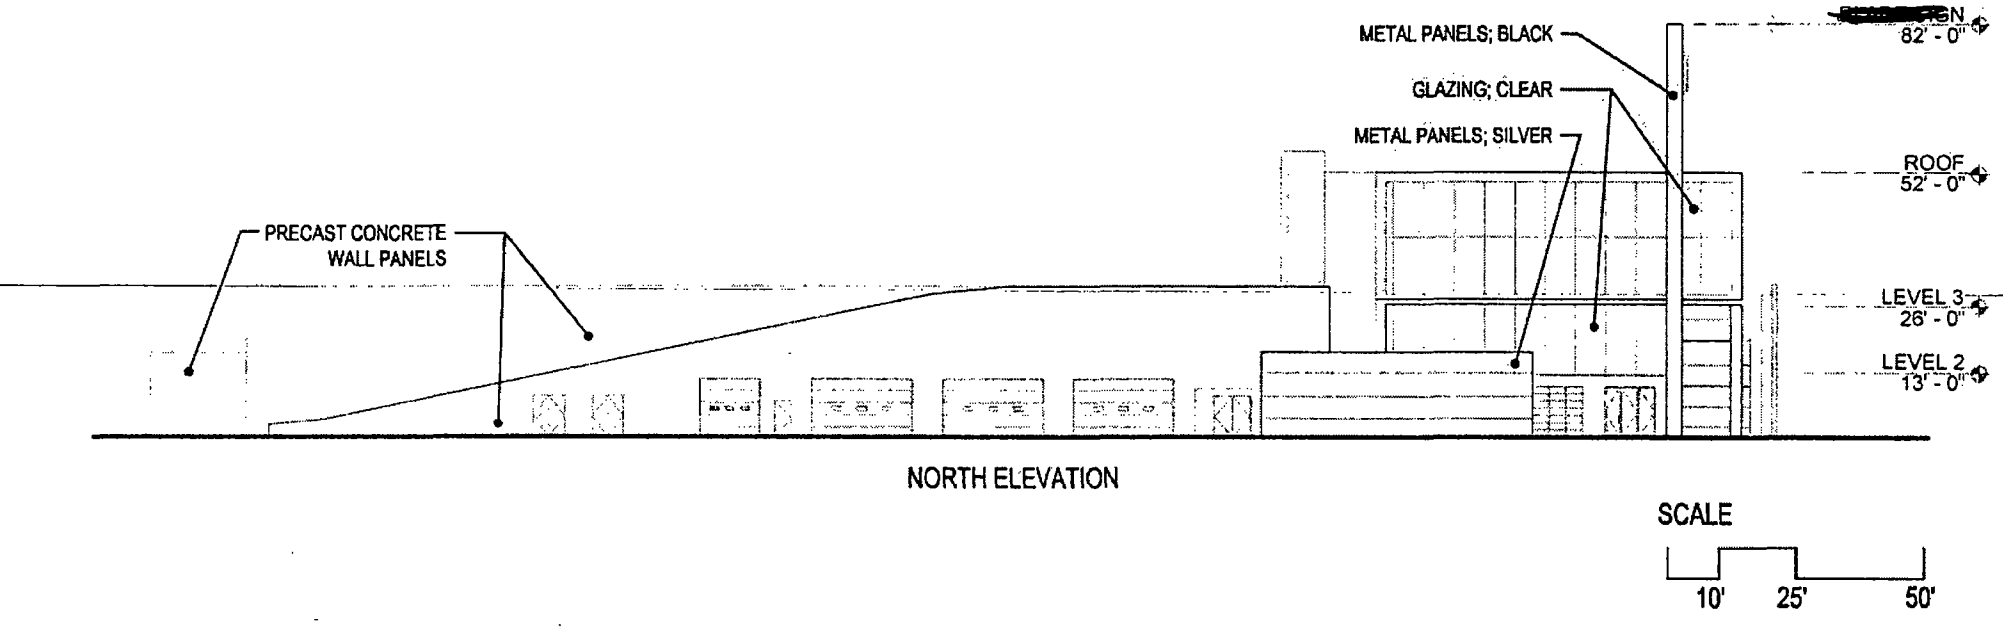


NORTH ELEVATION

SCALE

10' 25' 50'

Applicant: Delta Real Estate Holdings, LLC
Address: 2501 N Elston Ave.
Date Introduced: January 17 2013

Planned Development No.
Sub-area A Elevation

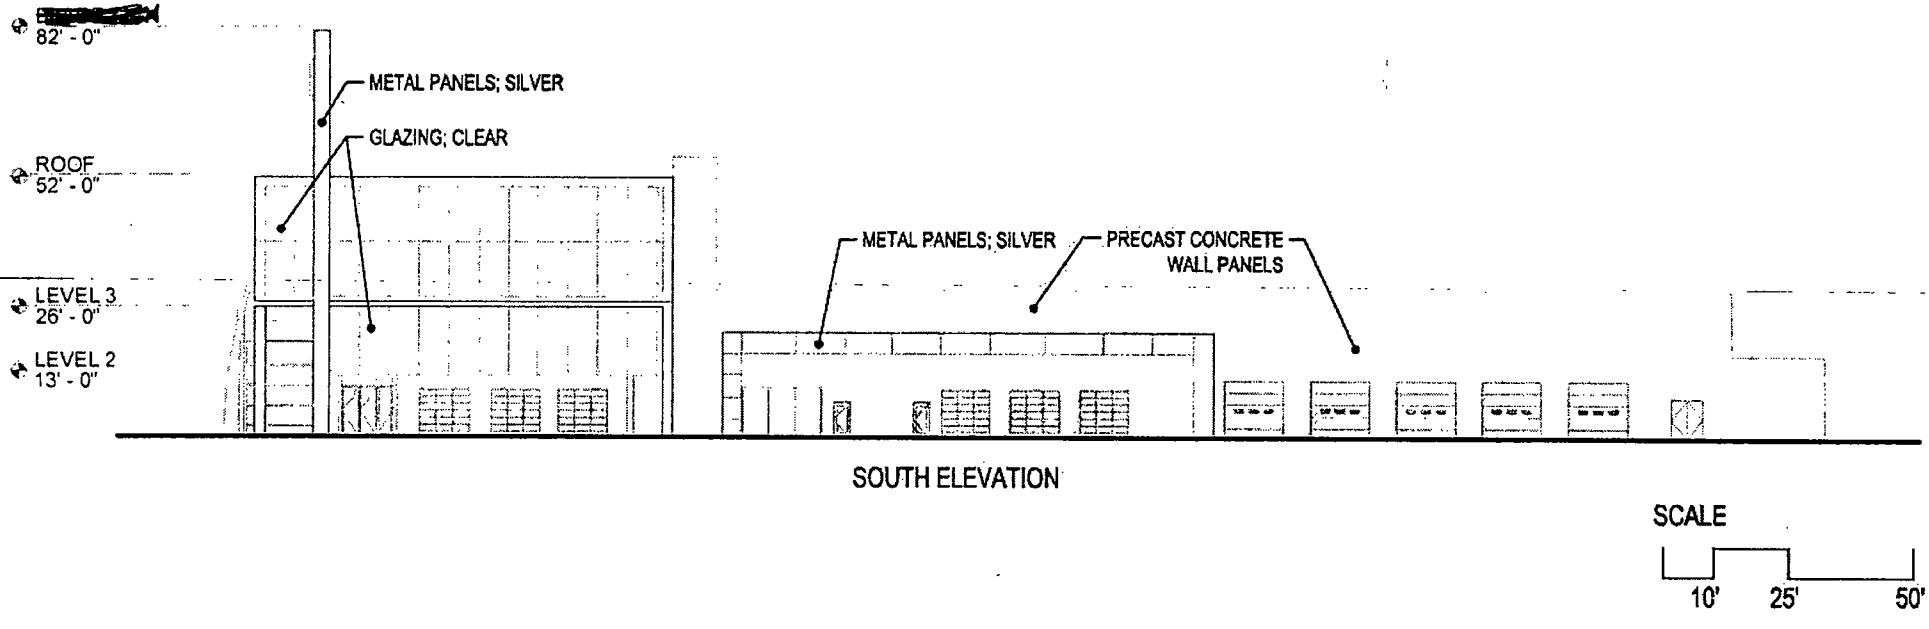

Applicant: Delta Real Estate Holdings, LLC
Address: 2501 N Elston Ave.
Date Introduced: January 17 2013

RE: 2501 North Elston Ave.

January 10, 2013

Daniel Solis
Chairman
Committee on Zoning, Landmarks and
Building Standards
121 North LaSalle Street
Room 304, City Hall
Chicago, Illinois 60602

The undersigned, Edward J. Kus, being first duly sworn on oath, deposes and states the following:

The undersigned certifies that the notice requirements of Section 17-13-0107 of the Chicago Zoning Ordinance were complied with by causing written notice to be sent by first class mail, to such property owners who appear to be the owners of all property within the lot lines of the subject property and within 250 feet in each direction of the lot lines of the subject property, exclusive of public roads, streets, alleys and other public ways.

The undersigned certifies that the notice contained the address of the property which is the subject of the application; a statement of the intended use of the property; the name and address of the applicant; and a statement that the applicant intends to file an application for a Zoning Amendment on or about January 17, 2013.

The undersigned certifies that the applicant has made a *bona fide* effort to determine the addresses of the parties to be notified under Section 17-13-0107-A of the Chicago Zoning Ordinance and that the accompanying list of names and addresses of surrounding property owners within 250 feet of the subject site is a complete list containing the names and addresses of the people who were served.

Edward J. Kus

Edward J. Kus
Attorney for the Applicant

Subscribed and sworn to
before me this 10th day of
January 2013.

Jeanette Sakiewicz

Notary Public

"OFFICIAL SEAL"
JEANETTE SAKIEWICZ
NOTARY PUBLIC, STATE OF ILLINOIS
MY COMMISSION EXPIRES 1/13/2017

1232699_1

Shefsky
& Froelich
Attorneys at Law

111 E. Wacker Drive, Suite 2800
Chicago, Illinois 60601-3713
Tel 312.527.4000 Fax 312.527.4011
www.shefskylaw.com

January 10, 2013

Dear Sir or Madam:

In compliance with the notice requirements for an Amendment to the Chicago Zoning Ordinance, please be informed that on or about January 17, 2013, an application for an Amendment to the Chicago Zoning Ordinance will be filed on behalf of Delta Real Estate Holdings, LLC, the Applicant, for the property commonly known as 2501 North Elston Avenue.

The Applicant, Delta Real Estate Holdings, LLC, proposes to demolish the existing warehouse buildings and to construct a new three-story building with on-site parking and vehicle storage for a new auto dealership with vehicle related services. The application seeks a change in zoning from M3-3, Heavy Industry District, to a Waterway Planned Development.

The contact information for the Applicant is as follows: Delta Real Estate Holdings, LLC, 200 Ottawa Ave. NW, Suite 800, Grand Rapids, Michigan 49503.

Please note that your property is not being rezoned. The Applicant is required by law to send this notice to you because you own property within 250 feet of the subject site.

Questions about this notice may be directed to the Applicant's attorney, Edward J. Kus, at 312.836.4080, at Shefsky & Froelich Ltd., 111 East Wacker Drive, Suite 2800, Chicago, Illinois 60601.

Very truly yours,

SHEFSKY & FROELICH, LTD.

Edward J. Kus

Edward J. Kus

January 2, 2013

Honorable Daniel S. Solis
Chairman
Committee on Zoning, Landmarks & Building Standards
121 North LaSalle Street
Room 304, City Hall
Chicago, Illinois 60602

RE: 2501 North Elston Ave. / Authorization of Owner

Dear Chairman Solis:

The undersigned, one of the owners of the property located at 2501 North Elston Avenue, hereby authorizes Delta Real Estate Holdings, LLC, its attorneys and agents, to file all necessary documents in connection with the filing of a zoning amendment application. There is a pending contract of sale and the owners have no objection to the proposed application.

BY: _____

cc: Patricia Scudiero

CITY OF CHICAGO
ECONOMIC DISCLOSURE STATEMENT
AND AFFIDAVIT

SECTION I -- GENERAL INFORMATION

A. Legal name of the Disclosing Party submitting this EDS. Include d/b/a/ if applicable:

Delta Real Estate Holdings, LLC

Check ONE of the following three boxes:

Indicate whether the Disclosing Party submitting this EDS is:

1. [X] the Applicant
   OR
2. [ ] a legal entity holding a direct or indirect interest in the Applicant. State the legal name of the Applicant in which the Disclosing Party holds an interest: _____
   OR
3. [ ] a legal entity with a right of control (see Section II.B.1.) State the legal name of the entity in which the Disclosing Party holds a right of control: _____

B. Business address of the Disclosing Party: 200 Ottawa Avenue NW, Suite 800
Grand Rapids, MI 49503

C. Telephone: 616.774.4044 Fax: 616.774.2292 Email: msekulich@dpfox.com

D. Name of contact person: Monica R. Sekulich

E. Federal Employer Identification No. (if you have one): _____

F. Brief description of contract, transaction or other undertaking (referred to below as the "Matter") to which this EDS pertains. (Include project number and location of property, if applicable):

Proposed planned development for the property at 2501 N. Elston.

G. Which City agency or department is requesting this EDS? Department of Housing & Economic Development

If the Matter is a contract being handled by the City's Department of Procurement Services, please complete the following:

Specification # _____ and Contract # _____

SECTION II -- DISCLOSURE OF OWNERSHIP INTERESTS

A. NATURE OF THE DISCLOSING PARTY

1. Indicate the nature of the Disclosing Party:

[ ] Person
[ ] Publicly registered business corporation
[ ] Privately held business corporation
[ ] Sole proprietorship
[ ] General partnership
[ ] Limited partnership
[ ] Trust
[X] Limited liability company
[ ] Limited liability partnership
[ ] Joint venture
[ ] Not-for-profit corporation
(Is the not-for-profit corporation also a 501(c)(3))?
[ ] Yes [ ] No
[ ] Other (please specify)

2. For legal entities, the state (or foreign country) of incorporation or organization, if applicable:

Michigan

3. For legal entities not organized in the State of Illinois: Has the organization registered to do business in the State of Illinois as a foreign entity?

[X] Yes [ ] No [ ] N/A

B. IF THE DISCLOSING PARTY IS A LEGAL ENTITY:

1. List below the full names and titles of all executive officers and all directors of the entity. **NOTE:** For not-for-profit corporations, also list below all members, if any, which are legal entities. If there are no such members, write "no members." For trusts, estates or other similar entities, list below the legal titleholder(s).

If the entity is a general partnership, limited partnership, limited liability company, limited liability partnership or joint venture, list below the name and title of each general partner, managing member, manager or any other person or entity that controls the day-to-day management of the Disclosing Party. **NOTE:** Each legal entity listed below must submit an EDS on its own behalf.

Name	Title
Daniel G. DeVos	President/CEO
Diane R. Maher	Sr. Vice President/CFO
Monica R. Sekulich	Sr. Vice President & General Counsel
Daniel G. DeVos	Manager

2. Please provide the following information concerning each person or entity having a direct or indirect beneficial interest (including ownership) in excess of 7.5% of the Disclosing Party. Examples of such an interest include shares in a corporation, partnership interest in a partnership or joint venture,

interest of a member or manager in a limited liability company, or interest of a beneficiary of a trust, estate or other similar entity. If none, state "None." **NOTE**: Pursuant to Section 2-154-030 of the Municipal Code of Chicago ("Municipal Code"), the City may require any such additional information from any applicant which is reasonably intended to achieve full disclosure.

Name	Business Address	Percentage Interest in the Disclosing Party
DP Fox Holdings, L.L.C.,	200 Ottawa NW Suite 800 Grand Rapids, MI 49503	100%

SECTION III -- BUSINESS RELATIONSHIPS WITH CITY ELECTED OFFICIALS

Has the Disclosing Party had a "business relationship," as defined in Chapter 2-156 of the Municipal Code, with any City elected official in the 12 months before the date this EDS is signed?

[ ] Yes [X] No

If yes, please identify below the name(s) of such City elected official(s) and describe such relationship(s):

SECTION IV -- DISCLOSURE OF SUBCONTRACTORS AND OTHER RETAINED PARTIES

The Disclosing Party must disclose the name and business address of each subcontractor, attorney, lobbyist, accountant, consultant and any other person or entity whom the Disclosing Party has retained or expects to retain in connection with the Matter, as well as the nature of the relationship, and the total amount of the fees paid or estimated to be paid. The Disclosing Party is not required to disclose employees who are paid solely through the Disclosing Party's regular payroll.

"Lobbyist" means any person or entity who undertakes to influence any legislative or administrative action on behalf of any person or entity other than: (1) a not-for-profit entity, on an unpaid basis, or (2) himself. "Lobbyist" also means any person or entity any part of whose duties as an employee of another includes undertaking to influence any legislative or administrative action.

If the Disclosing Party is uncertain whether a disclosure is required under this Section, the Disclosing Party must either ask the City whether disclosure is required or make the disclosure.

Name (indicate whether retained or anticipated to be retained)	Business Address	Relationship to Disclosing Party (subcontractor, attorney, lobbyist, etc.)	Fees (indicate whether paid or estimated.) **NOTE:** "hourly rate" or "t.b.d." is not an acceptable response.
Shefsky & Froelich Ltd.,	111 E. Wacker,	law firm	$50,000 est. fee
Gensler	11 E. Madison	Architectural firm,	$1,000,000 est. fee

(Add sheets if necessary)

[ ] Check here if the Disclosing Party has not retained, nor expects to retain, any such persons or entities.

SECTION V -- CERTIFICATIONS

A. COURT-ORDERED CHILD SUPPORT COMPLIANCE

Under Municipal Code Section 2-92-415, substantial owners of business entities that contract with the City must remain in compliance with their child support obligations throughout the contract's term.

Has any person who directly or indirectly owns 10% or more of the Disclosing Party been declared in arrearage on any child support obligations by any Illinois court of competent jurisdiction?

[ ] Yes [X] No [ ] No person directly or indirectly owns 10% or more of the Disclosing Party.

If "Yes," has the person entered into a court-approved agreement for payment of all support owed and is the person in compliance with that agreement?

[ ] Yes [ ] No

B. FURTHER CERTIFICATIONS

1. Pursuant to Municipal Code Chapter 1-23, Article I ("Article I")(which the Applicant should consult for defined terms (e.g., "doing business") and legal requirements), if the Disclosing Party submitting this EDS is the Applicant and is doing business with the City, then the Disclosing Party certifies as follows: (i) neither the Applicant nor any controlling person is currently indicted or charged with, or has admitted guilt of, or has ever been convicted of, or placed under supervision for, any criminal offense involving actual, attempted, or conspiracy to commit bribery, theft, fraud, forgery, perjury, dishonesty or deceit against an officer or employee of the City or any sister agency; and (ii) the Applicant understands and acknowledges that compliance with Article I is a continuing requirement for doing business with the City. NOTE: If Article I applies to the Applicant, the permanent compliance timeframe in Article I supersedes some five-year compliance timeframes in certifications 2 and 3 below.

2. The Disclosing Party and, if the Disclosing Party is a legal entity, all of those persons or entities identified in Section II.B.1. of this EDS:

a. are not presently debarred, suspended, proposed for debarment, declared ineligible or voluntarily excluded from any transactions by any federal, state or local unit of government;

b. have not, within a five-year period preceding the date of this EDS, been convicted of a criminal offense, adjudged guilty, or had a civil judgment rendered against them in connection with: obtaining, attempting to obtain, or performing a public (federal, state or local) transaction or contract under a public transaction; a violation of federal or state antitrust statutes; fraud; embezzlement; theft; forgery; bribery; falsification or destruction of records; making false statements; or receiving stolen property;

c. are not presently indicted for, or criminally or civilly charged by, a governmental entity (federal, state or local) with committing any of the offenses set forth in clause B.2.b. of this Section V;

d. have not, within a five-year period preceding the date of this EDS, had one or more public transactions (federal, state or local) terminated for cause or default; and

e. have not, within a five-year period preceding the date of this EDS, been convicted, adjudged guilty, or found liable in a civil proceeding, or in any criminal or civil action, including actions concerning environmental violations, instituted by the City or by the federal government, any state, or any other unit of local government.

3. The certifications in subparts 3, 4 and 5 concern:

• the Disclosing Party;
• any "Contractor" (meaning any contractor or subcontractor used by the Disclosing Party in connection with the Matter, including but not limited to all persons or legal entities disclosed under Section IV, "Disclosure of Subcontractors and Other Retained Parties");
• any "Affiliated Entity" (meaning a person or entity that, directly or indirectly: controls the Disclosing Party, is controlled by the Disclosing Party, or is, with the Disclosing Party, under common control of another person or entity. Indicia of control include, without limitation: interlocking management or ownership; identity of interests among family members, shared facilities and equipment; common use of employees; or organization of a business entity following the ineligibility of a business entity to do business with federal or state or local government, including the City, using substantially the same management, ownership, or principals as the ineligible entity); with respect to Contractors, the term Affiliated Entity means a person or entity that directly or indirectly controls the Contractor, is controlled by it, or, with the Contractor, is under common control of another person or entity;
• any responsible official of the Disclosing Party, any Contractor or any Affiliated Entity or any other official, agent or employee of the Disclosing Party, any Contractor or any Affiliated Entity, acting pursuant to the direction or authorization of a responsible official of the Disclosing Party, any Contractor or any Affiliated Entity (collectively "Agents").

Neither the Disclosing Party, nor any Contractor, nor any Affiliated Entity of either the Disclosing Party or any Contractor nor any Agents have, during the five years before the date this EDS is signed, or, with respect to a Contractor, an Affiliated Entity, or an Affiliated Entity of a Contractor during the five years before the date of such Contractor's or Affiliated Entity's contract or engagement in connection with the Matter:

a. bribed or attempted to bribe, or been convicted or adjudged guilty of bribery or attempting to bribe, a public officer or employee of the City, the State of Illinois, or any agency of the federal government or of any state or local government in the United States of America, in that officer's or employee's official capacity;

b. agreed or colluded with other bidders or prospective bidders, or been a party to any such agreement, or been convicted or adjudged guilty of agreement or collusion among bidders or prospective bidders, in restraint of freedom of competition by agreement to bid a fixed price or otherwise; or

c. made an admission of such conduct described in a. or b. above that is a matter of record, but have not been prosecuted for such conduct; or

d. violated the provisions of Municipal Code Section 2-92-610 (Living Wage Ordinance).

4. Neither the Disclosing Party, Affiliated Entity or Contractor, or any of their employees, officials, agents or partners, is barred from contracting with any unit of state or local government as a result of engaging in or being convicted of (1) bid-rigging in violation of 720 ILCS 5/33E-3; (2) bid-rotating in violation of 720 ILCS 5/33E-4; or (3) any similar offense of any state or of the United States of America that contains the same elements as the offense of bid-rigging or bid-rotating.

5. Neither the Disclosing Party nor any Affiliated Entity is listed on any of the following lists maintained by the Office of Foreign Assets Control of the U.S. Department of the Treasury or the Bureau of Industry and Security of the U.S. Department of Commerce or their successors: the Specially Designated Nationals List, the Denied Persons List, the Unverified List, the Entity List and the Debarred List.

6. The Disclosing Party understands and shall comply with the applicable requirements of Chapters 2-55 (Legislative Inspector General), 2-56 (Inspector General) and 2-156 (Governmental Ethics) of the Municipal Code.

7. If the Disclosing Party is unable to certify to any of the above statements in this Part B (Further Certifications), the Disclosing Party must explain below:

N/A

If the letters "NA," the word "None," or no response appears on the lines above, it will be conclusively presumed that the Disclosing Party certified to the above statements.

8. To the best of the Disclosing Party's knowledge after reasonable inquiry, the following is a complete list of all current employees of the Disclosing Party who were, at any time during the 12-month period preceding the execution date of this EDS, an employee, or elected or appointed official, of the City of Chicago (if none, indicate with "N/A" or "none").

N/A

9. To the best of the Disclosing Party's knowledge after reasonable inquiry, the following is a complete list of all gifts that the Disclosing Party has given or caused to be given, at any time during the 12-month period preceding the execution date of this EDS, to an employee, or elected or appointed official, of the City of Chicago. For purposes of this statement, a "gift" does not include: (i) anything made generally available to City employees or to the general public, or (ii) food or drink provided in the course of official City business and having a retail value of less than $20 per recipient (if none, indicate with "N/A" or "none"). As to any gift listed below, please also list the name of the City recipient.

N/A

C. CERTIFICATION OF STATUS AS FINANCIAL INSTITUTION

1. The Disclosing Party certifies that the Disclosing Party (check one)

[ ] is [X] is not

a "financial institution" as defined in Section 2-32-455(b) of the Municipal Code.

2. If the Disclosing Party IS a financial institution, then the Disclosing Party pledges:

"We are not and will not become a predatory lender as defined in Chapter 2-32 of the Municipal Code. We further pledge that none of our affiliates is, and none of them will become, a predatory lender as defined in Chapter 2-32 of the Municipal Code. We understand that becoming a predatory lender or becoming an affiliate of a predatory lender may result in the loss of the privilege of doing business with the City."

If the Disclosing Party is unable to make this pledge because it or any of its affiliates (as defined in Section 2-32-455(b) of the Municipal Code) is a predatory lender within the meaning of Chapter 2-32 of the Municipal Code, explain here (attach additional pages if necessary):

If the letters "NA," the word "None," or no response appears on the lines above, it will be conclusively presumed that the Disclosing Party certified to the above statements.

D. CERTIFICATION REGARDING INTEREST IN CITY BUSINESS

Any words or terms that are defined in Chapter 2-156 of the Municipal Code have the same meanings when used in this Part D.

1. In accordance with Section 2-156-110 of the Municipal Code: Does any official or employee of the City have a financial interest in his or her own name or in the name of any other person or entity in the Matter?

[ ] Yes [X] No

NOTE: If you checked "Yes" to Item D.1., proceed to Items D.2. and D.3. If you checked "No" to Item D.1., proceed to Part E.

2. Unless sold pursuant to a process of competitive bidding, or otherwise permitted, no City elected official or employee shall have a financial interest in his or her own name or in the name of any other person or entity in the purchase of any property that (i) belongs to the City, or (ii) is sold for taxes or assessments, or (iii) is sold by virtue of legal process at the suit of the City (collectively, "City Property Sale"). Compensation for property taken pursuant to the City's eminent domain power does not constitute a financial interest within the meaning of this Part D.

Does the Matter involve a City Property Sale?

[ ] Yes [ ] No

3. If you checked "Yes" to Item D.1., provide the names and business addresses of the City officials or employees having such interest and identify the nature of such interest:

Name	Business Address	Nature of Interest

4. The Disclosing Party further certifies that no prohibited financial interest in the Matter will be acquired by any City official or employee.

E. CERTIFICATION REGARDING SLAVERY ERA BUSINESS

Please check either 1. or 2. below. If the Disclosing Party checks 2., the Disclosing Party must disclose below or in an attachment to this EDS all information required by paragraph 2. Failure to

comply with these disclosure requirements may make any contract entered into with the City in connection with the Matter voidable by the City.

____1. The Disclosing Party verifies that the Disclosing Party has searched any and all records of the Disclosing Party and any and all predecessor entities regarding records of investments or profits from slavery or slaveholder insurance policies during the slavery era (including insurance policies issued to slaveholders that provided coverage for damage to or injury or death of their slaves), and the Disclosing Party has found no such records.

____2. The Disclosing Party verifies that, as a result of conducting the search in step 1 above, the Disclosing Party has found records of investments or profits from slavery or slaveholder insurance policies. The Disclosing Party verifies that the following constitutes full disclosure of all such records, including the names of any and all slaves or slaveholders described in those records:

N/A

SECTION VI -- CERTIFICATIONS FOR FEDERALLY FUNDED MATTERS

NOTE: If the Matter is federally funded, complete this Section VI. **If the Matter is not federally funded,** proceed to Section VII. For purposes of this Section VI, tax credits allocated by the City and proceeds of debt obligations of the City are not federal funding.

A. CERTIFICATION REGARDING LOBBYING

1. List below the names of all persons or entities registered under the federal Lobbying Disclosure Act of 1995 who have made lobbying contacts on behalf of the Disclosing Party with respect to the Matter: (Add sheets if necessary):

(If no explanation appears or begins on the lines above, or if the letters "NA" or if the word "None" appear, it will be conclusively presumed that the Disclosing Party means that NO persons or entities registered under the Lobbying Disclosure Act of 1995 have made lobbying contacts on behalf of the Disclosing Party with respect to the Matter.)

2. The Disclosing Party has not spent and will not expend any federally appropriated funds to pay any person or entity listed in Paragraph A.1. above for his or her lobbying activities or to pay any person or entity to influence or attempt to influence an officer or employee of any agency, as defined by applicable federal law, a member of Congress, an officer or employee of Congress, or an employee of a member of Congress, in connection with the award of any federally funded contract, making any federally funded grant or loan, entering into any cooperative agreement, or to extend, continue, renew, amend, or modify any federally funded contract, grant, loan, or cooperative agreement.

3. The Disclosing Party will submit an updated certification at the end of each calendar quarter in which there occurs any event that materially affects the accuracy of the statements and information set forth in paragraphs A.1. and A.2. above.

4. The Disclosing Party certifies that either: (i) it is not an organization described in section 501(c)(4) of the Internal Revenue Code of 1986; or (ii) it is an organization described in section 501(c)(4) of the Internal Revenue Code of 1986 but has not engaged and will not engage in "Lobbying Activities".

5. If the Disclosing Party is the Applicant, the Disclosing Party must obtain certifications equal in form and substance to paragraphs A.1. through A.4. above from all subcontractors before it awards any subcontract and the Disclosing Party must maintain all such subcontractors' certifications for the duration of the Matter and must make such certifications promptly available to the City upon request.

B. CERTIFICATION REGARDING EQUAL EMPLOYMENT OPPORTUNITY

If the Matter is federally funded, federal regulations require the Applicant and all proposed subcontractors to submit the following information with their bids or in writing at the outset of negotiations.

Is the Disclosing Party the Applicant?

[ ] Yes [ ] No

If "Yes," answer the three questions below:

1. Have you developed and do you have on file affirmative action programs pursuant to applicable federal regulations? (See 41 CFR Part 60-2.)
[ ] Yes [ ] No

2. Have you filed with the Joint Reporting Committee, the Director of the Office of Federal Contract Compliance Programs, or the Equal Employment Opportunity Commission all reports due under the applicable filing requirements?
[ ] Yes [ ] No

3. Have you participated in any previous contracts or subcontracts subject to the equal opportunity clause?
[ ] Yes [ ] No

If you checked "No" to question 1. or 2. above, please provide an explanation:

_____

_____

SECTION VII -- ACKNOWLEDGMENTS, CONTRACT INCORPORATION, COMPLIANCE, PENALTIES, DISCLOSURE

The Disclosing Party understands and agrees that:

A. The certifications, disclosures, and acknowledgments contained in this EDS will become part of any contract or other agreement between the Applicant and the City in connection with the Matter, whether procurement, City assistance, or other City action, and are material inducements to the City's execution of any contract or taking other action with respect to the Matter. The Disclosing Party understands that it must comply with all statutes, ordinances, and regulations on which this EDS is based.

B. The City's Governmental Ethics and Campaign Financing Ordinances, Chapters 2-156 and 2-164 of the Municipal Code, impose certain duties and obligations on persons or entities seeking City contracts, work, business, or transactions. The full text of these ordinances and a training program is available on line at www.cityofchicago.org/Ethics, and may also be obtained from the City's Board of Ethics, 740 N.

Sedgwick St., Suite 500, Chicago, IL 60610, (312) 744-9660. The Disclosing Party must comply fully with the applicable ordinances.

C. If the City determines that any information provided in this EDS is false, incomplete or inaccurate, any contract or other agreement in connection with which it is submitted may be rescinded or be void or voidable, and the City may pursue any remedies under the contract or agreement (if not rescinded or void), at law, or in equity, including terminating the Disclosing Party's participation in the Matter and/or declining to allow the Disclosing Party to participate in other transactions with the City. Remedies at law for a false statement of material fact may include incarceration and an award to the City of treble damages.

D. It is the City's policy to make this document available to the public on its Internet site and/or upon request. Some or all of the information provided on this EDS and any attachments to this EDS may be made available to the public on the Internet, in response to a Freedom of Information Act request, or otherwise. By completing and signing this EDS, the Disclosing Party waives and releases any possible rights or claims which it may have against the City in connection with the public release of information contained in this EDS and also authorizes the City to verify the accuracy of any information submitted in this EDS.

E. The information provided in this EDS must be kept current. In the event of changes, the Disclosing Party must supplement this EDS up to the time the City takes action on the Matter. If the Matter is a contract being handled by the City's Department of Procurement Services, the Disclosing Party must update this EDS as the contract requires. **NOTE:** With respect to Matters subject to Article I of Chapter 1-23 of the Municipal Code (imposing **PERMANENT INELIGIBILITY** for certain specified offenses), the information provided herein regarding eligibility must be kept current for a longer period, as required by Chapter 1-23 and Section 2-154-020 of the Municipal Code.

The Disclosing Party represents and warrants that:

F.1. The Disclosing Party is not delinquent in the payment of any tax administered by the Illinois Department of Revenue, nor are the Disclosing Party or its Affiliated Entities delinquent in paying any fine, fee, tax or other charge owed to the City. This includes, but is not limited to, all water charges, sewer charges, license fees, parking tickets, property taxes or sales taxes.

F.2 If the Disclosing Party is the Applicant, the Disclosing Party and its Affiliated Entities will not use, nor permit their subcontractors to use, any facility listed by the U.S. E.P.A. on the federal Excluded Parties List System ("EPLS") maintained by the U. S. General Services Administration.

F.3 If the Disclosing Party is the Applicant, the Disclosing Party will obtain from any contractors/subcontractors hired or to be hired in connection with the Matter certifications equal in form and substance to those in F.1. and F.2. above and will not, without the prior written consent of the City, use any such contractor/subcontractor that does not provide such certifications or that the Disclosing Party has reason to believe has not provided or cannot provide truthful certifications.

NOTE: If the Disclosing Party cannot certify as to any of the items in F.1., F.2. or F.3. above, an explanatory statement must be attached to this EDS.

CERTIFICATION

Under penalty of perjury, the person signing below: (1) warrants that he/she is authorized to execute this EDS and Appendix A (if applicable) on behalf of the Disclosing Party, and (2) warrants that all certifications and statements contained in this EDS and Appendix A (if applicable) are true, accurate and complete as of the date furnished to the City.

Delta Real Estate Holdings, LLC
(Print or type name of Disclosing Party)

By: _____
(Sign here)

Daniel G. DeVos
(Print or type name of person signing)

President/CEO
(Print or type title of person signing)

Signed and sworn to before me on (date) December 17, 2012
at Kent County, MI (state).

_____ Notary Public.

Commission expires: 11/23/17.

Jane M. Frey, Notary Public
State of Michigan, County of Kent
My Commission Expires 11/23/2017
Acting in the County of Kent

CITY OF CHICAGO
ECONOMIC DISCLOSURE STATEMENT AND AFFIDAVIT
APPENDIX A

FAMILIAL RELATIONSHIPS WITH ELECTED CITY OFFICIALS AND DEPARTMENT HEADS

This Appendix is to be completed only by (a) the Applicant, and (b) any legal entity which has a direct ownership interest in the Applicant exceeding 7.5 percent. It is not to be completed by any legal entity which has only an indirect ownership interest in the Applicant.

Under Municipal Code Section 2-154-015, the Disclosing Party must disclose whether such Disclosing Party or any "Applicable Party" or any Spouse or Domestic Partner thereof currently has a "familial relationship" with any elected city official or department head. A "familial relationship" exists if, as of the date this EDS is signed, the Disclosing Party or any "Applicable Party" or any Spouse or Domestic Partner thereof is related to the mayor, any alderman, the city clerk, the city treasurer or any city department head as spouse or domestic partner or as any of the following, whether by blood or adoption: parent, child, brother or sister, aunt or uncle, niece or nephew, grandparent, grandchild, father-in-law, mother-in-law, son-in-law, daughter-in-law, stepfather or stepmother, stepson or stepdaughter, stepbrother or stepsister or half-brother or half-sister.

"Applicable Party" means (1) all executive officers of the Disclosing Party listed in Section II.B.1.a., if the Disclosing Party is a corporation; all partners of the Disclosing Party, if the Disclosing Party is a general partnership; all general partners and limited partners of the Disclosing Party, if the Disclosing Party is a limited partnership; all managers, managing members and members of the Disclosing Party, if the Disclosing Party is a limited liability company; (2) all principal officers of the Disclosing Party; and (3) any person having more than a 7.5 percent ownership interest in the Disclosing Party. "Principal officers" means the president, chief operating officer, executive director, chief financial officer, treasurer or secretary of a legal entity or any person exercising similar authority.

Does the Disclosing Party or any "Applicable Party" or any Spouse or Domestic Partner thereof currently have a "familial relationship" with an elected city official or department head?

[ ] Yes [X] No

If yes, please identify below (1) the name and title of such person, (2) the name of the legal entity to which such person is connected; (3) the name and title of the elected city official or department head to whom such person has a familial relationship, and (4) the precise nature of such familial relationship.

CITY OF CHICAGO
ECONOMIC DISCLOSURE STATEMENT
AND AFFIDAVIT

SECTION I -- GENERAL INFORMATION

A. Legal name of the Disclosing Party submitting this EDS. Include d/b/a/ if applicable:

DP Fox Holdings, L.L.C.

Check ONE of the following three boxes:

Indicate whether the Disclosing Party submitting this EDS is:

1. [ ] the Applicant
   OR
2. [X] a legal entity holding a direct or indirect interest in the Applicant. State the legal name of the Applicant in which the Disclosing Party holds an interest: Delta Real Estate Holdings, LLC
   OR
3. [ ] a legal entity with a right of control (see Section II.B.1.) State the legal name of the entity in which the Disclosing Party holds a right of control: _____

B. Business address of the Disclosing Party: 200 Ottawa Avenue NW, Suite 800
Grand Rapids, MI 49503

C. Telephone: 616.774.4044 Fax: 616.774-2292 Email: msekulich@dpfox.com

D. Name of contact person: Monica R. Sekulich

E. Federal Employer Identification No. (if you have one): _____

F. Brief description of contract, transaction or other undertaking (referred to below as the "Matter") to which this EDS pertains. (Include project number and location of property, if applicable):

Proposed planned development for the property at 2501 N. Elston.

G. Which City agency or department is requesting this EDS? Department of Housing & Economic Development

If the Matter is a contract being handled by the City's Department of Procurement Services, please complete the following:

Specification # _____ and Contract # _____

SECTION II -- DISCLOSURE OF OWNERSHIP INTERESTS

A. NATURE OF THE DISCLOSING PARTY

1. Indicate the nature of the Disclosing Party:

[ ] Person
[ ] Publicly registered business corporation
[ ] Privately held business corporation
[ ] Sole proprietorship
[ ] General partnership
[ ] Limited partnership
[ ] Trust
[X] Limited liability company
[ ] Limited liability partnership
[ ] Joint venture
[ ] Not-for-profit corporation
(Is the not-for-profit corporation also a 501(c)(3))?
[ ] Yes [ ] No
[ ] Other (please specify)

2. For legal entities, the state (or foreign country) of incorporation or organization, if applicable:

Michigan

3. For legal entities not organized in the State of Illinois: Has the organization registered to do business in the State of Illinois as a foreign entity?

[ ] Yes [X] No [ ] N/A

B. IF THE DISCLOSING PARTY IS A LEGAL ENTITY:

1. List below the full names and titles of all executive officers and all directors of the entity. **NOTE:** For not-for-profit corporations, also list below all members, if any, which are legal entities. If there are no such members, write "no members." For trusts, estates or other similar entities, list below the legal titleholder(s).

If the entity is a general partnership, limited partnership, limited liability company, limited liability partnership or joint venture, list below the name and title of each general partner, managing member, manager or any other person or entity that controls the day-to-day management of the Disclosing Party. **NOTE:** Each legal entity listed below must submit an EDS on its own behalf.

Name	Title
See Attachment A.	

2. Please provide the following information concerning each person or entity having a direct or indirect beneficial interest (including ownership) in excess of 7.5% of the Disclosing Party. Examples of such an interest include shares in a corporation, partnership interest in a partnership or joint venture,

interest of a member or manager in a limited liability company, or interest of a beneficiary of a trust, estate or other similar entity. If none, state "None." **NOTE**: Pursuant to Section 2-154-030 of the Municipal Code of Chicago ("Municipal Code"), the City may require any such additional information from any applicant which is reasonably intended to achieve full disclosure.

Name	Business Address	Percentage Interest in the Disclosing Party
Daniel G. DeVos,	200 Ottawa NW, Ste. 800, Grand Rapids, MI 49503	80%
Pamella G. DeVos,	200 Ottawa NW, Ste. 800, Grand Rapids, MI 49503	20%

SECTION III -- BUSINESS RELATIONSHIPS WITH CITY ELECTED OFFICIALS

Has the Disclosing Party had a "business relationship," as defined in Chapter 2-156 of the Municipal Code, with any City elected official in the 12 months before the date this EDS is signed?

[ ] Yes [X] No

If yes, please identify below the name(s) of such City elected official(s) and describe such relationship(s):

SECTION IV -- DISCLOSURE OF SUBCONTRACTORS AND OTHER RETAINED PARTIES

The Disclosing Party must disclose the name and business address of each subcontractor, attorney, lobbyist, accountant, consultant and any other person or entity whom the Disclosing Party has retained or expects to retain in connection with the Matter, as well as the nature of the relationship, and the total amount of the fees paid or estimated to be paid. The Disclosing Party is not required to disclose employees who are paid solely through the Disclosing Party's regular payroll.

"Lobbyist" means any person or entity who undertakes to influence any legislative or administrative action on behalf of any person or entity other than: (1) a not-for-profit entity, on an unpaid basis, or (2) himself. "Lobbyist" also means any person or entity any part of whose duties as an employee of another includes undertaking to influence any legislative or administrative action.

If the Disclosing Party is uncertain whether a disclosure is required under this Section, the Disclosing Party must either ask the City whether disclosure is required or make the disclosure.

Name (indicate whether retained or anticipated to be retained)	Business Address	Relationship to Disclosing Party (subcontractor, attorney, lobbyist, etc.)	Fees (indicate whether paid or estimated.) **NOTE:** "hourly rate" or "t.b.d." is not an acceptable response.

(Add sheets if necessary)

[X] Check here if the Disclosing Party has not retained, nor expects to retain, any such persons or entities.

SECTION V -- CERTIFICATIONS

A. COURT-ORDERED CHILD SUPPORT COMPLIANCE

Under Municipal Code Section 2-92-415, substantial owners of business entities that contract with the City must remain in compliance with their child support obligations throughout the contract's term.

Has any person who directly or indirectly owns 10% or more of the Disclosing Party been declared in arrearage on any child support obligations by any Illinois court of competent jurisdiction?

[ ] Yes [X] No [ ] No person directly or indirectly owns 10% or more of the Disclosing Party.

If "Yes," has the person entered into a court-approved agreement for payment of all support owed and is the person in compliance with that agreement?

[ ] Yes [ ] No

B. FURTHER CERTIFICATIONS

1. Pursuant to Municipal Code Chapter 1-23, Article I ("Article I")(which the Applicant should consult for defined terms (e.g., "doing business") and legal requirements), if the Disclosing Party submitting this EDS is the Applicant and is doing business with the City, then the Disclosing Party certifies as follows: (i) neither the Applicant nor any controlling person is currently indicted or charged with, or has admitted guilt of, or has ever been convicted of, or placed under supervision for, any criminal offense involving actual, attempted, or conspiracy to commit bribery, theft, fraud, forgery, perjury, dishonesty or deceit against an officer or employee of the City or any sister agency; and (ii) the Applicant understands and acknowledges that compliance with Article I is a continuing requirement for doing business with the City. NOTE: If Article I applies to the Applicant, the permanent compliance timeframe in Article I supersedes some five-year compliance timeframes in certifications 2 and 3 below.

2. The Disclosing Party and, if the Disclosing Party is a legal entity, all of those persons or entities identified in Section II.B.1. of this EDS:

a. are not presently debarred, suspended, proposed for debarment, declared ineligible or voluntarily excluded from any transactions by any federal, state or local unit of government;

b. have not, within a five-year period preceding the date of this EDS, been convicted of a criminal offense, adjudged guilty, or had a civil judgment rendered against them in connection with: obtaining, attempting to obtain, or performing a public (federal, state or local) transaction or contract under a public transaction; a violation of federal or state antitrust statutes; fraud; embezzlement; theft; forgery; bribery; falsification or destruction of records; making false statements; or receiving stolen property;

c. are not presently indicted for, or criminally or civilly charged by, a governmental entity (federal, state or local) with committing any of the offenses set forth in clause B.2.b. of this Section V;

d. have not, within a five-year period preceding the date of this EDS, had one or more public transactions (federal, state or local) terminated for cause or default; and

e. have not, within a five-year period preceding the date of this EDS, been convicted, adjudged guilty, or found liable in a civil proceeding, or in any criminal or civil action, including actions concerning environmental violations, instituted by the City or by the federal government, any state, or any other unit of local government.

3. The certifications in subparts 3, 4 and 5 concern:

• the Disclosing Party;
• any "Contractor" (meaning any contractor or subcontractor used by the Disclosing Party in connection with the Matter, including but not limited to all persons or legal entities disclosed under Section IV, "Disclosure of Subcontractors and Other Retained Parties");
• any "Affiliated Entity" (meaning a person or entity that, directly or indirectly: controls the Disclosing Party, is controlled by the Disclosing Party, or is, with the Disclosing Party, under common control of another person or entity. Indicia of control include, without limitation: interlocking management or ownership; identity of interests among family members, shared facilities and equipment; common use of employees; or organization of a business entity following the ineligibility of a business entity to do business with federal or state or local government, including the City, using substantially the same management, ownership, or principals as the ineligible entity); with respect to Contractors, the term Affiliated Entity means a person or entity that directly or indirectly controls the Contractor, is controlled by it, or, with the Contractor, is under common control of another person or entity;
• any responsible official of the Disclosing Party, any Contractor or any Affiliated Entity or any other official, agent or employee of the Disclosing Party, any Contractor or any Affiliated Entity, acting pursuant to the direction or authorization of a responsible official of the Disclosing Party, any Contractor or any Affiliated Entity (collectively "Agents").

Neither the Disclosing Party, nor any Contractor, nor any Affiliated Entity of either the Disclosing Party or any Contractor nor any Agents have, during the five years before the date this EDS is signed, or, with respect to a Contractor, an Affiliated Entity, or an Affiliated Entity of a Contractor during the five years before the date of such Contractor's or Affiliated Entity's contract or engagement in connection with the Matter:

a. bribed or attempted to bribe, or been convicted or adjudged guilty of bribery or attempting to bribe, a public officer or employee of the City, the State of Illinois, or any agency of the federal government or of any state or local government in the United States of America, in that officer's or employee's official capacity;

b. agreed or colluded with other bidders or prospective bidders, or been a party to any such agreement, or been convicted or adjudged guilty of agreement or collusion among bidders or prospective bidders, in restraint of freedom of competition by agreement to bid a fixed price or otherwise; or

c. made an admission of such conduct described in a. or b. above that is a matter of record, but have not been prosecuted for such conduct; or

d. violated the provisions of Municipal Code Section 2-92-610 (Living Wage Ordinance).

4. Neither the Disclosing Party, Affiliated Entity or Contractor, or any of their employees, officials, agents or partners, is barred from contracting with any unit of state or local government as a result of engaging in or being convicted of (1) bid-rigging in violation of 720 ILCS 5/33E-3; (2) bid-rotating in violation of 720 ILCS 5/33E-4; or (3) any similar offense of any state or of the United States of America that contains the same elements as the offense of bid-rigging or bid-rotating.

5. Neither the Disclosing Party nor any Affiliated Entity is listed on any of the following lists maintained by the Office of Foreign Assets Control of the U.S. Department of the Treasury or the Bureau of Industry and Security of the U.S. Department of Commerce or their successors: the Specially Designated Nationals List, the Denied Persons List, the Unverified List, the Entity List and the Debarred List.

6. The Disclosing Party understands and shall comply with the applicable requirements of Chapters 2-55 (Legislative Inspector General), 2-56 (Inspector General) and 2-156 (Governmental Ethics) of the Municipal Code.

7. If the Disclosing Party is unable to certify to any of the above statements in this Part B (Further Certifications), the Disclosing Party must explain below:

N/A

If the letters "NA," the word "None," or no response appears on the lines above, it will be conclusively presumed that the Disclosing Party certified to the above statements.

8. To the best of the Disclosing Party's knowledge after reasonable inquiry, the following is a complete list of all current employees of the Disclosing Party who were, at any time during the 12-month period preceding the execution date of this EDS, an employee, or elected or appointed official, of the City of Chicago (if none, indicate with "N/A" or "none").

N/A

9. To the best of the Disclosing Party's knowledge after reasonable inquiry, the following is a complete list of all gifts that the Disclosing Party has given or caused to be given, at any time during the 12-month period preceding the execution date of this EDS, to an employee, or elected or appointed official, of the City of Chicago. For purposes of this statement, a "gift" does not include: (i) anything made generally available to City employees or to the general public, or (ii) food or drink provided in the course of official City business and having a retail value of less than $20 per recipient (if none, indicate with "N/A" or "none"). As to any gift listed below, please also list the name of the City recipient.

N/A

C. CERTIFICATION OF STATUS AS FINANCIAL INSTITUTION

1. The Disclosing Party certifies that the Disclosing Party (check one)

[ ] is [X] is not

a "financial institution" as defined in Section 2-32-455(b) of the Municipal Code.

2. If the Disclosing Party IS a financial institution, then the Disclosing Party pledges:

"We are not and will not become a predatory lender as defined in Chapter 2-32 of the Municipal Code. We further pledge that none of our affiliates is, and none of them will become, a predatory lender as defined in Chapter 2-32 of the Municipal Code. We understand that becoming a predatory lender or becoming an affiliate of a predatory lender may result in the loss of the privilege of doing business with the City."

If the Disclosing Party is unable to make this pledge because it or any of its affiliates (as defined in Section 2-32-455(b) of the Municipal Code) is a predatory lender within the meaning of Chapter 2-32 of the Municipal Code, explain here (attach additional pages if necessary):

If the letters "NA," the word "None," or no response appears on the lines above, it will be conclusively presumed that the Disclosing Party certified to the above statements.

D. CERTIFICATION REGARDING INTEREST IN CITY BUSINESS

Any words or terms that are defined in Chapter 2-156 of the Municipal Code have the same meanings when used in this Part D.

1. In accordance with Section 2-156-110 of the Municipal Code: Does any official or employee of the City have a financial interest in his or her own name or in the name of any other person or entity in the Matter?

[ ] Yes [X] No

NOTE: If you checked "Yes" to Item D.1., proceed to Items D.2. and D.3. If you checked "No" to Item D.1., proceed to Part E.

2. Unless sold pursuant to a process of competitive bidding, or otherwise permitted, no City elected official or employee shall have a financial interest in his or her own name or in the name of any other person or entity in the purchase of any property that (i) belongs to the City, or (ii) is sold for taxes or assessments, or (iii) is sold by virtue of legal process at the suit of the City (collectively, "City Property Sale"). Compensation for property taken pursuant to the City's eminent domain power does not constitute a financial interest within the meaning of this Part D.

Does the Matter involve a City Property Sale?

[ ] Yes [X] No

3. If you checked "Yes" to Item D.1., provide the names and business addresses of the City officials or employees having such interest and identify the nature of such interest:

Name	Business Address	Nature of Interest

4. The Disclosing Party further certifies that no prohibited financial interest in the Matter will be acquired by any City official or employee.

E. CERTIFICATION REGARDING SLAVERY ERA BUSINESS

Please check either 1. or 2. below. If the Disclosing Party checks 2., the Disclosing Party must disclose below or in an attachment to this EDS all information required by paragraph 2. Failure to

comply with these disclosure requirements may make any contract entered into with the City in connection with the Matter voidable by the City.

_X_ 1. The Disclosing Party verifies that the Disclosing Party has searched any and all records of the Disclosing Party and any and all predecessor entities regarding records of investments or profits from slavery or slaveholder insurance policies during the slavery era (including insurance policies issued to slaveholders that provided coverage for damage to or injury or death of their slaves), and the Disclosing Party has found no such records.

____ 2. The Disclosing Party verifies that, as a result of conducting the search in step 1 above, the Disclosing Party has found records of investments or profits from slavery or slaveholder insurance policies. The Disclosing Party verifies that the following constitutes full disclosure of all such records, including the names of any and all slaves or slaveholders described in those records:

N/A

SECTION VI -- CERTIFICATIONS FOR FEDERALLY FUNDED MATTERS

NOTE: If the Matter is federally funded, complete this Section VI. **If the Matter is not federally funded,** proceed to Section VII. For purposes of this Section VI, tax credits allocated by the City and proceeds of debt obligations of the City are not federal funding.

A. CERTIFICATION REGARDING LOBBYING

1. List below the names of all persons or entities registered under the federal Lobbying Disclosure Act of 1995 who have made lobbying contacts on behalf of the Disclosing Party with respect to the Matter: (Add sheets if necessary):

(If no explanation appears or begins on the lines above, or if the letters "NA" or if the word "None" appear, it will be conclusively presumed that the Disclosing Party means that NO persons or entities registered under the Lobbying Disclosure Act of 1995 have made lobbying contacts on behalf of the Disclosing Party with respect to the Matter.)

2. The Disclosing Party has not spent and will not expend any federally appropriated funds to pay any person or entity listed in Paragraph A.1. above for his or her lobbying activities or to pay any person or entity to influence or attempt to influence an officer or employee of any agency, as defined by applicable federal law, a member of Congress, an officer or employee of Congress, or an employee of a member of Congress, in connection with the award of any federally funded contract, making any federally funded grant or loan, entering into any cooperative agreement, or to extend, continue, renew, amend, or modify any federally funded contract, grant, loan, or cooperative agreement.

3. The Disclosing Party will submit an updated certification at the end of each calendar quarter in which there occurs any event that materially affects the accuracy of the statements and information set forth in paragraphs A.1. and A.2. above.

4. The Disclosing Party certifies that either: (i) it is not an organization described in section 501(c)(4) of the Internal Revenue Code of 1986; or (ii) it is an organization described in section 501(c)(4) of the Internal Revenue Code of 1986 but has not engaged and will not engage in "Lobbying Activities".

5. If the Disclosing Party is the Applicant, the Disclosing Party must obtain certifications equal in form and substance to paragraphs A.1. through A.4. above from all subcontractors before it awards any subcontract and the Disclosing Party must maintain all such subcontractors' certifications for the duration of the Matter and must make such certifications promptly available to the City upon request.

B. CERTIFICATION REGARDING EQUAL EMPLOYMENT OPPORTUNITY

If the Matter is federally funded, federal regulations require the Applicant and all proposed subcontractors to submit the following information with their bids or in writing at the outset of negotiations.

Is the Disclosing Party the Applicant?

[ ] Yes [ ] No

If "Yes," answer the three questions below:

1. Have you developed and do you have on file affirmative action programs pursuant to applicable federal regulations? (See 41 CFR Part 60-2.)
[ ] Yes [ ] No

2. Have you filed with the Joint Reporting Committee, the Director of the Office of Federal Contract Compliance Programs, or the Equal Employment Opportunity Commission all reports due under the applicable filing requirements?
[ ] Yes [ ] No

3. Have you participated in any previous contracts or subcontracts subject to the equal opportunity clause?
[ ] Yes [ ] No

If you checked "No" to question 1. or 2. above, please provide an explanation:

_____

_____

SECTION VII -- ACKNOWLEDGMENTS, CONTRACT INCORPORATION, COMPLIANCE, PENALTIES, DISCLOSURE

The Disclosing Party understands and agrees that:

A. The certifications, disclosures, and acknowledgments contained in this EDS will become part of any contract or other agreement between the Applicant and the City in connection with the Matter, whether procurement, City assistance, or other City action, and are material inducements to the City's execution of any contract or taking other action with respect to the Matter. The Disclosing Party understands that it must comply with all statutes, ordinances, and regulations on which this EDS is based.

B. The City's Governmental Ethics and Campaign Financing Ordinances, Chapters 2-156 and 2-164 of the Municipal Code, impose certain duties and obligations on persons or entities seeking City contracts, work, business, or transactions. The full text of these ordinances and a training program is available on line at www.cityofchicago.org/Ethics, and may also be obtained from the City's Board of Ethics, 740 N.

Sedgwick St., Suite 500, Chicago, IL 60610, (312) 744-9660. The Disclosing Party must comply fully with the applicable ordinances.

C. If the City determines that any information provided in this EDS is false, incomplete or inaccurate, any contract or other agreement in connection with which it is submitted may be rescinded or be void or voidable, and the City may pursue any remedies under the contract or agreement (if not rescinded or void), at law, or in equity, including terminating the Disclosing Party's participation in the Matter and/or declining to allow the Disclosing Party to participate in other transactions with the City. Remedies at law for a false statement of material fact may include incarceration and an award to the City of treble damages.

D. It is the City's policy to make this document available to the public on its Internet site and/or upon request. Some or all of the information provided on this EDS and any attachments to this EDS may be made available to the public on the Internet, in response to a Freedom of Information Act request, or otherwise. By completing and signing this EDS, the Disclosing Party waives and releases any possible rights or claims which it may have against the City in connection with the public release of information contained in this EDS and also authorizes the City to verify the accuracy of any information submitted in this EDS.

E. The information provided in this EDS must be kept current. In the event of changes, the Disclosing Party must supplement this EDS up to the time the City takes action on the Matter. If the Matter is a contract being handled by the City's Department of Procurement Services, the Disclosing Party must update this EDS as the contract requires. **NOTE:** With respect to Matters subject to Article I of Chapter 1-23 of the Municipal Code (imposing **PERMANENT INELIGIBILITY** for certain specified offenses), the information provided herein regarding eligibility must be kept current for a longer period, as required by Chapter 1-23 and Section 2-154-020 of the Municipal Code.

The Disclosing Party represents and warrants that:

F.1. The Disclosing Party is not delinquent in the payment of any tax administered by the Illinois Department of Revenue, nor are the Disclosing Party or its Affiliated Entities delinquent in paying any fine, fee, tax or other charge owed to the City. This includes, but is not limited to, all water charges, sewer charges, license fees, parking tickets, property taxes or sales taxes.

F.2 If the Disclosing Party is the Applicant, the Disclosing Party and its Affiliated Entities will not use, nor permit their subcontractors to use, any facility listed by the U.S. E.P.A. on the federal Excluded Parties List System ("EPLS") maintained by the U. S. General Services Administration.

F.3 If the Disclosing Party is the Applicant, the Disclosing Party will obtain from any contractors/subcontractors hired or to be hired in connection with the Matter certifications equal in form and substance to those in F.1. and F.2. above and will not, without the prior written consent of the City, use any such contractor/subcontractor that does not provide such certifications or that the Disclosing Party has reason to believe has not provided or cannot provide truthful certifications.

NOTE: If the Disclosing Party cannot certify as to any of the items in F.1., F.2. or F.3. above, an explanatory statement must be attached to this EDS.

CERTIFICATION

Under penalty of perjury, the person signing below: (1) warrants that he/she is authorized to execute this EDS and Appendix A (if applicable) on behalf of the Disclosing Party, and (2) warrants that all certifications and statements contained in this EDS and Appendix A (if applicable) are true, accurate and complete as of the date furnished to the City.

DP Fox Holdings, L.L.C.
(Print or type name of Disclosing Party)

By: _____
(Sign here)

Daniel G. DeVos
(Print or type name of person signing)

President/CEO
(Print or type title of person signing)

Signed and sworn to before me on (date) December 17, 2012
at Kent County, MI (state).

_____ Notary Public.

Commission expires: 11/23/17.

Jane M. Frey, Notary Public
State of Michigan, County of Kent
My Commission Expires 11/23/2017
Acting in the County of Kent

CITY OF CHICAGO
ECONOMIC DISCLOSURE STATEMENT AND AFFIDAVIT
APPENDIX A

FAMILIAL RELATIONSHIPS WITH ELECTED CITY OFFICIALS AND DEPARTMENT HEADS

This Appendix is to be completed only by (a) the Applicant, and (b) any legal entity which has a direct ownership interest in the Applicant exceeding 7.5 percent. It is not to be completed by any legal entity which has only an indirect ownership interest in the Applicant.

Under Municipal Code Section 2-154-015, the Disclosing Party must disclose whether such Disclosing Party or any "Applicable Party" or any Spouse or Domestic Partner thereof currently has a "familial relationship" with any elected city official or department head. A "familial relationship" exists if, as of the date this EDS is signed, the Disclosing Party or any "Applicable Party" or any Spouse or Domestic Partner thereof is related to the mayor, any alderman, the city clerk, the city treasurer or any city department head as spouse or domestic partner or as any of the following, whether by blood or adoption: parent, child, brother or sister, aunt or uncle, niece or nephew, grandparent, grandchild, father-in-law, mother-in-law, son-in-law, daughter-in-law, stepfather or stepmother, stepson or stepdaughter, stepbrother or stepsister or half-brother or half-sister.

"Applicable Party" means (1) all executive officers of the Disclosing Party listed in Section II.B.1.a., if the Disclosing Party is a corporation; all partners of the Disclosing Party, if the Disclosing Party is a general partnership; all general partners and limited partners of the Disclosing Party, if the Disclosing Party is a limited partnership; all managers, managing members and members of the Disclosing Party, if the Disclosing Party is a limited liability company; (2) all principal officers of the Disclosing Party; and (3) any person having more than a 7.5 percent ownership interest in the Disclosing Party. "Principal officers" means the president, chief operating officer, executive director, chief financial officer, treasurer or secretary of a legal entity or any person exercising similar authority.

Does the Disclosing Party or any "Applicable Party" or any Spouse or Domestic Partner thereof currently have a "familial relationship" with an elected city official or department head?

[ ] Yes [X] No

If yes, please identify below (1) the name and title of such person, (2) the name of the legal entity to which such person is connected; (3) the name and title of the elected city official or department head to whom such person has a familial relationship, and (4) the precise nature of such familial relationship.

Attachment A

City of Chicago
Economic Disclosure Statement and Affidavit

Officers:	Daniel G. DeVos - President/CEO Diane R. Maher - Sr. VP/Chief Financial Officer Monica R. Sekulich - Sr. Vice President/General Counsel Scott J. Gorsline - Vice President Thomas S. Rothwell - Vice President - Project Development Jana L. Bulthuis - Vice President - Finance
Manager:	Daniel G. DeVos

CITY OF CHICAGO
ECONOMIC DISCLOSURE STATEMENT
AND AFFIDAVIT

SECTION I -- GENERAL INFORMATION

A. Legal name of the Disclosing Party submitting this EDS. Include d/b/a/ if applicable:

David GS Trust u/a Steve Reich Revocable Trust dated 8/9/1990, restated on 5/27/2002 and amended on 8/30/2004

Check ONE of the following three boxes:

Indicate whether the Disclosing Party submitting this EDS is:

1. [ ] the Applicant
   OR
2. [ ] a legal entity holding a direct or indirect interest in the Applicant. State the legal name of the Applicant in which the Disclosing Party holds an interest: _____
   OR
3. [X] ~~a legal entity with a right of control (see Section II.B.1.) State the legal name of the entity in which the Disclosing Party holds a right of control.~~ Present Owner of 2501 N. Elston Ave., Chicago, IL 60647

B. Business address of the Disclosing Party: 2501 North Elston Avenue, Chicago, IL 60647

C. Telephone: (773) 227-1115 Fax: (773) 227-2031 Email: dreich@msfr.com

D. Name of contact person: David Reich

E. Federal Employer Identification No. (if you have one): _____

F. Brief description of contract, transaction or other undertaking (referred to below as the "Matter") to which this EDS pertains. (Include project number and location of property, if applicable):

Proposed rezoning of real estate commonly known as 2501 North Elston Avenue, Chicago, Illinois 60647

G. Which City agency or department is requesting this EDS? Department of Housing and Economic Development

If the Matter is a contract being handled by the City's Department of Procurement Services, please complete the following:

Specification # NA and Contract # NA

SECTION II -- DISCLOSURE OF OWNERSHIP INTERESTS

A. NATURE OF THE DISCLOSING PARTY

1. Indicate the nature of the Disclosing Party:

[ ] Person
[ ] Publicly registered business corporation
[ ] Privately held business corporation
[ ] Sole proprietorship
[ ] General partnership
[ ] Limited partnership
[x] Trust
[ ] Limited liability company
[ ] Limited liability partnership
[ ] Joint venture
[ ] Not-for-profit corporation
(Is the not-for-profit corporation also a 501(c)(3))?
[ ] Yes [ ] No
[ ] Other (please specify)

2. For legal entities, the state (or foreign country) of incorporation or organization, if applicable:

NA

3. For legal entities not organized in the State of Illinois: Has the organization registered to do business in the State of Illinois as a foreign entity?

[ ] Yes [ ] No [x] N/A

B. IF THE DISCLOSING PARTY IS A LEGAL ENTITY: NA

1. List below the full names and titles of all executive officers and all directors of the entity. **NOTE:** For not-for-profit corporations, also list below all members, if any, which are legal entities. If there are no such members, write "no members." For trusts, estates or other similar entities, list below the legal titleholder(s).

If the entity is a general partnership, limited partnership, limited liability company, limited liability partnership or joint venture, list below the name and title of each general partner, managing member, manager or any other person or entity that controls the day-to-day management of the Disclosing Party. **NOTE:** Each legal entity listed below must submit an EDS on its own behalf.

Name	Title
David Reich	Trustee

2. Please provide the following information concerning each person or entity having a direct or indirect beneficial interest (including ownership) in excess of 7.5% of the Disclosing Party. Examples of such an interest include shares in a corporation, partnership interest in a partnership or joint venture,

interest of a member or manager in a limited liability company, or interest of a beneficiary of a trust, estate or other similar entity. If none, state "None." **NOTE**: Pursuant to Section 2-154-030 of the Municipal Code of Chicago ("Municipal Code"), the City may require any such additional information from any applicant which is reasonably intended to achieve full disclosure.

Name	Business Address	Percentage Interest in the Disclosing Party
David Reich	2501 North Elston Avenue, Chicago, IL 60647	100% Income Beneficiary

SECTION III – BUSINESS RELATIONSHIPS WITH CITY ELECTED OFFICIALS

Has the Disclosing Party had a "business relationship," as defined in Chapter 2-156 of the Municipal Code, with any City elected official in the 12 months before the date this EDS is signed?

[ ] Yes [x] No

If yes, please identify below the name(s) of such City elected official(s) and describe such relationship(s):

SECTION IV – DISCLOSURE OF SUBCONTRACTORS AND OTHER RETAINED PARTIES

The Disclosing Party must disclose the name and business address of each subcontractor, attorney, lobbyist, accountant, consultant and any other person or entity whom the Disclosing Party has retained or expects to retain in connection with the Matter, as well as the nature of the relationship, and the total amount of the fees paid or estimated to be paid. The Disclosing Party is not required to disclose employees who are paid solely through the Disclosing Party's regular payroll.

"Lobbyist" means any person or entity who undertakes to influence any legislative or administrative action on behalf of any person or entity other than: (1) a not-for-profit entity, on an unpaid basis, or (2) himself. "Lobbyist" also means any person or entity any part of whose duties as an employee of another includes undertaking to influence any legislative or administrative action.

If the Disclosing Party is uncertain whether a disclosure is required under this Section, the Disclosing Party must either ask the City whether disclosure is required or make the disclosure.

Name (indicate whether retained or anticipated to be retained)	Business Address	Relationship to Disclosing Party (subcontractor, attorney, lobbyist, etc.)	Fees (indicate whether paid or estimated.) **NOTE:** "hourly rate" or "t.b.d." is not an acceptable response.

(Add sheets if necessary)

[X] Check here if the Disclosing Party has not retained, nor expects to retain, any such persons or entities.

SECTION V -- CERTIFICATIONS

A. COURT-ORDERED CHILD SUPPORT COMPLIANCE

Under Municipal Code Section 2-92-415, substantial owners of business entities that contract with the City must remain in compliance with their child support obligations throughout the contract's term.

Has any person who directly or indirectly owns 10% or more of the Disclosing Party been declared in arrearage on any child support obligations by any Illinois court of competent jurisdiction?

[ ] Yes [X] No [ ] No person directly or indirectly owns 10% or more of the Disclosing Party.

If "Yes," has the person entered into a court-approved agreement for payment of all support owed and is the person in compliance with that agreement?

[ ] Yes [ ] No

B. FURTHER CERTIFICATIONS

1. Pursuant to Municipal Code Chapter 1-23, Article I ("Article I")(which the Applicant should consult for defined terms (e.g., "doing business") and legal requirements), if the Disclosing Party submitting this EDS is the Applicant and is doing business with the City, then the Disclosing Party certifies as follows: (i) neither the Applicant nor any controlling person is currently indicted or charged with, or has admitted guilt of, or has ever been convicted of, or placed under supervision for, any criminal offense involving actual, attempted, or conspiracy to commit bribery, theft, fraud, forgery, perjury, dishonesty or deceit against an officer or employee of the City or any sister agency; and (ii) the Applicant understands and acknowledges that compliance with Article I is a continuing requirement for doing business with the City. NOTE: If Article I applies to the Applicant, the permanent compliance timeframe in Article I supersedes some five-year compliance timeframes in certifications 2 and 3 below.

2. The Disclosing Party and, if the Disclosing Party is a legal entity, all of those persons or entities identified in Section II.B.1. of this EDS:

a. are not presently debarred, suspended, proposed for debarment, declared ineligible or voluntarily excluded from any transactions by any federal, state or local unit of government;

b. have not, within a five-year period preceding the date of this EDS, been convicted of a criminal offense, adjudged guilty, or had a civil judgment rendered against them in connection with: obtaining, attempting to obtain, or performing a public (federal, state or local) transaction or contract under a public transaction; a violation of federal or state antitrust statutes; fraud; embezzlement; theft; forgery; bribery; falsification or destruction of records; making false statements; or receiving stolen property;

c. are not presently indicted for, or criminally or civilly charged by, a governmental entity (federal, state or local) with committing any of the offenses set forth in clause B.2.b. of this Section V;

d. have not, within a five-year period preceding the date of this EDS, had one or more public transactions (federal, state or local) terminated for cause or default; and

e. have not, within a five-year period preceding the date of this EDS, been convicted, adjudged guilty, or found liable in a civil proceeding, or in any criminal or civil action, including actions concerning environmental violations, instituted by the City or by the federal government, any state, or any other unit of local government.

3. The certifications in subparts 3, 4 and 5 concern:

• the Disclosing Party;
• any "Contractor" (meaning any contractor or subcontractor used by the Disclosing Party in connection with the Matter, including but not limited to all persons or legal entities disclosed under Section IV, "Disclosure of Subcontractors and Other Retained Parties");
• any "Affiliated Entity" (meaning a person or entity that, directly or indirectly: controls the Disclosing Party, is controlled by the Disclosing Party, or is, with the Disclosing Party, under common control of another person or entity. Indicia of control include, without limitation: interlocking management or ownership; identity of interests among family members, shared facilities and equipment; common use of employees; or organization of a business entity following the ineligibility of a business entity to do business with federal or state or local government, including the City, using substantially the same management, ownership, or principals as the ineligible entity); with respect to Contractors, the term Affiliated Entity means a person or entity that directly or indirectly controls the Contractor, is controlled by it, or, with the Contractor, is under common control of another person or entity;
• any responsible official of the Disclosing Party, any Contractor or any Affiliated Entity or any other official, agent or employee of the Disclosing Party, any Contractor or any Affiliated Entity, acting pursuant to the direction or authorization of a responsible official of the Disclosing Party, any Contractor or any Affiliated Entity (collectively "Agents").

Neither the Disclosing Party, nor any Contractor, nor any Affiliated Entity of either the Disclosing Party or any Contractor nor any Agents have, during the five years before the date this EDS is signed, or, with respect to a Contractor, an Affiliated Entity, or an Affiliated Entity of a Contractor during the five years before the date of such Contractor's or Affiliated Entity's contract or engagement in connection with the Matter:

a. bribed or attempted to bribe, or been convicted or adjudged guilty of bribery or attempting to bribe, a public officer or employee of the City, the State of Illinois, or any agency of the federal government or of any state or local government in the United States of America, in that officer's or employee's official capacity;

b. agreed or colluded with other bidders or prospective bidders, or been a party to any such agreement, or been convicted or adjudged guilty of agreement or collusion among bidders or prospective bidders, in restraint of freedom of competition by agreement to bid a fixed price or otherwise; or

c. made an admission of such conduct described in a. or b. above that is a matter of record, but have not been prosecuted for such conduct; or

d. violated the provisions of Municipal Code Section 2-92-610 (Living Wage Ordinance).

4. Neither the Disclosing Party, Affiliated Entity or Contractor, or any of their employees, officials, agents or partners, is barred from contracting with any unit of state or local government as a result of engaging in or being convicted of (1) bid-rigging in violation of 720 ILCS 5/33E-3; (2) bid-rotating in violation of 720 ILCS 5/33E-4; or (3) any similar offense of any state or of the United States of America that contains the same elements as the offense of bid-rigging or bid-rotating.

5. Neither the Disclosing Party nor any Affiliated Entity is listed on any of the following lists maintained by the Office of Foreign Assets Control of the U.S. Department of the Treasury or the Bureau of Industry and Security of the U.S. Department of Commerce or their successors: the Specially Designated Nationals List, the Denied Persons List, the Unverified List, the Entity List and the Debarred List.

6. The Disclosing Party understands and shall comply with the applicable requirements of Chapters 2-55 (Legislative Inspector General), 2-56 (Inspector General) and 2-156 (Governmental Ethics) of the Municipal Code.

7. If the Disclosing Party is unable to certify to any of the above statements in this Part B (Further Certifications), the Disclosing Party must explain below:

_____

_____

_____

_____

If the letters "NA," the word "None," or no response appears on the lines above, it will be conclusively presumed that the Disclosing Party certified to the above statements.

8. To the best of the Disclosing Party's knowledge after reasonable inquiry, the following is a complete list of all current employees of the Disclosing Party who were, at any time during the 12-month period preceding the execution date of this EDS, an employee, or elected or appointed official, of the City of Chicago (if none, indicate with "N/A" or "none").

None

9. To the best of the Disclosing Party's knowledge after reasonable inquiry, the following is a complete list of all gifts that the Disclosing Party has given or caused to be given, at any time during the 12-month period preceding the execution date of this EDS, to an employee, or elected or appointed official, of the City of Chicago. For purposes of this statement, a "gift" does not include: (i) anything made generally available to City employees or to the general public, or (ii) food or drink provided in the course of official City business and having a retail value of less than $20 per recipient (if none, indicate with "N/A" or "none"). As to any gift listed below, please also list the name of the City recipient.

none

C. CERTIFICATION OF STATUS AS FINANCIAL INSTITUTION

1. The Disclosing Party certifies that the Disclosing Party (check one)

[ ] is [x] is not

a "financial institution" as defined in Section 2-32-455(b) of the Municipal Code.

2. If the Disclosing Party IS a financial institution, then the Disclosing Party pledges:

"We are not and will not become a predatory lender as defined in Chapter 2-32 of the Municipal Code. We further pledge that none of our affiliates is, and none of them will become, a predatory lender as defined in Chapter 2-32 of the Municipal Code. We understand that becoming a predatory lender or becoming an affiliate of a predatory lender may result in the loss of the privilege of doing business with the City."

If the Disclosing Party is unable to make this pledge because it or any of its affiliates (as defined in Section 2-32-455(b) of the Municipal Code) is a predatory lender within the meaning of Chapter 2-32 of the Municipal Code, explain here (attach additional pages if necessary):

If the letters "NA," the word "None," or no response appears on the lines above, it will be conclusively presumed that the Disclosing Party certified to the above statements.

D. CERTIFICATION REGARDING INTEREST IN CITY BUSINESS

Any words or terms that are defined in Chapter 2-156 of the Municipal Code have the same meanings when used in this Part D.

1. In accordance with Section 2-156-110 of the Municipal Code: Does any official or employee of the City have a financial interest in his or her own name or in the name of any other person or entity in the Matter? Unknown

[ ] Yes [ ] No

NOTE: If you checked "Yes" to Item D.1., proceed to Items D.2. and D.3. If you checked "No" to Item D.1., proceed to Part E.

2. Unless sold pursuant to a process of competitive bidding, or otherwise permitted, no City elected official or employee shall have a financial interest in his or her own name or in the name of any other person or entity in the purchase of any property that (i) belongs to the City, or (ii) is sold for taxes or assessments, or (iii) is sold by virtue of legal process at the suit of the City (collectively, "City Property Sale"). Compensation for property taken pursuant to the City's eminent domain power does not constitute a financial interest within the meaning of this Part D.

Does the Matter involve a City Property Sale?

[ ] Yes [x] No

3. If you checked "Yes" to Item D.1., provide the names and business addresses of the City officials or employees having such interest and identify the nature of such interest:

Name	Business Address	Nature of Interest

4. The Disclosing Party further certifies that no prohibited financial interest in the Matter will be acquired by any City official or employee. to his knowledge.

E. CERTIFICATION REGARDING SLAVERY ERA BUSINESS

Please check either 1. or 2. below. If the Disclosing Party checks 2., the Disclosing Party must disclose below or in an attachment to this EDS all information required by paragraph 2. Failure to

comply with these disclosure requirements may make any contract entered into with the City in connection with the Matter voidable by the City.

__x__ 1. The Disclosing Party verifies that the Disclosing Party has searched any and all records of the Disclosing Party and any and all predecessor entities regarding records of investments or profits from slavery or slaveholder insurance policies during the slavery era (including insurance policies issued to slaveholders that provided coverage for damage to or injury or death of their slaves), and the Disclosing Party has found no such records.

____ 2. The Disclosing Party verifies that, as a result of conducting the search in step 1 above, the Disclosing Party has found records of investments or profits from slavery or slaveholder insurance policies. The Disclosing Party verifies that the following constitutes full disclosure of all such records, including the names of any and all slaves or slaveholders described in those records:

_____

_____

_____

_____

SECTION VI – CERTIFICATIONS FOR FEDERALLY FUNDED MATTERS

N/A - Not federally funded

NOTE: If the Matter is federally funded, complete this Section VI. **If the Matter is not federally funded,** proceed to Section VII. For purposes of this Section VI, tax credits allocated by the City and proceeds of debt obligations of the City are not federal funding.

A. CERTIFICATION REGARDING LOBBYING

1. List below the names of all persons or entities registered under the federal Lobbying Disclosure Act of 1995 who have made lobbying contacts on behalf of the Disclosing Party with respect to the Matter: (Add sheets if necessary):

_____

_____

_____

(If no explanation appears or begins on the lines above, or if the letters "NA" or if the word "None" appear, it will be conclusively presumed that the Disclosing Party means that NO persons or entities registered under the Lobbying Disclosure Act of 1995 have made lobbying contacts on behalf of the Disclosing Party with respect to the Matter.)

2. The Disclosing Party has not spent and will not expend any federally appropriated funds to pay any person or entity listed in Paragraph A.1. above for his or her lobbying activities or to pay any person or entity to influence or attempt to influence an officer or employee of any agency, as defined by applicable federal law, a member of Congress, an officer or employee of Congress, or an employee of a member of Congress, in connection with the award of any federally funded contract, making any federally funded grant or loan, entering into any cooperative agreement, or to extend, continue, renew, amend, or modify any federally funded contract, grant, loan, or cooperative agreement.

3. The Disclosing Party will submit an updated certification at the end of each calendar quarter in which there occurs any event that materially affects the accuracy of the statements and information set forth in paragraphs A.1. and A.2. above.

4. The Disclosing Party certifies that either: (i) it is not an organization described in section 501(c)(4) of the Internal Revenue Code of 1986; or (ii) it is an organization described in section 501(c)(4) of the Internal Revenue Code of 1986 but has not engaged and will not engage in "Lobbying Activities".

5. If the Disclosing Party is the Applicant, the Disclosing Party must obtain certifications equal in form and substance to paragraphs A.1. through A.4. above from all subcontractors before it awards any subcontract and the Disclosing Party must maintain all such subcontractors' certifications for the duration of the Matter and must make such certifications promptly available to the City upon request.

B. CERTIFICATION REGARDING EQUAL EMPLOYMENT OPPORTUNITY

If the Matter is federally funded, federal regulations require the Applicant and all proposed subcontractors to submit the following information with their bids or in writing at the outset of negotiations.

Is the Disclosing Party the Applicant?

[ ] Yes [ ] No

If "Yes," answer the three questions below:

1. Have you developed and do you have on file affirmative action programs pursuant to applicable federal regulations? (See 41 CFR Part 60-2.)
[ ] Yes [ ] No

2. Have you filed with the Joint Reporting Committee, the Director of the Office of Federal Contract Compliance Programs, or the Equal Employment Opportunity Commission all reports due under the applicable filing requirements?
[ ] Yes [ ] No

3. Have you participated in any previous contracts or subcontracts subject to the equal opportunity clause?
[ ] Yes [ ] No

If you checked "No" to question 1. or 2. above, please provide an explanation:

_____

_____

SECTION VII – ACKNOWLEDGMENTS, CONTRACT INCORPORATION, COMPLIANCE, PENALTIES, DISCLOSURE

The Disclosing Party understands and agrees that:

A. The certifications, disclosures, and acknowledgments contained in this EDS will become part of any contract or other agreement between the Applicant and the City in connection with the Matter, whether procurement, City assistance, or other City action, and are material inducements to the City's execution of any contract or taking other action with respect to the Matter. The Disclosing Party understands that it must comply with all statutes, ordinances, and regulations on which this EDS is based.

B. The City's Governmental Ethics and Campaign Financing Ordinances, Chapters 2-156 and 2-164 of the Municipal Code, impose certain duties and obligations on persons or entities seeking City contracts, work, business, or transactions. The full text of these ordinances and a training program is available on line at www.cityofchicago.org/Ethics, and may also be obtained from the City's Board of Ethics, 740 N.

Sedgwick St., Suite 500, Chicago, IL 60610, (312) 744-9660. The Disclosing Party must comply fully with the applicable ordinances.

C. If the City determines that any information provided in this EDS is false, incomplete or inaccurate, any contract or other agreement in connection with which it is submitted may be rescinded or be void or voidable, and the City may pursue any remedies under the contract or agreement (if not rescinded or void), at law, or in equity, including terminating the Disclosing Party's participation in the Matter and/or declining to allow the Disclosing Party to participate in other transactions with the City. Remedies at law for a false statement of material fact may include incarceration and an award to the City of treble damages.

D. It is the City's policy to make this document available to the public on its Internet site and/or upon request. Some or all of the information provided on this EDS and any attachments to this EDS may be made available to the public on the Internet, in response to a Freedom of Information Act request, or otherwise. By completing and signing this EDS, the Disclosing Party waives and releases any possible rights or claims which it may have against the City in connection with the public release of information contained in this EDS and also authorizes the City to verify the accuracy of any information submitted in this EDS.

E. The information provided in this EDS must be kept current. In the event of changes, the Disclosing Party must supplement this EDS up to the time the City takes action on the Matter. If the Matter is a contract being handled by the City's Department of Procurement Services, the Disclosing Party must update this EDS as the contract requires. **NOTE:** With respect to Matters subject to Article I of Chapter 1-23 of the Municipal Code (imposing **PERMANENT INELIGIBILITY** for certain specified offenses), the information provided herein regarding eligibility must be kept current for a longer period, as required by Chapter 1-23 and Section 2-154-020 of the Municipal Code.

The Disclosing Party represents and warrants that:

F.1. The Disclosing Party is not delinquent in the payment of any tax administered by the Illinois Department of Revenue, nor are the Disclosing Party or its Affiliated Entities delinquent in paying any fine, fee, tax or other charge owed to the City. This includes, but is not limited to, all water charges, sewer charges, license fees, parking tickets, property taxes or sales taxes.

F.2 If the Disclosing Party is the Applicant, the Disclosing Party and its Affiliated Entities will not use, nor permit their subcontractors to use, any facility listed by the U.S. E.P.A. on the federal Excluded Parties List System ("EPLS") maintained by the U. S. General Services Administration.

F.3 If the Disclosing Party is the Applicant, the Disclosing Party will obtain from any contractors/subcontractors hired or to be hired in connection with the Matter certifications equal in form and substance to those in F.1. and F.2. above and will not, without the prior written consent of the City, use any such contractor/subcontractor that does not provide such certifications or that the Disclosing Party has reason to believe has not provided or cannot provide truthful certifications.

NOTE: If the Disclosing Party cannot certify as to any of the items in F.1., F.2. or F.3. above, an explanatory statement must be attached to this EDS.

CERTIFICATION

Under penalty of perjury, the person signing below: (1) warrants that he/she is authorized to execute this EDS and Appendix A (if applicable) on behalf of the Disclosing Party, and (2) warrants that all certifications and statements contained in this EDS and Appendix A (if applicable) are true, accurate and complete as of the date furnished to the City.

David GS Trust u/a Steve Reich Revocable Trust dated 8/9/1990, restated on 5/27/2002 and amended on 8/30/2004

(Print or type name of Disclosing Party)

By: _____
(Sign here)

David Reich

(Print or type name of person signing)

Trustee

(Print or type title of person signing)

Signed and sworn to before me on (date) 12/11/12,
at Cook County, Illinois (state).

_____ Notary Public.

GREGORY REICH
OFFICIAL SEAL
Notary Public, State of Illinois
My Commission Expires
December 21, 2014

Commission expires: 12/21/2014

CITY OF CHICAGO
ECONOMIC DISCLOSURE STATEMENT AND AFFIDAVIT
APPENDIX A

FAMILIAL RELATIONSHIPS WITH ELECTED CITY OFFICIALS AND DEPARTMENT HEADS

This Appendix is to be completed only by (a) the Applicant, and (b) any legal entity which has a direct ownership interest in the Applicant exceeding 7.5 percent. It is not to be completed by any legal entity which has only an indirect ownership interest in the Applicant.

Under Municipal Code Section 2-154-015, the Disclosing Party must disclose whether such Disclosing Party or any "Applicable Party" or any Spouse or Domestic Partner thereof currently has a "familial relationship" with any elected city official or department head. A "familial relationship" exists if, as of the date this EDS is signed, the Disclosing Party or any "Applicable Party" or any Spouse or Domestic Partner thereof is related to the mayor, any alderman, the city clerk, the city treasurer or any city department head as spouse or domestic partner or as any of the following, whether by blood or adoption: parent, child, brother or sister, aunt or uncle, niece or nephew, grandparent, grandchild, father-in-law, mother-in-law, son-in-law, daughter-in-law, stepfather or stepmother, stepson or stepdaughter, stepbrother or stepsister or half-brother or half-sister.

"Applicable Party" means (1) all executive officers of the Disclosing Party listed in Section II.B.1.a., if the Disclosing Party is a corporation; all partners of the Disclosing Party, if the Disclosing Party is a general partnership; all general partners and limited partners of the Disclosing Party, if the Disclosing Party is a limited partnership; all managers, managing members and members of the Disclosing Party, if the Disclosing Party is a limited liability company; (2) all principal officers of the Disclosing Party; and (3) any person having more than a 7.5 percent ownership interest in the Disclosing Party. "Principal officers" means the president, chief operating officer, executive director, chief financial officer, treasurer or secretary of a legal entity or any person exercising similar authority.

Does the Disclosing Party or any "Applicable Party" or any Spouse or Domestic Partner thereof currently have a "familial relationship" with an elected city official or department head?

[ ] Yes [x] No

If yes, please identify below (1) the name and title of such person, (2) the name of the legal entity to which such person is connected; (3) the name and title of the elected city official or department head to whom such person has a familial relationship, and (4) the precise nature of such familial relationship.

_____

_____

_____

CITY OF CHICAGO
ECONOMIC DISCLOSURE STATEMENT
AND AFFIDAVIT

SECTION I -- GENERAL INFORMATION

A. Legal name of the Disclosing Party submitting this EDS. Include d/b/a/ if applicable:

Stewart GS Trust u/a Steve Reich Revocable Trust dated 8/9/1990, restated on 5/27/2002 and amended on 8/30/2004

Check ONE of the following three boxes:

Indicate whether the Disclosing Party submitting this EDS is:

1. [ ] the Applicant
   OR
2. [ ] a legal entity holding a direct or indirect interest in the Applicant. State the legal name of the Applicant in which the Disclosing Party holds an interest: _____
   OR
3. [X] ~~a legal entity with a right of control (see Section II.B.1.) State the legal name of the entity in which the Disclosing Party holds a right of control~~: Present Owner of 2501 N. Elston Ave., Chicago, IL 60647

B. Business address of the Disclosing Party: 1919 South Highland Avenue, #204C
Lombard, Illinois 60148

C. Telephone: (630) 953-9800 Fax: (630) 953-9889 Email: sreich@hansonfaso.com

D. Name of contact person: Stewart Reich

E. Federal Employer Identification No. (if you have one): _____

F. Brief description of contract, transaction or other undertaking (referred to below as the "Matter") to which this EDS pertains. (Include project number and location of property, if applicable):

Proposed rezoning of real estate commonly known as 2501 North Elston Avenue, Chicago, Illinois 60647

G. Which City agency or department is requesting this EDS? Department of Housing and Economic Development

If the Matter is a contract being handled by the City's Department of Procurement Services, please complete the following:

Specification # NA and Contract # NA

SECTION II -- DISCLOSURE OF OWNERSHIP INTERESTS

A. NATURE OF THE DISCLOSING PARTY

1. Indicate the nature of the Disclosing Party:

[ ] Person
[ ] Publicly registered business corporation
[ ] Privately held business corporation
[ ] Sole proprietorship
[ ] General partnership
[ ] Limited partnership
[x] Trust
[ ] Limited liability company
[ ] Limited liability partnership
[ ] Joint venture
[ ] Not-for-profit corporation
(Is the not-for-profit corporation also a 501(c)(3))?
[ ] Yes [ ] No
[ ] Other (please specify)

2. For legal entities, the state (or foreign country) of incorporation or organization, if applicable:

NA

3. For legal entities not organized in the State of Illinois: Has the organization registered to do business in the State of Illinois as a foreign entity?

[ ] Yes [ ] No [x] N/A

B. IF THE DISCLOSING PARTY IS A LEGAL ENTITY:

1. List below the full names and titles of all executive officers and all directors of the entity. **NOTE:** For not-for-profit corporations, also list below all members, if any, which are legal entities. If there are no such members, write "no members." For trusts, estates or other similar entities, list below the legal titleholder(s).

If the entity is a general partnership, limited partnership, limited liability company, limited liability partnership or joint venture, list below the name and title of each general partner, managing member, manager or any other person or entity that controls the day-to-day management of the Disclosing Party. **NOTE:** Each legal entity listed below must submit an EDS on its own behalf.

Name	Title
Stewart Reich	Trustee

2. Please provide the following information concerning each person or entity having a direct or indirect beneficial interest (including ownership) in excess of 7.5% of the Disclosing Party. Examples of such an interest include shares in a corporation, partnership interest in a partnership or joint venture,

interest of a member or manager in a limited liability company, or interest of a beneficiary of a trust, estate or other similar entity. If none, state "None." **NOTE**: Pursuant to Section 2-154-030 of the Municipal Code of Chicago ("Municipal Code"), the City may require any such additional information from any applicant which is reasonably intended to achieve full disclosure.

Name	Business Address	Percentage Interest in the Disclosing Party
Stewart Reich	1919 South Highland Avenue, #204C, Lombard, IL 60148	100% Income Beneficiary

SECTION III -- BUSINESS RELATIONSHIPS WITH CITY ELECTED OFFICIALS

Has the Disclosing Party had a "business relationship," as defined in Chapter 2-156 of the Municipal Code, with any City elected official in the 12 months before the date this EDS is signed?

[ ] Yes [x] No

If yes, please identify below the name(s) of such City elected official(s) and describe such relationship(s):

SECTION IV -- DISCLOSURE OF SUBCONTRACTORS AND OTHER RETAINED PARTIES

The Disclosing Party must disclose the name and business address of each subcontractor, attorney, lobbyist, accountant, consultant and any other person or entity whom the Disclosing Party has retained or expects to retain in connection with the Matter, as well as the nature of the relationship, and the total amount of the fees paid or estimated to be paid. The Disclosing Party is not required to disclose employees who are paid solely through the Disclosing Party's regular payroll.

"Lobbyist" means any person or entity who undertakes to influence any legislative or administrative action on behalf of any person or entity other than: (1) a not-for-profit entity, on an unpaid basis, or (2) himself. "Lobbyist" also means any person or entity any part of whose duties as an employee of another includes undertaking to influence any legislative or administrative action.

If the Disclosing Party is uncertain whether a disclosure is required under this Section, the Disclosing Party must either ask the City whether disclosure is required or make the disclosure.

Name (indicate whether retained or anticipated to be retained)	Business Address	Relationship to Disclosing Party (subcontractor, attorney, lobbyist, etc.)	Fees (indicate whether paid or estimated.) **NOTE:** "hourly rate" or "t.b.d." is not an acceptable response.

(Add sheets if necessary)

[x] Check here if the Disclosing Party has not retained, nor expects to retain, any such persons or entities.

SECTION V -- CERTIFICATIONS

A. COURT-ORDERED CHILD SUPPORT COMPLIANCE

Under Municipal Code Section 2-92-415, substantial owners of business entities that contract with the City must remain in compliance with their child support obligations throughout the contract's term.

Has any person who directly or indirectly owns 10% or more of the Disclosing Party been declared in arrearage on any child support obligations by any Illinois court of competent jurisdiction?

[ ] Yes [x] No [ ] No person directly or indirectly owns 10% or more of the Disclosing Party.

If "Yes," has the person entered into a court-approved agreement for payment of all support owed and is the person in compliance with that agreement?

[ ] Yes [ ] No

B. FURTHER CERTIFICATIONS

1. Pursuant to Municipal Code Chapter 1-23, Article I ("Article I")(which the Applicant should consult for defined terms (e.g., "doing business") and legal requirements), if the Disclosing Party submitting this EDS is the Applicant and is doing business with the City, then the Disclosing Party certifies as follows: (i) neither the Applicant nor any controlling person is currently indicted or charged with, or has admitted guilt of, or has ever been convicted of, or placed under supervision for, any criminal offense involving actual, attempted, or conspiracy to commit bribery, theft, fraud, forgery, perjury, dishonesty or deceit against an officer or employee of the City or any sister agency; and (ii) the Applicant understands and acknowledges that compliance with Article I is a continuing requirement for doing business with the City. NOTE: If Article I applies to the Applicant, the permanent compliance timeframe in Article I supersedes some five-year compliance timeframes in certifications 2 and 3 below.

2. The Disclosing Party and, if the Disclosing Party is a legal entity, all of those persons or entities identified in Section II.B.1. of this EDS:

a. are not presently debarred, suspended, proposed for debarment, declared ineligible or voluntarily excluded from any transactions by any federal, state or local unit of government;

b. have not, within a five-year period preceding the date of this EDS, been convicted of a criminal offense, adjudged guilty, or had a civil judgment rendered against them in connection with: obtaining, attempting to obtain, or performing a public (federal, state or local) transaction or contract under a public transaction; a violation of federal or state antitrust statutes; fraud; embezzlement; theft; forgery; bribery; falsification or destruction of records; making false statements; or receiving stolen property;

c. are not presently indicted for, or criminally or civilly charged by, a governmental entity (federal, state or local) with committing any of the offenses set forth in clause B.2.b. of this Section V;

d. have not, within a five-year period preceding the date of this EDS, had one or more public transactions (federal, state or local) terminated for cause or default; and

e. have not, within a five-year period preceding the date of this EDS, been convicted, adjudged guilty, or found liable in a civil proceeding, or in any criminal or civil action, including actions concerning environmental violations, instituted by the City or by the federal government, any state, or any other unit of local government.

3. The certifications in subparts 3, 4 and 5 concern:

• the Disclosing Party;
• any "Contractor" (meaning any contractor or subcontractor used by the Disclosing Party in connection with the Matter, including but not limited to all persons or legal entities disclosed under Section IV, "Disclosure of Subcontractors and Other Retained Parties");
• any "Affiliated Entity" (meaning a person or entity that, directly or indirectly: controls the Disclosing Party, is controlled by the Disclosing Party, or is, with the Disclosing Party, under common control of another person or entity. Indicia of control include, without limitation: interlocking management or ownership; identity of interests among family members, shared facilities and equipment; common use of employees; or organization of a business entity following the ineligibility of a business entity to do business with federal or state or local government, including the City, using substantially the same management, ownership, or principals as the ineligible entity); with respect to Contractors, the term Affiliated Entity means a person or entity that directly or indirectly controls the Contractor, is controlled by it, or, with the Contractor, is under common control of another person or entity;
• any responsible official of the Disclosing Party, any Contractor or any Affiliated Entity or any other official, agent or employee of the Disclosing Party, any Contractor or any Affiliated Entity, acting pursuant to the direction or authorization of a responsible official of the Disclosing Party, any Contractor or any Affiliated Entity (collectively "Agents").

Neither the Disclosing Party, nor any Contractor, nor any Affiliated Entity of either the Disclosing Party or any Contractor nor any Agents have, during the five years before the date this EDS is signed, or, with respect to a Contractor, an Affiliated Entity, or an Affiliated Entity of a Contractor during the five years before the date of such Contractor's or Affiliated Entity's contract or engagement in connection with the Matter:

a. bribed or attempted to bribe, or been convicted or adjudged guilty of bribery or attempting to bribe, a public officer or employee of the City, the State of Illinois, or any agency of the federal government or of any state or local government in the United States of America, in that officer's or employee's official capacity;

b. agreed or colluded with other bidders or prospective bidders, or been a party to any such agreement, or been convicted or adjudged guilty of agreement or collusion among bidders or prospective bidders, in restraint of freedom of competition by agreement to bid a fixed price or otherwise; or

c. made an admission of such conduct described in a. or b. above that is a matter of record, but have not been prosecuted for such conduct; or

d. violated the provisions of Municipal Code Section 2-92-610 (Living Wage Ordinance).

4. Neither the Disclosing Party, Affiliated Entity or Contractor, or any of their employees, officials, agents or partners, is barred from contracting with any unit of state or local government as a result of engaging in or being convicted of (1) bid-rigging in violation of 720 ILCS 5/33E-3; (2) bid-rotating in violation of 720 ILCS 5/33E-4; or (3) any similar offense of any state or of the United States of America that contains the same elements as the offense of bid-rigging or bid-rotating.

5. Neither the Disclosing Party nor any Affiliated Entity is listed on any of the following lists maintained by the Office of Foreign Assets Control of the U.S. Department of the Treasury or the Bureau of Industry and Security of the U.S. Department of Commerce or their successors: the Specially Designated Nationals List, the Denied Persons List, the Unverified List, the Entity List and the Debarred List.

6. The Disclosing Party understands and shall comply with the applicable requirements of Chapters 2-55 (Legislative Inspector General), 2-56 (Inspector General) and 2-156 (Governmental Ethics) of the Municipal Code.

7. If the Disclosing Party is unable to certify to any of the above statements in this Part B (Further Certifications), the Disclosing Party must explain below:

_____

_____

_____

_____

If the letters "NA," the word "None," or no response appears on the lines above, it will be conclusively presumed that the Disclosing Party certified to the above statements.

8. To the best of the Disclosing Party's knowledge after reasonable inquiry, the following is a complete list of all current employees of the Disclosing Party who were, at any time during the 12-month period preceding the execution date of this EDS, an employee, or elected or appointed official, of the City of Chicago (if none, indicate with "N/A" or "none").

None

9. To the best of the Disclosing Party's knowledge after reasonable inquiry, the following is a complete list of all gifts that the Disclosing Party has given or caused to be given, at any time during the 12-month period preceding the execution date of this EDS, to an employee, or elected or appointed official, of the City of Chicago. For purposes of this statement, a "gift" does not include: (i) anything made generally available to City employees or to the general public, or (ii) food or drink provided in the course of official City business and having a retail value of less than $20 per recipient (if none, indicate with "N/A" or "none"). As to any gift listed below, please also list the name of the City recipient.

none

C. CERTIFICATION OF STATUS AS FINANCIAL INSTITUTION

1. The Disclosing Party certifies that the Disclosing Party (check one)

[ ] is [x] is not

a "financial institution" as defined in Section 2-32-455(b) of the Municipal Code.

2. If the Disclosing Party IS a financial institution, then the Disclosing Party pledges:

"We are not and will not become a predatory lender as defined in Chapter 2-32 of the Municipal Code. We further pledge that none of our affiliates is, and none of them will become, a predatory lender as defined in Chapter 2-32 of the Municipal Code. We understand that becoming a predatory lender or becoming an affiliate of a predatory lender may result in the loss of the privilege of doing business with the City."

If the Disclosing Party is unable to make this pledge because it or any of its affiliates (as defined in Section 2-32-455(b) of the Municipal Code) is a predatory lender within the meaning of Chapter 2-32 of the Municipal Code, explain here (attach additional pages if necessary):

If the letters "NA," the word "None," or no response appears on the lines above, it will be conclusively presumed that the Disclosing Party certified to the above statements.

D. CERTIFICATION REGARDING INTEREST IN CITY BUSINESS

Any words or terms that are defined in Chapter 2-156 of the Municipal Code have the same meanings when used in this Part D.

1. In accordance with Section 2-156-110 of the Municipal Code: Does any official or employee of the City have a financial interest in his or her own name or in the name of any other person or entity in the Matter? Unknown

[ ] Yes [ ] No

NOTE: If you checked "Yes" to Item D.1., proceed to Items D.2. and D.3. If you checked "No" to Item D.1., proceed to Part E.

2. Unless sold pursuant to a process of competitive bidding, or otherwise permitted, no City elected official or employee shall have a financial interest in his or her own name or in the name of any other person or entity in the purchase of any property that (i) belongs to the City, or (ii) is sold for taxes or assessments, or (iii) is sold by virtue of legal process at the suit of the City (collectively, "City Property Sale"). Compensation for property taken pursuant to the City's eminent domain power does not constitute a financial interest within the meaning of this Part D.

Does the Matter involve a City Property Sale?

[ ] Yes [x] No

3. If you checked "Yes" to Item D.1., provide the names and business addresses of the City officials or employees having such interest and identify the nature of such interest:

Name	Business Address	Nature of Interest

4. The Disclosing Party further certifies that no prohibited financial interest in the Matter will be acquired by any City official or employee. to his knowledge.

E. CERTIFICATION REGARDING SLAVERY ERA BUSINESS

Please check either 1. or 2. below. If the Disclosing Party checks 2., the Disclosing Party must disclose below or in an attachment to this EDS all information required by paragraph 2. Failure to

comply with these disclosure requirements may make any contract entered into with the City in connection with the Matter voidable by the City.

x 1. The Disclosing Party verifies that the Disclosing Party has searched any and all records of the Disclosing Party and any and all predecessor entities regarding records of investments or profits from slavery or slaveholder insurance policies during the slavery era (including insurance policies issued to slaveholders that provided coverage for damage to or injury or death of their slaves), and the Disclosing Party has found no such records.

____2. The Disclosing Party verifies that, as a result of conducting the search in step 1 above, the Disclosing Party has found records of investments or profits from slavery or slaveholder insurance policies. The Disclosing Party verifies that the following constitutes full disclosure of all such records, including the names of any and all slaves or slaveholders described in those records:

SECTION VI – CERTIFICATIONS FOR FEDERALLY FUNDED MATTERS

N/A - Not federally funded

NOTE: If the Matter is federally funded, complete this Section VI. **If the Matter is not federally funded,** proceed to Section VII. For purposes of this Section VI, tax credits allocated by the City and proceeds of debt obligations of the City are not federal funding.

A. CERTIFICATION REGARDING LOBBYING

1. List below the names of all persons or entities registered under the federal Lobbying Disclosure Act of 1995 who have made lobbying contacts on behalf of the Disclosing Party with respect to the Matter: (Add sheets if necessary):

(If no explanation appears or begins on the lines above, or if the letters "NA" or if the word "None" appear, it will be conclusively presumed that the Disclosing Party means that NO persons or entities registered under the Lobbying Disclosure Act of 1995 have made lobbying contacts on behalf of the Disclosing Party with respect to the Matter.)

2. The Disclosing Party has not spent and will not expend any federally appropriated funds to pay any person or entity listed in Paragraph A.1. above for his or her lobbying activities or to pay any person or entity to influence or attempt to influence an officer or employee of any agency, as defined by applicable federal law, a member of Congress, an officer or employee of Congress, or an employee of a member of Congress, in connection with the award of any federally funded contract, making any federally funded grant or loan, entering into any cooperative agreement, or to extend, continue, renew, amend, or modify any federally funded contract, grant, loan, or cooperative agreement.

3. The Disclosing Party will submit an updated certification at the end of each calendar quarter in which there occurs any event that materially affects the accuracy of the statements and information set forth in paragraphs A.1. and A.2. above.

4. The Disclosing Party certifies that either: (i) it is not an organization described in section 501(c)(4) of the Internal Revenue Code of 1986; or (ii) it is an organization described in section 501(c)(4) of the Internal Revenue Code of 1986 but has not engaged and will not engage in "Lobbying Activities".

5. If the Disclosing Party is the Applicant, the Disclosing Party must obtain certifications equal in form and substance to paragraphs A.1. through A.4. above from all subcontractors before it awards any subcontract and the Disclosing Party must maintain all such subcontractors' certifications for the duration of the Matter and must make such certifications promptly available to the City upon request.

B. CERTIFICATION REGARDING EQUAL EMPLOYMENT OPPORTUNITY

If the Matter is federally funded, federal regulations require the Applicant and all proposed subcontractors to submit the following information with their bids or in writing at the outset of negotiations.

Is the Disclosing Party the Applicant?

[ ] Yes [ ] No

If "Yes," answer the three questions below:

1. Have you developed and do you have on file affirmative action programs pursuant to applicable federal regulations? (See 41 CFR Part 60-2.)
[ ] Yes [ ] No

2. Have you filed with the Joint Reporting Committee, the Director of the Office of Federal Contract Compliance Programs, or the Equal Employment Opportunity Commission all reports due under the applicable filing requirements?
[ ] Yes [ ] No

3. Have you participated in any previous contracts or subcontracts subject to the equal opportunity clause?
[ ] Yes [ ] No

If you checked "No" to question 1. or 2. above, please provide an explanation:

_____

_____

SECTION VII – ACKNOWLEDGMENTS, CONTRACT INCORPORATION, COMPLIANCE, PENALTIES, DISCLOSURE

The Disclosing Party understands and agrees that:

A. The certifications, disclosures, and acknowledgments contained in this EDS will become part of any contract or other agreement between the Applicant and the City in connection with the Matter, whether procurement, City assistance, or other City action, and are material inducements to the City's execution of any contract or taking other action with respect to the Matter. The Disclosing Party understands that it must comply with all statutes, ordinances, and regulations on which this EDS is based.

B. The City's Governmental Ethics and Campaign Financing Ordinances, Chapters 2-156 and 2-164 of the Municipal Code, impose certain duties and obligations on persons or entities seeking City contracts, work, business, or transactions. The full text of these ordinances and a training program is available on line at www.cityofchicago.org/Ethics, and may also be obtained from the City's Board of Ethics, 740 N. Sedgwick St., Suite 500, Chicago, IL 60610, (312) 744-9660. The Disclosing Party must comply fully with the applicable ordinances.

C. If the City determines that any information provided in this EDS is false, incomplete or inaccurate, any contract or other agreement in connection with which it is submitted may be rescinded or be void or voidable, and the City may pursue any remedies under the contract or agreement (if not rescinded or void), at law, or in equity, including terminating the Disclosing Party's participation in the Matter and/or declining to allow the Disclosing Party to participate in other transactions with the City. Remedies at law for a false statement of material fact may include incarceration and an award to the City of treble damages.

D. It is the City's policy to make this document available to the public on its Internet site and/or upon request. Some or all of the information provided on this EDS and any attachments to this EDS may be made available to the public on the Internet, in response to a Freedom of Information Act request, or otherwise. By completing and signing this EDS, the Disclosing Party waives and releases any possible rights or claims which it may have against the City in connection with the public release of information contained in this EDS and also authorizes the City to verify the accuracy of any information submitted in this EDS.

E. The information provided in this EDS must be kept current. In the event of changes, the Disclosing Party must supplement this EDS up to the time the City takes action on the Matter. If the Matter is a contract being handled by the City's Department of Procurement Services, the Disclosing Party must update this EDS as the contract requires. **NOTE:** With respect to Matters subject to Article I of Chapter 1-23 of the Municipal Code (imposing **PERMANENT INELIGIBILITY** for certain specified offenses), the information provided herein regarding eligibility must be kept current for a longer period, as required by Chapter 1-23 and Section 2-154-020 of the Municipal Code.

The Disclosing Party represents and warrants that:

F.1. The Disclosing Party is not delinquent in the payment of any tax administered by the Illinois Department of Revenue, nor are the Disclosing Party or its Affiliated Entities delinquent in paying any fine, fee, tax or other charge owed to the City. This includes, but is not limited to, all water charges, sewer charges, license fees, parking tickets, property taxes or sales taxes.

F.2 If the Disclosing Party is the Applicant, the Disclosing Party and its Affiliated Entities will not use, nor permit their subcontractors to use, any facility listed by the U.S. E.P.A. on the federal Excluded Parties List System ("EPLS") maintained by the U. S. General Services Administration.

F.3 If the Disclosing Party is the Applicant, the Disclosing Party will obtain from any contractors/subcontractors hired or to be hired in connection with the Matter certifications equal in form and substance to those in F.1. and F.2. above and will not, without the prior written consent of the City, use any such contractor/subcontractor that does not provide such certifications or that the Disclosing Party has reason to believe has not provided or cannot provide truthful certifications.

NOTE: If the Disclosing Party cannot certify as to any of the items in F.1., F.2. or F.3. above, an explanatory statement must be attached to this EDS.

CERTIFICATION

Under penalty of perjury, the person signing below: (1) warrants that he/she is authorized to execute this EDS and Appendix A (if applicable) on behalf of the Disclosing Party, and (2) warrants that all certifications and statements contained in this EDS and Appendix A (if applicable) are true, accurate and complete as of the date furnished to the City.

Stewart GS Trust u/a Steve Reich Revocable Trust dated 8/9/1990, restated on 5/27/2002 and amended on 8/30/2004

(Print or type name of Disclosing Party)

By: _____
(Sign here)

Stewart Reich

(Print or type name of person signing)

Trustee

(Print or type title of person signing)

Signed and sworn to before me on (date) December 12, 2012,
at Cook County, Illinois (state).

Mark J Unterberger Notary Public.

Commission expires: _____.

OFFICIAL SEAL
MARK J UNTERBERGER
NOTARY PUBLIC - STATE OF ILLINOIS
MY COMMISSION EXPIRES:10/13/15

CITY OF CHICAGO
ECONOMIC DISCLOSURE STATEMENT AND AFFIDAVIT
APPENDIX A

FAMILIAL RELATIONSHIPS WITH ELECTED CITY OFFICIALS AND DEPARTMENT HEADS

This Appendix is to be completed only by (a) the Applicant, and (b) any legal entity which has a direct ownership interest in the Applicant exceeding 7.5 percent. It is not to be completed by any legal entity which has only an indirect ownership interest in the Applicant.

Under Municipal Code Section 2-154-015, the Disclosing Party must disclose whether such Disclosing Party or any "Applicable Party" or any Spouse or Domestic Partner thereof currently has a "familial relationship" with any elected city official or department head. A "familial relationship" exists if, as of the date this EDS is signed, the Disclosing Party or any "Applicable Party" or any Spouse or Domestic Partner thereof is related to the mayor, any alderman, the city clerk, the city treasurer or any city department head as spouse or domestic partner or as any of the following, whether by blood or adoption: parent, child, brother or sister, aunt or uncle, niece or nephew, grandparent, grandchild, father-in-law, mother-in-law, son-in-law, daughter-in-law, stepfather or stepmother, stepson or stepdaughter, stepbrother or stepsister or half-brother or half-sister.

"Applicable Party" means (1) all executive officers of the Disclosing Party listed in Section II.B.1.a., if the Disclosing Party is a corporation; all partners of the Disclosing Party, if the Disclosing Party is a general partnership; all general partners and limited partners of the Disclosing Party, if the Disclosing Party is a limited partnership; all managers, managing members and members of the Disclosing Party, if the Disclosing Party is a limited liability company; (2) all principal officers of the Disclosing Party; and (3) any person having more than a 7.5 percent ownership interest in the Disclosing Party. "Principal officers" means the president, chief operating officer, executive director, chief financial officer, treasurer or secretary of a legal entity or any person exercising similar authority.

Does the Disclosing Party or any "Applicable Party" or any Spouse or Domestic Partner thereof currently have a "familial relationship" with an elected city official or department head?

[ ] Yes [x] No

If yes, please identify below (1) the name and title of such person, (2) the name of the legal entity to which such person is connected; (3) the name and title of the elected city official or department head to whom such person has a familial relationship, and (4) the precise nature of such familial relationship.

CITY OF CHICAGO
ECONOMIC DISCLOSURE STATEMENT
AND AFFIDAVIT

SECTION I -- GENERAL INFORMATION

A. Legal name of the Disclosing Party submitting this EDS. Include d/b/a/ if applicable:

David Reich

Check ONE of the following three boxes:

Indicate whether the Disclosing Party submitting this EDS is:

1. [ ] the Applicant
   OR
2. [ ] a legal entity holding a direct or indirect interest in the Applicant. State the legal name of the Applicant in which the Disclosing Party holds an interest: _____
   OR
3. [X] ~~a legal entity with a right of control (see Section II.B.1.) State the legal name of the entity in which the Disclosing Party holds a right of control~~: Present Owner of 2501 N. Elston Ave., Chicago, IL 60647

B. Business address of the Disclosing Party: 2501 North Elston Avenue, Chicago, IL 60647

C. Telephone: _____ Fax: _____ Email: _____

D. Name of contact person: David Reich

E. Federal Employer Identification No. (if you have one): N/A

F. Brief description of contract, transaction or other undertaking (referred to below as the "Matter") to which this EDS pertains. (Include project number and location of property, if applicable):

Proposed rezoning of real estate commonly known as 2501 North Elston Avenue, Chicago, Illinois 60647

G. Which City agency or department is requesting this EDS? Department of Housing and Economic Development

If the Matter is a contract being handled by the City's Department of Procurement Services, please complete the following:

Specification # NA and Contract # NA

SECTION II – DISCLOSURE OF OWNERSHIP INTERESTS

A. NATURE OF THE DISCLOSING PARTY

1. Indicate the nature of the Disclosing Party:

[X] Person
[ ] Publicly registered business corporation
[ ] Privately held business corporation
[ ] Sole proprietorship
[ ] General partnership
[ ] Limited partnership
[ ] Trust
[ ] Limited liability company
[ ] Limited liability partnership
[ ] Joint venture
[ ] Not-for-profit corporation
(Is the not-for-profit corporation also a 501(c)(3))?
[ ] Yes [ ] No
[ ] Other (please specify)

_____

2. For legal entities, the state (or foreign country) of incorporation or organization, if applicable:

NA

3. For legal entities not organized in the State of Illinois: Has the organization registered to do business in the State of Illinois as a foreign entity?

[ ] Yes [ ] No [X] N/A

B. IF THE DISCLOSING PARTY IS A LEGAL ENTITY: NA

1. List below the full names and titles of all executive officers and all directors of the entity. **NOTE:** For not-for-profit corporations, also list below all members, if any, which are legal entities. If there are no such members, write "no members." For trusts, estates or other similar entities, list below the legal titleholder(s).

If the entity is a general partnership, limited partnership, limited liability company, limited liability partnership or joint venture, list below the name and title of each general partner, managing member, manager or any other person or entity that controls the day-to-day management of the Disclosing Party. **NOTE:** Each legal entity listed below must submit an EDS on its own behalf.

Name	Title

2. Please provide the following information concerning each person or entity having a direct or indirect beneficial interest (including ownership) in excess of 7.5% of the Disclosing Party. Examples of such an interest include shares in a corporation, partnership interest in a partnership or joint venture,

interest of a member or manager in a limited liability company, or interest of a beneficiary of a trust, estate or other similar entity. If none, state "None." **NOTE**: Pursuant to Section 2-154-030 of the Municipal Code of Chicago ("Municipal Code"), the City may require any such additional information from any applicant which is reasonably intended to achieve full disclosure.

Name	Business Address	Percentage Interest in the Disclosing Party

SECTION III – BUSINESS RELATIONSHIPS WITH CITY ELECTED OFFICIALS

Has the Disclosing Party had a "business relationship," as defined in Chapter 2-156 of the Municipal Code, with any City elected official in the 12 months before the date this EDS is signed?

[ ] Yes [x] No

If yes, please identify below the name(s) of such City elected official(s) and describe such relationship(s):

SECTION IV – DISCLOSURE OF SUBCONTRACTORS AND OTHER RETAINED PARTIES

The Disclosing Party must disclose the name and business address of each subcontractor, attorney, lobbyist, accountant, consultant and any other person or entity whom the Disclosing Party has retained or expects to retain in connection with the Matter, as well as the nature of the relationship, and the total amount of the fees paid or estimated to be paid. The Disclosing Party is not required to disclose employees who are paid solely through the Disclosing Party's regular payroll.

"Lobbyist" means any person or entity who undertakes to influence any legislative or administrative action on behalf of any person or entity other than: (1) a not-for-profit entity, on an unpaid basis, or (2) himself. "Lobbyist" also means any person or entity any part of whose duties as an employee of another includes undertaking to influence any legislative or administrative action.

If the Disclosing Party is uncertain whether a disclosure is required under this Section, the Disclosing Party must either ask the City whether disclosure is required or make the disclosure.

Name (indicate whether retained or anticipated to be retained)	Business Address	Relationship to Disclosing Party (subcontractor, attorney, lobbyist, etc.)	Fees (indicate whether paid or estimated.) NOTE: "hourly rate" or "t.b.d." is not an acceptable response.

(Add sheets if necessary)

[x] Check here if the Disclosing Party has not retained, nor expects to retain, any such persons or entities.

SECTION V -- CERTIFICATIONS

A. COURT-ORDERED CHILD SUPPORT COMPLIANCE

Under Municipal Code Section 2-92-415, substantial owners of business entities that contract with the City must remain in compliance with their child support obligations throughout the contract's term.

Has any person who directly or indirectly owns 10% or more of the Disclosing Party been declared in arrearage on any child support obligations by any Illinois court of competent jurisdiction?

[ ] Yes [ ] No [x] No person directly or indirectly owns 10% or more of the Disclosing Party.

If "Yes," has the person entered into a court-approved agreement for payment of all support owed and is the person in compliance with that agreement?

[ ] Yes [ ] No

B. FURTHER CERTIFICATIONS

1. Pursuant to Municipal Code Chapter 1-23, Article I ("Article I")(which the Applicant should consult for defined terms (e.g., "doing business") and legal requirements), if the Disclosing Party submitting this EDS is the Applicant and is doing business with the City, then the Disclosing Party certifies as follows: (i) neither the Applicant nor any controlling person is currently indicted or charged with, or has admitted guilt of, or has ever been convicted of, or placed under supervision for, any criminal offense involving actual, attempted, or conspiracy to commit bribery, theft, fraud, forgery, perjury, dishonesty or deceit against an officer or employee of the City or any sister agency; and (ii) the Applicant understands and acknowledges that compliance with Article I is a continuing requirement for doing business with the City. NOTE: If Article I applies to the Applicant, the permanent compliance timeframe in Article I supersedes some five-year compliance timeframes in certifications 2 and 3 below.

2. The Disclosing Party and, if the Disclosing Party is a legal entity, all of those persons or entities identified in Section II.B.1. of this EDS:

a. are not presently debarred, suspended, proposed for debarment, declared ineligible or voluntarily excluded from any transactions by any federal, state or local unit of government;

b. have not, within a five-year period preceding the date of this EDS, been convicted of a criminal offense, adjudged guilty, or had a civil judgment rendered against them in connection with: obtaining, attempting to obtain, or performing a public (federal, state or local) transaction or contract under a public transaction; a violation of federal or state antitrust statutes; fraud; embezzlement; theft; forgery; bribery; falsification or destruction of records; making false statements; or receiving stolen property;

c. are not presently indicted for, or criminally or civilly charged by, a governmental entity (federal, state or local) with committing any of the offenses set forth in clause B.2.b. of this Section V;

d. have not, within a five-year period preceding the date of this EDS, had one or more public transactions (federal, state or local) terminated for cause or default; and

e. have not, within a five-year period preceding the date of this EDS, been convicted, adjudged guilty, or found liable in a civil proceeding, or in any criminal or civil action, including actions concerning environmental violations, instituted by the City or by the federal government, any state, or any other unit of local government.

3. The certifications in subparts 3, 4 and 5 concern:

• the Disclosing Party;
• any "Contractor" (meaning any contractor or subcontractor used by the Disclosing Party in connection with the Matter, including but not limited to all persons or legal entities disclosed under Section IV, "Disclosure of Subcontractors and Other Retained Parties");
• any "Affiliated Entity" (meaning a person or entity that, directly or indirectly: controls the Disclosing Party, is controlled by the Disclosing Party, or is, with the Disclosing Party, under common control of another person or entity. Indicia of control include, without limitation: interlocking management or ownership; identity of interests among family members, shared facilities and equipment; common use of employees; or organization of a business entity following the ineligibility of a business entity to do business with federal or state or local government, including the City, using substantially the same management, ownership, or principals as the ineligible entity); with respect to Contractors, the term Affiliated Entity means a person or entity that directly or indirectly controls the Contractor, is controlled by it, or, with the Contractor, is under common control of another person or entity;
• any responsible official of the Disclosing Party, any Contractor or any Affiliated Entity or any other official, agent or employee of the Disclosing Party, any Contractor or any Affiliated Entity, acting pursuant to the direction or authorization of a responsible official of the Disclosing Party, any Contractor or any Affiliated Entity (collectively "Agents").

Neither the Disclosing Party, nor any Contractor, nor any Affiliated Entity of either the Disclosing Party or any Contractor nor any Agents have, during the five years before the date this EDS is signed, or, with respect to a Contractor, an Affiliated Entity, or an Affiliated Entity of a Contractor during the five years before the date of such Contractor's or Affiliated Entity's contract or engagement in connection with the Matter:

a. bribed or attempted to bribe, or been convicted or adjudged guilty of bribery or attempting to bribe, a public officer or employee of the City, the State of Illinois, or any agency of the federal government or of any state or local government in the United States of America, in that officer's or employee's official capacity;

b. agreed or colluded with other bidders or prospective bidders, or been a party to any such agreement, or been convicted or adjudged guilty of agreement or collusion among bidders or prospective bidders, in restraint of freedom of competition by agreement to bid a fixed price or otherwise; or

c. made an admission of such conduct described in a. or b. above that is a matter of record, but have not been prosecuted for such conduct; or

d. violated the provisions of Municipal Code Section 2-92-610 (Living Wage Ordinance).

4. Neither the Disclosing Party, Affiliated Entity or Contractor, or any of their employees, officials, agents or partners, is barred from contracting with any unit of state or local government as a result of engaging in or being convicted of (1) bid-rigging in violation of 720 ILCS 5/33E-3; (2) bid-rotating in violation of 720 ILCS 5/33E-4; or (3) any similar offense of any state or of the United States of America that contains the same elements as the offense of bid-rigging or bid-rotating.

5. Neither the Disclosing Party nor any Affiliated Entity is listed on any of the following lists maintained by the Office of Foreign Assets Control of the U.S. Department of the Treasury or the Bureau of Industry and Security of the U.S. Department of Commerce or their successors: the Specially Designated Nationals List, the Denied Persons List, the Unverified List, the Entity List and the Debarred List.

6. The Disclosing Party understands and shall comply with the applicable requirements of Chapters 2-55 (Legislative Inspector General), 2-56 (Inspector General) and 2-156 (Governmental Ethics) of the Municipal Code.

7. If the Disclosing Party is unable to certify to any of the above statements in this Part B (Further Certifications), the Disclosing Party must explain below:

_____

_____

_____

_____

If the letters "NA," the word "None," or no response appears on the lines above, it will be conclusively presumed that the Disclosing Party certified to the above statements.

8. To the best of the Disclosing Party's knowledge after reasonable inquiry, the following is a complete list of all current employees of the Disclosing Party who were, at any time during the 12-month period preceding the execution date of this EDS, an employee, or elected or appointed official, of the City of Chicago (if none, indicate with "N/A" or "none").

None

9. To the best of the Disclosing Party's knowledge after reasonable inquiry, the following is a complete list of all gifts that the Disclosing Party has given or caused to be given, at any time during the 12-month period preceding the execution date of this EDS, to an employee, or elected or appointed official, of the City of Chicago. For purposes of this statement, a "gift" does not include: (i) anything made generally available to City employees or to the general public, or (ii) food or drink provided in the course of official City business and having a retail value of less than $20 per recipient (if none, indicate with "N/A" or "none"). As to any gift listed below, please also list the name of the City recipient.

none

C. CERTIFICATION OF STATUS AS FINANCIAL INSTITUTION

1. The Disclosing Party certifies that the Disclosing Party (check one)

[ ] is [x] is not

a "financial institution" as defined in Section 2-32-455(b) of the Municipal Code.

2. If the Disclosing Party IS a financial institution, then the Disclosing Party pledges:

"We are not and will not become a predatory lender as defined in Chapter 2-32 of the Municipal Code. We further pledge that none of our affiliates is, and none of them will become, a predatory lender as defined in Chapter 2-32 of the Municipal Code. We understand that becoming a predatory lender or becoming an affiliate of a predatory lender may result in the loss of the privilege of doing business with the City."

If the Disclosing Party is unable to make this pledge because it or any of its affiliates (as defined in Section 2-32-455(b) of the Municipal Code) is a predatory lender within the meaning of Chapter 2-32 of the Municipal Code, explain here (attach additional pages if necessary):

If the letters "NA," the word "None," or no response appears on the lines above, it will be conclusively presumed that the Disclosing Party certified to the above statements.

D. CERTIFICATION REGARDING INTEREST IN CITY BUSINESS

Any words or terms that are defined in Chapter 2-156 of the Municipal Code have the same meanings when used in this Part D.

1. In accordance with Section 2-156-110 of the Municipal Code: Does any official or employee of the City have a financial interest in his or her own name or in the name of any other person or entity in the Matter? Unknown

[ ] Yes [ ] No

NOTE: If you checked "Yes" to Item D.1., proceed to Items D.2. and D.3. If you checked "No" to Item D.1., proceed to Part E.

2. Unless sold pursuant to a process of competitive bidding, or otherwise permitted, no City elected official or employee shall have a financial interest in his or her own name or in the name of any other person or entity in the purchase of any property that (i) belongs to the City, or (ii) is sold for taxes or assessments, or (iii) is sold by virtue of legal process at the suit of the City (collectively, "City Property Sale"). Compensation for property taken pursuant to the City's eminent domain power does not constitute a financial interest within the meaning of this Part D.

Does the Matter involve a City Property Sale?

[ ] Yes [x] No

3. If you checked "Yes" to Item D.1., provide the names and business addresses of the City officials or employees having such interest and identify the nature of such interest:

Name	Business Address	Nature of Interest

4. The Disclosing Party further certifies that no prohibited financial interest in the Matter will be acquired by any City official or employee. to his knowledge.

E. CERTIFICATION REGARDING SLAVERY ERA BUSINESS

Please check either 1. or 2. below. If the Disclosing Party checks 2., the Disclosing Party must disclose below or in an attachment to this EDS all information required by paragraph 2. Failure to

comply with these disclosure requirements may make any contract entered into with the City in connection with the Matter voidable by the City.

__x__ 1. The Disclosing Party verifies that the Disclosing Party has searched any and all records of the Disclosing Party and any and all predecessor entities regarding records of investments or profits from slavery or slaveholder insurance policies during the slavery era (including insurance policies issued to slaveholders that provided coverage for damage to or injury or death of their slaves), and the Disclosing Party has found no such records.

____ 2. The Disclosing Party verifies that, as a result of conducting the search in step 1 above, the Disclosing Party has found records of investments or profits from slavery or slaveholder insurance policies. The Disclosing Party verifies that the following constitutes full disclosure of all such records, including the names of any and all slaves or slaveholders described in those records:

_____

_____

_____

_____

SECTION VI -- CERTIFICATIONS FOR FEDERALLY FUNDED MATTERS

N/A - Not federally funded

NOTE: If the Matter is federally funded, complete this Section VI. If the Matter is not federally funded, proceed to Section VII. For purposes of this Section VI, tax credits allocated by the City and proceeds of debt obligations of the City are not federal funding.

A. CERTIFICATION REGARDING LOBBYING

1. List below the names of all persons or entities registered under the federal Lobbying Disclosure Act of 1995 who have made lobbying contacts on behalf of the Disclosing Party with respect to the Matter: (Add sheets if necessary):

_____

_____

_____

(If no explanation appears or begins on the lines above, or if the letters "NA" or if the word "None" appear, it will be conclusively presumed that the Disclosing Party means that NO persons or entities registered under the Lobbying Disclosure Act of 1995 have made lobbying contacts on behalf of the Disclosing Party with respect to the Matter.)

2. The Disclosing Party has not spent and will not expend any federally appropriated funds to pay any person or entity listed in Paragraph A.1. above for his or her lobbying activities or to pay any person or entity to influence or attempt to influence an officer or employee of any agency, as defined by applicable federal law, a member of Congress, an officer or employee of Congress, or an employee of a member of Congress, in connection with the award of any federally funded contract, making any federally funded grant or loan, entering into any cooperative agreement, or to extend, continue, renew, amend, or modify any federally funded contract, grant, loan, or cooperative agreement.

3. The Disclosing Party will submit an updated certification at the end of each calendar quarter in which there occurs any event that materially affects the accuracy of the statements and information set forth in paragraphs A.1. and A.2. above.

4. The Disclosing Party certifies that either: (i) it is not an organization described in section 501(c)(4) of the Internal Revenue Code of 1986; or (ii) it is an organization described in section 501(c)(4) of the Internal Revenue Code of 1986 but has not engaged and will not engage in "Lobbying Activities".

5. If the Disclosing Party is the Applicant, the Disclosing Party must obtain certifications equal in form and substance to paragraphs A.1. through A.4. above from all subcontractors before it awards any subcontract and the Disclosing Party must maintain all such subcontractors' certifications for the duration of the Matter and must make such certifications promptly available to the City upon request.

B. CERTIFICATION REGARDING EQUAL EMPLOYMENT OPPORTUNITY

If the Matter is federally funded, federal regulations require the Applicant and all proposed subcontractors to submit the following information with their bids or in writing at the outset of negotiations.

Is the Disclosing Party the Applicant?

[ ] Yes [ ] No

If "Yes," answer the three questions below:

1. Have you developed and do you have on file affirmative action programs pursuant to applicable federal regulations? (See 41 CFR Part 60-2.)
[ ] Yes [ ] No

2. Have you filed with the Joint Reporting Committee, the Director of the Office of Federal Contract Compliance Programs, or the Equal Employment Opportunity Commission all reports due under the applicable filing requirements?
[ ] Yes [ ] No

3. Have you participated in any previous contracts or subcontracts subject to the equal opportunity clause?
[ ] Yes [ ] No

If you checked "No" to question 1. or 2. above, please provide an explanation:

_____

_____

SECTION VII – ACKNOWLEDGMENTS, CONTRACT INCORPORATION, COMPLIANCE, PENALTIES, DISCLOSURE

The Disclosing Party understands and agrees that:

A. The certifications, disclosures, and acknowledgments contained in this EDS will become part of any contract or other agreement between the Applicant and the City in connection with the Matter, whether procurement, City assistance, or other City action, and are material inducements to the City's execution of any contract or taking other action with respect to the Matter. The Disclosing Party understands that it must comply with all statutes, ordinances, and regulations on which this EDS is based.

B. The City's Governmental Ethics and Campaign Financing Ordinances, Chapters 2-156 and 2-164 of the Municipal Code, impose certain duties and obligations on persons or entities seeking City contracts, work, business, or transactions. The full text of these ordinances and a training program is available on line at www.cityofchicago.org/Ethics, and may also be obtained from the City's Board of Ethics, 740 N.

Sedgwick St., Suite 500, Chicago, IL 60610, (312) 744-9660. The Disclosing Party must comply fully with the applicable ordinances.

C. If the City determines that any information provided in this EDS is false, incomplete or inaccurate, any contract or other agreement in connection with which it is submitted may be rescinded or be void or voidable, and the City may pursue any remedies under the contract or agreement (if not rescinded or void), at law, or in equity, including terminating the Disclosing Party's participation in the Matter and/or declining to allow the Disclosing Party to participate in other transactions with the City. Remedies at law for a false statement of material fact may include incarceration and an award to the City of treble damages.

D. It is the City's policy to make this document available to the public on its Internet site and/or upon request. Some or all of the information provided on this EDS and any attachments to this EDS may be made available to the public on the Internet, in response to a Freedom of Information Act request, or otherwise. By completing and signing this EDS, the Disclosing Party waives and releases any possible rights or claims which it may have against the City in connection with the public release of information contained in this EDS and also authorizes the City to verify the accuracy of any information submitted in this EDS.

E. The information provided in this EDS must be kept current. In the event of changes, the Disclosing Party must supplement this EDS up to the time the City takes action on the Matter. If the Matter is a contract being handled by the City's Department of Procurement Services, the Disclosing Party must update this EDS as the contract requires. **NOTE:** With respect to Matters subject to Article I of Chapter 1-23 of the Municipal Code (imposing **PERMANENT INELIGIBILITY** for certain specified offenses), the information provided herein regarding eligibility must be kept current for a longer period, as required by Chapter 1-23 and Section 2-154-020 of the Municipal Code.

The Disclosing Party represents and warrants that:

F.1. The Disclosing Party is not delinquent in the payment of any tax administered by the Illinois Department of Revenue, nor are the Disclosing Party or its Affiliated Entities delinquent in paying any fine, fee, tax or other charge owed to the City. This includes, but is not limited to, all water charges, sewer charges, license fees, parking tickets, property taxes or sales taxes.

F.2 If the Disclosing Party is the Applicant, the Disclosing Party and its Affiliated Entities will not use, nor permit their subcontractors to use, any facility listed by the U.S. E.P.A. on the federal Excluded Parties List System ("EPLS") maintained by the U. S. General Services Administration.

F.3 If the Disclosing Party is the Applicant, the Disclosing Party will obtain from any contractors/subcontractors hired or to be hired in connection with the Matter certifications equal in form and substance to those in F.1. and F.2. above and will not, without the prior written consent of the City, use any such contractor/subcontractor that does not provide such certifications or that the Disclosing Party has reason to believe has not provided or cannot provide truthful certifications.

NOTE: If the Disclosing Party cannot certify as to any of the items in F.1., F.2. or F.3. above, an explanatory statement must be attached to this EDS.

CERTIFICATION

Under penalty of perjury, the person signing below: (1) warrants that he/she is authorized to execute this EDS and Appendix A (if applicable) on behalf of the Disclosing Party, and (2) warrants that all certifications and statements contained in this EDS and Appendix A (if applicable) are true, accurate and complete as of the date furnished to the City.

David Reich
(Print or type name of Disclosing Party)

By: _____
(Sign here)

David Reich
(Print or type name of person signing)

_____
(Print or type title of person signing)

Signed and sworn to before me on (date) 12/11/12,
at Cook County, Illinois (state).

_____ Notary Public.

GREGORY REICH
OFFICIAL SEAL
Notary Public, State of Illinois
My Commission Expires
December 21, 2014

Commission expires: 12/21/2014.

CITY OF CHICAGO
ECONOMIC DISCLOSURE STATEMENT AND AFFIDAVIT
APPENDIX A

FAMILIAL RELATIONSHIPS WITH ELECTED CITY OFFICIALS AND DEPARTMENT HEADS

This Appendix is to be completed only by (a) the Applicant, and (b) any legal entity which has a direct ownership interest in the Applicant exceeding 7.5 percent. It is not to be completed by any legal entity which has only an indirect ownership interest in the Applicant.

Under Municipal Code Section 2-154-015, the Disclosing Party must disclose whether such Disclosing Party or any "Applicable Party" or any Spouse or Domestic Partner thereof currently has a "familial relationship" with any elected city official or department head. A "familial relationship" exists if, as of the date this EDS is signed, the Disclosing Party or any "Applicable Party" or any Spouse or Domestic Partner thereof is related to the mayor, any alderman, the city clerk, the city treasurer or any city department head as spouse or domestic partner or as any of the following, whether by blood or adoption: parent, child, brother or sister, aunt or uncle, niece or nephew, grandparent, grandchild, father-in-law, mother-in-law, son-in-law, daughter-in-law, stepfather or stepmother, stepson or stepdaughter, stepbrother or stepsister or half-brother or half-sister.

"Applicable Party" means (1) all executive officers of the Disclosing Party listed in Section II.B.1.a., if the Disclosing Party is a corporation; all partners of the Disclosing Party, if the Disclosing Party is a general partnership; all general partners and limited partners of the Disclosing Party, if the Disclosing Party is a limited partnership; all managers, managing members and members of the Disclosing Party, if the Disclosing Party is a limited liability company; (2) all principal officers of the Disclosing Party; and (3) any person having more than a 7.5 percent ownership interest in the Disclosing Party. "Principal officers" means the president, chief operating officer, executive director, chief financial officer, treasurer or secretary of a legal entity or any person exercising similar authority.

Does the Disclosing Party or any "Applicable Party" or any Spouse or Domestic Partner thereof currently have a "familial relationship" with an elected city official or department head?

[ ] Yes [x] No

If yes, please identify below (1) the name and title of such person, (2) the name of the legal entity to which such person is connected; (3) the name and title of the elected city official or department head to whom such person has a familial relationship, and (4) the precise nature of such familial relationship.

_____

_____

_____

CITY OF CHICAGO
ECONOMIC DISCLOSURE STATEMENT
AND AFFIDAVIT

SECTION I -- GENERAL INFORMATION

A. Legal name of the Disclosing Party submitting this EDS. Include d/b/a/ if applicable:

Stewart Reich

Check ONE of the following three boxes:

Indicate whether the Disclosing Party submitting this EDS is:

1. [ ] the Applicant
   OR
2. [ ] a legal entity holding a direct or indirect interest in the Applicant. State the legal name of the Applicant in which the Disclosing Party holds an interest: _____
   OR
3. [X] ~~a legal entity with a right of control (see Section II.B.1.) State the legal name of the entity in which the Disclosing Party holds a right of control:~~ Present Owner of 2501 N. Elston Ave., Chicago, IL 60647

B. Business address of the Disclosing Party: 1919 South Highland Avenue, #204C
Lombard, Illinois 60148

C. Telephon Fax: mail:

D. Name of contact person: Stewart Reich

E. Federal Employer Identification No. (if you have one): NA

F. Brief description of contract, transaction or other undertaking (referred to below as the "Matter") to which this EDS pertains. (Include project number and location of property, if applicable):

Proposed rezoning of real estate commonly known as 2501 North Elston Avenue, Chicago, Illinois 60647

G. Which City agency or department is requesting this EDS? Department of Housing and Economic Development

If the Matter is a contract being handled by the City's Department of Procurement Services, please complete the following:

Specification # NA and Contract # NA

SECTION II – DISCLOSURE OF OWNERSHIP INTERESTS

A. NATURE OF THE DISCLOSING PARTY

1. Indicate the nature of the Disclosing Party:

[X] Person
[ ] Publicly registered business corporation
[ ] Privately held business corporation
[ ] Sole proprietorship
[ ] General partnership
[ ] Limited partnership
[ ] Trust
[ ] Limited liability company
[ ] Limited liability partnership
[ ] Joint venture
[ ] Not-for-profit corporation
(Is the not-for-profit corporation also a 501(c)(3))?
[ ] Yes [ ] No
[ ] Other (please specify)

_____

2. For legal entities, the state (or foreign country) of incorporation or organization, if applicable:

NA

3. For legal entities not organized in the State of Illinois: Has the organization registered to do business in the State of Illinois as a foreign entity?

[ ] Yes [ ] No [X] N/A

B. IF THE DISCLOSING PARTY IS A LEGAL ENTITY: NA

1. List below the full names and titles of all executive officers and all directors of the entity. **NOTE:** For not-for-profit corporations, also list below all members, if any, which are legal entities. If there are no such members, write "no members." For trusts, estates or other similar entities, list below the legal titleholder(s).

If the entity is a general partnership, limited partnership, limited liability company, limited liability partnership or joint venture, list below the name and title of each general partner, managing member, manager or any other person or entity that controls the day-to-day management of the Disclosing Party. **NOTE:** Each legal entity listed below must submit an EDS on its own behalf.

Name	Title

2. Please provide the following information concerning each person or entity having a direct or indirect beneficial interest (including ownership) in excess of 7.5% of the Disclosing Party. Examples of such an interest include shares in a corporation, partnership interest in a partnership or joint venture,

interest of a member or manager in a limited liability company, or interest of a beneficiary of a trust, estate or other similar entity. If none, state "None." **NOTE**: Pursuant to Section 2-154-030 of the Municipal Code of Chicago ("Municipal Code"), the City may require any such additional information from any applicant which is reasonably intended to achieve full disclosure.

Name	Business Address	Percentage Interest in the Disclosing Party

SECTION III -- BUSINESS RELATIONSHIPS WITH CITY ELECTED OFFICIALS

Has the Disclosing Party had a "business relationship," as defined in Chapter 2-156 of the Municipal Code, with any City elected official in the 12 months before the date this EDS is signed?

[ ] Yes [x] No

If yes, please identify below the name(s) of such City elected official(s) and describe such relationship(s):

SECTION IV -- DISCLOSURE OF SUBCONTRACTORS AND OTHER RETAINED PARTIES

The Disclosing Party must disclose the name and business address of each subcontractor, attorney, lobbyist, accountant, consultant and any other person or entity whom the Disclosing Party has retained or expects to retain in connection with the Matter, as well as the nature of the relationship, and the total amount of the fees paid or estimated to be paid. The Disclosing Party is not required to disclose employees who are paid solely through the Disclosing Party's regular payroll.

"Lobbyist" means any person or entity who undertakes to influence any legislative or administrative action on behalf of any person or entity other than: (1) a not-for-profit entity, on an unpaid basis, or (2) himself. "Lobbyist" also means any person or entity any part of whose duties as an employee of another includes undertaking to influence any legislative or administrative action.

If the Disclosing Party is uncertain whether a disclosure is required under this Section, the Disclosing Party must either ask the City whether disclosure is required or make the disclosure.

Name (indicate whether retained or anticipated to be retained)	Business Address	Relationship to Disclosing Party (subcontractor, attorney, lobbyist, etc.)	Fees (indicate whether paid or estimated.) NOTE: "hourly rate" or "t.b.d." is not an acceptable response.

(Add sheets if necessary)

[x] Check here if the Disclosing Party has not retained, nor expects to retain, any such persons or entities.

SECTION V – CERTIFICATIONS

A. COURT-ORDERED CHILD SUPPORT COMPLIANCE

Under Municipal Code Section 2-92-415, substantial owners of business entities that contract with the City must remain in compliance with their child support obligations throughout the contract's term.

Has any person who directly or indirectly owns 10% or more of the Disclosing Party been declared in arrearage on any child support obligations by any Illinois court of competent jurisdiction?

[ ] Yes [ ] No [x] No person directly or indirectly owns 10% or more of the Disclosing Party.

If "Yes," has the person entered into a court-approved agreement for payment of all support owed and is the person in compliance with that agreement?

[ ] Yes [ ] No

B. FURTHER CERTIFICATIONS

1. Pursuant to Municipal Code Chapter 1-23, Article I ("Article I")(which the Applicant should consult for defined terms (e.g., "doing business") and legal requirements), if the Disclosing Party submitting this EDS is the Applicant and is doing business with the City, then the Disclosing Party certifies as follows: (i) neither the Applicant nor any controlling person is currently indicted or charged with, or has admitted guilt of, or has ever been convicted of, or placed under supervision for, any criminal offense involving actual, attempted, or conspiracy to commit bribery, theft, fraud, forgery, perjury, dishonesty or deceit against an officer or employee of the City or any sister agency; and (ii) the Applicant understands and acknowledges that compliance with Article I is a continuing requirement for doing business with the City. NOTE: If Article I applies to the Applicant, the permanent compliance timeframe in Article I supersedes some five-year compliance timeframes in certifications 2 and 3 below.

2. The Disclosing Party and, if the Disclosing Party is a legal entity, all of those persons or entities identified in Section II.B.1. of this EDS:

a. are not presently debarred, suspended, proposed for debarment, declared ineligible or voluntarily excluded from any transactions by any federal, state or local unit of government;

b. have not, within a five-year period preceding the date of this EDS, been convicted of a criminal offense, adjudged guilty, or had a civil judgment rendered against them in connection with: obtaining, attempting to obtain, or performing a public (federal, state or local) transaction or contract under a public transaction; a violation of federal or state antitrust statutes; fraud; embezzlement; theft; forgery; bribery; falsification or destruction of records; making false statements; or receiving stolen property;

c. are not presently indicted for, or criminally or civilly charged by, a governmental entity (federal, state or local) with committing any of the offenses set forth in clause B.2.b. of this Section V;

d. have not, within a five-year period preceding the date of this EDS, had one or more public transactions (federal, state or local) terminated for cause or default; and

e. have not, within a five-year period preceding the date of this EDS, been convicted, adjudged guilty, or found liable in a civil proceeding, or in any criminal or civil action, including actions concerning environmental violations, instituted by the City or by the federal government, any state, or any other unit of local government.

3. The certifications in subparts 3, 4 and 5 concern:

• the Disclosing Party;
• any "Contractor" (meaning any contractor or subcontractor used by the Disclosing Party in connection with the Matter, including but not limited to all persons or legal entities disclosed under Section IV, "Disclosure of Subcontractors and Other Retained Parties");
• any "Affiliated Entity" (meaning a person or entity that, directly or indirectly: controls the Disclosing Party, is controlled by the Disclosing Party, or is, with the Disclosing Party, under common control of another person or entity. Indicia of control include, without limitation: interlocking management or ownership; identity of interests among family members, shared facilities and equipment; common use of employees; or organization of a business entity following the ineligibility of a business entity to do business with federal or state or local government, including the City, using substantially the same management, ownership, or principals as the ineligible entity); with respect to Contractors, the term Affiliated Entity means a person or entity that directly or indirectly controls the Contractor, is controlled by it, or, with the Contractor, is under common control of another person or entity;
• any responsible official of the Disclosing Party, any Contractor or any Affiliated Entity or any other official, agent or employee of the Disclosing Party, any Contractor or any Affiliated Entity, acting pursuant to the direction or authorization of a responsible official of the Disclosing Party, any Contractor or any Affiliated Entity (collectively "Agents").

Neither the Disclosing Party, nor any Contractor, nor any Affiliated Entity of either the Disclosing Party or any Contractor nor any Agents have, during the five years before the date this EDS is signed, or, with respect to a Contractor, an Affiliated Entity, or an Affiliated Entity of a Contractor during the five years before the date of such Contractor's or Affiliated Entity's contract or engagement in connection with the Matter:

a. bribed or attempted to bribe, or been convicted or adjudged guilty of bribery or attempting to bribe, a public officer or employee of the City, the State of Illinois, or any agency of the federal government or of any state or local government in the United States of America, in that officer's or employee's official capacity;

b. agreed or colluded with other bidders or prospective bidders, or been a party to any such agreement, or been convicted or adjudged guilty of agreement or collusion among bidders or prospective bidders, in restraint of freedom of competition by agreement to bid a fixed price or otherwise; or

c. made an admission of such conduct described in a. or b. above that is a matter of record, but have not been prosecuted for such conduct; or

d. violated the provisions of Municipal Code Section 2-92-610 (Living Wage Ordinance).

4. Neither the Disclosing Party, Affiliated Entity or Contractor, or any of their employees, officials, agents or partners, is barred from contracting with any unit of state or local government as a result of engaging in or being convicted of (1) bid-rigging in violation of 720 ILCS 5/33E-3; (2) bid-rotating in violation of 720 ILCS 5/33E-4; or (3) any similar offense of any state or of the United States of America that contains the same elements as the offense of bid-rigging or bid-rotating.

5. Neither the Disclosing Party nor any Affiliated Entity is listed on any of the following lists maintained by the Office of Foreign Assets Control of the U.S. Department of the Treasury or the Bureau of Industry and Security of the U.S. Department of Commerce or their successors: the Specially Designated Nationals List, the Denied Persons List, the Unverified List, the Entity List and the Debarred List.

6. The Disclosing Party understands and shall comply with the applicable requirements of Chapters 2-55 (Legislative Inspector General), 2-56 (Inspector General) and 2-156 (Governmental Ethics) of the Municipal Code.

7. If the Disclosing Party is unable to certify to any of the above statements in this Part B (Further Certifications), the Disclosing Party must explain below:

_____

_____

_____

_____

If the letters "NA," the word "None," or no response appears on the lines above, it will be conclusively presumed that the Disclosing Party certified to the above statements.

8. To the best of the Disclosing Party's knowledge after reasonable inquiry, the following is a complete list of all current employees of the Disclosing Party who were, at any time during the 12-month period preceding the execution date of this EDS, an employee, or elected or appointed official, of the City of Chicago (if none, indicate with "N/A" or "none").

None

9. To the best of the Disclosing Party's knowledge after reasonable inquiry, the following is a complete list of all gifts that the Disclosing Party has given or caused to be given, at any time during the 12-month period preceding the execution date of this EDS, to an employee, or elected or appointed official, of the City of Chicago. For purposes of this statement, a "gift" does not include: (i) anything made generally available to City employees or to the general public, or (ii) food or drink provided in the course of official City business and having a retail value of less than $20 per recipient (if none, indicate with "N/A" or "none"). As to any gift listed below, please also list the name of the City recipient.

none

C. CERTIFICATION OF STATUS AS FINANCIAL INSTITUTION

1. The Disclosing Party certifies that the Disclosing Party (check one)

[ ] is [x] is not

a "financial institution" as defined in Section 2-32-455(b) of the Municipal Code.

2. If the Disclosing Party IS a financial institution, then the Disclosing Party pledges:

"We are not and will not become a predatory lender as defined in Chapter 2-32 of the Municipal Code. We further pledge that none of our affiliates is, and none of them will become, a predatory lender as defined in Chapter 2-32 of the Municipal Code. We understand that becoming a predatory lender or becoming an affiliate of a predatory lender may result in the loss of the privilege of doing business with the City."

If the Disclosing Party is unable to make this pledge because it or any of its affiliates (as defined in Section 2-32-455(b) of the Municipal Code) is a predatory lender within the meaning of Chapter 2-32 of the Municipal Code, explain here (attach additional pages if necessary):

If the letters "NA," the word "None," or no response appears on the lines above, it will be conclusively presumed that the Disclosing Party certified to the above statements.

D. CERTIFICATION REGARDING INTEREST IN CITY BUSINESS

Any words or terms that are defined in Chapter 2-156 of the Municipal Code have the same meanings when used in this Part D.

1. In accordance with Section 2-156-110 of the Municipal Code: Does any official or employee of the City have a financial interest in his or her own name or in the name of any other person or entity in the Matter? Unknown

[ ] Yes [ ] No

NOTE: If you checked "Yes" to Item D.1., proceed to Items D.2. and D.3. If you checked "No" to Item D.1., proceed to Part E.

2. Unless sold pursuant to a process of competitive bidding, or otherwise permitted, no City elected official or employee shall have a financial interest in his or her own name or in the name of any other person or entity in the purchase of any property that (i) belongs to the City, or (ii) is sold for taxes or assessments, or (iii) is sold by virtue of legal process at the suit of the City (collectively, "City Property Sale"). Compensation for property taken pursuant to the City's eminent domain power does not constitute a financial interest within the meaning of this Part D.

Does the Matter involve a City Property Sale?

[ ] Yes [x] No

3. If you checked "Yes" to Item D.1., provide the names and business addresses of the City officials or employees having such interest and identify the nature of such interest:

Name	Business Address	Nature of Interest

4. The Disclosing Party further certifies that no prohibited financial interest in the Matter will be acquired by any City official or employee. to his knowledge.

E. CERTIFICATION REGARDING SLAVERY ERA BUSINESS

Please check either 1. or 2. below. If the Disclosing Party checks 2., the Disclosing Party must disclose below or in an attachment to this EDS all information required by paragraph 2. Failure to

comply with these disclosure requirements may make any contract entered into with the City in connection with the Matter voidable by the City.

__x__ 1. The Disclosing Party verifies that the Disclosing Party has searched any and all records of the Disclosing Party and any and all predecessor entities regarding records of investments or profits from slavery or slaveholder insurance policies during the slavery era (including insurance policies issued to slaveholders that provided coverage for damage to or injury or death of their slaves), and the Disclosing Party has found no such records.

____ 2. The Disclosing Party verifies that, as a result of conducting the search in step 1 above, the Disclosing Party has found records of investments or profits from slavery or slaveholder insurance policies. The Disclosing Party verifies that the following constitutes full disclosure of all such records, including the names of any and all slaves or slaveholders described in those records:

_____

_____

_____

_____

SECTION VI – CERTIFICATIONS FOR FEDERALLY FUNDED MATTERS

- N/A - Not federally funded

NOTE: If the Matter is federally funded, complete this Section VI. **If the Matter is not federally funded,** proceed to Section VII. For purposes of this Section VI, tax credits allocated by the City and proceeds of debt obligations of the City are not federal funding.

A. CERTIFICATION REGARDING LOBBYING

1. List below the names of all persons or entities registered under the federal Lobbying Disclosure Act of 1995 who have made lobbying contacts on behalf of the Disclosing Party with respect to the Matter: (Add sheets if necessary):

_____

_____

_____

(If no explanation appears or begins on the lines above, or if the letters "NA" or if the word "None" appear, it will be conclusively presumed that the Disclosing Party means that NO persons or entities registered under the Lobbying Disclosure Act of 1995 have made lobbying contacts on behalf of the Disclosing Party with respect to the Matter.)

2. The Disclosing Party has not spent and will not expend any federally appropriated funds to pay any person or entity listed in Paragraph A.1. above for his or her lobbying activities or to pay any person or entity to influence or attempt to influence an officer or employee of any agency, as defined by applicable federal law, a member of Congress, an officer or employee of Congress, or an employee of a member of Congress, in connection with the award of any federally funded contract, making any federally funded grant or loan, entering into any cooperative agreement, or to extend, continue, renew, amend, or modify any federally funded contract, grant, loan, or cooperative agreement.

3. The Disclosing Party will submit an updated certification at the end of each calendar quarter in which there occurs any event that materially affects the accuracy of the statements and information set forth in paragraphs A.1. and A.2. above.

4. The Disclosing Party certifies that either: (i) it is not an organization described in section 501(c)(4) of the Internal Revenue Code of 1986; or (ii) it is an organization described in section 501(c)(4) of the Internal Revenue Code of 1986 but has not engaged and will not engage in "Lobbying Activities".

5. If the Disclosing Party is the Applicant, the Disclosing Party must obtain certifications equal in form and substance to paragraphs A.1. through A.4. above from all subcontractors before it awards any subcontract and the Disclosing Party must maintain all such subcontractors' certifications for the duration of the Matter and must make such certifications promptly available to the City upon request.

B. CERTIFICATION REGARDING EQUAL EMPLOYMENT OPPORTUNITY

If the Matter is federally funded, federal regulations require the Applicant and all proposed subcontractors to submit the following information with their bids or in writing at the outset of negotiations.

Is the Disclosing Party the Applicant?

[ ] Yes [ ] No

If "Yes," answer the three questions below:

1. Have you developed and do you have on file affirmative action programs pursuant to applicable federal regulations? (See 41 CFR Part 60-2.)
[ ] Yes [ ] No

2. Have you filed with the Joint Reporting Committee, the Director of the Office of Federal Contract Compliance Programs, or the Equal Employment Opportunity Commission all reports due under the applicable filing requirements?
[ ] Yes [ ] No

3. Have you participated in any previous contracts or subcontracts subject to the equal opportunity clause?
[ ] Yes [ ] No

If you checked "No" to question 1. or 2. above, please provide an explanation:

_____

_____

SECTION VII – ACKNOWLEDGMENTS, CONTRACT INCORPORATION, COMPLIANCE, PENALTIES, DISCLOSURE

The Disclosing Party understands and agrees that:

A. The certifications, disclosures, and acknowledgments contained in this EDS will become part of any contract or other agreement between the Applicant and the City in connection with the Matter, whether procurement, City assistance, or other City action, and are material inducements to the City's execution of any contract or taking other action with respect to the Matter. The Disclosing Party understands that it must comply with all statutes, ordinances, and regulations on which this EDS is based.

B. The City's Governmental Ethics and Campaign Financing Ordinances, Chapters 2-156 and 2-164 of the Municipal Code, impose certain duties and obligations on persons or entities seeking City contracts, work, business, or transactions. The full text of these ordinances and a training program is available on line at www.cityofchicago.org/Ethics, and may also be obtained from the City's Board of Ethics, 740 N. Sedgwick St., Suite 500, Chicago, IL 60610, (312) 744-9660. The Disclosing Party must comply fully with the applicable ordinances.

C. If the City determines that any information provided in this EDS is false, incomplete or inaccurate, any contract or other agreement in connection with which it is submitted may be rescinded or be void or voidable, and the City may pursue any remedies under the contract or agreement (if not rescinded or void), at law, or in equity, including terminating the Disclosing Party's participation in the Matter and/or declining to allow the Disclosing Party to participate in other transactions with the City. Remedies at law for a false statement of material fact may include incarceration and an award to the City of treble damages.

D. It is the City's policy to make this document available to the public on its Internet site and/or upon request. Some or all of the information provided on this EDS and any attachments to this EDS may be made available to the public on the Internet, in response to a Freedom of Information Act request, or otherwise. By completing and signing this EDS, the Disclosing Party waives and releases any possible rights or claims which it may have against the City in connection with the public release of information contained in this EDS and also authorizes the City to verify the accuracy of any information submitted in this EDS.

E. The information provided in this EDS must be kept current. In the event of changes, the Disclosing Party must supplement this EDS up to the time the City takes action on the Matter. If the Matter is a contract being handled by the City's Department of Procurement Services, the Disclosing Party must update this EDS as the contract requires. **NOTE:** With respect to Matters subject to Article I of Chapter 1-23 of the Municipal Code (imposing **PERMANENT INELIGIBILITY** for certain specified offenses), the information provided herein regarding eligibility must be kept current for a longer period, as required by Chapter 1-23 and Section 2-154-020 of the Municipal Code.

The Disclosing Party represents and warrants that:

F.1. The Disclosing Party is not delinquent in the payment of any tax administered by the Illinois Department of Revenue, nor are the Disclosing Party or its Affiliated Entities delinquent in paying any fine, fee, tax or other charge owed to the City. This includes, but is not limited to, all water charges, sewer charges, license fees, parking tickets, property taxes or sales taxes.

F.2 If the Disclosing Party is the Applicant, the Disclosing Party and its Affiliated Entities will not use, nor permit their subcontractors to use, any facility listed by the U.S. E.P.A. on the federal Excluded Parties List System ("EPLS") maintained by the U. S. General Services Administration.

F.3 If the Disclosing Party is the Applicant, the Disclosing Party will obtain from any contractors/subcontractors hired or to be hired in connection with the Matter certifications equal in form and substance to those in F.1. and F.2. above and will not, without the prior written consent of the City, use any such contractor/subcontractor that does not provide such certifications or that the Disclosing Party has reason to believe has not provided or cannot provide truthful certifications.

NOTE: If the Disclosing Party cannot certify as to any of the items in F.1., F.2. or F.3. above, an explanatory statement must be attached to this EDS.

CERTIFICATION

Under penalty of perjury, the person signing below: (1) warrants that he/she is authorized to execute this EDS and Appendix A (if applicable) on behalf of the Disclosing Party, and (2) warrants that all certifications and statements contained in this EDS and Appendix A (if applicable) are true, accurate and complete as of the date furnished to the City.

Stewart Reich
(Print or type name of Disclosing Party)

By: _____
(Sign here)

Stewart Reich
(Print or type name of person signing)

_____
(Print or type title of person signing)

Signed and sworn to before me on (date) December 12, 2012,
at Cook County, Illinois (state).

Mark J. Unterberger Notary Public.

Commission expires: _____.

OFFICIAL SEAL
MARK J UNTERBERGER
NOTARY PUBLIC - STATE OF ILLINOIS
MY COMMISSION EXPIRES:10/13/15

CITY OF CHICAGO
ECONOMIC DISCLOSURE STATEMENT AND AFFIDAVIT
APPENDIX A

FAMILIAL RELATIONSHIPS WITH ELECTED CITY OFFICIALS AND DEPARTMENT HEADS

This Appendix is to be completed only by (a) the Applicant, and (b) any legal entity which has a direct ownership interest in the Applicant exceeding 7.5 percent. It is not to be completed by any legal entity which has only an indirect ownership interest in the Applicant.

Under Municipal Code Section 2-154-015, the Disclosing Party must disclose whether such Disclosing Party or any "Applicable Party" or any Spouse or Domestic Partner thereof currently has a "familial relationship" with any elected city official or department head. A "familial relationship" exists if, as of the date this EDS is signed, the Disclosing Party or any "Applicable Party" or any Spouse or Domestic Partner thereof is related to the mayor, any alderman, the city clerk, the city treasurer or any city department head as spouse or domestic partner or as any of the following, whether by blood or adoption: parent, child, brother or sister, aunt or uncle, niece or nephew, grandparent, grandchild, father-in-law, mother-in-law, son-in-law, daughter-in-law, stepfather or stepmother, stepson or stepdaughter, stepbrother or stepsister or half-brother or half-sister.

"Applicable Party" means (1) all executive officers of the Disclosing Party listed in Section II.B.1.a., if the Disclosing Party is a corporation; all partners of the Disclosing Party, if the Disclosing Party is a general partnership; all general partners and limited partners of the Disclosing Party, if the Disclosing Party is a limited partnership; all managers, managing members and members of the Disclosing Party, if the Disclosing Party is a limited liability company; (2) all principal officers of the Disclosing Party; and (3) any person having more than a 7.5 percent ownership interest in the Disclosing Party. "Principal officers" means the president, chief operating officer, executive director, chief financial officer, treasurer or secretary of a legal entity or any person exercising similar authority.

Does the Disclosing Party or any "Applicable Party" or any Spouse or Domestic Partner thereof currently have a "familial relationship" with an elected city official or department head?

[ ] Yes [x] No

If yes, please identify below (1) the name and title of such person, (2) the name of the legal entity to which such person is connected; (3) the name and title of the elected city official or department head to whom such person has a familial relationship, and (4) the precise nature of such familial relationship.

_____

_____

_____

SURVEY NOTE:

This Survey was prepared bas
1401 008470564 D2 Effective I

Surveyor's license expires Nov

REGARDING TABLE A ITEM 2
OBTAINED BY THE SURVEYO
EFFECT THROUGHOUT THE
FURNISHED UPON REQUEST

PORTIONS OF THE PROPERT
TO INUNDATION BY THE 1% A
ELEVATION DETERMINED PE
MAP NO. 17031C0416 J, EFFE

Note R. & M. denotes Record an

Distances are marked in feet and
same and at once report any diff

For easements, building lines an
abstract, deed, contract, title pol

NO dimensions shall be assume

Unless otherwise noted hereon t
used is ASSUMED.

COPYRIGHT GREMLEY & BIE

REVISED CERT NAME NOVEMBER 29, 2012 AS PER ORDER #2012-17204

ORDERED BY: SHEFSKY & FROELICH LTD	CHECKED:	DRAWN:
ADDRESS: 2501 NORTH ELSTON AVENUE		AF/RL

GREMLEY & BIEDERMANN
A Division of
PLCS, Corporation
License No. 184-005322
Professional Land Surveyors
4505 North Elston Avenue, Chicago, IL 60630
Telephone: (773) 685-5102 Fax. (773) 286-4184 Email: INFO@PLCS-Survey.com

ORDER NO.	DATE:	PAGE NO.
2012-17039-001	OCTOBER 30, 2012	1 OF 1
	SCALE: 1 INCH = 25 FEET	

G \CAD\2009\2009-12798\dwg\2012-17039-001.dwg

N. ELSTON
(RECORD 66 FT. PUBLIC R.O.W.)
CONCRETE CURB
CONCRETE WALK
N=410.98'
S44°54'55"E
ASPHALT PAVEMENT
EDGE OF NORTH ELSTON AVENUE
21.06'
22.00'

1–8 NOT A MATTER OF SURVEY

F 9. RIGHTS OF THE UNITED STATES OF AMERICA, THE STATE OF ILLINOIS, THE MUNICIPALITY AND THE PUBLIC IN AND TO THAT PART OF THE LAND FALLING IN THE BED OF THE CHICAGO RIVER, ALSO RIGHTS OF THE PROPERTY OWNERS IN AND TO THE FREE AND UNOBSTRUCTED FLOW OF THE WATERS OF SAID RIVER
(AFFECTS ALL)

I 10. PERPETUAL EASEMENT FOR THE PURPOSE OF TRAVEL WITH OR WITHOUT MOTOR VEHICLES AND FOR OTHER ORDINARY PURPOSES OF TRAVEL (EXCLUSIVE OF RAILROAD RIGHTS, OVER UPON AND ACROSS THE SOUTHEASTERLY 20 FEET OF THE NORTHWESTERLY 25.08 FEET OF THAT PART OF VACATED SNOW STREET EXTENDING NORTHEASTERLY FROM THE NORTHERLY LINE OF NORTH ELSTON AVENUE TO THE SOUTHWESTERLY DOCK LINE OF THE NORTH BRANCH OF THE CHICAGO RIVER, FOR THE USE, BENEFIT OF PROPERTY NORTHERLY OF AND ADJOINING THE LAND, AS GRANTED IN THE WARRANTY DEED FROM CONSOLIDATED BOUNDARIES AND MANUFACTURING COMPANY, A CORPORATION OF DELAWARE, TO A. E HANSCHY CORPORATION, A CORPORATION OF ILLINOIS, RECORDED SEPTEMBER 1, 1955 AS DOCUMENT 16350551, AND AS FURTHER MODIFIED IN: AGREEMENT CONTAINED IN INSTRUMENT RECORDED AUGUST 6, 1968 AS DOCUMENT 20575453 WHEREIN THE PARTIES IN TITLE AGREE TO THE PAYMENT AND DISCHARGE OF EXPENSES, TAXES, MAINTENANCE AND CONSTRUCTION CHARGES AND FEES RELATING TO THE ROADWAY LOCATED ON THE EASEMENT REFERRED TO IN THE ABOVE EXCEPTION. NOTE: THE AFORESAID AGREEMENT DOCUMENT 20575453 DOES NOT REAFFIRM ANY EASEMENTS CANCELLED BY SAID INSTRUMENT
(AFFECTS ALL)
PLOTTED

L 11. VARIOUS CATCH BASINS, MANHOLES, POLES, TRANSFORMER POLES, LOCATED ON PARCELS "A" AND "C" AS DISCLOSED BY PLAT OF SURVEY
PLOTTED

N 12. WATER METER VAULT LOCATED AT THE SOUTHERN PART OF PARCEL "A" AS AS SHOWN ON PLAT OF SURVEY.
PLOTTED

R 13. ANY RIGHTS OF DEPARTMENT OF WATER AND SEWER CITY OF CHICAGO IN THE LAND TO MAINTAIN THE UTILITY LINES LOCATED ON THE PROPERTY AS DISCLOSED ON EXHIBIT PAGE 53 ATTACHED TO THE UTILITY LETTER DATED MARCH 10, 1977 FROM SAID PARTY.
PLOTTED

14–19 NOT A MATTER OF SURVEY

AH 20. ENCROACHMENT OF THE METAL BUILDING AND FOUNDATION LOCATED MAINLY ON THE LAND ONTO THE PROPERTY SOUTHWESTERLY AND ADJOINING BY APPROXIMATELY 0.79 FEET AND 0.83 FEET, AS SHOWN ON PLAT OF SURVEY.
(AFFECTS PARCEL C)
ENCROACHMENT ENDORSEMENT APPROVED FOR THE OWNER'S AND LOAN POLICIES
PLOTTED

AI 21. ENCROACHMENT OF THE CHAIN LINK FENCE LOCATED MAINLY ON THE LAND ONTO THE PROPERTY NORTHEASTERLY AND ADJOINING BY APPROXIMATELY 1.53 FEET, AS SHOWN ON PLAT OF SURVEY.
(AFFECTS PARCEL C)
PLOTTED

AJ 22. ENCROACHMENT OF THE FENCE LOCATED MAINLY ON THE LAND ONTO THE PROPERTY SOUTHWESTERLY AND ADJOINING BY APPROXIMATELY 0.66 FEET, 0.85 FEET AND 0.92 FEET, AS SHOWN ON PLAT OF SURVEY.
(AFFECTS PARCEL A)
PLOTTED

AK 23. ENCROACHMENT OF THE CONCRETE SIGN LOCATED MAINLY ON THE LAND ONTO THE PROPERTY SOUTHWESTERLY AND ADJOINING BY APPROXIMATELY 1.11 FEET, AS SHOWN ON PLAT OF SURVEY.
(AFFECTS PARCEL C)
PLOTTED


AL 24. ENCROACHMENT OF THE METAL BUILDING AND FOUNDATION LOCATED MAINLY ON THE LAND ONTO THE PROPERTY SOUTHWESTERLY AND ADJOINING BY APPROXIMATELY 0.42 FEET AND 0.28 FEET, AS SHOWN ON PLAT OF SURVEY.
(AFFECTS PARCEL C)
ENCROACHMENT ENDORSEMENT APPROVED FOR THE OWNER'S AND LOAN POLICIES
PLOTTED

AM 25. ENCROACHMENT OF THE FENCE LOCATED MAINLY ON THE LAND ONTO THE PROPERTY EAST AND ADJOINING BY APPROXIMATELY 0.13, AFFECTING PARCEL C;ENCROACHMENT OF THE FENCE LOCATED MAINLY ON THE LAND ONTO THE PROPERTY NORTHEASTERLY AND ADJOINING BY APPROXIMATELY 0.19 FEET, AND ONTO THE PROPERTY NORTHWESTERLY AND ADJOINING BY APPROXIMATLEY 0.06 FEET, 0.82 FEET AND 1.71 FEET AFFECTING PARCEL A;ENCROACHMENT OF THE FENCE LOCATED MAINLY ON THE LAND ONTO THE PROPERTY EAST AND ADJOINING BY APPROXIMATELY 0.13 FEET AND ONTO THE PROPERTY SOUTH AND ADJOINING BY APPROXIMATELY 0.17 FEET AFFECTING PARCEL C; AS SHOWN ON PLAT OF SURVEY.
(AFFECTS PARCELS A AND C)
PLOTTED

AN 26. ENCROACHMENT OF THE BILLBOARD LOCATED MAINLY ON THE LAND ONTO THE PROPERTY SOUTHWESTERLY AND ADJOINING BY APPROXIMATELY 1.15 FEET, AS SHOWN ON PLAT OF SURVEY.
(AFFECTS PARCEL C)
PLOTTED

AP 27. ENCROACHMENT OF THE PARKING SPACE LOCATED MAINLY ON THE PROPERTY NORTH AND ADJOINING ONTO THE LAND BY APPROXIMATELY 3.57 FEET, AS SHOWN ON PLAT OF SURVEY.
(AFFECTS PARCEL C)
PLOTTED

AQ 28. ENCROACHMENT OF THE FENCE LOCATED MAINLY ON THE PROPERTY NORTH AND ADJOINING ONTO THE LAND BY APPROXIMATELY 1.70 FEET AND

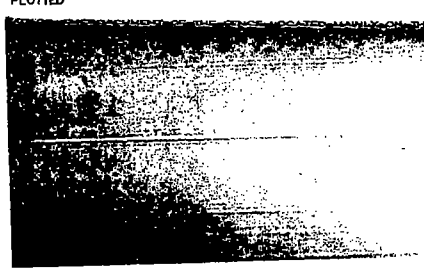

FECTS PARCEL C)
)TTED

-32 NOT A MATTER OF SURVEY

TO DP Fox Holdings, L.L.C., a Michigan limited liability company
and Chicago Title Insurance Company

This is to certify that this map or plat and the survey on which it is based were made in accordance with the 2011 Minimum Standard Detail Requirements for ALTA/ACSM Land Title Surveys, jointly established and adopted by ALTA and NSPS, and includes items 1, 2, 3, 4, 7(a), 7(b)(1), 8, 9, 11(a) and 21 of Table A thereof.


The field work was completed on October 30, 2012.


Date of Plat Nov. 29, 2012.


By: Robt G. Biedermann

Robert G. Biedermann
Professional Illinois Land Surveyor No. 2802


ROBERT G. BIEDERMANN
2802
PROFESSIONAL LAND SURVEYOR
STATE OF ILLINOIS
CHICAGO, ILLINOIS

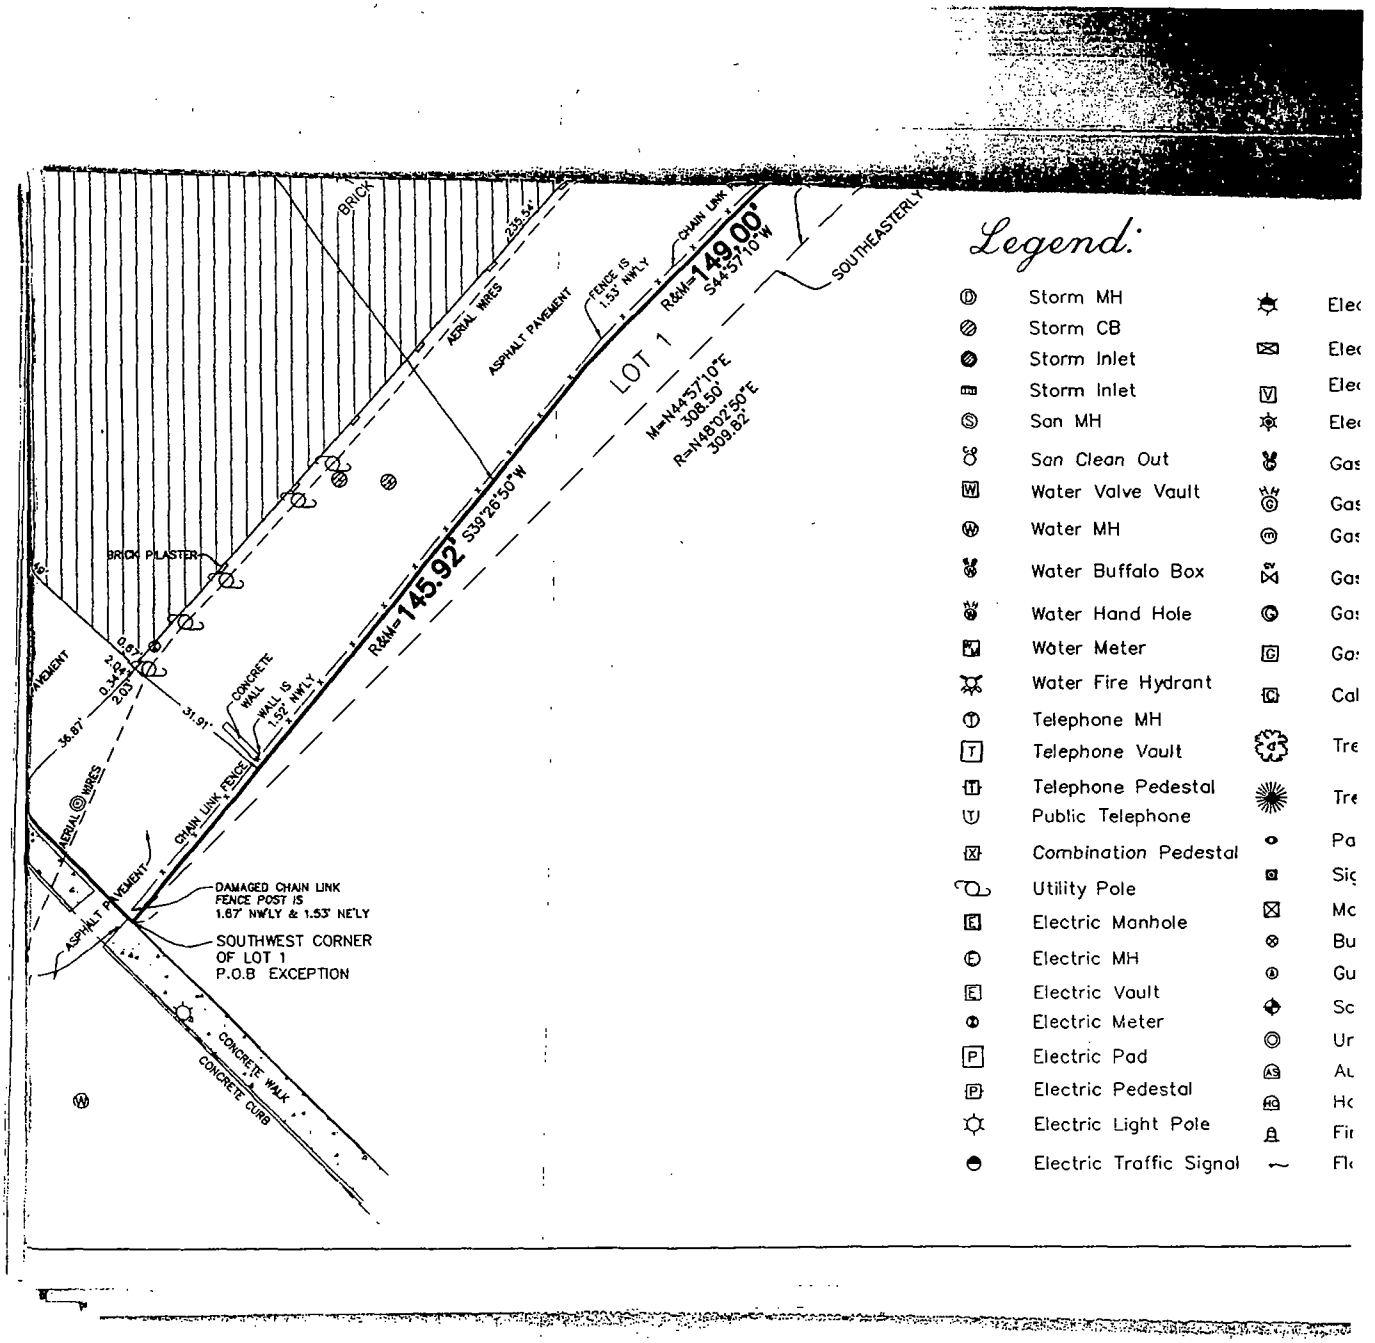

BRICK
235.54'
AERIAL WIRES
ASPHALT PAVEMENT
FENCE IS 1.53' NW'LY
CHAIN LINK
R&M=149.00'
S44°57'10"W
SOUTHEASTERLY
LOT 1
M=N44°57'10"E
308.50'
R=N48°02'50"E
309.82'
R&M=145.92'
S39°26'50"W
BRICK PILASTER
0.67'
2.8'
0.34'
2.03'
36.87'
31.91'
CONCRETE WALL
WALL IS 1.52' NW'LY
CHAIN LINK FENCE
AERIAL WIRES
ASPHALT PAVEMENT
DAMAGED CHAIN LINK FENCE POST IS 1.67' NW'LY & 1.53' NE'LY
SOUTHWEST CORNER OF LOT 1
P.O.B EXCEPTION
CONCRETE WALK
CONCRETE CURB
Legend:
Storm MH
Storm CB
Storm Inlet
Storm Inlet
San MH
San Clean Out
Water Valve Vault
Water MH
Water Buffalo Box
Water Hand Hole
Water Meter
Water Fire Hydrant
Telephone MH
Telephone Vault
Telephone Pedestal
Public Telephone
Combination Pedestal
Utility Pole
Electric Manhole
Electric MH
Electric Vault
Electric Meter
Electric Pad
Electric Pedestal
Electric Light Pole
Electric Traffic Signal

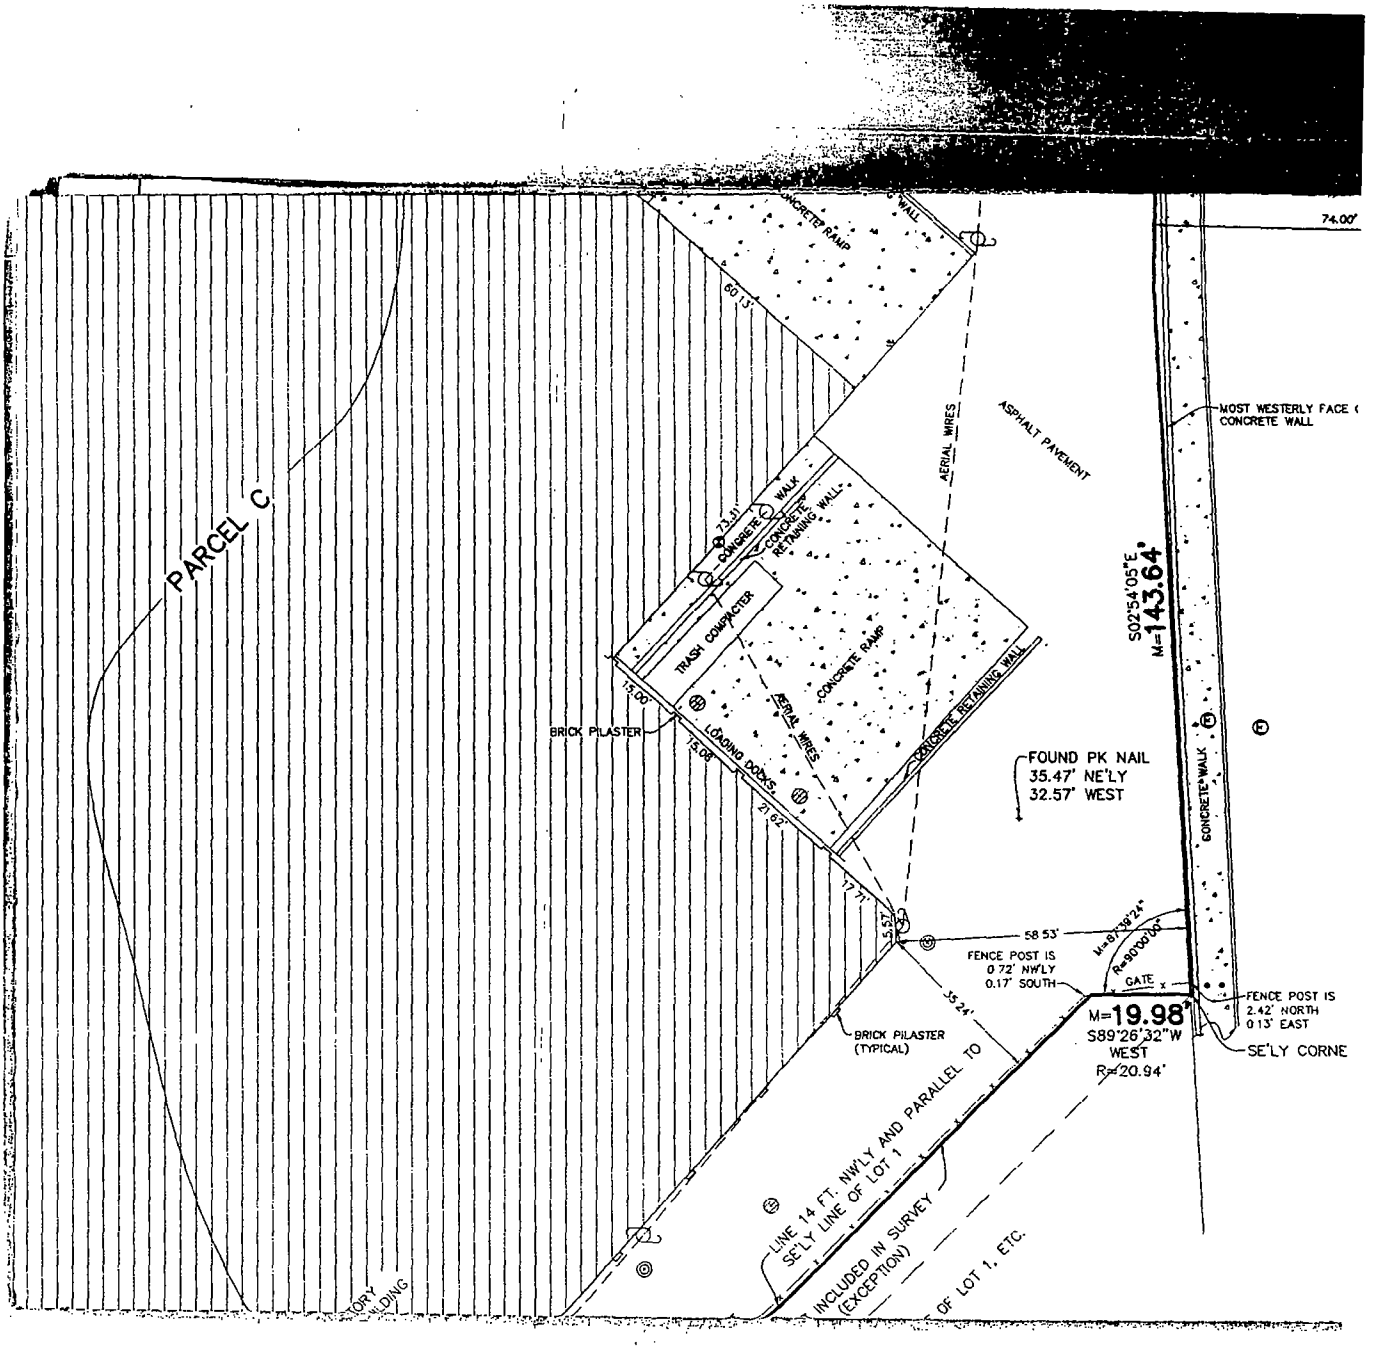
PARCEL C
CONCRETE RAMP
WALL
60.13'
74.00'
MOST WESTERLY FACE OF CONCRETE WALL
ASPHALT PAVEMENT
AERIAL WIRES
CONCRETE WALK
CONCRETE RETAINING WALL
TRASH COMPACTOR
CONCRETE RAMP
AERIAL WIRES
CONCRETE RETAINING WALL
S02°54'05"E
M=143.64'
BRICK PILASTER
15.00'
LOADING DOCKS
15.08'
21.62'
17.71'
FOUND PK NAIL
35.47' NE'LY
32.57' WEST
58.53'
FENCE POST IS
0.72' NW'LY
0.17' SOUTH
M=87°38'24"
R=90°00'00"
GATE
FENCE POST IS
2.42' NORTH
0.13' EAST
M=19.98'
S89°26'32"W
WEST
R=20.94'
SE'LY CORNE
35.24'
BRICK PILASTER
(TYPICAL)
LINE 14 FT. NW'LY AND PARALLEL TO
SE'LY LINE OF LOT 1
INCLUDED IN SURVEY
(EXCEPTION)
OF LOT 1, ETC.
STORY
LDING

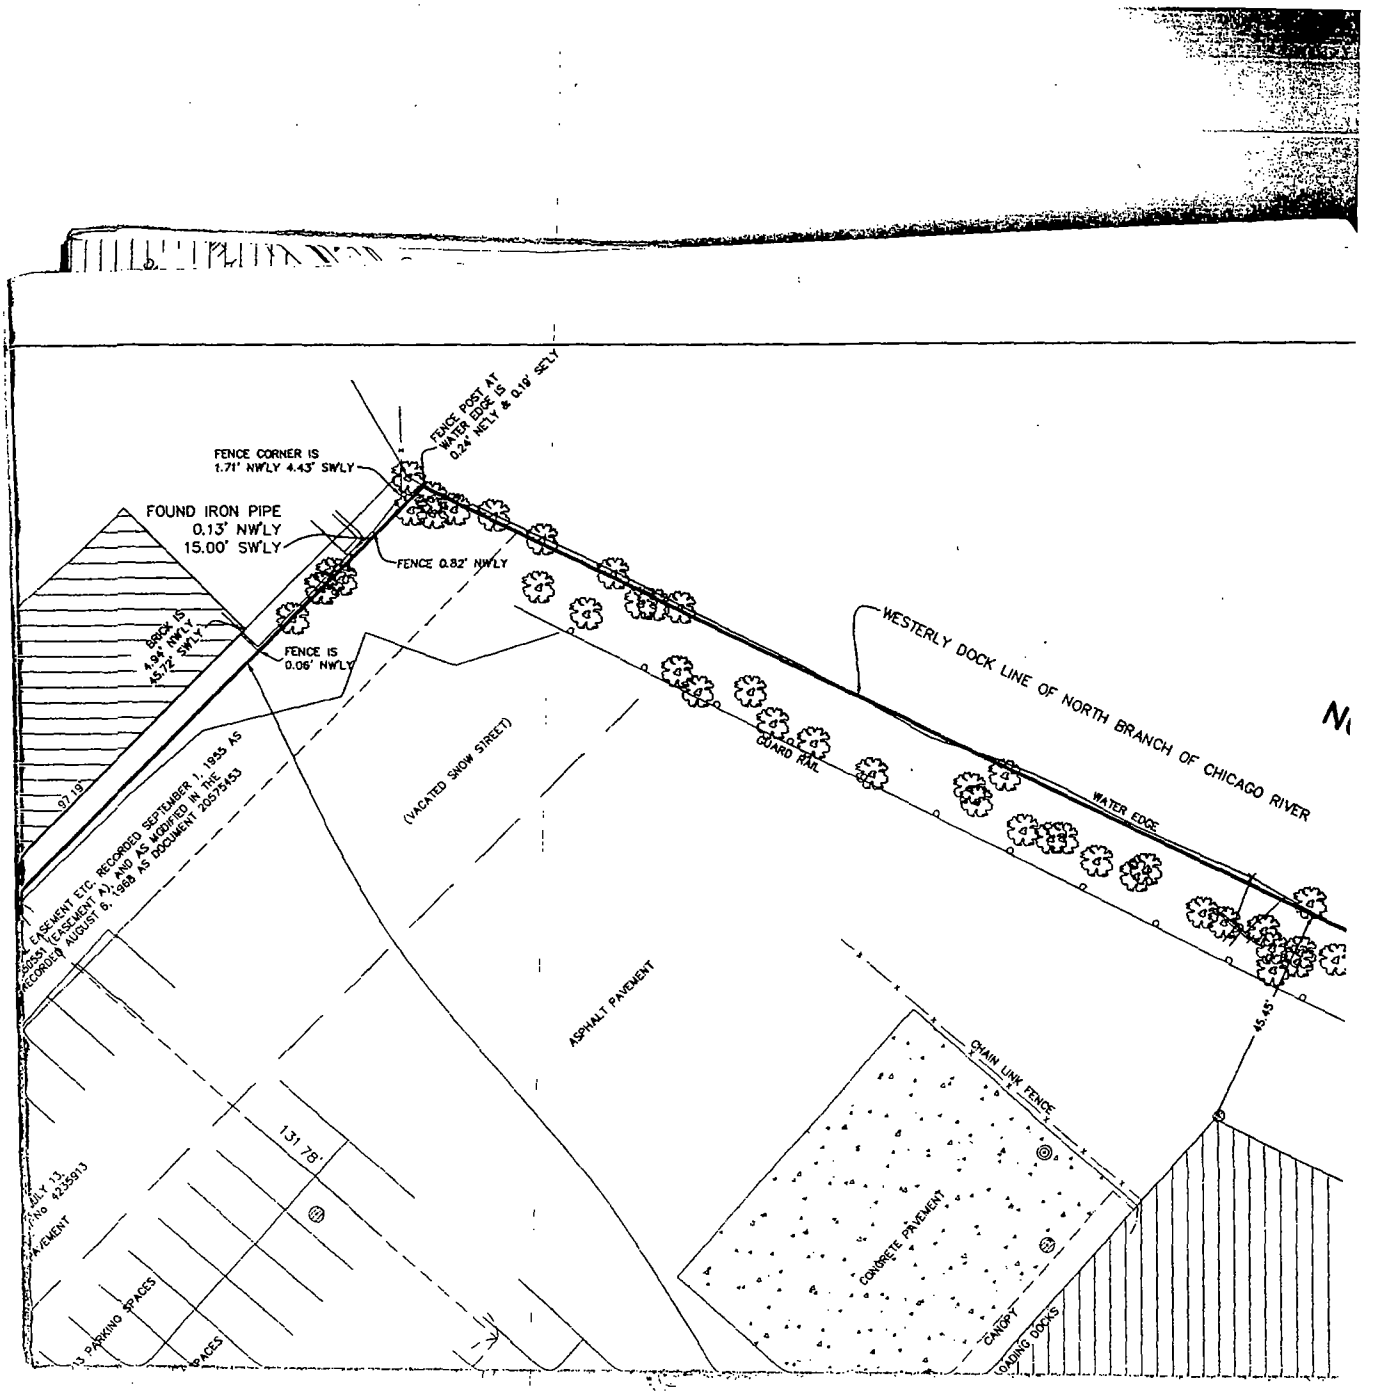

FENCE POST AT WATER EDGE IS 0.24' NELY & 0.19' SELY
FENCE CORNER IS 1.71' NW'LY 4.43' SW'LY
FOUND IRON PIPE 0.13' NW'LY 15.00' SW'LY
FENCE 0.82' NW'LY
BRICK IS 4.94' NW'LY 45.72' SW'LY
FENCE IS 0.06' NW'LY
WESTERLY DOCK LINE OF NORTH BRANCH OF CHICAGO RIVER
GUARD RAIL
WATER EDGE
(VACATED SNOW STREET)
EASEMENT ETC. RECORDED SEPTEMBER 1, 1955 AS (EASEMENT A) AND AS MODIFIED IN THE RECORDED AUGUST 6, 1968 AS DOCUMENT 20579153
ASPHALT PAVEMENT
CHAIN LINK FENCE
45.45'
131.78'
CONCRETE PAVEMENT
CANOPY
LOADING DOCKS
13 PARKING SPACES


13 PARKING SPACES
ASPHALT PAVEMENT
13 PARKING SPACES
13 PARKING SPACES
ASPHALT PAVEMENT
269.63'
12 PARKING SPACES
324.23'
ASPHALT PAVEMENT
2 PARKING SPACES
PARCEL A
LOT 1
N41°54'56"E
M=510.25'
PARCEL
AREA OF BUILDING FOOTPRINT = 202,664 SQ. FT.

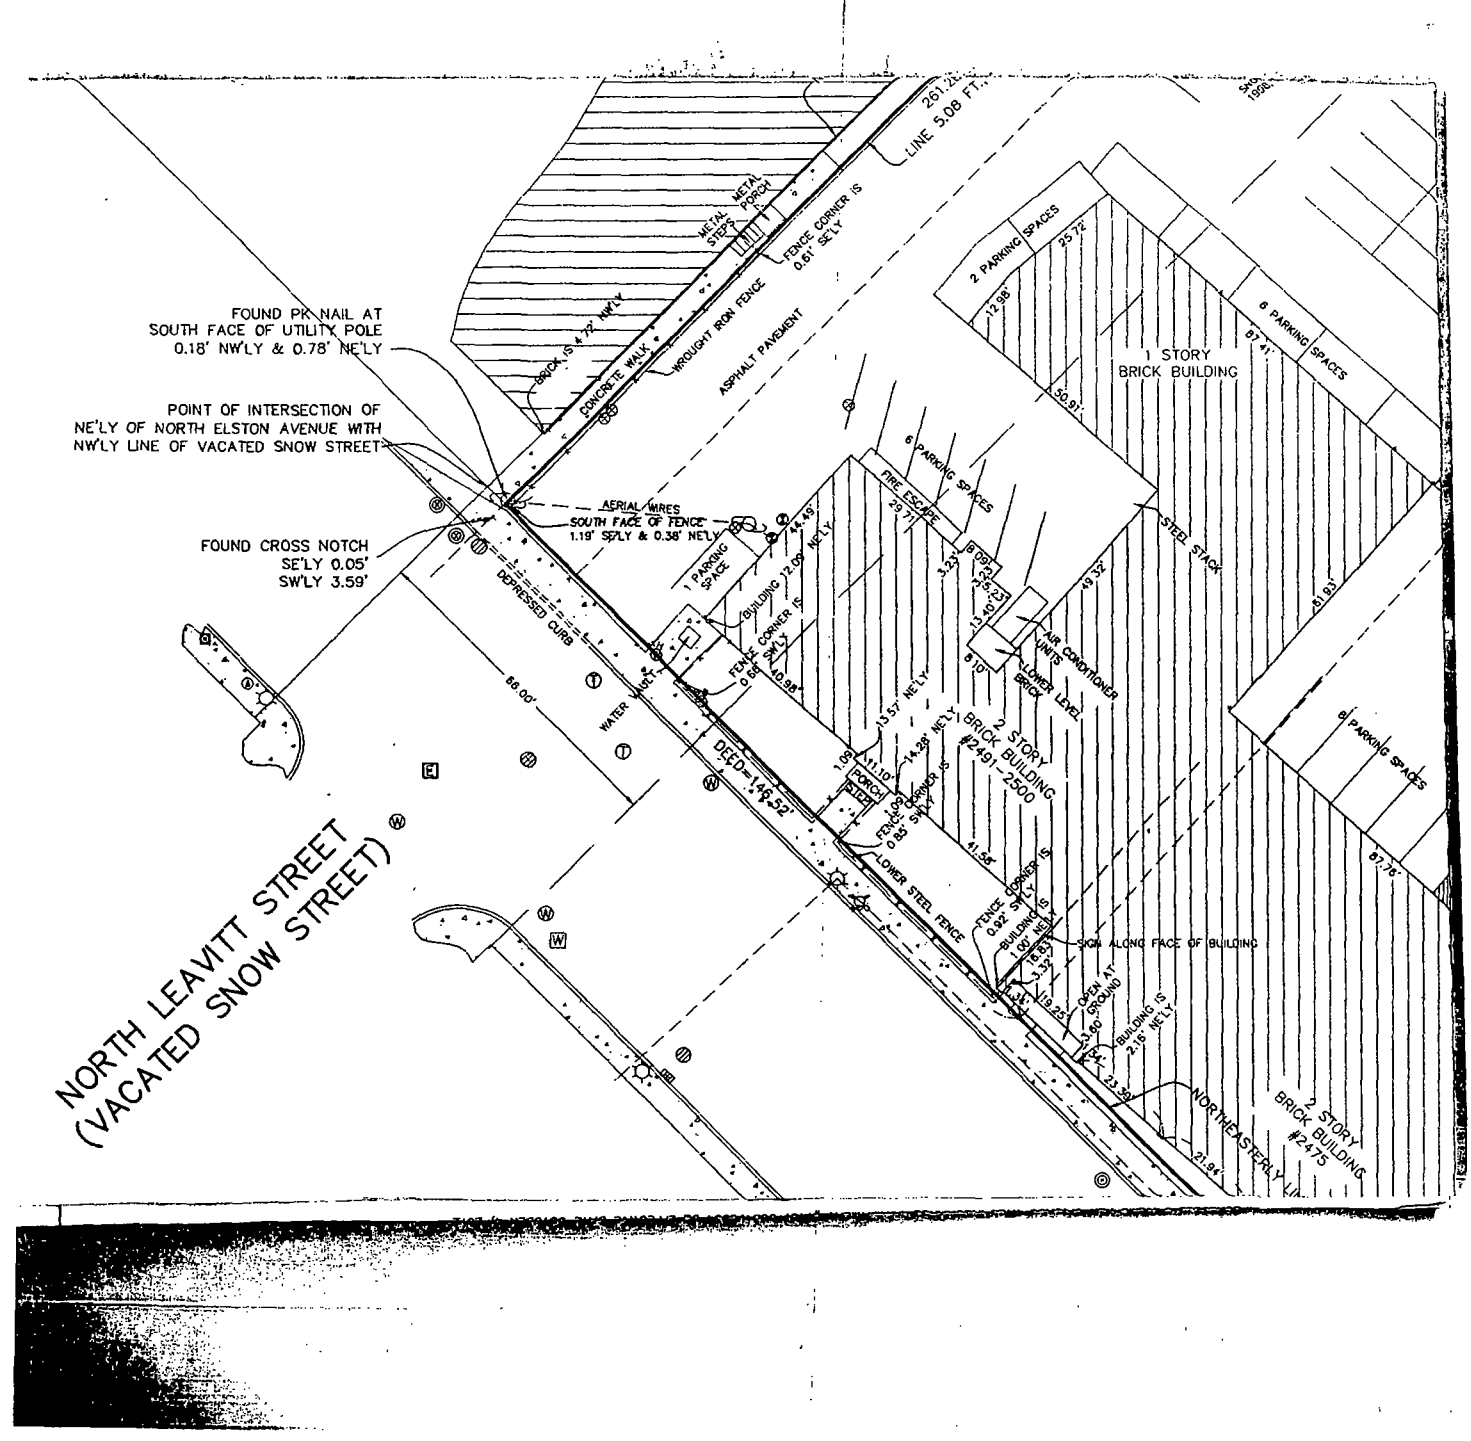

FOUND PK NAIL AT
SOUTH FACE OF UTILITY POLE
0.18' NW'LY & 0.78' NE'LY
POINT OF INTERSECTION OF
NE'LY OF NORTH ELSTON AVENUE WITH
NW'LY LINE OF VACATED SNOW STREET
FOUND CROSS NOTCH
SE'LY 0.05'
SW'LY 3.59'
NORTH LEAVITT STREET
(VACATED SNOW STREET)
261.21'
LINE 5.08 FT.
METAL PORCH
METAL STEPS
FENCE CORNER IS 0.61' SE'LY
BRICK IS 4.72' NW'LY
CONCRETE WALK
WROUGHT IRON FENCE
ASPHALT PAVEMENT
2 PARKING SPACES
25.72'
12.98'
6 PARKING SPACES
87.41'
1 STORY
BRICK BUILDING
50.91'
6 PARKING SPACES
FIRE ESCAPE
29.7'
AERIAL WIRES
SOUTH FACE OF FENCE
1.19' SE'LY & 0.38' NE'LY
14.49'
1 PARKING SPACE
BUILDING 12.09' NE'LY
FENCE CORNER IS 0.85' SW'LY
40.98'
3.25'
8.09'
25.23'
13.40'
AIR CONDITIONER UNITS
LOWER LEVEL BRICK
9.10'
49.32'
STEEL STACK
51.93'
6 PARKING SPACES
87.76'
66.00'
DEPRESSED CURB
WATER VAULT
DEED=145.52'
13.57' NE'LY
14.28' NE'LY
2 STORY
BRICK BUILDING
#2491-2500
1.98'
41.10'
PORCH PIER
FENCE CORNER IS 0.85' SW'LY
41.55'
LOWER STEEL FENCE
FENCE CORNER IS 0.92' SW'LY
BUILDING IS 1.00' NE'LY
16.83'
3.32'
SIGN ALONG FACE OF BUILDING
19.25'
OPEN AT GROUND
3.60'
BUILDING IS 2.15' NE'LY
23.39'
NORTHEASTERLY LINE
21.84'
2 STORY
BRICK BUILDING
#2475

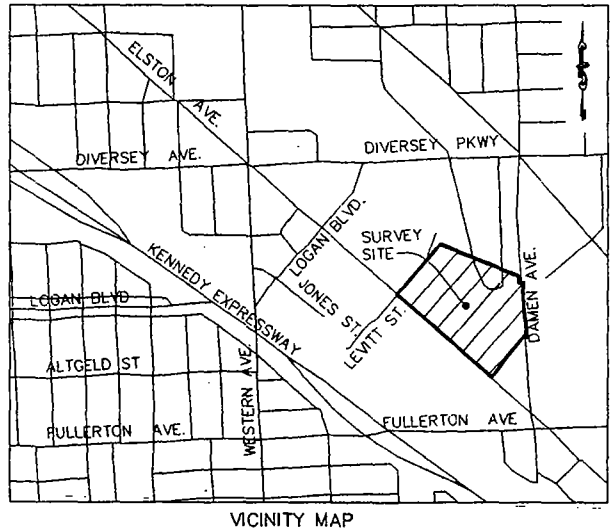

VICINITY MAP
(NOT TO SCALE)

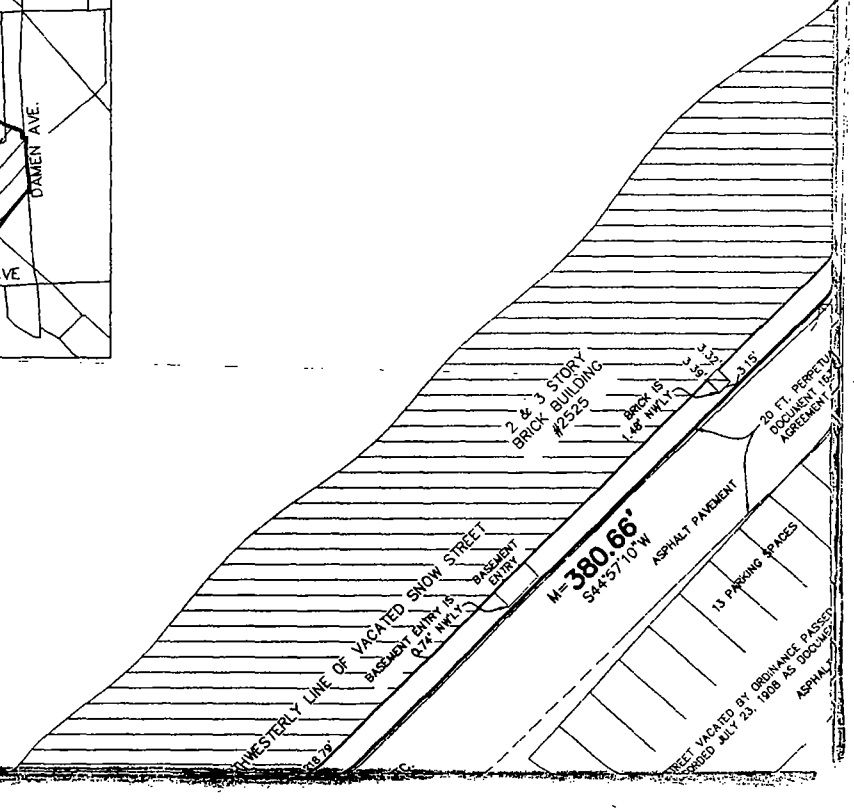

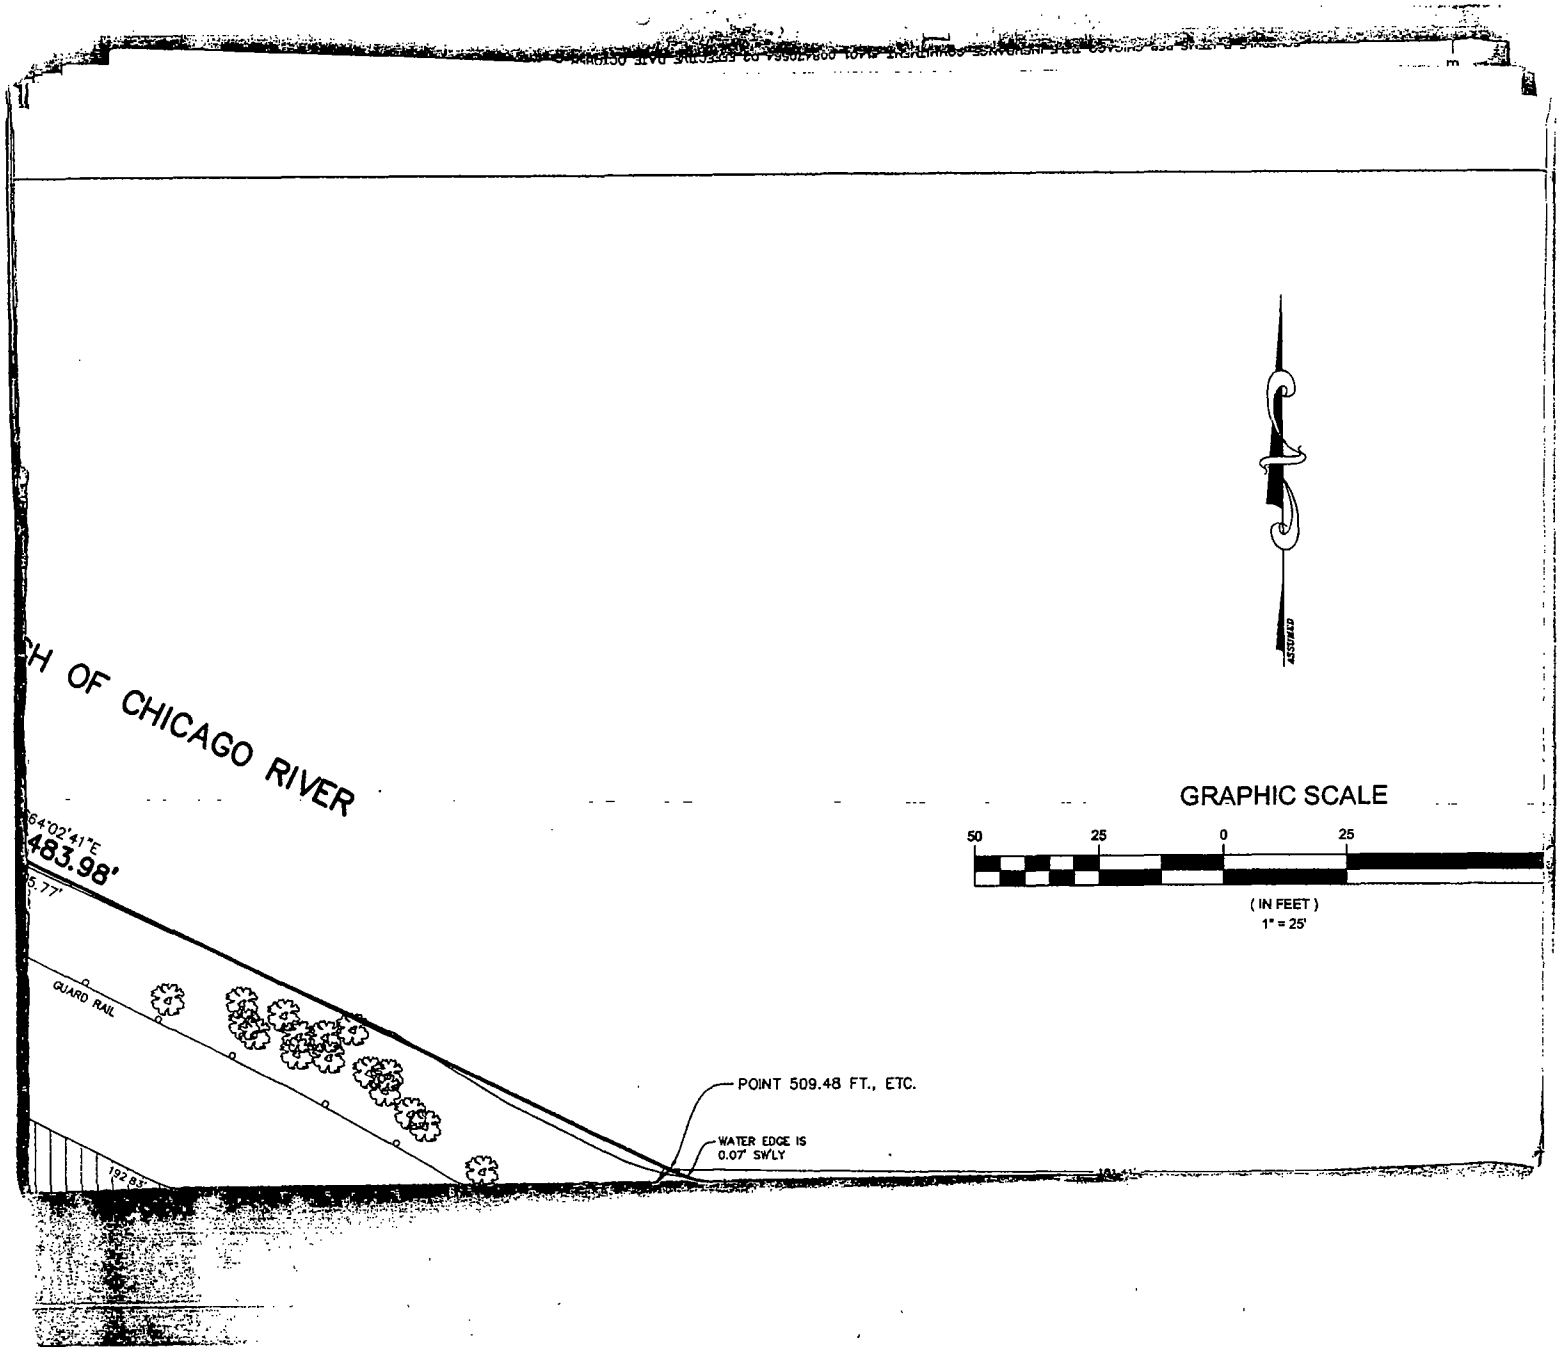
H OF CHICAGO RIVER
S 64°02'41"E
483.98'
5.77'
GUARD RAIL
192.83'
POINT 509.48 FT., ETC.
WATER EDGE IS
0.07' SW'LY
GRAPHIC SCALE
50
25
0
25
(IN FEET)
1" = 25'

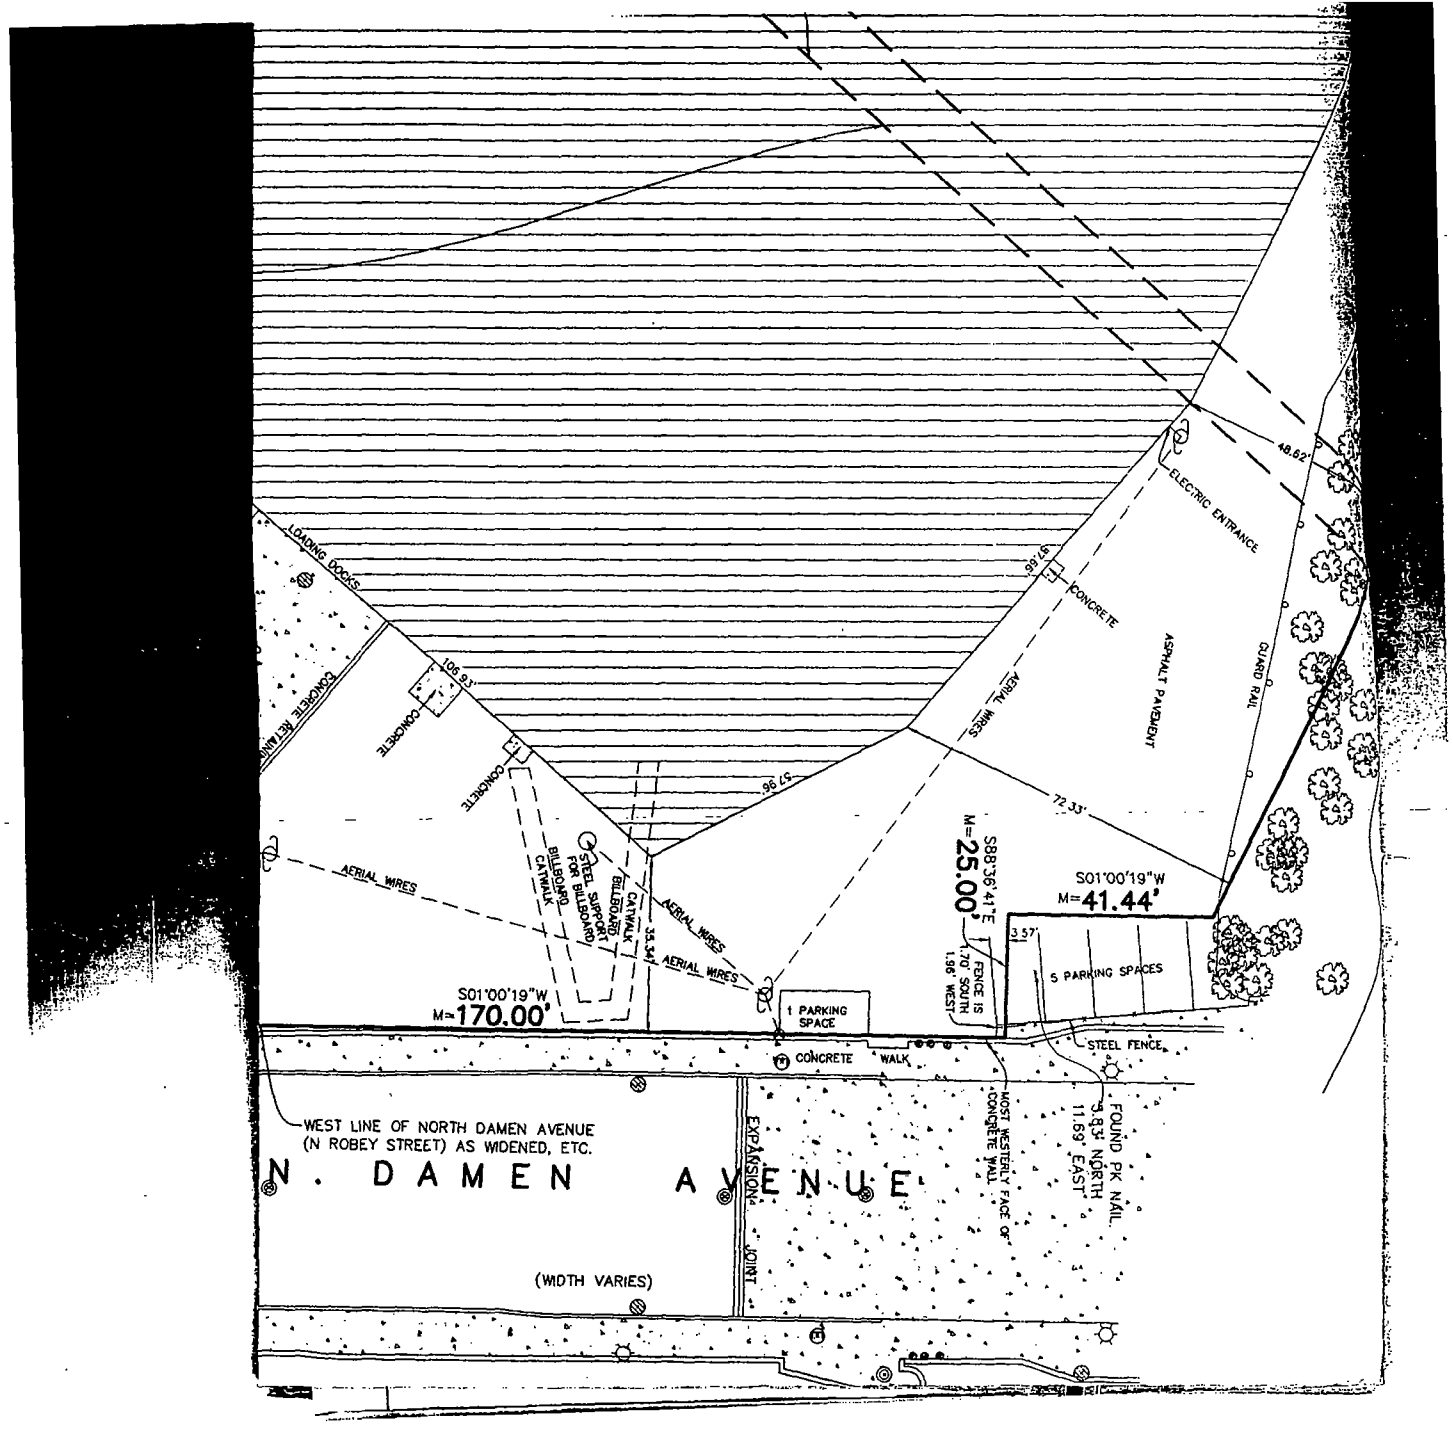
LOADING DOCKS
CONCRETE RETAINING WALL
106.91'
CONCRETE
CONCRETE
57.96'
AERIAL WIRES
BILLBOARD CATWALK
STEEL SUPPORT FOR BILLBOARD
BILLBOARD CATWALK
35.34'
AERIAL WIRES
AERIAL WIRES
S01°00'19"W
M=170.00'
1 PARKING SPACE
S88°36'41"E
M=25.00'
FENCE IS 1.70' SOUTH 1.96' WEST
3.57'
5 PARKING SPACES
S01°00'19"W
M=41.44'
72.33'
AERIAL WIRES
ASPHALT PAVEMENT
CONCRETE
ELECTRIC ENTRANCE
48.62'
99.49'
CONCRETE WALK
STEEL FENCE
WEST LINE OF NORTH DAMEN AVENUE
(N ROBEY STREET) AS WIDENED, ETC.
N. DAMEN AVENUE
(WIDTH VARIES)
EXPANSION JOINT
MOST WESTERLY FACE OF CONCRETE WALL
FOUND PK NAIL
5.33' NORTH
11.69' EAST

LOT 1, WHICH IS BOUNDED AS FOLLOWS: ON THE NORTHEAST BY THE NORTH BRANCH OF THE CHICAGO RIVER; ON THE SOUTHWEST BY THE NORTHEASTERLY LINE OF NORTH ELSTON AVENUE; ON THE EAST BY THE WEST LINE OF NORTH DAMEN AVENUE (NORTH ROBEY STREET) AS WIDENED; ON THE NORTHWEST BY A LINE EXTENDED FROM SAID NORTH ELSTON AVENUE TO SAID NORTH BRANCH OF THE CHICAGO RIVER WHICH LINE EXTENDS NORTHEASTERLY FROM A POINT ON SAID NORTHEASTERLY LINE OF NORTH ELSTON AVENUE THAT IS 403.79 FEET SOUTHEASTERLY FROM THE POINT OF INTERSECTION OF SAID NORTHEASTERLY STREET LINE WITH THE NORTHWESTERLY LINE OF VACATED SNOW STREET AND PASSES THROUGH A POINT WHICH IS 509.48 FEET (MEASURED AT RIGHT ANGLES) NORTHEASTERLY FROM SAID NORTHEASTERLY LINE OF NORTH ELSTON AVENUE AND 181.41 FEET (MEASURED AT RIGHT ANGLES) WEST OF THE EAST LINE OF SAID SOUTHWEST QUARTER OF SAID SECTION 30; AND ON THE SOUTHEAST LINE OF SAID LOT 1 IN SNOW ESTATE SUBDIVISION;

ALSO

PARCEL C:

THAT PART OF LOT 1 IN SNOW ESTATE SUBDIVISION BY SUPERIOR COURT IN PARTITION OF THE EAST HALF OF THE NORTHWEST QUARTER OF SECTION 30, TOWNSHIP 40 NORTH, RANGE 14, EAST OF THE THIRD PRINCIPAL MERIDIAN, AND THE EAST HALF OF THE NORTHEAST QUARTER OF SECTION 25, TOWNSHIP 40 NORTH, RANGE 13, EAST OF THE THIRD PRINCIPAL MERIDIAN (EXCEPT THE SOUTH 20 ACRES) ALSO THAT PART OF THE SOUTHWEST QUARTER OF SAID SECTION 30, LYING NORTH AND EAST OF THE NORTH BRANCH OF THE CHICAGO RIVER, ALSO LOTS 2, 3, 4, 5, 7, 9 AND 11 IN THE ASSESSOR'S DIVISION OF THAT PART OF THE SOUTHWEST QUARTER OF SAID SECTION 30, LYING BETWEEN THE RAILROAD AND THE RIVER WHICH PART OF LOT 1 IS MORE PARTICULARLY DESCRIBED AS BEING THAT PART OF SAID LOT 1 WHICH IS BOUNDED AS FOLLOWS: ON THE NORTHEAST BY THE NORTH BRANCH OF THE CHICAGO RIVER; ON THE SOUTHWEST BY THE NORTHEASTERLY LINE OF NORTH ELSTON AVENUE; ON THE EAST BY THE WEST LINE OF NORTH DAMEN AVENUE (NORTH ROBEY STREET) AS WIDENED AND CONVEYED TO THE CITY OF CHICAGO BY QUIT CLAIM DEED RECORDED APRIL 18, 1927 AS DOCUMENT 9619084; ON THE NORTHWEST BY A LINE EXTENDING FROM SAID NORTH ELSTON AVENUE TO SAID NORTH BRANCH OF THE CHICAGO RIVER, WHICH LINE EXTENDS NORTHEASTERLY FROM A POINT ON SAID NORTHEASTERLY LINE OF NORTH ELSTON AVENUE THAT IS 403.79 FEET SOUTHEASTERLY FROM THE POINT OF INTERSECTION OF SAID NORTHEASTERLY STREET LINE WITH THE NORTHWESTERLY LINE OF VACATED SNOW STREET AND PASSES THROUGH A POINT WHICH IS 509.48 FEET (MEASURED AT RIGHT ANGLES) NORTHEASTERLY FROM SAID NORTHEASTERLY LINE OF NORTH ELSTON AVENUE AND 181.41 FEET (MEASURED AT RIGHT ANGLES) WEST OF THE EAST LINE OF SAID SOUTHWEST QUARTER OF SAID SECTION 30 AND ON THE SOUTHEAST BY THE SOUTHEAST LINE OF SAID LOT 1 IN SNOW ESTATE SUBDIVISION, EXCEPT FROM THE ABOVE DESCRIBED PREMISES, THE NORTHWESTERLY 12.25 FEET (MEASURED PERPENDICULARLY) THEREOF (EXCEPT THAT PART OF LOT 1 IN SNOW ESTATE SUBDIVISION OF SUPERIOR COURT IN PARTITION OF THE EAST HALF OF THE NORTHWEST QUARTER OF SECTION 30, TOWNSHIP 40 NORTH, RANGE 14, EAST OF THE THIRD PRINCIPAL MERIDIAN, AND THE EAST HALF OF THE NORTHEAST QUARTER OF SECTION 25, TOWNSHIP 40 NORTH, RANGE 13, EAST OF THE THIRD PRINCIPAL MERIDIAN, (EXCEPT THE SOUTH 20 ACRES); ALSO THAT PART OF THE SOUTHWEST QUARTER OF SAID SECTION 30, LYING NORTH AND EAST OF THE NORTH BRANCH OF THE CHICAGO RIVER; ALSO LOTS 2, 3, 4, 6, 7, 9 AND 11 IN THE ASSESSOR'S DIVISION OF THAT PART OF THE SOUTHWEST QUARTER OF SAID SECTION 30, LYING BETWEEN THE RAILROAD AND THE RIVER, WHICH PART OF LOT 1 IS MORE PARTICULARLY DESCRIBED AS BEING THAT PART OF SAID LOT 1, WHICH IS BOUNDED AS FOLLOWS: BEGINNING AT THE SOUTHWEST CORNER OF SAID LOT 1; THENCE NORTHEASTERLY ALONG THE SOUTHEASTERLY LINE OF SAID LOT LINE 309.82 FEET TO THE WESTERLY LINE OF NORTH DAMEN AVENUE, AS WIDENED; THENCE WESTERLY AT RIGHT ANGLES TO SAID WESTERLY LINE OF NORTH DAMEN AVENUE, 20.94 FEET; THENCE SOUTHWESTERLY ALONG A LINE 14.0 FEET NORTHWESTERLY AND PARALLEL WITH THE SOUTHEASTERLY LINE OF SAID LOT, A DISTANCE OF 149.0 FEET; THENCE SOUTHWESTERLY 145.92 FEET TO THE POINT OF BEGINNING) ALL IN COOK COUNTY, ILLINOIS.

PROPERTY AREA: 324,672 SQ. FT. OR 7.453 ACRES.

EAST LINE OF SOUTHWEST 1/4 OF SECTION 30 -40-14

GREMLEY & BIEDERMANN

A DIVISION OF

PLCS Corporation

LICENSE No. 184-005322

PROFESSIONAL LAND SURVEYORS

4505 NORTH ELSTON AVENUE, CHICAGO, IL 60630

TELEPHONE: (773) 685-5102 FAX: (773) 286-4184 EMAIL: INFO@PLCS-SURVEY.COM

ALTA / ACSM Land Title Survey

PARCEL A:

A PART OF LOT 1 AND VACATED SNOW STREET IN SNOW ESTATE SUBDIVISION BY SUPERIOR COURT IN PARTITION OF THE EAST HALF OF THE NORTHWEST QUARTER OF SECTION 30, TOWNSHIP 40 NORTH, RANGE 14, EAST OF THE THIRD PRINCIPAL MERIDIAN, AND THE EAST HALF OF THE NORTHEAST QUARTER OF SECTION 25, TOWNSHIP 40 NORTH, RANGE 13, EAST OF THE THIRD PRINCIPAL MERIDIAN, (EXCEPT THE SOUTH 20 ACRES); ALSO THAT PART OF THE SOUTHWEST QUARTER OF SAID SECTION 30, LYING NORTH AND EAST OF THE NORTH BRANCH OF THE CHICAGO RIVER; ALSO LOTS 2, 3, 4, 6, 7, 9 AND 11 IN THE ASSESSOR'S DIVISION OF THAT PART OF THE SOUTHWEST QUARTER OF SAID SECTION 30, LYING BETWEEN THE RAILROAD AND THE RIVER WHICH PART OF LOT 1 AND VACATED STREET ARE MORE PARTICULARLY DESCRIBED AS BEING THOSE PARTS OF SAID LOT AND VACATED STREET WHICH ARE BOUNDED AS FOLLOWS: ON THE NORTHEAST BY THE SOUTHWESTERLY DOCK LINE OF THE NORTH BRANCH OF THE CHICAGO RIVER; ON THE SOUTHWEST BY THE NORTHEASTERLY LINE OF NORTH ELSTON AVENUE; ON THE NORTHWEST BY A LINE 5.08 FEET (MEASURED AT RIGHT ANGLES) SOUTHEASTERLY FROM AND PARALLEL WITH THE NORTHWESTERLY LINE OF VACATED SNOW STREET; AND ON THE SOUTHEAST BY A LINE EXTENDED FROM SAID NORTHERLY LINE OF NORTH ELSTON AVENUE TO SAID NORTH BRANCH OF THE CHICAGO RIVER, WHICH LINE EXTENDS NORTHEASTERLY FROM A POINT ON SAID NORTHEASTERLY LINE OF NORTH ELSTON AVENUE THAT IS 403.79 FEET SOUTHEASTERLY FROM THE POINT OF INTERSECTION OF SAID NORTHEASTERLY STREET LINE WITH THE NORTHWESTERLY LINE OF SAID VACATED SNOW STREET AND PASSES THROUGH A POINT WHICH IS 509.48 FEET (MEASURED AT RIGHT ANGLES) NORTHEASTERLY FROM SAID NORTHEASTERLY LINE OF NORTH ELSTON AVENUE AND 181.41 FEET (MEASURED AT RIGHT ANGLES) WEST FROM THE EAST LINE OF SAID SOUTHWEST QUARTER OF SAID SECTION 30;

ALSO

PARCEL B:

THE NORTHWESTERLY 12.25 FEET (MEASURED PERPENDICULARLY) OF THE FOLLOWING DESCRIBED TRACT: PART OF LOT 1 IN SNOW ESTATE SUBDIVISION BY SUPERIOR COURT IN PARTITION OF THE EAST HALF OF THE NORTHWEST QUARTER OF SECTION 30, TOWNSHIP 40 NORTH, RANGE 14, EAST OF THE THIRD PRINCIPAL MERIDIAN AND THE EAST HALF OF THE NORTHEAST QUARTER OF SECTION 25, TOWNSHIP 40 NORTH, RANGE 13, EAST OF THE THIRD PRINCIPAL MERIDIAN (EXCEPT THE SOUTH 20 ACRES) ALSO THAT PART OF THE SOUTHWEST QUARTER OF SAID SECTION 30, LYING NORTH AND EAST OF THE NORTH BRANCH OF THE CHICAGO RIVER; ALSO LOTS 2, 3, 4, 6, 7, 9 AND 11 IN THE ASSESSOR'S DIVISION OF THAT PART OF THE SOUTHWEST QUARTER OF SAID SECTION 30 LYING BETWEEN

75

Office of the City Clerk

O2013-29

Office of the City Clerk

City Council Document Tracking Sheet

Meeting Date:	1/17/2013
Sponsor(s):	Mendoza, Susana A. (Clerk)
Type:	Ordinance
Title:	Zoning Reclassification App No. 17649 at 2101-2103 N Clalifornia Ave and 84 N Henry Ct
Committee(s) Assignment:	Committee on Zoning, Landmarks and Building Standards

ORDINANCE

BE IT ORDAINED BY THE CITY COUNCIL OF THE CITY OF CHICAGO:

SECTION 1. That the Chicago Zoning Ordinance be amended by changing all the current RS3 Residential Single-Unit (Detached House) District symbols and indications as shown on Map No. 1-G in the area bounded by:

> a line 93.80 feet north of North Point Street, as measured along the northwest line of North Henry Court; North Henry Court; North Point Street; and North California Avenue

to those of a C1-3 Neighborhood Commercial District which is hereby established in the area described above.

SECTION 2. This Ordinance shall be in force and effect from and after its passage and due publication.

#17649
INTRO DATE:
1-17-2013

CITY OF CHICAGO

APPLICATION FOR AN AMENDMENT TO
THE CHICAGO ZONING ORDINANCE

1. ADDRESS of the property Applicant is seeking to rezone:

   2101 – 03 N. California/2778 – 84 N. Henry Ct.

2. Ward Number that property is located in: 1

3. APPLICANT Land and Sea Department LLC

   ADDRESS 2313 N. Kedzie, #2

   CITY Chicago STATE IL ZIP CODE 60647

   PHONE 3126366937 CONTACT PERSON Rolando R. Acosta

4. Is the Applicant the owner of the property? YES _____ NO X
   If the Applicant is not the owner of the property, please provide the following information regarding the owner and attach written authorization from the owner allowing the applicant to proceed.

   OWNER Gail Perez

   ADDRESS ___ d

   CITY Chicago STATE Illinois ZIP CODE 60618

   PHONE _____ CONTACT PERSON Rolando R. Acosta

5. If the Applicant/Owner of the property has obtained a lawyer as their representative for the rezoning, please provide the following information:

   ATTORNEY Rolando Acosta

   ADDRESS 2949 W. Gregory St. CITY Chicago

   CITY Chicago STATE IL ZIP CODE 60625

   PHONE 312-636-6937 FAX 312-253-4440

6. If the applicant is a legal entity (Corporation, LLC, Partnership, etc.) please provide the names of all owners as disclosed on the Economic Disclosure Statements.

Robert McAdams, Peter Toalson, Lori Seiderman, Jonathan Martin

7. On what date did the owner acquire legal title to the subject property? _____

8. Has the present owner previously rezoned this property? If Yes, when?

No

9. Present Zoning District RS3 Proposed Zoning District C1-3

10. Lot Size in square feet (or dimensions) Approx. 3,200 sf

11. Current Use of the property Vacant one story and two story buildings

12. Reason for rezoning the property: Re-use of existing building as a Tavern

13. Describe the proposed use of the property after the rezoning. Indicate the number of dwelling units; number of parking spaces; approximate square footage of any commercial space; and height of the proposed building. (BE SPECIFIC)
The existing one and two story buildings with a total floor area of approximately 3,500 sq. ft. will be remodeled and used as a Tavern. No off-street parking or loading will be provided.

14. On May 14th, 2007, the Chicago City Council passed the Affordable Requirements Ordinance (ARO) that requires on-site affordable housing units or a financial contribution if residential housing projects receive a zoning change under certain circumstances. Based on the lot size of the project in question and the proposed zoning classification, is this project subject to the Affordable Requirements Ordinance? (See Fact Sheet for more information)

YES _____ NO X

COUNTY OF COOK
STATE OF ILLINOIS

I, Peter Toalson, being first duly sworn on oath, states that all of the above statements and the statements contained in the documents submitted herewith are true and correct.

Signature of Applicant
Land and Sea Department, LLC
By Peter Toalson, Manager

Subscribed and Sworn to me before this
28 day of December 2012.

Lesya Bahriy
Notary Public

"OFFICIAL SEAL"
LESYA BAHRIY
NOTARY PUBLIC, STATE OF ILLINOIS
My Commission Expires 10/12/2016

For Office Use Only

Date of Introduction:_____

File Number:_____

Ward:_____

TYPE I REGULATIONS

2101 – 03 N. CALIFORNIA AVE/2778 – 84 N. HENRY CT

The subject property contains approximately 3,200 sq. ft. of land which is improved with two buildings. The southern building is one story and constructed of concrete block. The northern building is two stories and partially constructed of concrete block and partially of frame construction. Both buildings combined have a total of approximately 3,500 sq. ft. and are currently vacant. The Applicant proposes to the remodel the two buildings for their use as a Tavern. The property currently has no parking or loading and none is proposed. The bulk regulations for the property are as follows:

FAR: 1.20

Dwelling Units: None

Setbacks: North: 2.5 ft.
East: None
South: None
West: None

Height: 30 ft.

Parking: None

Loading: None

January 9, 2013

Chairman, Committee on Zoning
Room 304, City Hall
Chicago, Illinois 60602

Chairman:

The undersigned, Rolando R. Acosta, being first duly sworn on oath, deposes and say the following:

That the undersigned certifies that he has complied with the requirements of the Chicago Zoning Ordinance, Title 17, Section 13-0107-A of the Municipal Code of Chicago, by serving written notice by USPS first class mail, to the owners of all property within 250 feet in each direction of the lot lines of the subject property, the boundaries of which are:

> a line 93.80 feet north of ~~West~~ North Point Street, as measured along the northwest line of North Henry Court; North Henry Court; ~~West~~ North Point Street; and North California Avenue

exclusive of public roads, streets, alleys and other public ways, or a total distance limited to 400 feet, and that the notice contained the address and description of the property which is the subject of the application under the Chicago Zoning Ordinance; a statement of the intended use of said property; the name and address of the applicant; and a statement that the applicant intends to file said application on approximately January 9, 2013; that the applicant has made a bona fide effort to determine the addresses of the parties to be notified under the cited section of the Municipal Code of the City of Chicago; that the applicant certifies that the accompanying list of names and addresses of surrounding property owners within 250 feet, recognizing the above limits, is a complete list containing the names and last know addresses of the owners of the property required to be served and that the applicant has furnished in addition a list of the persons so served.

By: _____
Rolando R. Acosta

Subscribed and ~~sworn~~ to before me this January 9, 2013.

_____
Notary Public

OFFICIAL SEAL
IRIS RAMOS
Notary Public - State of Illinois
My Commission Expires May 25, 2015

January 9, 2013

Dear Sir or Madam:

Please take notice that under the Chicago Zoning Ordinance an application (the "Application") to change the RS3 Single-Unit (Detached House) District classification to those of a C1-3 Neighborhood Commercial District for the area which is bounded by:

> a line 93.80 feet north of North Point Street, as measured along the northwest line of North Henry Court; North Henry Court; North Point Street; and North California Avenue

(hereafter the "Property") will be filed on or about January 9, 2013 with the Department of Housing and Economic Development, City of Chicago by Land and Sea Department, LLC, 2313 N. Kedzie, #2, Chicago, IL 60647 (hereinafter the "Applicant"). The addresses of the Property are 2101 – 03 N. California Ave./2778 – 84 N. Henry Ct., Chicago, IL 60647. The Owner of the Property is Gail Perez, 3535 W. Irving Park Rd., Chicago, IL 60618.

The Property currently is improved with two buildings, a one story building on the south and a two story building on the north. Both buildings have a total combined area of approximately 3,500 sf. and are currently vacant. The Applicant proposes to remodel the two buildings for their use as a Tavern. The property currently has no parking or loading and none is proposed.

This notice is required by the Chicago Zoning Ordinance, Title 17, Section 17-13-0107-A of the Municipal Code of Chicago. It is being sent to you because you appear as a taxpayer of record within 250 feet of the Property. The Application will not rezone your property. Any questions regarding this notice may be direct to the undersigned at 312-636-6937.

Sincerely,

Rolando R. Acosta, Attorney for the Applicant

December 28, 2012

Patricia Scudiero
Zoning Administrator
City of Chicago
City Hall – Room 905
121 N. LaSalle Street
Chicago, IL 60602

Re: 2101 – 03 N. California Ave./2778 – 84 N. Henry Ct.

Dear Zoning Administrator Scudiero:

The undersigned is the owner ("Owner") of the above referenced property (the "Property"). Owner has authorized Land and Sea Department LLC ("Applicant") to file an application rezoning the Property to a C1-3 and to take any necessary actions in connections with said application.

Sincerely,

Name: Gail Perez

CITY OF CHICAGO
ECONOMIC DISCLOSURE STATEMENT
AND AFFIDAVIT

SECTION I -- GENERAL INFORMATION

A. Legal name of the Disclosing Party submitting this EDS. Include d/b/a/ if applicable:

Land and Sea Department LLC

Check ONE of the following three boxes:

Indicate whether the Disclosing Party submitting this EDS is:

1. [x] the Applicant
   OR
2. [ ] a legal entity holding a direct or indirect interest in the Applicant. State the legal name of the Applicant in which the Disclosing Party holds an interest: _____
   OR
3. [ ] a legal entity with a right of control (see Section II.B.1.) State the legal name of the entity in which the Disclosing Party holds a right of control: _____

B. Business address of the Disclosing Party: 2313 N. Kedzie, #2
Chicago, IL 60647

C. Telephone: 312-636-6937 Fax: 312-253-4440 Email: rolando@acostalawpc.com

D. Name of contact person: Rolando R. Acosta

E. Federal Employer Identification No. (if you have one): _____

F. Brief description of contract, transaction or other undertaking (referred to below as the "Matter") to which this EDS pertains. (Include project number and location of property, if applicable):

Rezoning of 2101-03 N. California/2778 - 84 N. Henry Ct.

G. Which City agency or department is requesting this EDS? DHED

If the Matter is a contract being handled by the City's Department of Procurement Services, please complete the following:

Specification # _____ and Contract # _____

SECTION II -- DISCLOSURE OF OWNERSHIP INTERESTS

A. NATURE OF THE DISCLOSING PARTY

1. Indicate the nature of the Disclosing Party:

[ ] Person
[ ] Publicly registered business corporation
[ ] Privately held business corporation
[ ] Sole proprietorship
[ ] General partnership
[ ] Limited partnership
[ ] Trust
[X] Limited liability company
[ ] Limited liability partnership
[ ] Joint venture
[ ] Not-for-profit corporation
(Is the not-for-profit corporation also a 501(c)(3))?
[ ] Yes [ ] No
[ ] Other (please specify)

2. For legal entities, the state (or foreign country) of incorporation or organization, if applicable:

Illinois

3. For legal entities not organized in the State of Illinois: Has the organization registered to do business in the State of Illinois as a foreign entity?

[ ] Yes [ ] No [X] N/A

B. IF THE DISCLOSING PARTY IS A LEGAL ENTITY:

1. List below the full names and titles of all executive officers and all directors of the entity. **NOTE:** For not-for-profit corporations, also list below all members, if any, which are legal entities. If there are no such members, write "no members." For trusts, estates or other similar entities, list below the legal titleholder(s).

If the entity is a general partnership, limited partnership, limited liability company, limited liability partnership or joint venture, list below the name and title of each general partner, managing member, manager or any other person or entity that controls the day-to-day management of the Disclosing Party. **NOTE**: Each legal entity listed below must submit an EDS on its own behalf.

Name	Title
Robert McAdams	Manager
Peter Toalson	Manager
Jonathan Martin	Manager

2. Please provide the following information concerning each person or entity having a direct or indirect beneficial interest (including ownership) in excess of 7.5% of the Disclosing Party. Examples of such an interest include shares in a corporation, partnership interest in a partnership or joint venture,

interest of a member or manager in a limited liability company, or interest of a beneficiary of a trust, estate or other similar entity. If none, state "None." **NOTE**: Pursuant to Section 2-154-030 of the Municipal Code of Chicago ("Municipal Code"), the City may require any such additional information from any applicant which is reasonably intended to achieve full disclosure.

Name	Business Address	Percentage Interest in the Disclosing Party
Jonathan Martin	2313 N. Kedzie, #2, Chicago, IL 60647	
Peter Toalson	2620 W. Washington #409, Chicago, IL 60612	
Robert McAdams	3102 W. Palmer Blvd., #1, Chicago, IL 60647	
Lori Seiderman	2313 N. Kedzie, #2, Chicago, IL 60647	

SECTION III -- BUSINESS RELATIONSHIPS WITH CITY ELECTED OFFICIALS

Has the Disclosing Party had a "business relationship," as defined in Chapter 2-156 of the Municipal Code, with any City elected official in the 12 months before the date this EDS is signed?

[ ] Yes [x] No

If yes, please identify below the name(s) of such City elected official(s) and describe such relationship(s):

SECTION IV -- DISCLOSURE OF SUBCONTRACTORS AND OTHER RETAINED PARTIES

The Disclosing Party must disclose the name and business address of each subcontractor, attorney, lobbyist, accountant, consultant and any other person or entity whom the Disclosing Party has retained or expects to retain in connection with the Matter, as well as the nature of the relationship, and the total amount of the fees paid or estimated to be paid. The Disclosing Party is not required to disclose employees who are paid solely through the Disclosing Party's regular payroll.

"Lobbyist" means any person or entity who undertakes to influence any legislative or administrative action on behalf of any person or entity other than: (1) a not-for-profit entity, on an unpaid basis, or (2) himself. "Lobbyist" also means any person or entity any part of whose duties as an employee of another includes undertaking to influence any legislative or administrative action.

If the Disclosing Party is uncertain whether a disclosure is required under this Section, the Disclosing Party must either ask the City whether disclosure is required or make the disclosure.

Name (indicate whether retained or anticipated to be retained)	Business Address	Relationship to Disclosing Party (subcontractor, attorney, lobbyist, etc.)	Fees (indicate whether paid or estimated.) **NOTE:** "hourly rate" or "t.b.d." is not an acceptable response.
Rolando R. Acosta	2949 W. Gregory St., Chicago, IL 60625	Atty	$3,000 (est)

(Add sheets if necessary)

[ ] Check here if the Disclosing Party has not retained, nor expects to retain, any such persons or entities.

SECTION V -- CERTIFICATIONS

A. COURT-ORDERED CHILD SUPPORT COMPLIANCE

Under Municipal Code Section 2-92-415, substantial owners of business entities that contract with the City must remain in compliance with their child support obligations throughout the contract's term.

Has any person who directly or indirectly owns 10% or more of the Disclosing Party been declared in arrearage on any child support obligations by any Illinois court of competent jurisdiction?

[ ] Yes [X] No [ ] No person directly or indirectly owns 10% or more of the Disclosing Party.

If "Yes," has the person entered into a court-approved agreement for payment of all support owed and is the person in compliance with that agreement?

[ ] Yes [ ] No

B. FURTHER CERTIFICATIONS

1. Pursuant to Municipal Code Chapter 1-23, Article I ("Article I")(which the Applicant should consult for defined terms (e.g., "doing business") and legal requirements), if the Disclosing Party submitting this EDS is the Applicant and is doing business with the City, then the Disclosing Party certifies as follows: (i) neither the Applicant nor any controlling person is currently indicted or charged with, or has admitted guilt of, or has ever been convicted of, or placed under supervision for, any criminal offense involving actual, attempted, or conspiracy to commit bribery, theft, fraud, forgery, perjury, dishonesty or deceit against an officer or employee of the City or any sister agency; and (ii) the Applicant understands and acknowledges that compliance with Article I is a continuing requirement for doing business with the City. NOTE: If Article I applies to the Applicant, the permanent compliance timeframe in Article I supersedes some five-year compliance timeframes in certifications 2 and 3 below.

2. The Disclosing Party and, if the Disclosing Party is a legal entity, all of those persons or entities identified in Section II.B.1. of this EDS:

a. are not presently debarred, suspended, proposed for debarment, declared ineligible or voluntarily excluded from any transactions by any federal, state or local unit of government;

b. have not, within a five-year period preceding the date of this EDS, been convicted of a criminal offense, adjudged guilty, or had a civil judgment rendered against them in connection with: obtaining, attempting to obtain, or performing a public (federal, state or local) transaction or contract under a public transaction; a violation of federal or state antitrust statutes; fraud; embezzlement; theft; forgery; bribery; falsification or destruction of records; making false statements; or receiving stolen property;

c. are not presently indicted for, or criminally or civilly charged by, a governmental entity (federal, state or local) with committing any of the offenses set forth in clause B.2.b. of this Section V;

d. have not, within a five-year period preceding the date of this EDS, had one or more public transactions (federal, state or local) terminated for cause or default; and

e. have not, within a five-year period preceding the date of this EDS, been convicted, adjudged guilty, or found liable in a civil proceeding, or in any criminal or civil action, including actions concerning environmental violations, instituted by the City or by the federal government, any state, or any other unit of local government.

3. The certifications in subparts 3, 4 and 5 concern:

• the Disclosing Party;
• any "Contractor" (meaning any contractor or subcontractor used by the Disclosing Party in connection with the Matter, including but not limited to all persons or legal entities disclosed under Section IV, "Disclosure of Subcontractors and Other Retained Parties");
• any "Affiliated Entity" (meaning a person or entity that, directly or indirectly: controls the Disclosing Party, is controlled by the Disclosing Party, or is, with the Disclosing Party, under common control of another person or entity. Indicia of control include, without limitation: interlocking management or ownership; identity of interests among family members, shared facilities and equipment; common use of employees; or organization of a business entity following the ineligibility of a business entity to do business with federal or state or local government, including the City, using substantially the same management, ownership, or principals as the ineligible entity); with respect to Contractors, the term Affiliated Entity means a person or entity that directly or indirectly controls the Contractor, is controlled by it, or, with the Contractor, is under common control of another person or entity;
• any responsible official of the Disclosing Party, any Contractor or any Affiliated Entity or any other official, agent or employee of the Disclosing Party, any Contractor or any Affiliated Entity, acting pursuant to the direction or authorization of a responsible official of the Disclosing Party, any Contractor or any Affiliated Entity (collectively "Agents").

Neither the Disclosing Party, nor any Contractor, nor any Affiliated Entity of either the Disclosing Party or any Contractor nor any Agents have, during the five years before the date this EDS is signed, or, with respect to a Contractor, an Affiliated Entity, or an Affiliated Entity of a Contractor during the five years before the date of such Contractor's or Affiliated Entity's contract or engagement in connection with the Matter:

a. bribed or attempted to bribe, or been convicted or adjudged guilty of bribery or attempting to bribe, a public officer or employee of the City, the State of Illinois, or any agency of the federal government or of any state or local government in the United States of America, in that officer's or employee's official capacity;

b. agreed or colluded with other bidders or prospective bidders, or been a party to any such agreement, or been convicted or adjudged guilty of agreement or collusion among bidders or prospective bidders, in restraint of freedom of competition by agreement to bid a fixed price or otherwise; or

c. made an admission of such conduct described in a. or b. above that is a matter of record, but have not been prosecuted for such conduct; or

d. violated the provisions of Municipal Code Section 2-92-610 (Living Wage Ordinance).

4. Neither the Disclosing Party, Affiliated Entity or Contractor, or any of their employees, officials, agents or partners, is barred from contracting with any unit of state or local government as a result of engaging in or being convicted of (1) bid-rigging in violation of 720 ILCS 5/33E-3; (2) bid-rotating in violation of 720 ILCS 5/33E-4; or (3) any similar offense of any state or of the United States of America that contains the same elements as the offense of bid-rigging or bid-rotating.

5. Neither the Disclosing Party nor any Affiliated Entity is listed on any of the following lists maintained by the Office of Foreign Assets Control of the U.S. Department of the Treasury or the Bureau of Industry and Security of the U.S. Department of Commerce or their successors: the Specially Designated Nationals List, the Denied Persons List, the Unverified List, the Entity List and the Debarred List.

6. The Disclosing Party understands and shall comply with the applicable requirements of Chapters 2-55 (Legislative Inspector General), 2-56 (Inspector General) and 2-156 (Governmental Ethics) of the Municipal Code.

7. If the Disclosing Party is unable to certify to any of the above statements in this Part B (Further Certifications), the Disclosing Party must explain below:

_____

_____

_____

_____

If the letters "NA," the word "None," or no response appears on the lines above, it will be conclusively presumed that the Disclosing Party certified to the above statements.

8. To the best of the Disclosing Party's knowledge after reasonable inquiry, the following is a complete list of all current employees of the Disclosing Party who were, at any time during the 12-month period preceding the execution date of this EDS, an employee, or elected or appointed official, of the City of Chicago (if none, indicate with "N/A" or "none").

None

9. To the best of the Disclosing Party's knowledge after reasonable inquiry, the following is a complete list of all gifts that the Disclosing Party has given or caused to be given, at any time during the 12-month period preceding the execution date of this EDS, to an employee, or elected or appointed official, of the City of Chicago. For purposes of this statement, a "gift" does not include: (i) anything made generally available to City employees or to the general public, or (ii) food or drink provided in the course of official City business and having a retail value of less than $20 per recipient (if none, indicate with "N/A" or "none"). As to any gift listed below, please also list the name of the City recipient.

None

C. CERTIFICATION OF STATUS AS FINANCIAL INSTITUTION

1. The Disclosing Party certifies that the Disclosing Party (check one)

[ ] is [X] is not

a "financial institution" as defined in Section 2-32-455(b) of the Municipal Code.

2. If the Disclosing Party IS a financial institution, then the Disclosing Party pledges:

"We are not and will not become a predatory lender as defined in Chapter 2-32 of the Municipal Code. We further pledge that none of our affiliates is, and none of them will become, a predatory lender as defined in Chapter 2-32 of the Municipal Code. We understand that becoming a predatory lender or becoming an affiliate of a predatory lender may result in the loss of the privilege of doing business with the City."

If the Disclosing Party is unable to make this pledge because it or any of its affiliates (as defined in Section 2-32-455(b) of the Municipal Code) is a predatory lender within the meaning of Chapter 2-32 of the Municipal Code, explain here (attach additional pages if necessary):

If the letters "NA," the word "None," or no response appears on the lines above, it will be conclusively presumed that the Disclosing Party certified to the above statements.

D. CERTIFICATION REGARDING INTEREST IN CITY BUSINESS

Any words or terms that are defined in Chapter 2-156 of the Municipal Code have the same meanings when used in this Part D.

1. In accordance with Section 2-156-110 of the Municipal Code: Does any official or employee of the City have a financial interest in his or her own name or in the name of any other person or entity in the Matter?

[ ] Yes [X] No

NOTE: If you checked "Yes" to Item D.1., proceed to Items D.2. and D.3. If you checked "No" to Item D.1., proceed to Part E.

2. Unless sold pursuant to a process of competitive bidding, or otherwise permitted, no City elected official or employee shall have a financial interest in his or her own name or in the name of any other person or entity in the purchase of any property that (i) belongs to the City, or (ii) is sold for taxes or assessments, or (iii) is sold by virtue of legal process at the suit of the City (collectively, "City Property Sale"). Compensation for property taken pursuant to the City's eminent domain power does not constitute a financial interest within the meaning of this Part D.

Does the Matter involve a City Property Sale?

[ ] Yes [ ] No

3. If you checked "Yes" to Item D.1., provide the names and business addresses of the City officials or employees having such interest and identify the nature of such interest:

Name	Business Address	Nature of Interest

4. The Disclosing Party further certifies that no prohibited financial interest in the Matter will be acquired by any City official or employee.

E. CERTIFICATION REGARDING SLAVERY ERA BUSINESS

Please check either 1. or 2. below. If the Disclosing Party checks 2., the Disclosing Party must disclose below or in an attachment to this EDS all information required by paragraph 2. Failure to

comply with these disclosure requirements may make any contract entered into with the City in connection with the Matter voidable by the City.

X 1. The Disclosing Party verifies that the Disclosing Party has searched any and all records of the Disclosing Party and any and all predecessor entities regarding records of investments or profits from slavery or slaveholder insurance policies during the slavery era (including insurance policies issued to slaveholders that provided coverage for damage to or injury or death of their slaves), and the Disclosing Party has found no such records.

____2. The Disclosing Party verifies that, as a result of conducting the search in step 1 above, the Disclosing Party has found records of investments or profits from slavery or slaveholder insurance policies. The Disclosing Party verifies that the following constitutes full disclosure of all such records, including the names of any and all slaves or slaveholders described in those records:

_____

_____

_____

_____

SECTION VI -- CERTIFICATIONS FOR FEDERALLY FUNDED MATTERS

NOTE: **If the Matter is federally funded**, complete this Section VI. **If the Matter is not federally funded**, proceed to Section VII. For purposes of this Section VI, tax credits allocated by the City and proceeds of debt obligations of the City are not federal funding.

A. CERTIFICATION REGARDING LOBBYING

1. List below the names of all persons or entities registered under the federal Lobbying Disclosure Act of 1995 who have made lobbying contacts on behalf of the Disclosing Party with respect to the Matter: (Add sheets if necessary):

_____

_____

_____

(If no explanation appears or begins on the lines above, or if the letters "NA" or if the word "None" appear, it will be conclusively presumed that the Disclosing Party means that NO persons or entities registered under the Lobbying Disclosure Act of 1995 have made lobbying contacts on behalf of the Disclosing Party with respect to the Matter.)

2. The Disclosing Party has not spent and will not expend any federally appropriated funds to pay any person or entity listed in Paragraph A.1. above for his or her lobbying activities or to pay any person or entity to influence or attempt to influence an officer or employee of any agency, as defined by applicable federal law, a member of Congress, an officer or employee of Congress, or an employee of a member of Congress, in connection with the award of any federally funded contract, making any federally funded grant or loan, entering into any cooperative agreement, or to extend, continue, renew, amend, or modify any federally funded contract, grant, loan, or cooperative agreement.

3. The Disclosing Party will submit an updated certification at the end of each calendar quarter in which there occurs any event that materially affects the accuracy of the statements and information set forth in paragraphs A.1. and A.2. above.

4. The Disclosing Party certifies that either: (i) it is not an organization described in section 501(c)(4) of the Internal Revenue Code of 1986; or (ii) it is an organization described in section 501(c)(4) of the Internal Revenue Code of 1986 but has not engaged and will not engage in "Lobbying Activities".

5. If the Disclosing Party is the Applicant, the Disclosing Party must obtain certifications equal in form and substance to paragraphs A.1. through A.4. above from all subcontractors before it awards any subcontract and the Disclosing Party must maintain all such subcontractors' certifications for the duration of the Matter and must make such certifications promptly available to the City upon request.

B. CERTIFICATION REGARDING EQUAL EMPLOYMENT OPPORTUNITY

If the Matter is federally funded, federal regulations require the Applicant and all proposed subcontractors to submit the following information with their bids or in writing at the outset of negotiations.

Is the Disclosing Party the Applicant?

[ ] Yes [ ] No

If "Yes," answer the three questions below:

1. Have you developed and do you have on file affirmative action programs pursuant to applicable federal regulations? (See 41 CFR Part 60-2.)
[ ] Yes [ ] No

2. Have you filed with the Joint Reporting Committee, the Director of the Office of Federal Contract Compliance Programs, or the Equal Employment Opportunity Commission all reports due under the applicable filing requirements?
[ ] Yes [ ] No

3. Have you participated in any previous contracts or subcontracts subject to the equal opportunity clause?
[ ] Yes [ ] No

If you checked "No" to question 1. or 2. above, please provide an explanation:

_____

_____

SECTION VII -- ACKNOWLEDGMENTS, CONTRACT INCORPORATION, COMPLIANCE, PENALTIES, DISCLOSURE

The Disclosing Party understands and agrees that:

A. The certifications, disclosures, and acknowledgments contained in this EDS will become part of any contract or other agreement between the Applicant and the City in connection with the Matter, whether procurement, City assistance, or other City action, and are material inducements to the City's execution of any contract or taking other action with respect to the Matter. The Disclosing Party understands that it must comply with all statutes, ordinances, and regulations on which this EDS is based.

B. The City's Governmental Ethics and Campaign Financing Ordinances, Chapters 2-156 and 2-164 of the Municipal Code, impose certain duties and obligations on persons or entities seeking City contracts, work, business, or transactions. The full text of these ordinances and a training program is available on line at www.cityofchicago.org/Ethics, and may also be obtained from the City's Board of Ethics, 740 N.

Sedgwick St., Suite 500, Chicago, IL 60610, (312) 744-9660. The Disclosing Party must comply fully with the applicable ordinances.

C. If the City determines that any information provided in this EDS is false, incomplete or inaccurate, any contract or other agreement in connection with which it is submitted may be rescinded or be void or voidable, and the City may pursue any remedies under the contract or agreement (if not rescinded or void), at law, or in equity, including terminating the Disclosing Party's participation in the Matter and/or declining to allow the Disclosing Party to participate in other transactions with the City. Remedies at law for a false statement of material fact may include incarceration and an award to the City of treble damages.

D. It is the City's policy to make this document available to the public on its Internet site and/or upon request. Some or all of the information provided on this EDS and any attachments to this EDS may be made available to the public on the Internet, in response to a Freedom of Information Act request, or otherwise. By completing and signing this EDS, the Disclosing Party waives and releases any possible rights or claims which it may have against the City in connection with the public release of information contained in this EDS and also authorizes the City to verify the accuracy of any information submitted in this EDS.

E. The information provided in this EDS must be kept current. In the event of changes, the Disclosing Party must supplement this EDS up to the time the City takes action on the Matter. If the Matter is a contract being handled by the City's Department of Procurement Services, the Disclosing Party must update this EDS as the contract requires. **NOTE:** With respect to Matters subject to Article I of Chapter 1-23 of the Municipal Code (imposing **PERMANENT INELIGIBILITY** for certain specified offenses), the information provided herein regarding eligibility must be kept current for a longer period, as required by Chapter 1-23 and Section 2-154-020 of the Municipal Code.

The Disclosing Party represents and warrants that:

F.1. The Disclosing Party is not delinquent in the payment of any tax administered by the Illinois Department of Revenue, nor are the Disclosing Party or its Affiliated Entities delinquent in paying any fine, fee, tax or other charge owed to the City. This includes, but is not limited to, all water charges, sewer charges, license fees, parking tickets, property taxes or sales taxes.

F.2 If the Disclosing Party is the Applicant, the Disclosing Party and its Affiliated Entities will not use, nor permit their subcontractors to use, any facility listed by the U.S. E.P.A. on the federal Excluded Parties List System ("EPLS") maintained by the U. S. General Services Administration.

F.3 If the Disclosing Party is the Applicant, the Disclosing Party will obtain from any contractors/subcontractors hired or to be hired in connection with the Matter certifications equal in form and substance to those in F.1. and F.2. above and will not, without the prior written consent of the City, use any such contractor/subcontractor that does not provide such certifications or that the Disclosing Party has reason to believe has not provided or cannot provide truthful certifications.

NOTE: If the Disclosing Party cannot certify as to any of the items in F.1., F.2. or F.3. above, an explanatory statement must be attached to this EDS.

CERTIFICATION

Under penalty of perjury, the person signing below: (1) warrants that he/she is authorized to execute this EDS and Appendix A (if applicable) on behalf of the Disclosing Party, and (2) warrants that all certifications and statements contained in this EDS and Appendix A (if applicable) are true, accurate and complete as of the date furnished to the City.

Land and Sea Department LLC
(Print or type name of Disclosing Party)

By: _____
(Sign here)

Peter Toalson
(Print or type name of person signing)

Manager
(Print or type title of person signing)

Signed and sworn to before me on (date) 28-th of December 2012
at Cook County, Illinois (state).

Lesya Bahriy Notary Public.

Commission expires: 10/12/16.

"OFFICIAL SEAL"
LESYA BAHRIY
NOTARY PUBLIC, STATE OF ILLINOIS
My Commission Expires 10/12/2016

CITY OF CHICAGO
ECONOMIC DISCLOSURE STATEMENT AND AFFIDAVIT
APPENDIX A

FAMILIAL RELATIONSHIPS WITH ELECTED CITY OFFICIALS AND DEPARTMENT HEADS

This Appendix is to be completed only by (a) the Applicant, and (b) any legal entity which has a direct ownership interest in the Applicant exceeding 7.5 percent. It is not to be completed by any legal entity which has only an indirect ownership interest in the Applicant.

Under Municipal Code Section 2-154-015, the Disclosing Party must disclose whether such Disclosing Party or any "Applicable Party" or any Spouse or Domestic Partner thereof currently has a "familial relationship" with any elected city official or department head. A "familial relationship" exists if, as of the date this EDS is signed, the Disclosing Party or any "Applicable Party" or any Spouse or Domestic Partner thereof is related to the mayor, any alderman, the city clerk, the city treasurer or any city department head as spouse or domestic partner or as any of the following, whether by blood or adoption: parent, child, brother or sister, aunt or uncle, niece or nephew, grandparent, grandchild, father-in-law, mother-in-law, son-in-law, daughter-in-law, stepfather or stepmother, stepson or stepdaughter, stepbrother or stepsister or half-brother or half-sister.

"Applicable Party" means (1) all executive officers of the Disclosing Party listed in Section II.B.1.a., if the Disclosing Party is a corporation; all partners of the Disclosing Party, if the Disclosing Party is a general partnership; all general partners and limited partners of the Disclosing Party, if the Disclosing Party is a limited partnership; all managers, managing members and members of the Disclosing Party, if the Disclosing Party is a limited liability company; (2) all principal officers of the Disclosing Party; and (3) any person having more than a 7.5 percent ownership interest in the Disclosing Party. "Principal officers" means the president, chief operating officer, executive director, chief financial officer, treasurer or secretary of a legal entity or any person exercising similar authority.

Does the Disclosing Party or any "Applicable Party" or any Spouse or Domestic Partner thereof currently have a "familial relationship" with an elected city official or department head?

[ ] Yes [X] No

If yes, please identify below (1) the name and title of such person, (2) the name of the legal entity to which such person is connected; (3) the name and title of the elected city official or department head to whom such person has a familial relationship, and (4) the precise nature of such familial relationship.

CITY OF CHICAGO
ECONOMIC DISCLOSURE STATEMENT
AND AFFIDAVIT

SECTION I – GENERAL INFORMATION

A. Legal name of the Disclosing Party submitting this EDS. Include d/b/a/ if applicable:

Gail Perez

Check ONE of the following three boxes:

Indicate whether the Disclosing Party submitting this EDS is:

1. [x] the ~~Applicant~~ Owner
   OR
2. [ ] a legal entity holding a direct or indirect interest in the Applicant. State the legal name of the Applicant in which the Disclosing Party holds an interest: _____
   OR
3. [ ] a legal entity with a right of control (see Section II.B.1.) State the legal name of the entity in which the Disclosing Party holds a right of control: _____

B. Business address of the Disclosing Party: _____

C. Telephone: 312-636-6937 Fax: 312-254-4440 Email: rolando@acostalawpc.com

D. Name of contact person: Rolando R. Acosta

E. Federal Employer Identification No. (if you have one): _____

F. Brief description of contract, transaction or other undertaking (referred to below as the "Matter") to which this EDS pertains. (Include project number and location of property, if applicable):

Rezoning of 2101 - 03 N. California Ave./2778 - 84 N. Henry Ct.

G. Which City agency or department is requesting this EDS? DHED

If the Matter is a contract being handled by the City's Department of Procurement Services, please complete the following:

Specification # _____ and Contract # _____

SECTION II – DISCLOSURE OF OWNERSHIP INTERESTS

A. NATURE OF THE DISCLOSING PARTY

1. Indicate the nature of the Disclosing Party:

[X] Person
[ ] Publicly registered business corporation
[ ] Privately held business corporation
[ ] Sole proprietorship
[ ] General partnership
[ ] Limited partnership
[ ] Trust
[ ] Limited liability company
[ ] Limited liability partnership
[ ] Joint venture
[ ] Not-for-profit corporation
(Is the not-for-profit corporation also a 501(c)(3))?
[ ] Yes [ ] No
[ ] Other (please specify)

2. For legal entities, the state (or foreign country) of incorporation or organization, if applicable:

3. For legal entities not organized in the State of Illinois: Has the organization registered to do business in the State of Illinois as a foreign entity?

[ ] Yes [ ] No [X] N/A

B. IF THE DISCLOSING PARTY IS A LEGAL ENTITY:

1. List below the full names and titles of all executive officers and all directors of the entity. **NOTE:** For not-for-profit corporations, also list below all members, if any, which are legal entities. If there are no such members, write "no members." For trusts, estates or other similar entities, list below the legal titleholder(s).

If the entity is a general partnership, limited partnership, limited liability company, limited liability partnership or joint venture, list below the name and title of each general partner, managing member, manager or any other person or entity that controls the day-to-day management of the Disclosing Party. **NOTE**: Each legal entity listed below must submit an EDS on its own behalf.

Name	Title
N/A	

2. Please provide the following information concerning each person or entity having a direct or indirect beneficial interest (including ownership) in excess of 7.5% of the Disclosing Party. Examples of such an interest include shares in a corporation, partnership interest in a partnership or joint venture,

interest of a member or manager in a limited liability company, or interest of a beneficiary of a trust, estate or other similar entity. If none, state "None." **NOTE**: Pursuant to Section 2-154-030 of the Municipal Code of Chicago ("Municipal Code"), the City may require any such additional information from any applicant which is reasonably intended to achieve full disclosure.

Name	Business Address	Percentage Interest in the Disclosing Party
N/A		

SECTION III -- BUSINESS RELATIONSHIPS WITH CITY ELECTED OFFICIALS

Has the Disclosing Party had a "business relationship," as defined in Chapter 2-156 of the Municipal Code, with any City elected official in the 12 months before the date this EDS is signed?

[ ] Yes [X] No

If yes, please identify below the name(s) of such City elected official(s) and describe such relationship(s):

SECTION IV -- DISCLOSURE OF SUBCONTRACTORS AND OTHER RETAINED PARTIES

The Disclosing Party must disclose the name and business address of each subcontractor, attorney, lobbyist, accountant, consultant and any other person or entity whom the Disclosing Party has retained or expects to retain in connection with the Matter, as well as the nature of the relationship, and the total amount of the fees paid or estimated to be paid. The Disclosing Party is not required to disclose employees who are paid solely through the Disclosing Party's regular payroll.

"Lobbyist" means any person or entity who undertakes to influence any legislative or administrative action on behalf of any person or entity other than: (1) a not-for-profit entity, on an unpaid basis, or (2) himself. "Lobbyist" also means any person or entity any part of whose duties as an employee of another includes undertaking to influence any legislative or administrative action.

If the Disclosing Party is uncertain whether a disclosure is required under this Section, the Disclosing Party must either ask the City whether disclosure is required or make the disclosure.

Name (indicate whether retained or anticipated to be retained)	Business Address	Relationship to Disclosing Party (subcontractor, attorney, lobbyist, etc.)	Fees (indicate whether paid or estimated.) **NOTE:** "hourly rate" or "t.b.d." is not an acceptable response.

(Add sheets if necessary)

[x] Check here if the Disclosing Party has not retained, nor expects to retain, any such persons or entities.

SECTION V -- CERTIFICATIONS

A. COURT-ORDERED CHILD SUPPORT COMPLIANCE

Under Municipal Code Section 2-92-415, substantial owners of business entities that contract with the City must remain in compliance with their child support obligations throughout the contract's term.

Has any person who directly or indirectly owns 10% or more of the Disclosing Party been declared in arrearage on any child support obligations by any Illinois court of competent jurisdiction?

[ ] Yes [X] No [ ] No person directly or indirectly owns 10% or more of the Disclosing Party.

If "Yes," has the person entered into a court-approved agreement for payment of all support owed and is the person in compliance with that agreement?

[ ] Yes [ ] No

B. FURTHER CERTIFICATIONS

1. Pursuant to Municipal Code Chapter 1-23, Article I ("Article I")(which the Applicant should consult for defined terms (e.g., "doing business") and legal requirements), if the Disclosing Party submitting this EDS is the Applicant and is doing business with the City, then the Disclosing Party certifies as follows: (i) neither the Applicant nor any controlling person is currently indicted or charged with, or has admitted guilt of, or has ever been convicted of, or placed under supervision for, any criminal offense involving actual, attempted, or conspiracy to commit bribery, theft, fraud, forgery, perjury, dishonesty or deceit against an officer or employee of the City or any sister agency; and (ii) the Applicant understands and acknowledges that compliance with Article I is a continuing requirement for doing business with the City. NOTE: If Article I applies to the Applicant, the permanent compliance timeframe in Article I supersedes some five-year compliance timeframes in certifications 2 and 3 below.

2. The Disclosing Party and, if the Disclosing Party is a legal entity, all of those persons or entities identified in Section II.B.1. of this EDS:

a. are not presently debarred, suspended, proposed for debarment, declared ineligible or voluntarily excluded from any transactions by any federal, state or local unit of government;

b. have not, within a five-year period preceding the date of this EDS, been convicted of a criminal offense, adjudged guilty, or had a civil judgment rendered against them in connection with: obtaining, attempting to obtain, or performing a public (federal, state or local) transaction or contract under a public transaction; a violation of federal or state antitrust statutes; fraud; embezzlement; theft; forgery; bribery; falsification or destruction of records; making false statements; or receiving stolen property;

c. are not presently indicted for, or criminally or civilly charged by, a governmental entity (federal, state or local) with committing any of the offenses set forth in clause B.2.b. of this Section V;

d. have not, within a five-year period preceding the date of this EDS, had one or more public transactions (federal, state or local) terminated for cause or default; and

e. have not, within a five-year period preceding the date of this EDS, been convicted, adjudged guilty, or found liable in a civil proceeding, or in any criminal or civil action, including actions concerning environmental violations, instituted by the City or by the federal government, any state, or any other unit of local government.

3. The certifications in subparts 3, 4 and 5 concern:

• the Disclosing Party;
• any "Contractor" (meaning any contractor or subcontractor used by the Disclosing Party in connection with the Matter, including but not limited to all persons or legal entities disclosed under Section IV, "Disclosure of Subcontractors and Other Retained Parties");
• any "Affiliated Entity" (meaning a person or entity that, directly or indirectly: controls the Disclosing Party, is controlled by the Disclosing Party, or is, with the Disclosing Party, under common control of another person or entity. Indicia of control include, without limitation: interlocking management or ownership; identity of interests among family members, shared facilities and equipment; common use of employees; or organization of a business entity following the ineligibility of a business entity to do business with federal or state or local government, including the City, using substantially the same management, ownership, or principals as the ineligible entity); with respect to Contractors, the term Affiliated Entity means a person or entity that directly or indirectly controls the Contractor, is controlled by it, or, with the Contractor, is under common control of another person or entity;
• any responsible official of the Disclosing Party, any Contractor or any Affiliated Entity or any other official, agent or employee of the Disclosing Party, any Contractor or any Affiliated Entity, acting pursuant to the direction or authorization of a responsible official of the Disclosing Party, any Contractor or any Affiliated Entity (collectively "Agents").

Neither the Disclosing Party, nor any Contractor, nor any Affiliated Entity of either the Disclosing Party or any Contractor nor any Agents have, during the five years before the date this EDS is signed, or, with respect to a Contractor, an Affiliated Entity, or an Affiliated Entity of a Contractor during the five years before the date of such Contractor's or Affiliated Entity's contract or engagement in connection with the Matter:

a. bribed or attempted to bribe, or been convicted or adjudged guilty of bribery or attempting to bribe, a public officer or employee of the City, the State of Illinois, or any agency of the federal government or of any state or local government in the United States of America, in that officer's or employee's official capacity;

b. agreed or colluded with other bidders or prospective bidders, or been a party to any such agreement, or been convicted or adjudged guilty of agreement or collusion among bidders or prospective bidders, in restraint of freedom of competition by agreement to bid a fixed price or otherwise; or

c. made an admission of such conduct described in a. or b. above that is a matter of record, but have not been prosecuted for such conduct; or

d. violated the provisions of Municipal Code Section 2-92-610 (Living Wage Ordinance).

4. Neither the Disclosing Party, Affiliated Entity or Contractor, or any of their employees, officials, agents or partners, is barred from contracting with any unit of state or local government as a result of engaging in or being convicted of (1) bid-rigging in violation of 720 ILCS 5/33E-3; (2) bid-rotating in violation of 720 ILCS 5/33E-4; or (3) any similar offense of any state or of the United States of America that contains the same elements as the offense of bid-rigging or bid-rotating.

5. Neither the Disclosing Party nor any Affiliated Entity is listed on any of the following lists maintained by the Office of Foreign Assets Control of the U.S. Department of the Treasury or the Bureau of Industry and Security of the U.S. Department of Commerce or their successors: the Specially Designated Nationals List, the Denied Persons List, the Unverified List, the Entity List and the Debarred List.

6. The Disclosing Party understands and shall comply with the applicable requirements of Chapters 2-55 (Legislative Inspector General), 2-56 (Inspector General) and 2-156 (Governmental Ethics) of the Municipal Code.

7. If the Disclosing Party is unable to certify to any of the above statements in this Part B (Further Certifications), the Disclosing Party must explain below:

If the letters "NA," the word "None," or no response appears on the lines above, it will be conclusively presumed that the Disclosing Party certified to the above statements.

8. To the best of the Disclosing Party's knowledge after reasonable inquiry, the following is a complete list of all current employees of the Disclosing Party who were, at any time during the 12-month period preceding the execution date of this EDS, an employee, or elected or appointed official, of the City of Chicago (if none, indicate with "N/A" or "none").

NONE

9. To the best of the Disclosing Party's knowledge after reasonable inquiry, the following is a complete list of all gifts that the Disclosing Party has given or caused to be given, at any time during the 12-month period preceding the execution date of this EDS, to an employee, or elected or appointed official, of the City of Chicago. For purposes of this statement, a "gift" does not include: (i) anything made generally available to City employees or to the general public, or (ii) food or drink provided in the course of official City business and having a retail value of less than $20 per recipient (if none, indicate with "N/A" or "none"). As to any gift listed below, please also list the name of the City recipient.

NONE

C. CERTIFICATION OF STATUS AS FINANCIAL INSTITUTION

1. The Disclosing Party certifies that the Disclosing Party (check one)

[ ] is [X] is not

a "financial institution" as defined in Section 2-32-455(b) of the Municipal Code.

2. If the Disclosing Party IS a financial institution, then the Disclosing Party pledges:

"We are not and will not become a predatory lender as defined in Chapter 2-32 of the Municipal Code. We further pledge that none of our affiliates is, and none of them will become, a predatory lender as defined in Chapter 2-32 of the Municipal Code. We understand that becoming a predatory lender or becoming an affiliate of a predatory lender may result in the loss of the privilege of doing business with the City."

If the Disclosing Party is unable to make this pledge because it or any of its affiliates (as defined in Section 2-32-455(b) of the Municipal Code) is a predatory lender within the meaning of Chapter 2-32 of the Municipal Code, explain here (attach additional pages if necessary):

If the letters "NA," the word "None," or no response appears on the lines above, it will be conclusively presumed that the Disclosing Party certified to the above statements.

D. CERTIFICATION REGARDING INTEREST IN CITY BUSINESS

Any words or terms that are defined in Chapter 2-156 of the Municipal Code have the same meanings when used in this Part D.

1. In accordance with Section 2-156-110 of the Municipal Code: Does any official or employee of the City have a financial interest in his or her own name or in the name of any other person or entity in the Matter?

[ ] Yes [X] No

NOTE: If you checked "Yes" to Item D.1., proceed to Items D.2. and D.3. If you checked "No" to Item D.1., proceed to Part E.

2. Unless sold pursuant to a process of competitive bidding, or otherwise permitted, no City elected official or employee shall have a financial interest in his or her own name or in the name of any other person or entity in the purchase of any property that (i) belongs to the City, or (ii) is sold for taxes or assessments, or (iii) is sold by virtue of legal process at the suit of the City (collectively, "City Property Sale"). Compensation for property taken pursuant to the City's eminent domain power does not constitute a financial interest within the meaning of this Part D.

Does the Matter involve a City Property Sale?

[ ] Yes [ ] No

3. If you checked "Yes" to Item D.1., provide the names and business addresses of the City officials or employees having such interest and identify the nature of such interest:

Name	Business Address	Nature of Interest

4. The Disclosing Party further certifies that no prohibited financial interest in the Matter will be acquired by any City official or employee.

E. CERTIFICATION REGARDING SLAVERY ERA BUSINESS

Please check either 1. or 2. below. If the Disclosing Party checks 2., the Disclosing Party must disclose below or in an attachment to this EDS all information required by paragraph 2. Failure to

comply with these disclosure requirements may make any contract entered into with the City in connection with the Matter voidable by the City.

X 1. The Disclosing Party verifies that the Disclosing Party has searched any and all records of the Disclosing Party and any and all predecessor entities regarding records of investments or profits from slavery or slaveholder insurance policies during the slavery era (including insurance policies issued to slaveholders that provided coverage for damage to or injury or death of their slaves), and the Disclosing Party has found no such records.

____2. The Disclosing Party verifies that, as a result of conducting the search in step 1 above, the Disclosing Party has found records of investments or profits from slavery or slaveholder insurance policies. The Disclosing Party verifies that the following constitutes full disclosure of all such records, including the names of any and all slaves or slaveholders described in those records:

SECTION VI -- CERTIFICATIONS FOR FEDERALLY FUNDED MATTERS

NOTE: If the Matter is federally funded, complete this Section VI. **If the Matter is not federally funded**, proceed to Section VII. For purposes of this Section VI, tax credits allocated by the City and proceeds of debt obligations of the City are not federal funding.

A. CERTIFICATION REGARDING LOBBYING

1. List below the names of all persons or entities registered under the federal Lobbying Disclosure Act of 1995 who have made lobbying contacts on behalf of the Disclosing Party with respect to the Matter: (Add sheets if necessary):

(If no explanation appears or begins on the lines above, or if the letters "NA" or if the word "None" appear, it will be conclusively presumed that the Disclosing Party means that NO persons or entities registered under the Lobbying Disclosure Act of 1995 have made lobbying contacts on behalf of the Disclosing Party with respect to the Matter.)

2. The Disclosing Party has not spent and will not expend any federally appropriated funds to pay any person or entity listed in Paragraph A.1. above for his or her lobbying activities or to pay any person or entity to influence or attempt to influence an officer or employee of any agency, as defined by applicable federal law, a member of Congress, an officer or employee of Congress, or an employee of a member of Congress, in connection with the award of any federally funded contract, making any federally funded grant or loan, entering into any cooperative agreement, or to extend, continue, renew, amend, or modify any federally funded contract, grant, loan, or cooperative agreement.

3. The Disclosing Party will submit an updated certification at the end of each calendar quarter in which there occurs any event that materially affects the accuracy of the statements and information set forth in paragraphs A.1. and A.2. above.

4. The Disclosing Party certifies that either: (i) it is not an organization described in section 501(c)(4) of the Internal Revenue Code of 1986; or (ii) it is an organization described in section 501(c)(4) of the Internal Revenue Code of 1986 but has not engaged and will not engage in "Lobbying Activities".

5. If the Disclosing Party is the Applicant, the Disclosing Party must obtain certifications equal in form and substance to paragraphs A.1. through A.4. above from all subcontractors before it awards any subcontract and the Disclosing Party must maintain all such subcontractors' certifications for the duration of the Matter and must make such certifications promptly available to the City upon request.

B. CERTIFICATION REGARDING EQUAL EMPLOYMENT OPPORTUNITY

If the Matter is federally funded, federal regulations require the Applicant and all proposed subcontractors to submit the following information with their bids or in writing at the outset of negotiations.

Is the Disclosing Party the Applicant?

[ ] Yes [ ] No

If "Yes," answer the three questions below:

1. Have you developed and do you have on file affirmative action programs pursuant to applicable federal regulations? (See 41 CFR Part 60-2.)
[ ] Yes [ ] No

2. Have you filed with the Joint Reporting Committee, the Director of the Office of Federal Contract Compliance Programs, or the Equal Employment Opportunity Commission all reports due under the applicable filing requirements?
[ ] Yes [ ] No

3. Have you participated in any previous contracts or subcontracts subject to the equal opportunity clause?
[ ] Yes [ ] No

If you checked "No" to question 1. or 2. above, please provide an explanation:

_____

_____

SECTION VII -- ACKNOWLEDGMENTS, CONTRACT INCORPORATION, COMPLIANCE, PENALTIES, DISCLOSURE

The Disclosing Party understands and agrees that:

A. The certifications, disclosures, and acknowledgments contained in this EDS will become part of any contract or other agreement between the Applicant and the City in connection with the Matter, whether procurement, City assistance, or other City action, and are material inducements to the City's execution of any contract or taking other action with respect to the Matter. The Disclosing Party understands that it must comply with all statutes, ordinances, and regulations on which this EDS is based.

B. The City's Governmental Ethics and Campaign Financing Ordinances, Chapters 2-156 and 2-164 of the Municipal Code, impose certain duties and obligations on persons or entities seeking City contracts, work, business, or transactions. The full text of these ordinances and a training program is available on line at www.cityofchicago.org/Ethics, and may also be obtained from the City's Board of Ethics, 740 N. Sedgwick St., Suite 500, Chicago, IL 60610, (312) 744-9660. The Disclosing Party must comply fully with the applicable ordinances.

C. If the City determines that any information provided in this EDS is false, incomplete or inaccurate, any contract or other agreement in connection with which it is submitted may be rescinded or be void or voidable, and the City may pursue any remedies under the contract or agreement (if not rescinded or void), at law, or in equity, including terminating the Disclosing Party's participation in the Matter and/or declining to allow the Disclosing Party to participate in other transactions with the City. Remedies at law for a false statement of material fact may include incarceration and an award to the City of treble damages.

D. It is the City's policy to make this document available to the public on its Internet site and/or upon request. Some or all of the information provided on this EDS and any attachments to this EDS may be made available to the public on the Internet, in response to a Freedom of Information Act request, or otherwise. By completing and signing this EDS, the Disclosing Party waives and releases any possible rights or claims which it may have against the City in connection with the public release of information contained in this EDS and also authorizes the City to verify the accuracy of any information submitted in this EDS.

E. The information provided in this EDS must be kept current. In the event of changes, the Disclosing Party must supplement this EDS up to the time the City takes action on the Matter. If the Matter is a contract being handled by the City's Department of Procurement Services, the Disclosing Party must update this EDS as the contract requires. **NOTE:** With respect to Matters subject to Article I of Chapter 1-23 of the Municipal Code (imposing **PERMANENT INELIGIBILITY** for certain specified offenses), the information provided herein regarding eligibility must be kept current for a longer period, as required by Chapter 1-23 and Section 2-154-020 of the Municipal Code.

The Disclosing Party represents and warrants that:

F.1. The Disclosing Party is not delinquent in the payment of any tax administered by the Illinois Department of Revenue, nor are the Disclosing Party or its Affiliated Entities delinquent in paying any fine, fee, tax or other charge owed to the City. This includes, but is not limited to, all water charges, sewer charges, license fees, parking tickets, property taxes or sales taxes.

F.2 If the Disclosing Party is the Applicant, the Disclosing Party and its Affiliated Entities will not use, nor permit their subcontractors to use, any facility listed by the U.S. E.P.A. on the federal Excluded Parties List System ("EPLS") maintained by the U. S. General Services Administration.

F.3 If the Disclosing Party is the Applicant, the Disclosing Party will obtain from any contractors/subcontractors hired or to be hired in connection with the Matter certifications equal in form and substance to those in F.1. and F.2. above and will not, without the prior written consent of the City, use any such contractor/subcontractor that does not provide such certifications or that the Disclosing Party has reason to believe has not provided or cannot provide truthful certifications.

NOTE: If the Disclosing Party cannot certify as to any of the items in F.1., F.2. or F.3. above, an explanatory statement must be attached to this EDS.

CERTIFICATION

Under penalty of perjury, the person signing below: (1) warrants that he/she is authorized to execute this EDS and Appendix A (if applicable) on behalf of the Disclosing Party, and (2) warrants that all certifications and statements contained in this EDS and Appendix A (if applicable) are true, accurate and complete as of the date furnished to the City.

Gail Perez
(Print or type name of Disclosing Party)

By: _____
(Sign here)

Gail Perez
(Print or type name of person signing)

Individual
(Print or type title of person signing)

Signed and sworn to before me on (date) 12-28-12,
at Cook County, Illinois (state).

_____ Notary Public.

Commission expires: 10-7-14.

OFFICIAL SEAL
CHARLENE A ROTH
NOTARY PUBLIC - STATE OF ILLINOIS
MY COMMISSION EXPIRES.10/07/14

CITY OF CHICAGO
ECONOMIC DISCLOSURE STATEMENT AND AFFIDAVIT
APPENDIX A

FAMILIAL RELATIONSHIPS WITH ELECTED CITY OFFICIALS AND DEPARTMENT HEADS

This Appendix is to be completed only by (a) the Applicant, and (b) any legal entity which has a direct ownership interest in the Applicant exceeding 7.5 percent. It is not to be completed by any legal entity which has only an indirect ownership interest in the Applicant.


Under Municipal Code Section 2-154-015, the Disclosing Party must disclose whether such Disclosing Party or any "Applicable Party" or any Spouse or Domestic Partner thereof currently has a "familial relationship" with any elected city official or department head. A "familial relationship" exists if, as of the date this EDS is signed, the Disclosing Party or any "Applicable Party" or any Spouse or Domestic Partner thereof is related to the mayor, any alderman, the city clerk, the city treasurer or any city department head as spouse or domestic partner or as any of the following, whether by blood or adoption: parent, child, brother or sister, aunt or uncle, niece or nephew, grandparent, grandchild, father-in-law, mother-in-law, son-in-law, daughter-in-law, stepfather or stepmother, stepson or stepdaughter, stepbrother or stepsister or half-brother or half-sister.

"Applicable Party" means (1) all executive officers of the Disclosing Party listed in Section II.B.1.a., if the Disclosing Party is a corporation; all partners of the Disclosing Party, if the Disclosing Party is a general partnership; all general partners and limited partners of the Disclosing Party, if the Disclosing Party is a limited partnership; all managers, managing members and members of the Disclosing Party, if the Disclosing Party is a limited liability company; (2) all principal officers of the Disclosing Party; and (3) any person having more than a 7.5 percent ownership interest in the Disclosing Party. "Principal officers" means the president, chief operating officer, executive director, chief financial officer, treasurer or secretary of a legal entity or any person exercising similar authority.

Does the Disclosing Party or any "Applicable Party" or any Spouse or Domestic Partner thereof currently have a "familial relationship" with an elected city official or department head?

[ ] Yes [x] No

If yes, please identify below (1) the name and title of such person, (2) the name of the legal entity to which such person is connected; (3) the name and title of the elected city official or department head to whom such person has a familial relationship, and (4) the precise nature of such familial relationship.

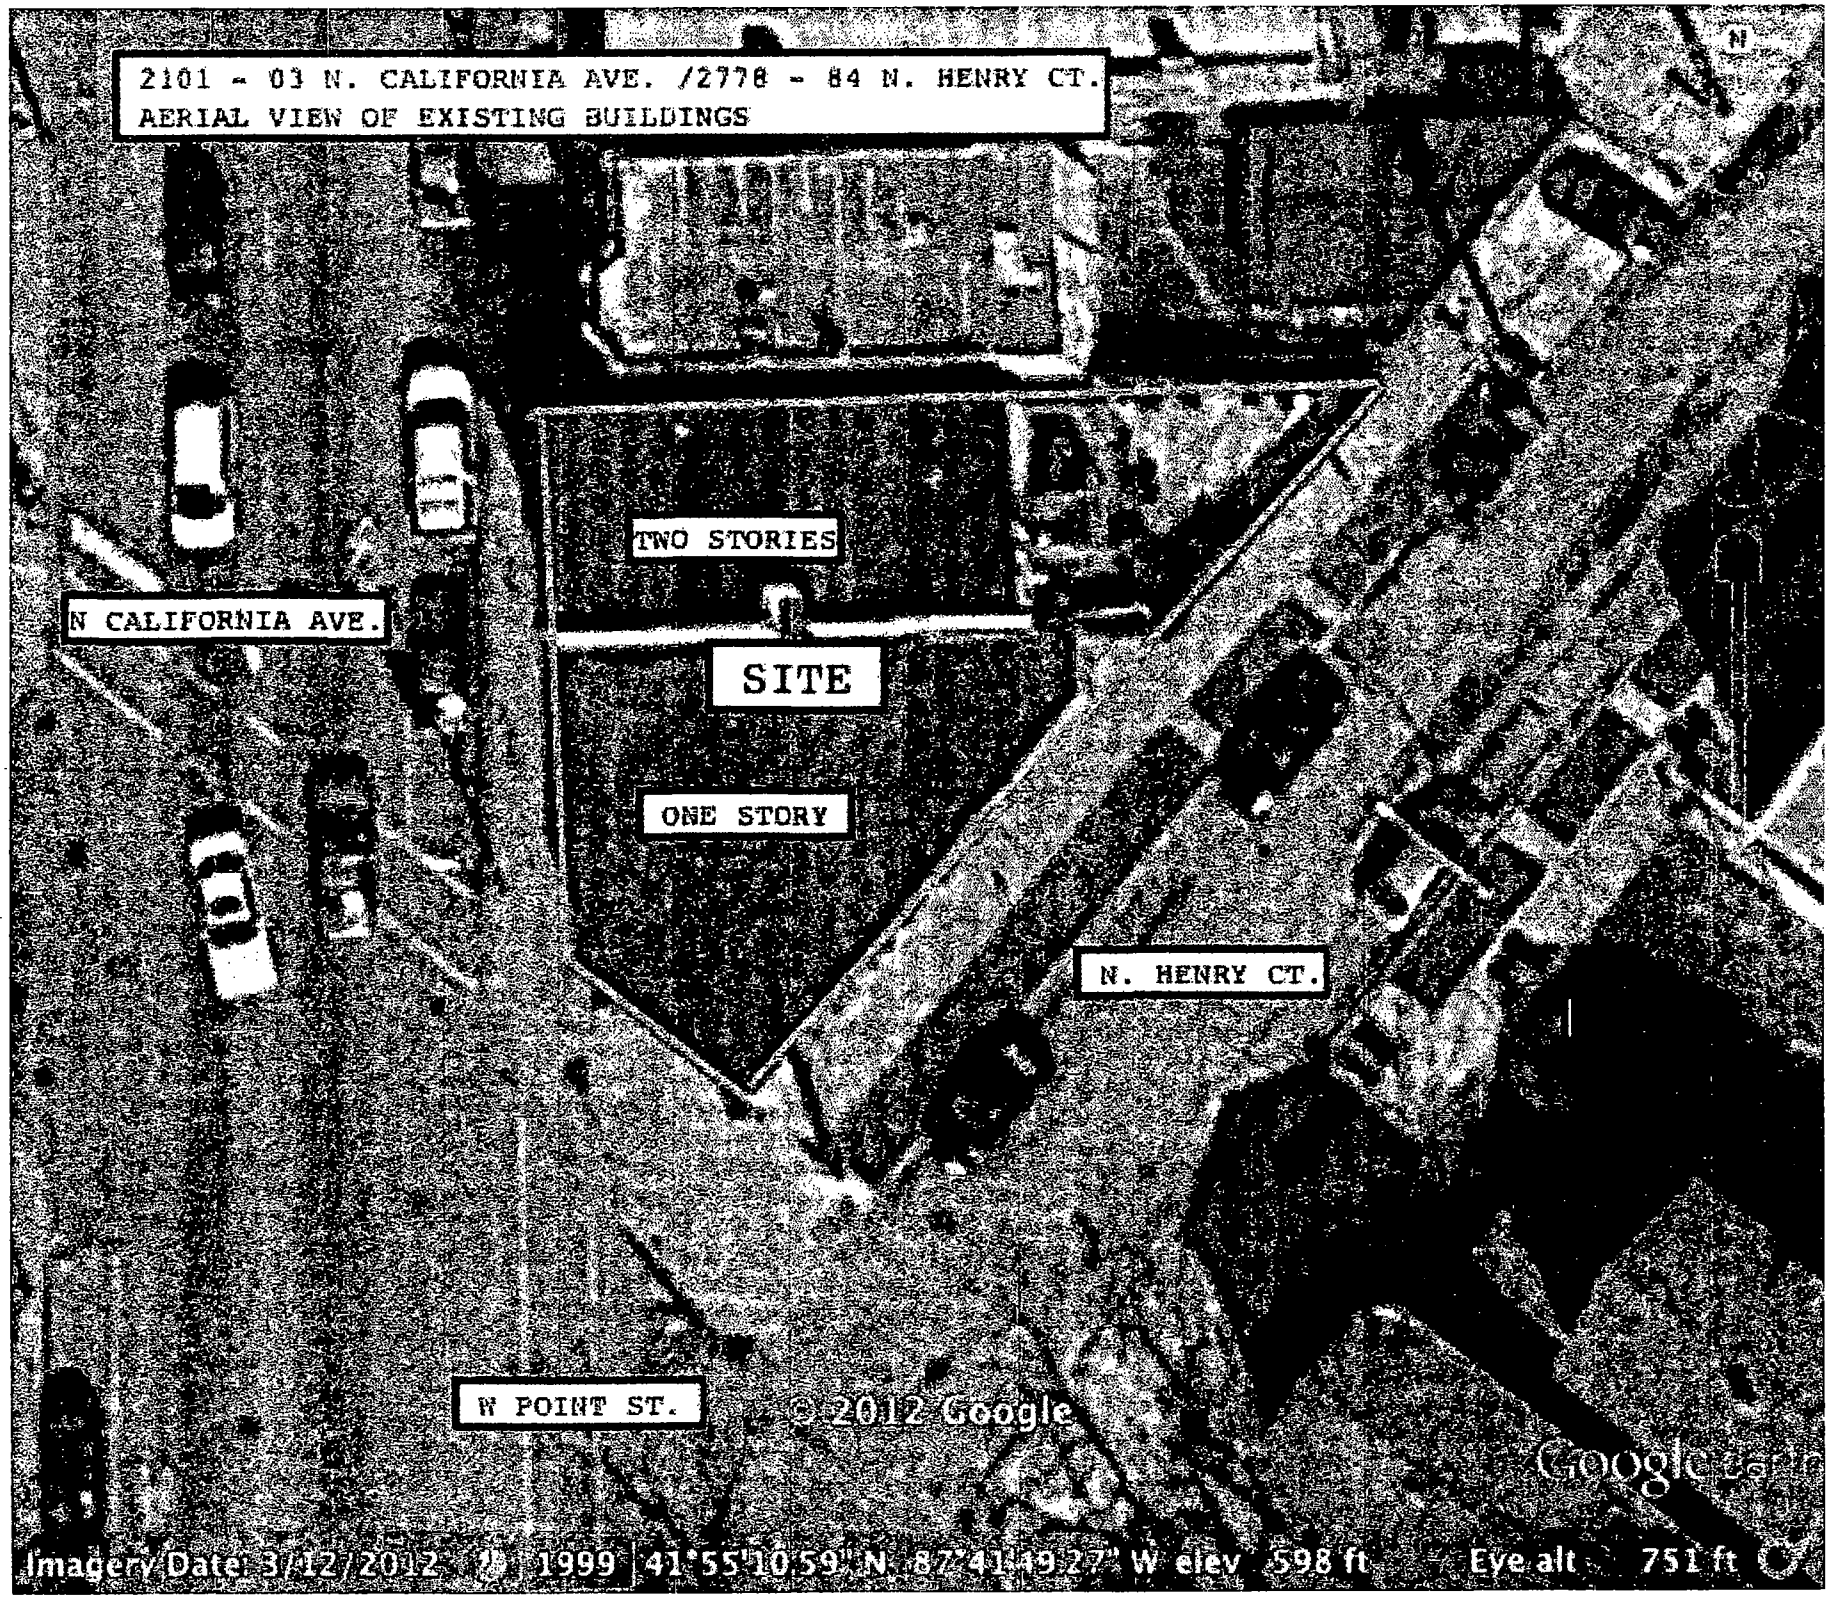

2101 - 03 N. CALIFORNIA AVE. /2778 - 84 N. HENRY CT.
AERIAL VIEW OF EXISTING BUILDINGS
TWO STORIES
N CALIFORNIA AVE.
SITE
ONE STORY
N. HENRY CT.
W POINT ST.
© 2012 Google
Google earth
Imagery Date: 3/12/2012 1999 41°55'10.59" N 87°41'49.27" W elev 598 ft Eye alt 751 ft

2101-03 N. California/2778-84 N. Henry Ct.


California Facade - North Bldg.




2101-03 N. California/2778-84 N. Henry Ct.
California Facade - South Bldg.

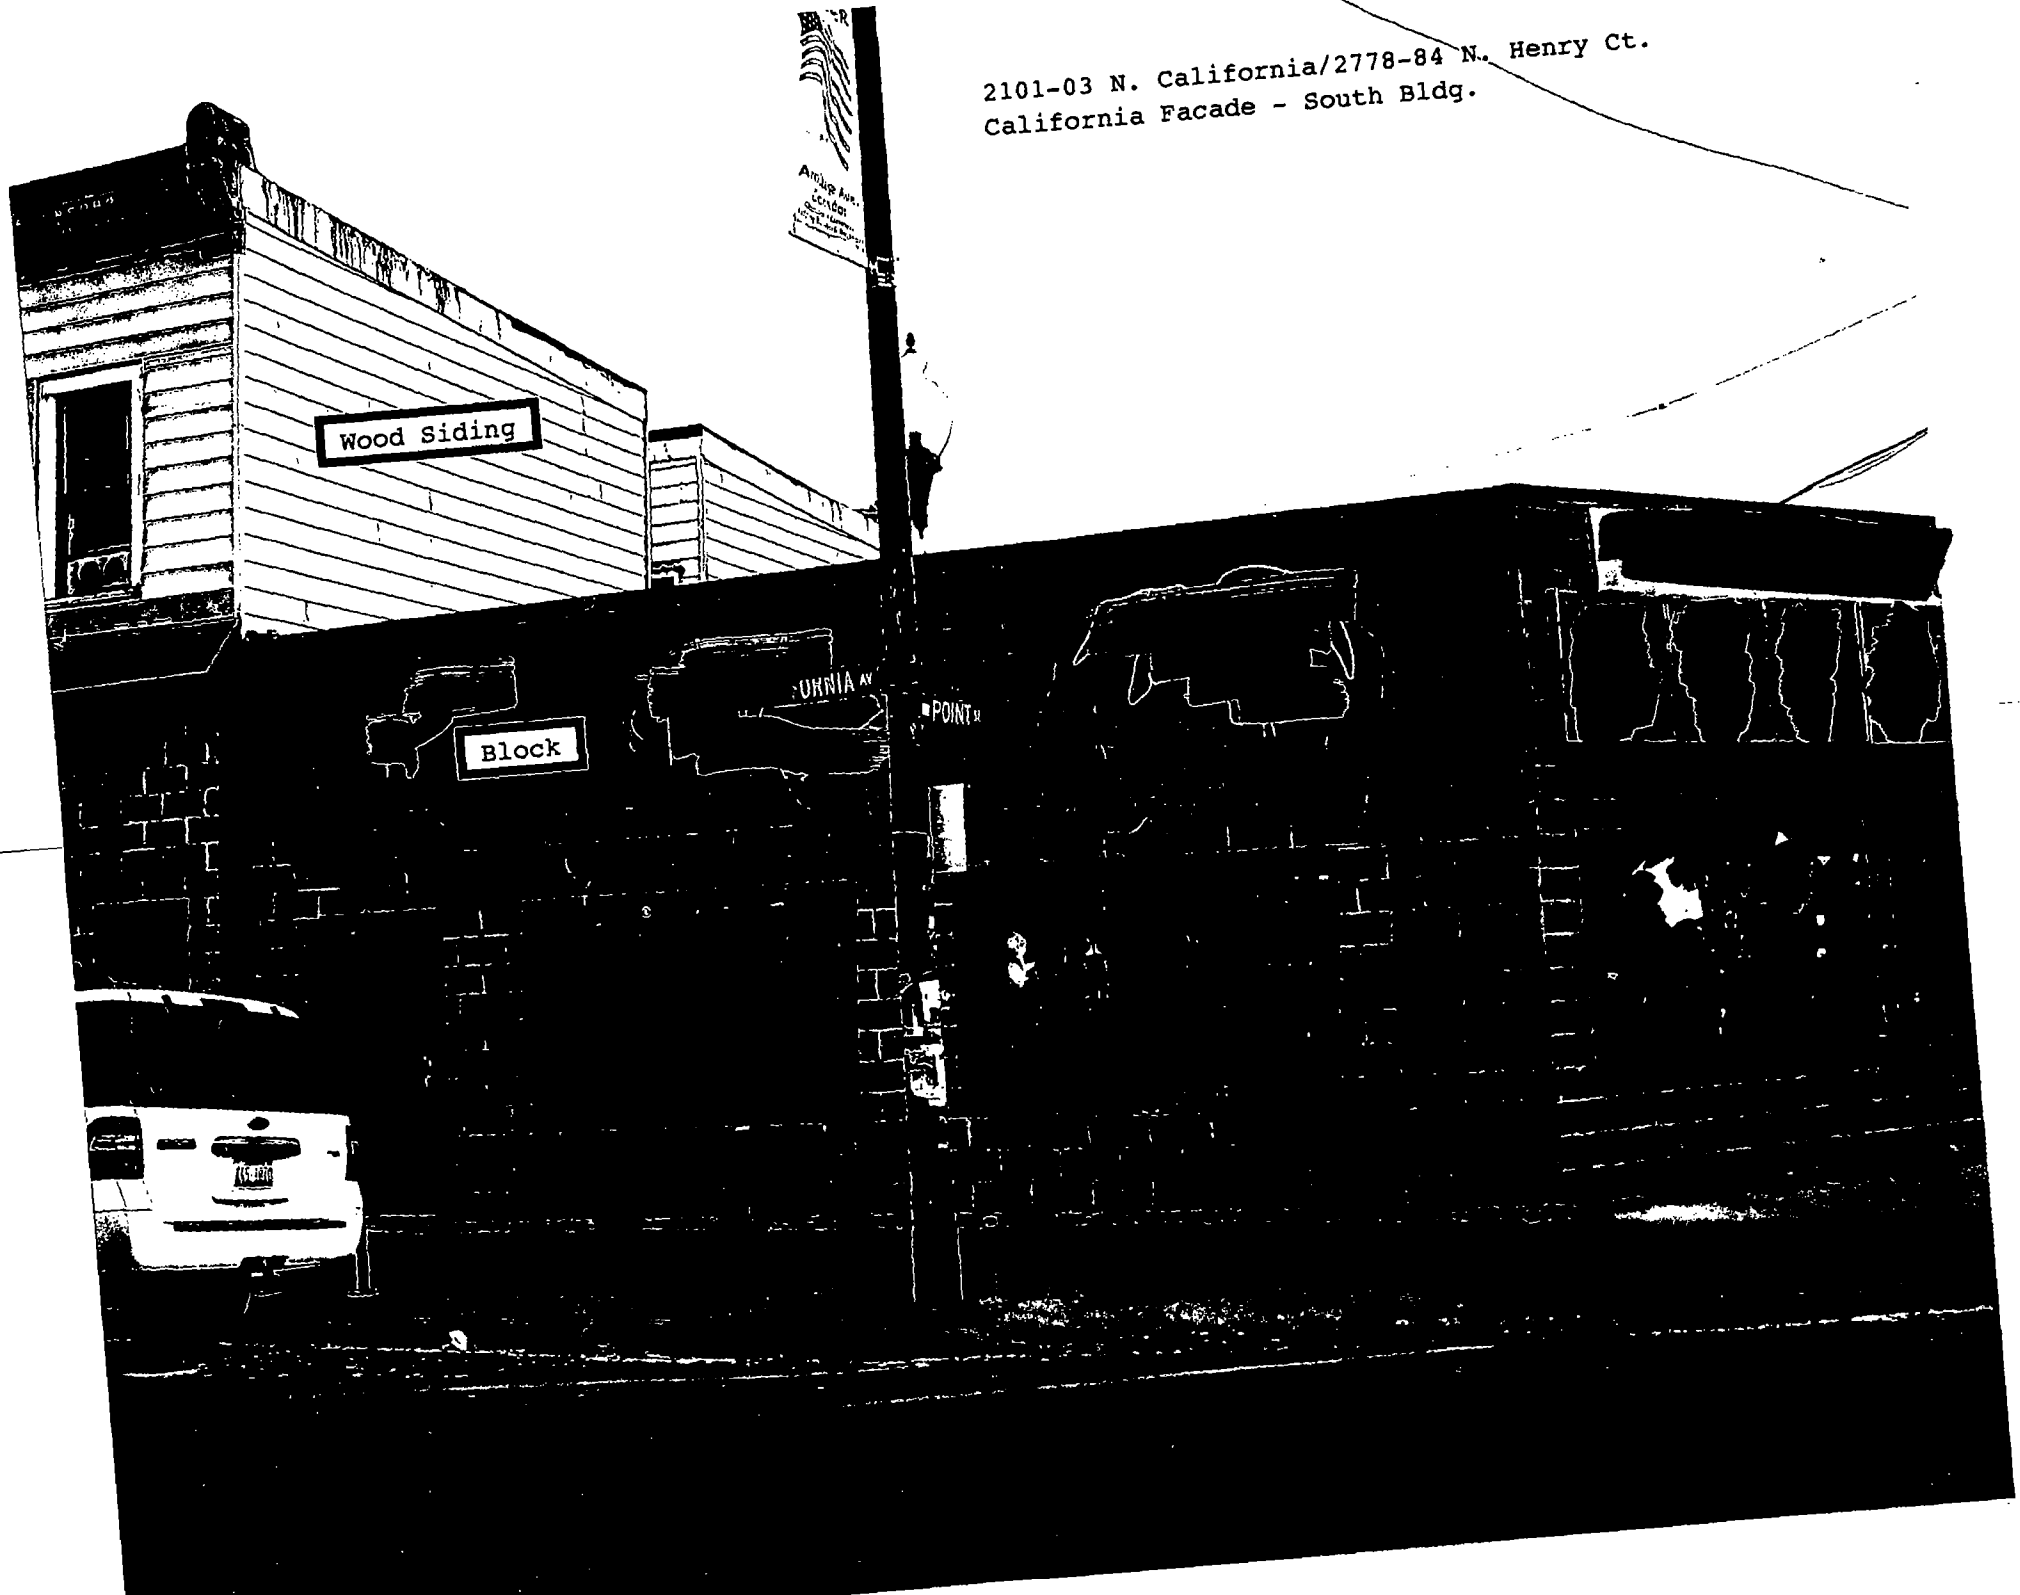

2101 - 03 N. Californai/2778 - 84 N. Henry Ct.
Point Street Facade

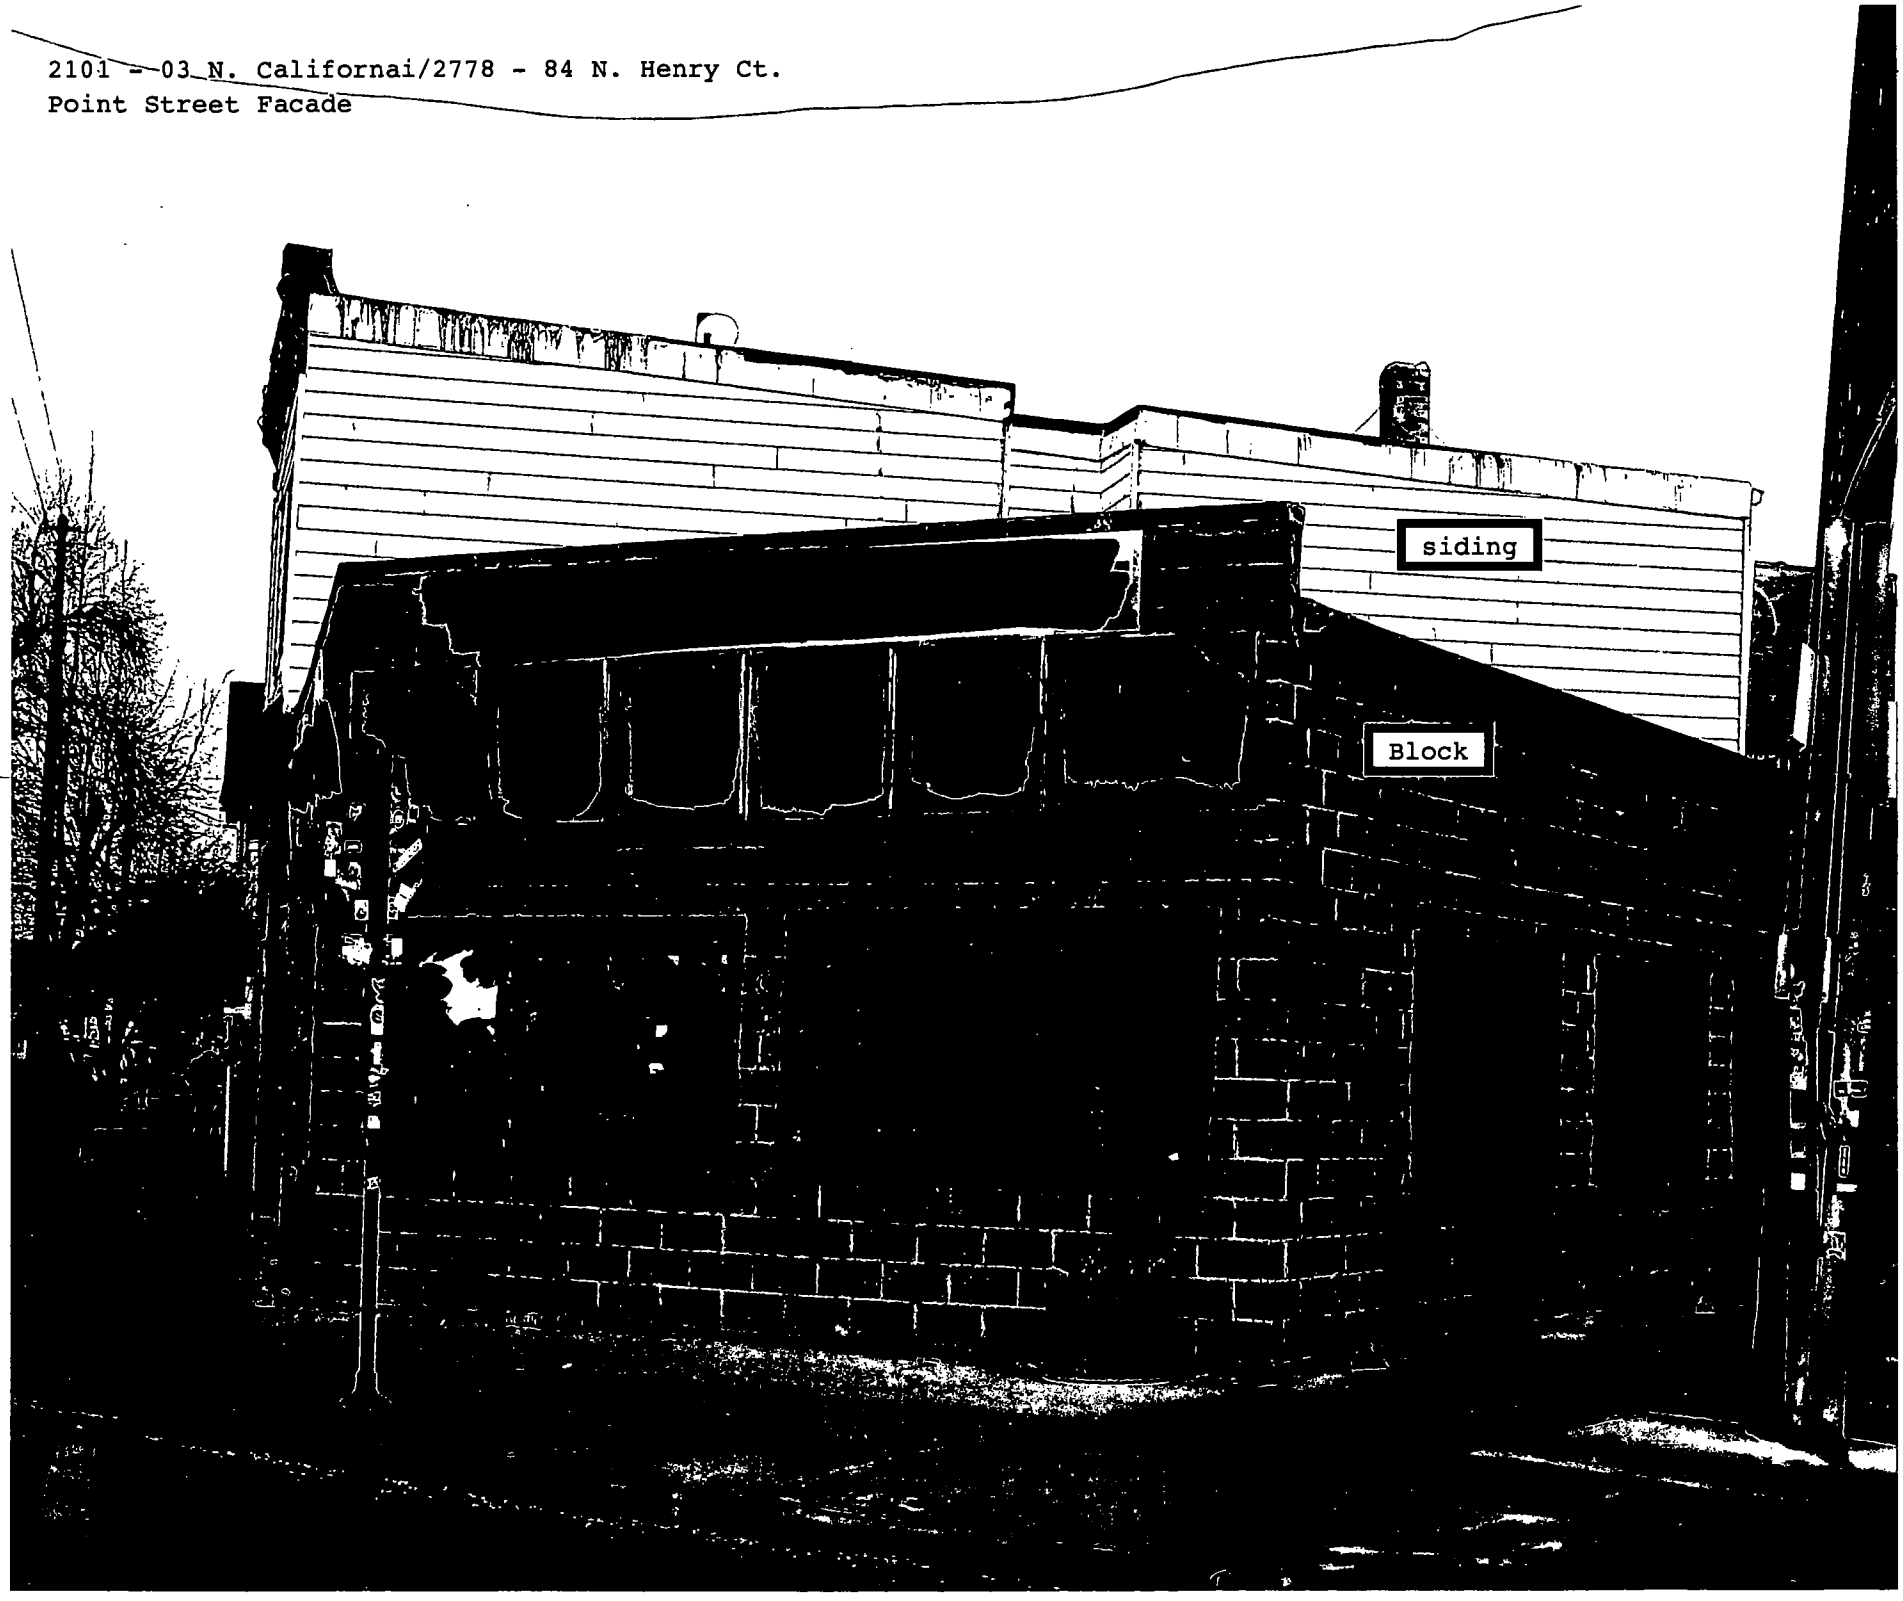

2101-03 N. California/2778-84 N. Henry Ct.
Henry Ct. Facade

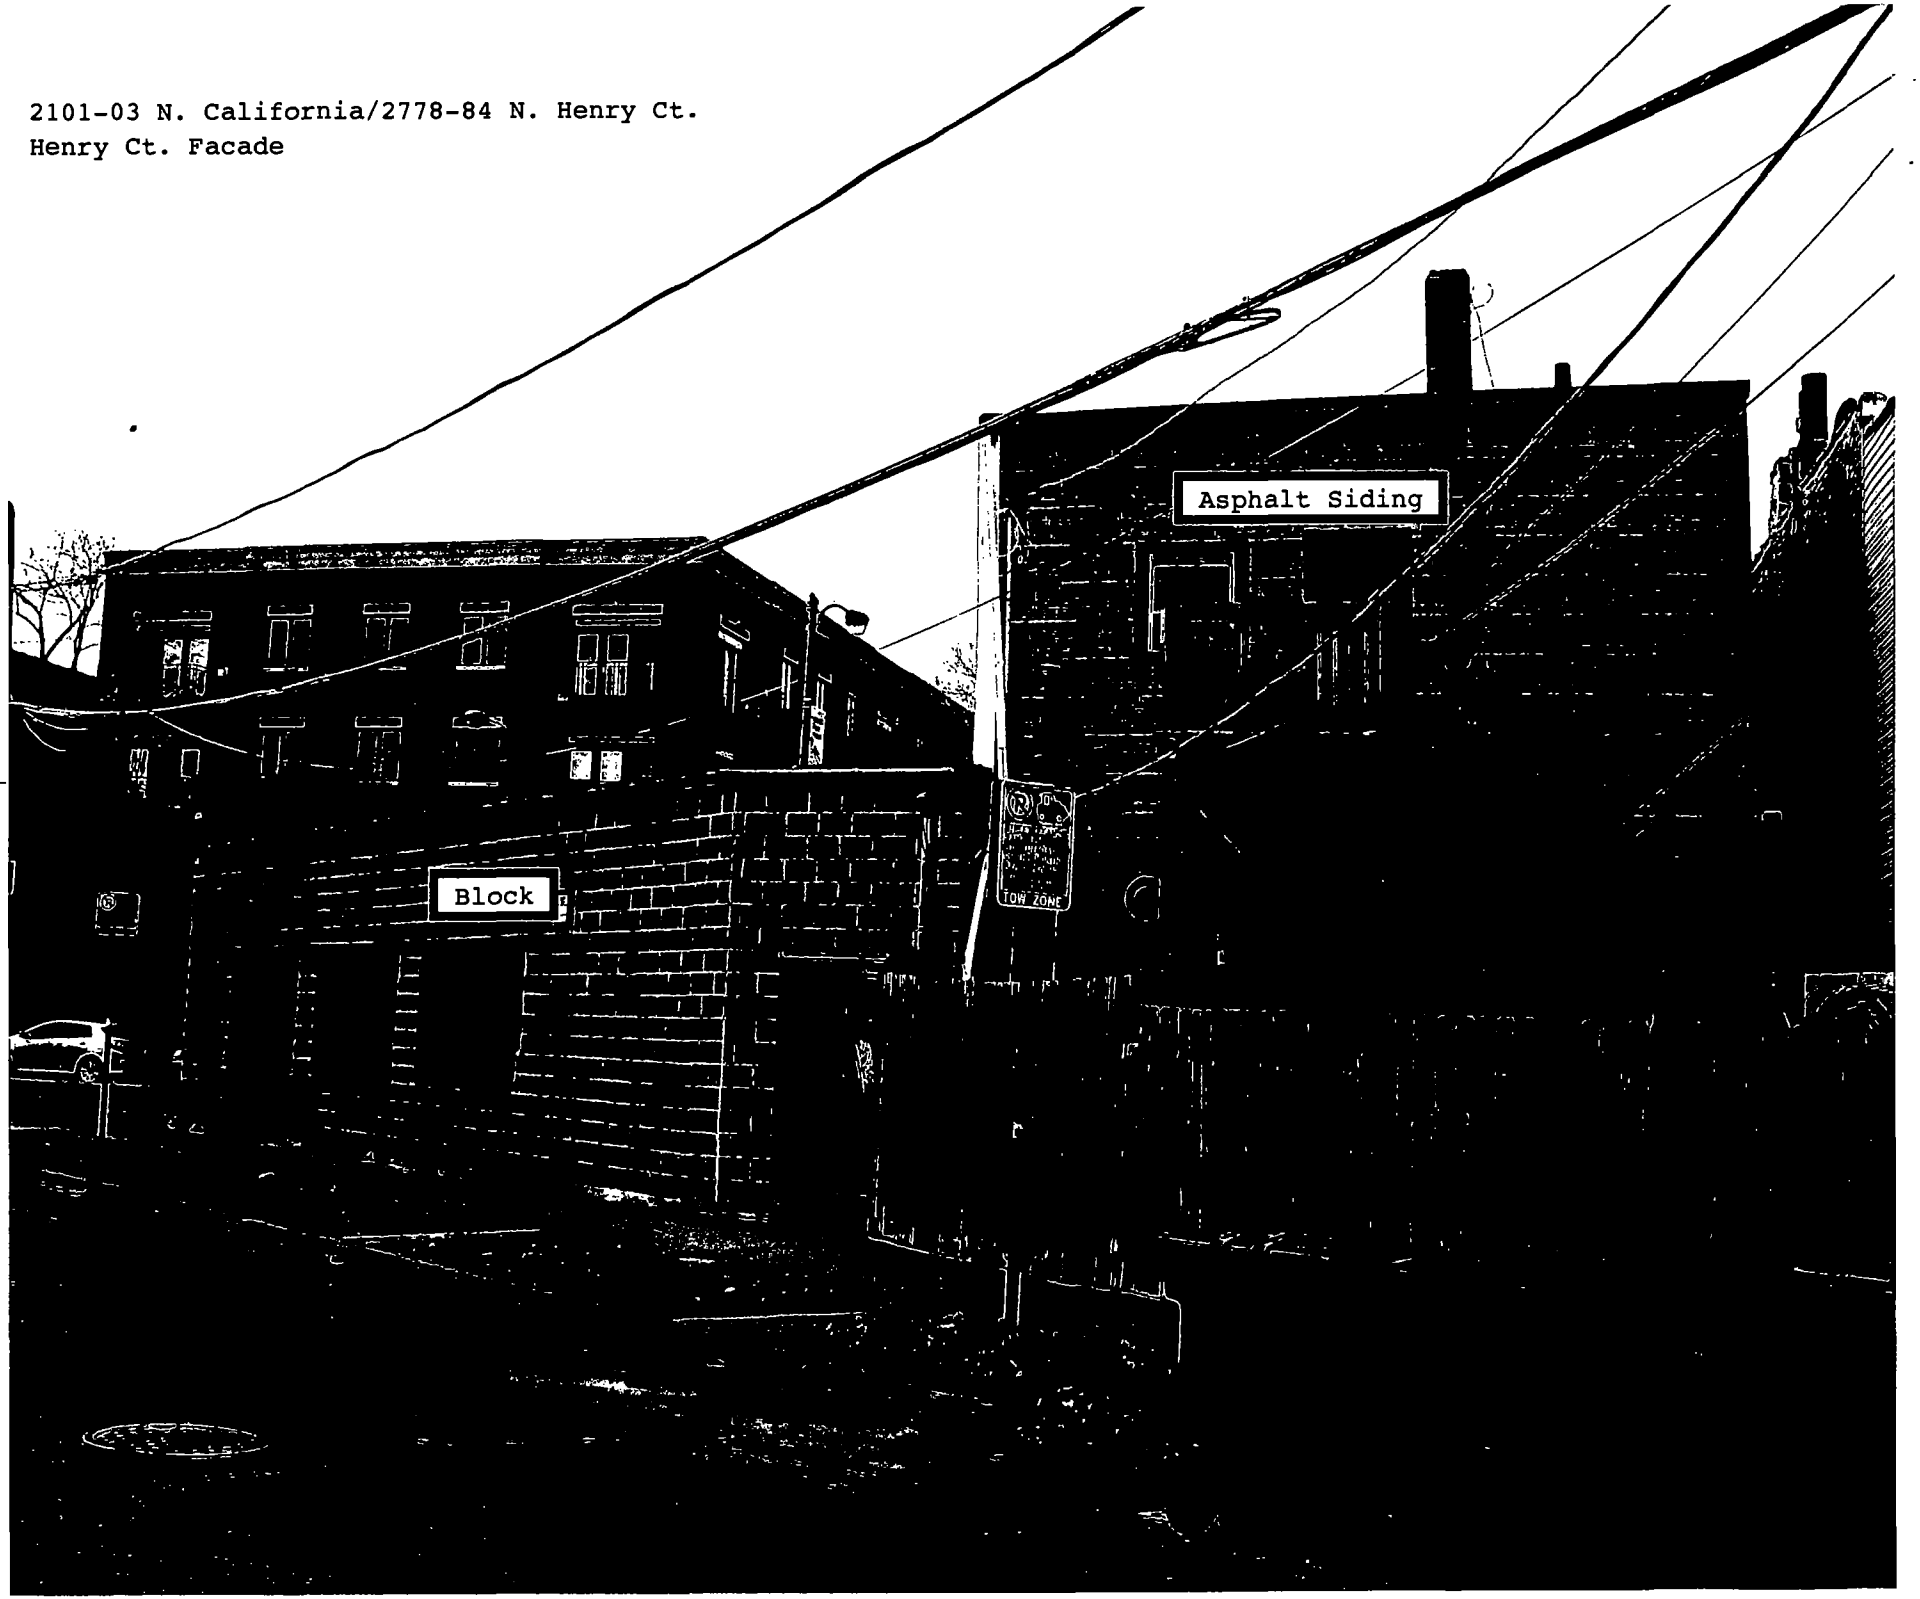

OFFICE:
P.O. Box 43559
Chicago, IL 60643
Tel: (773) 779-1700
Fax: (773) 779-9143


PLAT OF SURVEY

L.R. Pass, P.L.S.
Professional Land Surveyors

Plat of Surveys
Topography
Mortgage Inspecti
Condominiums
Land Development
Legal Descriptions

LOT 32 (EXCEPT THAT PART THEREOF TAKEN FOR WIDENING OF CALIFORNIA AVENUE) AND LOT 33 IN W.O. COLES SUBDIVISION OF LOTS 7 TO 12 INCLUSIVE, LOTS 19 TO 26 INCLUSIVE, LOTS 34 TO 36 INCLUSIVE IN BLOCK 3 IN STAVE'S SUBDIVISION OF THAT PART OF THE NORTHEAST 1/4 OF SECTION 36, TOWNSHIP 40 NORTH, RANGE 13, EAST OF THE THIRD PRINCIPAL MERIDIAN, LYING SOUTH OF THE NORTHWEST PLANK ROAD, IN COOK COUNTY, ILLINOIS.

(COMMONLY KNOWN AS: 2101-03 N. CALIFORNIA AVE.; CHICAGO, ILLINOIS.)

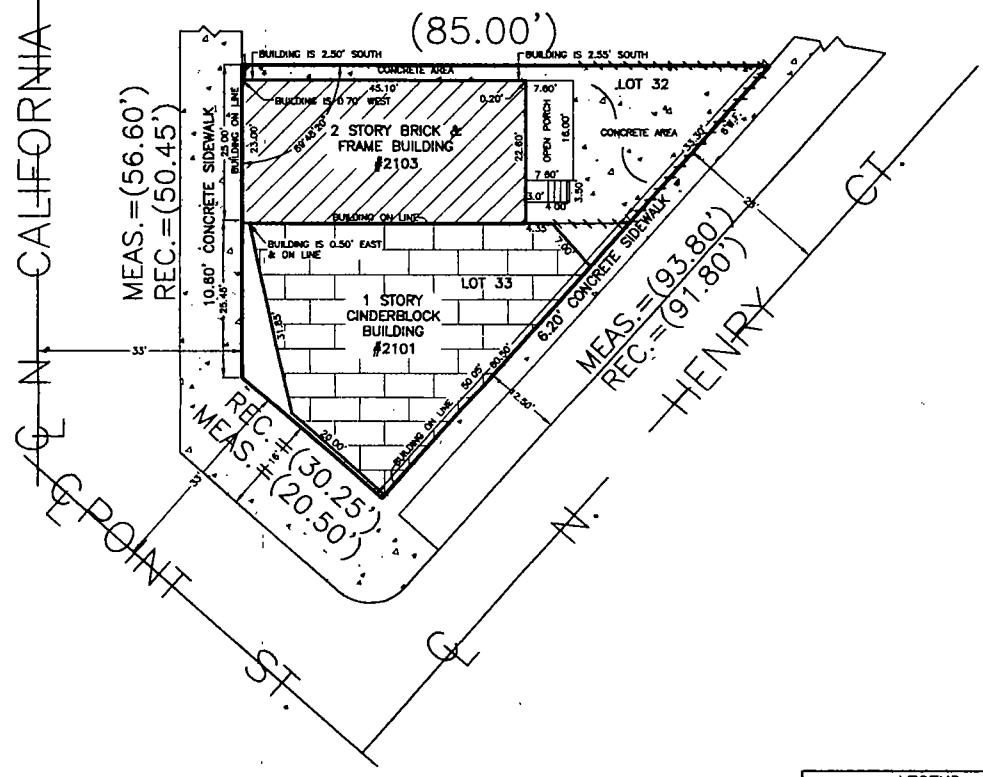

LEGEND	
o	"MAG" NAIL SET
o	SET IRON PIPE
•	IRON PIPE FOUND
+	CUT CROSS- FOUND OR SET
	PROPERTY LINE
(140.45)	RECORDED DATA
140.45	MEASURED DIMENSION
	NOTCH
	WIRE FENCE
/	WOOD FENCE
×	CHAIN LINK FENCE (C.L.F.)
□	WROUGHT IRON FENCE (W.I.F.)
●●●	5 NAILS (SET)

L.R. PASS & ASSOCIATES
PROFESSIONAL DESIGN FIRM
LAND SURVEYING CORPORATION
184-004144
STATE OF ILLINOIS

PROFESSIONAL LAND SURVEYOR
LEON R. PASS
035-003083
CHICAGO
ILLINOIS
STATE OF ILLINOIS

UNLESS REQUESTED OTHERWISE (BY THE CLIENT OR HIS/HER AGENT) MONUMENTS OR WITNESS POINTS SHALL BE SET FOR ALL ACCESSIBLE CORNERS OF THE SURVEY.

THIS PROFESSIONAL SERVICE CONFORMS TO THE CURRENT ILLINOIS MINIMUM STANDARDS OF PRACTICE APPLICABLE TO BOUNDARY SURVEYS. ILLINOIS PROFESSIONAL LAND SURVEYOR NO. 035-0003083.

FIELD DATE: 1/1/13
P. I. N.: 13-36-227-014-0000
BOOK NO.: 283
SURVEYOR: R.A.P.
DIMENSIONS ARE NOT TO BE SCALED.
ORDER NO.: 12DEC-642
SCALE: 1" = 20 FEET
ORDERED BY: STEVE PEREZ
MEMBER: I. P. L. S. A.
A. C. S. M.

D.J. © 2013 L.R. PASS, P.L.S. ALL RIGHTS RESERVED.

COMPARE ALL POINTS BEFORE BUILDING, NO IMPROVEMENTS SHOULD BE MADE ON THE BASIS OF THIS PLAT ALONE.
CRITICAL FIELD MONUMENTATION SHOULD BE ESTABLISHED PRIOR TO THE COMMENCEMENT OF ANY AND ALL CONSTRUCTION.
PLEASE REFER TO DEED, TITLE POLICY AND/OR LOCAL ORDINANCES FOR BUILDING LINE RESTRICTIONS AND/OR EASEMENTS NOT SHOWN HEREON.
PLEASE CHECK LEGAL DESCRIPTION WITH DEED AND IMMEDIATELY REPORT ANY DISCREPANCY TO THE SURVEYOR FOR EXPLANATION AND/OR CORRECTION.
ALL DIMENSIONS AND MEASUREMENTS ARE SHOWN IN FEET; AND DECIMAL PARTS THEREOF, AND ARE CORRECTED TO A TEMPERATURE OF 62 DEGREES FAHRENHEIT.

STATE OF ILLINOIS
COUNTY OF COOK

WE, L.R. PASS, P.L.S., DO HEREBY CERTIFY THAT W HAVE SURVEYED THE ABOVE DESCRIBED PROPERTY AND TO THE BEST OF OUR KNOWLEDGE, INFORMATION AND BELIEF, THE PLAT HEREON DRAWN IS A REPRESENTATION OF SAID SURVEY.

GIVEN UNDER MY HAND AND SEAL THIS 4th DAY OF JANUARY 20 13.

LICENSE EXPIRATION DATE: 11/30/14

Office of the City Clerk

O2013-30

Office of the City Clerk

City Council Document Tracking Sheet

Meeting Date:	1/17/2013
Sponsor(s):	Mendoza, Susana A. (Clerk)
Type:	Ordinance
Title:	Zoning Reclassification App No. 17650 at 118-128 W Chicago Ave and 801-819 N LaSalle St
Committee(s) Assignment:	Committee on Zoning, Landmarks and Building Standards

ORDINANCE

BE IT ORDAINED BY THE CITY COUNCIL OF THE CITY OF CHICAGO

SECTION 1: Title 17 of the Municipal Code of Chicago, the Chicago Zoning Ordinance is hereby amended by changing all the DX-5 Downtown Mixed-Use District and DX-7 Downtown Mixed-Use District symbols and indications as shown on Map No. 3-F in an area bounded by:

> A line 202.24 feet north of and parallel to West Chicago Avenue; the alley next east of and parallel to North LaSalle Street; a line 127.15 feet north of and parallel to West Chicago Avenue; a line 59.58 feet west of and parallel to the public alley next east of and parallel to North LaSalle Street; a line 84.5 feet north of and parallel to West Chicago Avenue; a line 49.58 feet west of and parallel to the public alley next east of and parallel to North LaSalle Street; a line 117.15 feet north of and parallel to West Chicago Avenue; the alley next east of and parallel to North LaSalle Street; West Chicago Avenue; North LaSalle Street

to the designation of DX-7 Downtown Mixed-Use District and a corresponding use district is hereby established in the area above described.

SECTION 2: Title 17 of the Municipal Code of Chicago, the Chicago Zoning Ordinance is hereby amended by changing all DX-7 Downtown Mixed-Use District symbols and indications established in Section 1 above to the designation of Residential Business Planned Development No. _____ which is hereby established in the area above described, subject to such use and bulk regulations as are set forth in the Plan of Development herewith attached and made a part thereof and to no others.

SECTION 3: This Ordinance shall be in force and effect from after its passage and due publication.

#17650
INTRO DATE:
1-17-2013

CITY OF CHICAGO

APPLICATION FOR AN AMENDMENT TO
THE CHICAGO ZONING ORDINANCE

1. ADDRESS of the property Applicant is seeking to rezone:

118-128 W. Chicago Ave., 801-819 N. LaSalle St.

2. Ward Number that property is located in: 42

3. APPLICANT Smithfield Properties XVI, L.L.C.

ADDRESS 400 West Huron Street CITY Chicago

STATE IL ZIP CODE 60654 PHONE(312) 218-4060

EMAIL wsmith@smith-field.com CONTACT PERSON W. Harris Smith

4. Is the applicant the owner of the property? YES X NO X (as to 815 N. LaSalle)
If the applicant is not the owner of the property, please provide the following information regarding the owner and attach written authorization from the owner allowing the application to proceed.

OWNER The Moody Bible Institute of Chicago

ADDRESS 820 N. LaSalle St. CITY Chicago

STATE IL ZIP CODE 60610 PHONE(312) 236-5907

EMAIL tom@bransfield.net CONTACT PERSON Thomas D. Bransfield

5. If the Applicant/Owner of the property has obtained a lawyer as their representative for the rezoning, please provide the following information:

ATTORNEY John J. George, Schuyler, Roche & Crisham P.C.

ADDRESS One Prudential Plaza, Suite 3800, 130 East Randolph St.

CITY Chicago STATE IL ZIP CODE 60601

PHONE (312) 565-8439 FAX (312) 565-8300 EMAIL jgeorge@srcattorneys.com

6. If the applicant is a legal entity (Corporation, LLC, Partnership, etc.) please provide the names of all owners as disclosed on the Economic Disclosure Statements.

Pooba Trust UTAD January 1, 1989; Robert M. Levin, Trustee; W. Harris Smith, sole (100%) beneficiary

Barbara Holdings Company, LLC; Fred B. Barbara, sole (100%) member

7. On what date did the owner acquire legal title to the subject property? February 22, 2002

8. Has the present owner previously rezoned this property? If yes, when?

No.

9. Present Zoning District DX-5 and DX-7 Proposed Zoning District Planned Development DX-7 then to Residential Business

10. Lot size in square feet (or dimensions) 26,779 Square Feet

11. Current Use of the property Partly vacant, 1-2 story building on part.

12. Reason for rezoning the property To allow for residential development.

13. Describe the proposed use of the property after the rezoning. Indicate the number of dwelling units; number of parking spaces; approximate square footage of any commercial space; and height of the proposed building. (BE SPECIFIC)

Please see Planned Development Statements and Exhibits for specific information.

14. On May 10, 2007, the Chicago City Council passed the Affordable Requirements Ordinance (ARO) that requires on-site affordable housing units or a financial contribution if residential housing projects receive a zoning change under certain circumstances. Based on the lot size of the project in question and the proposed zoning classification, is this project subject to the Affordable Requirements Ordinance? (See Fact Sheet for more information)

YES X NO

COUNTY OF COOK
STATE OF ILLINOIS

W. Harris Smith, being first duly sworn on oath, states that all of the above statements and the statements contained in the documents submitted herewith are true and correct.

Signature of Applicant

Subscribed and Sworn to before me this

18th day of December, 2012

Notary Public

"OFFICIAL SEAL"
Lawrence M Gritton
Notary Public, State of Illinois
My Commission Expires 2/19/2016


For Office Use Only

Date of Introduction: _____

File Number: _____

Ward: _____

834452v1
084756.00001

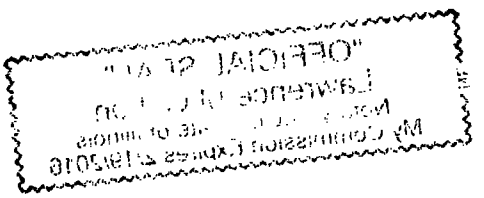
"OFFICIAL SEAL"
My Commission Expires 4/19/2016

CITY OF CHICAGO
ECONOMIC DISCLOSURE STATEMENT
AND AFFIDAVIT

SECTION I -- GENERAL INFORMATION

A. Legal name of the Disclosing Party submitting this EDS. Include d/b/a/ if applicable:

Smithfield Properties XVI, L.L.C.

Check ONE of the following three boxes:

Indicate whether the Disclosing Party submitting this EDS is:

1. [X] the Applicant
   OR
2. [ ] a legal entity holding a direct or indirect interest in the Applicant. State the legal name of the Applicant in which the Disclosing Party holds an interest: _____
   OR
3. [ ] a legal entity with a right of control (see Section II.B.1.) State the legal name of the entity in which the Disclosing Party holds a right of control: _____

B. Business address of the Disclosing Party: 400 West Huron Street
Chicago, IL 60654

C. Telephone: 312.266.9800 Fax: 312.266.9530 Email: wsmith@smith-field.com

D. Name of contact person: W. Harris Smith

E. Federal Employer Identification No. (if you have one):

F. Brief description of contract, transaction or other undertaking (referred to below as the "Matter") to which this EDS pertains. (Include project number and location of property, if applicable):

Application for Planned Development at 118-128 West Chicago Avenue, 801-819 North LaSalle

G. Which City agency or department is requesting this EDS? DHED

If the Matter is a contract being handled by the City's Department of Procurement Services, please complete the following:

Specification # _____ and Contract # _____

SECTION II -- DISCLOSURE OF OWNERSHIP INTERESTS

A. NATURE OF THE DISCLOSING PARTY

1. Indicate the nature of the Disclosing Party:

[ ] Person
[ ] Publicly registered business corporation
[ ] Privately held business corporation
[ ] Sole proprietorship
[ ] General partnership
[ ] Limited partnership
[] Trust
[X] Limited liability company
[ ] Limited liability partnership
[ ] Joint venture
[ ] Not-for-profit corporation
(Is the not-for-profit corporation also a 501(c)(3))?
[ ] Yes [ ] No
[ ] Other (please specify)

2. For legal entities, the state (or foreign country) of incorporation or organization, if applicable:

Illinois

3. For legal entities not organized in the State of Illinois: Has the organization registered to do business in the State of Illinois as a foreign entity?

[ ] Yes [ ] No [ ] N/A

B. IF THE DISCLOSING PARTY IS A LEGAL ENTITY:

1. List below the full names and titles of all executive officers and all directors of the entity. NOTE: For not-for-profit corporations, also list below all members, if any, which are legal entities. If there are no such members, write "no members." For trusts, estates or other similar entities, list below the legal titleholder(s).

If the entity is a general partnership, limited partnership, limited liability company, limited liability partnership or joint venture, list below the name and title of each general partner, managing member, manager or any other person or entity that controls the day-to-day management of the Disclosing Party. NOTE: Each legal entity listed below must submit an EDS on its own behalf.

Name	Title
Harris Management, Ltd.	Manager

2. Please provide the following information concerning each person or entity having a direct or indirect beneficial interest (including ownership) in excess of 7.5% of the Disclosing Party. Examples of such an interest include shares in a corporation, partnership interest in a partnership or joint venture,

interest of a member or manager in a limited liability company, or interest of a beneficiary of a trust, estate or other similar entity. If none, state "None." NOTE: Pursuant to Section 2-154-030 of the Municipal Code of Chicago ("Municipal Code"), the City may require any such additional information from any applicant which is reasonably intended to achieve full disclosure.

Name	Business Address	Percentage Interest in the Disclosing Party
Pooba Trust	120 N. LaSalle, 38th Flr, Chicago, IL 60602	57.383%
Barbara Holdings Company, LLC	2300 S. Archer Ave, Chicago, IL 60616	28.99%

SECTION III -- BUSINESS RELATION SHIPS WITH CITY ELECTED OFFICIALS

Has the Disclosing Party had a "business relationship," as defined in Chapter 2-156 of the Municipal Code, with any City elected official in the 12 months before the date this EDS is signed?

[ ] Yes [X] No

If yes, please identify below the name(s) of such City elected official(s) and describe such relationship(s):

SECTION IV -- DISCLOSURE OF SUBCONTRACTORS AND OTHER RETAINED PARTIES

The Disclosing Party must disclose the name and business address of each subcontractor, attorney, lobbyist, accountant, consultant and any other person or entity whom the Disclosing Party has retained or expects to retain in connection with the Matter, as well as the nature of the relationship, and the total amount of the fees paid or estimated to be paid. The Disclosing Party is not required to disclose employees who are paid solely through the Disclosing Party's regular payroll.

"Lobbyist" means any person or entity who undertakes to influence any legislative or administrative action on behalf of any person or entity other than: (1) a not-for-profit entity, on an unpaid basis, or (2) himself. "Lobbyist" also means any person or entity any part of whose duties as an employee of another includes undertaking to influence any legislative or administrative action.

If the Disclosing Party is uncertain whether a disclosure is required under this Section, the Disclosing Party must either ask the City whether disclosure is required or make the disclosure.

Name (indicate whether retained or anticipated to be retained)	Business Address	Relationship to Disclosing Party (subcontractor, attorney, lobbyist, etc.)	Fees (indicate whether paid or estimated.) NOTE: "hourly rate" or "t.b.d." is not an acceptable response.
John J. George	Schulyer, Roche & Crisham P.C. One Prudential Plaza, Suite 3800, 130 East Randolph Street, Chicago, IL 60601	Attorney	EST $25,000.00

(Add sheets if necessary)

[ ] Check here if the Disclosing Party has not retained, nor expects to retain, any such persons or entities.

SECTION V -- CERTIFICATIONS

A. COURT-ORDERED CHILD SUPPORT COMPLIANCE

Under Municipal Code Section 2-92-415, substantial owners of business entities that contract with the City must remain in compliance with their child support obligations throughout the contract's term.

Has any person who directly or indirectly owns 10% or more of the Disclosing Party been declared in arrearage on any child support obligations by any Illinois court of competent jurisdiction?

[ ] Yes [X] No [ ] No person directly or indirectly owns 10% or more of the Disclosing Party.

If "Yes," has the person entered into a court-approved agreement for payment of all support owed and is the person in compliance with that agreement?

[ ] Yes [ ] No

B. FURTHER CERTIFICATIONS

1. Pursuant to Municipal Code Chapter 1-23, Article I ("Article I")(which the Applicant should consult for defined terms (e.g., "doing business") and legal requirements), if the Disclosing Party submitting this EDS is the Applicant and is doing business with the City, then the Disclosing Party certifies as follows: (i) neither the Applicant nor any controlling person is currently indicted or charged with, or has admitted guilt of, or has ever been convicted of, or placed under supervision for, any criminal offense involving actual, attempted, or conspiracy to commit bribery, theft, fraud, forgery, perjury, dishonesty or deceit against an officer or employee of the City or any sister agency; and (ii) the Applicant understands and acknowledges that compliance with Article I is a continuing requirement for doing business with the City. NOTE: If Article I applies to the Applicant, the permanent compliance timeframe in Article I supersedes some five-year compliance timeframes in certifications 2 and 3 below.

2. The Disclosing Party and, if the Disclosing Party is a legal entity, all of those persons or entities identified in Section II.B.1. of this EDS:

a. are not presently debarred, suspended, proposed for debarment, declared ineligible or voluntarily excluded from any transactions by any federal, state or local unit of government;

b. have not, within a five-year period preceding the date of this EDS, been convicted of a criminal offense, adjudged guilty, or had a civil judgment rendered against them in connection with: obtaining, attempting to obtain, or performing a public (federal, state or local) transaction or contract under a public transaction; a violation of federal or state antitrust statutes; fraud; embezzlement; theft; forgery; bribery; falsification or destruction of records; making false statements; or receiving stolen property;

c. are not presently indicted for, or criminally or civilly charged by, a governmental entity (federal, state or local) with committing any of the offenses set forth in clause B.2.b. of this Section V;

d. have not, within a five-year period preceding the date of this EDS, had one or more public transactions (federal, state or local) terminated for cause or default; and

e. have not, within a five-year period preceding the date of this EDS, been convicted, adjudged guilty, or found liable in a civil proceeding, or in any criminal or civil action, including actions concerning environmental violations, instituted by the City or by the federal government, any state, or any other unit of local government.

3. The certifications in subparts 3, 4 and 5 concern:

• the Disclosing Party;
• any "Contractor" (meaning any contractor or subcontractor used by the Disclosing Party in connection with the Matter, including but not limited to all persons or legal entities disclosed under Section IV, "Disclosure of Subcontractors and Other Retained Parties");
• any "Affiliated Entity" (meaning a person or entity that, directly or indirectly: controls the Disclosing Party, is controlled by the Disclosing Party, or is, with the Disclosing Party, under common control of another person or entity. Indicia of control include, without limitation: interlocking management or ownership; identity of interests among family members, shared facilities and equipment; common use of employees; or organization of a business entity following the ineligibility of a business entity to do business with federal or state or local government, including the City, using substantially the same management, ownership, or principals as the ineligible entity); with respect to Contractors, the term Affiliated Entity means a person or entity that directly or indirectly controls the Contractor, is controlled by it, or, with the Contractor, is under common control of another person or entity;
• any responsible official of the Disclosing Party, any Contractor or any Affiliated Entity or any other official, agent or employee of the Disclosing Party, any Contractor or any Affiliated Entity, acting pursuant to the direction or authorization of a responsible official of the Disclosing Party, any Contractor or any Affiliated Entity (collectively "Agents").

Neither the Disclosing Party, nor any Contractor, nor any Affiliated Entity of either the Disclosing Party or any Contractor nor any Agents have, during the five years before the date this EDS is signed, or, with respect to a Contractor, an Affiliated Entity, or an Affiliated Entity of a Contractor during the five years before the date of such Contractor's or Affiliated Entity's contract or engagement in connection with the Matter:

a. bribed or attempted to bribe, or been convicted or adjudged guilty of bribery or attempting to bribe, a public officer or employee of the City, the State of Illinois, or any agency of the federal government or of any state or local government in the United States of America, in that officer's or employee's official capacity;

b. agreed or colluded with other bidders or prospective bidders, or been a party to any such agreement, or been convicted or adjudged guilty of agreement or collusion among bidders or prospective bidders, in restraint of freedom of competition by agreement to bid a fixed price or otherwise; or

c. made an admission of such conduct described in a. or b. above that is a matter of record, but have not been prosecuted for such conduct; or

d. violated the provisions of Municipal Code Section 2-92-610 (Living Wage Ordinance).

4. Neither the Disclosing Party, Affiliated Entity or Contractor, or any of their employees, officials, agents or partners, is barred from contracting with any unit of state or local government as a result of engaging in or being convicted of (1) bid-rigging in violation of 720 ILCS 5/33E-3; (2) bid-rotating in violation of 720 ILCS 5/33E-4; or (3) any similar offense of any state or of the United States of America that contains the same elements as the offense of bid-rigging or bid-rotating.

5. Neither the Disclosing Party nor any Affiliated Entity is listed on any of the following lists maintained by the Office of Foreign Assets Control of the U.S. Department of the Treasury or the Bureau of Industry and Security of the U.S. Department of Commerce or their successors: the Specially Designated Nationals List, the Denied Persons List, the Unverified List, the Entity List and the Debarred List.

6. The Disclosing Party understands and shall comply with the applicable requirements of Chapters 2-55 (Legislative Inspector General), 2-56 (Inspector General) and 2-156 (Governmental Ethics) of the Municipal Code.

7. If the Disclosing Party is unable to certify to any of the above statements in this Part B (Further Certifications), the Disclosing Party must explain below:
Not applicable

If the letters "NA," the word "None," or no response appears on the lines above, it will be conclusively presumed that the Disclosing Party certified to the above statements.

8. To the best of the Disclosing Party's knowledge after reasonable inquiry, the following is a complete list of all current employees of the Disclosing Party who were, at any time during the 12-month period preceding the execution date of this EDS, an employee, or elected or appointed official, of the City of Chicago (if none, indicate with "N/A" or "none").
None

9. To the best of the Disclosing Party's knowledge after reasonable inquiry, the following is a complete list of all gifts that the Disclosing Party has given or caused to be given, at any time during the 12-month period preceding the execution date of this EDS, to an employee, or elected or appointed official, of the City of Chicago. For purposes of this statement, a "gift" does not include: (i) anything made generally available to City employees or to the general public, or (ii) food or drink provided in the course of official City business and having a retail value of less than $20 per recipient (if none, indicate with "N/A" or "none"). As to any gift listed below, please also list the name of the City recipient.
None

C. CERTIFICATION OF STATUS AS FINANCIAL INSTITUTION

1. The Disclosing Party certifies that the Disclosing Party (check one)

[ ] is [X] is not

a "financial institution" as defined in Section 2-32-455(b) of the Municipal Code.

2. If the Disclosing Party IS a financial institution, then the Disclosing Party pledges:

"We are not and will not become a predatory lender as defined in Chapter 2-32 of the Municipal Code. We further pledge that none of our affiliates is, and none of them will become, a predatory lender as defined in Chapter 2-32 of the Municipal Code. We understand that becoming a predatory lender or becoming an affiliate of a predatory lender may result in the loss of the privilege of doing business with the City."

If the Disclosing Party is unable to make this pledge because it or any of its affiliates (as defined in Section 2-32-455(b) of the Municipal Code) is a predatory lender within the meaning of Chapter 2-32 of the Municipal Code, explain here (attach additional pages if necessary):

If the letters "NA," the word "None," or no response appears on the lines above, it will be conclusively presumed that the Disclosing Party certified to the above statements.

D. CERTIFICATION REGARDING INTEREST IN CITY BUSINESS

Any words or terms that are defined in Chapter 2-156 of the Municipal Code have the same meanings when used in this Part D.

1. In accordance with Section 2-156-110 of the Municipal Code: Does any official or employee of the City have a financial interest in his or her own name or in the name of any other person or entity in the Matter?

[ ] Yes [X] No

NOTE: If you checked "Yes" to Item D.1., proceed to Items D.2. and D.3. If you checked "No" to Item D.1., proceed to Part E.

2. Unless sold pursuant to a process of competitive bidding, or otherwise permitted, no City elected official or employee shall have a financial interest in his or her own name or in the name of any other person or entity in the purchase of any property that (i) belongs to the City, or (ii) is sold for taxes or assessments, or (iii) is sold by virtue of legal process at the suit of the City (collectively, "City Property Sale"). Compensation for property taken pursuant to the City's eminent domain power does not constitute a financial interest within the meaning of this Part D.

Does the Matter involve a City Property Sale?

[ ] Yes [ ] No

3. If you checked "Yes" to Item D.1., provide the names and business addresses of the City officials or employees having such interest and identify the nature of such interest:

Name	Business Address	Nature of Interest

4. The Disclosing Party further certifies that no prohibited financial interest in the Matter will be acquired by any City official or employee.

E. CERTIFICATION REGARDING SLAVERY ERA BUSINESS

Please check either 1. or 2. below. If the Disclosing Party checks 2., the Disclosing Party must disclose below or in an attachment to this EDS all information required by paragraph 2. Failure to

comply with these disclosure requirements may make any contract entered into with the City in connection with the Matter voidable by the City.

X 1. The Disclosing Party verifies that the Disclosing Party has searched any and all records of the Disclosing Party and any and all predecessor entities regarding records of investments or profits from slavery or slaveholder insurance policies during the slavery era (including insurance policies issued to slaveholders that provided coverage for damage to or injury or death of their slaves), and the Disclosing Party has found no such records.

____2. The Disclosing Party verifies that, as a result of conducting the search in step 1 above, the Disclosing Party has found records of investments or profits from slavery or slaveholder insurance policies. The Disclosing Party verifies that the following constitutes full disclosure of all such records, including the names of any and all slaves or slaveholders described in those records:

SECTION VI -- CERTIFICATIONS FOR FEDERALLY FUNDED MATTERS

NOTE: If the Matter is federally funded, complete this Section VI. If the Matter is not federally funded, proceed to Section VII. For purposes of this Section VI, tax credits allocated by the City and proceeds of debt obligations of the City are not federal funding.

A. CERTIFICATION REGARDING LOBBYING

1. List below the names of all persons or entities registered under the federal Lobbying Disclosure Act of 1995 who have made lobbying contacts on behalf of the Disclosing Party with respect to the Matter: (Add sheets if necessary):

(If no explanation appears or begins on the lines above, or if the letters "NA" or if the word "None" appear, it will be conclusively presumed that the Disclosing Party means that NO persons or entities registered under the Lobbying Disclosure Act of 1995 have made lobbying contacts on behalf of the Disclosing Party with respect to the Matter.)

2. The Disclosing Party has not spent and will not expend any federally appropriated funds to pay any person or entity listed in Paragraph A.1. above for his or her lobbying activities or to pay any person or entity to influence or attempt to influence an officer or employee of any agency, as defined by applicable federal law, a member of Congress, an officer or employee of Congress, or an employee of a member of Congress, in connection with the award of any federally funded contract, making any federally funded grant or loan, entering into any cooperative agreement, or to extend, continue, renew, amend, or modify any federally funded contract, grant, loan, or cooperative agreement.

3. The Disclosing Party will submit an updated certification at the end of each calendar quarter in which there occurs any event that materially affects the accuracy of the statements and information set forth in paragraphs A.1. and A.2. above.

4. The Disclosing Party certifies that either: (i) it is not an organization described in section 501(c)(4) of the Internal Revenue Code of 1986; or (ii) it is an organization described in section 501(c)(4) of the Internal Revenue Code of 1986 but has not engaged and will not engage in "Lobbying Activities".

5. If the Disclosing Party is the Applicant, the Disclosing Party must obtain certifications equal in form and substance to paragraphs A.1. through A.4. above from all subcontractors before it awards any subcontract and the Disclosing Party must maintain all such subcontractors' certifications for the duration of the Matter and must make such certifications promptly available to the City upon request.

B. CERTIFICATION REGARDING EQUAL EMPLOYMENT OPPORTUNITY

If the Matter is federally funded, federal regulations require the Applicant and all proposed subcontractors to submit the following information with their bids or in writing at the outset of negotiations.

Is the Disclosing Party the Applicant?

[ ] Yes [ ] No

If "Yes," answer the three questions below:

1. Have you developed and do you have on file affirmative action programs pursuant to applicable federal regulations? (See 41 CFR Part 60-2.)
[ ] Yes [ ] No

2. Have you filed with the Joint Reporting Committee, the Director of the Office of Federal Contract Compliance Programs, or the Equal Employment Opportunity Commission all reports due under the applicable filing requirements?
[ ] Yes [ ] No

3. Have you participated in any previous contracts or subcontracts subject to the equal opportunity clause?
[ ] Yes [ ] No

If you checked "No" to question 1. or 2. above, please provide an explanation:

_____

_____

SECTION VII -- ACKNOWLEDGMENTS, CONTRACT INCORPORATION, COMPLIANCE, PENALTIES, DISCLOSURE

The Disclosing Party understands and agrees that:

A. The certifications, disclosures, and acknowledgments contained in this EDS will become part of any contract or other agreement between the Applicant and the City in connection with the Matter, whether procurement, City assistance, or other City action, and are material inducements to the City's execution of any contract or taking other action with respect to the Matter. The Disclosing Party understands that it must comply with all statutes, ordinances, and regulations on which this EDS is based.

B. The City's Governmental Ethics and Campaign Financing Ordinances, Chapters 2-156 and 2-164 of the Municipal Code, impose certain duties and obligations on persons or entities seeking City contracts, work, business, or transactions. The full text of these ordinances and a training program is available on line at www.cityofchicago.org/Ethics, and may also be obtained from the City's Board of Ethics, 740 N.

Sedgwick St., Suite 500, Chicago, IL 60610, (312) 744-9660. The Disclosing Party must comply fully with the applicable ordinances.

C. If the City determines that any information provided in this EDS is false, incomplete or inaccurate, any contract or other agreement in connection with which it is submitted may be rescinded or be void or voidable, and the City may pursue any remedies under the contract or agreement (if not rescinded or void), at law, or in equity, including terminating the Disclosing Party's participation in the Matter and/or declining to allow the Disclosing Party to participate in other transactions with the City. Remedies at law for a false statement of material fact may include incarceration and an award to the City of treble damages.

D. It is the City's policy to make this document available to the public on its Internet site and/or upon request. Some or all of the information provided on this EDS and any attachments to this EDS may be made available to the public on the Internet, in response to a Freedom of Information Act request, or otherwise. By completing and signing this EDS, the Disclosing Party waives and releases any possible rights or claims which it may have against the City in connection with the public release of information contained in this EDS and also authorizes the City to verify the accuracy of any information submitted in this EDS.

E. The information provided in this EDS must be kept current. In the event of changes, the Disclosing Party must supplement this EDS up to the time the City takes action on the Matter. If the Matter is a contract being handled by the City's Department of Procurement Services, the Disclosing Party must update this EDS as the contract requires. NOTE: With respect to Matters subject to Article I of Chapter 1-23 of the Municipal Code (imposing PERMANENT INELIGIBILITY for certain specified offenses), the information provided herein regarding eligibility must be kept current for a longer period, as required by Chapter 1-23 and Section 2-154-020 of the Municipal Code.

The Disclosing Party represents and warrants that:

F.1. The Disclosing Party is not delinquent in the payment of any tax administered by the Illinois Department of Revenue, nor are the Disclosing Party or its Affiliated Entities delinquent in paying any fine, fee, tax or other charge owed to the City. This includes, but is not limited to, all water charges, sewer charges, license fees, parking tickets, property taxes or sales taxes.

F.2 If the Disclosing Party is the Applicant, the Disclosing Party and its Affiliated Entities will not use, nor permit their subcontractors to use, any facility listed by the U.S. E.P.A. on the federal Excluded Parties List System ("EPLS") maintained by the U. S. General Services Administration.

F.3 If the Disclosing Party is the Applicant, the Disclosing Party will obtain from any contractors/subcontractors hired or to be hired in connection with the Matter certifications equal in form and substance to those in F.1. and F.2. above and will not, without the prior written consent of the City, use any such contractor/subcontractor that does not provide such certifications or that the Disclosing Party has reason to believe has not provided or cannot provide truthful certifications.

NOTE: If the Disclosing Party cannot certify as to any of the items in F.1., F.2. or F.3. above, an explanatory statement must be attached to this EDS.

CERTIFICATION

Under penalty of perjury, the person signing below: (1) warrants that he/she is authorized to execute this EDS and Appendix A (if applicable) on behalf of the Disclosing Party, and (2) warrants that all certifications and statements contained in this EDS and Appendix A (if applicable) are true, accurate and complete as of the date furnished to the City.

SMITHFIELD PROPERTIES XVI, L.L.C.
(Print or type name of Disclosing Party)

By: _____
(Sign here)

W. Harris Smith
(Print or type name of person signing)


President of Harris Management, Ltd., Its Manager
(Print or type title of person signing)

Signed and sworn to before me on (date) December 18, 2012, at Cook County, Illinois (state).

_____ Notary Public

"OFFICIAL SEAL"
Lawrence M Gritton
Notary Public, State of Illinois
My Commission Expires 2/19/2016

Commission expires: _____

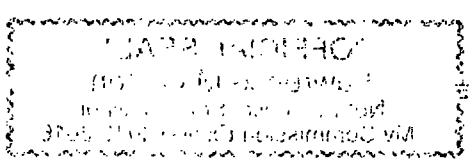

CITY OF CHICAGO
ECONOMIC DISCLOSURE STATEMENT AND AFFIDAVIT
APPENDIX A

FAMILIAL RELATIONSHIPS WITH ELECTED CITY OFFICIALS AND DEPARTMENT HEADS

This Appendix is to be completed only by (a) the Applicant, and (b) any legal entity which has a direct ownership interest in the Applicant exceeding 7.5 percent. It is not to be completed by any legal entity which has only an indirect ownership interest in the Applicant.

Under Municipal Code Section 2-154-015, the Disclosing Party must disclose whether such Disclosing Party or any "Applicable Party" or any Spouse or Domestic Partner thereof currently has a "familial relationship" with any elected city official or department head. A "familial relationship" exists if, as of the date this EDS is signed, the Disclosing Party or any "Applicable Party" or any Spouse or Domestic Partner thereof is related to the mayor, any alderman, the city clerk, the city treasurer or any city department head as spouse or domestic partner or as any of the following, whether by blood or adoption: parent, child, brother or sister, aunt or uncle, niece or nephew, grandparent, grandchild, father-in-law, mother-in-law, son-in-law, daughter-in-law, stepfather or stepmother, stepson or stepdaughter, stepbrother or stepsister or half-brother or half-sister.

"Applicable Party" means (1) all executive officers of the Disclosing Party listed in Section II.B.1.a., if the Disclosing Party is a corporation; all partners of the Disclosing Party, if the Disclosing Party is a general partnership; all general partners and limited partners of the Disclosing Party, if the Disclosing Party is a limited partnership; all managers, managing members and members of the Disclosing Party, if the Disclosing Party is a limited liability company; (2) all principal officers of the Disclosing Party; and (3) any person having more than a 7.5 percent ownership interest in the Disclosing Party. "Principal officers" means the president, chief operating officer, executive director, chief financial officer, treasurer or secretary of a legal entity or any person exercising similar authority.

Does the Disclosing Party or any "Applicable Party" or any Spouse or Domestic Partner thereof currently have a "familial relationship" with an elected city official or department head?

[ ] Yes [X] No

If yes, please identify below (1) the name and title of such person, (2) the name of the legal entity to which such person is connected; (3) the name and title of the elected city official or department head to whom such person has a familial relationship, and (4) the precise nature of such familial relationship.

CITY OF CHICAGO
ECONOMIC DISCLOSURE STATEMENT
AND AFFIDAVIT

SECTION I -- GENERAL INFORMATION

A. Legal name of the Disclosing Party submitting this EDS. Include d/b/a/ if applicable:

Harris Management, Ltd.

Check ONE of the following three boxes:

Indicate whether the Disclosing Party submitting this EDS is:

1. [ ] the Applicant
   OR
2. [X] a legal entity holding a direct or indirect interest in the Applicant. State the legal name of the Applicant in which the Disclosing Party holds an interest: Smithfield Properties XVI, L.L.C.
   OR
3. [ ] a legal entity with a right of control (see Section II.B.1.) State the legal name of the entity in which the Disclosing Party holds a right of control: _____

B. Business address of the Disclosing Party: 400 West Huron Street
Chicago, IL 60654

C. Telephone: 312.266.9800 Fax: 312,266.9530 Email: wsmith@smith-field.com

D. Name of contact person: W. Harris Smith

E. Federal Employer Identification No. (if you have one):

F. Brief description of contract, transaction or other undertaking (referred to below as the "Matter") to which this EDS pertains. (Include project number and location of property, if applicable):

Application for Planned Development at 118-128 West Chicago Avenue, 801-819 North LaSalle

G. Which City agency or department is requesting this EDS? DHED

If the Matter is a contract being handled by the City's Department of Procurement Services, please complete the following:

Specification # _____ and Contract # _____

SECTION II -- DISCLOSURE OF OWNERSHIP INTERESTS

A. NATURE OF THE DISCLOSING PARTY

1. Indicate the nature of the Disclosing Party:

[ ] Person
[ ] Publicly registered business corporation
[X] Privately held business corporation
[ ] Sole proprietorship
[ ] General partnership
[ ] Limited partnership
[ ] Trust
[ ] Limited liability company
[ ] Limited liability partnership
[ ] Joint venture
[ ] Not-for-profit corporation
(Is the not-for-profit corporation also a 501(c)(3))?
[ ] Yes [ ] No
[ ] Other (please specify)

2. For legal entities, the state (or foreign country) of incorporation or organization, if applicable:

Illinois

3. For legal entities not organized in the State of Illinois: Has the organization registered to do business in the State of Illinois as a foreign entity?

[ ] Yes [ ] No [ ] N/A

B. IF THE DISCLOSING PARTY IS A LEGAL ENTITY:

1. List below the full names and titles of all executive officers and all directors of the entity. NOTE: For not-for-profit corporations, also list below all members, if any, which are legal entities. If there are no such members, write "no members." For trusts, estates or other similar entities, list below the legal titleholder(s).

If the entity is a general partnership, limited partnership, limited liability company, limited liability partnership or joint venture, list below the name and title of each general partner, managing member, manager or any other person or entity that controls the day-to-day management of the Disclosing Party. NOTE: Each legal entity listed below must submit an EDS on its own behalf.

Name	Title
W. Harris Smith	President

2. Please provide the following information concerning each person or entity having a direct or indirect beneficial interest (including ownership) in excess of 7.5% of the Disclosing Party. Examples of such an interest include shares in a corporation, partnership interest in a partnership or joint venture,

interest of a member or manager in a limited liability company, or interest of a beneficiary of a trust, estate or other similar entity. If none, state "None." NOTE: Pursuant to Section 2-154-030 of the Municipal Code of Chicago ("Municipal Code"), the City may require any such additional information from any applicant which is reasonably intended to achieve full disclosure.

Name	Business Address	Percentage Interest in the Disclosing Party
W. Harris Smith	400 West Huron, Chicago, IL 60654	100%

SECTION III -- BUSINESS RELATION SHIPS WITH CITY ELECTED OFFICIALS

Has the Disclosing Party had a "business relationship," as defined in Chapter 2-156 of the Municipal Code, with any City elected official in the 12 months before the date this EDS is signed?

[ ] Yes [X] No

If yes, please identify below the name(s) of such City elected official(s) and describe such relationship(s):

SECTION IV -- DISCLOSURE OF SUBCONTRACTORS AND OTHER RETAINED PARTIES

The Disclosing Party must disclose the name and business address of each subcontractor, attorney, lobbyist, accountant, consultant and any other person or entity whom the Disclosing Party has retained or expects to retain in connection with the Matter, as well as the nature of the relationship, and the total amount of the fees paid or estimated to be paid. The Disclosing Party is not required to disclose employees who are paid solely through the Disclosing Party's regular payroll.

"Lobbyist" means any person or entity who undertakes to influence any legislative or administrative action on behalf of any person or entity other than: (1) a not-for-profit entity, on an unpaid basis, or (2) himself. "Lobbyist" also means any person or entity any part of whose duties as an employee of another includes undertaking to influence any legislative or administrative action.

If the Disclosing Party is uncertain whether a disclosure is required under this Section, the Disclosing Party must either ask the City whether disclosure is required or make the disclosure.

Name (indicate whether retained or anticipated to be retained)	Business Address	Relationship to Disclosing Party (subcontractor, attorney, lobbyist, etc.)	Fees (indicate whether paid or estimated.) NOTE: "hourly rate" or "t.b.d." is not an acceptable response.
None			

(Add sheets if necessary)

[X] Check here if the Disclosing Party has not retained, nor expects to retain, any such persons or entities.

SECTION V -- CERTIFICATIONS

A. COURT-ORDERED CHILD SUPPORT COMPLIANCE

Under Municipal Code Section 2-92-415, substantial owners of business entities that contract with the City must remain in compliance with their child support obligations throughout the contract's term.

Has any person who directly or indirectly owns 10% or more of the Disclosing Party been declared in arrearage on any child support obligations by any Illinois court of competent jurisdiction?

[ ] Yes [X] No [ ] No person directly or indirectly owns 10% or more of the Disclosing Party.

If "Yes," has the person entered into a court-approved agreement for payment of all support owed and is the person in compliance with that agreement?

[ ] Yes [ ] No

B. FURTHER CERTIFICATIONS

1. Pursuant to Municipal Code Chapter 1-23, Article I ("Article I")(which the Applicant should consult for defined terms (e.g., "doing business") and legal requirements), if the Disclosing Party submitting this EDS is the Applicant and is doing business with the City, then the Disclosing Party certifies as follows: (i) neither the Applicant nor any controlling person is currently indicted or charged with, or has admitted guilt of, or has ever been convicted of, or placed under supervision for, any criminal offense involving actual, attempted, or conspiracy to commit bribery, theft, fraud, forgery, perjury, dishonesty or deceit against an officer or employee of the City or any sister agency; and (ii) the Applicant understands and acknowledges that compliance with Article I is a continuing requirement for doing business with the City. NOTE: If Article I applies to the Applicant, the permanent compliance timeframe in Article I supersedes some five-year compliance timeframes in certifications 2 and 3 below.

2. The Disclosing Party and, if the Disclosing Party is a legal entity, all of those persons or entities identified in Section II.B.1. of this EDS:

a. are not presently debarred, suspended, proposed for debarment, declared ineligible or voluntarily excluded from any transactions by any federal, state or local unit of government;

b. have not, within a five-year period preceding the date of this EDS, been convicted of a criminal offense, adjudged guilty, or had a civil judgment rendered against them in connection with: obtaining, attempting to obtain, or performing a public (federal, state or local) transaction or contract under a public transaction; a violation of federal or state antitrust statutes; fraud; embezzlement; theft; forgery; bribery; falsification or destruction of records; making false statements; or receiving stolen property;

c. are not presently indicted for, or criminally or civilly charged by, a governmental entity (federal, state or local) with committing any of the offenses set forth in clause B.2.b. of this Section V;

d. have not, within a five-year period preceding the date of this EDS, had one or more public transactions (federal, state or local) terminated for cause or default; and

e. have not, within a five-year period preceding the date of this EDS, been convicted, adjudged guilty, or found liable in a civil proceeding, or in any criminal or civil action, including actions concerning environmental violations, instituted by the City or by the federal government, any state, or any other unit of local government.

3. The certifications in subparts 3, 4 and 5 concern:

• the Disclosing Party;
• any "Contractor" (meaning any contractor or subcontractor used by the Disclosing Party in connection with the Matter, including but not limited to all persons or legal entities disclosed under Section IV, "Disclosure of Subcontractors and Other Retained Parties");
• any "Affiliated Entity" (meaning a person or entity that, directly or indirectly: controls the Disclosing Party, is controlled by the Disclosing Party, or is, with the Disclosing Party, under common control of another person or entity. Indicia of control include, without limitation: interlocking management or ownership; identity of interests among family members, shared facilities and equipment; common use of employees; or organization of a business entity following the ineligibility of a business entity to do business with federal or state or local government, including the City, using substantially the same management, ownership, or principals as the ineligible entity); with respect to Contractors, the term Affiliated Entity means a person or entity that directly or indirectly controls the Contractor, is controlled by it, or, with the Contractor, is under common control of another person or entity;
• any responsible official of the Disclosing Party, any Contractor or any Affiliated Entity or any other official, agent or employee of the Disclosing Party, any Contractor or any Affiliated Entity, acting pursuant to the direction or authorization of a responsible official of the Disclosing Party, any Contractor or any Affiliated Entity (collectively "Agents").

Neither the Disclosing Party, nor any Contractor, nor any Affiliated Entity of either the Disclosing Party or any Contractor nor any Agents have, during the five years before the date this EDS is signed, or, with respect to a Contractor, an Affiliated Entity, or an Affiliated Entity of a Contractor during the five years before the date of such Contractor's or Affiliated Entity's contract or engagement in connection with the Matter:

a. bribed or attempted to bribe, or been convicted or adjudged guilty of bribery or attempting to bribe, a public officer or employee of the City, the State of Illinois, or any agency of the federal government or of any state or local government in the United States of America, in that officer's or employee's official capacity;

b. agreed or colluded with other bidders or prospective bidders, or been a party to any such agreement, or been convicted or adjudged guilty of agreement or collusion among bidders or prospective bidders, in restraint of freedom of competition by agreement to bid a fixed price or otherwise; or

c. made an admission of such conduct described in a. or b. above that is a matter of record, but have not been prosecuted for such conduct; or

d. violated the provisions of Municipal Code Section 2-92-610 (Living Wage Ordinance).

4. Neither the Disclosing Party, Affiliated Entity or Contractor, or any of their employees, officials, agents or partners, is barred from contracting with any unit of state or local government as a result of engaging in or being convicted of (1) bid-rigging in violation of 720 ILCS 5/33E-3; (2) bid-rotating in violation of 720 ILCS 5/33E-4; or (3) any similar offense of any state or of the United States of America that contains the same elements as the offense of bid-rigging or bid-rotating.

5. Neither the Disclosing Party nor any Affiliated Entity is listed on any of the following lists maintained by the Office of Foreign Assets Control of the U.S. Department of the Treasury or the Bureau of Industry and Security of the U.S. Department of Commerce or their successors: the Specially Designated Nationals List, the Denied Persons List, the Unverified List, the Entity List and the Debarred List.

6. The Disclosing Party understands and shall comply with the applicable requirements of Chapters 2-55 (Legislative Inspector General), 2-56 (Inspector General) and 2-156 (Governmental Ethics) of the Municipal Code.

7. If the Disclosing Party is unable to certify to any of the above statements in this Part B (Further Certifications), the Disclosing Party must explain below:
Not applicable

If the letters "NA," the word "None," or no response appears on the lines above, it will be conclusively presumed that the Disclosing Party certified to the above statements.

8. To the best of the Disclosing Party's knowledge after reasonable inquiry, the following is a complete list of all current employees of the Disclosing Party who were, at any time during the 12-month period preceding the execution date of this EDS, an employee, or elected or appointed official, of the City of Chicago (if none, indicate with "N/A" or "none").
None

9. To the best of the Disclosing Party's knowledge after reasonable inquiry, the following is a complete list of all gifts that the Disclosing Party has given or caused to be given, at any time during the 12-month period preceding the execution date of this EDS, to an employee, or elected or appointed official, of the City of Chicago. For purposes of this statement, a "gift" does not include: (i) anything made generally available to City employees or to the general public, or (ii) food or drink provided in the course of official City business and having a retail value of less than $20 per recipient (if none, indicate with "N/A" or "none"). As to any gift listed below, please also list the name of the City recipient.
None

C. CERTIFICATION OF STATUS AS FINANCIAL INSTITUTION

1. The Disclosing Party certifies that the Disclosing Party (check one)

[ ] is [X] is not

a "financial institution" as defined in Section 2-32-455(b) of the Municipal Code.

2. If the Disclosing Party IS a financial institution, then the Disclosing Party pledges:

"We are not and will not become a predatory lender as defined in Chapter 2-32 of the Municipal Code. We further pledge that none of our affiliates is, and none of them will become, a predatory lender as defined in Chapter 2-32 of the Municipal Code. We understand that becoming a predatory lender or becoming an affiliate of a predatory lender may result in the loss of the privilege of doing business with the City."

If the Disclosing Party is unable to make this pledge because it or any of its affiliates (as defined in Section 2-32-455(b) of the Municipal Code) is a predatory lender within the meaning of Chapter 2-32 of the Municipal Code, explain here (attach additional pages if necessary):

If the letters "NA," the word "None," or no response appears on the lines above, it will be conclusively presumed that the Disclosing Party certified to the above statements.

D. CERTIFICATION REGARDING INTEREST IN CITY BUSINESS

Any words or terms that are defined in Chapter 2-156 of the Municipal Code have the same meanings when used in this Part D.

1. In accordance with Section 2-156-110 of the Municipal Code: Does any official or employee of the City have a financial interest in his or her own name or in the name of any other person or entity in the Matter?

[ ] Yes [X] No

NOTE: If you checked "Yes" to Item D.1., proceed to Items D.2. and D.3. If you checked "No" to Item D.1., proceed to Part E.

2. Unless sold pursuant to a process of competitive bidding, or otherwise permitted, no City elected official or employee shall have a financial interest in his or her own name or in the name of any other person or entity in the purchase of any property that (i) belongs to the City, or (ii) is sold for taxes or assessments, or (iii) is sold by virtue of legal process at the suit of the City (collectively, "City Property Sale"). Compensation for property taken pursuant to the City's eminent domain power does not constitute a financial interest within the meaning of this Part D.

Does the Matter involve a City Property Sale?

[ ] Yes [ ] No

3. If you checked "Yes" to Item D.1., provide the names and business addresses of the City officials or employees having such interest and identify the nature of such interest:

Name	Business Address	Nature of Interest

4. The Disclosing Party further certifies that no prohibited financial interest in the Matter will be acquired by any City official or employee.

E. CERTIFICATION REGARDING SLAVERY ERA BUSINESS

Please check either 1. or 2. below. If the Disclosing Party checks 2., the Disclosing Party must disclose below or in an attachment to this EDS all information required by paragraph 2. Failure to

comply with these disclosure requirements may make any contract entered into with the City in connection with the Matter voidable by the City.

X 1. The Disclosing Party verifies that the Disclosing Party has searched any and all records of the Disclosing Party and any and all predecessor entities regarding records of investments or profits from slavery or slaveholder insurance policies during the slavery era (including insurance policies issued to slaveholders that provided coverage for damage to or injury or death of their slaves), and the Disclosing Party has found no such records.

____2. The Disclosing Party verifies that, as a result of conducting the search in step 1 above, the Disclosing Party has found records of investments or profits from slavery or slaveholder insurance policies. The Disclosing Party verifies that the following constitutes full disclosure of all such records, including the names of any and all slaves or slaveholders described in those records:

SECTION VI -- CERTIFICATIONS FOR FEDERALLY FUNDED MATTERS

NOTE: If the Matter is federally funded, complete this Section VI. If the Matter is not federally funded, proceed to Section VII. For purposes of this Section VI, tax credits allocated by the City and proceeds of debt obligations of the City are not federal funding.

A. CERTIFICATION REGARDING LOBBYING

1. List below the names of all persons or entities registered under the federal Lobbying Disclosure Act of 1995 who have made lobbying contacts on behalf of the Disclosing Party with respect to the Matter: (Add sheets if necessary):

(If no explanation appears or begins on the lines above, or if the letters "NA" or if the word "None" appear, it will be conclusively presumed that the Disclosing Party means that NO persons or entities registered under the Lobbying Disclosure Act of 1995 have made lobbying contacts on behalf of the Disclosing Party with respect to the Matter.)

2. The Disclosing Party has not spent and will not expend any federally appropriated funds to pay any person or entity listed in Paragraph A.1. above for his or her lobbying activities or to pay any person or entity to influence or attempt to influence an officer or employee of any agency, as defined by applicable federal law, a member of Congress, an officer or employee of Congress, or an employee of a member of Congress, in connection with the award of any federally funded contract, making any federally funded grant or loan, entering into any cooperative agreement, or to extend, continue, renew, amend, or modify any federally funded contract, grant, loan, or cooperative agreement.

3. The Disclosing Party will submit an updated certification at the end of each calendar quarter in which there occurs any event that materially affects the accuracy of the statements and information set forth in paragraphs A.1. and A.2. above.

4. The Disclosing Party certifies that either: (i) it is not an organization described in section 501(c)(4) of the Internal Revenue Code of 1986; or (ii) it is an organization described in section 501(c)(4) of the Internal Revenue Code of 1986 but has not engaged and will not engage in "Lobbying Activities".

5. If the Disclosing Party is the Applicant, the Disclosing Party must obtain certifications equal in form and substance to paragraphs A.1. through A.4. above from all subcontractors before it awards any subcontract and the Disclosing Party must maintain all such subcontractors' certifications for the duration of the Matter and must make such certifications promptly available to the City upon request.

B. CERTIFICATION REGARDING EQUAL EMPLOYMENT OPPORTUNITY

If the Matter is federally funded, federal regulations require the Applicant and all proposed subcontractors to submit the following information with their bids or in writing at the outset of negotiations.

Is the Disclosing Party the Applicant?

[ ] Yes [ ] No

If "Yes," answer the three questions below:

1. Have you developed and do you have on file affirmative action programs pursuant to applicable federal regulations? (See 41 CFR Part 60-2.)
[ ] Yes [ ] No

2. Have you filed with the Joint Reporting Committee, the Director of the Office of Federal Contract Compliance Programs, or the Equal Employment Opportunity Commission all reports due under the applicable filing requirements?
[ ] Yes [ ] No

3. Have you participated in any previous contracts or subcontracts subject to the equal opportunity clause?
[ ] Yes [ ] No

If you checked "No" to question 1. or 2. above, please provide an explanation:

_____

_____

SECTION VII -- ACKNOWLEDGMENTS, CONTRACT INCORPORATION, COMPLIANCE, PENALTIES, DISCLOSURE

The Disclosing Party understands and agrees that:

A. The certifications, disclosures, and acknowledgments contained in this EDS will become part of any contract or other agreement between the Applicant and the City in connection with the Matter, whether procurement, City assistance, or other City action, and are material inducements to the City's execution of any contract or taking other action with respect to the Matter. The Disclosing Party understands that it must comply with all statutes, ordinances, and regulations on which this EDS is based.

B. The City's Governmental Ethics and Campaign Financing Ordinances, Chapters 2-156 and 2-164 of the Municipal Code, impose certain duties and obligations on persons or entities seeking City contracts, work, business, or transactions. The full text of these ordinances and a training program is available on line at www.cityofchicago.org/Ethics, and may also be obtained from the City's Board of Ethics, 740 N.

Sedgwick St., Suite 500, Chicago, IL 60610, (312) 744-9660. The Disclosing Party must comply fully with the applicable ordinances.

C. If the City determines that any information provided in this EDS is false, incomplete or inaccurate, any contract or other agreement in connection with which it is submitted may be rescinded or be void or voidable, and the City may pursue any remedies under the contract or agreement (if not rescinded or void), at law, or in equity, including terminating the Disclosing Party's participation in the Matter and/or declining to allow the Disclosing Party to participate in other transactions with the City. Remedies at law for a false statement of material fact may include incarceration and an award to the City of treble damages.

D. It is the City's policy to make this document available to the public on its Internet site and/or upon request. Some or all of the information provided on this EDS and any attachments to this EDS may be made available to the public on the Internet, in response to a Freedom of Information Act request, or otherwise. By completing and signing this EDS, the Disclosing Party waives and releases any possible rights or claims which it may have against the City in connection with the public release of information contained in this EDS and also authorizes the City to verify the accuracy of any information submitted in this EDS.

E. The information provided in this EDS must be kept current. In the event of changes, the Disclosing Party must supplement this EDS up to the time the City takes action on the Matter. If the Matter is a contract being handled by the City's Department of Procurement Services, the Disclosing Party must update this EDS as the contract requires. NOTE: With respect to Matters subject to Article I of Chapter 1-23 of the Municipal Code (imposing PERMANENT INELIGIBILITY for certain specified offenses), the information provided herein regarding eligibility must be kept current for a longer period, as required by Chapter 1-23 and Section 2-154-020 of the Municipal Code.

The Disclosing Party represents and warrants that:

F.1. The Disclosing Party is not delinquent in the payment of any tax administered by the Illinois Department of Revenue, nor are the Disclosing Party or its Affiliated Entities delinquent in paying any fine, fee, tax or other charge owed to the City. This includes, but is not limited to, all water charges, sewer charges, license fees, parking tickets, property taxes or sales taxes.

F.2 If the Disclosing Party is the Applicant, the Disclosing Party and its Affiliated Entities will not use, nor permit their subcontractors to use, any facility listed by the U.S. E.P.A. on the federal Excluded Parties List System ("EPLS") maintained by the U. S. General Services Administration.

F.3 If the Disclosing Party is the Applicant, the Disclosing Party will obtain from any contractors/subcontractors hired or to be hired in connection with the Matter certifications equal in form and substance to those in F.1. and F.2. above and will not, without the prior written consent of the City, use any such contractor/subcontractor that does not provide such certifications or that the Disclosing Party has reason to believe has not provided or cannot provide truthful certifications.

NOTE: If the Disclosing Party cannot certify as to any of the items in F.1., F.2. or F.3. above, an explanatory statement must be attached to this EDS.

CERTIFICATION

Under penalty of perjury, the person signing below: (1) warrants that he/she is authorized to execute this EDS and Appendix A (if applicable) on behalf of the Disclosing Party, and (2) warrants that all certifications and statements contained in this EDS and Appendix A (if applicable) are true, accurate and complete as of the date furnished to the City.

HARRIS MANAGEMENT, LTD.
(Print or type name of Disclosing Party)

By: _____
(Sign here)

W. Harris Smith
(Print or type name of person signing)


President
(Print or type title of person signing)

Signed and sworn to before me on (date) December 18, 2012, at Cook County, Illinois (state).

_____ Notary Public.

Commission expires: _____

"OFFICIAL SEAL"
Lawrence M Gritton
Notary Public, State of Illinois
My Commission Expires 2/29/2016

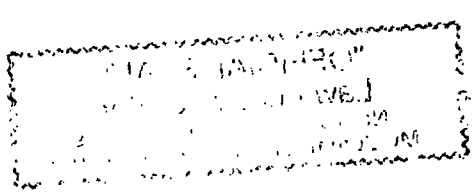

CITY OF CHICAGO
ECONOMIC DISCLOSURE STATEMENT AND AFFIDAVIT
APPENDIX A

FAMILIAL RELATIONSHIPS WITH ELECTED CITY OFFICIALS AND DEPARTMENT HEADS

This Appendix is to be completed only by (a) the Applicant, and (b) any legal entity which has a direct ownership interest in the Applicant exceeding 7.5 percent. It is not to be completed by any legal entity which has only an indirect ownership interest in the Applicant.

Under Municipal Code Section 2-154-015, the Disclosing Party must disclose whether such Disclosing Party or any "Applicable Party" or any Spouse or Domestic Partner thereof currently has a "familial relationship" with any elected city official or department head. A "familial relationship" exists if, as of the date this EDS is signed, the Disclosing Party or any "Applicable Party" or any Spouse or Domestic Partner thereof is related to the mayor, any alderman, the city clerk, the city treasurer or any city department head as spouse or domestic partner or as any of the following, whether by blood or adoption: parent, child, brother or sister, aunt or uncle, niece or nephew, grandparent, grandchild, father-in-law, mother-in-law, son-in-law, daughter-in-law, stepfather or stepmother, stepson or stepdaughter, stepbrother or stepsister or half-brother or half-sister.

"Applicable Party" means (1) all executive officers of the Disclosing Party listed in Section II.B.1.a., if the Disclosing Party is a corporation; all partners of the Disclosing Party, if the Disclosing Party is a general partnership; all general partners and limited partners of the Disclosing Party, if the Disclosing Party is a limited partnership; all managers, managing members and members of the Disclosing Party, if the Disclosing Party is a limited liability company; (2) all principal officers of the Disclosing Party; and (3) any person having more than a 7.5 percent ownership interest in the Disclosing Party. "Principal officers" means the president, chief operating officer, executive director, chief financial officer, treasurer or secretary of a legal entity or any person exercising similar authority.

Does the Disclosing Party or any "Applicable Party" or any Spouse or Domestic Partner thereof currently have a "familial relationship" with an elected city official or department head?

[ ] Yes [X] No

If yes, please identify below (1) the name and title of such person, (2) the name of the legal entity to which such person is connected; (3) the name and title of the elected city official or department head to whom such person has a familial relationship, and (4) the precise nature of such familial relationship.

CITY OF CHICAGO
ECONOMIC DISCLOSURE STATEMENT
AND AFFIDAVIT

SECTION I -- GENERAL INFORMATION

A. Legal name of the Disclosing Party submitting this EDS. Include d/b/a/ if applicable:

Barbara Holdings Company, LLC

Check ONE of the following three boxes:

Indicate whether the Disclosing Party submitting this EDS is:

1. [ ] the Applicant
   OR
2. [X] a legal entity holding a direct or indirect interest in the Applicant. State the legal name of the Applicant in which the Disclosing Party holds an interest: Smithfield Properties XVI, L.L.C.
   OR
3. [ ] a legal entity with a right of control (see Section II.B.1.) State the legal name of the entity in which the Disclosing Party holds a right of control: _____

B. Business address of the Disclosing Party: 2300 South Archer Avenue
Chicago, IL 60616

C. Telephone: 312.842.6889 Fax: 312,842.2773 Email: lunar618@aol.com

D. Name of contact person: Fred Barbara

E. Federal Employer Identification No. (if you have one).

F. Brief description of contract, transaction or other undertaking (referred to below as the "Matter") to which this EDS pertains. (Include project number and location of property, if applicable):

Application for Planned Development at 118-128 West Chicago Avenue, 801-819 North LaSalle

G. Which City agency or department is requesting this EDS? DHED

If the Matter is a contract being handled by the City's Department of Procurement Services, please complete the following:

Specification # _____ and Contract # _____

SECTION II -- DISCLOSURE OF OWNERSHIP INTERESTS

A. NATURE OF THE DISCLOSING PARTY

1. Indicate the nature of the Disclosing Party:

[ ] Person
[ ] Publicly registered business corporation
[ ] Privately held business corporation
[ ] Sole proprietorship
[ ] General partnership
[ ] Limited partnership
[ ] Trust
[X] Limited liability company
[ ] Limited liability partnership
[ ] Joint venture
[ ] Not-for-profit corporation
(Is the not-for-profit corporation also a 501(c)(3))?
[ ] Yes [ ] No
[ ] Other (please specify)

2. For legal entities, the state (or foreign country) of incorporation or organization, if applicable:

Illinois

3. For legal entities not organized in the State of Illinois: Has the organization registered to do business in the State of Illinois as a foreign entity?

[ ] Yes [ ] No [ ] N/A

B. IF THE DISCLOSING PARTY IS A LEGAL ENTITY:

1. List below the full names and titles of all executive officers and all directors of the entity. NOTE: For not-for-profit corporations, also list below all members, if any, which are legal entities. If there are no such members, write "no members." For trusts, estates or other similar entities, list below the legal titleholder(s).

If the entity is a general partnership, limited partnership, limited liability company, limited liability partnership or joint venture, list below the name and title of each general partner, managing member, manager or any other person or entity that controls the day-to-day management of the Disclosing Party. NOTE: Each legal entity listed below must submit an EDS on its own behalf.

Name	Title
Fred Barbara	Sole Member/Manager

2. Please provide the following information concerning each person or entity having a direct or indirect beneficial interest (including ownership) in excess of 7.5% of the Disclosing Party. Examples of such an interest include shares in a corporation, partnership interest in a partnership or joint venture,

interest of a member or manager in a limited liability company, or interest of a beneficiary of a trust, estate or other similar entity. If none, state "None." NOTE: Pursuant to Section 2-154-030 of the Municipal Code of Chicago ("Municipal Code"), the City may require any such additional information from any applicant which is reasonably intended to achieve full disclosure.

Name	Business Address	Percentage Interest in the Disclosing Party
Fred Barbara	2300 S. Archer Ave, Chicago, IL 60616	100%

SECTION III -- BUSINESS RELATION SHIPS WITH CITY ELECTED OFFICIALS

Has the Disclosing Party had a "business relationship," as defined in Chapter 2-156 of the Municipal Code, with any City elected official in the 12 months before the date this EDS is signed?

[ ] Yes [X] No

If yes, please identify below the name(s) of such City elected official(s) and describe such relationship(s):

SECTION IV -- DISCLOSURE OF SUBCONTRACTORS AND OTHER RETAINED PARTIES

The Disclosing Party must disclose the name and business address of each subcontractor, attorney, lobbyist, accountant, consultant and any other person or entity whom the Disclosing Party has retained or expects to retain in connection with the Matter, as well as the nature of the relationship, and the total amount of the fees paid or estimated to be paid. The Disclosing Party is not required to disclose employees who are paid solely through the Disclosing Party's regular payroll.

"Lobbyist" means any person or entity who undertakes to influence any legislative or administrative action on behalf of any person or entity other than: (1) a not-for-profit entity, on an unpaid basis, or (2) himself. "Lobbyist" also means any person or entity any part of whose duties as an employee of another includes undertaking to influence any legislative or administrative action.

If the Disclosing Party is uncertain whether a disclosure is required under this Section, the Disclosing Party must either ask the City whether disclosure is required or make the disclosure.

Name (indicate whether retained or anticipated to be retained)	Business Address	Relationship to Disclosing Party (subcontractor, attorney, lobbyist, etc.)	Fees (indicate whether paid or estimated.) NOTE: "hourly rate" or "t.b.d." is not an acceptable response.
None			

(Add sheets if necessary)

[X] Check here if the Disclosing Party has not retained, nor expects to retain, any such persons or entities.

SECTION V -- CERTIFICATIONS

A. COURT-ORDERED CHILD SUPPORT COMPLIANCE

Under Municipal Code Section 2-92-415, substantial owners of business entities that contract with the City must remain in compliance with their child support obligations throughout the contract's term.

Has any person who directly or indirectly owns 10% or more of the Disclosing Party been declared in arrearage on any child support obligations by any Illinois court of competent jurisdiction?

[ ] Yes [X] No [ ] No person directly or indirectly owns 10% or more of the Disclosing Party.

If "Yes," has the person entered into a court-approved agreement for payment of all support owed and is the person in compliance with that agreement?

[ ] Yes [ ] No

B. FURTHER CERTIFICATIONS

1. Pursuant to Municipal Code Chapter 1-23, Article I ("Article I")(which the Applicant should consult for defined terms (e.g., "doing business") and legal requirements), if the Disclosing Party submitting this EDS is the Applicant and is doing business with the City, then the Disclosing Party certifies as follows: (i) neither the Applicant nor any controlling person is currently indicted or charged with, or has admitted guilt of, or has ever been convicted of, or placed under supervision for, any criminal offense involving actual, attempted, or conspiracy to commit bribery, theft, fraud, forgery, perjury, dishonesty or deceit against an officer or employee of the City or any sister agency; and (ii) the Applicant understands and acknowledges that compliance with Article I is a continuing requirement for doing business with the City. NOTE: If Article I applies to the Applicant, the permanent compliance timeframe in Article I supersedes some five-year compliance timeframes in certifications 2 and 3 below.

2. The Disclosing Party and, if the Disclosing Party is a legal entity, all of those persons or entities identified in Section II.B.1. of this EDS:

a. are not presently debarred, suspended, proposed for debarment, declared ineligible or voluntarily excluded from any transactions by any federal, state or local unit of government;

b. have not, within a five-year period preceding the date of this EDS, been convicted of a criminal offense, adjudged guilty, or had a civil judgment rendered against them in connection with: obtaining, attempting to obtain, or performing a public (federal, state or local) transaction or contract under a public transaction; a violation of federal or state antitrust statutes; fraud; embezzlement; theft; forgery; bribery; falsification or destruction of records; making false statements; or receiving stolen property;

c. are not presently indicted for, or criminally or civilly charged by, a governmental entity (federal, state or local) with committing any of the offenses set forth in clause B.2.b. of this Section V;

d. have not, within a five-year period preceding the date of this EDS, had one or more public transactions (federal, state or local) terminated for cause or default; and

e. have not, within a five-year period preceding the date of this EDS, been convicted, adjudged guilty, or found liable in a civil proceeding, or in any criminal or civil action, including actions concerning environmental violations, instituted by the City or by the federal government, any state, or any other unit of local government.

3. The certifications in subparts 3, 4 and 5 concern:

• the Disclosing Party;
• any "Contractor" (meaning any contractor or subcontractor used by the Disclosing Party in connection with the Matter, including but not limited to all persons or legal entities disclosed under Section IV, "Disclosure of Subcontractors and Other Retained Parties");
• any "Affiliated Entity" (meaning a person or entity that, directly or indirectly: controls the Disclosing Party, is controlled by the Disclosing Party, or is, with the Disclosing Party, under common control of another person or entity. Indicia of control include, without limitation: interlocking management or ownership; identity of interests among family members, shared facilities and equipment; common use of employees; or organization of a business entity following the ineligibility of a business entity to do business with federal or state or local government, including the City, using substantially the same management, ownership, or principals as the ineligible entity); with respect to Contractors, the term Affiliated Entity means a person or entity that directly or indirectly controls the Contractor, is controlled by it, or, with the Contractor, is under common control of another person or entity;
• any responsible official of the Disclosing Party, any Contractor or any Affiliated Entity or any other official, agent or employee of the Disclosing Party, any Contractor or any Affiliated Entity, acting pursuant to the direction or authorization of a responsible official of the Disclosing Party, any Contractor or any Affiliated Entity (collectively "Agents").

Neither the Disclosing Party, nor any Contractor, nor any Affiliated Entity of either the Disclosing Party or any Contractor nor any Agents have, during the five years before the date this EDS is signed, or, with respect to a Contractor, an Affiliated Entity, or an Affiliated Entity of a Contractor during the five years before the date of such Contractor's or Affiliated Entity's contract or engagement in connection with the Matter:

a. bribed or attempted to bribe, or been convicted or adjudged guilty of bribery or attempting to bribe, a public officer or employee of the City, the State of Illinois, or any agency of the federal government or of any state or local government in the United States of America, in that officer's or employee's official capacity;

b. agreed or colluded with other bidders or prospective bidders, or been a party to any such agreement, or been convicted or adjudged guilty of agreement or collusion among bidders or prospective bidders, in restraint of freedom of competition by agreement to bid a fixed price or otherwise; or

c. made an admission of such conduct described in a. or b. above that is a matter of record, but have not been prosecuted for such conduct; or

d. violated the provisions of Municipal Code Section 2-92-610 (Living Wage Ordinance).

4. Neither the Disclosing Party, Affiliated Entity or Contractor, or any of their employees, officials, agents or partners, is barred from contracting with any unit of state or local government as a result of engaging in or being convicted of (1) bid-rigging in violation of 720 ILCS 5/33E-3; (2) bid-rotating in violation of 720 ILCS 5/33E-4; or (3) any similar offense of any state or of the United States of America that contains the same elements as the offense of bid-rigging or bid-rotating.

5. Neither the Disclosing Party nor any Affiliated Entity is listed on any of the following lists maintained by the Office of Foreign Assets Control of the U.S. Department of the Treasury or the Bureau of Industry and Security of the U.S. Department of Commerce or their successors: the Specially Designated Nationals List, the Denied Persons List, the Unverified List, the Entity List and the Debarred List.

6. The Disclosing Party understands and shall comply with the applicable requirements of Chapters 2-55 (Legislative Inspector General), 2-56 (Inspector General) and 2-156 (Governmental Ethics) of the Municipal Code.

7. If the Disclosing Party is unable to certify to any of the above statements in this Part B (Further Certifications), the Disclosing Party must explain below:
Not applicable

If the letters "NA," the word "None," or no response appears on the lines above, it will be conclusively presumed that the Disclosing Party certified to the above statements.

8. To the best of the Disclosing Party's knowledge after reasonable inquiry, the following is a complete list of all current employees of the Disclosing Party who were, at any time during the 12-month period preceding the execution date of this EDS, an employee, or elected or appointed official, of the City of Chicago (if none, indicate with "N/A" or "none").
None

9. To the best of the Disclosing Party's knowledge after reasonable inquiry, the following is a complete list of all gifts that the Disclosing Party has given or caused to be given, at any time during the 12-month period preceding the execution date of this EDS, to an employee, or elected or appointed official, of the City of Chicago. For purposes of this statement, a "gift" does not include: (i) anything made generally available to City employees or to the general public, or (ii) food or drink provided in the course of official City business and having a retail value of less than $20 per recipient (if none, indicate with "N/A" or "none"). As to any gift listed below, please also list the name of the City recipient.
None

C. CERTIFICATION OF STATUS AS FINANCIAL INSTITUTION

1. The Disclosing Party certifies that the Disclosing Party (check one)

[ ] is [X] is not

a "financial institution" as defined in Section 2-32-455(b) of the Municipal Code.

2. If the Disclosing Party IS a financial institution, then the Disclosing Party pledges:

"We are not and will not become a predatory lender as defined in Chapter 2-32 of the Municipal Code. We further pledge that none of our affiliates is, and none of them will become, a predatory lender as defined in Chapter 2-32 of the Municipal Code. We understand that becoming a predatory lender or becoming an affiliate of a predatory lender may result in the loss of the privilege of doing business with the City."

If the Disclosing Party is unable to make this pledge because it or any of its affiliates (as defined in Section 2-32-455(b) of the Municipal Code) is a predatory lender within the meaning of Chapter 2-32 of the Municipal Code, explain here (attach additional pages if necessary):

If the letters "NA," the word "None," or no response appears on the lines above, it will be conclusively presumed that the Disclosing Party certified to the above statements.

D. CERTIFICATION REGARDING INTEREST IN CITY BUSINESS

Any words or terms that are defined in Chapter 2-156 of the Municipal Code have the same meanings when used in this Part D.

1. In accordance with Section 2-156-110 of the Municipal Code: Does any official or employee of the City have a financial interest in his or her own name or in the name of any other person or entity in the Matter?

[ ] Yes [X] No

NOTE: If you checked "Yes" to Item D.1., proceed to Items D.2. and D.3. If you checked "No" to Item D.1., proceed to Part E.

2. Unless sold pursuant to a process of competitive bidding, or otherwise permitted, no City elected official or employee shall have a financial interest in his or her own name or in the name of any other person or entity in the purchase of any property that (i) belongs to the City, or (ii) is sold for taxes or assessments, or (iii) is sold by virtue of legal process at the suit of the City (collectively, "City Property Sale"). Compensation for property taken pursuant to the City's eminent domain power does not constitute a financial interest within the meaning of this Part D.

Does the Matter involve a City Property Sale?

[ ] Yes [ ] No

3. If you checked "Yes" to Item D.1., provide the names and business addresses of the City officials or employees having such interest and identify the nature of such interest:

Name	Business Address	Nature of Interest

4. The Disclosing Party further certifies that no prohibited financial interest in the Matter will be acquired by any City official or employee.

E. CERTIFICATION REGARDING SLAVERY ERA BUSINESS

Please check either 1. or 2. below. If the Disclosing Party checks 2., the Disclosing Party must disclose below or in an attachment to this EDS all information required by paragraph 2. Failure to

comply with these disclosure requirements may make any contract entered into with the City in connection with the Matter voidable by the City.

X 1. The Disclosing Party verifies that the Disclosing Party has searched any and all records of the Disclosing Party and any and all predecessor entities regarding records of investments or profits from slavery or slaveholder insurance policies during the slavery era (including insurance policies issued to slaveholders that provided coverage for damage to or injury or death of their slaves), and the Disclosing Party has found no such records.

____2. The Disclosing Party verifies that, as a result of conducting the search in step 1 above, the Disclosing Party has found records of investments or profits from slavery or slaveholder insurance policies. The Disclosing Party verifies that the following constitutes full disclosure of all such records, including the names of any and all slaves or slaveholders described in those records:

SECTION VI -- CERTIFICATIONS FOR FEDERALLY FUNDED MATTERS

NOTE: If the Matter is federally funded, complete this Section VI. If the Matter is not federally funded, proceed to Section VII. For purposes of this Section VI, tax credits allocated by the City and proceeds of debt obligations of the City are not federal funding.

A. CERTIFICATION REGARDING LOBBYING

1. List below the names of all persons or entities registered under the federal Lobbying Disclosure Act of 1995 who have made lobbying contacts on behalf of the Disclosing Party with respect to the Matter: (Add sheets if necessary):

(If no explanation appears or begins on the lines above, or if the letters "NA" or if the word "None" appear, it will be conclusively presumed that the Disclosing Party means that NO persons or entities registered under the Lobbying Disclosure Act of 1995 have made lobbying contacts on behalf of the Disclosing Party with respect to the Matter.)

2. The Disclosing Party has not spent and will not expend any federally appropriated funds to pay any person or entity listed in Paragraph A.1. above for his or her lobbying activities or to pay any person or entity to influence or attempt to influence an officer or employee of any agency, as defined by applicable federal law, a member of Congress, an officer or employee of Congress, or an employee of a member of Congress, in connection with the award of any federally funded contract, making any federally funded grant or loan, entering into any cooperative agreement, or to extend, continue, renew, amend, or modify any federally funded contract, grant, loan, or cooperative agreement.

3. The Disclosing Party will submit an updated certification at the end of each calendar quarter in which there occurs any event that materially affects the accuracy of the statements and information set forth in paragraphs A.1. and A.2. above.

4. The Disclosing Party certifies that either: (i) it is not an organization described in section 501(c)(4) of the Internal Revenue Code of 1986; or (ii) it is an organization described in section 501(c)(4) of the Internal Revenue Code of 1986 but has not engaged and will not engage in "Lobbying Activities".

5. If the Disclosing Party is the Applicant, the Disclosing Party must obtain certifications equal in form and substance to paragraphs A.1. through A.4. above from all subcontractors before it awards any subcontract and the Disclosing Party must maintain all such subcontractors' certifications for the duration of the Matter and must make such certifications promptly available to the City upon request.

B. CERTIFICATION REGARDING EQUAL EMPLOYMENT OPPORTUNITY

If the Matter is federally funded, federal regulations require the Applicant and all proposed subcontractors to submit the following information with their bids or in writing at the outset of negotiations.

Is the Disclosing Party the Applicant?

[ ] Yes [ ] No

If "Yes," answer the three questions below:

1. Have you developed and do you have on file affirmative action programs pursuant to applicable federal regulations? (See 41 CFR Part 60-2.)
[ ] Yes [ ] No

2. Have you filed with the Joint Reporting Committee, the Director of the Office of Federal Contract Compliance Programs, or the Equal Employment Opportunity Commission all reports due under the applicable filing requirements?
[ ] Yes [ ] No

3. Have you participated in any previous contracts or subcontracts subject to the equal opportunity clause?
[ ] Yes [ ] No

If you checked "No" to question 1. or 2. above, please provide an explanation:

_____

_____

SECTION VII -- ACKNOWLEDGMENTS, CONTRACT INCORPORATION, COMPLIANCE, PENALTIES, DISCLOSURE

The Disclosing Party understands and agrees that:

A. The certifications, disclosures, and acknowledgments contained in this EDS will become part of any contract or other agreement between the Applicant and the City in connection with the Matter, whether procurement, City assistance, or other City action, and are material inducements to the City's execution of any contract or taking other action with respect to the Matter. The Disclosing Party understands that it must comply with all statutes, ordinances, and regulations on which this EDS is based.

B. The City's Governmental Ethics and Campaign Financing Ordinances, Chapters 2-156 and 2-164 of the Municipal Code, impose certain duties and obligations on persons or entities seeking City contracts, work, business, or transactions. The full text of these ordinances and a training program is available on line at www.cityofchicago.org/Ethics, and may also be obtained from the City's Board of Ethics, 740 N.

Sedgwick St., Suite 500, Chicago, IL 60610, (312) 744-9660. The Disclosing Party must comply fully with the applicable ordinances.

C. If the City determines that any information provided in this EDS is false, incomplete or inaccurate, any contract or other agreement in connection with which it is submitted may be rescinded or be void or voidable, and the City may pursue any remedies under the contract or agreement (if not rescinded or void), at law, or in equity, including terminating the Disclosing Party's participation in the Matter and/or declining to allow the Disclosing Party to participate in other transactions with the City. Remedies at law for a false statement of material fact may include incarceration and an award to the City of treble damages.

D. It is the City's policy to make this document available to the public on its Internet site and/or upon request. Some or all of the information provided on this EDS and any attachments to this EDS may be made available to the public on the Internet, in response to a Freedom of Information Act request, or otherwise. By completing and signing this EDS, the Disclosing Party waives and releases any possible rights or claims which it may have against the City in connection with the public release of information contained in this EDS and also authorizes the City to verify the accuracy of any information submitted in this EDS.

E. The information provided in this EDS must be kept current. In the event of changes, the Disclosing Party must supplement this EDS up to the time the City takes action on the Matter. If the Matter is a contract being handled by the City's Department of Procurement Services, the Disclosing Party must update this EDS as the contract requires. NOTE: With respect to Matters subject to Article I of Chapter 1-23 of the Municipal Code (imposing PERMANENT INELIGIBILITY for certain specified offenses), the information provided herein regarding eligibility must be kept current for a longer period, as required by Chapter 1-23 and Section 2-154-020 of the Municipal Code.

The Disclosing Party represents and warrants that:

F.1. The Disclosing Party is not delinquent in the payment of any tax administered by the Illinois Department of Revenue, nor are the Disclosing Party or its Affiliated Entities delinquent in paying any fine, fee, tax or other charge owed to the City. This includes, but is not limited to, all water charges, sewer charges, license fees, parking tickets, property taxes or sales taxes.

F.2 If the Disclosing Party is the Applicant, the Disclosing Party and its Affiliated Entities will not use, nor permit their subcontractors to use, any facility listed by the U.S. E.P.A. on the federal Excluded Parties List System ("EPLS") maintained by the U. S. General Services Administration.

F.3 If the Disclosing Party is the Applicant, the Disclosing Party will obtain from any contractors/subcontractors hired or to be hired in connection with the Matter certifications equal in form and substance to those in F.1. and F.2. above and will not, without the prior written consent of the City, use any such contractor/subcontractor that does not provide such certifications or that the Disclosing Party has reason to believe has not provided or cannot provide truthful certifications.

NOTE: If the Disclosing Party cannot certify as to any of the items in F.1., F.2. or F.3. above, an explanatory statement must be attached to this EDS.

CERTIFICATION

Under penalty of perjury, the person signing below: (1) warrants that he/she is authorized to execute this EDS and Appendix A (if applicable) on behalf of the Disclosing Party, and (2) warrants that all certifications and statements contained in this EDS and Appendix A (if applicable) are true, accurate and complete as of the date furnished to the City.

BARBARA HOLDINGS COMPANY, LLC
(Print or type name of Disclosing Party)

By: _____
(Sign here)

Fred Barbara
(Print or type name of person signing)


Sole Member
(Print or type title of person signing)

Signed and sworn to before me on (date) December 17, 2012, at
Cook County, Illinois (state).

_____ Notary Public.

OFFICIAL SEAL
ANTHONY M KIELAR
NOTARY PUBLIC - STATE OF ILLINOIS
MY COMMISSION EXPIRES:01/05/16

Commission expires: 1/5/16.

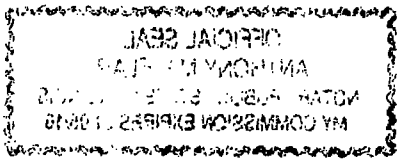
OFFICIAL SEAL
ANTHONY M. TIJAM
NOTARY PUBLIC, STATE OF ILLINOIS
MY COMMISSION EXPIRES 1/08/19

CITY OF CHICAGO
ECONOMIC DISCLOSURE STATEMENT AND AFFIDAVIT
APPENDIX A

FAMILIAL RELATIONSHIPS WITH ELECTED CITY OFFICIALS AND DEPARTMENT HEADS

This Appendix is to be completed only by (a) the Applicant, and (b) any legal entity which has a direct ownership interest in the Applicant exceeding 7.5 percent. It is not to be completed by any legal entity which has only an indirect ownership interest in the Applicant.

Under Municipal Code Section 2-154-015, the Disclosing Party must disclose whether such Disclosing Party or any "Applicable Party" or any Spouse or Domestic Partner thereof currently has a "familial relationship" with any elected city official or department head. A "familial relationship" exists if, as of the date this EDS is signed, the Disclosing Party or any "Applicable Party" or any Spouse or Domestic Partner thereof is related to the mayor, any alderman, the city clerk, the city treasurer or any city department head as spouse or domestic partner or as any of the following, whether by blood or adoption: parent, child, brother or sister, aunt or uncle, niece or nephew, grandparent, grandchild, father-in-law, mother-in-law, son-in-law, daughter-in-law, stepfather or stepmother, stepson or stepdaughter, stepbrother or stepsister or half-brother or half-sister.

"Applicable Party" means (1) all executive officers of the Disclosing Party listed in Section II.B.1.a., if the Disclosing Party is a corporation; all partners of the Disclosing Party, if the Disclosing Party is a general partnership; all general partners and limited partners of the Disclosing Party, if the Disclosing Party is a limited partnership; all managers, managing members and members of the Disclosing Party, if the Disclosing Party is a limited liability company; (2) all principal officers of the Disclosing Party; and (3) any person having more than a 7.5 percent ownership interest in the Disclosing Party. "Principal officers" means the president, chief operating officer, executive director, chief financial officer, treasurer or secretary of a legal entity or any person exercising similar authority.

Does the Disclosing Party or any "Applicable Party" or any Spouse or Domestic Partner thereof currently have a "familial relationship" with an elected city official or department head?

[ ] Yes [X] No

If yes, please identify below (1) the name and title of such person, (2) the name of the legal entity to which such person is connected; (3) the name and title of the elected city official or department head to whom such person has a familial relationship, and (4) the precise nature of such familial relationship.

CITY OF CHICAGO
ECONOMIC DISCLOSURE STATEMENT
AND AFFIDAVIT

SECTION I -- GENERAL INFORMATION

A. Legal name of the Disclosing Party submitting this EDS. Include d/b/a/ if applicable:

Pooba Trust UTAD January 1, 1989, Robert M. Levin, Trustee

Check ONE of the following three boxes:

Indicate whether the Disclosing Party submitting this EDS is:

1. [ ] the Applicant
   OR
2. [X] a legal entity holding a direct or indirect interest in the Applicant. State the legal name of the Applicant in which the Disclosing Party holds an interest: Smithfield Properties XVI, L.L.C.
   OR
3. [ ] a legal entity with a right of control (see Section II.B.1.) State the legal name of the entity in which the Disclosing Party holds a right of control: _____

B. Business address of the Disclosing Party: 120 North LaSalle Street, 38th Floor
Chicago, IL 60602

C. Telephone: 312.332.6300 Fax: 312,332,6393 Email: bob@levinschreder.com

D. Name of contact person: Robert M. Levin

E. Federal Employer Identification No. (if you have one):

F. Brief description of contract, transaction or other undertaking (referred to below as the "Matter") to which this EDS pertains. (Include project number and location of property, if applicable):

Application for Planned Development at 118-128 West Chicago Avenue, 801-819 North LaSalle

G. Which City agency or department is requesting this EDS? DHED

If the Matter is a contract being handled by the City's Department of Procurement Services, please complete the following:

Specification # _____ and Contract # _____

SECTION II -- DISCLOSURE OF OWNERSHIP INTERESTS

A. NATURE OF THE DISCLOSING PARTY

1. Indicate the nature of the Disclosing Party:

[ ] Person
[ ] Publicly registered business corporation
[ ] Privately held business corporation
[ ] Sole proprietorship
[ ] General partnership
[ ] Limited partnership
[X] Trust
[ ] Limited liability company
[ ] Limited liability partnership
[ ] Joint venture
[ ] Not-for-profit corporation
(Is the not-for-profit corporation also a 501(c)(3))?
[ ] Yes [ ] No
[ ] Other (please specify)

2. For legal entities, the state (or foreign country) of incorporation or organization, if applicable:

Illinois

3. For legal entities not organized in the State of Illinois: Has the organization registered to do business in the State of Illinois as a foreign entity?

[ ] Yes [ ] No [ ] N/A

B. IF THE DISCLOSING PARTY IS A LEGAL ENTITY:

1. List below the full names and titles of all executive officers and all directors of the entity. NOTE: For not-for-profit corporations, also list below all members, if any, which are legal entities. If there are no such members, write "no members." For trusts, estates or other similar entities, list below the legal titleholder(s).

If the entity is a general partnership, limited partnership, limited liability company, limited liability partnership or joint venture, list below the name and title of each general partner, managing member, manager or any other person or entity that controls the day-to-day management of the Disclosing Party. NOTE: Each legal entity listed below must submit an EDS on its own behalf.

Name	Title
Robert M. Levin	Trustee

2. Please provide the following information concerning each person or entity having a direct or indirect beneficial interest (including ownership) in excess of 7.5% of the Disclosing Party. Examples of such an interest include shares in a corporation, partnership interest in a partnership or joint venture,

interest of a member or manager in a limited liability company, or interest of a beneficiary of a trust, estate or other similar entity. If none, state "None." NOTE: Pursuant to Section 2-154-030 of the Municipal Code of Chicago ("Municipal Code"), the City may require any such additional information from any applicant which is reasonably intended to achieve full disclosure.

Name	Business Address	Percentage Interest in the Disclosing Party
W. Harris Smith	400 West Huron, Chicago, IL 60654	100%

SECTION III -- BUSINESS RELATION SHIPS WITH CITY ELECTED OFFICIALS

Has the Disclosing Party had a "business relationship," as defined in Chapter 2-156 of the Municipal Code, with any City elected official in the 12 months before the date this EDS is signed?

[ ] Yes [X] No

If yes, please identify below the name(s) of such City elected official(s) and describe such relationship(s):

SECTION IV -- DISCLOSURE OF SUBCONTRACTORS AND OTHER RETAINED PARTIES

The Disclosing Party must disclose the name and business address of each subcontractor, attorney, lobbyist, accountant, consultant and any other person or entity whom the Disclosing Party has retained or expects to retain in connection with the Matter, as well as the nature of the relationship, and the total amount of the fees paid or estimated to be paid. The Disclosing Party is not required to disclose employees who are paid solely through the Disclosing Party's regular payroll.

"Lobbyist" means any person or entity who undertakes to influence any legislative or administrative action on behalf of any person or entity other than: (1) a not-for-profit entity, on an unpaid basis, or (2) himself. "Lobbyist" also means any person or entity any part of whose duties as an employee of another includes undertaking to influence any legislative or administrative action.

If the Disclosing Party is uncertain whether a disclosure is required under this Section, the Disclosing Party must either ask the City whether disclosure is required or make the disclosure.

Name (indicate whether retained or anticipated to be retained)	Business Address	Relationship to Disclosing Party (subcontractor, attorney, lobbyist, etc.)	Fees (indicate whether paid or estimated.) NOTE: "hourly rate" or "t.b.d." is not an acceptable response.
None			

(Add sheets if necessary)

[X] Check here if the Disclosing Party has not retained, nor expects to retain, any such persons or entities.

SECTION V -- CERTIFICATIONS

A. COURT-ORDERED CHILD SUPPORT COMPLIANCE

Under Municipal Code Section 2-92-415, substantial owners of business entities that contract with the City must remain in compliance with their child support obligations throughout the contract's term.

Has any person who directly or indirectly owns 10% or more of the Disclosing Party been declared in arrearage on any child support obligations by any Illinois court of competent jurisdiction?

[ ] Yes [X] No [ ] No person directly or indirectly owns 10% or more of the Disclosing Party.

If "Yes," has the person entered into a court-approved agreement for payment of all support owed and is the person in compliance with that agreement?

[ ] Yes [ ] No

B. FURTHER CERTIFICATIONS

1. Pursuant to Municipal Code Chapter 1-23, Article I ("Article I")(which the Applicant should consult for defined terms (e.g., "doing business") and legal requirements), if the Disclosing Party submitting this EDS is the Applicant and is doing business with the City, then the Disclosing Party certifies as follows: (i) neither the Applicant nor any controlling person is currently indicted or charged with, or has admitted guilt of, or has ever been convicted of, or placed under supervision for, any criminal offense involving actual, attempted, or conspiracy to commit bribery, theft, fraud, forgery, perjury, dishonesty or deceit against an officer or employee of the City or any sister agency; and (ii) the Applicant understands and acknowledges that compliance with Article I is a continuing requirement for doing business with the City. NOTE: If Article I applies to the Applicant, the permanent compliance timeframe in Article I supersedes some five-year compliance timeframes in certifications 2 and 3 below.

2. The Disclosing Party and, if the Disclosing Party is a legal entity, all of those persons or entities identified in Section II.B.1. of this EDS:

a. are not presently debarred, suspended, proposed for debarment, declared ineligible or voluntarily excluded from any transactions by any federal, state or local unit of government;

b. have not, within a five-year period preceding the date of this EDS, been convicted of a criminal offense, adjudged guilty, or had a civil judgment rendered against them in connection with: obtaining, attempting to obtain, or performing a public (federal, state or local) transaction or contract under a public transaction; a violation of federal or state antitrust statutes; fraud; embezzlement; theft; forgery; bribery; falsification or destruction of records; making false statements; or receiving stolen property;

c. are not presently indicted for, or criminally or civilly charged by, a governmental entity (federal, state or local) with committing any of the offenses set forth in clause B.2.b. of this Section V;

d. have not, within a five-year period preceding the date of this EDS, had one or more public transactions (federal, state or local) terminated for cause or default; and

e. have not, within a five-year period preceding the date of this EDS, been convicted, adjudged guilty, or found liable in a civil proceeding, or in any criminal or civil action, including actions concerning environmental violations, instituted by the City or by the federal government, any state, or any other unit of local government.

3. The certifications in subparts 3, 4 and 5 concern:

• the Disclosing Party;
• any "Contractor" (meaning any contractor or subcontractor used by the Disclosing Party in connection with the Matter, including but not limited to all persons or legal entities disclosed under Section IV, "Disclosure of Subcontractors and Other Retained Parties");
• any "Affiliated Entity" (meaning a person or entity that, directly or indirectly: controls the Disclosing Party, is controlled by the Disclosing Party, or is, with the Disclosing Party, under common control of another person or entity. Indicia of control include, without limitation: interlocking management or ownership; identity of interests among family members, shared facilities and equipment; common use of employees; or organization of a business entity following the ineligibility of a business entity to do business with federal or state or local government, including the City, using substantially the same management, ownership, or principals as the ineligible entity); with respect to Contractors, the term Affiliated Entity means a person or entity that directly or indirectly controls the Contractor, is controlled by it, or, with the Contractor, is under common control of another person or entity;
• any responsible official of the Disclosing Party, any Contractor or any Affiliated Entity or any other official, agent or employee of the Disclosing Party, any Contractor or any Affiliated Entity, acting pursuant to the direction or authorization of a responsible official of the Disclosing Party, any Contractor or any Affiliated Entity (collectively "Agents").

Neither the Disclosing Party, nor any Contractor, nor any Affiliated Entity of either the Disclosing Party or any Contractor nor any Agents have, during the five years before the date this EDS is signed, or, with respect to a Contractor, an Affiliated Entity, or an Affiliated Entity of a Contractor during the five years before the date of such Contractor's or Affiliated Entity's contract or engagement in connection with the Matter:

a. bribed or attempted to bribe, or been convicted or adjudged guilty of bribery or attempting to bribe, a public officer or employee of the City, the State of Illinois, or any agency of the federal government or of any state or local government in the United States of America, in that officer's or employee's official capacity;

b. agreed or colluded with other bidders or prospective bidders, or been a party to any such agreement, or been convicted or adjudged guilty of agreement or collusion among bidders or prospective bidders, in restraint of freedom of competition by agreement to bid a fixed price or otherwise; or

c. made an admission of such conduct described in a. or b. above that is a matter of record, but have not been prosecuted for such conduct; or

d. violated the provisions of Municipal Code Section 2-92-610 (Living Wage Ordinance).

4. Neither the Disclosing Party, Affiliated Entity or Contractor, or any of their employees, officials, agents or partners, is barred from contracting with any unit of state or local government as a result of engaging in or being convicted of (1) bid-rigging in violation of 720 ILCS 5/33E-3; (2) bid-rotating in violation of 720 ILCS 5/33E-4; or (3) any similar offense of any state or of the United States of America that contains the same elements as the offense of bid-rigging or bid-rotating.

5. Neither the Disclosing Party nor any Affiliated Entity is listed on any of the following lists maintained by the Office of Foreign Assets Control of the U.S. Department of the Treasury or the Bureau of Industry and Security of the U.S. Department of Commerce or their successors: the Specially Designated Nationals List, the Denied Persons List, the Unverified List, the Entity List and the Debarred List.

6. The Disclosing Party understands and shall comply with the applicable requirements of Chapters 2-55 (Legislative Inspector General), 2-56 (Inspector General) and 2-156 (Governmental Ethics) of the Municipal Code.

7. If the Disclosing Party is unable to certify to any of the above statements in this Part B (Further Certifications), the Disclosing Party must explain below:
Not applicable

If the letters "NA," the word "None," or no response appears on the lines above, it will be conclusively presumed that the Disclosing Party certified to the above statements.

8. To the best of the Disclosing Party's knowledge after reasonable inquiry, the following is a complete list of all current employees of the Disclosing Party who were, at any time during the 12-month period preceding the execution date of this EDS, an employee, or elected or appointed official, of the City of Chicago (if none, indicate with "N/A" or "none").
None

9. To the best of the Disclosing Party's knowledge after reasonable inquiry, the following is a complete list of all gifts that the Disclosing Party has given or caused to be given, at any time during the 12-month period preceding the execution date of this EDS, to an employee, or elected or appointed official, of the City of Chicago. For purposes of this statement, a "gift" does not include: (i) anything made generally available to City employees or to the general public, or (ii) food or drink provided in the course of official City business and having a retail value of less than $20 per recipient (if none, indicate with "N/A" or "none"). As to any gift listed below, please also list the name of the City recipient.
None

C. CERTIFICATION OF STATUS AS FINANCIAL INSTITUTION

1. The Disclosing Party certifies that the Disclosing Party (check one)

[ ] is [X] is not

a "financial institution" as defined in Section 2-32-455(b) of the Municipal Code.

2. If the Disclosing Party IS a financial institution, then the Disclosing Party pledges:

"We are not and will not become a predatory lender as defined in Chapter 2-32 of the Municipal Code. We further pledge that none of our affiliates is, and none of them will become, a predatory lender as defined in Chapter 2-32 of the Municipal Code. We understand that becoming a predatory lender or becoming an affiliate of a predatory lender may result in the loss of the privilege of doing business with the City."

If the Disclosing Party is unable to make this pledge because it or any of its affiliates (as defined in Section 2-32-455(b) of the Municipal Code) is a predatory lender within the meaning of Chapter 2-32 of the Municipal Code, explain here (attach additional pages if necessary):

If the letters "NA," the word "None," or no response appears on the lines above, it will be conclusively presumed that the Disclosing Party certified to the above statements.

D. CERTIFICATION REGARDING INTEREST IN CITY BUSINESS

Any words or terms that are defined in Chapter 2-156 of the Municipal Code have the same meanings when used in this Part D.

1. In accordance with Section 2-156-110 of the Municipal Code: Does any official or employee of the City have a financial interest in his or her own name or in the name of any other person or entity in the Matter?

[ ] Yes [X] No

NOTE: If you checked "Yes" to Item D.1., proceed to Items D.2. and D.3. If you checked "No" to Item D.1., proceed to Part E.

2. Unless sold pursuant to a process of competitive bidding, or otherwise permitted, no City elected official or employee shall have a financial interest in his or her own name or in the name of any other person or entity in the purchase of any property that (i) belongs to the City, or (ii) is sold for taxes or assessments, or (iii) is sold by virtue of legal process at the suit of the City (collectively, "City Property Sale"). Compensation for property taken pursuant to the City's eminent domain power does not constitute a financial interest within the meaning of this Part D.

Does the Matter involve a City Property Sale?

[ ] Yes [ ] No

3. If you checked "Yes" to Item D.1., provide the names and business addresses of the City officials or employees having such interest and identify the nature of such interest:

Name	Business Address	Nature of Interest

4. The Disclosing Party further certifies that no prohibited financial interest in the Matter will be acquired by any City official or employee.

E. CERTIFICATION REGARDING SLAVERY ERA BUSINESS

Please check either 1. or 2. below. If the Disclosing Party checks 2., the Disclosing Party must disclose below or in an attachment to this EDS all information required by paragraph 2. Failure to

comply with these disclosure requirements may make any contract entered into with the City in connection with the Matter voidable by the City.

X 1. The Disclosing Party verifies that the Disclosing Party has searched any and all records of the Disclosing Party and any and all predecessor entities regarding records of investments or profits from slavery or slaveholder insurance policies during the slavery era (including insurance policies issued to slaveholders that provided coverage for damage to or injury or death of their slaves), and the Disclosing Party has found no such records.

____2. The Disclosing Party verifies that, as a result of conducting the search in step 1 above, the Disclosing Party has found records of investments or profits from slavery or slaveholder insurance policies. The Disclosing Party verifies that the following constitutes full disclosure of all such records, including the names of any and all slaves or slaveholders described in those records:

SECTION VI -- CERTIFICATIONS FOR FEDERALLY FUNDED MATTERS

NOTE: If the Matter is federally funded, complete this Section VI. If the Matter is not federally funded, proceed to Section VII. For purposes of this Section VI, tax credits allocated by the City and proceeds of debt obligations of the City are not federal funding.

A. CERTIFICATION REGARDING LOBBYING

1. List below the names of all persons or entities registered under the federal Lobbying Disclosure Act of 1995 who have made lobbying contacts on behalf of the Disclosing Party with respect to the Matter: (Add sheets if necessary):

(If no explanation appears or begins on the lines above, or if the letters "NA" or if the word "None" appear, it will be conclusively presumed that the Disclosing Party means that NO persons or entities registered under the Lobbying Disclosure Act of 1995 have made lobbying contacts on behalf of the Disclosing Party with respect to the Matter.)

2. The Disclosing Party has not spent and will not expend any federally appropriated funds to pay any person or entity listed in Paragraph A.1. above for his or her lobbying activities or to pay any person or entity to influence or attempt to influence an officer or employee of any agency, as defined by applicable federal law, a member of Congress, an officer or employee of Congress, or an employee of a member of Congress, in connection with the award of any federally funded contract, making any federally funded grant or loan, entering into any cooperative agreement, or to extend, continue, renew, amend, or modify any federally funded contract, grant, loan, or cooperative agreement.

3. The Disclosing Party will submit an updated certification at the end of each calendar quarter in which there occurs any event that materially affects the accuracy of the statements and information set forth in paragraphs A.1. and A.2. above.

4. The Disclosing Party certifies that either: (i) it is not an organization described in section 501(c)(4) of the Internal Revenue Code of 1986; or (ii) it is an organization described in section 501(c)(4) of the Internal Revenue Code of 1986 but has not engaged and will not engage in "Lobbying Activities".

5. If the Disclosing Party is the Applicant, the Disclosing Party must obtain certifications equal in form and substance to paragraphs A.1. through A.4. above from all subcontractors before it awards any subcontract and the Disclosing Party must maintain all such subcontractors' certifications for the duration of the Matter and must make such certifications promptly available to the City upon request.

B. CERTIFICATION REGARDING EQUAL EMPLOYMENT OPPORTUNITY

If the Matter is federally funded, federal regulations require the Applicant and all proposed subcontractors to submit the following information with their bids or in writing at the outset of negotiations.

Is the Disclosing Party the Applicant?

[ ] Yes [ ] No

If "Yes," answer the three questions below:

1. Have you developed and do you have on file affirmative action programs pursuant to applicable federal regulations? (See 41 CFR Part 60-2.)
[ ] Yes [ ] No

2. Have you filed with the Joint Reporting Committee, the Director of the Office of Federal Contract Compliance Programs, or the Equal Employment Opportunity Commission all reports due under the applicable filing requirements?
[ ] Yes [ ] No

3. Have you participated in any previous contracts or subcontracts subject to the equal opportunity clause?
[ ] Yes [ ] No

If you checked "No" to question 1. or 2. above, please provide an explanation:

_____

_____

SECTION VII -- ACKNOWLEDGMENTS, CONTRACT INCORPORATION, COMPLIANCE, PENALTIES, DISCLOSURE

The Disclosing Party understands and agrees that:

A. The certifications, disclosures, and acknowledgments contained in this EDS will become part of any contract or other agreement between the Applicant and the City in connection with the Matter, whether procurement, City assistance, or other City action, and are material inducements to the City's execution of any contract or taking other action with respect to the Matter. The Disclosing Party understands that it must comply with all statutes, ordinances, and regulations on which this EDS is based.

B. The City's Governmental Ethics and Campaign Financing Ordinances, Chapters 2-156 and 2-164 of the Municipal Code, impose certain duties and obligations on persons or entities seeking City contracts, work, business, or transactions. The full text of these ordinances and a training program is available on line at www.cityofchicago.org/Ethics, and may also be obtained from the City's Board of Ethics, 740 N.

Sedgwick St., Suite 500, Chicago, IL 60610, (312) 744-9660. The Disclosing Party must comply fully with the applicable ordinances.

C. If the City determines that any information provided in this EDS is false, incomplete or inaccurate, any contract or other agreement in connection with which it is submitted may be rescinded or be void or voidable, and the City may pursue any remedies under the contract or agreement (if not rescinded or void), at law, or in equity, including terminating the Disclosing Party's participation in the Matter and/or declining to allow the Disclosing Party to participate in other transactions with the City. Remedies at law for a false statement of material fact may include incarceration and an award to the City of treble damages.

D. It is the City's policy to make this document available to the public on its Internet site and/or upon request. Some or all of the information provided on this EDS and any attachments to this EDS may be made available to the public on the Internet, in response to a Freedom of Information Act request, or otherwise. By completing and signing this EDS, the Disclosing Party waives and releases any possible rights or claims which it may have against the City in connection with the public release of information contained in this EDS and also authorizes the City to verify the accuracy of any information submitted in this EDS.

E. The information provided in this EDS must be kept current. In the event of changes, the Disclosing Party must supplement this EDS up to the time the City takes action on the Matter. If the Matter is a contract being handled by the City's Department of Procurement Services, the Disclosing Party must update this EDS as the contract requires. NOTE: With respect to Matters subject to Article I of Chapter 1-23 of the Municipal Code (imposing PERMANENT INELIGIBILITY for certain specified offenses), the information provided herein regarding eligibility must be kept current for a longer period, as required by Chapter 1-23 and Section 2-154-020 of the Municipal Code.

The Disclosing Party represents and warrants that:

F.1. The Disclosing Party is not delinquent in the payment of any tax administered by the Illinois Department of Revenue, nor are the Disclosing Party or its Affiliated Entities delinquent in paying any fine, fee, tax or other charge owed to the City. This includes, but is not limited to, all water charges, sewer charges, license fees, parking tickets, property taxes or sales taxes.

F.2 If the Disclosing Party is the Applicant, the Disclosing Party and its Affiliated Entities will not use, nor permit their subcontractors to use, any facility listed by the U.S. E.P.A. on the federal Excluded Parties List System ("EPLS") maintained by the U. S. General Services Administration.

F.3 If the Disclosing Party is the Applicant, the Disclosing Party will obtain from any contractors/subcontractors hired or to be hired in connection with the Matter certifications equal in form and substance to those in F.1. and F.2. above and will not, without the prior written consent of the City, use any such contractor/subcontractor that does not provide such certifications or that the Disclosing Party has reason to believe has not provided or cannot provide truthful certifications.

NOTE: If the Disclosing Party cannot certify as to any of the items in F.1., F.2. or F.3. above, an explanatory statement must be attached to this EDS.

CERTIFICATION

Under penalty of perjury, the person signing below: (1) warrants that he/she is authorized to execute this EDS and Appendix A (if applicable) on behalf of the Disclosing Party, and (2) warrants that all certifications and statements contained in this EDS and Appendix A (if applicable) are true, accurate and complete as of the date furnished to the City.

POOBA TRUST UTAD JANUARY 1, 1989
(Print or type name of Disclosing Party)

By: _____
(Sign here)

Robert M. Levin
(Print or type name of person signing)


Trustee
(Print or type title of person signing)

Signed and sworn to before me on (date) December 17, 2012, at Cook County, Illinois (state).

_____ Notary Public

Commission expires: 7/17/16

OFFICIAL SEAL
MARY LEE TURK
NOTARY PUBLIC - STATE OF ILLINOIS
MY COMMISSION EXPIRES:07/17/16

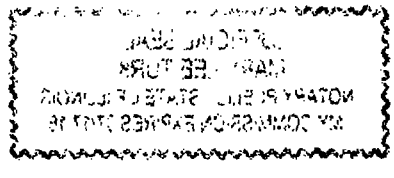

CITY OF CHICAGO
ECONOMIC DISCLOSURE STATEMENT AND AFFIDAVIT
APPENDIX A

FAMILIAL RELATIONSHIPS WITH ELECTED CITY OFFICIALS AND DEPARTMENT HEADS

This Appendix is to be completed only by (a) the Applicant, and (b) any legal entity which has a direct ownership interest in the Applicant exceeding 7.5 percent. It is not to be completed by any legal entity which has only an indirect ownership interest in the Applicant.

Under Municipal Code Section 2-154-015, the Disclosing Party must disclose whether such Disclosing Party or any "Applicable Party" or any Spouse or Domestic Partner thereof currently has a "familial relationship" with any elected city official or department head. A "familial relationship" exists if, as of the date this EDS is signed, the Disclosing Party or any "Applicable Party" or any Spouse or Domestic Partner thereof is related to the mayor, any alderman, the city clerk, the city treasurer or any city department head as spouse or domestic partner or as any of the following, whether by blood or adoption: parent, child, brother or sister, aunt or uncle, niece or nephew, grandparent, grandchild, father-in-law, mother-in-law, son-in-law, daughter-in-law, stepfather or stepmother, stepson or stepdaughter, stepbrother or stepsister or half-brother or half-sister.

"Applicable Party" means (1) all executive officers of the Disclosing Party listed in Section II.B.1.a., if the Disclosing Party is a corporation; all partners of the Disclosing Party, if the Disclosing Party is a general partnership; all general partners and limited partners of the Disclosing Party, if the Disclosing Party is a limited partnership; all managers, managing members and members of the Disclosing Party, if the Disclosing Party is a limited liability company; (2) all principal officers of the Disclosing Party; and (3) any person having more than a 7.5 percent ownership interest in the Disclosing Party. "Principal officers" means the president, chief operating officer, executive director, chief financial officer, treasurer or secretary of a legal entity or any person exercising similar authority.

Does the Disclosing Party or any "Applicable Party" or any Spouse or Domestic Partner thereof currently have a "familial relationship" with an elected city official or department head?

[ ] Yes [X] No

If yes, please identify below (1) the name and title of such person, (2) the name of the legal entity to which such person is connected; (3) the name and title of the elected city official or department head to whom such person has a familial relationship, and (4) the precise nature of such familial relationship.

MOODY BIBLE INSTITUTE

EDUCATION • RADIO • PUBLISHING

CONFIRMATION OF AUTHORITY

The undersigned, being the owner of the property located at the common address 815 North LaSalle Street, Chicago, Illinois, hereby confirms that Smithfield Properties XVI, L.L.C. is authorized by the undersigned to file an Application for Amendment to the Chicago Zoning Ordinance concerning said property.

The undersigned states that it holds the property commonly known as 815 North LaSalle Street, Chicago, Illinois for itself and no other person, association or shareholder.

Dated December 21, 2012.

The Moody Bible Institute of Chicago

By: Elizabeth A.S. Brown

Elizabeth A.S. Brown

Its: General Counsel & Vice President

"OFFICIAL SEAL"
MELISSA L. BECKMAN
Notary Public, State of Illinois
My Commission Expires 04/12/2014

Subscribed and sworn to
before me this 21 day
of December 2012.

Melissa L Beckman
NOTARY PUBLIC

CITY OF CHICAGO
ECONOMIC DISCLOSURE STATEMENT
AND AFFIDAVIT

SECTION I -- GENERAL INFORMATION

A. Legal name of the Disclosing Party submitting this EDS. Include d/b/a/ if applicable:

The Moody Bible Institute of Chicago

Check ONE of the following three boxes:

Indicate whether the Disclosing Party submitting this EDS is:

1. [ ] the Applicant
   OR
2. [ ] a legal entity holding a direct or indirect interest in the Applicant. State the legal name of the Applicant in which the Disclosing Party holds an interest: _____
   OR
3. [X] a legal entity with a right of control (see Section II.B.1.) State the legal name of the entity in which the Disclosing Party holds a right of control: Owner of property (815 N LaSalle)

B. Business address of the Disclosing Party: 135 S. LaSalle, #2310
Chicago, IL 60603

C. Telephone: 312-236-5907 Fax: 312-236-5919 Email: tom@bransfield.net

D. Name of contact person: Thomas D. Bransfield

E. Federal Employer Identification No. (if you have one): _____

F. Brief description of contract, transaction or other undertaking (referred to below as the "Matter") to which this EDS pertains. (Include project number and location of property, if applicable):

Application for PD at 118-128 W. Chicago, 801-819 N. LaSalle

G. Which City agency or department is requesting this EDS? DHED

If the Matter is a contract being handled by the City's Department of Procurement Services, please complete the following:

Specification # N/A and Contract # N/A

SECTION II -- DISCLOSURE OF OWNERSHIP INTERESTS

A. NATURE OF THE DISCLOSING PARTY

1. Indicate the nature of the Disclosing Party:

[ ] Person
[ ] Publicly registered business corporation
[ ] Privately held business corporation
[ ] Sole proprietorship
[ ] General partnership
[ ] Limited partnership
[ ] Trust
[ ] Limited liability company
[ ] Limited liability partnership
[ ] Joint venture
[X] Not-for-profit corporation
(Is the not-for-profit corporation also a 501(c)(3))?
[X] Yes [ ] No
[ ] Other (please specify)

2. For legal entities, the state (or foreign country) of incorporation or organization, if applicable:

Illinois

3. For legal entities not organized in the State of Illinois: Has the organization registered to do business in the State of Illinois as a foreign entity?

[ ] Yes [ ] No [X] N/A

B. IF THE DISCLOSING PARTY IS A LEGAL ENTITY:

1. List below the full names and titles of all executive officers and all directors of the entity. **NOTE:** For not-for-profit corporations, also list below all members, if any, which are legal entities. If there are no such members, write "no members." For trusts, estates or other similar entities, list below the legal titleholder(s).

If the entity is a general partnership, limited partnership, limited liability company, limited liability partnership or joint venture, list below the name and title of each general partner, managing member, manager or any other person or entity that controls the day-to-day management of the Disclosing Party. **NOTE:** Each legal entity listed below must submit an EDS on its own behalf.

Name	Title
See Exhibit A Trustees and Executive Officers	
NO MEMBERS	

2. Please provide the following information concerning each person or entity having a direct or indirect beneficial interest (including ownership) in excess of 7.5% of the Disclosing Party. Examples of such an interest include shares in a corporation, partnership interest in a partnership or joint venture,

interest of a member or manager in a limited liability company, or interest of a beneficiary of a trust, estate or other similar entity. If none, state "None." **NOTE**: Pursuant to Section 2-154-030 of the Municipal Code of Chicago ("Municipal Code"), the City may require any such additional information from any applicant which is reasonably intended to achieve full disclosure.

Name	Business Address	Percentage Interest in the Disclosing Party

SECTION III -- BUSINESS RELATIONSHIPS WITH CITY ELECTED OFFICIALS

Has the Disclosing Party had a "business relationship," as defined in Chapter 2-156 of the Municipal Code, with any City elected official in the 12 months before the date this EDS is signed?

[ ] Yes [X] No

If yes, please identify below the name(s) of such City elected official(s) and describe such relationship(s):

SECTION IV -- DISCLOSURE OF SUBCONTRACTORS AND OTHER RETAINED PARTIES

The Disclosing Party must disclose the name and business address of each subcontractor, attorney, lobbyist, accountant, consultant and any other person or entity whom the Disclosing Party has retained or expects to retain in connection with the Matter, as well as the nature of the relationship, and the total amount of the fees paid or estimated to be paid. The Disclosing Party is not required to disclose employees who are paid solely through the Disclosing Party's regular payroll.

"Lobbyist" means any person or entity who undertakes to influence any legislative or administrative action on behalf of any person or entity other than: (1) a not-for-profit entity, on an unpaid basis, or (2) himself. "Lobbyist" also means any person or entity any part of whose duties as an employee of another includes undertaking to influence any legislative or administrative action.

If the Disclosing Party is uncertain whether a disclosure is required under this Section, the Disclosing Party must either ask the City whether disclosure is required or make the disclosure.

Name (indicate whether retained or anticipated to be retained)	Business Address	Relationship to Disclosing Party (subcontractor, attorney, lobbyist, etc.)	Fees (indicate whether paid or estimated.) **NOTE:** "hourly rate" or "t.b.d." is not an acceptable response.

(Add sheets if necessary)

[X] Check here if the Disclosing Party has not retained, nor expects to retain, any such persons or entities.

SECTION V -- CERTIFICATIONS

A. COURT-ORDERED CHILD SUPPORT COMPLIANCE

Under Municipal Code Section 2-92-415, substantial owners of business entities that contract with the City must remain in compliance with their child support obligations throughout the contract's term.

Has any person who directly or indirectly owns 10% or more of the Disclosing Party been declared in arrearage on any child support obligations by any Illinois court of competent jurisdiction?

[ ] Yes [ ] No [X] No person directly or indirectly owns 10% or more of the Disclosing Party.

If "Yes," has the person entered into a court-approved agreement for payment of all support owed and is the person in compliance with that agreement?

[ ] Yes [ ] No

B. FURTHER CERTIFICATIONS

1. Pursuant to Municipal Code Chapter 1-23, Article I ("Article I")(which the Applicant should consult for defined terms (e.g., "doing business") and legal requirements), if the Disclosing Party submitting this EDS is the Applicant and is doing business with the City, then the Disclosing Party certifies as follows: (i) neither the Applicant nor any controlling person is currently indicted or charged with, or has admitted guilt of, or has ever been convicted of, or placed under supervision for, any criminal offense involving actual, attempted, or conspiracy to commit bribery, theft, fraud, forgery, perjury, dishonesty or deceit against an officer or employee of the City or any sister agency; and (ii) the Applicant understands and acknowledges that compliance with Article I is a continuing requirement for doing business with the City. NOTE: If Article I applies to the Applicant, the permanent compliance timeframe in Article I supersedes some five-year compliance timeframes in certifications 2 and 3 below.

2. The Disclosing Party and, if the Disclosing Party is a legal entity, all of those persons or entities identified in Section II.B.1. of this EDS:

a. are not presently debarred, suspended, proposed for debarment, declared ineligible or voluntarily excluded from any transactions by any federal, state or local unit of government;

b. have not, within a five-year period preceding the date of this EDS, been convicted of a criminal offense, adjudged guilty, or had a civil judgment rendered against them in connection with: obtaining, attempting to obtain, or performing a public (federal, state or local) transaction or contract under a public transaction; a violation of federal or state antitrust statutes; fraud; embezzlement; theft; forgery; bribery; falsification or destruction of records; making false statements; or receiving stolen property;

c. are not presently indicted for, or criminally or civilly charged by, a governmental entity (federal, state or local) with committing any of the offenses set forth in clause B.2.b. of this Section V;

d. have not, within a five-year period preceding the date of this EDS, had one or more public transactions (federal, state or local) terminated for cause or default; and

e. have not, within a five-year period preceding the date of this EDS, been convicted, adjudged guilty, or found liable in a civil proceeding, or in any criminal or civil action, including actions concerning environmental violations, instituted by the City or by the federal government, any state, or any other unit of local government.

3. The certifications in subparts 3, 4 and 5 concern:

• the Disclosing Party;
• any "Contractor" (meaning any contractor or subcontractor used by the Disclosing Party in connection with the Matter, including but not limited to all persons or legal entities disclosed under Section IV, "Disclosure of Subcontractors and Other Retained Parties");
• any "Affiliated Entity" (meaning a person or entity that, directly or indirectly: controls the Disclosing Party, is controlled by the Disclosing Party, or is, with the Disclosing Party, under common control of another person or entity. Indicia of control include, without limitation: interlocking management or ownership; identity of interests among family members, shared facilities and equipment; common use of employees; or organization of a business entity following the ineligibility of a business entity to do business with federal or state or local government, including the City, using substantially the same management, ownership, or principals as the ineligible entity); with respect to Contractors, the term Affiliated Entity means a person or entity that directly or indirectly controls the Contractor, is controlled by it, or, with the Contractor, is under common control of another person or entity;
• any responsible official of the Disclosing Party, any Contractor or any Affiliated Entity or any other official, agent or employee of the Disclosing Party, any Contractor or any Affiliated Entity, acting pursuant to the direction or authorization of a responsible official of the Disclosing Party, any Contractor or any Affiliated Entity (collectively "Agents").

Neither the Disclosing Party, nor any Contractor, nor any Affiliated Entity of either the Disclosing Party or any Contractor nor any Agents have, during the five years before the date this EDS is signed, or, with respect to a Contractor, an Affiliated Entity, or an Affiliated Entity of a Contractor during the five years before the date of such Contractor's or Affiliated Entity's contract or engagement in connection with the Matter:

a. bribed or attempted to bribe, or been convicted or adjudged guilty of bribery or attempting to bribe, a public officer or employee of the City, the State of Illinois, or any agency of the federal government or of any state or local government in the United States of America, in that officer's or employee's official capacity;

b. agreed or colluded with other bidders or prospective bidders, or been a party to any such agreement, or been convicted or adjudged guilty of agreement or collusion among bidders or prospective bidders, in restraint of freedom of competition by agreement to bid a fixed price or otherwise; or

c. made an admission of such conduct described in a. or b. above that is a matter of record, but have not been prosecuted for such conduct; or

d. violated the provisions of Municipal Code Section 2-92-610 (Living Wage Ordinance).

4. Neither the Disclosing Party, Affiliated Entity or Contractor, or any of their employees, officials, agents or partners, is barred from contracting with any unit of state or local government as a result of engaging in or being convicted of (1) bid-rigging in violation of 720 ILCS 5/33E-3; (2) bid-rotating in violation of 720 ILCS 5/33E-4; or (3) any similar offense of any state or of the United States of America that contains the same elements as the offense of bid-rigging or bid-rotating.

5. Neither the Disclosing Party nor any Affiliated Entity is listed on any of the following lists maintained by the Office of Foreign Assets Control of the U.S. Department of the Treasury or the Bureau of Industry and Security of the U.S. Department of Commerce or their successors: the Specially Designated Nationals List, the Denied Persons List, the Unverified List, the Entity List and the Debarred List.

6. The Disclosing Party understands and shall comply with the applicable requirements of Chapters 2-55 (Legislative Inspector General), 2-56 (Inspector General) and 2-156 (Governmental Ethics) of the Municipal Code.

7. If the Disclosing Party is unable to certify to any of the above statements in this Part B (Further Certifications), the Disclosing Party must explain below:

N/A

If the letters "NA," the word "None," or no response appears on the lines above, it will be conclusively presumed that the Disclosing Party certified to the above statements.

8. To the best of the Disclosing Party's knowledge after reasonable inquiry, the following is a complete list of all current employees of the Disclosing Party who were, at any time during the 12-month period preceding the execution date of this EDS, an employee, or elected or appointed official, of the City of Chicago (if none, indicate with "N/A" or "none").

N/A

9. To the best of the Disclosing Party's knowledge after reasonable inquiry, the following is a complete list of all gifts that the Disclosing Party has given or caused to be given, at any time during the 12-month period preceding the execution date of this EDS, to an employee, or elected or appointed official, of the City of Chicago. For purposes of this statement, a "gift" does not include: (i) anything made generally available to City employees or to the general public, or (ii) food or drink provided in the course of official City business and having a retail value of less than $20 per recipient (if none, indicate with "N/A" or "none"). As to any gift listed below, please also list the name of the City recipient.

N/A

C. CERTIFICATION OF STATUS AS FINANCIAL INSTITUTION

1. The Disclosing Party certifies that the Disclosing Party (check one)

[ ] is [X] is not

a "financial institution" as defined in Section 2-32-455(b) of the Municipal Code.

2. If the Disclosing Party IS a financial institution, then the Disclosing Party pledges:

"We are not and will not become a predatory lender as defined in Chapter 2-32 of the Municipal Code. We further pledge that none of our affiliates is, and none of them will become, a predatory lender as defined in Chapter 2-32 of the Municipal Code. We understand that becoming a predatory lender or becoming an affiliate of a predatory lender may result in the loss of the privilege of doing business with the City."

If the Disclosing Party is unable to make this pledge because it or any of its affiliates (as defined in Section 2-32-455(b) of the Municipal Code) is a predatory lender within the meaning of Chapter 2-32 of the Municipal Code, explain here (attach additional pages if necessary):

If the letters "NA," the word "None," or no response appears on the lines above, it will be conclusively presumed that the Disclosing Party certified to the above statements.

D. CERTIFICATION REGARDING INTEREST IN CITY BUSINESS

Any words or terms that are defined in Chapter 2-156 of the Municipal Code have the same meanings when used in this Part D.

1. In accordance with Section 2-156-110 of the Municipal Code: Does any official or employee of the City have a financial interest in his or her own name or in the name of any other person or entity in the Matter?

[ ] Yes [X] No

NOTE: If you checked "Yes" to Item D.1., proceed to Items D.2. and D.3. If you checked "No" to Item D.1., proceed to Part E.

2. Unless sold pursuant to a process of competitive bidding, or otherwise permitted, no City elected official or employee shall have a financial interest in his or her own name or in the name of any other person or entity in the purchase of any property that (i) belongs to the City, or (ii) is sold for taxes or assessments, or (iii) is sold by virtue of legal process at the suit of the City (collectively, "City Property Sale"). Compensation for property taken pursuant to the City's eminent domain power does not constitute a financial interest within the meaning of this Part D.

Does the Matter involve a City Property Sale?

[ ] Yes [X] No

3. If you checked "Yes" to Item D.1., provide the names and business addresses of the City officials or employees having such interest and identify the nature of such interest:

Name	Business Address	Nature of Interest

4. The Disclosing Party further certifies that no prohibited financial interest in the Matter will be acquired by any City official or employee.

E. CERTIFICATION REGARDING SLAVERY ERA BUSINESS

Please check either 1. or 2. below. If the Disclosing Party checks 2., the Disclosing Party must disclose below or in an attachment to this EDS all information required by paragraph 2. Failure to

comply with these disclosure requirements may make any contract entered into with the City in connection with the Matter voidable by the City.

__X__ 1. The Disclosing Party verifies that the Disclosing Party has searched any and all records of the Disclosing Party and any and all predecessor entities regarding records of investments or profits from slavery or slaveholder insurance policies during the slavery era (including insurance policies issued to slaveholders that provided coverage for damage to or injury or death of their slaves), and the Disclosing Party has found no such records.

____ 2. The Disclosing Party verifies that, as a result of conducting the search in step 1 above, the Disclosing Party has found records of investments or profits from slavery or slaveholder insurance policies. The Disclosing Party verifies that the following constitutes full disclosure of all such records, including the names of any and all slaves or slaveholders described in those records:

_____

_____

_____

_____

SECTION VI -- CERTIFICATIONS FOR FEDERALLY FUNDED MATTERS

NOTE: If the Matter is federally funded, complete this Section VI. **If the Matter is not federally funded**, proceed to Section VII. For purposes of this Section VI, tax credits allocated by the City and proceeds of debt obligations of the City are not federal funding.

A. CERTIFICATION REGARDING LOBBYING

1. List below the names of all persons or entities registered under the federal Lobbying Disclosure Act of 1995 who have made lobbying contacts on behalf of the Disclosing Party with respect to the Matter: (Add sheets if necessary):

_____

_____

_____

(If no explanation appears or begins on the lines above, or if the letters "NA" or if the word "None" appear, it will be conclusively presumed that the Disclosing Party means that NO persons or entities registered under the Lobbying Disclosure Act of 1995 have made lobbying contacts on behalf of the Disclosing Party with respect to the Matter.)

2. The Disclosing Party has not spent and will not expend any federally appropriated funds to pay any person or entity listed in Paragraph A.1. above for his or her lobbying activities or to pay any person or entity to influence or attempt to influence an officer or employee of any agency, as defined by applicable federal law, a member of Congress, an officer or employee of Congress, or an employee of a member of Congress, in connection with the award of any federally funded contract, making any federally funded grant or loan, entering into any cooperative agreement, or to extend, continue, renew, amend, or modify any federally funded contract, grant, loan, or cooperative agreement.

3. The Disclosing Party will submit an updated certification at the end of each calendar quarter in which there occurs any event that materially affects the accuracy of the statements and information set forth in paragraphs A.1. and A.2. above.

4. The Disclosing Party certifies that either: (i) it is not an organization described in section 501(c)(4) of the Internal Revenue Code of 1986; or (ii) it is an organization described in section 501(c)(4) of the Internal Revenue Code of 1986 but has not engaged and will not engage in "Lobbying Activities".

5. If the Disclosing Party is the Applicant, the Disclosing Party must obtain certifications equal in form and substance to paragraphs A.1. through A.4. above from all subcontractors before it awards any subcontract and the Disclosing Party must maintain all such subcontractors' certifications for the duration of the Matter and must make such certifications promptly available to the City upon request.

B. CERTIFICATION REGARDING EQUAL EMPLOYMENT OPPORTUNITY

If the Matter is federally funded, federal regulations require the Applicant and all proposed subcontractors to submit the following information with their bids or in writing at the outset of negotiations.

Is the Disclosing Party the Applicant?

[ ] Yes [ ] No

If "Yes," answer the three questions below:

1. Have you developed and do you have on file affirmative action programs pursuant to applicable federal regulations? (See 41 CFR Part 60-2.)
[ ] Yes [ ] No

2. Have you filed with the Joint Reporting Committee, the Director of the Office of Federal Contract Compliance Programs, or the Equal Employment Opportunity Commission all reports due under the applicable filing requirements?
[ ] Yes [ ] No

3. Have you participated in any previous contracts or subcontracts subject to the equal opportunity clause?
[ ] Yes [ ] No

If you checked "No" to question 1. or 2. above, please provide an explanation:

_____

_____

SECTION VII -- ACKNOWLEDGMENTS, CONTRACT INCORPORATION, COMPLIANCE, PENALTIES, DISCLOSURE

The Disclosing Party understands and agrees that:

A. The certifications, disclosures, and acknowledgments contained in this EDS will become part of any contract or other agreement between the Applicant and the City in connection with the Matter, whether procurement, City assistance, or other City action, and are material inducements to the City's execution of any contract or taking other action with respect to the Matter. The Disclosing Party understands that it must comply with all statutes, ordinances, and regulations on which this EDS is based.

B. The City's Governmental Ethics and Campaign Financing Ordinances, Chapters 2-156 and 2-164 of the Municipal Code, impose certain duties and obligations on persons or entities seeking City contracts, work, business, or transactions. The full text of these ordinances and a training program is available on line at www.cityofchicago.org/Ethics, and may also be obtained from the City's Board of Ethics, 740 N. Sedgwick St., Suite 500, Chicago, IL 60610, (312) 744-9660. The Disclosing Party must comply fully with the applicable ordinances.

C. If the City determines that any information provided in this EDS is false, incomplete or inaccurate, any contract or other agreement in connection with which it is submitted may be rescinded or be void or voidable, and the City may pursue any remedies under the contract or agreement (if not rescinded or void), at law, or in equity, including terminating the Disclosing Party's participation in the Matter and/or declining to allow the Disclosing Party to participate in other transactions with the City. Remedies at law for a false statement of material fact may include incarceration and an award to the City of treble damages.

D. It is the City's policy to make this document available to the public on its Internet site and/or upon request. Some or all of the information provided on this EDS and any attachments to this EDS may be made available to the public on the Internet, in response to a Freedom of Information Act request, or otherwise. By completing and signing this EDS, the Disclosing Party waives and releases any possible rights or claims which it may have against the City in connection with the public release of information contained in this EDS and also authorizes the City to verify the accuracy of any information submitted in this EDS.

E. The information provided in this EDS must be kept current. In the event of changes, the Disclosing Party must supplement this EDS up to the time the City takes action on the Matter. If the Matter is a contract being handled by the City's Department of Procurement Services, the Disclosing Party must update this EDS as the contract requires. **NOTE:** With respect to Matters subject to Article I of Chapter 1-23 of the Municipal Code (imposing **PERMANENT INELIGIBILITY** for certain specified offenses), the information provided herein regarding eligibility must be kept current for a longer period, as required by Chapter 1-23 and Section 2-154-020 of the Municipal Code.

The Disclosing Party represents and warrants that:

F.1. The Disclosing Party is not delinquent in the payment of any tax administered by the Illinois Department of Revenue, nor are the Disclosing Party or its Affiliated Entities delinquent in paying any fine, fee, tax or other charge owed to the City. This includes, but is not limited to, all water charges, sewer charges, license fees, parking tickets, property taxes or sales taxes.

F.2 If the Disclosing Party is the Applicant, the Disclosing Party and its Affiliated Entities will not use, nor permit their subcontractors to use, any facility listed by the U.S. E.P.A. on the federal Excluded Parties List System ("EPLS") maintained by the U. S. General Services Administration.

F.3 If the Disclosing Party is the Applicant, the Disclosing Party will obtain from any contractors/subcontractors hired or to be hired in connection with the Matter certifications equal in form and substance to those in F.1. and F.2. above and will not, without the prior written consent of the City, use any such contractor/subcontractor that does not provide such certifications or that the Disclosing Party has reason to believe has not provided or cannot provide truthful certifications.

NOTE: If the Disclosing Party cannot certify as to any of the items in F.1., F.2. or F.3. above, an explanatory statement must be attached to this EDS.

CERTIFICATION

Under penalty of perjury, the person signing below: (1) warrants that he/she is authorized to execute this EDS and Appendix A (if applicable) on behalf of the Disclosing Party, and (2) warrants that all certifications and statements contained in this EDS and Appendix A (if applicable) are true, accurate and complete as of the date furnished to the City.

Moody Bible Institute of Chicago
(Print or type name of Disclosing Party)

By: Elizabeth A S Brown
(Sign here)

ELIZABETH A S BROWN
The Moody Bible Institute of Chicago
Vice President & General Counsel
(Print or type name of person signing)

(Print or type title of person signing)

Signed and sworn to before me on (date) 12/19/2012,
at Cook County, ILLINOIS (state).

Amyra F. Rodriguez Notary Public.

AMYRA F. RODRIGUEZ
OFFICIAL SEAL
Notary Public, State of Illinois
My Commission Expires
February 09, 2016

Commission expires: 02/09/2016.

SECTION VII -- ACKNOWLEDGMENTS, CONTRACT INCORPORATION, COMPLIANCE, PENALTIES, DISCLOSURE

The Disclosing Party understands and agrees that:

A. The certifications, disclosures, and acknowledgments contained in this EDS will become part of any contract or other agreement between the Applicant and the City in connection with the Matter, whether procurement, City assistance, or other City action, and are material inducements to the City's execution of any contract or taking other action with respect to the Matter. The Disclosing Party understands that it must comply with all statutes, ordinances, and regulations on which this EDS is based.

B. The City's Governmental Ethics and Campaign Financing Ordinances, Chapters 2-156 and 2-164 of the Municipal Code, impose certain duties and obligations on persons or entities seeking City contracts, work, business, or transactions. The full text of these ordinances and a training program is available on line at www.cityofchicago.org/Ethics, and may also be obtained from the City's Board of Ethics, 740 N.

Sedgwick St., Suite 500, Chicago, IL 60610, (312) 744-9660. The Disclosing Party must comply fully with the applicable ordinances.

C. If the City determines that any information provided in this EDS is false, incomplete or inaccurate, any contract or other agreement in connection with which it is submitted may be rescinded or be void or voidable, and the City may pursue any remedies under the contract or agreement (if not rescinded or void), at law, or in equity, including terminating the Disclosing Party's participation in the Matter and/or declining to allow the Disclosing Party to participate in other transactions with the City. Remedies at law for a false statement of material fact may include incarceration and an award to the City of treble damages.

D. It is the City's policy to make this document available to the public on its Internet site and/or upon request. Some or all of the information provided on this EDS and any attachments to this EDS may be made available to the public on the Internet, in response to a Freedom of Information Act request, or otherwise. By completing and signing this EDS, the Disclosing Party waives and releases any possible rights or claims which it may have against the City in connection with the public release of information contained in this EDS and also authorizes the City to verify the accuracy of any information submitted in this EDS.

E. The information provided in this EDS must be kept current. In the event of changes, the Disclosing Party must supplement this EDS up to the time the City takes action on the Matter. If the Matter is a contract being handled by the City's Department of Procurement Services, the Disclosing Party must update this EDS as the contract requires. **NOTE:** With respect to Matters subject to Article I of Chapter 1-23 of the Municipal Code (imposing **PERMANENT INELIGIBILITY** for certain specified offenses), the information provided herein regarding eligibility must be kept current for a longer period, as required by Chapter 1-23 and Section 2-154-020 of the Municipal Code.

The Disclosing Party represents and warrants that:

CITY OF CHICAGO
ECONOMIC DISCLOSURE STATEMENT AND AFFIDAVIT
APPENDIX A

FAMILIAL RELATIONSHIPS WITH ELECTED CITY OFFICIALS AND DEPARTMENT HEADS

This Appendix is to be completed only by (a) the Applicant, and (b) any legal entity which has a direct ownership interest in the Applicant exceeding 7.5 percent. It is not to be completed by any legal entity which has only an indirect ownership interest in the Applicant.

Under Municipal Code Section 2-154-015, the Disclosing Party must disclose whether such Disclosing Party or any "Applicable Party" or any Spouse or Domestic Partner thereof currently has a "familial relationship" with any elected city official or department head. A "familial relationship" exists if, as of the date this EDS is signed, the Disclosing Party or any "Applicable Party" or any Spouse or Domestic Partner thereof is related to the mayor, any alderman, the city clerk, the city treasurer or any city department head as spouse or domestic partner or as any of the following, whether by blood or adoption: parent, child, brother or sister, aunt or uncle, niece or nephew, grandparent, grandchild, father-in-law, mother-in-law, son-in-law, daughter-in-law, stepfather or stepmother, stepson or stepdaughter, stepbrother or stepsister or half-brother or half-sister.

"Applicable Party" means (1) all executive officers of the Disclosing Party listed in Section II.B.1.a., if the Disclosing Party is a corporation; all partners of the Disclosing Party, if the Disclosing Party is a general partnership; all general partners and limited partners of the Disclosing Party, if the Disclosing Party is a limited partnership; all managers, managing members and members of the Disclosing Party, if the Disclosing Party is a limited liability company; (2) all principal officers of the Disclosing Party; and (3) any person having more than a 7.5 percent ownership interest in the Disclosing Party. "Principal officers" means the president, chief operating officer, executive director, chief financial officer, treasurer or secretary of a legal entity or any person exercising similar authority.

Does the Disclosing Party or any "Applicable Party" or any Spouse or Domestic Partner thereof currently have a "familial relationship" with an elected city official or department head?

[ ] Yes [X] No

If yes, please identify below (1) the name and title of such person, (2) the name of the legal entity to which such person is connected; (3) the name and title of the elected city official or department head to whom such person has a familial relationship, and (4) the precise nature of such familial relationship.

Exhibit A – Trustee and Executive Officers

Board of Trustees:

1. Jerry Jenkins, Chairman
2. Kit Denison
3. Randy Fairfax
4. Tom Fortson
5. Paul Johnson, Trustee Emeritus
6. Paul Nyquist
7. Bervin Peterson
8. David Schipper
9. Paul Von Tobel
10. Rick Warren
11. Mark Wagner
12. Richard Yook

Executive Officers:

1. Paul Nyquist, President
2. Steve Mogck, EVP & COO
3. Junias Venugopal, Provost
4. Greg Thronton, SVP of Media
5. Ken Heulitt, CFO
6. Elizabeth Brown, General Counsel

Schuyler Roche Crisham | ATTORNEYS

SCHUYLER, ROCHE & CRISHAM, P.C.

One Prudential Plaza
Suite 3800
130 East Randolph Street
Chicago, Illinois 60601

312 565.2400 TEL
312 565.8300 FAX
SRCattorneys.com

JOHN J. GEORGE
Attorney at Law
TEL 312 565.8439
FAX 312 565.8300
JGeorge@SRCattorneys.com

January 10, 2013

Chairman, Committee on Zoning
Room 200 - City Hall
Chicago, Illinois 60602

Re: 118-128 West Chicago Avenue, 801-819 North LaSalle Street, Chicago, Illinois

The undersigned, John J. George, being first duly sworn on oath, deposes and says the following:

The undersigned certifies that he has complied with the requirements of Sec. 17-13-0107 of the Chicago Zoning Ordinance, by sending the attached letter by USPS first class mail to such property owners who appear to be the owners of said property within the subject area not solely owned by the applicant, and to the owners of all property within 250 feet in each direction of the lot line of the subject property, exclusive of public roads, streets, alleys and other public ways, or a total distance limited to 400 feet.

The undersigned certifies that the notice contained the boundaries of the property sought to be rezoned; a statement of intended use of said property; the name and address of the applicant; a statement that the applicant intends to file an application for a change in zoning on approximately January 10, 2013.

The undersigned certifies that he has made a bonafide effort to determine the addresses of the parties to be notified; that the applicant certifies that the accompanying list of names and addresses of surrounding property owners within 250 feet, recognizing the above limits, is a complete list containing the names and last known addresses of the owners of the property required to be served and that the applicant has furnished in addition a list of the persons so served.

John J. George

Subscribed and sworn to
before me this 10th day of
January, 2013

Debra A. Flanagan
Notary Public

OFFICIAL SEAL
DEBRA A. FLANAGAN
NOTARY PUBLIC, STATE OF ILLINOIS
My Commission Expires 08/21/2016

Schuyler Roche Crisham | ATTORNEYS

SCHUYLER, ROCHE & CRISHAM, P.C.

One Prudential Plaza
Suite 3800
130 East Randolph Street
Chicago, Illinois 60601

312 565.2400 TEL
312 565.8300 FAX
SRCattorneys.com

JOHN J. GEORGE
Attorney at Law
TEL 312 565.8439
FAX 312 565.8300
JGeorge@SRCattorneys.com

January 10, 2013

Re: Application for Residential Business Planned Development
118-128 West Chicago Avenue, 801-819 North LaSalle Street, Chicago, Illinois

Dear Property Owner or Resident:

In accordance with the requirements for an Amendment to the Chicago Zoning Ordinance, for an approval under the Chicago Zoning Ordinance and an application for Residential Business Planned Development, please be informed that on or about January 10, 2013, I, the undersigned attorney, will file an application on behalf of the Applicant, Smithfield Properties XVI, L.L.C., for a change in zoning from DX-5 Downtown Mixed-Use District and DX-7 Downtown Mixed-Use District to DX-7 Downtown Mixed-Use District and then to Residential Business Planned Development, for the property commonly known as 118-128 West Chicago Avenue, 801-819 North LaSalle Street, Chicago, Illinois and generally bounded by: a line 202.24 feet north of and parallel to West Chicago Avenue; the alley next east of and parallel to North LaSalle Street; a line 127.15 feet north of and parallel to West Chicago Avenue; a line 59.58 feet west of and parallel to the public alley next east of and parallel to North LaSalle Street; a line 84.5 feet north of and parallel to West Chicago Avenue; a line 49.58 feet west of and parallel to the public alley next east of and parallel to North LaSalle Street; a line 117.15 feet north of and parallel to West Chicago Avenue; the alley next east of and parallel to North LaSalle Street; West Chicago Avenue; North LaSalle Street.

The Applicant proposes to construct a residential building containing 290 dwelling units and approximately 4,176 square feet of retail/commercial space on the ground floor.

The Applicant is Smithfield Properties XVI, L.L.C., whose address is 400 West Huron Street, Chicago, Illinois.

The owners of the property are: Smithfield Properties XVI, L.L.C. whose address is 400 West Huron Street, Chicago, Illinois and The Moody Bible Institute of Chicago whose address is 820 North LaSalle Street, Chicago, Illinois.

I am the attorney for the Applicant. My address is 130 East Randolph, Suite 3800, Chicago, Illinois 60601.

Please note that the Applicant is not seeking to purchase or rezone your property. The Applicant is required by law to send you this notice because you own property located within 250 feet of the proposed development.

Sincerely,

John J. George

RESIDENTIAL BUSINESS PLANNED DEVELOPMENT NO._____
PLAN OF DEVELOPMENT STATEMENTS

1. The area delineated herein as Residential Business Planned Development No. _____ consists of approximately 26,786 square feet of property which is depicted on the attached Planned Development Boundary and Property Line Map ("Property") and is owned or controlled by the Applicant, Smithfield Properties XVI, L.L.C.

2. The requirements, obligations and conditions contained within this Planned Development shall be binding upon the Applicant, its successors and assigns and, if different than the Applicant, the legal title holders and any ground lessors. All rights granted hereunder to the Applicant shall inure to the benefit of the Applicant's successors and assigns and, if different than the Applicant, the legal title holder and any ground lessors. Furthermore, pursuant to the requirements of Section 17-8-0400 of the Chicago Zoning Ordinance, the Property, at the time applications for amendments, modifications or changes (administrative, legislative or otherwise) to this Planned Development are made, shall be under single ownership or under single designated control. Single designated control is defined in Section 17-8-0400 of the Zoning Ordinance.

3. All applicable official reviews, approvals or permits are required to be obtained by the Applicant or its successors, assignees, or grantees. Any dedication or vacation of streets or alleys, or grants of easements, or adjustments of right-of-way, shall require a separate submittal to the Department of Transportation on behalf of the Applicant or its successors, assignees, or grantees.

APPLICANT: SMITHFIELD PROPERTIES XVI L.L.C.
ADDRESS: 118-128 WEST CHICAGO AVENUE, 801-819 NORTH LASALLE STREET, CHICAGO, ILLINOIS
INTRODUCED: JANUARY 17, 2013
PLAN COMMISSION:

Any requests for grants of privilege, or any items encroaching on the public way, shall be in compliance with the Plans.

Ingress or egress shall be pursuant to the Plans and may be subject to the review and approval of the Departments of Housing and Economic Development and Transportation. Closure of all or any public street or alley during demolition or construction shall be subject to the review and approval of the Department of Transportation.

All work proposed in the public way must be designed and constructed in accordance with the Department of Transportation Construction Standards for Work in the Public Way and in compliance with the Municipal Code of the City of Chicago. Prior to the issuance of any Part II approval, the submitted plans must be approved by the Department of Transportation.

4. This Plan of Development consists of these fifteen (15) Statements; a Bulk Regulations and Data Table; an Existing Land Use Map; Existing Zoning Map; a Property Line and Right of Way Adjustment Map; a Site Plan/First Floor/Landscape Plan; a Green Roof Diagram; and Building Elevations prepared by architect Adam Berkelhamer dated January 10, 2013. Full size copies of the Site Plan, Landscape Plan and Building Elevations are on file with the Department of Housing and Economic Development. In any instance where a provision of this Planned Development conflicts with the Chicago Building Code, the Building Code shall control. This Planned Development conforms to the intent and purpose of the Zoning Ordinance, and all requirements thereto, and

satisfies the established criteria for approval as a Planned Development. In case of a conflict between the terms of this Planned Development Ordinance and the Zoning Ordinance, this Planned Development Ordinance shall control.

5. The following uses shall be allowed within the area herein delineated as Residential Business Planned Development: residential uses, retail/commercial uses, parking, related facilities, and accessory uses.

6. On-Premise signs and temporary signs, such as construction and marketing signs, shall be permitted within the Planned Development, subject to the review and approval of the Department of Housing and Economic Development. Off-Premise signs are prohibited within the boundary of the Planned Development.

7. For purposes of height measurement, the definitions in the Zoning Ordinance shall apply. The height of any building shall also be subject to height limitations, if any, established by the Federal Aviation Administration.

8. The maximum permitted Floor Area Ratio ("FAR") for the site shall be in accordance with the attached Bulk Regulations and Data Table. For the purposes of FAR calculations and measurements, the definitions in the Zoning Ordinance shall apply. The permitted FAR identified in the Bulk Regulations and Data Table has been determined using a Net Site Area of 26,786 square feet.

Base FAR: 7.0

The improvements to be constructed on the Property will utilize the following series of FAR Bonuses:

Affordable Housing: 1.75

Adopt-a-Landmark:	1.4
TOTAL FAR:	10.15

9. Upon review and determination, "Part II Review", pursuant to Section 17-13-0610 of the Zoning Ordinance, a Part II Review Fee shall be assessed by the Department of Housing and Economic Development. The fee, as determined by staff at the time, is final and binding on the Applicant and must be paid to the Department of Revenue prior to the issuance of any Part II approval.

10. The Site and Landscape Plans shall be in substantial conformance with the Landscape Ordinance and any other corresponding regulations and guidelines. Final landscape plan review and approval will be by the Department of Housing and Economic Development. Any interim reviews associated with site plan review or Part II reviews, are conditional until final Part II approval.

11. The Applicant shall comply with Rules and Regulations for the Maintenance of Stockpiles promulgated by the Commissioners of the Departments of Streets and Sanitation, Environment and Buildings, under Section 13-32-125 of the Municipal Code, or any other provision of that Code.

12. The terms and conditions of development under this Planned Development ordinance may be modified administratively, pursuant to Section 17-13-0611-A of the Zoning Ordinance by the Zoning Administrator upon the application for such a modification by the Applicant, its successors and assigns and, if different than the Applicant, the legal title holders and any ground lessors.

APPLICANT:	SMITHFIELD PROPERTIES XVI L.L.C.
ADDRESS:	118-128 WEST CHICAGO AVENUE, 801-819 NORTH LASALLE STREET, CHICAGO, ILLINOIS
INTRODUCED:	JANUARY 17, 2013
PLAN COMMISSION:	

13. The Applicant acknowledges that it is in the public interest to design, construct and maintain the project in a manner which promotes, enable and maximizes universal access throughout the Property. Plans for all buildings and improvements on the Property shall be reviewed and approved by the Mayor's Office for People with Disabilities to ensure compliance with all applicable laws and regulations related to access for persons with disabilities and to promote accessibility.


14. The Applicant acknowledges that it is in the public interest to design, construct, renovate and maintain all buildings in a manner that provides healthier indoor environments, reduces operating costs and conserves energy and natural resources. At the time of a hearing before the Chicago Plan Commission, all developments must be in substantial compliance with the current City of Chicago Sustainable Development Policy set forth by the Housing and Economic Development. The project will be LEED certified and will provide a 12,547 square foot green roof to cover at least 50% of the net roof area of the building. "Net roof area" is defined as total roof area minus any required perimeter setbacks, roof top structures, and roof-mounted equipment.

15. Unless construction of the new improvements contemplated in this Planned Development has commenced within six (6) years following adoption of this Planned Development, and unless completion is thereafter diligently pursued, then this Planned Development shall expire and the zoning of the property shall automatically revert to the DX-10 Downtown Mixed-Use District classification.

BULK REGULATIONS TABLE

PROPOSED ZONING:	DX-7
NET SITE AREA:	26,786 sf
GROSS SITE AREA (NET SITE AREA+ REMAINING IN PUBLIC RIGHT OF WAY)	47,291 sf
MAXIMUM ALLOWABLE FAR:	7.0 FAR
AFFORDABLE HOUSING BONUS:	1.75 BONUS FAR
ADOPT-A-LANDMARK BONUS:	1.40 BONUS FAR
TOTAL FAR WITH BONUSES:	10.15 FAR
MAXIMUM ALLOWABLE FAR AREA:	271,878 sf
MAXIMUM RESIDENTIAL UNITS:	290 Units
AREA OF RETAIL / COMMERCIAL:	4,176 sf
ACCESSORY PARKING:	97 Spaces (2HC): 82 Standard 8.5' x 18' 15 Compact 9' x 16'
LOADING BERTHS:	One 10 x 25
PROPOSED BUILDING HEIGHT:	345' - 0" Underside of roof structure

A. BULK REGULATIONS TABLE

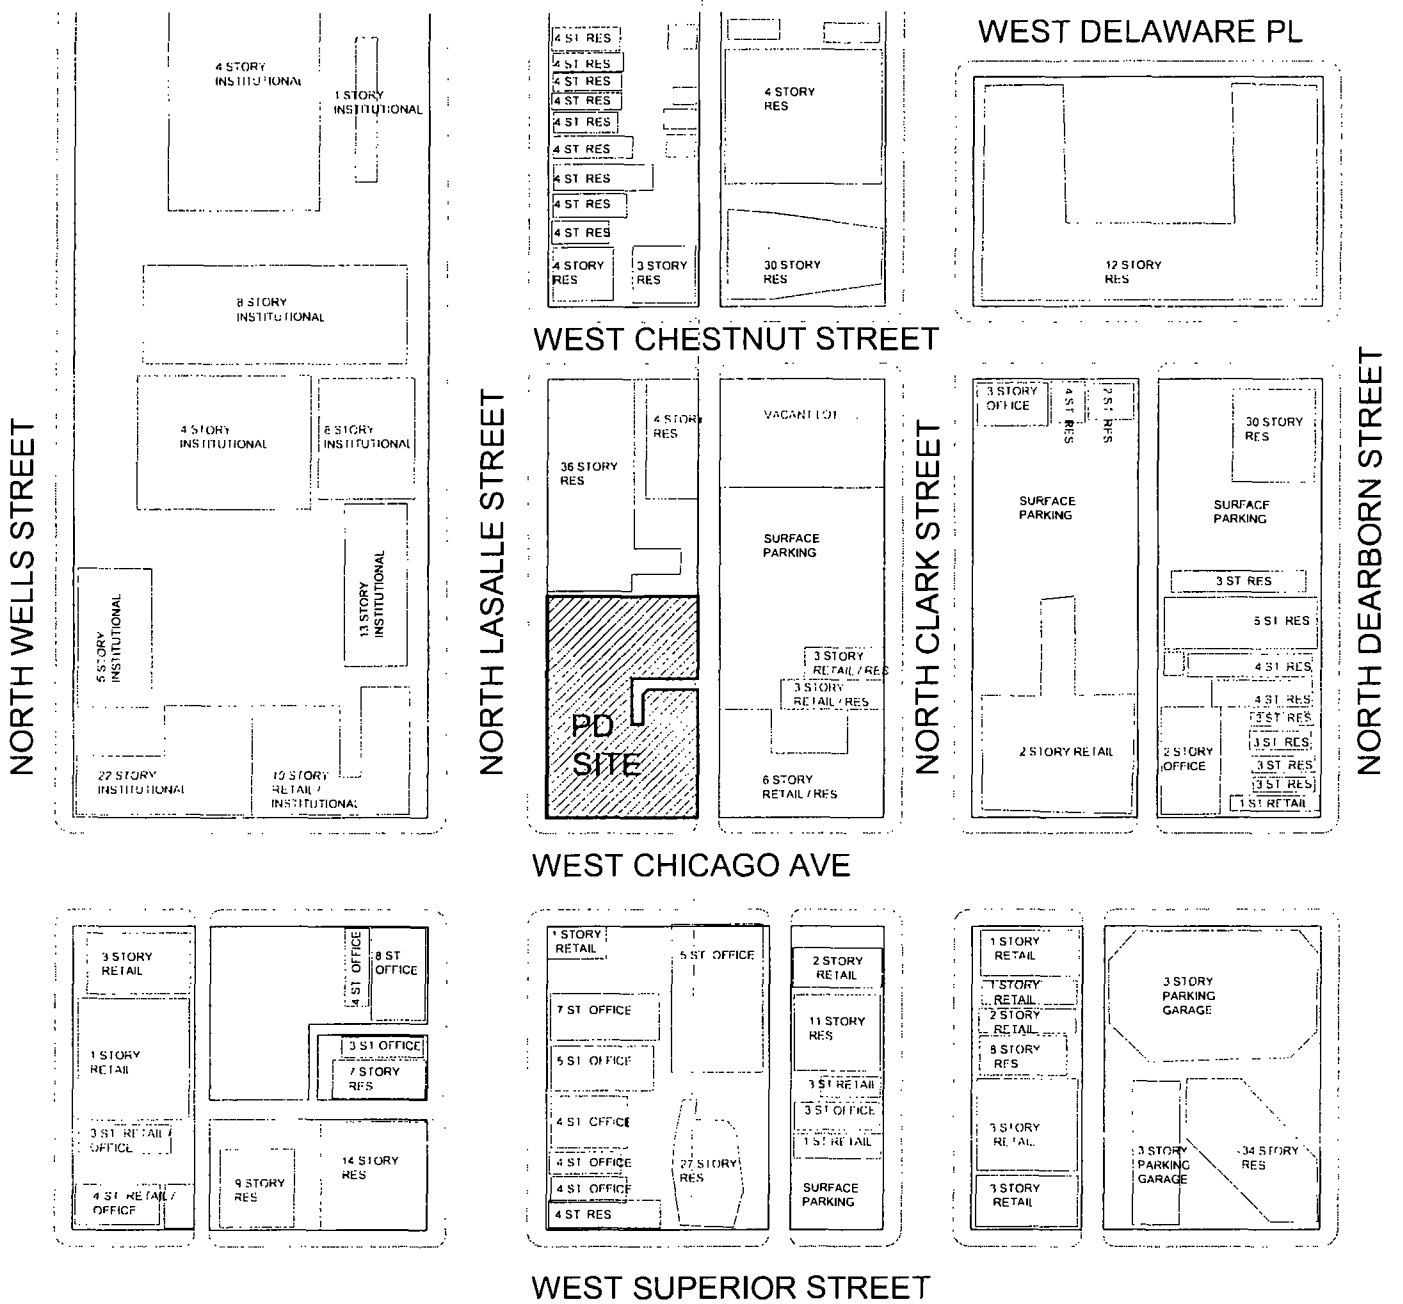

B. EXISTING LAND-USE MAP


Scale: 0 20 40 80 160

N

CHICAGO + LASALLE - Planned Development Exhibits

Applicant: Smithfield Constrcution Group
Address: 118-128 West Chicago Ave / 801-819 North LaSalle Street

Date: January 10, 2013

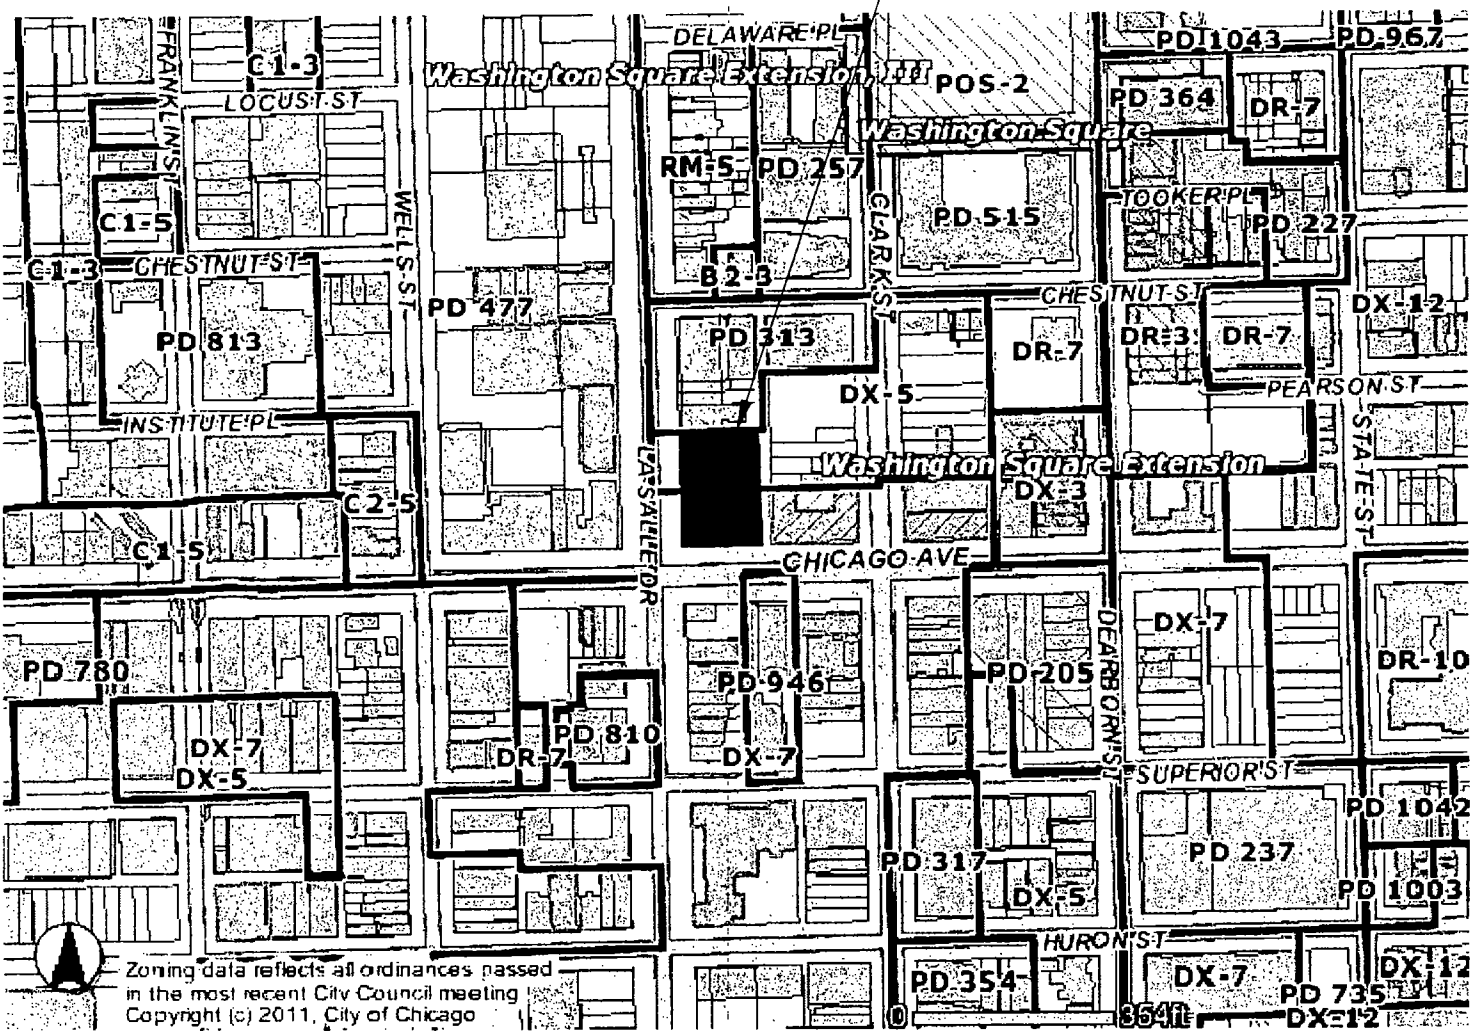


N

C. EXISTING ZONING MAP

CHICAGO + LASALLE - Planned Development Exhibits

Applicant: Smithfield Constrcution Group
Address: 118-128 West Chicago Ave / 801-819 North LaSalle Street

Date: January 10, 2013

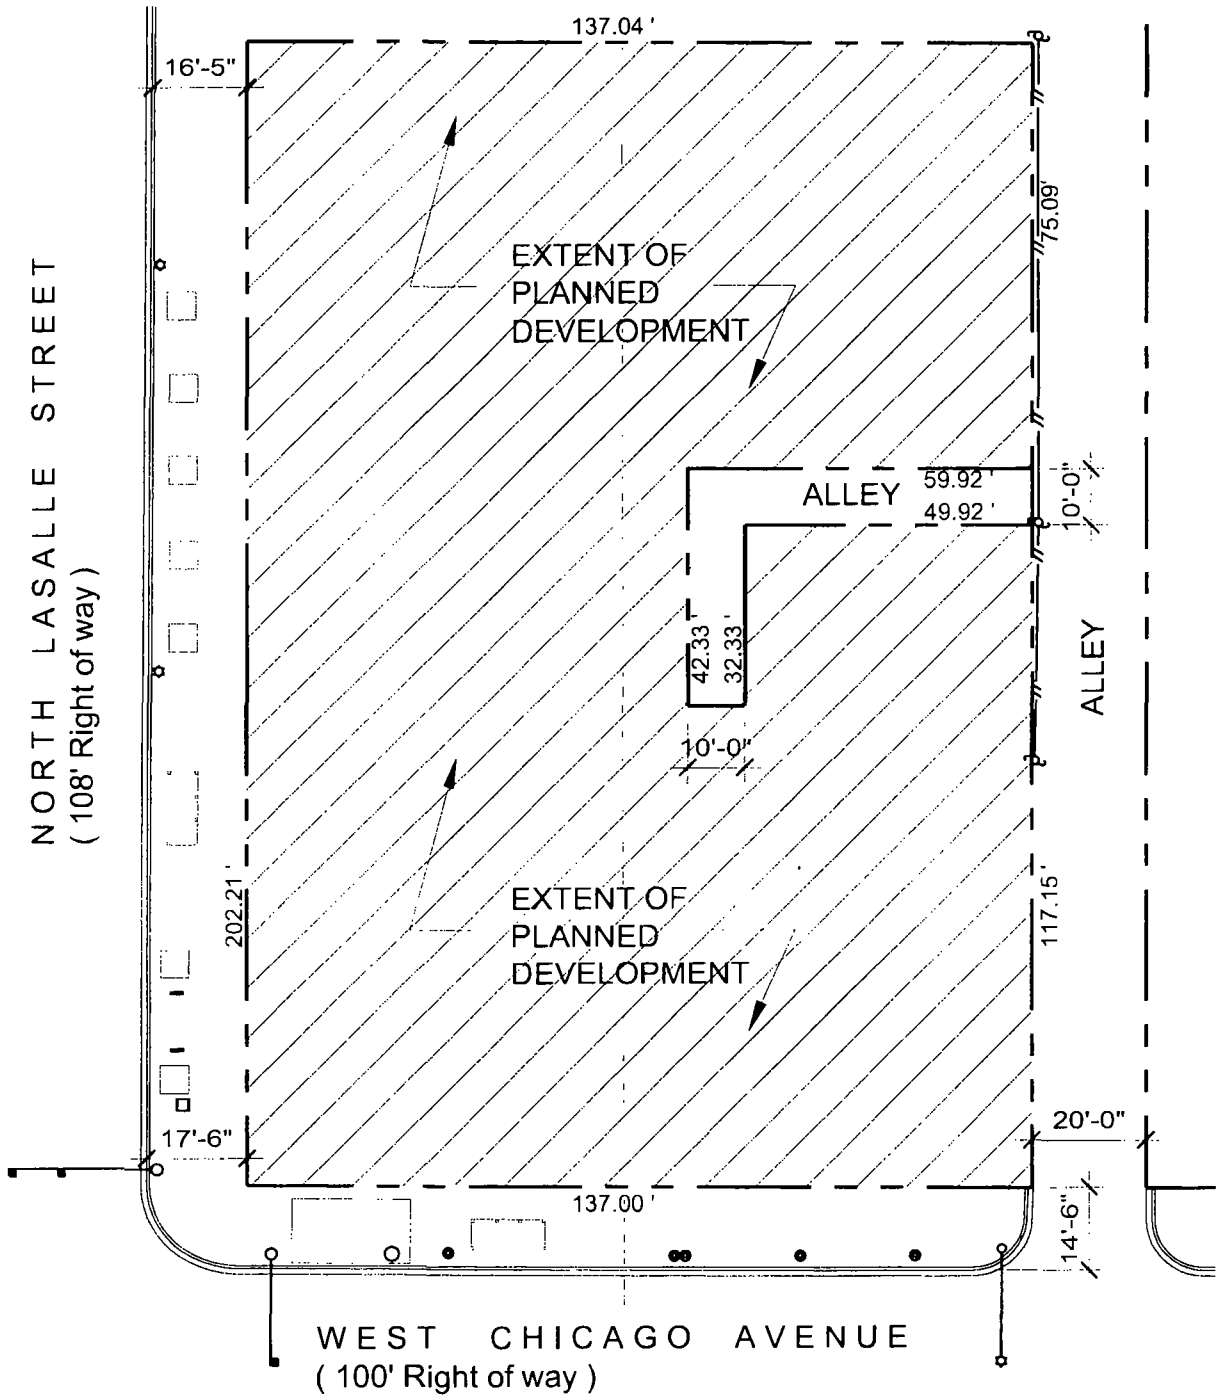

D. PROPERTY LINE AND RIGHT OF WAY ADJUSTMENT MAP


Scale: 0 5 10 20 40

N

CHICAGO + LASALLE - Planned Development Exhibits

Applicant: Smithfield Constrcution Group
Address: 118-128 West Chicago Ave / 801-819 North LaSalle Street

Date: January 10, 2013

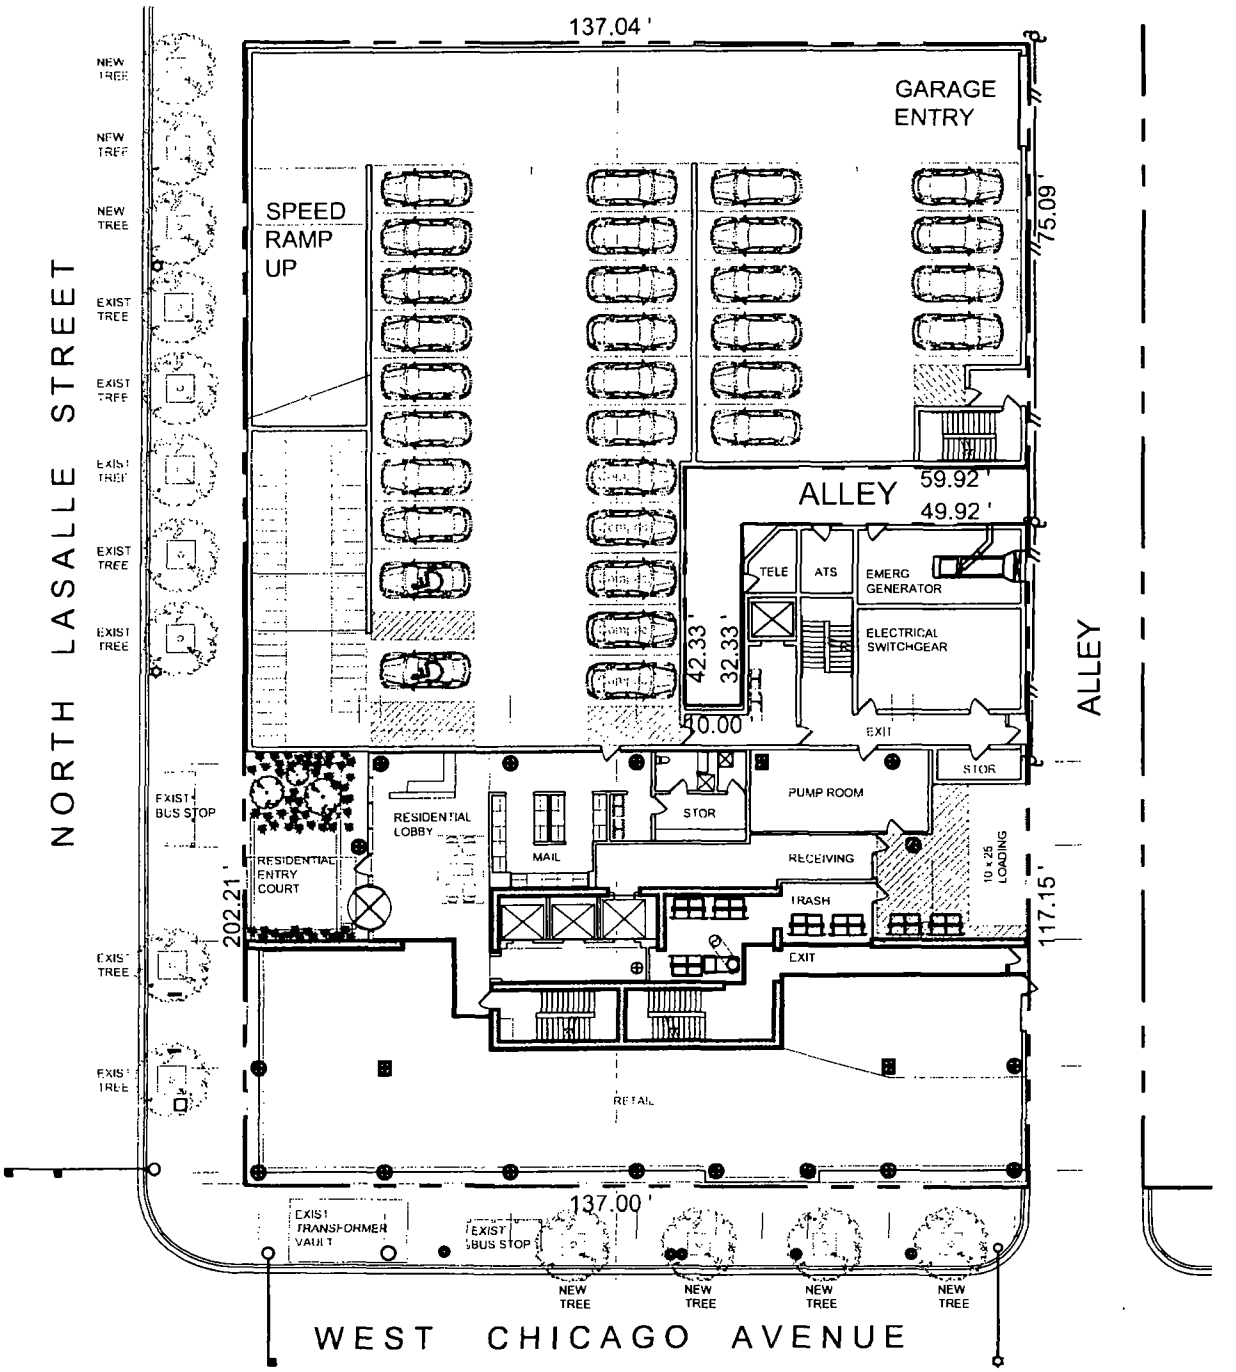

E. SITE PLAN / FIRST FLOOR / LANDSCAPE PLAN

Scale: 0 5 10 20 40

N


CHICAGO + LASALLE - Planned Development Exhibits

Applicant: Smithfield Constrcution Group

Address: 118-128 West Chicago Ave / 801-819 North LaSalle Street

Date: January 10, 2013

NORTH LASALLE STREET

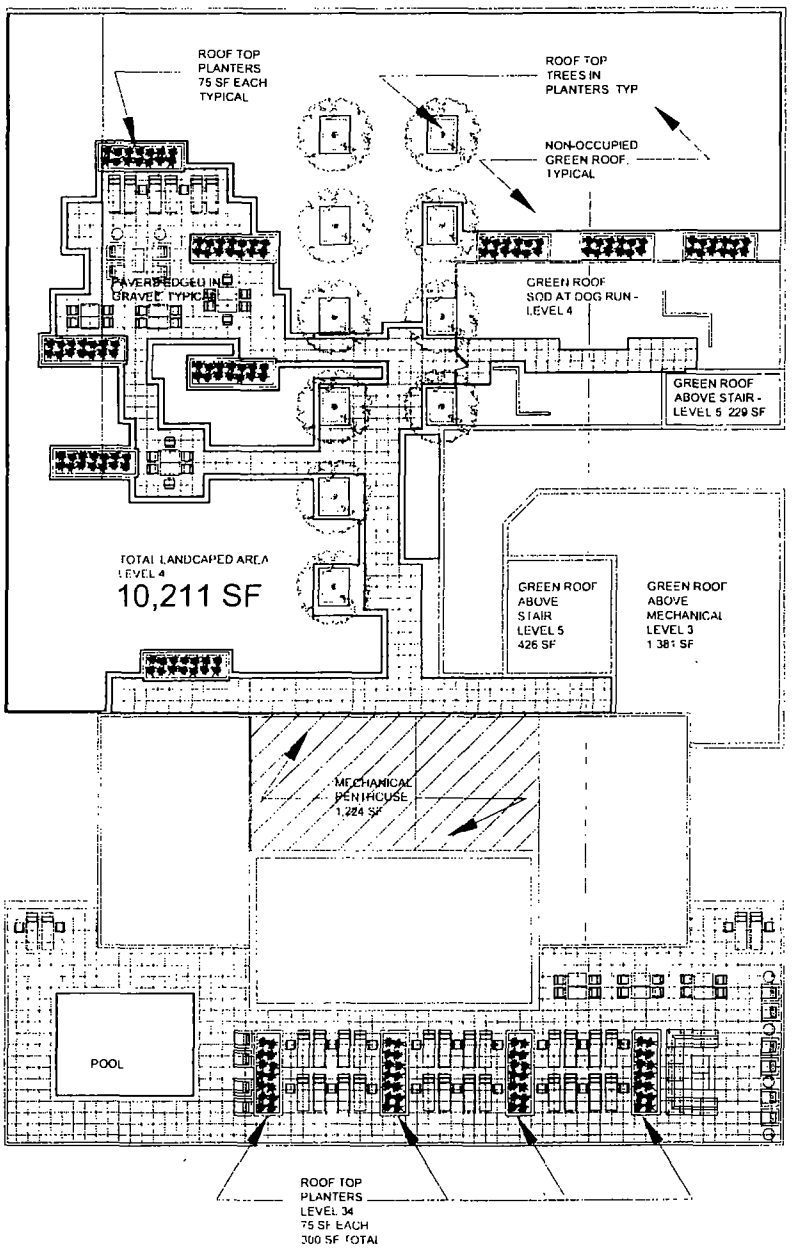

WEST CHICAGO AVENUE

GREEN ROOF CALCULATIONS

TOTAL ROOF AREA:	25,364 SF
LESS MECHANICAL AREA	1,224 SF
TOTAL NET ROOF AREA.	24,140 SF

REQUIRED (50% NET):
12,070 SF

GREEN ROOF AREA PROPOSED

LEVEL 34	300 SF
LEVEL 5:	655 SF
LEVEL 4:	10,211 SF
LEVEL 3:	1,381 SF

TOTAL GREEN ROOF PROPOSED:
12,547 SF

F. GREEN ROOF DIAGRAM


Scale: 0 5 10 20 40

N

CHICAGO + LASALLE - Planned Development Exhibits

Applicant: Smithfield Constrcution Group
Address. 118-128 West Chicago Ave / 801-819 North LaSalle Street

Date: January 10, 2013

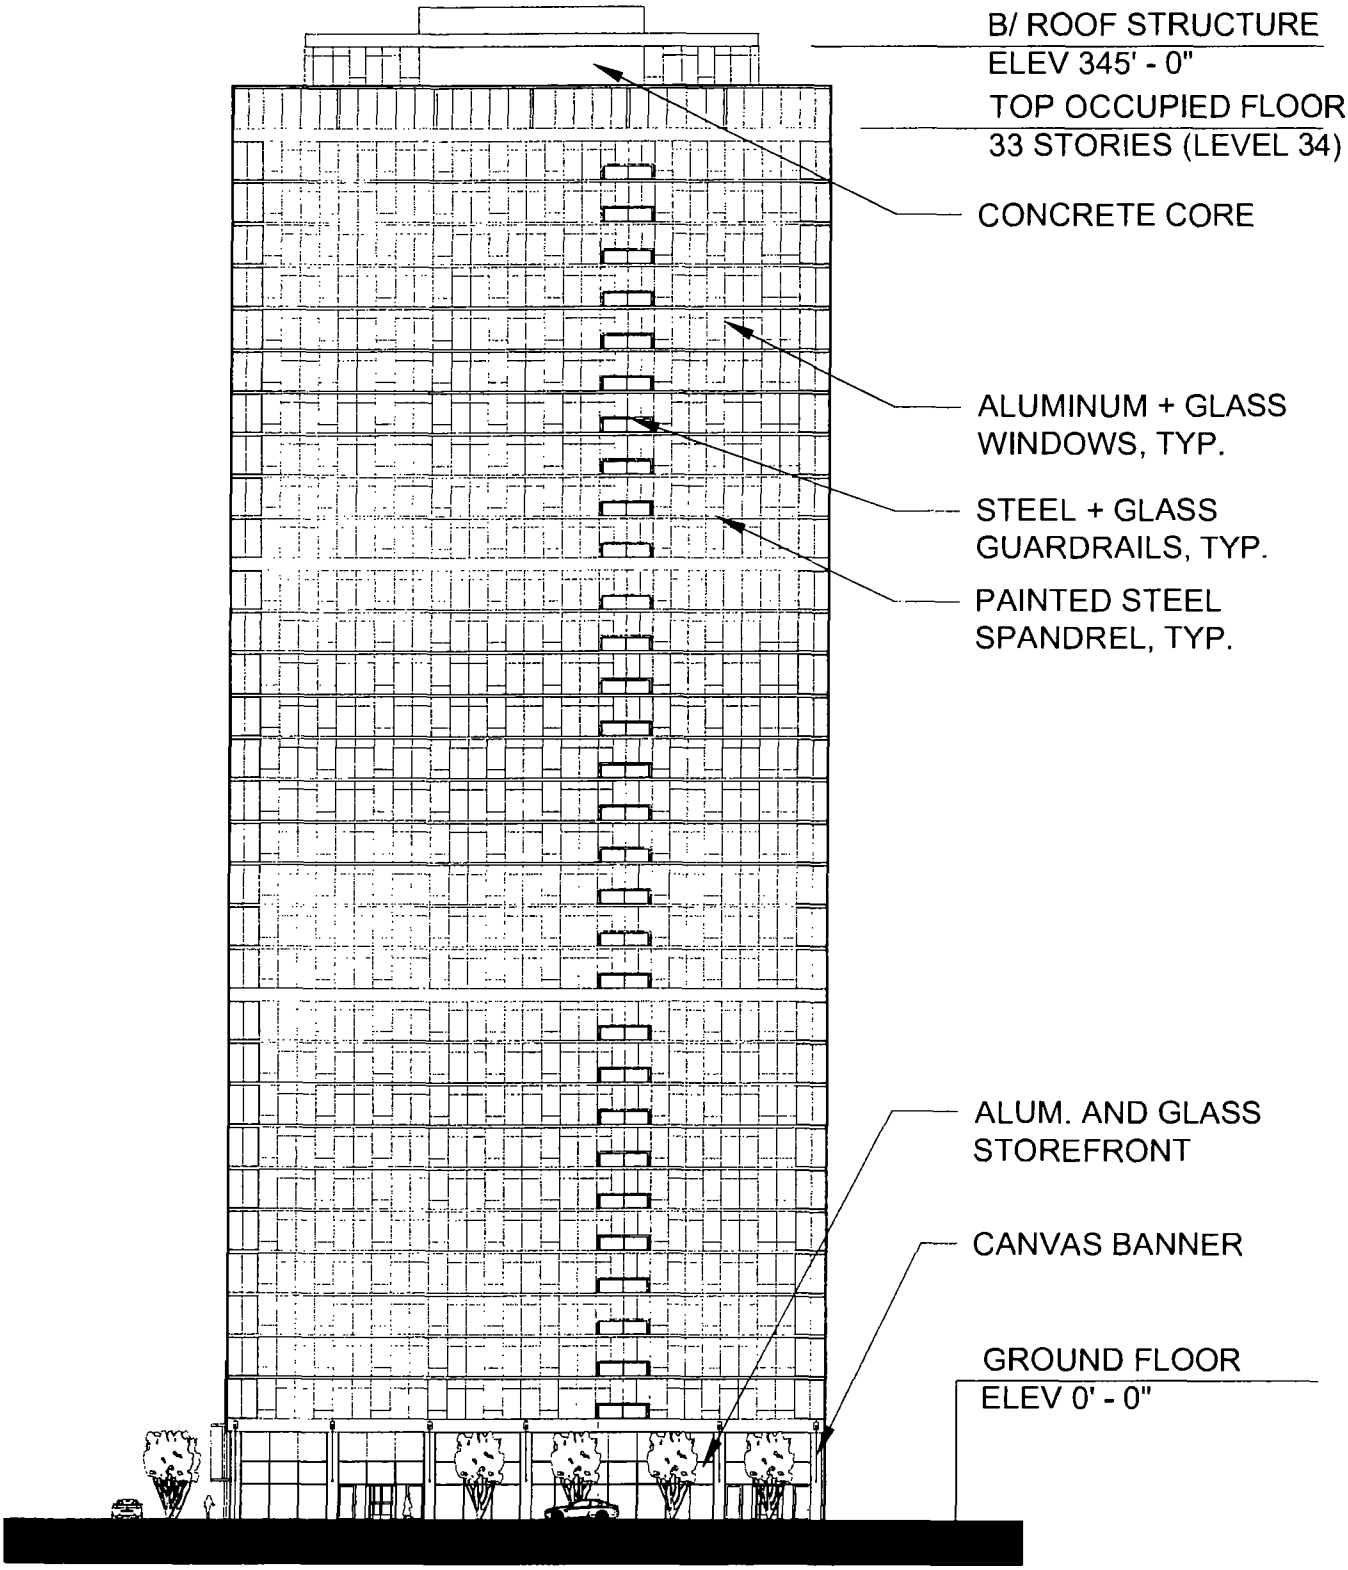


G1. SOUTH ELEVATION ALONG CHICAGO AVENUE

Scale: 0 5 10 30 50

CHICAGO + LASALLE - Planned Development Exhibits

Applicant: Smithfield Constrcution Group
Address: 118-128 West Chicago Ave / 801-819 North LaSalle Street

Date: January 10, 2013

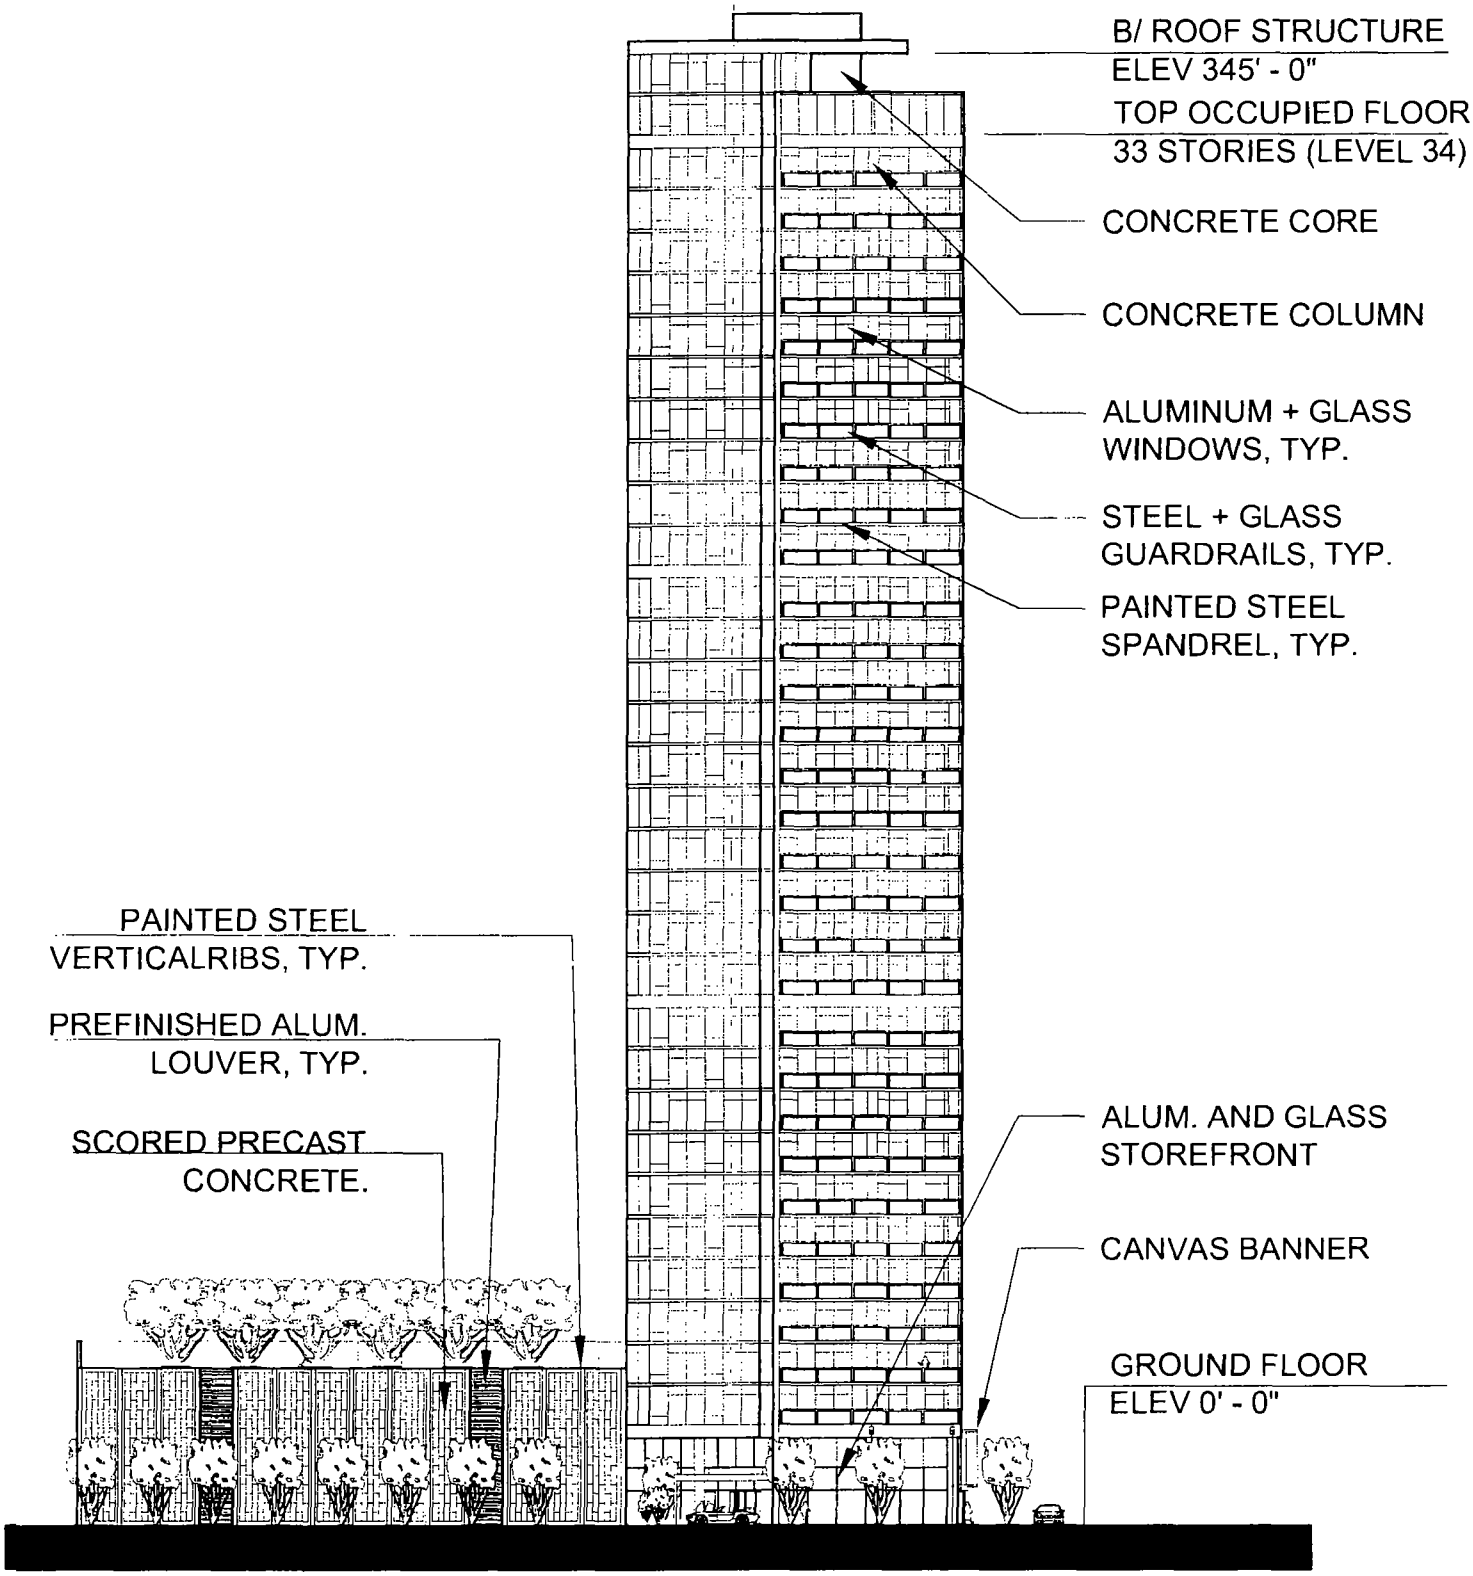


G2. WEST ELEVATION ALONG LASALLE STREET

Scale: 0 5 10 30 50

CHICAGO + LASALLE - Planned Development Exhibits

Applicant: Smithfield Constrcution Group
Address: 118-128 West Chicago Ave / 801-819 North LaSalle Street

Date: January 10, 2013

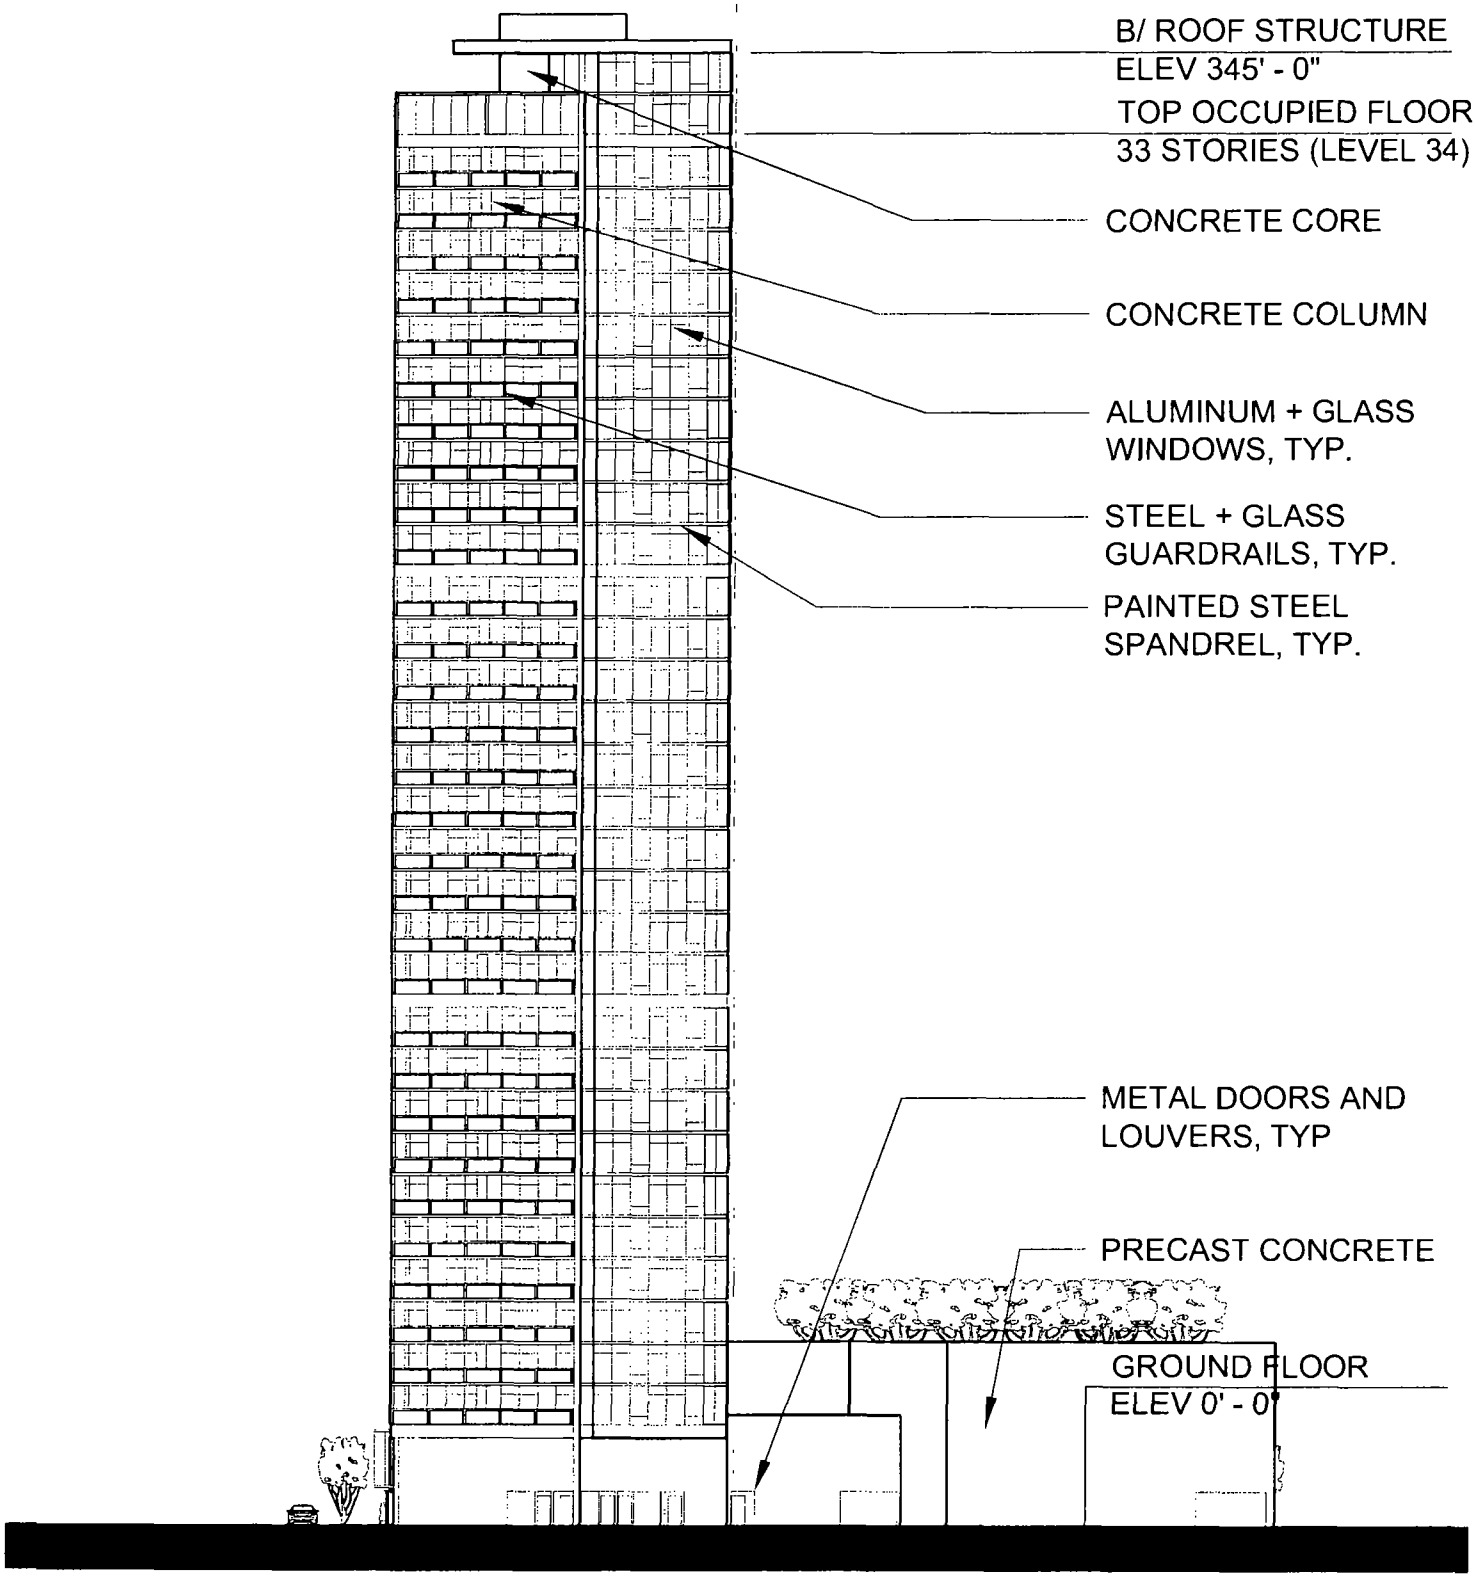


G3. EAST ELEVATION ALONG ALLEY

Scale: 0 5 10 30 50

CHICAGO + LASALLE - Planned Development Exhibits

Applicant: Smithfield Constrcution Group
Address: 118-128 West Chicago Ave / 801-819 North LaSalle Street

Date: January 10, 2013

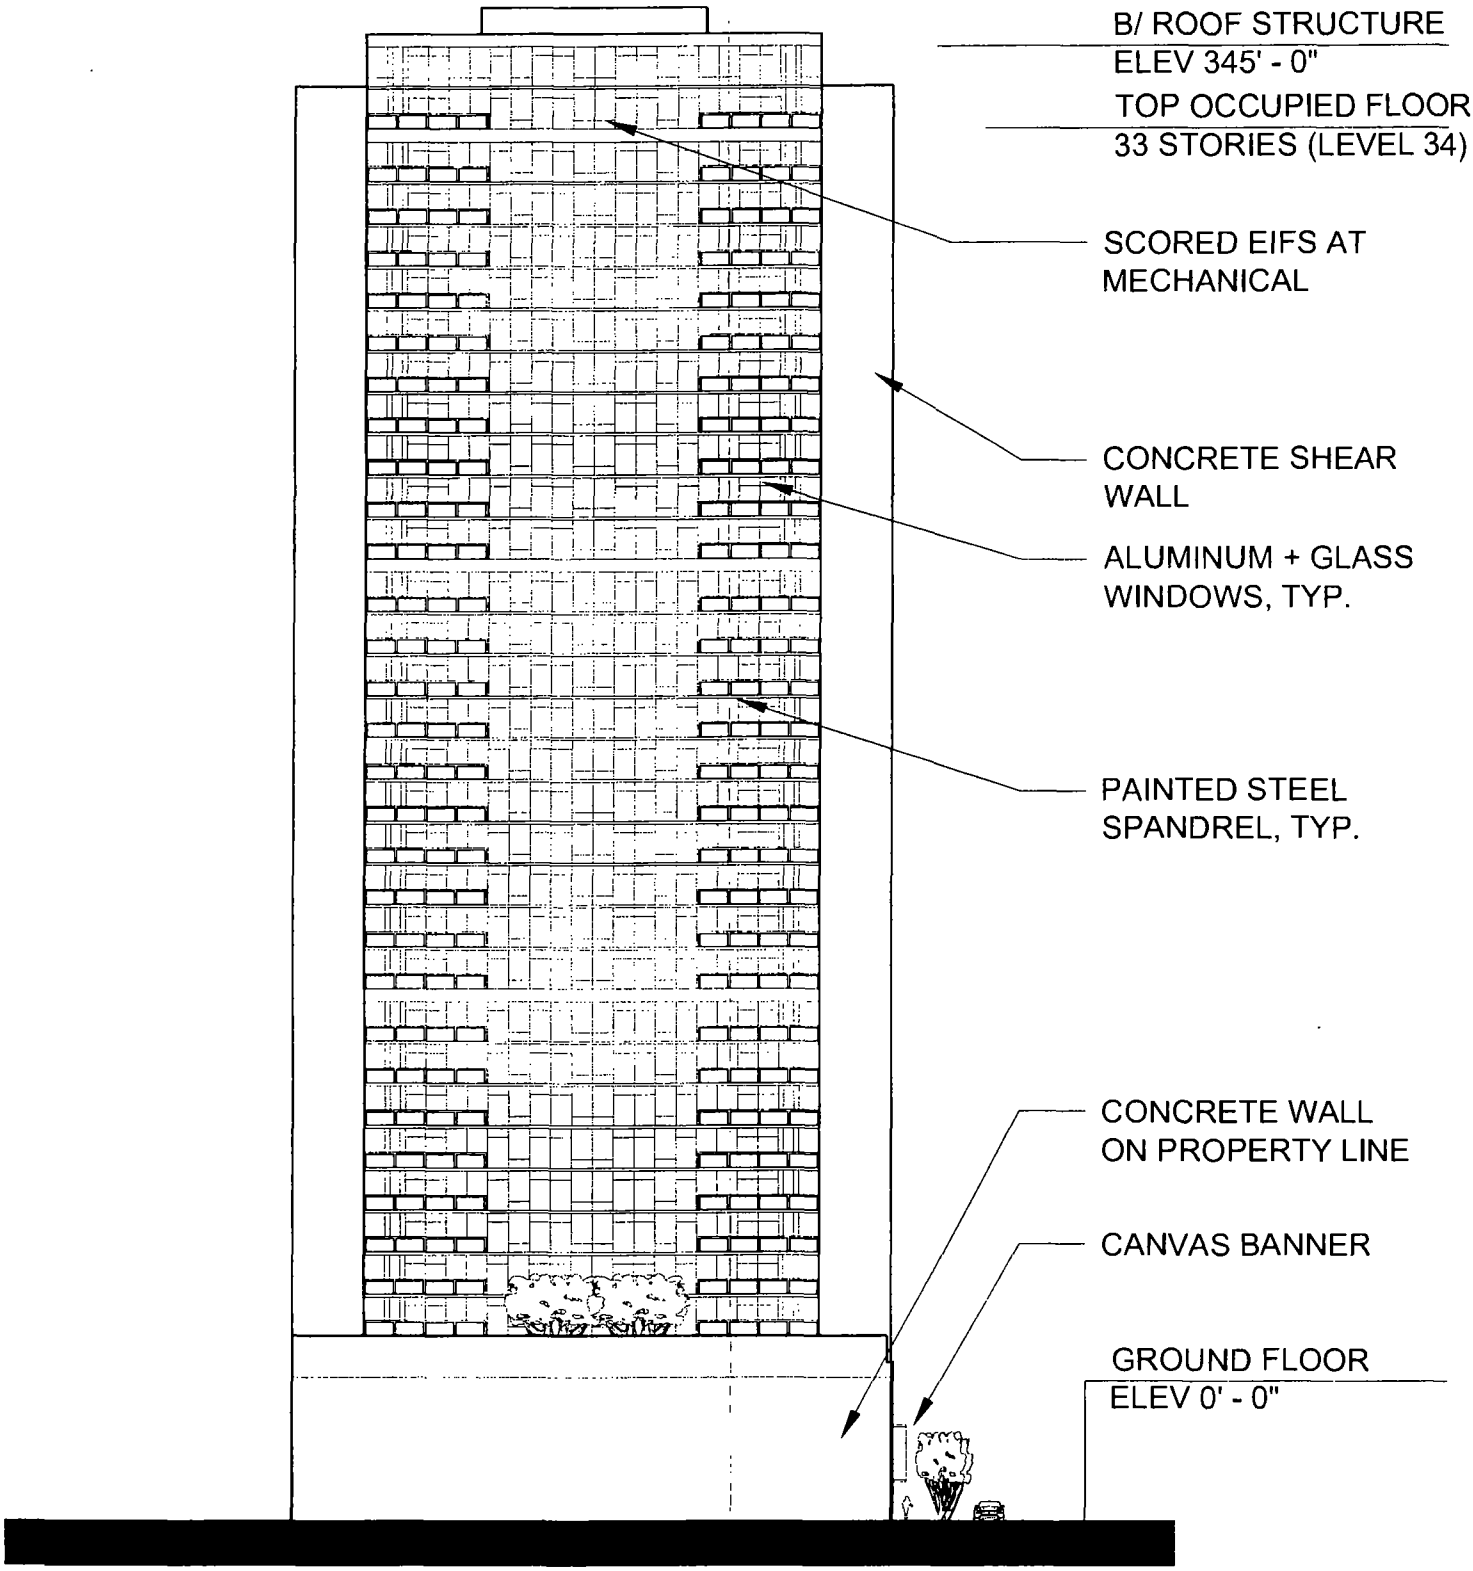

G4. NORTH ELEVATION

Scale: 0 5 10 30 50

CHICAGO + LASALLE - Planned Development Exhibits

Applicant: Smithfield Constrcution Group
Address: 118-128 West Chicago Ave / 801-819 North LaSalle Street

Date: January 10, 2013

GREMLEY & I
A Divisio
PLCS Cor
License No. 18
Professional Lai
4505 North Elston Avenu
Telephone: (773) 685-5102 Fax: (773) 28

GRAPHIC SCALE

5 0 7.5 15

(IN FEET)
1" = 15'

Plat of

PARCEL 1:
LOTS 5 AND 6 (EXCEPT THAT PART THEREOF CONVEYED TO THE CITY OF CHICAGO FOR WIDENING OF LASALLE STREET BY QUIT CLAIM DEED RECORDED NOVEMBER 21, 1930 AS DOCUMENT 10795538) IN ASSESSOR'S DIVISION OF THE WEST 1/2 OF BLOCK 3 OF BUSHNELL'S ADDITION TO CHICAGO, IN THE EAST 1/2 OF THE SOUTH EAST 1/4 IN SECTION 4, TOWNSHIP 39 NORTH, RANGE 14, EAST OF THE THIRD PRINCIPAL MERIDIAN, IN COOK COUNTY, ILLINOIS.


PARCEL 2:
SUB-LOT 6 (EXCEPT THAT PART TAKEN OUT AND USED FOR AN ALLEY) AND (EXCEPT THAT PART CONVEYED TO THE CITY OF CHICAGO, DOCUMENT NO. 10795385, RECORDED NOVEMBER 21, 1930) OF LOT 7 IN ASSESSOR'S DIVISION OF THE WEST 1/2 OF BLOCK 3 IN BUSHNELL'S ADDITION TO CHICAGO IN SECTION 4, TOWNSHIP 39 NORTH, RANGE 14, EAST OF THE THIRD PRINCIPAL MERIDIAN, IN COOK COUNTY, ILLINOIS.


PARCEL 3:
SUB-LOT 5 (EXCEPT THAT PORTION THEREOF TAKEN FROM THE EAST PART THEREOF FOR AN ALLEY) IN SUBDIVISION OF THE WEST 101.10 FEET AND THE SOUTH 127.15 FEET OF LOT 7 IN ASSESSOR'S DIVISION OF THE WEST 1/2 OF BLOCK 3 IN BUSHNELL'S ADDITION TO CHICAGO, IN THE EAST 1/2 OF THE SOUTH EAST 1/4 OF SECTION 4, TOWNSHIP 39 NORTH, RANGE 14, EAST OF THE THIRD PRINCIPAL MERIDIAN, ACCORDING TO THE PLAT THEREOF RECORDED AS DOCUMENT 93872, ON JULY 11, 1876 IN COOK COUNTY, ILLINOIS.

PARCEL 6:
THE EAST TWENTY-FIVE (25) FEET OF THE WEST ONE HUNDRED TWENTY-SIX AND TEN ONE HUNDREDTHS (126.10) FEET OF THE SOUTH ONE HUNDRED SEVENTEEN AND FIFTEEN ONE HUNDREDTHS (117.15) FEET (EXCEPT ALLEY) IN BLOCK THREE (3) OF BUSHNELL'S ADDITION TO CHICAGO IN SECTION FOUR (4) TOWNSHIP THIRTY-NINE (39) NORTH RANGE FOURTEEN (14) EAST OF THE THIRD PRINICPAL MERIDIAN, IN COOK COUNTY, ILLINOIS

PARCEL 7:
A TRACT OF LAND DESCRIBED AS FOLLOWS:
BEGINNING ON THE SOUTH LINE OF BLOCK 3 IN BUSHNELL'S ADDITION TO CHICAGO AT A POINT 151.10 FEET EAST OF THE SOUTH WEST CORNER OF SAID BLOCK ON THE CORNER OF AN ALLEY; THENCE NORTH ON THE WEST SIDE OF SAID ALLEY ON A LINE PARALLEL WITH LASALLE STREET 117.15 FEET; THENCE WEST ON A LINE PARALLEL WITH CHICAGO AVENUE, 25 FEET; THENCE SOUTH 117.15 FEET ON A LINE PARALLEL WITH SAID ALLEY TO CHICAGO AVENUE; THENCE EAST ON THE SOUTH LINE OF SAID BLOCK 25 TO THE POINT OF BEGINNING; BEING ALSO KNOWN AS LOT 9 IN THE ASSESSOR'S DIVISION OF THE WEST 1/2 OF BLOCK 3 IN BUSHNELL ADDITION TO CHICAGO IN SECTION 4, TOWNSHIP 39 NORTH, RANGE 14 EAST OF THE THIRD PRINCIPAL MERIDIAN, IN COOK COUNTY, ILLINOIS.

TOTAL PROPERTY AREA= 26,786 SQ.FT. OR

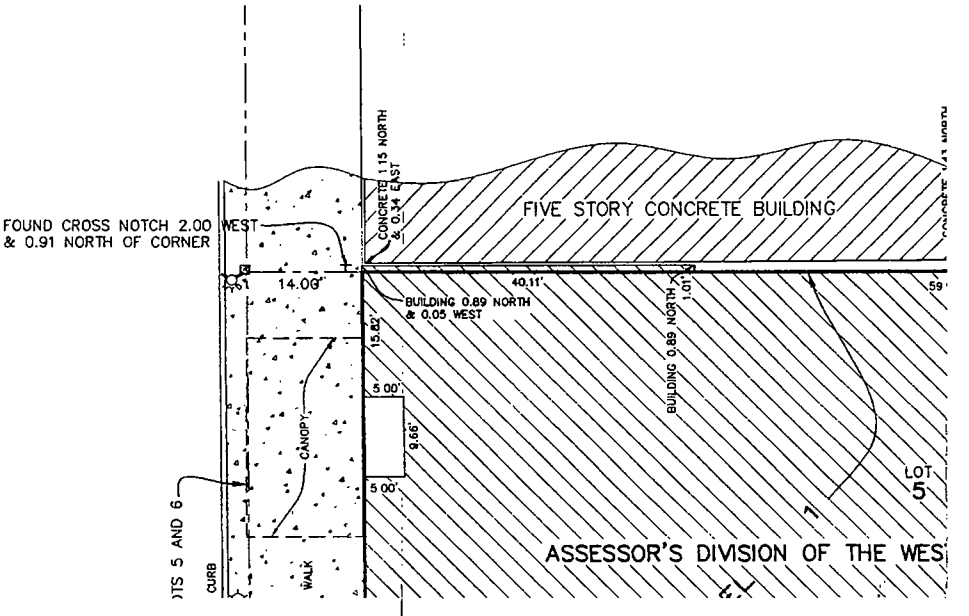

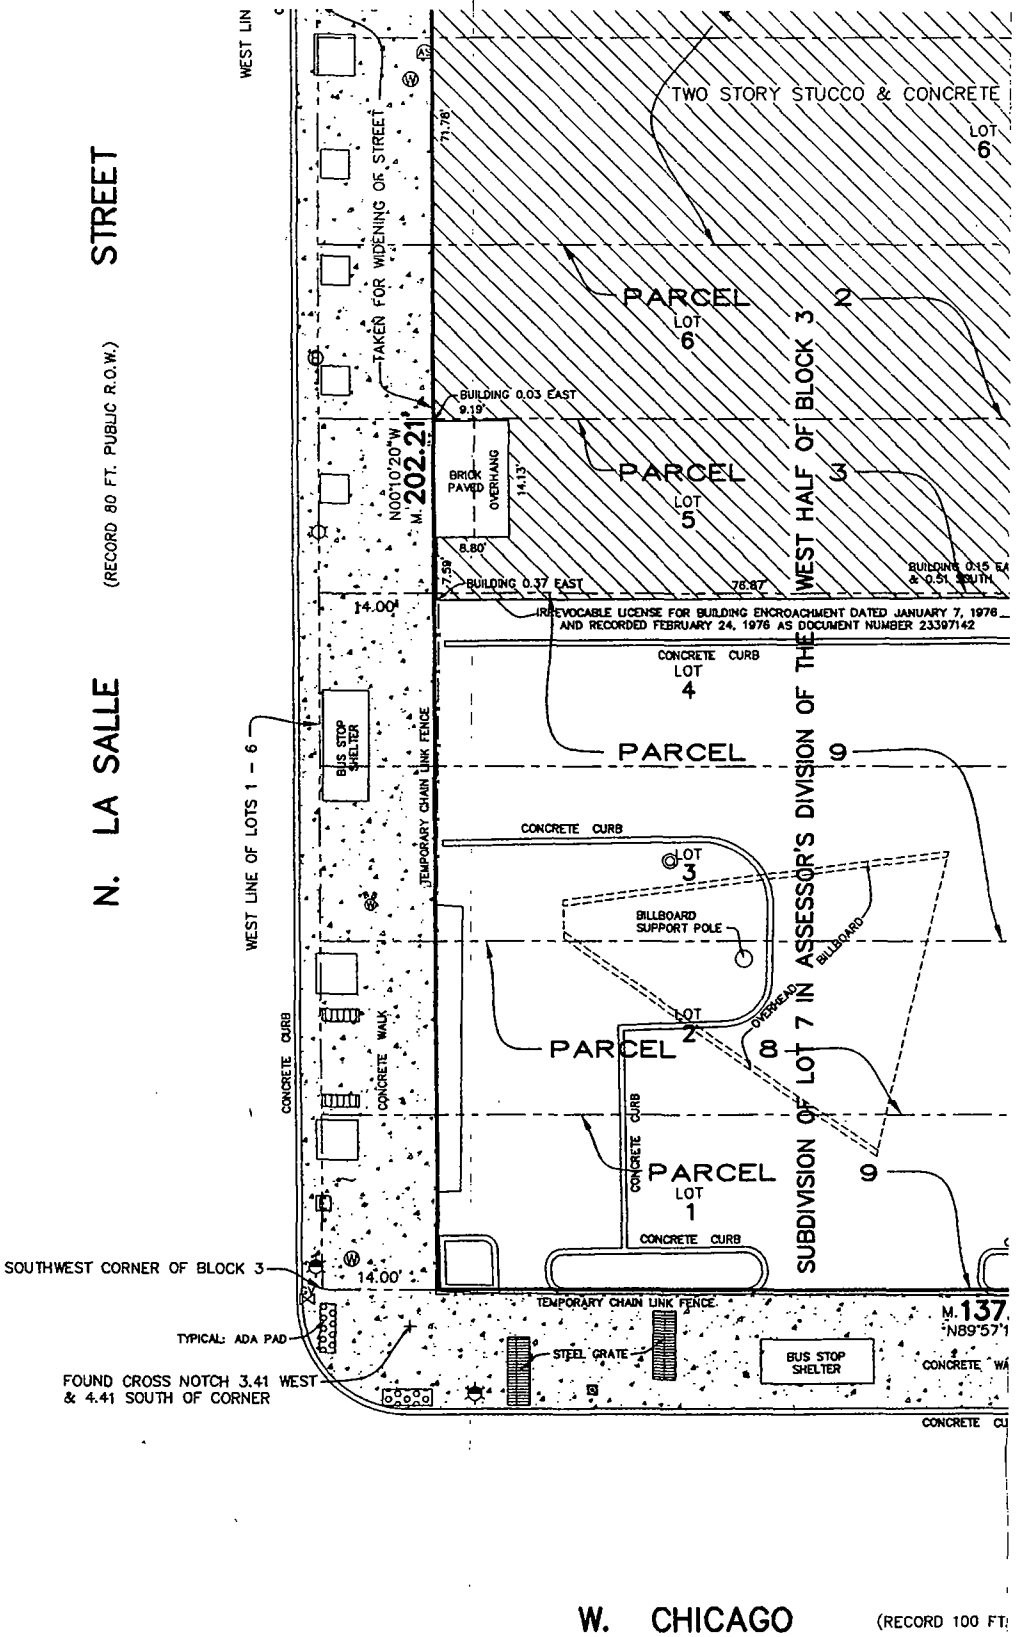

SED JANUARY 7, 2013 (REMOVED PARCELS 4 AND 5)

RED BY: SMITHFIELD PROPERTIES LLC		CHECKED:	DRAWN: RL
SS: 801 AND 815 N. LASALLE STREET			

GREMLEY & BIEDERMANN
A DIVISION OF PLCS, CORPORATION
LICENSE NO. 184-005322
PROFESSIONAL LAND SURVEYORS
4505 NORTH ELSTON AVENUE, CHICAGO, IL 60630
TELEPHONE: (773) 685-5102 FAX: (773) 286-4184 EMAIL INFO@PLCS-SURVEY.COM

R NO. 12-17222-001	DATE: DECEMBER 6, 2012 SCALE: 1 INCH = 15 FEET	PAGE NO 1 OF 1

SURVEY NOTES:


Note R. & M. denotes Record and Measured distances respectively.

Distances are marked in feet and decimal parts thereof. Compare all once report any differences BEFORE damage is done.

For easements, building lines and other restrictions not shown on sur contract, title policy and local building line regulations.

NO dimensions shall be assumed by scale measurement upon this pl

Unless otherwise noted hereon the Bearing Basis, Elevation Datum a

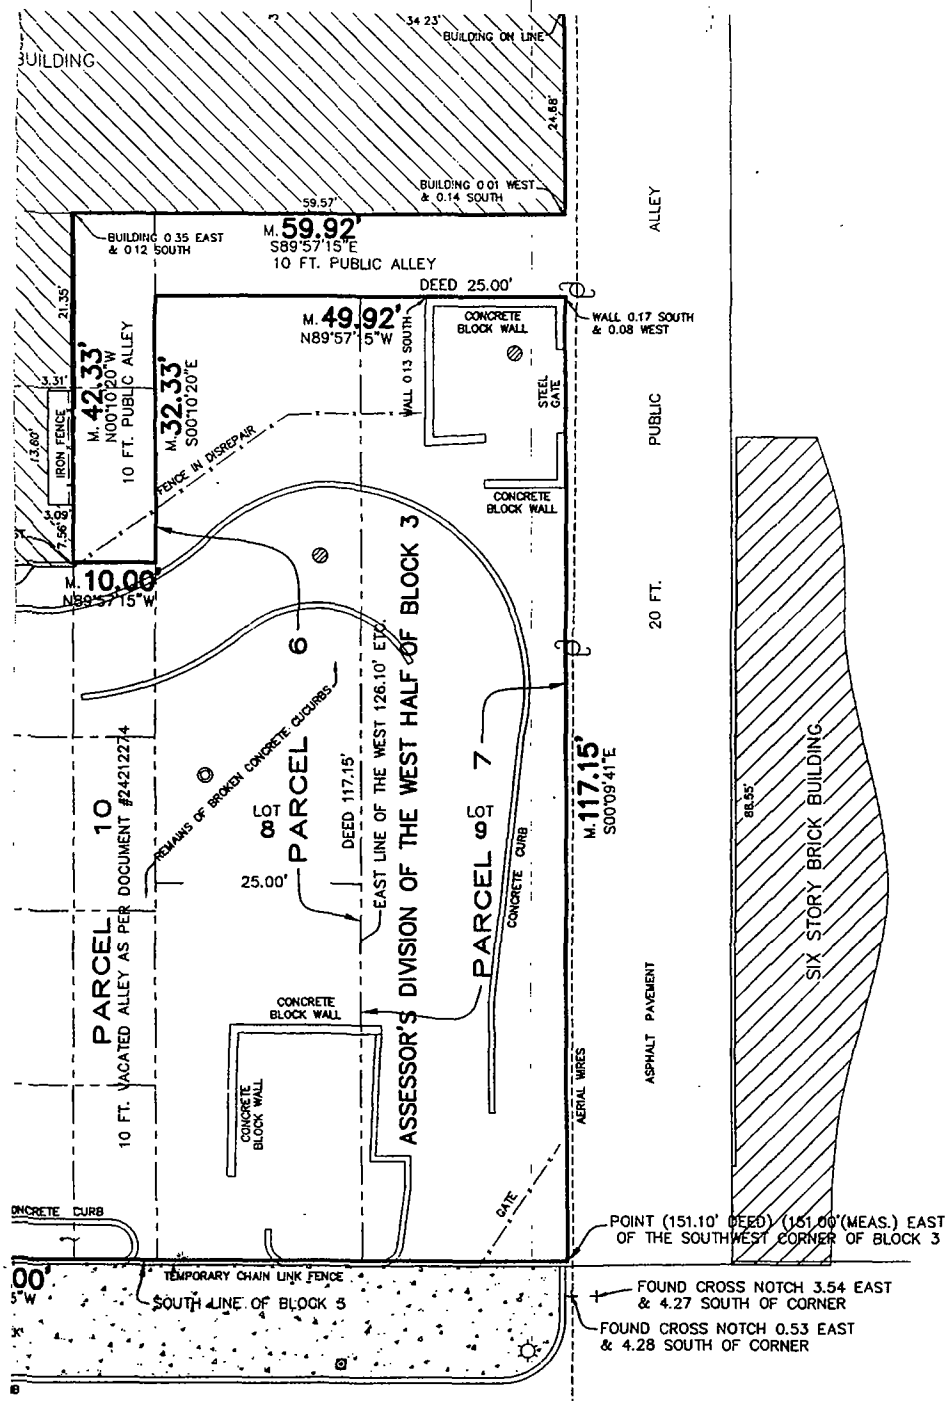

PUBLIC R.O.W.) AVENUE

oints BEFORE building by same and at

ey plat refer to your abstract, deed,

d Coordinate Datum if used is ASSUMED.

State of Illinois)
County of Cook)ss

We, GREMLEY & BIEDERMANN, INC. hereby certify that we have surveyed the above describec property and that the plat hereon drawn is a correct representation of said survey corrected to a temperature of 62° Fahrenheit.

Field measurements completed on December 6, 2012.

Signed on Jan. 7, 2013.

By: Robert G. Biederm

ROBERT G. BIEDERM
2802
PROFESSIONAL LAND SURVEYOR
STATE OF ILLINOIS
CHICAGO, ILLINOIS

Professional Illinois Land Surveyor No. 2802
My license expires November 30, 2014
This professional service conforms to the current Illinois minimum standards for a boundary surve

DIEDERMANN
OF
poration
005322
D SURVEYORS
, CHICAGO, IL 60630
-4184 EMAIL: INFO@PLCS-SURVEY.COM

Survey

PARCEL 8:
LOT TWO (2) (EXCEPT PART TAKEN FOR ALLEY) AND (EXCEPT THEREFROM, THE PART LYING WEST OF LINE FOURTEEN (14) FEET EAST OF AND PARALLEL TO THE EAST LINE OF LASALLE STREET) IN HERSEY'S SUBDIVISION OF LOT SEVEN (7) IN ASSESSORS DIVISION OF WEST ONE-HALF (W 1/2) OF BLOCK THREE (3) IN BUSHNELL'S ADDITION TO CHICAGO, IN COOK COUNTY, ILLINOIS.


PARCEL 9:
LOT ONE (1) (EXCEPT PART TAKEN FOR ALLEY) AND (EXCEPT THE WEST FOURTEEN (14) FEET CONVEYED TO CITY OF CHICAGO FOR WIDENING NORTH LASALLE STREET) IN THE SUBDIVISION OF LOT SEVEN (7) IN THE ASSESSOR'S DIVISION OF THE WEST HALF OF BLOCK THREE (3) IN BUSHNELL'S ADDITION TO CHICAGO IN THE EAST HALF OF THE SOUTH EAST QUARTER OF SECTION FOUR (4), TOWNSHIP THIRTY-NINE (39) NORTH, RANGE FOURTEEEN (14) EAST OF THE THIRD PRINCIPAL MERIDIAN, IN COOK COUNTY, ILLINOIS.
ALSO
LOTS THREE (3) AND FOUR (4) (EXCEPT PART TAKEN FOR ALLEY) AND (EXCEPT PART LYING BETWEEN EAST LINE OF NORTH LASALLE STREET AND A LINE FOURTEEN (14) FEET EAST OF AND PARALLEL WITH EAST LINE OF NORTH LASALLLE STREET) IN THE SUBDIVISION OF LOT SEVEN (7) IN ASSESSOR'S DIVISION OF THE WEST HALF OF BLOCK THREE (3) IN BUSHNELL'S ADDITION TO CHICAGO IN THE EAST HALF OF THE SOUTH EAST QUARTER OF SECTION FOUR (4), TOWNSHIP THIRTY-NINE (39) NORTH, RANGE FOURTEEN (14), EAST OF THE THIRD PRINCIPAL MERIDIAN, IN COOK COUNTY, ILLINOIS.

PARCEL 10:
THAT PART OF THE NORTH AND SOUTH 10 FOOT VACATED PUBLIC ALLEY; LYING WEST AND ADJOINING PARCEL 1; LYING EAST AND ADJOINING PARCEL 3 AND PARCEL 4 DESCRIBED AS FOLLOWS: LYING WEST OF THE WEST LINE OF LOT 8 IN ASSESSOR'S DIVISION OF THE WEST 1/2 OF BLOCK 3 OF BUSHNELL'S ADDITION TO CHICAGO IN THE EAST 1/2 OF THE SOUTHEAST 1/4 OF SECTION 4, TOWNSHIP 39 NORTH, RANGE 14 EAST OF THE THIRD PRINCIPAL MERIDIAN; LYING EAST OF THE EAST LINE OF LOTS 1, 2, 3 AND 4 IN SUBDIVISION OF LOT 7 IN ASSESSOR'S DIVISION OF THE WEST 1/2 OF BLOCK 3 OF BUSHNELL'S ADDITION TO CHICAGO TO THE EAST 1/2 OF THE SOUTH EAST 1/4 OF SECTION 4, TOWNSHIP 39 NORTH, RANGE 14 EAST OF THE THIRD PRINCIPAL MERIDIAN LYING SOUTH OF THE NORTH LINE OF LOT 4 IN SUBDIVISION OF LOT 7, AFOREMENTIONED, PRODUCED EAST TO THE LINE OF LOT 8 IN ASSESSOR'S DIVISION OF THE WEST 1/2 OF BLOCK 3 AFOREMENTIONED; AND LYING NORTH OF A LINE DRAWN FROM THE SOUTHEAST CORNER OF LOT 1 IN SUBDIVISION OF LOT 7, AFOREMENTIONED, TO THE SOUTHWEST CORNER OF LOT 8 IN ASSESSOR'S DIVISION OF THE WEST 1/2 OF BLOCK 3 AFOREMENTIONED IN COOK COUNTY, ILLINOIS.

).61 ACRES MORE OR LESS

Legend:

- Storm CB
- Water MH
- Water Buffalo Box
- Water Fire Hydrant
- Utility Pole
- Electric Vault
- Electric MH
- Electric Light Pole
- Electric Light Pole with Traffic Signal
- Gas Valve
- Flag Pole
- Sign Post
- Bike Rack
- Unclassified Manhole
- Auto Sprinkler

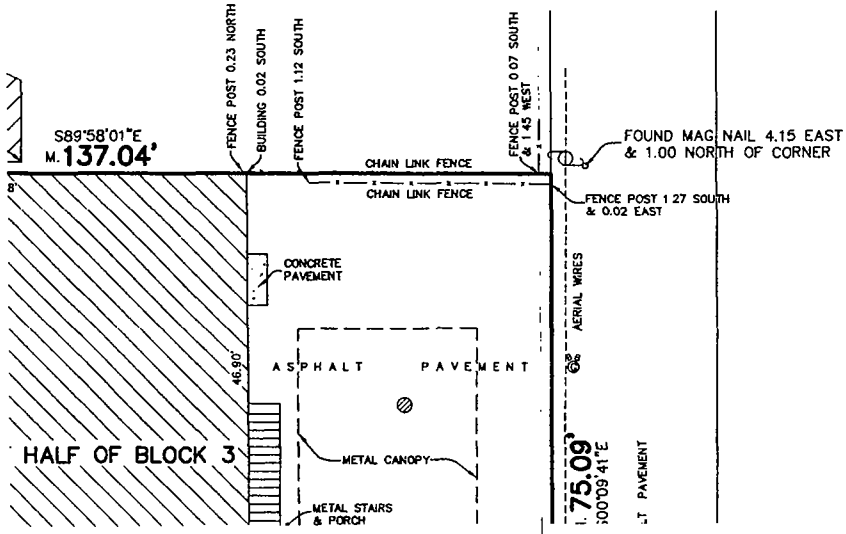

Office of the City Clerk

O2013-31

Office of the City Clerk

City Council Document Tracking Sheet

Meeting Date:	1/17/2013
Sponsor(s):	Mendoza, Susana A. (Clerk)
Type:	Ordinance
Title:	Zoning Reclassification App No. 17651 at 4024 N California Ave
Committee(s) Assignment:	Committee on Zoning, Landmarks and Building Standards

ORDINANCE

BE IT ORDAINED BY THE CITY COUNCIL OF THE CITY OF CHICAGO:

SECTION 1. Title 17, of the Municipal Code of Chicago, the Chicago Zoning Ordinance be amended by changing all the RT-4 Residential Two-Flat, Townhouse and Multi-Unit District symbols and indications as shown on Map No. 11-I in the area bounded by

> a line 252.14 feet north of and parallel to West Irving Park Road; North California Avenue; a line 228.32 feet north of and parallel to West Irving Park Road; and the alley next west of and parallel to North California Avenue,

to those of a RM-4.5 Residential Multi-Unit District and a corresponding use district is hereby established in the area above described.

SECTION 2. This ordinance shall be in force and effect from and after its passage and due publication.

Common Address of Property: 4024 North California Avenue

#17651

CITY OF CHICAGO
APPLICATION FOR AN AMENDMENT TO THE CHICAGO ZONING ORDINANCE

INT. DATE: 1-17-2013

1. ADDRESS of the property Applicant is seeking to rezone:
4024 N. California, Chicago, IL

2. Ward Number that property is located in: 33

3. APPLICANT: Brendan Carroll
ADDRESS: 2136 N. Bingham
CITY: Chicago STATE: IL ZIP CODE: 60647
PHONE: (312) 782-1983 CONTACT PERSON: Nicholas Ftikas, Esq.
Attorney for Applicant

4. Is the Applicant the owner of the property YES X NO____
If the Applicant is not the owner of the property, please provide the following information regarding the owner and attach written authorization from the owner allowing the application to proceed.

OWNER N/A
ADDRESS
CITY STATE ZIP CODE
PHONE CONTACT PERSON

5. If the Applicant/Owner of the property has obtained a lawyer as their representative for the rezoning, please provide the following information:

ATTORNEY Law Offices of Samuel VP Banks
ADDRESS 221 N. LaSalle St., 38th Floor
CITY Chicago STATE: IL ZIP CODE 60601
PHONE: (312) 782-1983 FAX: (312) 782-2433

6. If the applicant is a legal entity (Corporation, LLC, Partnership, etc.), please provide the names of all owners as disclosed on the Economic Disclosure Statements
N/A

7. On what date did the owner acquire legal title to the subject property?
November, 2012

8. Has the present owner previously rezoned this property? If Yes, when?
No

9. Present Zoning: RT-4 Residential Two-Flat, Townhouse and Multi-Unit District

Proposed Zoning: RM-4.5 Residential Multi-Unit District

10. Lot size in square feet (or dimensions?): 3,001.32 sq. ft. (approx.)

11. Current Use of the Property: The subject property is improved with a three story single family home that is currently unoccupied.

12. Reason for rezoning the property: The existing three-story single family home was constructed beyond the scope of a building permit *by a previous owner*. The Applicant is seeking a zoning amendment in order to obtain a corrected building permit to finish the interior build-out of the home. The existing building contains 4,288 sq. ft. of total building area.

13. Describe the proposed use of the property after the rezoning. Indicate the number of dwelling units; number of parking spaces; approximate square footage of any commercial space; and height of the proposed building. (BE SPECIFIC)
The existing three-story single family home was constructed beyond the scope of a building permit by a previous owner. The Applicant is seeking a zoning amendment in order to obtain a corrected building permit to finish the interior build-out of the home. The existing building contains 4,288 sq. ft. of total building area. There is no proposed floor area expansion beyond the existing 4,288 sq. ft. The resulting building will be three-stories in height (existing), contain two (2) onsite garage parking spaces, and be occupied as a single family home by the Applicant.

14. On May 14, 2007, the Chicago City Council passed the Affordable Requirements Ordinance (ARO) that requires on-site affordable housing units or a financial contribution if residential housing projects receive a zoning change under certain circumstances. Based on the lot size of the project in question and the proposed zoning classification, is this project subject to the Affordable Requirements Ordinance? (See Fact Sheet for more information)

YES_____ NO__X__

Written Notice, Form of Affidavit: Section 17-13-0107

December 28, 2012

Honorable Daniel Solis
Chairman, Committee on Zoning
121 North LaSalle Street
Room 304 - City Hall
Chicago, Illinois 60602

To Whom It May Concern:

The undersigned, **Nicholas Ftikas**, being first duly sworn on oath, deposes and says the following:

That the undersigned certifies that he has complied with the requirements of Section 17-13-0107 of the Zoning Code of the City of Chicago, by sending written notice to such property owners who appear to be the owners of the property within the subject area not solely owned by the applicant, and on the owners of all property within 250 feet in each direction of the lot line of the subject property, exclusive of the public roads, streets, alleys and other public ways, or a total distance limited to 400 feet. Said written notice was or will be sent by USPS First Class Mail no more than 30 days before filing the application.

The undersigned certifies that the notice contained the address of the property sought to be rezoned as **4024 N. California, Chicago, IL**; a statement of intended use of said property; the name and address of the Applicant; the name and address of the owner; and a statement that the applicant intends to file an application for a change in zoning on approximately **December 28, 2012.**

The Applicant has made a bonafide effort to determine the addresses of the parties to be notified under Section 17-13-0107 of the Zoning Code of the City of Chicago; that the Applicant certifies that the accompanying list of names and addresses of surrounding property owners within 250 feet is a complete list containing the names and last known addresses of the owners of the property required to be served.

Law Offices of Samuel V.P. Banks

By: **Nicholas Ftikas**, Attorney

Subscribed and Sworn to before me
this 28 day of December 2012.

Notary

VINCENZO SERGIO
OFFICIAL SEAL
Notary Public, State of Illinois
My Commission Expires
January 03, 2016

PUBLIC NOTICE

Via USPS First Class Mail

December 28, 2012

Dear Sir or Madam:

In accordance with Amendment to the Zoning Code enacted by the City Council, Section 17-13-0107-A, please be informed that on or about **December 28, 2012**, I, the undersigned, filed an application for a change in zoning from a RT-4 Residential Two-Flat, Townhouse and Multi-Unit District to a RM-4.5 Residential Multi-Unit District, on behalf of the Applicant/Owner, Brendan Carroll, for the property located at **4024 N. California, Chicago, IL**.

The existing three-story single family home was constructed beyond the scope of a building permit by a previous owner. The Applicant is seeking a zoning amendment in order to obtain a corrected building permit to finish the interior build-out of the home. The existing building contains 4,288 sq. ft. of total building area. There is no proposed floor area expansion beyond the existing 4,288 sq. ft. The resulting building will be three-stories in height (existing), contain two (2) onsite garage parking spaces, and be occupied as a single family home by the Applicant.

The Applicant and Property Owner, Brendan Carroll, is currently located at 2136 N. Bingham, Chicago, IL 60647.

The contact person for this application is **Nicholas Ftikas**. My address is 221 N. LaSalle Street, Chicago, IL 60601. My telephone number is 312-782-1983.

Very truly yours,

LAW OFFICES OF SAMUEL V.P. BANKS

Nicholas Ftikas

*****Please note that the Applicant is <u>not</u> seeking to purchase or rezone your property.**

*****The Applicant is required by law to send this notice because you own property located within 250 feet of the property subject to the proposed zoning amendment.**

COUNTY OF COOK
STATE OF ILLINOIS

I, Brendan Carroll, being first duly sworn on oath, states that all of the above statements and the statements contained in the documents submitted herewith are true and correct.

Signature of Applicant

Subscribed and Sworn to before me this

28 day of December, 2012.

Notary Public

NICHOLAS FTIKAS
OFFICIAL SEAL
Notary Public, State of Illinois
My Commission Expires
September 28, 2016

For Office Use Only

Date of Introduction:_____

File Number:_____

Ward:_____

FORM OF AFFIDAVIT

Chairman, Committee on Zoning
Room 304 - City Hall
Chicago, IL 60602

To Whom It May Concern:

I, Brendan Carroll, understand that the Law Offices of Samuel V.P. Banks has filed a sworn affidavit identifying me as Owner holding interest in land subject to the proposed zoning amendment for the property identified as 4024 N. California, Chicago, IL.

I, Brendan Carroll, being first duly sworn under oath, depose and say that I hold that interest for myself and no other person, association, or shareholder.

Brendan Carroll 12-18-2012

Brendan Carroll Date

Subscribed and Sworn to before me
this 28 day of December, 2012.

NICHOLAS FTIKAS
OFFICIAL SEAL
Notary Public, State of Illinois
My Commission Expires
September 28, 2016

Notary Public

To whom it may concern:

I, Brendan Carroll, Owner of property located at 4024 N. California, Chicago, IL, authorize the Law Office of Samuel V.P. Banks to file a Zoning Amendment application with the City of Chicago for that property.

Brendan Carroll

SECTION II -- DISCLOSURE OF OWNERSHIP INTERESTS

A. NATURE OF THE DISCLOSING PARTY

1. Indicate the nature of the Disclosing Party:

[X] Person
[ ] Publicly registered business corporation
[ ] Privately held business corporation
[ ] Sole proprietorship
[ ] General partnership
[ ] Limited partnership
[ ] Trust
[ ] Limited liability company
[ ] Limited liability partnership
[ ] Joint venture
[ ] Not-for-profit corporation
(Is the not-for-profit corporation also a 501(c)(3))?
[ ] Yes [ ] No
[ ] Other (please specify)

2. For legal entities, the state (or foreign country) of incorporation or organization, if applicable:

N/A

3. For legal entities not organized in the State of Illinois: Has the organization registered to do business in the State of Illinois as a foreign entity?

[ ] Yes [ ] No [X] N/A

B. IF THE DISCLOSING PARTY IS A LEGAL ENTITY:

1. List below the full names and titles of all executive officers and all directors of the entity. **NOTE:** For not-for-profit corporations, also list below all members, if any, which are legal entities. If there are no such members, write "no members." For trusts, estates or other similar entities, list below the legal titleholder(s).

If the entity is a general partnership, limited partnership, limited liability company, limited liability partnership or joint venture, list below the name and title of each general partner, managing member, manager or any other person or entity that controls the day-to-day management of the Disclosing Party. **NOTE:** Each legal entity listed below must submit an EDS on its own behalf.

Name	Title
N/A	

2. Please provide the following information concerning each person or entity having a direct or indirect beneficial interest (including ownership) in excess of 7.5% of the Disclosing Party. Examples of such an interest include shares in a corporation, partnership interest in a partnership or joint venture,

interest of a member or manager in a limited liability company, or interest of a beneficiary of a trust, estate or other similar entity. If none, state "None." NOTE: Pursuant to Section 2-154-030 of the Municipal Code of Chicago ("Municipal Code"), the City may require any such additional information from any applicant which is reasonably intended to achieve full disclosure.

Name	Business Address	Percentage Interest in the Disclosing Party
N/A		

SECTION III -- BUSINESS RELATIONSHIPS WITH CITY ELECTED OFFICIALS

Has the Disclosing Party had a "business relationship," as defined in Chapter 2-156 of the Municipal Code, with any City elected official in the 12 months before the date this EDS is signed?

[ ] Yes [X] No

If yes, please identify below the name(s) of such City elected official(s) and describe such relationship(s):

N/A

SECTION IV -- DISCLOSURE OF SUBCONTRACTORS AND OTHER RETAINED PARTIES

The Disclosing Party must disclose the name and business address of each subcontractor, attorney, lobbyist, accountant, consultant and any other person or entity whom the Disclosing Party has retained or expects to retain in connection with the Matter, as well as the nature of the relationship, and the total amount of the fees paid or estimated to be paid. The Disclosing Party is not required to disclose employees who are paid solely through the Disclosing Party's regular payroll.

"Lobbyist" means any person or entity who undertakes to influence any legislative or administrative action on behalf of any person or entity other than: (1) a not-for-profit entity, on an unpaid basis, or (2) himself. "Lobbyist" also means any person or entity any part of whose duties as an employee of another includes undertaking to influence any legislative or administrative action.

If the Disclosing Party is uncertain whether a disclosure is required under this Section, the Disclosing Party must either ask the City whether disclosure is required or make the disclosure.

Name (indicate whether retained or anticipated to be retained)	Business Address	Relationship to Disclosing Party (subcontractor, attorney, lobbyist, etc.)	Fees (indicate whether paid or estimated.) **NOTE:** "hourly rate" or "t.b.d." is not an acceptable response.
LAW OFFICE of SAM BANKS	221 N. LASALLE #3800 CHICAGO IL 60601	ATTORNEY	EST. $6,500.00

(Add sheets if necessary)

[ ] Check here if the Disclosing Party has not retained, nor expects to retain, any such persons or entities.

SECTION V -- CERTIFICATIONS

A. COURT-ORDERED CHILD SUPPORT COMPLIANCE

Under Municipal Code Section 2-92-415, substantial owners of business entities that contract with the City must remain in compliance with their child support obligations throughout the contract's term.

Has any person who directly or indirectly owns 10% or more of the Disclosing Party been declared in arrearage on any child support obligations by any Illinois court of competent jurisdiction?

[ ] Yes [X] No [ ] No person directly or indirectly owns 10% or more of the Disclosing Party.

If "Yes," has the person entered into a court-approved agreement for payment of all support owed and is the person in compliance with that agreement?

[ ] Yes [ ] No

B. FURTHER CERTIFICATIONS

1. Pursuant to Municipal Code Chapter 1-23, Article I ("Article I")(which the Applicant should consult for defined terms (e.g., "doing business") and legal requirements), if the Disclosing Party submitting this EDS is the Applicant and is doing business with the City, then the Disclosing Party certifies as follows: (i) neither the Applicant nor any controlling person is currently indicted or charged with, or has admitted guilt of, or has ever been convicted of, or placed under supervision for, any criminal offense involving actual, attempted, or conspiracy to commit bribery, theft, fraud, forgery, perjury, dishonesty or deceit against an officer or employee of the City or any sister agency; and (ii) the Applicant understands and acknowledges that compliance with Article I is a continuing requirement for doing business with the City. NOTE: If Article I applies to the Applicant, the permanent compliance timeframe in Article I supersedes some five-year compliance timeframes in certifications 2 and 3 below.

2. The Disclosing Party and, if the Disclosing Party is a legal entity, all of those persons or entities identified in Section II.B.1. of this EDS:

a. are not presently debarred, suspended, proposed for debarment, declared ineligible or voluntarily excluded from any transactions by any federal, state or local unit of government;

b. have not, within a five-year period preceding the date of this EDS, been convicted of a criminal offense, adjudged guilty, or had a civil judgment rendered against them in connection with: obtaining, attempting to obtain, or performing a public (federal, state or local) transaction or contract under a public transaction; a violation of federal or state antitrust statutes; fraud; embezzlement; theft; forgery; bribery; falsification or destruction of records; making false statements; or receiving stolen property;

c. are not presently indicted for, or criminally or civilly charged by, a governmental entity (federal, state or local) with committing any of the offenses set forth in clause B.2.b. of this Section V;

d. have not, within a five-year period preceding the date of this EDS, had one or more public transactions (federal, state or local) terminated for cause or default; and

e. have not, within a five-year period preceding the date of this EDS, been convicted, adjudged guilty, or found liable in a civil proceeding, or in any criminal or civil action, including actions concerning environmental violations, instituted by the City or by the federal government, any state, or any other unit of local government.

3. The certifications in subparts 3, 4 and 5 concern:

• the Disclosing Party;
• any "Contractor" (meaning any contractor or subcontractor used by the Disclosing Party in connection with the Matter, including but not limited to all persons or legal entities disclosed under Section IV, "Disclosure of Subcontractors and Other Retained Parties");
• any "Affiliated Entity" (meaning a person or entity that, directly or indirectly: controls the Disclosing Party, is controlled by the Disclosing Party, or is, with the Disclosing Party, under common control of another person or entity. Indicia of control include, without limitation: interlocking management or ownership; identity of interests among family members, shared facilities and equipment; common use of employees; or organization of a business entity following the ineligibility of a business entity to do business with federal or state or local government, including the City, using substantially the same management, ownership, or principals as the ineligible entity); with respect to Contractors, the term Affiliated Entity means a person or entity that directly or indirectly controls the Contractor, is controlled by it, or, with the Contractor, is under common control of another person or entity;
• any responsible official of the Disclosing Party, any Contractor or any Affiliated Entity or any other official, agent or employee of the Disclosing Party, any Contractor or any Affiliated Entity, acting pursuant to the direction or authorization of a responsible official of the Disclosing Party, any Contractor or any Affiliated Entity (collectively "Agents").

Neither the Disclosing Party, nor any Contractor, nor any Affiliated Entity of either the Disclosing Party or any Contractor nor any Agents have, during the five years before the date this EDS is signed, or, with respect to a Contractor, an Affiliated Entity, or an Affiliated Entity of a Contractor during the five years before the date of such Contractor's or Affiliated Entity's contract or engagement in connection with the Matter:

a. bribed or attempted to bribe, or been convicted or adjudged guilty of bribery or attempting to bribe, a public officer or employee of the City, the State of Illinois, or any agency of the federal government or of any state or local government in the United States of America, in that officer's or employee's official capacity;

b. agreed or colluded with other bidders or prospective bidders, or been a party to any such agreement, or been convicted or adjudged guilty of agreement or collusion among bidders or prospective bidders, in restraint of freedom of competition by agreement to bid a fixed price or otherwise; or

c. made an admission of such conduct described in a. or b. above that is a matter of record, but have not been prosecuted for such conduct; or

d. violated the provisions of Municipal Code Section 2-92-610 (Living Wage Ordinance).

4. Neither the Disclosing Party, Affiliated Entity or Contractor, or any of their employees, officials, agents or partners, is barred from contracting with any unit of state or local government as a result of engaging in or being convicted of (1) bid-rigging in violation of 720 ILCS 5/33E-3; (2) bid-rotating in violation of 720 ILCS 5/33E-4; or (3) any similar offense of any state or of the United States of America that contains the same elements as the offense of bid-rigging or bid-rotating.

5. Neither the Disclosing Party nor any Affiliated Entity is listed on any of the following lists maintained by the Office of Foreign Assets Control of the U.S. Department of the Treasury or the Bureau of Industry and Security of the U.S. Department of Commerce or their successors: the Specially Designated Nationals List, the Denied Persons List, the Unverified List, the Entity List and the Debarred List.

6. The Disclosing Party understands and shall comply with the applicable requirements of Chapters 2-55 (Legislative Inspector General), 2-56 (Inspector General) and 2-156 (Governmental Ethics) of the Municipal Code.

7. If the Disclosing Party is unable to certify to any of the above statements in this Part B (Further Certifications), the Disclosing Party must explain below:

N/A

If the letters "NA," the word "None," or no response appears on the lines above, it will be conclusively presumed that the Disclosing Party certified to the above statements.

8. To the best of the Disclosing Party's knowledge after reasonable inquiry, the following is a complete list of all current employees of the Disclosing Party who were, at any time during the 12-month period preceding the execution date of this EDS, an employee, or elected or appointed official, of the City of Chicago (if none, indicate with "N/A" or "none").

N/A

9. To the best of the Disclosing Party's knowledge after reasonable inquiry, the following is a complete list of all gifts that the Disclosing Party has given or caused to be given, at any time during the 12-month period preceding the execution date of this EDS, to an employee, or elected or appointed official, of the City of Chicago. For purposes of this statement, a "gift" does not include: (i) anything made generally available to City employees or to the general public, or (ii) food or drink provided in the course of official City business and having a retail value of less than $20 per recipient (if none, indicate with "N/A" or "none"). As to any gift listed below, please also list the name of the City recipient.

N/A

C. CERTIFICATION OF STATUS AS FINANCIAL INSTITUTION

1. The Disclosing Party certifies that the Disclosing Party (check one)

[ ] is [X] is not

a "financial institution" as defined in Section 2-32-455(b) of the Municipal Code.

2. If the Disclosing Party IS a financial institution, then the Disclosing Party pledges:

"We are not and will not become a predatory lender as defined in Chapter 2-32 of the Municipal Code. We further pledge that none of our affiliates is, and none of them will become, a predatory lender as defined in Chapter 2-32 of the Municipal Code. We understand that becoming a predatory lender or becoming an affiliate of a predatory lender may result in the loss of the privilege of doing business with the City."

If the Disclosing Party is unable to make this pledge because it or any of its affiliates (as defined in Section 2-32-455(b) of the Municipal Code) is a predatory lender within the meaning of Chapter 2-32 of the Municipal Code, explain here (attach additional pages if necessary):

N/A

If the letters "NA," the word "None," or no response appears on the lines above, it will be conclusively presumed that the Disclosing Party certified to the above statements.

D. CERTIFICATION REGARDING INTEREST IN CITY BUSINESS

Any words or terms that are defined in Chapter 2-156 of the Municipal Code have the same meanings when used in this Part D.

1. In accordance with Section 2-156-110 of the Municipal Code: Does any official or employee of the City have a financial interest in his or her own name or in the name of any other person or entity in the Matter?

[ ] Yes [X] No

NOTE: If you checked "Yes" to Item D.1., proceed to Items D.2. and D.3. If you checked "No" to Item D.1., proceed to Part E.

2. Unless sold pursuant to a process of competitive bidding, or otherwise permitted, no City elected official or employee shall have a financial interest in his or her own name or in the name of any other person or entity in the purchase of any property that (i) belongs to the City, or (ii) is sold for taxes or assessments, or (iii) is sold by virtue of legal process at the suit of the City (collectively, "City Property Sale"). Compensation for property taken pursuant to the City's eminent domain power does not constitute a financial interest within the meaning of this Part D.

Does the Matter involve a City Property Sale?

[ ] Yes [X] No

3. If you checked "Yes" to Item D.1., provide the names and business addresses of the City officials or employees having such interest and identify the nature of such interest:

Name	Business Address	Nature of Interest
		N/A

4. The Disclosing Party further certifies that no prohibited financial interest in the Matter will be acquired by any City official or employee.

E. CERTIFICATION REGARDING SLAVERY ERA BUSINESS

Please check either 1. or 2. below. If the Disclosing Party checks 2., the Disclosing Party must disclose below or in an attachment to this EDS all information required by paragraph 2. Failure to

comply with these disclosure requirements may make any contract entered into with the City in connection with the Matter voidable by the City. N/A - Individual

____1. The Disclosing Party verifies that the Disclosing Party has searched any and all records of the Disclosing Party and any and all predecessor entities regarding records of investments or profits from slavery or slaveholder insurance policies during the slavery era (including insurance policies issued to slaveholders that provided coverage for damage to or injury or death of their slaves), and the Disclosing Party has found no such records.

____2. The Disclosing Party verifies that, as a result of conducting the search in step 1 above, the Disclosing Party has found records of investments or profits from slavery or slaveholder insurance policies. The Disclosing Party verifies that the following constitutes full disclosure of all such records, including the names of any and all slaves or slaveholders described in those records:

N/A

SECTION VI -- CERTIFICATIONS FOR FEDERALLY FUNDED MATTERS

NOTE: If the Matter is federally funded, complete this Section VI. **If the Matter is not federally funded,** proceed to Section VII. For purposes of this Section VI, tax credits allocated by the City and proceeds of debt obligations of the City are not federal funding.

A. CERTIFICATION REGARDING LOBBYING

1. List below the names of all persons or entities registered under the federal Lobbying Disclosure Act of 1995 who have made lobbying contacts on behalf of the Disclosing Party with respect to the Matter: (Add sheets if necessary):

N/A

(If no explanation appears or begins on the lines above, or if the letters "NA" or if the word "None" appear, it will be conclusively presumed that the Disclosing Party means that NO persons or entities registered under the Lobbying Disclosure Act of 1995 have made lobbying contacts on behalf of the Disclosing Party with respect to the Matter.)

2. The Disclosing Party has not spent and will not expend any federally appropriated funds to pay any person or entity listed in Paragraph A.1. above for his or her lobbying activities or to pay any person or entity to influence or attempt to influence an officer or employee of any agency, as defined by applicable federal law, a member of Congress, an officer or employee of Congress, or an employee of a member of Congress, in connection with the award of any federally funded contract, making any federally funded grant or loan, entering into any cooperative agreement, or to extend, continue, renew, amend, or modify any federally funded contract, grant, loan, or cooperative agreement.

3. The Disclosing Party will submit an updated certification at the end of each calendar quarter in which there occurs any event that materially affects the accuracy of the statements and information set forth in paragraphs A.1. and A.2. above.

4. The Disclosing Party certifies that either: (i) it is not an organization described in section 501(c)(4) of the Internal Revenue Code of 1986; or (ii) it is an organization described in section 501(c)(4) of the Internal Revenue Code of 1986 but has not engaged and will not engage in "Lobbying Activities".

5. If the Disclosing Party is the Applicant, the Disclosing Party must obtain certifications equal in form and substance to paragraphs A.1. through A.4. above from all subcontractors before it awards any subcontract and the Disclosing Party must maintain all such subcontractors' certifications for the duration of the Matter and must make such certifications promptly available to the City upon request.

B. CERTIFICATION REGARDING EQUAL EMPLOYMENT OPPORTUNITY

If the Matter is federally funded, federal regulations require the Applicant and all proposed subcontractors to submit the following information with their bids or in writing at the outset of negotiations. N/A

Is the Disclosing Party the Applicant?

[ ] Yes [ ] No

If "Yes," answer the three questions below:

1. Have you developed and do you have on file affirmative action programs pursuant to applicable federal regulations? (See 41 CFR Part 60-2.)
[ ] Yes [ ] No

2. Have you filed with the Joint Reporting Committee, the Director of the Office of Federal Contract Compliance Programs, or the Equal Employment Opportunity Commission all reports due under the applicable filing requirements?
[ ] Yes [ ] No

3. Have you participated in any previous contracts or subcontracts subject to the equal opportunity clause?
[ ] Yes [ ] No

If you checked "No" to question 1. or 2. above, please provide an explanation:

N/A

SECTION VII -- ACKNOWLEDGMENTS, CONTRACT INCORPORATION, COMPLIANCE, PENALTIES, DISCLOSURE

The Disclosing Party understands and agrees that:

A. The certifications, disclosures, and acknowledgments contained in this EDS will become part of any contract or other agreement between the Applicant and the City in connection with the Matter, whether procurement, City assistance, or other City action, and are material inducements to the City's execution of any contract or taking other action with respect to the Matter. The Disclosing Party understands that it must comply with all statutes, ordinances, and regulations on which this EDS is based.

B. The City's Governmental Ethics and Campaign Financing Ordinances, Chapters 2-156 and 2-164 of the Municipal Code, impose certain duties and obligations on persons or entities seeking City contracts, work, business, or transactions. The full text of these ordinances and a training program is available on line at www.cityofchicago.org/Ethics, and may also be obtained from the City's Board of Ethics, 740 N.

Sedgwick St., Suite 500, Chicago, IL 60610, (312) 744-9660. The Disclosing Party must comply fully with the applicable ordinances.

C. If the City determines that any information provided in this EDS is false, incomplete or inaccurate, any contract or other agreement in connection with which it is submitted may be rescinded or be void or voidable, and the City may pursue any remedies under the contract or agreement (if not rescinded or void), at law, or in equity, including terminating the Disclosing Party's participation in the Matter and/or declining to allow the Disclosing Party to participate in other transactions with the City. Remedies at law for a false statement of material fact may include incarceration and an award to the City of treble damages.

D. It is the City's policy to make this document available to the public on its Internet site and/or upon request. Some or all of the information provided on this EDS and any attachments to this EDS may be made available to the public on the Internet, in response to a Freedom of Information Act request, or otherwise. By completing and signing this EDS, the Disclosing Party waives and releases any possible rights or claims which it may have against the City in connection with the public release of information contained in this EDS and also authorizes the City to verify the accuracy of any information submitted in this EDS.

E. The information provided in this EDS must be kept current. In the event of changes, the Disclosing Party must supplement this EDS up to the time the City takes action on the Matter. If the Matter is a contract being handled by the City's Department of Procurement Services, the Disclosing Party must update this EDS as the contract requires. **NOTE:** With respect to Matters subject to Article I of Chapter 1-23 of the Municipal Code (imposing **PERMANENT INELIGIBILITY** for certain specified offenses), the information provided herein regarding eligibility must be kept current for a longer period, as required by Chapter 1-23 and Section 2-154-020 of the Municipal Code.

The Disclosing Party represents and warrants that:

F.1. The Disclosing Party is not delinquent in the payment of any tax administered by the Illinois Department of Revenue, nor are the Disclosing Party or its Affiliated Entities delinquent in paying any fine, fee, tax or other charge owed to the City. This includes, but is not limited to, all water charges, sewer charges, license fees, parking tickets, property taxes or sales taxes.

F.2 If the Disclosing Party is the Applicant, the Disclosing Party and its Affiliated Entities will not use, nor permit their subcontractors to use, any facility listed by the U.S. E.P.A. on the federal Excluded Parties List System ("EPLS") maintained by the U. S. General Services Administration.

F.3 If the Disclosing Party is the Applicant, the Disclosing Party will obtain from any contractors/subcontractors hired or to be hired in connection with the Matter certifications equal in form and substance to those in F.1. and F.2. above and will not, without the prior written consent of the City, use any such contractor/subcontractor that does not provide such certifications or that the Disclosing Party has reason to believe has not provided or cannot provide truthful certifications.

NOTE: If the Disclosing Party cannot certify as to any of the items in F.1., F.2. or F.3. above, an explanatory statement must be attached to this EDS.

CERTIFICATION

Under penalty of perjury, the person signing below: (1) warrants that he/she is authorized to execute this EDS and Appendix A (if applicable) on behalf of the Disclosing Party, and (2) warrants that all certifications and statements contained in this EDS and Appendix A (if applicable) are true, accurate and complete as of the date furnished to the City.

BRENDAN CARROLL
(Print or type name of Disclosing Party)

By: _____
(Sign here)

BRENDAN CARROLL
(Print or type name of person signing)

OWNER
(Print or type title of person signing)

Signed and sworn to before me on (date) December 28, 2012
at Cook County, Illinois (state).

Nicholas Ftikas Notary Public.

Commission expires: 9-28-2016

NICHOLAS FTIKAS
OFFICIAL SEAL
Notary Public, State of Illinois
My Commission Expires
September 28, 2016

CITY OF CHICAGO
ECONOMIC DISCLOSURE STATEMENT AND AFFIDAVIT
APPENDIX A

FAMILIAL RELATIONSHIPS WITH ELECTED CITY OFFICIALS AND DEPARTMENT HEADS

This Appendix is to be completed only by (a) the Applicant, and (b) any legal entity which has a direct ownership interest in the Applicant exceeding 7.5 percent. It is not to be completed by any legal entity which has only an indirect ownership interest in the Applicant.

Under Municipal Code Section 2-154-015, the Disclosing Party must disclose whether such Disclosing Party or any "Applicable Party" or any Spouse or Domestic Partner thereof currently has a "familial relationship" with any elected city official or department head. A "familial relationship" exists if, as of the date this EDS is signed, the Disclosing Party or any "Applicable Party" or any Spouse or Domestic Partner thereof is related to the mayor, any alderman, the city clerk, the city treasurer or any city department head as spouse or domestic partner or as any of the following, whether by blood or adoption: parent, child, brother or sister, aunt or uncle, niece or nephew, grandparent, grandchild, father-in-law, mother-in-law, son-in-law, daughter-in-law, stepfather or stepmother, stepson or stepdaughter, stepbrother or stepsister or half-brother or half-sister.

"Applicable Party" means (1) all executive officers of the Disclosing Party listed in Section II.B.1.a., if the Disclosing Party is a corporation; all partners of the Disclosing Party, if the Disclosing Party is a general partnership; all general partners and limited partners of the Disclosing Party, if the Disclosing Party is a limited partnership; all managers, managing members and members of the Disclosing Party, if the Disclosing Party is a limited liability company; (2) all principal officers of the Disclosing Party; and (3) any person having more than a 7.5 percent ownership interest in the Disclosing Party. "Principal officers" means the president, chief operating officer, executive director, chief financial officer, treasurer or secretary of a legal entity or any person exercising similar authority.

Does the Disclosing Party or any "Applicable Party" or any Spouse or Domestic Partner thereof currently have a "familial relationship" with an elected city official or department head?

[ ] Yes [X] No

If yes, please identify below (1) the name and title of such person, (2) the name of the legal entity to which such person is connected; (3) the name and title of the elected city official or department head to whom such person has a familial relationship, and (4) the precise nature of such familial relationship.

N/A

PROFESSIONALS ASSOCIATED SURVEY, INC.

PROFESSIONAL DESIGN FIRM NO. 184-003023

7100 N. TRIPP AVENUE
LINCOLNWOOD, ILLINOIS 60712
www.professionalsassociated.com

TEL: (847) 675-3000
FAX: (847) 675-2167
e-mail: pa@professionalsassociated.com

PLAT OF SURVEY


OF

NORTH

THE SOUTH 0.14 FEET OF LOT 13 AND LOT 14 (EXCEPT THE SOUTH 1.32 FEET THEREOF) IN BLOCK 16 IN ROSE PARK, A SUBDIVISION OF THE EAST 1/2 OF THE SOUTHWEST 1/4 OF SECTION 13, TOWNSHIP 40 NORTH, RANGE 13, EAST OF THE THIRD PRINCIPAL MERIDIAN, IN COOK COUNTY, ILLINOIS.

LAND TOTAL AREA: 3,00.78 SQ. FT.

COMMONLY KNOWN AS: 4024 NORTH CALIFORNIA AVENUE, CHICAGO, ILLINOIS.

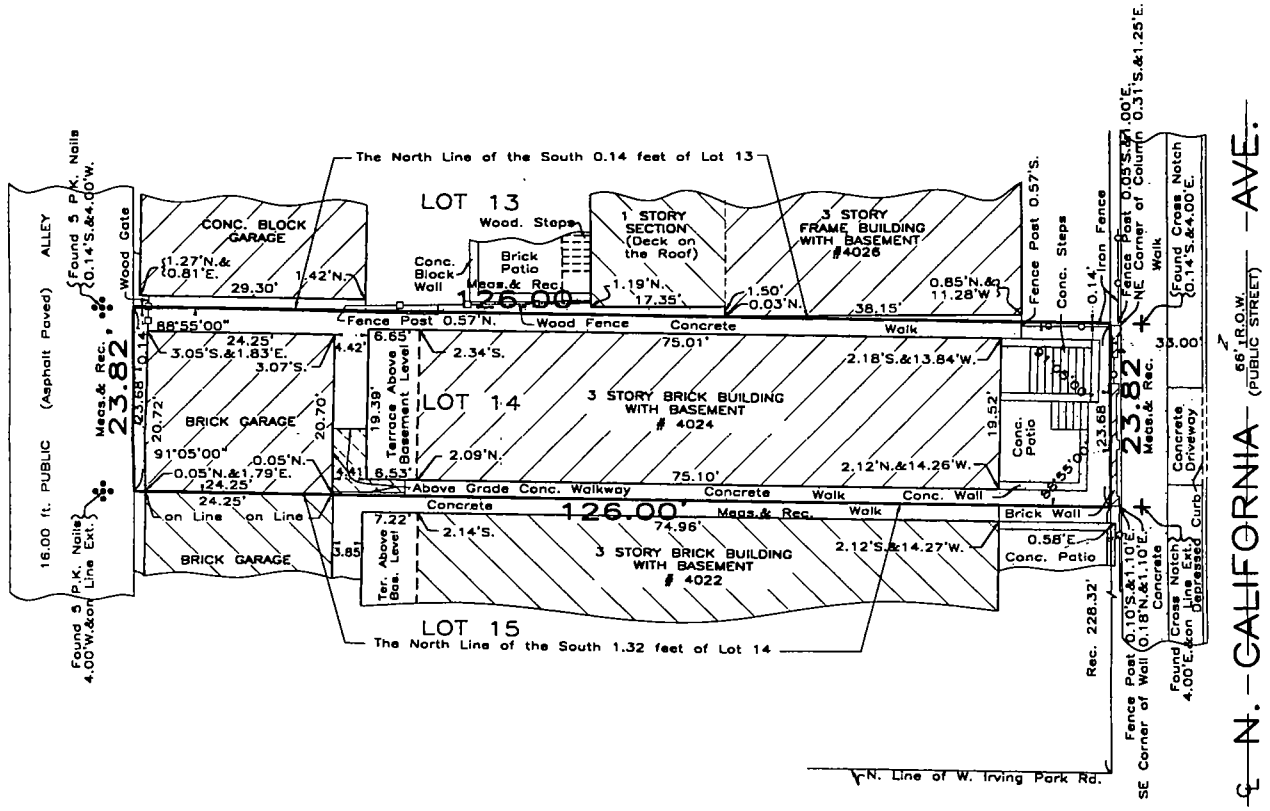

THE LEGAL DESCRIPTION SHOWN ON THE PLAT HEREON DRAWN IS A COPY OF THE ORDER, AND FOR ACCURACY SHOULD BE COMPARED WITH THE TITLE OR DEED.

DIMENSIONS ARE NOT TO BE ASSUMED FROM SCALING.

BUILDING LINES AND EASEMENTS ARE SHOWN ONLY WHERE THEY ARE SO RECORDED IN THE MAPS, OTHERWISE REFER TO YOUR DEED OR ABSTRACT.

Order No. 02-61243

Scale: 1 inch = 16 feet.

Date of Field Work: October 5, 2012.

Ordered by: MILAN ANTIC

HYLTON E. DONALDSON
035-002819
PROFESSIONAL LAND SURVEYOR STATE OF ILLINOIS
LINCOLNWOOD, ILLINOIS

THIS PROFESSIONAL SERVICE CONFORMS TO THE CURRENT ILLINOIS MINIMUM STANDARDS FOR A BOUNDARY SURVEY.

THIS SURVEY HAS BEEN ORDERED FOR SURFACE DIMENSIONS ONLY, NOT FOR ELEVATIONS.
THIS IS NOT AN ALTA SURVEY.

COMPARE ALL POINTS BEFORE BUILDING BY SAME AND AT ONCE REPORT ANY DIFFERENCE.

State of Illinois
County of Cook } S.S.

We, PROFESSIONALS ASSOCIATED SURVEY INC., do hereby certify that we have surveyed the above described property and that, to the best of our knowledge, the plat hereon drawn is an accurate representation of said survey.

Date: October 8, 2012.

Hylton E. Donaldson

IL. PROF. LAND SURVEYOR - LICENSE EXP. DATE NOV. 30, 2012.

Drawn by: J.V.-S.J.-JR

Office of the City Clerk

O2013-32

Office of the City Clerk

City Council Document Tracking Sheet

Meeting Date:	1/17/2013
Sponsor(s):	Mendoza, Susana A. (Clerk)
Type:	Ordinance
Title:	Zoning Reclassification App No. 17652 at 740-742 N Western Ave
Committee(s) Assignment:	Committee on Zoning, Landmarks and Building Standards

ORDINANCE

BE IT ORDAINED BY THE CITY COUNCIL OF THE CITY OF CHICAGO:

SECTION 1. Title 17 of the Municipal Code of Chicago, the Chicago Zoning Ordinance, is hereby amended by changing all the C1-2 Neighborhood Commercial District symbols and indications as shown on Map No. 1-I in the area bounded by

> the alley next south of and parallel to West Chicago Avenue; North Western Avenue; a line 48.95 feet south of and parallel to the alley next south of and parallel to West Chicago Avenue; and the alley next west of and parallel to North Western Avenue,

to those of a B2-3 Neighborhood Mixed-Use District and a corresponding uses district is hereby established in the area above described.

SECTION 2. This ordinance shall be in force and effect from and after its passage and due publication.

Common address of property: 740-742 North Western Avenue

#17652

INTRO DATE: 1-17-2013

CITY OF CHICAGO
APPLICATION FOR AN AMENDMENT TO
THE CHICAGO ZONING ORDINANCE

1. ADDRESS of the property Applicant is seeking to rezone:
740-742 N. Western Ave., Chicago, IL

2. Ward Number that property is located in: 1

3. APPLICANT: Mia Property Acquisitions, LLC
ADDRESS: 2853 N. Pulaski Rd., Unit CS
CITY: Chicago STATE: IL ZIP CODE: 60641
PHONE: (312) 782-1983 CONTACT PERSON: Nicholas Ftikas, Esq.
Attorney for Applicant

4. Is the Applicant the owner of the property? YES ___ NO X
If the Applicant is not the owner of the property, please provide the following information regarding the owner and attach written authorization from the owner allowing the application to proceed.

OWNER: Edward Miller Trust c/o Elaine Miller, Trustee
ADDRESS: 3703 W. Irving Park Rd.
CITY: Chicago STATE: IL ZIP CODE: 60618
PHONE: 773-279-9900 CONTACT PERSON: Elaine Miller

5. If the Applicant/Owner of the property has obtained a lawyer as their representative for the rezoning, please provide the following information:

ATTORNEY Law Offices of Samuel V.P. Banks
ADDRESS 221 North LaSalle Street, Suite 3800
CITY Chicago STATE: IL ZIP CODE: 60601
PHONE: (312) 782-1983 FAX: (312) 782-2433

6. If the applicant is a legal entity (Corporation, LLC, Partnership, etc.), please provide the names of all owners as disclosed on the Economic Disclosure Statements
Bart Przyjemski, Manager, 100% ownership interest

7. On what date did the owner acquire legal title to the subject property?
1978

8. Has the present owner previously rezoned this property? If Yes, when?
No

9. Present Zoning: C1-2 Neighborhood Commercial District

Proposed Zoning: B2-3 Neighborhood Mixed-Use District

10. Lot size in square feet (or dimensions?): 5,335.55 sq. ft. (approx.)

11. Current Use of the Property: Vacant property that is currently being used as a parking lot.

12. Reason for rezoning the property: The Applicant is proposing to develop the now vacant parcels with a new three-story six (6) dwelling unit all residential building.

13. Describe the proposed use of the property after the rezoning. Indicate the number of dwelling units; number of parking spaces; approximate square footage of any commercial space; and height of the proposed building. (BE SPECIFIC)
The Applicant is proposing to develop the now vacant parcels with a new three-story six (6) dwelling unit all residential building. The proposed building will be approximately 40' in height. There will be six (6) onsite parking spaces located at the rear of the subject property to serve the residential building.

14. On May 14, 2007, the Chicago City Council passed the Affordable Requirements Ordinance (ARO) that requires on-site affordable housing units or a financial contribution if residential housing projects receive a zoning change under certain circumstances. Based on the lot size of the project in question and the proposed zoning classification, is this project subject to the Affordable Requirements Ordinance? (See Fact Sheet for more information)

YES_____ NO_____X_____

Written Notice, Form of Affidavit: Section 17-13-0107

December 5, 2012

Honorable Daniel Solis
Chairman, Committee on Zoning
121 North LaSalle Street
Room 304 - City Hall
Chicago, Illinois 60602

To Whom It May Concern:

The undersigned, **Nicholas Ftikas**, being first duly sworn on oath, deposes and says the following:

That the undersigned certifies that he has complied with the requirements of Section 17-13-0107 of the Zoning Code of the City of Chicago, by sending written notice to such property owners who appear to be the owners of the property within the subject area not solely owned by the applicant, and on the owners of all property within 250 feet in each direction of the lot line of the subject property, exclusive of the public roads, streets, alleys and other public ways, or a total distance limited to 400 feet. Said written notice was or will be sent by USPS First Class Mail no more than 30 days before filing the application.

The undersigned certifies that the notice contained the address of the property sought to be rezoned as **740-742 N. Western Ave., Chicago, Illinois**; a statement of intended use of said property; the name and address of the Applicant/Owner; and a statement that the Applicant intends to file an application for a change in zoning on approximately **December 5, 2012.**

The Applicant has made a bonafide effort to determine the addresses of the parties to be notified under Section 17-13-0107 of the Zoning Code of the City of Chicago; that the Applicant certifies that the accompanying list of names and addresses of surrounding property owners within 250 feet is a complete list containing the names and last known addresses of the owners of the property required to be served.

Law Office of Samuel V.P. Banks

By: **Nicholas Ftikas**, Attorney

Subscribed and sworn to before me
this 5 day of DECEMBER 2012.

Notary

OFFICIAL SEAL
DENA M ANTON-PUCCILLO
Notary Public - State of Illinois
My Commission Expires Nov 2, 2013

NOTICE

Via USPS First Class Mail

December 5, 2012

Dear Sir or Madam:

In accordance with Amendment to the Zoning Code enacted by the City Council, Section 17-13-0107-A, please be informed that on or about **December 5, 2012**, I, the undersigned, filed an application for a change in zoning from a C1-2 Neighborhood Commercial District to a B2-3 Neighborhood Mixed-Use District, on behalf of the Applicant/Contract Purchaser, Mia Property Acquisitions, LLC, for the property located at **740-742 N. Western Ave., Chicago, Illinois**.

The Applicant is proposing to develop the now vacant parcels with a new three-story six (6) dwelling unit all residential building. The proposed building will be approximately 40' in height. There will be six (6) onsite parking spaces located at the rear of the property.

Mia Property Acquisitions, LLC, is located at 2853 N. Pulaski Rd., Unit CS, Chicago, IL 60641.

Edward Miller Trust c/o Elaine Miller, the current property owner, is located at 3703 W. Irving Park Rd., Chicago, IL 60618.

The contact person for this application is **Nicholas Ftikas**. My address is 221 North LaSalle Street, Chicago, Illinois 60601. My telephone number is 312-782-1983.

Very truly yours,

LAW OFFICES OF SAMUEL V.P. BANKS



Nicholas Ftikas

*****Please note that the Applicant is <u>not</u> seeking to purchase or rezone your property.**

*****The Applicant is required by law to send this notice because you own property located within 250 feet of the property subject to the proposed zoning amendment.**

To whom it may concern:

I, Bart Przyjemski, on behalf of Mia Property Acquisitions, LLC, the Contract Purchaser and Applicant concerning the property located at 740-742 N. Western Ave., Chicago, IL, authorize the Law Office of Samuel V.P. Banks, to file a zoning amendment application with the City of Chicago for that property.

Bart Przyjemski
Mia Property Acquisitions, LLC

CITY OF CHICAGO
ECONOMIC DISCLOSURE STATEMENT
AND AFFIDAVIT

SECTION I -- GENERAL INFORMATION

A. Legal name of the Disclosing Party submitting this EDS. Include d/b/a/ if applicable:

MID PROPERTY ACQUISITIONS, LLC

Check ONE of the following three boxes:

Indicate whether the Disclosing Party submitting this EDS is:

1. [X] the Applicant
   OR
2. [ ] a legal entity holding a direct or indirect interest in the Applicant. State the legal name of the Applicant in which the Disclosing Party holds an interest: _____
   OR
3. [ ] a legal entity with a right of control (see Section II.B.1.) State the legal name of the entity in which the Disclosing Party holds a right of control: _____

B. Business address of the Disclosing Party: 2847 N. PULASKI #CS
CHICAGO IL 60641

C. Telephone: 312-782-1983 Fax: 312-782-2433 Email: nick@sambankslaw.com

D. Name of contact person: NICHOLAS FTEKAS - ATTORNEY

E. Federal Employer Identification No. (if you have one): _____

F. Brief description of contract, transaction or other undertaking (referred to below as the "Matter") to which this EDS pertains. (Include project number and location of property, if applicable):

Zoning Amendment at 740-742 N. Western Ave.

G. Which City agency or department is requesting this EDS? DHED

If the Matter is a contract being handled by the City's Department of Procurement Services, please complete the following:

Specification # _____ and Contract # _____

SECTION II -- DISCLOSURE OF OWNERSHIP INTERESTS

A. NATURE OF THE DISCLOSING PARTY

1. Indicate the nature of the Disclosing Party:

[ ] Person
[ ] Publicly registered business corporation
[ ] Privately held business corporation
[ ] Sole proprietorship
[ ] General partnership
[ ] Limited partnership
[ ] Trust
[X] Limited liability company
[ ] Limited liability partnership
[ ] Joint venture
[ ] Not-for-profit corporation
(Is the not-for-profit corporation also a 501(c)(3))?
[ ] Yes [ ] No
[ ] Other (please specify)

2. For legal entities, the state (or foreign country) of incorporation or organization, if applicable:

Illinois

3. For legal entities not organized in the State of Illinois: Has the organization registered to do business in the State of Illinois as a foreign entity?

[ ] Yes [ ] No [X] N/A

B. IF THE DISCLOSING PARTY IS A LEGAL ENTITY:

1. List below the full names and titles of all executive officers and all directors of the entity. **NOTE:** For not-for-profit corporations, also list below all members, if any, which are legal entities. If there are no such members, write "no members." For trusts, estates or other similar entities, list below the legal titleholder(s).

If the entity is a general partnership, limited partnership, limited liability company, limited liability partnership or joint venture, list below the name and title of each general partner, managing member, manager or any other person or entity that controls the day-to-day management of the Disclosing Party. **NOTE:** Each legal entity listed below must submit an EDS on its own behalf.

Name	Title
BART PRZYJEMSKI	MANAGER

2. Please provide the following information concerning each person or entity having a direct or indirect beneficial interest (including ownership) in excess of 7.5% of the Disclosing Party. Examples of such an interest include shares in a corporation, partnership interest in a partnership or joint venture,

interest of a member or manager in a limited liability company, or interest of a beneficiary of a trust, estate or other similar entity. If none, state "None." NOTE: Pursuant to Section 2-154-030 of the Municipal Code of Chicago ("Municipal Code"), the City may require any such additional information from any applicant which is reasonably intended to achieve full disclosure.

Name	Business Address	Percentage Interest in the Disclosing Party
BART PRZYJEMSKI		100%
2847 N. PULASKI #C5		
Chicago IL 60641		

SECTION III -- BUSINESS RELATIONSHIPS WITH CITY ELECTED OFFICIALS

Has the Disclosing Party had a "business relationship," as defined in Chapter 2-156 of the Municipal Code, with any City elected official in the 12 months before the date this EDS is signed?

[ ] Yes [X] No

If yes, please identify below the name(s) of such City elected official(s) and describe such relationship(s):

N/A

SECTION IV -- DISCLOSURE OF SUBCONTRACTORS AND OTHER RETAINED PARTIES

The Disclosing Party must disclose the name and business address of each subcontractor, attorney, lobbyist, accountant, consultant and any other person or entity whom the Disclosing Party has retained or expects to retain in connection with the Matter, as well as the nature of the relationship, and the total amount of the fees paid or estimated to be paid. The Disclosing Party is not required to disclose employees who are paid solely through the Disclosing Party's regular payroll.

"Lobbyist" means any person or entity who undertakes to influence any legislative or administrative action on behalf of any person or entity other than: (1) a not-for-profit entity, on an unpaid basis, or (2) himself. "Lobbyist" also means any person or entity any part of whose duties as an employee of another includes undertaking to influence any legislative or administrative action.

If the Disclosing Party is uncertain whether a disclosure is required under this Section, the Disclosing Party must either ask the City whether disclosure is required or make the disclosure.

Name (indicate whether retained or anticipated to be retained)	Business Address	Relationship to Disclosing Party (subcontractor, attorney, lobbyist, etc.)	Fees (indicate whether paid or estimated.) **NOTE:** "hourly rate" or "t.b.d." is not an acceptable response.
ATTORNEY LAW OFFICES of SAM BANKS 221 N. LASALLE #3800 CHICAGO IL 60601			EST. $5000.00

(Add sheets if necessary)

[ ] Check here if the Disclosing Party has not retained, nor expects to retain, any such persons or entities.

SECTION V -- CERTIFICATIONS

A. COURT-ORDERED CHILD SUPPORT COMPLIANCE

Under Municipal Code Section 2-92-415, substantial owners of business entities that contract with the City must remain in compliance with their child support obligations throughout the contract's term.

Has any person who directly or indirectly owns 10% or more of the Disclosing Party been declared in arrearage on any child support obligations by any Illinois court of competent jurisdiction?

[ ] Yes [X] No [ ] No person directly or indirectly owns 10% or more of the Disclosing Party.

If "Yes," has the person entered into a court-approved agreement for payment of all support owed and is the person in compliance with that agreement?

[ ] Yes [ ] No

B. FURTHER CERTIFICATIONS

1. Pursuant to Municipal Code Chapter 1-23, Article I ("Article I")(which the Applicant should consult for defined terms (e.g., "doing business") and legal requirements), if the Disclosing Party submitting this EDS is the Applicant and is doing business with the City, then the Disclosing Party certifies as follows: (i) neither the Applicant nor any controlling person is currently indicted or charged with, or has admitted guilt of, or has ever been convicted of, or placed under supervision for, any criminal offense involving actual, attempted, or conspiracy to commit bribery, theft, fraud, forgery, perjury, dishonesty or deceit against an officer or employee of the City or any sister agency; and (ii) the Applicant understands and acknowledges that compliance with Article I is a continuing requirement for doing business with the City. NOTE: If Article I applies to the Applicant, the permanent compliance timeframe in Article I supersedes some five-year compliance timeframes in certifications 2 and 3 below.

2. The Disclosing Party and, if the Disclosing Party is a legal entity, all of those persons or entities identified in Section II.B.1. of this EDS:

a. are not presently debarred, suspended, proposed for debarment, declared ineligible or voluntarily excluded from any transactions by any federal, state or local unit of government;

b. have not, within a five-year period preceding the date of this EDS, been convicted of a criminal offense, adjudged guilty, or had a civil judgment rendered against them in connection with: obtaining, attempting to obtain, or performing a public (federal, state or local) transaction or contract under a public transaction; a violation of federal or state antitrust statutes; fraud; embezzlement; theft; forgery; bribery; falsification or destruction of records; making false statements; or receiving stolen property;

c. are not presently indicted for, or criminally or civilly charged by, a governmental entity (federal, state or local) with committing any of the offenses set forth in clause B.2.b. of this Section V;

d. have not, within a five-year period preceding the date of this EDS, had one or more public transactions (federal, state or local) terminated for cause or default; and

e. have not, within a five-year period preceding the date of this EDS, been convicted, adjudged guilty, or found liable in a civil proceeding, or in any criminal or civil action, including actions concerning environmental violations, instituted by the City or by the federal government, any state, or any other unit of local government.

3. The certifications in subparts 3, 4 and 5 concern:

• the Disclosing Party;
• any "Contractor" (meaning any contractor or subcontractor used by the Disclosing Party in connection with the Matter, including but not limited to all persons or legal entities disclosed under Section IV, "Disclosure of Subcontractors and Other Retained Parties");
• any "Affiliated Entity" (meaning a person or entity that, directly or indirectly: controls the Disclosing Party, is controlled by the Disclosing Party, or is, with the Disclosing Party, under common control of another person or entity. Indicia of control include, without limitation: interlocking management or ownership; identity of interests among family members, shared facilities and equipment; common use of employees; or organization of a business entity following the ineligibility of a business entity to do business with federal or state or local government, including the City, using substantially the same management, ownership, or principals as the ineligible entity); with respect to Contractors, the term Affiliated Entity means a person or entity that directly or indirectly controls the Contractor, is controlled by it, or, with the Contractor, is under common control of another person or entity;
• any responsible official of the Disclosing Party, any Contractor or any Affiliated Entity or any other official, agent or employee of the Disclosing Party, any Contractor or any Affiliated Entity, acting pursuant to the direction or authorization of a responsible official of the Disclosing Party, any Contractor or any Affiliated Entity (collectively "Agents").

Neither the Disclosing Party, nor any Contractor, nor any Affiliated Entity of either the Disclosing Party or any Contractor nor any Agents have, during the five years before the date this EDS is signed, or, with respect to a Contractor, an Affiliated Entity, or an Affiliated Entity of a Contractor during the five years before the date of such Contractor's or Affiliated Entity's contract or engagement in connection with the Matter:

a. bribed or attempted to bribe, or been convicted or adjudged guilty of bribery or attempting to bribe, a public officer or employee of the City, the State of Illinois, or any agency of the federal government or of any state or local government in the United States of America, in that officer's or employee's official capacity;

b. agreed or colluded with other bidders or prospective bidders, or been a party to any such agreement, or been convicted or adjudged guilty of agreement or collusion among bidders or prospective bidders, in restraint of freedom of competition by agreement to bid a fixed price or otherwise; or

c. made an admission of such conduct described in a. or b. above that is a matter of record, but have not been prosecuted for such conduct; or

d. violated the provisions of Municipal Code Section 2-92-610 (Living Wage Ordinance).

4. Neither the Disclosing Party, Affiliated Entity or Contractor, or any of their employees, officials, agents or partners, is barred from contracting with any unit of state or local government as a result of engaging in or being convicted of (1) bid-rigging in violation of 720 ILCS 5/33E-3; (2) bid-rotating in violation of 720 ILCS 5/33E-4; or (3) any similar offense of any state or of the United States of America that contains the same elements as the offense of bid-rigging or bid-rotating.

5. Neither the Disclosing Party nor any Affiliated Entity is listed on any of the following lists maintained by the Office of Foreign Assets Control of the U.S. Department of the Treasury or the Bureau of Industry and Security of the U.S. Department of Commerce or their successors: the Specially Designated Nationals List, the Denied Persons List, the Unverified List, the Entity List and the Debarred List.

6. The Disclosing Party understands and shall comply with the applicable requirements of Chapters 2-55 (Legislative Inspector General), 2-56 (Inspector General) and 2-156 (Governmental Ethics) of the Municipal Code.

7. If the Disclosing Party is unable to certify to any of the above statements in this Part B (Further Certifications), the Disclosing Party must explain below:

N/A

If the letters "NA," the word "None," or no response appears on the lines above, it will be conclusively presumed that the Disclosing Party certified to the above statements.

8. To the best of the Disclosing Party's knowledge after reasonable inquiry, the following is a complete list of all current employees of the Disclosing Party who were, at any time during the 12-month period preceding the execution date of this EDS, an employee, or elected or appointed official, of the City of Chicago (if none, indicate with "N/A" or "none").

N/A

9. To the best of the Disclosing Party's knowledge after reasonable inquiry, the following is a complete list of all gifts that the Disclosing Party has given or caused to be given, at any time during the 12-month period preceding the execution date of this EDS, to an employee, or elected or appointed official, of the City of Chicago. For purposes of this statement, a "gift" does not include: (i) anything made generally available to City employees or to the general public, or (ii) food or drink provided in the course of official City business and having a retail value of less than $20 per recipient (if none, indicate with "N/A" or "none"). As to any gift listed below, please also list the name of the City recipient.

N/A

C. CERTIFICATION OF STATUS AS FINANCIAL INSTITUTION

1. The Disclosing Party certifies that the Disclosing Party (check one)

[ ] is [X] is not

a "financial institution" as defined in Section 2-32-455(b) of the Municipal Code.

2. If the Disclosing Party IS a financial institution, then the Disclosing Party pledges:

"We are not and will not become a predatory lender as defined in Chapter 2-32 of the Municipal Code. We further pledge that none of our affiliates is, and none of them will become, a predatory lender as defined in Chapter 2-32 of the Municipal Code. We understand that becoming a predatory lender or becoming an affiliate of a predatory lender may result in the loss of the privilege of doing business with the City."

If the Disclosing Party is unable to make this pledge because it or any of its affiliates (as defined in Section 2-32-455(b) of the Municipal Code) is a predatory lender within the meaning of Chapter 2-32 of the Municipal Code, explain here (attach additional pages if necessary):

N/A

If the letters "NA," the word "None," or no response appears on the lines above, it will be conclusively presumed that the Disclosing Party certified to the above statements.

D. CERTIFICATION REGARDING INTEREST IN CITY BUSINESS

Any words or terms that are defined in Chapter 2-156 of the Municipal Code have the same meanings when used in this Part D.

1. In accordance with Section 2-156-110 of the Municipal Code: Does any official or employee of the City have a financial interest in his or her own name or in the name of any other person or entity in the Matter?

[ ] Yes [X] No

NOTE: If you checked "Yes" to Item D.1., proceed to Items D.2. and D.3. If you checked "No" to Item D.1., proceed to Part E.

2. Unless sold pursuant to a process of competitive bidding, or otherwise permitted, no City elected official or employee shall have a financial interest in his or her own name or in the name of any other person or entity in the purchase of any property that (i) belongs to the City, or (ii) is sold for taxes or assessments, or (iii) is sold by virtue of legal process at the suit of the City (collectively, "City Property Sale"). Compensation for property taken pursuant to the City's eminent domain power does not constitute a financial interest within the meaning of this Part D.

Does the Matter involve a City Property Sale?

[ ] Yes [X] No

3. If you checked "Yes" to Item D.1., provide the names and business addresses of the City officials or employees having such interest and identify the nature of such interest:

Name	Business Address	Nature of Interest
		N/A

4. The Disclosing Party further certifies that no prohibited financial interest in the Matter will be acquired by any City official or employee.

E. CERTIFICATION REGARDING SLAVERY ERA BUSINESS

Please check either 1. or 2. below. If the Disclosing Party checks 2., the Disclosing Party must disclose below or in an attachment to this EDS all information required by paragraph 2. Failure to

comply with these disclosure requirements may make any contract entered into with the City in connection with the Matter voidable by the City.

✓ 1. The Disclosing Party verifies that the Disclosing Party has searched any and all records of the Disclosing Party and any and all predecessor entities regarding records of investments or profits from slavery or slaveholder insurance policies during the slavery era (including insurance policies issued to slaveholders that provided coverage for damage to or injury or death of their slaves), and the Disclosing Party has found no such records.

____ 2. The Disclosing Party verifies that, as a result of conducting the search in step 1 above, the Disclosing Party has found records of investments or profits from slavery or slaveholder insurance policies. The Disclosing Party verifies that the following constitutes full disclosure of all such records, including the names of any and all slaves or slaveholders described in those records:

N/A

SECTION VI -- CERTIFICATIONS FOR FEDERALLY FUNDED MATTERS

NOTE: If the Matter is federally funded, complete this Section VI. **If the Matter is not federally funded**, proceed to Section VII. For purposes of this Section VI, tax credits allocated by the City and proceeds of debt obligations of the City are not federal funding.

A. CERTIFICATION REGARDING LOBBYING

1. List below the names of all persons or entities registered under the federal Lobbying Disclosure Act of 1995 who have made lobbying contacts on behalf of the Disclosing Party with respect to the Matter: (Add sheets if necessary):

N/A

(If no explanation appears or begins on the lines above, or if the letters "NA" or if the word "None" appear, it will be conclusively presumed that the Disclosing Party means that NO persons or entities registered under the Lobbying Disclosure Act of 1995 have made lobbying contacts on behalf of the Disclosing Party with respect to the Matter.)

2. The Disclosing Party has not spent and will not expend any federally appropriated funds to pay any person or entity listed in Paragraph A.1. above for his or her lobbying activities or to pay any person or entity to influence or attempt to influence an officer or employee of any agency, as defined by applicable federal law, a member of Congress, an officer or employee of Congress, or an employee of a member of Congress, in connection with the award of any federally funded contract, making any federally funded grant or loan, entering into any cooperative agreement, or to extend, continue, renew, amend, or modify any federally funded contract, grant, loan, or cooperative agreement.

3. The Disclosing Party will submit an updated certification at the end of each calendar quarter in which there occurs any event that materially affects the accuracy of the statements and information set forth in paragraphs A.1. and A.2. above.

4. The Disclosing Party certifies that either: (i) it is not an organization described in section 501(c)(4) of the Internal Revenue Code of 1986; or (ii) it is an organization described in section 501(c)(4) of the Internal Revenue Code of 1986 but has not engaged and will not engage in "Lobbying Activities".

5. If the Disclosing Party is the Applicant, the Disclosing Party must obtain certifications equal in form and substance to paragraphs A.1. through A.4. above from all subcontractors before it awards any subcontract and the Disclosing Party must maintain all such subcontractors' certifications for the duration of the Matter and must make such certifications promptly available to the City upon request.

B. CERTIFICATION REGARDING EQUAL EMPLOYMENT OPPORTUNITY

If the Matter is federally funded, federal regulations require the Applicant and all proposed subcontractors to submit the following information with their bids or in writing at the outset of negotiations.

Is the Disclosing Party the Applicant?

[ ] Yes [ ] No

If "Yes," answer the three questions below:

1. Have you developed and do you have on file affirmative action programs pursuant to applicable federal regulations? (See 41 CFR Part 60-2.)
[ ] Yes [ ] No

2. Have you filed with the Joint Reporting Committee, the Director of the Office of Federal Contract Compliance Programs, or the Equal Employment Opportunity Commission all reports due under the applicable filing requirements?
[ ] Yes [ ] No

3. Have you participated in any previous contracts or subcontracts subject to the equal opportunity clause?
[ ] Yes [ ] No

If you checked "No" to question 1. or 2. above, please provide an explanation:

N/A

SECTION VII -- ACKNOWLEDGMENTS, CONTRACT INCORPORATION, COMPLIANCE, PENALTIES, DISCLOSURE

The Disclosing Party understands and agrees that:

A. The certifications, disclosures, and acknowledgments contained in this EDS will become part of any contract or other agreement between the Applicant and the City in connection with the Matter, whether procurement, City assistance, or other City action, and are material inducements to the City's execution of any contract or taking other action with respect to the Matter. The Disclosing Party understands that it must comply with all statutes, ordinances, and regulations on which this EDS is based.

B. The City's Governmental Ethics and Campaign Financing Ordinances, Chapters 2-156 and 2-164 of the Municipal Code, impose certain duties and obligations on persons or entities seeking City contracts, work, business, or transactions. The full text of these ordinances and a training program is available on line at www.cityofchicago.org/Ethics, and may also be obtained from the City's Board of Ethics, 740 N. Sedgwick St., Suite 500, Chicago, IL 60610, (312) 744-9660. The Disclosing Party must comply fully with the applicable ordinances.

C. If the City determines that any information provided in this EDS is false, incomplete or inaccurate, any contract or other agreement in connection with which it is submitted may be rescinded or be void or voidable, and the City may pursue any remedies under the contract or agreement (if not rescinded or void), at law, or in equity, including terminating the Disclosing Party's participation in the Matter and/or declining to allow the Disclosing Party to participate in other transactions with the City. Remedies at law for a false statement of material fact may include incarceration and an award to the City of treble damages.

D. It is the City's policy to make this document available to the public on its Internet site and/or upon request. Some or all of the information provided on this EDS and any attachments to this EDS may be made available to the public on the Internet, in response to a Freedom of Information Act request, or otherwise. By completing and signing this EDS, the Disclosing Party waives and releases any possible rights or claims which it may have against the City in connection with the public release of information contained in this EDS and also authorizes the City to verify the accuracy of any information submitted in this EDS.

E. The information provided in this EDS must be kept current. In the event of changes, the Disclosing Party must supplement this EDS up to the time the City takes action on the Matter. If the Matter is a contract being handled by the City's Department of Procurement Services, the Disclosing Party must update this EDS as the contract requires. **NOTE:** With respect to Matters subject to Article I of Chapter 1-23 of the Municipal Code (imposing **PERMANENT INELIGIBILITY** for certain specified offenses), the information provided herein regarding eligibility must be kept current for a longer period, as required by Chapter 1-23 and Section 2-154-020 of the Municipal Code.

The Disclosing Party represents and warrants that:

F.1. The Disclosing Party is not delinquent in the payment of any tax administered by the Illinois Department of Revenue, nor are the Disclosing Party or its Affiliated Entities delinquent in paying any fine, fee, tax or other charge owed to the City. This includes, but is not limited to, all water charges, sewer charges, license fees, parking tickets, property taxes or sales taxes.

F.2 If the Disclosing Party is the Applicant, the Disclosing Party and its Affiliated Entities will not use, nor permit their subcontractors to use, any facility listed by the U.S. E.P.A. on the federal Excluded Parties List System ("EPLS") maintained by the U. S. General Services Administration.

F.3 If the Disclosing Party is the Applicant, the Disclosing Party will obtain from any contractors/subcontractors hired or to be hired in connection with the Matter certifications equal in form and substance to those in F.1. and F.2. above and will not, without the prior written consent of the City, use any such contractor/subcontractor that does not provide such certifications or that the Disclosing Party has reason to believe has not provided or cannot provide truthful certifications.

NOTE: If the Disclosing Party cannot certify as to any of the items in F.1., F.2. or F.3. above, an explanatory statement must be attached to this EDS.

CERTIFICATION

Under penalty of perjury, the person signing below: (1) warrants that he/she is authorized to execute this EDS and Appendix A (if applicable) on behalf of the Disclosing Party, and (2) warrants that all certifications and statements contained in this EDS and Appendix A (if applicable) are true, accurate and complete as of the date furnished to the City.

MIA PROPERTY ACQUISITIONS LLC
(Print or type name of Disclosing Party)

By: _____
(Sign here)

BART PRZYJEMSKI
(Print or type name of person signing)


MANAGER
(Print or type title of person signing)

Signed and sworn to before me on (date) 12-1-12,
at Cook County, Illinois (state).

_____ Notary Public.

Commission expires: 1-3-2016.

VINCENZO SERGIO
OFFICIAL SEAL
Notary Public, State of Illinois
My Commission Expires
January 03, 2016

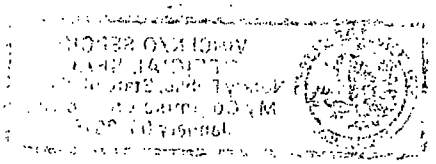

CITY OF CHICAGO
ECONOMIC DISCLOSURE STATEMENT AND AFFIDAVIT
APPENDIX A

FAMILIAL RELATIONSHIPS WITH ELECTED CITY OFFICIALS AND DEPARTMENT HEADS

This Appendix is to be completed only by (a) the Applicant, and (b) any legal entity which has a direct ownership interest in the Applicant exceeding 7.5 percent. It is not to be completed by any legal entity which has only an indirect ownership interest in the Applicant.

Under Municipal Code Section 2-154-015, the Disclosing Party must disclose whether such Disclosing Party or any "Applicable Party" or any Spouse or Domestic Partner thereof currently has a "familial relationship" with any elected city official or department head. A "familial relationship" exists if, as of the date this EDS is signed, the Disclosing Party or any "Applicable Party" or any Spouse or Domestic Partner thereof is related to the mayor, any alderman, the city clerk, the city treasurer or any city department head as spouse or domestic partner or as any of the following, whether by blood or adoption: parent, child, brother or sister, aunt or uncle, niece or nephew, grandparent, grandchild, father-in-law, mother-in-law, son-in-law, daughter-in-law, stepfather or stepmother, stepson or stepdaughter, stepbrother or stepsister or half-brother or half-sister.

"Applicable Party" means (1) all executive officers of the Disclosing Party listed in Section II.B.1.a., if the Disclosing Party is a corporation; all partners of the Disclosing Party, if the Disclosing Party is a general partnership; all general partners and limited partners of the Disclosing Party, if the Disclosing Party is a limited partnership; all managers, managing members and members of the Disclosing Party, if the Disclosing Party is a limited liability company; (2) all principal officers of the Disclosing Party; and (3) any person having more than a 7.5 percent ownership interest in the Disclosing Party. "Principal officers" means the president, chief operating officer, executive director, chief financial officer, treasurer or secretary of a legal entity or any person exercising similar authority.

Does the Disclosing Party or any "Applicable Party" or any Spouse or Domestic Partner thereof currently have a "familial relationship" with an elected city official or department head?

[ ] Yes [X] No

If yes, please identify below (1) the name and title of such person, (2) the name of the legal entity to which such person is connected; (3) the name and title of the elected city official or department head to whom such person has a familial relationship, and (4) the precise nature of such familial relationship.

N/A

FORM OF AFFIDAVIT

Chairman, Committee on Zoning
Room 304 - City Hall
Chicago, IL 60602

To Whom It May Concern:

I, Bart Przyjemski, on behalf of Mia Property Acquisitions, LLC, understand that the Law Offices of Samuel V.P. Banks has filed a sworn affidavit identifying Mia Acquisitions, LLC as the Contract Purchaser and Elaine Miller as Owner holding interest in land subject to the proposed zoning amendment for the property identified as 740-742 N. Western Ave., Chicago, IL.

I, Bart Przyjemski, being first duly sworn under oath, depose and say that Mia Property Acquisitions, LLC, holds that interest for itself and no other person, association, or shareholder.


Bart Przyjemski 12-1-12

Bart Przyjemski Date

Subscribed and Sworn to before me
this 1 day of December, 2012.

Notary Public

VINCENZO SERGIO
OFFICIAL SEAL
Notary Public, State of Illinois
My Commission Expires
January 03, 2016

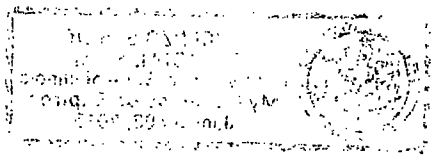

COUNTY OF COOK
STATE OF ILLINOIS

I, Bart Przyjemski, being first duly sworn on oath, states that all of the above statements and the statements contained in the documents submitted herewith are true and correct.

Signature of Applicant

Subscribed and Sworn to before me this

1st day of DECEMBER, 2012.

Notary Public


VINCENZO SERGIO
OFFICIAL SEAL
Notary Public, State of Illinois
My Commission Expires
January 03, 2016

For Office Use Only

Date of Introduction:_____

File Number:_____

Ward:_____

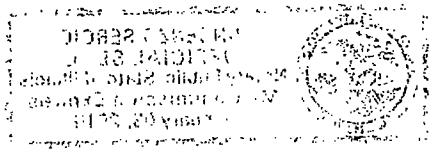


To whom it may concern:

AS TRUSTEE FOR EDWARD MILLER TRUST

I, Elaine J. Miller, Owner of property located at 740-742 N. Western Ave., Chicago, IL, authorize the Law Office of Samuel V.P. Banks to file a Zoning Amendment application on behalf of Contract Purchaser/Applicant Mia Property Acquisitions, LLC with the City of Chicago for that property.

Elaine J. Miller

Elaine J. Miller

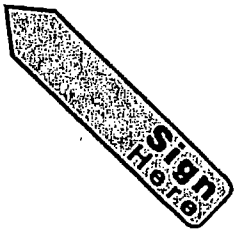

CITY OF CHICAGO
ECONOMIC DISCLOSURE STATEMENT
AND AFFIDAVIT

SECTION I -- GENERAL INFORMATION

A. Legal name of the Disclosing Party submitting this EDS. Include d/b/a/ if applicable:

ELAINE J. MILLER FOR EDWARD MILLER TRUST

Check ONE of the following three boxes:

Indicate whether the Disclosing Party submitting this EDS is:

1. [X] the Applicant – PROPERTY OWNER
   OR
2. [ ] a legal entity holding a direct or indirect interest in the Applicant. State the legal name of the Applicant in which the Disclosing Party holds an interest: _____
   OR
3. [ ] a legal entity with a right of control (see [illegible]) State the legal name of the entity in which the Disclosing Party holds a right of co

B. Business address of the Disclosing Party:

C. Telephone

D. Name of contact person: AMI OSEID - ATTORNEY

E. Federal Employer Identification No. (if you have one): N/A

F. Brief description of contract, transaction or other undertaking (referred to below as the "Matter") to which this EDS pertains. (Include project number and location of property, if applicable):

ZONING AMENDMENT FOR 740-742 N. WESTERN

G. Which City agency or department is requesting this EDS? DPED

If the Matter is a contract being handled by the City's Department of Procurement Services, please complete the following:

Specification # _____ and Contract # _____

SECTION II -- DISCLOSURE OF OWNERSHIP INTERESTS

A. NATURE OF THE DISCLOSING PARTY

1. Indicate the nature of the Disclosing Party:

[ ] Person
[ ] Publicly registered business corporation
[ ] Privately held business corporation
[ ] Sole proprietorship
[ ] General partnership
[ ] Limited partnership
[X] Trust
[ ] Limited liability company
[ ] Limited liability partnership
[ ] Joint venture
[ ] Not-for-profit corporation
(Is the not-for-profit corporation also a 501(c)(3))?
[ ] Yes [ ] No
[ ] Other (please specify)

2. For legal entities, the state (or foreign country) of incorporation or organization, if applicable:

N/A

3. For legal entities not organized in the State of Illinois: Has the organization registered to do business in the State of Illinois as a foreign entity?

[ ] Yes [ ] No [X] N/A

B. IF THE DISCLOSING PARTY IS A LEGAL ENTITY:

1. List below the full names and titles of all executive officers and all directors of the entity. NOTE: For not-for-profit corporations, also list below all members, if any, which are legal entities. If there are no such members, write "no members." For trusts, estates or other similar entities, list below the legal titleholder(s).

If the entity is a general partnership, limited partnership, limited liability company, limited liability partnership or joint venture, list below the name and title of each general partner, managing member, manager or any other person or entity that controls the day-to-day management of the Disclosing Party. NOTE: Each legal entity listed below must submit an EDS on its own behalf.

Name	Title
ELAINE MILLER	TRUSTEE

2. Please provide the following information concerning each person or entity having a direct or indirect beneficial interest (including ownership) in excess of 7.5% of the Disclosing Party. Examples of such an interest include shares in a corporation, partnership interest in a partnership or joint venture,

interest of a member or manager in a limited liability company, or interest of a beneficiary of a trust, estate or other similar entity. If none, state "None." NOTE: Pursuant to Section 2-154-030 of the Municipal Code of Chicago ("Municipal Code"), the City may require any such additional information from any applicant which is reasonably intended to achieve full disclosure.

Name	Business Address	Percentage Interest in the Disclosing Party
ELAINE MILLER		
		100%
		BENEFICIAL INTEREST

SECTION III -- BUSINESS RELATIONSHIPS WITH CITY ELECTED OFFICIALS

Has the Disclosing Party had a "business relationship," as defined in Chapter 2-156 of the Municipal Code, with any City elected official in the 12 months before the date this EDS is signed?

[ ] Yes [X] No.

If yes, please identify below the name(s) of such City elected official(s) and describe such relationship(s):

N/A

SECTION IV -- DISCLOSURE OF SUBCONTRACTORS AND OTHER RETAINED PARTIES

The Disclosing Party must disclose the name and business address of each subcontractor, attorney, lobbyist, accountant, consultant and any other person or entity whom the Disclosing Party has retained or expects to retain in connection with the Matter, as well as the nature of the relationship, and the total amount of the fees paid or estimated to be paid. The Disclosing Party is not required to disclose employees who are paid solely through the Disclosing Party's regular payroll.

"Lobbyist" means any person or entity who undertakes to influence any legislative or administrative action on behalf of any person or entity other than: (1) a not-for-profit entity, on an unpaid basis, or (2) himself. "Lobbyist" also means any person or entity any part of whose duties as an employee of another includes undertaking to influence any legislative or administrative action.

If the Disclosing Party is uncertain whether a disclosure is required under this Section, the Disclosing Party must either ask the City whether disclosure is required or make the disclosure.

Name (indicate whether retained or anticipated to be retained)	Business Address	Relationship to Disclosing Party (subcontractor, attorney, lobbyist, etc.)	Fees (indicate whether paid or estimated.) NOTE: "hourly rate" or "t.b.d." is not an acceptable response.
AMI OSEID			
3703 W. Irving Park Rd Chicago IL 60618		ATTORNEY	EST $1,000.00

(Add sheets if necessary)

[ ] Check here if the Disclosing Party has not retained, nor expects to retain, any such persons or entities.

SECTION V -- CERTIFICATIONS

A. COURT-ORDERED CHILD SUPPORT COMPLIANCE

Under Municipal Code Section 2-92-415, substantial owners of business entities that contract with the City must remain in compliance with their child support obligations throughout the contract's term.

Has any person who directly or indirectly owns 10% or more of the Disclosing Party been declared in arrearage on any child support obligations by any Illinois court of competent jurisdiction?

[ ] Yes [X] No [ ] No person directly or indirectly owns 10% or more of the Disclosing Party.

If "Yes," has the person entered into a court-approved agreement for payment of all support owed and is the person in compliance with that agreement?

[ ] Yes [ ] No

B. FURTHER CERTIFICATIONS

1. Pursuant to Municipal Code Chapter 1-23, Article I ("Article I")(which the Applicant should consult for defined terms (e.g., "doing business") and legal requirements), if the Disclosing Party submitting this EDS is the Applicant and is doing business with the City, then the Disclosing Party certifies as follows: (i) neither the Applicant nor any controlling person is currently indicted or charged with, or has admitted guilt of, or has ever been convicted of, or placed under supervision for, any criminal offense involving actual, attempted, or conspiracy to commit bribery, theft, fraud, forgery, perjury, dishonesty or deceit against an officer or employee of the City or any sister agency; and (ii) the Applicant understands and acknowledges that compliance with Article I is a continuing requirement for doing business with the City. NOTE: If Article I applies to the Applicant, the permanent compliance timeframe in Article I supersedes some five-year compliance timeframes in certifications 2 and 3 below.

2. The Disclosing Party and, if the Disclosing Party is a legal entity, all of those persons or entities identified in Section II.B.1. of this EDS:

a. are not presently debarred, suspended, proposed for debarment, declared ineligible or voluntarily excluded from any transactions by any federal, state or local unit of government;

b. have not, within a five-year period preceding the date of this EDS, been convicted of a criminal offense, adjudged guilty, or had a civil judgment rendered against them in connection with: obtaining, attempting to obtain, or performing a public (federal, state or local) transaction or contract under a public transaction; a violation of federal or state antitrust statutes; fraud; embezzlement; theft; forgery; bribery; falsification or destruction of records; making false statements; or receiving stolen property;

c. are not presently indicted for, or criminally or civilly charged by, a governmental entity (federal, state or local) with committing any of the offenses set forth in clause B.2.b. of this Section V;

d. have not, within a five-year period preceding the date of this EDS, had one or more public transactions (federal, state or local) terminated for cause or default; and

e. have not, within a five-year period preceding the date of this EDS, been convicted, adjudged guilty, or found liable in a civil proceeding, or in any criminal or civil action, including actions concerning environmental violations, instituted by the City or by the federal government, any state, or any other unit of local government.

3. The certifications in subparts 3, 4 and 5 concern:

• the Disclosing Party;
• any "Contractor" (meaning any contractor or subcontractor used by the Disclosing Party in connection with the Matter, including but not limited to all persons or legal entities disclosed under Section IV, "Disclosure of Subcontractors and Other Retained Parties");
• any "Affiliated Entity" (meaning a person or entity that, directly or indirectly: controls the Disclosing Party, is controlled by the Disclosing Party, or is, with the Disclosing Party, under common control of another person or entity. Indicia of control include, without limitation: interlocking management or ownership; identity of interests among family members, shared facilities and equipment; common use of employees; or organization of a business entity following the ineligibility of a business entity to do business with federal or state or local government, including the City, using substantially the same management, ownership, or principals as the ineligible entity); with respect to Contractors, the term Affiliated Entity means a person or entity that directly or indirectly controls the Contractor, is controlled by it, or, with the Contractor, is under common control of another person or entity;
• any responsible official of the Disclosing Party, any Contractor or any Affiliated Entity or any other official, agent or employee of the Disclosing Party, any Contractor or any Affiliated Entity, acting pursuant to the direction or authorization of a responsible official of the Disclosing Party, any Contractor or any Affiliated Entity (collectively "Agents").

Neither the Disclosing Party, nor any Contractor, nor any Affiliated Entity of either the Disclosing Party or any Contractor nor any Agents have, during the five years before the date this EDS is signed, or, with respect to a Contractor, an Affiliated Entity, or an Affiliated Entity of a Contractor during the five years before the date of such Contractor's or Affiliated Entity's contract or engagement in connection with the Matter:

a. bribed or attempted to bribe, or been convicted or adjudged guilty of bribery or attempting to bribe, a public officer or employee of the City, the State of Illinois, or any agency of the federal government or of any state or local government in the United States of America, in that officer's or employee's official capacity;

b. agreed or colluded with other bidders or prospective bidders, or been a party to any such agreement, or been convicted or adjudged guilty of agreement or collusion among bidders or prospective bidders, in restraint of freedom of competition by agreement to bid a fixed price or otherwise; or

c. made an admission of such conduct described in a. or b. above that is a matter of record, but have not been prosecuted for such conduct; or

d. violated the provisions of Municipal Code Section 2-92-610 (Living Wage Ordinance).

4. Neither the Disclosing Party, Affiliated Entity or Contractor, or any of their employees, officials, agents or partners, is barred from contracting with any unit of state or local government as a result of engaging in or being convicted of (1) bid-rigging in violation of 720 ILCS 5/33E-3; (2) bid-rotating in violation of 720 ILCS 5/33E-4; or (3) any similar offense of any state or of the United States of America that contains the same elements as the offense of bid-rigging or bid-rotating.

5. Neither the Disclosing Party nor any Affiliated Entity is listed on any of the following lists maintained by the Office of Foreign Assets Control of the U.S. Department of the Treasury or the Bureau of Industry and Security of the U.S. Department of Commerce or their successors: the Specially Designated Nationals List, the Denied Persons List, the Unverified List, the Entity List and the Debarred List.

6. The Disclosing Party understands and shall comply with the applicable requirements of Chapters 2-55 (Legislative Inspector General), 2-56 (Inspector General) and 2-156 (Governmental Ethics) of the Municipal Code.

7. If the Disclosing Party is unable to certify to any of the above statements in this Part B (Further Certifications), the Disclosing Party must explain below:

N/A

If the letters "NA," the word "None," or no response appears on the lines above, it will be conclusively presumed that the Disclosing Party certified to the above statements.

8. To the best of the Disclosing Party's knowledge after reasonable inquiry, the following is a complete list of all current employees of the Disclosing Party who were, at any time during the 12-month period preceding the execution date of this EDS, an employee, or elected or appointed official, of the City of Chicago (if none, indicate with "N/A" or "none").

N/A

9. To the best of the Disclosing Party's knowledge after reasonable inquiry, the following is a complete list of all gifts that the Disclosing Party has given or caused to be given, at any time during the 12-month period preceding the execution date of this EDS, to an employee, or elected or appointed official, of the City of Chicago. For purposes of this statement, a "gift" does not include: (i) anything made generally available to City employees or to the general public, or (ii) food or drink provided in the course of official City business and having a retail value of less than $20 per recipient (if none, indicate with "N/A" or "none"). As to any gift listed below, please also list the name of the City recipient.

N/A

C. CERTIFICATION OF STATUS AS FINANCIAL INSTITUTION

1. The Disclosing Party certifies that the Disclosing Party (check one)

[ ] is [X] is not

a "financial institution" as defined in Section 2-32-455(b) of the Municipal Code.

2. If the Disclosing Party IS a financial institution, then the Disclosing Party pledges:

"We are not and will not become a predatory lender as defined in Chapter 2-32 of the Municipal Code. We further pledge that none of our affiliates is, and none of them will become, a predatory lender as defined in Chapter 2-32 of the Municipal Code. We understand that becoming a predatory lender or becoming an affiliate of a predatory lender may result in the loss of the privilege of doing business with the City."

If the Disclosing Party is unable to make this pledge because it or any of its affiliates (as defined in Section 2-32-455(b) of the Municipal Code) is a predatory lender within the meaning of Chapter 2-32 of the Municipal Code, explain here (attach additional pages if necessary):

N/A

If the letters "NA," the word "None," or no response appears on the lines above, it will be conclusively presumed that the Disclosing Party certified to the above statements.

D. CERTIFICATION REGARDING INTEREST IN CITY BUSINESS

Any words or terms that are defined in Chapter 2-156 of the Municipal Code have the same meanings when used in this Part D.

1. In accordance with Section 2-156-110 of the Municipal Code: Does any official or employee of the City have a financial interest in his or her own name or in the name of any other person or entity in the Matter?

[ ] Yes [X] No

NOTE: If you checked "Yes" to Item D.1., proceed to Items D.2. and D.3. If you checked "No" to Item D.1., proceed to Part E.

2. Unless sold pursuant to a process of competitive bidding, or otherwise permitted, no City elected official or employee shall have a financial interest in his or her own name or in the name of any other person or entity in the purchase of any property that (i) belongs to the City, or (ii) is sold for taxes or assessments, or (iii) is sold by virtue of legal process at the suit of the City (collectively, "City Property Sale"). Compensation for property taken pursuant to the City's eminent domain power does not constitute a financial interest within the meaning of this Part D.

Does the Matter involve a City Property Sale?

[ ] Yes [X] No

3. If you checked "Yes" to Item D.1., provide the names and business addresses of the City officials or employees having such interest and identify the nature of such interest:

Name	Business Address	Nature of Interest
		N/A

4. The Disclosing Party further certifies that no prohibited financial interest in the Matter will be acquired by any City official or employee.

E. CERTIFICATION REGARDING SLAVERY ERA BUSINESS

Please check either 1. or 2. below. If the Disclosing Party checks 2., the Disclosing Party must disclose below or in an attachment to this EDS all information required by paragraph 2. Failure to

comply with these disclosure requirements may make any contract entered into with the City in connection with the Matter voidable by the City.

N/A

____1. The Disclosing Party verifies that the Disclosing Party has searched any and all records of the Disclosing Party and any and all predecessor entities regarding records of investments or profits from slavery or slaveholder insurance policies during the slavery era (including insurance policies issued to slaveholders that provided coverage for damage to or injury or death of their slaves), and the Disclosing Party has found no such records.

____2. The Disclosing Party verifies that, as a result of conducting the search in step 1 above, the Disclosing Party has found records of investments or profits from slavery or slaveholder insurance policies. The Disclosing Party verifies that the following constitutes full disclosure of all such records, including the names of any and all slaves or slaveholders described in those records:

N/A

SECTION VI – CERTIFICATIONS FOR FEDERALLY FUNDED MATTERS

NOTE: If the Matter is federally funded, complete this Section VI. If the Matter is not federally funded, proceed to Section VII. For purposes of this Section VI, tax credits allocated by the City and proceeds of debt obligations of the City are not federal funding.

A. CERTIFICATION REGARDING LOBBYING

1. List below the names of all persons or entities registered under the federal Lobbying Disclosure Act of 1995 who have made lobbying contacts on behalf of the Disclosing Party with respect to the Matter: (Add sheets if necessary):

N/A

(If no explanation appears or begins on the lines above, or if the letters "NA" or if the word "None" appear, it will be conclusively presumed that the Disclosing Party means that NO persons or entities registered under the Lobbying Disclosure Act of 1995 have made lobbying contacts on behalf of the Disclosing Party with respect to the Matter.)

2. The Disclosing Party has not spent and will not expend any federally appropriated funds to pay any person or entity listed in Paragraph A.1. above for his or her lobbying activities or to pay any person or entity to influence or attempt to influence an officer or employee of any agency, as defined by applicable federal law, a member of Congress, an officer or employee of Congress, or an employee of a member of Congress, in connection with the award of any federally funded contract, making any federally funded grant or loan, entering into any cooperative agreement, or to extend, continue, renew, amend, or modify any federally funded contract, grant, loan, or cooperative agreement.

3. The Disclosing Party will submit an updated certification at the end of each calendar quarter in which there occurs any event that materially affects the accuracy of the statements and information set forth in paragraphs A.1. and A.2. above.

4. The Disclosing Party certifies that either: (i) it is not an organization described in section 501(c)(4) of the Internal Revenue Code of 1986; or (ii) it is an organization described in section 501(c)(4) of the Internal Revenue Code of 1986 but has not engaged and will not engage in "Lobbying Activities".

5. If the Disclosing Party is the Applicant, the Disclosing Party must obtain certifications equal in form and substance to paragraphs A.1. through A.4. above from all subcontractors before it awards any subcontract and the Disclosing Party must maintain all such subcontractors' certifications for the duration of the Matter and must make such certifications promptly available to the City upon request.

B. CERTIFICATION REGARDING EQUAL EMPLOYMENT OPPORTUNITY

If the Matter is federally funded, federal regulations require the Applicant and all proposed subcontractors to submit the following information with their bids or in writing at the outset of negotiations.

N/A

Is the Disclosing Party the Applicant?

[ ] Yes [ ] No

If "Yes," answer the three questions below:

1. Have you developed and do you have on file affirmative action programs pursuant to applicable federal regulations? (See 41 CFR Part 60-2.)

[ ] Yes [ ] No

2. Have you filed with the Joint Reporting Committee, the Director of the Office of Federal Contract Compliance Programs, or the Equal Employment Opportunity Commission all reports due under the applicable filing requirements?

[ ] Yes [ ] No

3. Have you participated in any previous contracts or subcontracts subject to the equal opportunity clause?

[ ] Yes [ ] No

If you checked "No" to question 1. or 2. above, please provide an explanation:

N/A

SECTION VII -- ACKNOWLEDGMENTS, CONTRACT INCORPORATION, COMPLIANCE, PENALTIES, DISCLOSURE

The Disclosing Party understands and agrees that:

A. The certifications, disclosures, and acknowledgments contained in this EDS will become part of any contract or other agreement between the Applicant and the City in connection with the Matter, whether procurement, City assistance, or other City action, and are material inducements to the City's execution of any contract or taking other action with respect to the Matter. The Disclosing Party understands that it must comply with all statutes, ordinances, and regulations on which this EDS is based.

B. The City's Governmental Ethics and Campaign Financing Ordinances, Chapters 2-156 and 2-164 of the Municipal Code, impose certain duties and obligations on persons or entities seeking City contracts, work, business, or transactions. The full text of these ordinances and a training program is available on line at www.cityofchicago.org/Ethics, and may also be obtained from the City's Board of Ethics, 740 N. Sedgwick St., Suite 500, Chicago, IL 60610, (312) 744-9660. The Disclosing Party must comply fully with the applicable ordinances.

C. If the City determines that any information provided in this EDS is false, incomplete or inaccurate, any contract or other agreement in connection with which it is submitted may be rescinded or be void or voidable, and the City may pursue any remedies under the contract or agreement (if not rescinded or void), at law, or in equity, including terminating the Disclosing Party's participation in the Matter and/or declining to allow the Disclosing Party to participate in other transactions with the City. Remedies at law for a false statement of material fact may include incarceration and an award to the City of treble damages.

D. It is the City's policy to make this document available to the public on its Internet site and/or upon request. Some or all of the information provided on this EDS and any attachments to this EDS may be made available to the public on the Internet, in response to a Freedom of Information Act request, or otherwise. By completing and signing this EDS, the Disclosing Party waives and releases any possible rights or claims which it may have against the City in connection with the public release of information contained in this EDS and also authorizes the City to verify the accuracy of any information submitted in this EDS.

E. The information provided in this EDS must be kept current. In the event of changes, the Disclosing Party must supplement this EDS up to the time the City takes action on the Matter. If the Matter is a contract being handled by the City's Department of Procurement Services, the Disclosing Party must update this EDS as the contract requires. NOTE: With respect to Matters subject to Article I of Chapter 1-23 of the Municipal Code (imposing PERMANENT INELIGIBILITY for certain specified offenses), the information provided herein regarding eligibility must be kept current for a longer period, as required by Chapter 1-23 and Section 2-154-020 of the Municipal Code.

The Disclosing Party represents and warrants that:

CITY OF CHICAGO
ECONOMIC DISCLOSURE STATEMENT AND AFFIDAVIT
APPENDIX A

FAMILIAL RELATIONSHIPS WITH ELECTED CITY OFFICIALS AND DEPARTMENT HEADS

This Appendix is to be completed only by (a) the Applicant, and (b) any legal entity which has a direct ownership interest in the Applicant exceeding 7.5 percent. It is not to be completed by any legal entity which has only an indirect ownership interest in the Applicant.

Under Municipal Code Section 2-154-015, the Disclosing Party must disclose whether such Disclosing Party or any "Applicable Party" or any Spouse or Domestic Partner thereof currently has a "familial relationship" with any elected city official or department head. A "familial relationship" exists if, as of the date this EDS is signed, the Disclosing Party or any "Applicable Party" or any Spouse or Domestic Partner thereof is related to the mayor, any alderman, the city clerk, the city treasurer or any city department head as spouse or domestic partner or as any of the following, whether by blood or adoption: parent, child, brother or sister, aunt or uncle, niece or nephew, grandparent, grandchild, father-in-law, mother-in-law, son-in-law, daughter-in-law, stepfather or stepmother, stepson or stepdaughter, stepbrother or stepsister or half-brother or half-sister.

"Applicable Party" means (1) all executive officers of the Disclosing Party listed in Section II.B.1.a., if the Disclosing Party is a corporation; all partners of the Disclosing Party, if the Disclosing Party is a general partnership; all general partners and limited partners of the Disclosing Party, if the Disclosing Party is a limited partnership; all managers, managing members and members of the Disclosing Party, if the Disclosing Party is a limited liability company; (2) all principal officers of the Disclosing Party; and (3) any person having more than a 7.5 percent ownership interest in the Disclosing Party. "Principal officers" means the president, chief operating officer, executive director, chief financial officer, treasurer or secretary of a legal entity or any person exercising similar authority.

Does the Disclosing Party or any "Applicable Party" or any Spouse or Domestic Partner thereof currently have a "familial relationship" with an elected city official or department head?

[ ] Yes [X] No

If yes, please identify below (1) the name and title of such person, (2) the name of the legal entity to which such person is connected; (3) the name and title of the elected city official or department head to whom such person has a familial relationship, and (4) the precise nature of such familial relationship.

N/A

SECTION VII – ACKNOWLEDGMENTS, CONTRACT INCORPORATION, COMPLIANCE, RENALTIES, DISCLOSURE

The Disclosing Party understands and agrees that:

A. The certifications, disclosures, and acknowledgments contained in this EDS will become part of any contract or other agreement between the Applicant and the City in connection with the Matter, whether procurement, City assistance, or other City action, and are material inducements to the City's execution of any contract or taking other action with respect to the Matter. The Disclosing Party understands that it must comply with all statutes, ordinances, and regulations on which this EDS is based.

B. The City's Governmental Ethics and Campaign Financing Ordinances, Chapters 2-156 and 2-164 of the Municipal Code, impose certain duties and obligations on persons or entities seeking City contracts, work, business, or transactions. The full text of these ordinances and a training program is available on line at www.cityofchicago.org/Ethics, and may also be obtained from the City's Board of Ethics, 740 N. Sedgwick St., Suite 500, Chicago, IL 60610, (312) 744-9660. The Disclosing Party must comply fully with the applicable ordinances.

C. If the City determines that any information provided in this EDS is false, incomplete or inaccurate, any contract or other agreement in connection with which it is submitted may be rescinded or be void or voidable, and the City may pursue any remedies under the contract or agreement (if not rescinded or void), at law, or in equity, including terminating the Disclosing Party's participation in the Matter and/or declining to allow the Disclosing Party to participate in other transactions with the City. Remedies at law for a false statement of material fact may include incarceration and an award to the City of treble damages.

D. It is the City's policy to make this document available to the public on its Internet site and/or upon request. Some or all of the information provided on this EDS and any attachments to this EDS may be made available to the public on the Internet, in response to a Freedom of Information Act request, or otherwise. By completing and signing this EDS, the Disclosing Party waives and releases any possible rights or claims which it may have against the City in connection with the public release of information contained in this EDS and also authorizes the City to verify the accuracy of any information submitted in this EDS.

E. The information provided in this EDS must be kept current. In the event of changes, the Disclosing Party must supplement this EDS up to the time the City takes action on the Matter. If the Matter is a contract being handled by the City's Department of Procurement Services, the Disclosing Party must update this EDS as the contract requires. NOTE: With respect to Matters subject to Article I of Chapter 1-23 of the Municipal Code (imposing PERMANENT INELIGIBILITY for certain specified offenses), the information provided herein regarding eligibility must be kept current for a longer period, as required by Chapter 1-23 and Section 2-154-020 of the Municipal Code.

The Disclosing Party represents and warrants that:

F.1. The Disclosing Party is not delinquent in the payment of any tax administered by the Illinois Department of Revenue, nor are the Disclosing Party or its Affiliated Entities delinquent in paying any fine, fee, tax or other charge owed to the City. This includes, but is not limited to, all water charges, sewer charges, license fees, parking tickets, property taxes or sales taxes.

F.2 If the Disclosing Party is the Applicant, the Disclosing Party and its Affiliated Entities will not use, nor permit their subcontractors to use, any facility listed by the U.S. E.P.A. on the federal Excluded Parties List System ("EPLS") maintained by the U. S. General Services Administration.

F.3 If the Disclosing Party is the Applicant, the Disclosing Party will obtain from any contractors/subcontractors hired or to be hired in connection with the Matter certifications equal in form and substance to those in F.1. and F.2. above and will not, without the prior written consent of the City, use any such contractor/subcontractor that does not provide such certifications or that the Disclosing Party has reason to believe has not provided or cannot provide truthful certifications.

NOTE: If the Disclosing Party cannot certify as to any of the items in F.1., F.2. or F.3. above, an explanatory statement must be attached to this EDS.

CERTIFICATION

Under penalty of perjury, the person signing below: (1) warrants that he/she is authorized to execute this EDS and Appendix A (if applicable) on behalf of the Disclosing Party, and (2) warrants that all certifications and statements contained in this EDS and Appendix A (if applicable) are true, accurate and complete as of the date furnished to the City.

ELAINE J. MILLER FOR EDWARD MILLER TRUST
(Print or type name of Disclosing Party)

Sign Here

By: Elaine J. Miller
(Sign here)

ELAINE J. MILLER
(Print or type name of person signing)

TRUSTEE | PROPERTY OWNER
(Print or type title of person signing)

Signed and sworn to before me on (date) Nov. 12, 2012,
at Cook County, ILLINOIS (state).

Elizabeth E Roman Notary Public.

Commission expires: 5/17/14

OFFICIAL SEAL
ELIZABETH E ROMAN
NOTARY PUBLIC - STATE OF ILLINOIS
MY COMMISSION EXPIRES:05/17/14

SECTION VII – ACKNOWLEDGMENTS, CONTRACT INCORPORATION, COMPLIANCE, RENALTIES, DISCLOSURE

The Disclosing Party understands and agrees that:

A. The certifications, disclosures, and acknowledgments contained in this EDS will become part of any contract or other agreement between the Applicant and the City in connection with the Matter, whether procurement, City assistance, or other City action, and are material inducements to the City's execution of any contract or taking other action with respect to the Matter. The Disclosing Party understands that it must comply with all statutes, ordinances, and regulations on which this EDS is based.


B. The City's Governmental Ethics and Campaign Financing Ordinances, Chapters 2-156 and 2-164 of the Municipal Code, impose certain duties and obligations on persons or entities seeking City contracts, work, business, or transactions. The full text of these ordinances and a training program is available on line at www.cityofchicago.org/Ethics, and may also be obtained from the City's Board of Ethics, 740 N. Sedgwick St., Suite 500, Chicago, IL 60610, (312) 744-9660. The Disclosing Party must comply fully with the applicable ordinances.

C. If the City determines that any information provided in this EDS is false, incomplete or inaccurate, any contract or other agreement in connection with which it is submitted may be rescinded or be void or voidable, and the City may pursue any remedies under the contract or agreement (if not rescinded or void), at law, or in equity, including terminating the Disclosing Party's participation in the Matter and/or declining to allow the Disclosing Party to participate in other transactions with the City. Remedies at law for a false statement of material fact may include incarceration and an award to the City of treble damages.

D. It is the City's policy to make this document available to the public on its Internet site and/or upon request. Some or all of the information provided on this EDS and any attachments to this EDS may be made available to the public on the Internet, in response to a Freedom of Information Act request, or otherwise. By completing and signing this EDS, the Disclosing Party waives and releases any possible rights or claims which it may have against the City in connection with the public release of information contained in this EDS and also authorizes the City to verify the accuracy of any information submitted in this EDS.

E. The information provided in this EDS must be kept current. In the event of changes, the Disclosing Party must supplement this EDS up to the time the City takes action on the Matter. If the Matter is a contract being handled by the City's Department of Procurement Services, the Disclosing Party must update this EDS as the contract requires. NOTE: With respect to Matters subject to Article I of Chapter 1-23 of the Municipal Code (imposing PERMANENT INELIGIBILITY for certain specified offenses), the information provided herein regarding eligibility must be kept current for a longer period, as required by Chapter 1-23 and Section 2-154-020 of the Municipal Code.

The Disclosing Party represents and warrants that:

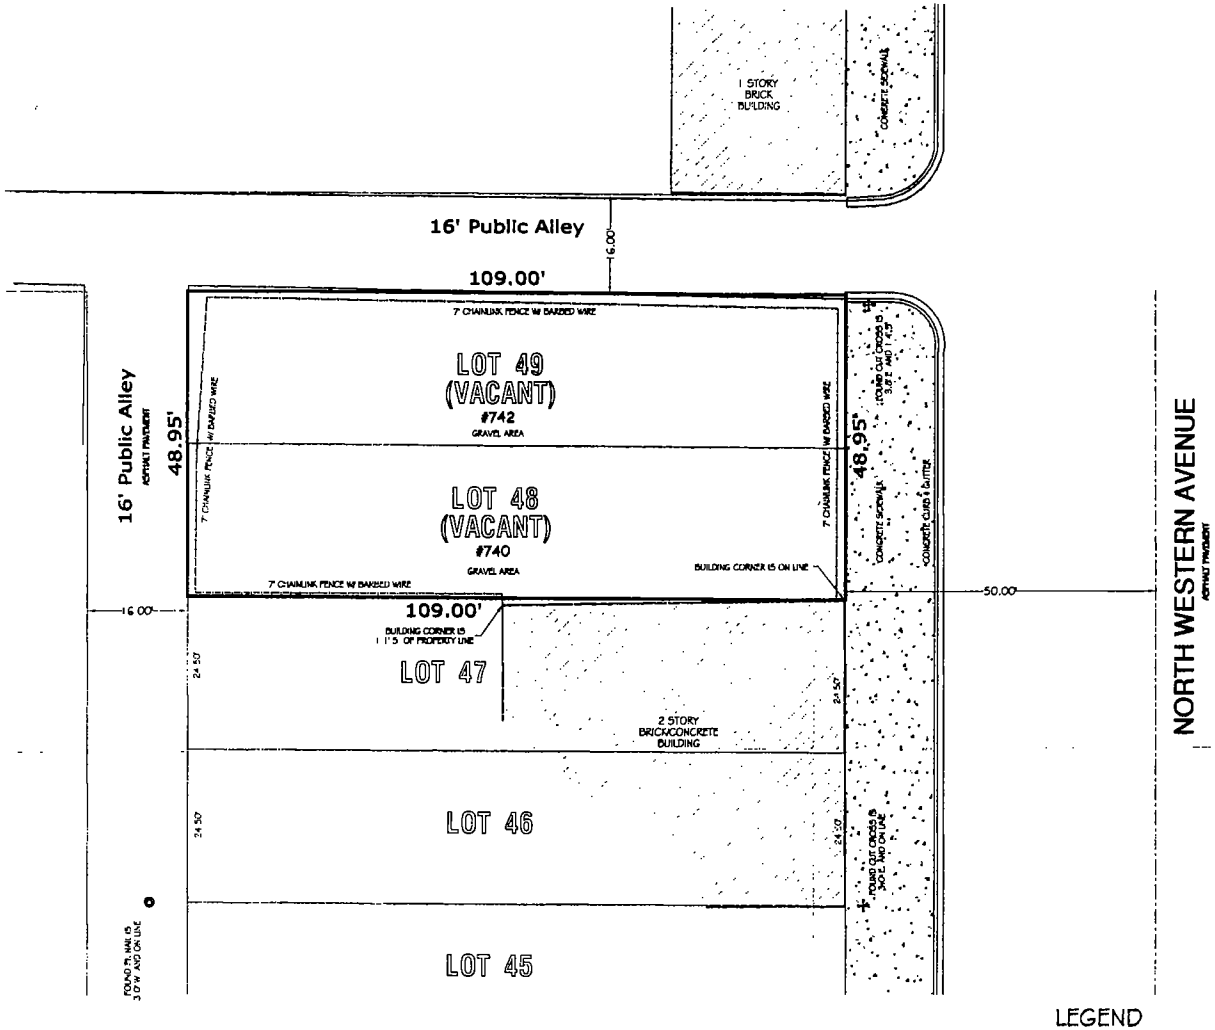

PLAT OF SURVEY

LEGAL DESCRIPTION:

LOTS 48 AND 49 OF RUFUS P. PATTERSON'S SUBDIVISION OF BLOCK 1 OF WRIGHT AND WEBSTER'S SUBDIVISION OF THE NORTHEAST 1/2 OF SECTION 12, TOWNSHIP 39 NORTH, RANGE 13 EAST OF THE THIRD PRINCIPAL MERIDIAN, ACCORDING TO THE PLAT THEREOF RECORDED DECEMBER 2, 1886, AS DOCUMENT NO. 778164, IN COOK COUNTY, ILLINOIS.

P.I.N. : 16-12-203-039
16-12-203-040

Commonly Known as: 740-742 NORTH WESTERN AVENUE
CHICAGO, IL 60612

STATE OF ILLINOIS)
)S.S.
COUNTY OF KANE)

THIS IS TO CERTIFY THAT THE PLAT SHOWN HEREON IS A CORRECT REPRESENTATION OF A SURVEY PERFORMED AT AND UNDER MY DIRECTION. THIS PROFESSIONAL SERVICE CONFORMS TO THE CURRENT ILLINOIS MINIMUM STANDARDS FOR A BOUNDARY SURVEY. ALL DIMENSIONS SHOWN ARE IN FEET AND DECIMAL PARTS THEREOF.

GIVEN UNDER MY HAND AND SEAL THIS 25TH DAY OF SEPTEMBER, A.D. 2012

JOHN TANER SALIHOGLU
ILLINOIS PROFESSIONAL LAND SURVEYOR NO. 3317
LICENSE EXPIRES 11/30/2014

ORDER NO.	7006
Drawn by	EM
Checked	JTS
Approved	JTS
Field date	9/24/2012
Scale	1" - 20'

Prepared for:
BART PRZYJEMSKI
NOAH PROPERTIES LLC
2853 N. PULASKI ROAD
CHICAGO, IL 60641

HORIZON SURVEYING & MAPPING
PROFESSIONAL DESIGN FIRM
LAND SURVEYING CORPORATION # 184.006311
44W540 KESLINGER RD.
ELBURN, IL 60119
PH: 630-365-4100
PH: 630-365-3311
FAX: 630-365-4103

LEGEND

- = BOUNDARY OF PARCEL SURVEYED
- = FOUND PK NAIL
- = FOUND CUT CROSS
- = CONCRETE
- = BUILDING

NOTE:
A CURRENT TITLE POLICY WAS NOT FURNISHED TO US FOR OUR USE IN PREPARING THIS SURVEY. THEREFORE, THERE MAY BE ADDITIONAL EASEMENTS AND OR SERVITUDES EFFECTING THIS PROPERTY WHICH ARE NOT SHOWN ON THIS SURVEY.

Office of the City Clerk

O2013-33

Office of the City Clerk

City Council Document Tracking Sheet

Meeting Date:	1/17/2013
Sponsor(s):	Mendoza, Susana A. (Clerk)
Type:	Ordinance
Title:	Zoning Reclassification App No. 17653 at 327 N Aberdeen Ave
Committee(s) Assignment:	Committee on Zoning, Landmarks and Building Standards

ORDINANCE

BE IT ORDAINED BY THE CITY COUNCIL OF THE CITY OF CHICAGO:

SECTION 1. Title 17 of the Municipal Code of Chicago, the Chicago Zoning Ordinance, is hereby amended by changing all the M2-3 Light Industry District symbols and indications as shown on Map No.1-G in the area bounded by

> West Carroll Avenue; the alley next east of and parallel to North Aberdeen Street; a line 96 feet south of and parallel to West Carroll Avenue; and North Aberdeen Street,

to those of a C3-3 Commercial, Manufacturing and Employment District and a corresponding uses district is hereby established in the area above described.

SECTION 2. This ordinance shall be in force and effect from and after its passage and due publication.

Common address of property: 327 North Aberdeen Street

#17653
INTRO DATE: 1-17-2013

CITY OF CHICAGO
APPLICATION FOR AN AMENDMENT TO THE CHICAGO ZONING ORDINANCE

1. ADDRESS of the property Applicant is seeking to rezone:
327 North Aberdeen Street, Chicago, IL

2. Ward Number that property is located in: 27

3. APPLICANT: 327 North Aberdeen, LLC
ADDRESS: 327 N. Aberdeen St.
CITY: Chicago STATE: IL ZIP CODE: 60607
PHONE: (312) 782-1983 CONTACT PERSON: Sara K. Barnes, Esq.
Attorney for Applicant

4. Is the Applicant the owner of the property YES X NO
If the Applicant is not the owner of the property, please provide the following information regarding the owner and attach written authorization from the owner allowing the application to proceed.

OWNER: Same as above.
ADDRESS:
CITY: STATE: ZIP CODE:
PHONE: CONTACT PERSON:

5. If the Applicant/Owner of the property has obtained a lawyer as their representative for the rezoning, please provide the following information:

ATTORNEY: Law Offices of Samuel VP Banks
ADDRESS: 221 N. LaSalle St., 38th Floor
CITY: Chicago STATE: IL ZIP CODE: 60601
PHONE: (312) 782-1983 FAX: (312) 782-2433

6. If the applicant is a legal entity (Corporation, LLC, Partnership, etc.), please provide the names of all owners as disclosed on the Economic Disclosure Statements
A.G. Hollis, Manager and Member

7. On what date did the owner acquire legal title to the subject property?
April, 2007

8. Has the present owner previously rezoned this property? If Yes, when?
No

9. Present Zoning: M2-3 Light Industry District

Proposed Zoning: C3-3 Community, Manufacturing and Employment District

10. Lot size in square feet (or dimensions?): 96' x 120' (11,520 sq. ft.)

11. Current Use of the Property: The subject property is improved with a two-story commercial building (11,676 sq. ft. approx.), containing three (3) retail/commercial units at grade and two (2) retail/office/commercial units above. One of the existing grade level units contains an art gallery. There are four (4) enclosed on-site parking spaces located at the property.

12. Reason for rezoning the property: The current zoning district (as amended by Ordinance in 2004) no longer recognizes an "art gallery" as a defined use. As a result, the existing art gallery use is non-conforming. The Applicant is attempting to bring the current art gallery use at the property into compliance with the Zoning Ordinance.

13. Describe the proposed use of the property after the rezoning. Indicate the number of dwelling units; number of parking spaces; approximate square footage of any commercial space; and height of the proposed building. (BE SPECIFIC)
There will be no expansion of the existing building in terms of density, building area or height. The five (5) retail/commercial/business units shall remain, including the existing art gallery. The four (4) enclosed on-site parking spaces shall also remain.

14. On May 14, 2007, the Chicago City Council passed the Affordable Requirements Ordinance (ARO) that requires on-site affordable housing units or a financial contribution if residential housing projects receive a zoning change under certain circumstances. Based on the lot size of the project in question and the proposed zoning classification, is this project subject to the Affordable Requirements Ordinance? (See Fact Sheet for more information)

YES_____ NO__X

COUNTY OF COOK
STATE OF ILLINOIS

I, A.G. HOLLIS, being first duly sworn on oath, states that all of the above statements and the statements contained in the documents submitted herewith are true and correct.

Signature of Applicant

Subscribed and sworn to before me this

20 day of September, 2012.

Leslie Rodriguez
Notary Public

OFFICIAL SEAL
LESLIE RODRIGUEZ
NOTARY PUBLIC - STATE OF ILLINOIS
MY COMMISSION EXPIRES:09/09/16

For Office Use Only

Date of Introduction:_____

File Number:_____

Ward:_____

FORM OF AFFIDAVIT

Chairman, Committee on Zoning
Room 304 - City Hall
Chicago, IL 60602

To Whom It May Concern:

I, A.G. HOLLIS, on behalf of the Applicant/Owner, 327 North Aberdeen, LLC, understand that the Law Offices of Samuel V.P. Banks has filed a sworn affidavit identifying 327 NORTH ABERDEEN, LLC, as Owner holding interest in land subject to the proposed zoning amendment for the property identified as 327 North Aberdeen Street, Chicago, IL.

I, A.G. Hollis, being first duly sworn under oath, depose and say that 327 North Aberdeen LLC, holds that interest for itself and no other person, association, or shareholder.

By: _____ 09-15-2012
A.G. Hollis Date

Subscribed and Sworn to before me
this 20 day of September, 2012

_____
Notary Public

OFFICIAL SEAL
LESLIE RODRIGUEZ
NOTARY PUBLIC - STATE OF ILLINOIS
MY COMMISSION EXPIRES:09/09/16

To whom it may concern:

I, A.G. HOLLIS, managing member of 327 North Aberdeen, LLC, the Applicant/Owner of the property located at 327 North Aberdeen Street, Chicago, IL, authorize the Law Office of Samuel V.P. Banks, to file a zoning amendment application before the City of Chicago for that property.



A.G. Hollis

Written Notice, Form of Affidavit: Section 17-13-0107

December 31, 2012

Honorable Daniel Solis
Chairman, Committee on Zoning
121 North LaSalle Street
Room 304 - City Hall
Chicago, Illinois 60602

To Whom It May Concern:

The undersigned, **Sara Barnes**, being first duly sworn on oath, deposes and says the following:

That the undersigned certifies that she has complied with the requirements of Section 17-13-0107 of the Zoning Code of the City of Chicago, by sending written notice to such property owners who appear to be the owners of the property within the subject area not solely owned by the Applicant, and on the owners of all property within 250 feet in each direction of the lot line of the subject property, exclusive of the public roads, streets, alleys and other public ways, or a total distance limited to 400 feet. Said written notice was or will be sent by USPS First Class Mail no more than 30 days before filing the application.

That the undersigned certifies that the notice contained the address of the property sought to be rezoned as **327 N. Aberdeen St., Chicago, IL**; a statement of intended use of said property; the name and address of the Applicant/Owner; and a statement that the Applicant intends to file an application for a change in zoning on approximately **December 31, 2012.**

That the Applicant has made a bonafide effort to determine the addresses of the parties to be notified under Section 17-13-0107 of the Zoning Code of the City of Chicago; that the Applicant certifies that the accompanying list of names and addresses of surrounding property owners within 250 feet is a complete list containing the names and last known addresses of the owners of the property required to be served.

Law Offices of Samuel V.P. Banks

By: **Sara K. Barnes**, Attorney

Subscribed and Sworn to before me
this 28th day of DEC., 2012.

Notary

VINCENZO SERGIO
OFFICIAL SEAL
Notary Public, State of Illinois
My Commission Expires
January 03, 2016

PUBLIC NOTICE

Via USPS First Class Mail

December 31, 2012

Dear Sir or Madam:

In accordance with Amendment to the Zoning Code enacted by the City Council, Section 17-13-0107-A, please be informed that on or about **December 31, 2012**, I, the undersigned, filed an application for a change in zoning from the M2-3 Light Industry District to a C3-3 Community, Manufacturing and Employment District, on behalf of the Applicant/Owner, 327 North Aberdeen, LLC, for the property located at **327 N. Aberdeen St., Chicago, IL**.

The subject property is improved with a two-story commercial building, containing 3 retail/commercial units at grade and 2 retail/office/commercial units above. One of the grade level units contains an art gallery. The current zoning district (as amended by Ordinance in 2004) no longer recognizes an "art gallery" as a defined use. As a result, the existing art gallery use is non-conforming. The Applicant is attempting to bring the current art gallery use at the property into compliance with the Zoning Ordinance. There will be no expansion of the existing building in terms of density, building area or height. The 5 retail/commercial/business units shall remain, including the existing art gallery. The 4 enclosed on-site parking spaces shall also remain.

The Applicant and Property Owner, 327 North Aberdeen, LLC, is located at 327 N. Aberdeen St., Chicago, IL 60607.

The contact person for this application is **Sara Barnes**. My address is 221 N. LaSalle Street, Chicago, IL 60601. My telephone number is 312-782-1983.

Very truly yours,

LAW OFFICES OF SAMUEL V.P. BANKS

Sara K. Barnes

*****Please note that the Applicant is <u>not</u> seeking to purchase or rezone your property.**

*****The Applicant is required by law to send this notice because you own property located within 250 feet of the property subject to the proposed zoning amendment.**

CITY OF CHICAGO
ECONOMIC DISCLOSURE STATEMENT
AND AFFIDAVIT

SECTION I -- GENERAL INFORMATION

A. Legal name of the Disclosing Party submitting this EDS. Include d/b/a/ if applicable:

327 NORTH ABERDEEN, LLC

Check ONE of the following three boxes:

Indicate whether the Disclosing Party submitting this EDS is:

1. [X] the Applicant
   OR
2. [ ] a legal entity holding a direct or indirect interest in the Applicant. State the legal name of the Applicant in which the Disclosing Party holds an interest: _____
   OR
3. [ ] a legal entity with a right of control (see Section II.B.1.) State the legal name of the entity in which the Disclosing Party holds a right of control: _____

B. Business address of the Disclosing Party: 327 N. ABERDEEN ST.
CHICAGO, IL 60607

C. Telephone: 312-222-0667 Fax: N/A Email: N/A

D. Name of contact person: A. G. HOLLIS ("ARTHUR")

E. Federal Employer Identification No. (if you have one): _____

F. Brief description of contract, transaction or other undertaking (referred to below as the "Matter") to which this EDS pertains. (Include project number and location of property, if applicable):

THE APPLICANT IS SEEKING A ZONING CHANGE AT 327 N. ABERDEEN ST.

G. Which City agency or department is requesting this EDS? DHED

If the Matter is a contract being handled by the City's Department of Procurement Services, please complete the following:

Specification # _____ and Contract # _____

SECTION II -- DISCLOSURE OF OWNERSHIP INTERESTS

A. NATURE OF THE DISCLOSING PARTY

1. Indicate the nature of the Disclosing Party:

[ ] Person
[ ] Publicly registered business corporation
[ ] Privately held business corporation
[ ] Sole proprietorship
[ ] General partnership
[ ] Limited partnership
[ ] Trust
[X] Limited liability company
[ ] Limited liability partnership
[ ] Joint venture
[ ] Not-for-profit corporation
(Is the not-for-profit corporation also a 501(c)(3))?
[ ] Yes [ ] No
[ ] Other (please specify)

2. For legal entities, the state (or foreign country) of incorporation or organization, if applicable:

ILLINOIS

3. For legal entities not organized in the State of Illinois: Has the organization registered to do business in the State of Illinois as a foreign entity?

[ ] Yes [ ] No [X] N/A

B. IF THE DISCLOSING PARTY IS A LEGAL ENTITY:

1. List below the full names and titles of all executive officers and all directors of the entity. **NOTE:** For not-for-profit corporations, also list below all members, if any, which are legal entities. If there are no such members, write "no members." For trusts, estates or other similar entities, list below the legal titleholder(s).

If the entity is a general partnership, limited partnership, limited liability company, limited liability partnership or joint venture, list below the name and title of each general partner, managing member, manager or any other person or entity that controls the day-to-day management of the Disclosing Party. **NOTE:** Each legal entity listed below must submit an EDS on its own behalf.

Name	Title
AG HOLLIS ("ARTHUR")	MANAGER

2. Please provide the following information concerning each person or entity having a direct or indirect beneficial interest (including ownership) in excess of 7.5% of the Disclosing Party. Examples of such an interest include shares in a corporation, partnership interest in a partnership or joint venture,

interest of a member or manager in a limited liability company, or interest of a beneficiary of a trust, estate or other similar entity. If none, state "None." NOTE: Pursuant to Section 2-154-030 of the Municipal Code of Chicago ("Municipal Code"), the City may require any such additional information from any applicant which is reasonably intended to achieve full disclosure.

Name	Business Address	Percentage Interest in the Disclosing Party
A.G. HOLLIS	60 WEST HUBBARD ST. CHICAGO, IL 60654	100%

SECTION III -- BUSINESS RELATIONSHIPS WITH CITY ELECTED OFFICIALS

Has the Disclosing Party had a "business relationship," as defined in Chapter 2-156 of the Municipal Code, with any City elected official in the 12 months before the date this EDS is signed?

[ ] Yes [X] No

If yes, please identify below the name(s) of such City elected official(s) and describe such relationship(s):

SECTION IV -- DISCLOSURE OF SUBCONTRACTORS AND OTHER RETAINED PARTIES

The Disclosing Party must disclose the name and business address of each subcontractor, attorney, lobbyist, accountant, consultant and any other person or entity whom the Disclosing Party has retained or expects to retain in connection with the Matter, as well as the nature of the relationship, and the total amount of the fees paid or estimated to be paid. The Disclosing Party is not required to disclose employees who are paid solely through the Disclosing Party's regular payroll.

"Lobbyist" means any person or entity who undertakes to influence any legislative or administrative action on behalf of any person or entity other than: (1) a not-for-profit entity, on an unpaid basis, or (2) himself. "Lobbyist" also means any person or entity any part of whose duties as an employee of another includes undertaking to influence any legislative or administrative action.

If the Disclosing Party is uncertain whether a disclosure is required under this Section, the Disclosing Party must either ask the City whether disclosure is required or make the disclosure.

Name (indicate whether retained or anticipated to be retained)	Business Address	Relationship to Disclosing Party (subcontractor, attorney, lobbyist, etc.)	Fees (indicate whether paid or estimated.) NOTE: "hourly rate" or "t.b.d." is not an acceptable response.
LAW OFFICES OF SAMUEL V.P. BANKS	221 N. LASALLE ST. 38TH FLOOR CHICAGO, IL 60601	ATTORNEY	$5,000 (est.)

(Add sheets if necessary)

[ ] Check here if the Disclosing Party has not retained, nor expects to retain, any such persons or entities.

SECTION V -- CERTIFICATIONS

A. COURT-ORDERED CHILD SUPPORT COMPLIANCE

Under Municipal Code Section 2-92-415, substantial owners of business entities that contract with the City must remain in compliance with their child support obligations throughout the contract's term.

Has any person who directly or indirectly owns 10% or more of the Disclosing Party been declared in arrearage on any child support obligations by any Illinois court of competent jurisdiction?

[ ] Yes [X] No [ ] No person directly or indirectly owns 10% or more of the Disclosing Party.

If "Yes," has the person entered into a court-approved agreement for payment of all support owed and is the person in compliance with that agreement?

[ ] Yes [ ] No

B. FURTHER CERTIFICATIONS

1. Pursuant to Municipal Code Chapter 1-23, Article I ("Article I")(which the Applicant should consult for defined terms (e.g., "doing business") and legal requirements), if the Disclosing Party submitting this EDS is the Applicant and is doing business with the City, then the Disclosing Party certifies as follows: (i) neither the Applicant nor any controlling person is currently indicted or charged with, or has admitted guilt of, or has ever been convicted of, or placed under supervision for, any criminal offense involving actual, attempted, or conspiracy to commit bribery, theft, fraud, forgery, perjury, dishonesty or deceit against an officer or employee of the City or any sister agency; and (ii) the Applicant understands and acknowledges that compliance with Article I is a continuing requirement for doing business with the City. NOTE: If Article I applies to the Applicant, the permanent compliance timeframe in Article I supersedes some five-year compliance timeframes in certifications 2 and 3 below.

2. The Disclosing Party and, if the Disclosing Party is a legal entity, all of those persons or entities identified in Section II.B.1. of this EDS:

a. are not presently debarred, suspended, proposed for debarment, declared ineligible or voluntarily excluded from any transactions by any federal, state or local unit of government;

b. have not, within a five-year period preceding the date of this EDS, been convicted of a criminal offense, adjudged guilty, or had a civil judgment rendered against them in connection with: obtaining, attempting to obtain, or performing a public (federal, state or local) transaction or contract under a public transaction; a violation of federal or state antitrust statutes; fraud; embezzlement; theft; forgery; bribery; falsification or destruction of records; making false statements; or receiving stolen property;

c. are not presently indicted for, or criminally or civilly charged by, a governmental entity (federal, state or local) with committing any of the offenses set forth in clause B.2.b. of this Section V;

d. have not, within a five-year period preceding the date of this EDS, had one or more public transactions (federal, state or local) terminated for cause or default; and

e. have not, within a five-year period preceding the date of this EDS, been convicted, adjudged guilty, or found liable in a civil proceeding, or in any criminal or civil action, including actions concerning environmental violations, instituted by the City or by the federal government, any state, or any other unit of local government.

3. The certifications in subparts 3, 4 and 5 concern:

• the Disclosing Party;
• any "Contractor" (meaning any contractor or subcontractor used by the Disclosing Party in connection with the Matter, including but not limited to all persons or legal entities disclosed under Section IV, "Disclosure of Subcontractors and Other Retained Parties");
• any "Affiliated Entity" (meaning a person or entity that, directly or indirectly: controls the Disclosing Party, is controlled by the Disclosing Party, or is, with the Disclosing Party, under common control of another person or entity. Indicia of control include, without limitation: interlocking management or ownership; identity of interests among family members, shared facilities and equipment; common use of employees; or organization of a business entity following the ineligibility of a business entity to do business with federal or state or local government, including the City, using substantially the same management, ownership, or principals as the ineligible entity); with respect to Contractors, the term Affiliated Entity means a person or entity that directly or indirectly controls the Contractor, is controlled by it, or, with the Contractor, is under common control of another person or entity;
• any responsible official of the Disclosing Party, any Contractor or any Affiliated Entity or any other official, agent or employee of the Disclosing Party, any Contractor or any Affiliated Entity, acting pursuant to the direction or authorization of a responsible official of the Disclosing Party, any Contractor or any Affiliated Entity (collectively "Agents").

Neither the Disclosing Party, nor any Contractor, nor any Affiliated Entity of either the Disclosing Party or any Contractor nor any Agents have, during the five years before the date this EDS is signed, or, with respect to a Contractor, an Affiliated Entity, or an Affiliated Entity of a Contractor during the five years before the date of such Contractor's or Affiliated Entity's contract or engagement in connection with the Matter:

a. bribed or attempted to bribe, or been convicted or adjudged guilty of bribery or attempting to bribe, a public officer or employee of the City, the State of Illinois, or any agency of the federal government or of any state or local government in the United States of America, in that officer's or employee's official capacity;

b. agreed or colluded with other bidders or prospective bidders, or been a party to any such agreement, or been convicted or adjudged guilty of agreement or collusion among bidders or prospective bidders, in restraint of freedom of competition by agreement to bid a fixed price or otherwise; or

c. made an admission of such conduct described in a. or b. above that is a matter of record, but have not been prosecuted for such conduct; or

d. violated the provisions of Municipal Code Section 2-92-610 (Living Wage Ordinance).

4. Neither the Disclosing Party, Affiliated Entity or Contractor, or any of their employees, officials, agents or partners, is barred from contracting with any unit of state or local government as a result of engaging in or being convicted of (1) bid-rigging in violation of 720 ILCS 5/33E-3; (2) bid-rotating in violation of 720 ILCS 5/33E-4; or (3) any similar offense of any state or of the United States of America that contains the same elements as the offense of bid-rigging or bid-rotating.

5. Neither the Disclosing Party nor any Affiliated Entity is listed on any of the following lists maintained by the Office of Foreign Assets Control of the U.S. Department of the Treasury or the Bureau of Industry and Security of the U.S. Department of Commerce or their successors: the Specially Designated Nationals List, the Denied Persons List, the Unverified List, the Entity List and the Debarred List.

6. The Disclosing Party understands and shall comply with the applicable requirements of Chapters 2-55 (Legislative Inspector General), 2-56 (Inspector General) and 2-156 (Governmental Ethics) of the Municipal Code.

7. If the Disclosing Party is unable to certify to any of the above statements in this Part B (Further Certifications), the Disclosing Party must explain below:

_____

_____

_____

_____

If the letters "NA," the word "None," or no response appears on the lines above, it will be conclusively presumed that the Disclosing Party certified to the above statements.

8. To the best of the Disclosing Party's knowledge after reasonable inquiry, the following is a complete list of all current employees of the Disclosing Party who were, at any time during the 12-month period preceding the execution date of this EDS, an employee, or elected or appointed official, of the City of Chicago (if none, indicate with "N/A" or "none").

N/A

9. To the best of the Disclosing Party's knowledge after reasonable inquiry, the following is a complete list of all gifts that the Disclosing Party has given or caused to be given, at any time during the 12-month period preceding the execution date of this EDS, to an employee, or elected or appointed official, of the City of Chicago. For purposes of this statement, a "gift" does not include: (i) anything made generally available to City employees or to the general public, or (ii) food or drink provided in the course of official City business and having a retail value of less than $20 per recipient (if none, indicate with "N/A" or "none"). As to any gift listed below, please also list the name of the City recipient.

N/A

C. CERTIFICATION OF STATUS AS FINANCIAL INSTITUTION

1. The Disclosing Party certifies that the Disclosing Party (check one)

[ ] is [X] is not

a "financial institution" as defined in Section 2-32-455(b) of the Municipal Code.

2. If the Disclosing Party IS a financial institution, then the Disclosing Party pledges:

"We are not and will not become a predatory lender as defined in Chapter 2-32 of the Municipal Code. We further pledge that none of our affiliates is, and none of them will become, a predatory lender as defined in Chapter 2-32 of the Municipal Code. We understand that becoming a predatory lender or becoming an affiliate of a predatory lender may result in the loss of the privilege of doing business with the City."

If the Disclosing Party is unable to make this pledge because it or any of its affiliates (as defined in Section 2-32-455(b) of the Municipal Code) is a predatory lender within the meaning of Chapter 2-32 of the Municipal Code, explain here (attach additional pages if necessary):

If the letters "NA," the word "None," or no response appears on the lines above, it will be conclusively presumed that the Disclosing Party certified to the above statements.

D. CERTIFICATION REGARDING INTEREST IN CITY BUSINESS

Any words or terms that are defined in Chapter 2-156 of the Municipal Code have the same meanings when used in this Part D.

1. In accordance with Section 2-156-110 of the Municipal Code: Does any official or employee of the City have a financial interest in his or her own name or in the name of any other person or entity in the Matter?

[ ] Yes [X] No

NOTE: If you checked "Yes" to Item D.1., proceed to Items D.2. and D.3. If you checked "No" to Item D.1., proceed to Part E.

2. Unless sold pursuant to a process of competitive bidding, or otherwise permitted, no City elected official or employee shall have a financial interest in his or her own name or in the name of any other person or entity in the purchase of any property that (i) belongs to the City, or (ii) is sold for taxes or assessments, or (iii) is sold by virtue of legal process at the suit of the City (collectively, "City Property Sale"). Compensation for property taken pursuant to the City's eminent domain power does not constitute a financial interest within the meaning of this Part D.

Does the Matter involve a City Property Sale?

[ ] Yes [ ] No

3. If you checked "Yes" to Item D.1., provide the names and business addresses of the City officials or employees having such interest and identify the nature of such interest:

Name	Business Address	Nature of Interest

4. The Disclosing Party further certifies that no prohibited financial interest in the Matter will be acquired by any City official or employee.

E. CERTIFICATION REGARDING SLAVERY ERA BUSINESS

Please check either 1. or 2. below. If the Disclosing Party checks 2., the Disclosing Party must disclose below or in an attachment to this EDS all information required by paragraph 2. Failure to

comply with these disclosure requirements may make any contract entered into with the City in connection with the Matter voidable by the City.

X 1. The Disclosing Party verifies that the Disclosing Party has searched any and all records of the Disclosing Party and any and all predecessor entities regarding records of investments or profits from slavery or slaveholder insurance policies during the slavery era (including insurance policies issued to slaveholders that provided coverage for damage to or injury or death of their slaves), and the Disclosing Party has found no such records.

____2. The Disclosing Party verifies that, as a result of conducting the search in step 1 above, the Disclosing Party has found records of investments or profits from slavery or slaveholder insurance policies. The Disclosing Party verifies that the following constitutes full disclosure of all such records, including the names of any and all slaves or slaveholders described in those records:

_____

_____

_____

_____

SECTION VI -- CERTIFICATIONS FOR FEDERALLY FUNDED MATTERS

NOTE: **If the Matter is federally funded,** complete this Section VI. **If the Matter is not federally funded,** proceed to Section VII. For purposes of this Section VI, tax credits allocated by the City and proceeds of debt obligations of the City are not federal funding.

A. CERTIFICATION REGARDING LOBBYING

1. List below the names of all persons or entities registered under the federal Lobbying Disclosure Act of 1995 who have made lobbying contacts on behalf of the Disclosing Party with respect to the Matter: (Add sheets if necessary):

_____

_____

_____

(If no explanation appears or begins on the lines above, or if the letters "NA" or if the word "None" appear, it will be conclusively presumed that the Disclosing Party means that NO persons or entities registered under the Lobbying Disclosure Act of 1995 have made lobbying contacts on behalf of the Disclosing Party with respect to the Matter.)

2. The Disclosing Party has not spent and will not expend any federally appropriated funds to pay any person or entity listed in Paragraph A.1. above for his or her lobbying activities or to pay any person or entity to influence or attempt to influence an officer or employee of any agency, as defined by applicable federal law, a member of Congress, an officer or employee of Congress, or an employee of a member of Congress, in connection with the award of any federally funded contract, making any federally funded grant or loan, entering into any cooperative agreement, or to extend, continue, renew, amend, or modify any federally funded contract, grant, loan, or cooperative agreement.

3. The Disclosing Party will submit an updated certification at the end of each calendar quarter in which there occurs any event that materially affects the accuracy of the statements and information set forth in paragraphs A.1. and A.2. above.

4. The Disclosing Party certifies that either: (i) it is not an organization described in section 501(c)(4) of the Internal Revenue Code of 1986; or (ii) it is an organization described in section 501(c)(4) of the Internal Revenue Code of 1986 but has not engaged and will not engage in "Lobbying Activities".

5. If the Disclosing Party is the Applicant, the Disclosing Party must obtain certifications equal in form and substance to paragraphs A.1. through A.4. above from all subcontractors before it awards any subcontract and the Disclosing Party must maintain all such subcontractors' certifications for the duration of the Matter and must make such certifications promptly available to the City upon request.

B. CERTIFICATION REGARDING EQUAL EMPLOYMENT OPPORTUNITY

If the Matter is federally funded, federal regulations require the Applicant and all proposed subcontractors to submit the following information with their bids or in writing at the outset of negotiations.

Is the Disclosing Party the Applicant?

[ ] Yes [ ] No

If "Yes," answer the three questions below:

1. Have you developed and do you have on file affirmative action programs pursuant to applicable federal regulations? (See 41 CFR Part 60-2.)
[ ] Yes [ ] No

2. Have you filed with the Joint Reporting Committee, the Director of the Office of Federal Contract Compliance Programs, or the Equal Employment Opportunity Commission all reports due under the applicable filing requirements?
[ ] Yes [ ] No

3. Have you participated in any previous contracts or subcontracts subject to the equal opportunity clause?
[ ] Yes [ ] No

If you checked "No" to question 1. or 2. above, please provide an explanation:

_____

_____

SECTION VII -- ACKNOWLEDGMENTS, CONTRACT INCORPORATION, COMPLIANCE, PENALTIES, DISCLOSURE

The Disclosing Party understands and agrees that:

A. The certifications, disclosures, and acknowledgments contained in this EDS will become part of any contract or other agreement between the Applicant and the City in connection with the Matter, whether procurement, City assistance, or other City action, and are material inducements to the City's execution of any contract or taking other action with respect to the Matter. The Disclosing Party understands that it must comply with all statutes, ordinances, and regulations on which this EDS is based.

B. The City's Governmental Ethics and Campaign Financing Ordinances, Chapters 2-156 and 2-164 of the Municipal Code, impose certain duties and obligations on persons or entities seeking City contracts, work, business, or transactions. The full text of these ordinances and a training program is available on line at www.cityofchicago.org/Ethics, and may also be obtained from the City's Board of Ethics, 740 N. Sedgwick St., Suite 500, Chicago, IL 60610, (312) 744-9660. The Disclosing Party must comply fully with the applicable ordinances.

C. If the City determines that any information provided in this EDS is false, incomplete or inaccurate, any contract or other agreement in connection with which it is submitted may be rescinded or be void or voidable, and the City may pursue any remedies under the contract or agreement (if not rescinded or void), at law, or in equity, including terminating the Disclosing Party's participation in the Matter and/or declining to allow the Disclosing Party to participate in other transactions with the City. Remedies at law for a false statement of material fact may include incarceration and an award to the City of treble damages.

D. It is the City's policy to make this document available to the public on its Internet site and/or upon request. Some or all of the information provided on this EDS and any attachments to this EDS may be made available to the public on the Internet, in response to a Freedom of Information Act request, or otherwise. By completing and signing this EDS, the Disclosing Party waives and releases any possible rights or claims which it may have against the City in connection with the public release of information contained in this EDS and also authorizes the City to verify the accuracy of any information submitted in this EDS.

E. The information provided in this EDS must be kept current. In the event of changes, the Disclosing Party must supplement this EDS up to the time the City takes action on the Matter. If the Matter is a contract being handled by the City's Department of Procurement Services, the Disclosing Party must update this EDS as the contract requires. **NOTE:** With respect to Matters subject to Article I of Chapter 1-23 of the Municipal Code (imposing **PERMANENT INELIGIBILITY** for certain specified offenses), the information provided herein regarding eligibility must be kept current for a longer period, as required by Chapter 1-23 and Section 2-154-020 of the Municipal Code.

The Disclosing Party represents and warrants that:

F.1. The Disclosing Party is not delinquent in the payment of any tax administered by the Illinois Department of Revenue, nor are the Disclosing Party or its Affiliated Entities delinquent in paying any fine, fee, tax or other charge owed to the City. This includes, but is not limited to, all water charges, sewer charges, license fees, parking tickets, property taxes or sales taxes.

F.2 If the Disclosing Party is the Applicant, the Disclosing Party and its Affiliated Entities will not use, nor permit their subcontractors to use, any facility listed by the U.S. E.P.A. on the federal Excluded Parties List System ("EPLS") maintained by the U. S. General Services Administration.

F.3 If the Disclosing Party is the Applicant, the Disclosing Party will obtain from any contractors/subcontractors hired or to be hired in connection with the Matter certifications equal in form and substance to those in F.1. and F.2. above and will not, without the prior written consent of the City, use any such contractor/subcontractor that does not provide such certifications or that the Disclosing Party has reason to believe has not provided or cannot provide truthful certifications.

NOTE: If the Disclosing Party cannot certify as to any of the items in F.1., F.2. or F.3. above, an explanatory statement must be attached to this EDS.

CERTIFICATION

Under penalty of perjury, the person signing below: (1) warrants that he/she is authorized to execute this EDS and Appendix A (if applicable) on behalf of the Disclosing Party, and (2) warrants that all certifications and statements contained in this EDS and Appendix A (if applicable) are true, accurate and complete as of the date furnished to the City.

327 NORTH ABERDEEN, LLC
(Print or type name of Disclosing Party)

By: _____
(Sign here)

A.G. HOLLIS
(Print or type name of person signing)

MANAGING MEMBER
(Print or type title of person signing)

Signed and sworn to before me on (date) 1/8/13,
at Cook County, IL. (state).

_____ Notary Public.

Commission expires: 11-2-2013.

OFFICIAL SEAL
DENA M ANTON-PUCCILLO
Notary Public - State of Illinois
My Commission Expires Nov 2, 2013

CITY OF CHICAGO
ECONOMIC DISCLOSURE STATEMENT AND AFFIDAVIT
APPENDIX A

FAMILIAL RELATIONSHIPS WITH ELECTED CITY OFFICIALS AND DEPARTMENT HEADS

This Appendix is to be completed only by (a) the Applicant, and (b) any legal entity which has a direct ownership interest in the Applicant exceeding 7.5 percent. It is not to be completed by any legal entity which has only an indirect ownership interest in the Applicant.

Under Municipal Code Section 2-154-015, the Disclosing Party must disclose whether such Disclosing Party or any "Applicable Party" or any Spouse or Domestic Partner thereof currently has a "familial relationship" with any elected city official or department head. A "familial relationship" exists if, as of the date this EDS is signed, the Disclosing Party or any "Applicable Party" or any Spouse or Domestic Partner thereof is related to the mayor, any alderman, the city clerk, the city treasurer or any city department head as spouse or domestic partner or as any of the following, whether by blood or adoption: parent, child, brother or sister, aunt or uncle, niece or nephew, grandparent, grandchild, father-in-law, mother-in-law, son-in-law, daughter-in-law, stepfather or stepmother, stepson or stepdaughter, stepbrother or stepsister or half-brother or half-sister.

"Applicable Party" means (1) all executive officers of the Disclosing Party listed in Section II.B.1.a., if the Disclosing Party is a corporation; all partners of the Disclosing Party, if the Disclosing Party is a general partnership; all general partners and limited partners of the Disclosing Party, if the Disclosing Party is a limited partnership; all managers, managing members and members of the Disclosing Party, if the Disclosing Party is a limited liability company; (2) all principal officers of the Disclosing Party; and (3) any person having more than a 7.5 percent ownership interest in the Disclosing Party. "Principal officers" means the president, chief operating officer, executive director, chief financial officer, treasurer or secretary of a legal entity or any person exercising similar authority.

Does the Disclosing Party or any "Applicable Party" or any Spouse or Domestic Partner thereof currently have a "familial relationship" with an elected city official or department head?

[ ] Yes [X] No

If yes, please identify below (1) the name and title of such person, (2) the name of the legal entity to which such person is connected; (3) the name and title of the elected city official or department head to whom such person has a familial relationship, and (4) the precise nature of such familial relationship.

17-13-0303-C (1) NARRATIVE ZONING ANALSIS

Proposed Zoning: C3-3 Community, Manufacturing and Employment District

Lot Area: 11,520 sq. ft. (approx.)

Proposed Land Use: The subject property is improved with a two-story commercial building, containing three (3) retail/commercial units at grade level and two (2) retail/office/commercial units above. One of the grade level units currently contains an art gallery. The current zoning district (as amended by Ordinance in 2004) no longer recognizes an "art gallery" as a defined use. As a result, the existing art gallery use is non-conforming. The Applicant is attempting to bring the current art gallery use at the property into compliance with the Zoning Ordinance. There will be no expansion of the existing building in terms of density, building area or height. The five (5) existing retail/commercial/business units shall remain, including the existing art gallery. The four (4) existing, enclosed, on-site parking spaces shall also remain.

(a) The Project's floor area ratio (F.A.R.):
Allowed: 3.0 F.A.R (3.0 x 11,520 = 34,560 sq. ft.)
Existing: 11,676 sq. ft.

(b) The project's density (Lot Area Per Dwelling Unit):
Allowed: Residential (dwelling) units are not allowed under the Ordinance
Existing: No residential (dwelling) units existing or proposed

(c) The amount of off-street parking:
Required: 4
Existing: 4

(d) Setbacks (Required and Existing):
a. Front Yard: 0

b. Rear Yard: 0

c. Side Yard(s): 0

d. Rear Yard Open Space: 0

(e) Building Height:
Allowed: 50'
Existing: 33'-5" at highest point; no building construction or expansion is proposed on the property subject to the Zoning Amendment.

*17-10-0207-A

***17-13-0303-C(2) Plans Attached.**

H. DONALDSON ASSOCIATES, INC.
PROFESSIONAL LAND SURVEYORS
603 S. Howard St., Gary, In 46403 Tel: (219) 588-2599 Fax: (219) 939-1103
www.hdasurveyors.com e-mail: hdonaldsonassoc@gmail.com


PLAT OF SURVEY

OF

LOTS 2, 3, 6 AND 7 IN CARPENTER'S SUBDIVISION OF BLOCK 13 IN CARPENTER'S ADDITION TO CHICAGO IN SECTION 8, TOWNSHIP 39 NORTH, RANGE 14 EAST OF THE THIRD PRINCIPAL MERIDIAN, IN THE COUNTY OF COOK AND STATE OF ILLINOIS.

LAND TOTAL AREA: 11,520 SQUARE FEET(0.264 ACRE)

COMMONLY KNOWN AS: 327 NORTH ABERDEEN STREET, CHICAGO, ILLINOIS.

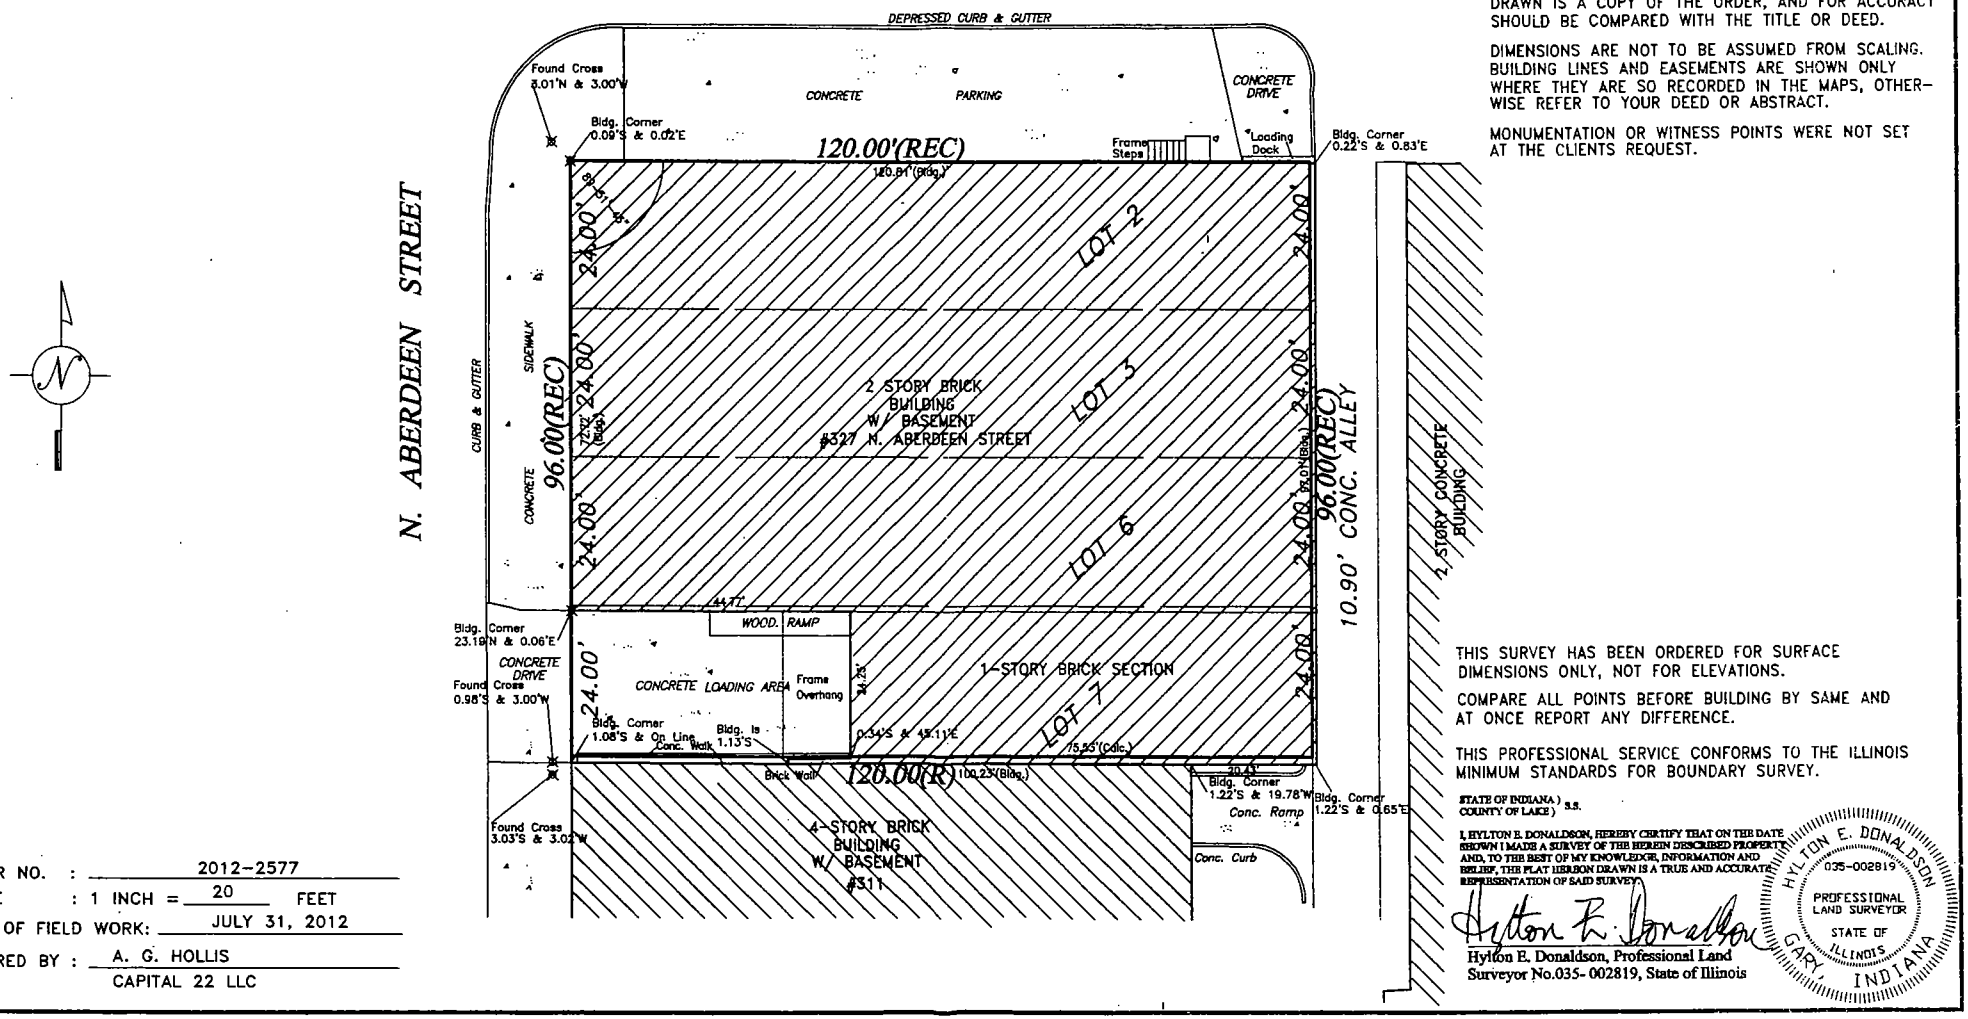

THE LEGAL DESCRIPTION SHOWN ON THE PLAT HEREON DRAWN IS A COPY OF THE ORDER, AND FOR ACCURACY SHOULD BE COMPARED WITH THE TITLE OR DEED.

DIMENSIONS ARE NOT TO BE ASSUMED FROM SCALING. BUILDING LINES AND EASEMENTS ARE SHOWN ONLY WHERE THEY ARE SO RECORDED IN THE MAPS, OTHERWISE REFER TO YOUR DEED OR ABSTRACT.

MONUMENTATION OR WITNESS POINTS WERE NOT SET AT THE CLIENTS REQUEST.

THIS SURVEY HAS BEEN ORDERED FOR SURFACE DIMENSIONS ONLY, NOT FOR ELEVATIONS.

COMPARE ALL POINTS BEFORE BUILDING BY SAME AND AT ONCE REPORT ANY DIFFERENCE.

THIS PROFESSIONAL SERVICE CONFORMS TO THE ILLINOIS MINIMUM STANDARDS FOR BOUNDARY SURVEY.


STATE OF INDIANA) S.S.
COUNTY OF LAKE)

I, HYLTON E. DONALDSON, HEREBY CERTIFY THAT ON THE DATE SHOWN I MADE A SURVEY OF THE HEREIN DESCRIBED PROPERTY AND, TO THE BEST OF MY KNOWLEDGE, INFORMATION AND BELIEF, THE PLAT HEREON DRAWN IS A TRUE AND ACCURATE REPRESENTATION OF SAID SURVEY.

Hylton E. Donaldson, Professional Land Surveyor No.035- 002819, State of Illinois

HYLTON E. DONALDSON 035-002819 PROFESSIONAL LAND SURVEYOR STATE OF ILLINOIS GARY, INDIANA


ORDER NO. : 2012-2577
SCALE : 1 INCH = 20 FEET
DATE OF FIELD WORK: JULY 31, 2012
ORDERED BY : A. G. HOLLIS
CAPITAL 22 LLC

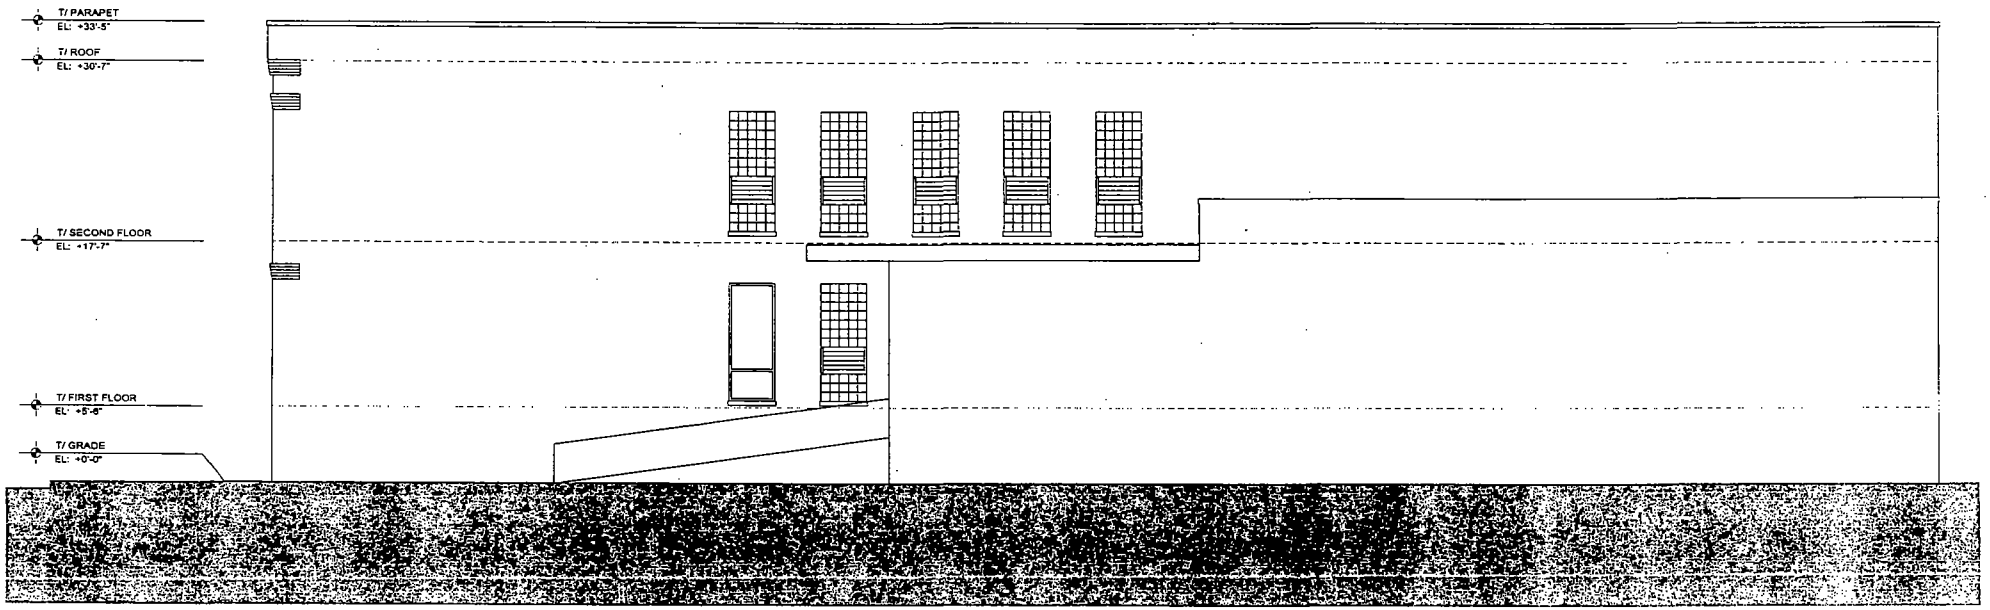

327 N. Aberdeen

south elevation

Axios Architects
188 N. Wells Suite 330
Chicago Illinois 60606

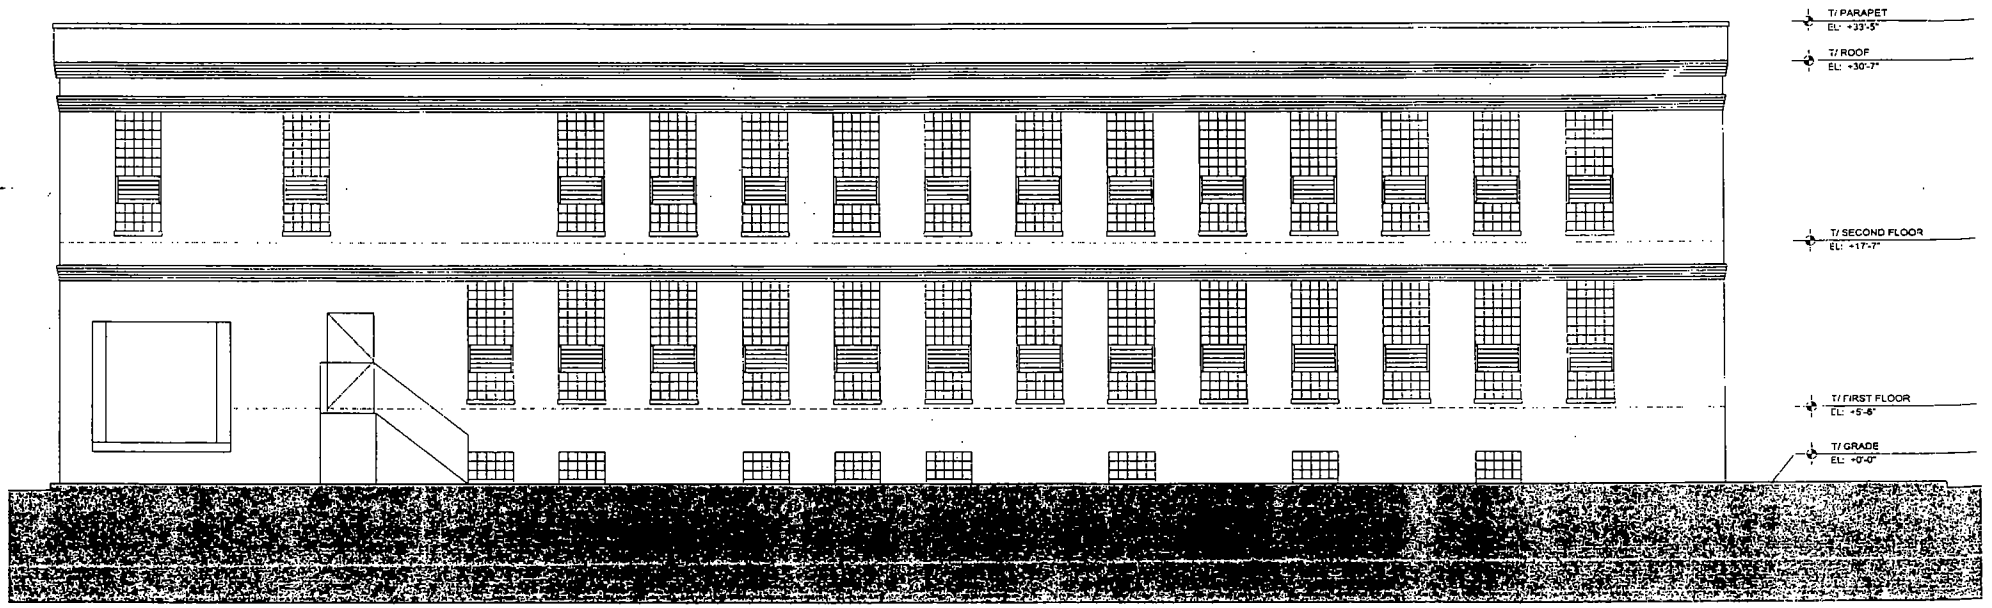


327 N. Aberdeen

north elevation

scale: n.t.s.

Axios Architects
188 N. Wells Suite 309
Chicago Illinois 60606

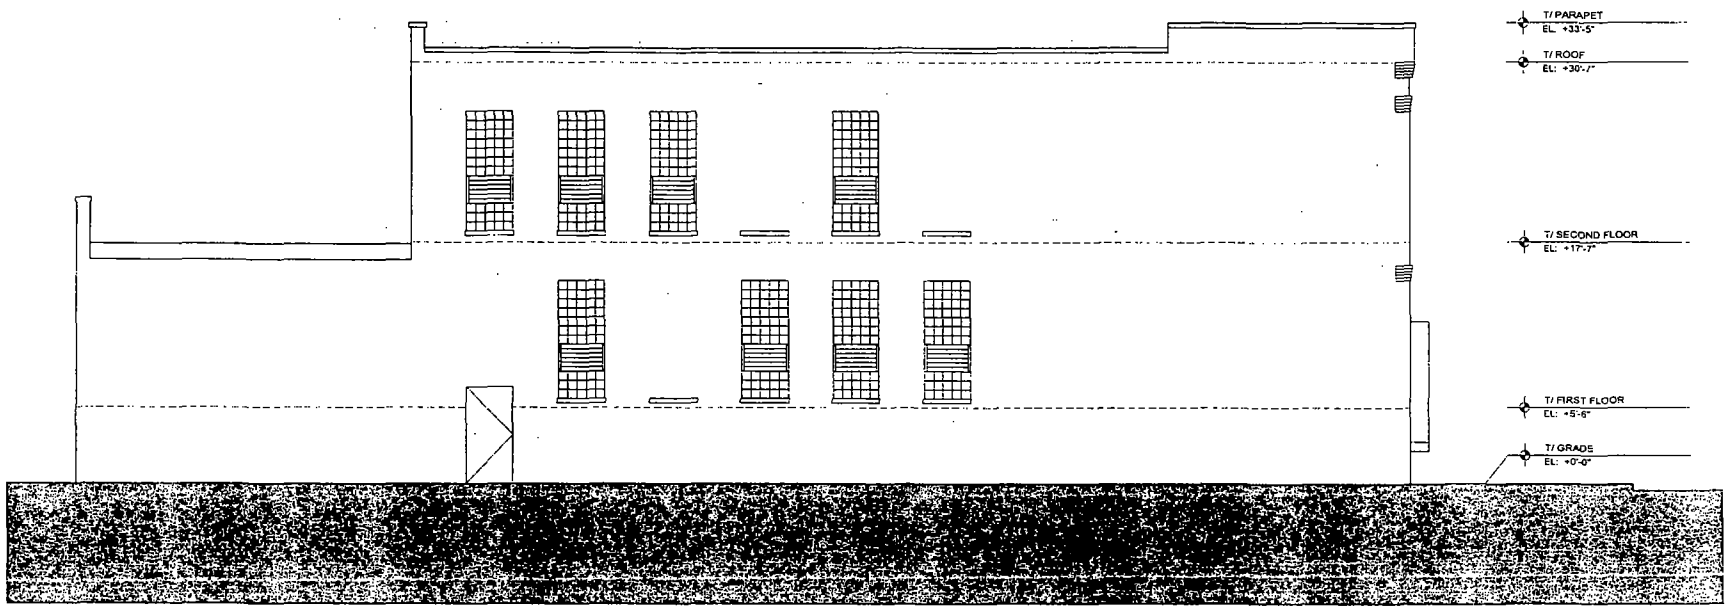


327 N. Aberdeen

east elevation

scale: n.t.s.

Axios Architects
188 N. Wells Suite 300
Chicago Illinois 60606

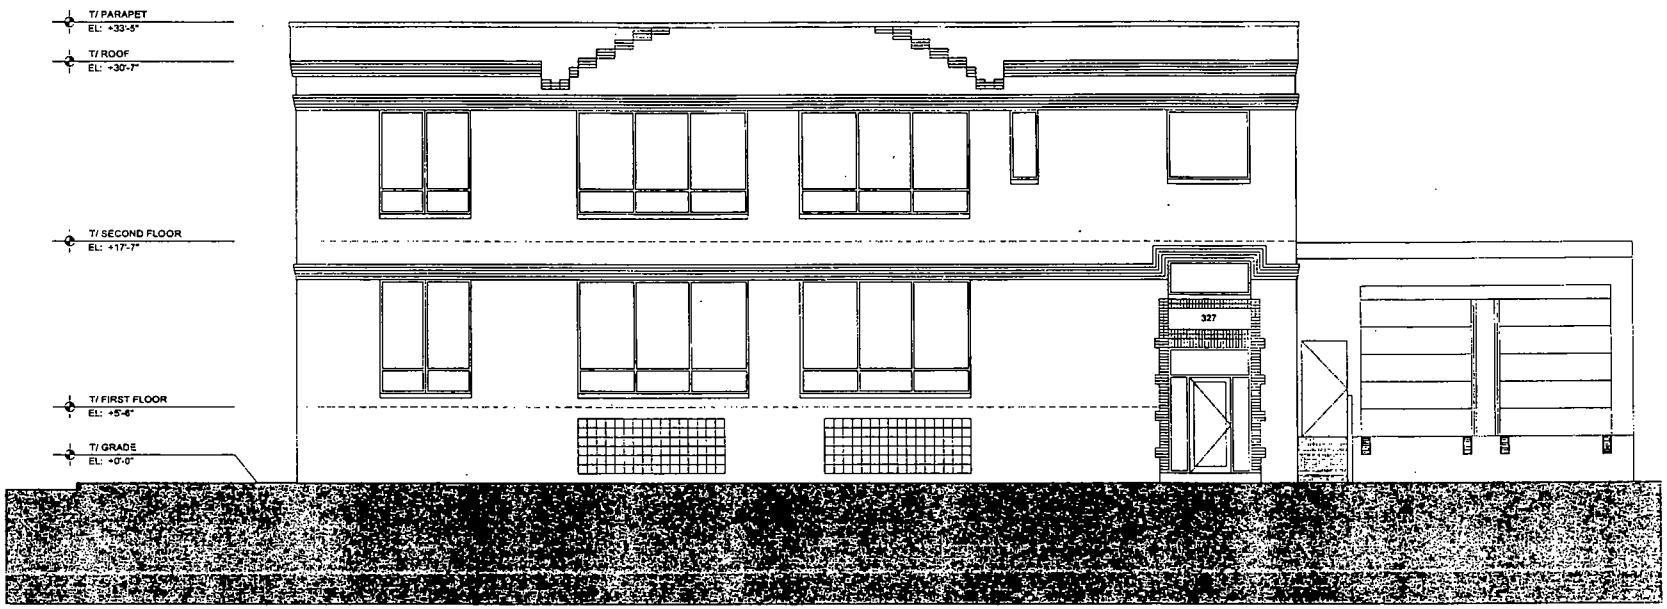


327 N. Aberdeen

west elevation

scale: n.t.s.

Axios Architects
183 N. Wells Suite 300
Chicago Illinois 60606

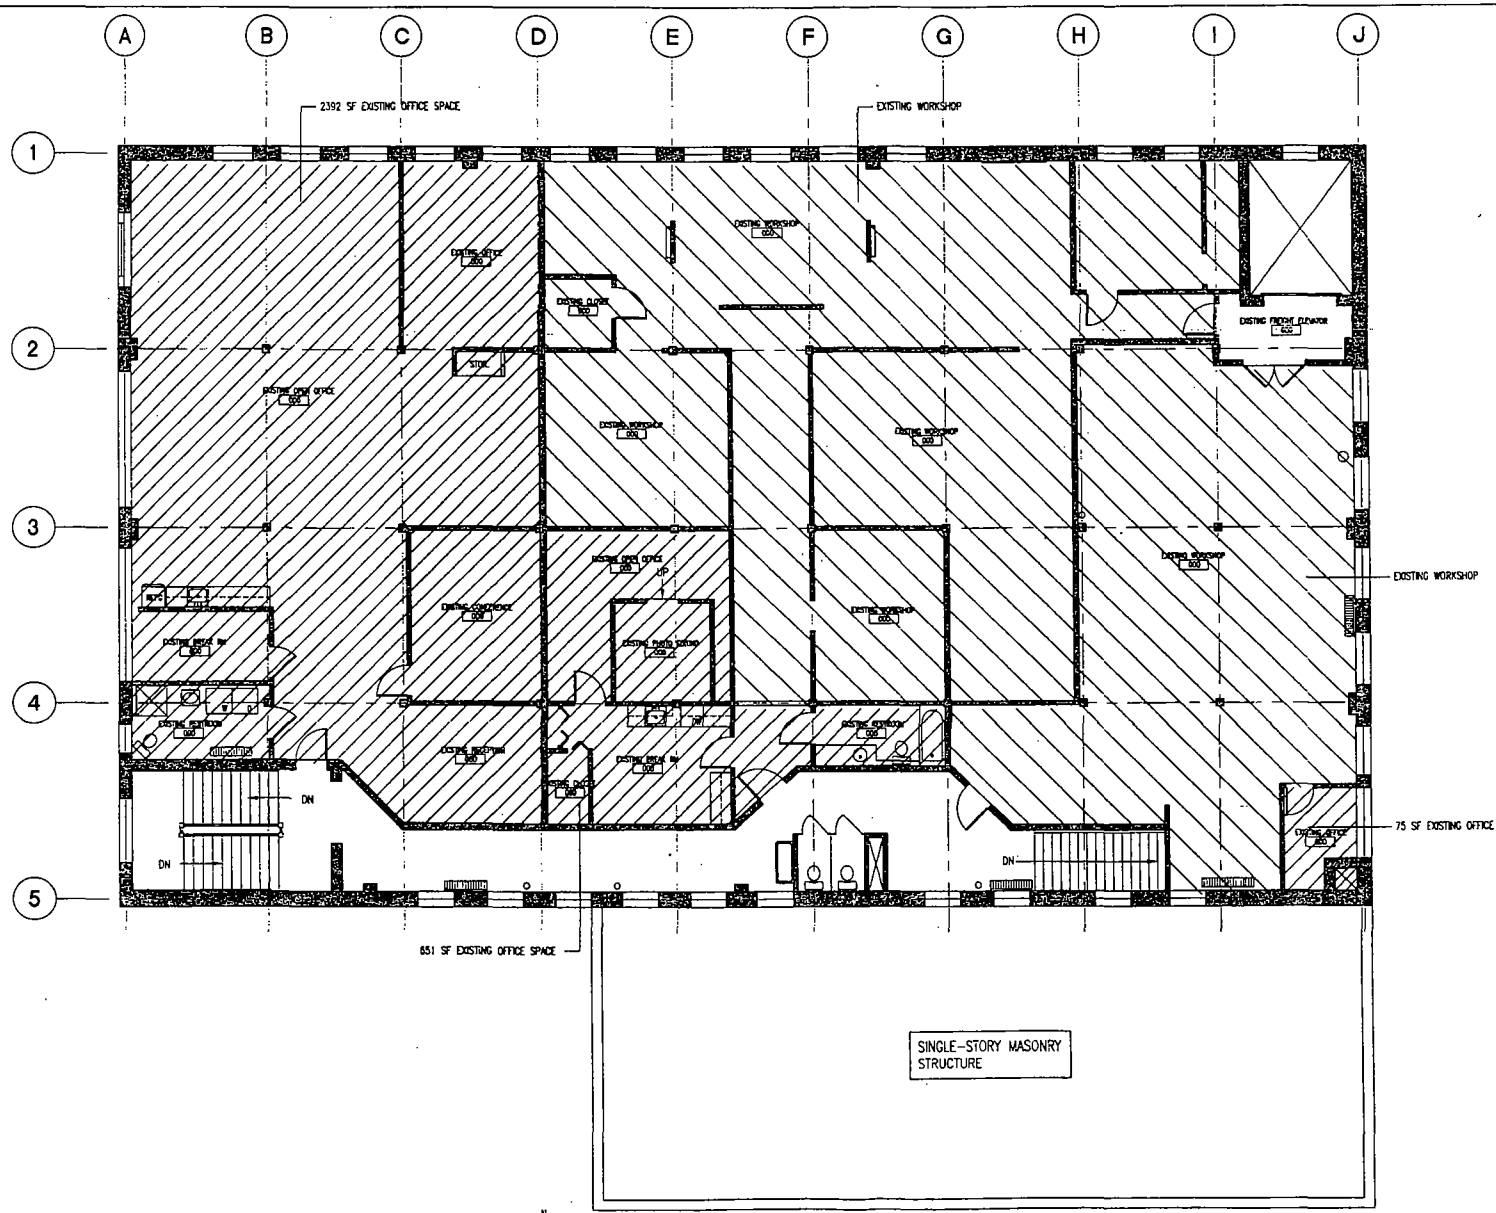

01/REF-2 - 2ND FLOOR LAYOUT REFERENCE PLAN

SCALE: 3/16" = 1'-0"

THIS DRAWING IS FOR REFERENCE ONLY

GENERAL NOTES:

KEY

= OFFICE

= MANUFACTURING

TOTAL OFFICE SPACE SQ. FT.

1ST FLOOR OFFICE SPACE = 3935
2ND FLOOR OFFICE SPACE = 3118
TOTAL OFFICE SPACE IN BUILDING = 7054

BOX
ARCHITECTURE + DESIGN
17 N. STATE ST.
STE. #1350
CHICAGO, IL 60602
p 312.943.8630
f 312.943.8640

ISSUED FOR PRICING/PERMIT	08.14.09
Description	Date
Scale	
Project No	2009.010

Project

327 ABERDEEN

327 N. Aberdeen
Chicago, IL


Drawing

2ND FLOOR LAYOUT REFERENCE PLAN

Stamp

LICENSED ARCHITECT
STATE OF ILLINOIS

REF-2

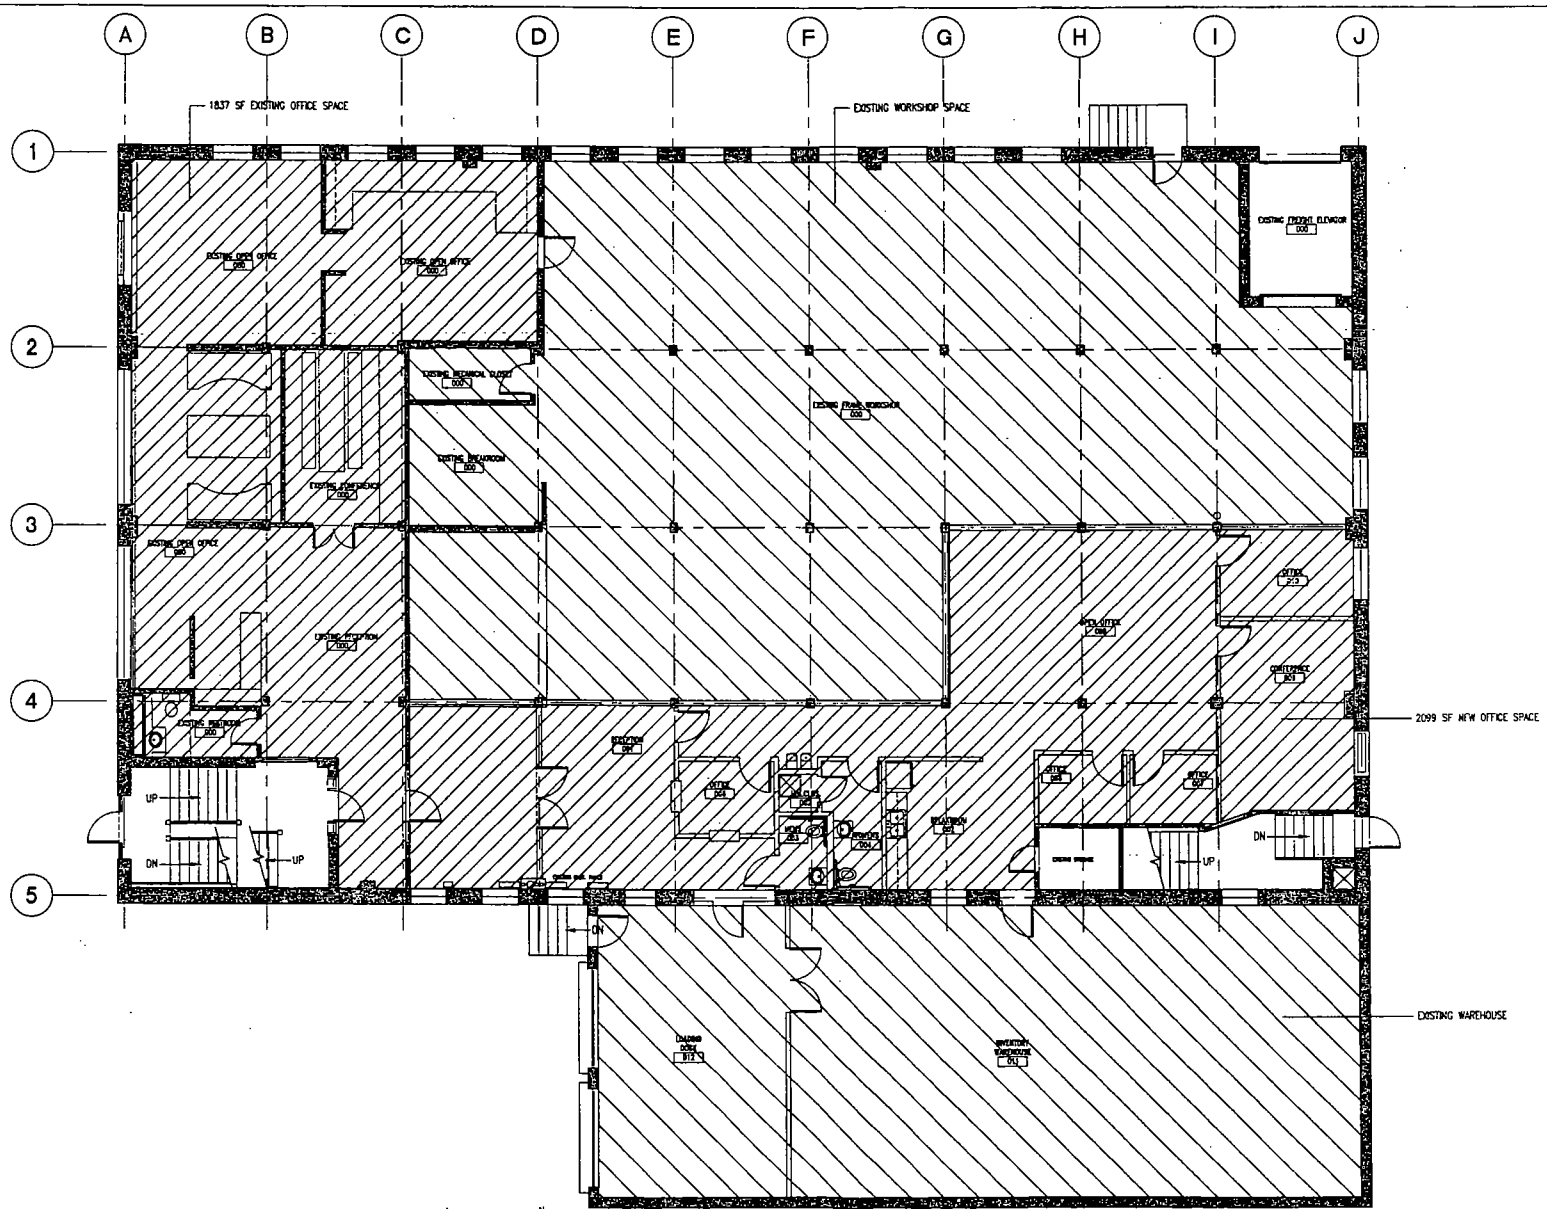

01/REF-1 - 1ST FLOOR LAYOUT REFERENCE PLAN

SCALE: 3/16" = 1'-0"

THIS DRAWING IS FOR REFERENCE ONLY

GENERAL NOTES:

KEY

= OFFICE

= MANUFACTURING

TOTAL OFFICE SPACE SQ. FT.

1ST FLOOR OFFICE SPACE = 3936
2ND FLOOR OFFICE SPACE = 3118
TOTAL OFFICE SPACE IN BUILDING = 7054

BOX STUDIOS
ARCHITECTURE + DESIGN
17 N. STATE ST.
STE. #1350
CHICAGO, IL 60602
p 312 943 9830
f 312 943 9840


ISSUED FOR PRICING/PERMIT	09.14.09
Description	Date
Scale	
Project No	2009.010

Project: 327 ABERDEEN
327 N. Aberdeen
Chicago, IL

Drawing: 1ST FLOOR LAYOUT REFERENCE PLAN

Stamp

REF-1

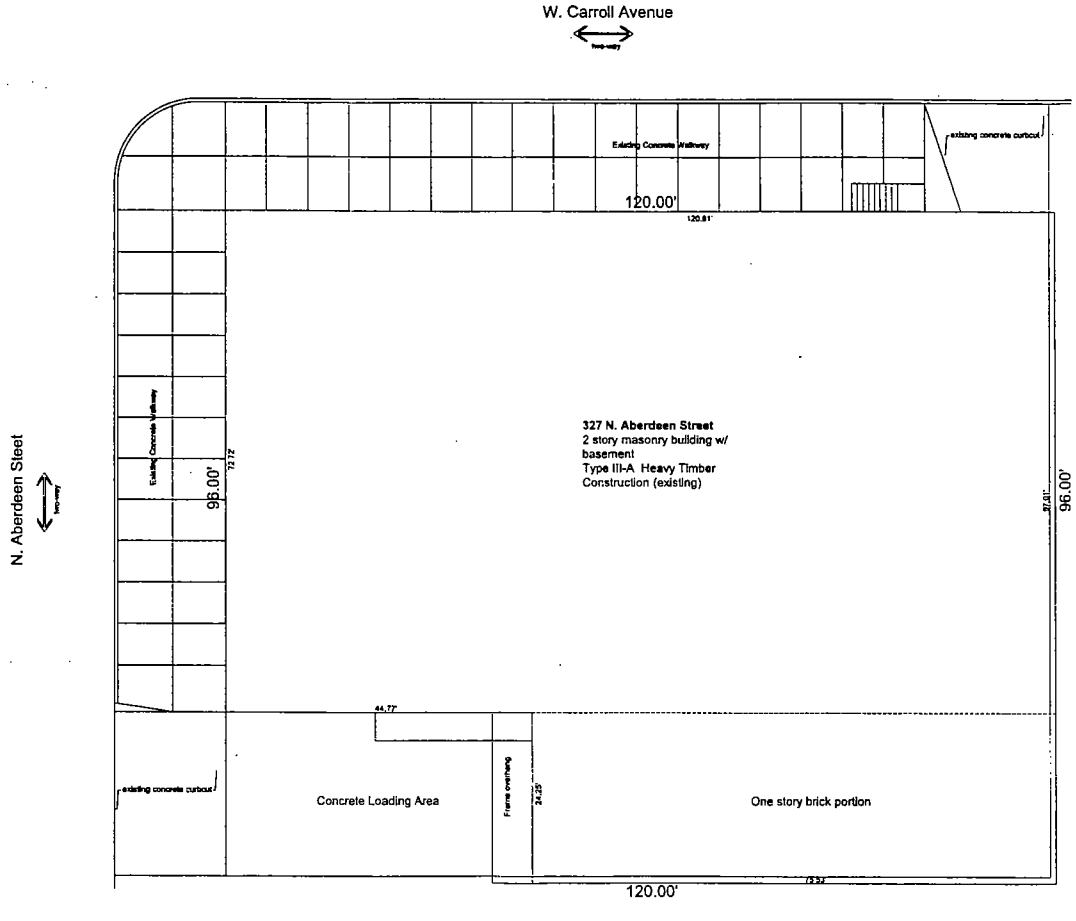

327 N. Aberdeen

Axler Architects

site plan

Office of the City Clerk

O2013-34

Office of the City Clerk

City Council Document Tracking Sheet

Meeting Date:	1/17/2013
Sponsor(s):	Mendoza, Susana A. (Clerk)
Type:	Ordinance
Title:	Zoning Reclassification App No. 17654 at 3637-3641 W Montrose Ave
Committee(s) Assignment:	Committee on Zoning, Landmarks and Building Standards

ORDINANCE

BE IT ORDAINED BY THE CITY COUNCIL OF THE CITY OF CHICAGO:

SECTION 1. Title 17, of the Municipal Code of Chicago, the Chicago Zoning Ordinance be amended by changing all the B3-1 Community Shopping District symbols and indications as shown on Map No. 11-J in the area bounded by

> West Montrose Avenue; a line 58.42 feet west of and parallel to North Monticello Avenue; the alley next south of and parallel to West Montrose Avenue; and a line 183.42 feet west of and parallel to North Monticello Avenue,

to those of a B2-2 Neighborhood Mixed-Use District and a corresponding use district is hereby established in the area above described.

SECTION 2. This ordinance shall be in force and effect from and after its passage and due publication.

Common Address of Property: 3649-3641 West Montrose Avenue

#17654
INTRO DATE:
1-17-2013

CITY OF CHICAGO
APPLICATION FOR AN AMENDMENT TO THE CHICAGO ZONING ORDINANCE

1. ADDRESS of the property Applicant is seeking to rezone:
3637-3641 W. Montrose, Chicago, IL

2. Ward Number that property is located in: 35

3. APPLICANT: Noah Properties, LLC
ADDRESS: 2853 N. Pulaski Rd., Unit CS
CITY: Chicago STATE: IL ZIP CODE: 60641
PHONE: (312) 782-1983 CONTACT PERSON: Nicholas Ftikas, Esq.
Attorney for Applicant

4. Is the Applicant the owner of the property? YES _____ NO X
If the Applicant is not the owner of the property, please provide the following information regarding the owner and attach written authorization from the owner allowing the application to proceed.

OWNER 3641 W. Montrose, LLC
ADDRESS 4220 W. Montrose
CITY: Chicago STATE: IL ZIP CODE: 60641
PHONE (773) 736-3600 CONTACT PERSON Dale Strauss

5. If the Applicant/Owner of the property has obtained a lawyer as their representative for the rezoning, please provide the following information:
ATTORNEY Law Office of Samuel V.P. Banks
ADDRESS 221 North LaSalle Street, 38th Floor
CITY Chicago STATE: IL ZIP CODE: 60601
PHONE: (312) 782-1983 FAX: (312) 782-2433

6. If the Applicant is a legal entity (Corporation, LLC, Partnership, etc.), please provide the names of all owners as disclosed on the Economic Disclosure Statements
Bart Przyjemski

7. On what date did the owner acquire legal title to the subject property?
June, 2012

8. Has the present owner previously rezoned this property? If Yes, when?
No

9. Present Zoning: B3-1 Community Shopping District

Proposed Zoning: B2-2 Neighborhood Mixed-Use District

10. Lot size in square feet (or dimensions?): 15,375 sq. ft. (approx.)

11. Current Use of the Property: Vacant one-story commercial property.

12. Reason for rezoning the property: The Applicant is seeking to amend the zoning at the subject property in order to redevelop the site with three (3) new all residential buildings.

13. Describe the proposed use of the property after the rezoning. Indicate the number of dwelling units; number of parking spaces; approximate square footage of any commercial space; and height of the proposed building. (BE SPECIFIC)
The existing one-story vacant commercial building will be razed. The site will then be redeveloped with three (3) new all residential buildings. Two (2) of the proposed buildings will be three-stories in height and contain six (6) dwelling units each, with on-site parking for six (6) vehicles located at the rear of each lot. One (1) of the proposed buildings will be three-stories in height and contain three (3) dwelling units with on-site parking for three (3) vehicles located at the rear of the lot.

14. On May 14, 2007, the Chicago City Council passed the Affordable Requirements Ordinance (ARO) that requires on-site affordable housing units or a financial contribution if residential housing projects receive a zoning change under certain circumstances. Based on the lot size of the project in question and the proposed zoning classification, is this project subject to the Affordable Requirements Ordinance? (See Fact Sheet for more information)

YES____X____ NO_____

PUBLIC NOTICE

Via USPS First Class Mail

December 28, 2012

Dear Sir or Madam:

In accordance with Amendment to the Zoning Code enacted by the City Council, Section 17-13-0107-A, please be informed that on or about **December 28, 2012**, I, the undersigned, filed an application for a change in zoning from a B3-1 Community Shopping District to a B2-2 Neighborhood Mixed-Use District, on behalf of the Applicant/Contract Purchaser, Noah Properties, LLC, for the property located at **3637-3641 W. Montrose, Chicago, IL**.

The existing one-story vacant commercial building will be razed. The site will then be redeveloped with three (3) new all residential buildings. Two (2) of the proposed buildings will be three-stories in height and contain six (6) dwelling units each, with on-site parking for six (6) vehicles located at the rear of each lot. One (1) of the proposed buildings will be three-stories in height and contain three (3) dwelling units with on-site parking for three (3) vehicles located at the rear of the lot.

Noah Properties, LLC, the Contract Purchaser and Applicant, is located at 2853 N. Pulaski Rd., Unit CS, Chicago, IL 60641.

3641 W. Montrose, LLC, the current property owner, is located at 4220 W. Montrose, Chicago, IL 60641.

The contact person for this application is **Nicholas Ftikas**. My address is 221 N. LaSalle Street, 38th Floor, Chicago, IL 60601. My telephone number is 312-782-1983.

Very truly yours,

LAW OFFICES OF SAMUEL V.P. BANKS

Nicholas Ftikas

*****Please note that the Applicant is not seeking to purchase or rezone your property.**

*****The Applicant is required by law to send this notice because you own property located within 250 feet of the property subject to the proposed zoning amendment.**

Written Notice, Form of Affidavit: Section 17-13-0107

December 28, 2012

Honorable Daniel Solis
Chairman, Committee on Zoning
121 North LaSalle Street
Room 304 - City Hall
Chicago, Illinois 60602

To Whom It May Concern:

The undersigned, **Nicholas Ftikas**, being first duly sworn on oath, deposes and says the following:

That the undersigned certifies that he has complied with the requirements of Section 17-13-0107 of the Zoning Code of the City of Chicago, by sending written notice to such property owners who appear to be the owners of the property within the subject area not solely owned by the applicant, and on the owners of all property within 250 feet in each direction of the lot line of the subject property, exclusive of the public roads, streets, alleys and other public ways, or a total distance limited to 400 feet. Said written notice was or will be sent by USPS First Class Mail no more than 30 days before filing the application.

The undersigned certifies that the notice contained the address of the property sought to be rezoned as **3637-3641 W. Montrose, Chicago, IL**; a statement of intended use of said property; the name and address of the Applicant/Owner; and a statement that the Applicant intends to file an application for a change in zoning on approximately **December 28, 2012.**

The Applicant has made a bonafide effort to determine the addresses of the parties to be notified under Section 17-13-0107 of the Zoning Code of the City of Chicago; that the Applicant certifies that the accompanying list of names and addresses of surrounding property owners within 250 feet is a complete list containing the names and last known addresses of the owners of the property required to be served.

Law Office of Samuel V.P. Banks

By: **Nicholas Ftikas**, Attorney

Subscribed and sworn to before me
this 28 day of December, 2012.

Notary

OFFICIAL SEAL
DENA M ANTON-PUCCILLO
Notary Public - State of Illinois
My Commission Expires Nov 2, 2013

To whom it may concern:

I, Bart Przyjemski, as Manager of Noah Properties, LLC, the Contract Purchaser and Applicant concerning the property located at 3637-3641 W. Montrose, Chicago, IL, authorize the Law Offices of Samuel V.P. Banks to file a Zoning Amendment application with the City of Chicago for that property.

Bart Przyjemski
Noah Properties, LLC

-FORM OF AFFIDAVIT

Chairman, Committee on Zoning
Room 304 - City Hall
Chicago, IL 60602

To Whom It May Concern:

I, Bart Przyjemski, as Manager of the Applicant, Noah Properties, LLC, understand that the Law Offices of Samuel V.P. Banks has filed a sworn affidavit identifying Noah Properties, LLC, as the Contract Purchaser of the land subject to the proposed zoning amendment for the property identified as 3637-3641 W. Montrose, Chicago, IL.


I, Bart Przyjemski, being first duly sworn under oath, depose and say that Noah Properties, LLC, holds that interest for itself and no other person, association, or shareholder.

Bart Przyjemski 12-21-12 Date

Subscribed and Sworn to before me
this 21 day of DECEMBER, 2012.

Notary Public

NICHOLAS FTIKAS
OFFICIAL SEAL
Notary Public, State of Illinois
My Commission Expires
September 28, 2016

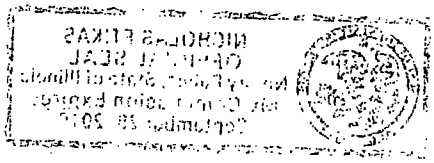

COUNTY OF COOK
STATE OF ILLINOIS

I, Bart Przyjemski, being first duly sworn on oath, states that all of the above statements and the statements contained in the documents submitted herewith are true and correct.

Signature of Applicant

Subscribed and Sworn to before me this

21ST day of DECEMBER, 2012.

Notary Public


NICHOLAS FTIKAS
OFFICIAL SEAL
Notary Public, State of Illinois
My Commission Expires
September 28, 2016

For Office Use Only

Date of Introduction:_____

File Number:_____

Ward:_____

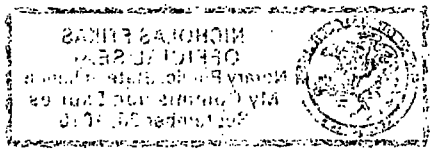

CITY OF CHICAGO
ECONOMIC DISCLOSURE STATEMENT
AND AFFIDAVIT

SECTION I -- GENERAL INFORMATION

A. Legal name of the Disclosing Party submitting this EDS. Include d/b/a/ if applicable:

NOAH PROPERTIES, LLC

Check ONE of the following three boxes:

Indicate whether the Disclosing Party submitting this EDS is:

1. [X] the Applicant
   OR
2. [ ] a legal entity holding a direct or indirect interest in the Applicant. State the legal name of the Applicant in which the Disclosing Party holds an interest: _____
   OR
3. [ ] a legal entity with a right of control (see Section II.B.1.) State the legal name of the entity in which the Disclosing Party holds a right of control: _____

B. Business address of the Disclosing Party: 2847 N. PULASKI #CS
Chicago IL 60641

C. Telephone: 312-782-1983 Fax: 312-782-2433 Email: nick@saubankslaw.com

D. Name of contact person: NICK FTIKAS

E. Federal Employer Identification No. (if you have one): _____

F. Brief description of contract, transaction or other undertaking (referred to below as the "Matter") to which this EDS pertains. (Include project number and location of property, if applicable):

ZONING AMENDMENT AT 3637-3641 W. MONTROSE

G. Which City agency or department is requesting this EDS? DPED

If the Matter is a contract being handled by the City's Department of Procurement Services, please complete the following:

Specification # _____ and Contract # _____

SECTION II -- DISCLOSURE OF OWNERSHIP INTERESTS

A. NATURE OF THE DISCLOSING PARTY

1. Indicate the nature of the Disclosing Party:

[ ] Person
[ ] Publicly registered business corporation
[ ] Privately held business corporation
[ ] Sole proprietorship
[ ] General partnership
[ ] Limited partnership
[ ] Trust
[✓] Limited liability company
[ ] Limited liability partnership
[ ] Joint venture
[ ] Not-for-profit corporation
(Is the not-for-profit corporation also a 501(c)(3))?
[ ] Yes [ ] No
[ ] Other (please specify)

2. For legal entities, the state (or foreign country) of incorporation or organization, if applicable:

Illinois

3. For legal entities not organized in the State of Illinois: Has the organization registered to do business in the State of Illinois as a foreign entity?

[ ] Yes [ ] No [X] N/A

B. IF THE DISCLOSING PARTY IS A LEGAL ENTITY:

1. List below the full names and titles of all executive officers and all directors of the entity. **NOTE:** For not-for-profit corporations, also list below all members, if any, which are legal entities. If there are no such members, write "no members." For trusts, estates or other similar entities, list below the legal titleholder(s).

If the entity is a general partnership, limited partnership, limited liability company, limited liability partnership or joint venture, list below the name and title of each general partner, managing member, manager or any other person or entity that controls the day-to-day management of the Disclosing Party. **NOTE:** Each legal entity listed below must submit an EDS on its own behalf.

Name	Title
BART PRZYJEMSKE	MANAGER

2. Please provide the following information concerning each person or entity having a direct or indirect beneficial interest (including ownership) in excess of 7.5% of the Disclosing Party. Examples of such an interest include shares in a corporation, partnership interest in a partnership or joint venture,

interest of a member or manager in a limited liability company, or interest of a beneficiary of a trust, estate or other similar entity. If none, state "None." NOTE: Pursuant to Section 2-154-030 of the Municipal Code of Chicago ("Municipal Code"), the City may require any such additional information from any applicant which is reasonably intended to achieve full disclosure.

Name	Business Address	Percentage Interest in the Disclosing Party
BART PRZYJEMSKI	2847 N. PULASKI #CS Chicago IL 60641	100%

SECTION III -- BUSINESS RELATIONSHIPS WITH CITY ELECTED OFFICIALS

Has the Disclosing Party had a "business relationship," as defined in Chapter 2-156 of the Municipal Code, with any City elected official in the 12 months before the date this EDS is signed?

[ ] Yes [X] No

If yes, please identify below the name(s) of such City elected official(s) and describe such relationship(s):

N/A

SECTION IV -- DISCLOSURE OF SUBCONTRACTORS AND OTHER RETAINED PARTIES

The Disclosing Party must disclose the name and business address of each subcontractor, attorney, lobbyist, accountant, consultant and any other person or entity whom the Disclosing Party has retained or expects to retain in connection with the Matter, as well as the nature of the relationship, and the total amount of the fees paid or estimated to be paid. The Disclosing Party is not required to disclose employees who are paid solely through the Disclosing Party's regular payroll.

"Lobbyist" means any person or entity who undertakes to influence any legislative or administrative action on behalf of any person or entity other than: (1) a not-for-profit entity, on an unpaid basis, or (2) himself. "Lobbyist" also means any person or entity any part of whose duties as an employee of another includes undertaking to influence any legislative or administrative action.

If the Disclosing Party is uncertain whether a disclosure is required under this Section, the Disclosing Party must either ask the City whether disclosure is required or make the disclosure.

Name (indicate whether retained or anticipated to be retained)	Business Address	Relationship to Disclosing Party (subcontractor, attorney, lobbyist, etc.)	Fees (indicate whether paid or estimated.) **NOTE:** "hourly rate" or "t.b.d." is not an acceptable response.
LAW OFFICE OF SAM BANKS	221 N. LASALLE #3800 CHICAGO IL 60601	ATTORNEY	EST. $6,500.00

(Add sheets if necessary)

[ ] Check here if the Disclosing Party has not retained, nor expects to retain, any such persons or entities.

SECTION V -- CERTIFICATIONS

A. COURT-ORDERED CHILD SUPPORT COMPLIANCE

Under Municipal Code Section 2-92-415, substantial owners of business entities that contract with the City must remain in compliance with their child support obligations throughout the contract's term.

Has any person who directly or indirectly owns 10% or more of the Disclosing Party been declared in arrearage on any child support obligations by any Illinois court of competent jurisdiction?

[ ] Yes [X] No [ ] No person directly or indirectly owns 10% or more of the Disclosing Party.

If "Yes," has the person entered into a court-approved agreement for payment of all support owed and is the person in compliance with that agreement?

[ ] Yes [ ] No

B. FURTHER CERTIFICATIONS

1. Pursuant to Municipal Code Chapter 1-23, Article I ("Article I")(which the Applicant should consult for defined terms (e.g., "doing business") and legal requirements), if the Disclosing Party submitting this EDS is the Applicant and is doing business with the City, then the Disclosing Party certifies as follows: (i) neither the Applicant nor any controlling person is currently indicted or charged with, or has admitted guilt of, or has ever been convicted of, or placed under supervision for, any criminal offense involving actual, attempted, or conspiracy to commit bribery, theft, fraud, forgery, perjury, dishonesty or deceit against an officer or employee of the City or any sister agency; and (ii) the Applicant understands and acknowledges that compliance with Article I is a continuing requirement for doing business with the City. NOTE: If Article I applies to the Applicant, the permanent compliance timeframe in Article I supersedes some five-year compliance timeframes in certifications 2 and 3 below.

2. The Disclosing Party and, if the Disclosing Party is a legal entity, all of those persons or entities identified in Section II.B.1. of this EDS:

a. are not presently debarred, suspended, proposed for debarment, declared ineligible or voluntarily excluded from any transactions by any federal, state or local unit of government;

b. have not, within a five-year period preceding the date of this EDS, been convicted of a criminal offense, adjudged guilty, or had a civil judgment rendered against them in connection with: obtaining, attempting to obtain, or performing a public (federal, state or local) transaction or contract under a public transaction; a violation of federal or state antitrust statutes; fraud; embezzlement; theft; forgery; bribery; falsification or destruction of records; making false statements; or receiving stolen property;

c. are not presently indicted for, or criminally or civilly charged by, a governmental entity (federal, state or local) with committing any of the offenses set forth in clause B.2.b. of this Section V;

d. have not, within a five-year period preceding the date of this EDS, had one or more public transactions (federal, state or local) terminated for cause or default; and

e. have not, within a five-year period preceding the date of this EDS, been convicted, adjudged guilty, or found liable in a civil proceeding, or in any criminal or civil action, including actions concerning environmental violations, instituted by the City or by the federal government, any state, or any other unit of local government.

3. The certifications in subparts 3, 4 and 5 concern:

• the Disclosing Party;
• any "Contractor" (meaning any contractor or subcontractor used by the Disclosing Party in connection with the Matter, including but not limited to all persons or legal entities disclosed under Section IV, "Disclosure of Subcontractors and Other Retained Parties");
• any "Affiliated Entity" (meaning a person or entity that, directly or indirectly: controls the Disclosing Party, is controlled by the Disclosing Party, or is, with the Disclosing Party, under common control of another person or entity. Indicia of control include, without limitation: interlocking management or ownership; identity of interests among family members, shared facilities and equipment; common use of employees; or organization of a business entity following the ineligibility of a business entity to do business with federal or state or local government, including the City, using substantially the same management, ownership, or principals as the ineligible entity); with respect to Contractors, the term Affiliated Entity means a person or entity that directly or indirectly controls the Contractor, is controlled by it, or, with the Contractor, is under common control of another person or entity;
• any responsible official of the Disclosing Party, any Contractor or any Affiliated Entity or any other official, agent or employee of the Disclosing Party, any Contractor or any Affiliated Entity, acting pursuant to the direction or authorization of a responsible official of the Disclosing Party, any Contractor or any Affiliated Entity (collectively "Agents").

Neither the Disclosing Party, nor any Contractor, nor any Affiliated Entity of either the Disclosing Party or any Contractor nor any Agents have, during the five years before the date this EDS is signed, or, with respect to a Contractor, an Affiliated Entity, or an Affiliated Entity of a Contractor during the five years before the date of such Contractor's or Affiliated Entity's contract or engagement in connection with the Matter:

a. bribed or attempted to bribe, or been convicted or adjudged guilty of bribery or attempting to bribe, a public officer or employee of the City, the State of Illinois, or any agency of the federal government or of any state or local government in the United States of America, in that officer's or employee's official capacity;

b. agreed or colluded with other bidders or prospective bidders, or been a party to any such agreement, or been convicted or adjudged guilty of agreement or collusion among bidders or prospective bidders, in restraint of freedom of competition by agreement to bid a fixed price or otherwise; or

c. made an admission of such conduct described in a. or b. above that is a matter of record, but have not been prosecuted for such conduct; or

d. violated the provisions of Municipal Code Section 2-92-610 (Living Wage Ordinance).

4. Neither the Disclosing Party, Affiliated Entity or Contractor, or any of their employees, officials, agents or partners, is barred from contracting with any unit of state or local government as a result of engaging in or being convicted of (1) bid-rigging in violation of 720 ILCS 5/33E-3; (2) bid-rotating in violation of 720 ILCS 5/33E-4; or (3) any similar offense of any state or of the United States of America that contains the same elements as the offense of bid-rigging or bid-rotating.

5. Neither the Disclosing Party nor any Affiliated Entity is listed on any of the following lists maintained by the Office of Foreign Assets Control of the U.S. Department of the Treasury or the Bureau of Industry and Security of the U.S. Department of Commerce or their successors: the Specially Designated Nationals List, the Denied Persons List, the Unverified List, the Entity List and the Debarred List.

6. The Disclosing Party understands and shall comply with the applicable requirements of Chapters 2-55 (Legislative Inspector General), 2-56 (Inspector General) and 2-156 (Governmental Ethics) of the Municipal Code.

7. If the Disclosing Party is unable to certify to any of the above statements in this Part B (Further Certifications), the Disclosing Party must explain below:

N/A

If the letters "NA," the word "None," or no response appears on the lines above, it will be conclusively presumed that the Disclosing Party certified to the above statements.

8. To the best of the Disclosing Party's knowledge after reasonable inquiry, the following is a complete list of all current employees of the Disclosing Party who were, at any time during the 12-month period preceding the execution date of this EDS, an employee, or elected or appointed official, of the City of Chicago (if none, indicate with "N/A" or "none").

N/A

9. To the best of the Disclosing Party's knowledge after reasonable inquiry, the following is a complete list of all gifts that the Disclosing Party has given or caused to be given, at any time during the 12-month period preceding the execution date of this EDS, to an employee, or elected or appointed official, of the City of Chicago. For purposes of this statement, a "gift" does not include: (i) anything made generally available to City employees or to the general public, or (ii) food or drink provided in the course of official City business and having a retail value of less than $20 per recipient (if none, indicate with "N/A" or "none"). As to any gift listed below, please also list the name of the City recipient.

N/A

C. CERTIFICATION OF STATUS AS FINANCIAL INSTITUTION

1. The Disclosing Party certifies that the Disclosing Party (check one)

[ ] is [X] is not

a "financial institution" as defined in Section 2-32-455(b) of the Municipal Code.

2. If the Disclosing Party IS a financial institution, then the Disclosing Party pledges:

"We are not and will not become a predatory lender as defined in Chapter 2-32 of the Municipal Code. We further pledge that none of our affiliates is, and none of them will become, a predatory lender as defined in Chapter 2-32 of the Municipal Code. We understand that becoming a predatory lender or becoming an affiliate of a predatory lender may result in the loss of the privilege of doing business with the City."

If the Disclosing Party is unable to make this pledge because it or any of its affiliates (as defined in Section 2-32-455(b) of the Municipal Code) is a predatory lender within the meaning of Chapter 2-32 of the Municipal Code, explain here (attach additional pages if necessary):

If the letters "NA," the word "None," or no response appears on the lines above, it will be conclusively presumed that the Disclosing Party certified to the above statements.

D. CERTIFICATION REGARDING INTEREST IN CITY BUSINESS

Any words or terms that are defined in Chapter 2-156 of the Municipal Code have the same meanings when used in this Part D.

1. In accordance with Section 2-156-110 of the Municipal Code: Does any official or employee of the City have a financial interest in his or her own name or in the name of any other person or entity in the Matter?

[ ] Yes [X] No

NOTE: If you checked "Yes" to Item D.1., proceed to Items D.2. and D.3. If you checked "No" to Item D.1., proceed to Part E.

2. Unless sold pursuant to a process of competitive bidding, or otherwise permitted, no City elected official or employee shall have a financial interest in his or her own name or in the name of any other person or entity in the purchase of any property that (i) belongs to the City, or (ii) is sold for taxes or assessments, or (iii) is sold by virtue of legal process at the suit of the City (collectively, "City Property Sale"). Compensation for property taken pursuant to the City's eminent domain power does not constitute a financial interest within the meaning of this Part D.

Does the Matter involve a City Property Sale?

[ ] Yes [X] No

3. If you checked "Yes" to Item D.1., provide the names and business addresses of the City officials or employees having such interest and identify the nature of such interest:

Name	Business Address	Nature of Interest
		N/A

4. The Disclosing Party further certifies that no prohibited financial interest in the Matter will be acquired by any City official or employee.

E. CERTIFICATION REGARDING SLAVERY ERA BUSINESS

Please check either 1. or 2. below. If the Disclosing Party checks 2., the Disclosing Party must disclose below or in an attachment to this EDS all information required by paragraph 2. Failure to

comply with these disclosure requirements may make any contract entered into with the City in connection with the Matter voidable by the City.

✓ 1. The Disclosing Party verifies that the Disclosing Party has searched any and all records of the Disclosing Party and any and all predecessor entities regarding records of investments or profits from slavery or slaveholder insurance policies during the slavery era (including insurance policies issued to slaveholders that provided coverage for damage to or injury or death of their slaves), and the Disclosing Party has found no such records.

____2. The Disclosing Party verifies that, as a result of conducting the search in step 1 above, the Disclosing Party has found records of investments or profits from slavery or slaveholder insurance policies. The Disclosing Party verifies that the following constitutes full disclosure of all such records, including the names of any and all slaves or slaveholders described in those records:

N/A

SECTION VI -- CERTIFICATIONS FOR FEDERALLY FUNDED MATTERS

NOTE: If the Matter is federally funded, complete this Section VI. **If the Matter is not federally funded,** proceed to Section VII. For purposes of this Section VI, tax credits allocated by the City and proceeds of debt obligations of the City are not federal funding.

A. CERTIFICATION REGARDING LOBBYING

1. List below the names of all persons or entities registered under the federal Lobbying Disclosure Act of 1995 who have made lobbying contacts on behalf of the Disclosing Party with respect to the Matter: (Add sheets if necessary):

N/A

(If no explanation appears or begins on the lines above, or if the letters "NA" or if the word "None" appear, it will be conclusively presumed that the Disclosing Party means that NO persons or entities registered under the Lobbying Disclosure Act of 1995 have made lobbying contacts on behalf of the Disclosing Party with respect to the Matter.)

2. The Disclosing Party has not spent and will not expend any federally appropriated funds to pay any person or entity listed in Paragraph A.1. above for his or her lobbying activities or to pay any person or entity to influence or attempt to influence an officer or employee of any agency, as defined by applicable federal law, a member of Congress, an officer or employee of Congress, or an employee of a member of Congress, in connection with the award of any federally funded contract, making any federally funded grant or loan, entering into any cooperative agreement, or to extend, continue, renew, amend, or modify any federally funded contract, grant, loan, or cooperative agreement.

3. The Disclosing Party will submit an updated certification at the end of each calendar quarter in which there occurs any event that materially affects the accuracy of the statements and information set forth in paragraphs A.1. and A.2. above.

4. The Disclosing Party certifies that either: (i) it is not an organization described in section 501(c)(4) of the Internal Revenue Code of 1986; or (ii) it is an organization described in section 501(c)(4) of the Internal Revenue Code of 1986 but has not engaged and will not engage in "Lobbying Activities".

5. If the Disclosing Party is the Applicant, the Disclosing Party must obtain certifications equal in form and substance to paragraphs A.1. through A.4. above from all subcontractors before it awards any subcontract and the Disclosing Party must maintain all such subcontractors' certifications for the duration of the Matter and must make such certifications promptly available to the City upon request.

B. CERTIFICATION REGARDING EQUAL EMPLOYMENT OPPORTUNITY

If the Matter is federally funded, federal regulations require the Applicant and all proposed subcontractors to submit the following information with their bids or in writing at the outset of negotiations.

Is the Disclosing Party the Applicant?

[ ] Yes [ ] No

If "Yes," answer the three questions below:

1. Have you developed and do you have on file affirmative action programs pursuant to applicable federal regulations? (See 41 CFR Part 60-2.)
[ ] Yes [ ] No

2. Have you filed with the Joint Reporting Committee, the Director of the Office of Federal Contract Compliance Programs, or the Equal Employment Opportunity Commission all reports due under the applicable filing requirements?
[ ] Yes [ ] No

3. Have you participated in any previous contracts or subcontracts subject to the equal opportunity clause?
[ ] Yes [ ] No

If you checked "No" to question 1. or 2. above, please provide an explanation: N/A

SECTION VII -- ACKNOWLEDGMENTS, CONTRACT INCORPORATION, COMPLIANCE, PENALTIES, DISCLOSURE

The Disclosing Party understands and agrees that:

A. The certifications, disclosures, and acknowledgments contained in this EDS will become part of any contract or other agreement between the Applicant and the City in connection with the Matter, whether procurement, City assistance, or other City action, and are material inducements to the City's execution of any contract or taking other action with respect to the Matter. The Disclosing Party understands that it must comply with all statutes, ordinances, and regulations on which this EDS is based.

B. The City's Governmental Ethics and Campaign Financing Ordinances, Chapters 2-156 and 2-164 of the Municipal Code, impose certain duties and obligations on persons or entities seeking City contracts, work, business, or transactions. The full text of these ordinances and a training program is available on line at www.cityofchicago.org/Ethics, and may also be obtained from the City's Board of Ethics, 740 N.

Sedgwick St., Suite 500, Chicago, IL 60610, (312) 744-9660. The Disclosing Party must comply fully with the applicable ordinances.

C. If the City determines that any information provided in this EDS is false, incomplete or inaccurate, any contract or other agreement in connection with which it is submitted may be rescinded or be void or voidable, and the City may pursue any remedies under the contract or agreement (if not rescinded or void), at law, or in equity, including terminating the Disclosing Party's participation in the Matter and/or declining to allow the Disclosing Party to participate in other transactions with the City. Remedies at law for a false statement of material fact may include incarceration and an award to the City of treble damages.

D. It is the City's policy to make this document available to the public on its Internet site and/or upon request. Some or all of the information provided on this EDS and any attachments to this EDS may be made available to the public on the Internet, in response to a Freedom of Information Act request, or otherwise. By completing and signing this EDS, the Disclosing Party waives and releases any possible rights or claims which it may have against the City in connection with the public release of information contained in this EDS and also authorizes the City to verify the accuracy of any information submitted in this EDS.

E. The information provided in this EDS must be kept current. In the event of changes, the Disclosing Party must supplement this EDS up to the time the City takes action on the Matter. If the Matter is a contract being handled by the City's Department of Procurement Services, the Disclosing Party must update this EDS as the contract requires. **NOTE:** With respect to Matters subject to Article I of Chapter 1-23 of the Municipal Code (imposing **PERMANENT INELIGIBILITY** for certain specified offenses), the information provided herein regarding eligibility must be kept current for a longer period, as required by Chapter 1-23 and Section 2-154-020 of the Municipal Code.

The Disclosing Party represents and warrants that:

F.1. The Disclosing Party is not delinquent in the payment of any tax administered by the Illinois Department of Revenue, nor are the Disclosing Party or its Affiliated Entities delinquent in paying any fine, fee, tax or other charge owed to the City. This includes, but is not limited to, all water charges, sewer charges, license fees, parking tickets, property taxes or sales taxes.

F.2 If the Disclosing Party is the Applicant, the Disclosing Party and its Affiliated Entities will not use, nor permit their subcontractors to use, any facility listed by the U.S. E.P.A. on the federal Excluded Parties List System ("EPLS") maintained by the U. S. General Services Administration.

F.3 If the Disclosing Party is the Applicant, the Disclosing Party will obtain from any contractors/subcontractors hired or to be hired in connection with the Matter certifications equal in form and substance to those in F.1. and F.2. above and will not, without the prior written consent of the City, use any such contractor/subcontractor that does not provide such certifications or that the Disclosing Party has reason to believe has not provided or cannot provide truthful certifications.

NOTE: If the Disclosing Party cannot certify as to any of the items in F.1., F.2. or F.3. above, an explanatory statement must be attached to this EDS.

CERTIFICATION

Under penalty of perjury, the person signing below: (1) warrants that he/she is authorized to execute this EDS and Appendix A (if applicable) on behalf of the Disclosing Party, and (2) warrants that all certifications and statements contained in this EDS and Appendix A (if applicable) are true, accurate and complete as of the date furnished to the City.

NOAH PROPERTIES, LLC
(Print or type name of Disclosing Party)

By: _____
(Sign here)

BART PRZYJEMSKE
(Print or type name of person signing)

MANAGER
(Print or type title of person signing)

Signed and sworn to before me on (date) DECEMBER 21, 2012
at Cook County, Illinois (state).

Nicholas Ftikas Notary Public.

Commission expires: 9-28-2016.

NICHOLAS FTIKAS
OFFICIAL SEAL
Notary Public, State of Illinois
My Commission Expires
September 28, 2016

CITY OF CHICAGO
ECONOMIC DISCLOSURE STATEMENT AND AFFIDAVIT
APPENDIX A

FAMILIAL RELATIONSHIPS WITH ELECTED CITY OFFICIALS AND DEPARTMENT HEADS

This Appendix is to be completed only by (a) the Applicant, and (b) any legal entity which has a direct ownership interest in the Applicant exceeding 7.5 percent. It is not to be completed by any legal entity which has only an indirect ownership interest in the Applicant.

Under Municipal Code Section 2-154-015, the Disclosing Party must disclose whether such Disclosing Party or any "Applicable Party" or any Spouse or Domestic Partner thereof currently has a "familial relationship" with any elected city official or department head. A "familial relationship" exists if, as of the date this EDS is signed, the Disclosing Party or any "Applicable Party" or any Spouse or Domestic Partner thereof is related to the mayor, any alderman, the city clerk, the city treasurer or any city department head as spouse or domestic partner or as any of the following, whether by blood or adoption: parent, child, brother or sister, aunt or uncle, niece or nephew, grandparent, grandchild, father-in-law, mother-in-law, son-in-law, daughter-in-law, stepfather or stepmother, stepson or stepdaughter, stepbrother or stepsister or half-brother or half-sister.

"Applicable Party" means (1) all executive officers of the Disclosing Party listed in Section II.B.1.a., if the Disclosing Party is a corporation; all partners of the Disclosing Party, if the Disclosing Party is a general partnership; all general partners and limited partners of the Disclosing Party, if the Disclosing Party is a limited partnership; all managers, managing members and members of the Disclosing Party, if the Disclosing Party is a limited liability company; (2) all principal officers of the Disclosing Party; and (3) any person having more than a 7.5 percent ownership interest in the Disclosing Party. "Principal officers" means the president, chief operating officer, executive director, chief financial officer, treasurer or secretary of a legal entity or any person exercising similar authority.

Does the Disclosing Party or any "Applicable Party" or any Spouse or Domestic Partner thereof currently have a "familial relationship" with an elected city official or department head?


[ ] Yes [X] No

If yes, please identify below (1) the name and title of such person, (2) the name of the legal entity to which such person is connected; (3) the name and title of the elected city official or department head to whom such person has a familial relationship, and (4) the precise nature of such familial relationship.

N/A

To Whom It May Concern:

I, Dale Strauss, as Managing Member of 3641 W. Montrose, LLC, an Illinois limited liability company, Owner of property located at 3637-3641 W. Montrose, Chicago, IL, authorize the Law Office of Samuel V.P. Banks to file a zoning amendment application with the City of Chicago for that property.

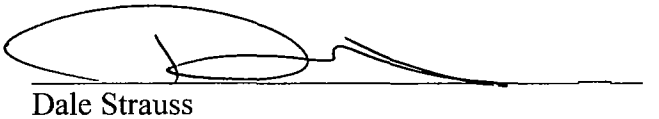

Dale Strauss
Managing Member, 3641 W. Montrose, LLC

CITY OF CHICAGO
ECONOMIC DISCLOSURE STATEMENT
AND AFFIDAVIT

SECTION I -- GENERAL INFORMATION

A. Legal name of the Disclosing Party submitting this EDS. Include d/b/a/ if applicable:

3641 W. MONTROSE LLC

Check ONE of the following three boxes:

Indicate whether the Disclosing Party submitting this EDS is:

1. [X] the Applicant - PROPERTY OWNER
   OR
2. [ ] a legal entity holding a direct or indirect interest in the Applicant. State the legal name of the Applicant in which the Disclosing Party holds an interest: _____
   OR
3. [ ] a legal entity with a right of control (see Section II.B.1.) State the legal name of the entity in which the Disclosing Party holds a right of control: _____

B. Business address of the Disclosing Party: 4220 W. MONTROSE
CHICAGO IL 60641

C. Telephone: 773-736-3600 Fax: 773-736-3601 Email: DALE@STRAUSSREALTY.COM

D. Name of contact person: DALE STRAUSS

E. Federal Employer Identification No. (if you have one): _____

F. Brief description of contract, transaction or other undertaking (referred to below as the "Matter") to which this EDS pertains. (Include project number and location of property, if applicable):

ZONING AMENDMENT AT 3637-3641 W. MONTROSE

G. Which City agency or department is requesting this EDS? DHED

If the Matter is a contract being handled by the City's Department of Procurement Services, please complete the following:

Specification # _____ and Contract # _____

SECTION II -- DISCLOSURE OF OWNERSHIP INTERESTS

A. NATURE OF THE DISCLOSING PARTY

1. Indicate the nature of the Disclosing Party:

[ ] Person
[ ] Publicly registered business corporation
[ ] Privately held business corporation
[ ] Sole proprietorship
[ ] General partnership
[ ] Limited partnership
[ ] Trust
[✓] Limited liability company
[ ] Limited liability partnership
[ ] Joint venture
[ ] Not-for-profit corporation
(Is the not-for-profit corporation also a 501(c)(3))?
[ ] Yes [ ] No
[ ] Other (please specify)

2. For legal entities, the state (or foreign country) of incorporation or organization, if applicable:

Illinois

3. For legal entities not organized in the State of Illinois: Has the organization registered to do business in the State of Illinois as a foreign entity?

[ ] Yes [ ] No [X] N/A

B. IF THE DISCLOSING PARTY IS A LEGAL ENTITY:

1. List below the full names and titles of all executive officers and all directors of the entity. **NOTE:** For not-for-profit corporations, also list below all members, if any, which are legal entities. If there are no such members, write "no members." For trusts, estates or other similar entities, list below the legal titleholder(s).

If the entity is a general partnership, limited partnership, limited liability company, limited liability partnership or joint venture, list below the name and title of each general partner, managing member, manager or any other person or entity that controls the day-to-day management of the Disclosing Party. **NOTE:** Each legal entity listed below must submit an EDS on its own behalf.

Name	Title
DALE STRAUSS	MANAGING MEMBER

2. Please provide the following information concerning each person or entity having a direct or indirect beneficial interest (including ownership) in excess of 7.5% of the Disclosing Party. Examples of such an interest include shares in a corporation, partnership interest in a partnership or joint venture,

interest of a member or manager in a limited liability company, or interest of a beneficiary of a trust, estate or other similar entity. If none, state "None." NOTE: Pursuant to Section 2-154-030 of the Municipal Code of Chicago ("Municipal Code"), the City may require any such additional information from any applicant which is reasonably intended to achieve full disclosure.

Name	Business Address	Percentage Interest in the Disclosing Party
DALE STRAUSS	4220 W. MONTROSE CHICAGO IL 60641	100%

SECTION III -- BUSINESS RELATIONSHIPS WITH CITY ELECTED OFFICIALS

Has the Disclosing Party had a "business relationship," as defined in Chapter 2-156 of the Municipal Code, with any City elected official in the 12 months before the date this EDS is signed?

[ ] Yes [X] No

If yes, please identify below the name(s) of such City elected official(s) and describe such relationship(s):

N/A

SECTION IV -- DISCLOSURE OF SUBCONTRACTORS AND OTHER RETAINED PARTIES

The Disclosing Party must disclose the name and business address of each subcontractor, attorney, lobbyist, accountant, consultant and any other person or entity whom the Disclosing Party has retained or expects to retain in connection with the Matter, as well as the nature of the relationship, and the total amount of the fees paid or estimated to be paid. The Disclosing Party is not required to disclose employees who are paid solely through the Disclosing Party's regular payroll.

"Lobbyist" means any person or entity who undertakes to influence any legislative or administrative action on behalf of any person or entity other than: (1) a not-for-profit entity, on an unpaid basis, or (2) himself. "Lobbyist" also means any person or entity any part of whose duties as an employee of another includes undertaking to influence any legislative or administrative action.

If the Disclosing Party is uncertain whether a disclosure is required under this Section, the Disclosing Party must either ask the City whether disclosure is required or make the disclosure.

Name (indicate whether retained or anticipated to be retained)	Business Address	Relationship to Disclosing Party (subcontractor, attorney, lobbyist, etc.)	Fees (indicate whether paid or estimated.) **NOTE:** "hourly rate" or "t.b.d." is not an acceptable response.
RETAINED BY THE APPLICANT			

(Add sheets if necessary)

[X] Check here if the Disclosing Party has not retained, nor expects to retain, any such persons or entities.

SECTION V -- CERTIFICATIONS

A. COURT-ORDERED CHILD SUPPORT COMPLIANCE

Under Municipal Code Section 2-92-415, substantial owners of business entities that contract with the City must remain in compliance with their child support obligations throughout the contract's term.

Has any person who directly or indirectly owns 10% or more of the Disclosing Party been declared in arrearage on any child support obligations by any Illinois court of competent jurisdiction?

[ ] Yes [X] No [ ] No person directly or indirectly owns 10% or more of the Disclosing Party.

If "Yes," has the person entered into a court-approved agreement for payment of all support owed and is the person in compliance with that agreement?

[ ] Yes [ ] No

B. FURTHER CERTIFICATIONS

1. Pursuant to Municipal Code Chapter 1-23, Article I ("Article I")(which the Applicant should consult for defined terms (e.g., "doing business") and legal requirements), if the Disclosing Party submitting this EDS is the Applicant and is doing business with the City, then the Disclosing Party certifies as follows: (i) neither the Applicant nor any controlling person is currently indicted or charged with, or has admitted guilt of, or has ever been convicted of, or placed under supervision for, any criminal offense involving actual, attempted, or conspiracy to commit bribery, theft, fraud, forgery, perjury, dishonesty or deceit against an officer or employee of the City or any sister agency; and (ii) the Applicant understands and acknowledges that compliance with Article I is a continuing requirement for doing business with the City. NOTE: If Article I applies to the Applicant, the permanent compliance timeframe in Article I supersedes some five-year compliance timeframes in certifications 2 and 3 below.

2. The Disclosing Party and, if the Disclosing Party is a legal entity, all of those persons or entities identified in Section II.B.1. of this EDS:

a. are not presently debarred, suspended, proposed for debarment, declared ineligible or voluntarily excluded from any transactions by any federal, state or local unit of government;

b. have not, within a five-year period preceding the date of this EDS, been convicted of a criminal offense, adjudged guilty, or had a civil judgment rendered against them in connection with: obtaining, attempting to obtain, or performing a public (federal, state or local) transaction or contract under a public transaction; a violation of federal or state antitrust statutes; fraud; embezzlement; theft; forgery; bribery; falsification or destruction of records; making false statements; or receiving stolen property;

c. are not presently indicted for, or criminally or civilly charged by, a governmental entity (federal, state or local) with committing any of the offenses set forth in clause B.2.b. of this Section V;

d. have not, within a five-year period preceding the date of this EDS, had one or more public transactions (federal, state or local) terminated for cause or default; and

e. have not, within a five-year period preceding the date of this EDS, been convicted, adjudged guilty, or found liable in a civil proceeding, or in any criminal or civil action, including actions concerning environmental violations, instituted by the City or by the federal government, any state, or any other unit of local government.

3. The certifications in subparts 3, 4 and 5 concern:

• the Disclosing Party;
• any "Contractor" (meaning any contractor or subcontractor used by the Disclosing Party in connection with the Matter, including but not limited to all persons or legal entities disclosed under Section IV, "Disclosure of Subcontractors and Other Retained Parties");
• any "Affiliated Entity" (meaning a person or entity that, directly or indirectly: controls the Disclosing Party, is controlled by the Disclosing Party, or is, with the Disclosing Party, under common control of another person or entity. Indicia of control include, without limitation: interlocking management or ownership; identity of interests among family members, shared facilities and equipment; common use of employees; or organization of a business entity following the ineligibility of a business entity to do business with federal or state or local government, including the City, using substantially the same management, ownership, or principals as the ineligible entity); with respect to Contractors, the term Affiliated Entity means a person or entity that directly or indirectly controls the Contractor, is controlled by it, or, with the Contractor, is under common control of another person or entity;
• any responsible official of the Disclosing Party, any Contractor or any Affiliated Entity or any other official, agent or employee of the Disclosing Party, any Contractor or any Affiliated Entity, acting pursuant to the direction or authorization of a responsible official of the Disclosing Party, any Contractor or any Affiliated Entity (collectively "Agents").

Neither the Disclosing Party, nor any Contractor, nor any Affiliated Entity of either the Disclosing Party or any Contractor nor any Agents have, during the five years before the date this EDS is signed, or, with respect to a Contractor, an Affiliated Entity, or an Affiliated Entity of a Contractor during the five years before the date of such Contractor's or Affiliated Entity's contract or engagement in connection with the Matter:

a. bribed or attempted to bribe, or been convicted or adjudged guilty of bribery or attempting to bribe, a public officer or employee of the City, the State of Illinois, or any agency of the federal government or of any state or local government in the United States of America, in that officer's or employee's official capacity;

b. agreed or colluded with other bidders or prospective bidders, or been a party to any such agreement, or been convicted or adjudged guilty of agreement or collusion among bidders or prospective bidders, in restraint of freedom of competition by agreement to bid a fixed price or otherwise; or

c. made an admission of such conduct described in a. or b. above that is a matter of record, but have not been prosecuted for such conduct; or

d. violated the provisions of Municipal Code Section 2-92-610 (Living Wage Ordinance).

4. Neither the Disclosing Party, Affiliated Entity or Contractor, or any of their employees, officials, agents or partners, is barred from contracting with any unit of state or local government as a result of engaging in or being convicted of (1) bid-rigging in violation of 720 ILCS 5/33E-3; (2) bid-rotating in violation of 720 ILCS 5/33E-4; or (3) any similar offense of any state or of the United States of America that contains the same elements as the offense of bid-rigging or bid-rotating.

5. Neither the Disclosing Party nor any Affiliated Entity is listed on any of the following lists maintained by the Office of Foreign Assets Control of the U.S. Department of the Treasury or the Bureau of Industry and Security of the U.S. Department of Commerce or their successors: the Specially Designated Nationals List, the Denied Persons List, the Unverified List, the Entity List and the Debarred List.

6. The Disclosing Party understands and shall comply with the applicable requirements of Chapters 2-55 (Legislative Inspector General), 2-56 (Inspector General) and 2-156 (Governmental Ethics) of the Municipal Code.

7. If the Disclosing Party is unable to certify to any of the above statements in this Part B (Further Certifications), the Disclosing Party must explain below:

N/A

If the letters "NA," the word "None," or no response appears on the lines above, it will be conclusively presumed that the Disclosing Party certified to the above statements.

8. To the best of the Disclosing Party's knowledge after reasonable inquiry, the following is a complete list of all current employees of the Disclosing Party who were, at any time during the 12-month period preceding the execution date of this EDS, an employee, or elected or appointed official, of the City of Chicago (if none, indicate with "N/A" or "none").

N/A

9. To the best of the Disclosing Party's knowledge after reasonable inquiry, the following is a complete list of all gifts that the Disclosing Party has given or caused to be given, at any time during the 12-month period preceding the execution date of this EDS, to an employee, or elected or appointed official, of the City of Chicago. For purposes of this statement, a "gift" does not include: (i) anything made generally available to City employees or to the general public, or (ii) food or drink provided in the course of official City business and having a retail value of less than $20 per recipient (if none, indicate with "N/A" or "none"). As to any gift listed below, please also list the name of the City recipient.

N/A

C. CERTIFICATION OF STATUS AS FINANCIAL INSTITUTION

1. The Disclosing Party certifies that the Disclosing Party (check one)

[ ] is [X] is not

a "financial institution" as defined in Section 2-32-455(b) of the Municipal Code.

2. If the Disclosing Party IS a financial institution, then the Disclosing Party pledges:

"We are not and will not become a predatory lender as defined in Chapter 2-32 of the Municipal Code. We further pledge that none of our affiliates is, and none of them will become, a predatory lender as defined in Chapter 2-32 of the Municipal Code. We understand that becoming a predatory lender or becoming an affiliate of a predatory lender may result in the loss of the privilege of doing business with the City."

If the Disclosing Party is unable to make this pledge because it or any of its affiliates (as defined in Section 2-32-455(b) of the Municipal Code) is a predatory lender within the meaning of Chapter 2-32 of the Municipal Code, explain here (attach additional pages if necessary):

N/A

If the letters "NA," the word "None," or no response appears on the lines above, it will be conclusively presumed that the Disclosing Party certified to the above statements.

D. CERTIFICATION REGARDING INTEREST IN CITY BUSINESS

Any words or terms that are defined in Chapter 2-156 of the Municipal Code have the same meanings when used in this Part D.

1. In accordance with Section 2-156-110 of the Municipal Code: Does any official or employee of the City have a financial interest in his or her own name or in the name of any other person or entity in the Matter?

[ ] Yes [ ] No

NOTE: If you checked "Yes" to Item D.1., proceed to Items D.2. and D.3. If you checked "No" to Item D.1., proceed to Part E.

2. Unless sold pursuant to a process of competitive bidding, or otherwise permitted, no City elected official or employee shall have a financial interest in his or her own name or in the name of any other person or entity in the purchase of any property that (i) belongs to the City, or (ii) is sold for taxes or assessments, or (iii) is sold by virtue of legal process at the suit of the City (collectively, "City Property Sale"). Compensation for property taken pursuant to the City's eminent domain power does not constitute a financial interest within the meaning of this Part D.

Does the Matter involve a City Property Sale?

[ ] Yes [X] No

3. If you checked "Yes" to Item D.1., provide the names and business addresses of the City officials or employees having such interest and identify the nature of such interest:

Name	Business Address	Nature of Interest
		N/A

4. The Disclosing Party further certifies that no prohibited financial interest in the Matter will be acquired by any City official or employee.

E. CERTIFICATION REGARDING SLAVERY ERA BUSINESS

Please check either 1. or 2. below. If the Disclosing Party checks 2., the Disclosing Party must disclose below or in an attachment to this EDS all information required by paragraph 2. Failure to

comply with these disclosure requirements may make any contract entered into with the City in connection with the Matter voidable by the City.

✓ 1. The Disclosing Party verifies that the Disclosing Party has searched any and all records of the Disclosing Party and any and all predecessor entities regarding records of investments or profits from slavery or slaveholder insurance policies during the slavery era (including insurance policies issued to slaveholders that provided coverage for damage to or injury or death of their slaves), and the Disclosing Party has found no such records.

____ 2. The Disclosing Party verifies that, as a result of conducting the search in step 1 above, the Disclosing Party has found records of investments or profits from slavery or slaveholder insurance policies. The Disclosing Party verifies that the following constitutes full disclosure of all such records, including the names of any and all slaves or slaveholders described in those records:

N/A

SECTION VI -- CERTIFICATIONS FOR FEDERALLY FUNDED MATTERS

NOTE: If the Matter is federally funded, complete this Section VI. **If the Matter is not federally funded,** proceed to Section VII. For purposes of this Section VI, tax credits allocated by the City and proceeds of debt obligations of the City are not federal funding.

A. CERTIFICATION REGARDING LOBBYING

1. List below the names of all persons or entities registered under the federal Lobbying Disclosure Act of 1995 who have made lobbying contacts on behalf of the Disclosing Party with respect to the Matter: (Add sheets if necessary):

N/A

(If no explanation appears or begins on the lines above, or if the letters "NA" or if the word "None" appear, it will be conclusively presumed that the Disclosing Party means that NO persons or entities registered under the Lobbying Disclosure Act of 1995 have made lobbying contacts on behalf of the Disclosing Party with respect to the Matter.)

2. The Disclosing Party has not spent and will not expend any federally appropriated funds to pay any person or entity listed in Paragraph A.1. above for his or her lobbying activities or to pay any person or entity to influence or attempt to influence an officer or employee of any agency, as defined by applicable federal law, a member of Congress, an officer or employee of Congress, or an employee of a member of Congress, in connection with the award of any federally funded contract, making any federally funded grant or loan, entering into any cooperative agreement, or to extend, continue, renew, amend, or modify any federally funded contract, grant, loan, or cooperative agreement.

3. The Disclosing Party will submit an updated certification at the end of each calendar quarter in which there occurs any event that materially affects the accuracy of the statements and information set forth in paragraphs A.1. and A.2. above.

4. The Disclosing Party certifies that either: (i) it is not an organization described in section 501(c)(4) of the Internal Revenue Code of 1986; or (ii) it is an organization described in section 501(c)(4) of the Internal Revenue Code of 1986 but has not engaged and will not engage in "Lobbying Activities".

5. If the Disclosing Party is the Applicant, the Disclosing Party must obtain certifications equal in form and substance to paragraphs A.1. through A.4. above from all subcontractors before it awards any subcontract and the Disclosing Party must maintain all such subcontractors' certifications for the duration of the Matter and must make such certifications promptly available to the City upon request.

B. CERTIFICATION REGARDING EQUAL EMPLOYMENT OPPORTUNITY

If the Matter is federally funded, federal regulations require the Applicant and all proposed subcontractors to submit the following information with their bids or in writing at the outset of negotiations.

N/A

Is the Disclosing Party the Applicant?

[ ] Yes [ ] No

If "Yes," answer the three questions below:

1. Have you developed and do you have on file affirmative action programs pursuant to applicable federal regulations? (See 41 CFR Part 60-2.)
[ ] Yes [ ] No

2. Have you filed with the Joint Reporting Committee, the Director of the Office of Federal Contract Compliance Programs, or the Equal Employment Opportunity Commission all reports due under the applicable filing requirements?
[ ] Yes [ ] No

3. Have you participated in any previous contracts or subcontracts subject to the equal opportunity clause?
[ ] Yes [ ] No

If you checked "No" to question 1. or 2. above, please provide an explanation:

N/A

SECTION VII -- ACKNOWLEDGMENTS, CONTRACT INCORPORATION, COMPLIANCE, PENALTIES, DISCLOSURE

The Disclosing Party understands and agrees that:

A. The certifications, disclosures, and acknowledgments contained in this EDS will become part of any contract or other agreement between the Applicant and the City in connection with the Matter, whether procurement, City assistance, or other City action, and are material inducements to the City's execution of any contract or taking other action with respect to the Matter. The Disclosing Party understands that it must comply with all statutes, ordinances, and regulations on which this EDS is based.

B. The City's Governmental Ethics and Campaign Financing Ordinances, Chapters 2-156 and 2-164 of the Municipal Code, impose certain duties and obligations on persons or entities seeking City contracts, work, business, or transactions. The full text of these ordinances and a training program is available on line at www.cityofchicago.org/Ethics, and may also be obtained from the City's Board of Ethics, 740 N.

Sedgwick St., Suite 500, Chicago, IL 60610, (312) 744-9660. The Disclosing Party must comply fully with the applicable ordinances.

C. If the City determines that any information provided in this EDS is false, incomplete or inaccurate, any contract or other agreement in connection with which it is submitted may be rescinded or be void or voidable, and the City may pursue any remedies under the contract or agreement (if not rescinded or void), at law, or in equity, including terminating the Disclosing Party's participation in the Matter and/or declining to allow the Disclosing Party to participate in other transactions with the City. Remedies at law for a false statement of material fact may include incarceration and an award to the City of treble damages.

D. It is the City's policy to make this document available to the public on its Internet site and/or upon request. Some or all of the information provided on this EDS and any attachments to this EDS may be made available to the public on the Internet, in response to a Freedom of Information Act request, or otherwise. By completing and signing this EDS, the Disclosing Party waives and releases any possible rights or claims which it may have against the City in connection with the public release of information contained in this EDS and also authorizes the City to verify the accuracy of any information submitted in this EDS.

E. The information provided in this EDS must be kept current. In the event of changes, the Disclosing Party must supplement this EDS up to the time the City takes action on the Matter. If the Matter is a contract being handled by the City's Department of Procurement Services, the Disclosing Party must update this EDS as the contract requires. **NOTE:** With respect to Matters subject to Article I of Chapter 1-23 of the Municipal Code (imposing **PERMANENT INELIGIBILITY** for certain specified offenses), the information provided herein regarding eligibility must be kept current for a longer period, as required by Chapter 1-23 and Section 2-154-020 of the Municipal Code.

The Disclosing Party represents and warrants that:

F.1. The Disclosing Party is not delinquent in the payment of any tax administered by the Illinois Department of Revenue, nor are the Disclosing Party or its Affiliated Entities delinquent in paying any fine, fee, tax or other charge owed to the City. This includes, but is not limited to, all water charges, sewer charges, license fees, parking tickets, property taxes or sales taxes.

F.2 If the Disclosing Party is the Applicant, the Disclosing Party and its Affiliated Entities will not use, nor permit their subcontractors to use, any facility listed by the U.S. E.P.A. on the federal Excluded Parties List System ("EPLS") maintained by the U. S. General Services Administration.

F.3 If the Disclosing Party is the Applicant, the Disclosing Party will obtain from any contractors/subcontractors hired or to be hired in connection with the Matter certifications equal in form and substance to those in F.1. and F.2. above and will not, without the prior written consent of the City, use any such contractor/subcontractor that does not provide such certifications or that the Disclosing Party has reason to believe has not provided or cannot provide truthful certifications.

NOTE: If the Disclosing Party cannot certify as to any of the items in F.1., F.2. or F.3. above, an explanatory statement must be attached to this EDS.

CERTIFICATION

Under penalty of perjury, the person signing below: (1) warrants that he/she is authorized to execute this EDS and Appendix A (if applicable) on behalf of the Disclosing Party, and (2) warrants that all certifications and statements contained in this EDS and Appendix A (if applicable) are true, accurate and complete as of the date furnished to the City.

DALE STRAUSS / 3611 W. MONTROSE, LLC
(Print or type name of Disclosing Party)

By: _____
(Sign here)

DALE STRAUSS
(Print or type name of person signing)

Managing Member
(Print or type title of person signing)

Signed and sworn to before me on (date) DECEMBER 20, 2012
at Cook County, Illinois (state).

_____ Notary Public.

Commission expires: 9-28-2016.

NICHOLAS FTIKAS
OFFICIAL SEAL
Notary Public, State of Illinois
My Commission Expires
September 28, 2016

CITY OF CHICAGO
ECONOMIC DISCLOSURE STATEMENT AND AFFIDAVIT
APPENDIX A

FAMILIAL RELATIONSHIPS WITH ELECTED CITY OFFICIALS AND DEPARTMENT HEADS

This Appendix is to be completed only by (a) the Applicant, and (b) any legal entity which has a direct ownership interest in the Applicant exceeding 7.5 percent. It is not to be completed by any legal entity which has only an indirect ownership interest in the Applicant.

Under Municipal Code Section 2-154-015, the Disclosing Party must disclose whether such Disclosing Party or any "Applicable Party" or any Spouse or Domestic Partner thereof currently has a "familial relationship" with any elected city official or department head. A "familial relationship" exists if, as of the date this EDS is signed, the Disclosing Party or any "Applicable Party" or any Spouse or Domestic Partner thereof is related to the mayor, any alderman, the city clerk, the city treasurer or any city department head as spouse or domestic partner or as any of the following, whether by blood or adoption: parent, child, brother or sister, aunt or uncle, niece or nephew, grandparent, grandchild, father-in-law, mother-in-law, son-in-law, daughter-in-law, stepfather or stepmother, stepson or stepdaughter, stepbrother or stepsister or half-brother or half-sister.

"Applicable Party" means (1) all executive officers of the Disclosing Party listed in Section II.B.1.a., if the Disclosing Party is a corporation; all partners of the Disclosing Party, if the Disclosing Party is a general partnership; all general partners and limited partners of the Disclosing Party, if the Disclosing Party is a limited partnership; all managers, managing members and members of the Disclosing Party, if the Disclosing Party is a limited liability company; (2) all principal officers of the Disclosing Party; and (3) any person having more than a 7.5 percent ownership interest in the Disclosing Party. "Principal officers" means the president, chief operating officer, executive director, chief financial officer, treasurer or secretary of a legal entity or any person exercising similar authority.

Does the Disclosing Party or any "Applicable Party" or any Spouse or Domestic Partner thereof currently have a "familial relationship" with an elected city official or department head?

[ ] Yes [X] No

If yes, please identify below (1) the name and title of such person, (2) the name of the legal entity to which such person is connected; (3) the name and title of the elected city official or department head to whom such person has a familial relationship, and (4) the precise nature of such familial relationship.

N/A

PLAT OF


LEGAL DESCRIPTION:

LOTS 3, 4, 5, 6 AND 7 OF BLOCK 7 OF W.B. WALKER'S ADDITION TO CHICAGO, A SUBDIVISION IN THE SOUTHWEST 1/4 OF SECTION 14, TOWNSHIP 40 NORTH, RANGE 13 EAST OF THE THIRD PRINCIPAL MERIDIAN IN COOK COUNTY, ILLINOIS.

P.I.N. : 13-14-306-004
13-14-306-005

Commonly Known as:
3637-3641 WEST MONTROSE AVENUE
CHICAGO, ILLINOIS 60618

WE

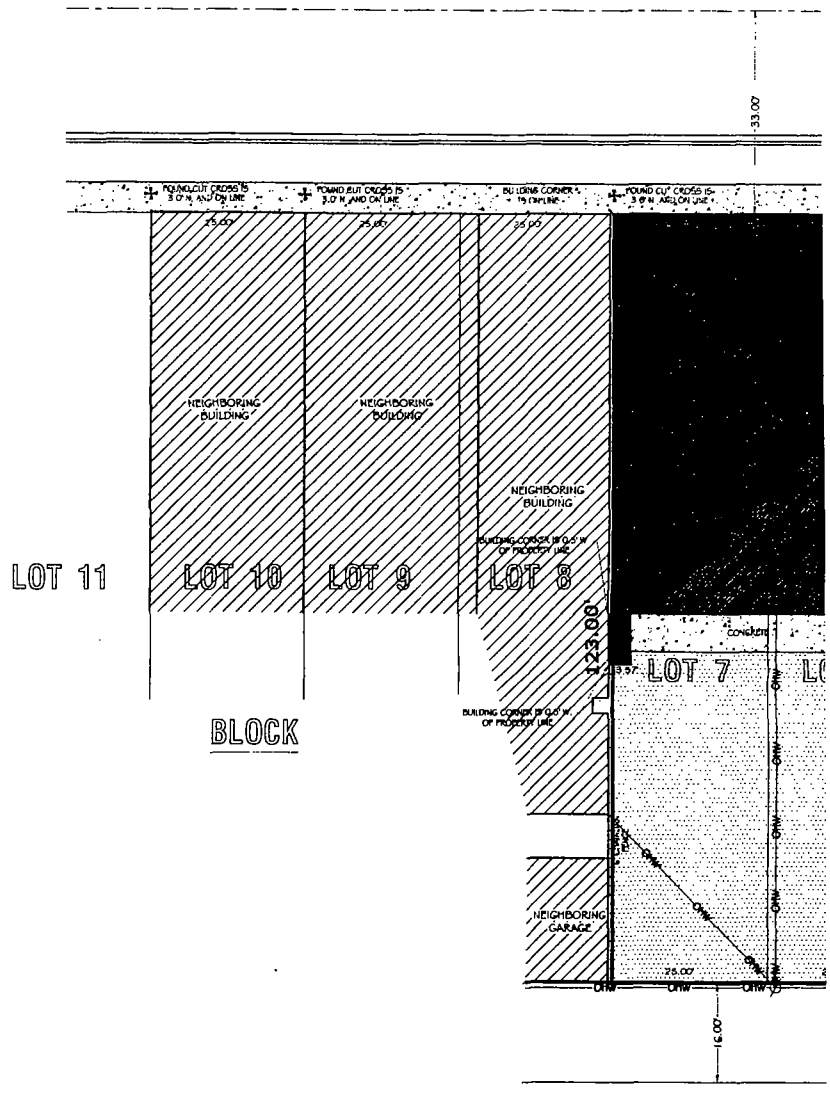

STATE OF ILLINOIS)
)S.S.
COUNTY OF KANE)

THIS IS TO CERTIFY THAT THE PLAT SHOWN HEREON IS A CORRECT REPRESENTATION OF A SURVEY PERFORMED AT AND UNDER MY DIRECTION. THIS PROFESSIONAL SERVICE CONFORMS TO THE CURRENT ILLINOIS MINIMUM STANDARDS FOR A BOUNDARY SURVEY. ALL DIMENSIONS SHOWN ARE IN FEET AND DECIMAL PARTS THEREOF.

GIVEN UNDER MY HAND AND SEAL THIS 22nd DAY OF OCTOBER, A.D. 2012.

PROFESSIONAL LAND SURVEYOR
JOHN TANER SALIHOGLU
35-3317
ELBURN
ILLINOIS
STATE OF ILLINOIS

JOHN TANER SALIHOGLU
ILLINOIS PROFESSIONAL LAND SURVEYOR NO. 3317
LICENSE EXPIRES 11/30/2012

HORIZON SURVEYING & MAPPING
PROFESSIONAL DESIGN FIRM
LAND SURVEYING CORPORATION # 184-006311
44W540 KESLINGER RD.
ELBURN, IL 60119
PH: 630-365-4100
PH: 630-365-3311
FAX: 630-365-4103

PLAT OF SURVEY

of

3637-3641 WEST MONTROSE AVENUE
CHICAGO, ILLINOIS 60618


PREPARI

BART PRZ
NOAH PROPI
2853 N. PUI
CHICAGO,

SURVEY

:ST MONTROSE AVENUE

BITUMINOUS PAVEMENT

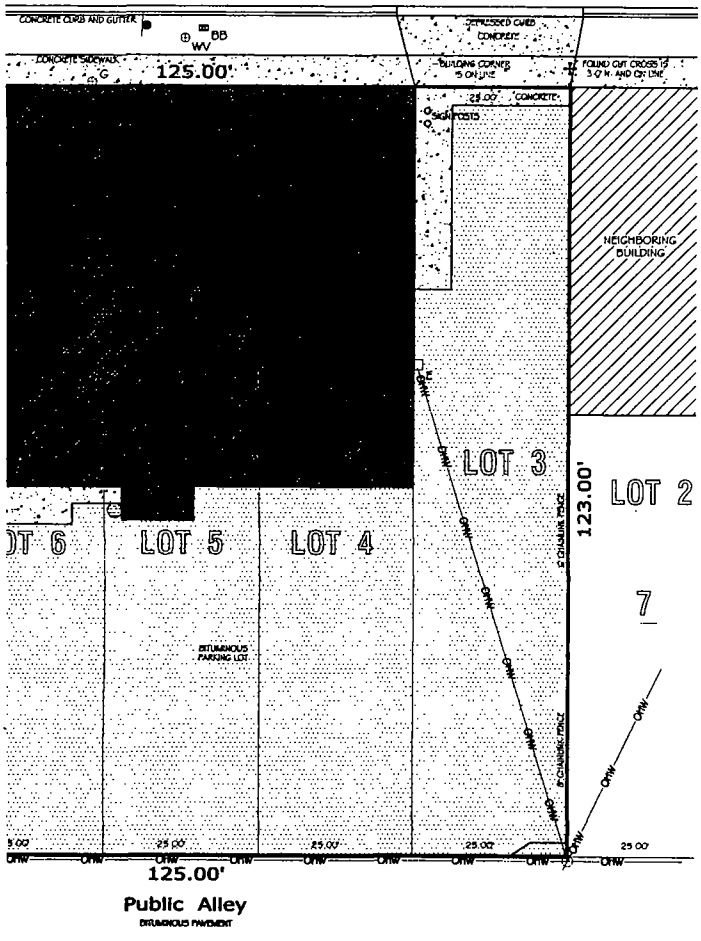

Scale 1" = 20'

0 10 20 40

LEGEND

- = BOUNDARY OF PARCEL SURVEYED
- = FOUND CUT CROSS
- = CATCH BASIN
- WV = WATER VALVE
- BB = WATER B-BOX
- G = GAS VALVE
- E = ELECTRICAL BOX
- OHW = OVERHEAD WIRES
- = SIGN
- = CONCRETE
- = BITUMINOUS
- = BUILDING
- = NEIGHBORINGBUILDING

:ED FOR:

:YJEMSKI
:RTIES, LLC
ASKI ROAD
IL 60641

FIELD DATE:	10/19/2012
CHECKED BY:	JTS
DRAWN BY:	EM
JOB #	7029

NOTE:
A CURRENT TITLE POLICY WAS NOT FURNISHED TO US FOR OUR USE IN PREPARING THIS SURVEY. THEREFORE, THERE MAY BE ADDITIONAL EASEMENTS AND OR SERVITUDES EFFECTING THIS PROPERTY WHICH ARE NOT SHOWN ON THIS SURVEY.

Office of the City Clerk

O2013-35

Office of the City Clerk

City Council Document Tracking Sheet

Meeting Date:	1/17/2013
Sponsor(s):	Mendoza, Susana A. (Clerk)
Type:	Ordinance
Title:	Zoning Reclassification App No. 17655 at 2847 W Jackson Blvd
Committee(s) Assignment:	Committee on Zoning, Landmarks and Building Standards

ORDINANCE

BE IT ORDAINED BY THE CITY COUNCIL OF THE CITY OF CHICAGO:

SECTION 1: That the Chicago Zoning Ordinance be amended by changing all the RT-4 Residential Two-Flat, Townhouse and Multi-Unit District symbols and designations as shown on Map No. 2-I in the area bounded by

> West Jackson Blvd.; a line 143.56 feet East of and parallel to North Francisco Avenue; the alley next South of and parallel to West Jackson Blvd.; and a line 118.56 feet East of and parallel to North Francisco Avenue;

to those of a B3-3 Community Shopping District and a corresponding use district is hereby established in the area above described.

SECTION 2: This Ordinance shall be in force and effect from and after its passage and due publication.

#17655
INTRO DATE:
1-17-2013

CITY OF CHICAGO

APPLICATION FOR AN AMENDMENT TO
THE CHICAGO ZONING ORDINANCE

1. ADDRESS of the property Applicant is seeking to rezone:
   2847 W. Jackson Blvd.

2. Ward Number that property is located in: 2nd Ward (Ald. Robert Fioretti)

3. APPLICANT Marillac Social Center, a not-for-profit corporation

   ADDRESS 212 S. Francisco Ave. CITY Chicago

   STATE IL ZIP CODE 60612 PHONE 773-722-7440

   EMAIL bwinters@svdpc.org CONTACT PERSON Bart winters

4. Is the applicant the owner of the property? YES _____ NO X
   If the applicant is not the owner of the property, please provide the following information regarding the owner and attach written authorization from the owner allowing the application to proceed.

   OWNER Daughters of Charity Ministries, Inc.

   ADDRESS 4330 Olive Street CITY St. Louis

   STATE MO ZIP CODE 63108 PHONE 314-533-4770

   EMAIL Jane.Graves@doc.org CONTACT PERSON Sister Jane Graves

5. If the Applicant/Owner of the property has obtained a lawyer as their representative for the rezoning, please provide the following information:

   ATTORNEY John J. George / Chris A. Leach

   ADDRESS Schuyler, Roche & Crisham 130 E. Randolph St. Ste. 3800

   CITY Chicago STATE IL ZIP CODE 60601

   PHONE 312-565-8439 FAX 312-565-8300 EMAIL jgeorge@scrattor

6. If the applicant is a legal entity (Corporation, LLC, Partnership, etc.) please provide the names of all owners as disclosed on the Economic Disclosure Statements.

Applicant is a not-for-profit corporation and therefore has no owners.

7. On what date did the owner acquire legal title to the subject property? June 20, 2012

8. Has the present owner previously rezoned this property? If yes, when?

No

9. Present Zoning District RT-4 Proposed Zoning District B3-3

10. Lot size in square feet (or dimensions) 3,125 sq. ft. (25' x 125')

11. Current Use of the property Vacant

12. Reason for rezoning the property is to add the property to a larger development site with the zoning designation of B3-3.

13. Describe the proposed use of the property after the rezoning. Indicate the number of dwelling units; number of parking spaces; approximate square footage of any commercial space; and height of the proposed building. (BE SPECIFIC)

To rehabilitate an existing 23,809 sq. ft. building and to add on a 3,514 sq. ft. addition for a new community center containi a total of 27,323 sq. ft.

14. On May 14th, 2007, the Chicago City Council passed the Affordable Requirements Ordinance (ARO) that requires on-site affordable housing units or a financial contribution if residential housing projects receive a zoning change under certain circumstances. Based on the lot size of the project in question and the proposed zoning classification, is this project subject to the Affordable Requirements Ordinance? (See Fact Sheet for more information)

YES_____ NO x

COUNTY OF COOK
STATE OF ILLINOIS

Bart Winters, being first duly sworn on oath, states that all of the above statements and the statements contained in the documents submitted herewith are true and correct.

Signature of Applicant

Subscribed and Sworn to before me this 21st day of December, 2012.

Notary Public

OFFICIAL SEAL
NANCY Q. GILL
NOTARY PUBLIC, STATE OF ILLINOIS
MY COMMISSION EXPIRES 4-19-2014

For Office Use Only

Date of Introduction:_____

File Number:_____

Ward:_____

ZONING NARRATIVE

Marillac Social Center
2847 W. Jackson Blvd.
Chicago Illinois

This is a proposed zoning amendment to amend the RT-4 zoning district to the B3-3 zoning district in order to add the subject property to a larger development site with the zoning designation of B3-3:

1. The subject property is located at 2847 West Jackson Blvd. and is bounded by West Jackson Blvd.; a line 143.56 feet East of and parallel to North Francisco Avenue; the alley next South of and parallel to West Jackson Blvd.; and a line 118.56 feet East of and parallel to North Francisco Avenue and contains approximately 3,126 square feet of property.

2. The subject property is currently vacant.

3. The site is bounded by zoning district RM-5 to the North, by RT-4 to the East, RT-4 to the South and B3-3 to the West.

4. The Applicant proposes to add the subject property to a larger development site in order to rehabilitate their existing 23,809 sq. ft. building located at 2849 W. Jackson Blvd., and to add on a 3,514 sq. ft. addition for a new community center containing a total of 27,323 sq. ft. The new community center will provide social service programing space for computer labs, classroom space, offices, library facilities as well as recreational areas consisting of a gymnasium, fitness area, stage, and recreation room and will maintain the existing food pantry.

5. Zoning Analysis:

    a. FAR: permitted 3.0 FAR as proposed: 0.66
    b. Number of dwelling units: zero
    c. Setbacks: North 2', East 3'-1", South 0' and West 11"
    d. Height: 26' -1'
    e. Parking: If the proposed zoning change is approved for the subject property, the applicant will seeking special use permits to establish and to operate the new community center upon the larger development site located at 2847-59 W. Jackson Blvd. and 301-311 S. Francisco Avenue and a special use permit to allow required parking for the proposed community center to be provided off-site across the street from the proposed community center at a surface parking lot located at the southwest corner of Jackson Blvd. and Francisco containing 51 parking spaces. The required parking for a community center is determined by the Department of Housing and Economic Development.

CONFIRMATION OF AUTHORITY

TO WHOM IT MAY CONCERN:

The undersigned, Daughters of Charity Ministries, Inc., the property owner of the property commonly known as 2847 W. Jackson Blvd, Chicago, Illinois, hereby confirms that the Zoning Applicant, Marillac Social Center is authorized by the undersigned to file an Application for Amendment to the Chicago Zoning Ordinance concerning the above-described property.

Dated this 16th day of November, 2012.

PROPERTY OWNER:

Daughters of Charity Ministries, Inc.

By: Sister Jane Graves

Printed Name: Sister Jane Graves

Title: Treasurer

Subscribed and sworn to
before me this 16th day
of November, 2012.

Juanita L. Whitfield
Notary Public

NOTARY PUBLIC NOTARY SEAL STATE OF MISSOURI

JUANITA WHITFIELD
My Commission Expires
June 8, 2013
St. Louis County
Commission #09714486

CITY OF CHICAGO
ECONOMIC DISCLOSURE STATEMENT
AND AFFIDAVIT

SECTION I -- GENERAL INFORMATION

A. Legal name of the Disclosing Party submitting this EDS. Include d/b/a/ if applicable:

Marillac Social Center

Check ONE of the following three boxes:

Indicate whether the Disclosing Party submitting this EDS is:

1. [x] the Applicant
   OR
2. [ ] a legal entity holding a direct or indirect interest in the Applicant. State the legal name of the Applicant in which the Disclosing Party holds an interest: _____
   OR
3. [ ] a legal entity with a right of control (see Section II.B.1.) State the legal name of the entity in which the Disclosing Party holds a right of control: _____

B. Business address of the Disclosing Party: 212 South Francisco Ave
Chicago, IL 60612

C. Telephone: 773-722-7440 Fax: 773-722-1469 Email: bwinters@svdpc.org

D. Name of contact person: Bart Winters

E. Federal Employer Identification No. (if you have one): _____

F. Brief description of contract, transaction or other undertaking (referred to below as the "Matter") to which this EDS pertains. (Include project number and location of property, if applicable):

Zoning Amendment Application for 2847 West Jackson Blvd.

G. Which City agency or department is requesting this EDS? Dept. of Housing and Economic Development

If the Matter is a contract being handled by the City's Department of Procurement Services, please complete the following:

Specification # _____ and Contract # _____

SECTION II -- DISCLOSURE OF OWNERSHIP INTERESTS

A. NATURE OF THE DISCLOSING PARTY

1. Indicate the nature of the Disclosing Party:

[ ] Person
[ ] Publicly registered business corporation
[ ] Privately held business corporation
[ ] Sole proprietorship
[ ] General partnership
[ ] Limited partnership
[ ] Trust
[ ] Limited liability company
[ ] Limited liability partnership
[ ] Joint venture
[x] Not-for-profit corporation
(Is the not-for-profit corporation also a 501(c)(3))?
[x] Yes [ ] No
[ ] Other (please specify)

2. For legal entities, the state (or foreign country) of incorporation or organization, if applicable:

Illinois

3. For legal entities not organized in the State of Illinois: Has the organization registered to do business in the State of Illinois as a foreign entity?

[ ] Yes [ ] No [x] N/A

B. IF THE DISCLOSING PARTY IS A LEGAL ENTITY:

1. List below the full names and titles of all executive officers and all directors of the entity.
NOTE: For not-for-profit corporations, also list below all members, if any, which are legal entities. If there are no such members, write "no members." For trusts, estates or other similar entities, list below the legal titleholder(s).

If the entity is a general partnership, limited partnership, limited liability company, limited liability partnership or joint venture, list below the name and title of each general partner, managing member, manager or any other person or entity that controls the day-to-day management of the Disclosing Party.
NOTE: Each legal entity listed below must submit an EDS on its own behalf.

Name	Title
John Rowan	Chairperson
Fred Hogan	Vice-Chair
Dorothy Jiganti	Secretary
Sister Marsha Tierney, D.C.	Treasurer
Bart Winters	Chief Executive Officer

2. Please provide the following information concerning each person or entity having a direct or indirect beneficial interest (including ownership) in excess of 7.5% of the Disclosing Party. Examples of such an interest include shares in a corporation, partnership interest in a partnership or joint venture,

interest of a member or manager in a limited liability company, or interest of a beneficiary of a trust, estate or other similar entity. If none, state "None." **NOTE**: Pursuant to Section 2-154-030 of the Municipal Code of Chicago ("Municipal Code"), the City may require any such additional information from any applicant which is reasonably intended to achieve full disclosure.

Name	Business Address	Percentage Interest in the Disclosing Party
NONE		

SECTION III -- BUSINESS RELATIONSHIPS WITH CITY ELECTED OFFICIALS

Has the Disclosing Party had a "business relationship," as defined in Chapter 2-156 of the Municipal Code, with any City elected official in the 12 months before the date this EDS is signed?

[ ] Yes [x] No

If yes, please identify below the name(s) of such City elected official(s) and describe such relationship(s):

SECTION IV -- DISCLOSURE OF SUBCONTRACTORS AND OTHER RETAINED PARTIES

The Disclosing Party must disclose the name and business address of each subcontractor, attorney, lobbyist, accountant, consultant and any other person or entity whom the Disclosing Party has retained or expects to retain in connection with the Matter, as well as the nature of the relationship, and the total amount of the fees paid or estimated to be paid. The Disclosing Party is not required to disclose employees who are paid solely through the Disclosing Party's regular payroll.

"Lobbyist" means any person or entity who undertakes to influence any legislative or administrative action on behalf of any person or entity other than: (1) a not-for-profit entity, on an unpaid basis, or (2) himself. "Lobbyist" also means any person or entity any part of whose duties as an employee of another includes undertaking to influence any legislative or administrative action.

If the Disclosing Party is uncertain whether a disclosure is required under this Section, the Disclosing Party must either ask the City whether disclosure is required or make the disclosure.

Name (indicate whether retained or anticipated to be retained)	Business Address	Relationship to Disclosing Party (subcontractor, attorney, lobbyist, etc.)	Fees (indicate whether paid or estimated.) **NOTE:** "hourly rate" or "t.b.d." is not an acceptable response.
John J. George	20 S. Clark St., Suite 400 Chicago, IL 60603	Attorney	Est. $7,500.00
Worn Jerabek Architects, P.C.	212 W Superior St., Suite 600 Chicago, IL 60654	Architect	Est. $207,000.00

(Add sheets if necessary)

[ ] Check here if the Disclosing Party has not retained, nor expects to retain, any such persons or entities.

SECTION V -- CERTIFICATIONS

A. COURT-ORDERED CHILD SUPPORT COMPLIANCE

Under Municipal Code Section 2-92-415, substantial owners of business entities that contract with the City must remain in compliance with their child support obligations throughout the contract's term.

Has any person who directly or indirectly owns 10% or more of the Disclosing Party been declared in arrearage on any child support obligations by any Illinois court of competent jurisdiction?

[ ] Yes [ ] No [x] No person directly or indirectly owns 10% or more of the Disclosing Party.

If "Yes," has the person entered into a court-approved agreement for payment of all support owed and is the person in compliance with that agreement?

[ ] Yes [ ] No

B. FURTHER CERTIFICATIONS

1. Pursuant to Municipal Code Chapter 1-23, Article I ("Article I")(which the Applicant should consult for defined terms (e.g., "doing business") and legal requirements), if the Disclosing Party submitting this EDS is the Applicant and is doing business with the City, then the Disclosing Party certifies as follows: (i) neither the Applicant nor any controlling person is currently indicted or charged with, or has admitted guilt of, or has ever been convicted of, or placed under supervision for, any criminal offense involving actual, attempted, or conspiracy to commit bribery, theft, fraud, forgery, perjury, dishonesty or deceit against an officer or employee of the City or any sister agency; and (ii) the Applicant understands and acknowledges that compliance with Article I is a continuing requirement for doing business with the City. NOTE: If Article I applies to the Applicant, the permanent compliance timeframe in Article I supersedes some five-year compliance timeframes in certifications 2 and 3 below.

2. The Disclosing Party and, if the Disclosing Party is a legal entity, all of those persons or entities identified in Section II.B.1. of this EDS:

a. are not presently debarred, suspended, proposed for debarment, declared ineligible or voluntarily excluded from any transactions by any federal, state or local unit of government;

b. have not, within a five-year period preceding the date of this EDS, been convicted of a criminal offense, adjudged guilty, or had a civil judgment rendered against them in connection with: obtaining, attempting to obtain, or performing a public (federal, state or local) transaction or contract under a public transaction; a violation of federal or state antitrust statutes; fraud; embezzlement; theft; forgery; bribery; falsification or destruction of records; making false statements; or receiving stolen property;

c. are not presently indicted for, or criminally or civilly charged by, a governmental entity (federal, state or local) with committing any of the offenses set forth in clause B.2.b. of this Section V;

d. have not, within a five-year period preceding the date of this EDS, had one or more public transactions (federal, state or local) terminated for cause or default; and

e. have not, within a five-year period preceding the date of this EDS, been convicted, adjudged guilty, or found liable in a civil proceeding, or in any criminal or civil action, including actions concerning environmental violations, instituted by the City or by the federal government, any state, or any other unit of local government.

3. The certifications in subparts 3, 4 and 5 concern:

• the Disclosing Party;
• any "Contractor" (meaning any contractor or subcontractor used by the Disclosing Party in connection with the Matter, including but not limited to all persons or legal entities disclosed under Section IV, "Disclosure of Subcontractors and Other Retained Parties");
• any "Affiliated Entity" (meaning a person or entity that, directly or indirectly: controls the Disclosing Party, is controlled by the Disclosing Party, or is, with the Disclosing Party, under common control of another person or entity. Indicia of control include, without limitation: interlocking management or ownership; identity of interests among family members, shared facilities and equipment; common use of employees; or organization of a business entity following the ineligibility of a business entity to do business with federal or state or local government, including the City, using substantially the same management, ownership, or principals as the ineligible entity); with respect to Contractors, the term Affiliated Entity means a person or entity that directly or indirectly controls the Contractor, is controlled by it, or, with the Contractor, is under common control of another person or entity;
• any responsible official of the Disclosing Party, any Contractor or any Affiliated Entity or any other official, agent or employee of the Disclosing Party, any Contractor or any Affiliated Entity, acting pursuant to the direction or authorization of a responsible official of the Disclosing Party, any Contractor or any Affiliated Entity (collectively "Agents").

Neither the Disclosing Party, nor any Contractor, nor any Affiliated Entity of either the Disclosing Party or any Contractor nor any Agents have, during the five years before the date this EDS is signed, or, with respect to a Contractor, an Affiliated Entity, or an Affiliated Entity of a Contractor during the five years before the date of such Contractor's or Affiliated Entity's contract or engagement in connection with the Matter:

a. bribed or attempted to bribe, or been convicted or adjudged guilty of bribery or attempting to bribe, a public officer or employee of the City, the State of Illinois, or any agency of the federal government or of any state or local government in the United States of America, in that officer's or employee's official capacity;

b. agreed or colluded with other bidders or prospective bidders, or been a party to any such agreement, or been convicted or adjudged guilty of agreement or collusion among bidders or prospective bidders, in restraint of freedom of competition by agreement to bid a fixed price or otherwise; or

c. made an admission of such conduct described in a. or b. above that is a matter of record, but have not been prosecuted for such conduct; or

d. violated the provisions of Municipal Code Section 2-92-610 (Living Wage Ordinance).

4. Neither the Disclosing Party, Affiliated Entity or Contractor, or any of their employees, officials, agents or partners, is barred from contracting with any unit of state or local government as a result of engaging in or being convicted of (1) bid-rigging in violation of 720 ILCS 5/33E-3; (2) bid-rotating in violation of 720 ILCS 5/33E-4; or (3) any similar offense of any state or of the United States of America that contains the same elements as the offense of bid-rigging or bid-rotating.

5. Neither the Disclosing Party nor any Affiliated Entity is listed on any of the following lists maintained by the Office of Foreign Assets Control of the U.S. Department of the Treasury or the Bureau of Industry and Security of the U.S. Department of Commerce or their successors: the Specially Designated Nationals List, the Denied Persons List, the Unverified List, the Entity List and the Debarred List.

6. The Disclosing Party understands and shall comply with the applicable requirements of Chapters 2-55 (Legislative Inspector General), 2-56 (Inspector General) and 2-156 (Governmental Ethics) of the Municipal Code.

7. If the Disclosing Party is unable to certify to any of the above statements in this Part B (Further Certifications), the Disclosing Party must explain below:

None

If the letters "NA," the word "None," or no response appears on the lines above, it will be conclusively presumed that the Disclosing Party certified to the above statements.

8. To the best of the Disclosing Party's knowledge after reasonable inquiry, the following is a complete list of all current employees of the Disclosing Party who were, at any time during the 12-month period preceding the execution date of this EDS, an employee, or elected or appointed official, of the City of Chicago (if none, indicate with "N/A" or "none").

None

9. To the best of the Disclosing Party's knowledge after reasonable inquiry, the following is a complete list of all gifts that the Disclosing Party has given or caused to be given, at any time during the 12-month period preceding the execution date of this EDS, to an employee, or elected or appointed official, of the City of Chicago. For purposes of this statement, a "gift" does not include: (i) anything made generally available to City employees or to the general public, or (ii) food or drink provided in the course of official City business and having a retail value of less than $20 per recipient (if none, indicate with "N/A" or "none"). As to any gift listed below, please also list the name of the City recipient.

None

C. CERTIFICATION OF STATUS AS FINANCIAL INSTITUTION

1. The Disclosing Party certifies that the Disclosing Party (check one)

[ ] is [x] is not

a "financial institution" as defined in Section 2-32-455(b) of the Municipal Code.

2. If the Disclosing Party IS a financial institution, then the Disclosing Party pledges:

"We are not and will not become a predatory lender as defined in Chapter 2-32 of the Municipal Code. We further pledge that none of our affiliates is, and none of them will become, a predatory lender as defined in Chapter 2-32 of the Municipal Code. We understand that becoming a predatory lender or becoming an affiliate of a predatory lender may result in the loss of the privilege of doing business with the City."

If the Disclosing Party is unable to make this pledge because it or any of its affiliates (as defined in Section 2-32-455(b) of the Municipal Code) is a predatory lender within the meaning of Chapter 2-32 of the Municipal Code, explain here (attach additional pages if necessary):

NA

If the letters "NA," the word "None," or no response appears on the lines above, it will be conclusively presumed that the Disclosing Party certified to the above statements.

D. CERTIFICATION REGARDING INTEREST IN CITY BUSINESS

Any words or terms that are defined in Chapter 2-156 of the Municipal Code have the same meanings when used in this Part D.

1. In accordance with Section 2-156-110 of the Municipal Code: Does any official or employee of the City have a financial interest in his or her own name or in the name of any other person or entity in the Matter?

[ ] Yes [x] No

NOTE: If you checked "Yes" to Item D.1., proceed to Items D.2. and D.3. If you checked "No" to Item D.1., proceed to Part E.

2. Unless sold pursuant to a process of competitive bidding, or otherwise permitted, no City elected official or employee shall have a financial interest in his or her own name or in the name of any other person or entity in the purchase of any property that (i) belongs to the City, or (ii) is sold for taxes or assessments, or (iii) is sold by virtue of legal process at the suit of the City (collectively, "City Property Sale"). Compensation for property taken pursuant to the City's eminent domain power does not constitute a financial interest within the meaning of this Part D.

Does the Matter involve a City Property Sale?

[ ] Yes [ ] No

3. If you checked "Yes" to Item D.1., provide the names and business addresses of the City officials or employees having such interest and identify the nature of such interest:

Name	Business Address	Nature of Interest

4. The Disclosing Party further certifies that no prohibited financial interest in the Matter will be acquired by any City official or employee.

E. CERTIFICATION REGARDING SLAVERY ERA BUSINESS

Please check either 1. or 2. below. If the Disclosing Party checks 2., the Disclosing Party must disclose below or in an attachment to this EDS all information required by paragraph 2. Failure to

comply with these disclosure requirements may make any contract entered into with the City in connection with the Matter voidable by the City.

x 1. The Disclosing Party verifies that the Disclosing Party has searched any and all records of the Disclosing Party and any and all predecessor entities regarding records of investments or profits from slavery or slaveholder insurance policies during the slavery era (including insurance policies issued to slaveholders that provided coverage for damage to or injury or death of their slaves), and the Disclosing Party has found no such records.

____2. The Disclosing Party verifies that, as a result of conducting the search in step 1 above, the Disclosing Party has found records of investments or profits from slavery or slaveholder insurance policies. The Disclosing Party verifies that the following constitutes full disclosure of all such records, including the names of any and all slaves or slaveholders described in those records:

_____

_____

_____

_____

SECTION VI -- CERTIFICATIONS FOR FEDERALLY FUNDED MATTERS

NOTE: If the Matter is federally funded, complete this Section VI. **If the Matter is not federally funded,** proceed to Section VII. For purposes of this Section VI, tax credits allocated by the City and proceeds of debt obligations of the City are not federal funding.

A. CERTIFICATION REGARDING LOBBYING

1. List below the names of all persons or entities registered under the federal Lobbying Disclosure Act of 1995 who have made lobbying contacts on behalf of the Disclosing Party with respect to the Matter: (Add sheets if necessary):

_____

_____

_____

(If no explanation appears or begins on the lines above, or if the letters "NA" or if the word "None" appear, it will be conclusively presumed that the Disclosing Party means that NO persons or entities registered under the Lobbying Disclosure Act of 1995 have made lobbying contacts on behalf of the Disclosing Party with respect to the Matter.)

2. The Disclosing Party has not spent and will not expend any federally appropriated funds to pay any person or entity listed in Paragraph A.1. above for his or her lobbying activities or to pay any person or entity to influence or attempt to influence an officer or employee of any agency, as defined by applicable federal law, a member of Congress, an officer or employee of Congress, or an employee of a member of Congress, in connection with the award of any federally funded contract, making any federally funded grant or loan, entering into any cooperative agreement, or to extend, continue, renew, amend, or modify any federally funded contract, grant, loan, or cooperative agreement.

3. The Disclosing Party will submit an updated certification at the end of each calendar quarter in which there occurs any event that materially affects the accuracy of the statements and information set forth in paragraphs A.1. and A.2. above.

4. The Disclosing Party certifies that either: (i) it is not an organization described in section 501(c)(4) of the Internal Revenue Code of 1986; or (ii) it is an organization described in section 501(c)(4) of the Internal Revenue Code of 1986 but has not engaged and will not engage in "Lobbying Activities".

5. If the Disclosing Party is the Applicant, the Disclosing Party must obtain certifications equal in form and substance to paragraphs A.1. through A.4. above from all subcontractors before it awards any subcontract and the Disclosing Party must maintain all such subcontractors' certifications for the duration of the Matter and must make such certifications promptly available to the City upon request.

B. CERTIFICATION REGARDING EQUAL EMPLOYMENT OPPORTUNITY

If the Matter is federally funded, federal regulations require the Applicant and all proposed subcontractors to submit the following information with their bids or in writing at the outset of negotiations.

Is the Disclosing Party the Applicant?

[ ] Yes [ ] No

If "Yes," answer the three questions below:

1. Have you developed and do you have on file affirmative action programs pursuant to applicable federal regulations? (See 41 CFR Part 60-2.)
[ ] Yes [ ] No

2. Have you filed with the Joint Reporting Committee, the Director of the Office of Federal Contract Compliance Programs, or the Equal Employment Opportunity Commission all reports due under the applicable filing requirements?
[ ] Yes [ ] No

3. Have you participated in any previous contracts or subcontracts subject to the equal opportunity clause?
[ ] Yes [ ] No

If you checked "No" to question 1. or 2. above, please provide an explanation:

_____

_____

SECTION VII -- ACKNOWLEDGMENTS, CONTRACT INCORPORATION, COMPLIANCE, PENALTIES, DISCLOSURE

The Disclosing Party understands and agrees that:

A. The certifications, disclosures, and acknowledgments contained in this EDS will become part of any contract or other agreement between the Applicant and the City in connection with the Matter, whether procurement, City assistance, or other City action, and are material inducements to the City's execution of any contract or taking other action with respect to the Matter. The Disclosing Party understands that it must comply with all statutes, ordinances, and regulations on which this EDS is based.

B. The City's Governmental Ethics and Campaign Financing Ordinances, Chapters 2-156 and 2-164 of the Municipal Code, impose certain duties and obligations on persons or entities seeking City contracts, work, business, or transactions. The full text of these ordinances and a training program is available on line at www.cityofchicago.org/Ethics, and may also be obtained from the City's Board of Ethics, 740 N.

Sedgwick St., Suite 500, Chicago, IL 60610, (312) 744-9660. The Disclosing Party must comply fully with the applicable ordinances.

C. If the City determines that any information provided in this EDS is false, incomplete or inaccurate, any contract or other agreement in connection with which it is submitted may be rescinded or be void or voidable, and the City may pursue any remedies under the contract or agreement (if not rescinded or void), at law, or in equity, including terminating the Disclosing Party's participation in the Matter and/or declining to allow the Disclosing Party to participate in other transactions with the City. Remedies at law for a false statement of material fact may include incarceration and an award to the City of treble damages.

D. It is the City's policy to make this document available to the public on its Internet site and/or upon request. Some or all of the information provided on this EDS and any attachments to this EDS may be made available to the public on the Internet, in response to a Freedom of Information Act request, or otherwise. By completing and signing this EDS, the Disclosing Party waives and releases any possible rights or claims which it may have against the City in connection with the public release of information contained in this EDS and also authorizes the City to verify the accuracy of any information submitted in this EDS.

E. The information provided in this EDS must be kept current. In the event of changes, the Disclosing Party must supplement this EDS up to the time the City takes action on the Matter. If the Matter is a contract being handled by the City's Department of Procurement Services, the Disclosing Party must update this EDS as the contract requires. **NOTE:** With respect to Matters subject to Article I of Chapter 1-23 of the Municipal Code (imposing **PERMANENT INELIGIBILITY** for certain specified offenses), the information provided herein regarding eligibility must be kept current for a longer period, as required by Chapter 1-23 and Section 2-154-020 of the Municipal Code.

The Disclosing Party represents and warrants that:

F.1. The Disclosing Party is not delinquent in the payment of any tax administered by the Illinois Department of Revenue, nor are the Disclosing Party or its Affiliated Entities delinquent in paying any fine, fee, tax or other charge owed to the City. This includes, but is not limited to, all water charges, sewer charges, license fees, parking tickets, property taxes or sales taxes.

F.2 If the Disclosing Party is the Applicant, the Disclosing Party and its Affiliated Entities will not use, nor permit their subcontractors to use, any facility listed by the U.S. E.P.A. on the federal Excluded Parties List System ("EPLS") maintained by the U. S. General Services Administration.

F.3 If the Disclosing Party is the Applicant, the Disclosing Party will obtain from any contractors/subcontractors hired or to be hired in connection with the Matter certifications equal in form and substance to those in F.1. and F.2. above and will not, without the prior written consent of the City, use any such contractor/subcontractor that does not provide such certifications or that the Disclosing Party has reason to believe has not provided or cannot provide truthful certifications.

NOTE: If the Disclosing Party cannot certify as to any of the items in F.1., F.2. or F.3. above, an explanatory statement must be attached to this EDS.

CERTIFICATION

Under penalty of perjury, the person signing below: (1) warrants that he/she is authorized to execute this EDS and Appendix A (if applicable) on behalf of the Disclosing Party, and (2) warrants that all certifications and statements contained in this EDS and Appendix A (if applicable) are true, accurate and complete as of the date furnished to the City.

Marillac Social Center
(Print or type name of Disclosing Party)

By: Bart Winters
(Sign here)

Bart Winters
(Print or type name of person signing)

Chief Executive Officer
(Print or type title of person signing)

Signed and sworn to before me on (date) 12-17-12,
at Cook County, Illinois (state).

Nancy Q. Gill Notary Public.

Commission expires: 4-19-14.

OFFICIAL SEAL
NANCY Q. GILL
NOTARY PUBLIC, STATE OF ILLINOIS
MY COMMISSION EXPIRES 4-19-2014

CITY OF CHICAGO
ECONOMIC DISCLOSURE STATEMENT AND AFFIDAVIT
APPENDIX A

FAMILIAL RELATIONSHIPS WITH ELECTED CITY OFFICIALS AND DEPARTMENT HEADS

This Appendix is to be completed only by (a) the Applicant, and (b) any legal entity which has a direct ownership interest in the Applicant exceeding 7.5 percent. It is not to be completed by any legal entity which has only an indirect ownership interest in the Applicant.

Under Municipal Code Section 2-154-015, the Disclosing Party must disclose whether such Disclosing Party or any "Applicable Party" or any Spouse or Domestic Partner thereof currently has a "familial relationship" with any elected city official or department head. A "familial relationship" exists if, as of the date this EDS is signed, the Disclosing Party or any "Applicable Party" or any Spouse or Domestic Partner thereof is related to the mayor, any alderman, the city clerk, the city treasurer or any city department head as spouse or domestic partner or as any of the following, whether by blood or adoption: parent, child, brother or sister, aunt or uncle, niece or nephew, grandparent, grandchild, father-in-law, mother-in-law, son-in-law, daughter-in-law, stepfather or stepmother, stepson or stepdaughter, stepbrother or stepsister or half-brother or half-sister.

"Applicable Party" means (1) all executive officers of the Disclosing Party listed in Section II.B.1.a., if the Disclosing Party is a corporation; all partners of the Disclosing Party, if the Disclosing Party is a general partnership; all general partners and limited partners of the Disclosing Party, if the Disclosing Party is a limited partnership; all managers, managing members and members of the Disclosing Party, if the Disclosing Party is a limited liability company; (2) all principal officers of the Disclosing Party; and (3) any person having more than a 7.5 percent ownership interest in the Disclosing Party. "Principal officers" means the president, chief operating officer, executive director, chief financial officer, treasurer or secretary of a legal entity or any person exercising similar authority.

Does the Disclosing Party or any "Applicable Party" or any Spouse or Domestic Partner thereof currently have a "familial relationship" with an elected city official or department head?

[ ] Yes [X] No

If yes, please identify below (1) the name and title of such person, (2) the name of the legal entity to which such person is connected; (3) the name and title of the elected city official or department head to whom such person has a familial relationship, and (4) the precise nature of such familial relationship.

_____

_____

_____

CITY OF CHICAGO
ECONOMIC DISCLOSURE STATEMENT
AND AFFIDAVIT

SECTION I -- GENERAL INFORMATION

A. Legal name of the Disclosing Party submitting this EDS. Include d/b/a/ if applicable:

Daughters of Charity Ministries, Inc.

Check ONE of the following three boxes:

Indicate whether the Disclosing Party submitting this EDS is:

1. [X] ~~the Applicant~~ Property Owner
   OR
2. [ ] a legal entity holding a direct or indirect interest in the Applicant. State the legal name of the Applicant in which the Disclosing Party holds an interest: _____
   OR
3. [ ] a legal entity with a right of control (see Section II.B.1.) State the legal name of the entity in which the Disclosing Party holds a right of control: _____

B. Business address of the Disclosing Party: 4330 Olive Street
St. Louis, Missouri 63108

C. Telephone: 314-561-4601 Fax: 314-561-4676 Email: tom.beck@doc.org

D. Name of contact person: Thomas M. Beck

E. Federal Employer Identification No. (if you have one): _____

F. Brief description of contract, transaction or other undertaking (referred to below as the "Matter") to which this EDS pertains. (Include project number and location of property, if applicable):

Zoning Amendment Application for 2847 West Jackson Blvd.

G. Which City agency or department is requesting this EDS? Dept. of Housing and Economic Development

If the Matter is a contract being handled by the City's Department of Procurement Services, please complete the following:

Specification # _____ and Contract # _____

SECTION II -- DISCLOSURE OF OWNERSHIP INTERESTS

A. NATURE OF THE DISCLOSING PARTY

1. Indicate the nature of the Disclosing Party:

[ ] Person
[ ] Publicly registered business corporation
[ ] Privately held business corporation
[ ] Sole proprietorship
[ ] General partnership
[ ] Limited partnership
[ ] Trust
[ ] Limited liability company
[ ] Limited liability partnership
[ ] Joint venture
[X] Not-for-profit corporation
(Is the not-for-profit corporation also a 501(c)(3))?
[X] Yes [ ] No
[ ] Other (please specify)

2. For legal entities, the state (or foreign country) of incorporation or organization, if applicable:

Missouri

3. For legal entities not organized in the State of Illinois: Has the organization registered to do business in the State of Illinois as a foreign entity?

[ ] Yes [X] No [ ] N/A

B. IF THE DISCLOSING PARTY IS A LEGAL ENTITY:

1. List below the full names and titles of all executive officers and all directors of the entity. **NOTE:** For not-for-profit corporations, also list below all members, if any, which are legal entities. If there are no such members, write "no members." For trusts, estates or other similar entities, list below the legal titleholder(s).

If the entity is a general partnership, limited partnership, limited liability company, limited liability partnership or joint venture, list below the name and title of each general partner, managing member, manager or any other person or entity that controls the day-to-day management of the Disclosing Party. **NOTE**: Each legal entity listed below must submit an EDS on its own behalf.

Name	Title
Please See Attached List	

2. Please provide the following information concerning each person or entity having a direct or indirect beneficial interest (including ownership) in excess of 7.5% of the Disclosing Party. Examples of such an interest include shares in a corporation, partnership interest in a partnership or joint venture,

interest of a member or manager in a limited liability company, or interest of a beneficiary of a trust, estate or other similar entity. If none, state "None." **NOTE**: Pursuant to Section 2-154-030 of the Municipal Code of Chicago ("Municipal Code"), the City may require any such additional information from any applicant which is reasonably intended to achieve full disclosure.

Name	Business Address	Percentage Interest in the Disclosing Party
Daughters of Charity, Inc.	4330 Olive Street St. Louis, MO 63108	100%

SECTION III -- BUSINESS RELATIONSHIPS WITH CITY ELECTED OFFICIALS

Has the Disclosing Party had a "business relationship," as defined in Chapter 2-156 of the Municipal Code, with any City elected official in the 12 months before the date this EDS is signed?

[ ] Yes [X] No

If yes, please identify below the name(s) of such City elected official(s) and describe such relationship(s):

SECTION IV -- DISCLOSURE OF SUBCONTRACTORS AND OTHER RETAINED PARTIES

The Disclosing Party must disclose the name and business address of each subcontractor, attorney, lobbyist, accountant, consultant and any other person or entity whom the Disclosing Party has retained or expects to retain in connection with the Matter, as well as the nature of the relationship, and the total amount of the fees paid or estimated to be paid. The Disclosing Party is not required to disclose employees who are paid solely through the Disclosing Party's regular payroll.

"Lobbyist" means any person or entity who undertakes to influence any legislative or administrative action on behalf of any person or entity other than: (1) a not-for-profit entity, on an unpaid basis, or (2) himself. "Lobbyist" also means any person or entity any part of whose duties as an employee of another includes undertaking to influence any legislative or administrative action.

If the Disclosing Party is uncertain whether a disclosure is required under this Section, the Disclosing Party must either ask the City whether disclosure is required or make the disclosure.

Name (indicate whether retained or anticipated to be retained)	Business Address	Relationship to Disclosing Party (subcontractor, attorney, lobbyist, etc.)	Fees (indicate whether paid or estimated.) **NOTE:** "hourly rate" or "t.b.d." is not an acceptable response.
NONE			

(Add sheets if necessary)

[X] Check here if the Disclosing Party has not retained, nor expects to retain, any such persons or entities.

SECTION V -- CERTIFICATIONS

A. COURT-ORDERED CHILD SUPPORT COMPLIANCE

Under Municipal Code Section 2-92-415, substantial owners of business entities that contract with the City must remain in compliance with their child support obligations throughout the contract's term.

Has any person who directly or indirectly owns 10% or more of the Disclosing Party been declared in arrearage on any child support obligations by any Illinois court of competent jurisdiction?

[ ] Yes [ ] No [X] No person directly or indirectly owns 10% or more of the Disclosing Party.

If "Yes," has the person entered into a court-approved agreement for payment of all support owed and is the person in compliance with that agreement?

[ ] Yes [ ] No

B. FURTHER CERTIFICATIONS

1. Pursuant to Municipal Code Chapter 1-23, Article I ("Article I")(which the Applicant should consult for defined terms (e.g., "doing business") and legal requirements), if the Disclosing Party submitting this EDS is the Applicant and is doing business with the City, then the Disclosing Party certifies as follows: (i) neither the Applicant nor any controlling person is currently indicted or charged with, or has admitted guilt of, or has ever been convicted of, or placed under supervision for, any criminal offense involving actual, attempted, or conspiracy to commit bribery, theft, fraud, forgery, perjury, dishonesty or deceit against an officer or employee of the City or any sister agency; and (ii) the Applicant understands and acknowledges that compliance with Article I is a continuing requirement for doing business with the City. NOTE: If Article I applies to the Applicant, the permanent compliance timeframe in Article I supersedes some five-year compliance timeframes in certifications 2 and 3 below.

2. The Disclosing Party and, if the Disclosing Party is a legal entity, all of those persons or entities identified in Section II.B.1. of this EDS:

a. are not presently debarred, suspended, proposed for debarment, declared ineligible or voluntarily excluded from any transactions by any federal, state or local unit of government;

b. have not, within a five-year period preceding the date of this EDS, been convicted of a criminal offense, adjudged guilty, or had a civil judgment rendered against them in connection with: obtaining, attempting to obtain, or performing a public (federal, state or local) transaction or contract under a public transaction; a violation of federal or state antitrust statutes; fraud; embezzlement; theft; forgery; bribery; falsification or destruction of records; making false statements; or receiving stolen property;

c. are not presently indicted for, or criminally or civilly charged by, a governmental entity (federal, state or local) with committing any of the offenses set forth in clause B.2.b. of this Section V;

d. have not, within a five-year period preceding the date of this EDS, had one or more public transactions (federal, state or local) terminated for cause or default; and

e. have not, within a five-year period preceding the date of this EDS, been convicted, adjudged guilty, or found liable in a civil proceeding, or in any criminal or civil action, including actions concerning environmental violations, instituted by the City or by the federal government, any state, or any other unit of local government.

3. The certifications in subparts 3, 4 and 5 concern:

• the Disclosing Party;
• any "Contractor" (meaning any contractor or subcontractor used by the Disclosing Party in connection with the Matter, including but not limited to all persons or legal entities disclosed under Section IV, "Disclosure of Subcontractors and Other Retained Parties");
• any "Affiliated Entity" (meaning a person or entity that, directly or indirectly: controls the Disclosing Party, is controlled by the Disclosing Party, or is, with the Disclosing Party, under common control of another person or entity. Indicia of control include, without limitation: interlocking management or ownership; identity of interests among family members, shared facilities and equipment; common use of employees; or organization of a business entity following the ineligibility of a business entity to do business with federal or state or local government, including the City, using substantially the same management, ownership, or principals as the ineligible entity); with respect to Contractors, the term Affiliated Entity means a person or entity that directly or indirectly controls the Contractor, is controlled by it, or, with the Contractor, is under common control of another person or entity;
• any responsible official of the Disclosing Party, any Contractor or any Affiliated Entity or any other official, agent or employee of the Disclosing Party, any Contractor or any Affiliated Entity, acting pursuant to the direction or authorization of a responsible official of the Disclosing Party, any Contractor or any Affiliated Entity (collectively "Agents").

Neither the Disclosing Party, nor any Contractor, nor any Affiliated Entity of either the Disclosing Party or any Contractor nor any Agents have, during the five years before the date this EDS is signed, or, with respect to a Contractor, an Affiliated Entity, or an Affiliated Entity of a Contractor during the five years before the date of such Contractor's or Affiliated Entity's contract or engagement in connection with the Matter:

a. bribed or attempted to bribe, or been convicted or adjudged guilty of bribery or attempting to bribe, a public officer or employee of the City, the State of Illinois, or any agency of the federal government or of any state or local government in the United States of America, in that officer's or employee's official capacity;

b. agreed or colluded with other bidders or prospective bidders, or been a party to any such agreement, or been convicted or adjudged guilty of agreement or collusion among bidders or prospective bidders, in restraint of freedom of competition by agreement to bid a fixed price or otherwise; or

c. made an admission of such conduct described in a. or b. above that is a matter of record, but have not been prosecuted for such conduct; or

d. violated the provisions of Municipal Code Section 2-92-610 (Living Wage Ordinance).

4. Neither the Disclosing Party, Affiliated Entity or Contractor, or any of their employees, officials, agents or partners, is barred from contracting with any unit of state or local government as a result of engaging in or being convicted of (1) bid-rigging in violation of 720 ILCS 5/33E-3; (2) bid-rotating in violation of 720 ILCS 5/33E-4; or (3) any similar offense of any state or of the United States of America that contains the same elements as the offense of bid-rigging or bid-rotating.

5. Neither the Disclosing Party nor any Affiliated Entity is listed on any of the following lists maintained by the Office of Foreign Assets Control of the U.S. Department of the Treasury or the Bureau of Industry and Security of the U.S. Department of Commerce or their successors: the Specially Designated Nationals List, the Denied Persons List, the Unverified List, the Entity List and the Debarred List.

6. The Disclosing Party understands and shall comply with the applicable requirements of Chapters 2-55 (Legislative Inspector General), 2-56 (Inspector General) and 2-156 (Governmental Ethics) of the Municipal Code.

7. If the Disclosing Party is unable to certify to any of the above statements in this Part B (Further Certifications), the Disclosing Party must explain below:

NONE

If the letters "NA," the word "None," or no response appears on the lines above, it will be conclusively presumed that the Disclosing Party certified to the above statements.

8. To the best of the Disclosing Party's knowledge after reasonable inquiry, the following is a complete list of all current employees of the Disclosing Party who were, at any time during the 12-month period preceding the execution date of this EDS, an employee, or elected or appointed official, of the City of Chicago (if none, indicate with "N/A" or "none").

NONE

9. To the best of the Disclosing Party's knowledge after reasonable inquiry, the following is a complete list of all gifts that the Disclosing Party has given or caused to be given, at any time during the 12-month period preceding the execution date of this EDS, to an employee, or elected or appointed official, of the City of Chicago. For purposes of this statement, a "gift" does not include: (i) anything made generally available to City employees or to the general public, or (ii) food or drink provided in the course of official City business and having a retail value of less than $20 per recipient (if none, indicate with "N/A" or "none"). As to any gift listed below, please also list the name of the City recipient.

NONE

C. CERTIFICATION OF STATUS AS FINANCIAL INSTITUTION

1. The Disclosing Party certifies that the Disclosing Party (check one)

[ ] is [X] is not

a "financial institution" as defined in Section 2-32-455(b) of the Municipal Code.

2. If the Disclosing Party IS a financial institution, then the Disclosing Party pledges:

"We are not and will not become a predatory lender as defined in Chapter 2-32 of the Municipal Code. We further pledge that none of our affiliates is, and none of them will become, a predatory lender as defined in Chapter 2-32 of the Municipal Code. We understand that becoming a predatory lender or becoming an affiliate of a predatory lender may result in the loss of the privilege of doing business with the City."

If the Disclosing Party is unable to make this pledge because it or any of its affiliates (as defined in Section 2-32-455(b) of the Municipal Code) is a predatory lender within the meaning of Chapter 2-32 of the Municipal Code, explain here (attach additional pages if necessary):

If the letters "NA," the word "None," or no response appears on the lines above, it will be conclusively presumed that the Disclosing Party certified to the above statements.

D. CERTIFICATION REGARDING INTEREST IN CITY BUSINESS

Any words or terms that are defined in Chapter 2-156 of the Municipal Code have the same meanings when used in this Part D.

1. In accordance with Section 2-156-110 of the Municipal Code: Does any official or employee of the City have a financial interest in his or her own name or in the name of any other person or entity in the Matter?

[ ] Yes [x] No

NOTE: If you checked "Yes" to Item D.1., proceed to Items D.2. and D.3. If you checked "No" to Item D.1., proceed to Part E.

2. Unless sold pursuant to a process of competitive bidding, or otherwise permitted, no City elected official or employee shall have a financial interest in his or her own name or in the name of any other person or entity in the purchase of any property that (i) belongs to the City, or (ii) is sold for taxes or assessments, or (iii) is sold by virtue of legal process at the suit of the City (collectively, "City Property Sale"). Compensation for property taken pursuant to the City's eminent domain power does not constitute a financial interest within the meaning of this Part D.

Does the Matter involve a City Property Sale?

[ ] Yes [ ] No

3. If you checked "Yes" to Item D.1., provide the names and business addresses of the City officials or employees having such interest and identify the nature of such interest:

Name	Business Address	Nature of Interest

4. The Disclosing Party further certifies that no prohibited financial interest in the Matter will be acquired by any City official or employee.

E. CERTIFICATION REGARDING SLAVERY ERA BUSINESS

Please check either 1. or 2. below. If the Disclosing Party checks 2., the Disclosing Party must disclose below or in an attachment to this EDS all information required by paragraph 2. Failure to

comply with these disclosure requirements may make any contract entered into with the City in connection with the Matter voidable by the City.

_X_ 1. The Disclosing Party verifies that the Disclosing Party has searched any and all records of the Disclosing Party and any and all predecessor entities regarding records of investments or profits from slavery or slaveholder insurance policies during the slavery era (including insurance policies issued to slaveholders that provided coverage for damage to or injury or death of their slaves), and the Disclosing Party has found no such records.

____2. The Disclosing Party verifies that, as a result of conducting the search in step 1 above, the Disclosing Party has found records of investments or profits from slavery or slaveholder insurance policies. The Disclosing Party verifies that the following constitutes full disclosure of all such records, including the names of any and all slaves or slaveholders described in those records:

_____

_____

_____

_____

SECTION VI -- CERTIFICATIONS FOR FEDERALLY FUNDED MATTERS

NOTE: If the Matter is federally funded, complete this Section VI. **If the Matter is not federally funded**, proceed to Section VII. For purposes of this Section VI, tax credits allocated by the City and proceeds of debt obligations of the City are not federal funding.

A. CERTIFICATION REGARDING LOBBYING

1. List below the names of all persons or entities registered under the federal Lobbying Disclosure Act of 1995 who have made lobbying contacts on behalf of the Disclosing Party with respect to the Matter: (Add sheets if necessary):

_____

_____

_____

(If no explanation appears or begins on the lines above, or if the letters "NA" or if the word "None" appear, it will be conclusively presumed that the Disclosing Party means that NO persons or entities registered under the Lobbying Disclosure Act of 1995 have made lobbying contacts on behalf of the Disclosing Party with respect to the Matter.)

2. The Disclosing Party has not spent and will not expend any federally appropriated funds to pay any person or entity listed in Paragraph A.1. above for his or her lobbying activities or to pay any person or entity to influence or attempt to influence an officer or employee of any agency, as defined by applicable federal law, a member of Congress, an officer or employee of Congress, or an employee of a member of Congress, in connection with the award of any federally funded contract, making any federally funded grant or loan, entering into any cooperative agreement, or to extend, continue, renew, amend, or modify any federally funded contract, grant, loan, or cooperative agreement.

3. The Disclosing Party will submit an updated certification at the end of each calendar quarter in which there occurs any event that materially affects the accuracy of the statements and information set forth in paragraphs A.1. and A.2. above.

4. The Disclosing Party certifies that either: (i) it is not an organization described in section 501(c)(4) of the Internal Revenue Code of 1986; or (ii) it is an organization described in section 501(c)(4) of the Internal Revenue Code of 1986 but has not engaged and will not engage in "Lobbying Activities".

5. If the Disclosing Party is the Applicant, the Disclosing Party must obtain certifications equal in form and substance to paragraphs A.1. through A.4. above from all subcontractors before it awards any subcontract and the Disclosing Party must maintain all such subcontractors' certifications for the duration of the Matter and must make such certifications promptly available to the City upon request.

B. CERTIFICATION REGARDING EQUAL EMPLOYMENT OPPORTUNITY

If the Matter is federally funded, federal regulations require the Applicant and all proposed subcontractors to submit the following information with their bids or in writing at the outset of negotiations.

Is the Disclosing Party the Applicant?

[ ] Yes [ ] No

If "Yes," answer the three questions below:

1. Have you developed and do you have on file affirmative action programs pursuant to applicable federal regulations? (See 41 CFR Part 60-2.)
[ ] Yes [ ] No

2. Have you filed with the Joint Reporting Committee, the Director of the Office of Federal Contract Compliance Programs, or the Equal Employment Opportunity Commission all reports due under the applicable filing requirements?
[ ] Yes [ ] No

3. Have you participated in any previous contracts or subcontracts subject to the equal opportunity clause?
[ ] Yes [ ] No

If you checked "No" to question 1. or 2. above, please provide an explanation:

_____

_____

SECTION VII -- ACKNOWLEDGMENTS, CONTRACT INCORPORATION, COMPLIANCE, PENALTIES, DISCLOSURE

The Disclosing Party understands and agrees that:

A. The certifications, disclosures, and acknowledgments contained in this EDS will become part of any contract or other agreement between the Applicant and the City in connection with the Matter, whether procurement, City assistance, or other City action, and are material inducements to the City's execution of any contract or taking other action with respect to the Matter. The Disclosing Party understands that it must comply with all statutes, ordinances, and regulations on which this EDS is based.

B. The City's Governmental Ethics and Campaign Financing Ordinances, Chapters 2-156 and 2-164 of the Municipal Code, impose certain duties and obligations on persons or entities seeking City contracts, work, business, or transactions. The full text of these ordinances and a training program is available on line at www.cityofchicago.org/Ethics, and may also be obtained from the City's Board of Ethics, 740 N.

Sedgwick St., Suite 500, Chicago, IL 60610, (312) 744-9660. The Disclosing Party must comply fully with the applicable ordinances.

C. If the City determines that any information provided in this EDS is false, incomplete or inaccurate, any contract or other agreement in connection with which it is submitted may be rescinded or be void or voidable, and the City may pursue any remedies under the contract or agreement (if not rescinded or void), at law, or in equity, including terminating the Disclosing Party's participation in the Matter and/or declining to allow the Disclosing Party to participate in other transactions with the City. Remedies at law for a false statement of material fact may include incarceration and an award to the City of treble damages.

D. It is the City's policy to make this document available to the public on its Internet site and/or upon request. Some or all of the information provided on this EDS and any attachments to this EDS may be made available to the public on the Internet, in response to a Freedom of Information Act request, or otherwise. By completing and signing this EDS, the Disclosing Party waives and releases any possible rights or claims which it may have against the City in connection with the public release of information contained in this EDS and also authorizes the City to verify the accuracy of any information submitted in this EDS.

E. The information provided in this EDS must be kept current. In the event of changes, the Disclosing Party must supplement this EDS up to the time the City takes action on the Matter. If the Matter is a contract being handled by the City's Department of Procurement Services, the Disclosing Party must update this EDS as the contract requires. **NOTE:** With respect to Matters subject to Article I of Chapter 1-23 of the Municipal Code (imposing **PERMANENT INELIGIBILITY** for certain specified offenses), the information provided herein regarding eligibility must be kept current for a longer period, as required by Chapter 1-23 and Section 2-154-020 of the Municipal Code.

The Disclosing Party represents and warrants that:

F.1. The Disclosing Party is not delinquent in the payment of any tax administered by the Illinois Department of Revenue, nor are the Disclosing Party or its Affiliated Entities delinquent in paying any fine, fee, tax or other charge owed to the City. This includes, but is not limited to, all water charges, sewer charges, license fees, parking tickets, property taxes or sales taxes.

F.2 If the Disclosing Party is the Applicant, the Disclosing Party and its Affiliated Entities will not use, nor permit their subcontractors to use, any facility listed by the U.S. E.P.A. on the federal Excluded Parties List System ("EPLS") maintained by the U. S. General Services Administration.

F.3 If the Disclosing Party is the Applicant, the Disclosing Party will obtain from any contractors/subcontractors hired or to be hired in connection with the Matter certifications equal in form and substance to those in F.1. and F.2. above and will not, without the prior written consent of the City, use any such contractor/subcontractor that does not provide such certifications or that the Disclosing Party has reason to believe has not provided or cannot provide truthful certifications.

NOTE: If the Disclosing Party cannot certify as to any of the items in F.1., F.2. or F.3. above, an explanatory statement must be attached to this EDS.

CERTIFICATION

Under penalty of perjury, the person signing below: (1) warrants that he/she is authorized to execute this EDS and Appendix A (if applicable) on behalf of the Disclosing Party, and (2) warrants that all certifications and statements contained in this EDS and Appendix A (if applicable) are true, accurate and complete as of the date furnished to the City.

Daughters of Charity Ministries, Inc.
(Print or type name of Disclosing Party)

By: Thomas M Beck
(Sign here)

Thomas M. Beck
(Print or type name of person signing)

CFO
(Print or type title of person signing)

Signed and sworn to before me on (date) 12/21/2012,
at St. Louis County, MO (state).

J Rachford Notary Public.

Commission expires: Jan. 14, 2013.

J. RACHFORD
Notary Public-Notary Seal
State of Missouri, St Louis County
Commission # 09729617
My Commission Expires Jan 14, 2013

CITY OF CHICAGO
ECONOMIC DISCLOSURE STATEMENT AND AFFIDAVIT
APPENDIX A

FAMILIAL RELATIONSHIPS WITH ELECTED CITY OFFICIALS AND DEPARTMENT HEADS

This Appendix is to be completed only by (a) the Applicant, and (b) any legal entity which has a direct ownership interest in the Applicant exceeding 7.5 percent. It is not to be completed by any legal entity which has only an indirect ownership interest in the Applicant.

Under Municipal Code Section 2-154-015, the Disclosing Party must disclose whether such Disclosing Party or any "Applicable Party" or any Spouse or Domestic Partner thereof currently has a "familial relationship" with any elected city official or department head. A "familial relationship" exists if, as of the date this EDS is signed, the Disclosing Party or any "Applicable Party" or any Spouse or Domestic Partner thereof is related to the mayor, any alderman, the city clerk, the city treasurer or any city department head as spouse or domestic partner or as any of the following, whether by blood or adoption: parent, child, brother or sister, aunt or uncle, niece or nephew, grandparent, grandchild, father-in-law, mother-in-law, son-in-law, daughter-in-law, stepfather or stepmother, stepson or stepdaughter, stepbrother or stepsister or half-brother or half-sister.

"Applicable Party" means (1) all executive officers of the Disclosing Party listed in Section II.B.1.a., if the Disclosing Party is a corporation; all partners of the Disclosing Party, if the Disclosing Party is a general partnership; all general partners and limited partners of the Disclosing Party, if the Disclosing Party is a limited partnership; all managers, managing members and members of the Disclosing Party, if the Disclosing Party is a limited liability company; (2) all principal officers of the Disclosing Party; and (3) any person having more than a 7.5 percent ownership interest in the Disclosing Party. "Principal officers" means the president, chief operating officer, executive director, chief financial officer, treasurer or secretary of a legal entity or any person exercising similar authority.

Does the Disclosing Party or any "Applicable Party" or any Spouse or Domestic Partner thereof currently have a "familial relationship" with an elected city official or department head?

[ ] Yes [x] No

If yes, please identify below (1) the name and title of such person, (2) the name of the legal entity to which such person is connected; (3) the name and title of the elected city official or department head to whom such person has a familial relationship, and (4) the precise nature of such familial relationship.

_____

_____

_____

Attachment

City of Chicago
Economic Disclosure Statement and Affidavit

Daughters of Charity Ministries, Inc.
4330 Olive Street
St. Louis, Missouri 63108

SECTION II.B. – Names and titles of all executive officers and all directors of the Daughters of Charity Ministries, Inc. Also listed is the sole corporate member of Daughters of Charity Ministries, Inc.

Name	**Title**
Sister Louise Gallahue	President / Chair / Director
Sister Mary Walz	Vice Chair / Director
Sister Jane Graves	Secretary / Treasurer / Director
Sister Rose Ann Aguilar	Director
Sister Nora Gatto	Director
Sister Janet Keim	Director
Sister Mary Beth Kubera	Director
Sister Jean Rhoads	Director
Sister Joanne Vasa	Director
Sister Mary Catherine Warehime	Director
Sister Maureen Schmalzried	Assistant Secretary
Thomas M. Beck	Chief Financial Officer
Daughters of Charity, Inc.	Sole Corporate Member

CITY OF CHICAGO
ECONOMIC DISCLOSURE STATEMENT
AND AFFIDAVIT

SECTION I -- GENERAL INFORMATION

A. Legal name of the Disclosing Party submitting this EDS. Include d/b/a/ if applicable:

Daughters of Charity, Inc.

Check ONE of the following three boxes:

Indicate whether the Disclosing Party submitting this EDS is:

1. [ ] the Applicant
   OR
2. [X] a legal entity holding a direct or indirect interest in the Applicant. State the legal name of the Applicant in which the Disclosing Party holds an interest: Daughters of Charity Ministries, Inc.
   OR
3. [ ] a legal entity with a right of control (see Section II.B.1.) State the legal name of the entity in which the Disclosing Party holds a right of control: _____

B. Business address of the Disclosing Party: 4330 Olive Street
St. Louis, Missouri 63108

C. Telephone: 314-561-4601 Fax: 314-561-4676 Email: tom.beck@doc.org

D. Name of contact person: Thomas M. Beck

E. Federal Employer Identification No. (if you have one): _____

F. Brief description of contract, transaction or other undertaking (referred to below as the "Matter") to which this EDS pertains. (Include project number and location of property, if applicable):

Zoning Amendment Application for 2847 West Jackson Blvd.

G. Which City agency or department is requesting this EDS? Dept. of Housing and Economic Development

If the Matter is a contract being handled by the City's Department of Procurement Services, please complete the following:

Specification # _____ and Contract # _____

SECTION II -- DISCLOSURE OF OWNERSHIP INTERESTS

A. NATURE OF THE DISCLOSING PARTY

1. Indicate the nature of the Disclosing Party:

[ ] Person
[ ] Publicly registered business corporation
[ ] Privately held business corporation
[ ] Sole proprietorship
[ ] General partnership
[ ] Limited partnership
[ ] Trust
[ ] Limited liability company
[ ] Limited liability partnership
[ ] Joint venture
[X] Not-for-profit corporation
(Is the not-for-profit corporation also a 501(c)(3))?
[X] Yes [ ] No
[ ] Other (please specify)

2. For legal entities, the state (or foreign country) of incorporation or organization, if applicable:

Missouri

3. For legal entities not organized in the State of Illinois: Has the organization registered to do business in the State of Illinois as a foreign entity?

[ ] Yes [X] No [ ] N/A

B. IF THE DISCLOSING PARTY IS A LEGAL ENTITY:

1. List below the full names and titles of all executive officers and all directors of the entity. **NOTE:** For not-for-profit corporations, also list below all members, if any, which are legal entities. If there are no such members, write "no members." For trusts, estates or other similar entities, list below the legal titleholder(s).

If the entity is a general partnership, limited partnership, limited liability company, limited liability partnership or joint venture, list below the name and title of each general partner, managing member, manager or any other person or entity that controls the day-to-day management of the Disclosing Party. **NOTE**: Each legal entity listed below must submit an EDS on its own behalf.

Name	Title
Please See Attached List	

2. Please provide the following information concerning each person or entity having a direct or indirect beneficial interest (including ownership) in excess of 7.5% of the Disclosing Party. Examples of such an interest include shares in a corporation, partnership interest in a partnership or joint venture,

interest of a member or manager in a limited liability company, or interest of a beneficiary of a trust, estate or other similar entity. If none, state "None." **NOTE**: Pursuant to Section 2-154-030 of the Municipal Code of Chicago ("Municipal Code"), the City may require any such additional information from any applicant which is reasonably intended to achieve full disclosure.

Name	Business Address	Percentage Interest in the Disclosing Party
NONE		

SECTION III -- BUSINESS RELATIONSHIPS WITH CITY ELECTED OFFICIALS

Has the Disclosing Party had a "business relationship," as defined in Chapter 2-156 of the Municipal Code, with any City elected official in the 12 months before the date this EDS is signed?

[ ] Yes [X] No

If yes, please identify below the name(s) of such City elected official(s) and describe such relationship(s):

SECTION IV -- DISCLOSURE OF SUBCONTRACTORS AND OTHER RETAINED PARTIES

The Disclosing Party must disclose the name and business address of each subcontractor, attorney, lobbyist, accountant, consultant and any other person or entity whom the Disclosing Party has retained or expects to retain in connection with the Matter, as well as the nature of the relationship, and the total amount of the fees paid or estimated to be paid. The Disclosing Party is not required to disclose employees who are paid solely through the Disclosing Party's regular payroll.

"Lobbyist" means any person or entity who undertakes to influence any legislative or administrative action on behalf of any person or entity other than: (1) a not-for-profit entity, on an unpaid basis, or (2) himself. "Lobbyist" also means any person or entity any part of whose duties as an employee of another includes undertaking to influence any legislative or administrative action.

If the Disclosing Party is uncertain whether a disclosure is required under this Section, the Disclosing Party must either ask the City whether disclosure is required or make the disclosure.

Name (indicate whether retained or anticipated to be retained)	Business Address	Relationship to Disclosing Party (subcontractor, attorney, lobbyist, etc.)	Fees (indicate whether paid or estimated.) **NOTE:** "hourly rate" or "t.b.d." is not an acceptable response.
NONE			

(Add sheets if necessary)

[X] Check here if the Disclosing Party has not retained, nor expects to retain, any such persons or entities.

SECTION V -- CERTIFICATIONS

A. COURT-ORDERED CHILD SUPPORT COMPLIANCE

Under Municipal Code Section 2-92-415, substantial owners of business entities that contract with the City must remain in compliance with their child support obligations throughout the contract's term.

Has any person who directly or indirectly owns 10% or more of the Disclosing Party been declared in arrearage on any child support obligations by any Illinois court of competent jurisdiction?

[ ] Yes [ ] No [X] No person directly or indirectly owns 10% or more of the Disclosing Party.

If "Yes," has the person entered into a court-approved agreement for payment of all support owed and is the person in compliance with that agreement?

[ ] Yes [ ] No

B. FURTHER CERTIFICATIONS

1. Pursuant to Municipal Code Chapter 1-23, Article I ("Article I")(which the Applicant should consult for defined terms (e.g., "doing business") and legal requirements), if the Disclosing Party submitting this EDS is the Applicant and is doing business with the City, then the Disclosing Party certifies as follows: (i) neither the Applicant nor any controlling person is currently indicted or charged with, or has admitted guilt of, or has ever been convicted of, or placed under supervision for, any criminal offense involving actual, attempted, or conspiracy to commit bribery, theft, fraud, forgery, perjury, dishonesty or deceit against an officer or employee of the City or any sister agency; and (ii) the Applicant understands and acknowledges that compliance with Article I is a continuing requirement for doing business with the City. NOTE: If Article I applies to the Applicant, the permanent compliance timeframe in Article I supersedes some five-year compliance timeframes in certifications 2 and 3 below.

2. The Disclosing Party and, if the Disclosing Party is a legal entity, all of those persons or entities identified in Section II.B.1. of this EDS:

a. are not presently debarred, suspended, proposed for debarment, declared ineligible or voluntarily excluded from any transactions by any federal, state or local unit of government;

b. have not, within a five-year period preceding the date of this EDS, been convicted of a criminal offense, adjudged guilty, or had a civil judgment rendered against them in connection with: obtaining, attempting to obtain, or performing a public (federal, state or local) transaction or contract under a public transaction; a violation of federal or state antitrust statutes; fraud; embezzlement; theft; forgery; bribery; falsification or destruction of records; making false statements; or receiving stolen property;

c. are not presently indicted for, or criminally or civilly charged by, a governmental entity (federal, state or local) with committing any of the offenses set forth in clause B.2.b. of this Section V;

d. have not, within a five-year period preceding the date of this EDS, had one or more public transactions (federal, state or local) terminated for cause or default; and

e. have not, within a five-year period preceding the date of this EDS, been convicted, adjudged guilty, or found liable in a civil proceeding, or in any criminal or civil action, including actions concerning environmental violations, instituted by the City or by the federal government, any state, or any other unit of local government.

3. The certifications in subparts 3, 4 and 5 concern:

• the Disclosing Party;
• any "Contractor" (meaning any contractor or subcontractor used by the Disclosing Party in connection with the Matter, including but not limited to all persons or legal entities disclosed under Section IV, "Disclosure of Subcontractors and Other Retained Parties");
• any "Affiliated Entity" (meaning a person or entity that, directly or indirectly: controls the Disclosing Party, is controlled by the Disclosing Party, or is, with the Disclosing Party, under common control of another person or entity. Indicia of control include, without limitation: interlocking management or ownership; identity of interests among family members, shared facilities and equipment; common use of employees; or organization of a business entity following the ineligibility of a business entity to do business with federal or state or local government, including the City, using substantially the same management, ownership, or principals as the ineligible entity); with respect to Contractors, the term Affiliated Entity means a person or entity that directly or indirectly controls the Contractor, is controlled by it, or, with the Contractor, is under common control of another person or entity;
• any responsible official of the Disclosing Party, any Contractor or any Affiliated Entity or any other official, agent or employee of the Disclosing Party, any Contractor or any Affiliated Entity, acting pursuant to the direction or authorization of a responsible official of the Disclosing Party, any Contractor or any Affiliated Entity (collectively "Agents").

Neither the Disclosing Party, nor any Contractor, nor any Affiliated Entity of either the Disclosing Party or any Contractor nor any Agents have, during the five years before the date this EDS is signed, or, with respect to a Contractor, an Affiliated Entity, or an Affiliated Entity of a Contractor during the five years before the date of such Contractor's or Affiliated Entity's contract or engagement in connection with the Matter:

a. bribed or attempted to bribe, or been convicted or adjudged guilty of bribery or attempting to bribe, a public officer or employee of the City, the State of Illinois, or any agency of the federal government or of any state or local government in the United States of America, in that officer's or employee's official capacity;

b. agreed or colluded with other bidders or prospective bidders, or been a party to any such agreement, or been convicted or adjudged guilty of agreement or collusion among bidders or prospective bidders, in restraint of freedom of competition by agreement to bid a fixed price or otherwise; or

c. made an admission of such conduct described in a. or b. above that is a matter of record, but have not been prosecuted for such conduct; or

d. violated the provisions of Municipal Code Section 2-92-610 (Living Wage Ordinance).

4. Neither the Disclosing Party, Affiliated Entity or Contractor, or any of their employees, officials, agents or partners, is barred from contracting with any unit of state or local government as a result of engaging in or being convicted of (1) bid-rigging in violation of 720 ILCS 5/33E-3; (2) bid-rotating in violation of 720 ILCS 5/33E-4; or (3) any similar offense of any state or of the United States of America that contains the same elements as the offense of bid-rigging or bid-rotating.

5. Neither the Disclosing Party nor any Affiliated Entity is listed on any of the following lists maintained by the Office of Foreign Assets Control of the U.S. Department of the Treasury or the Bureau of Industry and Security of the U.S. Department of Commerce or their successors: the Specially Designated Nationals List, the Denied Persons List, the Unverified List, the Entity List and the Debarred List.

6. The Disclosing Party understands and shall comply with the applicable requirements of Chapters 2-55 (Legislative Inspector General), 2-56 (Inspector General) and 2-156 (Governmental Ethics) of the Municipal Code.

7. If the Disclosing Party is unable to certify to any of the above statements in this Part B (Further Certifications), the Disclosing Party must explain below:

NONE

If the letters "NA," the word "None," or no response appears on the lines above, it will be conclusively presumed that the Disclosing Party certified to the above statements.

8. To the best of the Disclosing Party's knowledge after reasonable inquiry, the following is a complete list of all current employees of the Disclosing Party who were, at any time during the 12-month period preceding the execution date of this EDS, an employee, or elected or appointed official, of the City of Chicago (if none, indicate with "N/A" or "none").

NONE

9. To the best of the Disclosing Party's knowledge after reasonable inquiry, the following is a complete list of all gifts that the Disclosing Party has given or caused to be given, at any time during the 12-month period preceding the execution date of this EDS, to an employee, or elected or appointed official, of the City of Chicago. For purposes of this statement, a "gift" does not include: (i) anything made generally available to City employees or to the general public, or (ii) food or drink provided in the course of official City business and having a retail value of less than $20 per recipient (if none, indicate with "N/A" or "none"). As to any gift listed below, please also list the name of the City recipient.

NONE

C. CERTIFICATION OF STATUS AS FINANCIAL INSTITUTION

1. The Disclosing Party certifies that the Disclosing Party (check one)

[ ] is [X] is not

a "financial institution" as defined in Section 2-32-455(b) of the Municipal Code.

2. If the Disclosing Party IS a financial institution, then the Disclosing Party pledges:

"We are not and will not become a predatory lender as defined in Chapter 2-32 of the Municipal Code. We further pledge that none of our affiliates is, and none of them will become, a predatory lender as defined in Chapter 2-32 of the Municipal Code. We understand that becoming a predatory lender or becoming an affiliate of a predatory lender may result in the loss of the privilege of doing business with the City."

If the Disclosing Party is unable to make this pledge because it or any of its affiliates (as defined in Section 2-32-455(b) of the Municipal Code) is a predatory lender within the meaning of Chapter 2-32 of the Municipal Code, explain here (attach additional pages if necessary):

If the letters "NA," the word "None," or no response appears on the lines above, it will be conclusively presumed that the Disclosing Party certified to the above statements.

D. CERTIFICATION REGARDING INTEREST IN CITY BUSINESS

Any words or terms that are defined in Chapter 2-156 of the Municipal Code have the same meanings when used in this Part D.

1. In accordance with Section 2-156-110 of the Municipal Code: Does any official or employee of the City have a financial interest in his or her own name or in the name of any other person or entity in the Matter?

[ ] Yes [X] No

NOTE: If you checked "Yes" to Item D.1., proceed to Items D.2. and D.3. If you checked "No" to Item D.1., proceed to Part E.

2. Unless sold pursuant to a process of competitive bidding, or otherwise permitted, no City elected official or employee shall have a financial interest in his or her own name or in the name of any other person or entity in the purchase of any property that (i) belongs to the City, or (ii) is sold for taxes or assessments, or (iii) is sold by virtue of legal process at the suit of the City (collectively, "City Property Sale"). Compensation for property taken pursuant to the City's eminent domain power does not constitute a financial interest within the meaning of this Part D.

Does the Matter involve a City Property Sale?

[ ] Yes [ ] No

3. If you checked "Yes" to Item D.1., provide the names and business addresses of the City officials or employees having such interest and identify the nature of such interest:

Name	Business Address	Nature of Interest

4. The Disclosing Party further certifies that no prohibited financial interest in the Matter will be acquired by any City official or employee.

E. CERTIFICATION REGARDING SLAVERY ERA BUSINESS

Please check either 1. or 2. below. If the Disclosing Party checks 2., the Disclosing Party must disclose below or in an attachment to this EDS all information required by paragraph 2. Failure to

comply with these disclosure requirements may make any contract entered into with the City in connection with the Matter voidable by the City.

X 1. The Disclosing Party verifies that the Disclosing Party has searched any and all records of the Disclosing Party and any and all predecessor entities regarding records of investments or profits from slavery or slaveholder insurance policies during the slavery era (including insurance policies issued to slaveholders that provided coverage for damage to or injury or death of their slaves), and the Disclosing Party has found no such records.

____2. The Disclosing Party verifies that, as a result of conducting the search in step 1 above, the Disclosing Party has found records of investments or profits from slavery or slaveholder insurance policies. The Disclosing Party verifies that the following constitutes full disclosure of all such records, including the names of any and all slaves or slaveholders described in those records:

_____

_____

_____

_____

SECTION VI -- CERTIFICATIONS FOR FEDERALLY FUNDED MATTERS

NOTE: **If the Matter is federally funded**, complete this Section VI. **If the Matter is not federally funded**, proceed to Section VII. For purposes of this Section VI, tax credits allocated by the City and proceeds of debt obligations of the City are not federal funding.

A. CERTIFICATION REGARDING LOBBYING

1. List below the names of all persons or entities registered under the federal Lobbying Disclosure Act of 1995 who have made lobbying contacts on behalf of the Disclosing Party with respect to the Matter: (Add sheets if necessary):

_____

_____

_____

(If no explanation appears or begins on the lines above, or if the letters "NA" or if the word "None" appear, it will be conclusively presumed that the Disclosing Party means that NO persons or entities registered under the Lobbying Disclosure Act of 1995 have made lobbying contacts on behalf of the Disclosing Party with respect to the Matter.)

2. The Disclosing Party has not spent and will not expend any federally appropriated funds to pay any person or entity listed in Paragraph A.1. above for his or her lobbying activities or to pay any person or entity to influence or attempt to influence an officer or employee of any agency, as defined by applicable federal law, a member of Congress, an officer or employee of Congress, or an employee of a member of Congress, in connection with the award of any federally funded contract, making any federally funded grant or loan, entering into any cooperative agreement, or to extend, continue, renew, amend, or modify any federally funded contract, grant, loan, or cooperative agreement.

3. The Disclosing Party will submit an updated certification at the end of each calendar quarter in which there occurs any event that materially affects the accuracy of the statements and information set forth in paragraphs A.1. and A.2. above.

4. The Disclosing Party certifies that either: (i) it is not an organization described in section 501(c)(4) of the Internal Revenue Code of 1986; or (ii) it is an organization described in section 501(c)(4) of the Internal Revenue Code of 1986 but has not engaged and will not engage in "Lobbying Activities".

5. If the Disclosing Party is the Applicant, the Disclosing Party must obtain certifications equal in form and substance to paragraphs A.1. through A.4. above from all subcontractors before it awards any subcontract and the Disclosing Party must maintain all such subcontractors' certifications for the duration of the Matter and must make such certifications promptly available to the City upon request.

B. CERTIFICATION REGARDING EQUAL EMPLOYMENT OPPORTUNITY

If the Matter is federally funded, federal regulations require the Applicant and all proposed subcontractors to submit the following information with their bids or in writing at the outset of negotiations.

Is the Disclosing Party the Applicant?

[ ] Yes [ ] No

If "Yes," answer the three questions below:

1. Have you developed and do you have on file affirmative action programs pursuant to applicable federal regulations? (See 41 CFR Part 60-2.)
[ ] Yes [ ] No

2. Have you filed with the Joint Reporting Committee, the Director of the Office of Federal Contract Compliance Programs, or the Equal Employment Opportunity Commission all reports due under the applicable filing requirements?
[ ] Yes [ ] No

3. Have you participated in any previous contracts or subcontracts subject to the equal opportunity clause?
[ ] Yes [ ] No

If you checked "No" to question 1. or 2. above, please provide an explanation:

_____

_____

SECTION VII -- ACKNOWLEDGMENTS, CONTRACT INCORPORATION, COMPLIANCE, PENALTIES, DISCLOSURE

The Disclosing Party understands and agrees that:

A. The certifications, disclosures, and acknowledgments contained in this EDS will become part of any contract or other agreement between the Applicant and the City in connection with the Matter, whether procurement, City assistance, or other City action, and are material inducements to the City's execution of any contract or taking other action with respect to the Matter. The Disclosing Party understands that it must comply with all statutes, ordinances, and regulations on which this EDS is based.

B. The City's Governmental Ethics and Campaign Financing Ordinances, Chapters 2-156 and 2-164 of the Municipal Code, impose certain duties and obligations on persons or entities seeking City contracts, work, business, or transactions. The full text of these ordinances and a training program is available on line at www.cityofchicago.org/Ethics, and may also be obtained from the City's Board of Ethics, 740 N.

Sedgwick St., Suite 500, Chicago, IL 60610, (312) 744-9660. The Disclosing Party must comply fully with the applicable ordinances.

C. If the City determines that any information provided in this EDS is false, incomplete or inaccurate, any contract or other agreement in connection with which it is submitted may be rescinded or be void or voidable, and the City may pursue any remedies under the contract or agreement (if not rescinded or void), at law, or in equity, including terminating the Disclosing Party's participation in the Matter and/or declining to allow the Disclosing Party to participate in other transactions with the City. Remedies at law for a false statement of material fact may include incarceration and an award to the City of treble damages.

D. It is the City's policy to make this document available to the public on its Internet site and/or upon request. Some or all of the information provided on this EDS and any attachments to this EDS may be made available to the public on the Internet, in response to a Freedom of Information Act request, or otherwise. By completing and signing this EDS, the Disclosing Party waives and releases any possible rights or claims which it may have against the City in connection with the public release of information contained in this EDS and also authorizes the City to verify the accuracy of any information submitted in this EDS.

E. The information provided in this EDS must be kept current. In the event of changes, the Disclosing Party must supplement this EDS up to the time the City takes action on the Matter. If the Matter is a contract being handled by the City's Department of Procurement Services, the Disclosing Party must update this EDS as the contract requires. **NOTE:** With respect to Matters subject to Article I of Chapter 1-23 of the Municipal Code (imposing **PERMANENT INELIGIBILITY** for certain specified offenses), the information provided herein regarding eligibility must be kept current for a longer period, as required by Chapter 1-23 and Section 2-154-020 of the Municipal Code.

The Disclosing Party represents and warrants that:

F.1. The Disclosing Party is not delinquent in the payment of any tax administered by the Illinois Department of Revenue, nor are the Disclosing Party or its Affiliated Entities delinquent in paying any fine, fee, tax or other charge owed to the City. This includes, but is not limited to, all water charges, sewer charges, license fees, parking tickets, property taxes or sales taxes.

F.2 If the Disclosing Party is the Applicant, the Disclosing Party and its Affiliated Entities will not use, nor permit their subcontractors to use, any facility listed by the U.S. E.P.A. on the federal Excluded Parties List System ("EPLS") maintained by the U. S. General Services Administration.

F.3 If the Disclosing Party is the Applicant, the Disclosing Party will obtain from any contractors/subcontractors hired or to be hired in connection with the Matter certifications equal in form and substance to those in F.1. and F.2. above and will not, without the prior written consent of the City, use any such contractor/subcontractor that does not provide such certifications or that the Disclosing Party has reason to believe has not provided or cannot provide truthful certifications.

NOTE: If the Disclosing Party cannot certify as to any of the items in F.1., F.2. or F.3. above, an explanatory statement must be attached to this EDS.

CERTIFICATION

Under penalty of perjury, the person signing below: (1) warrants that he/she is authorized to execute this EDS and Appendix A (if applicable) on behalf of the Disclosing Party, and (2) warrants that all certifications and statements contained in this EDS and Appendix A (if applicable) are true, accurate and complete as of the date furnished to the City.

Daughters of Charity, Inc.
(Print or type name of Disclosing Party)

By: Thomas M Beck
(Sign here)

Thomas M. Beck
(Print or type name of person signing)

CFO
(Print or type title of person signing)

Signed and sworn to before me on (date) 12/21/2012,
at St. Louis County, MO (state).

J. Rachford Notary Public.

Commission expires: Jan. 14, 2013.

J. RACHFORD
Notary Public-Notary Seal
State of Missouri, St Louis County
Commission # 09729617
My Commission Expires Jan 14, 2013

CITY OF CHICAGO
ECONOMIC DISCLOSURE STATEMENT AND AFFIDAVIT
APPENDIX A

FAMILIAL RELATIONSHIPS WITH ELECTED CITY OFFICIALS AND DEPARTMENT HEADS

This Appendix is to be completed only by (a) the Applicant, and (b) any legal entity which has a direct ownership interest in the Applicant exceeding 7.5 percent. It is not to be completed by any legal entity which has only an indirect ownership interest in the Applicant.

Under Municipal Code Section 2-154-015, the Disclosing Party must disclose whether such Disclosing Party or any "Applicable Party" or any Spouse or Domestic Partner thereof currently has a "familial relationship" with any elected city official or department head. A "familial relationship" exists if, as of the date this EDS is signed, the Disclosing Party or any "Applicable Party" or any Spouse or Domestic Partner thereof is related to the mayor, any alderman, the city clerk, the city treasurer or any city department head as spouse or domestic partner or as any of the following, whether by blood or adoption: parent, child, brother or sister, aunt or uncle, niece or nephew, grandparent, grandchild, father-in-law, mother-in-law, son-in-law, daughter-in-law, stepfather or stepmother, stepson or stepdaughter, stepbrother or stepsister or half-brother or half-sister.

"Applicable Party" means (1) all executive officers of the Disclosing Party listed in Section II.B.1.a., if the Disclosing Party is a corporation; all partners of the Disclosing Party, if the Disclosing Party is a general partnership; all general partners and limited partners of the Disclosing Party, if the Disclosing Party is a limited partnership; all managers, managing members and members of the Disclosing Party, if the Disclosing Party is a limited liability company; (2) all principal officers of the Disclosing Party; and (3) any person having more than a 7.5 percent ownership interest in the Disclosing Party. "Principal officers" means the president, chief operating officer, executive director, chief financial officer, treasurer or secretary of a legal entity or any person exercising similar authority.

Does the Disclosing Party or any "Applicable Party" or any Spouse or Domestic Partner thereof currently have a "familial relationship" with an elected city official or department head?

[ ] Yes [x] No

If yes, please identify below (1) the name and title of such person, (2) the name of the legal entity to which such person is connected; (3) the name and title of the elected city official or department head to whom such person has a familial relationship, and (4) the precise nature of such familial relationship.

_____

_____

_____

Attachment

City of Chicago
Economic Disclosure Statement and Affidavit

Daughters of Charity, Inc.
4330 Olive Street
St. Louis, Missouri 63108

SECTION II.B. – Names and titles of all executive officers and all directors of the Daughters of Charity, Inc.

Name	Title
Sister Louise Gallahue	President / Chair / Director
Sister Mary Walz	Vice Chair / Director
Sister Jane Graves	Secretary / Treasurer / Director
Sister Rose Ann Aguilar	Director
Sister Nora Gatto	Director
Sister Janet Keim	Director
Sister Mary Beth Kubera	Director
Sister Jean Rhoads	Director
Sister Joanne Vasa	Director
Sister Mary Catherine Warehime	Director
Sister Maureen Schmalzried	Assistant Secretary
Thomas M. Beck	Chief Financial Officer

Schuyler Roche Crisham | ATTORNEYS

SCHUYLER, ROCHE & CRISHAM, P.C.

One Prudential Plaza
Suite 3800
130 East Randolph Street
Chicago, Illinois 60601

312 565.2400 TEL
312 565.8300 FAX
SRCattorneys.com

January 10, 2013

USPS First Class Mail

Re: 2847 West Jackson Blvd.
Chicago, Illinois

Dear Property Owner or Resident:

In accordance with the requirements for an Amendment to the Chicago Zoning Ordinance, please be informed that on or about January 10, 2013, I, the undersigned attorney, will file an application for a change in zoning from the RT-4 Residential Two-Flat, Townhouse and Multi-Unit District to that of the B3-3 Community Shopping District on behalf of the Applicant for the property located at 2847 W. Jackson Blvd., Chicago Illinois and bounded by West Jackson Blvd.; a line 143.56 feet East of and parallel to North Francisco Avenue; the alley next South of and parallel to West Jackson Blvd.; and a line 118.56 feet East of and parallel to North Francisco Avenue.

The purpose of the proposed amendment is to add the property to a larger development site with the zoning designation of B3-3 in order to rehabilitate an existing 23,809 sq. ft. building and to add on a 3,514 sq. ft. addition for a new community center containing a total of 27,323 sq. ft.

The Applicant is Marillac Social Center, 212 S Francisco Ave., Chicago, IL 60612 and the owner of the property is Daughters of Charity Ministries, Inc., 4330 Olive Street, St. Louis, MO 63108.

I am the attorney for the Applicant. My address is 130 E. Randolph Street, Suite 3800, Chicago, Illinois 60601.

Please note that the Applicant is not seeking to purchase or rezone your property. The Applicant is required by law to send you this notice because you own property located within 250 feet of the proposed development.

Very Truly Yours,



John J. George

January 10, 2013

Chairman, Committee on Zoning
City Hall – Room 304
121 N. LaSalle St.
Chicago, Illinois 60602

Re: Zoning Amendment Application
2847 West Jackson Blvd.
Chicago, Illinois

The undersigned, Chris A. Leach, being first duly sworn, states as follows:

The undersigned certifies that he has complied with the requirements of § 17-13-0107 of the Chicago Zoning Ordinance by sending the attached letter by USPS first class mail to property owners of the subject property and to property owners of all property within 250 feet of the property lines of the subject property, excluding public roads, streets, alleys, and other public ways, up to a maximum of 400 feet including public ways.

The undersigned certifies that the notice contained: the common street address and boundaries of the subject property; a description of the nature, scope and purpose of the application; the name and address of the applicant; the date that the applicant intends to file the application; and a source for additional information on the application and a statement that the applicant intends to file the application for a change in zoning on approximately January 10, 2013.

The undersigned certifies that he has made a *bona fide* effort to determine the names and last known addresses of the persons to be provided with notice by obtaining ownership information from the most recent authentic tax records of Cook County.

The undersigned certifies that the accompanying list is a complete list containing the names and last known addresses of the persons provided with notice.

The undersigned certifies compliance with all applicable written notice requirements.


Chris A. Leach

Chris A. Leach

Subscribed and sworn to
before me this January 10, 2013.

OFFICIAL SEAL
DEBRA A. FLANAGAN
NOTARY PUBLIC, STATE OF ILLINOIS
My Commission Expires 08/21/2016

Notary Public

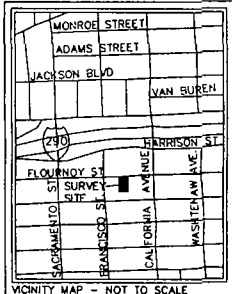

VICINITY MAP - NOT TO SCALE

GREMLEY & BIEDERMANN

A DIVISION OF
PLCS Corporation
LICENSE No. 184-005322


PROFESSIONAL LAND SURVEYORS

4505 NORTH ELSTON AVENUE, CHICAGO, IL 60630
TELEPHONE: (773) 685-5102 FAX: (773) 286-4184 EMAIL: INFO@PLCS-SURVEY.COM

ALTA / ACSM Land Title Survey

LOT 6 IN JAS. COUCH'S SUBDIVISION OF THE NORTH HALF OF SOUTH HALF OF NORTHWEST QUATER OF SECTION 13, TOWNSHIP 39 NORTH, RANGE 13 EAST OF THE THIRD PRINCIPAL MERIDIAN IN COOK COUNTY, ILLINOIS.

AREA OF PROPERTY = 3,126 SQ. FT. OR 0.07 ACRES

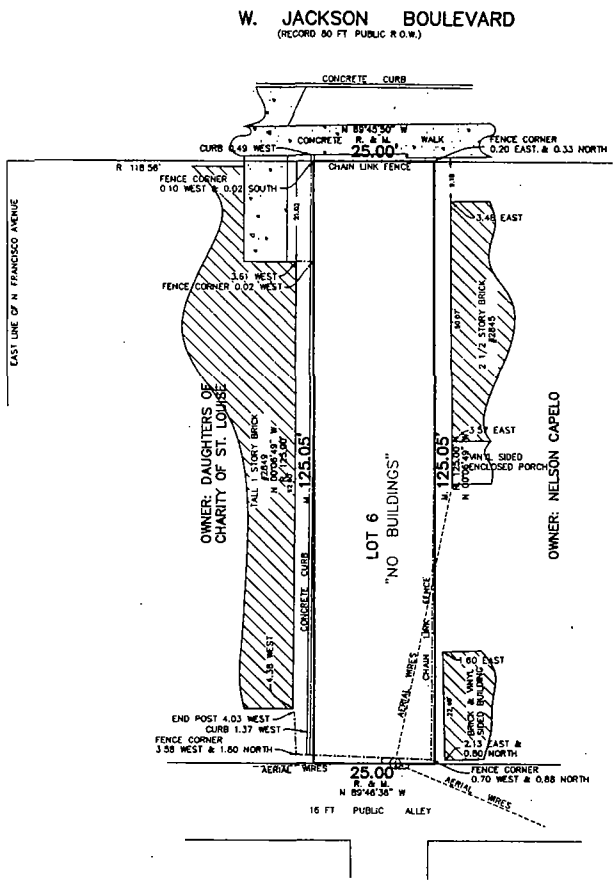



Legend:

- Storm MH
- Storm CB
- Storm Inlet
- Storm Inlet
- San MH
- San Storm Combo MH
- San Clean Out
- Water Valve Vault
- Water MH
- Water Buffalo Box
- Water Hand Hole
- Water Meter
- Water Fire Hydrant
- Telephone MH
- Telephone Vault
- Telephone Pedestal
- Public Telephone
- Combination Pedestal
- Utility Pole
- Guy Anchor
- Electric Manhole
- Electric MH
- Electric Vault
- Electric Hand Hole
- Electric Pad
- Electric Meter
- Electric Pedestal
- Electric Light Pole
- Electric Traffic Signal
- Electric Light Pole with Traffic Signal
- Electric Traffic Control Box
- Electric Traffic Vault
- Electric Ground Light
- Electric Mounted Wall Light
- Gas Buffalo Box
- Gas Hand Hole
- Gas Meter
- Gas Valve
- Gas MH
- Gas Vault
- Cable TV Pedestal
- Tree - Deciduous
- Tree - Evergreen
- Parking Meter
- Parking Pay Box
- Sign Post
- Mail Box
- Bumper Post
- Bike Rack
- Soil Boring
- Unclassified Manhole
- Auto Sprinkler
- Hose Connection
- Fire Alarm
- Flag Pole

GRAPHIC SCALE

15 0 7.5 15

(IN FEET)
1" = 15'

ORDERED BY: MARILLAC SOCIAL CENTER		CHECKED:	DRAWN:
ADDRESS: 2847 W JACKSON STREET		RG	PB
GREMLEY & BIEDERMANN, A Division of PLCS, CORPORATION, LICENSE No. 184-005322, PROFESSIONAL LAND SURVEYORS, 4505 NORTH ELSTON AVENUE, CHICAGO, IL 60630, TELEPHONE (773) 685-5102 FAX (773) 286-4184 EMAIL: INFO@PLCS-SURVEY.COM			
ORDER NO. 2012-16292-001	DATE: APRIL 16, 2012	SCALE: 1 INCH = 15 FEET	PAGE NO. 1 OF 1

G:\CAD\2012\2012-16292\2012-16292-001.dwg

SURVEY NOTES:

This survey was prepared without the benefit of, and is subject to, all restrictions and matters appearing of record as might be disclosed by a current title commitment.

Surveyor's license expires November 30, 2012.

Note R & M. denotes Record and Measured distances respectively

Distances are marked in feet and decimal parts thereof. Compare all points BEFORE building by same and at once report any differences BEFORE damage is done

For easements, building lines and other restrictions not shown on survey plat refer to your abstract, deed, contract, title policy and local building line regulations.

NO dimensions shall be assumed by scale measurement upon this plat

Monumentation at witness points were not set at the client's request.

Unless otherwise noted hereon the Bearing Basis, Elevation Datum and Coordinate Datum if used is ASSUMED.

COPYRIGHT GREMLEY & BIEDERMANN, INC 2012 "All Rights Reserved"

To: Daughters of Charity of St. Louise, Marillac Center, and First American Title Insurance Company.

This is to certify that this map or plat and the survey on which it is based were made in accordance with the 2011 Minimum Standard Detail Requirements for ALTA/ACSM Land Title Surveys, jointly established and adopted by ALTA and NSPS, and includes items 2, 3, 4, 8, 9, and 11(a) of Table A thereof.


The field work was completed on April 16, 2012.

Date of Plat April 20, 2012


By: Robert G. Biedermann

ROBERT G. BIEDERMANN 2802 PROFESSIONAL LAND SURVEYOR STATE OF ILLINOIS CHICAGO, ILLINOIS


Robert G. Biedermann
Professional Illinois Land Surveyor No. 2802

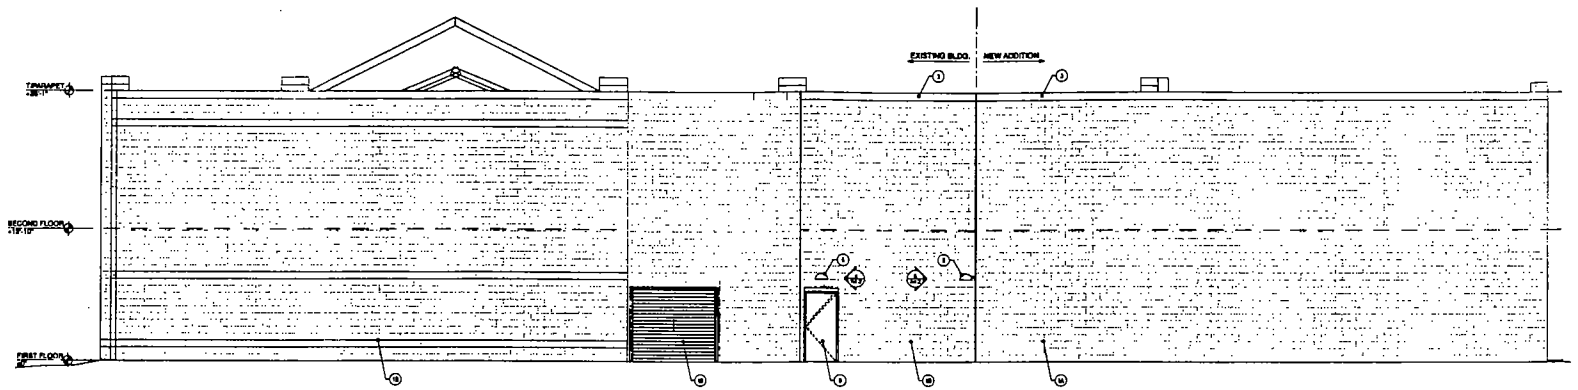


2 SOUTH ELEVATION
SCALE: 3/16" = 1'-0"

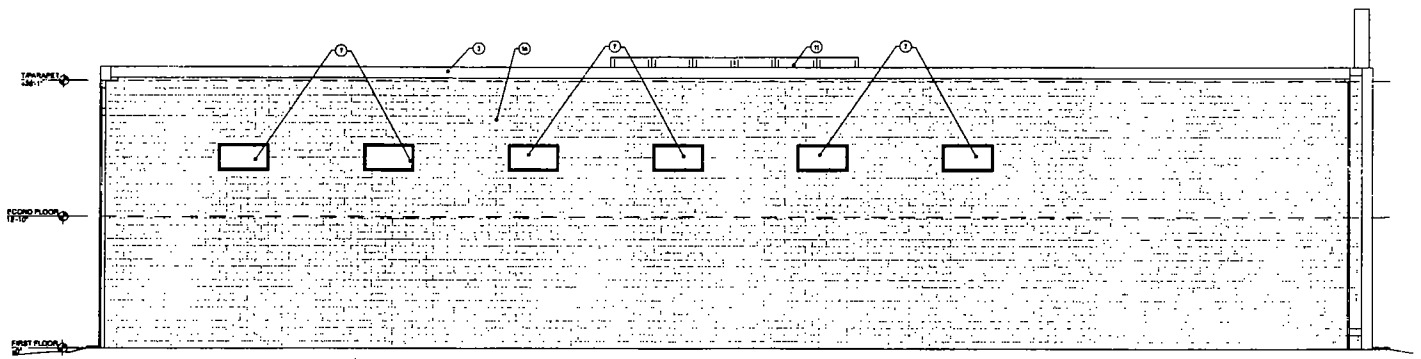

3 EAST ELEVATION
SCALE: 3/16" = 1'-0"

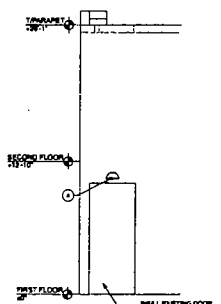

4 EAST ELEVATION
SCALE: 3/16" = 1'-0"

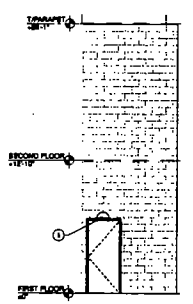

5 EAST ELEVATION
SCALE: 3/16" = 1'-0"

ELEVATION MATERIALS

1A. NEW 7 5/8" (H) x 15 5/8" (L) GROUND FACE FINISH CMU
-COLOR BY ARCHITECT

1B. EXISTING 7 5/8" (H) x 15 5/8" (L) GROUND FACE FINISH CMU
-COLOR: BEIGE

1C. EXISTING 7 5/8" (H) x 15 5/8" (L) GROUND FACE FINISH CMU
-COLOR: CLAY RED

1D. EXISTING 7 5/8" (H) x 15 5/8" (L) GLAZED CMU
-EXISTING COLOR: BLUE
-ALTERNATE TO PAINT CMU, COLOR BY ARCHITECT
-SEE FINISH SCHEDULE

2. FIBER CEMENT PANEL W/TRIM REVEAL
-JAMES HARDIE PANEL, COLOR BY ARCHITECT
-EASYTRIM REVEAL

3. NEW PRE-FINISHED ALUMINUM PARAPET COPING
-COLOR BY ARCHITECT

4. EXISTING EXT. LIGHT FIXTURE TO BE REMOVED IN ITS ENTIRETY. PATCH CMU AS REQ'D.

5. NEW EXTERIOR RATED WALL MOUNTED LIGHT FIXTURE
-SEE ELECTRICAL

6. REMOVE EXISTING EXT. LIGHT FIXTURE AND REPLACE W/NEW FIXTURE IN EXISTING LOCATION
-SEE ELECTRICAL

7. NEW WINDOW UNIT IN NEW MASONRY OPENING
-SEE WINDOW SCHEDULE A3.2
-TOOTH-IN OPENING AS REQ'D

8. NEW ALUMINUM STOREFRONT DOOR W/ TEMPERED GLASS IN EXISTING R.O.
-SEE DOOR SCHEDULE A3.2

9. EXISTING STEEL DOOR
-REPAIR AND RE-PAINT
-COLOR BY ARCHITECT

10. NEW OVERHEAD COILING STEEL DOOR
-SEE DOOR SCHEDULE A3.2

11. EXISTING SKYLIGHT TO REMAIN
-SEE ROOF PLAN

12. EXISTING GLASS BLOCK TO REMAIN

13. NEW EXTERIOR BUILDING MOUNTED SIGNAGE, PROVIDE $8,000 ALLOWANCE

CHICAGO DOE ST HWP

MARILLAC COMMUNITY CENTER

2859 W Jackson Blvd
Chicago, IL 60612

WORN JERABEK ARCHITECTS, P.C.
312 West Superior Suite 502 Chicago, IL 60654
PH: 312.943.5001 FAX: 312.943.4389 www.wjarchitects.com

NOTES:

NO	ISSUED FOR	DATE
1	ZONING REVIEW	09/01/13
2	DESIGN DEVELOPMENT	10/30/13

NOT FOR CONSTRUCTION

© 2013 WORN JERABEK ARCHITECTS, P.C.

EXPIRATION DATE: 11.30.2013


DCD PROJECT NUMBER:

SHEET NUMBER: A4.2

WJA PROJECT NUMBER: 11635


DR. BY: AW

CK. BY: HD

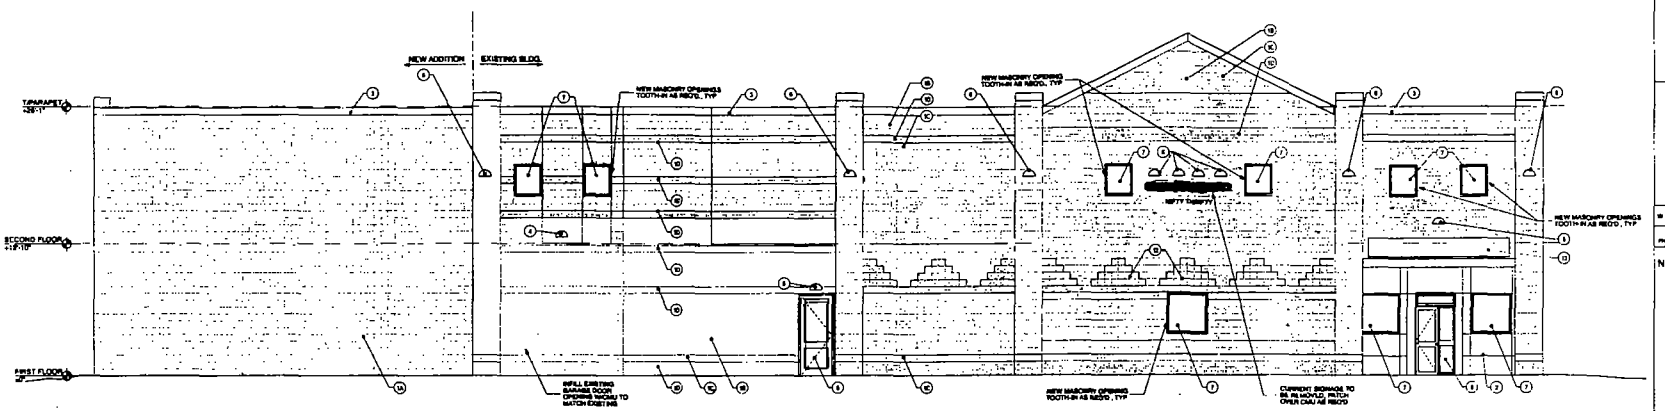

2 NORTH ELEVATION

SCALE 3/16" = 1'-0"

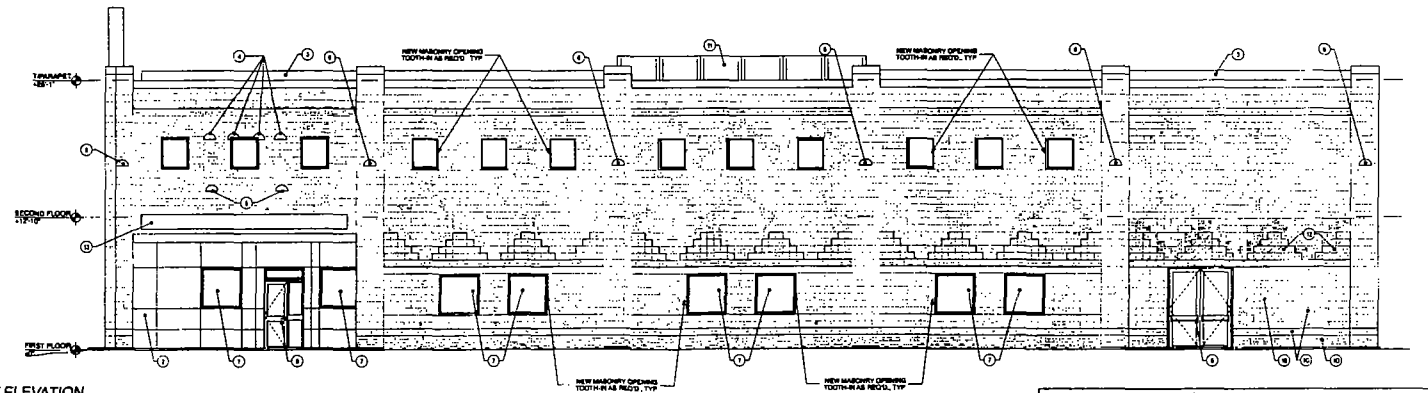

3 WEST ELEVATION

SCALE 3/16" = 1'-0"

ELEVATION MATERIALS

1A. NEW 7 5/8" (H) x 15 5/8" (L) GROUND FACE FINISH CMU
-COLOR BY ARCHITECT

1B. EXISTING 7 5/8" (H) x 15 5/8" (L) GROUND FACE FINISH CMU
-COLOR: BEIGE

1C. EXISTING 7 5/8" (H) x 15 5/8" (L) GROUND FACE FINISH CMU
-COLOR: CLAY RED

1D. EXISTING 7 5/8" (H) x 15 5/8" (L) GLAZED CMU
-EXISTING COLOR: BLUE
-ALTERNATE TO PAINT CMU COLOR BY ARCHITECT
-SEE FINISH SCHEDULE

2. FIBER CEMENT PANEL W/TRIM REVEAL
-JAMES HARDIE PANEL COLOR BY ARCHITECT
-SAEYTRIM REVEAL

3. NEW PRE-FINISHED ALUMINUM PARAPET COPING
-COLOR BY ARCHITECT

4. EXISTING EXT. LIGHT FIXTURE TO BE REMOVED IN ITS ENTIRETY. PATCH CMU AS REQ'D

5. NEW EXTERIOR RATED WALL MOUNTED LIGHT FIXTURE
-SEE ELECTRICAL

5. REMOVE EXISTING EXT. LIGHT FIXTURE AND REPLACE W/NEW FIXTURE IN EXISTING LOCATION
-SEE ELECTRICAL

7. NEW WINDOW UNIT IN NEW MASONRY OPENING
-SEE WINDOW SCHEDULE A3.2
-TOOTH-IN OPENING AS REQ'D

8. NEW ALUMINUM STOREFRONT DOOR W/ TEMPERED GLASS IN EXISTING R.O.
-SEE DOOR SCHEDULE A3.2

9. EXISTING STEEL DOOR
-REPAIR AND REPAINT
-COLOR BY ARCHITECT

10. NEW OVERHEAD COILING STEEL DOOR
-SEE DOOR SCHEDULE A3.2

11. CAVITY FLASHING TO REMAIN
-SEE ROOF PLAN

12. EXISTING GLASS BLOCK TO REMAIN

13. NEW EXTERIOR BUILDING MOUNTED SIGNAGE, PROVIDE $8,000 ALLOWANCE

CHICAGO DOH STAMP

MARILLAC COMMUNITY CENTER

2859 W Jackson Blvd.
Chicago, IL 60612

WORN JESSEN ARCHITECTS, P.C.

NOTES.

NO	ISSUED FOR	DATE
1	ZONING REVIEW	08/01/17
2	DESIGN DEVELOPMENT	10/26/17


NOT FOR CONSTRUCTION

© Per 7 WORN JESSEN ARCHITECTS, P.C.

STAMP

COPYRATION DATE 11.29.2017

DOB PROJECT NUMBER	SHEET NUMBER
WJA PROJECT NUMBER 11635	A4.1
DN. BY AW	CK. BY HD

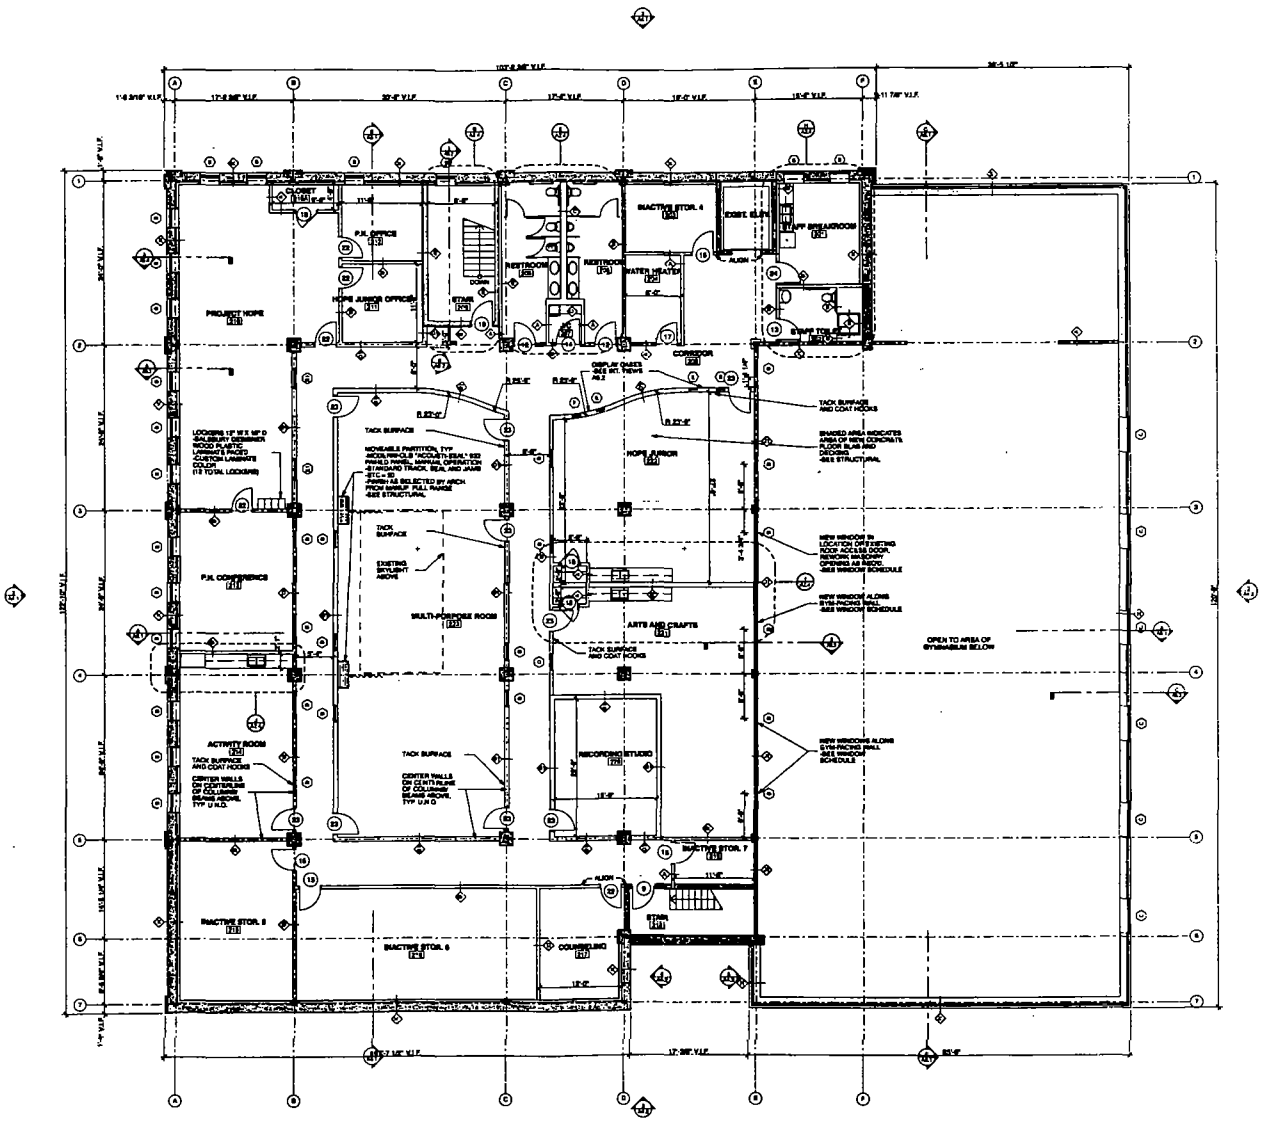

A SECOND FLOOR PLAN - PROPOSED

SCALE: 1/8" = 1'-0"

CHICAGO SEAL

MARILLAC COMMUNITY CENTER

2859 W Jackson Blvd
Chicago, IL 60612

WORN JERABEK ARCHITECTS P.C

NOTES:

NO	ISSUED FOR	DATE
1	PLANNING REVIEW	09/01/13
2	DESIGN DEVELOPMENT	10/09/13


NOT FOR CONSTRUCTION

© 2013 WORN JERABEK ARCHITECTS, P.C.

STAMP

EXPIRATION DATE: 11.30.2015

DCE PROJECT NUMBER	SHEET NUMBER
WJA PROJECT NUMBER: 11635	A2.2
DR. BY: AW	CK. BY: HD

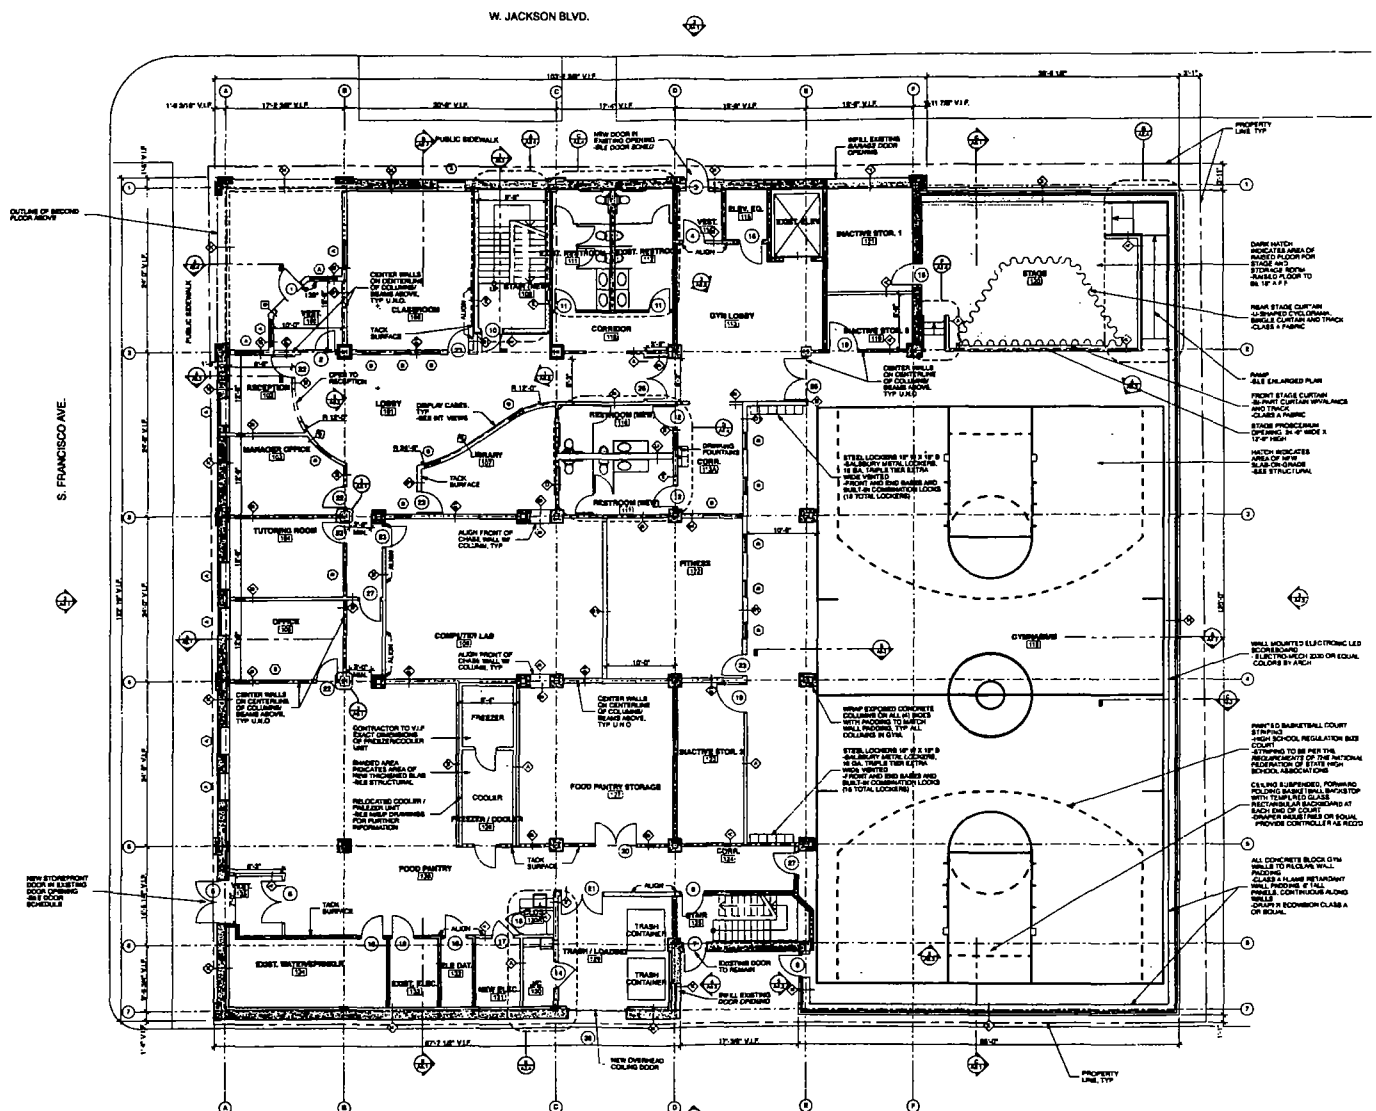

A FIRST FLOOR PLAN - PROPOSED

SCALE: 1/8" = 1'-0"

MARILLAC COMMUNITY CENTER

2859 W Jackson Blvd.
Chicago, IL 60612

WORN JERABEK ARCHITECTS, P.C.

NOTES:

NO	ISSUED FOR	DATE
1	PERMIT REVIEW	09/07/12
2	PERMIT REVIEW	10/29/12


NOT FOR CONSTRUCTION

© 2012 WORN JERABEK ARCHITECTS, P.C.

STAMP

EXPIRATION DATE: 11.30.2013

DCD PROJECT NUMBER:	SHEET NUMBER:
	A2.1
PLAN PROJECT NUMBER: 11635	
DR. BY: AW	CK. BY: HD

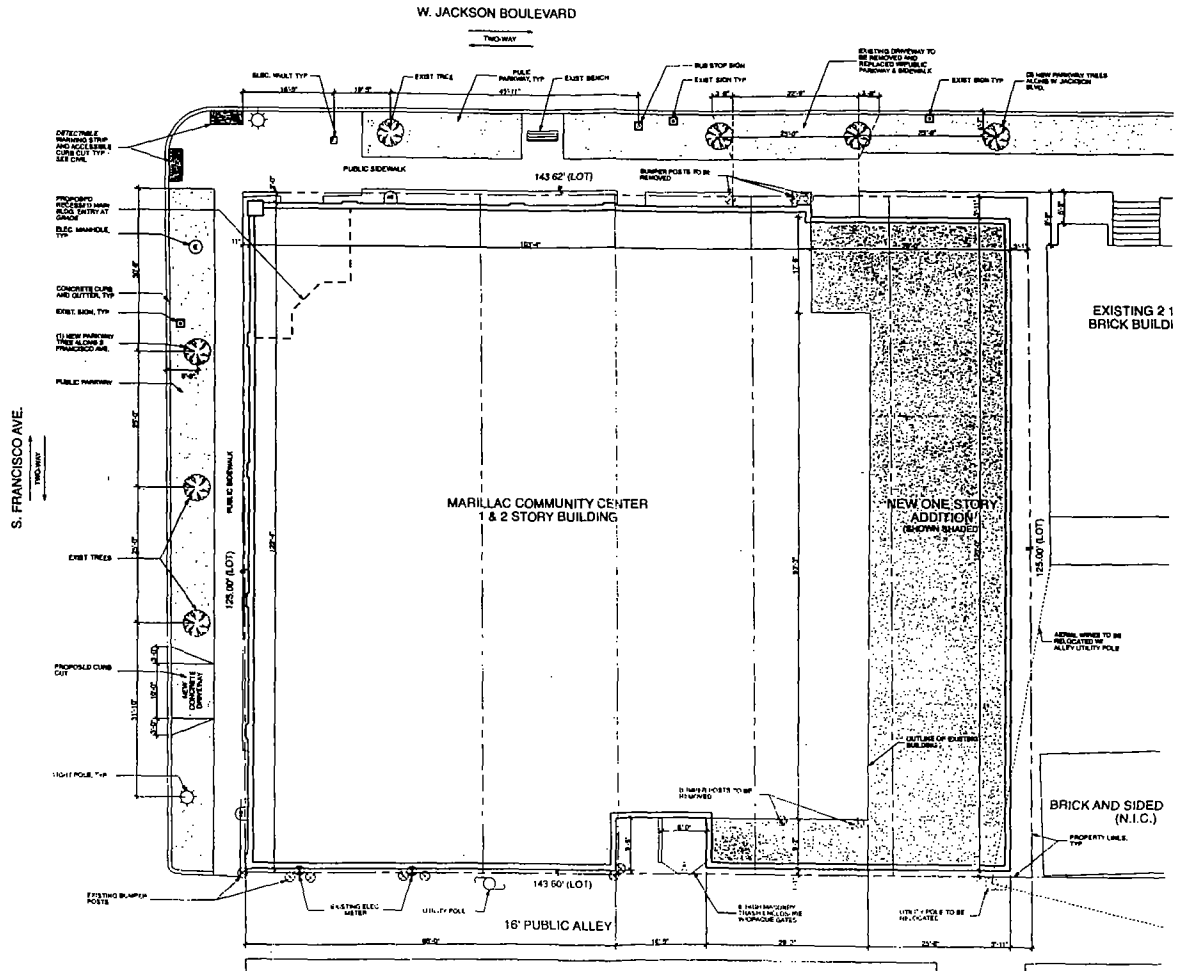

A SITE/LANDSCAPE PLAN - PROPOSED

SCALE 1" = 10'

N

Office of the City Clerk

O2013-36

Office of the City Clerk

City Council Document Tracking Sheet

Meeting Date:	1/17/2013
Sponsor(s):	Mendoza, Susana A. (Clerk)
Type:	Ordinance
Title:	Zoning Reclassification App No. 17656 at 1640 N Damen Ave
Committee(s) Assignment:	Committee on Zoning, Landmarks and Building Standards

ORDINANCE

BE IT ORDAINED BY THE CITY COUNCIL OF THE CITY OF CHICAGO:

SECTION 1. Title 17 of the Municipal Code of Chicago, the Chicago Zoning Ordinance, is hereby amended by changing all of the M1-2 Limited Manufacturing/Business Park District symbols and indications as shown on Map. No. 5-H in the area bounded by

North Damen Avenue; West Concord Place; the alley next west of and parallel to North Damen Avenue; and a line approximately 50 feet north of and parallel to the north line of West Concord Place

to those of the B3-3 Community Shopping District.

SECTION 2. This ordinance takes effect after its passage and approval.

Common Address of Property: 1640 North Damen Avenue

#17656
INTRO DATE:
1-17-2013

CITY OF CHICAGO

APPLICATION FOR AN AMENDMENT TO
THE CHICAGO ZONING ORDINANCE

1. ADDRESS of the property Applicant is seeking to rezone:

1640 N. Damen Ave.

2. Ward Number that property is located in: 32nd Ward

3. APPLICANT Last Steep LLC
c/o Newcastle Limited
ADDRESS 150 North Michigan Avenue, Suite 3610 CITY Chicago

STATE IL ZIP CODE 60601 PHONE (312) 252-1413

EMAIL bhitpas@newcastlelimited.com CONTACT PERSON Brennan Hitpas

4. Is the applicant the owner of the property? YES X NO
If the applicant is not the owner of the property, please provide the following information regarding the owner and attach written authorization from the owner allowing the applicant to proceed.

OWNER Same as Applicant

ADDRESS CITY

STATE ZIP CODE PHONE

EMAIL CONTACT PERSON

5. If the Applicant/Owner of the property has obtained a lawyer as their representative for the rezoning, please provide the following information:

ATTORNEY DLA Piper LLP (US), Attn: Richard Klawiter and Mariah F. DiGrino

ADDRESS 203 North LaSalle Street, Suite 1900

CITY Chicago STATE IL ZIP CODE 60601

PHONE 312.368.7243 FAX 312.630.7337 EMAIL richard.klawiter@dlapiper.com
312.368.7261 312.251.5833 mariah.digrino@dlapiper.com

6. If the applicant is a legal entity (Corporation, LLC, Partnership, etc.) please provide the names of all owners as disclosed on the Economic Disclosure Statements:
The Applicant is a limited liability company. Direct and indirect ownership is as set forth on the accompanying economic disclosure statements.

7. On what date did the owner acquire legal title to the subject property? May 2012

8. Has the present owner previously rezoned this property? If yes, when?

No.

9. Present Zoning District M1-2 Proposed Zoning District B3-3

10. Lot size in square feet (or dimensions) Approx. 3,999.69 square feet (0.092 acres of net site area)

11. Current Use of the Property Existing 3-story brick building, with ground floor tavern space and 6 upper level dwelling units.

Reason for rezoning the property To allow the existing ground floor tavern space to be converted to a retail store, consistent with the predominant zoning and land uses of properties in the surrounding area.

12. Describe the proposed use of the property after the rezoning. Indicate the number of dwelling units; number of parking spaces; approximate square footage of any commercial space; and height of the proposed building. (BE SPECIFIC)

The existing 3-story brick building will remain, including the existing 6 upper story dwelling units. No dwelling units are being added. The existing approximately 4,000 square foot ground floor tavern space would be renovated to accommodate a retail store. The property does not currently include parking, and no new parking is proposed.

13. On May 14th, 2007, the Chicago City Council passed the Affordable Requirements Ordinance (ARO) that requires on-site affordable housing units or a financial contribution if residential housing projects receive a zoning change under certain circumstances. Based on the lot size of the project in question and the proposed zoning classification, is this project subject to the Affordable Requirements Ordinance? (See fact Sheet for more information)

YES _____ NO X

COUNTY OF COOK
STATE OF ILLINOIS

LAST STEEP LLC, being first duly sworn on oath, states that all of the above statements and the statements contained in the documents submitted herewith are true and correct.

LAST STEEP LLC, an Illinois limited liability company

Print Name:
Title: Manager

Subscribed and Sworn to before me this
8 day of January, 2013

"OFFICIAL SEAL"
Veronica Corral
Notary Public, State of Illinois
My Commission Expires 4/28/2013

Notary Public

For Office Use Only

Date of Introduction:_____

File Number:_____

Ward:_____

DLA PIPER

DLA Piper LLP (US)
203 North LaSalle Street, Suite 1900
Chicago, Illinois 60601-1293
www.dlapiper.com

Richard F. Klawiter
richard.klawiter@dlapiper.com
T 312.368.7243
F 312.630.7337

January 10, 2013

The Honorable Daniel Solis, Chairman
City of Chicago Committee on Zoning
Room 304, City Hall
121 North LaSalle Street
Chicago, Illinois 60602

Linda Searl, Chairman
City of Chicago Plan Commission
Room 1000, City Hall
121 North LaSalle Street
Chicago, Illinois 60602

Re: Application for Amendment to Chicago Zoning Ordinance
Last Steep LLC / 1640 North Damen Avenue

Dear Chairman Solis and Chairman Searl:

The undersigned, Richard F. Klawiter, an attorney with the law firm of DLA Piper LLP (US), which firm represents Last Steep LLC, the applicant for an amendment to the Chicago Zoning Ordinance, certifies that he has complied with the requirements of Section 17-13-0107 of the Chicago Zoning Ordinance by sending written notice to such property owners who appear to be the owners of the property within the subject area not solely owned by the applicant, and to the owners of all property within 250 feet of each direction of the lot line of the subject property, exclusive of public roads, streets, alleys and other public ways, or a total distance limited to 400 feet. Said written notice was sent by First Class U.S. Mail, no more than 30 days before filing the application.

The undersigned certifies that the notice contained the location of the property sought to be rezoned; a statement of the intended use of the property; the name and address of the applicant; the name and address of the owner(s) of the subject property; and a statement that the applicant intends to file the application for change of zoning on approximately January 10, 2013.

The undersigned certifies that the applicant has made a bona fide effort to determine the addresses of the parties to be notified under Section 17-13-0107 of the Chicago Zoning Ordinance, and that the accompanying list of names and addresses of surrounding property owners within 250 feet of the subject site is a complete list containing the names and addresses of the people required to be served.

Very truly yours,
DLA Piper LLP (US)

Richard F. Klawiter

Subscribed and sworn to before me
This 10th day of January, 2013.

Notary Public

"OFFICIAL SEAL"
SUSAN ROZOVICS
Notary Public, State of Illinois
My Commission Expires 11/24/2013

DLA PIPER

DLA Piper LLP (US)
203 North LaSalle Street, Suite 1900
Chicago, Illinois 60601-1293
www.dlapiper.com

Richard F. Klawiter
richard.klawiter@dlapiper.com
T 312.368.7243
F 312.630.7337

January 10, 2013

FIRST CLASS MAIL

To the Party Addressed:

In accordance with the requirements for an Amendment to the Chicago Zoning Ordinance, specifically Section 17-13-0107, please be informed that on or about January 10, 2013, the undersigned, on behalf of Last Steep LLC (the "Applicant"), intends to file an application for a change of zoning relating to the property generally located at 1640 North Damen Avenue (the "Property"). A specific boundary description of the Property is set forth on the reverse side of this letter.

Specifically, the Applicant intends to seek an amendment to rezone the Property from M1-2 Limited Manufacturing/Business Park District to B3-3 Community Shopping District. The Property is currently improved with a 3-story brick building with ground floor commercial space and upper level residential dwelling units. The Applicant intends to renovate the existing tavern space for use by a retail tenant. The existing dwelling units will remain.

The proposed change of zoning does *not* apply to your property. You are receiving this notice because Cook County tax records indicate that you own property within 250 feet (more or less) of the subject property.

I am an authorized representative of the Applicant and my address is 203 North LaSalle Street, Suite 1900, Chicago, Illinois 60601. The Applicant is the owner of the Property. The Applicant's address is 150 North Michigan Avenue, Suite 3610, Chicago, Illinois 60601.

Please contact me at 312-368-7243 with questions or to obtain additional information.

Very truly yours,

DLA Piper LLP (US)

Richard F. Klawiter

Boundary Description:

North Damen Avenue; West Concord Place; the alley next west of and parallel to North Damen Avenue; and a line approximately 50 feet north of and parallel to the north line of West Concord Place

Address: 1640 North Damen Avenue

Project Narrative

1640 North Damen Avenue
Application for Rezoning


Last Steep LLC (the "Applicant") is the applicant for an amendment to rezone the property located at 1640 North Damen Avenue (the "Property") from the M1-2 Limited Manufacturing/Business Park District to the B3-3 Community Shopping District. The Applicant is the owner of the Property. The Property is an approximately 3,999 square foot (0.092 acre) site, and is currently improved with a 3-story brick building, with ground floor commercial space and upper level dwelling units. The Applicant proposes to renovate the approximately 4,000 square foot ground floor commercial space, including storefront, interior renovations and MEP, for use by a retail tenant. The space is currently occupied by a tavern. The existing dwelling units will remain.

The existing building includes up to 10,980 square feet of floor area, equating to a floor area ratio of 2.8. The current density is approximately 666 square feet per dwelling unit. The current building height is approximately 34.68 feet. The proposed changes would not increase the existing floor area ratio, density or building height. The existing building was constructed without setbacks, and the proposed changes would not alter that condition.

The Property is not currently served by any off-street parking, and there are no existing curb cuts. The proposed changes would not provide for any new off-street parking or new curb cuts. The Property abuts Damen Avenue, which is a designated pedestrian street at this location. Pursuant to Section 17-3-0504-E, no parking is required for nonresidential uses with less than 10,000 square feet of floor area. No loading is required for retail uses up to 9,999 square feet in area, or for multi-unit residential uses up to 24,999 square feet in area. Accordingly, no loading is required for the existing or proposed uses.

The area surrounding the subject property is predominantly characterized by 2-3 story buildings along Damen Avenue and nearby Milwaukee Avenue and North Avenue, with pedestrian-oriented ground floor retail and commercial uses and residential units located above.

LAST STEEP LLC
ORGANIZATIONAL CHART

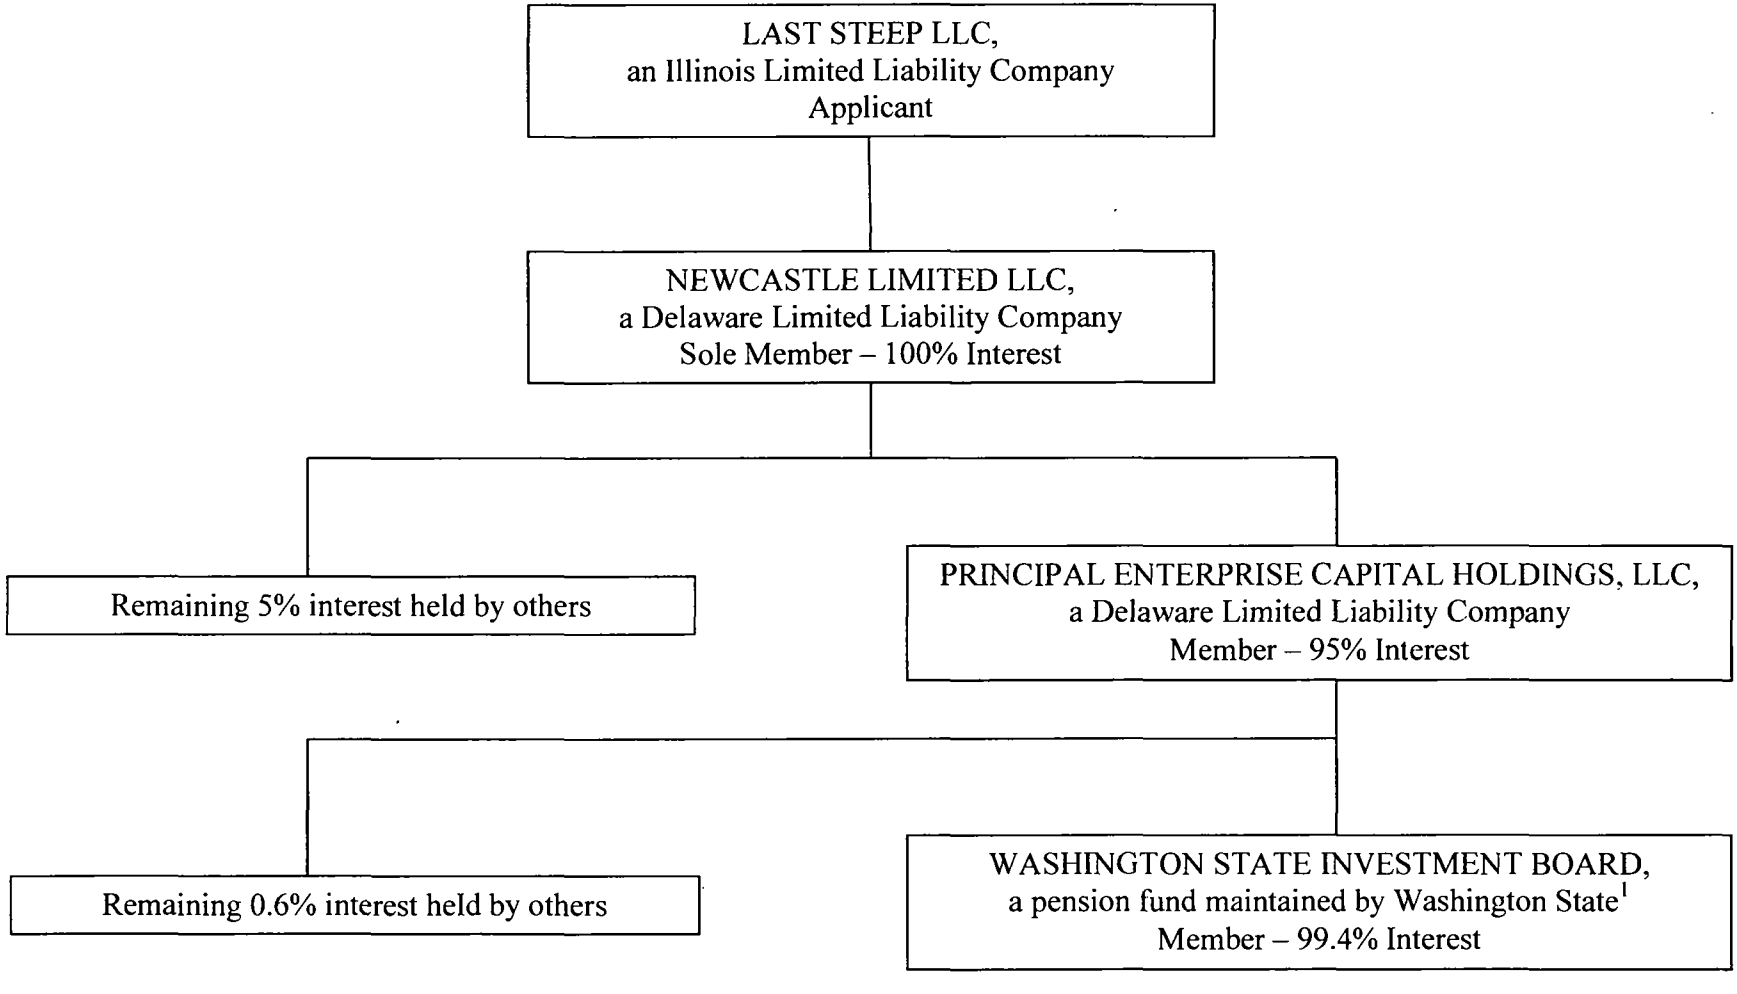

[1] Note: Washington State Pension Board is a pension fund maintained by a government body. Pursuant to Section 2(b) of the Rules Regarding Economic Disclosure Statements and Affidavits, no further disclosure is required.

CITY OF CHICAGO
ECONOMIC DISCLOSURE STATEMENT
AND AFFIDAVIT

SECTION I -- GENERAL INFORMATION

A. Legal name of the Disclosing Party submitting this EDS. Include d/b/a/ if applicable:

Last Steep LLC

Check ONE of the following three boxes:

Indicate whether the Disclosing Party submitting this EDS is:

1. [X] the Applicant
   OR
2. [ ] a legal entity holding a direct or indirect interest in the Applicant. State the legal name of the Applicant in which the Disclosing Party holds an interest: _____
   OR
3. [ ] a legal entity with a right of control (see Section II.B.1.) State the legal name of the entity in which the Disclosing Party holds a right of control: _____

B. Business address of the Disclosing Party: 150 N. Michigan Ave, Suite 3610
Chicago, IL 60601

C. Telephone: 312-252-1413 Fax: _____ Email: _____

D. Name of contact person: Brennan Hitpas

E. Federal Employer Identification No. (if you have one): _

F. Brief description of contract, transaction or other undertaking (referred to below as the "Matter") to which this EDS pertains. (Include project number and location of property, if applicable):

Rezoning of property located at 1640 N. Damen.

G. Which City agency or department is requesting this EDS? Department of Housing and Economic Development

If the Matter is a contract being handled by the City's Department of Procurement Services, please complete the following:

Specification # N/A and Contract # N/A

SECTION II -- DISCLOSURE OF OWNERSHIP INTERESTS

A. NATURE OF THE DISCLOSING PARTY

1. Indicate the nature of the Disclosing Party:

[ ] Person
[ ] Publicly registered business corporation
[ ] Privately held business corporation
[ ] Sole proprietorship
[ ] General partnership
[ ] Limited partnership
[ ] Trust
[X] Limited liability company
[ ] Limited liability partnership
[ ] Joint venture
[ ] Not-for-profit corporation
(Is the not-for-profit corporation also a 501(c)(3))?
[ ] Yes [ ] No
[ ] Other (please specify)

2. For legal entities, the state (or foreign country) of incorporation or organization, if applicable:

Illinois

3. For legal entities not organized in the State of Illinois: Has the organization registered to do business in the State of Illinois as a foreign entity?

[X] Yes [ ] No [ ] N/A

B. IF THE DISCLOSING PARTY IS A LEGAL ENTITY:

1. List below the full names and titles of all executive officers and all directors of the entity. **NOTE:** For not-for-profit corporations, also list below all members, if any, which are legal entities. If there are no such members, write "no members." For trusts, estates or other similar entities, list below the legal titleholder(s).

If the entity is a general partnership, limited partnership, limited liability company, limited liability partnership or joint venture, list below the name and title of each general partner, managing member, manager or any other person or entity that controls the day-to-day management of the Disclosing Party. **NOTE**: Each legal entity listed below must submit an EDS on its own behalf.

Name	Title
Michael R. Haney	Manager

2. Please provide the following information concerning each person or entity having a direct or indirect beneficial interest (including ownership) in excess of 7.5% of the Disclosing Party. Examples of such an interest include shares in a corporation, partnership interest in a partnership or joint venture,

interest of a member or manager in a limited liability company, or interest of a beneficiary of a trust, estate or other similar entity. If none, state "None." **NOTE**: Pursuant to Section 2-154-030 of the Municipal Code of Chicago ("Municipal Code"), the City may require any such additional information from any applicant which is reasonably intended to achieve full disclosure.

Name	Business Address	Percentage Interest in the Disclosing Party
Newcastle Limited	150 N. Michigan Suite 3610 Chicago IL 60601	100 %

SECTION III -- BUSINESS RELATIONSHIPS WITH CITY ELECTED OFFICIALS

Has the Disclosing Party had a "business relationship," as defined in Chapter 2-156 of the Municipal Code, with any City elected official in the 12 months before the date this EDS is signed?

[ ] Yes [X] No

If yes, please identify below the name(s) of such City elected official(s) and describe such relationship(s):

SECTION IV -- DISCLOSURE OF SUBCONTRACTORS AND OTHER RETAINED PARTIES

The Disclosing Party must disclose the name and business address of each subcontractor, attorney, lobbyist, accountant, consultant and any other person or entity whom the Disclosing Party has retained or expects to retain in connection with the Matter, as well as the nature of the relationship, and the total amount of the fees paid or estimated to be paid. The Disclosing Party is not required to disclose employees who are paid solely through the Disclosing Party's regular payroll.

"Lobbyist" means any person or entity who undertakes to influence any legislative or administrative action on behalf of any person or entity other than: (1) a not-for-profit entity, on an unpaid basis, or (2) himself. "Lobbyist" also means any person or entity any part of whose duties as an employee of another includes undertaking to influence any legislative or administrative action.

If the Disclosing Party is uncertain whether a disclosure is required under this Section, the Disclosing Party must either ask the City whether disclosure is required or make the disclosure.

Name (indicate whether retained or anticipated to be retained)	Business Address	Relationship to Disclosing Party (subcontractor, attorney, lobbyist, etc.)	Fees (indicate whether paid or estimated.) **NOTE:** "hourly rate" or "t.b.d." is not an acceptable response.
DLA Piper LLP (US)	203 N. LaSalle St., Suite 1900 Chicago, Illinois 60601	Attorney	$15,000 (est.)

(Add sheets if necessary)

[X] Check here if the Disclosing Party has not retained, nor expects to retain, any such persons or entities.

SECTION V -- CERTIFICATIONS

A. COURT-ORDERED CHILD SUPPORT COMPLIANCE

Under Municipal Code Section 2-92-415, substantial owners of business entities that contract with the City must remain in compliance with their child support obligations throughout the contract's term.

Has any person who directly or indirectly owns 10% or more of the Disclosing Party been declared in arrearage on any child support obligations by any Illinois court of competent jurisdiction?

[ ] Yes [X] No [ ] No person directly or indirectly owns 10% or more of the Disclosing Party.

If "Yes," has the person entered into a court-approved agreement for payment of all support owed and is the person in compliance with that agreement?

[ ] Yes [ ] No

B. FURTHER CERTIFICATIONS

1. Pursuant to Municipal Code Chapter 1-23, Article I ("Article I")(which the Applicant should consult for defined terms (e.g., "doing business") and legal requirements), if the Disclosing Party submitting this EDS is the Applicant and is doing business with the City, then the Disclosing Party certifies as follows: (i) neither the Applicant nor any controlling person is currently indicted or charged with, or has admitted guilt of, or has ever been convicted of, or placed under supervision for, any criminal offense involving actual, attempted, or conspiracy to commit bribery, theft, fraud, forgery, perjury, dishonesty or deceit against an officer or employee of the City or any sister agency; and (ii) the Applicant understands and acknowledges that compliance with Article I is a continuing requirement for doing business with the City. NOTE: If Article I applies to the Applicant, the permanent compliance timeframe in Article I supersedes some five-year compliance timeframes in certifications 2 and 3 below.

2. The Disclosing Party and, if the Disclosing Party is a legal entity, all of those persons or entities identified in Section II.B.1. of this EDS:

a. are not presently debarred, suspended, proposed for debarment, declared ineligible or voluntarily excluded from any transactions by any federal, state or local unit of government;

b. have not, within a five-year period preceding the date of this EDS, been convicted of a criminal offense, adjudged guilty, or had a civil judgment rendered against them in connection with: obtaining, attempting to obtain, or performing a public (federal, state or local) transaction or contract under a public transaction; a violation of federal or state antitrust statutes; fraud; embezzlement; theft; forgery; bribery; falsification or destruction of records; making false statements; or receiving stolen property;

c. are not presently indicted for, or criminally or civilly charged by, a governmental entity (federal, state or local) with committing any of the offenses set forth in clause B.2.b. of this Section V;

d. have not, within a five-year period preceding the date of this EDS, had one or more public transactions (federal, state or local) terminated for cause or default; and

e. have not, within a five-year period preceding the date of this EDS, been convicted, adjudged guilty, or found liable in a civil proceeding, or in any criminal or civil action, including actions concerning environmental violations, instituted by the City or by the federal government, any state, or any other unit of local government.

3. The certifications in subparts 3, 4 and 5 concern:

• the Disclosing Party;
• any "Contractor" (meaning any contractor or subcontractor used by the Disclosing Party in connection with the Matter, including but not limited to all persons or legal entities disclosed under Section IV, "Disclosure of Subcontractors and Other Retained Parties");
• any "Affiliated Entity" (meaning a person or entity that, directly or indirectly: controls the Disclosing Party, is controlled by the Disclosing Party, or is, with the Disclosing Party, under common control of another person or entity. Indicia of control include, without limitation: interlocking management or ownership; identity of interests among family members, shared facilities and equipment; common use of employees; or organization of a business entity following the ineligibility of a business entity to do business with federal or state or local government, including the City, using substantially the same management, ownership, or principals as the ineligible entity); with respect to Contractors, the term Affiliated Entity means a person or entity that directly or indirectly controls the Contractor, is controlled by it, or, with the Contractor, is under common control of another person or entity;
• any responsible official of the Disclosing Party, any Contractor or any Affiliated Entity or any other official, agent or employee of the Disclosing Party, any Contractor or any Affiliated Entity, acting pursuant to the direction or authorization of a responsible official of the Disclosing Party, any Contractor or any Affiliated Entity (collectively "Agents").

Neither the Disclosing Party, nor any Contractor, nor any Affiliated Entity of either the Disclosing Party or any Contractor nor any Agents have, during the five years before the date this EDS is signed, or, with respect to a Contractor, an Affiliated Entity, or an Affiliated Entity of a Contractor during the five years before the date of such Contractor's or Affiliated Entity's contract or engagement in connection with the Matter:

a. bribed or attempted to bribe, or been convicted or adjudged guilty of bribery or attempting to bribe, a public officer or employee of the City, the State of Illinois, or any agency of the federal government or of any state or local government in the United States of America, in that officer's or employee's official capacity;

b. agreed or colluded with other bidders or prospective bidders, or been a party to any such agreement, or been convicted or adjudged guilty of agreement or collusion among bidders or prospective bidders, in restraint of freedom of competition by agreement to bid a fixed price or otherwise; or

c. made an admission of such conduct described in a. or b. above that is a matter of record, but have not been prosecuted for such conduct; or

d. violated the provisions of Municipal Code Section 2-92-610 (Living Wage Ordinance).

4. Neither the Disclosing Party, Affiliated Entity or Contractor, or any of their employees, officials, agents or partners, is barred from contracting with any unit of state or local government as a result of engaging in or being convicted of (1) bid-rigging in violation of 720 ILCS 5/33E-3; (2) bid-rotating in violation of 720 ILCS 5/33E-4; or (3) any similar offense of any state or of the United States of America that contains the same elements as the offense of bid-rigging or bid-rotating.

5. Neither the Disclosing Party nor any Affiliated Entity is listed on any of the following lists maintained by the Office of Foreign Assets Control of the U.S. Department of the Treasury or the Bureau of Industry and Security of the U.S. Department of Commerce or their successors: the Specially Designated Nationals List, the Denied Persons List, the Unverified List, the Entity List and the Debarred List.

6. The Disclosing Party understands and shall comply with the applicable requirements of Chapters 2-55 (Legislative Inspector General), 2-56 (Inspector General) and 2-156 (Governmental Ethics) of the Municipal Code.

7. If the Disclosing Party is unable to certify to any of the above statements in this Part B (Further Certifications), the Disclosing Party must explain below:

If the letters "NA," the word "None," or no response appears on the lines above, it will be conclusively presumed that the Disclosing Party certified to the above statements.

8. To the best of the Disclosing Party's knowledge after reasonable inquiry, the following is a complete list of all current employees of the Disclosing Party who were, at any time during the 12-month period preceding the execution date of this EDS, an employee, or elected or appointed official, of the City of Chicago (if none, indicate with "N/A" or "none").

N/A

9. To the best of the Disclosing Party's knowledge after reasonable inquiry, the following is a complete list of all gifts that the Disclosing Party has given or caused to be given, at any time during the 12-month period preceding the execution date of this EDS, to an employee, or elected or appointed official, of the City of Chicago. For purposes of this statement, a "gift" does not include: (i) anything made generally available to City employees or to the general public, or (ii) food or drink provided in the course of official City business and having a retail value of less than $20 per recipient (if none, indicate with "N/A" or "none"). As to any gift listed below, please also list the name of the City recipient.

N/A

C. CERTIFICATION OF STATUS AS FINANCIAL INSTITUTION

1. The Disclosing Party certifies that the Disclosing Party (check one)

[ ] is [X] is not

a "financial institution" as defined in Section 2-32-455(b) of the Municipal Code.

2. If the Disclosing Party IS a financial institution, then the Disclosing Party pledges:

"We are not and will not become a predatory lender as defined in Chapter 2-32 of the Municipal Code. We further pledge that none of our affiliates is, and none of them will become, a predatory lender as defined in Chapter 2-32 of the Municipal Code. We understand that becoming a predatory lender or becoming an affiliate of a predatory lender may result in the loss of the privilege of doing business with the City."

If the Disclosing Party is unable to make this pledge because it or any of its affiliates (as defined in Section 2-32-455(b) of the Municipal Code) is a predatory lender within the meaning of Chapter 2-32 of the Municipal Code, explain here (attach additional pages if necessary):

If the letters "NA," the word "None," or no response appears on the lines above, it will be conclusively presumed that the Disclosing Party certified to the above statements.

D. CERTIFICATION REGARDING INTEREST IN CITY BUSINESS

Any words or terms that are defined in Chapter 2-156 of the Municipal Code have the same meanings when used in this Part D.

1. In accordance with Section 2-156-110 of the Municipal Code: Does any official or employee of the City have a financial interest in his or her own name or in the name of any other person or entity in the Matter?

[ ] Yes [X] No

NOTE: If you checked "Yes" to Item D.1., proceed to Items D.2. and D.3. If you checked "No" to Item D.1., proceed to Part E.

2. Unless sold pursuant to a process of competitive bidding, or otherwise permitted, no City elected official or employee shall have a financial interest in his or her own name or in the name of any other person or entity in the purchase of any property that (i) belongs to the City, or (ii) is sold for taxes or assessments, or (iii) is sold by virtue of legal process at the suit of the City (collectively, "City Property Sale"). Compensation for property taken pursuant to the City's eminent domain power does not constitute a financial interest within the meaning of this Part D.

Does the Matter involve a City Property Sale?

[ ] Yes [X] No

3. If you checked "Yes" to Item D.1., provide the names and business addresses of the City officials or employees having such interest and identify the nature of such interest:

Name	Business Address	Nature of Interest

4. The Disclosing Party further certifies that no prohibited financial interest in the Matter will be acquired by any City official or employee.

E. CERTIFICATION REGARDING SLAVERY ERA BUSINESS

Please check either 1. or 2. below. If the Disclosing Party checks 2., the Disclosing Party must disclose below or in an attachment to this EDS all information required by paragraph 2. Failure to

comply with these disclosure requirements may make any contract entered into with the City in connection with the Matter voidable by the City.

X 1. The Disclosing Party verifies that the Disclosing Party has searched any and all records of the Disclosing Party and any and all predecessor entities regarding records of investments or profits from slavery or slaveholder insurance policies during the slavery era (including insurance policies issued to slaveholders that provided coverage for damage to or injury or death of their slaves), and the Disclosing Party has found no such records.

____2. The Disclosing Party verifies that, as a result of conducting the search in step 1 above, the Disclosing Party has found records of investments or profits from slavery or slaveholder insurance policies. The Disclosing Party verifies that the following constitutes full disclosure of all such records, including the names of any and all slaves or slaveholders described in those records:

SECTION VI -- CERTIFICATIONS FOR FEDERALLY FUNDED MATTERS

NOTE: If the Matter is federally funded, complete this Section VI. **If the Matter is not federally funded**, proceed to Section VII. For purposes of this Section VI, tax credits allocated by the City and proceeds of debt obligations of the City are not federal funding.

A. CERTIFICATION REGARDING LOBBYING

1. List below the names of all persons or entities registered under the federal Lobbying Disclosure Act of 1995 who have made lobbying contacts on behalf of the Disclosing Party with respect to the Matter: (Add sheets if necessary):

N/A - This Matter is not federally funded.

(If no explanation appears or begins on the lines above, or if the letters "NA" or if the word "None" appear, it will be conclusively presumed that the Disclosing Party means that NO persons or entities registered under the Lobbying Disclosure Act of 1995 have made lobbying contacts on behalf of the Disclosing Party with respect to the Matter.)

2. The Disclosing Party has not spent and will not expend any federally appropriated funds to pay any person or entity listed in Paragraph A.1. above for his or her lobbying activities or to pay any person or entity to influence or attempt to influence an officer or employee of any agency, as defined by applicable federal law, a member of Congress, an officer or employee of Congress, or an employee of a member of Congress, in connection with the award of any federally funded contract, making any federally funded grant or loan, entering into any cooperative agreement, or to extend, continue, renew, amend, or modify any federally funded contract, grant, loan, or cooperative agreement.

3. The Disclosing Party will submit an updated certification at the end of each calendar quarter in which there occurs any event that materially affects the accuracy of the statements and information set forth in paragraphs A.1. and A.2. above.

4. The Disclosing Party certifies that either: (i) it is not an organization described in section 501(c)(4) of the Internal Revenue Code of 1986; or (ii) it is an organization described in section 501(c)(4) of the Internal Revenue Code of 1986 but has not engaged and will not engage in "Lobbying Activities".

5. If the Disclosing Party is the Applicant, the Disclosing Party must obtain certifications equal in form and substance to paragraphs A.1. through A.4. above from all subcontractors before it awards any subcontract and the Disclosing Party must maintain all such subcontractors' certifications for the duration of the Matter and must make such certifications promptly available to the City upon request.

B. CERTIFICATION REGARDING EQUAL EMPLOYMENT OPPORTUNITY

If the Matter is federally funded, federal regulations require the Applicant and all proposed subcontractors to submit the following information with their bids or in writing at the outset of negotiations.

Is the Disclosing Party the Applicant?

[ ] Yes [ ] No N/A - This Matter is not federally funded.

If "Yes," answer the three questions below:

1. Have you developed and do you have on file affirmative action programs pursuant to applicable federal regulations? (See 41 CFR Part 60-2.)
[ ] Yes [ ] No N/A

2. Have you filed with the Joint Reporting Committee, the Director of the Office of Federal Contract Compliance Programs, or the Equal Employment Opportunity Commission all reports due under the applicable filing requirements?
[ ] Yes [ ] No N/A

3. Have you participated in any previous contracts or subcontracts subject to the equal opportunity clause?
[ ] Yes [ ] No N/A

If you checked "No" to question 1. or 2. above, please provide an explanation:
N/A - This Matter is not federally funded.

SECTION VII -- ACKNOWLEDGMENTS, CONTRACT INCORPORATION, COMPLIANCE, PENALTIES, DISCLOSURE

The Disclosing Party understands and agrees that:

A. The certifications, disclosures, and acknowledgments contained in this EDS will become part of any contract or other agreement between the Applicant and the City in connection with the Matter, whether procurement, City assistance, or other City action, and are material inducements to the City's execution of any contract or taking other action with respect to the Matter. The Disclosing Party understands that it must comply with all statutes, ordinances, and regulations on which this EDS is based.

B. The City's Governmental Ethics and Campaign Financing Ordinances, Chapters 2-156 and 2-164 of the Municipal Code, impose certain duties and obligations on persons or entities seeking City contracts, work, business, or transactions. The full text of these ordinances and a training program is available on line at www.cityofchicago.org/Ethics, and may also be obtained from the City's Board of Ethics, 740 N.

Sedgwick St., Suite 500, Chicago, IL 60610, (312) 744-9660. The Disclosing Party must comply fully with the applicable ordinances.

C. If the City determines that any information provided in this EDS is false, incomplete or inaccurate, any contract or other agreement in connection with which it is submitted may be rescinded or be void or voidable, and the City may pursue any remedies under the contract or agreement (if not rescinded or void), at law, or in equity, including terminating the Disclosing Party's participation in the Matter and/or declining to allow the Disclosing Party to participate in other transactions with the City. Remedies at law for a false statement of material fact may include incarceration and an award to the City of treble damages.

D. It is the City's policy to make this document available to the public on its Internet site and/or upon request. Some or all of the information provided on this EDS and any attachments to this EDS may be made available to the public on the Internet, in response to a Freedom of Information Act request, or otherwise. By completing and signing this EDS, the Disclosing Party waives and releases any possible rights or claims which it may have against the City in connection with the public release of information contained in this EDS and also authorizes the City to verify the accuracy of any information submitted in this EDS.

E. The information provided in this EDS must be kept current. In the event of changes, the Disclosing Party must supplement this EDS up to the time the City takes action on the Matter. If the Matter is a contract being handled by the City's Department of Procurement Services, the Disclosing Party must update this EDS as the contract requires. **NOTE:** With respect to Matters subject to Article I of Chapter 1-23 of the Municipal Code (imposing **PERMANENT INELIGIBILITY** for certain specified offenses), the information provided herein regarding eligibility must be kept current for a longer period, as required by Chapter 1-23 and Section 2-154-020 of the Municipal Code.

The Disclosing Party represents and warrants that:

F.1. The Disclosing Party is not delinquent in the payment of any tax administered by the Illinois Department of Revenue, nor are the Disclosing Party or its Affiliated Entities delinquent in paying any fine, fee, tax or other charge owed to the City. This includes, but is not limited to, all water charges, sewer charges, license fees, parking tickets, property taxes or sales taxes.

F.2 If the Disclosing Party is the Applicant, the Disclosing Party and its Affiliated Entities will not use, nor permit their subcontractors to use, any facility listed by the U.S. E.P.A. on the federal Excluded Parties List System ("EPLS") maintained by the U. S. General Services Administration.

F.3 If the Disclosing Party is the Applicant, the Disclosing Party will obtain from any contractors/subcontractors hired or to be hired in connection with the Matter certifications equal in form and substance to those in F.1. and F.2. above and will not, without the prior written consent of the City, use any such contractor/subcontractor that does not provide such certifications or that the Disclosing Party has reason to believe has not provided or cannot provide truthful certifications.

NOTE: If the Disclosing Party cannot certify as to any of the items in F.1., F.2. or F.3. above, an explanatory statement must be attached to this EDS.

CERTIFICATION

Under penalty of perjury, the person signing below: (1) warrants that he/she is authorized to execute this EDS and Appendix A (if applicable) on behalf of the Disclosing Party, and (2) warrants that all certifications and statements contained in this EDS and Appendix A (if applicable) are true, accurate and complete as of the date furnished to the City.

Last Steep LLC
(Print or type name of Disclosing Party)

By: _____
(Sign here)

Michael Haney
(Print or type name of person signing)

President and CEO
(Print or type title of person signing)

Signed and sworn to before me on (date) 1/8/2013,
at Cook County, Illinois (state).

Veronica Corral Notary Public.

"OFFICIAL SEAL"
Veronica Corral
Notary Public, State of Illinois
My Commission Expires 4/28/2013

Commission expires: 4/28/2013.

CITY OF CHICAGO
ECONOMIC DISCLOSURE STATEMENT AND AFFIDAVIT
APPENDIX A

FAMILIAL RELATIONSHIPS WITH ELECTED CITY OFFICIALS AND DEPARTMENT HEADS

This Appendix is to be completed only by (a) the Applicant, and (b) any legal entity which has a direct ownership interest in the Applicant exceeding 7.5 percent. It is not to be completed by any legal entity which has only an indirect ownership interest in the Applicant.

Under Municipal Code Section 2-154-015, the Disclosing Party must disclose whether such Disclosing Party or any "Applicable Party" or any Spouse or Domestic Partner thereof currently has a "familial relationship" with any elected city official or department head. A "familial relationship" exists if, as of the date this EDS is signed, the Disclosing Party or any "Applicable Party" or any Spouse or Domestic Partner thereof is related to the mayor, any alderman, the city clerk, the city treasurer or any city department head as spouse or domestic partner or as any of the following, whether by blood or adoption: parent, child, brother or sister, aunt or uncle, niece or nephew, grandparent, grandchild, father-in-law, mother-in-law, son-in-law, daughter-in-law, stepfather or stepmother, stepson or stepdaughter, stepbrother or stepsister or half-brother or half-sister.

"Applicable Party" means (1) all executive officers of the Disclosing Party listed in Section II.B.1.a., if the Disclosing Party is a corporation; all partners of the Disclosing Party, if the Disclosing Party is a general partnership; all general partners and limited partners of the Disclosing Party, if the Disclosing Party is a limited partnership; all managers, managing members and members of the Disclosing Party, if the Disclosing Party is a limited liability company; (2) all principal officers of the Disclosing Party; and (3) any person having more than a 7.5 percent ownership interest in the Disclosing Party. "Principal officers" means the president, chief operating officer, executive director, chief financial officer, treasurer or secretary of a legal entity or any person exercising similar authority.

Does the Disclosing Party or any "Applicable Party" or any Spouse or Domestic Partner thereof currently have a "familial relationship" with an elected city official or department head?

[ ] Yes [X] No

If yes, please identify below (1) the name and title of such person, (2) the name of the legal entity to which such person is connected; (3) the name and title of the elected city official or department head to whom such person has a familial relationship, and (4) the precise nature of such familial relationship.

CITY OF CHICAGO
ECONOMIC DISCLOSURE STATEMENT
AND AFFIDAVIT

SECTION I -- GENERAL INFORMATION

A. Legal name of the Disclosing Party submitting this EDS. Include d/b/a/ if applicable:

Newcastle Limited LLC

Check ONE of the following three boxes:

Indicate whether the Disclosing Party submitting this EDS is:

1. [ ] the Applicant
   OR
2. [X] a legal entity holding a direct or indirect interest in the Applicant. State the legal name of the Applicant in which the Disclosing Party holds an interest: Last Steep LLC
   OR
3. [ ] a legal entity with a right of control (see Section II.B.1.) State the legal name of the entity in which the Disclosing Party holds a right of control: _____

B. Business address of the Disclosing Party: 150 N. Michigan Ave, Suite 3610
Chicago, IL 60601

C. Telephone: 3122521400 Fax: _____ Email: _____

D. Name of contact person: Brennan Hitpas

E. Federal Employer Identification No. (if you have one): _____

F. Brief description of contract, transaction or other undertaking (referred to below as the "Matter") to which this EDS pertains. (Include project number and location of property, if applicable):

Rezoning of property located at 1640 N. Damen.

G. Which City agency or department is requesting this EDS? Department of Housing and Economic Development

If the Matter is a contract being handled by the City's Department of Procurement Services, please complete the following:

Specification # N/A and Contract # N/A

SECTION II -- DISCLOSURE OF OWNERSHIP INTERESTS

A. NATURE OF THE DISCLOSING PARTY

1. Indicate the nature of the Disclosing Party:

[ ] Person
[ ] Publicly registered business corporation
[ ] Privately held business corporation
[ ] Sole proprietorship
[ ] General partnership
[ ] Limited partnership
[ ] Trust
[X] Limited liability company
[ ] Limited liability partnership
[ ] Joint venture
[ ] Not-for-profit corporation
(Is the not-for-profit corporation also a 501(c)(3))?
[ ] Yes [ ] No
[ ] Other (please specify)

2. For legal entities, the state (or foreign country) of incorporation or organization, if applicable:

Delaware

3. For legal entities not organized in the State of Illinois: Has the organization registered to do business in the State of Illinois as a foreign entity?

[X] Yes [ ] No [ ] N/A

B. IF THE DISCLOSING PARTY IS A LEGAL ENTITY:

1. List below the full names and titles of all executive officers and all directors of the entity. **NOTE:** For not-for-profit corporations, also list below all members, if any, which are legal entities. If there are no such members, write "no members." For trusts, estates or other similar entities, list below the legal titleholder(s).

If the entity is a general partnership, limited partnership, limited liability company, limited liability partnership or joint venture, list below the name and title of each general partner, managing member, manager or any other person or entity that controls the day-to-day management of the Disclosing Party. **NOTE**: Each legal entity listed below must submit an EDS on its own behalf.

Name	Title
Headwall LLC	Manager

2. Please provide the following information concerning each person or entity having a direct or indirect beneficial interest (including ownership) in excess of 7.5% of the Disclosing Party. Examples of such an interest include shares in a corporation, partnership interest in a partnership or joint venture,

interest of a member or manager in a limited liability company, or interest of a beneficiary of a trust, estate or other similar entity. If none, state "None." **NOTE**: Pursuant to Section 2-154-030 of the Municipal Code of Chicago ("Municipal Code"), the City may require any such additional information from any applicant which is reasonably intended to achieve full disclosure.

Name	Business Address	Percentage Interest in the Disclosing Party
Principal Enterprise Capital Holdings LLC	801 Grand Ave Des Moines, IA 50392	95 %

SECTION III -- BUSINESS RELATIONSHIPS WITH CITY ELECTED OFFICIALS

Has the Disclosing Party had a "business relationship," as defined in Chapter 2-156 of the Municipal Code, with any City elected official in the 12 months before the date this EDS is signed?

[ ] Yes [X] No

If yes, please identify below the name(s) of such City elected official(s) and describe such relationship(s):

SECTION IV -- DISCLOSURE OF SUBCONTRACTORS AND OTHER RETAINED PARTIES

The Disclosing Party must disclose the name and business address of each subcontractor, attorney, lobbyist, accountant, consultant and any other person or entity whom the Disclosing Party has retained or expects to retain in connection with the Matter, as well as the nature of the relationship, and the total amount of the fees paid or estimated to be paid. The Disclosing Party is not required to disclose employees who are paid solely through the Disclosing Party's regular payroll.

"Lobbyist" means any person or entity who undertakes to influence any legislative or administrative action on behalf of any person or entity other than: (1) a not-for-profit entity, on an unpaid basis, or (2) himself. "Lobbyist" also means any person or entity any part of whose duties as an employee of another includes undertaking to influence any legislative or administrative action.

If the Disclosing Party is uncertain whether a disclosure is required under this Section, the Disclosing Party must either ask the City whether disclosure is required or make the disclosure.

Name (indicate whether retained or anticipated to be retained)	Business Address	Relationship to Disclosing Party (subcontractor, attorney, lobbyist, etc.)	Fees (indicate whether paid or estimated.) **NOTE:** "hourly rate" or "t.b.d." is not an acceptable response.
DLA Piper LLP (US)	203 N. LaSalle St., Suite 1900 Chicago, Illinois 60601	Attorney	$15,000 (est.)

(Add sheets if necessary)

[ ] Check here if the Disclosing Party has not retained, nor expects to retain, any such persons or entities.

SECTION V -- CERTIFICATIONS

A. COURT-ORDERED CHILD SUPPORT COMPLIANCE

Under Municipal Code Section 2-92-415, substantial owners of business entities that contract with the City must remain in compliance with their child support obligations throughout the contract's term.

Has any person who directly or indirectly owns 10% or more of the Disclosing Party been declared in arrearage on any child support obligations by any Illinois court of competent jurisdiction?

[ ] Yes [X] No [ ] No person directly or indirectly owns 10% or more of the Disclosing Party.

If "Yes," has the person entered into a court-approved agreement for payment of all support owed and is the person in compliance with that agreement?

[ ] Yes [ ] No

B. FURTHER CERTIFICATIONS

1. Pursuant to Municipal Code Chapter 1-23, Article I ("Article I")(which the Applicant should consult for defined terms (e.g., "doing business") and legal requirements), if the Disclosing Party submitting this EDS is the Applicant and is doing business with the City, then the Disclosing Party certifies as follows: (i) neither the Applicant nor any controlling person is currently indicted or charged with, or has admitted guilt of, or has ever been convicted of, or placed under supervision for, any criminal offense involving actual, attempted, or conspiracy to commit bribery, theft, fraud, forgery, perjury, dishonesty or deceit against an officer or employee of the City or any sister agency; and (ii) the Applicant understands and acknowledges that compliance with Article I is a continuing requirement for doing business with the City. NOTE: If Article I applies to the Applicant, the permanent compliance timeframe in Article I supersedes some five-year compliance timeframes in certifications 2 and 3 below.

2. The Disclosing Party and, if the Disclosing Party is a legal entity, all of those persons or entities identified in Section II.B.1. of this EDS:

a. are not presently debarred, suspended, proposed for debarment, declared ineligible or voluntarily excluded from any transactions by any federal, state or local unit of government;

b. have not, within a five-year period preceding the date of this EDS, been convicted of a criminal offense, adjudged guilty, or had a civil judgment rendered against them in connection with: obtaining, attempting to obtain, or performing a public (federal, state or local) transaction or contract under a public transaction; a violation of federal or state antitrust statutes; fraud; embezzlement; theft; forgery; bribery; falsification or destruction of records; making false statements; or receiving stolen property;

c. are not presently indicted for, or criminally or civilly charged by, a governmental entity (federal, state or local) with committing any of the offenses set forth in clause B.2.b. of this Section V;

d. have not, within a five-year period preceding the date of this EDS, had one or more public transactions (federal, state or local) terminated for cause or default; and

e. have not, within a five-year period preceding the date of this EDS, been convicted, adjudged guilty, or found liable in a civil proceeding, or in any criminal or civil action, including actions concerning environmental violations, instituted by the City or by the federal government, any state, or any other unit of local government.

3. The certifications in subparts 3, 4 and 5 concern:

• the Disclosing Party;
• any "Contractor" (meaning any contractor or subcontractor used by the Disclosing Party in connection with the Matter, including but not limited to all persons or legal entities disclosed under Section IV, "Disclosure of Subcontractors and Other Retained Parties");
• any "Affiliated Entity" (meaning a person or entity that, directly or indirectly: controls the Disclosing Party, is controlled by the Disclosing Party, or is, with the Disclosing Party, under common control of another person or entity. Indicia of control include, without limitation: interlocking management or ownership; identity of interests among family members, shared facilities and equipment; common use of employees; or organization of a business entity following the ineligibility of a business entity to do business with federal or state or local government, including the City, using substantially the same management, ownership, or principals as the ineligible entity); with respect to Contractors, the term Affiliated Entity means a person or entity that directly or indirectly controls the Contractor, is controlled by it, or, with the Contractor, is under common control of another person or entity;
• any responsible official of the Disclosing Party, any Contractor or any Affiliated Entity or any other official, agent or employee of the Disclosing Party, any Contractor or any Affiliated Entity, acting pursuant to the direction or authorization of a responsible official of the Disclosing Party, any Contractor or any Affiliated Entity (collectively "Agents").

Neither the Disclosing Party, nor any Contractor, nor any Affiliated Entity of either the Disclosing Party or any Contractor nor any Agents have, during the five years before the date this EDS is signed, or, with respect to a Contractor, an Affiliated Entity, or an Affiliated Entity of a Contractor during the five years before the date of such Contractor's or Affiliated Entity's contract or engagement in connection with the Matter:

a. bribed or attempted to bribe, or been convicted or adjudged guilty of bribery or attempting to bribe, a public officer or employee of the City, the State of Illinois, or any agency of the federal government or of any state or local government in the United States of America, in that officer's or employee's official capacity;

b. agreed or colluded with other bidders or prospective bidders, or been a party to any such agreement, or been convicted or adjudged guilty of agreement or collusion among bidders or prospective bidders, in restraint of freedom of competition by agreement to bid a fixed price or otherwise; or

c. made an admission of such conduct described in a. or b. above that is a matter of record, but have not been prosecuted for such conduct; or

d. violated the provisions of Municipal Code Section 2-92-610 (Living Wage Ordinance).

4. Neither the Disclosing Party, Affiliated Entity or Contractor, or any of their employees, officials, agents or partners, is barred from contracting with any unit of state or local government as a result of engaging in or being convicted of (1) bid-rigging in violation of 720 ILCS 5/33E-3; (2) bid-rotating in violation of 720 ILCS 5/33E-4; or (3) any similar offense of any state or of the United States of America that contains the same elements as the offense of bid-rigging or bid-rotating.

5. Neither the Disclosing Party nor any Affiliated Entity is listed on any of the following lists maintained by the Office of Foreign Assets Control of the U.S. Department of the Treasury or the Bureau of Industry and Security of the U.S. Department of Commerce or their successors: the Specially Designated Nationals List, the Denied Persons List, the Unverified List, the Entity List and the Debarred List.

6. The Disclosing Party understands and shall comply with the applicable requirements of Chapters 2-55 (Legislative Inspector General), 2-56 (Inspector General) and 2-156 (Governmental Ethics) of the Municipal Code.

7. If the Disclosing Party is unable to certify to any of the above statements in this Part B (Further Certifications), the Disclosing Party must explain below:

_____

_____

_____

_____

If the letters "NA," the word "None," or no response appears on the lines above, it will be conclusively presumed that the Disclosing Party certified to the above statements.

8. To the best of the Disclosing Party's knowledge after reasonable inquiry, the following is a complete list of all current employees of the Disclosing Party who were, at any time during the 12-month period preceding the execution date of this EDS, an employee, or elected or appointed official, of the City of Chicago (if none, indicate with "N/A" or "none").

N/A

9. To the best of the Disclosing Party's knowledge after reasonable inquiry, the following is a complete list of all gifts that the Disclosing Party has given or caused to be given, at any time during the 12-month period preceding the execution date of this EDS, to an employee, or elected or appointed official, of the City of Chicago. For purposes of this statement, a "gift" does not include: (i) anything made generally available to City employees or to the general public, or (ii) food or drink provided in the course of official City business and having a retail value of less than $20 per recipient (if none, indicate with "N/A" or "none"). As to any gift listed below, please also list the name of the City recipient.

N/A

C. CERTIFICATION OF STATUS AS FINANCIAL INSTITUTION

1. The Disclosing Party certifies that the Disclosing Party (check one)

[ ] is [X] is not

a "financial institution" as defined in Section 2-32-455(b) of the Municipal Code.

2. If the Disclosing Party IS a financial institution, then the Disclosing Party pledges:

"We are not and will not become a predatory lender as defined in Chapter 2-32 of the Municipal Code. We further pledge that none of our affiliates is, and none of them will become, a predatory lender as defined in Chapter 2-32 of the Municipal Code. We understand that becoming a predatory lender or becoming an affiliate of a predatory lender may result in the loss of the privilege of doing business with the City."

If the Disclosing Party is unable to make this pledge because it or any of its affiliates (as defined in Section 2-32-455(b) of the Municipal Code) is a predatory lender within the meaning of Chapter 2-32 of the Municipal Code, explain here (attach additional pages if necessary):

If the letters "NA," the word "None," or no response appears on the lines above, it will be conclusively presumed that the Disclosing Party certified to the above statements.

D. CERTIFICATION REGARDING INTEREST IN CITY BUSINESS

Any words or terms that are defined in Chapter 2-156 of the Municipal Code have the same meanings when used in this Part D.

1. In accordance with Section 2-156-110 of the Municipal Code: Does any official or employee of the City have a financial interest in his or her own name or in the name of any other person or entity in the Matter?

[ ] Yes [X] No

NOTE: If you checked "Yes" to Item D.1., proceed to Items D.2. and D.3. If you checked "No" to Item D.1., proceed to Part E.

2. Unless sold pursuant to a process of competitive bidding, or otherwise permitted, no City elected official or employee shall have a financial interest in his or her own name or in the name of any other person or entity in the purchase of any property that (i) belongs to the City, or (ii) is sold for taxes or assessments, or (iii) is sold by virtue of legal process at the suit of the City (collectively, "City Property Sale"). Compensation for property taken pursuant to the City's eminent domain power does not constitute a financial interest within the meaning of this Part D.

Does the Matter involve a City Property Sale?

[ ] Yes [X] No

3. If you checked "Yes" to Item D.1., provide the names and business addresses of the City officials or employees having such interest and identify the nature of such interest:

Name	Business Address	Nature of Interest

4. The Disclosing Party further certifies that no prohibited financial interest in the Matter will be acquired by any City official or employee.

E. CERTIFICATION REGARDING SLAVERY ERA BUSINESS

Please check either 1. or 2. below. If the Disclosing Party checks 2., the Disclosing Party must disclose below or in an attachment to this EDS all information required by paragraph 2. Failure to

comply with these disclosure requirements may make any contract entered into with the City in connection with the Matter voidable by the City.

X 1. The Disclosing Party verifies that the Disclosing Party has searched any and all records of the Disclosing Party and any and all predecessor entities regarding records of investments or profits from slavery or slaveholder insurance policies during the slavery era (including insurance policies issued to slaveholders that provided coverage for damage to or injury or death of their slaves), and the Disclosing Party has found no such records.

____2. The Disclosing Party verifies that, as a result of conducting the search in step 1 above, the Disclosing Party has found records of investments or profits from slavery or slaveholder insurance policies. The Disclosing Party verifies that the following constitutes full disclosure of all such records, including the names of any and all slaves or slaveholders described in those records:

SECTION VI -- CERTIFICATIONS FOR FEDERALLY FUNDED MATTERS

NOTE: If the Matter is federally funded, complete this Section VI. **If the Matter is not federally funded**, proceed to Section VII. For purposes of this Section VI, tax credits allocated by the City and proceeds of debt obligations of the City are not federal funding.

A. CERTIFICATION REGARDING LOBBYING

1. List below the names of all persons or entities registered under the federal Lobbying Disclosure Act of 1995 who have made lobbying contacts on behalf of the Disclosing Party with respect to the Matter: (Add sheets if necessary):

N/A - This Matter is not federally funded.

(If no explanation appears or begins on the lines above, or if the letters "NA" or if the word "None" appear, it will be conclusively presumed that the Disclosing Party means that NO persons or entities registered under the Lobbying Disclosure Act of 1995 have made lobbying contacts on behalf of the Disclosing Party with respect to the Matter.)

2. The Disclosing Party has not spent and will not expend any federally appropriated funds to pay any person or entity listed in Paragraph A.1. above for his or her lobbying activities or to pay any person or entity to influence or attempt to influence an officer or employee of any agency, as defined by applicable federal law, a member of Congress, an officer or employee of Congress, or an employee of a member of Congress, in connection with the award of any federally funded contract, making any federally funded grant or loan, entering into any cooperative agreement, or to extend, continue, renew, amend, or modify any federally funded contract, grant, loan, or cooperative agreement.

3. The Disclosing Party will submit an updated certification at the end of each calendar quarter in which there occurs any event that materially affects the accuracy of the statements and information set forth in paragraphs A.1. and A.2. above.

4. The Disclosing Party certifies that either: (i) it is not an organization described in section 501(c)(4) of the Internal Revenue Code of 1986; or (ii) it is an organization described in section 501(c)(4) of the Internal Revenue Code of 1986 but has not engaged and will not engage in "Lobbying Activities".

5. If the Disclosing Party is the Applicant, the Disclosing Party must obtain certifications equal in form and substance to paragraphs A.1. through A.4. above from all subcontractors before it awards any subcontract and the Disclosing Party must maintain all such subcontractors' certifications for the duration of the Matter and must make such certifications promptly available to the City upon request.

B. CERTIFICATION REGARDING EQUAL EMPLOYMENT OPPORTUNITY

If the Matter is federally funded, federal regulations require the Applicant and all proposed subcontractors to submit the following information with their bids or in writing at the outset of negotiations.

Is the Disclosing Party the Applicant?

[ ] Yes [ ] No N/A - This Matter is not federally funded.

If "Yes," answer the three questions below:

1. Have you developed and do you have on file affirmative action programs pursuant to applicable federal regulations? (See 41 CFR Part 60-2.)
[ ] Yes [ ] No N/A

2. Have you filed with the Joint Reporting Committee, the Director of the Office of Federal Contract Compliance Programs, or the Equal Employment Opportunity Commission all reports due under the applicable filing requirements?
[ ] Yes [ ] No N/A

3. Have you participated in any previous contracts or subcontracts subject to the equal opportunity clause?
[ ] Yes [ ] No N/A

If you checked "No" to question 1. or 2. above, please provide an explanation:
N/A - This Matter is not federally funded.

SECTION VII -- ACKNOWLEDGMENTS, CONTRACT INCORPORATION, COMPLIANCE, PENALTIES, DISCLOSURE

The Disclosing Party understands and agrees that:

A. The certifications, disclosures, and acknowledgments contained in this EDS will become part of any contract or other agreement between the Applicant and the City in connection with the Matter, whether procurement, City assistance, or other City action, and are material inducements to the City's execution of any contract or taking other action with respect to the Matter. The Disclosing Party understands that it must comply with all statutes, ordinances, and regulations on which this EDS is based.

B. The City's Governmental Ethics and Campaign Financing Ordinances, Chapters 2-156 and 2-164 of the Municipal Code, impose certain duties and obligations on persons or entities seeking City contracts, work, business, or transactions. The full text of these ordinances and a training program is available on line at www.cityofchicago.org/Ethics, and may also be obtained from the City's Board of Ethics, 740 N. Sedgwick St., Suite 500, Chicago, IL 60610, (312) 744-9660. The Disclosing Party must comply fully with the applicable ordinances.

C. If the City determines that any information provided in this EDS is false, incomplete or inaccurate, any contract or other agreement in connection with which it is submitted may be rescinded or be void or voidable, and the City may pursue any remedies under the contract or agreement (if not rescinded or void), at law, or in equity, including terminating the Disclosing Party's participation in the Matter and/or declining to allow the Disclosing Party to participate in other transactions with the City. Remedies at law for a false statement of material fact may include incarceration and an award to the City of treble damages.

D. It is the City's policy to make this document available to the public on its Internet site and/or upon request. Some or all of the information provided on this EDS and any attachments to this EDS may be made available to the public on the Internet, in response to a Freedom of Information Act request, or otherwise. By completing and signing this EDS, the Disclosing Party waives and releases any possible rights or claims which it may have against the City in connection with the public release of information contained in this EDS and also authorizes the City to verify the accuracy of any information submitted in this EDS.

E. The information provided in this EDS must be kept current. In the event of changes, the Disclosing Party must supplement this EDS up to the time the City takes action on the Matter. If the Matter is a contract being handled by the City's Department of Procurement Services, the Disclosing Party must update this EDS as the contract requires. **NOTE:** With respect to Matters subject to Article I of Chapter 1-23 of the Municipal Code (imposing **PERMANENT INELIGIBILITY** for certain specified offenses), the information provided herein regarding eligibility must be kept current for a longer period, as required by Chapter 1-23 and Section 2-154-020 of the Municipal Code.

The Disclosing Party represents and warrants that:

F.1. The Disclosing Party is not delinquent in the payment of any tax administered by the Illinois Department of Revenue, nor are the Disclosing Party or its Affiliated Entities delinquent in paying any fine, fee, tax or other charge owed to the City. This includes, but is not limited to, all water charges, sewer charges, license fees, parking tickets, property taxes or sales taxes.

F.2 If the Disclosing Party is the Applicant, the Disclosing Party and its Affiliated Entities will not use, nor permit their subcontractors to use, any facility listed by the U.S. E.P.A. on the federal Excluded Parties List System ("EPLS") maintained by the U. S. General Services Administration.

F.3 If the Disclosing Party is the Applicant, the Disclosing Party will obtain from any contractors/subcontractors hired or to be hired in connection with the Matter certifications equal in form and substance to those in F.1. and F.2. above and will not, without the prior written consent of the City, use any such contractor/subcontractor that does not provide such certifications or that the Disclosing Party has reason to believe has not provided or cannot provide truthful certifications.

NOTE: If the Disclosing Party cannot certify as to any of the items in F.1., F.2. or F.3. above, an explanatory statement must be attached to this EDS.

CERTIFICATION

Under penalty of perjury, the person signing below: (1) warrants that he/she is authorized to execute this EDS and Appendix A (if applicable) on behalf of the Disclosing Party, and (2) warrants that all certifications and statements contained in this EDS and Appendix A (if applicable) are true, accurate and complete as of the date furnished to the City.

Newcastle Limited LLC
(Print or type name of Disclosing Party)

By: _____
(Sign here)

Michael Haney
(Print or type name of person signing)

President and CEO
(Print or type title of person signing)

Signed and sworn to before me on (date) 1/8/2013,
at COOK County, Illinois (state).

Veronica Corral Notary Public.

"OFFICIAL SEAL"
Veronica Corral
Notary Public, State of Illinois
My Commission Expires 4/28/2013

Commission expires: 4/28/2013.



CITY OF CHICAGO
ECONOMIC DISCLOSURE STATEMENT AND AFFIDAVIT
APPENDIX A

FAMILIAL RELATIONSHIPS WITH ELECTED CITY OFFICIALS AND DEPARTMENT HEADS

This Appendix is to be completed only by (a) the Applicant, and (b) any legal entity which has a direct ownership interest in the Applicant exceeding 7.5 percent. It is not to be completed by any legal entity which has only an indirect ownership interest in the Applicant.

Under Municipal Code Section 2-154-015, the Disclosing Party must disclose whether such Disclosing Party or any "Applicable Party" or any Spouse or Domestic Partner thereof currently has a "familial relationship" with any elected city official or department head. A "familial relationship" exists if, as of the date this EDS is signed, the Disclosing Party or any "Applicable Party" or any Spouse or Domestic Partner thereof is related to the mayor, any alderman, the city clerk, the city treasurer or any city department head as spouse or domestic partner or as any of the following, whether by blood or adoption: parent, child, brother or sister, aunt or uncle, niece or nephew, grandparent, grandchild, father-in-law, mother-in-law, son-in-law, daughter-in-law, stepfather or stepmother, stepson or stepdaughter, stepbrother or stepsister or half-brother or half-sister.

"Applicable Party" means (1) all executive officers of the Disclosing Party listed in Section II.B.1.a., if the Disclosing Party is a corporation; all partners of the Disclosing Party, if the Disclosing Party is a general partnership; all general partners and limited partners of the Disclosing Party, if the Disclosing Party is a limited partnership; all managers, managing members and members of the Disclosing Party, if the Disclosing Party is a limited liability company; (2) all principal officers of the Disclosing Party; and (3) any person having more than a 7.5 percent ownership interest in the Disclosing Party. "Principal officers" means the president, chief operating officer, executive director, chief financial officer, treasurer or secretary of a legal entity or any person exercising similar authority.

Does the Disclosing Party or any "Applicable Party" or any Spouse or Domestic Partner thereof currently have a "familial relationship" with an elected city official or department head?

[ ] Yes [X] No

If yes, please identify below (1) the name and title of such person, (2) the name of the legal entity to which such person is connected; (3) the name and title of the elected city official or department head to whom such person has a familial relationship, and (4) the precise nature of such familial relationship.

CITY OF CHICAGO
ECONOMIC DISCLOSURE STATEMENT
AND AFFIDAVIT

SECTION I -- GENERAL INFORMATION

A. Legal name of the Disclosing Party submitting this EDS. Include d/b/a/ if applicable:

Principal Enterprise Capital Holdings, LLC

Check ONE of the following three boxes:

Indicate whether the Disclosing Party submitting this EDS is:

1. [ ] the Applicant
   OR
2. [X] a legal entity holding a direct or indirect interest in the Applicant. State the legal name of the Applicant in which the Disclosing Party holds an interest: Newcastle Limited
   OR
3. [ ] a legal entity with a right of control (see Section II.B.1.) State the legal name of the entity in which the Disclosing Party holds a right of control: _____

B. Business address of the Disclosing Party: 801 Grand Avenue
Des Moines, IA 50392

C. Telephone: 515-362-1013 Fax: 866-496-6527 Email: stonner.dean@principal.com

D. Name of contact person: Dean Stonner

E. Federal Employer Identification No. (if you have one): _____

F. Brief description of contract, transaction or other undertaking (referred to below as the "Matter") to which this EDS pertains. (Include project number and location of property, if applicable):

Rezoning of property located at 1640 N. Damen.

G. Which City agency or department is requesting this EDS? Department of Housing and Economic Development

If the Matter is a contract being handled by the City's Department of Procurement Services, please complete the following:

Specification # N/A and Contract # N/A

SECTION II -- DISCLOSURE OF OWNERSHIP INTERESTS

A. NATURE OF THE DISCLOSING PARTY

1. Indicate the nature of the Disclosing Party:

[ ] Person
[ ] Publicly registered business corporation
[ ] Privately held business corporation
[ ] Sole proprietorship
[ ] General partnership
[ ] Limited partnership
[ ] Trust
[X] Limited liability company
[ ] Limited liability partnership
[ ] Joint venture
[ ] Not-for-profit corporation
(Is the not-for-profit corporation also a 501(c)(3))?
[ ] Yes [ ] No
[ ] Other (please specify)

2. For legal entities, the state (or foreign country) of incorporation or organization, if applicable:

Delaware

3. For legal entities not organized in the State of Illinois: Has the organization registered to do business in the State of Illinois as a foreign entity?

[X] Yes [ ] No [ ] N/A

B. IF THE DISCLOSING PARTY IS A LEGAL ENTITY:

1. List below the full names and titles of all executive officers and all directors of the entity. **NOTE:** For not-for-profit corporations, also list below all members, if any, which are legal entities. If there are no such members, write "no members." For trusts, estates or other similar entities, list below the legal titleholder(s).

If the entity is a general partnership, limited partnership, limited liability company, limited liability partnership or joint venture, list below the name and title of each general partner, managing member, manager or any other person or entity that controls the day-to-day management of the Disclosing Party. **NOTE:** Each legal entity listed below must submit an EDS on its own behalf.

Name	Title
Principal Enterprise Capital, LLC	Manager

2. Please provide the following information concerning each person or entity having a direct or indirect beneficial interest (including ownership) in excess of 7.5% of the Disclosing Party. Examples of such an interest include shares in a corporation, partnership interest in a partnership or joint venture,

interest of a member or manager in a limited liability company, or interest of a beneficiary of a trust, estate or other similar entity. If none, state "None." **NOTE**: Pursuant to Section 2-154-030 of the Municipal Code of Chicago ("Municipal Code"), the City may require any such additional information from any applicant which is reasonably intended to achieve full disclosure.

Name	Business Address	Percentage Interest in the Disclosing Party
Washington State Investment Board	P.O. Box 40916 Olympia, WA 98504	~99.4%

SECTION III -- BUSINESS RELATIONSHIPS WITH CITY ELECTED OFFICIALS

Has the Disclosing Party had a "business relationship," as defined in Chapter 2-156 of the Municipal Code, with any City elected official in the 12 months before the date this EDS is signed?

[ ] Yes [X] No

If yes, please identify below the name(s) of such City elected official(s) and describe such relationship(s):

SECTION IV -- DISCLOSURE OF SUBCONTRACTORS AND OTHER RETAINED PARTIES

The Disclosing Party must disclose the name and business address of each subcontractor, attorney, lobbyist, accountant, consultant and any other person or entity whom the Disclosing Party has retained or expects to retain in connection with the Matter, as well as the nature of the relationship, and the total amount of the fees paid or estimated to be paid. The Disclosing Party is not required to disclose employees who are paid solely through the Disclosing Party's regular payroll.

"Lobbyist" means any person or entity who undertakes to influence any legislative or administrative action on behalf of any person or entity other than: (1) a not-for-profit entity, on an unpaid basis, or (2) himself. "Lobbyist" also means any person or entity any part of whose duties as an employee of another includes undertaking to influence any legislative or administrative action.

If the Disclosing Party is uncertain whether a disclosure is required under this Section, the Disclosing Party must either ask the City whether disclosure is required or make the disclosure.

Name (indicate whether retained or anticipated to be retained)	Business Address	Relationship to Disclosing Party (subcontractor, attorney, lobbyist, etc.)	Fees (indicate whether paid or estimated.) **NOTE:** "hourly rate" or "t.b.d." is not an acceptable response.
DLA Piper LLP (US)	203 N. LaSalle St., Suite 1900 Chicago, Illinois 60601	Attorney	$15,000 (est.)

(Add sheets if necessary)

[ ] Check here if the Disclosing Party has not retained, nor expects to retain, any such persons or entities.

SECTION V -- CERTIFICATIONS

A. COURT-ORDERED CHILD SUPPORT COMPLIANCE

Under Municipal Code Section 2-92-415, substantial owners of business entities that contract with the City must remain in compliance with their child support obligations throughout the contract's term.

Has any person who directly or indirectly owns 10% or more of the Disclosing Party been declared in arrearage on any child support obligations by any Illinois court of competent jurisdiction?

[ ] Yes [ ] No [X] No person directly or indirectly owns 10% or more of the Disclosing Party.

If "Yes," has the person entered into a court-approved agreement for payment of all support owed and is the person in compliance with that agreement?

[ ] Yes [ ] No

B. FURTHER CERTIFICATIONS

1. Pursuant to Municipal Code Chapter 1-23, Article I ("Article I")(which the Applicant should consult for defined terms (e.g., "doing business") and legal requirements), if the Disclosing Party submitting this EDS is the Applicant and is doing business with the City, then the Disclosing Party certifies as follows: (i) neither the Applicant nor any controlling person is currently indicted or charged with, or has admitted guilt of, or has ever been convicted of, or placed under supervision for, any criminal offense involving actual, attempted, or conspiracy to commit bribery, theft, fraud, forgery, perjury, dishonesty or deceit against an officer or employee of the City or any sister agency; and (ii) the Applicant understands and acknowledges that compliance with Article I is a continuing requirement for doing business with the City. NOTE: If Article I applies to the Applicant, the permanent compliance timeframe in Article I supersedes some five-year compliance timeframes in certifications 2 and 3 below.

2. The Disclosing Party and, if the Disclosing Party is a legal entity, all of those persons or entities identified in Section II.B.1. of this EDS:

a. are not presently debarred, suspended, proposed for debarment, declared ineligible or voluntarily excluded from any transactions by any federal, state or local unit of government;

b. have not, within a five-year period preceding the date of this EDS, been convicted of a criminal offense, adjudged guilty, or had a civil judgment rendered against them in connection with: obtaining, attempting to obtain, or performing a public (federal, state or local) transaction or contract under a public transaction; a violation of federal or state antitrust statutes; fraud; embezzlement; theft; forgery; bribery; falsification or destruction of records; making false statements; or receiving stolen property;

c. are not presently indicted for, or criminally or civilly charged by, a governmental entity (federal, state or local) with committing any of the offenses set forth in clause B.2.b. of this Section V;

d. have not, within a five-year period preceding the date of this EDS, had one or more public transactions (federal, state or local) terminated for cause or default; and

e. have not, within a five-year period preceding the date of this EDS, been convicted, adjudged guilty, or found liable in a civil proceeding, or in any criminal or civil action, including actions concerning environmental violations, instituted by the City or by the federal government, any state, or any other unit of local government.

3. The certifications in subparts 3, 4 and 5 concern:

• the Disclosing Party;
• any "Contractor" (meaning any contractor or subcontractor used by the Disclosing Party in connection with the Matter, including but not limited to all persons or legal entities disclosed under Section IV, "Disclosure of Subcontractors and Other Retained Parties");
• any "Affiliated Entity" (meaning a person or entity that, directly or indirectly: controls the Disclosing Party, is controlled by the Disclosing Party, or is, with the Disclosing Party, under common control of another person or entity. Indicia of control include, without limitation: interlocking management or ownership; identity of interests among family members, shared facilities and equipment; common use of employees; or organization of a business entity following the ineligibility of a business entity to do business with federal or state or local government, including the City, using substantially the same management, ownership, or principals as the ineligible entity); with respect to Contractors, the term Affiliated Entity means a person or entity that directly or indirectly controls the Contractor, is controlled by it, or, with the Contractor, is under common control of another person or entity;
• any responsible official of the Disclosing Party, any Contractor or any Affiliated Entity or any other official, agent or employee of the Disclosing Party, any Contractor or any Affiliated Entity, acting pursuant to the direction or authorization of a responsible official of the Disclosing Party, any Contractor or any Affiliated Entity (collectively "Agents").

Neither the Disclosing Party, nor any Contractor, nor any Affiliated Entity of either the Disclosing Party or any Contractor nor any Agents have, during the five years before the date this EDS is signed, or, with respect to a Contractor, an Affiliated Entity, or an Affiliated Entity of a Contractor during the five years before the date of such Contractor's or Affiliated Entity's contract or engagement in connection with the Matter:

a. bribed or attempted to bribe, or been convicted or adjudged guilty of bribery or attempting to bribe, a public officer or employee of the City, the State of Illinois, or any agency of the federal government or of any state or local government in the United States of America, in that officer's or employee's official capacity;

b. agreed or colluded with other bidders or prospective bidders, or been a party to any such agreement, or been convicted or adjudged guilty of agreement or collusion among bidders or prospective bidders, in restraint of freedom of competition by agreement to bid a fixed price or otherwise; or

c. made an admission of such conduct described in a. or b. above that is a matter of record, but have not been prosecuted for such conduct; or

d. violated the provisions of Municipal Code Section 2-92-610 (Living Wage Ordinance).

4. Neither the Disclosing Party, Affiliated Entity or Contractor, or any of their employees, officials, agents or partners, is barred from contracting with any unit of state or local government as a result of engaging in or being convicted of (1) bid-rigging in violation of 720 ILCS 5/33E-3; (2) bid-rotating in violation of 720 ILCS 5/33E-4; or (3) any similar offense of any state or of the United States of America that contains the same elements as the offense of bid-rigging or bid-rotating.

5. Neither the Disclosing Party nor any Affiliated Entity is listed on any of the following lists maintained by the Office of Foreign Assets Control of the U.S. Department of the Treasury or the Bureau of Industry and Security of the U.S. Department of Commerce or their successors: the Specially Designated Nationals List, the Denied Persons List, the Unverified List, the Entity List and the Debarred List.

6. The Disclosing Party understands and shall comply with the applicable requirements of Chapters 2-55 (Legislative Inspector General), 2-56 (Inspector General) and 2-156 (Governmental Ethics) of the Municipal Code.

7. If the Disclosing Party is unable to certify to any of the above statements in this Part B (Further Certifications), the Disclosing Party must explain below:

If the letters "NA," the word "None," or no response appears on the lines above, it will be conclusively presumed that the Disclosing Party certified to the above statements.

8. To the best of the Disclosing Party's knowledge after reasonable inquiry, the following is a complete list of all current employees of the Disclosing Party who were, at any time during the 12-month period preceding the execution date of this EDS, an employee, or elected or appointed official, of the City of Chicago (if none, indicate with "N/A" or "none").

none

9. To the best of the Disclosing Party's knowledge after reasonable inquiry, the following is a complete list of all gifts that the Disclosing Party has given or caused to be given, at any time during the 12-month period preceding the execution date of this EDS, to an employee, or elected or appointed official, of the City of Chicago. For purposes of this statement, a "gift" does not include: (i) anything made generally available to City employees or to the general public, or (ii) food or drink provided in the course of official City business and having a retail value of less than $20 per recipient (if none, indicate with "N/A" or "none"). As to any gift listed below, please also list the name of the City recipient.

none

C. CERTIFICATION OF STATUS AS FINANCIAL INSTITUTION

1. The Disclosing Party certifies that the Disclosing Party (check one)

[ ] is [X] is not

a "financial institution" as defined in Section 2-32-455(b) of the Municipal Code.

2. If the Disclosing Party IS a financial institution, then the Disclosing Party pledges:

"We are not and will not become a predatory lender as defined in Chapter 2-32 of the Municipal Code. We further pledge that none of our affiliates is, and none of them will become, a predatory lender as defined in Chapter 2-32 of the Municipal Code. We understand that becoming a predatory lender or becoming an affiliate of a predatory lender may result in the loss of the privilege of doing business with the City."

If the Disclosing Party is unable to make this pledge because it or any of its affiliates (as defined in Section 2-32-455(b) of the Municipal Code) is a predatory lender within the meaning of Chapter 2-32 of the Municipal Code, explain here (attach additional pages if necessary):

If the letters "NA," the word "None," or no response appears on the lines above, it will be conclusively presumed that the Disclosing Party certified to the above statements.

D. CERTIFICATION REGARDING INTEREST IN CITY BUSINESS

Any words or terms that are defined in Chapter 2-156 of the Municipal Code have the same meanings when used in this Part D.

1. In accordance with Section 2-156-110 of the Municipal Code: Does any official or employee of the City have a financial interest in his or her own name or in the name of any other person or entity in the Matter?

[ ] Yes [X] No

NOTE: If you checked "Yes" to Item D.1., proceed to Items D.2. and D.3. If you checked "No" to Item D.1., proceed to Part E.

2. Unless sold pursuant to a process of competitive bidding, or otherwise permitted, no City elected official or employee shall have a financial interest in his or her own name or in the name of any other person or entity in the purchase of any property that (i) belongs to the City, or (ii) is sold for taxes or assessments, or (iii) is sold by virtue of legal process at the suit of the City (collectively, "City Property Sale"). Compensation for property taken pursuant to the City's eminent domain power does not constitute a financial interest within the meaning of this Part D.

Does the Matter involve a City Property Sale?

[ ] Yes [X] No

3. If you checked "Yes" to Item D.1., provide the names and business addresses of the City officials or employees having such interest and identify the nature of such interest:

Name	Business Address	Nature of Interest

4. The Disclosing Party further certifies that no prohibited financial interest in the Matter will be acquired by any City official or employee.

E. CERTIFICATION REGARDING SLAVERY ERA BUSINESS

Please check either 1. or 2. below. If the Disclosing Party checks 2., the Disclosing Party must disclose below or in an attachment to this EDS all information required by paragraph 2. Failure to

comply with these disclosure requirements may make any contract entered into with the City in connection with the Matter voidable by the City.

X 1. The Disclosing Party verifies that the Disclosing Party has searched any and all records of the Disclosing Party and any and all predecessor entities regarding records of investments or profits from slavery or slaveholder insurance policies during the slavery era (including insurance policies issued to slaveholders that provided coverage for damage to or injury or death of their slaves), and the Disclosing Party has found no such records.

____2. The Disclosing Party verifies that, as a result of conducting the search in step 1 above, the Disclosing Party has found records of investments or profits from slavery or slaveholder insurance policies. The Disclosing Party verifies that the following constitutes full disclosure of all such records, including the names of any and all slaves or slaveholders described in those records:

SECTION VI – CERTIFICATIONS FOR FEDERALLY FUNDED MATTERS

NOTE: If the Matter is federally funded, complete this Section VI. **If the Matter is not federally funded,** proceed to Section VII. For purposes of this Section VI, tax credits allocated by the City and proceeds of debt obligations of the City are not federal funding.

A. CERTIFICATION REGARDING LOBBYING

1. List below the names of all persons or entities registered under the federal Lobbying Disclosure Act of 1995 who have made lobbying contacts on behalf of the Disclosing Party with respect to the Matter: (Add sheets if necessary):

N/A - This Matter is not federally funded.

(If no explanation appears or begins on the lines above, or if the letters "NA" or if the word "None" appear, it will be conclusively presumed that the Disclosing Party means that NO persons or entities registered under the Lobbying Disclosure Act of 1995 have made lobbying contacts on behalf of the Disclosing Party with respect to the Matter.)

2. The Disclosing Party has not spent and will not expend any federally appropriated funds to pay any person or entity listed in Paragraph A.1. above for his or her lobbying activities or to pay any person or entity to influence or attempt to influence an officer or employee of any agency, as defined by applicable federal law, a member of Congress, an officer or employee of Congress, or an employee of a member of Congress, in connection with the award of any federally funded contract, making any federally funded grant or loan, entering into any cooperative agreement, or to extend, continue, renew, amend, or modify any federally funded contract, grant, loan, or cooperative agreement.

3. The Disclosing Party will submit an updated certification at the end of each calendar quarter in which there occurs any event that materially affects the accuracy of the statements and information set forth in paragraphs A.1. and A.2. above.

4. The Disclosing Party certifies that either: (i) it is not an organization described in section 501(c)(4) of the Internal Revenue Code of 1986; or (ii) it is an organization described in section 501(c)(4) of the Internal Revenue Code of 1986 but has not engaged and will not engage in "Lobbying Activities".

5. If the Disclosing Party is the Applicant, the Disclosing Party must obtain certifications equal in form and substance to paragraphs A.1. through A.4. above from all subcontractors before it awards any subcontract and the Disclosing Party must maintain all such subcontractors' certifications for the duration of the Matter and must make such certifications promptly available to the City upon request.

B. CERTIFICATION REGARDING EQUAL EMPLOYMENT OPPORTUNITY

If the Matter is federally funded, federal regulations require the Applicant and all proposed subcontractors to submit the following information with their bids or in writing at the outset of negotiations.

Is the Disclosing Party the Applicant?

[ ] Yes [ ] No N/A - This Matter is not federally funded.

If "Yes," answer the three questions below:

1. Have you developed and do you have on file affirmative action programs pursuant to applicable federal regulations? (See 41 CFR Part 60-2.)
[ ] Yes [ ] No N/A

2. Have you filed with the Joint Reporting Committee, the Director of the Office of Federal Contract Compliance Programs, or the Equal Employment Opportunity Commission all reports due under the applicable filing requirements?
[ ] Yes [ ] No N/A

3. Have you participated in any previous contracts or subcontracts subject to the equal opportunity clause?
[ ] Yes [ ] No N/A

If you checked "No" to question 1. or 2. above, please provide an explanation:
N/A - This Matter is not federally funded.

SECTION VII – ACKNOWLEDGMENTS, CONTRACT INCORPORATION, COMPLIANCE, PENALTIES, DISCLOSURE

The Disclosing Party understands and agrees that:

A. The certifications, disclosures, and acknowledgments contained in this EDS will become part of any contract or other agreement between the Applicant and the City in connection with the Matter, whether procurement, City assistance, or other City action, and are material inducements to the City's execution of any contract or taking other action with respect to the Matter. The Disclosing Party understands that it must comply with all statutes, ordinances, and regulations on which this EDS is based.

B. The City's Governmental Ethics and Campaign Financing Ordinances, Chapters 2-156 and 2-164 of the Municipal Code, impose certain duties and obligations on persons or entities seeking City contracts, work, business, or transactions. The full text of these ordinances and a training program is available on line at www.cityofchicago.org/Ethics, and may also be obtained from the City's Board of Ethics, 740 N.

Sedgwick St., Suite 500, Chicago, IL 60610, (312) 744-9660. The Disclosing Party must comply fully with the applicable ordinances.

C. If the City determines that any information provided in this EDS is false, incomplete or inaccurate, any contract or other agreement in connection with which it is submitted may be rescinded or be void or voidable, and the City may pursue any remedies under the contract or agreement (if not rescinded or void), at law, or in equity, including terminating the Disclosing Party's participation in the Matter and/or declining to allow the Disclosing Party to participate in other transactions with the City. Remedies at law for a false statement of material fact may include incarceration and an award to the City of treble damages.

D. It is the City's policy to make this document available to the public on its Internet site and/or upon request. Some or all of the information provided on this EDS and any attachments to this EDS may be made available to the public on the Internet, in response to a Freedom of Information Act request, or otherwise. By completing and signing this EDS, the Disclosing Party waives and releases any possible rights or claims which it may have against the City in connection with the public release of information contained in this EDS and also authorizes the City to verify the accuracy of any information submitted in this EDS.

E. The information provided in this EDS must be kept current. In the event of changes, the Disclosing Party must supplement this EDS up to the time the City takes action on the Matter. If the Matter is a contract being handled by the City's Department of Procurement Services, the Disclosing Party must update this EDS as the contract requires. **NOTE:** With respect to Matters subject to Article I of Chapter 1-23 of the Municipal Code (imposing **PERMANENT INELIGIBILITY** for certain specified offenses), the information provided herein regarding eligibility must be kept current for a longer period, as required by Chapter 1-23 and Section 2-154-020 of the Municipal Code.

The Disclosing Party represents and warrants that:

F.1. The Disclosing Party is not delinquent in the payment of any tax administered by the Illinois Department of Revenue, nor are the Disclosing Party or its Affiliated Entities delinquent in paying any fine, fee, tax or other charge owed to the City. This includes, but is not limited to, all water charges, sewer charges, license fees, parking tickets, property taxes or sales taxes.

F.2 If the Disclosing Party is the Applicant, the Disclosing Party and its Affiliated Entities will not use, nor permit their subcontractors to use, any facility listed by the U.S. E.P.A. on the federal Excluded Parties List System ("EPLS") maintained by the U. S. General Services Administration.

F.3 If the Disclosing Party is the Applicant, the Disclosing Party will obtain from any contractors/subcontractors hired or to be hired in connection with the Matter certifications equal in form and substance to those in F.1. and F.2. above and will not, without the prior written consent of the City, use any such contractor/subcontractor that does not provide such certifications or that the Disclosing Party has reason to believe has not provided or cannot provide truthful certifications.

NOTE: If the Disclosing Party cannot certify as to any of the items in F.1., F.2. or F.3. above, an explanatory statement must be attached to this EDS.

CERTIFICATION

Under penalty of perjury, the person signing below: (1) warrants that he/she is authorized to execute this EDS and Appendix A (if applicable) on behalf of the Disclosing Party, and (2) warrants that all certifications and statements contained in this EDS and Appendix A (if applicable) are true, accurate and complete as of the date furnished to the City.

Principal Enterprise Capital Holdings, LLC
(Print or type name of Disclosing Party)
By: Principal Enterprise Capital, LLC, its Manager

By: _____ Terrence M. Tobin
(Sign here) Chief Administrative Officer and Partner

By: _____ Steven W. Schoon
Chief Financial Officer and Partner

_____
(Print or type name of person signing)

_____
(Print or type title of person signing)

Signed and sworn to before me on (date) January 8, 2013,
at Polk County, Iowa (state).

Renee J. Nestvedt Notary Public.

Commission expires: _____.

RENEE J. NESTVEDT
Commission Number 754758
My Commission Expires
September 15, 2014

CITY OF CHICAGO
ECONOMIC DISCLOSURE STATEMENT AND AFFIDAVIT
APPENDIX A

FAMILIAL RELATIONSHIPS WITH ELECTED CITY OFFICIALS AND DEPARTMENT HEADS

This Appendix is to be completed only by (a) the Applicant, and (b) any legal entity which has a direct ownership interest in the Applicant exceeding 7.5 percent. It is not to be completed by any legal entity which has only an indirect ownership interest in the Applicant.


Under Municipal Code Section 2-154-015, the Disclosing Party must disclose whether such Disclosing Party or any "Applicable Party" or any Spouse or Domestic Partner thereof currently has a "familial relationship" with any elected city official or department head. A "familial relationship" exists if, as of the date this EDS is signed, the Disclosing Party or any "Applicable Party" or any Spouse or Domestic Partner thereof is related to the mayor, any alderman, the city clerk, the city treasurer or any city department head as spouse or domestic partner or as any of the following, whether by blood or adoption: parent, child, brother or sister, aunt or uncle, niece or nephew, grandparent, grandchild, father-in-law, mother-in-law, son-in-law, daughter-in-law, stepfather or stepmother, stepson or stepdaughter, stepbrother or stepsister or half-brother or half-sister.

"Applicable Party" means (1) all executive officers of the Disclosing Party listed in Section II.B.1.a., if the Disclosing Party is a corporation; all partners of the Disclosing Party, if the Disclosing Party is a general partnership; all general partners and limited partners of the Disclosing Party, if the Disclosing Party is a limited partnership; all managers, managing members and members of the Disclosing Party, if the Disclosing Party is a limited liability company; (2) all principal officers of the Disclosing Party; and (3) any person having more than a 7.5 percent ownership interest in the Disclosing Party. "Principal officers" means the president, chief operating officer, executive director, chief financial officer, treasurer or secretary of a legal entity or any person exercising similar authority.

Does the Disclosing Party or any "Applicable Party" or any Spouse or Domestic Partner thereof currently have a "familial relationship" with an elected city official or department head?

[ ] Yes [X] No

If yes, please identify below (1) the name and title of such person, (2) the name of the legal entity to which such person is connected; (3) the name and title of the elected city official or department head to whom such person has a familial relationship, and (4) the precise nature of such familial relationship.

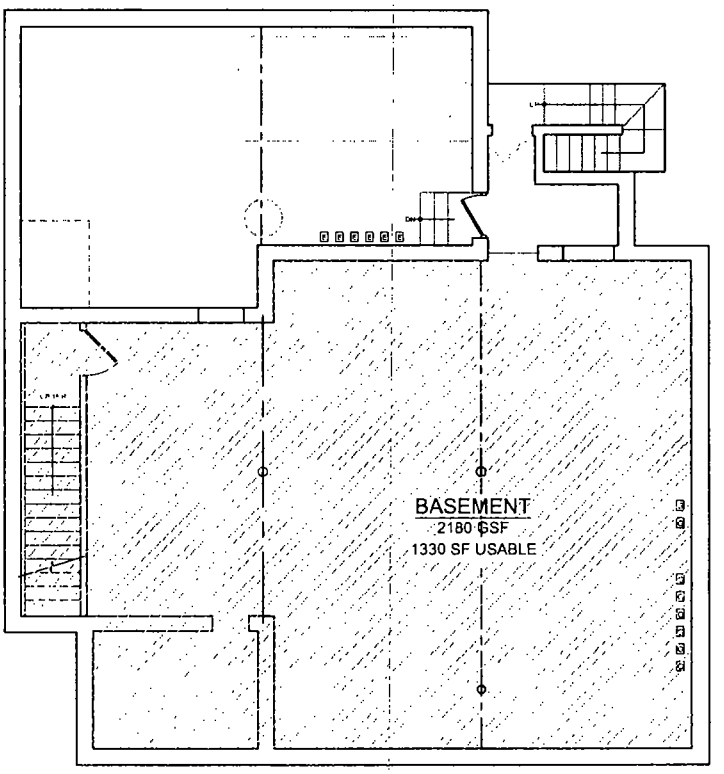

1 BASEMENT PLAN


1/8" = 1'-0"

NORTH

DAMEN AND CONCORD
1640 N. DAMEN AVE
CHICAGO, ILLINOIS 60622

SPACE
ARCHITECTS + PLANNERS

VERSION
SK3.0

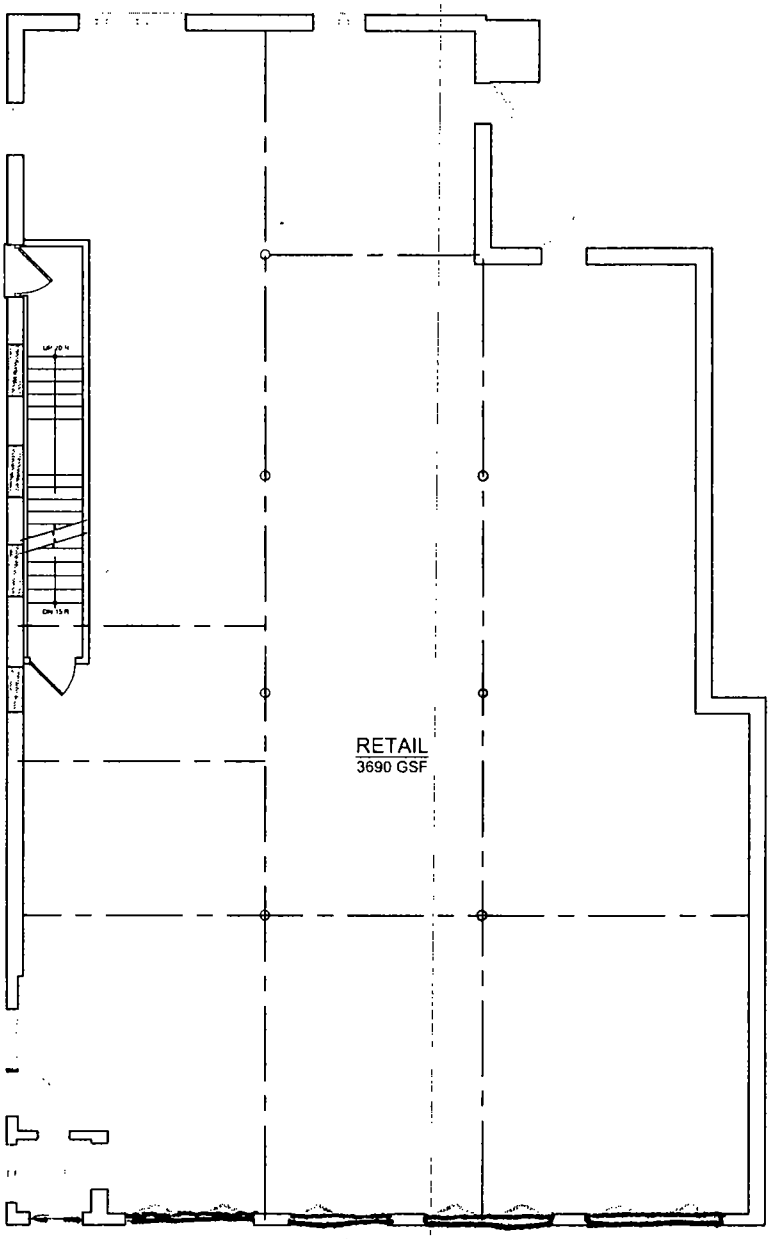

1 FIRST FLOOR PLAN
1/8" = 1'-0"

NORTH

DAMEN AND CONCORD
1640 N. DAMEN AVE.
CHICAGO, ILLINOIS 60622

SPACE
ARCHITECTS + PLANNERS

VERSION
SK3.1

Omit all signs

PROFESSIONALS ASSO(
PROFESSIONAL DESIGN FI
7100 N. TRIPP AVE, LINC(
TEL. (847) 675-3000
e-mail: pa@profess
www.professionali

ALTA/ACSM LAN

LOTS 21 AND 22 IN MATHER AND TAFT'S ADDITION TO
PART OF THE SOUTHWEST 1/4 OF SECTION 31, TOWNS
MERIDIAN, LYING SOUTH OF WABANSIA AND EAST OF M


LAND TOTAL AREA: 3,999.69 SQ.FT. = 0.092 ACRE.


EXTERIOR FOOT PRINT AREA OF BUILDING: 3,659.98 S(

COMMONLY KNOWN AS: 1640 NORTH DAMEN AVENUE,

PERMANENT INDEX NUMBER: 14-31-332-044-0000

VICINITY MAP

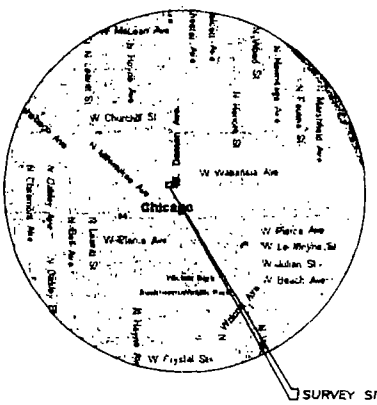

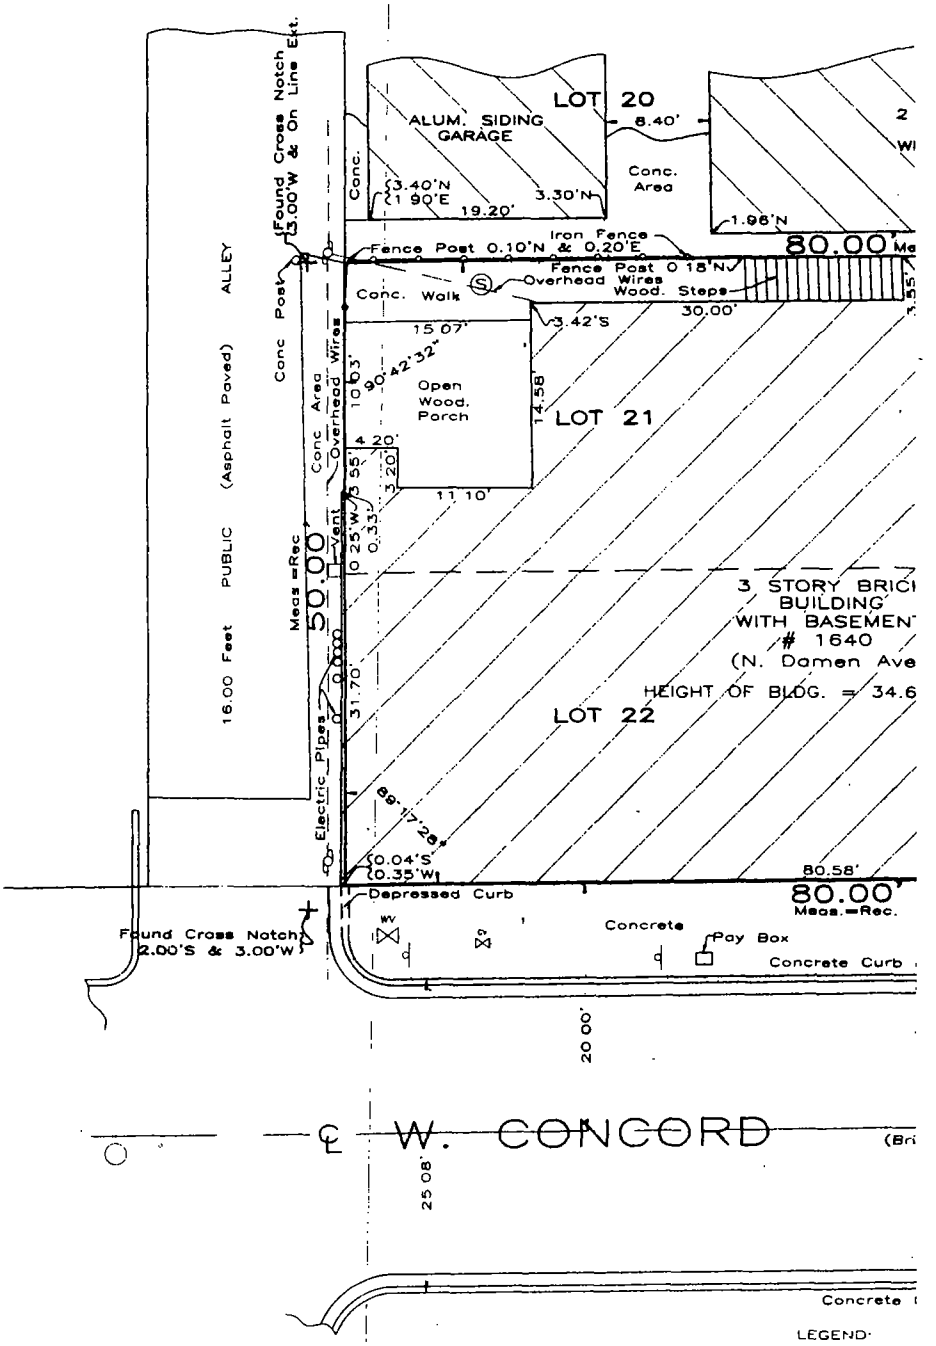

LEGEND:
- Manhole
- Sewer Manh
- Catch Basin
- Fire Hydrant
- WV Water Valve
- Gas Valve
- Light Pole
- Utility Pole
- Sign

NOTE:
THERE ARE NO PARKING SPACES ON SITE.

FLOOD CERTIFICATE.
ACCORDING TO FEDERAL EMERGENCY MANAGEMENT AGENCY (FEMA) FLOOD INSURANCE RATE MAP OF City of Chicago ILLINOIS DATED August 19, 2008 COMMUNITY PANEL NUMBER 17031C 0416 J THIS PROPERTY IS IN A MINIMUM FLOOD AREA AND IS DESIGNATED AS ZONE"X"
NO FIELD SURVEYING WAS PERFORMED TO DETERMINE THIS ZONE

:O TITLE INSURANCE COMPANY,
TMENT NUMBER 1401 008886371 D2.
'IVE DATE: JANUARY 13, 2012

GAL DESCRIPTION SHOWN ON THE PLAT
J DRAWN IS A COPY OF THE ORDER, AND
:CURACY SHOULD BE COMPARED WITH
:LE OR DEED.

IG LINES AND EASEMENTS ARE SHOWN
WHERE THEY ARE SO RECORDED IN THE
OTHERWISE REFER TO YOUR DEED OR
:CTS.

IONS ARE NOT TO BE ASSUMED FROM
S.

NO. 01-58257
1 INCH = 10 FEET.
)F FIELD WORK: November 21, 2012
ED BY: NEWCASTLE LIMITED

CIATED SURVEY, INC.
RM NO. 184-003023
OLNWOOD, ILLINOIS 60712
FAX (847) 675-2167
lonaldassociated.com
iassociated.com

D TITLE SURVEY

OF
CHICAGO SAID ADDITION BEING A SUBDIVISION OF THAT
SHIP 40 NORTH, RANGE 14, EAST OF THE THIRD PRINCIPAL
ILWAUKEE PLANK RAILROAD, IN COOK COUNTY, ILLINOIS.

).FT.


CHICAGO, ILLINOIS.

NORTH

GRAPHIC SCALE

10 5 0 10

(IN FEET)
1 Inch = 10 Ft.

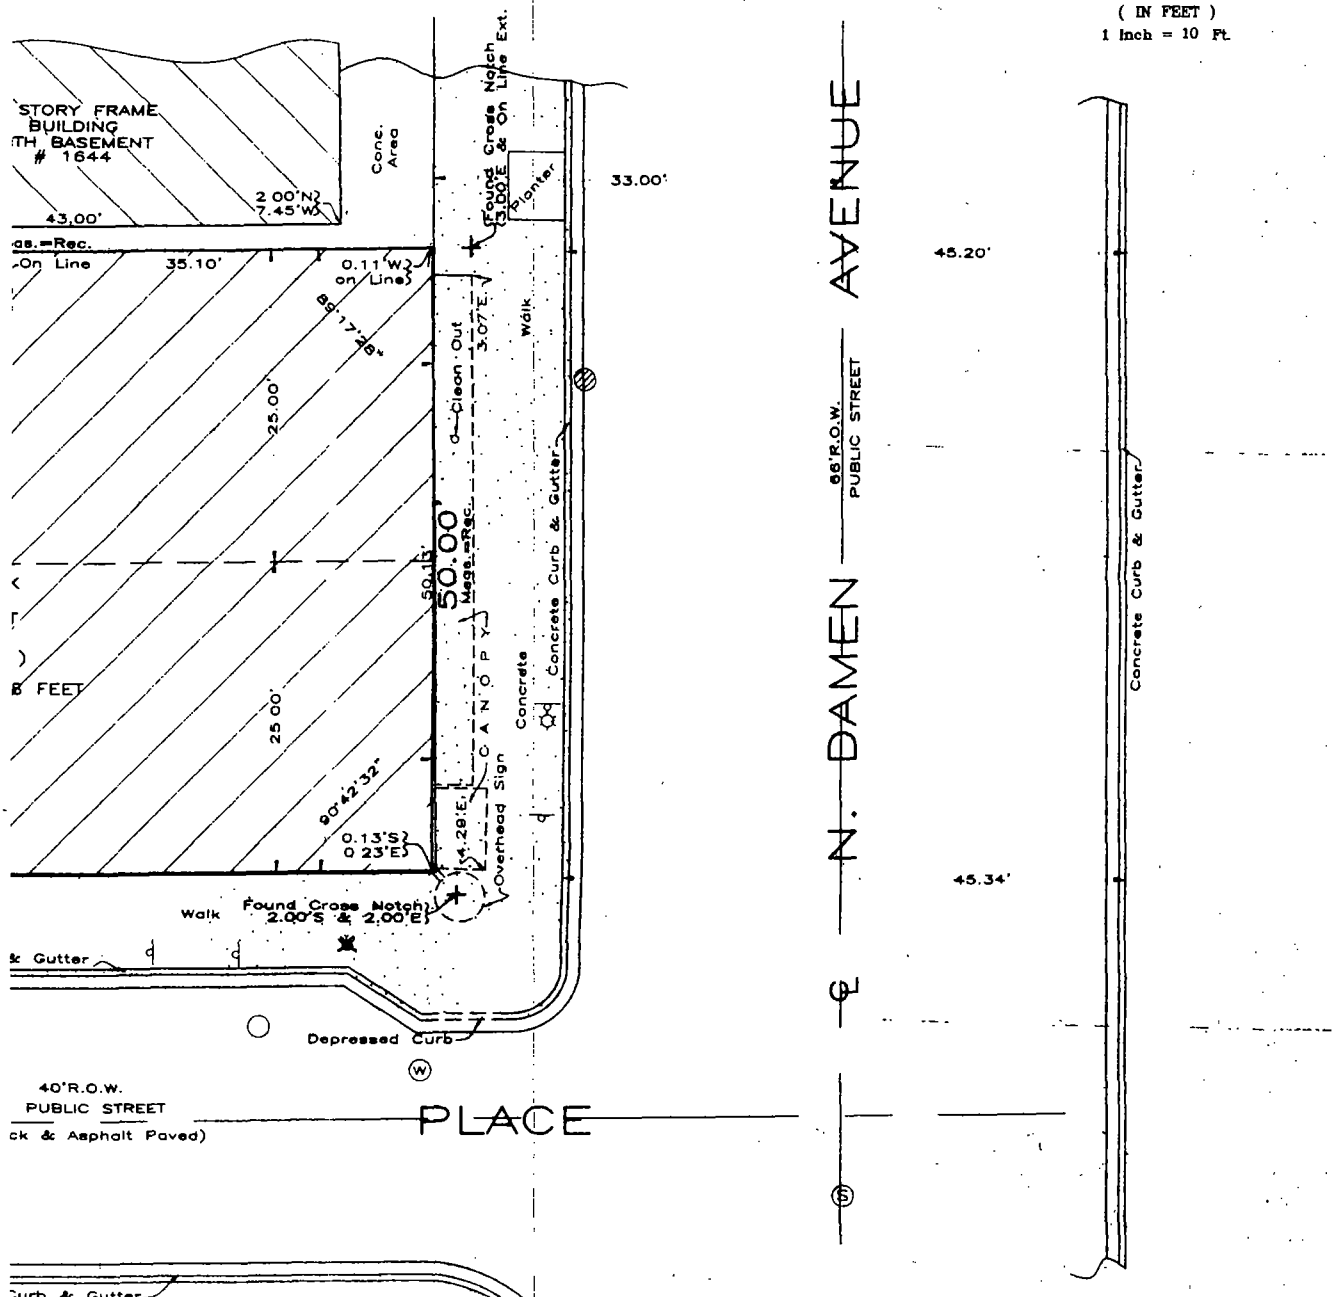

TO
- BRIDGEVIEW BANK GROUP, ITS SUCCESSORS AND/OR ASSIGNS
- NEAR NORTH NATIONAL TITLE LLC, POLICY #N01122038
- LAST STEEP LLC
- CHICAGO TITLE INSURANCE COMPANY

THIS IS TO CERTIFY THAT THIS MAP OR PLAT AND THE SURVEY ON WHICH IS BASED WERE MADE IN ACCORDANCE WITH THE 2011 MINIMUM STANDARD DETAIL REQUIREMENTS FOR ALTA/ACSM LAND TITLE SURVEYS, JOINTLY ESTABLISHED AND ADOPTED BY ALTA AND NSPS, AND INCLUDES ITEMS 1, 4, 7(a), 7(b)(1), 7(c), 8, 9, 11(a) AND 14 OF TABLE A THEREOF. THE WORK WAS COMPLETED ON NOVEMBER 21, 2012.

DATE OF PLAT December 14, 2012

HYLTON E. DONALDSON 035-002819 PROFESSIONAL LAND SURVEYOR STATE OF ILLINOIS LINCOLNWOOD, ILLINOIS

Hylton E. Donaldson

IL. PROF LAND SURVEYOR NUMBER 035-002819
MY LICENSE EXPIRES NOVEMBER 30, 2014

Drawn by: J.V -W.G.

Office of the City Clerk

O2013-37

Office of the City Clerk

City Council Document Tracking Sheet

Meeting Date:	1/17/2013
Sponsor(s):	Mendoza, Susana A. (Clerk)
Type:	Ordinance
Title:	Zoning Reclassification App No. 17657 at 800 E 57th St and 5634 S Maryland Ave
Committee(s) Assignment:	Committee on Zoning, Landmarks and Building Standards

ORDINANCE

BE IT ORDAINED BY THE CITY COUNCIL OF THE CITY OF CHICAGO:

SECTION 1: That the Chicago Zoning Ordinance be amended by changing all the B3-3 Community Shopping District, RM5 Residential Multi-Unit District, and Institutional Planned Development No. 43, as amended symbols and indications as shown on Maps No. 12-D and14-D in the area bounded by:

Beginning at a line 504.77 feet north of and parallel to East 55th Street; the alley next east of and parallel to South Cottage Grove Avenue; a line 111.62 feet south of East 54th Street; South Maryland Avenue; a line 116.22 feet south of East 54th Street; the alley next east of and parallel to South Maryland Avenue; a line 240 feet north of East 55th Street; South Drexel Avenue; East 55th Street; the alley next west of and parallel to South Greenwood Avenue, or the line thereof it extended where no alley exists; a line 100 feet north of East 55th Street; South Greenwood Avenue; East 55th Street; South University Avenue; East 57th Street; the alley next east of and parallel to South Woodlawn Avenue; a line 150 feet south of and parallel to East 57th Street; South Woodlawn Avenue; a line 297.9 feet north of and parallel to East 58th Street; the alley next east of and parallel to South Woodlawn Avenue; East 58th Street; South Dorchester Avenue; a line 250 feet north of and parallel to East 59th Street; a line 150 feet east of and parallel to South Dorchester Avenue; a line 350 feet north of and parallel to East 59th Street; South Blackstone Avenue; a line 100 feet north of East 59th Street; a line 80 feet west of South Harper Avenue; East 59th Street; South Blackstone Avenue, or a line thereof extended where no street exists; the north line of East 60th Street; South Stony Island Avenue; East 61st Street; the east line of the right-of-way of the Illinois Central Railroad; the south line of East 60th Street; the west line of the right-of-way of the Illinois Central Railroad; East 61st Place; South Blackstone Avenue; East 61st Street or the line thereof extended where no street exists; South Dorchester Avenue; a line 214.37 feet north of East 61st Street; a line 186.60 feet west of South Dorchester Avenue; East 61st Street; a line 163.603 feet west of South Drexel Avenue; a line 340 feet north of east 61st Street; and South Cottage Grove Avenue.

The parcels described in the below table shall be excluded from the above-described property and shall remain RM5 Residential Multi-Unit District:

COMMON ADDRESS:	ZONING DISTRICT:	P.I.N.:	BOUNDED BY:
5700 and 5706 South Woodlawn Avenue	RM5	20-14-116-008-0000 and 20-14-116-009-0000	East 57th Street; South Woodlawn Avenue; a line 88.91 feet south of East 57th Street; the alley next west of and parallel to South Woodlawn Avenue.

5714 South Woodlawn Avenue	RM5	20-14-116-011-0000	A line 148.91 feet south of East 57th Street; South Woodlawn Avenue; a line 198.91 feet south of East 57th Street; the alley next west of and parallel to South Woodlawn Avenue.
5728 South Woodlawn Avenue	RM5	20-14-116-013-0000	A line 248.91 feet south of East 57th Street; South Woodlawn Avenue; a line 298.91 feet south of East 57th Street; the alley next west of and parallel to South Woodlawn Avenue.
5747 South University Avenue	RM5	20-14-116-006-0000 (Partial)	A line 178.89 feet north of East 58th Street; the alley next east of and parallel to South University Avenue; a line 98.91 feet north of East 58th Street; a line 144.29 feet east of and parallel to South University Avenue; a line 104.92 feet north of East 58th Street; a line 73.39 feet east of and parallel to South University Avenue; a line 98.92 feet north of and parallel to East 58th Street; South University Avenue.
5735 South University Avenue	RM5	20-14-116-004-0000	A line 258.89 feet north of East 58th Street; the alley next east of and parallel to South University Avenue; a line 218.89 feet north of East 58th Street; South University Avenue.
5600-5602 South Drexel Avenue	RM5	20-14-108-018-0000	East 56th Street; South Drexel Avenue; a line 47 feet south of East 56th Street; the alley next west of South Drexel Avenue.
5627 South Maryland Avenue	RM5	20-14-108-010-0000	A line 261 feet south of East 56th Street; the alley next east of and parallel to South Maryland Avenue; a line 285 feet south of East 56th Street; South Maryland Avenue.
5635-5637 South Maryland Avenue	RM5	20-14-108-012-0000	A line 333 feet south of East 56th Street; the alley next east of and parallel to South Maryland Avenue; a line 381 feet south of East 56th Street; South Maryland Avenue.
5616 South Maryland Avenue	RM5	20-14-107-017-0000	A line 141 feet south of East 56th Street; South Maryland Avenue; a line 177 feet south of East 56th Street; the alley next west of and parallel to South Maryland Avenue.

to those of Institutional Planned Development Number 43, as amended which is hereby established in the area above described, subject to such use and bulk regulations as are set forth in this Plan of Development herewith attached and made a part and to no others.

SECTION 2: this Ordinance shall be in force and effect from and after its passage.

#17657
INTRO DATE
01/17/2013

CITY OF CHICAGO

APPLICATION FOR AN AMENDMENT TO
THE CHICAGO ZONING ORDINANCE

1. ADDRESS of the property Applicant is seeking to rezone:

800 East 57th and 5634 S. Maryland

2. Ward Number that property is located in: #5

3. APPLICANT The University of Chicago

ADDRESS 5801 S. Ellis Ave. CITY Chicago

STATE IL ZIP CODE 60637 PHONE 773-702-1700

EMAIL rcbumste@uchicago.edu CONTACT PERSON Richard Bumstead

4. Is the applicant the owner of the property? YES X NO

If the applicant is not the owner of the property, please provide the following information regarding the owner and attach written authorization from the owner allowing the application to proceed.

OWNER

ADDRESS CITY

STATE ZIP CODE PHONE

EMAIL CONTACT PERSON

5. If the Applicant/Owner of the property has obtained a lawyer as their representative for the rezoning, please provide the following information:

ATTORNEY John J. George

ADDRESS One Prudential Plaza, Suite 3800, 130 East Randolph Street

CITY Chicago STATE IL ZIP CODE 60601

PHONE 312-565-8439 FAX 312-565-8300 EMAIL jgeorge@srcattorneys.com

6. If the applicant is a legal entity (Corporation, LLC, Partnership, etc.) please provide the names of all owners as disclosed on the Economic Disclosure Statements.

N/A

7. On what date did the owner acquire legal title to the subject property? Various dates.

8. Has the present owner previously rezoned this property? If yes, when?

Yes, 2012

9. Present Zoning District RM5, B3-3, IPD No. 43 Proposed Zoning District IPD No. 43, as amended

10. Lot size in square feet (or dimensions) _____

11. Current Use of the property Academic, medical, student and staff housing and related uses

12. Reason for rezoning the property Addition of properties to existing IPD No. 43, approval of plans for new parking structure

13. Describe the proposed use of the property after the rezoning. Indicate the number of dwelling units; number of parking spaces; approximate square footage of any commercial space; and height of the proposed building. (BE SPECIFIC)

See attached Planned Development statements and exhibits for details.

14. On May 10, 2007, the Chicago City Council passed the Affordable Requirements Ordinance (ARO) that requires on-site affordable housing units or a financial contribution if residential housing projects receive a zoning change under certain circumstances. Based on the lot size of the project in question and the proposed zoning classification, is this project subject to the Affordable Requirements Ordinance? (See Fact Sheet for more information)

YES_____ NO X

COUNTY OF COOK
STATE OF ILLINOIS

Richard Bumstead, being first duly sworn on oath, states that all of the above statements and the statements contained in the documents submitted herewith are true and correct.

Signature of Applicant

Subscribed and Sworn to before me this

21 day of DECEMBER, 20 12

OFFICIAL SEAL
ALICE CHU
NOTARY PUBLIC - STATE OF ILLINOIS
MY COMMISSION EXPIRES:04/06/14

Notary Public


For Office Use Only

Date of Introduction: _____

File Number: _____

Ward: _____

834895v1

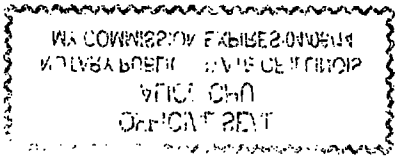

CITY OF CHICAGO
ECONOMIC DISCLOSURE STATEMENT
AND AFFIDAVIT

SECTION I -- GENERAL INFORMATION

A. Legal name of the Disclosing Party submitting this EDS. Include d/b/a/ if applicable:

The University of Chicago

Check ONE of the following three boxes:

Indicate whether the Disclosing Party submitting this EDS is:

1. [ ] the Applicant
   OR
2. [X] a legal entity holding a direct or indirect interest in the Applicant. State the legal name of the Applicant in which the Disclosing Party holds an interest: _____
   OR
3. [ ] a legal entity with a right of control (see Section II.B.1.) State the legal name of the entity in which the Disclosing Party holds a right of control: _____

B. Business address of the Disclosing Party: Office of Legal Counsel, 5801 S. Ellis Ave. Suite 619 Chicago, IL 60637

C. Telephone: 773-702-1976 Fax: 773-702-0934 Email: rhrush@uchicago.edu

D. Name of contact person: Robert Rush

E. Federal Employer Identification No. (if you have one): _____

F. Brief description of contract, transaction or other undertaking (referred to below as the "Matter") to which this EDS pertains. (Include project number and location of property, if applicable):

Amendment of PD 43, 800 E. 58th Street, 5634 S. Maryland Avenue

G. Which City agency or department is requesting this EDS? DHED

If the Matter is a contract being handled by the City's Department of Procurement Services, please complete the following:

Specification # _____ and Contract # _____

SECTION II -- DISCLOSURE OF OWNERSHIP INTERESTS

A. NATURE OF THE DISCLOSING PARTY

1. Indicate the nature of the Disclosing Party:

[ ] Person
[ ] Publicly registered business corporation
[ ] Privately held business corporation
[ ] Sole proprietorship
[ ] General partnership
[ ] Limited partnership
[ ] Trust
[ ] Limited liability company
[ ] Limited liability partnership
[ ] Joint venture
[x] Not-for-profit corporation
(Is the not-for-profit corporation also a 501(c)(3))?
[x] Yes [ ] No
[ ] Other (please specify)

2. For legal entities, the state (or foreign country) of incorporation or organization, if applicable:

Illinois

3. For legal entities not organized in the State of Illinois: Has the organization registered to do business in the State of Illinois as a foreign entity?

[ ] Yes [ ] No [x] N/A

B. IF THE DISCLOSING PARTY IS A LEGAL ENTITY:

1. List below the full names and titles of all executive officers and all directors of the entity. **NOTE:** For not-for-profit corporations, also list below all members, if any, which are legal entities. If there are no such members, write "no members." For trusts, estates or other similar entities, list below the legal titleholder(s).

If the entity is a general partnership, limited partnership, limited liability company, limited liability partnership or joint venture, list below the name and title of each general partner, managing member, manager or any other person or entity that controls the day-to-day management of the Disclosing Party. **NOTE:** Each legal entity listed below must submit an EDS on its own behalf.

(There are no members. List of Trustees is attached as Exhibit A.)

Name	Title
Robert Zimmer	President
David Greene	Executive Vice President
Beth A. Harris	Vice President and General Counsel
David B. Fithian	Vice President and Secretary
Nimalan Chinniah	Vice President for Administration and CFO

2. Please provide the following information concerning each person or entity having a direct or indirect beneficial interest (including ownership) in excess of 7.5% of the Disclosing Party. Examples of such an interest include shares in a corporation, partnership interest in a partnership or joint venture,

interest of a member or manager in a limited liability company, or interest of a beneficiary of a trust, estate or other similar entity. If none, state "None." **NOTE**: Pursuant to Section 2-154-030 of the Municipal Code of Chicago ("Municipal Code"), the City may require any such additional information from any applicant which is reasonably intended to achieve full disclosure.

Name	Business Address	Percentage Interest in the Disclosing Party
None		

SECTION III -- BUSINESS RELATIONSHIPS WITH CITY ELECTED OFFICIALS

Has the Disclosing Party had a "business relationship," as defined in Chapter 2-156 of the Municipal Code, with any City elected official in the 12 months before the date this EDS is signed?

[ ] Yes [x] No

If yes, please identify below the name(s) of such City elected official(s) and describe such relationship(s):

SECTION IV -- DISCLOSURE OF SUBCONTRACTORS AND OTHER RETAINED PARTIES

The Disclosing Party must disclose the name and business address of each subcontractor, attorney, lobbyist, accountant, consultant and any other person or entity whom the Disclosing Party has retained or expects to retain in connection with the Matter, as well as the nature of the relationship, and the total amount of the fees paid or estimated to be paid. The Disclosing Party is not required to disclose employees who are paid solely through the Disclosing Party's regular payroll.

"Lobbyist" means any person or entity who undertakes to influence any legislative or administrative action on behalf of any person or entity other than: (1) a not-for-profit entity, on an unpaid basis, or (2) himself. "Lobbyist" also means any person or entity any part of whose duties as an employee of another includes undertaking to influence any legislative or administrative action.

If the Disclosing Party is uncertain whether a disclosure is required under this Section, the Disclosing Party must either ask the City whether disclosure is required or make the disclosure.

Name (indicate whether retained or anticipated to be retained)	Business Address	Relationship to Disclosing Party (subcontractor, attorney, lobbyist, etc.)	Fees (indicate whether paid or estimated.) **NOTE:** "hourly rate" or "t.b.d." is not an acceptable response.
Schuyler, Roche & Crisham	130 E. Randolph Street, Ste. 3800 Chicago, IL 60601	Attorney	est. $25,000.00

(Add sheets if necessary)

[ ] Check here if the Disclosing Party has not retained, nor expects to retain, any such persons or entities.

SECTION V -- CERTIFICATIONS

A. COURT-ORDERED CHILD SUPPORT COMPLIANCE

Under Municipal Code Section 2-92-415, substantial owners of business entities that contract with the City must remain in compliance with their child support obligations throughout the contract's term.

Has any person who directly or indirectly owns 10% or more of the Disclosing Party been declared in arrearage on any child support obligations by any Illinois court of competent jurisdiction?

[ ] Yes [ ] No [X] No person directly or indirectly owns 10% or more of the Disclosing Party.

If "Yes," has the person entered into a court-approved agreement for payment of all support owed and is the person in compliance with that agreement?

[ ] Yes [ ] No

B. FURTHER CERTIFICATIONS

1. Pursuant to Municipal Code Chapter 1-23, Article I ("Article I")(which the Applicant should consult for defined terms (e.g., "doing business") and legal requirements), if the Disclosing Party submitting this EDS is the Applicant and is doing business with the City, then the Disclosing Party certifies as follows: (i) neither the Applicant nor any controlling person is currently indicted or charged with, or has admitted guilt of, or has ever been convicted of, or placed under supervision for, any criminal offense involving actual, attempted, or conspiracy to commit bribery, theft, fraud, forgery, perjury, dishonesty or deceit against an officer or employee of the City or any sister agency; and (ii) the Applicant understands and acknowledges that compliance with Article I is a continuing requirement for doing business with the City. NOTE: If Article I applies to the Applicant, the permanent compliance timeframe in Article I supersedes some five-year compliance timeframes in certifications 2 and 3 below.

2. The Disclosing Party and, if the Disclosing Party is a legal entity, all of those persons or entities identified in Section II.B.1. of this EDS:

a. are not presently debarred, suspended, proposed for debarment, declared ineligible or voluntarily excluded from any transactions by any federal, state or local unit of government;

b. have not, within a five-year period preceding the date of this EDS, been convicted of a criminal offense, adjudged guilty, or had a civil judgment rendered against them in connection with: obtaining, attempting to obtain, or performing a public (federal, state or local) transaction or contract under a public transaction; a violation of federal or state antitrust statutes; fraud; embezzlement; theft; forgery; bribery; falsification or destruction of records; making false statements; or receiving stolen property;

c. are not presently indicted for, or criminally or civilly charged by, a governmental entity (federal, state or local) with committing any of the offenses set forth in clause B.2.b. of this Section V;

d. have not, within a five-year period preceding the date of this EDS, had one or more public transactions (federal, state or local) terminated for cause or default; and

e. have not, within a five-year period preceding the date of this EDS, been convicted, adjudged guilty, or found liable in a civil proceeding, or in any criminal or civil action, including actions concerning environmental violations, instituted by the City or by the federal government, any state, or any other unit of local government.

3. The certifications in subparts 3, 4 and 5 concern:

• the Disclosing Party;
• any "Contractor" (meaning any contractor or subcontractor used by the Disclosing Party in connection with the Matter, including but not limited to all persons or legal entities disclosed under Section IV, "Disclosure of Subcontractors and Other Retained Parties");
• any "Affiliated Entity" (meaning a person or entity that, directly or indirectly: controls the Disclosing Party, is controlled by the Disclosing Party, or is, with the Disclosing Party, under common control of another person or entity. Indicia of control include, without limitation: interlocking management or ownership; identity of interests among family members, shared facilities and equipment; common use of employees; or organization of a business entity following the ineligibility of a business entity to do business with federal or state or local government, including the City, using substantially the same management, ownership, or principals as the ineligible entity); with respect to Contractors, the term Affiliated Entity means a person or entity that directly or indirectly controls the Contractor, is controlled by it, or, with the Contractor, is under common control of another person or entity;
• any responsible official of the Disclosing Party, any Contractor or any Affiliated Entity or any other official, agent or employee of the Disclosing Party, any Contractor or any Affiliated Entity, acting pursuant to the direction or authorization of a responsible official of the Disclosing Party, any Contractor or any Affiliated Entity (collectively "Agents").

Neither the Disclosing Party, nor any Contractor, nor any Affiliated Entity of either the Disclosing Party or any Contractor nor any Agents have, during the five years before the date this EDS is signed, or, with respect to a Contractor, an Affiliated Entity, or an Affiliated Entity of a Contractor during the five years before the date of such Contractor's or Affiliated Entity's contract or engagement in connection with the Matter:

a. bribed or attempted to bribe, or been convicted or adjudged guilty of bribery or attempting to bribe, a public officer or employee of the City, the State of Illinois, or any agency of the federal government or of any state or local government in the United States of America, in that officer's or employee's official capacity;

b. agreed or colluded with other bidders or prospective bidders, or been a party to any such agreement, or been convicted or adjudged guilty of agreement or collusion among bidders or prospective bidders, in restraint of freedom of competition by agreement to bid a fixed price or otherwise; or

c. made an admission of such conduct described in a. or b. above that is a matter of record, but have not been prosecuted for such conduct; or

d. violated the provisions of Municipal Code Section 2-92-610 (Living Wage Ordinance).

4. Neither the Disclosing Party, Affiliated Entity or Contractor, or any of their employees, officials, agents or partners, is barred from contracting with any unit of state or local government as a result of engaging in or being convicted of (1) bid-rigging in violation of 720 ILCS 5/33E-3; (2) bid-rotating in violation of 720 ILCS 5/33E-4; or (3) any similar offense of any state or of the United States of America that contains the same elements as the offense of bid-rigging or bid-rotating.

5. Neither the Disclosing Party nor any Affiliated Entity is listed on any of the following lists maintained by the Office of Foreign Assets Control of the U.S. Department of the Treasury or the Bureau of Industry and Security of the U.S. Department of Commerce or their successors: the Specially Designated Nationals List, the Denied Persons List, the Unverified List, the Entity List and the Debarred List.

6. The Disclosing Party understands and shall comply with the applicable requirements of Chapters 2-55 (Legislative Inspector General), 2-56 (Inspector General) and 2-156 (Governmental Ethics) of the Municipal Code.

7. If the Disclosing Party is unable to certify to any of the above statements in this Part B (Further Certifications), the Disclosing Party must explain below:

If the letters "NA," the word "None," or no response appears on the lines above, it will be conclusively presumed that the Disclosing Party certified to the above statements.

8. To the best of the Disclosing Party's knowledge after reasonable inquiry, the following is a complete list of all current employees of the Disclosing Party who were, at any time during the 12-month period preceding the execution date of this EDS, an employee, or elected or appointed official, of the City of Chicago (if none, indicate with "N/A" or "none").

Please see Exhibit B.

9. To the best of the Disclosing Party's knowledge after reasonable inquiry, the following is a complete list of all gifts that the Disclosing Party has given or caused to be given, at any time during the 12-month period preceding the execution date of this EDS, to an employee, or elected or appointed official, of the City of Chicago. For purposes of this statement, a "gift" does not include: (i) anything made generally available to City employees or to the general public, or (ii) food or drink provided in the course of official City business and having a retail value of less than $20 per recipient (if none, indicate with "N/A" or "none"). As to any gift listed below, please also list the name of the City recipient.

Please see Exhibit C.

C. CERTIFICATION OF STATUS AS FINANCIAL INSTITUTION

1. The Disclosing Party certifies that the Disclosing Party (check one)

[ ] is [X] is not

a "financial institution" as defined in Section 2-32-455(b) of the Municipal Code.

2. If the Disclosing Party IS a financial institution, then the Disclosing Party pledges:

"We are not and will not become a predatory lender as defined in Chapter 2-32 of the Municipal Code. We further pledge that none of our affiliates is, and none of them will become, a predatory lender as defined in Chapter 2-32 of the Municipal Code. We understand that becoming a predatory lender or becoming an affiliate of a predatory lender may result in the loss of the privilege of doing business with the City."

If the Disclosing Party is unable to make this pledge because it or any of its affiliates (as defined in Section 2-32-455(b) of the Municipal Code) is a predatory lender within the meaning of Chapter 2-32 of the Municipal Code, explain here (attach additional pages if necessary):

If the letters "NA," the word "None," or no response appears on the lines above, it will be conclusively presumed that the Disclosing Party certified to the above statements.

D. CERTIFICATION REGARDING INTEREST IN CITY BUSINESS

Any words or terms that are defined in Chapter 2-156 of the Municipal Code have the same meanings when used in this Part D.

1. In accordance with Section 2-156-110 of the Municipal Code: Does any official or employee of the City have a financial interest in his or her own name or in the name of any other person or entity in the Matter?

[ ] Yes [X] No

NOTE: If you checked "Yes" to Item D.1., proceed to Items D.2. and D.3. If you checked "No" to Item D.1., proceed to Part E.

2. Unless sold pursuant to a process of competitive bidding, or otherwise permitted, no City elected official or employee shall have a financial interest in his or her own name or in the name of any other person or entity in the purchase of any property that (i) belongs to the City, or (ii) is sold for taxes or assessments, or (iii) is sold by virtue of legal process at the suit of the City (collectively, "City Property Sale"). Compensation for property taken pursuant to the City's eminent domain power does not constitute a financial interest within the meaning of this Part D.

Does the Matter involve a City Property Sale?

[ ] Yes [X] No

3. If you checked "Yes" to Item D.1., provide the names and business addresses of the City officials or employees having such interest and identify the nature of such interest:

Name	Business Address	Nature of Interest

4. The Disclosing Party further certifies that no prohibited financial interest in the Matter will be acquired by any City official or employee.

E. CERTIFICATION REGARDING SLAVERY ERA BUSINESS

Please check either 1. or 2. below. If the Disclosing Party checks 2., the Disclosing Party must disclose below or in an attachment to this EDS all information required by paragraph 2. Failure to

comply with these disclosure requirements may make any contract entered into with the City in connection with the Matter voidable by the City.

__X__ 1. The Disclosing Party verifies that the Disclosing Party has searched any and all records of the Disclosing Party and any and all predecessor entities regarding records of investments or profits from slavery or slaveholder insurance policies during the slavery era (including insurance policies issued to slaveholders that provided coverage for damage to or injury or death of their slaves), and the Disclosing Party has found no such records.

____2. The Disclosing Party verifies that, as a result of conducting the search in step 1 above, the Disclosing Party has found records of investments or profits from slavery or slaveholder insurance policies. The Disclosing Party verifies that the following constitutes full disclosure of all such records, including the names of any and all slaves or slaveholders described in those records:

SECTION VI -- CERTIFICATIONS FOR FEDERALLY FUNDED MATTERS

NOTE: If the Matter is federally funded, complete this Section VI. **If the Matter is not federally funded,** proceed to Section VII. For purposes of this Section VI, tax credits allocated by the City and proceeds of debt obligations of the City are not federal funding.

A. CERTIFICATION REGARDING LOBBYING

1. List below the names of all persons or entities registered under the federal Lobbying Disclosure Act of 1995 who have made lobbying contacts on behalf of the Disclosing Party with respect to the Matter: (Add sheets if necessary):

(If no explanation appears or begins on the lines above, or if the letters "NA" or if the word "None" appear, it will be conclusively presumed that the Disclosing Party means that NO persons or entities registered under the Lobbying Disclosure Act of 1995 have made lobbying contacts on behalf of the Disclosing Party with respect to the Matter.)

2. The Disclosing Party has not spent and will not expend any federally appropriated funds to pay any person or entity listed in Paragraph A.1. above for his or her lobbying activities or to pay any person or entity to influence or attempt to influence an officer or employee of any agency, as defined by applicable federal law, a member of Congress, an officer or employee of Congress, or an employee of a member of Congress, in connection with the award of any federally funded contract, making any federally funded grant or loan, entering into any cooperative agreement, or to extend, continue, renew, amend, or modify any federally funded contract, grant, loan, or cooperative agreement.

3. The Disclosing Party will submit an updated certification at the end of each calendar quarter in which there occurs any event that materially affects the accuracy of the statements and information set forth in paragraphs A.1. and A.2. above.

4. The Disclosing Party certifies that either: (i) it is not an organization described in section 501(c)(4) of the Internal Revenue Code of 1986; or (ii) it is an organization described in section 501(c)(4) of the Internal Revenue Code of 1986 but has not engaged and will not engage in "Lobbying Activities".

5. If the Disclosing Party is the Applicant, the Disclosing Party must obtain certifications equal in form and substance to paragraphs A.1. through A.4. above from all subcontractors before it awards any subcontract and the Disclosing Party must maintain all such subcontractors' certifications for the duration of the Matter and must make such certifications promptly available to the City upon request.

B. CERTIFICATION REGARDING EQUAL EMPLOYMENT OPPORTUNITY

If the Matter is federally funded, federal regulations require the Applicant and all proposed subcontractors to submit the following information with their bids or in writing at the outset of negotiations.

Is the Disclosing Party the Applicant?

[ ] Yes [ ] No

If "Yes," answer the three questions below:

1. Have you developed and do you have on file affirmative action programs pursuant to applicable federal regulations? (See 41 CFR Part 60-2.)
[ ] Yes [ ] No

2. Have you filed with the Joint Reporting Committee, the Director of the Office of Federal Contract Compliance Programs, or the Equal Employment Opportunity Commission all reports due under the applicable filing requirements?
[ ] Yes [ ] No

3. Have you participated in any previous contracts or subcontracts subject to the equal opportunity clause?
[ ] Yes [ ] No

If you checked "No" to question 1. or 2. above, please provide an explanation:

_____

_____

SECTION VII -- ACKNOWLEDGMENTS, CONTRACT INCORPORATION, COMPLIANCE, PENALTIES, DISCLOSURE

The Disclosing Party understands and agrees that:

A. The certifications, disclosures, and acknowledgments contained in this EDS will become part of any contract or other agreement between the Applicant and the City in connection with the Matter, whether procurement, City assistance, or other City action, and are material inducements to the City's execution of any contract or taking other action with respect to the Matter. The Disclosing Party understands that it must comply with all statutes, ordinances, and regulations on which this EDS is based.

B. The City's Governmental Ethics and Campaign Financing Ordinances, Chapters 2-156 and 2-164 of the Municipal Code, impose certain duties and obligations on persons or entities seeking City contracts, work, business, or transactions. The full text of these ordinances and a training program is available on line at www.cityofchicago.org/Ethics, and may also be obtained from the City's Board of Ethics, 740 N.

Sedgwick St., Suite 500, Chicago, IL 60610, (312) 744-9660. The Disclosing Party must comply fully with the applicable ordinances.

C. If the City determines that any information provided in this EDS is false, incomplete or inaccurate, any contract or other agreement in connection with which it is submitted may be rescinded or be void or voidable, and the City may pursue any remedies under the contract or agreement (if not rescinded or void), at law, or in equity, including terminating the Disclosing Party's participation in the Matter and/or declining to allow the Disclosing Party to participate in other transactions with the City. Remedies at law for a false statement of material fact may include incarceration and an award to the City of treble damages.

D. It is the City's policy to make this document available to the public on its Internet site and/or upon request. Some or all of the information provided on this EDS and any attachments to this EDS may be made available to the public on the Internet, in response to a Freedom of Information Act request, or otherwise. By completing and signing this EDS, the Disclosing Party waives and releases any possible rights or claims which it may have against the City in connection with the public release of information contained in this EDS and also authorizes the City to verify the accuracy of any information submitted in this EDS.

E. The information provided in this EDS must be kept current. In the event of changes, the Disclosing Party must supplement this EDS up to the time the City takes action on the Matter. If the Matter is a contract being handled by the City's Department of Procurement Services, the Disclosing Party must update this EDS as the contract requires. **NOTE:** With respect to Matters subject to Article I of Chapter 1-23 of the Municipal Code (imposing **PERMANENT INELIGIBILITY** for certain specified offenses), the information provided herein regarding eligibility must be kept current for a longer period, as required by Chapter 1-23 and Section 2-154-020 of the Municipal Code.

The Disclosing Party represents and warrants that:

F.1. The Disclosing Party is not delinquent in the payment of any tax administered by the Illinois Department of Revenue, nor are the Disclosing Party or its Affiliated Entities delinquent in paying any fine, fee, tax or other charge owed to the City. This includes, but is not limited to, all water charges, sewer charges, license fees, parking tickets, property taxes or sales taxes.

F.2 If the Disclosing Party is the Applicant, the Disclosing Party and its Affiliated Entities will not use, nor permit their subcontractors to use, any facility listed by the U.S. E.P.A. on the federal Excluded Parties List System ("EPLS") maintained by the U. S. General Services Administration.

F.3 If the Disclosing Party is the Applicant, the Disclosing Party will obtain from any contractors/subcontractors hired or to be hired in connection with the Matter certifications equal in form and substance to those in F.1. and F.2. above and will not, without the prior written consent of the City, use any such contractor/subcontractor that does not provide such certifications or that the Disclosing Party has reason to believe has not provided or cannot provide truthful certifications.

NOTE: If the Disclosing Party cannot certify as to any of the items in F.1., F.2. or F.3. above, an explanatory statement must be attached to this EDS.

CERTIFICATION

Under penalty of perjury, the person signing below: (1) warrants that he/she is authorized to execute this EDS and Appendix A (if applicable) on behalf of the Disclosing Party, and (2) warrants that all certifications and statements contained in this EDS and Appendix A (if applicable) are true, accurate and complete as of the date furnished to the City.

The University of Chicago
(Print or type name of Disclosing Party)

By: _____
(Sign here)

Robert Rush
(Print or type name of person signing)

Associate General Counsel
(Print or type title of person signing)

Signed and sworn to before me on (date) 12/20/12,
at Cook County, Illinois (state).

_____ Notary Public.

Commission expires: July 30, 2014.

OFFICIAL SEAL
TAMBRA A BLACK
NOTARY PUBLIC - STATE OF ILLINOIS
MY COMMISSION EXPIRES:07/30/14

CITY OF CHICAGO
ECONOMIC DISCLOSURE STATEMENT AND AFFIDAVIT
APPENDIX A

FAMILIAL RELATIONSHIPS WITH ELECTED CITY OFFICIALS AND DEPARTMENT HEADS

This Appendix is to be completed only by (a) the Applicant, and (b) any legal entity which has a direct ownership interest in the Applicant exceeding 7.5 percent. It is not to be completed by any legal entity which has only an indirect ownership interest in the Applicant.

Under Municipal Code Section 2-154-015, the Disclosing Party must disclose whether such Disclosing Party or any "Applicable Party" or any Spouse or Domestic Partner thereof currently has a "familial relationship" with any elected city official or department head. A "familial relationship" exists if, as of the date this EDS is signed, the Disclosing Party or any "Applicable Party" or any Spouse or Domestic Partner thereof is related to the mayor, any alderman, the city clerk, the city treasurer or any city department head as spouse or domestic partner or as any of the following, whether by blood or adoption: parent, child, brother or sister, aunt or uncle, niece or nephew, grandparent, grandchild, father-in-law, mother-in-law, son-in-law, daughter-in-law, stepfather or stepmother, stepson or stepdaughter, stepbrother or stepsister or half-brother or half-sister.

"Applicable Party" means (1) all executive officers of the Disclosing Party listed in Section II.B.1.a., if the Disclosing Party is a corporation; all partners of the Disclosing Party, if the Disclosing Party is a general partnership; all general partners and limited partners of the Disclosing Party, if the Disclosing Party is a limited partnership; all managers, managing members and members of the Disclosing Party, if the Disclosing Party is a limited liability company; (2) all principal officers of the Disclosing Party; and (3) any person having more than a 7.5 percent ownership interest in the Disclosing Party. "Principal officers" means the president, chief operating officer, executive director, chief financial officer, treasurer or secretary of a legal entity or any person exercising similar authority.

Does the Disclosing Party or any "Applicable Party" or any Spouse or Domestic Partner thereof currently have a "familial relationship" with an elected city official or department head?

[ ] Yes [X] No

If yes, please identify below (1) the name and title of such person, (2) the name of the legal entity to which such person is connected; (3) the name and title of the elected city official or department head to whom such person has a familial relationship, and (4) the precise nature of such familial relationship.

EXHIBIT A
THE UNIVERSITY OF CHICAGO
BOARD OF TRUSTEES

Andrew M. Alper
Sekhar Bahadur
David G. Booth
David Brooks
Thomas A. Cole
E. David Coolidge III
James S. Crown
Katharine P. Darrow
Daniel L. Doctoroff
Brady W. Dougan
Craig J. Duchossois
John A. Edwardson
James S. Frank
Jack W. Fuller
Timothy M. George
Rodney L. Goldstein
Mary Louise Gorno
Kathryn C. Gould
Sanford J. Grossman
King W. Harris
Kenneth M. Jacobs
Karen L. Katen
Dennis J. Keller
Steven A. Kersten
James M. Kilts
Michael J. Klingensmith
Michael L. Klowden
Robert W. Lane
Charles Ashby Lewis
John Liew
Peter W. May
Joseph Neubauer
Emily Nicklin
Michael P. Polsky
Myrtle Potter
Thomas J. Pritzker
John W. Rogers, Jr.
Andrew M. Rosenfield
David M. Rubenstein
Alvaro J. Saieh
Steve G. Stevanovich
Elizabeth M. Thompson
Mary A. Tolan
Byron D. Trott
Marshall I. Wais
Gregory W. Wendt
Paula Wolff
Paul G. Yovovich
Francis T. F. Yuen
Robert J. Zimmer

EXHIBIT B

Jacquelyn Vincson

Started 04-June-2012

Consultant, Research Technician
University of Chicago
School Of Social Service Administration

CITY EMPLOYMENT:
Department of Family & Support Services

Exhibit B

Name	University Position	Start Date	City Position
Liberty DelaVega	Project Assistant	11.07.2011	Coordinator for Chicago Office of Culture and Tourism
Carrie Humphrey	Receptionist	09.07.2011	Administrative Support/Traffic Control
Ruinan Liu	Project Assistant, Course and Events Assistant	12.01.2011	Part-time Policy Analyst
Deborah Mister	Administrative Assistant	12.12.2011	Aldermanic Assistant to Ald. Preckwinkle

Exhibit C

The University of Chicago operates a number of programs that place student interns or fellows in neighborhood settings to gain valuable work experience and to serve the larger community. Placements are made in various organizations including some operated by the City of Chicago, such as neighborhood schools and local elected officials' offices.

The University of Chicago provided room space to the Department of Buildings on June 11 and 12, 2012 for a life safety evaluation training the Department held for property managers of high rise buildings throughout the City.

The University of Chicago President Robert Zimmer hosted a community reception followed by a dinner at his home on November 8, 2012. The events were attended by various civic leaders and elected officials including Aldermen Dowell, Burns, Hairston and Cochran.

Schuyler Roche Crisham | ATTORNEYS

SCHUYLER, ROCHE & CRISHAM, P.C.

One Prudential Plaza
Suite 3800
130 East Randolph Street
Chicago, Illinois 60601

312 565.2400 TEL
312 565.8300 FAX
SRCattorneys.com

JOHN J. GEORGE
Attorney at Law
TEL 312 565.8439
FAX 312 565.8300
JGeorge@SRCattorneys.com

January 10, 2013

Chairman, Committee on Zoning
Room 200 - City Hall
Chicago, Illinois 60602

In re: The University of Chicago
Institutional Planned Development No. 43 as amended
Chicago, Illinois

The undersigned, John J. George, being first duly sworn on oath, deposes and says the following:

The undersigned certifies that he has complied with the requirements of Sec. 17-13-0107 of the Chicago Zoning Ordinance, by sending written notice to such property owners who appear to be the owners of property within the subject area not solely owned by the Applicant, and to the owners of all property within 250 feet in each direction of the lot line of the subject property, exclusive of public roads, streets, alleys and other public ways, or a total distance limited to 400 feet. Said "written notice" was sent by USPS First Class Mail, no more than 30 days prior to filing the application.

The undersigned certifies that the notice contained: generally, the address of the property sought to be rezoned; a statement of intended use of said property; the name and address of the applicant; the name and address of the owner; and a statement that the applicant intends to file an application for a change in zoning on approximately January 10, 2013.

The undersigned certifies that he has made a bonafide effort to determine the addresses of the parties to be notified under Section 17-13-0107 of the Chicago Zoning Ordinance, and that the accompanying list of names and addresses of surrounding property owners within 250 feet of the subject site is a complete list containing the names and addresses of the people required to be served.

John J. George

Subscribed and sworn to
before me this 10th day of
January, 2013

Debra A. Flanagan

Notary Public

OFFICIAL SEAL
DEBRA A. FLANAGAN
NOTARY PUBLIC, STATE OF ILLINOIS
My Commission Expires 08/21/2016

Schuyler Roche Crisham | ATTORNEYS

SCHUYLER, ROCHE & CRISHAM, P.C.

One Prudential Plaza
Suite 3800
130 East Randolph Street
Chicago, Illinois 60601

312 565.2400 TEL
312 565.8300 FAX
SRCattorneys.com

JOHN J. GEORGE
Attorney at Law
TEL 312 565.8439
FAX 312 565.8300
JGeorge@SRCattorneys.com

January 10, 2013

USPS – FIRST CLASS MAIL

In re: The University of Chicago
Institutional Planned Development No. 43, as amended
Chicago, Illinois

Dear Property Owner or Resident:

In accordance with the requirements for an Amendment to the Chicago Zoning Ordinance, please be informed that on or about January 10, 2013, I, the undersigned attorney, will file an Application for a change in zoning from Institutional Planned Development No. 43, as amended, RM5 Residential Multi-Unit District and B3-3 Community Shopping District to Institutional Planned Development No. 43, as amended, on behalf of the Applicant, The University of Chicago, for the property generally containing these common addresses:

5411-6023 S. Cottage Grove Ave., 5412-5612 S. Maryland Ave., 5618-5858 S. Maryland Ave., 5413-5625 S. Maryland Ave., 5629-5631 S. Maryland Ave., 5639-5859 S. Maryland Ave., 5436-5558 S. Drexel Ave., 5606-6060 S. Drexel Ave., 5501-6059 S. Drexel Ave., 5500-6058 S. Ingleside Ave., 5501-6059 S. Ingleside Ave., 5500-6058 S. Ellis Ave., 5501-6059 S. Ellis Ave., 5482-6058 S. Greenwood Ave., 5501-6059 S. Greenwood Ave., 5500-6056 S. University Ave., 5701-5733 S. University Ave., 7537 S. University Ave., 5749-6057 S. University Ave., 5710 S. Woodlawn Ave., 5720 S. Woodlawn Ave., 5730-6056 S. Woodlawn Ave., 5701-5713 S. Woodlawn Ave., 5733-6059 S. Woodlawn Ave., 5800-6060 S. Kimbark Ave., 5801-6061 S. Kimbark Ave., 5800-6058 S. Kenwood Ave., 5801-6059 S. Kenwood Ave., 5800-6036 S. Dorchester Ave., 5837-6059 S. Dorchester Ave., 5826-6048 S. Blackstone Ave., 5853-6127 S. Blackstone Ave., 6000-6070 S. Harper Ave., 6001-6073 S. Harper Ave., 6000-6074 S. Stony Island Ave., 800-856 E. 55th St., 1020-1032 E. 55th St., 801-1135 E. 55th St., 800-1134 E. 56th St., 801-841 E. 56th St., 901-1135 E. 56th St., 800-1134 E. 57th St., 801-1159 E. 57th St., 1201-1215 E. 57th St., 800-1216 E. 58th St., 801-1381 E. 58th St., 800-1450 E. 59th St., 801-1553 E. 60th St., 818-1360 E. 61st St., 1500-1568 E. 61st St., 1430-1432 E. 61st Pl., Chicago, Illinois

The property is generally bounded by: SEE ATTACHED BOUNDARY DESCRIPTION.

Applicant seeks to include the following properties within the boundaries of Institutional Planned Development No. 43:

- 5634 South Maryland Avenue
- 800-812 East 57th Street, 5651-5659 South Cottage Grove Avenue

Applicant seeks to construct a new parking garage located at East 57th Street and South Cottage Grove Avenue to serve the new hospital pavilion called the Center for Care and Discovery as well as other University of Chicago employees, visitors, and students.

The Applicant and Owner of the property is The University of Chicago whose business address is 5801 South Ellis Avenue, Chicago, Illinois 60637 Attention: Richard Bumstead.

I am the attorney for the Applicant. My address is 130 East Randolph, Suite 3800, Chicago, Illinois 60601. Please feel free to contact me at (312) 565-8439 if you should desire additional information concerning the Application.

Please note that the Applicant is not seeking to purchase or rezone your property. The Applicant is required by law to send you this notice because you own property located within 250 feet of the subject properties.

Sincerely,

John J. George

BOUNDARY DESCRIPTION FOR
INSTITUTIONAL PLANNED DEVELOPMENT NO. 43

Beginning at a line 504.77 feet north of and parallel to East 55th Street; the alley next east of and parallel to South Cottage Grove Avenue; a line 111.62 feet south of East 54th Street; South Maryland Avenue; a line 116.22 feet south of East 54th Street; the alley next east of and parallel to South Maryland Avenue; a line 240 feet north of East 55th Street; South Drexel Avenue; East 55th Street; the alley next west of and parallel to South Greenwood Avenue, or the line thereof it extended where no alley exists; a line 100 feet north of East 55th Street; South Greenwood Avenue; East 55th Street; South University Avenue; East 57th Street; the alley next east of and parallel to South Woodlawn Avenue; a line 150 feet south of and parallel to East 57th Street; South Woodlawn Avenue; a line 297.9 feet north of and parallel to East 58th Street; the alley next east of and parallel to South Woodlawn Avenue; East 58th Street; South Dorchester Avenue; a line 250 feet north of and parallel to East 59th Street; a line 150 feet east of and parallel to South Dorchester Avenue; a line 350 feet north of and parallel to East 59th Street; South Blackstone Avenue; a line 100 feet north of East 59th Street; a line 80 feet west of South Harper Avenue; East 59th Street; South Blackstone Avenue, or a line thereof extended where no street exists; the north line of East 60th Street; South Stony Island Avenue; East 61st Street; the east line of the right-of-way of the Illinois Central Railroad; the south line of East 60th Street; the west line of the right-of-way of the Illinois Central Railroad; East 61st Place; South Blackstone Avenue; East 61st Street or the line thereof extended where no street exists; South Dorchester Avenue; a line 214.37 feet north of East 61st Street; a line 186.60 feet west of South Dorchester Avenue; East 61st Street; a line 163.603 feet west of South Drexel Avenue; a line 340 feet north of east 61st Street; and South Cottage Grove Avenue.

The parcels described in the below table shall be excluded from the above-described property and shall remain RM5 Residential Multi-Unit District:

COMMON ADDRESS:	ZONING DISTRICT:	P.I.N.:	BOUNDED BY:
5700 and 5706 South Woodlawn Avenue	RM5	20-14-116-008-0000 and 20-14-116-009-0000	East 57th Street; South Woodlawn Avenue; a line 88.91 feet south of East 57th Street; the alley next west of and parallel to South Woodlawn Avenue.
5714 South Woodlawn Avenue	RM5	20-14-116-011-0000	A line 148.91 feet south of East 57th Street; South Woodlawn Avenue; a line 198.91 feet south of East 57th Street; the alley next west of and parallel to South Woodlawn Avenue.
5728 South Woodlawn Avenue	RM5	20-14-116-013-0000	A line 248.91 feet south of East 57th Street; South Woodlawn Avenue; a line 298.91 feet south of East 57th Street; the alley next west of and parallel to South Woodlawn Avenue.

5747 South University Avenue	RM5	20-14-116-006-0000	A line 178.89 feet north of East 58th Street; the alley next east of and parallel to South University Avenue; a line 98.91 feet north of East 58th Street; a line 144.29 feet east of and parallel to South University Avenue; a line 104.92 feet north of East 58th Street; a line 73.39 feet east of and parallel to South University Avenue; a line 98.92 feet north of and parallel to East 58th Street; South University Avenue.
5735 South University Avenue	RM5	20-14-116-004-0000	A line 258.89 feet north of East 58th Street; the alley next east of and parallel to South University Avenue; a line 218.89 feet north of East 58th Street; South University Avenue.
5600-5602 South Drexel Avenue	RM5	20-14-108-018-0000	East 56th Street; South Drexel Avenue; a line 47 feet south of East 56th Street; the alley next west of South Drexel Avenue.
5627 South Maryland Avenue	RM5	20-14-108-010-0000	A line 261 feet south of East 56th Street; the alley next east of and parallel to South Maryland Avenue; a line 285 feet south of East 56th Street; South Maryland Avenue.
5635-5637 South Maryland Avenue	RM5	20-14-108-012-0000	A line 333 feet south of East 56th Street; the alley next east of and parallel to South Maryland Avenue; a line 381 feet south of East 56th Street; South Maryland Avenue.
5616 South Maryland Avenue	RM5	20-14-107-017-0000	A line 141 feet south of East 56th Street; South Maryland Avenue; a line 177 feet south of East 56th Street; the alley next west of and parallel to South Maryland Avenue.

Institutional Planned Development Number 43, As Amended
Plan of Development
Statements

1. The area delineated herein as "Institutional Planned Development Number 43, as Amended" consists of nine million four hundred fifty-six thousand four hundred (9,456,400) square feet (two hundred seventeen and nine hundredths (217.09) acres) and is owned or controlled by the University of Chicago ("Applicant") as title holder or as the beneficiary of trusts holding title or in accordance with and under the terms of the South West Hyde Park Redevelopment Corporation Redevelopment Plan and under the terms of an ordinance adopted by the City Council.

2. The University of Chicago, its successor or assignees shall obtain all required official reviews, approvals or permits in connection with this planned development. Any dedication or vacation of streets or alleys or adjustment of rights-of-way or consolidation or resubdivision of parcels shall require a separate submittal on behalf of the University of Chicago and approval by the City Council.

3. The requirements, obligations and conditions contained within this planned development shall be binding upon the Applicant, its successors and assigns and, if different than the Applicant, the legal title holders. All rights granted hereunder to the Applicant shall inure to the benefit of the Applicant's successors and assigns. Furthermore, pursuant to the requirements of Section 17-8-0400 the Chicago Zoning Ordinance, the property, at the time applications for amendments, modifications or changes (administrative, legislative or otherwise) to the planned development are made, shall be under single ownership or under single designated control. Single designated control for purposes of this paragraph shall mean that any application to the

City for any amendment to the planned development or any modification or change hereto (administrative, legislative or otherwise) shall be authorized by all owners of property or any property owners association that may be formed to succeed the Applicant. Provided, however, that any application for an amendment or any other modification or change to a Subarea of this Planned Development may be made solely by the owner of that Subarea, and need not be made or require the authorization of the owners of any other Subarea.

4. This plan of development consist of twenty (20) statements; a Bulk Regulations and Data Table; an Existing Zoning Map; a Planned Development Boundary and Subarea Map; Subarea Detail Maps; a Generalized Land-Use Plan; a Parking Supply with Proposed Additions Plan; a Receiving Dock Locations Plan; a Right-of-Way Adjustment Map; Site Plan, Floor Plans, Landscape Plans, Building Sections, and Elevations (North, South, East and West) for the Parking Garage (5626 South Maryland Avenue). Full-sized copies of the attached Site Plans, Landscape Plans and Building Elevations are on file with the Department of Housing and Economic Development. In any instance where a provision of this Planned Development conflicts with the Chicago Building Code, the Building Code shall control.

5. The property within the boundaries of Institutional Planned Development Number 43, as amended, is divided into twelve (12) subareas as depicted on the Subarea Map.

The following uses shall be permitted within the area delineated herein as Institutional Planned Development Number 43, as amended: College and University, School, Hospital and Medical Service, medical heliport, student and staff housing, Household Living except SRO, related convenience type businesses, accessory and non-accessory parking and accessory uses as authorized by the Chicago Zoning Ordinance.

The uses permitted in each of the twelve (12) subareas are as follows:

Subarea A. College and University, Hospital and Medical Service, medical heliport, student and staff housing, and accessory uses related to the principal uses of the subarea.

Subarea B. College and University, Hospital and Medical Service, student and staff housing, day care, accessory and non-accessory parking and accessory uses related to the principal uses of the subarea.

Subarea C. College and University, student and staff housing, and accessory uses related to the principal uses of the subarea.

Subarea D. College and University, student and staff housing, and accessory uses related to the principal uses of the subarea.

Subarea E. College and University, School, student and staff housing, and accessory uses related to the principal uses of the subarea.

Subarea F. College and University, student and staff housing, and accessory uses related to the principal uses of the subarea.

Subarea G. College and University, student and staff housing, and accessory uses related to the principal uses of the subarea.

Subarea H. College and University, student and staff housing, and accessory uses related to the principal uses of the subarea.

Subarea I. College and University, student and staff housing, day care, and accessory uses related to the principal uses of the subarea.

Subarea J. College and University, Household Living except Single-Room Occupancy, related convenience type businesses, and accessory uses related to the principal uses of the subarea.

Subarea L. College and University, Hospital and Medical Service, student and staff housing, multi-family dwelling accessory to a medical use, and accessory uses related to the principal uses of the subarea.

Subarea O. College and University, School, student and staff housing, residential support services, and accessory uses related to the principal uses of the subarea.

6. Identification signs shall be permitted within Institutional Planned Development Number 43, as amended, subject to the review and approval of the Department of Housing and Economic Development. Temporary signs, such as construction and marketing signs shall be permitted, subject to the review and approval of the Department of Housing and Economic Development. Off-premise signs are prohibited.

7. Any dedication or vacation of streets, alleys or easements in the public way or adjustments of the rights-of-way shall require a separate submittal on behalf of the Applicant and approved by the City Council.

8. Any service drives or other ingress or egress shall be adequately designed and paved in accordance with the regulations of the Chicago Department of Transportation in effect at the time of construction and in compliance with the Municipal Code of the City of the Chicago to provide ingress and egress for motor vehicles. There shall be no parking within such paved areas. Ingress and egress shall be subject to the review and approval of the Department of Transportation, and of the Department of Housing and Economic Development.

9. Off-street parking and loading facilities will be provided in compliance with this plan of development as authorized by the Chicago Zoning Ordinance.

10. For purposes of height measurement, the definitions in the Zoning Ordinance shall apply. Height restriction of any building or any appurtenance thereto shall, in addition to the

Bulk Regulations and Data Table, be subject to height limitations as certified and approved by the Federal Aviation Administration. No building shall be higher than two hundred (200) feet except in Subareas D and E, where the limit shall be one hundred twenty (120) feet (approximately an eight (8) story building, based on approximately 15 feet floor to ceiling height) , and Subarea O, where the limit shall be sixty-five (65) feet (approximately a four (4) story building, based on approximately 15 feet floor to ceiling height) except for 5757 South University Avenue which has an existing one hundred sixty (160) foot tower which is permitted to remain.

11. The maximum permitted floor area ratio (F.A.R.) for the site shall be in accordance with the attached Bulk Regulations and Data Table. For the purpose of floor area ratio calculations and floor area measurements, the definitions in the Chicago Zoning Ordinance shall apply.

12. The improvements on the property, including the buildings, exterior landscaping, landscaping along the adjacent rights-of-way, and all entrances and exits to and from the buildings and their associated parking and loading areas shall be designed, constructed and maintained in substantial conformance with the approved Site Plans, Landscape Plans, and Building Elevations. In addition, the improvements on the property shall be subject to the following regulations:

A. Building Design and Layout.

1. Design Compatibility. The Applicant, its successors and assigns, shall make reasonable efforts to design and construct all buildings in a manner compatible with the existing campus character of the University of Chicago and the adjacent residential areas. The Commissioner of Housing and Economic Development shall determine whether the

improvement complies with the requirement for compatibility during the site plan review process.

2. Quadrangles. The concept of the quadrangle shall be the predominant spatial theme when conceptualizing new development. The quadrangle concept is a system of open spaces or courtyards contained and separated from the surrounding streets by architecture.

3. Building Character and Scale. All new structures will be designed to be compatible with the existing buildings on the University of Chicago campus and adjacent residential areas. Scale, massing, articulation, setbacks, materials, color, texture, lighting, fenestration and other architectural devices will be used to create a design in character with the architectural heritage of the University and Hyde Park. Exterior walls visible from any adjacent public street shall be designed using texture and details of windows, openings, projections, recesses, offsets or other architectural elements. Special attention shall be given to achieve an interesting building design at the pedestrian level through the use of landscape elements, articulation of surface forms and textures, expression of the structural rhythm and architectural detail. Where active uses are located along the periphery, windows and entrances will be encouraged at grade level along the public way. Established circulation and public space patterns at street level will be respected. Existing architectural details, such as cornice height, fenestration rhythms and building setbacks from surrounding structures shall be recognized in the design of the building.

The Main Quadrangle Zone (defined as Subarea D) is identified by the ensemble of original campus buildings serving a variety of disciplines and functions. The presence of Gothic Revival buildings evokes a character defined by a human scale and careful attention to detail and

craft. This part of campus is distinguished as walkable with well-scaled open spaces connected by pedestrian pathways.

Adjacent to the Main Quadrangle Zone there is a transition zone that moves from the original ensemble of larger-scale academic and institutional buildings to the neighborhood-scaled institutional and residential buildings exemplified on University Avenue and Woodlawn Avenue. Future development in Subarea O should respect the well proportioned mix of smaller-scaled institutional buildings, repurposed single-family residences, and privately owned single-family residences. Future building planning and design shall respect and maintain the serene and walkable character of this soft transition zone.

The Applicant acknowledges that all twelve existing buildings on the 5700 block of South Woodlawn Avenue within this Planned Development, and within Subarea O, are listed on the National Register of Historic Places as part of the Hyde Park and Kenwood Historic District (excluding the McGiffert House, the "Historic Buildings"). Eight of the Historic Buildings are color-coded orange in the Chicago Historic Resources Survey (i.e., identified as potentially significant), two are rated yellow (i.e., identified as properties without individual significance, but with good physical integrity), and one, rated red, has been designated a Chicago Landmark (Robie House at 5757 South Woodlawn Avenue). In addition to any requirements imposed by this Planned Development, the Applicant understands and agrees that the orange-rated Historic Buildings are subject to Section 13-32-230 of the Municipal Code (regarding demolition) and that Robie House is subject to the Chicago Landmarks Ordinance. The inclusion of the Historic Buildings in this Planned Development does not exempt the Applicant from complying with such provisions. Further, Applicant understands and agrees that Robie House at 5757 S. Woodlawn Ave. is a Chicago Landmark and that the Applicant shall give priority to the

preservation and adaptive reuse of Chicago Landmark buildings. Work to designated Chicago Landmarks, herein specifically, Robie House, is subject to the review and approval of the Commission on Chicago Landmarks pursuant to the Chicago Landmarks Ordinance, Sec. 2-120-740.

Pursuant to the Zoning Ordinance (Section 17-8-0911) and Section 13-32-230 of the Municipal Code, the Applicant acknowledges that it is in the public interest to give priority to the adaptive reuse of historic resources, and agrees to retain and preserve the Character-Defining Features (as hereinafter defined) of the Historic Buildings whenever practicable. To the extent retention or preservation of a Character-Defining Feature is not practicable , Applicant agrees to renovate or adapt such Character-Defining Feature in a manner compatible with the historic character of the subject Historic Building and with the 5700 block of South Woodlawn Avenue. The term "Character-Defining Features" as used in this Planned Development means the prominent or distinctive aspects, qualities, or characteristics of a Historic Building that contribute significantly to its physical character. The Character-Defining Features of the Historic Buildings are identified in *The University of Chicago Woodlawn Avenue Plan, Subarea O, 2012-2016* (as such plan may hereafter be amended, the "Woodlawn Plan"). The Applicant prepared the Woodlawn Plan in order to set forth building level detail for each property that the Applicant owns on the 5700 block of South Woodlawn Avenue. The Woodlawn Plan shall include Character-Defining Features for each Historic Building, including Original Elements and Non-Original Elements, Guidelines for review of the Character-Defining Features of the Historic Buildings, as well as terms for a community engagement process. The Woodlawn Plan will describe the existing condition of the Historic Buildings and outline future development plans for such buildings, if known. The Woodlawn Plan does not include final plans for the Historic

Buildings and, therefore, remains subject to change. The Applicant acknowledges and agrees that any changes to the Woodlawn Plan must be made in accordance with the procedures set forth in the "Intentions" section of the plan. The Applicant further acknowledges and agrees that any work or changes affecting the Character-Defining Features of the Historic Buildings on the 5700 block of South Woodlawn Avenue shall be subject to the review and approval of the Historic Preservation Division of the Department of Housing and Economic Development as part of Part II review, and that the Historic Preservation Division shall base its review and approval upon the Woodlawn Plan and the Guidelines therein to assist in its decision-making with respect to such work or changes.

4. Projections Over Rights-Of-Way. Horizontal projections (such as balconies, loggias or terraces) shall be permitted within required building setbacks. Canopies, awnings, cornices and/or similar projections into the public way shall be allowed provided they do not in any way obstruct the public way. Sky bridges shall only be permitted after the review and approval of the Commissioner of the Department of Housing and Economic Development.

5. Lighting. Base-level lighting shall address a variety of functions. More intense, but directed lighting shall be provided at public entries, drop-offs, pedestrian walkways, et cetera. Base-level façade and landscape lighting will be softer in nature. The use of lighting to highlight architectural features is strongly encouraged; however, lighting shall not beam directly into the windows of nearby buildings.

6. Vacant Sites. If construction does not occur within twelve (12) months from the date a site is cleared, the site shall be graded, seeded to grass and maintained as a lawn area.

B. Traffic, Circulation And Parking

1. Traffic Management. The Applicant acknowledges that the development of the University of Chicago Campus and related Medical Facilities will have unique traffic generation and parking characteristics which will require ongoing operation controls to minimize the impact on the surrounding neighborhood and the traffic network. Accordingly, the Applicant shall be responsible for implementing certain operational controls over parking and traffic activity expected to occur adjacent to these facilities. These operational controls are set forth in a "Traffic Management Plan" (T.M.P.).

In order to assure the T.M.P.'s effectiveness, the Applicant shall submit to the Commissioner of the Chicago Department of Transportation (with a copy to the Commissioner of Housing and Economic Development) a biannual report which will describe the previous two (2) years of traffic and parking activity, update population figures, and assess the effectiveness of the various provisions of the T.M.P. and recommend modifications. Additionally, the Applicant or its designated representative shall cooperate with the City and with the applicable transit agencies in the on-going review and updating the T.M.P.

In the event the Chicago Department of Transportation determines that the measures taken as part of the T.M.P. do not prove effective, the Chicago Department of Transportation may request additional traffic management, parking or control measures as needed to mitigate or eliminate traffic interference. After meetings between the Applicant and the Chicago Department of Transportation, Applicant may be responsible for making any modifications to the T.M.P., and for implementing any additional traffic management or control measures reasonably required by the Department of Transportation.

Modifications to the T.M.P. may be made at any time with the approval of the Commissioner of Transportation and the Commissioner of the Department of Housing and Economic Development. Such modifications and approvals shall be kept on file with the Department of Transportation and the Department of Housing and Economic Development.

2. Circulation. The pedestrian circulation and open space system shall continue to be emphasized as the organizing framework for campus development. Priority shall be given to a network of primary campus pedestrian routes running through and between the blocks of campus providing a visible, continuous linkage of the major spaces in each block. In turn, the major spaces should be established at the outset as the framework around which building sites are organized.

The architectural complement to this principle is emphasizing primary pedestrian entries to buildings on the sides which face the open space and by avoiding the penetration of vehicular and service functions into the open space where feasible.

The strect grid system shall remain as the organizing principle for pedestrian and vehicular circulation as the peripheral areas of the campus grow and develop. This continues to respect the order established by the City of Chicago street grid system and the axial form of the central campus. Variations in the pattern should appear mainly as a result of building and spatial organization at the block or sub-block scale. Maintaining a reasonably fine-grained street network in the campus area will continue to provide access and circulation to all parts of the campus and surrounding neighborhoods.

Parking lot layout, loading access, private roadway circulation routes, parking structure operational design, and the location and design of curb cuts at the public street shall be

constructed in substantial accordance with the Site Plans submitted to and approved by the Department Housing and Economic Development.

3. Parking. The number of required parking spaces shall be determined by applying University population figures against parking ratios described in the Traffic Management Plan.

The amount of required parking may be reduced by a maximum of twenty-percent (20%) if the Department of Housing and Economic Development determines, in consultation with the Department of Transportation, that a reduction is warranted based on alternate modes of transportation provided by (or supported by) the University.

Under this ordinance, a minimum of two percent (2%) of the spaces shall be designed and designated for use by the handicapped.

4. Curb Cuts. Private roadways, driveways, entrances to off-street parking and loading docks, and all other facilities requiring curb cuts shall be located to minimize conflicts with on-street traffic and with pedestrian circulation. No curb cut shall be located within ten (10) feet of any property line or within ten (10) feet of any other curb cut. All such curb cuts shall comply with City of Chicago standards.

5. Private Roadways. A private roadway shall mean any private drive located on private property which is designed and intended for use as vehicular access to functions located therein. Firelanes, if required within the private property, shall be designed and paved to provide access and egress for emergency vehicles. Any private roadway shall be designed and configured to provide direct and coherent pathways to public streets.

C. Site Amenities and Landscaping.

1. Landscape Design. All projects submitted to the Department of Housing and Economic Development shall have a Landscape Plan. The Landscape Plan shall continue the planting design traditions established in the central campus, consisting of broad sweeps of lawn, canopy shade trees, ornamental flowering trees and shrubs, and flowerbeds. In addition, the Landscape Plan will adhere to the parkway planting provisions of the Chicago Zoning Ordinance and corresponding guidelines and regulations for installation of shade trees along the city parkways.

2. Paving Materials. When decorative paving materials are proposed for walkways or roads, they shall be in accordance with the established palette on the University of Chicago campus. This palette includes stone, brick, concrete pavers, permeable pavers, and specialty concrete.

3. Site Amenities. If site amenities such as light standards, trash receptacles, benches, flagpoles, ash urns and planters are specified for placement within the publicly accessible outdoor spaces of a proposed development, they shall be compatible with those items presently existing on the University of Chicago campus.

4. Landscaping shall be installed and maintained substantially in accordance with the Landscape provisions of the Chicago Zoning Ordinance on all surface lots within this planned development.

13. The terms, conditions and exhibits of the planned development ordinance may be modified administratively by the Zoning Administrator upon the request of the Applicant and after a determination by the Zoning Administrator that such modification is minor, appropriate, consistent with Section 17-13-0611 of the Chicago Zoning Ordinance and the nature of the development of the property contemplated in this planned development ordinance. Any such

modification shall be deemed to be a minor change in the planned development ordinance as contemplated by Section 17-13-0611 of the Chicago Zoning Ordinance.

14. The improvements on the property shall be designed, constructed and maintained in substantial conformance with approved Site Plans or the plans and exhibits attached hereto and with the parkway and vehicle use area landscaping provisions of the Chicago Zoning Ordinance and corresponding regulations and guidelines

15. Prior to the issuance by the Department of Housing and Economic Development of a determination pursuant to Section 17-13-0610 of the Chicago Zoning Ordinance ("Part II Approval") of the improvements within this Institutional Planned Development Number 43, as amended, the Applicant shall submit plans of such buildings for site and elevation plan review and approval of the Commissioner of the Department. Prior to the approval of such site and elevation plans for any new building containing more than 75,000 square feet of floor area, any building addition that contains more than 75,000 square feet of new floor area, any new building that is higher than 80 feet or any building addition that creates a total height that is higher than 80 feet, the Commissioner shall submit the plans to the Chicago Plan Commission for its information and comment. Notice of the hearing shall be posted by the Applicant on the property in question (but no written notice pursuant to Section 17-13-0107-A of the Zoning Ordinance, by the Applicant, shall be required). Review and approval of the Site and Elevations Plans by the Commissioner is intended to assure that specific development proposals substantially conform with this planned development and to assist the City in monitoring ongoing development. Such Site and Elevation Plans need only include that portion of the property, for which approval is being sought by the Applicant. No Part II Approval for any portion of the property shall be granted until an applicable Site Plan has been approved.

Following approval of the Site/Landscape Plan and Elevations by the Commissioner, the approved plans and supporting data and materials shall be kept on permanent file with the Department and shall be deemed to be an integral part of this planned development. Specific Site/Landscape Plans and Elevations are being approved by the Chicago Plan Commission through this planned development amendment for the Parking Garage at 5626 South Maryland Avenue. As such, no separate site plan approval is required with respect to this building following passage of this amendatory ordinance.

After approval of Site/Landscape and Elevation Plans, the approved plans may be changed or modified pursuant to the provisions of Statement 13 hereof. In the event of any inconsistency between an approved plans and the terms of this planned development in effect at the time of approval of such plans or of the modifications or changes thereto, the terms of this planned development shall govern.

A Site Plan shall, at a minimum, provide the following information:

a. the boundaries of the site or portion of the property for which approval is being sought;

b. the footprint of the proposed improvements;

c. elevations of the improvements;

d. location and depiction of all parking spaces (including relevant dimensions);

e. location and depiction of all loading berths (including relevant dimensions);

f. all drives, roadways and vehicular routes;

g. all landscaping and buffer zones (including a description of all landscape materials);

h. statistical information applicable to the property limited to the following:

i. floor area and floor area ratio;

ii. floor area devoted to retail uses;

iii. number of dwelling units;

iv. number of parking spaces;

v. number of loading berths; and

vi. uses of parcels.

i. parameters of building envelopes including:

i. maximum building height; and

ii. setbacks, required and provided.

Site/Landscape and Elevation Plans shall include such other information as may be necessary to illustrate substantial conformance to this planned development.

16. The Applicant shall comply with Rules and Regulations for the Maintenance of Stockpiles, promulgated by the Commissioner of the Department of Streets and Sanitation, the Commissioner of the Environment and the Commissioner of Buildings under Section 13-32-125 of the Municipal Code of Chicago or any other provision of that Code.

17. Upon Part II Review, a Part II Review Fee shall be assessed by the Department of Housing and Economic Development pursuant to Section 17-13-0610 of the Chicago Zoning Ordinance. The fee as determined by staff at the time is final and binding on the Applicant and must be paid to the Department of Revenue prior to the issuance of any Part II approval.

18. The Applicant acknowledges that it is in the public interest to design, construct and maintain the project in a manner that promotes, enables and maximizes universal access throughout the property. Plans for all buildings and improvements on the property shall be reviewed and approved by the Mayor's Office for People with Disabilities (M.O.P.D.) to ensure

compliance with all applicable laws and regulations related to access for persons with disabilities and to promote the highest standard of accessibility. No building permit shall be issued by the Department of Buildings until the Director of M.O.P.D. has approved detailed construction drawings for each building or improvement.

19. The Applicant acknowledges that it is in the public interest to design, construct, renovate and maintain all buildings in a manner that provides healthier indoor environments, reduces operating costs and conserves energy and natural resources. The roof of the Parking Garage at 5626 South Maryland Avenue shall meet the internal and perimeter planting requirements of the Chicago Landscape Ordinance for vehicular use areas, except trees shall not be required. The Parking Garage shall have a green roof on at least 10% of the building's net roof area (approximately 7,895 square feet of green roof). All other developments must be in compliance with the current City of Chicago Sustainable Development Policy set forth by the Department of Housing and Economic Development in effect at the time of application for Site Plan Approval.

20. Unless substantial construction of the Parking Garage at 5626 South Maryland Avenue has commenced within six (6) years following the adoption of this planned development amendment, and unless completion is thereafter diligently pursued, then this planned development, only insofar as it pertains to approval of the Site Plan, Landscape Plan, and Building Elevations for the aforementioned project that has not begun construction, shall expire. All other provisions of this Planned Development shall be in full force and effect.


Bulk Regulations and Data Table

Subarea	Square Feet	Acres (Net)	Maximum Percent Site (Square Feet)	Maximum Floor Area Ratio (Square Feet)
A	1,538,841	35.53	52.00% (800,197)	4.00 (6,115,364)
B	1,492,705	34.26	30.40% (453,782)	2.22 (3,313,805)
C	949,880	21.81	42.00% (398,950)	2.00 (1,899,760)
D	1,361,595	31.26	28.22% (384,242)	2.20 (2,995,509)
E	860,796	19.76	33.50% (288,367)	2.20 (1,893,751)
F	408,079	9.37	20.00% (81,616)	2.50 (1,020,197)
G	699,433	16.06	30.80% (215,425)	2.50 (1,748,582)
H	719,303	16.51	25.00% (179,826)	2.20 (1,582,468)
I	632,847	14.52	46.00% (291,110)	2.20 (1,392,263)
J*	341,606	7.84	25.00% (85,401)	1.50 (512,409)
L	251,775	5.78	24.00% (60,426)	2.50 (629,438)
O	199,540	4.58	35.00% (69,839)	2.20 (438,988)
TOTAL CAMPUS	9,456,400	217.09	35.00% (3,309,740)	2.50 (23,641,000)

Required Parking and Loading: as required by the Traffic Management Plan in Statement Number 12.

Subarea "J" is limited to a maximum of three hundred twenty-two (322) dwelling units, a minimum off-street parking requirements of three hundred eight (308) spaces and a maximum of twenty thousand (20,000) square feet of related convenience business and related other uses.

Applicant: The University of Chicago
Date Introduced: January 17, 2013
Date of Chicago Plan Commission:

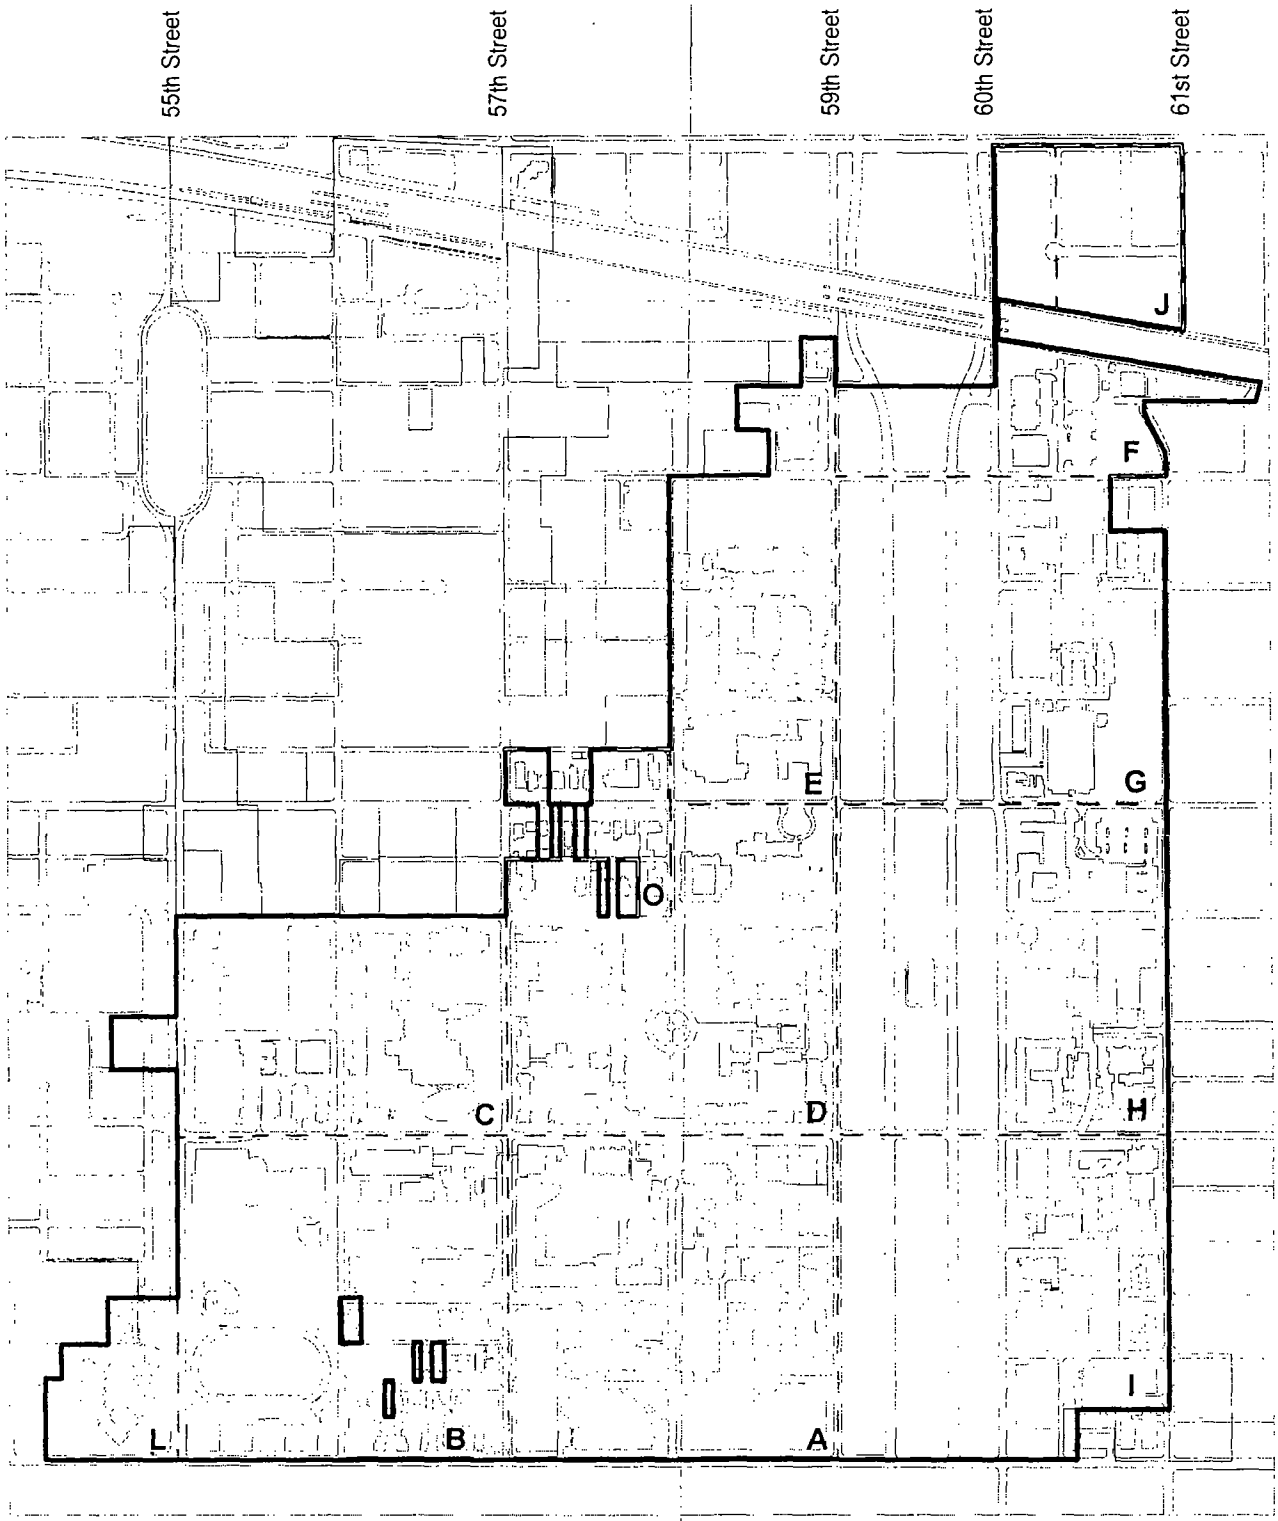

THE UNIVERSITY OF CHICAGO


PLANNED DEVELOPMENT #43
BOUNDARY AND SUBAREA MAP

Properties Added November 2012

A University Subareas

Planned development boundary as amended 2012

APPLICANT: THE UNIVERSITY OF CHICAGO
DATE INTRODUCED: JANUARY 17, 2013
DATE OF CHICAGO PLAN COMMISION:

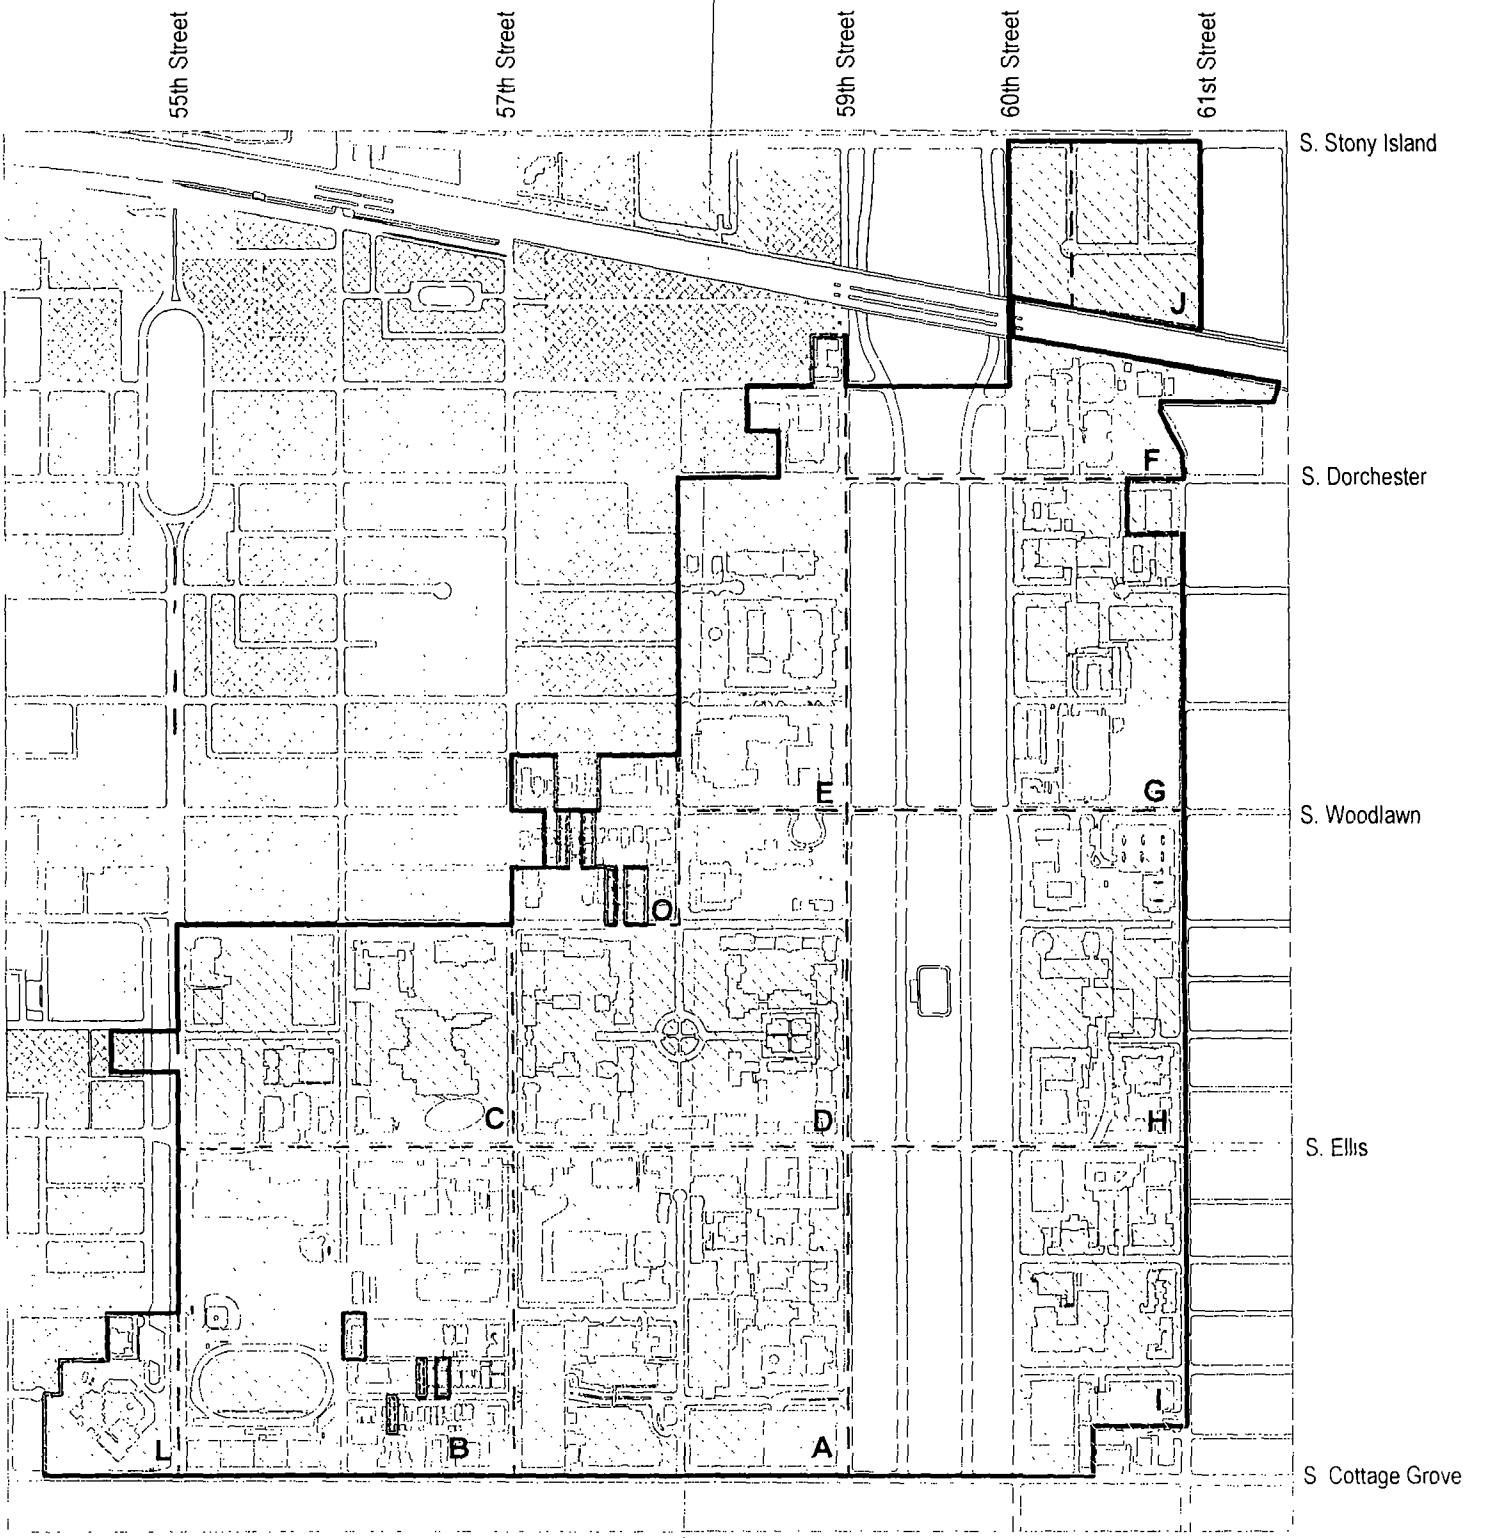

THE UNIVERSITY OF CHICAGO

PLANNED DEVELOPMENT #43
GENERALIZED LAND USE PLAN


Residential Business

Institutional

APPLICANT: THE UNIVERSITY OF CHICAGO

DATE INTRODUCED: JANUARY 17, 2013

DATE OF CHICAGO PLAN COMMISION:

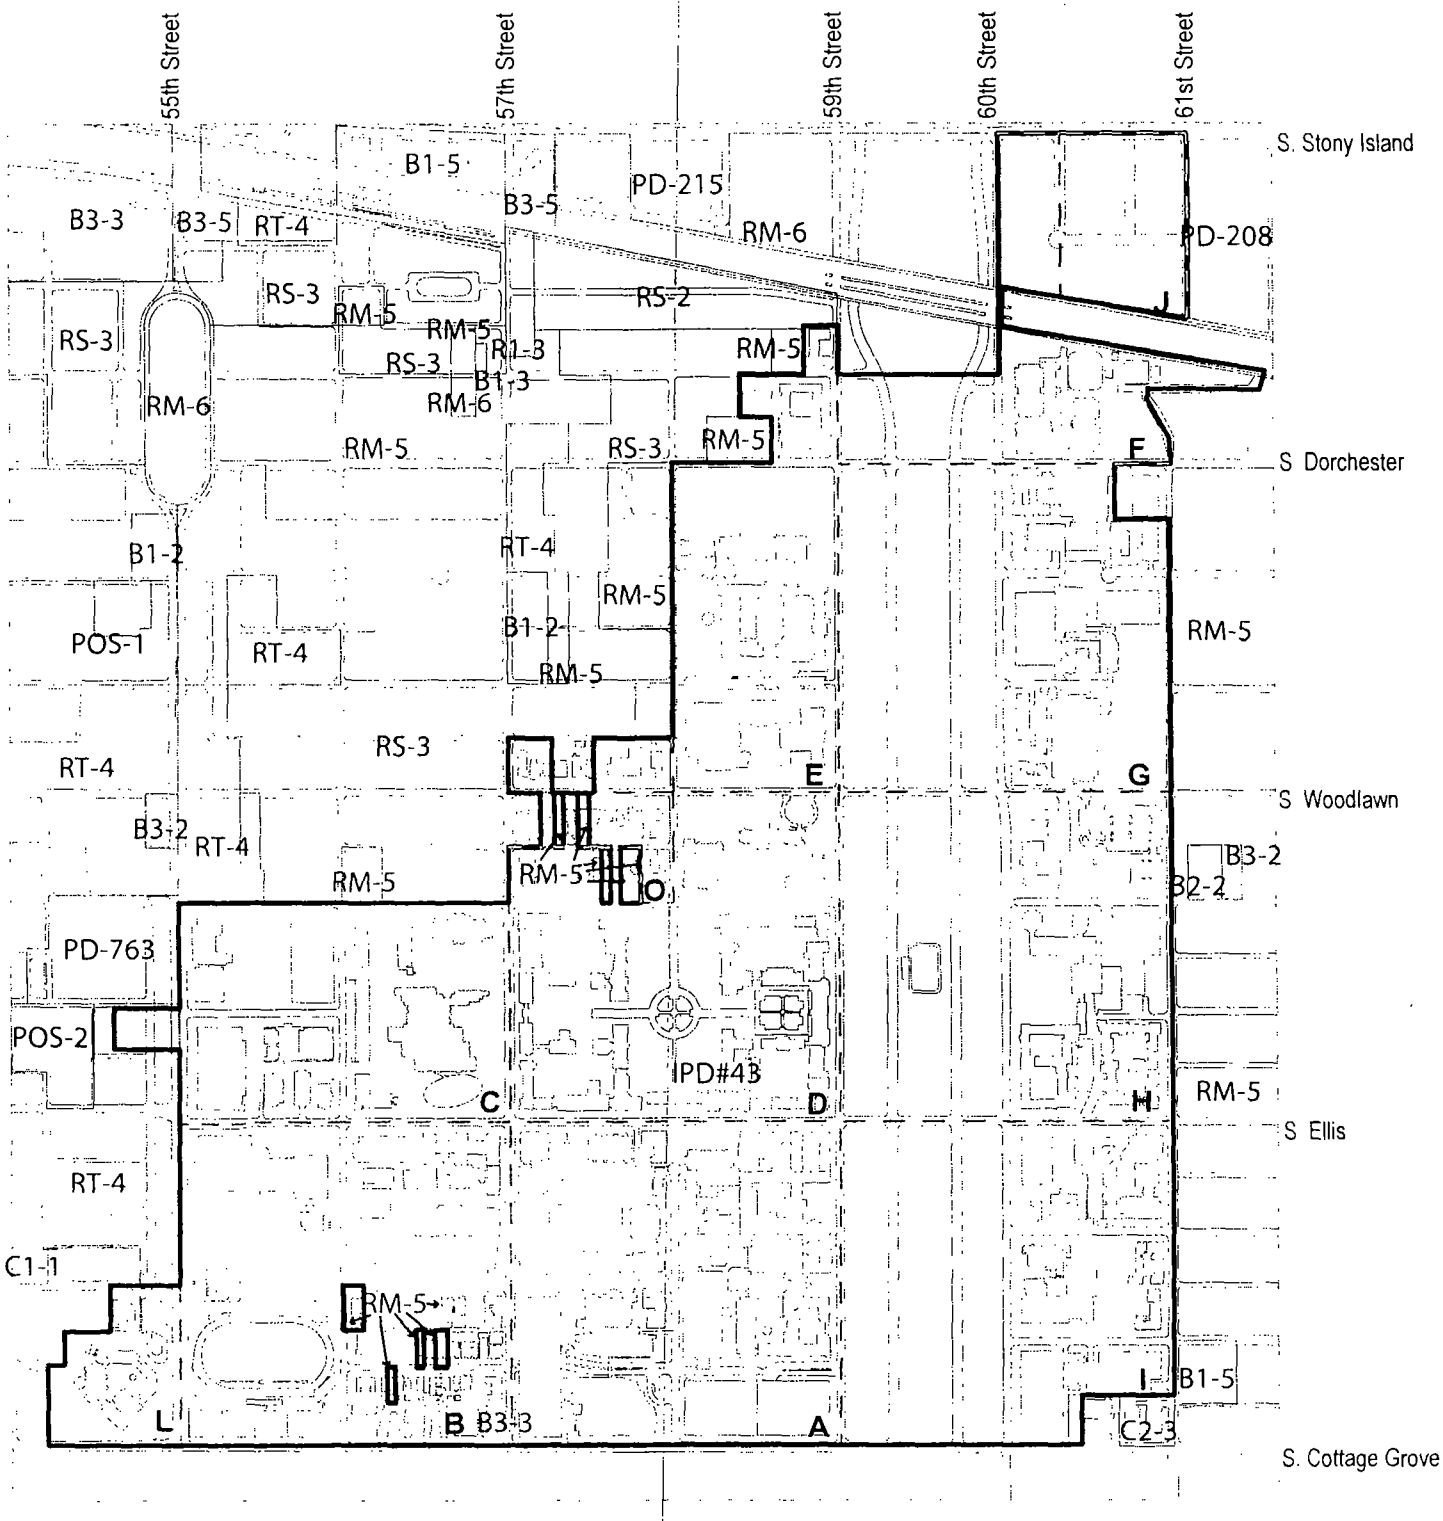


THE UNIVERSITY OF CHICAGO

PLANNED DEVELOPMENT #43
EXISTING ZONING MAP

Proposed Planned Development

R4 Underlying Zone

APPLICANT: THE UNIVERSITY OF CHICAGO
DATE INTRODUCED: JANUARY 17, 2013
DATE OF CHICAGO PLAN COMMISION:

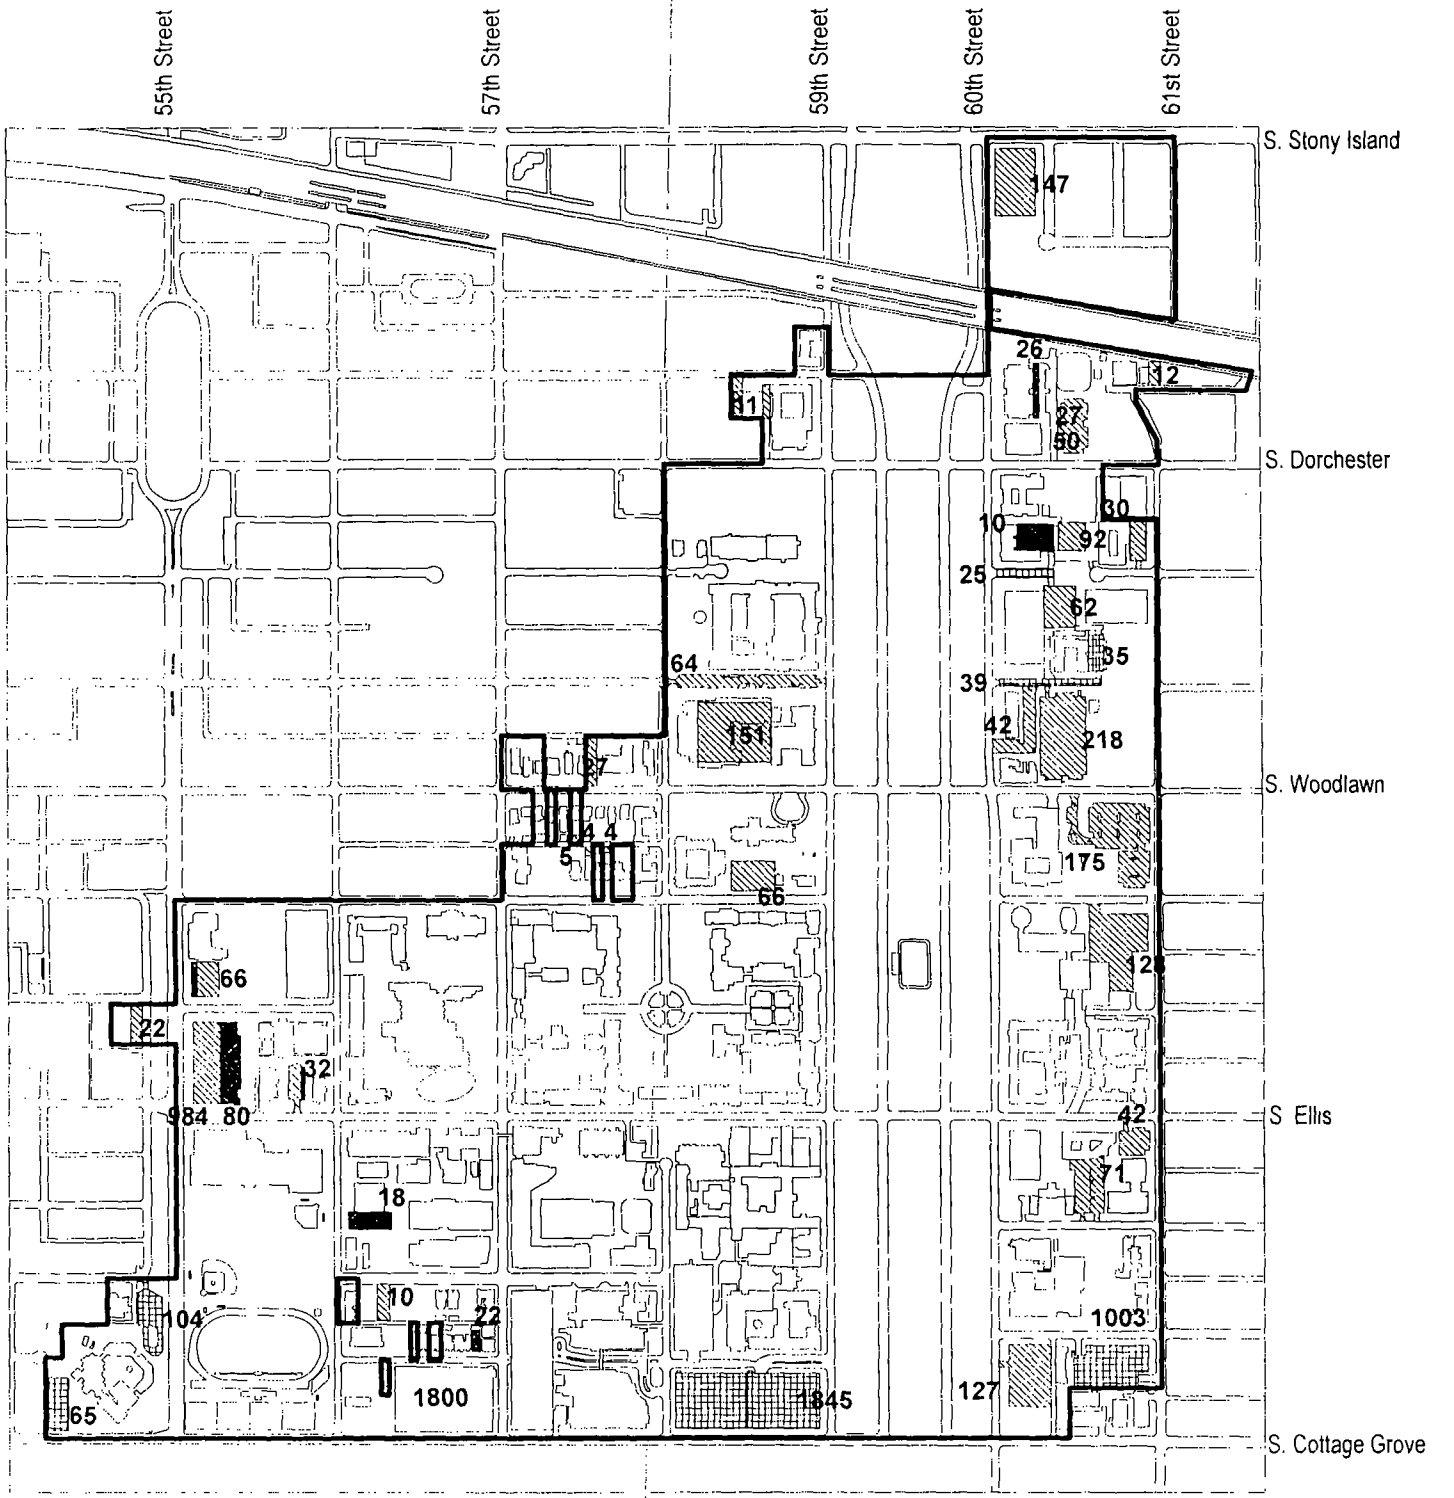


THE UNIVERSITY OF CHICAGO

PLANNED DEVELOPMENT #43
PARKING SUPPLY WITH PROPOSED ADDITIONS

University Parking
Additions/Change
Other Parking
Visitor Parking

APPLICANT: THE UNIVERSITY OF CHICAGO
DATE INTRODUCED: JANUARY 17, 2013
DATE OF CHICAGO PLAN COMMISION:

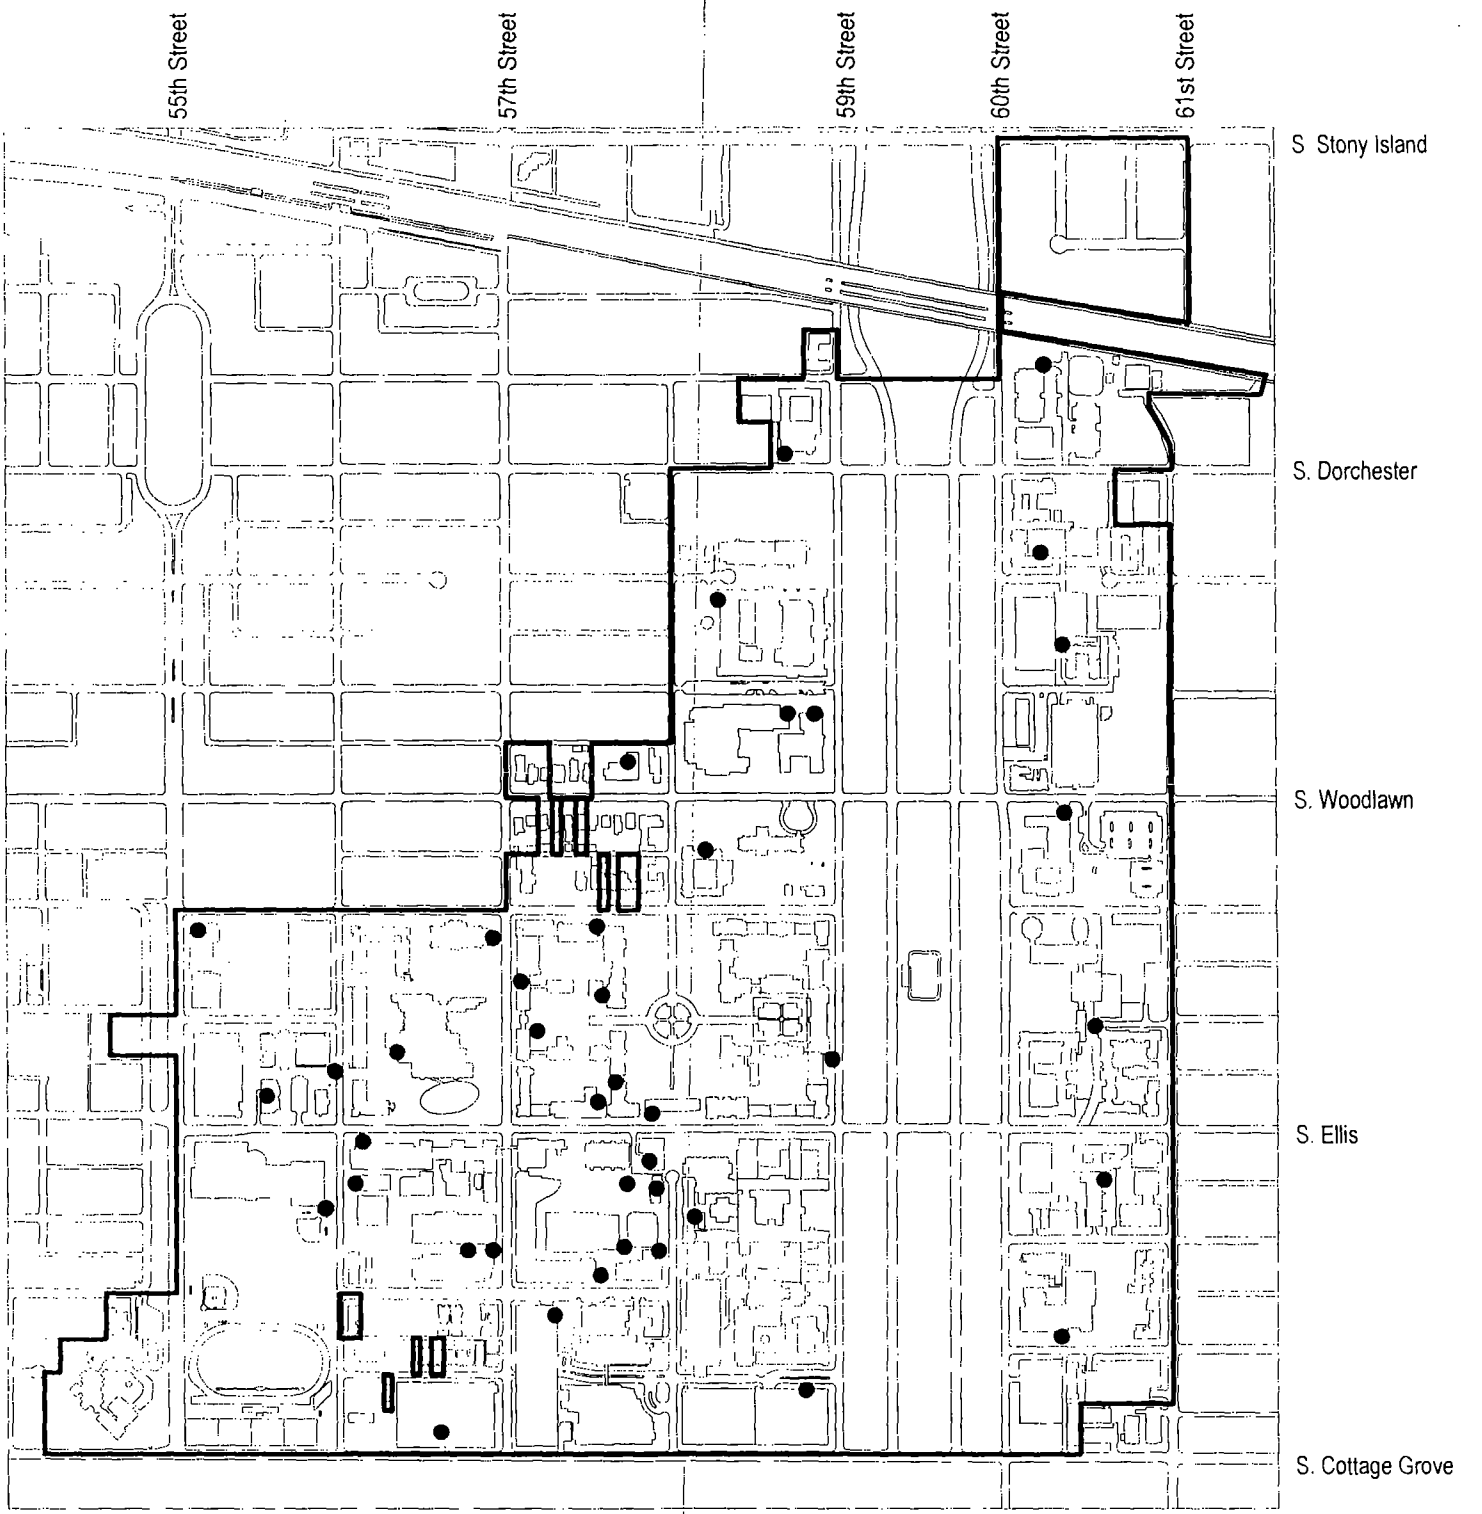


THE UNIVERSITY OF CHICAGO

PLANNED DEVELOPMENT #43
RECEIVING DOCK LOCATIONS

● Receiving Docks

APPLICANT THE UNIVERSITY OF CHICAGO
DATE INTRODUCED JANUARY 17, 2013
DATE OF CHICAGO PLAN COMMISION

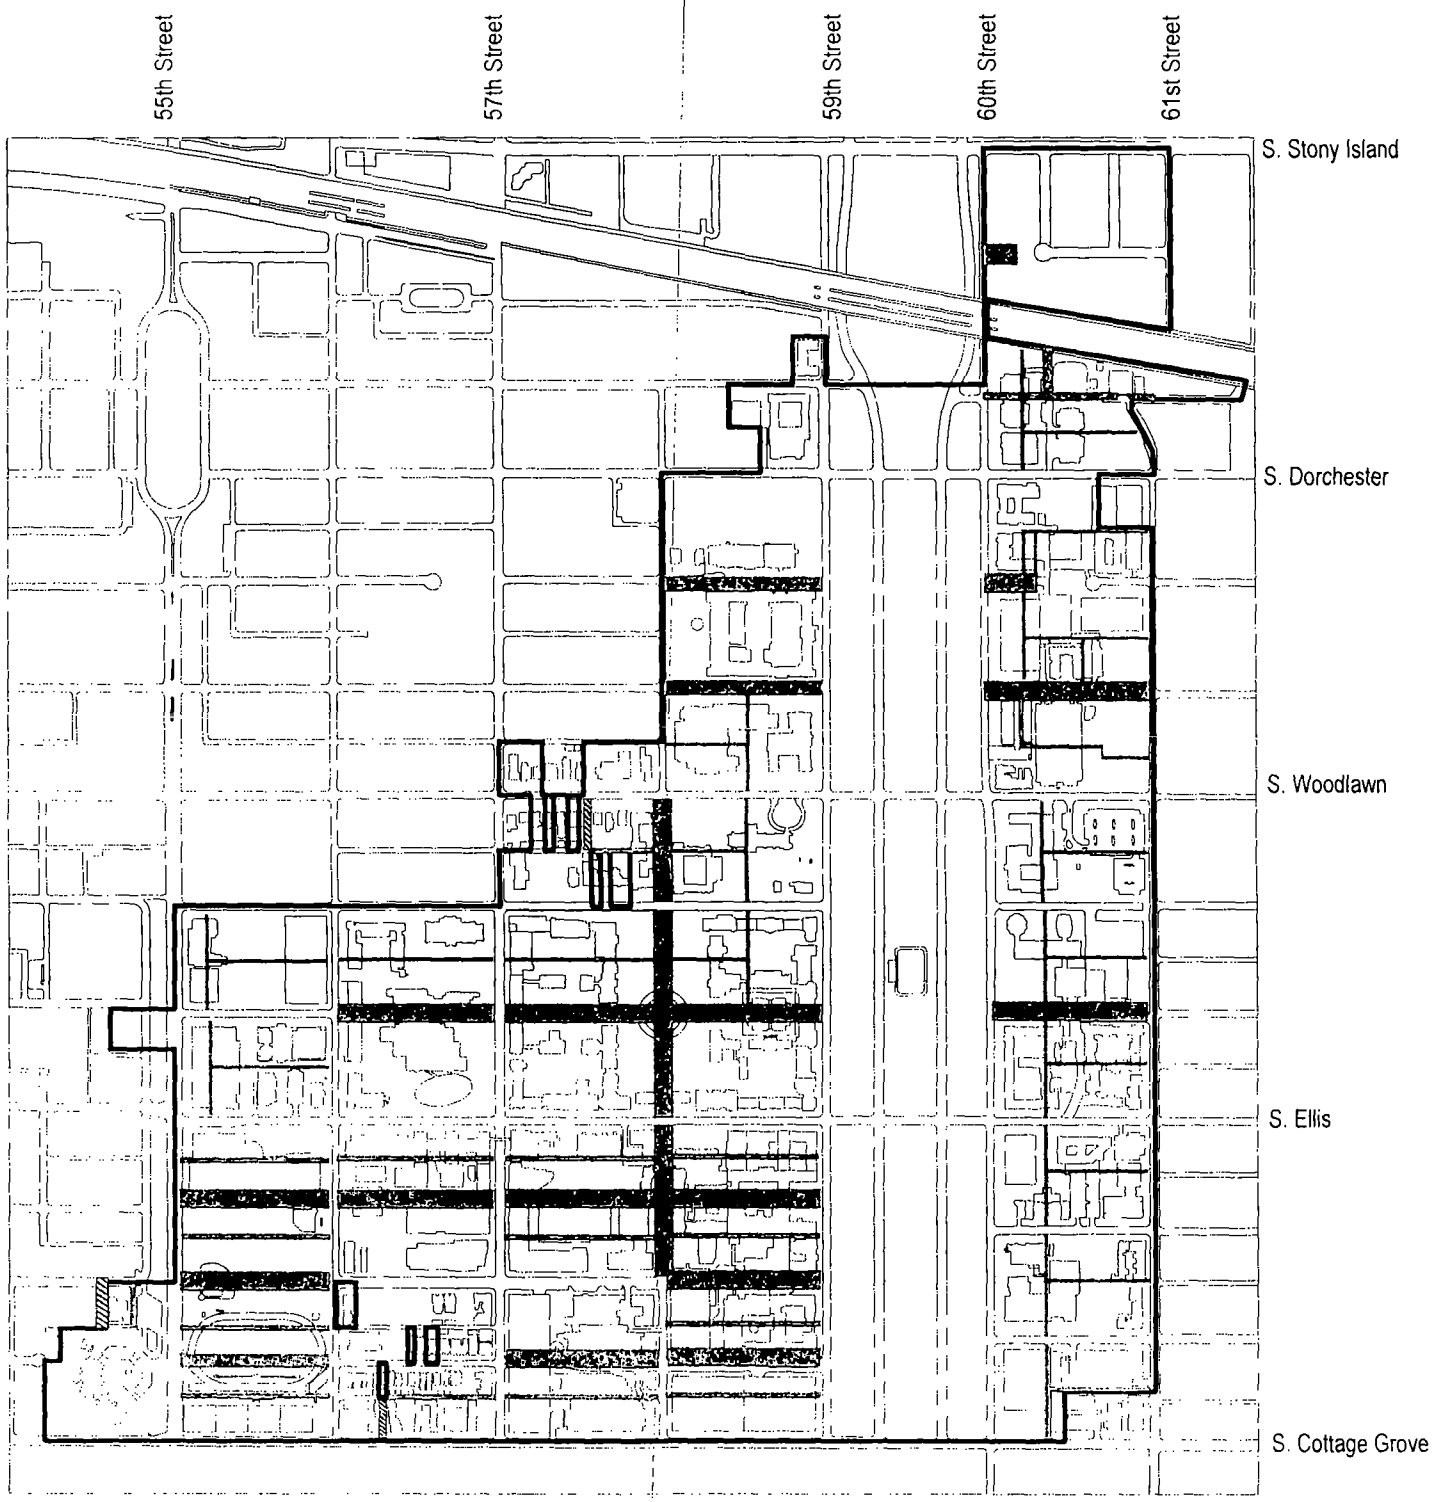


THE UNIVERSITY OF CHICAGO

PLANNED DEVELOPMENT #43
RIGHT OF WAY ADJUSTMENT MAP

Vacated

Dedicated

APPLICANT: THE UNIVERSITY OF CHICAGO
DATE INTRODUCED: JANUARY 17, 2013
DATE OF CHICAGO PLAN COMMISION:

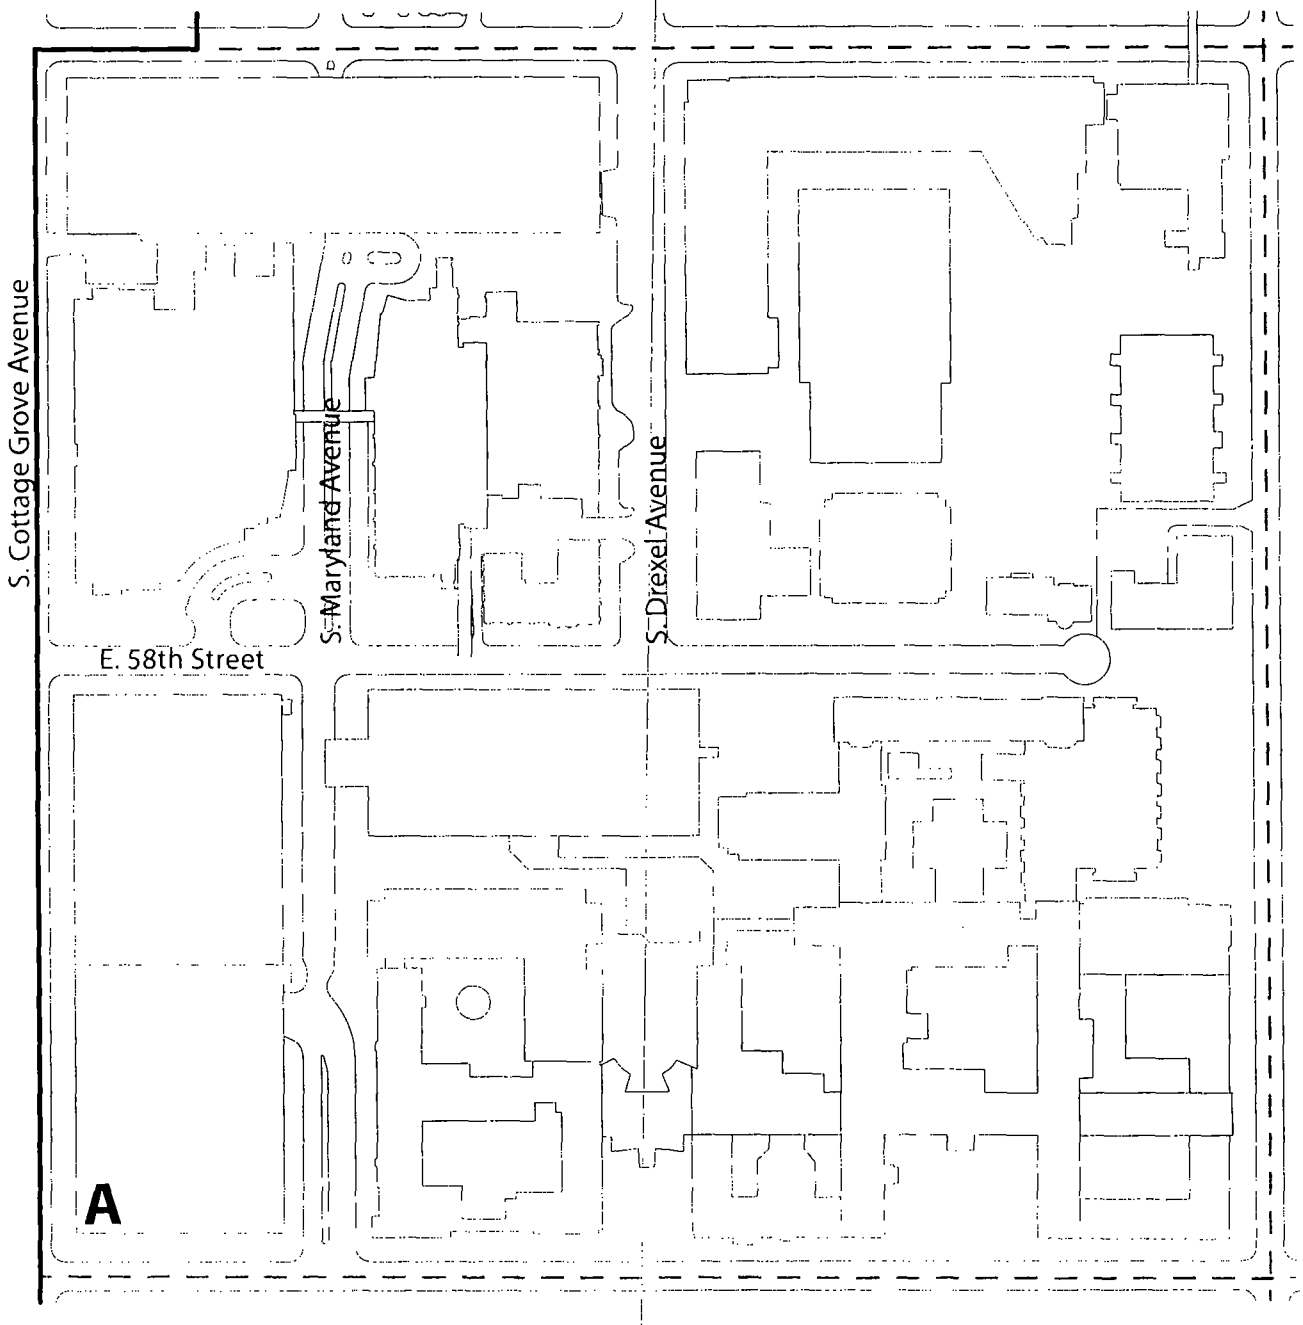

THE UNIVERSITY OF CHICAGO


SUBAREA A - PLANNED DEVELOPMENT #43 BOUNDARY AND SUBAREA MAP

Properties Added November 2012

A University Subareas

Planned development boundary as amended 2012

APPLICANT: THE UNIVERSITY OF CHICAGO
DATE INTRODUCED: JANUARY 17 2013
DATE OF CHICAGO PLAN COMMISION:

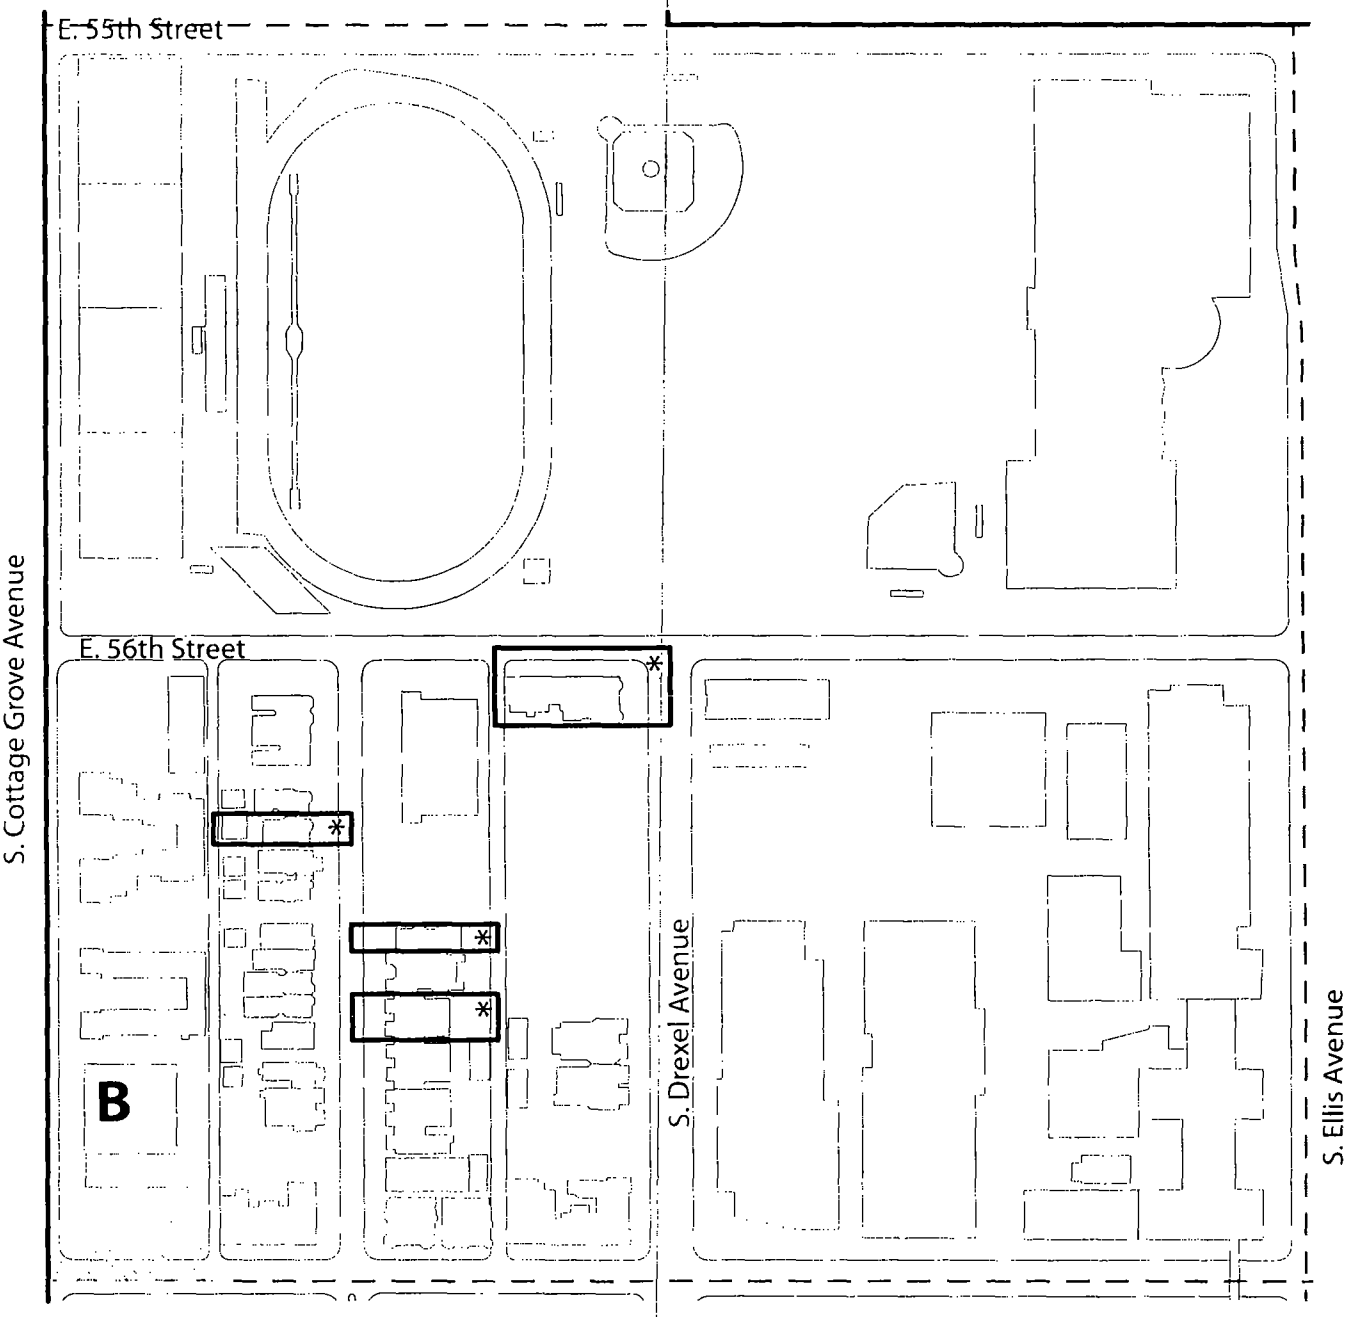


THE UNIVERSITY OF CHICAGO

SUBAREA B - PLANNED DEVELOPMENT #43 BOUNDARY AND SUBAREA MAP

- Properties Added November 2012
- University Subareas
- Planned development boundary as amended 2012
- * Not Included in PD

APPLICANT: THE UNIVERSITY OF CHICAGO
DATE INTRODUCED: JANUARY 17, 2013
DATE OF CHICAGO PLAN COMMISION:

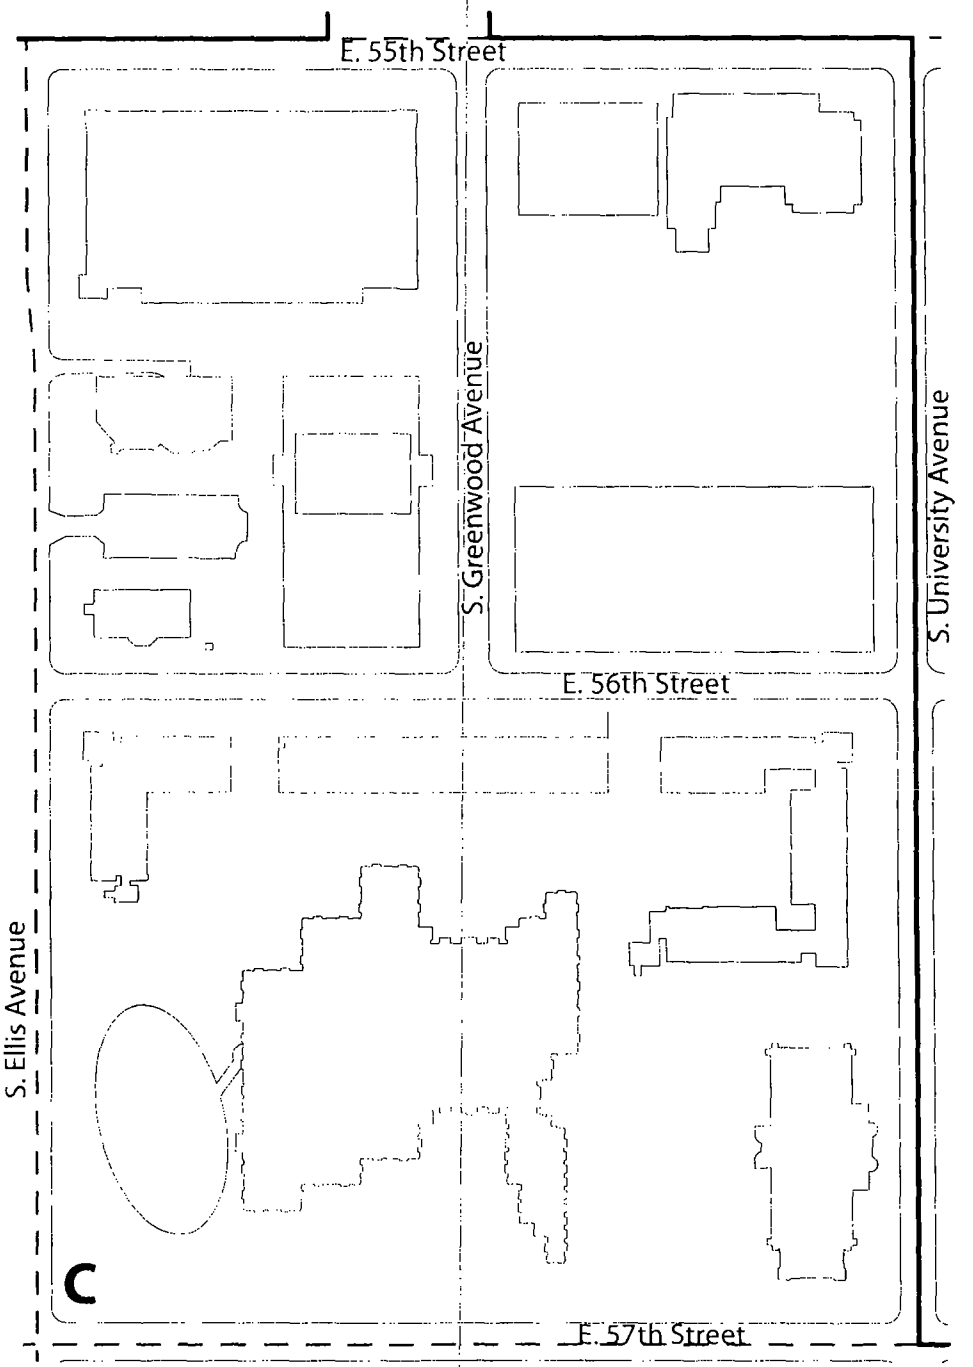

THE UNIVERSITY OF CHICAGO


SUBAREA C - PLANNED DEVELOPMENT #43 BOUNDARY AND SUBAREA MAP

Properties Added November 2012

University Subareas

Planned development boundary as amended 2012

APPLICANT: THE UNIVERSITY OF CHICAGO
DATE INTRODUCED: JANUARY 17, 2013
DATE OF CHICAGO PLAN COMMISION

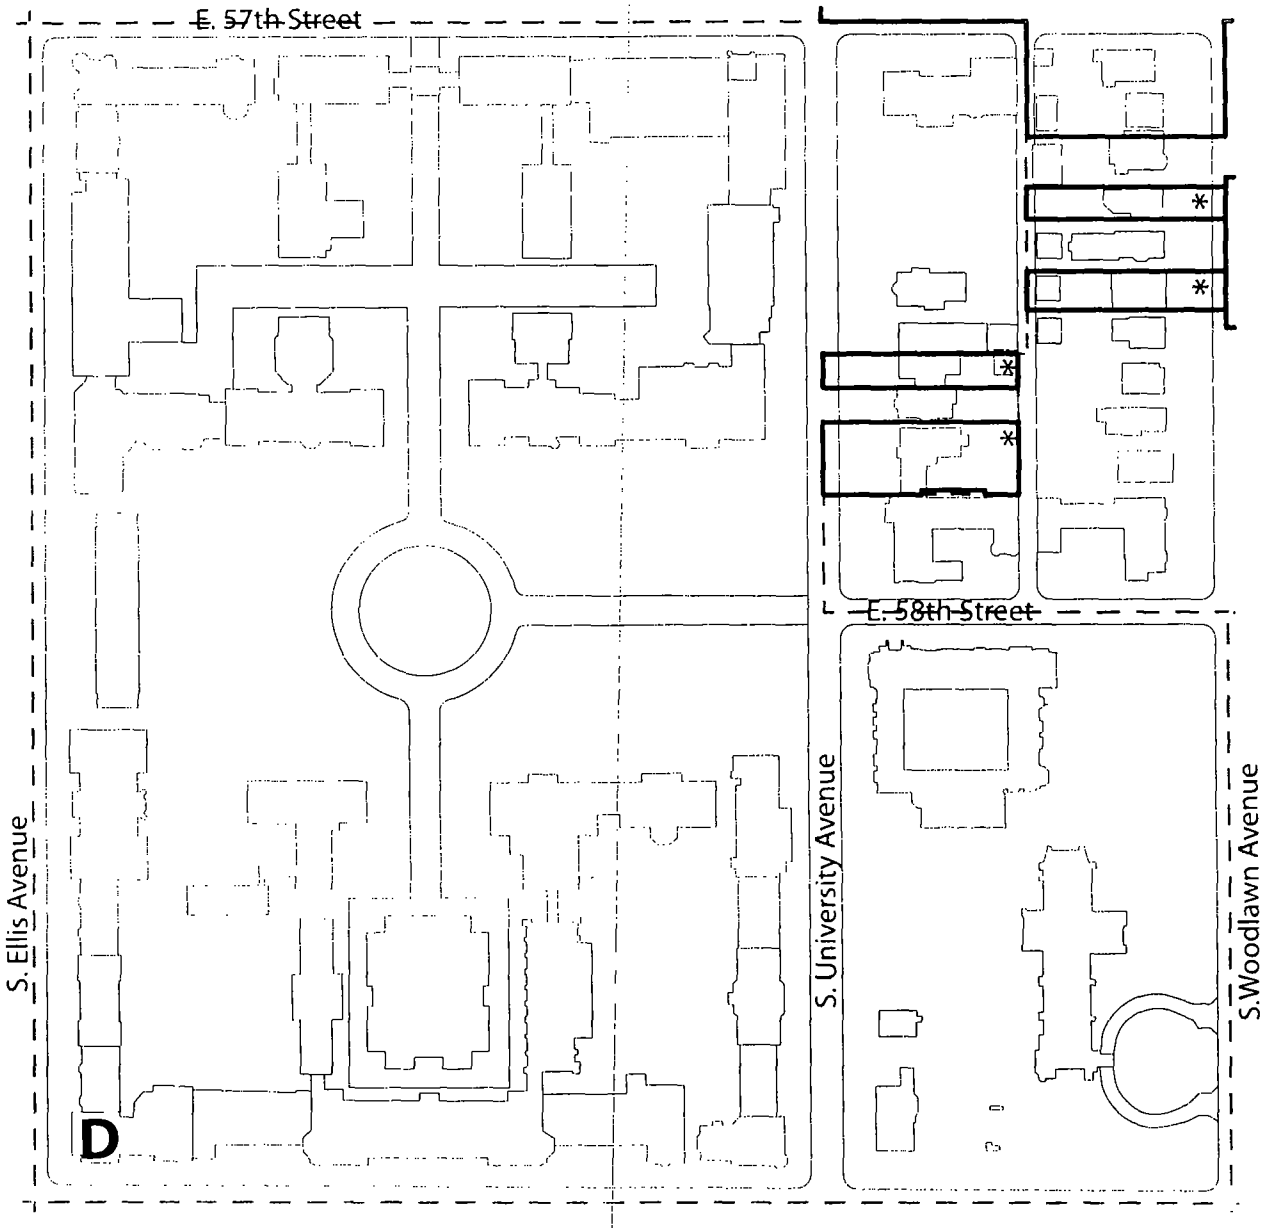


THE UNIVERSITY OF CHICAGO

SUBAREA D - PLANNED DEVELOPMENT #43 BOUNDARY AND SUBAREA MAP

- Properties Added November 2012
- A University Subareas
- Planned development boundary as amended 2012
- * Not Included in PD

APPLICANT. THE UNIVERSITY OF CHICAGO
DATE INTRODUCED: JANUARY 17, 2013
DATE OF CHICAGO PLAN COMMISION:

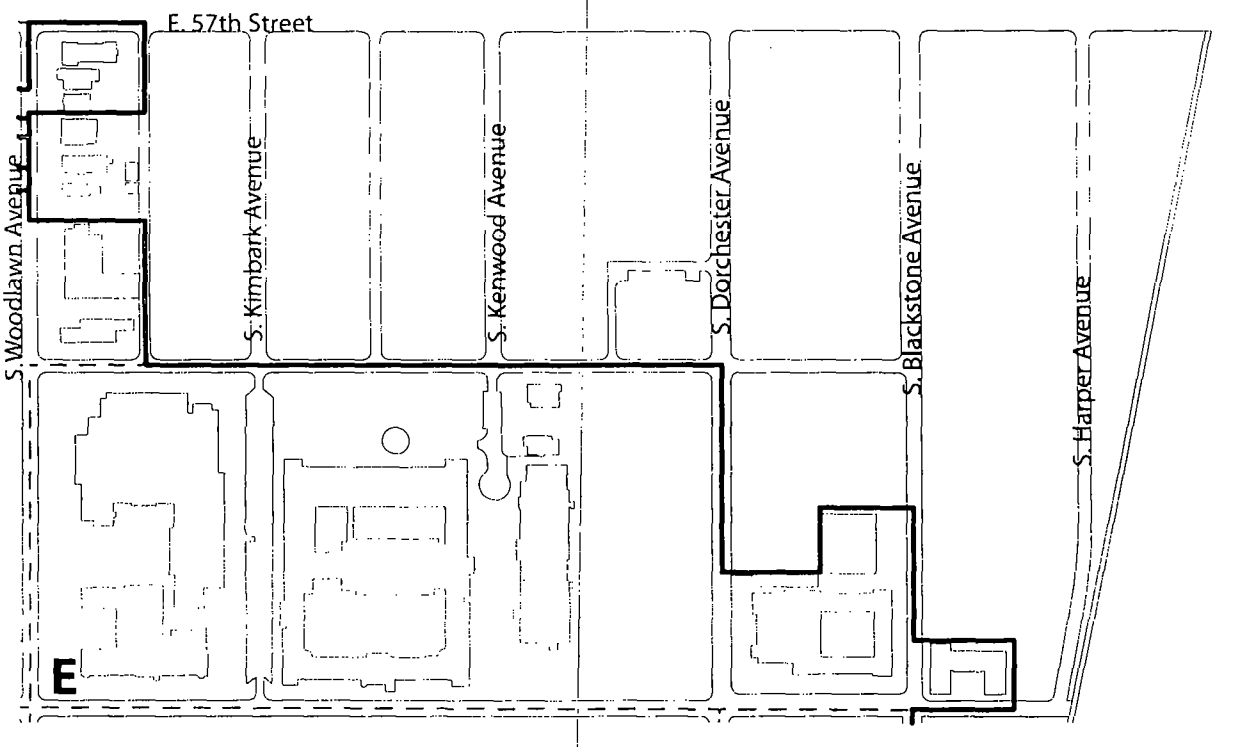

THE UNIVERSITY OF CHICAGO


SUBAREA E - PLANNED DEVELOPMENT #43 BOUNDARY AND SUBAREA MAP

Properties Added November 2012

University Subareas

Planned development boundary as amended 2012

APPLICANT. THE UNIVERSITY OF CHICAGO
DATE INTRODUCED: JANUARY 17, 2013
DATE OF CHICAGO PLAN COMMISION:

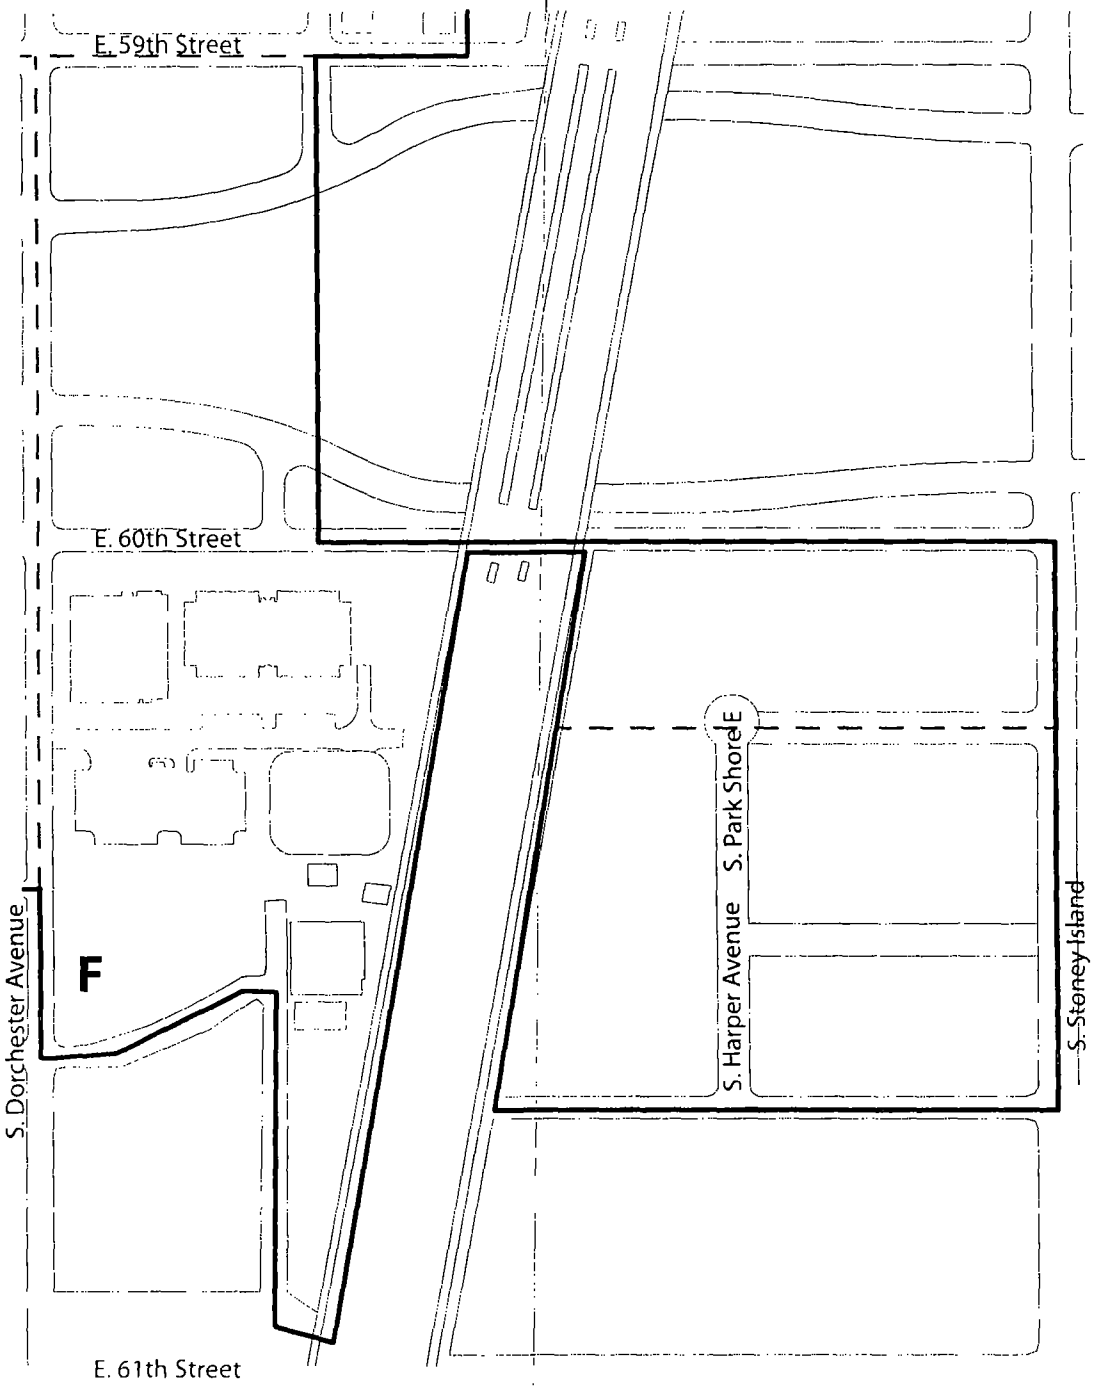

THE UNIVERSITY OF CHICAGO


SUBAREA F - PLANNED DEVELOPMENT #43 BOUNDARY AND SUBAREA MAP

Properties Added November 2012

University Subareas

Planned development boundary as amended 2012

APPLICANT: THE UNIVERSITY OF CHICAGO
DATE INTRODUCED: JANUARY 17, 2013
DATE OF CHICAGO PLAN COMMISION:

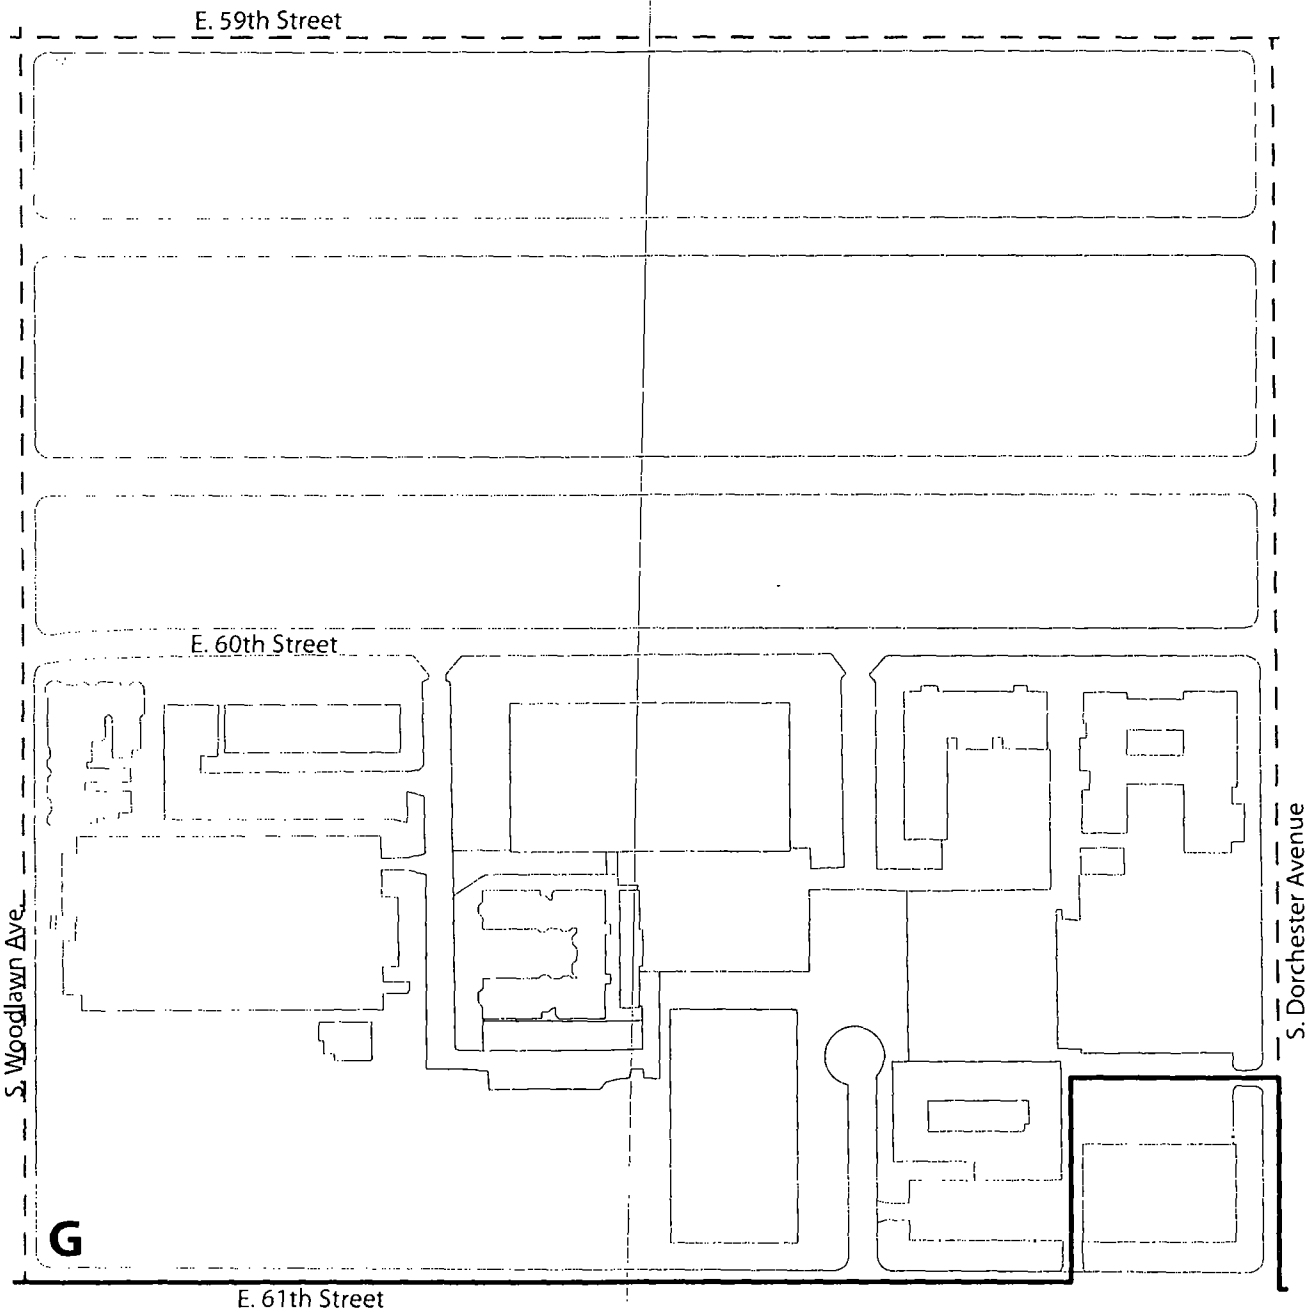

THE UNIVERSITY OF CHICAGO


SUBAREA G - PLANNED DEVELOPMENT #43 BOUNDARY AND SUBAREA MAP

Properties Added November 2012

University Subareas

Planned development boundary as amended 2012

APPLICANT THE UNIVERSITY OF CHICAGO
DATE INTRODUCED: JANUARY 17, 2013
DATE OF CHICAGO PLAN COMMISION:

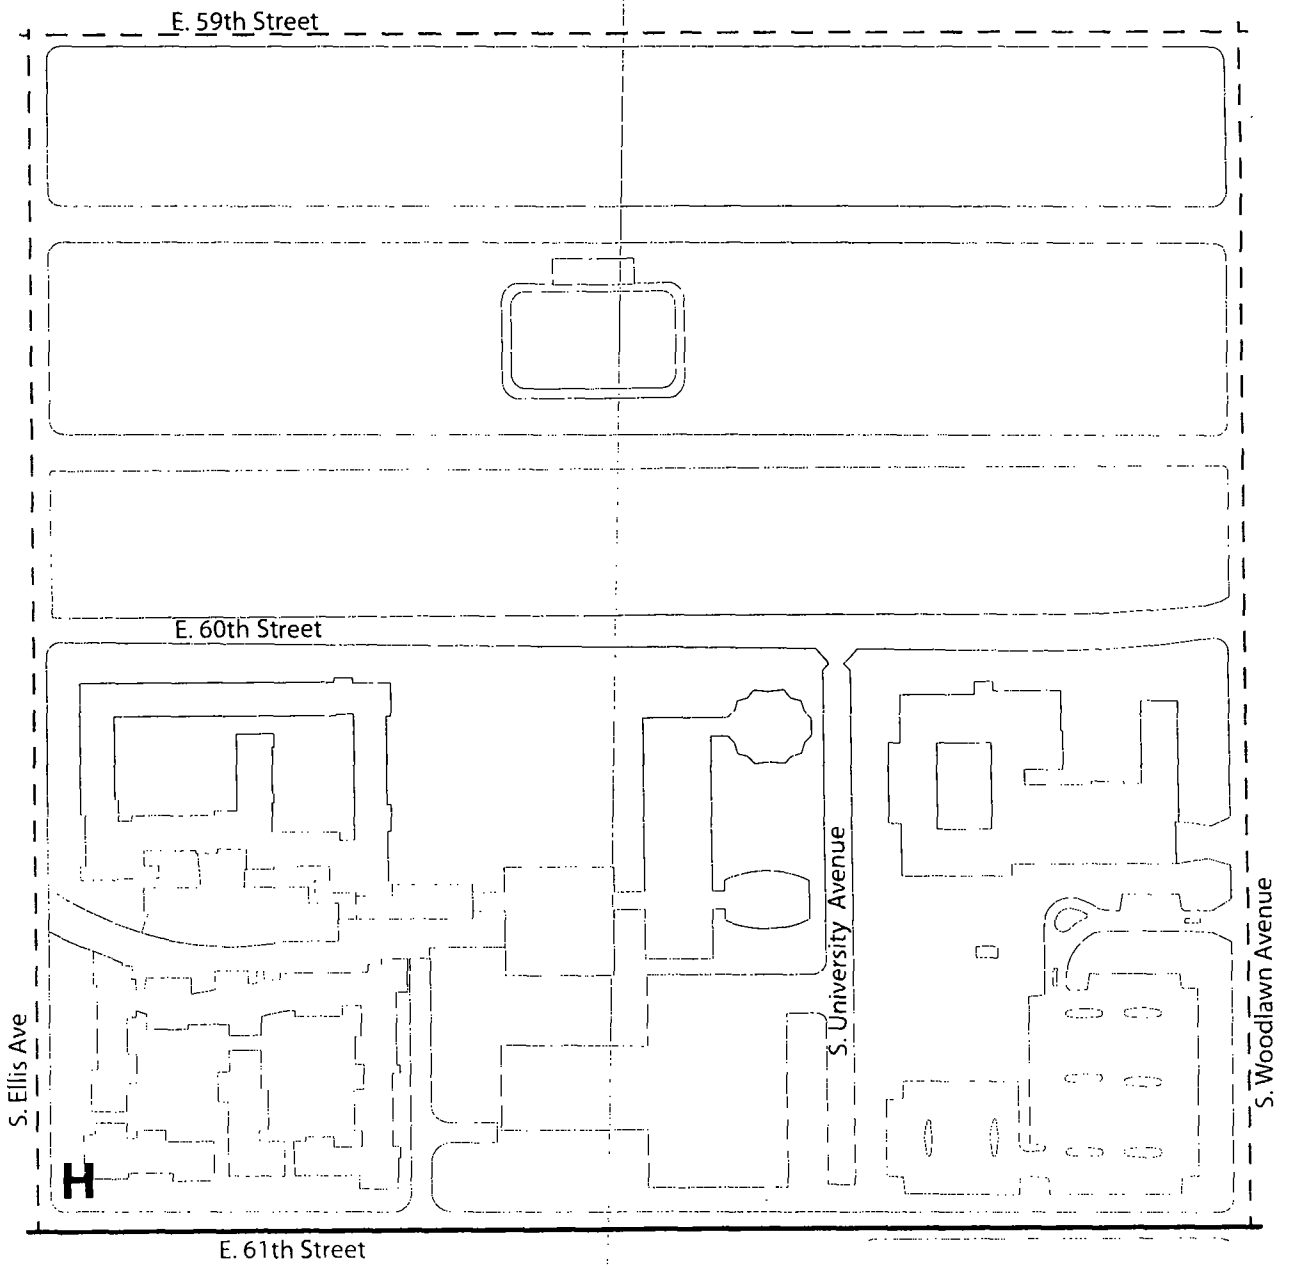

THE UNIVERSITY OF CHICAGO


SUBAREA H - PLANNED DEVELOPMENT #43 BOUNDARY AND SUBAREA MAP

Properties Added November 2012

University Subareas

Planned development boundary as amended 2012

APPLICANT: THE UNIVERSITY OF CHICAGO
DATE INTRODUCED: JANUARY 17, 2013
DATE OF CHICAGO PLAN COMMISION:

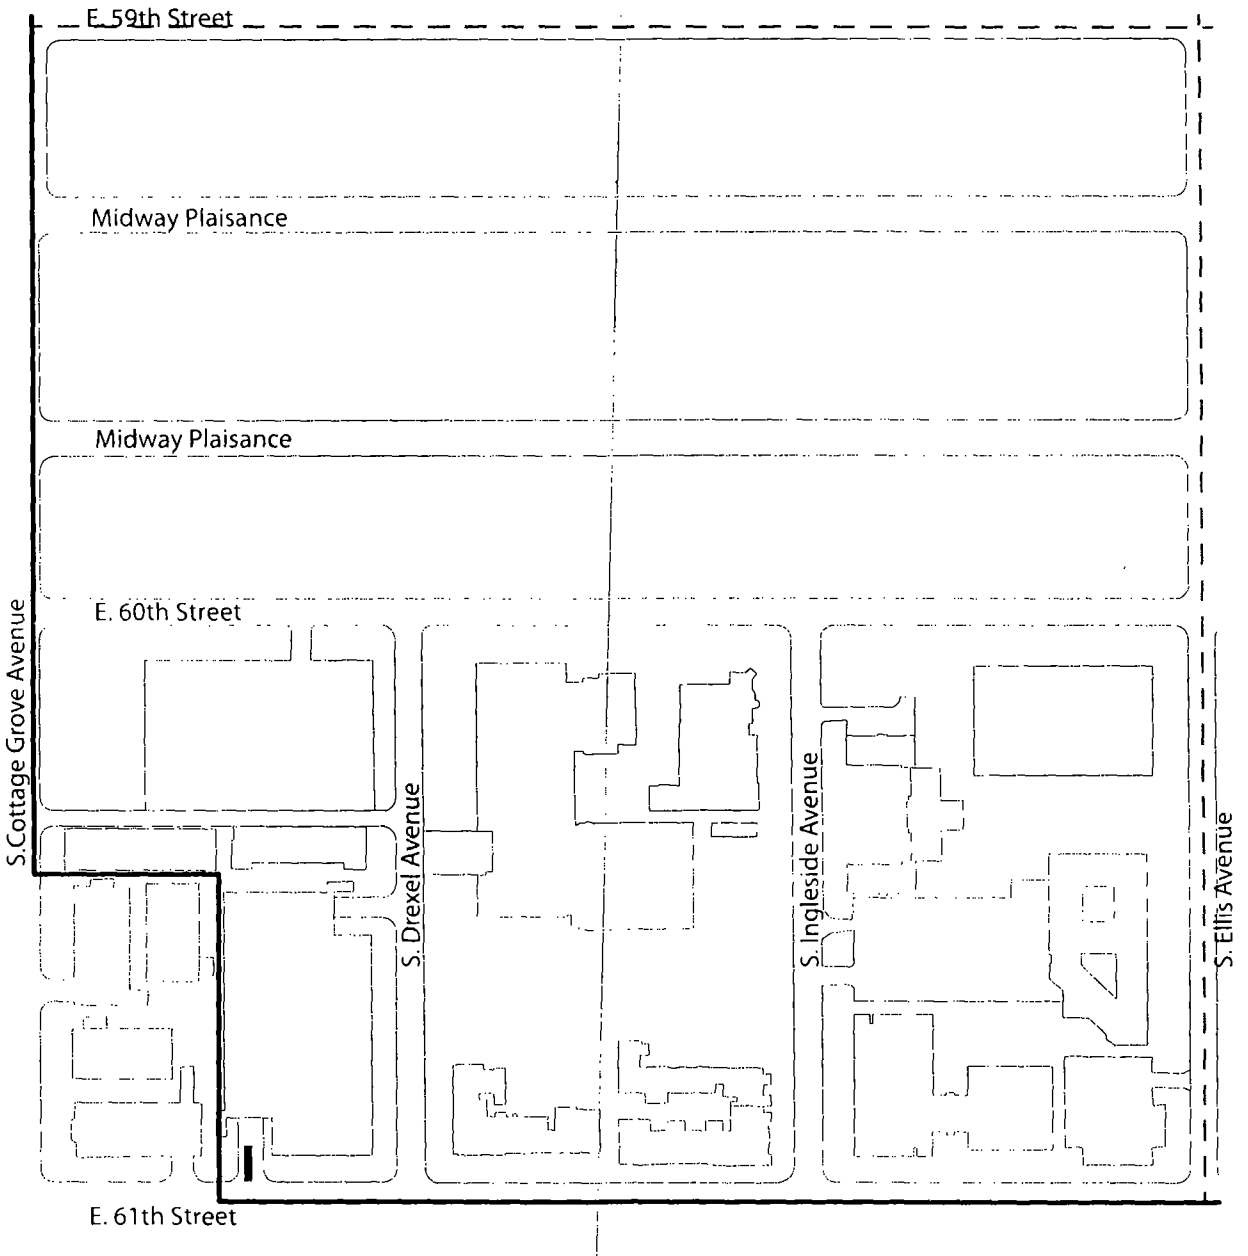

THE UNIVERSITY OF CHICAGO


SUBAREA I - PLANNED DEVELOPMENT #43 BOUNDARY AND SUBAREA MAP

Properties Added November 2012

University Subareas

Planned development boundary as amended 2012

APPLICANT: THE UNIVERSITY OF CHICAGO
DATE INTRODUCED: JANUARY 17, 2013
DATE OF CHICAGO PLAN COMMISION:

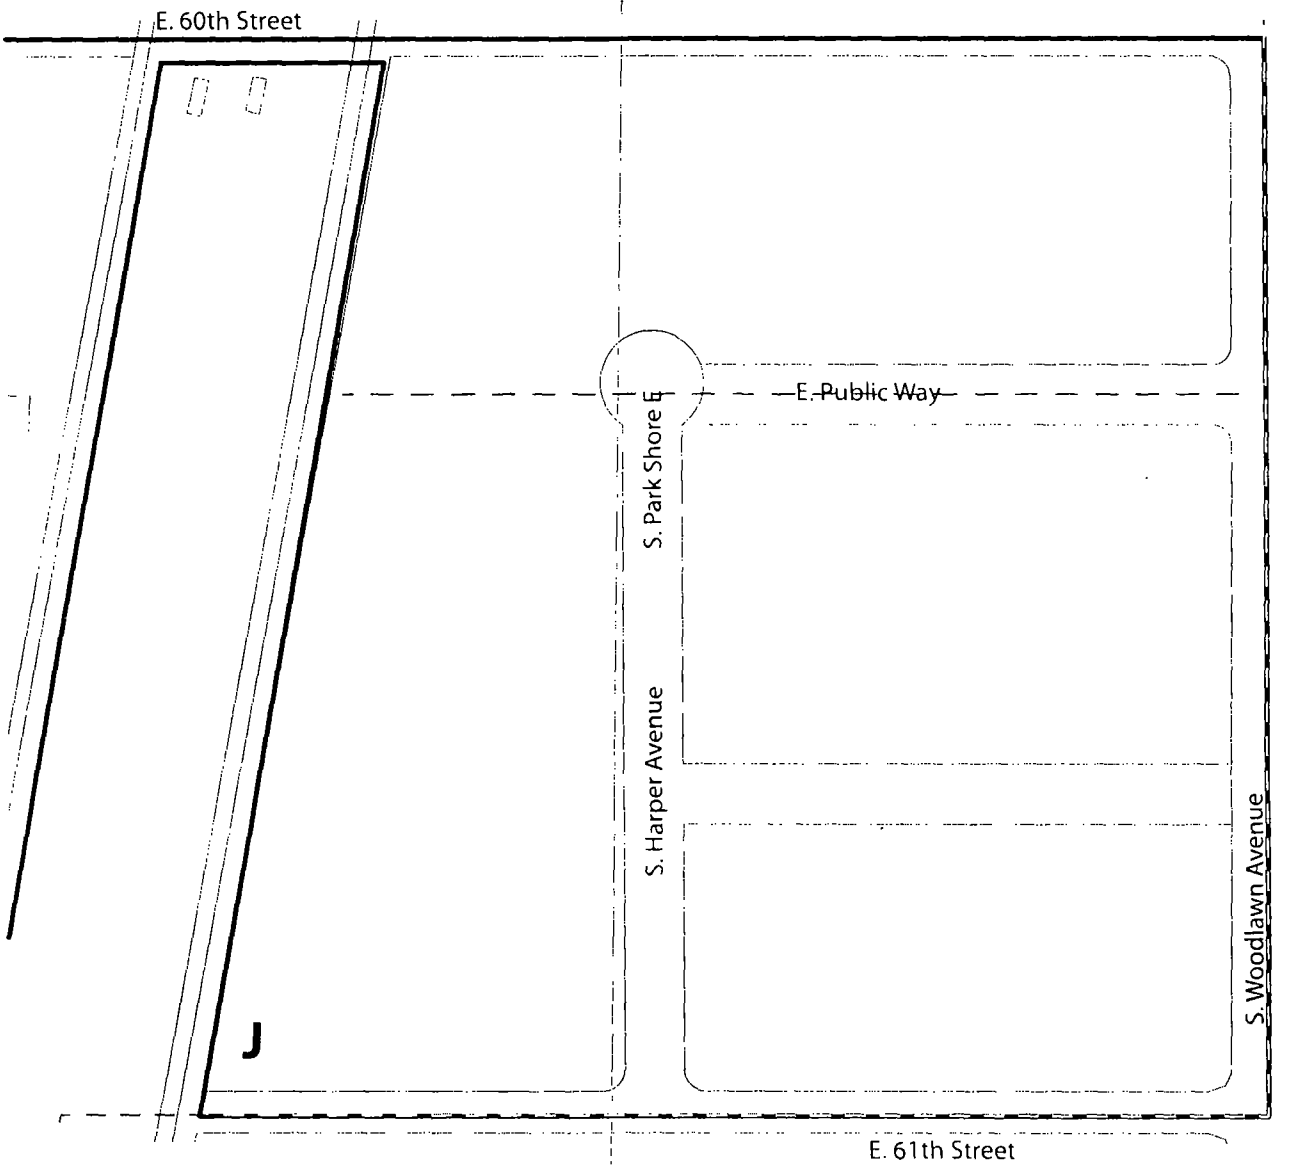


THE UNIVERSITY OF CHICAGO

SUBAREA J - PLANNED DEVELOPMENT #43 BOUNDARY AND SUBAREA MAP

- Properties Added November 2012
- University Subareas
- Planned development boundary as amended 2012

APPLICANT: THE UNIVERSITY OF CHICAGO
DATE INTRODUCED: JANUARY 17, 2013
DATE OF CHICAGO PLAN COMMISION:

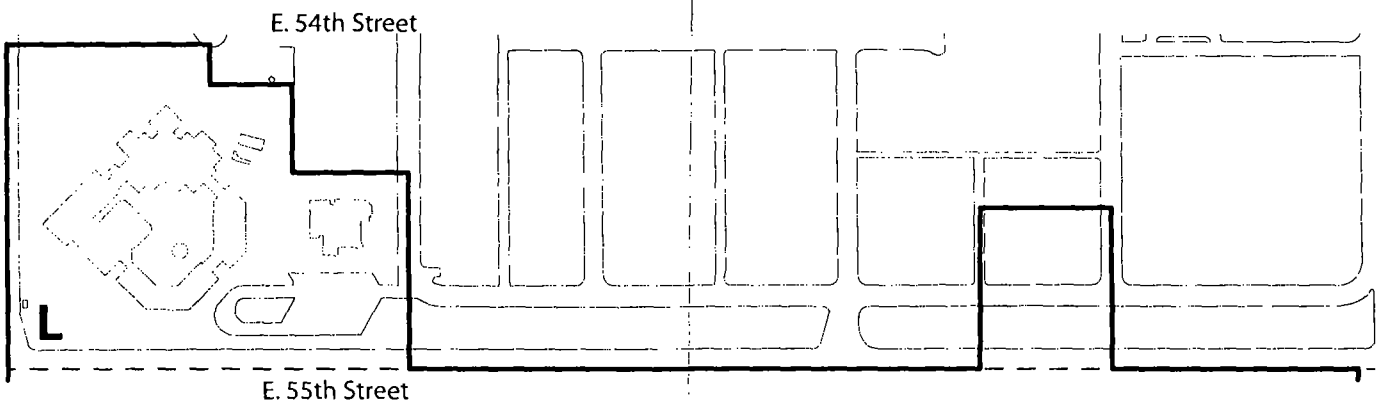

THE UNIVERSITY OF CHICAGO


SUBAREA L - PLANNED DEVELOPMENT #43 BOUNDARY AND SUBAREA MAP

Properties Added November 2012

University Subareas

Planned development boundary as amended 2012

APPLICANT: THE UNIVERSITY OF CHICAGO
DATE INTRODUCED: JANUARY 17, 2013
DATE OF CHICAGO PLAN COMMISION:

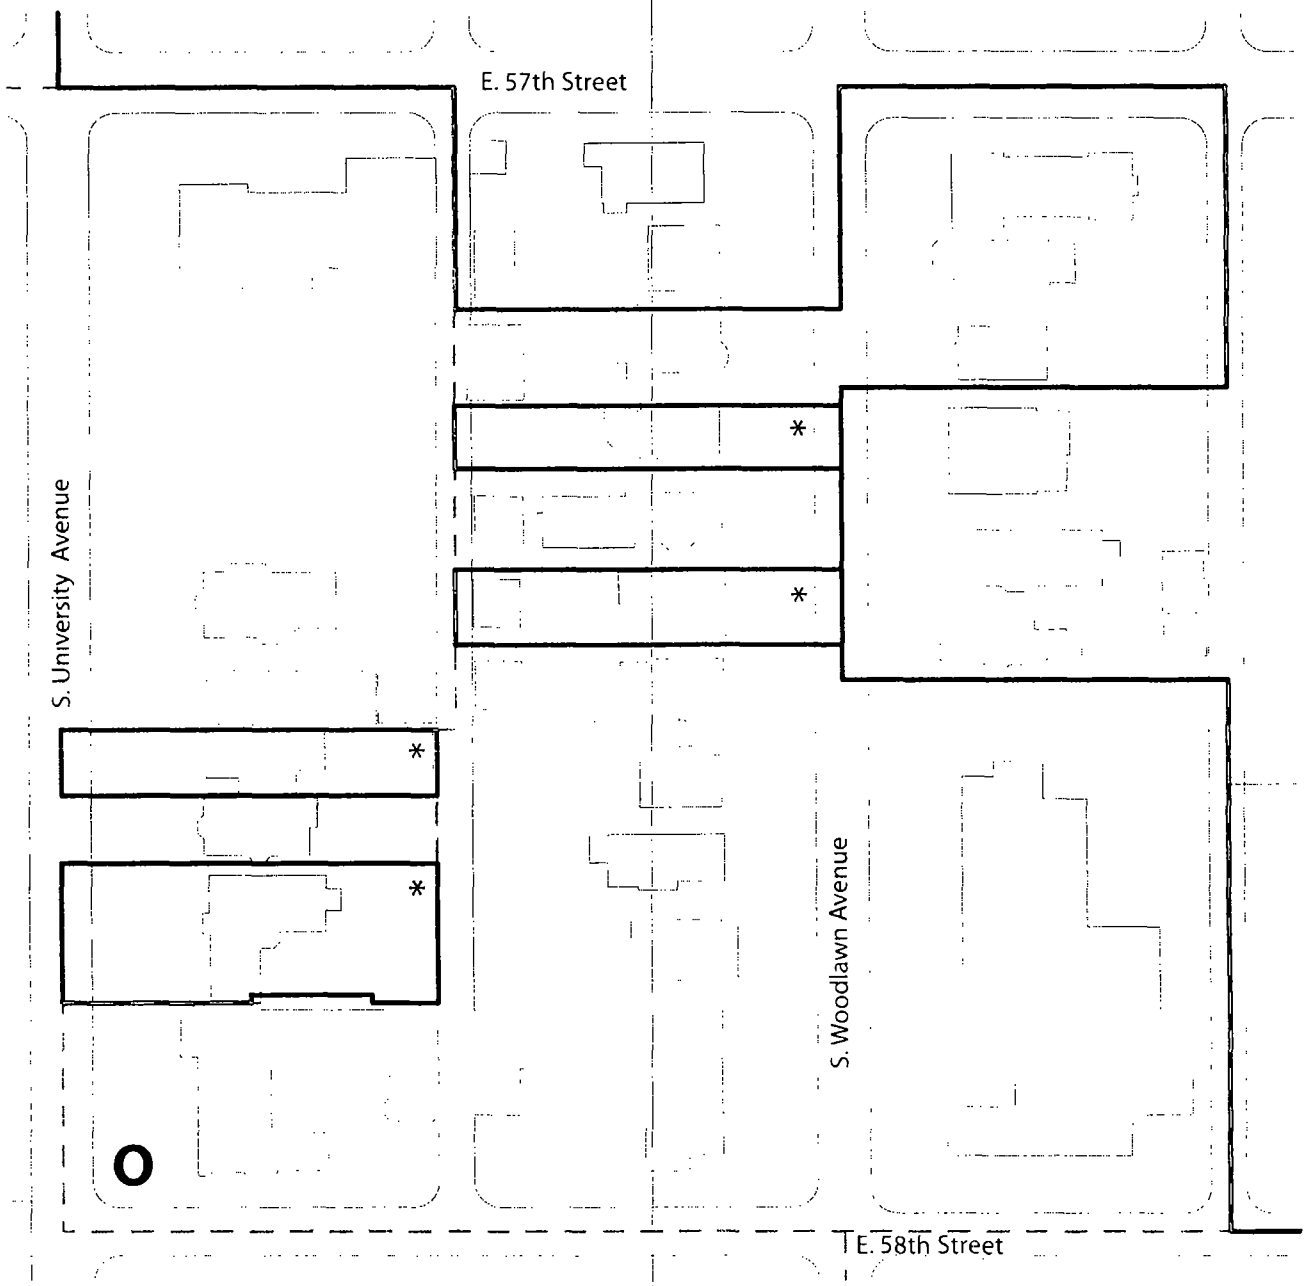


THE UNIVERSITY OF CHICAGO

SUBAREA O - PLANNED DEVELOPMENT #43 BOUNDARY AND SUBAREA MAP


- Properties Added November 2012
- University Subareas
- Planned development boundary as amended 2012
- * Not Included in PD

APPLICANT: THE UNIVERSITY OF CHICAGO
DATE INTRODUCED: JANUARY 17, 2013
DATE OF CHICAGO PLAN COMMISION:

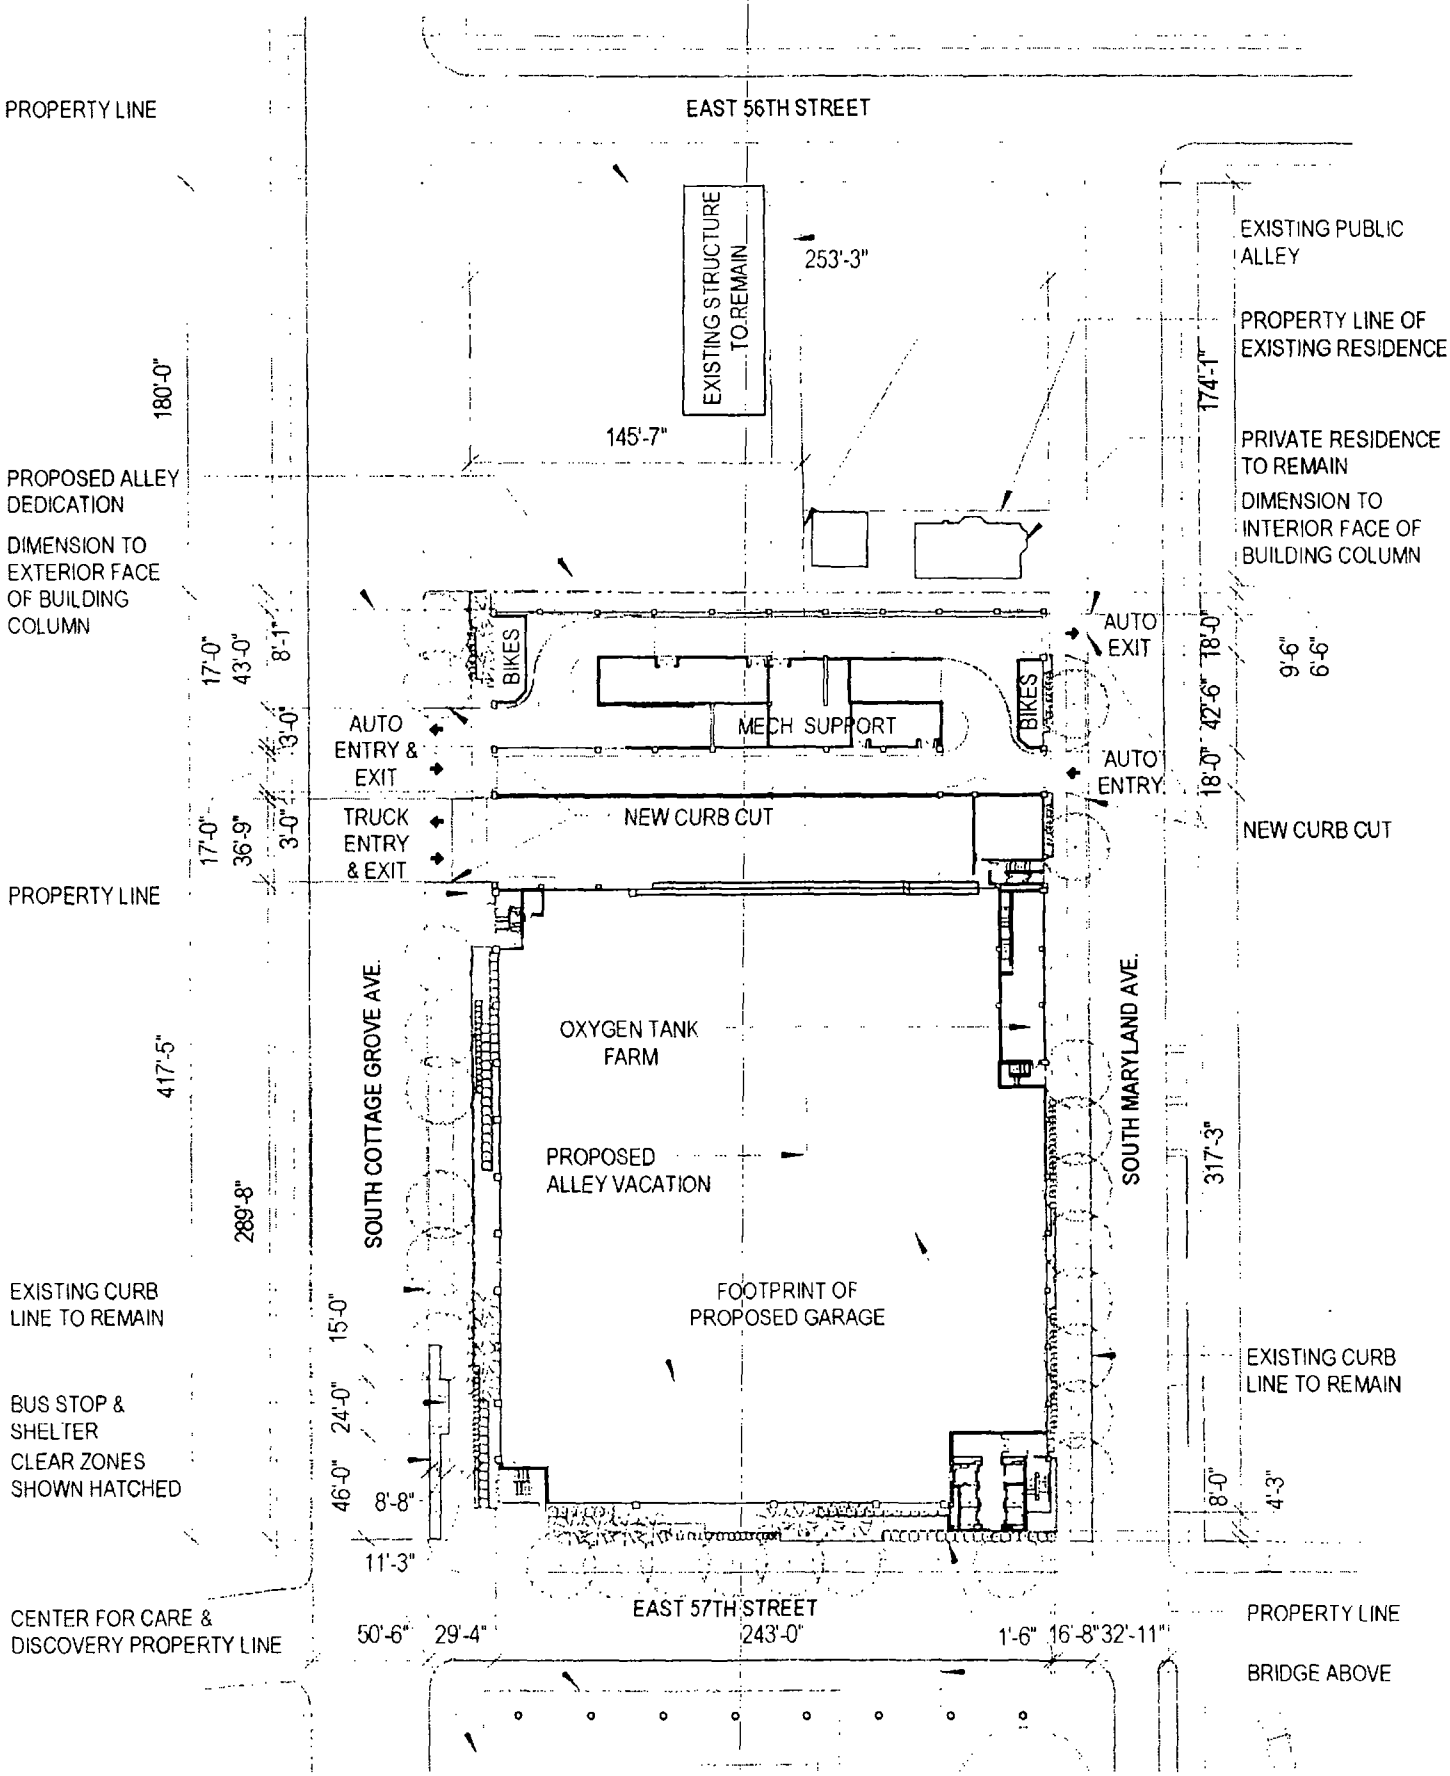


SITE PLAN
1" = 80'-0"

APPLICANT UNIVERSITY OF CHICAGO
DATE INTRODUCED 01 17 2013
DATE OF CHICAGO PLAN COMMISSION

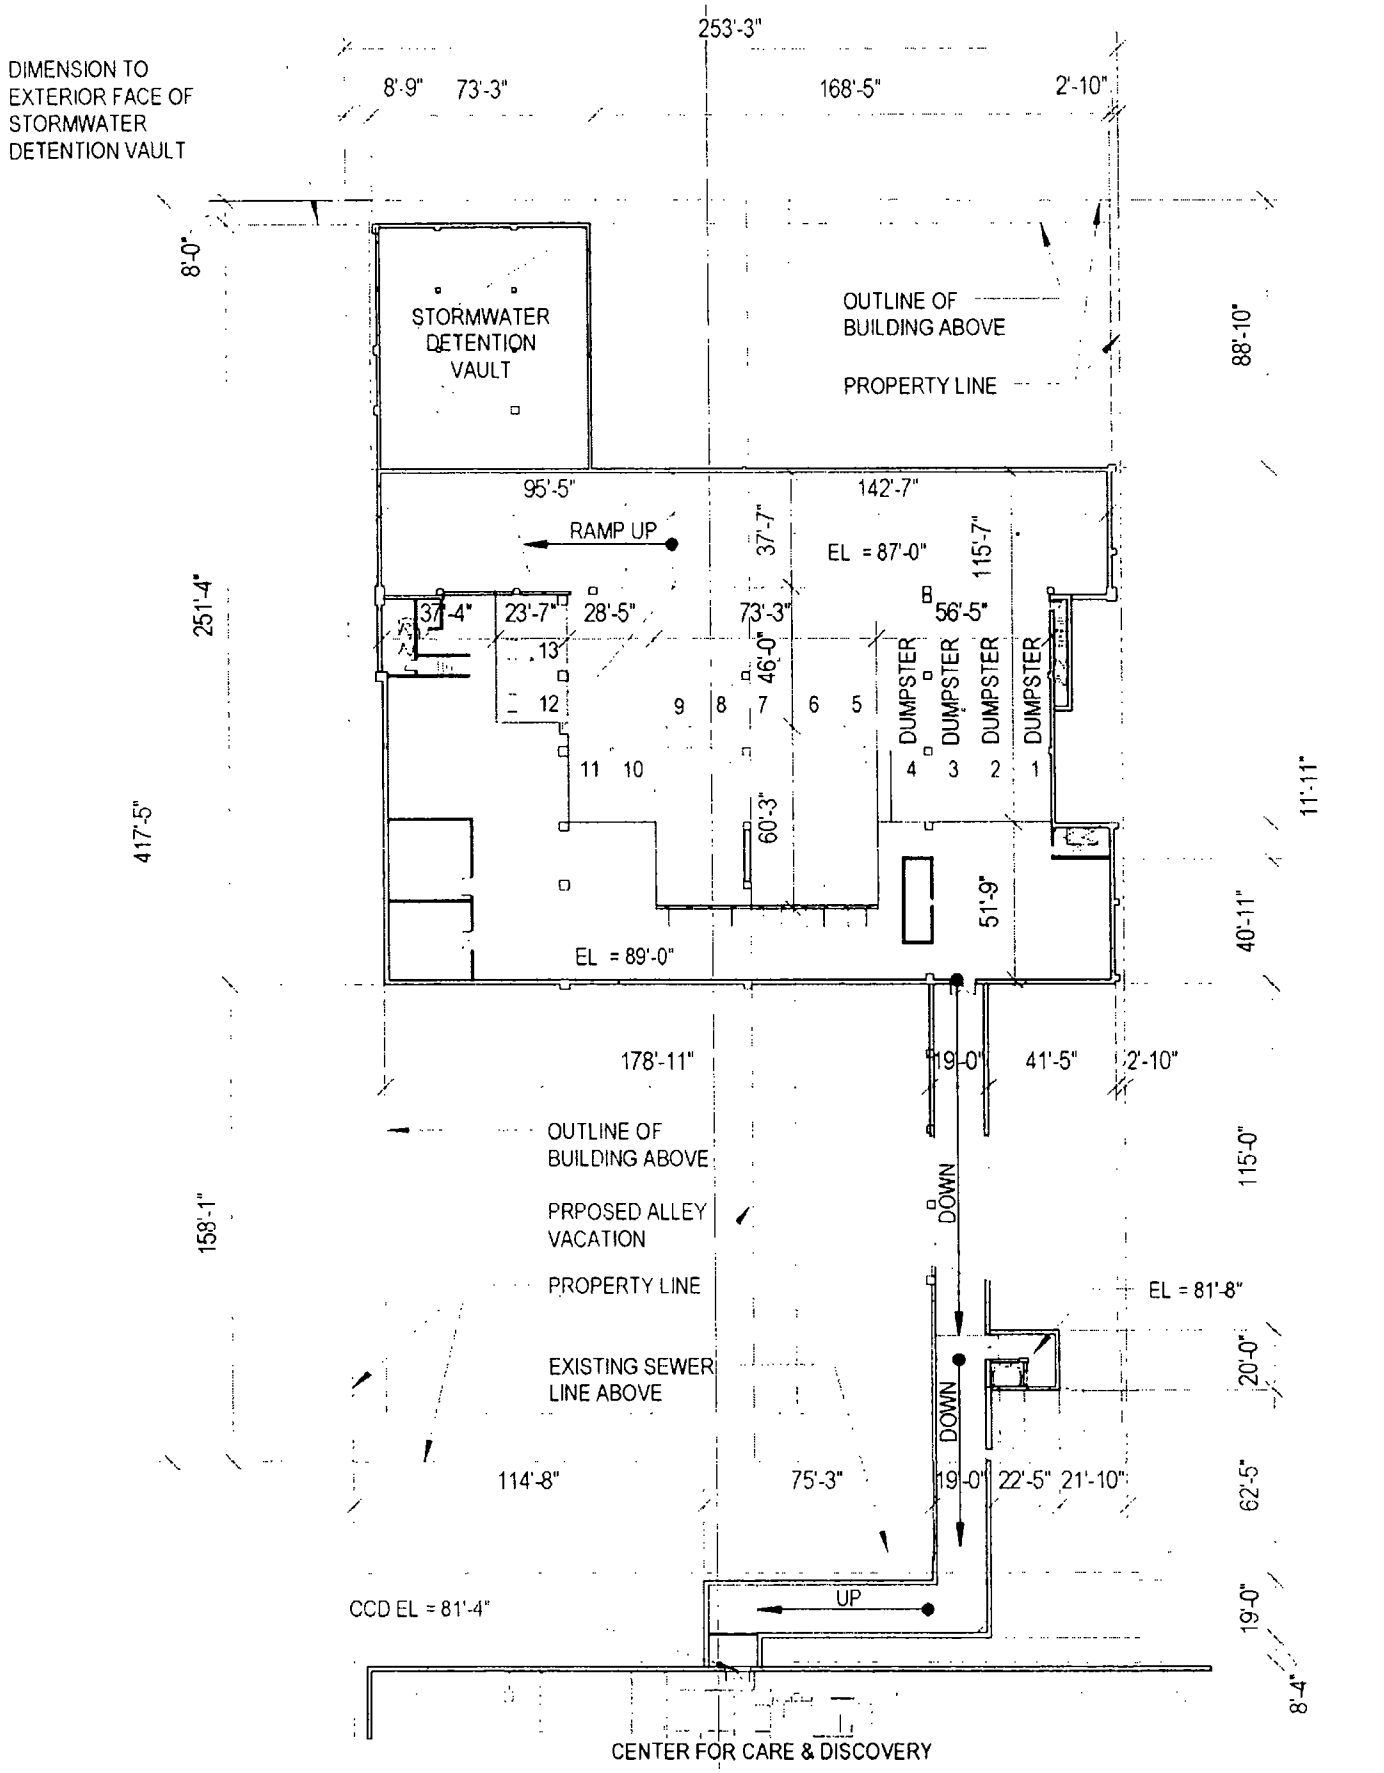


FLOOR PLAN - LOWER LEVEL
1" = 60'-0"

APPLICANT UNIVERSITY OF CHICAGO
DATE INTRODUCED 01 17 2013
DATE OF CHICAGO PLAN COMMISSION

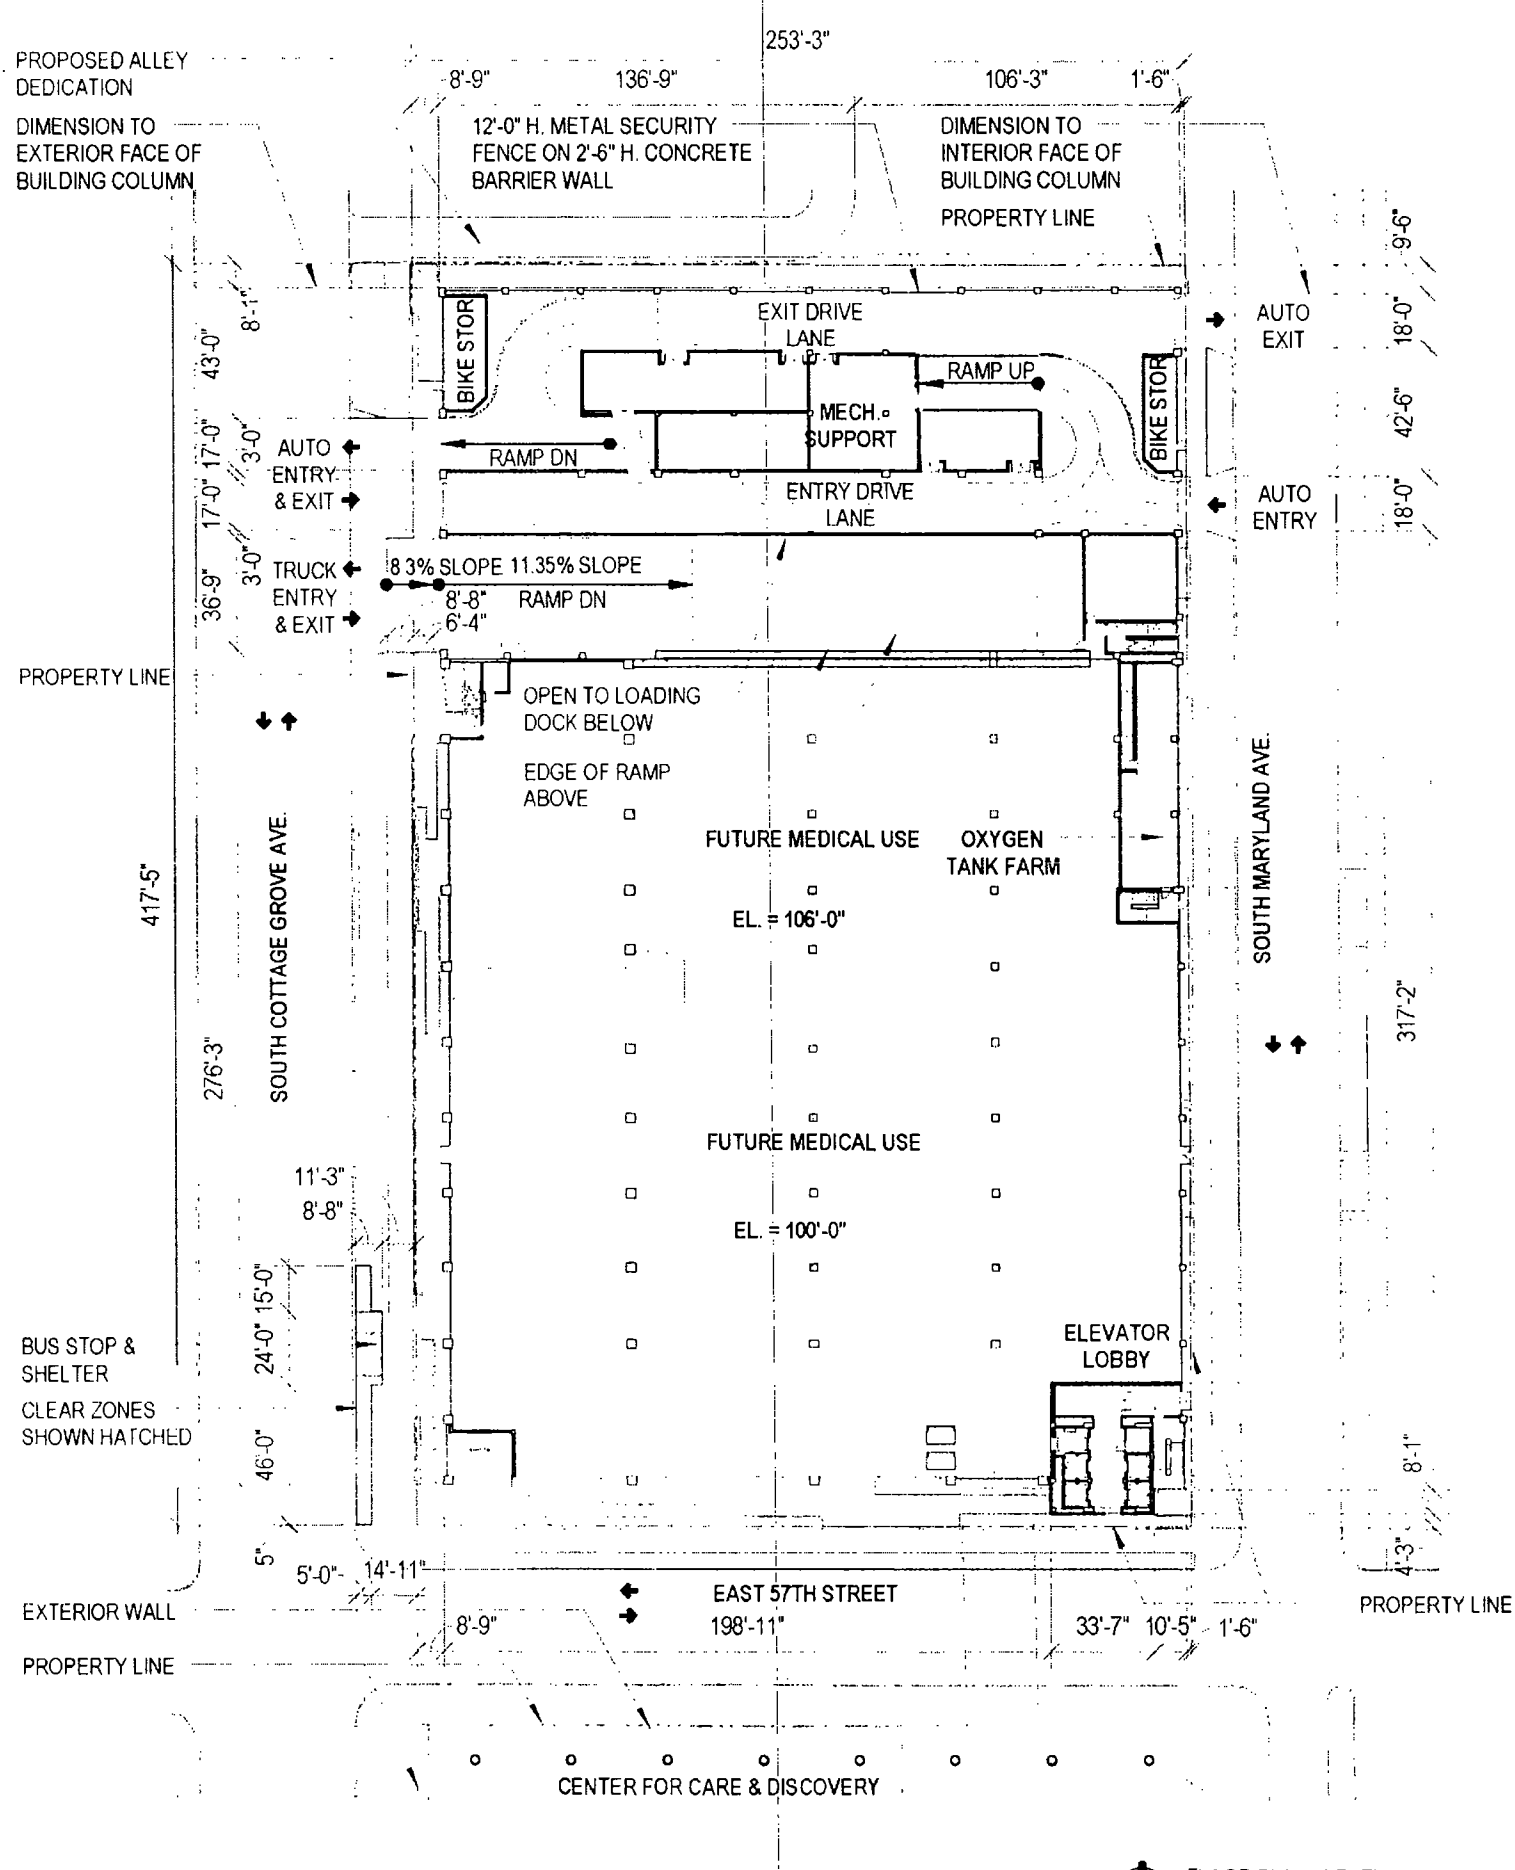


FLOOR PLAN - LEVEL 1
1" = 60'-0"

APPLICANT UNIVERSITY OF CHICAGO
DATE INTRODUCED 01 17 2013
DATE OF CHICAGO PLAN COMMISSION

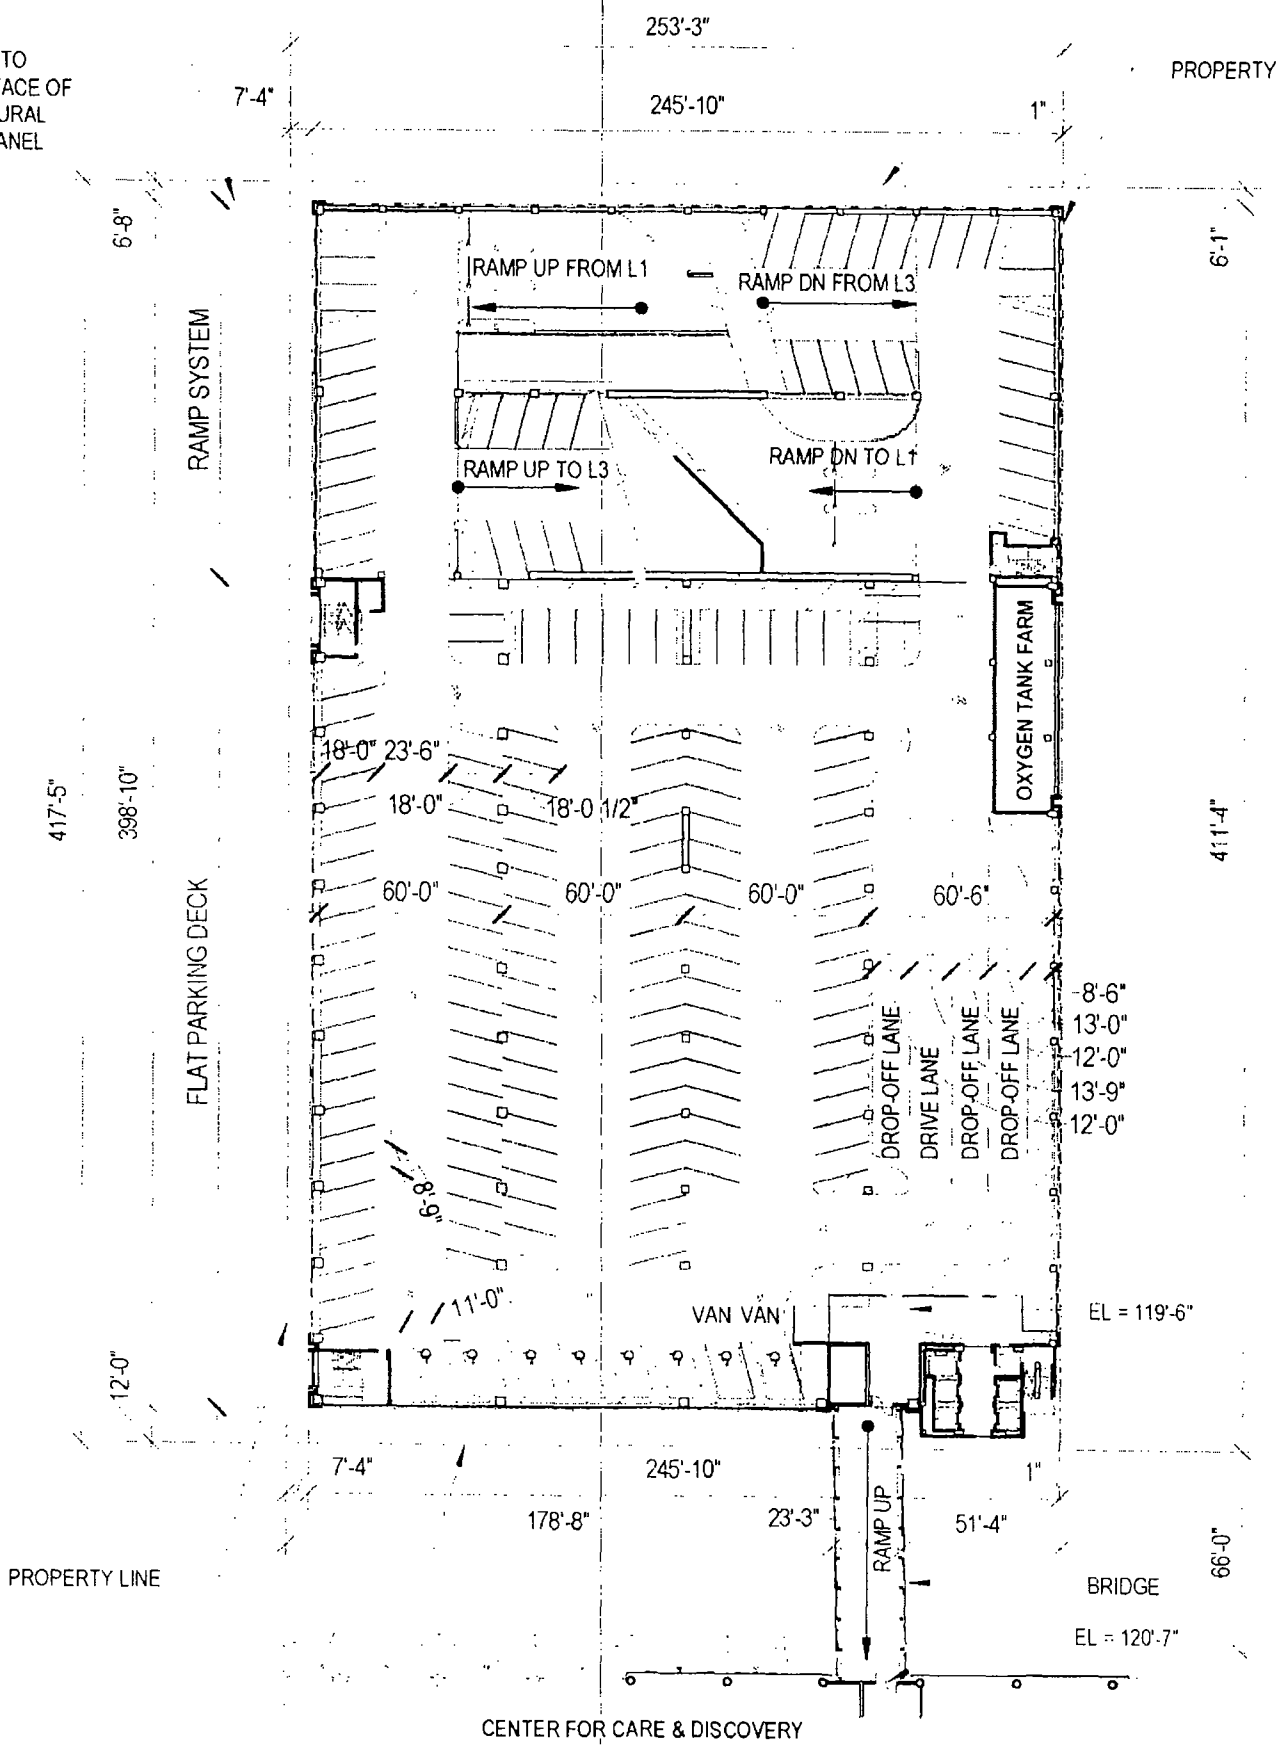

APPLICANT UNIVERSITY OF CHICAGO
DATE INTRODUCED 01 17 2013
DATE OF CHICAGO PLAN COMMISSION

FLOOR PLAN - LEVEL 2
1" = 60'-0" LEVELS 3-7 SIMILAR

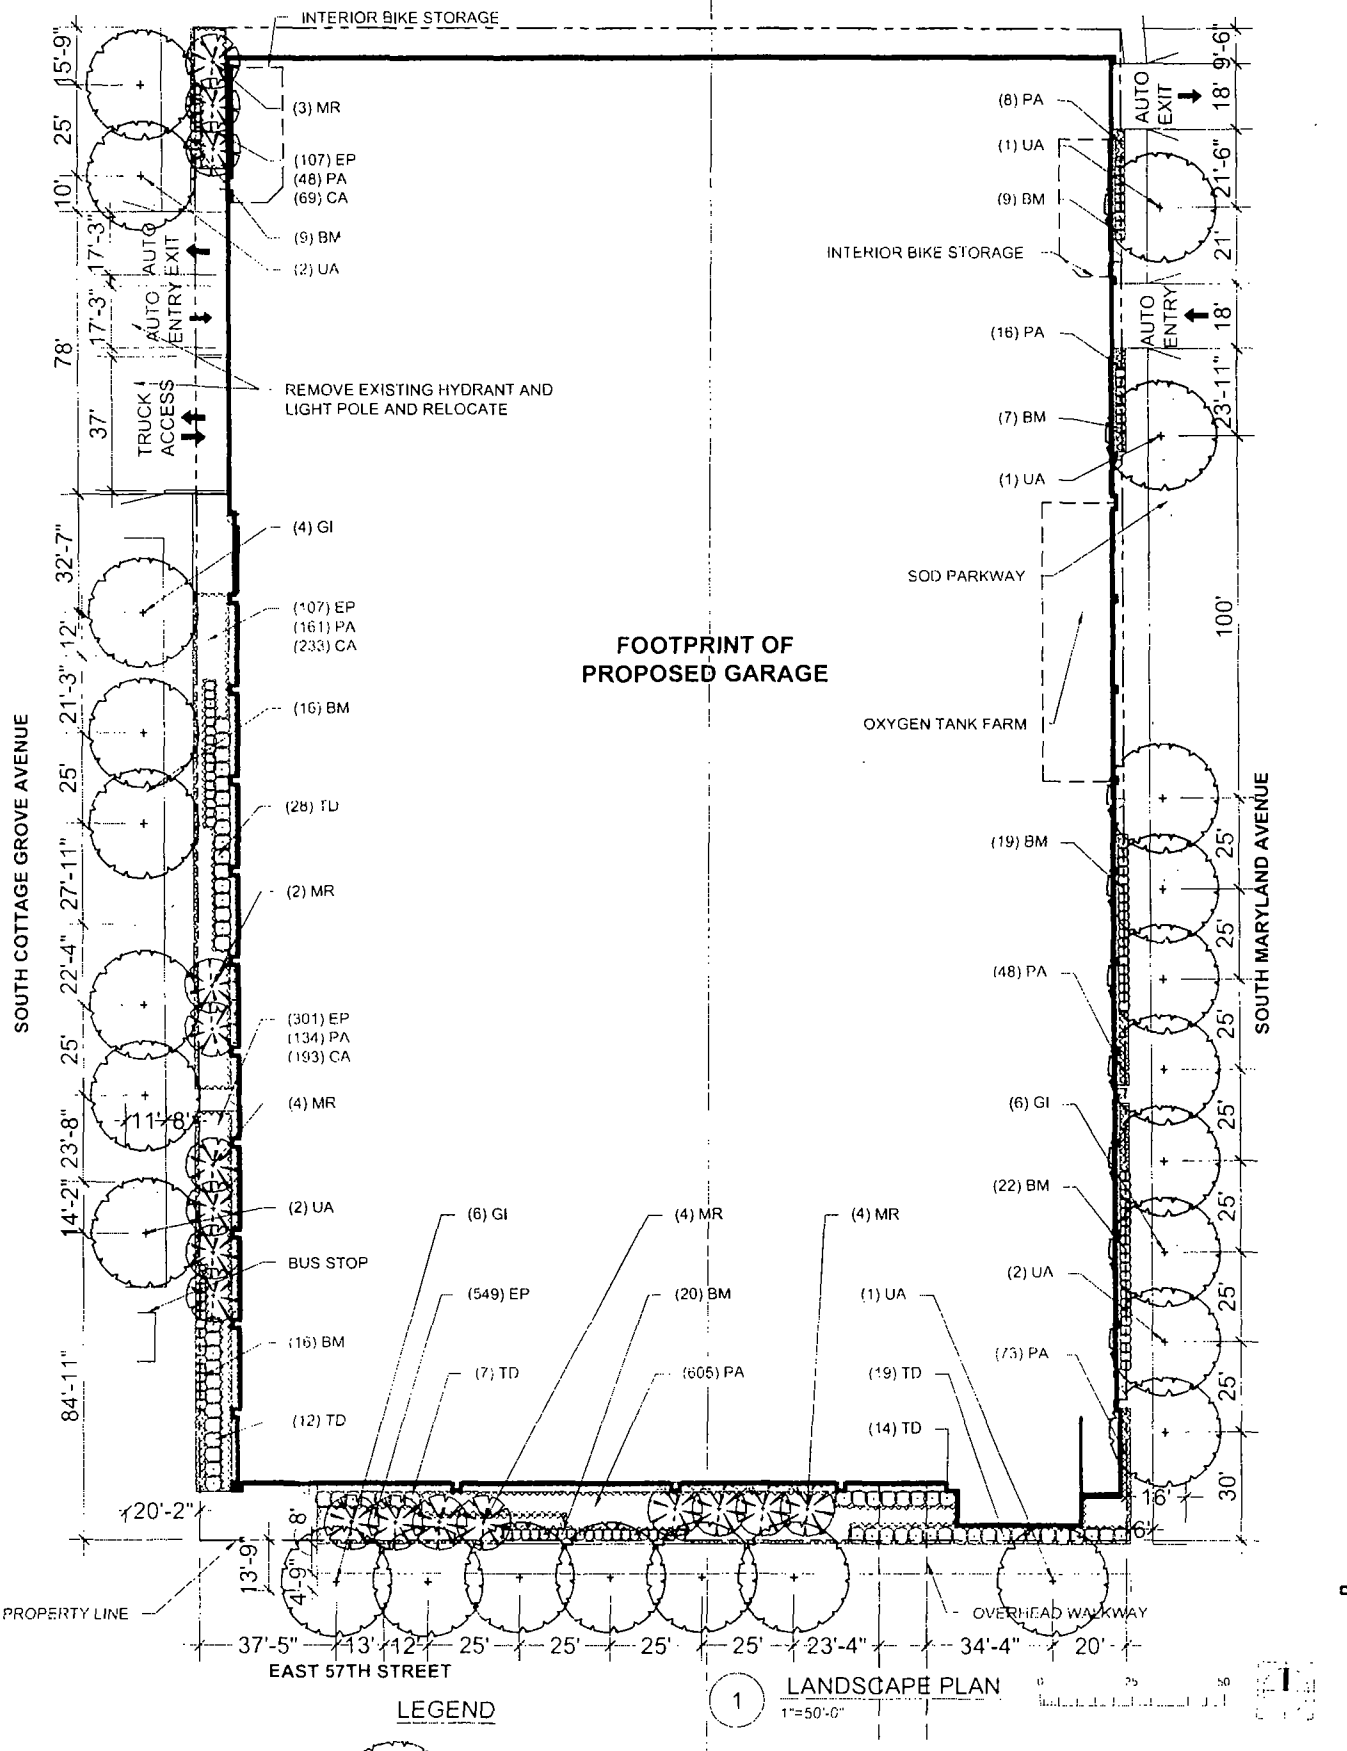

APPLICANT UNIVERSITY OF CHICAGO
DATE INTRODUCED. 01 17 2013
DATE OF CHICAGO PLAN COMMISSION.

PLANT SCHEDULE - GROUND LEVEL

TREES

CODE	QUANTITY	BOTANICAL NAME	COMMON NAME	SIZE	ROOT	REMARKS
MR	17	Malus 'Royal Raindrops'	Royal Raindrops Crabapple	15'H	B&B	multi-stem
GI	16	Gingko biloba 'Autumn Gold'	Autumn Gold Gingko	3" cal.	B&B	matching heads
UA	9	Ulmus americana 'Patriot'	Patriot Elm	3" cal.	B&B	matching heads


SHRUBS

CODE	QUANTITY	BOTANICAL NAME	COMMON NAME	SIZE	ROOT	REMARKS
BM	118	Buxus microphylla var. koreana	Chicagoland Green Boxwood	30"	pot	30" o.c.
TD	80	Taxus x media 'Densiformis'	Dense Spreading Yew	30"	pot	30" o.c.

PERENNIAL MIX - 4666 SQUARE FEET

CODE	QUANTITY	BOTANICAL NAME	COMMON NAME	SIZE	ROOT	REMARKS
CA	1320	Calamagrostis acutifora 'Karl Foerster'	Karl Foerster's Feather Reed Grass	gal.	pot	15" o.c.
EP	495	Echinacea purpurea 'White Swan'	White Swan Coneflower	gal.	pot	12" o.c.
PA	1093	Perovskia atriplicifolia 'Superba'	Superba Russian Sage	48"H	pot	18" o.c.

APPLICANT: UNIVERSITY OF CHICAGO
DATE INTRODUCED 01.17.2013
DATE OF CHICAGO PLAN COMMISSION

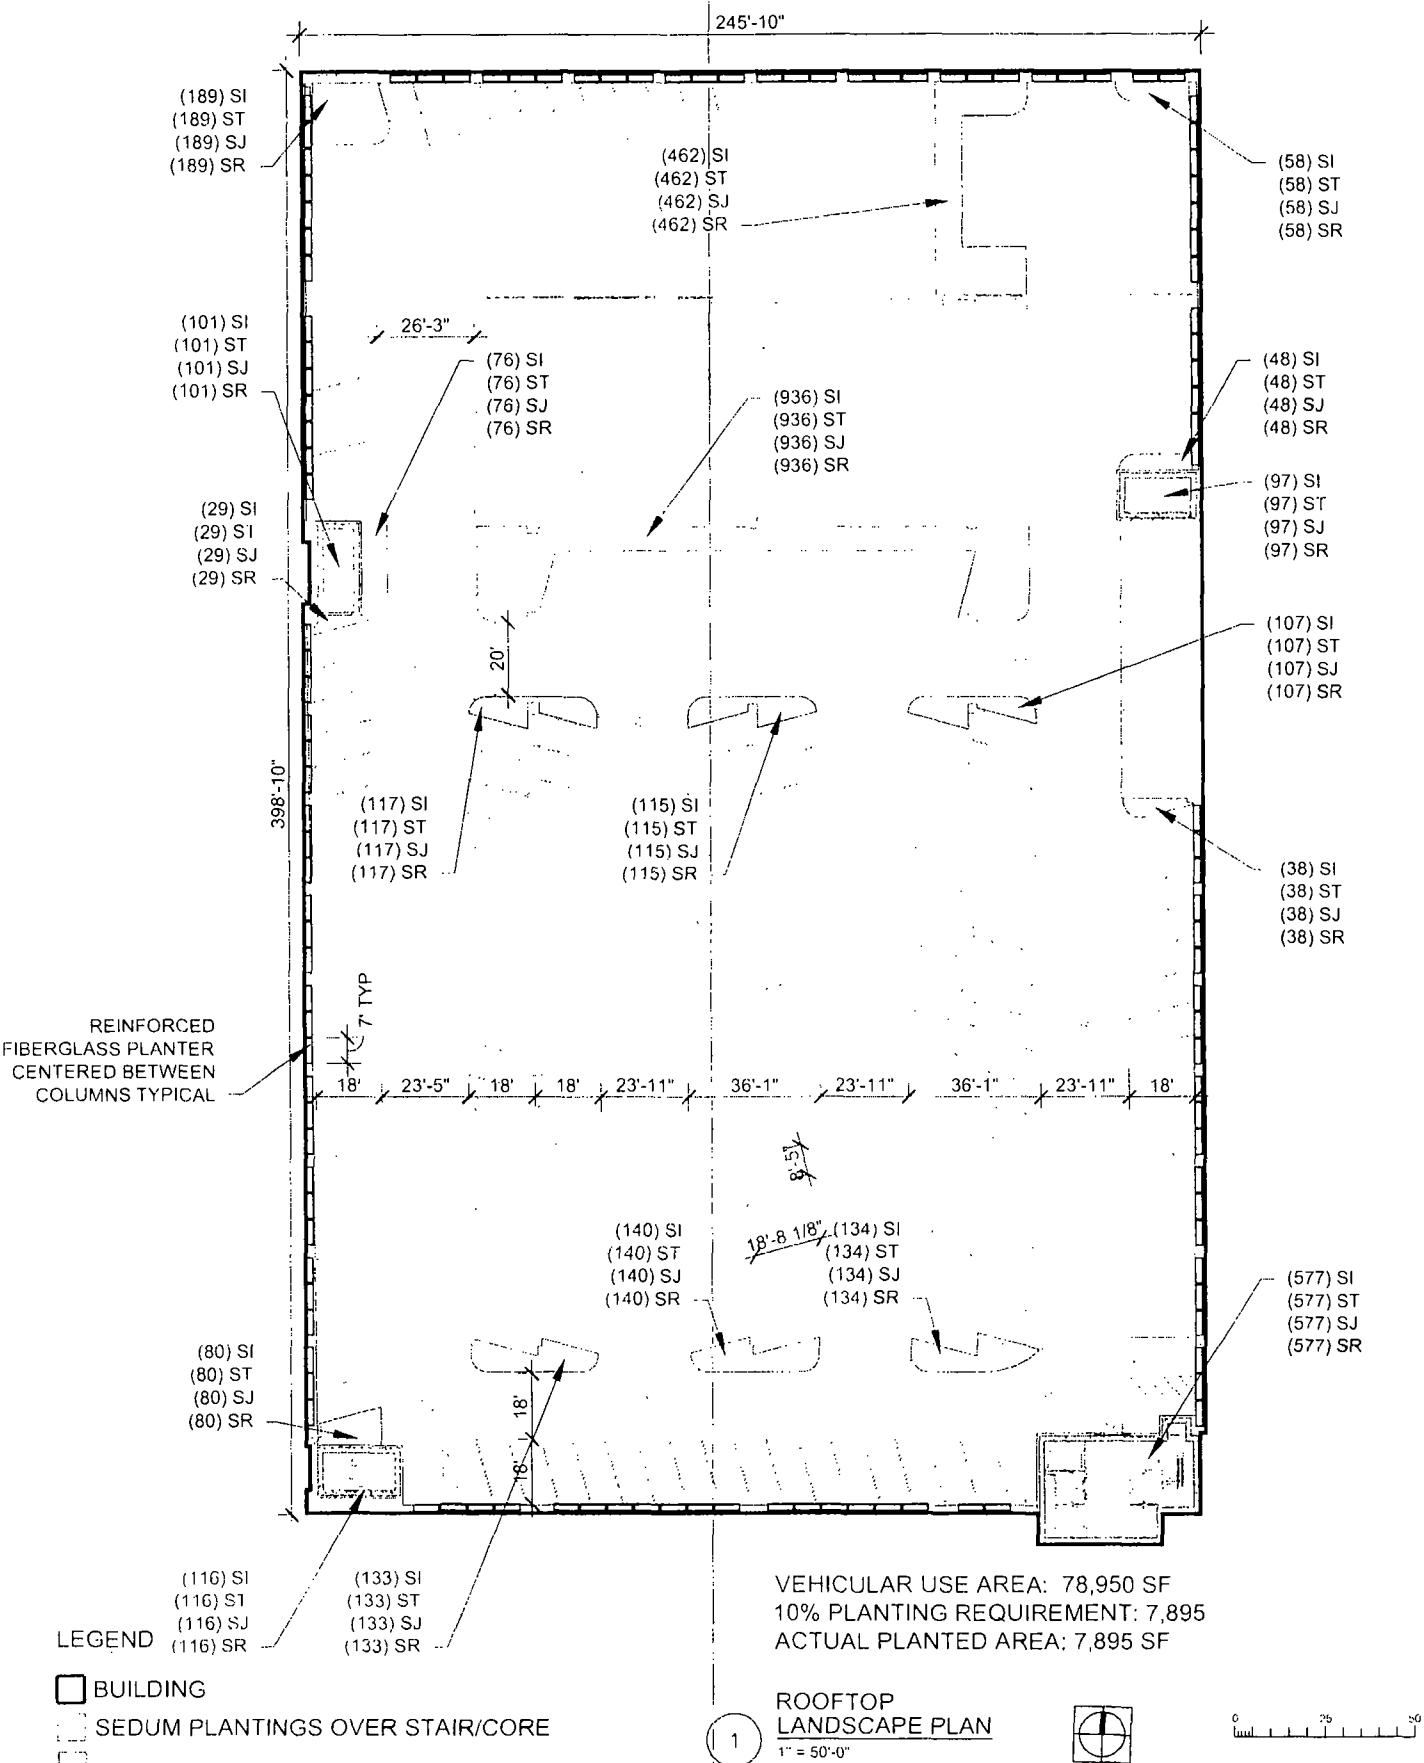

LEGEND


- BUILDING
- SEDUM PLANTINGS OVER STAIR/CORE
- SEDUM PLANTINGS AT 8TH FLOOR
- (#) XX - (QUANTITY OF PLANTS) PLANT SPECIES CODE

VEHICULAR USE AREA: 78,950 SF
10% PLANTING REQUIREMENT: 7,895
ACTUAL PLANTED AREA: 7,895 SF


1 ROOFTOP LANDSCAPE PLAN
1" = 50'-0"

0 25 50

APPLICANT: UNIVERSITY OF CHICAGO
DATE INTRODUCED: 01 17 2013
DATE OF CHICAGO PLAN COMMISSION

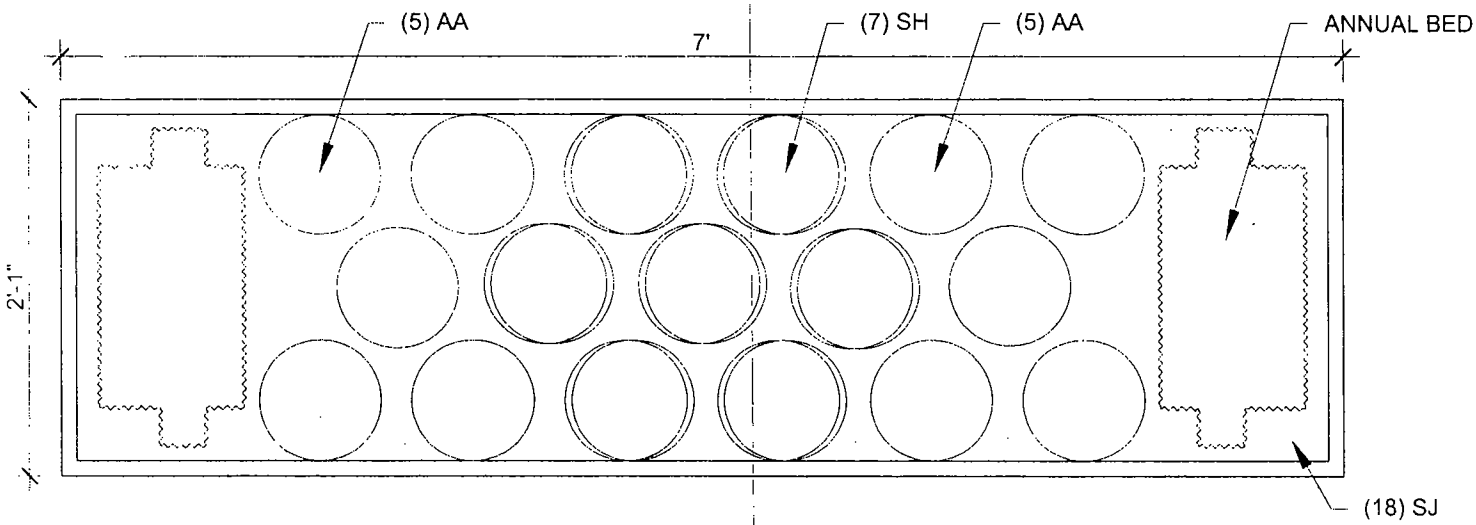


3 PLANTER BOX PLAN
1" = 1'-0"

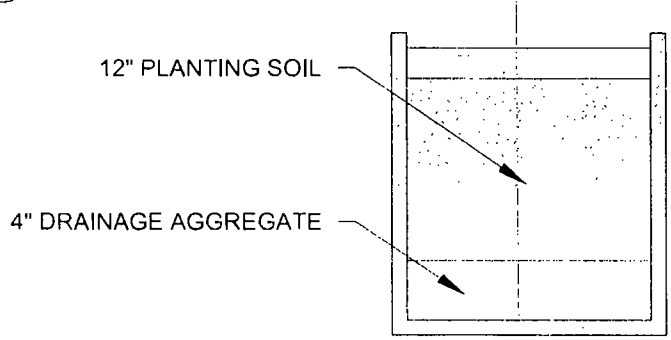

2 PLANTER BOX SECTION
1" = 1'-0"

ROOFTOP - PLANT SCHEDULE						
CODE	QUANTITY	BOTANICAL NAME	COMMON NAME	SIZE	ROOT	REMARKS
AA	1210	Aster azureus	Sky Blue Aster	gal	pot	10" o.c.
SH	847	Sporobolus heterolepis 'Tara'	Dwarf Prairie Dropseed	gal	pot	10" o.c.
SI	3555	Sedum sidboldii 'Nana'	'Nana' Sedum	4"	plug	8" o.c.
SJ	3555	Sedum Spurium 'John Creech'	Two Row Stonecrop	4"	plug	8" o.c.
SR	3555	Sedum rupestre 'Angelina'	Two Row Stonecrop	4"	plug	8" o.c.
ST	3555	Sempevivum tectorum	Common Houseleek	4"	plug	8" o c.
	1452	Annuals	Annuals	4"	plug	6" o.c.

APPLICANT UNIVERSITY OF CHICAGO
DATE INTRODUCED 01 17 2013
DATE OF CHICAGO PLAN COMMISSION.

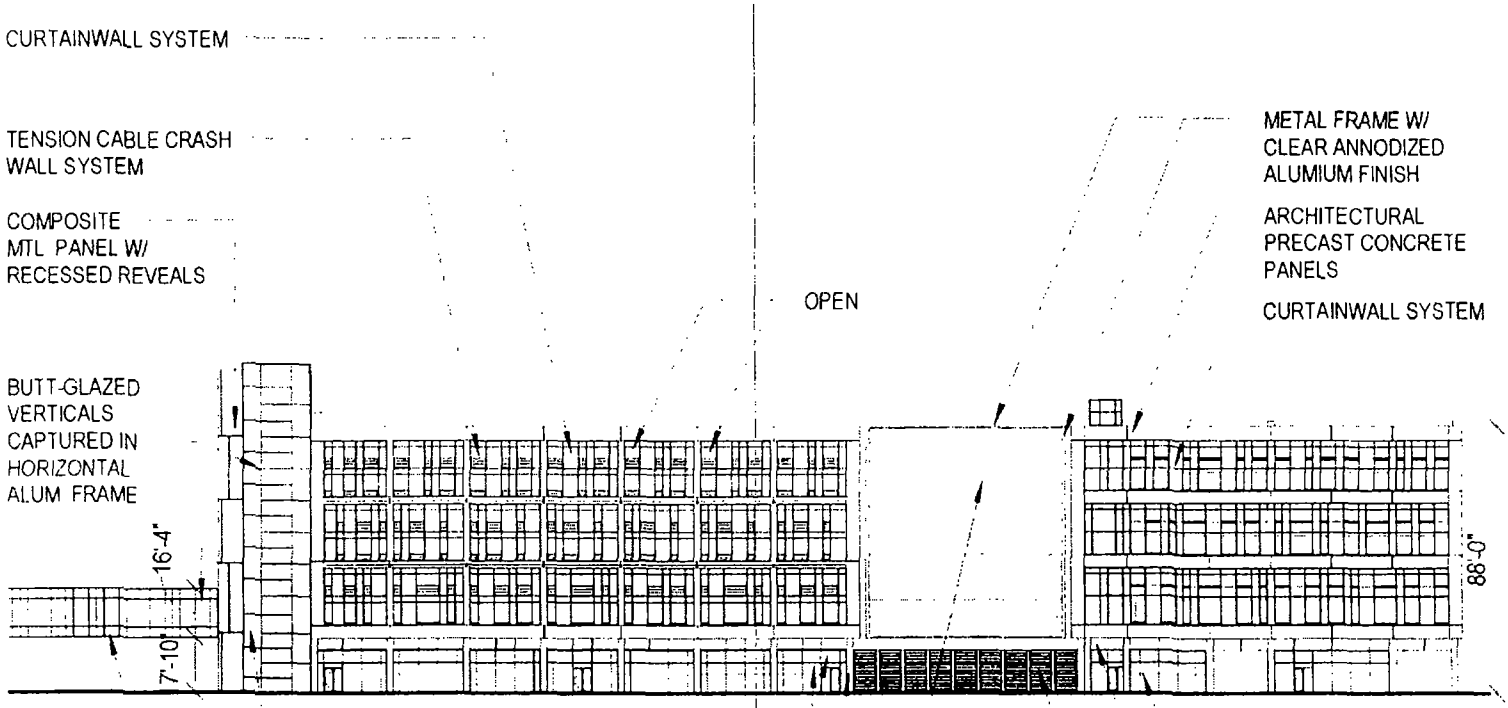

CURTAINWALL SYSTEM

BUTT-GLAZED VERTICALS CAPTURED IN HORIZONTAL ALUM FRAME

BUTT-GLAZED VERTICALS CAPTURED IN HORIZONTAL ALUM FRAME

COMPOSITE METAL PANELS


ANNODIZED ALUMINUM LOUVER WALL

SPANDREL PANEL SHADOW BOX IN ALUM. FRAME

CONCRETE COLUMNS W/ ARCHITECTURAL FINISH

KINETIC ART WALL

EAST ELEVATION
1" = 60'-0"

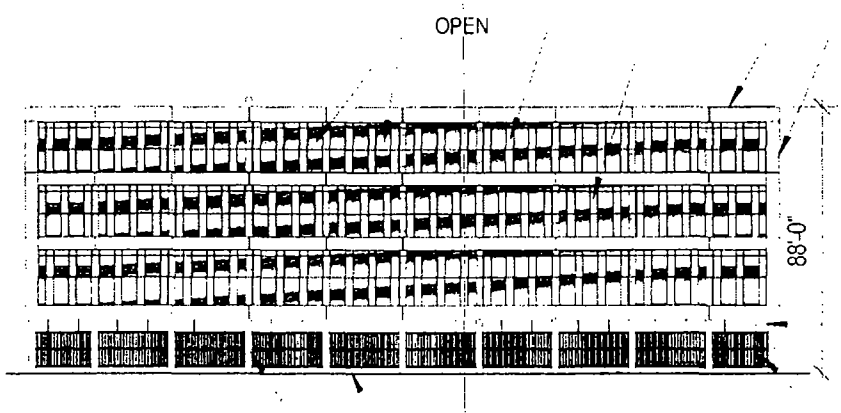

CURTAINWALL SYSTEM

ARCHITECTURAL PRECAST CONCRETE PANELS

COMPOSITE METAL PANELS

CONCRETE COLUMNS AND CURBS W/ ARCHITECTURAL FINISH

PREFINISHED ALUMINUM FENCING SYSTEM

NORTH ELEVATION
1" = 60'-0"

APPLICANT UNIVERSITY OF CHICAGO
DATE INTRODUCED 01 17 2013
DATE OF CHICAGO PLAN COMMISSION

ARCHITECTURAL PRECAST CONCRETE PANELS


COMPOSITE METAL PANEL

CURTAIN WALL SYSTEM

CURTAINWALL SYSTEM

KINETIC WALL PANEL

OPEN

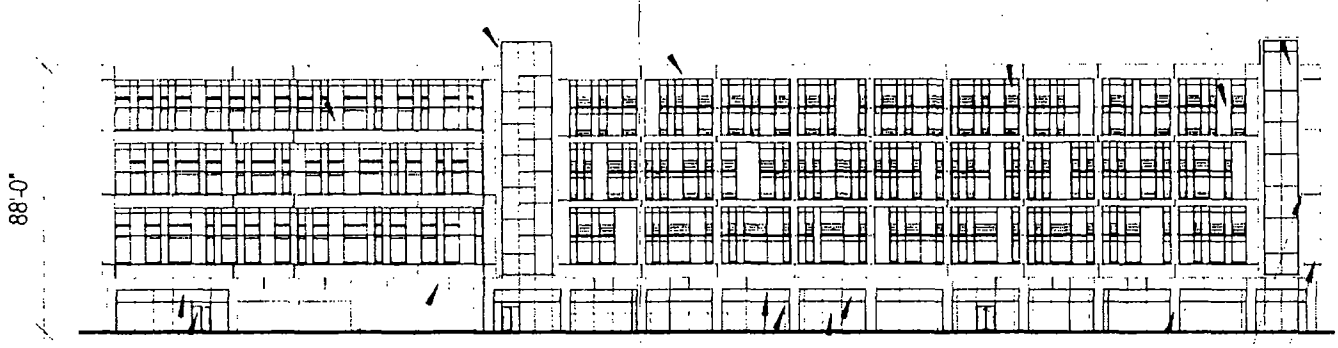

BUTT-GLAZED VERTICALS CAPTURED IN HORIZONTAL ALUM FRAME

BUTT-GLAZED VERTICALS CAPTURED IN HORIZONTAL ALUM FRAME

CONCRETE COLUMN WITH ARCHITECTURAL FINISH

COMPOSITE METAL PANEL

ARCHITECTURAL PRECAST CONCRETE PANEL


PREFINISHED COMPOSITE ALUMINUM SOFFIT

WEST ELEVATION
1" = 60'-0"

CURTAIN WALL SYSTEM

COMPOSITE METAL PANEL

ARCHITECTURAL PRECEAST CONCRETE PANELS

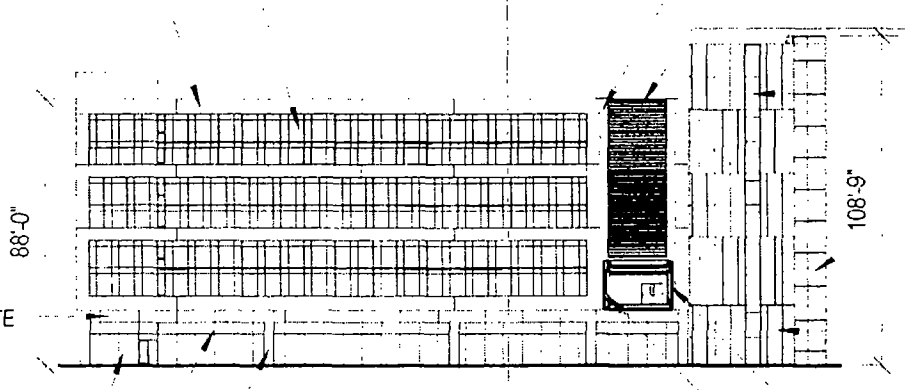

PREFINISHED ALUMINUM LOUVER SYSTEM

BUTT-GLAZED GLASS AND SPANDREL PANELS IN ALUM FRAME

BUTT-GLAZED VERTICALS CAPTURED IN HORIZONTAL ALUM FRAME

PREFINISHED COMPOSITE ALUMINUM SOFFIT

COMPOSITE METAL PANEL & RECESSED REVEALS


BUTT-GLAZED VERTICALS CAPTURED IN HORIZONTAL ALUM FRAME

BUTT-GLAZED VERTICALS CAPTURED IN HORIZONTAL ALUM FRAME

CONCRETE COLUMNS W/ ARCHITECTURAL FINISH

SOUTH ELEVATION
1" = 60'-0"


APPLICANT: UNIVERSITY OF CHICAGO
DATE INTRODUCED 01 17 2013
DATE OF CHICAGO PLAN COMMISSION

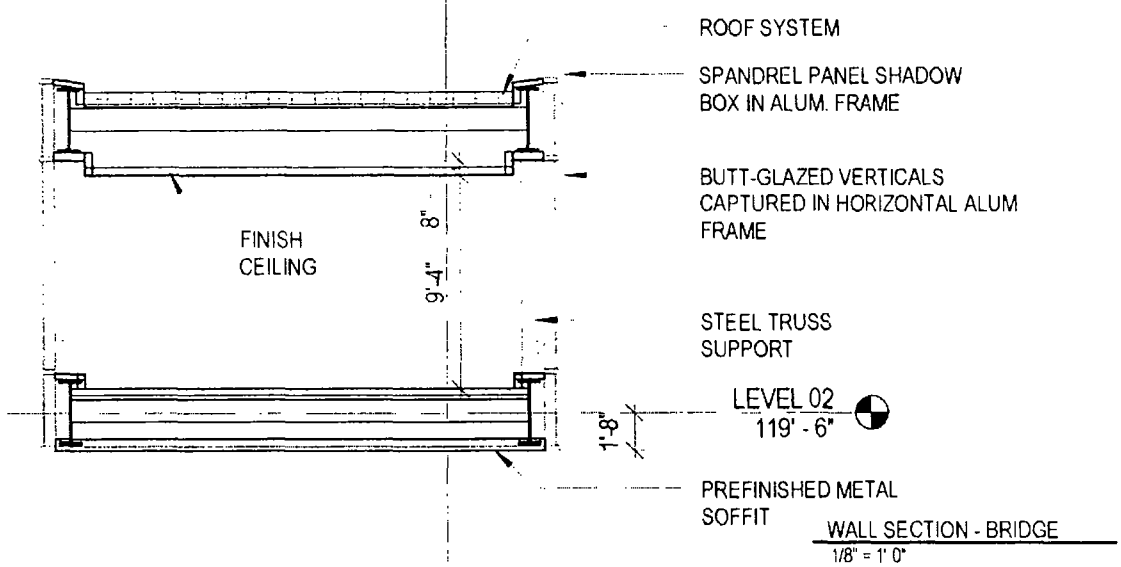

WALL SECTION - BRIDGE
1/8" = 1' 0"

CENTER FOR CARE & DISCOVERY


GARAGE

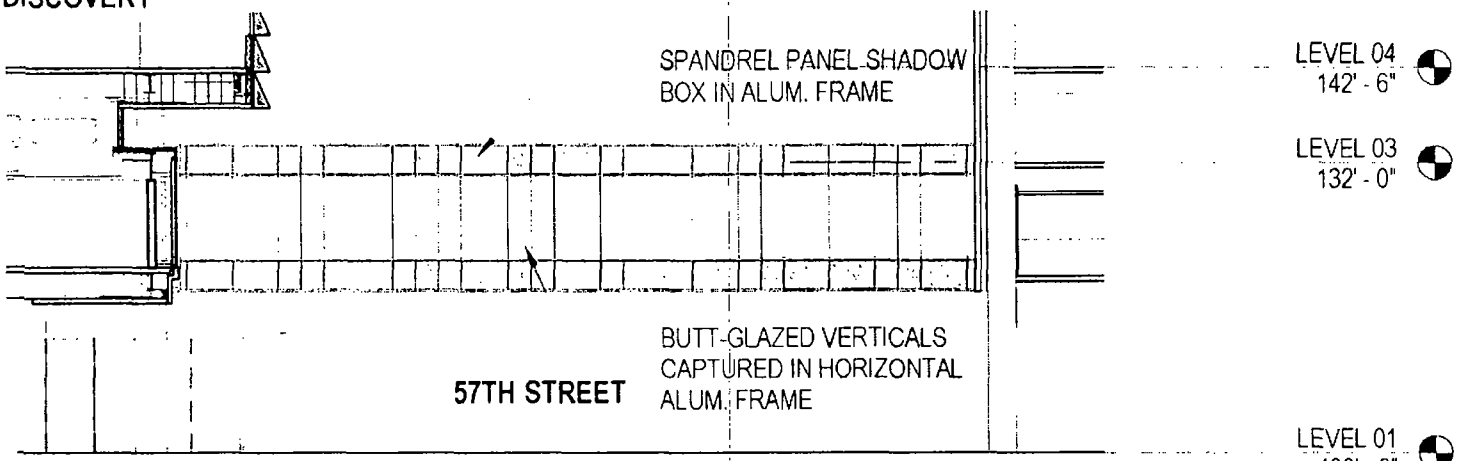

BRIDGE ELEVATION - EAST
1" = 20'-0"


CENTER FOR CARE & DISCOVERY

GARAGE

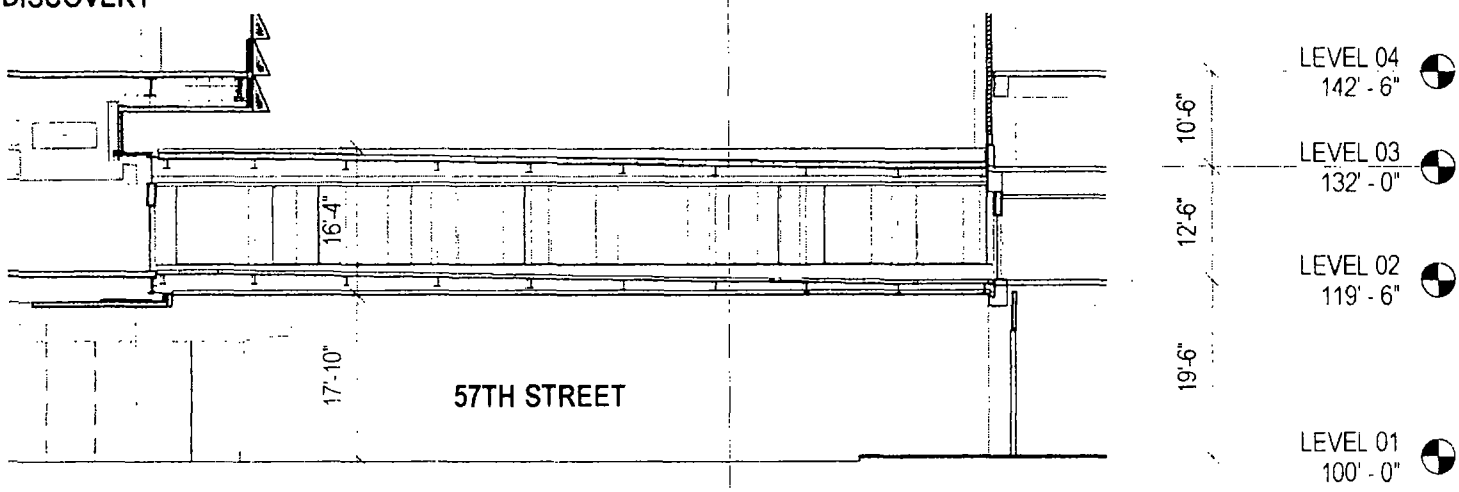

SECTION ELEVATION - BRIDGE
1" = 20'-0"

APPLICANT: UNIVERSITY OF CHICAGO
DATE INTRODUCED: 01 17 2013
DATE OF CHICAGO PLAN COMMISSION

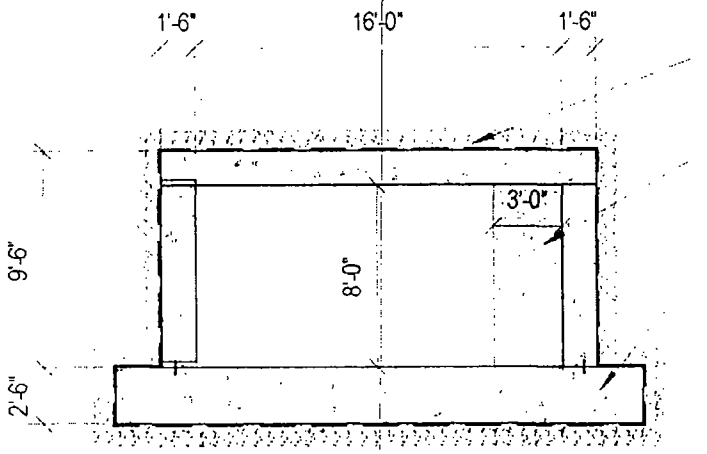


CAST-IN-PLACE CONCRETE TUNNEL LID, SEE STRUCTURAL


ZONE RESERVED FOR UTILITIES

CAST-IN-PLACE CONCRETE MATTE FOUNDATION, SEE STRUCTURAL

SECTION - TUNNEL STAIR
1/8" = 1'-0"

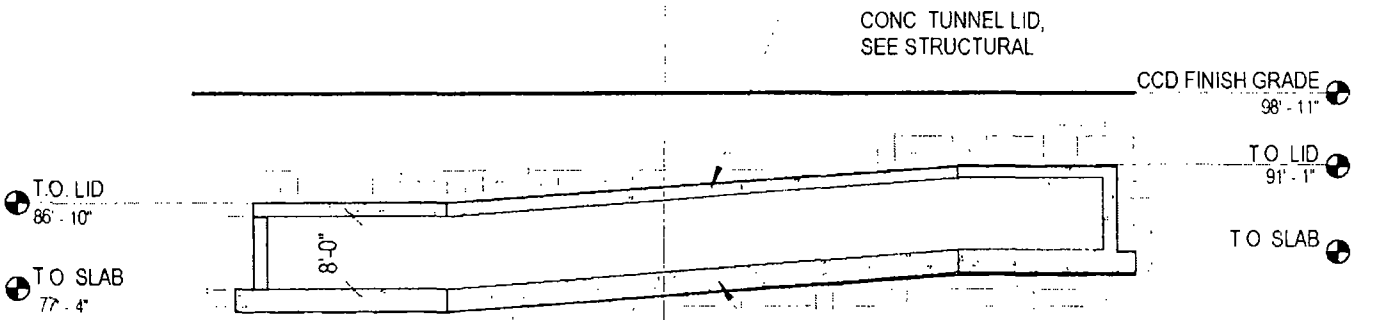

SECTION - TUNNEL SOUTH
1" = 20'-0"

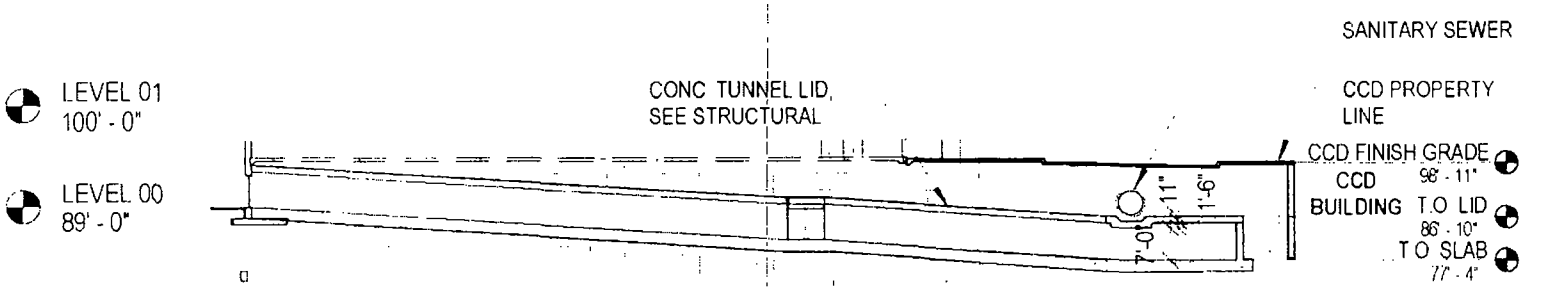

SECTION - TUNNEL - EAST
1" = 40' 0"

APPLICANT UNIVERSITY OF CHICAGO
DATE INTRODUCED 01 17 2013
DATE OF CHICAGO PLAN COMMISSION

PROFESSIONALS ASSOCIATED SURVEY, INC.

PROFESSIONAL DESIGN FIRM NO 184-003023

7100 N TRIPP AVENUE
LINCOLNWOOD, ILLINOIS 60712
www.professionalassociated.com

TEL (847) 675-3000
FAX (847) 675-3167
e-mail pa@professionalassociated.com

PLAT OF SURVEY


OF

NORTH

LOT 15 IN BLOCK 5 IN MCKICHAN AND MASON'S SUBDIVISION OF THE WEST 1/2 OF THE NORTHWEST 1/4 OF SECTION 14, TOWNSHIP 38 NORTH, RANGE 14, EAST OF THE THIRD PRINCIPAL MERIDIAN, IN COOK COUNTY ILLINOIS

LAND TOTAL AREA 2,559 70 SQ FT = 0 058 ACRE

COMMONLY KNOWN AS 5634 SOUTH MARYLAND AVENUE, CHICAGO, ILLINOIS

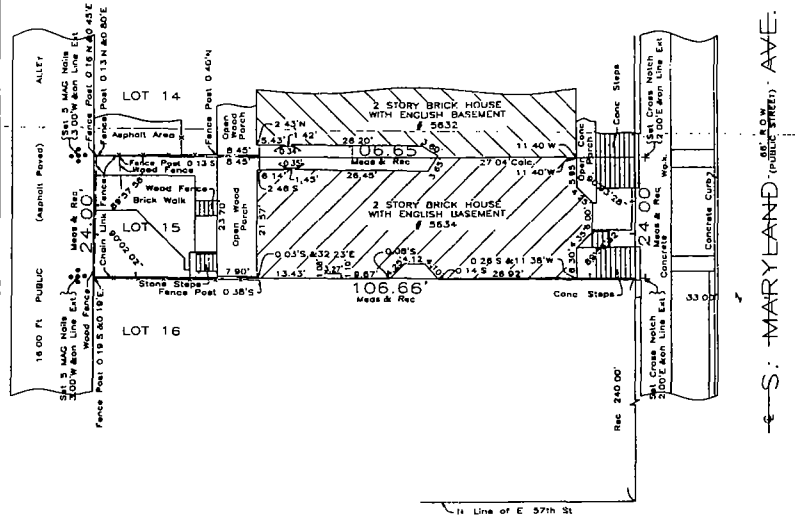

THE LEGAL DESCRIPTION SHOWN ON THE PLAT HEREON DRAWN IS A COPY OF THE ORDER, AND FOR ACCURACY SHOULD BE COMPARED WITH THE TITLE OR DEED

DIMENSIONS ARE NOT TO BE ASSUMED FROM SCALING

BUILDING LINES AND EASEMENTS ARE SHOWN ONLY WHERE THEY ARE SO RECORDED IN THE MAPS, OTHERWISE REFER TO YOUR DEED OR ABSTRACT

Order No. 88-10824

Scale 1 Inch = 15 Feet

Date of Field Work: June 4, 2012

Ordered by: RUTH S CEIS
Attorney at Law

THIS PROFESSIONAL SERVICE CONFORMS TO THE CURRENT ILLINOIS MINIMUM STANDARDS FOR A BOUNDARY SURVEY

THIS SURVEY HAS BEEN ORDERED FOR SURFACE DIMENSIONS ONLY. NOT FOR ELEVATIONS. THIS IS NOT AN ALTA SURVEY

COMPARE ALL POINTS BEFORE BUILDING BY SAME AND AT ONCE REPORT ANY DIFFERENCE.

State of Illinois
County of Cook } s.s.

We, PROFESSIONALS ASSOCIATED SURVEY INC., do hereby certify that we have surveyed the above described property and that, to the best of our knowledge, the plat hereon drawn is an accurate representation of said survey

Date: June 5, 2012

IL. PROF LAND SURVEYOR - LICENSE EXP DATE NOV 30, 2012.

Drawn by: JR


CERTIFIED SURVEY, INC.

1440 Renaissance Drive, Suite 140, Park Ridge, IL 60068 Phone 847-296-6900 Fax 847-296-6906

Email : surveys@certifiedsurvey.com

ALTA/ACSM LAND TITLE SURVEY

LOTS 26, 27, 28 AND 29 IN BLOCK 5 IN MASON AND MCKICHAN'S SUBDIVISION OF THE WEST 1/2 OF THE NORTHWEST 1/4 OF SECTION 14, TOWNSHIP 38 NORTH, RANGE 14 EAST OF THE THIRD PRINCIPAL MERIDIAN, IN COOK COUNTY, ILLINOIS.

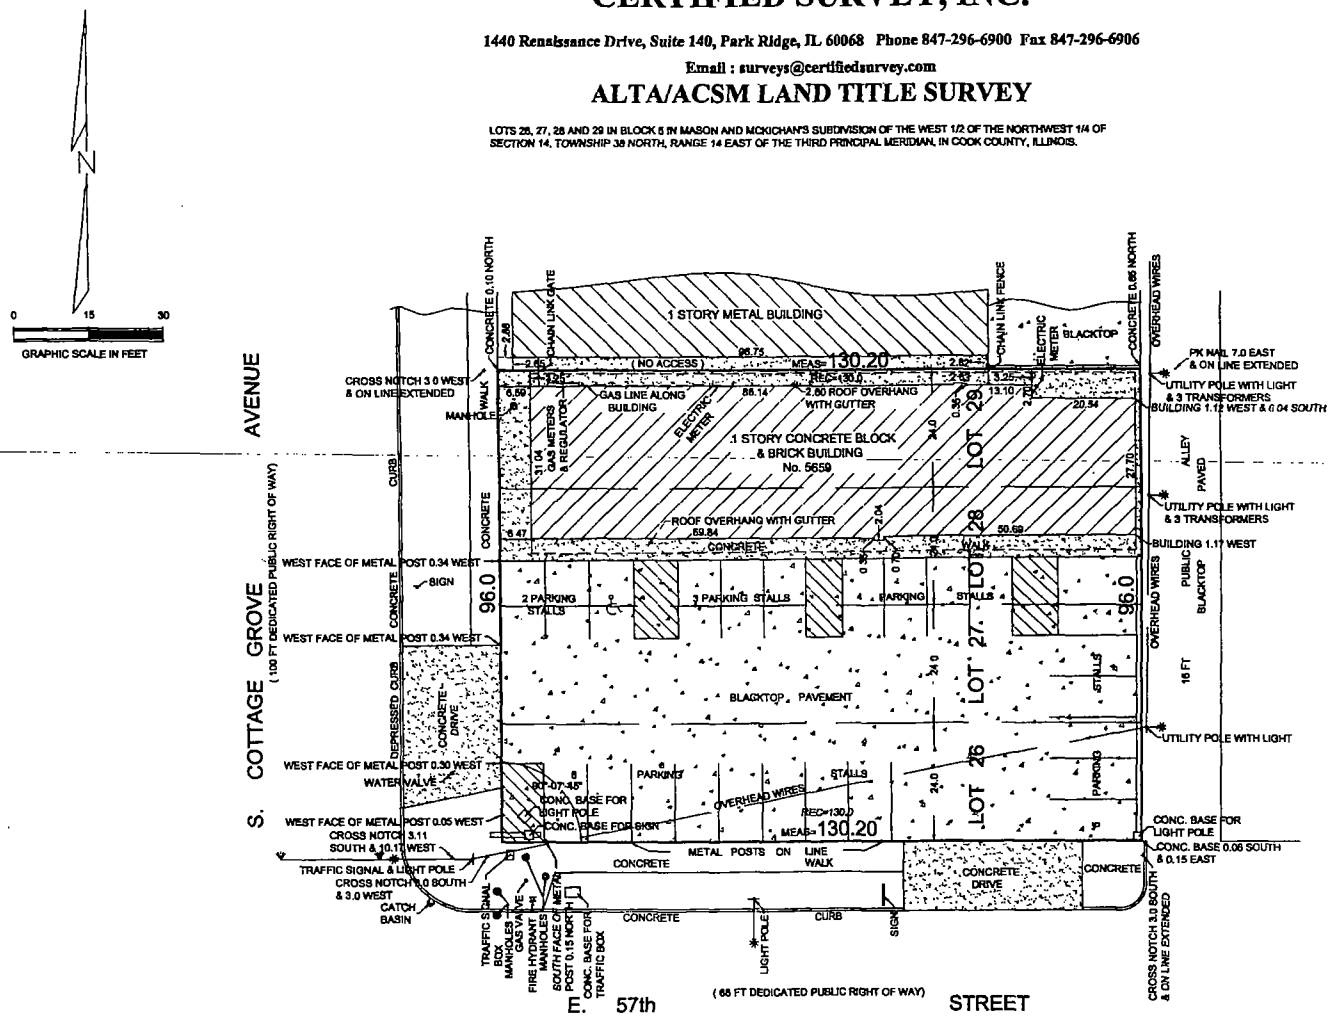

SURVEY NOTES

THE PROPERTY SHOWN HEREON IS LOCATED IN UNSHADED ZONE X (AREAS DETERMINED TO BE OUTSIDE THE 0.2% ANNUAL CHANCE FLOODPLAIN) PER THE FEDERAL EMERGENCY MANAGEMENT AGENCY FLOOD INSURANCE RATE MAP PANEL NO 17031C0540 EFFECTIVE DATE: AUGUST 19, 2008

AREA = 12,499 SQ FT = 0.287 ACRE

DIMENSIONS ARE NOT TO BE ASSUMED FROM SCALING

ORDER No. 830529 (Y)

ORDERED BY: KNABE, KRONING & BEDELL

BUILDING LINES AND EASEMENTS ARE SHOWN ONLY WHERE THEY ARE SO RECORDED IN THE MAPS OTHERWISE REFER TO YOUR DEED OR ABSTRACT.

DECIMALS OF FOOT AND THEIR EQUIVALENT IN INCHES AND FRACTIONS THEREOF.

.01=1/8"	.07=7/8"	.50=6"
.02=1/4"	.08=1"	.58=7"
.03=3/8"	.17=2"	.67=8"
.04=1/2"	.25=3"	.75=9"
.05=5/8"	.33=4"	.83=10"
.06=3/4"	.42=5"	.92=11"
		1.0=12"

PROFESSIONAL LAND SURVEYOR JOHN H MISTURAK 035-003406 PARK RIDGE ILLINOIS STATE OF ILLINOIS

STATE OF ILLINOIS)
COUNTY OF COOK) SS

TO THE UNIVERSITY OF CHICAGO, CHICAGO TITLE INSURANCE COMPANY

THIS IS TO CERTIFY THAT THIS MAP OR PLAT AND THE SURVEY ON WHICH IT IS BASED WERE MADE IN ACCORDANCE WITH THE 2011 MINIMUM STANDARD DETAIL REQUIREMENTS FOR ALTA/ACSM LAND TITLE SURVEYS, JOINTLY ESTABLISHED AND ADOPTED BY ALTA AND NSPS, AND INCLUDES ITEMS 1, 2, 3, 4, 7a, 8, 9, 11a OF TABLE A THEREOF.
THE FIELD WORK WAS COMPLETED ON OCTOBER 17, 2012.

DATE OF PLAT: OCTOBER 22, 2012

PROFESSIONAL LAND SURVEYOR NO 3406
LICENSE EXPIRES NOVEMBER 30, 2012

Office of the City Clerk

O2013-38

Office of the City Clerk

City Council Document Tracking Sheet

Meeting Date:	1/17/2013
Sponsor(s):	Mendoza, Susana A. (Clerk)
Type:	Ordinance
Title:	Zoning Reclassification App No. 17658 at 2933 N Avers Ave
Committee(s) Assignment:	Committee on Zoning, Landmarks and Building Standards

ORDINANCE

BE IT ORDAINED BY THE CITY COUNCIL OF THE CITY OF CHICAGO:

SECTION 1.Title 17 of the Municipal Code of Chicago, the Chicago Zoning Ordinance, is hereby amended by changing all of the RS3 Residential Single-Unit (detached) District symbols and indications as shown on Map No. 7-J in the area bounded by a line that is 270 feet south of west Wellington Avenue; the public alley east of and parallel to North Avers Avenue; a line that is 297 feet south of west Wellington Avenue; North Avers Avenue to those of a RT-4 Residential 2 flat, townhouse or multi-unit district.

SECTION 2. This ordinance takes effect after its passage and approval.

Common Address of Property: 2933 North Avers.

#17658
INTRO DATE
01/17/2013

CITY OF CHICAGO

APPLICATION FOR AN AMENDMENT TO
THE CHICAGO ZONING ORDINANCE

1. ADDRESS of the property Applicant is seeking to rezone:
2933 North Avers, Chicago, IL 60618

2. Ward Number that property is located in: 30th

3. APPLICANT Ilya Kunin

ADDRESS 2933 W. Avers #2 CITY Chicago

STATE IL ZIP CODE 60618 PHONE 847-791-1075

EMAIL diversifiedcapital05@gmail.com CONTACT PERSON "

4. Is the applicant the owner of the property? YES (circled) NO
If the applicant is not the owner of the property, please provide the following information regarding the owner and attach written authorization from the owner allowing the application to proceed.

OWNER

ADDRESS CITY

STATE ZIP CODE PHONE

EMAIL CONTACT PERSON

5. If the Applicant/Owner of the property has obtained a lawyer as their representative for the rezoning, please provide the following information:

ATTORNEY Sandeep Basran

ADDRESS 2502 W. Division St

CITY Chicago STATE IL ZIP CODE 60622

PHONE 773-220-2710 FAX EMAIL ssbasran@gmail.com

6. If the applicant is a legal entity (Corporation, LLC, Partnership, etc.) please provide the names of all owners as disclosed on the Economic Disclosure Statements.

7. On what date did the owner acquire legal title to the subject property? 03/2011

8. Has the present owner previously rezoned this property? If yes, when?
No

9. Present Zoning District RS-3 Proposed Zoning District RT-4

10. Lot size in square feet (or dimensions) 25 x 125

11. Current Use of the property Residential

12. Reason for rezoning the property To expand owner's unit to duplex it into attic. Property will remain as a 3 unit dwelling (pre-existing).

13. Describe the proposed use of the property after the rezoning. Indicate the number of dwelling units; number of parking spaces; approximate square footage of any commercial space; and height of the proposed building. (BE SPECIFIC)
The property would be the same in all aspects except there would additional living space inside owners unit. The attic would also be dormered.

14. On May 14th, 2007, the Chicago City Council passed the Affordable Requirements Ordinance (ARO) that requires on-site affordable housing units or a financial contribution if residential housing projects receive a zoning change under certain circumstances. Based on the lot size of the project in question and the proposed zoning classification, is this project subject to the Affordable Requirements Ordinance? (See Fact Sheet for more information)

YES_____ NO X

COUNTY OF COOK
STATE OF ILLINOIS

Ilya Kunin, being first duly sworn on oath, states that all of the above statements and the statements contained in the documents submitted herewith are true and correct.

Signature of Applicant

Subscribed and Sworn to before me this 10 day of January, 2013.

Notary Public

"OFFICIAL SEAL"
CONCEPCION SOLIS
Notary Public - State of Illinois
My Commission Expires October 01, 2016

For Office Use Only

Date of Introduction:_____

File Number:_____

Ward:_____



SECTION II -- DISCLOSURE OF OWNERSHIP INTERESTS

A. NATURE OF THE DISCLOSING PARTY

1. Indicate the nature of the Disclosing Party:

[X] Person
[ ] Publicly registered business corporation
[ ] Privately held business corporation
[ ] Sole proprietorship
[ ] General partnership
[ ] Limited partnership
[ ] Trust
[ ] Limited liability company
[ ] Limited liability partnership
[ ] Joint venture
[ ] Not-for-profit corporation
(Is the not-for-profit corporation also a 501(c)(3))?
[ ] Yes [ ] No
[ ] Other (please specify)

_____

2. For legal entities, the state (or foreign country) of incorporation or organization, if applicable:

_____

3. For legal entities not organized in the State of Illinois: Has the organization registered to do business in the State of Illinois as a foreign entity?

[ ] Yes [ ] No [X] N/A

B. IF THE DISCLOSING PARTY IS A LEGAL ENTITY:

1. List below the full names and titles of all executive officers and all directors of the entity. **NOTE:** For not-for-profit corporations, also list below all members, if any, which are legal entities. If there are no such members, write "no members." For trusts, estates or other similar entities, list below the legal titleholder(s).

If the entity is a general partnership, limited partnership, limited liability company, limited liability partnership or joint venture, list below the name and title of each general partner, managing member, manager or any other person or entity that controls the day-to-day management of the Disclosing Party. **NOTE**: Each legal entity listed below must submit an EDS on its own behalf.

Name	Title

2. Please provide the following information concerning each person or entity having a direct or indirect beneficial interest (including ownership) in excess of 7.5% of the Disclosing Party. Examples of such an interest include shares in a corporation, partnership interest in a partnership or joint venture,

interest of a member or manager in a limited liability company, or interest of a beneficiary of a trust, estate or other similar entity. If none, state "None." **NOTE**: Pursuant to Section 2-154-030 of the Municipal Code of Chicago ("Municipal Code"), the City may require any such additional information from any applicant which is reasonably intended to achieve full disclosure.

Name	Business Address	Percentage Interest in the Disclosing Party

SECTION III -- BUSINESS RELATIONSHIPS WITH CITY ELECTED OFFICIALS

Has the Disclosing Party had a "business relationship," as defined in Chapter 2-156 of the Municipal Code, with any City elected official in the 12 months before the date this EDS is signed?

[ ] Yes [X] No

If yes, please identify below the name(s) of such City elected official(s) and describe such relationship(s):

SECTION IV -- DISCLOSURE OF SUBCONTRACTORS AND OTHER RETAINED PARTIES

The Disclosing Party must disclose the name and business address of each subcontractor, attorney, lobbyist, accountant, consultant and any other person or entity whom the Disclosing Party has retained or expects to retain in connection with the Matter, as well as the nature of the relationship, and the total amount of the fees paid or estimated to be paid. The Disclosing Party is not required to disclose employees who are paid solely through the Disclosing Party's regular payroll.

"Lobbyist" means any person or entity who undertakes to influence any legislative or administrative action on behalf of any person or entity other than: (1) a not-for-profit entity, on an unpaid basis, or (2) himself. "Lobbyist" also means any person or entity any part of whose duties as an employee of another includes undertaking to influence any legislative or administrative action.

If the Disclosing Party is uncertain whether a disclosure is required under this Section, the Disclosing Party must either ask the City whether disclosure is required or make the disclosure.

Name (indicate whether retained or anticipated to be retained)	Business Address	Relationship to Disclosing Party (subcontractor, attorney, lobbyist, etc.)	Fees (indicate whether paid or estimated.) **NOTE:** "hourly rate" or "t.b.d." is not an acceptable response.
Sandy Basran	2502 W. Division Chicago, IL	Attorney	≈ $2000

(Add sheets if necessary)

[ ] Check here if the Disclosing Party has not retained, nor expects to retain, any such persons or entities.

SECTION V -- CERTIFICATIONS

A. COURT-ORDERED CHILD SUPPORT COMPLIANCE

Under Municipal Code Section 2-92-415, substantial owners of business entities that contract with the City must remain in compliance with their child support obligations throughout the contract's term.

Has any person who directly or indirectly owns 10% or more of the Disclosing Party been declared in arrearage on any child support obligations by any Illinois court of competent jurisdiction?

[ ] Yes [ ] No [X] No person directly or indirectly owns 10% or more of the Disclosing Party.

If "Yes," has the person entered into a court-approved agreement for payment of all support owed and is the person in compliance with that agreement?

[ ] Yes [ ] No

B. FURTHER CERTIFICATIONS

1. Pursuant to Municipal Code Chapter 1-23, Article I ("Article I")(which the Applicant should consult for defined terms (e.g., "doing business") and legal requirements), if the Disclosing Party submitting this EDS is the Applicant and is doing business with the City, then the Disclosing Party certifies as follows: (i) neither the Applicant nor any controlling person is currently indicted or charged with, or has admitted guilt of, or has ever been convicted of, or placed under supervision for, any criminal offense involving actual, attempted, or conspiracy to commit bribery, theft, fraud, forgery, perjury, dishonesty or deceit against an officer or employee of the City or any sister agency; and (ii) the Applicant understands and acknowledges that compliance with Article I is a continuing requirement for doing business with the City. NOTE: If Article I applies to the Applicant, the permanent compliance timeframe in Article I supersedes some five-year compliance timeframes in certifications 2 and 3 below.

2. The Disclosing Party and, if the Disclosing Party is a legal entity, all of those persons or entities identified in Section II.B.1. of this EDS:

a. are not presently debarred, suspended, proposed for debarment, declared ineligible or voluntarily excluded from any transactions by any federal, state or local unit of government;

b. have not, within a five-year period preceding the date of this EDS, been convicted of a criminal offense, adjudged guilty, or had a civil judgment rendered against them in connection with: obtaining, attempting to obtain, or performing a public (federal, state or local) transaction or contract under a public transaction; a violation of federal or state antitrust statutes; fraud; embezzlement; theft; forgery; bribery; falsification or destruction of records; making false statements; or receiving stolen property;

c. are not presently indicted for, or criminally or civilly charged by, a governmental entity (federal, state or local) with committing any of the offenses set forth in clause B.2.b. of this Section V;

d. have not, within a five-year period preceding the date of this EDS, had one or more public transactions (federal, state or local) terminated for cause or default; and

e. have not, within a five-year period preceding the date of this EDS, been convicted, adjudged guilty, or found liable in a civil proceeding, or in any criminal or civil action, including actions concerning environmental violations, instituted by the City or by the federal government, any state, or any other unit of local government.

3. The certifications in subparts 3, 4 and 5 concern:

• the Disclosing Party;
• any "Contractor" (meaning any contractor or subcontractor used by the Disclosing Party in connection with the Matter, including but not limited to all persons or legal entities disclosed under Section IV, "Disclosure of Subcontractors and Other Retained Parties");
• any "Affiliated Entity" (meaning a person or entity that, directly or indirectly: controls the Disclosing Party, is controlled by the Disclosing Party, or is, with the Disclosing Party, under common control of another person or entity. Indicia of control include, without limitation: interlocking management or ownership; identity of interests among family members, shared facilities and equipment; common use of employees; or organization of a business entity following the ineligibility of a business entity to do business with federal or state or local government, including the City, using substantially the same management, ownership, or principals as the ineligible entity); with respect to Contractors, the term Affiliated Entity means a person or entity that directly or indirectly controls the Contractor, is controlled by it, or, with the Contractor, is under common control of another person or entity;
• any responsible official of the Disclosing Party, any Contractor or any Affiliated Entity or any other official, agent or employee of the Disclosing Party, any Contractor or any Affiliated Entity, acting pursuant to the direction or authorization of a responsible official of the Disclosing Party, any Contractor or any Affiliated Entity (collectively "Agents").

Neither the Disclosing Party, nor any Contractor, nor any Affiliated Entity of either the Disclosing Party or any Contractor nor any Agents have, during the five years before the date this EDS is signed, or, with respect to a Contractor, an Affiliated Entity, or an Affiliated Entity of a Contractor during the five years before the date of such Contractor's or Affiliated Entity's contract or engagement in connection with the Matter:

a. bribed or attempted to bribe, or been convicted or adjudged guilty of bribery or attempting to bribe, a public officer or employee of the City, the State of Illinois, or any agency of the federal government or of any state or local government in the United States of America, in that officer's or employee's official capacity;

b. agreed or colluded with other bidders or prospective bidders, or been a party to any such agreement, or been convicted or adjudged guilty of agreement or collusion among bidders or prospective bidders, in restraint of freedom of competition by agreement to bid a fixed price or otherwise; or

c. made an admission of such conduct described in a. or b. above that is a matter of record, but have not been prosecuted for such conduct; or

d. violated the provisions of Municipal Code Section 2-92-610 (Living Wage Ordinance).

4. Neither the Disclosing Party, Affiliated Entity or Contractor, or any of their employees, officials, agents or partners, is barred from contracting with any unit of state or local government as a result of engaging in or being convicted of (1) bid-rigging in violation of 720 ILCS 5/33E-3; (2) bid-rotating in violation of 720 ILCS 5/33E-4; or (3) any similar offense of any state or of the United States of America that contains the same elements as the offense of bid-rigging or bid-rotating.

5. Neither the Disclosing Party nor any Affiliated Entity is listed on any of the following lists maintained by the Office of Foreign Assets Control of the U.S. Department of the Treasury or the Bureau of Industry and Security of the U.S. Department of Commerce or their successors: the Specially Designated Nationals List, the Denied Persons List, the Unverified List, the Entity List and the Debarred List.

6. The Disclosing Party understands and shall comply with the applicable requirements of Chapters 2-55 (Legislative Inspector General), 2-56 (Inspector General) and 2-156 (Governmental Ethics) of the Municipal Code.

7. If the Disclosing Party is unable to certify to any of the above statements in this Part B (Further Certifications), the Disclosing Party must explain below:

If the letters "NA," the word "None," or no response appears on the lines above, it will be conclusively presumed that the Disclosing Party certified to the above statements.

8. To the best of the Disclosing Party's knowledge after reasonable inquiry, the following is a complete list of all current employees of the Disclosing Party who were, at any time during the 12-month period preceding the execution date of this EDS, an employee, or elected or appointed official, of the City of Chicago (if none, indicate with "N/A" or "none").

None

9. To the best of the Disclosing Party's knowledge after reasonable inquiry, the following is a complete list of all gifts that the Disclosing Party has given or caused to be given, at any time during the 12-month period preceding the execution date of this EDS, to an employee, or elected or appointed official, of the City of Chicago. For purposes of this statement, a "gift" does not include: (i) anything made generally available to City employees or to the general public, or (ii) food or drink provided in the course of official City business and having a retail value of less than $20 per recipient (if none, indicate with "N/A" or "none"). As to any gift listed below, please also list the name of the City recipient.

None

C. CERTIFICATION OF STATUS AS FINANCIAL INSTITUTION

1. The Disclosing Party certifies that the Disclosing Party (check one)

[ ] is [X] is not

a "financial institution" as defined in Section 2-32-455(b) of the Municipal Code.

2. If the Disclosing Party IS a financial institution, then the Disclosing Party pledges:

"We are not and will not become a predatory lender as defined in Chapter 2-32 of the Municipal Code. We further pledge that none of our affiliates is, and none of them will become, a predatory lender as defined in Chapter 2-32 of the Municipal Code. We understand that becoming a predatory lender or becoming an affiliate of a predatory lender may result in the loss of the privilege of doing business with the City."

If the Disclosing Party is unable to make this pledge because it or any of its affiliates (as defined in Section 2-32-455(b) of the Municipal Code) is a predatory lender within the meaning of Chapter 2-32 of the Municipal Code, explain here (attach additional pages if necessary):

If the letters "NA," the word "None," or no response appears on the lines above, it will be conclusively presumed that the Disclosing Party certified to the above statements.

D. CERTIFICATION REGARDING INTEREST IN CITY BUSINESS

Any words or terms that are defined in Chapter 2-156 of the Municipal Code have the same meanings when used in this Part D.

1. In accordance with Section 2-156-110 of the Municipal Code: Does any official or employee of the City have a financial interest in his or her own name or in the name of any other person or entity in the Matter?

[ ] Yes [X] No

NOTE: If you checked "Yes" to Item D.1., proceed to Items D.2. and D.3. If you checked "No" to Item D.1., proceed to Part E.

2. Unless sold pursuant to a process of competitive bidding, or otherwise permitted, no City elected official or employee shall have a financial interest in his or her own name or in the name of any other person or entity in the purchase of any property that (i) belongs to the City, or (ii) is sold for taxes or assessments, or (iii) is sold by virtue of legal process at the suit of the City (collectively, "City Property Sale"). Compensation for property taken pursuant to the City's eminent domain power does not constitute a financial interest within the meaning of this Part D.

Does the Matter involve a City Property Sale?

[ ] Yes [X] No

3. If you checked "Yes" to Item D.1., provide the names and business addresses of the City officials or employees having such interest and identify the nature of such interest:

Name	Business Address	Nature of Interest

4. The Disclosing Party further certifies that no prohibited financial interest in the Matter will be acquired by any City official or employee.

E. CERTIFICATION REGARDING SLAVERY ERA BUSINESS

Please check either 1. or 2. below. If the Disclosing Party checks 2., the Disclosing Party must disclose below or in an attachment to this EDS all information required by paragraph 2. Failure to

comply with these disclosure requirements may make any contract entered into with the City in connection with the Matter voidable by the City.

X 1. The Disclosing Party verifies that the Disclosing Party has searched any and all records of the Disclosing Party and any and all predecessor entities regarding records of investments or profits from slavery or slaveholder insurance policies during the slavery era (including insurance policies issued to slaveholders that provided coverage for damage to or injury or death of their slaves), and the Disclosing Party has found no such records.

____2. The Disclosing Party verifies that, as a result of conducting the search in step 1 above, the Disclosing Party has found records of investments or profits from slavery or slaveholder insurance policies. The Disclosing Party verifies that the following constitutes full disclosure of all such records, including the names of any and all slaves or slaveholders described in those records:

SECTION VI -- CERTIFICATIONS FOR FEDERALLY FUNDED MATTERS

NOTE: If the Matter is federally funded, complete this Section VI. **If the Matter is not federally funded**, proceed to Section VII. For purposes of this Section VI, tax credits allocated by the City and proceeds of debt obligations of the City are not federal funding.

A. CERTIFICATION REGARDING LOBBYING

1. List below the names of all persons or entities registered under the federal Lobbying Disclosure Act of 1995 who have made lobbying contacts on behalf of the Disclosing Party with respect to the Matter: (Add sheets if necessary):

(If no explanation appears or begins on the lines above, or if the letters "NA" or if the word "None" appear, it will be conclusively presumed that the Disclosing Party means that NO persons or entities registered under the Lobbying Disclosure Act of 1995 have made lobbying contacts on behalf of the Disclosing Party with respect to the Matter.)

2. The Disclosing Party has not spent and will not expend any federally appropriated funds to pay any person or entity listed in Paragraph A.1. above for his or her lobbying activities or to pay any person or entity to influence or attempt to influence an officer or employee of any agency, as defined by applicable federal law, a member of Congress, an officer or employee of Congress, or an employee of a member of Congress, in connection with the award of any federally funded contract, making any federally funded grant or loan, entering into any cooperative agreement, or to extend, continue, renew, amend, or modify any federally funded contract, grant, loan, or cooperative agreement.

3. The Disclosing Party will submit an updated certification at the end of each calendar quarter in which there occurs any event that materially affects the accuracy of the statements and information set forth in paragraphs A.1. and A.2. above.

4. The Disclosing Party certifies that either: (i) it is not an organization described in section 501(c)(4) of the Internal Revenue Code of 1986; or (ii) it is an organization described in section 501(c)(4) of the Internal Revenue Code of 1986 but has not engaged and will not engage in "Lobbying Activities".

5. If the Disclosing Party is the Applicant, the Disclosing Party must obtain certifications equal in form and substance to paragraphs A.1. through A.4. above from all subcontractors before it awards any subcontract and the Disclosing Party must maintain all such subcontractors' certifications for the duration of the Matter and must make such certifications promptly available to the City upon request.

B. CERTIFICATION REGARDING EQUAL EMPLOYMENT OPPORTUNITY

If the Matter is federally funded, federal regulations require the Applicant and all proposed subcontractors to submit the following information with their bids or in writing at the outset of negotiations.

Is the Disclosing Party the Applicant?

[ ] Yes [ ] No

If "Yes," answer the three questions below:

1. Have you developed and do you have on file affirmative action programs pursuant to applicable federal regulations? (See 41 CFR Part 60-2.)
[ ] Yes [ ] No

2. Have you filed with the Joint Reporting Committee, the Director of the Office of Federal Contract Compliance Programs, or the Equal Employment Opportunity Commission all reports due under the applicable filing requirements?
[ ] Yes [ ] No

3. Have you participated in any previous contracts or subcontracts subject to the equal opportunity clause?
[ ] Yes [ ] No

If you checked "No" to question 1. or 2. above, please provide an explanation:

_____

_____

SECTION VII -- ACKNOWLEDGMENTS, CONTRACT INCORPORATION, COMPLIANCE, PENALTIES, DISCLOSURE

The Disclosing Party understands and agrees that:

A. The certifications, disclosures, and acknowledgments contained in this EDS will become part of any contract or other agreement between the Applicant and the City in connection with the Matter, whether procurement, City assistance, or other City action, and are material inducements to the City's execution of any contract or taking other action with respect to the Matter. The Disclosing Party understands that it must comply with all statutes, ordinances, and regulations on which this EDS is based.

B. The City's Governmental Ethics and Campaign Financing Ordinances, Chapters 2-156 and 2-164 of the Municipal Code, impose certain duties and obligations on persons or entities seeking City contracts, work, business, or transactions. The full text of these ordinances and a training program is available on line at www.cityofchicago.org/Ethics, and may also be obtained from the City's Board of Ethics, 740 N.

Sedgwick St., Suite 500, Chicago, IL 60610, (312) 744-9660. The Disclosing Party must comply fully with the applicable ordinances.

C. If the City determines that any information provided in this EDS is false, incomplete or inaccurate, any contract or other agreement in connection with which it is submitted may be rescinded or be void or voidable, and the City may pursue any remedies under the contract or agreement (if not rescinded or void), at law, or in equity, including terminating the Disclosing Party's participation in the Matter and/or declining to allow the Disclosing Party to participate in other transactions with the City. Remedies at law for a false statement of material fact may include incarceration and an award to the City of treble damages.

D. It is the City's policy to make this document available to the public on its Internet site and/or upon request. Some or all of the information provided on this EDS and any attachments to this EDS may be made available to the public on the Internet, in response to a Freedom of Information Act request, or otherwise. By completing and signing this EDS, the Disclosing Party waives and releases any possible rights or claims which it may have against the City in connection with the public release of information contained in this EDS and also authorizes the City to verify the accuracy of any information submitted in this EDS.

E. The information provided in this EDS must be kept current. In the event of changes, the Disclosing Party must supplement this EDS up to the time the City takes action on the Matter. If the Matter is a contract being handled by the City's Department of Procurement Services, the Disclosing Party must update this EDS as the contract requires. **NOTE:** With respect to Matters subject to Article I of Chapter 1-23 of the Municipal Code (imposing **PERMANENT INELIGIBILITY** for certain specified offenses), the information provided herein regarding eligibility must be kept current for a longer period, as required by Chapter 1-23 and Section 2-154-020 of the Municipal Code.

The Disclosing Party represents and warrants that:

F.1. The Disclosing Party is not delinquent in the payment of any tax administered by the Illinois Department of Revenue, nor are the Disclosing Party or its Affiliated Entities delinquent in paying any fine, fee, tax or other charge owed to the City. This includes, but is not limited to, all water charges, sewer charges, license fees, parking tickets, property taxes or sales taxes.

F.2 If the Disclosing Party is the Applicant, the Disclosing Party and its Affiliated Entities will not use, nor permit their subcontractors to use, any facility listed by the U.S. E.P.A. on the federal Excluded Parties List System ("EPLS") maintained by the U. S. General Services Administration.

F.3 If the Disclosing Party is the Applicant, the Disclosing Party will obtain from any contractors/subcontractors hired or to be hired in connection with the Matter certifications equal in form and substance to those in F.1. and F.2. above and will not, without the prior written consent of the City, use any such contractor/subcontractor that does not provide such certifications or that the Disclosing Party has reason to believe has not provided or cannot provide truthful certifications.

NOTE: If the Disclosing Party cannot certify as to any of the items in F.1., F.2. or F.3. above, an explanatory statement must be attached to this EDS.

CERTIFICATION

Under penalty of perjury, the person signing below: (1) warrants that he/she is authorized to execute this EDS and Appendix A (if applicable) on behalf of the Disclosing Party, and (2) warrants that all certifications and statements contained in this EDS and Appendix A (if applicable) are true, accurate and complete as of the date furnished to the City.

Ilya Kunin
(Print or type name of Disclosing Party)

By: _____
(Sign here)

Ilya Kunin
(Print or type name of person signing)


Ilya Kunin
(Print or type title of person signing)

Signed and sworn to before me on (date) January 10th, 2013,
at Cook County, IL (state).

Concepcion Solis Notary Public.

Commission expires: October 01, 2016.

"OFFICIAL SEAL"
CONCEPCION SOLIS
Notary Public - State of Illinois
My Commission Expires October 01, 2016

 

CITY OF CHICAGO
ECONOMIC DISCLOSURE STATEMENT AND AFFIDAVIT
APPENDIX A

FAMILIAL RELATIONSHIPS WITH ELECTED CITY OFFICIALS AND DEPARTMENT HEADS

This Appendix is to be completed only by (a) the Applicant, and (b) any legal entity which has a direct ownership interest in the Applicant exceeding 7.5 percent. It is not to be completed by any legal entity which has only an indirect ownership interest in the Applicant.

Under Municipal Code Section 2-154-015, the Disclosing Party must disclose whether such Disclosing Party or any "Applicable Party" or any Spouse or Domestic Partner thereof currently has a "familial relationship" with any elected city official or department head. A "familial relationship" exists if, as of the date this EDS is signed, the Disclosing Party or any "Applicable Party" or any Spouse or Domestic Partner thereof is related to the mayor, any alderman, the city clerk, the city treasurer or any city department head as spouse or domestic partner or as any of the following, whether by blood or adoption: parent, child, brother or sister, aunt or uncle, niece or nephew, grandparent, grandchild, father-in-law, mother-in-law, son-in-law, daughter-in-law, stepfather or stepmother, stepson or stepdaughter, stepbrother or stepsister or half-brother or half-sister.

"Applicable Party" means (1) all executive officers of the Disclosing Party listed in Section II.B.1.a., if the Disclosing Party is a corporation; all partners of the Disclosing Party, if the Disclosing Party is a general partnership; all general partners and limited partners of the Disclosing Party, if the Disclosing Party is a limited partnership; all managers, managing members and members of the Disclosing Party, if the Disclosing Party is a limited liability company; (2) all principal officers of the Disclosing Party; and (3) any person having more than a 7.5 percent ownership interest in the Disclosing Party. "Principal officers" means the president, chief operating officer, executive director, chief financial officer, treasurer or secretary of a legal entity or any person exercising similar authority.

Does the Disclosing Party or any "Applicable Party" or any Spouse or Domestic Partner thereof currently have a "familial relationship" with an elected city official or department head?

[ ] Yes [X] No

If yes, please identify below (1) the name and title of such person, (2) the name of the legal entity to which such person is connected; (3) the name and title of the elected city official or department head to whom such person has a familial relationship, and (4) the precise nature of such familial relationship.

ave a "familia

"WRITTEN NOTICE"
FORM OF AFFIDAVIT
(Section 17-13-0107)

Date

Honorable Daniel S. Solis
Chairman, Committee on Zoning
121 North LaSalle Street
Room 304, City Hall
Chicago, Illinois 60602

The undersigned, Ilya Kunin, being first duly sworn on oath deposes and states the following:

The undersigned certifies that he has complied with the requirements of Section 17-13-0107 of the Chicago Zoning Ordinance, by sending written notice to such property owners who appear to be the owners of the property within the subject area not solely owned by the applicant, and to the owners of all property within 250 feet in each direction of the lot line of the subject property, exclusive of public roads, streets, alleys and other public ways, or a total distance limited to 400 feet. Said "written notice" was sent by First Class U.S. Mail, no more than 30 days before filing the application.

The undersigned certifies that the notice contained the address of the property sought to be rezoned; a statement of the intended use of the property; the name and address of the applicant; the name and address of the owner; and a statement that the applicant intends to file the application for a change in zoning on approximately {~~INSERT DATE~~ 1-10-13}.

The undersigned certifies that the applicant has made a bona fide effort to determine the addresses of the parties to be notified under Section 17-13-0107 of the Chicago Zoning Ordinance, and that the accompanying list of names and addresses of surrounding property owners within 250 feet of the subject site is a complete list containing the names and addresses of the people required to be served.

Signature

Subscribed and Sworn to before me this
10 day of January, 2013.

Notary Public

"OFFICIAL SEAL"
CONCEPCION SOLIS
Notary Public - State of Illinois
My Commission Expires October 01, 2016

Ilya Kunin
2933 N. Avers, #2
Chicago IL 60603

January 7th, 2013

Dear Property Owner,

The purpose of this letter is to inform you that your neighbor, Ilya Kunin, who owns the property at 2933 North Avers, is filing an application for a change in zoning from RS-3 to RT-4.

The applicant intends to finish the attic at the 2933 north Avers to create a duplex apartment. The applicant is required by law to send this notice because you own property that is within 250 feet of his property, which is to be rezoned. The rezoning is required in order to finish the attic living space in this three-unit building. The building will remain the same height and lot size is approximately 25x125, which will also stay the same. The only purpose is to increase the living space for the top floor apartment to also include the attic space.

In accordance with the requirements for an Amendment to the Chicago Zoning Ordinance, specifically Section 17-13-0107, please be informed that on or about Jan 14th, 2013, the undersigned will file an application for a change in zoning. The contact person, Ilya Kunin, lives at the property in unit #2. Please note that the applicant is NOT seeking to rezone or purchase your property. This notice is required to proceed with the re-zone at 2933 North Avers.

Very truly yours,



Ilya Kunin

R & R Surveyors, LTD.


CONSTRUCTION AND LAND SURVEYORS
P.O. BOX 412 WAUCONDA, IL 60084
TEL. (773) 4509321 FAX (773) 5049321
ACCURATEA@ATT NET

SCALE: 1" = 15'

PLAT OF SURVEY

LOT 11 IN THE SUBDIVISION OF THE WEST 1 /2 OF THE EAST 1 / 2 OF LOT 13 (EXCEPT THE SOUTH 174 FEET THEREOF) IN DAVLIN KELLY AND CARROLL'S SUBDIVISION OF THE NORTHWEST 1 / 4 OF SECTION 26, TOWNSHIP 40 NORTH, RANGE 13 EAST OF THE THIRD PRINCIPAL MERIDIAN IN COOK COUNTY, ILLINOIS.

COMMONLY KNOWN AS: 2933 NORTH AVERS AVENUE ,CHICAGO ILLINOIS.

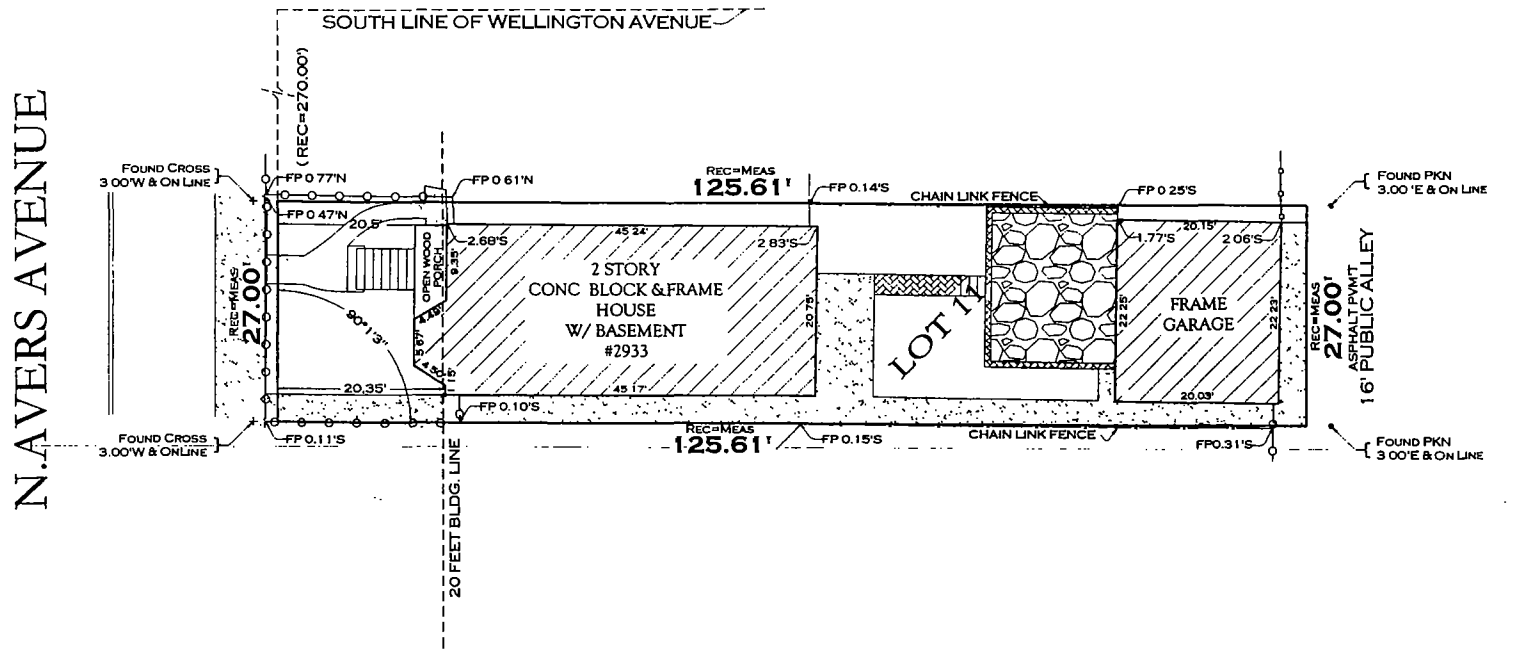

NOTE.
- DIMENSIONS ARE SHOWN IN FEET AND DECIMALS AND ARE CORRECTED TO A TEMPERATURE OF 68 DEGREES FARENHEIT
- THE LEGAL DESCRIPTION SHOWN ON THE PLAT HEREON DRAWN IS A COPY OF THE ORDER A FOR ACCURACY SHOULD BE COMPARED WITH THE TITLE OR DEED
- DIMENSIONS ARE NOT TO BE ASSUMED FOR SCALING
- COMPARE ALL POINTS BEFORE BUILDING BY SAME AND AT ONCE REPORT ANY DIFFERENCES
- REFER TO DEED , TITLE POLICY, AND LOCAL ORDINANCES FOR BUILDING RESTRICTIONS
- COMPARE ALL POINTS BEFORE BUILDING BY SAME AND AT ONCE REPORT ANY DIFFERENCES

ORDER# 11-4259U

DATE 2/17/2011

ORDERED BY, ILYA KUNIN

ROY G. LAWNICZAK REGISTERED LAND SURVEYOR 2290 STATE OF ILLINOIS

STATE OF ILLINOIS }ss
COUNTY OF McHENRY }
I, ROY G. LAWNICZAK,
DO HEREBY CERTIFY THAT THE ABOVE DESCRIBED PROPERTY HAS BEEN SURVEYED UNDER MY SUPERVISION IN THE MANNER REPRESENTED ON THE PLAT HEREON DRAWN THIS PROFESSIONAL SERVICE CONFORMS TO THE CURENT ILLINOIS MINIMUM STANDARDS FOR A BOUNDARY SURVEY.

GARY, ILLINOIS JANUARY/9/2013 (DATE)

BY

ROY G. LAWNICZAK, ILL. REG. LAND SURVEYOR NO. 2290

Office of the City Clerk

O2013-39

Office of the City Clerk

City Council Document Tracking Sheet

Meeting Date:	1/17/2013
Sponsor(s):	Mendoza, Susana A. (Clerk)
Type:	Ordinance
Title:	Zoning Reclassification App No. 17659 at 3223-3229 N Sheffield Ave
Committee(s) Assignment:	Committee on Zoning, Landmarks and Building Standards

ORDINANCE

BE IT ORDAINED BY THE CITY COUNCIL OF THE CITY OF CHICAGO:

SECTION 1. Title 17 of the Municipal Code of Chicago, the Chicago Zoning Ordinance, is hereby amended by changing all of the B3-2 Community Shopping District symbols and indications as shown on Map No. 9-G in the area bounded by:

> North Sheffield Avenue; a line parallel to and 225.00 feet north of the north line of the right of way of West Belmont Avenue; the public alley parallel to and east of North Sheffield Avenue; and a line 325.00 feet north of the north line of the right of way of West Belmont Avenue

to those of a B3-3 Community Shopping District and a corresponding use district is hereby established in the area above described.

SECTION 2. This ordinance shall be in force and effect from and after its passage and due publication.

Common Address of Property: 3223-3229 N. Sheffield Ave.

#17659
INTRO DATE
01/17/2013

CITY OF CHICAGO

APPLICATION FOR AN AMENDMENT TO
THE CHICAGO ZONING ORDINANCE

1. ADDRESS of the property Applicant is seeking to rezone:

3223-29 N. Sheffield

2. Ward Number that property is located in: 44

3. APPLICANT Sonco Real Estate LLC 3223 N. Sheffield Series

ADDRESS 2050 E. Devon Ave. CITY Elk Grove Village

STATE IL ZIP CODE 60007 PHONE 847.725.2219

EMAIL jack@leonkorol.com CONTACT PERSON Jack Korol

4. Is the Applicant the owner of the property? YES X NO
If the applicant is not the owner of the property, please provide the following information regarding the owner and attach written authorization from the owner allowing the applicant to proceed.

OWNER

ADDRESS

CITY STATE ZIP CODE

PHONE CONTACT PERSON

5. If the Applicant owner of the property has obtained a lawyer as their representative for the rezoning, please provide the following information:

ATTORNEY Warren Silver

ADDRESS 1700 W. Irving Park, Ste. 102

CITY Chicago STATE IL ZIP CODE 60613

PHONE 773.832.9550, x-1 FAX 773.832.9552 EMAIL warren@silverlawoffice.com

6. If the applicant is a legal entity (Corporation, LLC, Partnership, etc.) please provide the names of all owners as disclosed on the Economic Disclosure Statements.

Gary J. Korol, Steven J Korol, and Jack H. Korol

7. Has the present owner previously rezoned this property? If yes, when?

No

8. On what date did the owner acquire legal title to the subject property? August 29, 2012

9. Present Zoning District B3-2 Proposed Zoning District B3-3

10. Lot size in square feet (or dimensions?) 100 ft x 125 ft

11. Current Use of the Property Vacant commercial with some residential

12. Reason for rezoning the subject property To allow for increased residential density

13. Describe the proposed use of the property after the rezoning. Indicate the number of dwelling units; number of parking spaces; approximate square footage of any commercial space; and height of the proposed building. (BE SPECIFIC)

One building containing 21 dwelling units, 11 parking spaces, approximately 5430 square feet of commercial space, and to be approximately 50 feet tall

Property is within 600 feet of CTA Rapid Transit (Belmont Red/Brown Lines)

14. On May 14th, 2007, the Chicago City Council passed the Affordable Requirements Ordinance (ARO) that requires on-site affordable housing units or a financial contribution if residential housing projects receive a zoning change under certain circumstances. Based on the lot size of the project in question and the proposed zoning classification, is this project subject to the Affordable Requirements Ordinance? (See Fact Sheet for more information)

YES X NO

COUNTY OF COOK
STATE OF ILLINOIS

JACK KOROL, being first duly sworn on oath, states that all of the above statements and the statements contained in the documents submitted herewith are true and correct.

Jack Korol
Signature of Applicant

Subscribed and Sworn to before me this 19th day of December, 2012.

OFFICIAL SEAL
WARREN E. SILVER
Notary Public - State of Illinois
My Commission Expires Feb 25, 2013

Notary Public

For Office Use Only

Date of Introduction:_____

File Number:_____

Ward:_____

"WRITTEN NOTICE"
FORM OF AFFIDAVIT
(Section 17-13-0107)

January 4, 2013

Honorable Daniel S. Solis
Chairman, Committee on Zoning
121 North LaSalle Street
Room 304, City Hall
Chicago, IL 60602

The undersigned, Stacey Rubin Silver, being first duly sworn on oath, deposes and states the following:

The undersigned certifies that she has complied with the requirements of Section 17-13-0107 of the Chicago Zoning Ordinance, by sending written notice to such property owners who appear to be the owners of the property within the subject area not solely owned by the applicant, and to the owners of all property within 250 feet in each direction of the lot line of the subject property, exclusive of public roads, streets, alleys and other public ways, or a total distance limited to 400 feet. Said "written notice" was sent by First Class U.S. Mail, no more than 30 days before filing the application.

The undersigned certifies that the notice contained the address of the property sought to be rezoned; a statement of the intended use of the property; the name and address of the applicant; the name and address of the owner; and a statement that the applicant intends to file the application for a change in zoning on approximately January 4, 2013.

The undersigned certifies that the applicant has made a bona fide effort to determine the addresses of the parties to be notified under Section 17-13-0107 of the Chicago Zoning Ordinance, and that the accompanying list of names and addresses of surrounding property owners within 250 feet of the subject site is a complete list containing the names and addresses of the people required to be served.

Stacey Rubin Silver

Subscribed and Sworn to before me this
4th day of January, 2013.

Notary Public

OFFICIAL SEAL
WARREN E. SILVER
Notary Public - State of Illinois
My Commission Expires Feb 25, 2013

January 4, 2013

Rose Huninik
3250 N. Kenmore
Chicago, IL 60657

Dear Property Owner or Resident:


In accordance with the requirements for an Amendment to the Chicago Zoning Ordinance, specifically Section 17-13-0107, please be informed that on or about January 4, 2013, the undersigned will file an application for a change in zoning from B3-2 Community Shopping District to B3-3 Community Shopping District on behalf of Sonco Real Estate LLC 3223 N. Sheffield Series for the property located at 3223-3229 N. Sheffield Ave.

The applicant intends to redevelop the subject property with a three-story addition above the existing building at the west side of the subject property and a four-story addition linking the building at the west side of the subject property with the buildings at the east side of the subject property to form a single building. The redeveloped, unified building would include commercial space on the first floor and 21 dwelling units on the second through fourth floors. The applicant proposes to include 11 parking spaces to serve the dwelling units at the subject property, which is within 600 feet of the CTA rapid transit station for the Red and Brown Lines on Belmont Ave. The purpose of the zoning change is to permit greater density and a higher floor area ratio at the subject property to accommodate the proposed development.

Sonco Real Estate LLC 3223 N. Sheffield Series is located at 2050 E. Devon Ave., Elk Grove Village, Illinois 60007. The contact person for this application is Warren Silver, Attorney at 1700 W. Irving Park, Suite 102, Chicago, Illinois 60613. He can be reached at 773.832.9550.

Please note that the applicant is not seeking to rezone or purchase your property. The applicant is required by law to send this notice because you own property within 250 feet of the property to be rezoned.

Very truly yours,

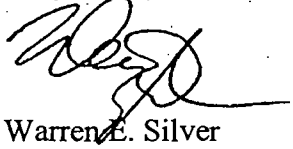

Warren E. Silver

CITY OF CHICAGO
ECONOMIC DISCLOSURE STATEMENT
AND AFFIDAVIT

SECTION I -- GENERAL INFORMATION

A. Legal name of the Disclosing Party submitting this EDS. Include d/b/a/ if applicable:

Sonco Real Estate LLC 3223 N. Sheffield Series

Check ONE of the following three boxes:

Indicate whether the Disclosing Party submitting this EDS is:

1. [✓] the Applicant
   OR
2. [ ] a legal entity holding a direct or indirect interest in the Applicant. State the legal name of the Applicant in which the Disclosing Party holds an interest: _____
   OR
3. [ ] a legal entity with a right of control (see Section II.B.1.) State the legal name of the entity in which the Disclosing Party holds a right of control: _____

B. Business address of the Disclosing Party: 2050 E. Devon Ave
Elk Grove Village, IL 60007

C. Telephone: 847-925-2219 Fax: 847-956-1672 Email: JACKKOR@YAHOO.com

D. Name of contact person: Jack Korol

E. Federal Employer Identification No. (if you have one): _____

F. Brief description of contract, transaction or other undertaking (referred to below as the "Matter") to which this EDS pertains. (Include project number and location of property, if applicable):

Zoning change application - 3223 N. Sheffield

G. Which City agency or department is requesting this EDS? Housing & Economic Development

If the Matter is a contract being handled by the City's Department of Procurement Services, please complete the following:

Specification # N/A and Contract # N/A

SECTION II -- DISCLOSURE OF OWNERSHIP INTERESTS

A. NATURE OF THE DISCLOSING PARTY

1. Indicate the nature of the Disclosing Party:

[ ] Person
[ ] Publicly registered business corporation
[ ] Privately held business corporation
[ ] Sole proprietorship
[ ] General partnership
[ ] Limited partnership
[ ] Trust
[✓] Limited liability company
[ ] Limited liability partnership
[ ] Joint venture
[ ] Not-for-profit corporation
(Is the not-for-profit corporation also a 501(c)(3))?
[ ] Yes [ ] No
[ ] Other (please specify)

2. For legal entities, the state (or foreign country) of incorporation or organization, if applicable:

Illinois

3. For legal entities not organized in the State of Illinois: Has the organization registered to do business in the State of Illinois as a foreign entity?

[ ] Yes [ ] No [✓] N/A

B. IF THE DISCLOSING PARTY IS A LEGAL ENTITY:

1. List below the full names and titles of all executive officers and all directors of the entity. **NOTE:** For not-for-profit corporations, also list below all members, if any, which are legal entities. If there are no such members, write "no members." For trusts, estates or other similar entities, list below the legal titleholder(s).

If the entity is a general partnership, limited partnership, limited liability company, limited liability partnership or joint venture, list below the name and title of each general partner, managing member, manager or any other person or entity that controls the day-to-day management of the Disclosing Party. **NOTE:** Each legal entity listed below must submit an EDS on its own behalf.

Name	Title
Sonco, Inc.	Manager (until approx. January 15, 2013)
Sonco Real Estate LLC	Manager (after approx. January 15, 2013)

2. Please provide the following information concerning each person or entity having a direct or indirect beneficial interest (including ownership) in excess of 7.5% of the Disclosing Party. Examples of such an interest include shares in a corporation, partnership interest in a partnership or joint venture,

interest of a member or manager in a limited liability company, or interest of a beneficiary of a trust, estate or other similar entity. If none, state "None." **NOTE**: Pursuant to Section 2-154-030 of the Municipal Code of Chicago ("Municipal Code"), the City may require any such additional information from any applicant which is reasonably intended to achieve full disclosure.

Name	Business Address	Percentage Interest in the Disclosing Party
Sonco Real Estate LLC	2050 W. Devon Ave., Elk Grove Village IL 60007	100%

SECTION III -- BUSINESS RELATIONSHIPS WITH CITY ELECTED OFFICIALS

Has the Disclosing Party had a "business relationship," as defined in Chapter 2-156 of the Municipal Code, with any City elected official in the 12 months before the date this EDS is signed?

[ ] Yes [✓] No

If yes, please identify below the name(s) of such City elected official(s) and describe such relationship(s):

N/A

SECTION IV -- DISCLOSURE OF SUBCONTRACTORS AND OTHER RETAINED PARTIES

The Disclosing Party must disclose the name and business address of each subcontractor, attorney, lobbyist, accountant, consultant and any other person or entity whom the Disclosing Party has retained or expects to retain in connection with the Matter, as well as the nature of the relationship, and the total amount of the fees paid or estimated to be paid. The Disclosing Party is not required to disclose employees who are paid solely through the Disclosing Party's regular payroll.

"Lobbyist" means any person or entity who undertakes to influence any legislative or administrative action on behalf of any person or entity other than: (1) a not-for-profit entity, on an unpaid basis, or (2) himself. "Lobbyist" also means any person or entity any part of whose duties as an employee of another includes undertaking to influence any legislative or administrative action.

If the Disclosing Party is uncertain whether a disclosure is required under this Section, the Disclosing Party must either ask the City whether disclosure is required or make the disclosure.

Name (indicate whether retained or anticipated to be retained)	Business Address	Relationship to Disclosing Party (subcontractor, attorney, lobbyist, etc.)	Fees (indicate whether paid or estimated.) NOTE: "hourly rate" or "t.b.d." is not an acceptable response.
Silver Law Office / Warren E. Silver	1700 W Irving Park Rd Ste 102 Chicago IL 60613	Attorney	$6,000.00 (est.)

(Add sheets if necessary)

[ ] Check here if the Disclosing Party has not retained, nor expects to retain, any such persons or entities.

SECTION V -- CERTIFICATIONS

A. COURT-ORDERED CHILD SUPPORT COMPLIANCE

Under Municipal Code Section 2-92-415, substantial owners of business entities that contract with the City must remain in compliance with their child support obligations throughout the contract's term.

Has any person who directly or indirectly owns 10% or more of the Disclosing Party been declared in arrearage on any child support obligations by any Illinois court of competent jurisdiction?

[ ] Yes [✓] No [ ] No person directly or indirectly owns 10% or more of the Disclosing Party.

If "Yes," has the person entered into a court-approved agreement for payment of all support owed and is the person in compliance with that agreement?

[ ] Yes [ ] No N/A

B. FURTHER CERTIFICATIONS

1. Pursuant to Municipal Code Chapter 1-23, Article I ("Article I")(which the Applicant should consult for defined terms (e.g., "doing business") and legal requirements), if the Disclosing Party submitting this EDS is the Applicant and is doing business with the City, then the Disclosing Party certifies as follows: (i) neither the Applicant nor any controlling person is currently indicted or charged with, or has admitted guilt of, or has ever been convicted of, or placed under supervision for, any criminal offense involving actual, attempted, or conspiracy to commit bribery, theft, fraud, forgery, perjury, dishonesty or deceit against an officer or employee of the City or any sister agency; and (ii) the Applicant understands and acknowledges that compliance with Article I is a continuing requirement for doing business with the City. NOTE: If Article I applies to the Applicant, the permanent compliance timeframe in Article I supersedes some five-year compliance timeframes in certifications 2 and 3 below.

2. The Disclosing Party and, if the Disclosing Party is a legal entity, all of those persons or entities identified in Section II.B.1. of this EDS:

a. are not presently debarred, suspended, proposed for debarment, declared ineligible or voluntarily excluded from any transactions by any federal, state or local unit of government;

b. have not, within a five-year period preceding the date of this EDS, been convicted of a criminal offense, adjudged guilty, or had a civil judgment rendered against them in connection with: obtaining, attempting to obtain, or performing a public (federal, state or local) transaction or contract under a public transaction; a violation of federal or state antitrust statutes; fraud; embezzlement; theft; forgery; bribery; falsification or destruction of records; making false statements; or receiving stolen property;

c. are not presently indicted for, or criminally or civilly charged by, a governmental entity (federal, state or local) with committing any of the offenses set forth in clause B.2.b. of this Section V;

d. have not, within a five-year period preceding the date of this EDS, had one or more public transactions (federal, state or local) terminated for cause or default; and

e. have not, within a five-year period preceding the date of this EDS, been convicted, adjudged guilty, or found liable in a civil proceeding, or in any criminal or civil action, including actions concerning environmental violations, instituted by the City or by the federal government, any state, or any other unit of local government.

3. The certifications in subparts 3, 4 and 5 concern:

• the Disclosing Party;
• any "Contractor" (meaning any contractor or subcontractor used by the Disclosing Party in connection with the Matter, including but not limited to all persons or legal entities disclosed under Section IV, "Disclosure of Subcontractors and Other Retained Parties");
• any "Affiliated Entity" (meaning a person or entity that, directly or indirectly: controls the Disclosing Party, is controlled by the Disclosing Party, or is, with the Disclosing Party, under common control of another person or entity. Indicia of control include, without limitation: interlocking management or ownership; identity of interests among family members, shared facilities and equipment; common use of employees; or organization of a business entity following the ineligibility of a business entity to do business with federal or state or local government, including the City, using substantially the same management, ownership, or principals as the ineligible entity); with respect to Contractors, the term Affiliated Entity means a person or entity that directly or indirectly controls the Contractor, is controlled by it, or, with the Contractor, is under common control of another person or entity;
• any responsible official of the Disclosing Party, any Contractor or any Affiliated Entity or any other official, agent or employee of the Disclosing Party, any Contractor or any Affiliated Entity, acting pursuant to the direction or authorization of a responsible official of the Disclosing Party, any Contractor or any Affiliated Entity (collectively "Agents").

Neither the Disclosing Party, nor any Contractor, nor any Affiliated Entity of either the Disclosing Party or any Contractor nor any Agents have, during the five years before the date this EDS is signed, or, with respect to a Contractor, an Affiliated Entity, or an Affiliated Entity of a Contractor during the five years before the date of such Contractor's or Affiliated Entity's contract or engagement in connection with the Matter:

a. bribed or attempted to bribe, or been convicted or adjudged guilty of bribery or attempting to bribe, a public officer or employee of the City, the State of Illinois, or any agency of the federal government or of any state or local government in the United States of America, in that officer's or employee's official capacity;

b. agreed or colluded with other bidders or prospective bidders, or been a party to any such agreement, or been convicted or adjudged guilty of agreement or collusion among bidders or prospective bidders, in restraint of freedom of competition by agreement to bid a fixed price or otherwise; or

c. made an admission of such conduct described in a. or b. above that is a matter of record, but have not been prosecuted for such conduct; or

d. violated the provisions of Municipal Code Section 2-92-610 (Living Wage Ordinance).

4. Neither the Disclosing Party, Affiliated Entity or Contractor, or any of their employees, officials, agents or partners, is barred from contracting with any unit of state or local government as a result of engaging in or being convicted of (1) bid-rigging in violation of 720 ILCS 5/33E-3; (2) bid-rotating in violation of 720 ILCS 5/33E-4; or (3) any similar offense of any state or of the United States of America that contains the same elements as the offense of bid-rigging or bid-rotating.

5. Neither the Disclosing Party nor any Affiliated Entity is listed on any of the following lists maintained by the Office of Foreign Assets Control of the U.S. Department of the Treasury or the Bureau of Industry and Security of the U.S. Department of Commerce or their successors: the Specially Designated Nationals List, the Denied Persons List, the Unverified List, the Entity List and the Debarred List.

6. The Disclosing Party understands and shall comply with the applicable requirements of Chapters 2-55 (Legislative Inspector General), 2-56 (Inspector General) and 2-156 (Governmental Ethics) of the Municipal Code.

7. If the Disclosing Party is unable to certify to any of the above statements in this Part B (Further Certifications), the Disclosing Party must explain below:

N/A

If the letters "NA," the word "None," or no response appears on the lines above, it will be conclusively presumed that the Disclosing Party certified to the above statements.

8. To the best of the Disclosing Party's knowledge after reasonable inquiry, the following is a complete list of all current employees of the Disclosing Party who were, at any time during the 12-month period preceding the execution date of this EDS, an employee, or elected or appointed official, of the City of Chicago (if none, indicate with "N/A" or "none").

None

9. To the best of the Disclosing Party's knowledge after reasonable inquiry, the following is a complete list of all gifts that the Disclosing Party has given or caused to be given, at any time during the 12-month period preceding the execution date of this EDS, to an employee, or elected or appointed official, of the City of Chicago. For purposes of this statement, a "gift" does not include: (i) anything made generally available to City employees or to the general public, or (ii) food or drink provided in the course of official City business and having a retail value of less than $20 per recipient (if none, indicate with "N/A" or "none"). As to any gift listed below, please also list the name of the City recipient.

None

C. CERTIFICATION OF STATUS AS FINANCIAL INSTITUTION

1. The Disclosing Party certifies that the Disclosing Party (check one)

[ ] is [✓] is not

a "financial institution" as defined in Section 2-32-455(b) of the Municipal Code.

2. If the Disclosing Party IS a financial institution, then the Disclosing Party pledges:

"We are not and will not become a predatory lender as defined in Chapter 2-32 of the Municipal Code. We further pledge that none of our affiliates is, and none of them will become, a predatory lender as defined in Chapter 2-32 of the Municipal Code. We understand that becoming a predatory lender or becoming an affiliate of a predatory lender may result in the loss of the privilege of doing business with the City."

If the Disclosing Party is unable to make this pledge because it or any of its affiliates (as defined in Section 2-32-455(b) of the Municipal Code) is a predatory lender within the meaning of Chapter 2-32 of the Municipal Code, explain here (attach additional pages if necessary):

N/A

If the letters "NA," the word "None," or no response appears on the lines above, it will be conclusively presumed that the Disclosing Party certified to the above statements.

D. CERTIFICATION REGARDING INTEREST IN CITY BUSINESS

Any words or terms that are defined in Chapter 2-156 of the Municipal Code have the same meanings when used in this Part D.

1. In accordance with Section 2-156-110 of the Municipal Code: Does any official or employee of the City have a financial interest in his or her own name or in the name of any other person or entity in the Matter?

[ ] Yes [✓] No

NOTE: If you checked "Yes" to Item D.1., proceed to Items D.2. and D.3. If you checked "No" to Item D.1., proceed to Part E.

2. Unless sold pursuant to a process of competitive bidding, or otherwise permitted, no City elected official or employee shall have a financial interest in his or her own name or in the name of any other person or entity in the purchase of any property that (i) belongs to the City, or (ii) is sold for taxes or assessments, or (iii) is sold by virtue of legal process at the suit of the City (collectively, "City Property Sale"). Compensation for property taken pursuant to the City's eminent domain power does not constitute a financial interest within the meaning of this Part D.

Does the Matter involve a City Property Sale?

[ ] Yes [✓] No

3. If you checked "Yes" to Item D.1., provide the names and business addresses of the City officials or employees having such interest and identify the nature of such interest:

Name	Business Address	Nature of Interest
	N/A	

4. The Disclosing Party further certifies that no prohibited financial interest in the Matter will be acquired by any City official or employee.

E. CERTIFICATION REGARDING SLAVERY ERA BUSINESS

Please check either 1. or 2. below. If the Disclosing Party checks 2., the Disclosing Party must disclose below or in an attachment to this EDS all information required by paragraph 2. Failure to

comply with these disclosure requirements may make any contract entered into with the City in connection with the Matter voidable by the City.

✓ 1. The Disclosing Party verifies that the Disclosing Party has searched any and all records of the Disclosing Party and any and all predecessor entities regarding records of investments or profits from slavery or slaveholder insurance policies during the slavery era (including insurance policies issued to slaveholders that provided coverage for damage to or injury or death of their slaves), and the Disclosing Party has found no such records.

____ 2. The Disclosing Party verifies that, as a result of conducting the search in step 1 above, the Disclosing Party has found records of investments or profits from slavery or slaveholder insurance policies. The Disclosing Party verifies that the following constitutes full disclosure of all such records, including the names of any and all slaves or slaveholders described in those records:

_____

_____

_____

_____

SECTION VI -- CERTIFICATIONS FOR FEDERALLY FUNDED MATTERS

NOTE: If the Matter is federally funded, complete this Section VI. **If the Matter is not federally funded**, proceed to Section VII. For purposes of this Section VI, tax credits allocated by the City and proceeds of debt obligations of the City are not federal funding.

A. CERTIFICATION REGARDING LOBBYING

1. List below the names of all persons or entities registered under the federal Lobbying Disclosure Act of 1995 who have made lobbying contacts on behalf of the Disclosing Party with respect to the Matter: (Add sheets if necessary):

_____

_____

_____

(If no explanation appears or begins on the lines above, or if the letters "NA" or if the word "None" appear, it will be conclusively presumed that the Disclosing Party means that NO persons or entities registered under the Lobbying Disclosure Act of 1995 have made lobbying contacts on behalf of the Disclosing Party with respect to the Matter.)

2. The Disclosing Party has not spent and will not expend any federally appropriated funds to pay any person or entity listed in Paragraph A.1. above for his or her lobbying activities or to pay any person or entity to influence or attempt to influence an officer or employee of any agency, as defined by applicable federal law, a member of Congress, an officer or employee of Congress, or an employee of a member of Congress, in connection with the award of any federally funded contract, making any federally funded grant or loan, entering into any cooperative agreement, or to extend, continue, renew, amend, or modify any federally funded contract, grant, loan, or cooperative agreement.

3. The Disclosing Party will submit an updated certification at the end of each calendar quarter in which there occurs any event that materially affects the accuracy of the statements and information set forth in paragraphs A.1. and A.2. above.

4. The Disclosing Party certifies that either: (i) it is not an organization described in section 501(c)(4) of the Internal Revenue Code of 1986; or (ii) it is an organization described in section 501(c)(4) of the Internal Revenue Code of 1986 but has not engaged and will not engage in "Lobbying Activities".

5. If the Disclosing Party is the Applicant, the Disclosing Party must obtain certifications equal in form and substance to paragraphs A.1. through A.4. above from all subcontractors before it awards any subcontract and the Disclosing Party must maintain all such subcontractors' certifications for the duration of the Matter and must make such certifications promptly available to the City upon request.

B. CERTIFICATION REGARDING EQUAL EMPLOYMENT OPPORTUNITY

If the Matter is federally funded, federal regulations require the Applicant and all proposed subcontractors to submit the following information with their bids or in writing at the outset of negotiations.

Is the Disclosing Party the Applicant?

[ ] Yes [ ] No

If "Yes," answer the three questions below:

1. Have you developed and do you have on file affirmative action programs pursuant to applicable federal regulations? (See 41 CFR Part 60-2.)
[ ] Yes [ ] No

2. Have you filed with the Joint Reporting Committee, the Director of the Office of Federal Contract Compliance Programs, or the Equal Employment Opportunity Commission all reports due under the applicable filing requirements?
[ ] Yes [ ] No

3. Have you participated in any previous contracts or subcontracts subject to the equal opportunity clause?
[ ] Yes [ ] No

If you checked "No" to question 1. or 2. above, please provide an explanation:

_____

_____

SECTION VII -- ACKNOWLEDGMENTS, CONTRACT INCORPORATION, COMPLIANCE, PENALTIES, DISCLOSURE

The Disclosing Party understands and agrees that:

A. The certifications, disclosures, and acknowledgments contained in this EDS will become part of any contract or other agreement between the Applicant and the City in connection with the Matter, whether procurement, City assistance, or other City action, and are material inducements to the City's execution of any contract or taking other action with respect to the Matter. The Disclosing Party understands that it must comply with all statutes, ordinances, and regulations on which this EDS is based.

B. The City's Governmental Ethics and Campaign Financing Ordinances, Chapters 2-156 and 2-164 of the Municipal Code, impose certain duties and obligations on persons or entities seeking City contracts, work, business, or transactions. The full text of these ordinances and a training program is available on line at www.cityofchicago.org/Ethics, and may also be obtained from the City's Board of Ethics, 740 N. Sedgwick St., Suite 500, Chicago, IL 60610, (312) 744-9660. The Disclosing Party must comply fully with the applicable ordinances.

C. If the City determines that any information provided in this EDS is false, incomplete or inaccurate, any contract or other agreement in connection with which it is submitted may be rescinded or be void or voidable, and the City may pursue any remedies under the contract or agreement (if not rescinded or void), at law, or in equity, including terminating the Disclosing Party's participation in the Matter and/or declining to allow the Disclosing Party to participate in other transactions with the City. Remedies at law for a false statement of material fact may include incarceration and an award to the City of treble damages.

D. It is the City's policy to make this document available to the public on its Internet site and/or upon request. Some or all of the information provided on this EDS and any attachments to this EDS may be made available to the public on the Internet, in response to a Freedom of Information Act request, or otherwise. By completing and signing this EDS, the Disclosing Party waives and releases any possible rights or claims which it may have against the City in connection with the public release of information contained in this EDS and also authorizes the City to verify the accuracy of any information submitted in this EDS.

E. The information provided in this EDS must be kept current. In the event of changes, the Disclosing Party must supplement this EDS up to the time the City takes action on the Matter. If the Matter is a contract being handled by the City's Department of Procurement Services, the Disclosing Party must update this EDS as the contract requires. **NOTE:** With respect to Matters subject to Article I of Chapter 1-23 of the Municipal Code (imposing **PERMANENT INELIGIBILITY** for certain specified offenses), the information provided herein regarding eligibility must be kept current for a longer period, as required by Chapter 1-23 and Section 2-154-020 of the Municipal Code.

The Disclosing Party represents and warrants that:

F.1. The Disclosing Party is not delinquent in the payment of any tax administered by the Illinois Department of Revenue, nor are the Disclosing Party or its Affiliated Entities delinquent in paying any fine, fee, tax or other charge owed to the City. This includes, but is not limited to, all water charges, sewer charges, license fees, parking tickets, property taxes or sales taxes.

F.2 If the Disclosing Party is the Applicant, the Disclosing Party and its Affiliated Entities will not use, nor permit their subcontractors to use, any facility listed by the U.S. E.P.A. on the federal Excluded Parties List System ("EPLS") maintained by the U. S. General Services Administration.

F.3 If the Disclosing Party is the Applicant, the Disclosing Party will obtain from any contractors/subcontractors hired or to be hired in connection with the Matter certifications equal in form and substance to those in F.1. and F.2. above and will not, without the prior written consent of the City, use any such contractor/subcontractor that does not provide such certifications or that the Disclosing Party has reason to believe has not provided or cannot provide truthful certifications.

NOTE: If the Disclosing Party cannot certify as to any of the items in F.1., F.2. or F.3. above, an explanatory statement must be attached to this EDS.

CERTIFICATION

Under penalty of perjury, the person signing below: (1) warrants that he/she is authorized to execute this EDS and Appendix A (if applicable) on behalf of the Disclosing Party, and (2) warrants that all certifications and statements contained in this EDS and Appendix A (if applicable) are true, accurate and complete as of the date furnished to the City.

Sonco Real Estate LLC 3223N. Sheffield Series
(Print or type name of Disclosing Party)

By: Sonco, Inc., manager
(Sign here) By: Jack Korol

Jack Korol, VP/Treasurer
(Print or type name of person signing)

VP/Treasurer
(Print or type title of person signing)

Signed and sworn to before me on (date) December 19, 2012
at Cook County, Illinois (state).

Notary Public.

OFFICIAL SEAL
WARREN E. SILVER
Notary Public - State of Illinois
My Commission Expires Feb 25, 2013

Commission expires:

CITY OF CHICAGO
ECONOMIC DISCLOSURE STATEMENT AND AFFIDAVIT
APPENDIX A

FAMILIAL RELATIONSHIPS WITH ELECTED CITY OFFICIALS AND DEPARTMENT HEADS

This Appendix is to be completed only by (a) the Applicant, and (b) any legal entity which has a direct ownership interest in the Applicant exceeding 7.5 percent. It is not to be completed by any legal entity which has only an indirect ownership interest in the Applicant.

Under Municipal Code Section 2-154-015, the Disclosing Party must disclose whether such Disclosing Party or any "Applicable Party" or any Spouse or Domestic Partner thereof currently has a "familial relationship" with any elected city official or department head. A "familial relationship" exists if, as of the date this EDS is signed, the Disclosing Party or any "Applicable Party" or any Spouse or Domestic Partner thereof is related to the mayor, any alderman, the city clerk, the city treasurer or any city department head as spouse or domestic partner or as any of the following, whether by blood or adoption: parent, child, brother or sister, aunt or uncle, niece or nephew, grandparent, grandchild, father-in-law, mother-in-law, son-in-law, daughter-in-law, stepfather or stepmother, stepson or stepdaughter, stepbrother or stepsister or half-brother or half-sister.

"Applicable Party" means (1) all executive officers of the Disclosing Party listed in Section II.B.1.a., if the Disclosing Party is a corporation; all partners of the Disclosing Party, if the Disclosing Party is a general partnership; all general partners and limited partners of the Disclosing Party, if the Disclosing Party is a limited partnership; all managers, managing members and members of the Disclosing Party, if the Disclosing Party is a limited liability company; (2) all principal officers of the Disclosing Party; and (3) any person having more than a 7.5 percent ownership interest in the Disclosing Party. "Principal officers" means the president, chief operating officer, executive director, chief financial officer, treasurer or secretary of a legal entity or any person exercising similar authority.

Does the Disclosing Party or any "Applicable Party" or any Spouse or Domestic Partner thereof currently have a "familial relationship" with an elected city official or department head?

[ ] Yes [✓] No

If yes, please identify below (1) the name and title of such person, (2) the name of the legal entity to which such person is connected; (3) the name and title of the elected city official or department head to whom such person has a familial relationship, and (4) the precise nature of such familial relationship.

N/A

CITY OF CHICAGO
ECONOMIC DISCLOSURE STATEMENT
AND AFFIDAVIT

SECTION I -- GENERAL INFORMATION

A. Legal name of the Disclosing Party submitting this EDS. Include d/b/a/ if applicable:

Sonco Real Estate LLC

Check ONE of the following three boxes:

Indicate whether the Disclosing Party submitting this EDS is:

1. [ ] the Applicant
   OR
2. [✓] a legal entity holding a direct or indirect interest in the Applicant. State the legal name of the Applicant in which the Disclosing Party holds an interest: Sonco Real Estate LLC 3223 N. Sheffield Series
   OR
3. [✓] a legal entity with a right of control (see Section II.B.1.) State the legal name of the entity in which the Disclosing Party holds a right of control: Sonco Real Estate LLC 3223 N. Sheffield Series

B. Business address of the Disclosing Party: 2050 E. Devon Ave.
Elk Grove Village IL 60007

C. Telephone: 847-725-2219 Fax: 847-956-1672 Email: jackkorol@yahoo.com

D. Name of contact person: Jack Korol

E. Federal Employer Identification No. (if you have one): ____

F. Brief description of contract, transaction or other undertaking (referred to below as the "Matter") to which this EDS pertains. (Include project number and location of property, if applicable):

Zoning change application - 3223 N. Sheffield

G. Which City agency or department is requesting this EDS? Housing + Economic Development

If the Matter is a contract being handled by the City's Department of Procurement Services, please complete the following:

Specification # N/A and Contract # N/A

SECTION II -- DISCLOSURE OF OWNERSHIP INTERESTS

A. NATURE OF THE DISCLOSING PARTY

1. Indicate the nature of the Disclosing Party:

[ ] Person
[ ] Publicly registered business corporation
[ ] Privately held business corporation
[ ] Sole proprietorship
[ ] General partnership
[ ] Limited partnership
[ ] Trust
[✓] Limited liability company
[ ] Limited liability partnership
[ ] Joint venture
[ ] Not-for-profit corporation
(Is the not-for-profit corporation also a 501(c)(3))?
[ ] Yes [ ] No
[ ] Other (please specify)

2. For legal entities, the state (or foreign country) of incorporation or organization, if applicable:

Illinois

3. For legal entities not organized in the State of Illinois: Has the organization registered to do business in the State of Illinois as a foreign entity?

[ ] Yes [ ] No [✓] N/A

B. IF THE DISCLOSING PARTY IS A LEGAL ENTITY:

1. List below the full names and titles of all executive officers and all directors of the entity. **NOTE:** For not-for-profit corporations, also list below all members, if any, which are legal entities. If there are no such members, write "no members." For trusts, estates or other similar entities, list below the legal titleholder(s).

If the entity is a general partnership, limited partnership, limited liability company, limited liability partnership or joint venture, list below the name and title of each general partner, managing member, manager or any other person or entity that controls the day-to-day management of the Disclosing Party. **NOTE:** Each legal entity listed below must submit an EDS on its own behalf.

Name	Title
Sonco, Inc.	manager (until approx. January 15, 2013)
Gary J Korol	manager (after approx. January 15, 2013)
Steven J Korol	manager " "
Jack H Korol	Manager " "

2. Please provide the following information concerning each person or entity having a direct or indirect beneficial interest (including ownership) in excess of 7.5% of the Disclosing Party. Examples of such an interest include shares in a corporation, partnership interest in a partnership or joint venture,

interest of a member or manager in a limited liability company, or interest of a beneficiary of a trust, estate or other similar entity. If none, state "None." **NOTE**: Pursuant to Section 2-154-030 of the Municipal Code of Chicago ("Municipal Code"), the City may require any such additional information from any applicant which is reasonably intended to achieve full disclosure.

Name	Business Address	Percentage Interest in the Disclosing Party
Gary J Korol	2050 E Devon Ave., Elk Grove Village IL 60007	33⅓%
Steven J Korol	2050 E Devon Ave., Elk Grove Village IL 60007	33⅓%
Jack H Korol	2050 E. Devon Ave., Elk Grove Village IL 60007	33⅓%

SECTION III -- BUSINESS RELATIONSHIPS WITH CITY ELECTED OFFICIALS

Has the Disclosing Party had a "business relationship," as defined in Chapter 2-156 of the Municipal Code, with any City elected official in the 12 months before the date this EDS is signed?

[ ] Yes [✓] No

If yes, please identify below the name(s) of such City elected official(s) and describe such relationship(s):

SECTION IV -- DISCLOSURE OF SUBCONTRACTORS AND OTHER RETAINED PARTIES

The Disclosing Party must disclose the name and business address of each subcontractor, attorney, lobbyist, accountant, consultant and any other person or entity whom the Disclosing Party has retained or expects to retain in connection with the Matter, as well as the nature of the relationship, and the total amount of the fees paid or estimated to be paid. The Disclosing Party is not required to disclose employees who are paid solely through the Disclosing Party's regular payroll.

"Lobbyist" means any person or entity who undertakes to influence any legislative or administrative action on behalf of any person or entity other than: (1) a not-for-profit entity, on an unpaid basis, or (2) himself. "Lobbyist" also means any person or entity any part of whose duties as an employee of another includes undertaking to influence any legislative or administrative action.

If the Disclosing Party is uncertain whether a disclosure is required under this Section, the Disclosing Party must either ask the City whether disclosure is required or make the disclosure.

Name (indicate whether retained or anticipated to be retained)	Business Address	Relationship to Disclosing Party (subcontractor, attorney, lobbyist, etc.)	Fees (indicate whether paid or estimated.) **NOTE:** "hourly rate" or "t.b.d." is not an acceptable response.
N/A			

(Add sheets if necessary)

[ ] Check here if the Disclosing Party has not retained, nor expects to retain, any such persons or entities.

SECTION V -- CERTIFICATIONS

A. COURT-ORDERED CHILD SUPPORT COMPLIANCE

Under Municipal Code Section 2-92-415, substantial owners of business entities that contract with the City must remain in compliance with their child support obligations throughout the contract's term.

Has any person who directly or indirectly owns 10% or more of the Disclosing Party been declared in arrearage on any child support obligations by any Illinois court of competent jurisdiction?

[ ] Yes [✓] No [ ] No person directly or indirectly owns 10% or more of the Disclosing Party.

If "Yes," has the person entered into a court-approved agreement for payment of all support owed and is the person in compliance with that agreement?

[ ] Yes [ ] No N/A

B. FURTHER CERTIFICATIONS

1. Pursuant to Municipal Code Chapter 1-23, Article I ("Article I")(which the Applicant should consult for defined terms (e.g., "doing business") and legal requirements), if the Disclosing Party submitting this EDS is the Applicant and is doing business with the City, then the Disclosing Party certifies as follows: (i) neither the Applicant nor any controlling person is currently indicted or charged with, or has admitted guilt of, or has ever been convicted of, or placed under supervision for, any criminal offense involving actual, attempted, or conspiracy to commit bribery, theft, fraud, forgery, perjury, dishonesty or deceit against an officer or employee of the City or any sister agency; and (ii) the Applicant understands and acknowledges that compliance with Article I is a continuing requirement for doing business with the City. NOTE: If Article I applies to the Applicant, the permanent compliance timeframe in Article I supersedes some five-year compliance timeframes in certifications 2 and 3 below.

2. The Disclosing Party and, if the Disclosing Party is a legal entity, all of those persons or entities identified in Section II.B.1. of this EDS:

a. are not presently debarred, suspended, proposed for debarment, declared ineligible or voluntarily excluded from any transactions by any federal, state or local unit of government;

b. have not, within a five-year period preceding the date of this EDS, been convicted of a criminal offense, adjudged guilty, or had a civil judgment rendered against them in connection with: obtaining, attempting to obtain, or performing a public (federal, state or local) transaction or contract under a public transaction; a violation of federal or state antitrust statutes; fraud; embezzlement; theft; forgery; bribery; falsification or destruction of records; making false statements; or receiving stolen property;

c. are not presently indicted for, or criminally or civilly charged by, a governmental entity (federal, state or local) with committing any of the offenses set forth in clause B.2.b. of this Section V;

d. have not, within a five-year period preceding the date of this EDS, had one or more public transactions (federal, state or local) terminated for cause or default; and

e. have not, within a five-year period preceding the date of this EDS, been convicted, adjudged guilty, or found liable in a civil proceeding, or in any criminal or civil action, including actions concerning environmental violations, instituted by the City or by the federal government, any state, or any other unit of local government.

3. The certifications in subparts 3, 4 and 5 concern:

• the Disclosing Party;
• any "Contractor" (meaning any contractor or subcontractor used by the Disclosing Party in connection with the Matter, including but not limited to all persons or legal entities disclosed under Section IV, "Disclosure of Subcontractors and Other Retained Parties");
• any "Affiliated Entity" (meaning a person or entity that, directly or indirectly: controls the Disclosing Party, is controlled by the Disclosing Party, or is, with the Disclosing Party, under common control of another person or entity. Indicia of control include, without limitation: interlocking management or ownership; identity of interests among family members, shared facilities and equipment; common use of employees; or organization of a business entity following the ineligibility of a business entity to do business with federal or state or local government, including the City, using substantially the same management, ownership, or principals as the ineligible entity); with respect to Contractors, the term Affiliated Entity means a person or entity that directly or indirectly controls the Contractor, is controlled by it, or, with the Contractor, is under common control of another person or entity;
• any responsible official of the Disclosing Party, any Contractor or any Affiliated Entity or any other official, agent or employee of the Disclosing Party, any Contractor or any Affiliated Entity, acting pursuant to the direction or authorization of a responsible official of the Disclosing Party, any Contractor or any Affiliated Entity (collectively "Agents").

Neither the Disclosing Party, nor any Contractor, nor any Affiliated Entity of either the Disclosing Party or any Contractor nor any Agents have, during the five years before the date this EDS is signed, or, with respect to a Contractor, an Affiliated Entity, or an Affiliated Entity of a Contractor during the five years before the date of such Contractor's or Affiliated Entity's contract or engagement in connection with the Matter:

a. bribed or attempted to bribe, or been convicted or adjudged guilty of bribery or attempting to bribe, a public officer or employee of the City, the State of Illinois, or any agency of the federal government or of any state or local government in the United States of America, in that officer's or employee's official capacity;

b. agreed or colluded with other bidders or prospective bidders, or been a party to any such agreement, or been convicted or adjudged guilty of agreement or collusion among bidders or prospective bidders, in restraint of freedom of competition by agreement to bid a fixed price or otherwise; or

c. made an admission of such conduct described in a. or b. above that is a matter of record, but have not been prosecuted for such conduct; or

d. violated the provisions of Municipal Code Section 2-92-610 (Living Wage Ordinance).

4. Neither the Disclosing Party, Affiliated Entity or Contractor, or any of their employees, officials, agents or partners, is barred from contracting with any unit of state or local government as a result of engaging in or being convicted of (1) bid-rigging in violation of 720 ILCS 5/33E-3; (2) bid-rotating in violation of 720 ILCS 5/33E-4; or (3) any similar offense of any state or of the United States of America that contains the same elements as the offense of bid-rigging or bid-rotating.

5. Neither the Disclosing Party nor any Affiliated Entity is listed on any of the following lists maintained by the Office of Foreign Assets Control of the U.S. Department of the Treasury or the Bureau of Industry and Security of the U.S. Department of Commerce or their successors: the Specially Designated Nationals List, the Denied Persons List, the Unverified List, the Entity List and the Debarred List.

6. The Disclosing Party understands and shall comply with the applicable requirements of Chapters 2-55 (Legislative Inspector General), 2-56 (Inspector General) and 2-156 (Governmental Ethics) of the Municipal Code.

7. If the Disclosing Party is unable to certify to any of the above statements in this Part B (Further Certifications), the Disclosing Party must explain below:

N/A

If the letters "NA," the word "None," or no response appears on the lines above, it will be conclusively presumed that the Disclosing Party certified to the above statements.

8. To the best of the Disclosing Party's knowledge after reasonable inquiry, the following is a complete list of all current employees of the Disclosing Party who were, at any time during the 12-month period preceding the execution date of this EDS, an employee, or elected or appointed official, of the City of Chicago (if none, indicate with "N/A" or "none").

N/A

9. To the best of the Disclosing Party's knowledge after reasonable inquiry, the following is a complete list of all gifts that the Disclosing Party has given or caused to be given, at any time during the 12-month period preceding the execution date of this EDS, to an employee, or elected or appointed official, of the City of Chicago. For purposes of this statement, a "gift" does not include: (i) anything made generally available to City employees or to the general public, or (ii) food or drink provided in the course of official City business and having a retail value of less than $20 per recipient (if none, indicate with "N/A" or "none"). As to any gift listed below, please also list the name of the City recipient.

N/A

C. CERTIFICATION OF STATUS AS FINANCIAL INSTITUTION

1. The Disclosing Party certifies that the Disclosing Party (check one)

[ ] is [✓] is not

a "financial institution" as defined in Section 2-32-455(b) of the Municipal Code.

2. If the Disclosing Party IS a financial institution, then the Disclosing Party pledges:

"We are not and will not become a predatory lender as defined in Chapter 2-32 of the Municipal Code. We further pledge that none of our affiliates is, and none of them will become, a predatory lender as defined in Chapter 2-32 of the Municipal Code. We understand that becoming a predatory lender or becoming an affiliate of a predatory lender may result in the loss of the privilege of doing business with the City."

If the Disclosing Party is unable to make this pledge because it or any of its affiliates (as defined in Section 2-32-455(b) of the Municipal Code) is a predatory lender within the meaning of Chapter 2-32 of the Municipal Code, explain here (attach additional pages if necessary):

N/A

If the letters "NA," the word "None," or no response appears on the lines above, it will be conclusively presumed that the Disclosing Party certified to the above statements.

D. CERTIFICATION REGARDING INTEREST IN CITY BUSINESS

Any words or terms that are defined in Chapter 2-156 of the Municipal Code have the same meanings when used in this Part D.

1. In accordance with Section 2-156-110 of the Municipal Code: Does any official or employee of the City have a financial interest in his or her own name or in the name of any other person or entity in the Matter?

[ ] Yes [✓] No

NOTE: If you checked "Yes" to Item D.1., proceed to Items D.2. and D.3. If you checked "No" to Item D.1., proceed to Part E.

2. Unless sold pursuant to a process of competitive bidding, or otherwise permitted, no City elected official or employee shall have a financial interest in his or her own name or in the name of any other person or entity in the purchase of any property that (i) belongs to the City, or (ii) is sold for taxes or assessments, or (iii) is sold by virtue of legal process at the suit of the City (collectively, "City Property Sale"). Compensation for property taken pursuant to the City's eminent domain power does not constitute a financial interest within the meaning of this Part D.

Does the Matter involve a City Property Sale?

[ ] Yes [✓] No

3. If you checked "Yes" to Item D.1., provide the names and business addresses of the City officials or employees having such interest and identify the nature of such interest:

Name	Business Address	Nature of Interest
	N/A	

4. The Disclosing Party further certifies that no prohibited financial interest in the Matter will be acquired by any City official or employee.

E. CERTIFICATION REGARDING SLAVERY ERA BUSINESS

Please check either 1. or 2. below. If the Disclosing Party checks 2., the Disclosing Party must disclose below or in an attachment to this EDS all information required by paragraph 2. Failure to

comply with these disclosure requirements may make any contract entered into with the City in connection with the Matter voidable by the City.

✓ 1. The Disclosing Party verifies that the Disclosing Party has searched any and all records of the Disclosing Party and any and all predecessor entities regarding records of investments or profits from slavery or slaveholder insurance policies during the slavery era (including insurance policies issued to slaveholders that provided coverage for damage to or injury or death of their slaves), and the Disclosing Party has found no such records.

____2. The Disclosing Party verifies that, as a result of conducting the search in step 1 above, the Disclosing Party has found records of investments or profits from slavery or slaveholder insurance policies. The Disclosing Party verifies that the following constitutes full disclosure of all such records, including the names of any and all slaves or slaveholders described in those records:

_____

_____

_____

_____

SECTION VI -- CERTIFICATIONS FOR FEDERALLY FUNDED MATTERS

NOTE: If the Matter is federally funded, complete this Section VI. **If the Matter is not federally funded**, proceed to Section VII. For purposes of this Section VI, tax credits allocated by the City and proceeds of debt obligations of the City are not federal funding.

A. CERTIFICATION REGARDING LOBBYING

1. List below the names of all persons or entities registered under the federal Lobbying Disclosure Act of 1995 who have made lobbying contacts on behalf of the Disclosing Party with respect to the Matter: (Add sheets if necessary):

_____

_____

_____

(If no explanation appears or begins on the lines above, or if the letters "NA" or if the word "None" appear, it will be conclusively presumed that the Disclosing Party means that NO persons or entities registered under the Lobbying Disclosure Act of 1995 have made lobbying contacts on behalf of the Disclosing Party with respect to the Matter.)

2. The Disclosing Party has not spent and will not expend any federally appropriated funds to pay any person or entity listed in Paragraph A.1. above for his or her lobbying activities or to pay any person or entity to influence or attempt to influence an officer or employee of any agency, as defined by applicable federal law, a member of Congress, an officer or employee of Congress, or an employee of a member of Congress, in connection with the award of any federally funded contract, making any federally funded grant or loan, entering into any cooperative agreement, or to extend, continue, renew, amend, or modify any federally funded contract, grant, loan, or cooperative agreement.

3. The Disclosing Party will submit an updated certification at the end of each calendar quarter in which there occurs any event that materially affects the accuracy of the statements and information set forth in paragraphs A.1. and A.2. above.

4. The Disclosing Party certifies that either: (i) it is not an organization described in section 501(c)(4) of the Internal Revenue Code of 1986; or (ii) it is an organization described in section 501(c)(4) of the Internal Revenue Code of 1986 but has not engaged and will not engage in "Lobbying Activities".

5. If the Disclosing Party is the Applicant, the Disclosing Party must obtain certifications equal in form and substance to paragraphs A.1. through A.4. above from all subcontractors before it awards any subcontract and the Disclosing Party must maintain all such subcontractors' certifications for the duration of the Matter and must make such certifications promptly available to the City upon request.

B. CERTIFICATION REGARDING EQUAL EMPLOYMENT OPPORTUNITY

If the Matter is federally funded, federal regulations require the Applicant and all proposed subcontractors to submit the following information with their bids or in writing at the outset of negotiations.

Is the Disclosing Party the Applicant?

[ ] Yes [ ] No

If "Yes," answer the three questions below:

1. Have you developed and do you have on file affirmative action programs pursuant to applicable federal regulations? (See 41 CFR Part 60-2.)
[ ] Yes [ ] No

2. Have you filed with the Joint Reporting Committee, the Director of the Office of Federal Contract Compliance Programs, or the Equal Employment Opportunity Commission all reports due under the applicable filing requirements?
[ ] Yes [ ] No

3. Have you participated in any previous contracts or subcontracts subject to the equal opportunity clause?
[ ] Yes [ ] No

If you checked "No" to question 1. or 2. above, please provide an explanation:

_____

_____

SECTION VII -- ACKNOWLEDGMENTS, CONTRACT INCORPORATION, COMPLIANCE, PENALTIES, DISCLOSURE

The Disclosing Party understands and agrees that:

A. The certifications, disclosures, and acknowledgments contained in this EDS will become part of any contract or other agreement between the Applicant and the City in connection with the Matter, whether procurement, City assistance, or other City action, and are material inducements to the City's execution of any contract or taking other action with respect to the Matter. The Disclosing Party understands that it must comply with all statutes, ordinances, and regulations on which this EDS is based.

B. The City's Governmental Ethics and Campaign Financing Ordinances, Chapters 2-156 and 2-164 of the Municipal Code, impose certain duties and obligations on persons or entities seeking City contracts, work, business, or transactions. The full text of these ordinances and a training program is available on line at www.cityofchicago.org/Ethics, and may also be obtained from the City's Board of Ethics, 740 N. Sedgwick St., Suite 500, Chicago, IL 60610, (312) 744-9660. The Disclosing Party must comply fully with the applicable ordinances.

C. If the City determines that any information provided in this EDS is false, incomplete or inaccurate, any contract or other agreement in connection with which it is submitted may be rescinded or be void or voidable, and the City may pursue any remedies under the contract or agreement (if not rescinded or void), at law, or in equity, including terminating the Disclosing Party's participation in the Matter and/or declining to allow the Disclosing Party to participate in other transactions with the City. Remedies at law for a false statement of material fact may include incarceration and an award to the City of treble damages.

D. It is the City's policy to make this document available to the public on its Internet site and/or upon request. Some or all of the information provided on this EDS and any attachments to this EDS may be made available to the public on the Internet, in response to a Freedom of Information Act request, or otherwise. By completing and signing this EDS, the Disclosing Party waives and releases any possible rights or claims which it may have against the City in connection with the public release of information contained in this EDS and also authorizes the City to verify the accuracy of any information submitted in this EDS.

E. The information provided in this EDS must be kept current. In the event of changes, the Disclosing Party must supplement this EDS up to the time the City takes action on the Matter. If the Matter is a contract being handled by the City's Department of Procurement Services, the Disclosing Party must update this EDS as the contract requires. **NOTE:** With respect to Matters subject to Article I of Chapter 1-23 of the Municipal Code (imposing **PERMANENT INELIGIBILITY** for certain specified offenses), the information provided herein regarding eligibility must be kept current for a longer period, as required by Chapter 1-23 and Section 2-154-020 of the Municipal Code.

The Disclosing Party represents and warrants that:

F.1. The Disclosing Party is not delinquent in the payment of any tax administered by the Illinois Department of Revenue, nor are the Disclosing Party or its Affiliated Entities delinquent in paying any fine, fee, tax or other charge owed to the City. This includes, but is not limited to, all water charges, sewer charges, license fees, parking tickets, property taxes or sales taxes.

F.2 If the Disclosing Party is the Applicant, the Disclosing Party and its Affiliated Entities will not use, nor permit their subcontractors to use, any facility listed by the U.S. E.P.A. on the federal Excluded Parties List System ("EPLS") maintained by the U. S. General Services Administration.

F.3 If the Disclosing Party is the Applicant, the Disclosing Party will obtain from any contractors/subcontractors hired or to be hired in connection with the Matter certifications equal in form and substance to those in F.1. and F.2. above and will not, without the prior written consent of the City, use any such contractor/subcontractor that does not provide such certifications or that the Disclosing Party has reason to believe has not provided or cannot provide truthful certifications.

NOTE: If the Disclosing Party cannot certify as to any of the items in F.1., F.2. or F.3. above, an explanatory statement must be attached to this EDS.

CERTIFICATION

Under penalty of perjury, the person signing below: (1) warrants that he/she is authorized to execute this EDS and Appendix A (if applicable) on behalf of the Disclosing Party, and (2) warrants that all certifications and statements contained in this EDS and Appendix A (if applicable) are true, accurate and complete as of the date furnished to the City.

Sonco Real Estate LLC
(Print or type name of Disclosing Party)

By: Sonco, Inc., manager
(Sign here) By: Jack Korol

Jack Korol
(Print or type name of person signing)

VP/Treasurer
(Print or type title of person signing)

Signed and sworn to before me on (date) December 19, 2012
at Cook County, Illinois (state).

Notary Public

OFFICIAL SEAL
KATHREN E. SILVER
Notary Public - State of Illinois
My Commission Expires Feb 25, 2013

Commission expires:

CITY OF CHICAGO
ECONOMIC DISCLOSURE STATEMENT AND AFFIDAVIT
APPENDIX A

FAMILIAL RELATIONSHIPS WITH ELECTED CITY OFFICIALS AND DEPARTMENT HEADS

This Appendix is to be completed only by (a) the Applicant, and (b) any legal entity which has a direct ownership interest in the Applicant exceeding 7.5 percent. It is not to be completed by any legal entity which has only an indirect ownership interest in the Applicant.

Under Municipal Code Section 2-154-015, the Disclosing Party must disclose whether such Disclosing Party or any "Applicable Party" or any Spouse or Domestic Partner thereof currently has a "familial relationship" with any elected city official or department head. A "familial relationship" exists if, as of the date this EDS is signed, the Disclosing Party or any "Applicable Party" or any Spouse or Domestic Partner thereof is related to the mayor, any alderman, the city clerk, the city treasurer or any city department head as spouse or domestic partner or as any of the following, whether by blood or adoption: parent, child, brother or sister, aunt or uncle, niece or nephew, grandparent, grandchild, father-in-law, mother-in-law, son-in-law, daughter-in-law, stepfather or stepmother, stepson or stepdaughter, stepbrother or stepsister or half-brother or half-sister.

"Applicable Party" means (1) all executive officers of the Disclosing Party listed in Section II.B.1.a., if the Disclosing Party is a corporation; all partners of the Disclosing Party, if the Disclosing Party is a general partnership; all general partners and limited partners of the Disclosing Party, if the Disclosing Party is a limited partnership; all managers, managing members and members of the Disclosing Party, if the Disclosing Party is a limited liability company; (2) all principal officers of the Disclosing Party; and (3) any person having more than a 7.5 percent ownership interest in the Disclosing Party. "Principal officers" means the president, chief operating officer, executive director, chief financial officer, treasurer or secretary of a legal entity or any person exercising similar authority.

Does the Disclosing Party or any "Applicable Party" or any Spouse or Domestic Partner thereof currently have a "familial relationship" with an elected city official or department head?

[ ] Yes [✓] No

If yes, please identify below (1) the name and title of such person, (2) the name of the legal entity to which such person is connected; (3) the name and title of the elected city official or department head to whom such person has a familial relationship, and (4) the precise nature of such familial relationship.

N/A

CITY OF CHICAGO
ECONOMIC DISCLOSURE STATEMENT
AND AFFIDAVIT

SECTION I -- GENERAL INFORMATION

A. Legal name of the Disclosing Party submitting this EDS. Include d/b/a/ if applicable:

Sonco Inc.

Check ONE of the following three boxes:

Indicate whether the Disclosing Party submitting this EDS is:

1. [ ] the Applicant
   OR
2. [ ] a legal entity holding a direct or indirect interest in the Applicant. State the legal name of the Applicant in which the Disclosing Party holds an interest: _____
   OR
3. [✓] a legal entity with a right of control (see Section II.B.1.) State the legal name of the entity in which the Disclosing Party holds a right of control: Sonco Real Estate LLC 3223 N. Sheffield Series

B. Business address of the Disclosing Party: 2050 E. Devon Ave
Elk Grove Village IL 60007

C. Telephone: 847-725 2219 Fax: 847-956-1672 Email: jackkor@yahoo.com

D. Name of contact person: Jack Korol

E. Federal Employer Identification No. (if you have one): _____

F. Brief description of contract, transaction or other undertaking (referred to below as the "Matter") to which this EDS pertains. (Include project number and location of property, if applicable):

Zoning change application - 3223 N. Sheffield

G. Which City agency or department is requesting this EDS? Housing + Economic Development

If the Matter is a contract being handled by the City's Department of Procurement Services, please complete the following:

Specification # N/A and Contract # N/A

SECTION II -- DISCLOSURE OF OWNERSHIP INTERESTS

A. NATURE OF THE DISCLOSING PARTY

1. Indicate the nature of the Disclosing Party:

[ ] Person
[ ] Publicly registered business corporation
[✓] Privately held business corporation
[ ] Sole proprietorship
[ ] General partnership
[ ] Limited partnership
[ ] Trust
[ ] Limited liability company
[ ] Limited liability partnership
[ ] Joint venture
[ ] Not-for-profit corporation
(Is the not-for-profit corporation also a 501(c)(3))?
[ ] Yes [ ] No
[ ] Other (please specify)

2. For legal entities, the state (or foreign country) of incorporation or organization, if applicable:

Illinois

3. For legal entities not organized in the State of Illinois: Has the organization registered to do business in the State of Illinois as a foreign entity?

[ ] Yes [ ] No [✓] N/A

B. IF THE DISCLOSING PARTY IS A LEGAL ENTITY:

1. List below the full names and titles of all executive officers and all directors of the entity. NOTE: For not-for-profit corporations, also list below all members, if any, which are legal entities. If there are no such members, write "no members." For trusts, estates or other similar entities, list below the legal titleholder(s).

If the entity is a general partnership, limited partnership, limited liability company, limited liability partnership or joint venture, list below the name and title of each general partner, managing member, manager or any other person or entity that controls the day-to-day management of the Disclosing Party. NOTE: Each legal entity listed below must submit an EDS on its own behalf.

Name	Title
Gary J. Korol	President
Steven J. Korol	Vice President - Secretary
Jack H. Korol	Vice President - Treasurer

2. Please provide the following information concerning each person or entity having a direct or indirect beneficial interest (including ownership) in excess of 7.5% of the Disclosing Party. Examples of such an interest include shares in a corporation, partnership interest in a partnership or joint venture,

interest of a member or manager in a limited liability company, or interest of a beneficiary of a trust, estate or other similar entity. If none, state "None." NOTE: Pursuant to Section 2-154-030 of the Municipal Code of Chicago ("Municipal Code"), the City may require any such additional information from any applicant which is reasonably intended to achieve full disclosure.

Name	Business Address	Percentage Interest in the Disclosing Party
Gary J Korol	2050 E Devon Ave Elk Grove Village IL 60007	33⅓%
Steven J Korol	2050 E. Devon Ave Elk Grove Village IL 60007	33⅓%
Jack H Korol	2050 E. Devon Ave. Elk Grove Village IL 60007	33⅓%

SECTION III -- BUSINESS RELATIONSHIPS WITH CITY ELECTED OFFICIALS

Has the Disclosing Party had a "business relationship," as defined in Chapter 2-156 of the Municipal Code, with any City elected official in the 12 months before the date this EDS is signed?

[ ] Yes [X] No

If yes, please identify below the name(s) of such City elected official(s) and describe such relationship(s):

N/A

SECTION IV -- DISCLOSURE OF SUBCONTRACTORS AND OTHER RETAINED PARTIES

The Disclosing Party must disclose the name and business address of each subcontractor, attorney, lobbyist, accountant, consultant and any other person or entity whom the Disclosing Party has retained or expects to retain in connection with the Matter, as well as the nature of the relationship, and the total amount of the fees paid or estimated to be paid. The Disclosing Party is not required to disclose employees who are paid solely through the Disclosing Party's regular payroll.

"Lobbyist" means any person or entity who undertakes to influence any legislative or administrative action on behalf of any person or entity other than: (1) a not-for-profit entity, on an unpaid basis, or (2) himself. "Lobbyist" also means any person or entity any part of whose duties as an employee of another includes undertaking to influence any legislative or administrative action.

If the Disclosing Party is uncertain whether a disclosure is required under this Section, the Disclosing Party must either ask the City whether disclosure is required or make the disclosure.

Name (indicate whether retained or anticipated to be retained)	Business Address	Relationship to Disclosing Party (subcontractor, attorney, lobbyist, etc.)	Fees (indicate whether paid or estimated.) NOTE: "hourly rate" or "t.b.d." is not an acceptable response.
		none	

(Add sheets if necessary)

[ ] Check here if the Disclosing Party has not retained, nor expects to retain, any such persons or entities.

SECTION V -- CERTIFICATIONS

A. COURT-ORDERED CHILD SUPPORT COMPLIANCE

Under Municipal Code Section 2-92-415, substantial owners of business entities that contract with the City must remain in compliance with their child support obligations throughout the contract's term.

Has any person who directly or indirectly owns 10% or more of the Disclosing Party been declared in arrearage on any child support obligations by any Illinois court of competent jurisdiction?

[ ] Yes [✓] No [ ] No person directly or indirectly owns 10% or more of the Disclosing Party.

If "Yes," has the person entered into a court-approved agreement for payment of all support owed and is the person in compliance with that agreement?

[ ] Yes [ ] No N/A

B. FURTHER CERTIFICATIONS

1. Pursuant to Municipal Code Chapter 1-23, Article I ("Article I")(which the Applicant should consult for defined terms (e.g., "doing business") and legal requirements), if the Disclosing Party submitting this EDS is the Applicant and is doing business with the City, then the Disclosing Party certifies as follows: (i) neither the Applicant nor any controlling person is currently indicted or charged with, or has admitted guilt of, or has ever been convicted of, or placed under supervision for, any criminal offense involving actual, attempted, or conspiracy to commit bribery, theft, fraud, forgery, perjury, dishonesty or deceit against an officer or employee of the City or any sister agency; and (ii) the Applicant understands and acknowledges that compliance with Article I is a continuing requirement for doing business with the City. NOTE: If Article I applies to the Applicant, the permanent compliance timeframe in Article I supersedes some five-year compliance timeframes in certifications 2 and 3 below.

2. The Disclosing Party and, if the Disclosing Party is a legal entity, all of those persons or entities identified in Section II.B.1. of this EDS:

a. are not presently debarred, suspended, proposed for debarment, declared ineligible or voluntarily excluded from any transactions by any federal, state or local unit of government;

b. have not, within a five-year period preceding the date of this EDS, been convicted of a criminal offense, adjudged guilty, or had a civil judgment rendered against them in connection with: obtaining, attempting to obtain, or performing a public (federal, state or local) transaction or contract under a public transaction; a violation of federal or state antitrust statutes; fraud; embezzlement; theft; forgery; bribery; falsification or destruction of records; making false statements; or receiving stolen property;

c. are not presently indicted for, or criminally or civilly charged by, a governmental entity (federal, state or local) with committing any of the offenses set forth in clause B.2.b. of this Section V;

d. have not, within a five-year period preceding the date of this EDS, had one or more public transactions (federal, state or local) terminated for cause or default; and

e. have not, within a five-year period preceding the date of this EDS, been convicted, adjudged guilty, or found liable in a civil proceeding, or in any criminal or civil action, including actions concerning environmental violations, instituted by the City or by the federal government, any state, or any other unit of local government.

3. The certifications in subparts 3, 4 and 5 concern:

• the Disclosing Party;
• any "Contractor" (meaning any contractor or subcontractor used by the Disclosing Party in connection with the Matter, including but not limited to all persons or legal entities disclosed under Section IV, "Disclosure of Subcontractors and Other Retained Parties");
• any "Affiliated Entity" (meaning a person or entity that, directly or indirectly: controls the Disclosing Party, is controlled by the Disclosing Party, or is, with the Disclosing Party, under common control of another person or entity. Indicia of control include, without limitation: interlocking management or ownership; identity of interests among family members, shared facilities and equipment; common use of employees; or organization of a business entity following the ineligibility of a business entity to do business with federal or state or local government, including the City, using substantially the same management, ownership, or principals as the ineligible entity); with respect to Contractors, the term Affiliated Entity means a person or entity that directly or indirectly controls the Contractor, is controlled by it, or, with the Contractor, is under common control of another person or entity;
• any responsible official of the Disclosing Party, any Contractor or any Affiliated Entity or any other official, agent or employee of the Disclosing Party, any Contractor or any Affiliated Entity, acting pursuant to the direction or authorization of a responsible official of the Disclosing Party, any Contractor or any Affiliated Entity (collectively "Agents").

Neither the Disclosing Party, nor any Contractor, nor any Affiliated Entity of either the Disclosing Party or any Contractor nor any Agents have, during the five years before the date this EDS is signed, or, with respect to a Contractor, an Affiliated Entity, or an Affiliated Entity of a Contractor during the five years before the date of such Contractor's or Affiliated Entity's contract or engagement in connection with the Matter:

a. bribed or attempted to bribe, or been convicted or adjudged guilty of bribery or attempting to bribe, a public officer or employee of the City, the State of Illinois, or any agency of the federal government or of any state or local government in the United States of America, in that officer's or employee's official capacity;

b. agreed or colluded with other bidders or prospective bidders, or been a party to any such agreement, or been convicted or adjudged guilty of agreement or collusion among bidders or prospective bidders, in restraint of freedom of competition by agreement to bid a fixed price or otherwise; or

c. made an admission of such conduct described in a. or b. above that is a matter of record, but have not been prosecuted for such conduct; or

d. violated the provisions of Municipal Code Section 2-92-610 (Living Wage Ordinance).

4. Neither the Disclosing Party, Affiliated Entity or Contractor, or any of their employees, officials, agents or partners, is barred from contracting with any unit of state or local government as a result of engaging in or being convicted of (1) bid-rigging in violation of 720 ILCS 5/33E-3; (2) bid-rotating in violation of 720 ILCS 5/33E-4; or (3) any similar offense of any state or of the United States of America that contains the same elements as the offense of bid-rigging or bid-rotating.

5. Neither the Disclosing Party nor any Affiliated Entity is listed on any of the following lists maintained by the Office of Foreign Assets Control of the U.S. Department of the Treasury or the Bureau of Industry and Security of the U.S. Department of Commerce or their successors: the Specially Designated Nationals List, the Denied Persons List, the Unverified List, the Entity List and the Debarred List.

6. The Disclosing Party understands and shall comply with the applicable requirements of Chapters 2-55 (Legislative Inspector General), 2-56 (Inspector General) and 2-156 (Governmental Ethics) of the Municipal Code.

7. If the Disclosing Party is unable to certify to any of the above statements in this Part B (Further Certifications), the Disclosing Party must explain below: N/A

If the letters "NA," the word "None," or no response appears on the lines above, it will be conclusively presumed that the Disclosing Party certified to the above statements.

8. To the best of the Disclosing Party's knowledge after reasonable inquiry, the following is a complete list of all current employees of the Disclosing Party who were, at any time during the 12-month period preceding the execution date of this EDS, an employee, or elected or appointed official, of the City of Chicago (if none, indicate with "N/A" or "none").

NONE

9. To the best of the Disclosing Party's knowledge after reasonable inquiry, the following is a complete list of all gifts that the Disclosing Party has given or caused to be given, at any time during the 12-month period preceding the execution date of this EDS, to an employee, or elected or appointed official, of the City of Chicago. For purposes of this statement, a "gift" does not include: (i) anything made generally available to City employees or to the general public, or (ii) food or drink provided in the course of official City business and having a retail value of less than $20 per recipient (if none, indicate with "N/A" or "none"). As to any gift listed below, please also list the name of the City recipient.

NONE

C. CERTIFICATION OF STATUS AS FINANCIAL INSTITUTION

1. The Disclosing Party certifies that the Disclosing Party (check one)

[ ] is [✓] is not

a "financial institution" as defined in Section 2-32-455(b) of the Municipal Code.

2. If the Disclosing Party IS a financial institution, then the Disclosing Party pledges:

"We are not and will not become a predatory lender as defined in Chapter 2-32 of the Municipal Code. We further pledge that none of our affiliates is, and none of them will become, a predatory lender as defined in Chapter 2-32 of the Municipal Code. We understand that becoming a predatory lender or becoming an affiliate of a predatory lender may result in the loss of the privilege of doing business with the City."

If the Disclosing Party is unable to make this pledge because it or any of its affiliates (as defined in Section 2-32-455(b) of the Municipal Code) is a predatory lender within the meaning of Chapter 2-32 of the Municipal Code, explain here (attach additional pages if necessary):

NA

If the letters "NA," the word "None," or no response appears on the lines above, it will be conclusively presumed that the Disclosing Party certified to the above statements.

D. CERTIFICATION REGARDING INTEREST IN CITY BUSINESS

Any words or terms that are defined in Chapter 2-156 of the Municipal Code have the same meanings when used in this Part D.

1. In accordance with Section 2-156-110 of the Municipal Code: Does any official or employee of the City have a financial interest in his or her own name or in the name of any other person or entity in the Matter?

[ ] Yes [✓] No

NOTE: If you checked "Yes" to Item D.1., proceed to Items D.2. and D.3. If you checked "No" to Item D.1., proceed to Part E.

2. Unless sold pursuant to a process of competitive bidding, or otherwise permitted, no City elected official or employee shall have a financial interest in his or her own name or in the name of any other person or entity in the purchase of any property that (i) belongs to the City, or (ii) is sold for taxes or assessments, or (iii) is sold by virtue of legal process at the suit of the City (collectively, "City Property Sale"). Compensation for property taken pursuant to the City's eminent domain power does not constitute a financial interest within the meaning of this Part D.

Does the Matter involve a City Property Sale?

[ ] Yes [✓] No

3. If you checked "Yes" to Item D.1., provide the names and business addresses of the City officials or employees having such interest and identify the nature of such interest:

Name	Business Address	Nature of Interest
		N/A

4. The Disclosing Party further certifies that no prohibited financial interest in the Matter will be acquired by any City official or employee.

E. CERTIFICATION REGARDING SLAVERY ERA BUSINESS

Please check either 1. or 2. below. If the Disclosing Party checks 2., the Disclosing Party must disclose below or in an attachment to this EDS all information required by paragraph 2. Failure to

comply with these disclosure requirements may make any contract entered into with the City in connection with the Matter voidable by the City.

✓ 1. The Disclosing Party verifies that the Disclosing Party has searched any and all records of the Disclosing Party and any and all predecessor entities regarding records of investments or profits from slavery or slaveholder insurance policies during the slavery era (including insurance policies issued to slaveholders that provided coverage for damage to or injury or death of their slaves), and the Disclosing Party has found no such records.

___ 2. The Disclosing Party verifies that, as a result of conducting the search in step 1 above, the Disclosing Party has found records of investments or profits from slavery or slaveholder insurance policies. The Disclosing Party verifies that the following constitutes full disclosure of all such records, including the names of any and all slaves or slaveholders described in those records:

N/A

SECTION VI -- CERTIFICATIONS FOR FEDERALLY FUNDED MATTERS

NOTE: If the Matter is federally funded, complete this Section VI. **If the Matter is not federally funded,** proceed to Section VII. For purposes of this Section VI, tax credits allocated by the City and proceeds of debt obligations of the City are not federal funding.

A. CERTIFICATION REGARDING LOBBYING

1. List below the names of all persons or entities registered under the federal Lobbying Disclosure Act of 1995 who have made lobbying contacts on behalf of the Disclosing Party with respect to the Matter: (Add sheets if necessary):

(If no explanation appears or begins on the lines above, or if the letters "NA" or if the word "None" appear, it will be conclusively presumed that the Disclosing Party means that NO persons or entities registered under the Lobbying Disclosure Act of 1995 have made lobbying contacts on behalf of the Disclosing Party with respect to the Matter.)

2. The Disclosing Party has not spent and will not expend any federally appropriated funds to pay any person or entity listed in Paragraph A.1. above for his or her lobbying activities or to pay any person or entity to influence or attempt to influence an officer or employee of any agency, as defined by applicable federal law, a member of Congress, an officer or employee of Congress, or an employee of a member of Congress, in connection with the award of any federally funded contract, making any federally funded grant or loan, entering into any cooperative agreement, or to extend, continue, renew, amend, or modify any federally funded contract, grant, loan, or cooperative agreement.

3. The Disclosing Party will submit an updated certification at the end of each calendar quarter in which there occurs any event that materially affects the accuracy of the statements and information set forth in paragraphs A.1. and A.2. above.

4. The Disclosing Party certifies that either: (i) it is not an organization described in section 501(c)(4) of the Internal Revenue Code of 1986; or (ii) it is an organization described in section 501(c)(4) of the Internal Revenue Code of 1986 but has not engaged and will not engage in "Lobbying Activities".

5. If the Disclosing Party is the Applicant, the Disclosing Party must obtain certifications equal in form and substance to paragraphs A.1. through A.4. above from all subcontractors before it awards any subcontract and the Disclosing Party must maintain all such subcontractors' certifications for the duration of the Matter and must make such certifications promptly available to the City upon request.

B. CERTIFICATION REGARDING EQUAL EMPLOYMENT OPPORTUNITY

If the Matter is federally funded, federal regulations require the Applicant and all proposed subcontractors to submit the following information with their bids or in writing at the outset of negotiations.

Is the Disclosing Party the Applicant?

[ ] Yes [ ] No

If "Yes," answer the three questions below:

1. Have you developed and do you have on file affirmative action programs pursuant to applicable federal regulations? (See 41 CFR Part 60-2.)
[ ] Yes [ ] No

2. Have you filed with the Joint Reporting Committee, the Director of the Office of Federal Contract Compliance Programs, or the Equal Employment Opportunity Commission all reports due under the applicable filing requirements?
[ ] Yes [ ] No

3. Have you participated in any previous contracts or subcontracts subject to the equal opportunity clause?
[ ] Yes [ ] No

If you checked "No" to question 1. or 2. above, please provide an explanation:

_____

_____

SECTION VII -- ACKNOWLEDGMENTS, CONTRACT INCORPORATION, COMPLIANCE, PENALTIES, DISCLOSURE

The Disclosing Party understands and agrees that:

A. The certifications, disclosures, and acknowledgments contained in this EDS will become part of any contract or other agreement between the Applicant and the City in connection with the Matter, whether procurement, City assistance, or other City action, and are material inducements to the City's execution of any contract or taking other action with respect to the Matter. The Disclosing Party understands that it must comply with all statutes, ordinances, and regulations on which this EDS is based.

B. The City's Governmental Ethics and Campaign Financing Ordinances, Chapters 2-156 and 2-164 of the Municipal Code, impose certain duties and obligations on persons or entities seeking City contracts, work, business, or transactions. The full text of these ordinances and a training program is available on line at www.cityofchicago.org/Ethics, and may also be obtained from the City's Board of Ethics, 740 N. Sedgwick St., Suite 500, Chicago, IL 60610, (312) 744-9660. The Disclosing Party must comply fully with the applicable ordinances.

C. If the City determines that any information provided in this EDS is false, incomplete or inaccurate, any contract or other agreement in connection with which it is submitted may be rescinded or be void or voidable, and the City may pursue any remedies under the contract or agreement (if not rescinded or void), at law, or in equity, including terminating the Disclosing Party's participation in the Matter and/or declining to allow the Disclosing Party to participate in other transactions with the City. Remedies at law for a false statement of material fact may include incarceration and an award to the City of treble damages.

D. It is the City's policy to make this document available to the public on its Internet site and/or upon request. Some or all of the information provided on this EDS and any attachments to this EDS may be made available to the public on the Internet, in response to a Freedom of Information Act request, or otherwise. By completing and signing this EDS, the Disclosing Party waives and releases any possible rights or claims which it may have against the City in connection with the public release of information contained in this EDS and also authorizes the City to verify the accuracy of any information submitted in this EDS.

E. The information provided in this EDS must be kept current. In the event of changes, the Disclosing Party must supplement this EDS up to the time the City takes action on the Matter. If the Matter is a contract being handled by the City's Department of Procurement Services, the Disclosing Party must update this EDS as the contract requires. **NOTE:** With respect to Matters subject to Article I of Chapter 1-23 of the Municipal Code (imposing **PERMANENT INELIGIBILITY** for certain specified offenses), the information provided herein regarding eligibility must be kept current for a longer period, as required by Chapter 1-23 and Section 2-154-020 of the Municipal Code.

The Disclosing Party represents and warrants that:

F.1. The Disclosing Party is not delinquent in the payment of any tax administered by the Illinois Department of Revenue, nor are the Disclosing Party or its Affiliated Entities delinquent in paying any fine, fee, tax or other charge owed to the City. This includes, but is not limited to, all water charges, sewer charges, license fees, parking tickets, property taxes or sales taxes.

F.2 If the Disclosing Party is the Applicant, the Disclosing Party and its Affiliated Entities will not use, nor permit their subcontractors to use, any facility listed by the U.S. E.P.A. on the federal Excluded Parties List System ("EPLS") maintained by the U. S. General Services Administration.

F.3 If the Disclosing Party is the Applicant, the Disclosing Party will obtain from any contractors/subcontractors hired or to be hired in connection with the Matter certifications equal in form and substance to those in F.1. and F.2. above and will not, without the prior written consent of the City, use any such contractor/subcontractor that does not provide such certifications or that the Disclosing Party has reason to believe has not provided or cannot provide truthful certifications.

NOTE: If the Disclosing Party cannot certify as to any of the items in F.1., F.2. or F.3. above, an explanatory statement must be attached to this EDS.

CERTIFICATION

Under penalty of perjury, the person signing below: (1) warrants that he/she is authorized to execute this EDS and Appendix A (if applicable) on behalf of the Disclosing Party, and (2) warrants that all certifications and statements contained in this EDS and Appendix A (if applicable) are true, accurate and complete as of the date furnished to the City.

Sonco, Inc
(Print or type name of Disclosing Party)

By: Jack Korol
(Sign here)

Jack Korol
(Print or type name of person signing)

VP/Treasurer
(Print or type title of person signing)

Signed and sworn to before me on (date) December 19, 2012
at Cook County, Illinois (state).

Notary Public.

Commission expires:

OFFICIAL SEAL
WARREN E. SILVER
Notary Public - State of Illinois
My Commission Expires Feb 25, 2013

CITY OF CHICAGO
ECONOMIC DISCLOSURE STATEMENT AND AFFIDAVIT
APPENDIX A

FAMILIAL RELATIONSHIPS WITH ELECTED CITY OFFICIALS AND DEPARTMENT HEADS

This Appendix is to be completed only by (a) the Applicant, and (b) any legal entity which has a direct ownership interest in the Applicant exceeding 7.5 percent. It is not to be completed by any legal entity which has only an indirect ownership interest in the Applicant.

Under Municipal Code Section 2-154-015, the Disclosing Party must disclose whether such Disclosing Party or any "Applicable Party" or any Spouse or Domestic Partner thereof currently has a "familial relationship" with any elected city official or department head. A "familial relationship" exists if, as of the date this EDS is signed, the Disclosing Party or any "Applicable Party" or any Spouse or Domestic Partner thereof is related to the mayor, any alderman, the city clerk, the city treasurer or any city department head as spouse or domestic partner or as any of the following, whether by blood or adoption: parent, child, brother or sister, aunt or uncle, niece or nephew, grandparent, grandchild, father-in-law, mother-in-law, son-in-law, daughter-in-law, stepfather or stepmother, stepson or stepdaughter, stepbrother or stepsister or half-brother or half-sister.


"Applicable Party" means (1) all executive officers of the Disclosing Party listed in Section II.B.1.a., if the Disclosing Party is a corporation; all partners of the Disclosing Party, if the Disclosing Party is a general partnership; all general partners and limited partners of the Disclosing Party, if the Disclosing Party is a limited partnership; all managers, managing members and members of the Disclosing Party, if the Disclosing Party is a limited liability company; (2) all principal officers of the Disclosing Party; and (3) any person having more than a 7.5 percent ownership interest in the Disclosing Party. "Principal officers" means the president, chief operating officer, executive director, chief financial officer, treasurer or secretary of a legal entity or any person exercising similar authority.

Does the Disclosing Party or any "Applicable Party" or any Spouse or Domestic Partner thereof currently have a "familial relationship" with an elected city official or department head?

[ ] Yes [✓] No

If yes, please identify below (1) the name and title of such person, (2) the name of the legal entity to which such person is connected; (3) the name and title of the elected city official or department head to whom such person has a familial relationship, and (4) the precise nature of such familial relationship.

N/A

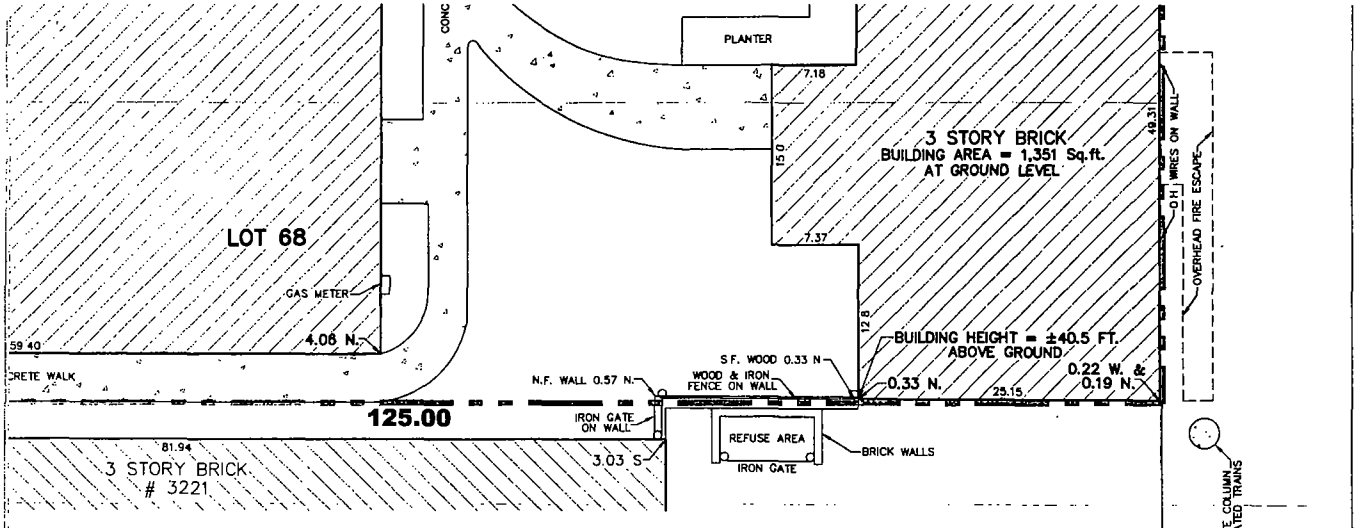

FENCE

COMBINED MANHOLE

WATER VALVE BOX

GAS VALVE BOX

FIRE HYDRANT

UTILITY POLE

SIGN

DECIDUOUS TREE

ITH FACE
EST

ED SEAL

PROFESSIONAL LAND SURVEYOR
JOHN D. McTIGUE
LICENSE #2230
CHICAGO
ILLINOIS
STATE OF ILLINOIS

STATE OF ILLINOIS)
COUNTY OF COOK) *SS)*

TO: THE COUNSELING CENTER OF LAKEVIEW
SONCO REAL ESTATE LLC
3223 N. SHEFFIELD SERIES (AN ILLINOIS LLC)
CHICAGO TITLE INSURANCE COMPANY

McTIGUE & ASSOCIATES, LTD., *A PROFESSIONAL LAND SURVEYING COMPANY, HEREBY CERTIFIES THAT THIS MAP OR PLAT AND THE SURVEY ON WHICH IT IS BASED WERE MADE IN ACCORDANCE WITH THE 2011 MINIMUM STANDARD DETAIL REQUIREMENTS FOR ALTA/ACSM LAND TITLE SURVEYS, JOINTLY ESTABLISHED AND* ***ADOPTED BY ALTA AND NSPS AND INCLUDES*** *ITEMS 1, 2, 3, 4, 7(a), 7(b1), 7(c), 8, 11(a), 14, 16 & 18 OF TABLE A THEREOF. PURSUANT TO THE ACCURACY STANDARDS AS ADOPTED BY ALTA AND NSPS, AND IN EFFECT ON THE DATE OF THIS CERTIFICATION, UNDERSIGNED FURTHER CERTIFIES THAT IN MY PROFESSIONAL OPINION, AS A LAND SURVEYOR REGISTERED IN THE STATE OF ILLINOIS, THE RELATIVE POSITIONAL ACCURACY OF THIS SURVEY DOES NOT EXCEED THAT WHICH IS SPECIFIED THEREIN. THE FIELD WORK WAS COMPLETED ON JULY 9, 2012.*

ORIGINAL DATE: 26TH DAY OF DECEMBER A.D. 2012.

SIGNED .....

JOHN D. McTIGUE, REGISTRATION No. 2230
LICENSE EXPIRES 11/30/2014.

17(c): SHOWN HEREON

14. SHOWN HEREON

16. NO OBSERVED EVIDENCE OF CURRENT EARTH MOVING WORK, CONSTRUCTION OR BUILDING ADDITIONS.

18. NO OBSERVED EVIDENCE OF SITE USE AS A SOLID WASTE DUMP, SUMP OR SANITARY LANDFILL.

SCHEDULE B TITLE EXCEPTION NOTES:

THIS SURVEY IS BASED ON COMMITMENT FOR TITLE INSURANCE, ISSUED BY "CHICAGO TITLE INSURANCE COMPANY", ORDER NO.: 1412 WSA530123 LP1, EFFECTIVE DATE: MAY 24, 2012.

ITEMS NOT LISTED BELOW ARE STANDARD TITLE EXCEPTIONS AND/OR ARE NOT MATTERS OR ISSUES THAT PERTAIN TO THIS SURVEY.

ITEMS 1 THROUGH 24: (DOES NOT AFFECT THIS SURVEY)

GENERAL NOTES:
1. THE LOCATION OF UNDERGROUND UTILITIES SHOWN HEREON IS BASED ON ABOVE GROUND EVIDENCE, DRAWINGS PROVIDED BY UTILITY COMPANIES, THE CITY OF CHICAGO UTILITY MAPS AND OTHERS. THE SURVEYOR MAKES NO GUARANTEE THAT THE UNDERGROUND UTILITIES SHOWN COMPRISE ALL SUCH UTILITIES IN THE AREA, EITHER IN SERVICE OR ABANDONED.

2. DISTANCES ARE SHOWN IN FEET AND DECIMAL PARTS THEREOF.

3. ALL UTILITY PAINT MARKS OVER SUBJECT PROPERTY WERE MARKED IN THE FIELD BY OTHERS AND SHOWN HEREON PER OUR FIELD LOCATIONS AND OBSERVATIONS. ALL UTILITIES ARE APPROXIMATE LOCATIONS AND SHOULD BE FIELD VERIFIED. THESE INCLUDE ALL UNDERGROUND UTILITIES SHOWN HEREON. (INCLUDING WATER, GAS, CABLE, TELEPHONE AND ELECTRIC)

SPECIAL NOTE:
1. MEASUREMENTS SHOWN HEREON THUS X.XX S. ARE ENCROACHMENTS.

GRAPHIC SCALE


10 0 5 10 20 40

(IN FEET)
1 inch = 10 ft.

McTIGUE & ASSOCIATES, LTD.
PROFESSIONAL LAND SURVEYING COMPANY
5805 W. HIGGINS AVE. CHICAGO, IL. 60630
PHONE (773) 736-1344 FAX (773) 736-4616
info@surveyorsland.com www.surveyorsland.com

COMBINED SEWER PER (REC.)

N.

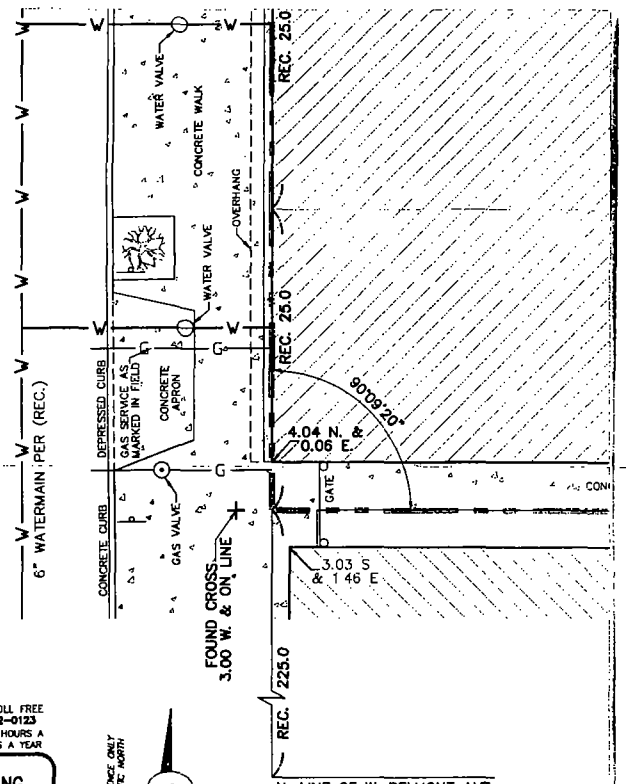

CALL JULIE TOLL FREE
1 (800) 892-0123
OPERATES 24 HOURS A DAY 365 DAYS A YEAR




BASIS OF BEARINGS ARE SHOWN FOR ANGULAR REFERENCE ONLY AND ARE NOT RELATED TO TRUE OR MAGNETIC NORTH

SYMBOL LEGEND

PROPERTY LINE	
OVERHEAD WIRES	— — O.H. WIRES — —
GAS MAIN	— G — G —
WATERMAIN	— W — W —
COMBINED SEWER	—>—

ALTA/ACSM LAN

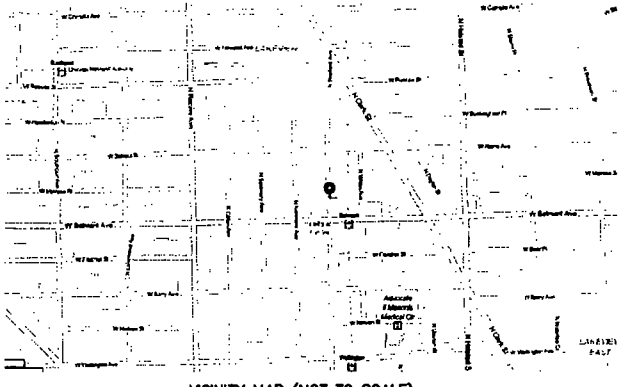

VICINITY MAP (NOT TO SCALE)

LEGAL DESCRIPTION:
LOTS 65, 66, 67 AND 68 IN THE RESUBDIVISION OF BLOCK 2 IN HAMBLETON WESTON AND DAVIS SUBDIVISION OF THE WEST 1/2 OF THE SOUTHEAST 1/4 OF THE SOUTHEAST 1/4 OF SECTION 20, TOWNSHIP 40 NORTH, RANGE 14 EAST OF THE THIRD PRINCIPAL MERIDIAN, IN COOK COUNTY, ILLINOIS.

TABLE "A" ITEMS:

1. SHOWN HEREON


2. COMMONLY KNOWN AS: 3223-3229 N. SHEFFIELD AVE., CHICAGO, IL 60657
P.I.N.'S 14-20-425-006 & 14-20-425-007

3. SAID DESCRIBED PROPERTY IS LOCATED WITHIN AREAS HAVING A FLOOD ZONE DESIGNATION OF, "ZONE X" - AREAS DETERMINED TO BE OUTSIDE THE 0.2% ANNUAL CHANCE FLOODPLAIN, PER FEDERAL EMERGENCY MANAGEMENT AGENCY (FEMA) FLOOD INSURANCE RATE MAP (FIRM), COMMUNITY NUMBER 170074, PANEL NUMBER 0410, MAP NUMBER 17031C0410J, MAP REVISED AUGUST 19, 2008.

4. GROSS LAND AREA: ±12,500 Sq.ft. or 0.287 Acres

7(a), 7(b)(1), 7(c) SHOWN HEREON

8. SHOWN HEREON

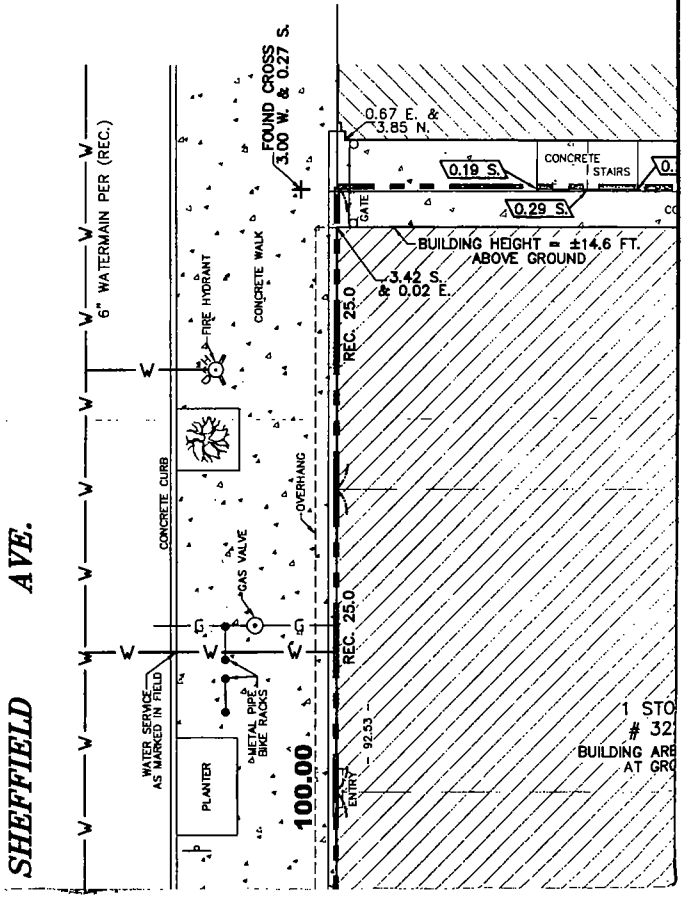

D TITLE SURVEY

